

INDEX OF SHEETS


- 1 Title Sheet and Sketch Map.
- 2 Typical Cross Section and Summary of Quantities.
- 3&4 Bridge Details.
- 5 Standard Siphons M-101-A.
- 6 " Headwalls M-102-C.
- 7 " Guard Fence M-20-D.
- 8 " Wire Fence and Markers M-24-D.
- 9-19 Plan and Profile Sheets.
- 20-48 Cross Section Sheets.

COLORADO STATE HIGHWAY DEPARTMENT PLAN AND PROFILE OF PROPOSED FEDERAL AID PROJECT NO.286-D STATE HIGHWAY NO. 3 WELD COUNTY

CONVENTIONAL SIGNS

Center Line of Improvement
Pole Lines
Fences


SCALES
ON PLAN, 1 IN. = 100 FT.
ON PROFILE 1 IN. = 100 FT. HORIZONTAL
1 IN. = 10 FT. VERTICAL
GRADE LINE ON PROFILE IS SHOWN AS GRADE OF FINISHED ROAD
GROSS LENGTH OF PROJECT 52,183.6 FEET = 9.883 MILES.
NET LENGTH OF PROJECT DO. DO.

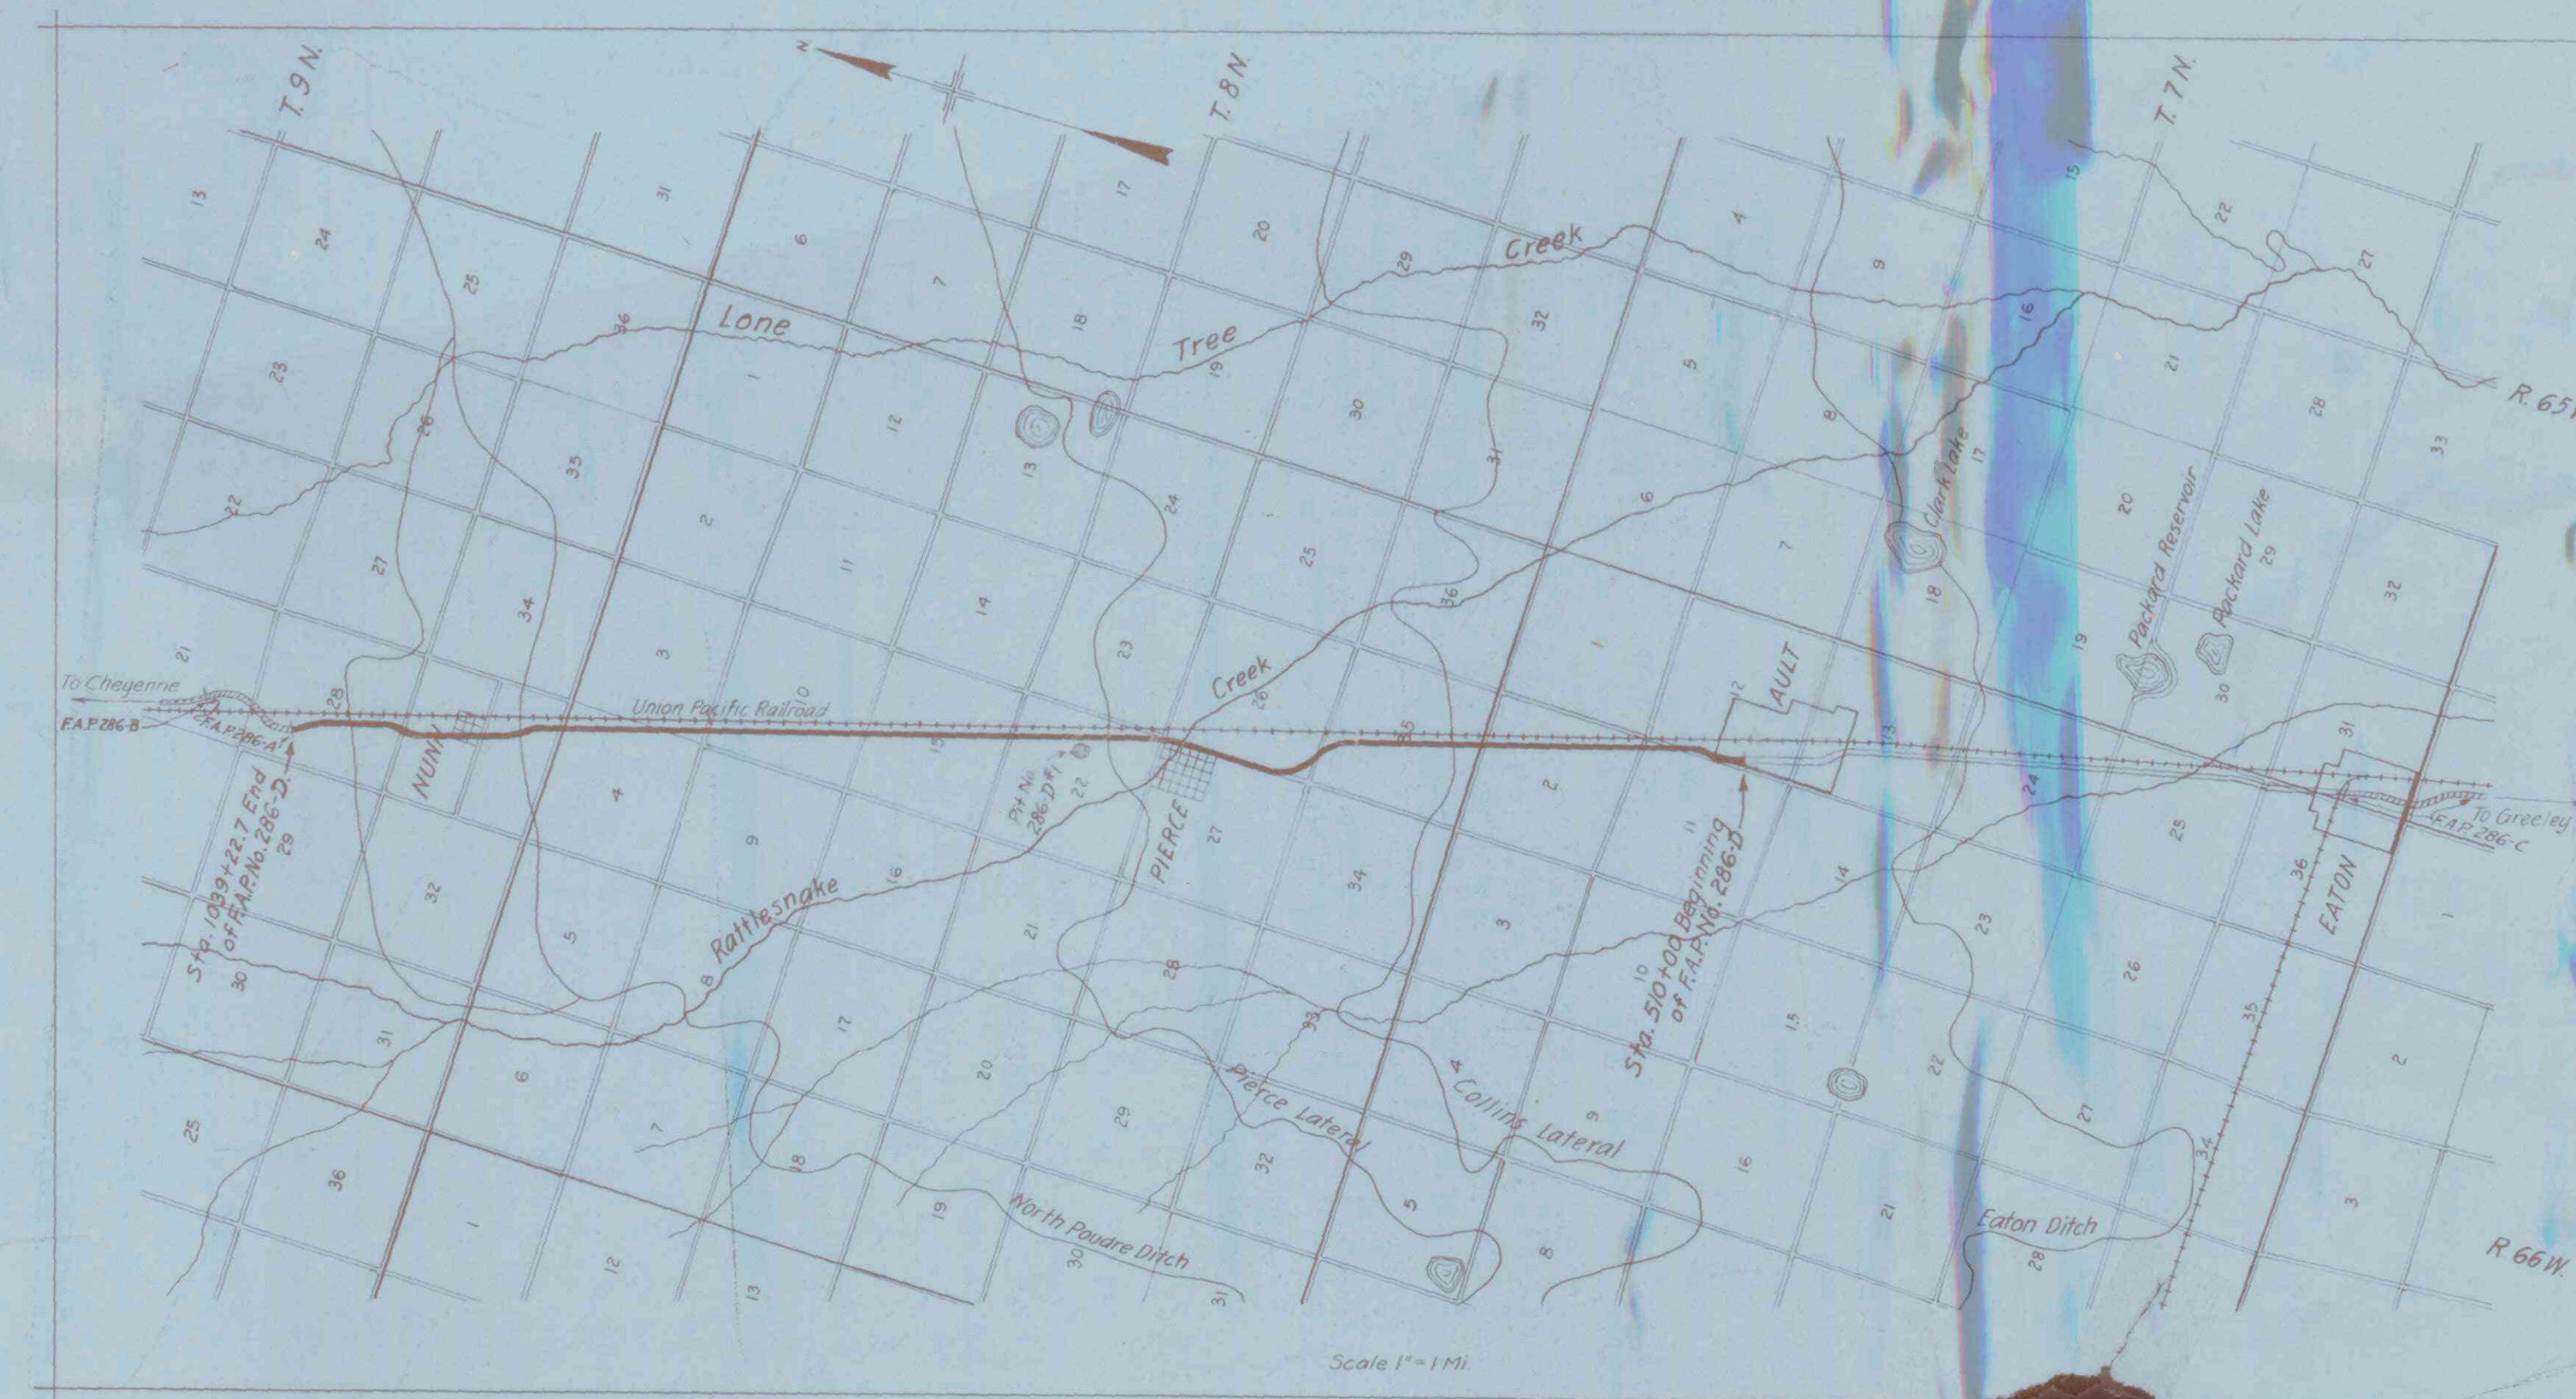

RECOMMENDED FOR APPROVAL
3/19/20
ASSISTANT ENGINEER
APPROVED
L. M. HARRISON
STATE HIGHWAY ENGINEER
RECOMMENDED FOR APPROVAL
DIST. ENG. BUREAU PUBLIC ROADS
RECOMMENDED FOR APPROVAL
CHIEF ENG. BUREAU PUBLIC ROADS
APPROVED
DIRECTOR BUREAU OF PUBLIC ROADS

PLAN
SUBMITTED: 5/2/50
NOTE BOOK: 2744
ALIGNMENT CHECKED: [initials]
RT. OF WAY CHECKED: [initials]
DATE: June 22
BY: [initials]

PROFILE
SUBMITTED: 5/2/50
NOTE BOOK: 2744
GRADES CHECKED: [initials]
STRUCTURE NOTATION CHYD: [initials]
DATE: June 22
BY: [initials]


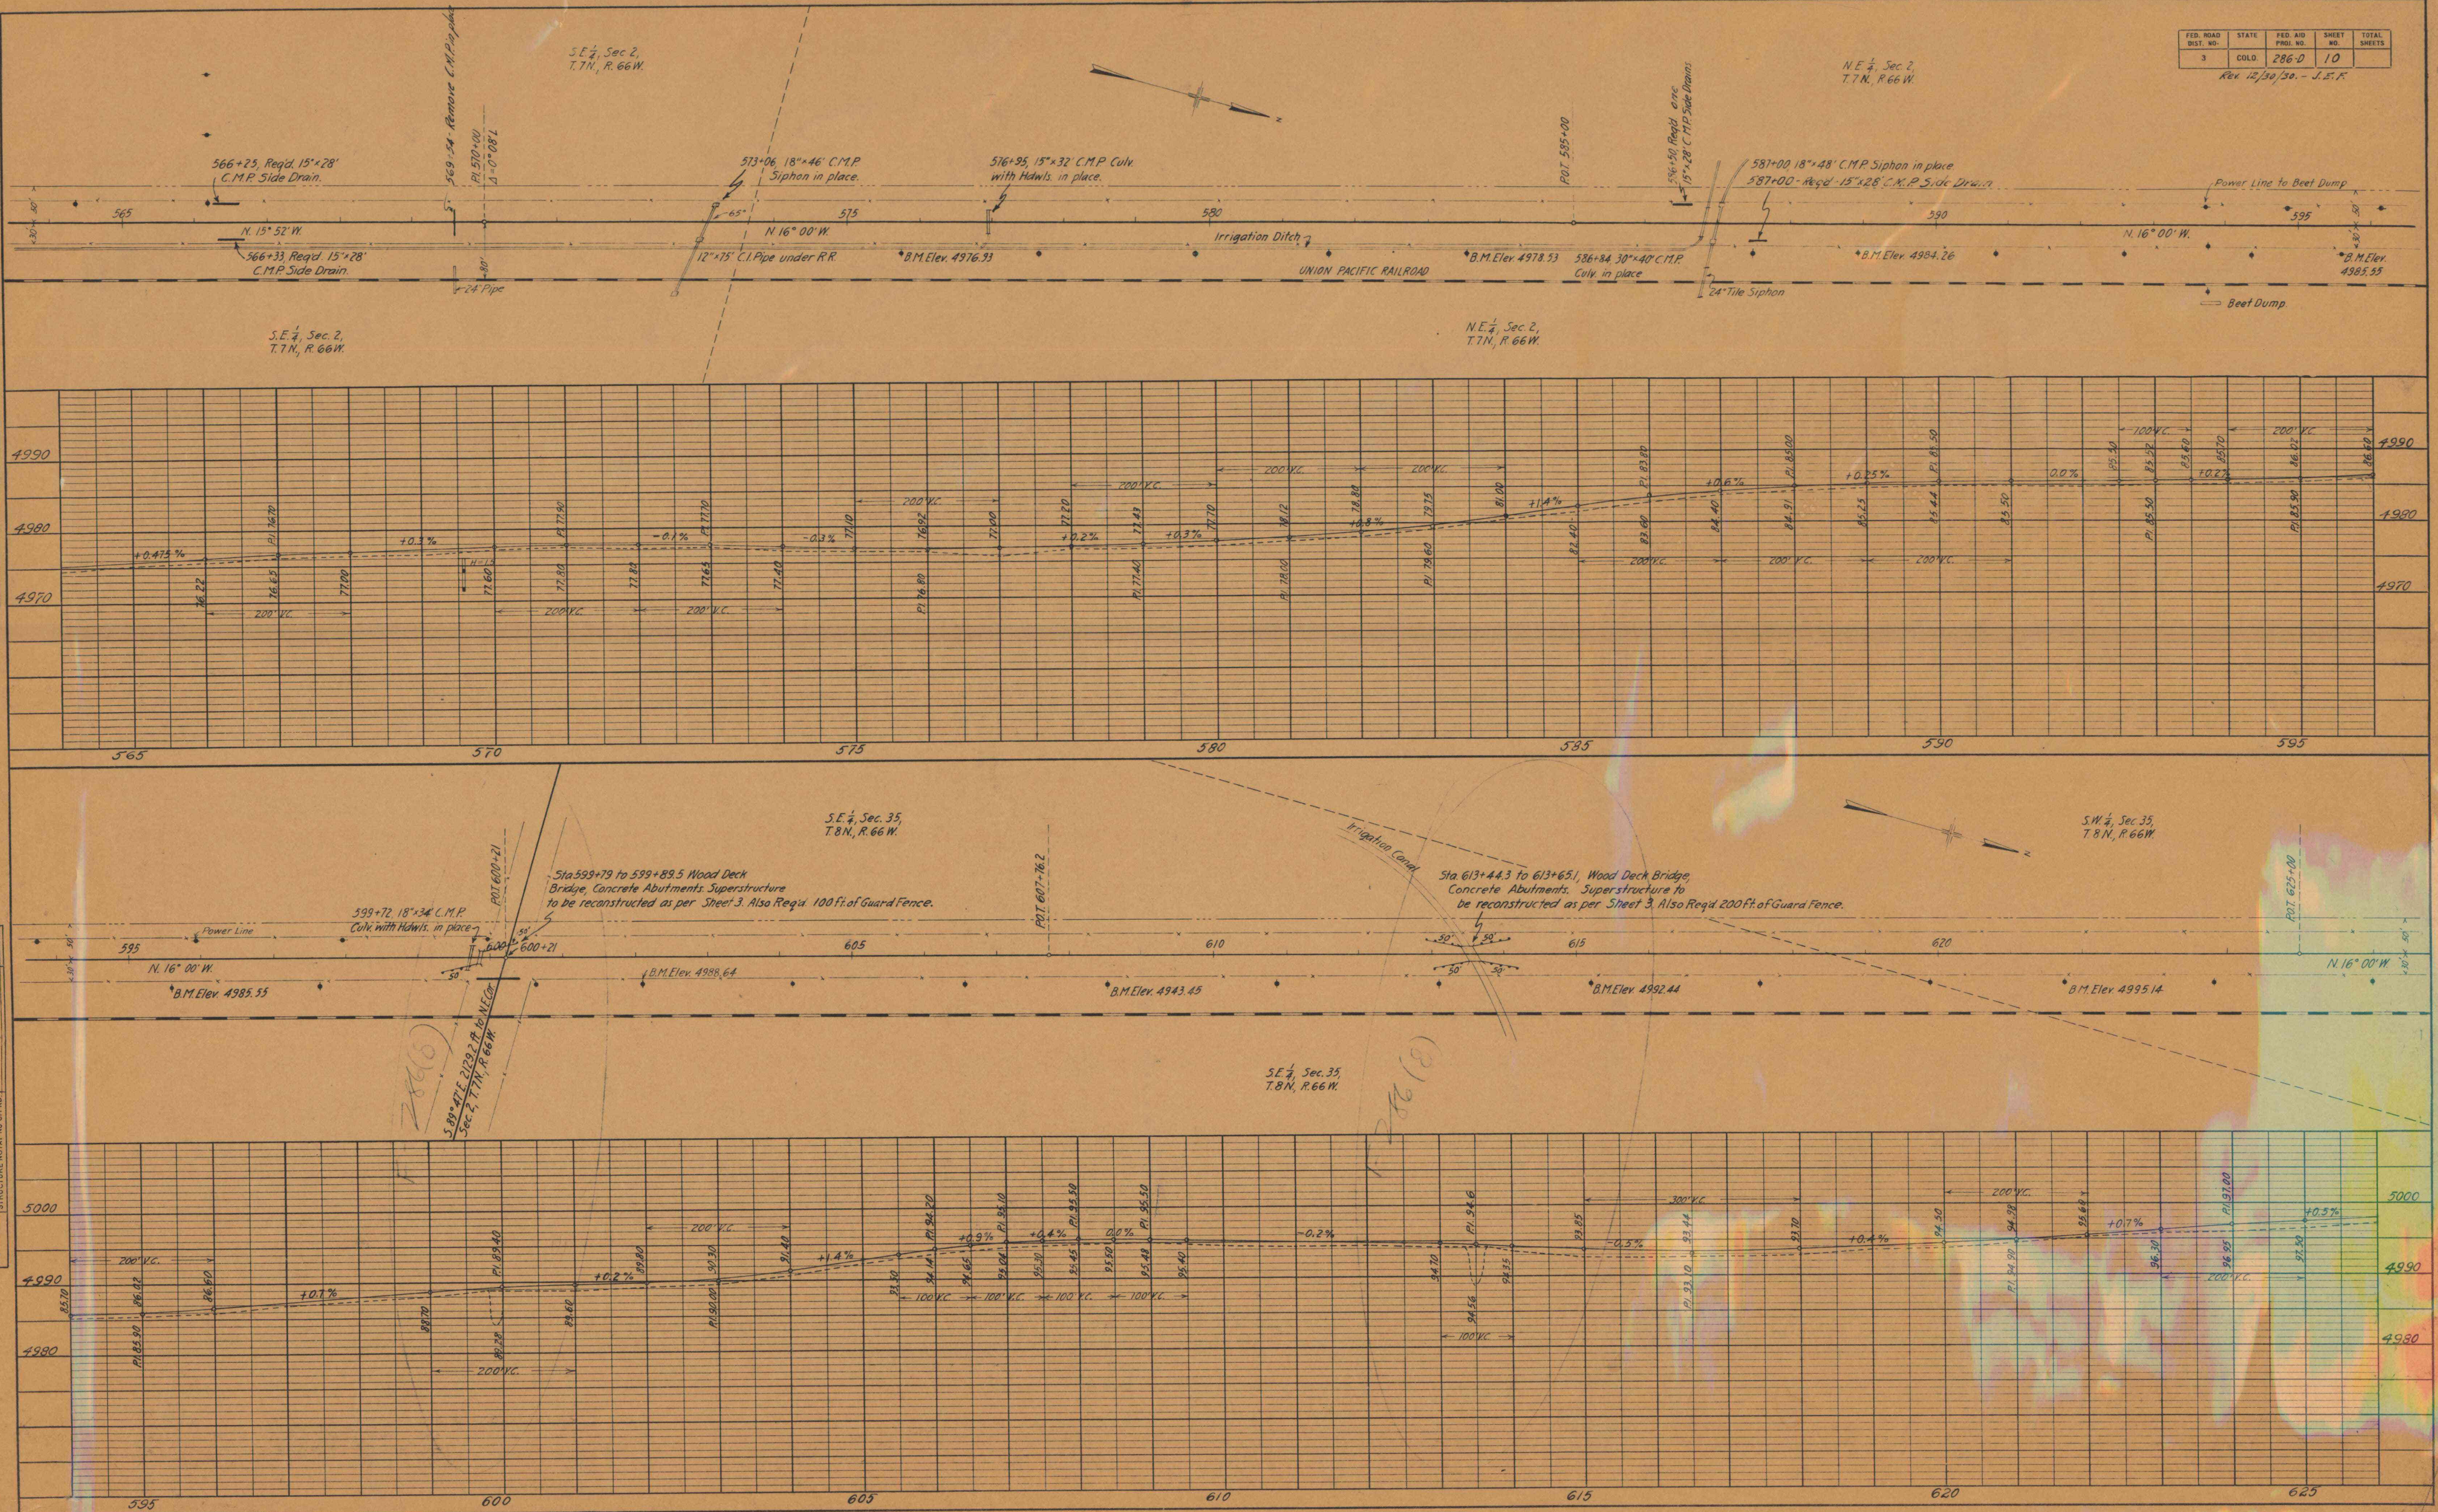


PLAN	SURVEYED	BY	DATE
	PLOTTED	Schaech	Apr. 30
	NOTE BOOK		
	NO. 2534		

PROFILE	SURVEYED	BY	DATE
	PLOTTED	Schaech	Apr. 30
	NOTE BOOK		
	NO. 2534		

FED. ROAD DIST. NO.	STATE	FED. AID PROJ. NO.	SHEET NO.	TOTAL SHEETS
3	COLO.	286-D	11	

Rev. 12/30/30 - J.E.F.

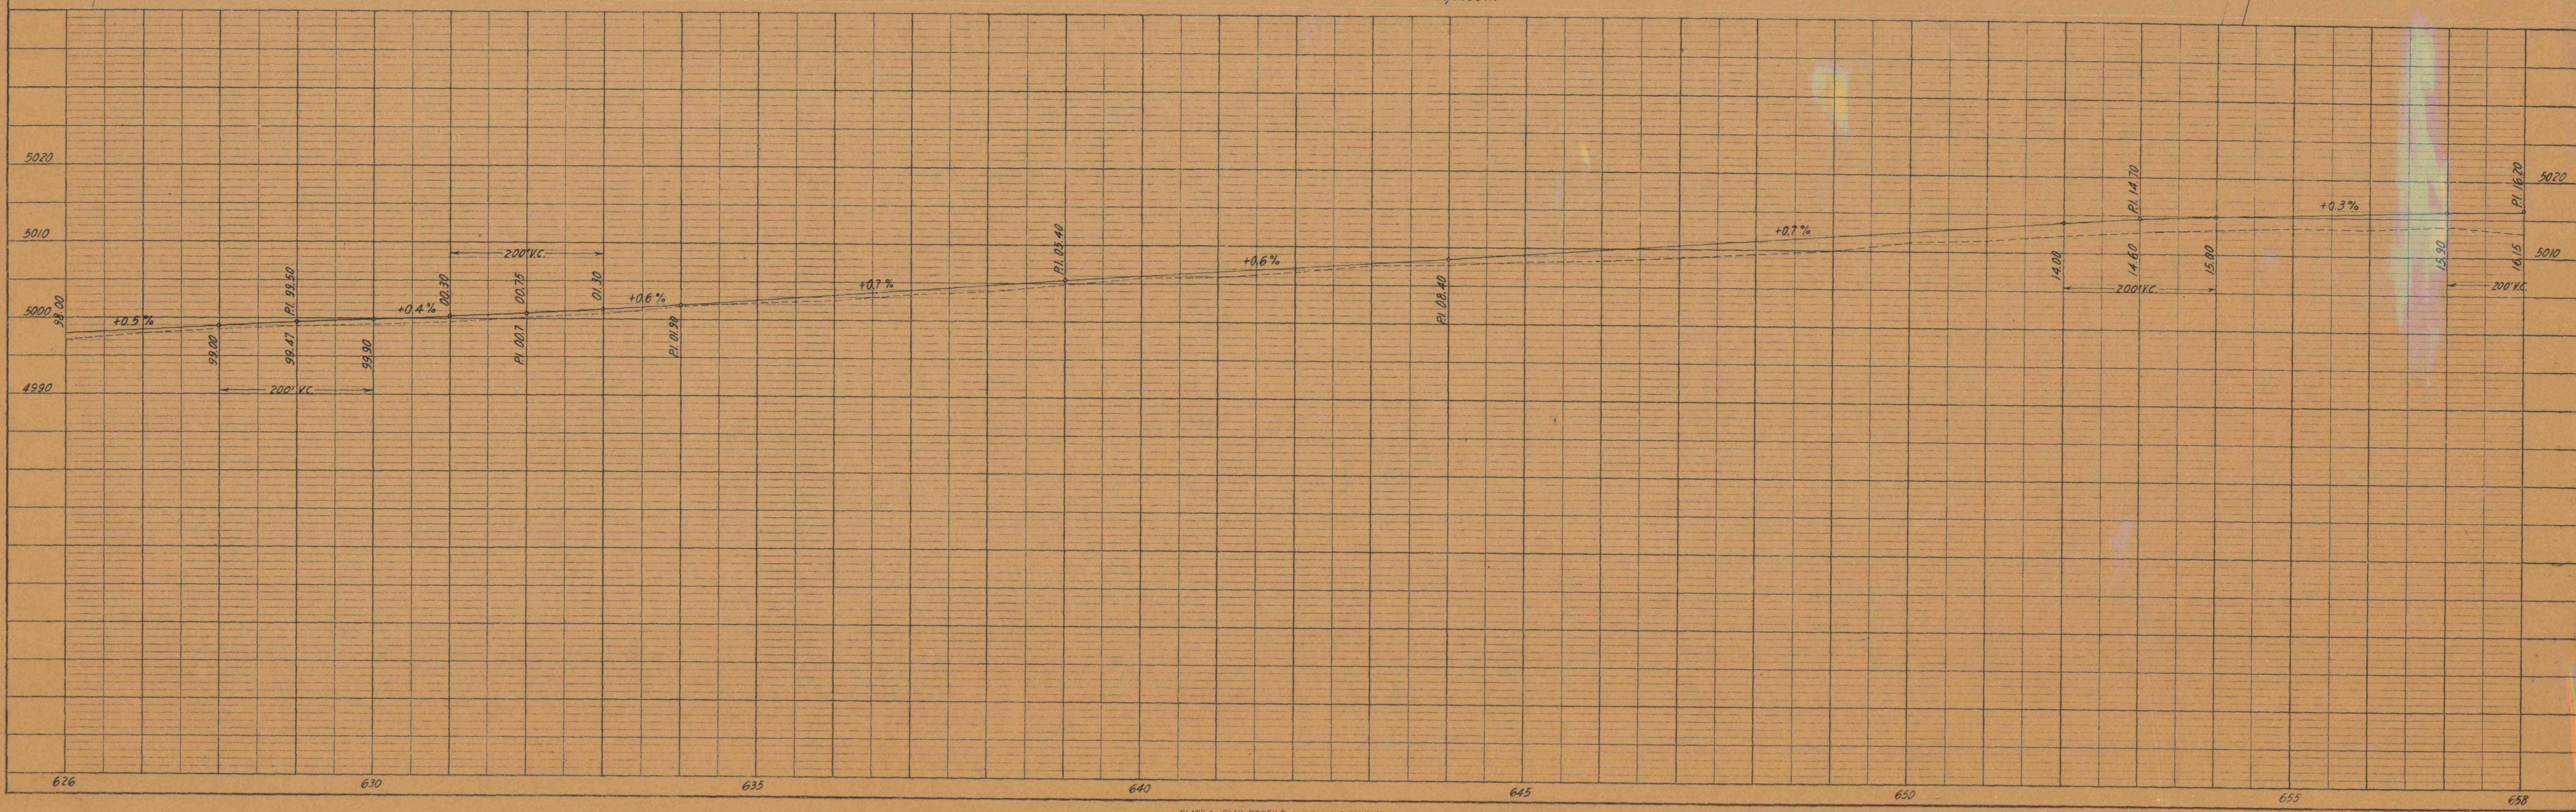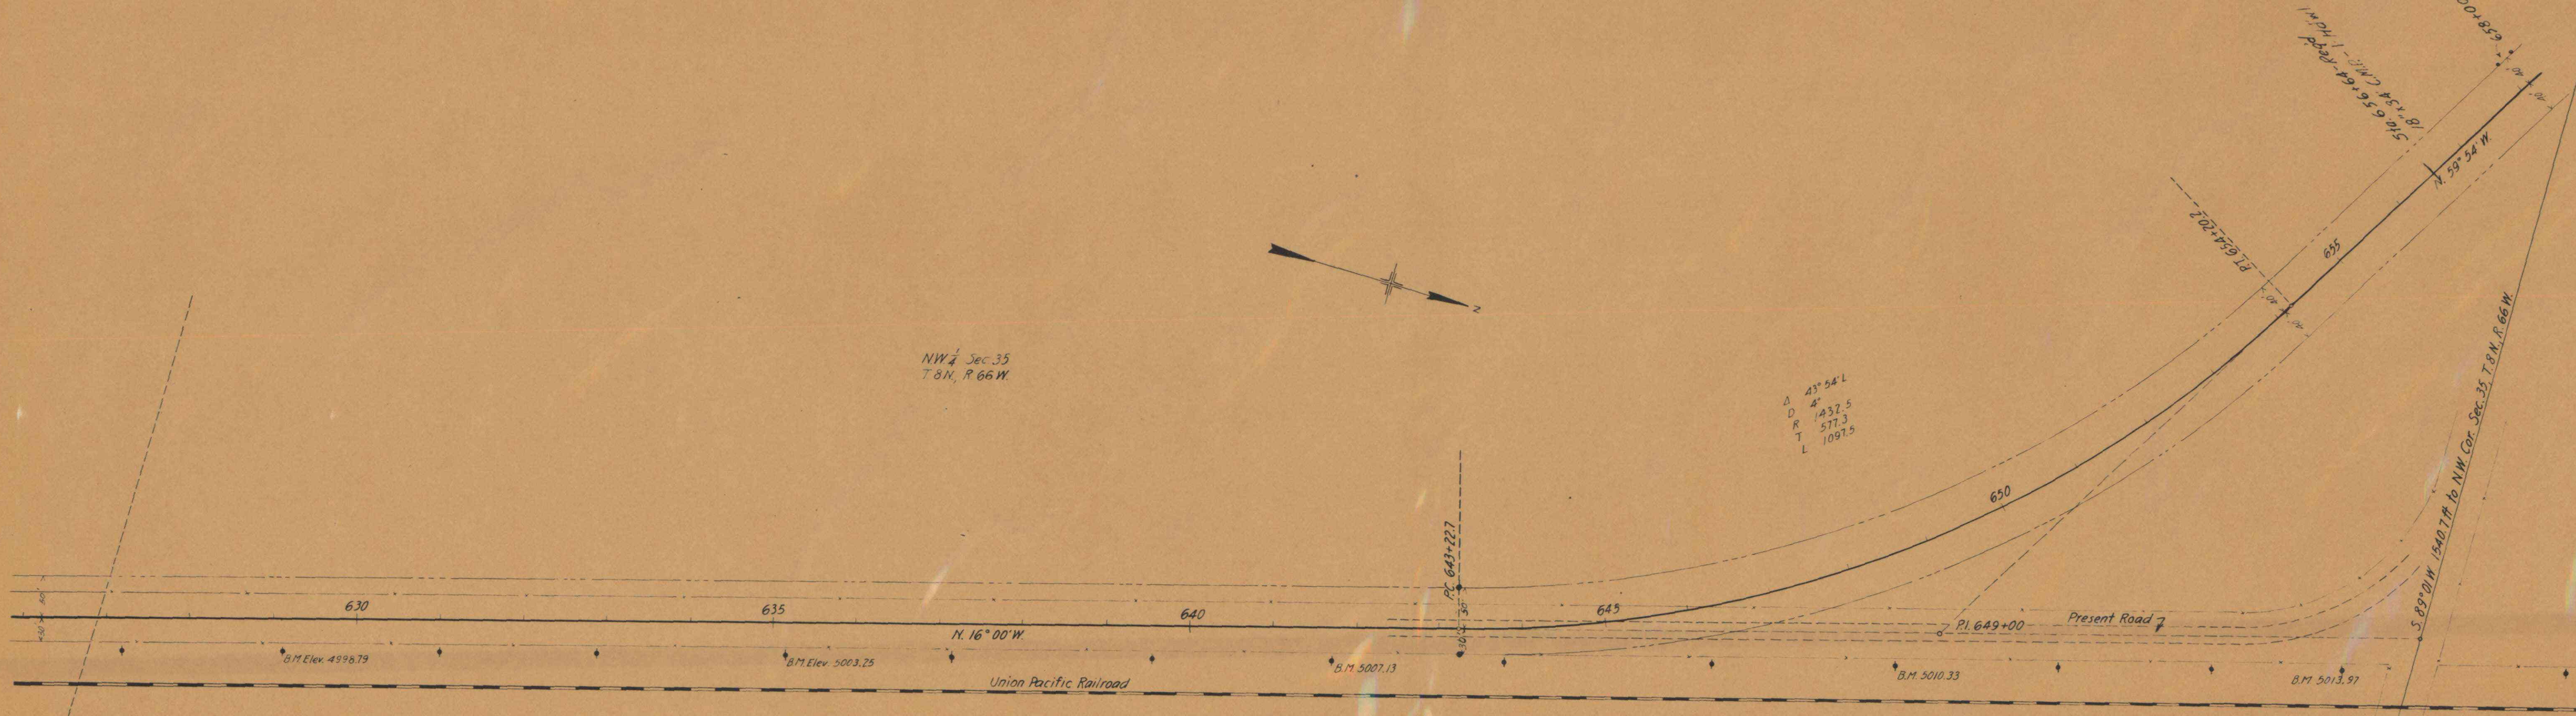


FED. ROAD DIST. NO.	STATE	FED. AID PROJ. NO.	SHEET NO.	TOTAL SHEETS
3	COLD.	286-D	12	

Rev. 12/30/30 - J.E.F.



PLAN	DATE	BY
SURVEYED PLOTTED NOTE BOOK ALIGNMENT CHECKED RT. OF WAY CHECKED NO. 2334	Apr. 30	Schroeder

PROFILE	DATE	BY
SURVEYED PLOTTED NOTE BOOK GRADES CHECKED B.M. NOTED STRUCTURE NOTATION CH'KD. NO. 2334	Apr. 30	Schroeder

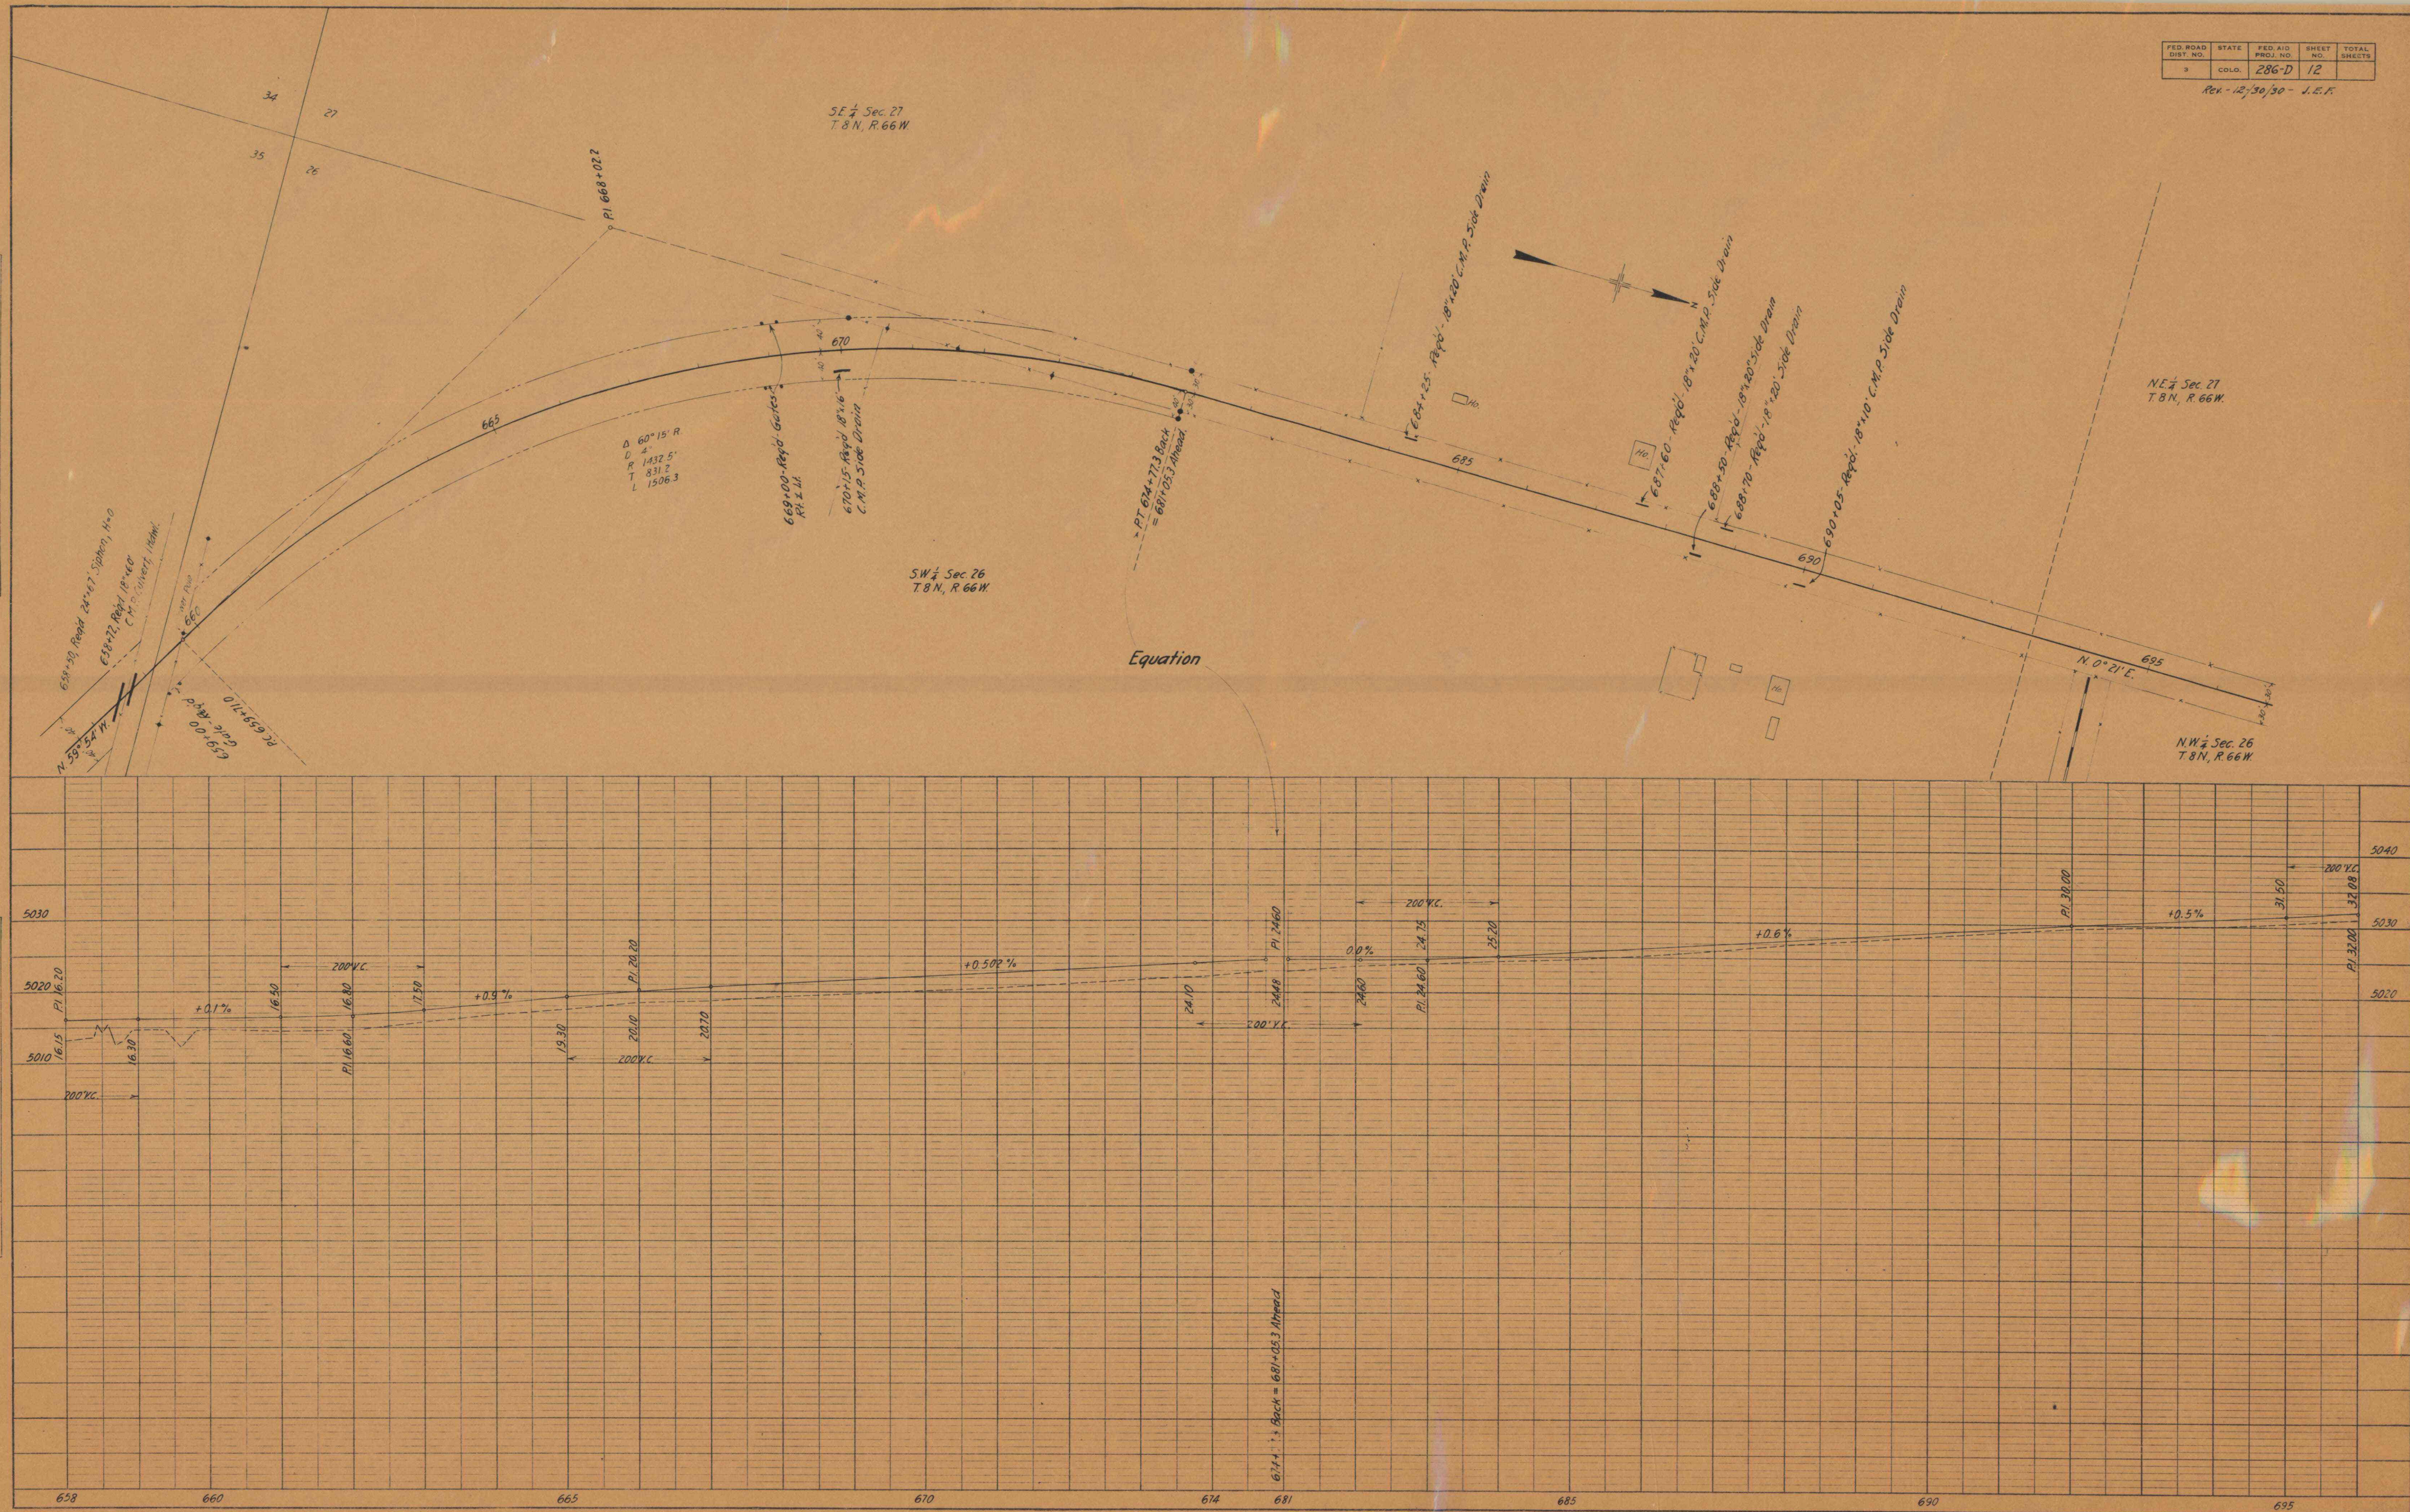


Rev. 12/30/30 - J.E.

Rev. 12/30/30 - J.E.

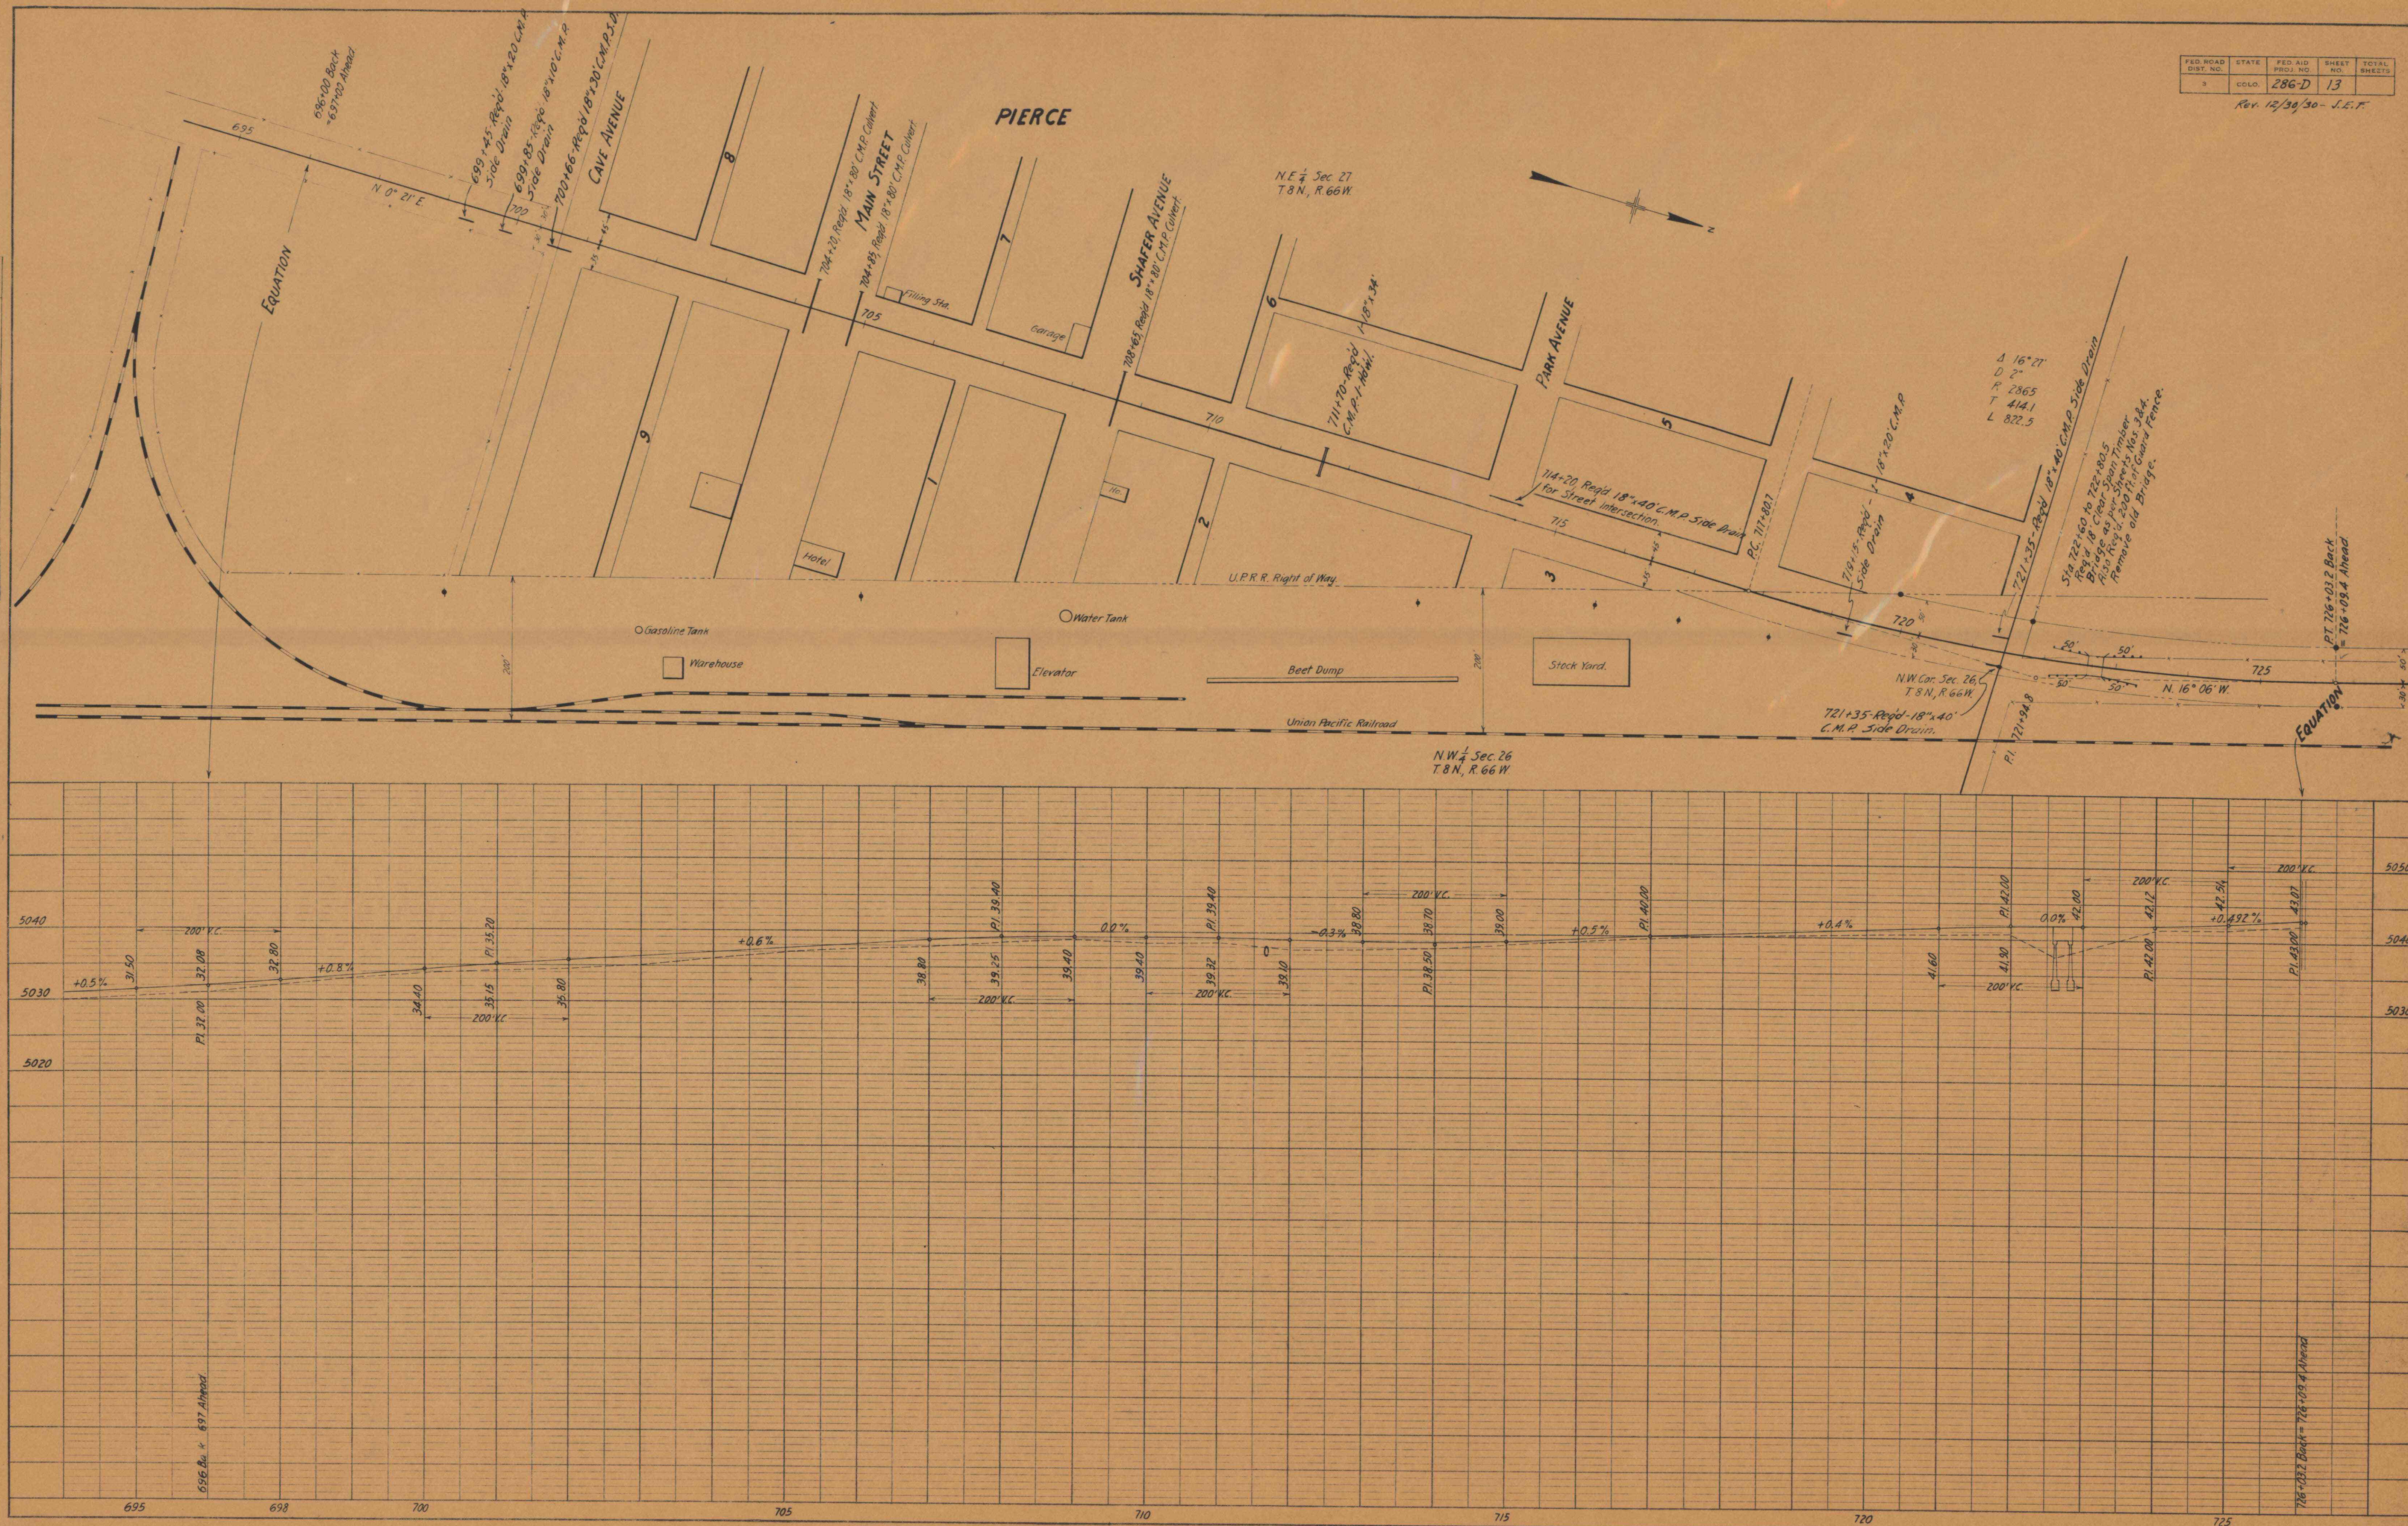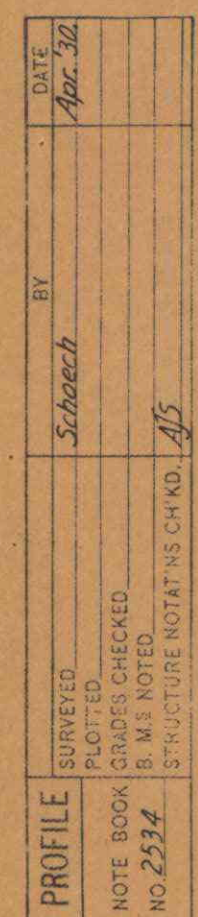


PLAN

DATE: 1-29-32
BY: Winter
SURVEYED: [blank]
NOTE BOOK: [blank]
ALIGNED: [blank]
CHECKED: [blank]
RT. OF WAY: [blank]
NO. 2245

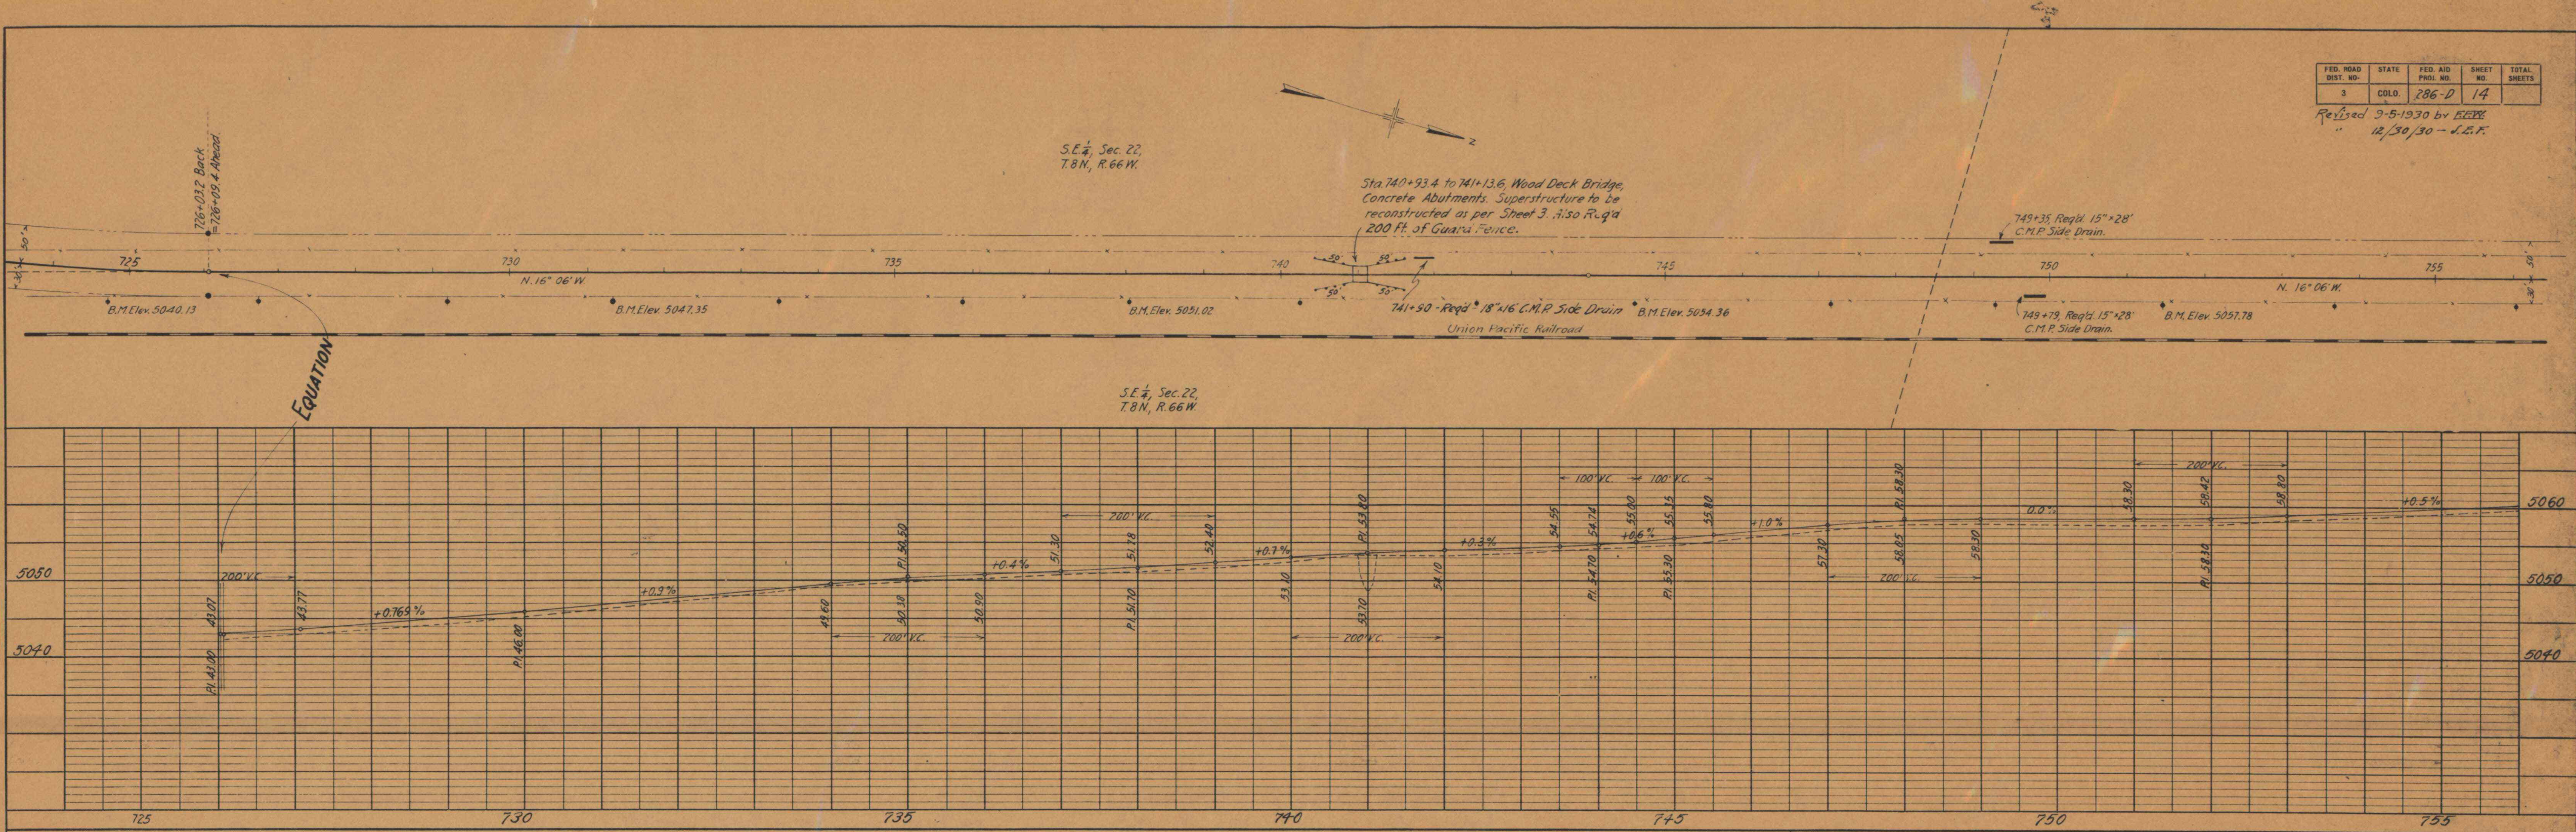

PROFILE

DATE: Nov 28, 1931
BY: Schlegel, Curtis
SURVEYED: [blank]
NOTE BOOK: [blank]
ALIGNED: [blank]
CHECKED: [blank]
RT. OF WAY: [blank]
NO. 2247

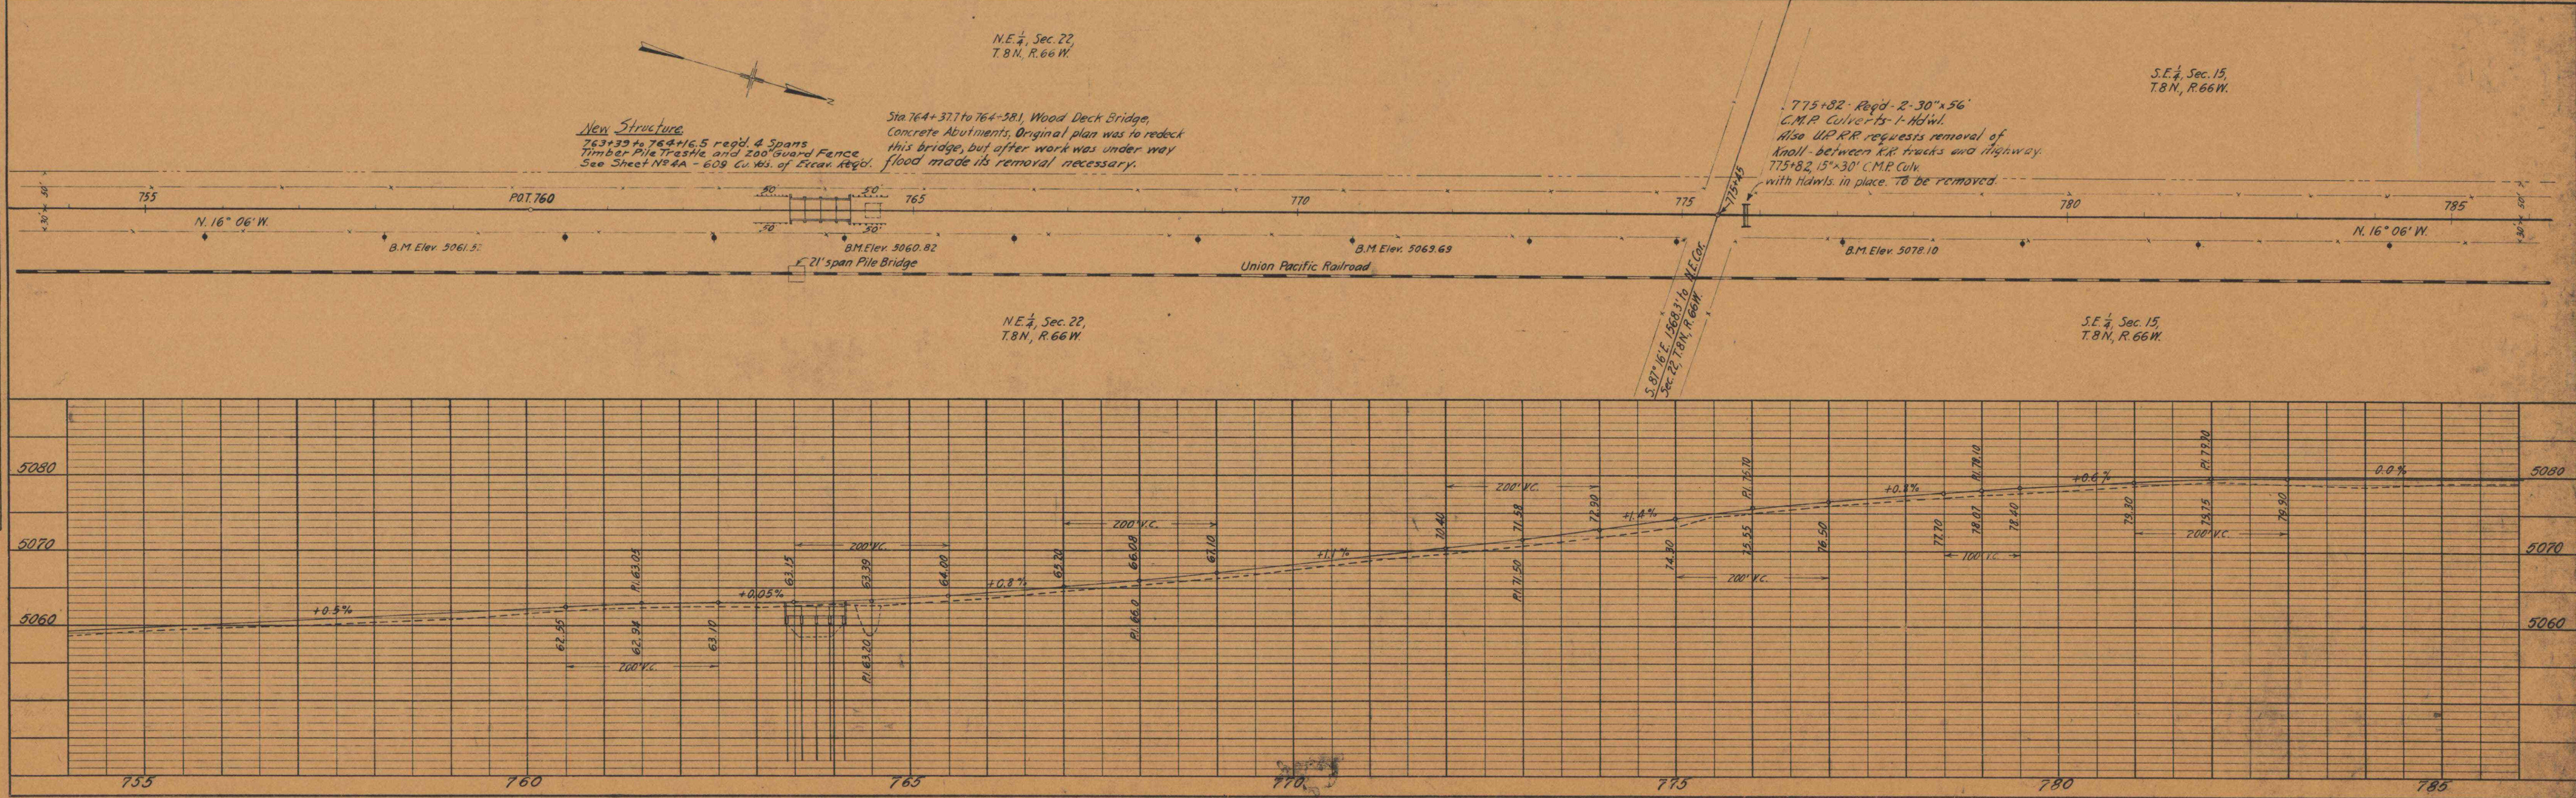


FED. ROAD DIST. NO.	STATE	FED. AID PROJ. NO.	SHEET NO.	TOTAL SHEETS
3	COLO.	286-D	15	

Rev. 12/30/30 - J.E.F.


S.E. 1/4, Sec. 15,
T.8N, R.66W.

N.W. 1/4, Sec. 15,
T.8N, R.66W.

PLAN	SURVEYED	BY	DATE
NOTE BOOK PLOTTED	Winter		1-22
NO. 2245	RT. OF WAY CHECKED		

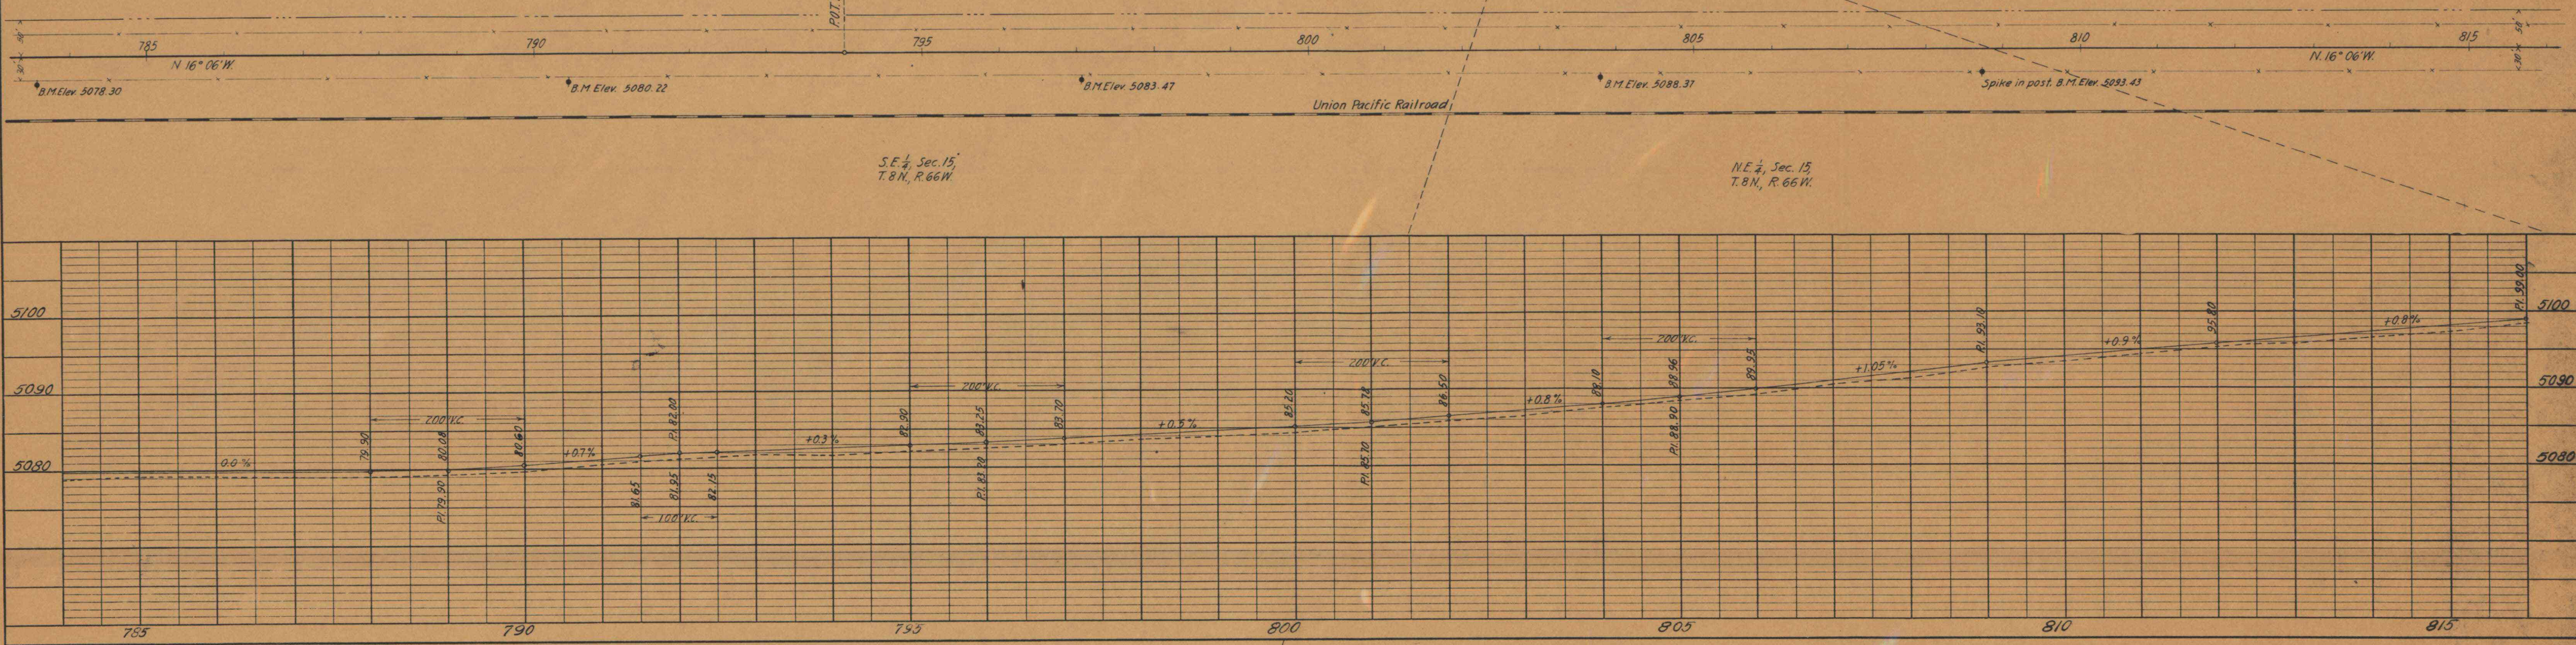

PROFILE	SURVEYED	BY	DATE
NOTE BOOK PLOTTED	Seigebach		1-28
NO. 2147	STRUCTURE NOTATIONS CHECKED		

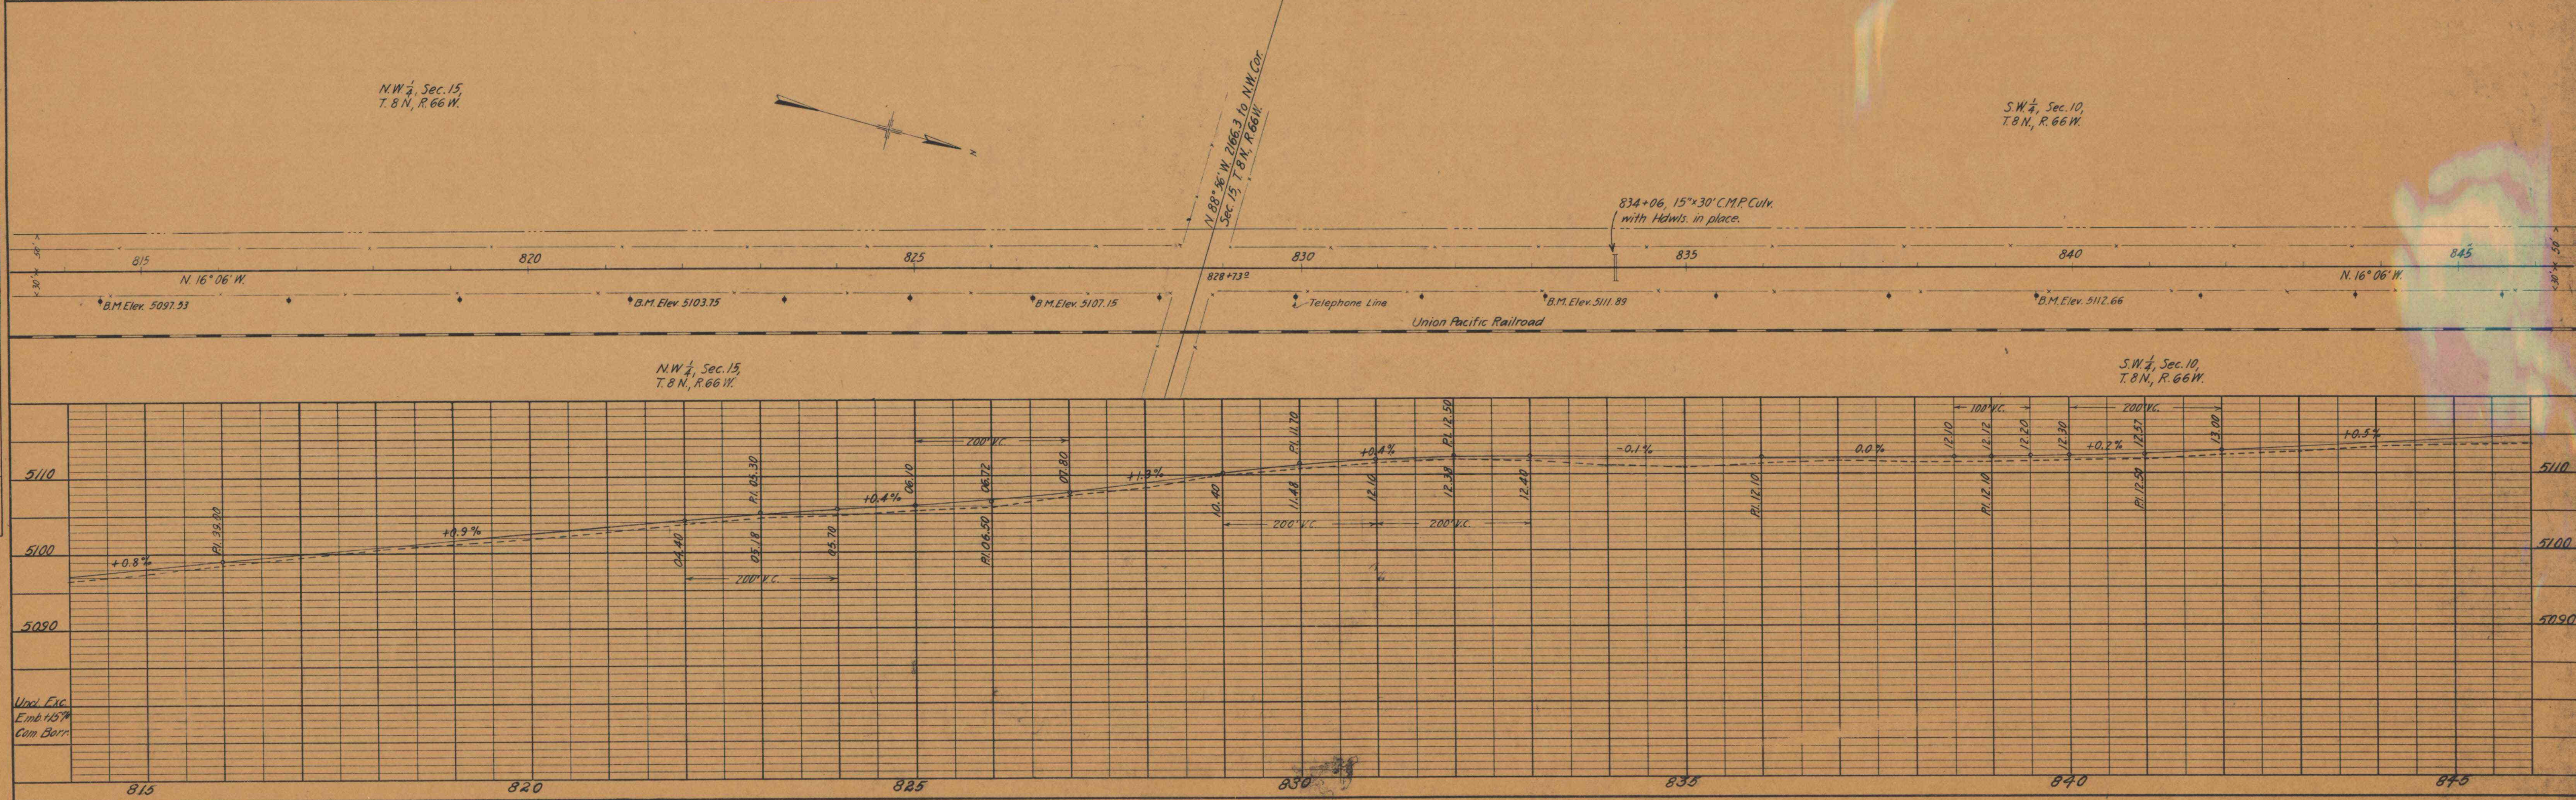


FED. ROAD DIST. NO.	STATE	FED. AID PROJ. NO.	SHEET NO.	TOTAL SHEETS
3	COLO.	286-D	16	

Rev. 12/30/30 - J.E.F.

PLAN	DATE	BY
SURVEYED	7-29	Wozlat
NOTE BOOK		
ALIGNMENT CHECKED		
RT. OF WAY CHECKED		
NO. 2242		

PROFILE	DATE	BY
SURVEYED	7-29	Schopch
NOTE BOOK		Curtis
ALIGNMENT CHECKED		
RT. OF WAY CHECKED		
NO. 2242		

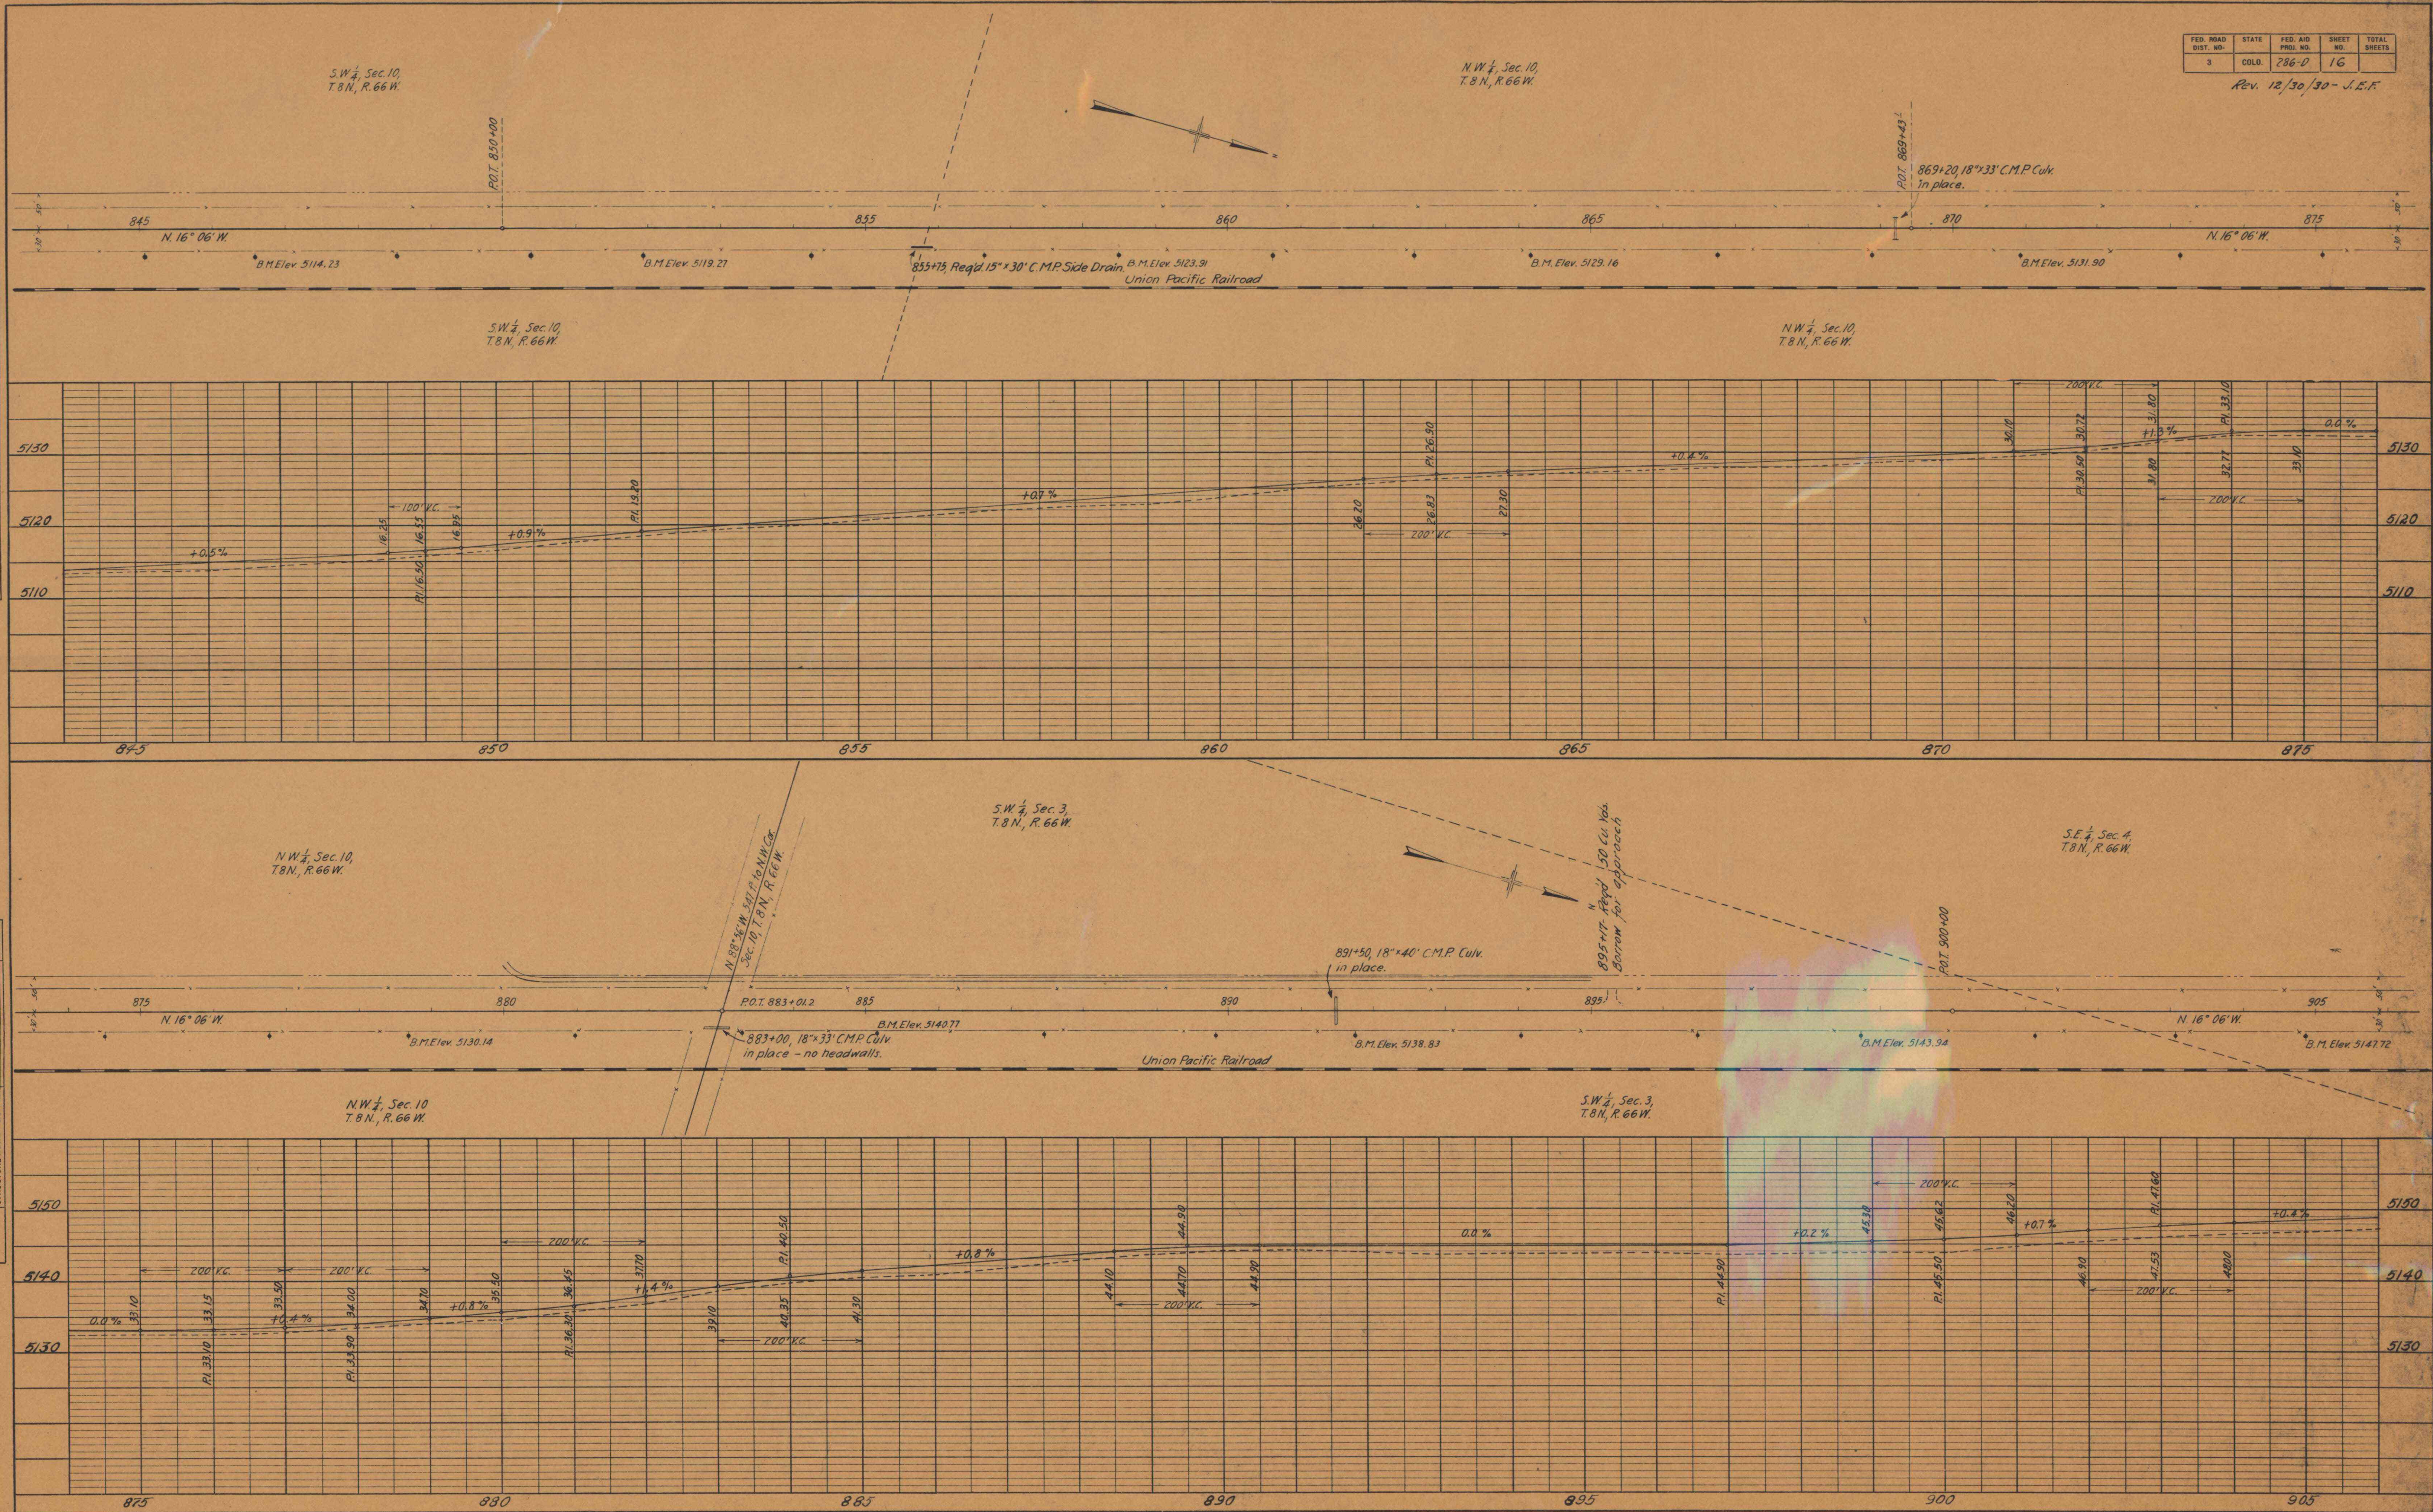

Rev-12/30/30. - J. E. F.



PLAN	SURVEYED	DATE
	BY	1-22
	NOTE BOOK	
	NO. 2246	

PROFILE	SURVEYED	DATE
	BY	11-28
	NOTE BOOK	
	NO. 2247	

