

INDEX OF SHEETS

SHEET NO. 1	TITLE SHEET
2	TABULATION OF PROPERTIES
3-20	PLAN AND PROFILE SHEETS SHOWING RIGHT OF WAY
21-22	OWNERSHIP MAP

COLORADO DEPARTMENT OF HIGHWAYS

PLAN AND PROFILE OF PROPOSED COLO. ACCESS ROAD PROJECT NO. AA-1, SEC. 7 STATE HIGHWAY NO. 80 SAN MIGUEL COUNTY RIGHT OF WAY

SCALES OF ORIGINAL DRAWINGS

ON PLAN, 1 IN. = 100 FT.
ON PROFILE, 1 IN. = 100 FT. HORIZONTAL
1 IN. = 10 FT. VERTICAL



GRADE LINE ON PROFILE IS SHOWN AS GRADE OF FINISHED ROAD

GROSS LENGTH OF PROJECT } 53,227.8 FT. = 10.081 MI.
NET LENGTH OF PROJECT }

FEDERAL ROAD DIVISION NO.	DISTRICT	PROJ. NO.	SHEET NO.	TOTAL SHEETS
9	COLORADO	AA-1, SEC. 7	1	

RIGHT OF WAY

CONVENTIONAL SIGNS

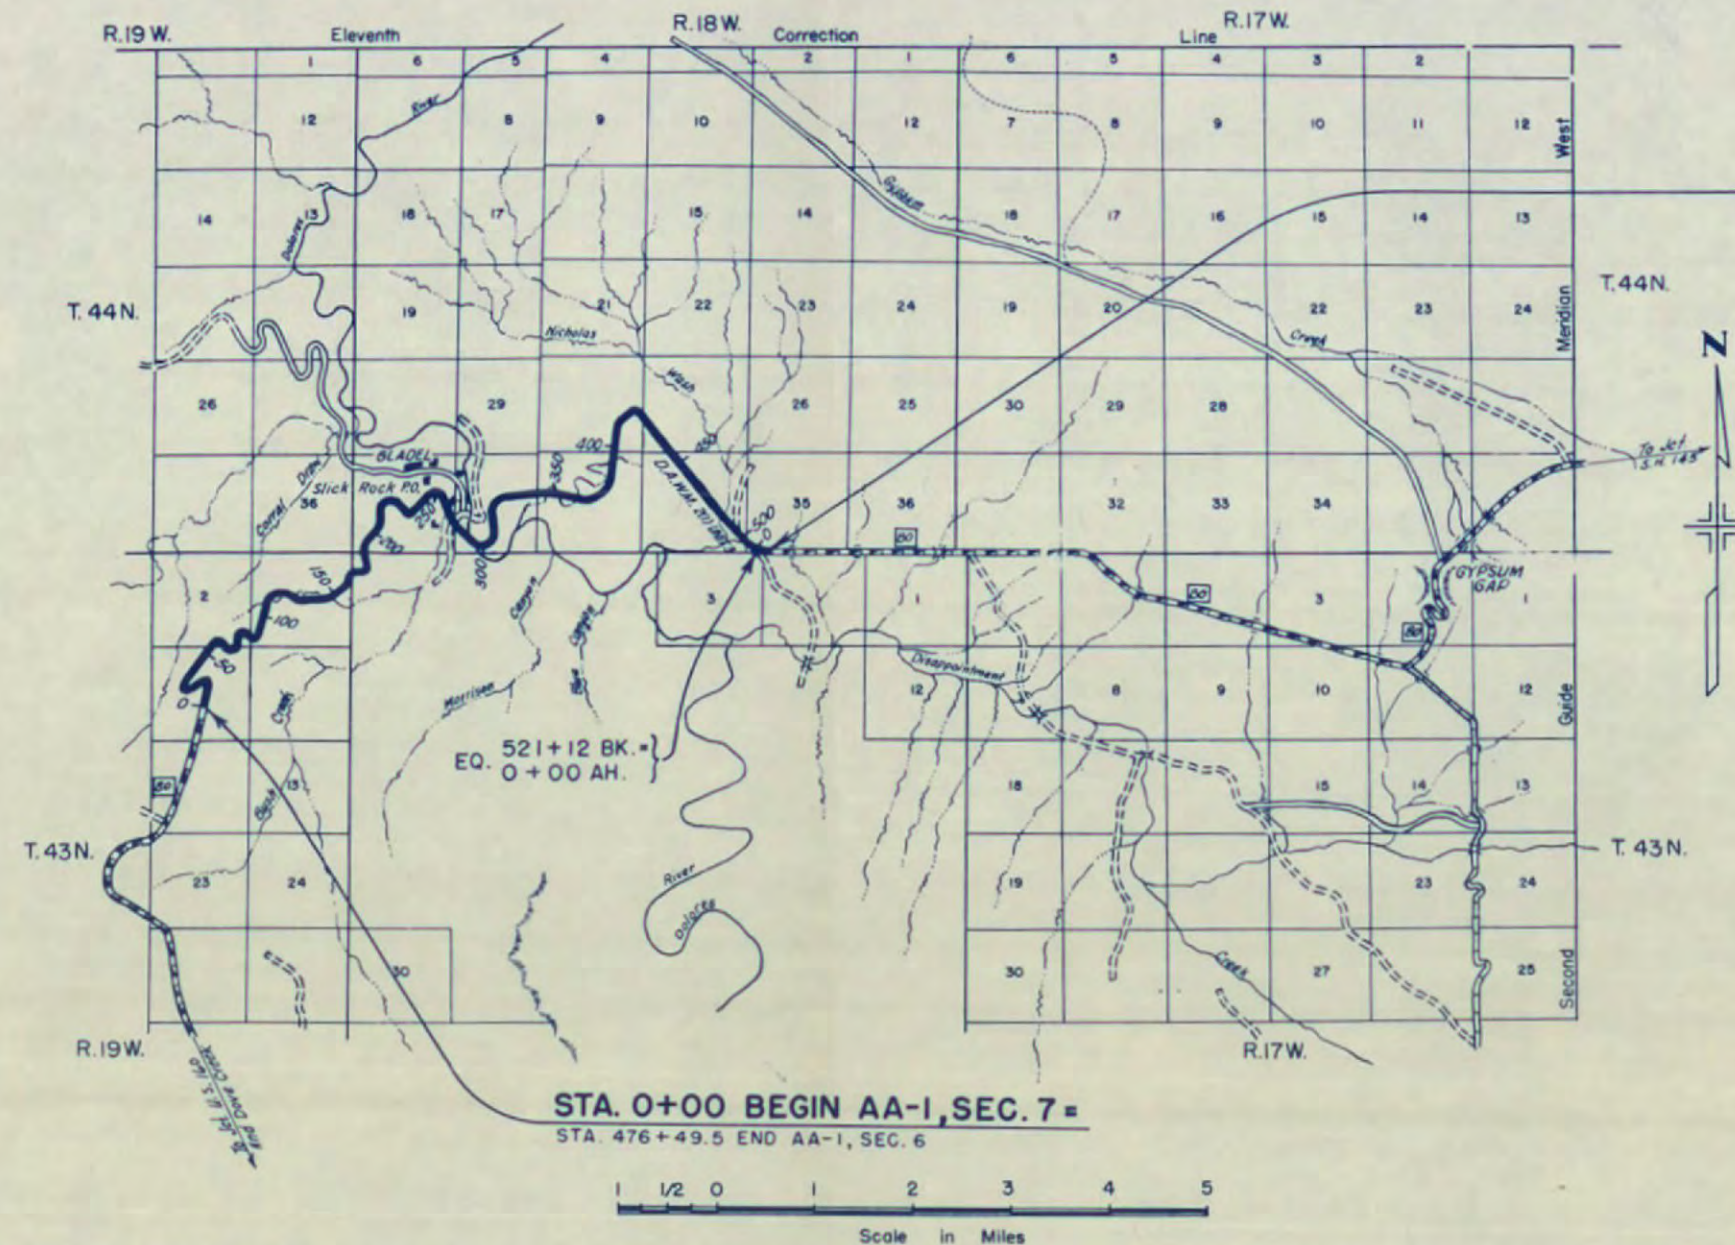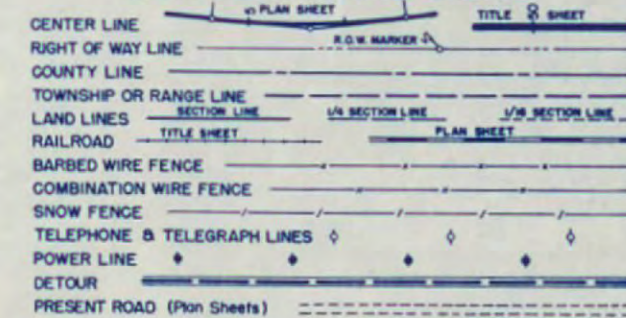

STA. 12+00 END AA-1, SEC. 7 =
MILE 0.0 BEGIN AA-1, SEC. 8

R.O.W. TABULATION OF PROPERTIES IN SAN MIGUEL COUNTY S.H.No. 80 PROJ. No. AA-1, SEC. 7

FED. ROAD DIST. NO.	STATE	PROJ. NO.	SHEET NO.	TOTAL SHEETS
3	COLO.	AA-1, SEC. 7	2	

RIGHT OF WAY

[illegible]

SW 1/4 Sec. 11,
T.43N., R.19W.

NW 1/4 Sec. 11,
T.43N., R.19W.

FED. ROAD DIST. NO.	DIST.	PROJ. NO.	SHEET NO.	TOTAL SHEETS
9	COLO.	AA-1, SEC. 7	3	

RIGHT OF WAY



①

UNITED STATES of AMERICA

476+49.5 Bk. - AA-1 Sec. 6 =
P.O.T. 0+00.0 Ah. - AA-1 Sec. 7

PI. 21+14.1
 $\Delta = 95^{\circ}07'R$
 $D = 28^{\circ}00'$
 $T = 223.8'$
 $L = 339.7'$
 $R = 204.6'$

PI. 24+53.8


$\Delta = 164^{\circ}29'L$
 $D = 26^{\circ}00'$
 $T = 1617.7'$
 $L = 632.6'$
 $R = 220.4'$

PI. 24+28.6

Point of Beginning Parcel No. 1
Tie: S. 35° 46' W. 2925.5' to SW cor.
Sec. 11. (calc.)



STA. 0+00 BEGIN AA-1, SEC. 7 =

STA. 476+49.5 END AA-1, SEC. 6

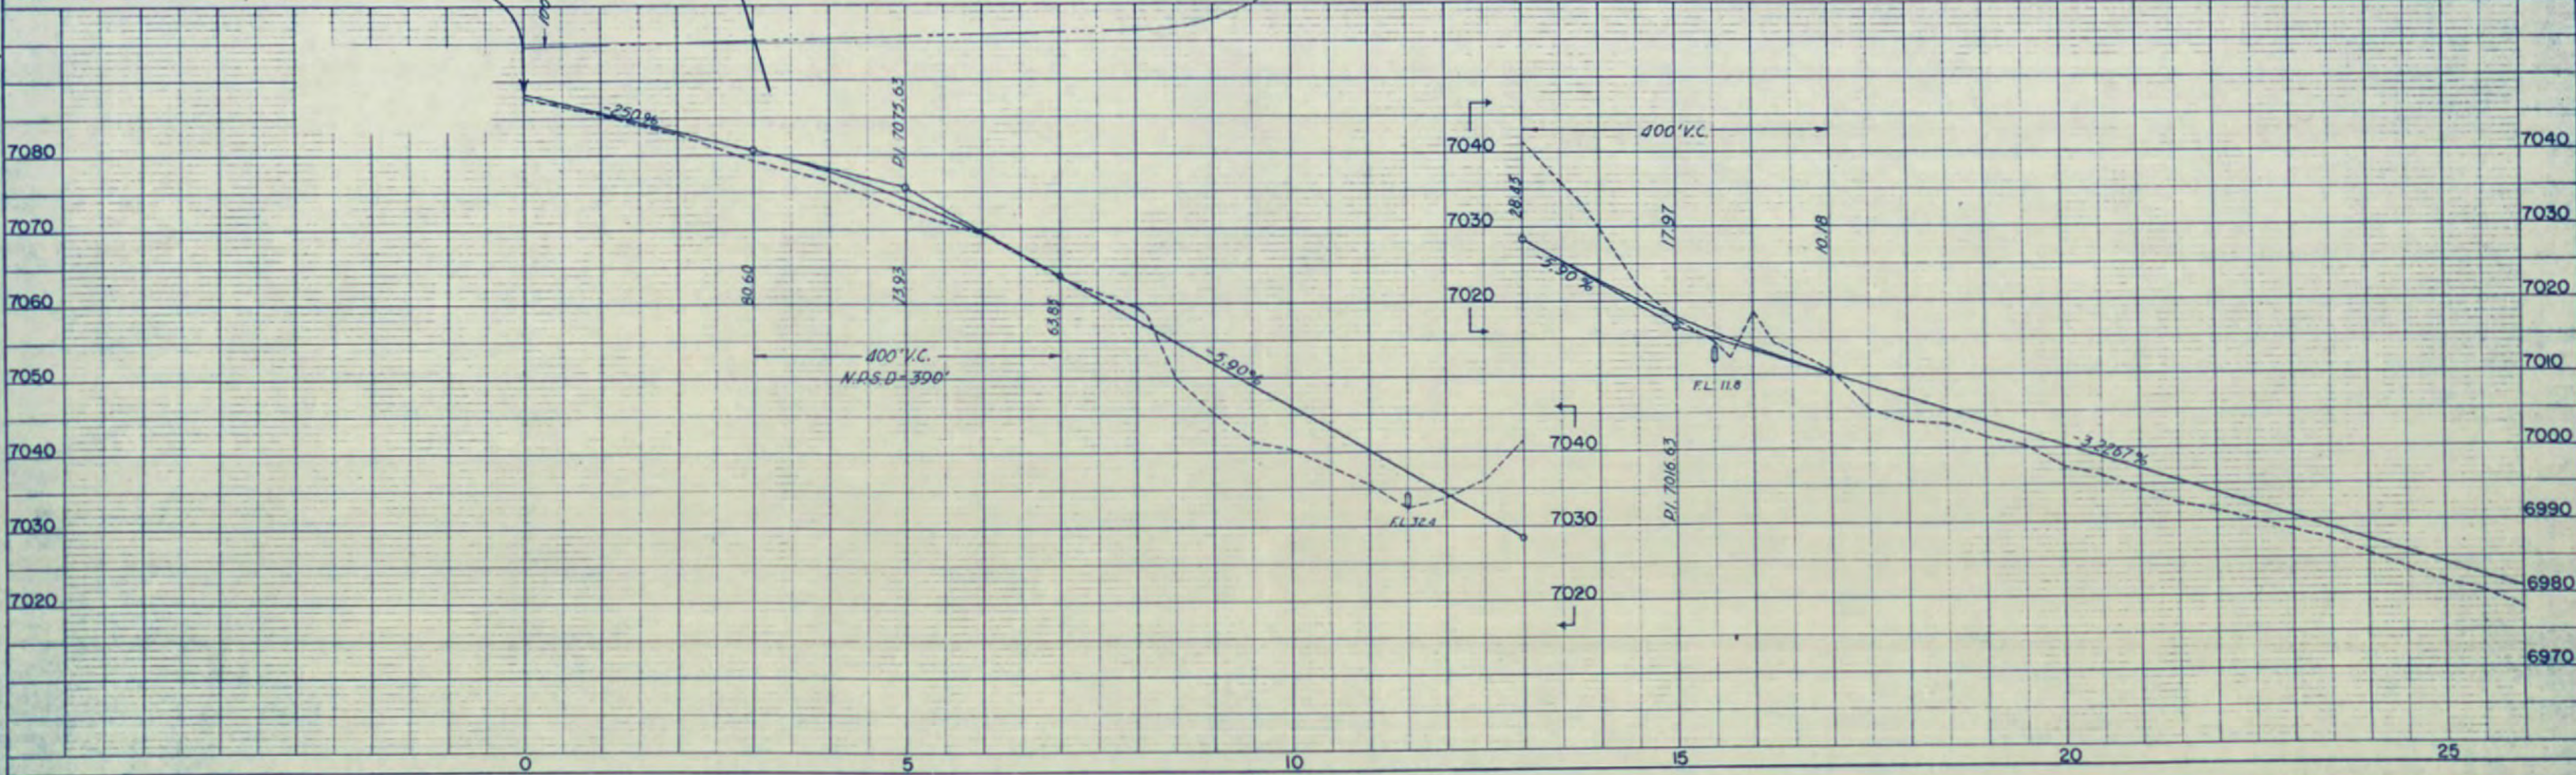



FED. ROAD DIST. NO.	DIST.	PROJ. NO.	SHEET NO.	TOTAL SHEETS
9	COLO.	AA-1, SEC. 7	4	

RIGHT OF WAY

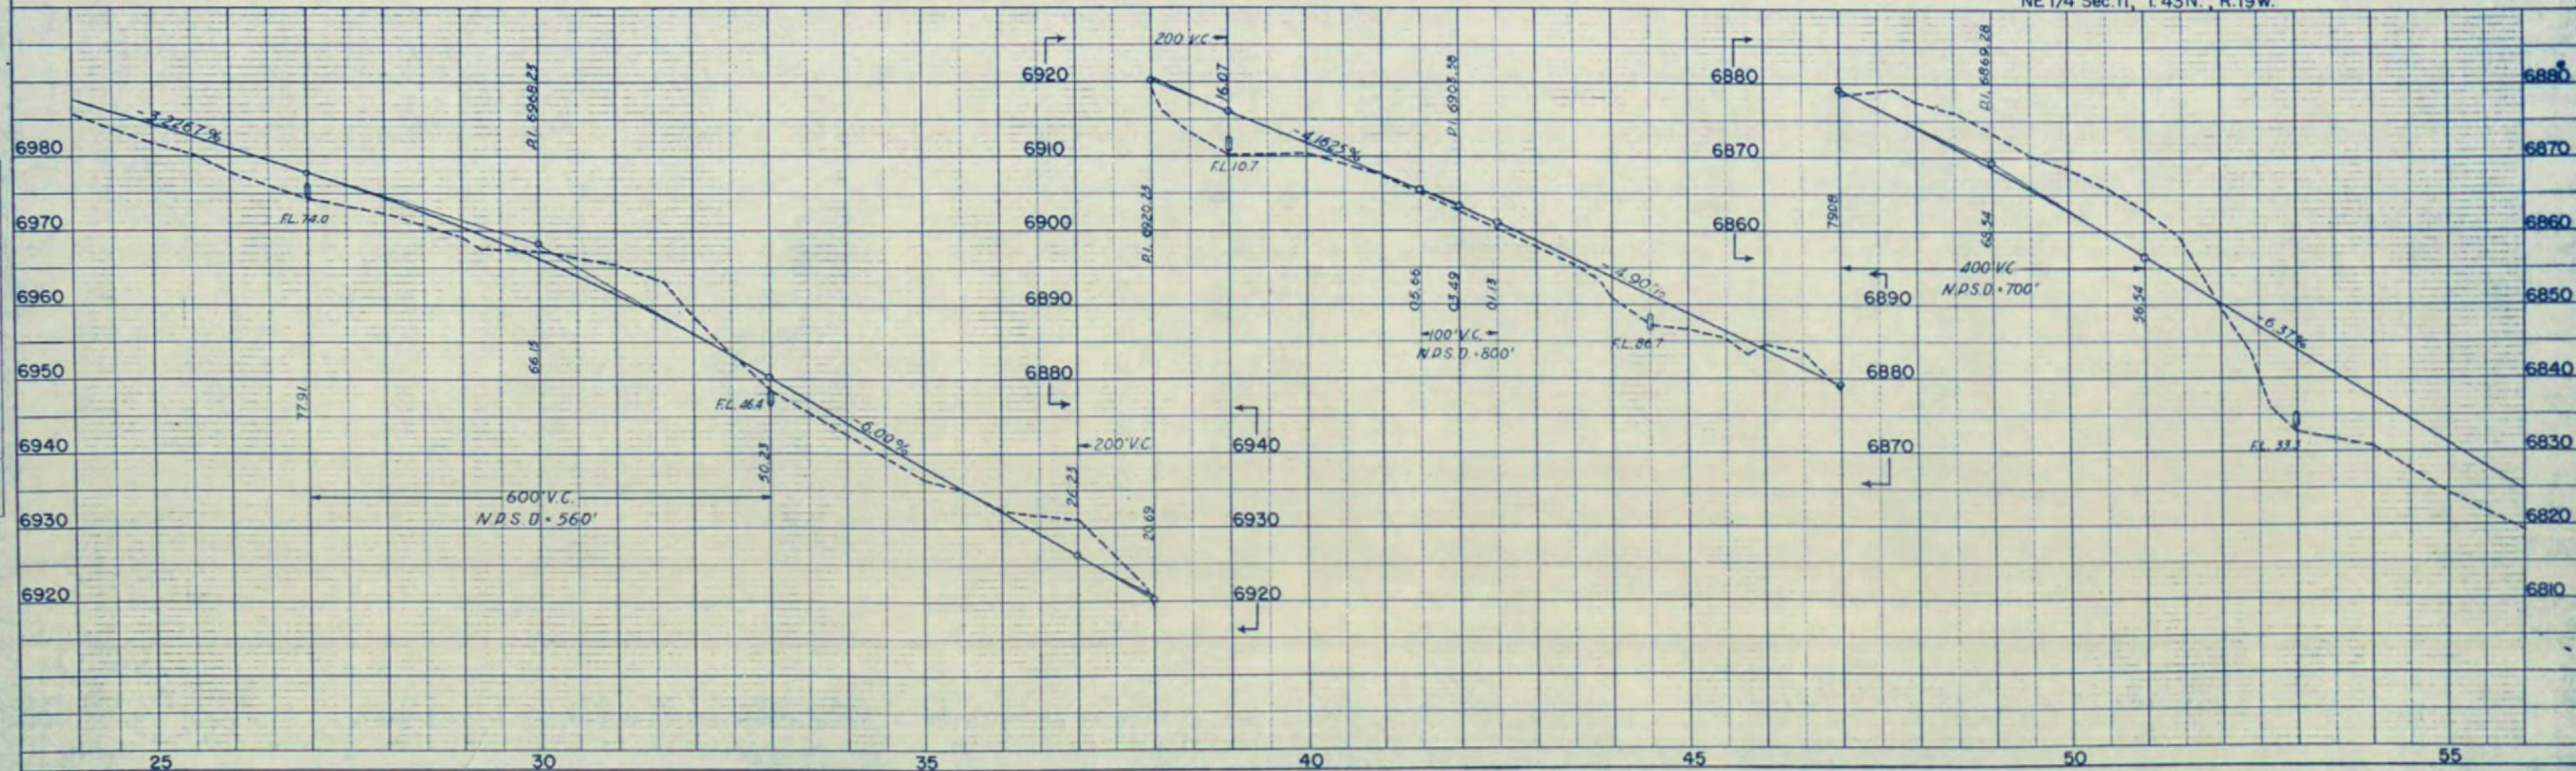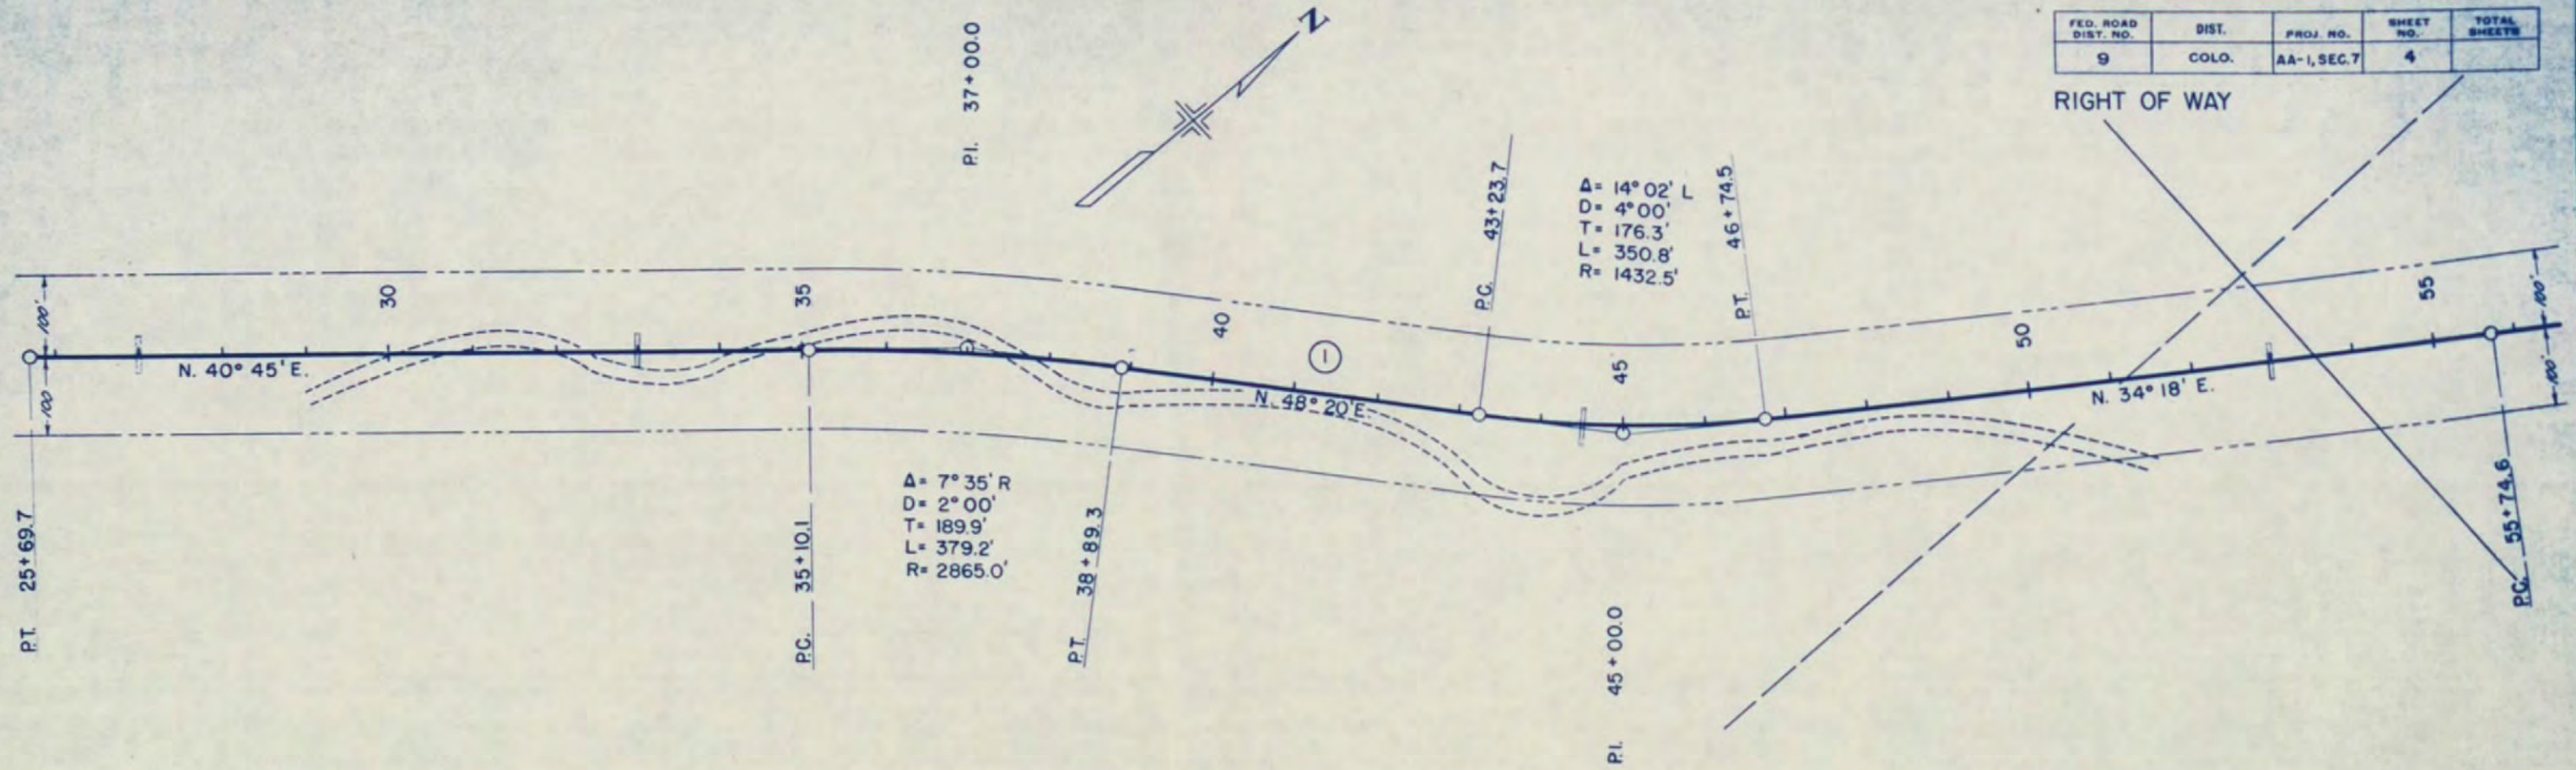

PLAN
 DIST. NO. 9
 COLO.
 PROJ. NO. AA-1, SEC. 7
 SHEET NO. 5
 TOTAL SHEETS 5

NOTE: ROAD DIST. NO. 9
 COLO.
 PROJ. NO. AA-1, SEC. 7
 SHEET NO. 5
 TOTAL SHEETS 5

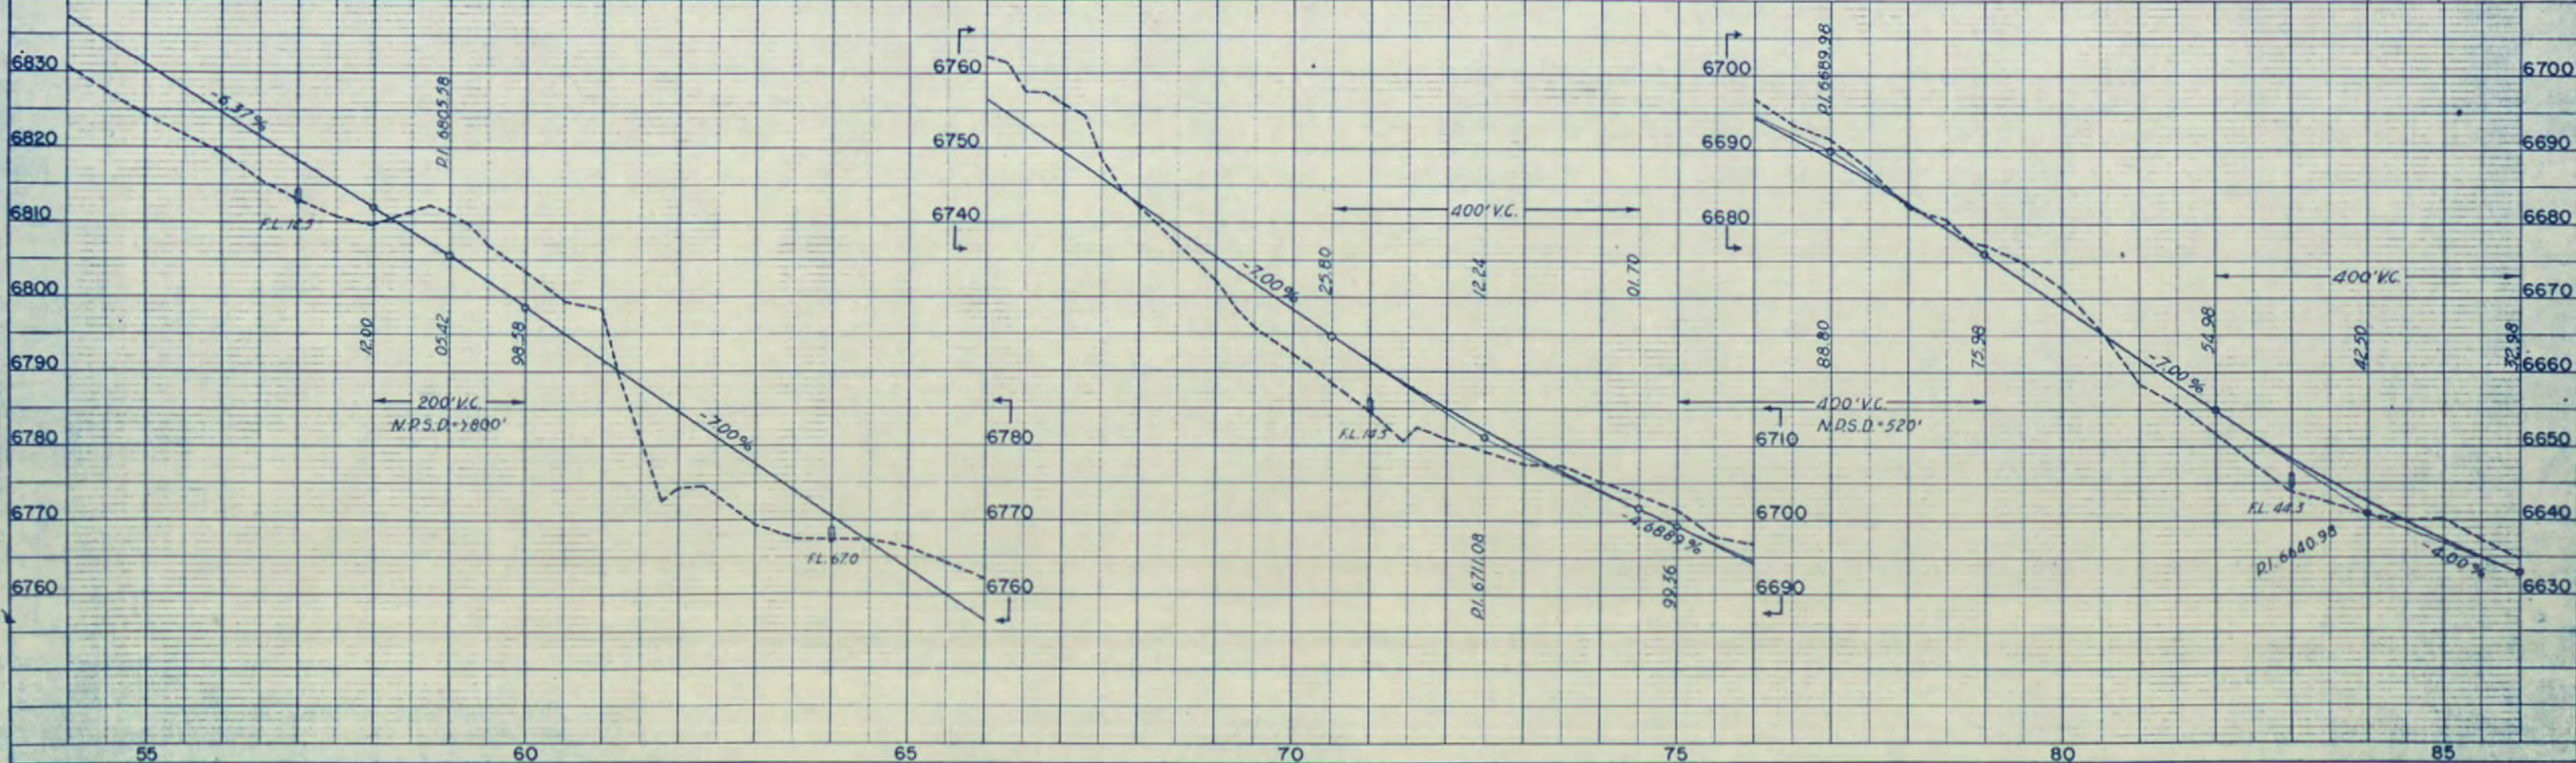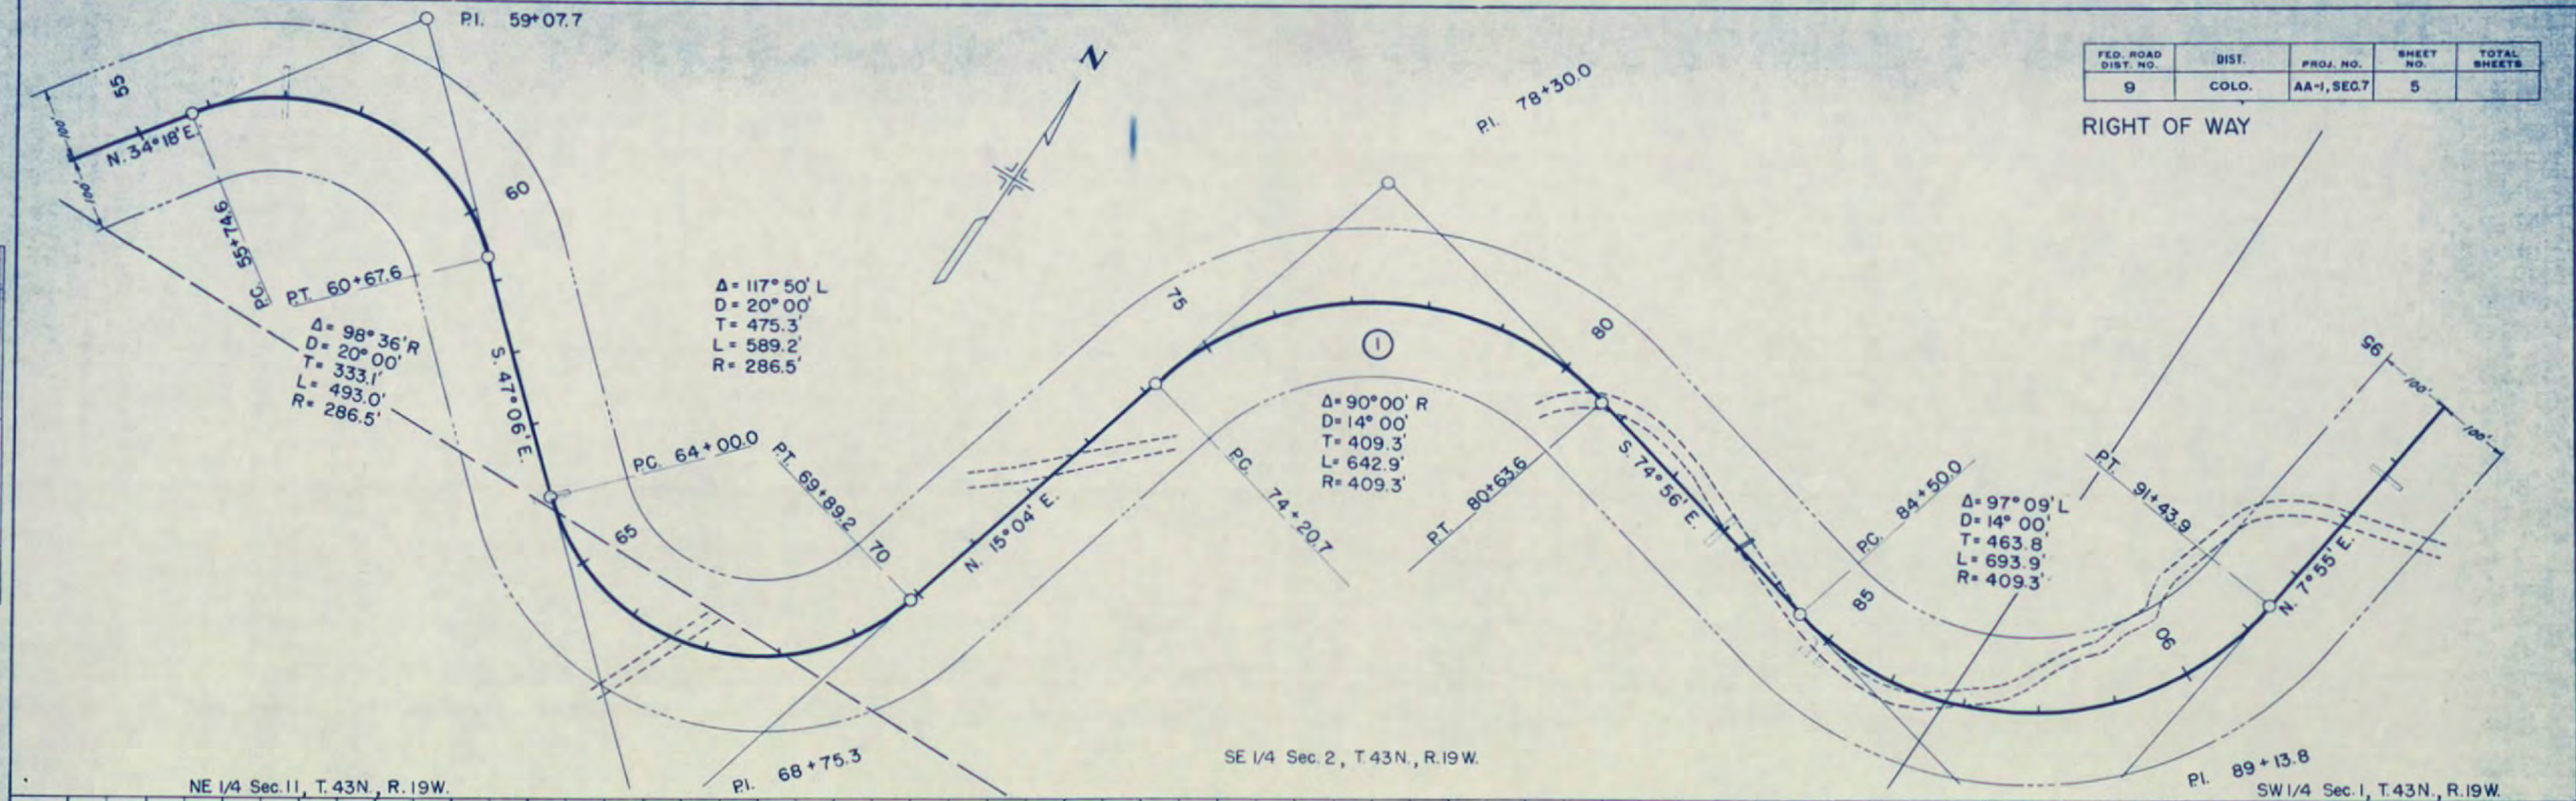


SE 1/4 Sec. 2, T. 43N., R. 19W.

PI. 112+68.3


FED. ROAD DIST. NO.	DIST.	PROJ. NO.	SHEET NO.	TOTAL SHEETS
9	COLO.	AA-1, SEC. 7	6	

RIGHT OF WAY

NW 1/4 Sec. 1, T. 43N., R. 19W.

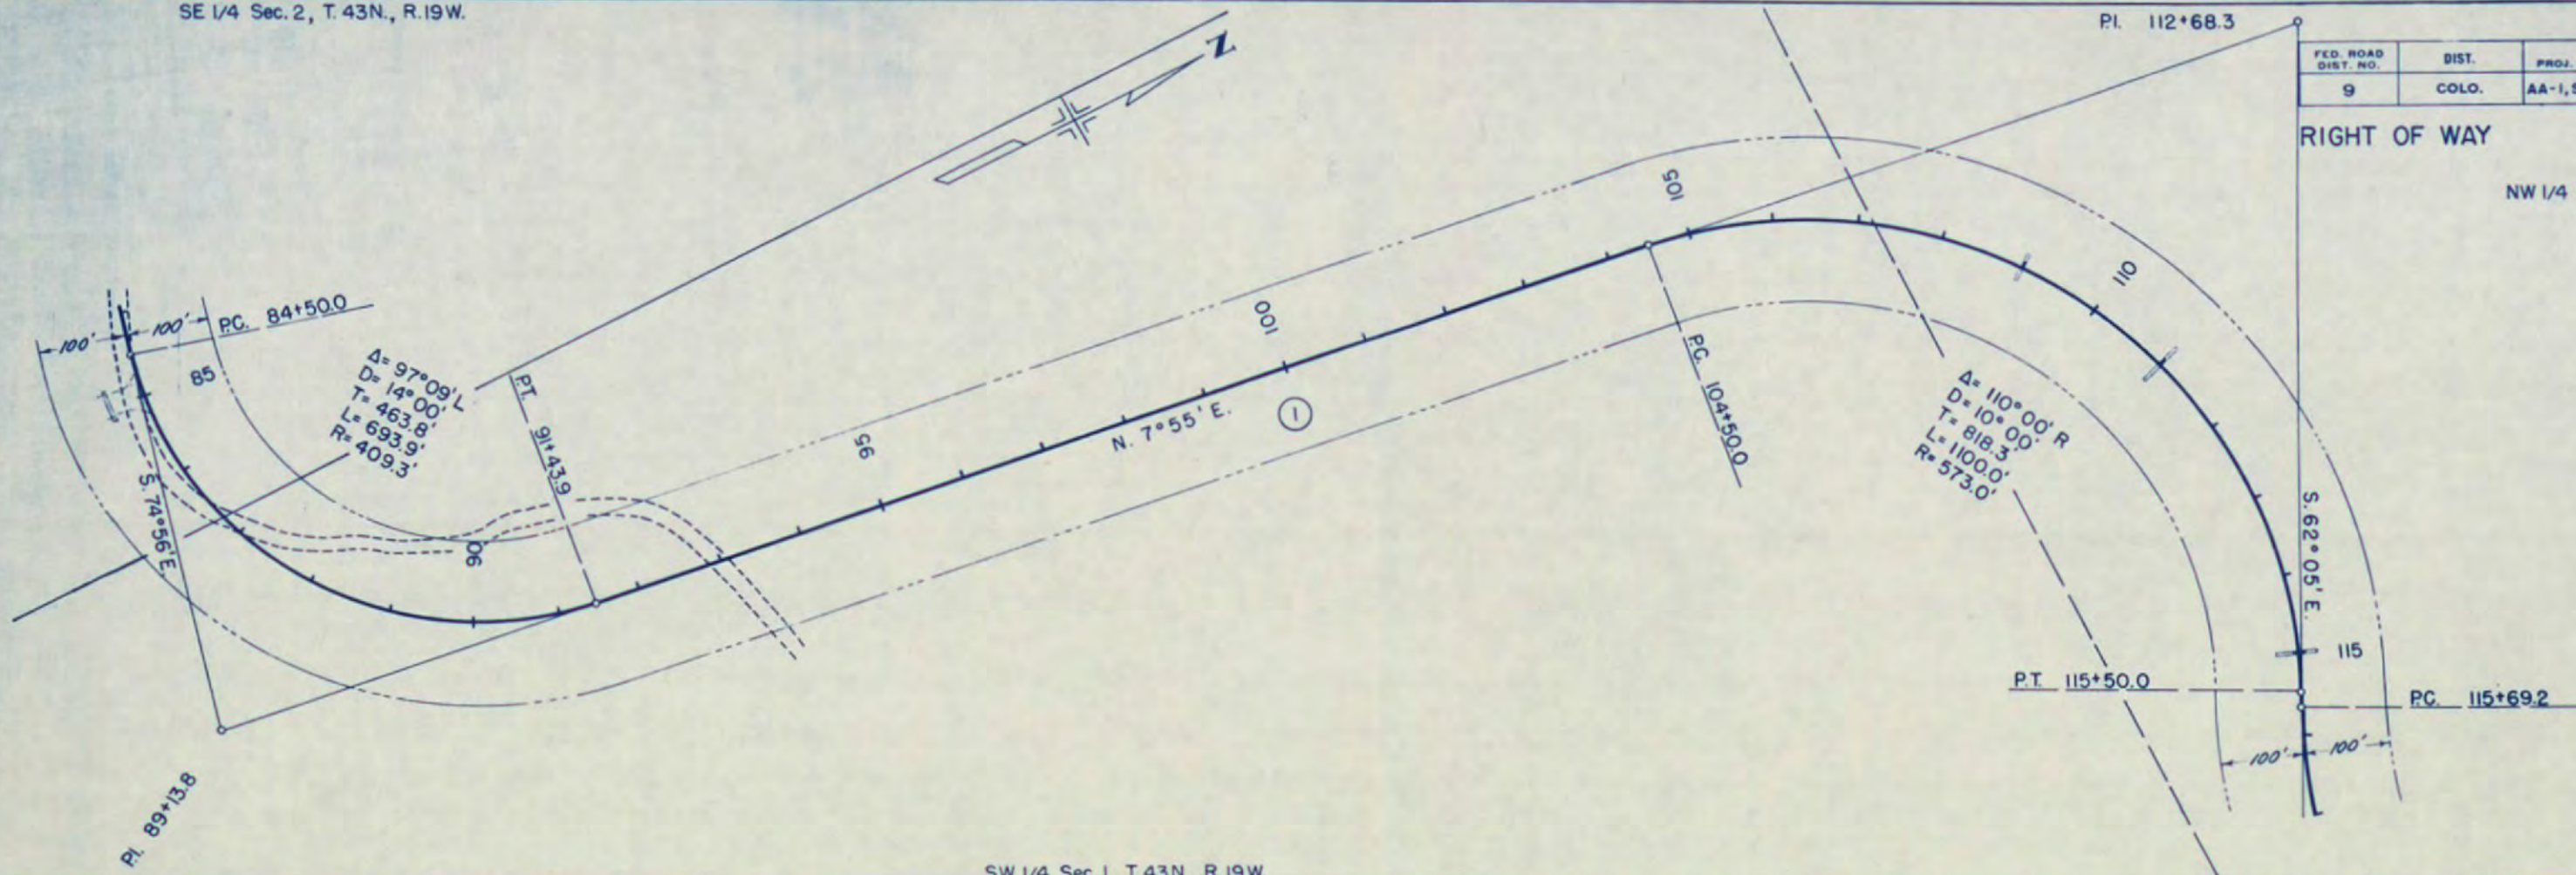

SW 1/4 Sec. 1, T. 43N., R. 19W.

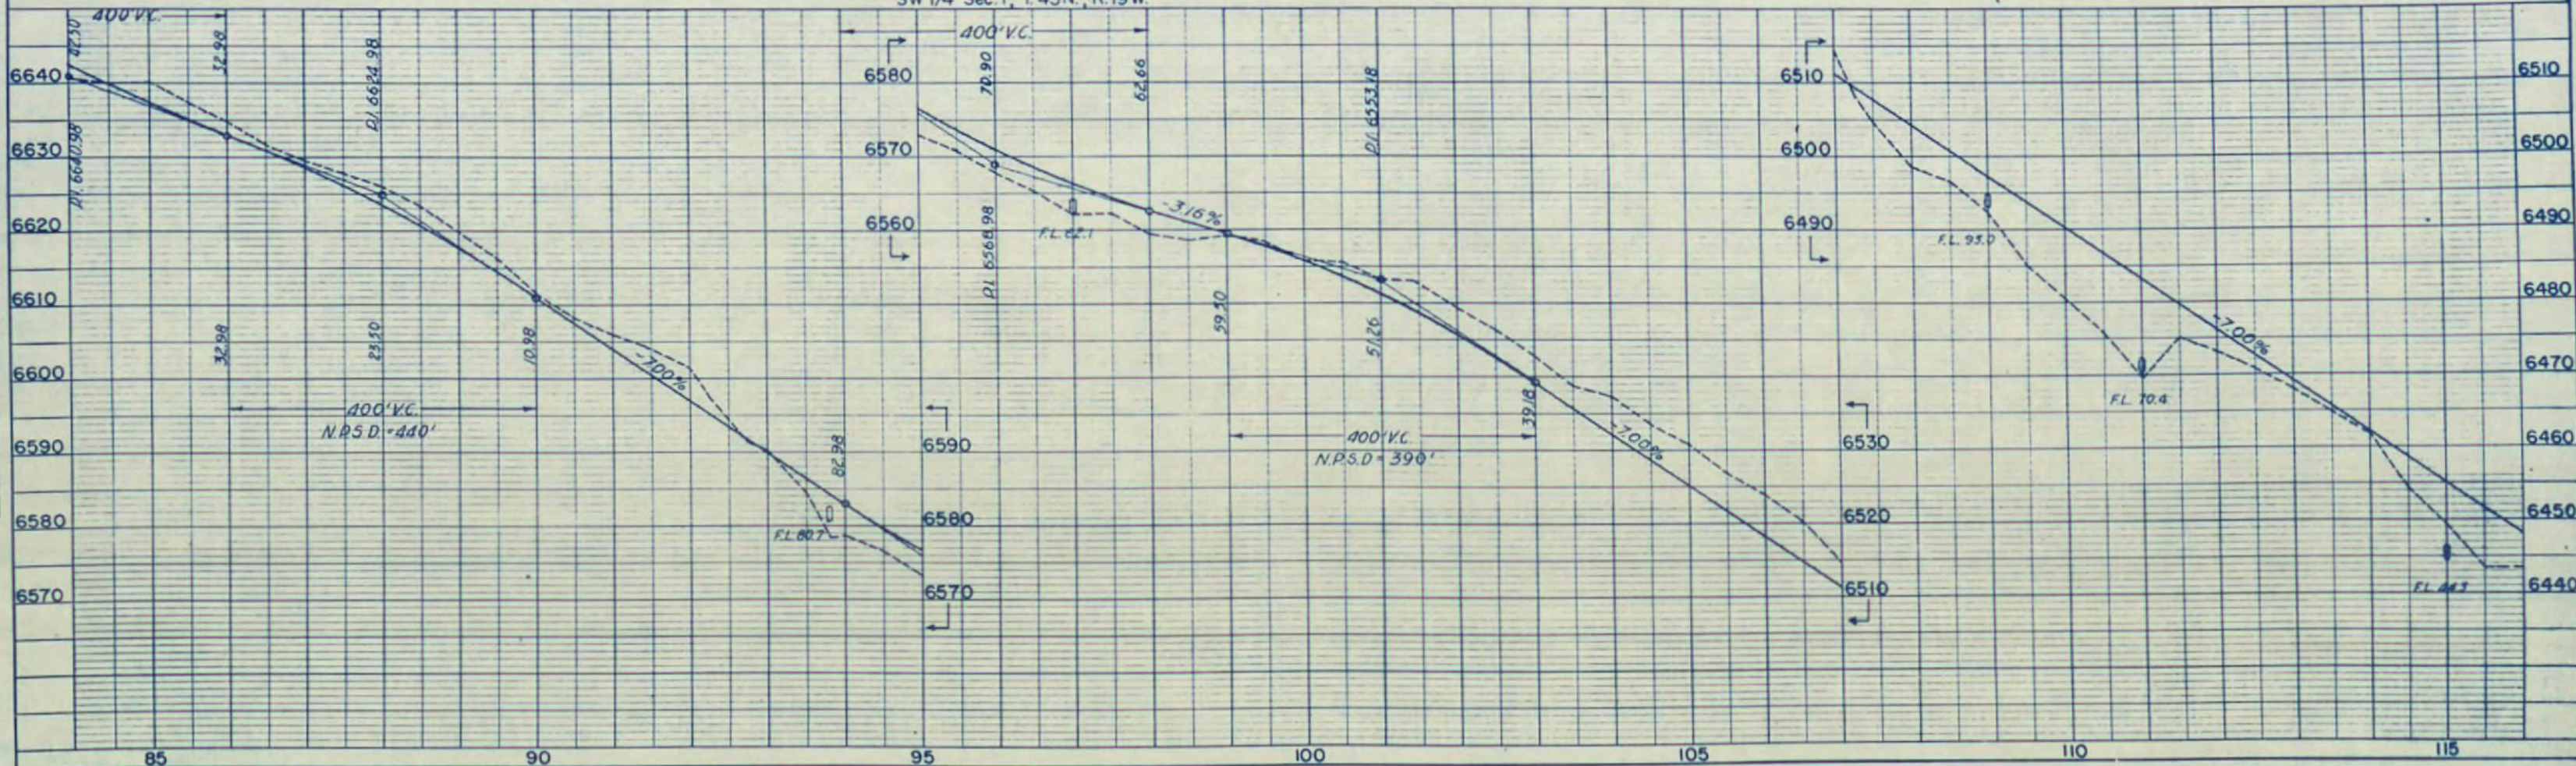


NW 1/4 Sec. 1, T. 43N., R. 19W.

NE 1/4 Sec. 1, T. 43N., R. 19W.


FED. ROAD DIST. NO.	DIST.	PROJ. NO.	SHEET NO.	TOTAL SHEETS
9	COLO.	AA-1, SEC. 7	7	

RIGHT OF WAY

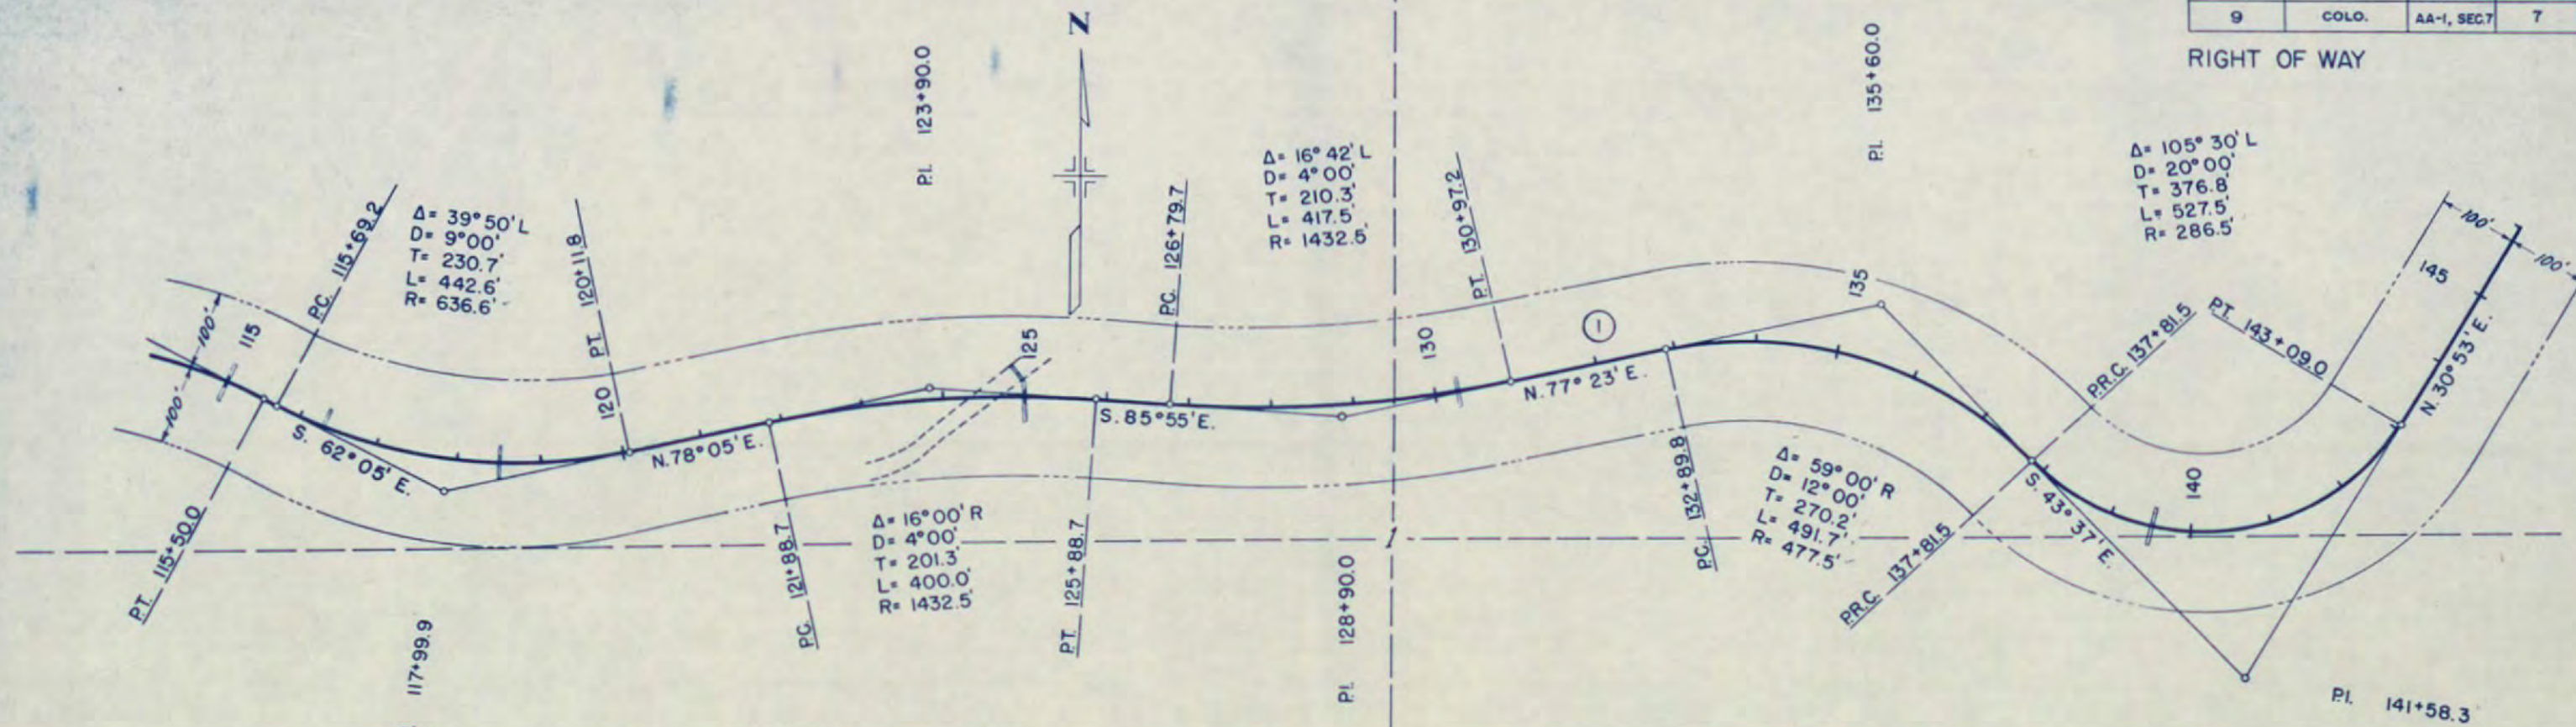

SW 1/4 Sec. 1, T. 43N., R. 19W.



SE 1/4 Sec. 1, T. 43N., R. 19W.

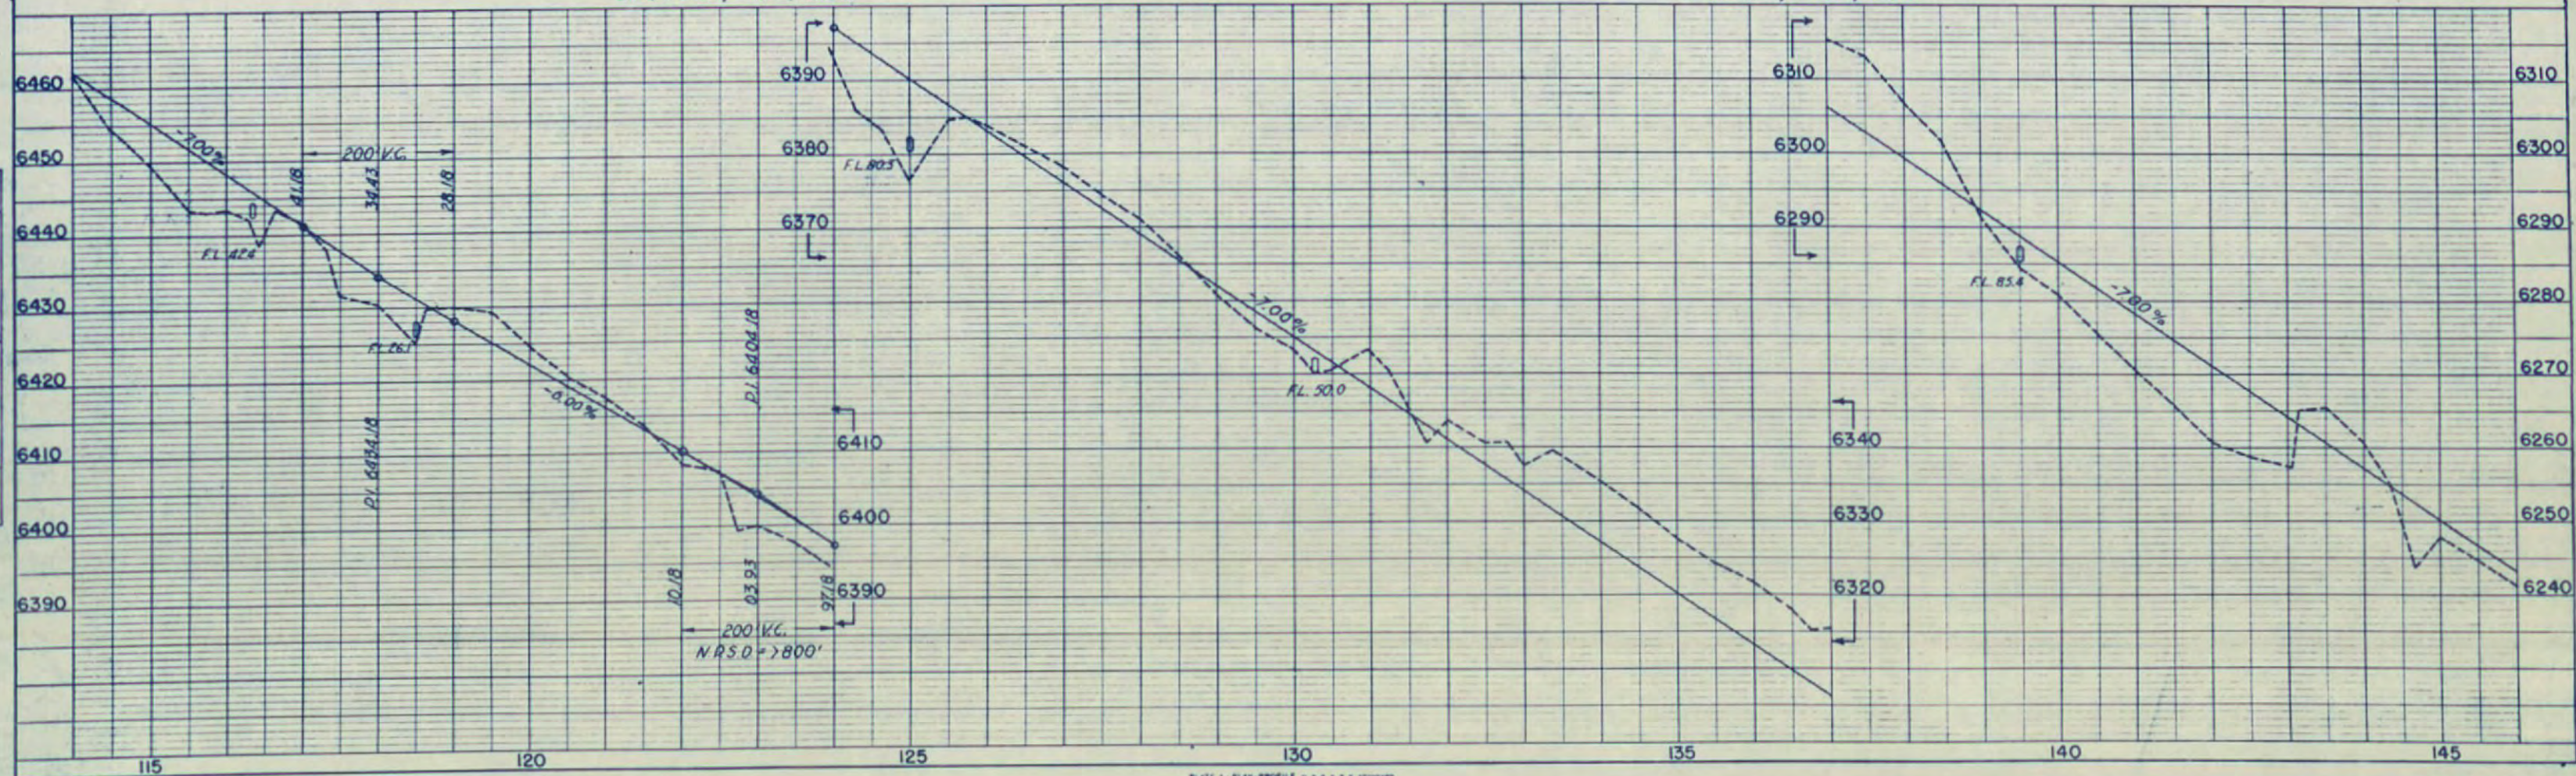

NE 1/4 Sec. 1, T. 43N., R. 19W.



FED. ROAD DIST. NO.	DIST.	PROJ. NO.	SHEET NO.	TOTAL SHEETS
9	COLO.	AA-1, SEC. 7	8	

RIGHT OF WAY

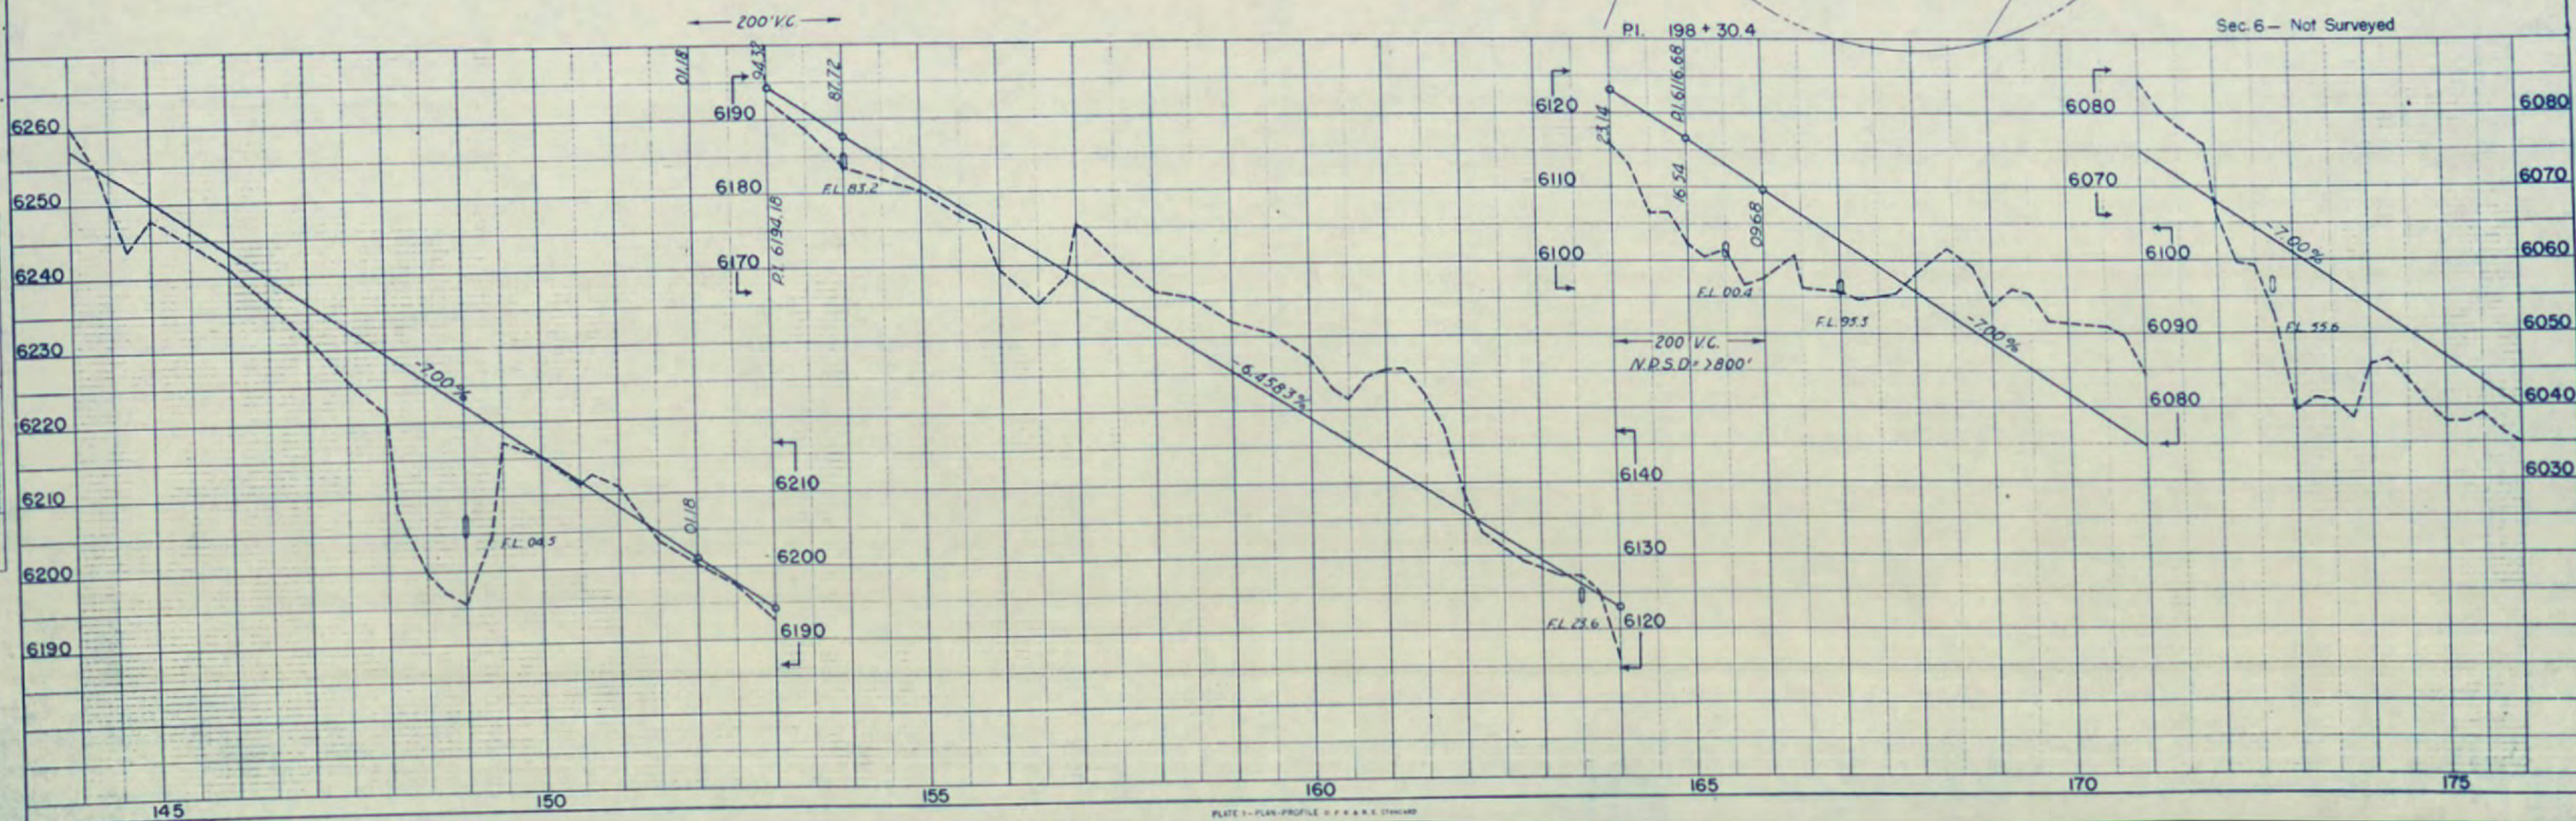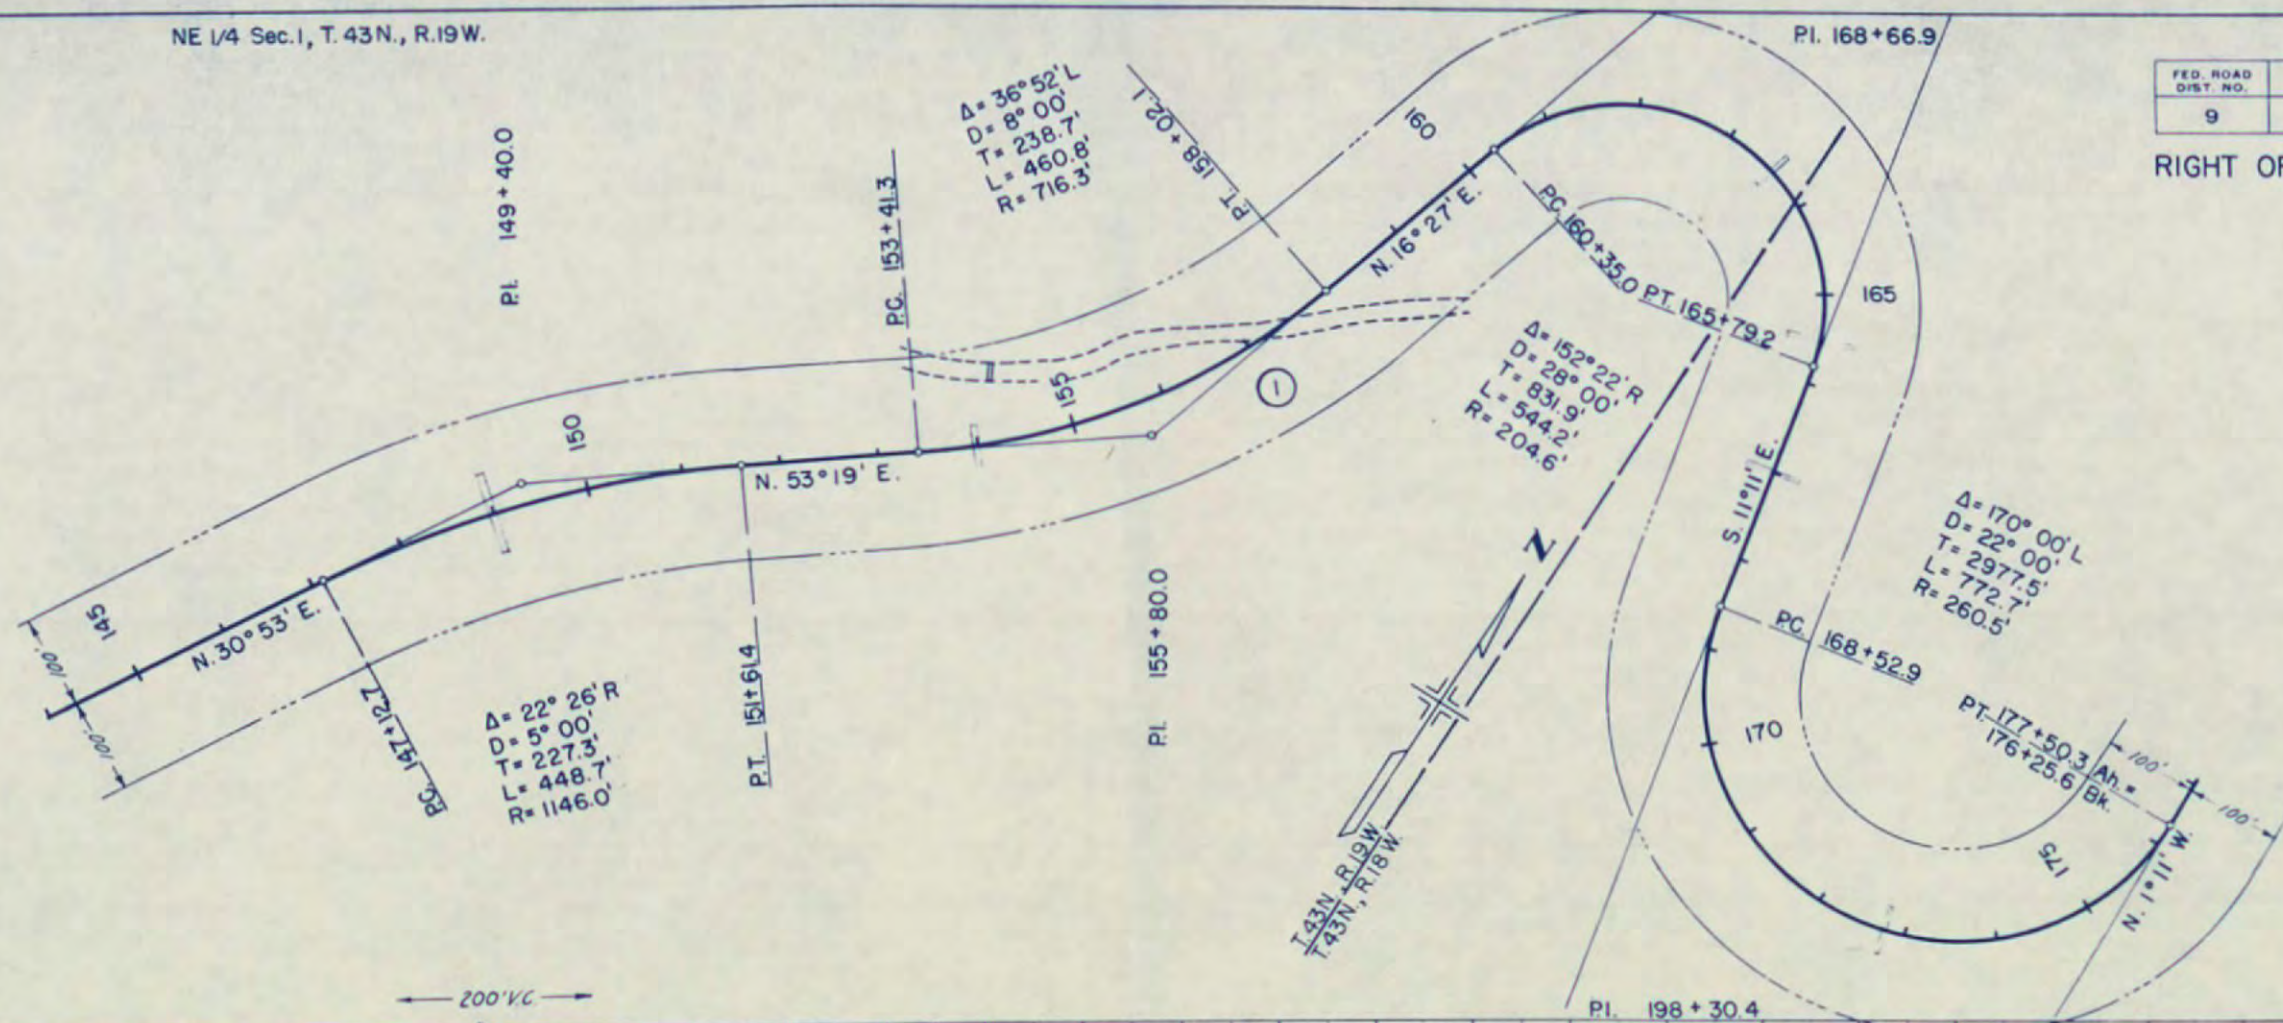

FED. ROAD DIST. NO.	DIST.	PROJ. NO.	SHEET NO.	TOTAL SHEETS
9	COLO.	AA-1, SEC. 7	9	

PLAN	SURVIVED	PLOTTED	ALCANTARA CHECKED	PT. OF VIEW CHECKED
NOTE BOOK				
NO				


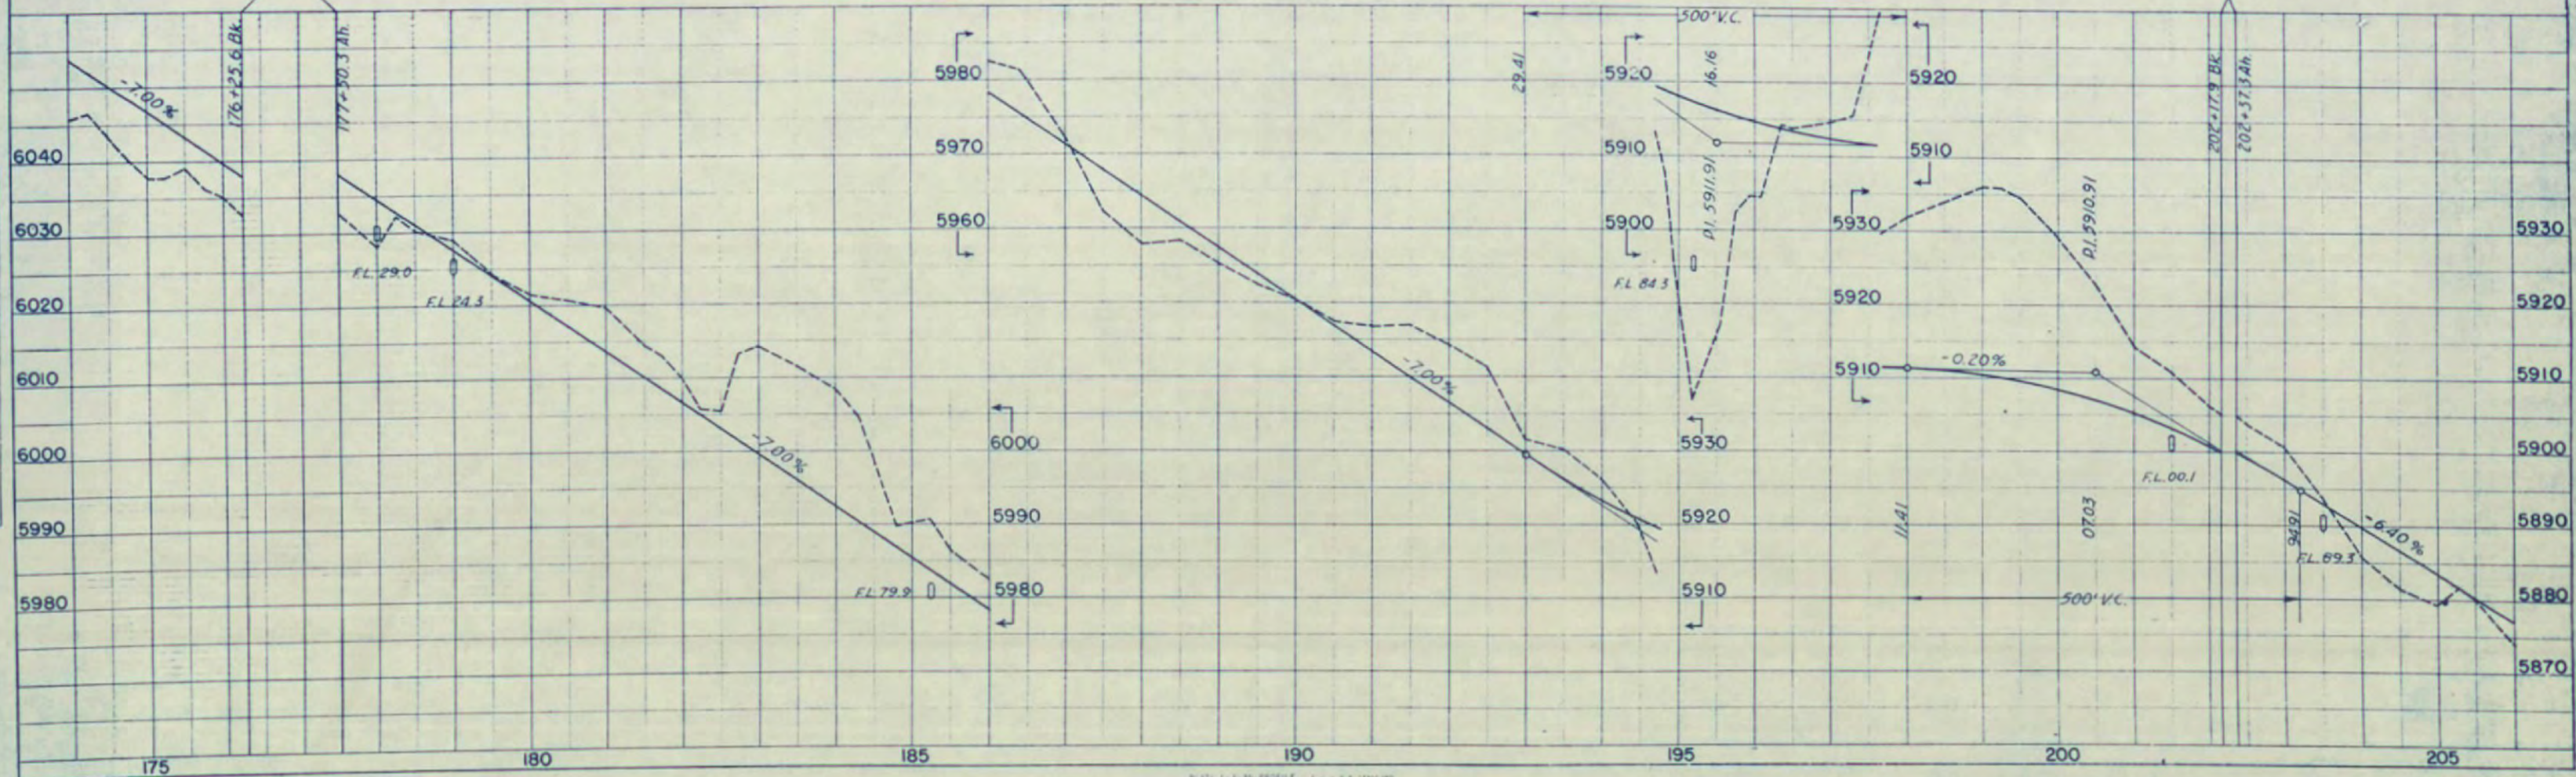
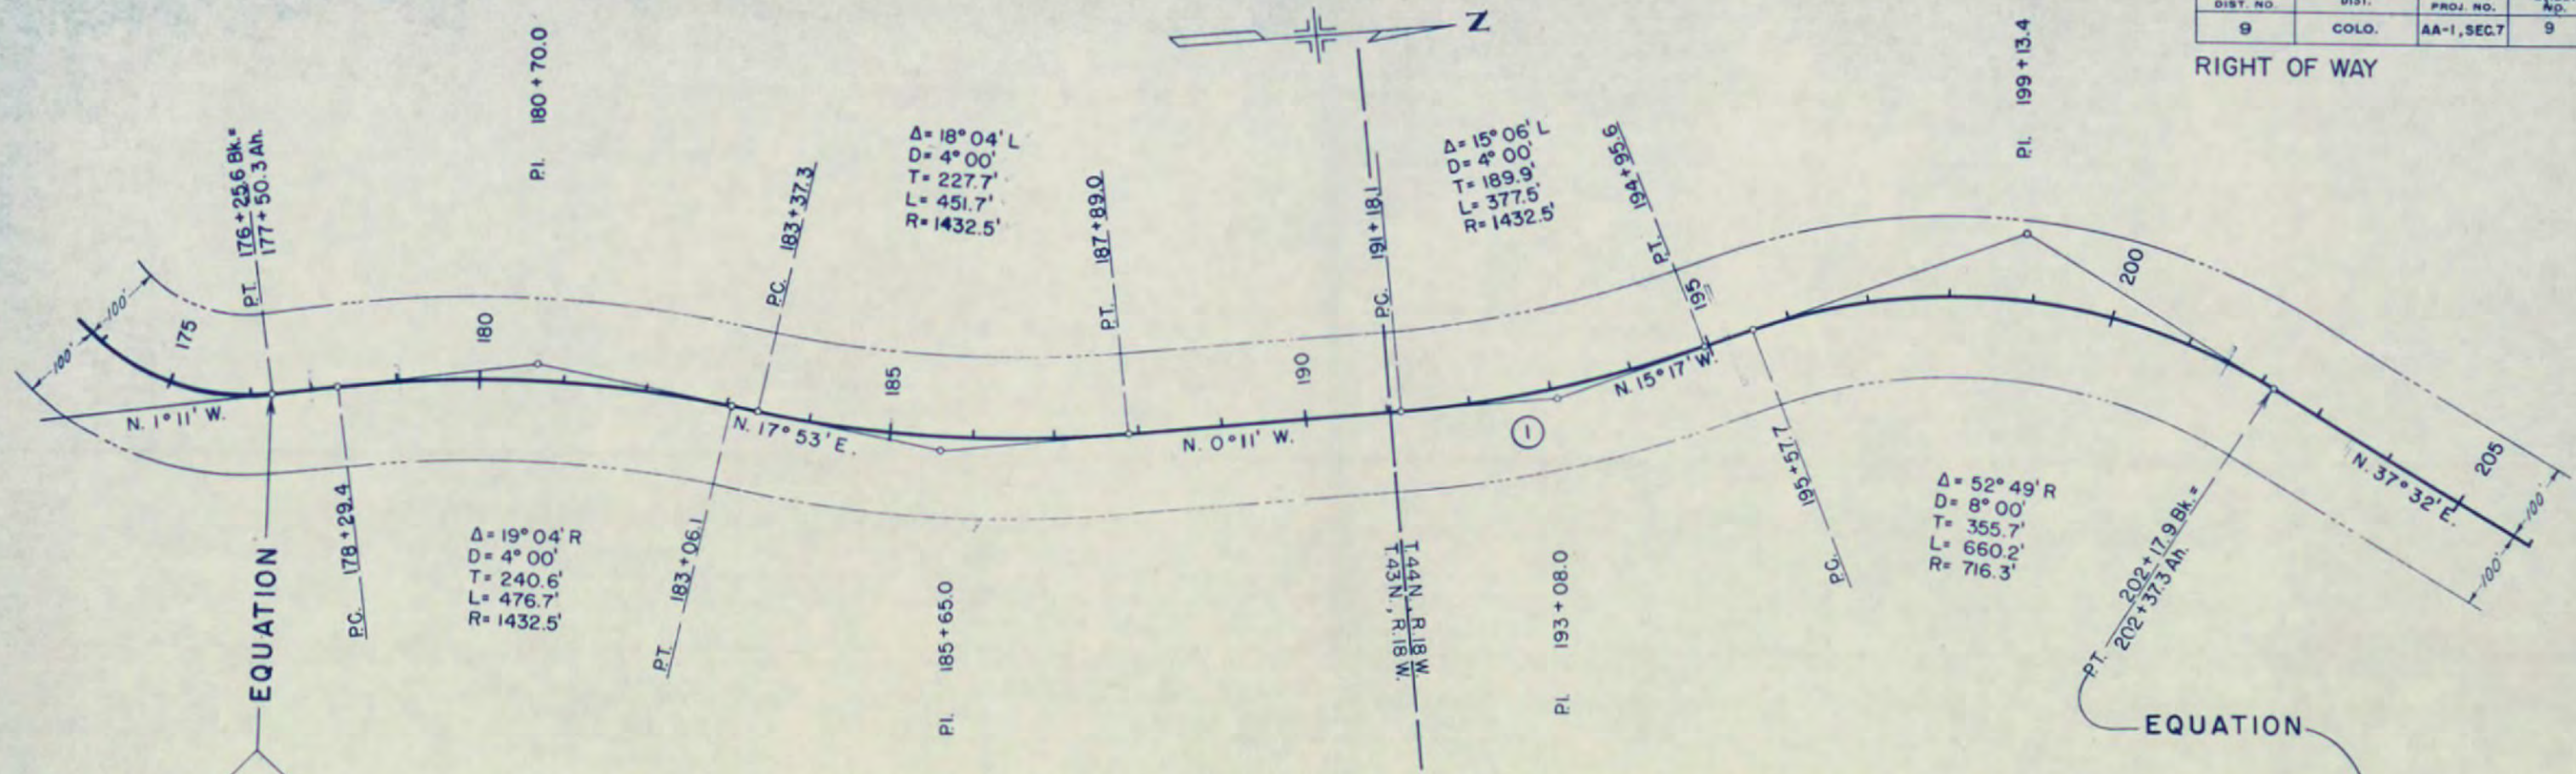


PLAN	DATE
DESIGNED	
PLOTTED	
ALIGNED CHECKED	
BY	
NOTE BOOK	
NO.	

PROFILE	DATE
DESIGNED	
PLOTTED	
GRADES CHECKED	
BY	
NOTE BOOK	
NO.	


FED. ROAD DIST. NO.	DIST.	PROJ. NO.	SHEET NO.	TOTAL SHEETS
9	COLO.	AA-1, SEC. 7	10	

RIGHT OF WAY

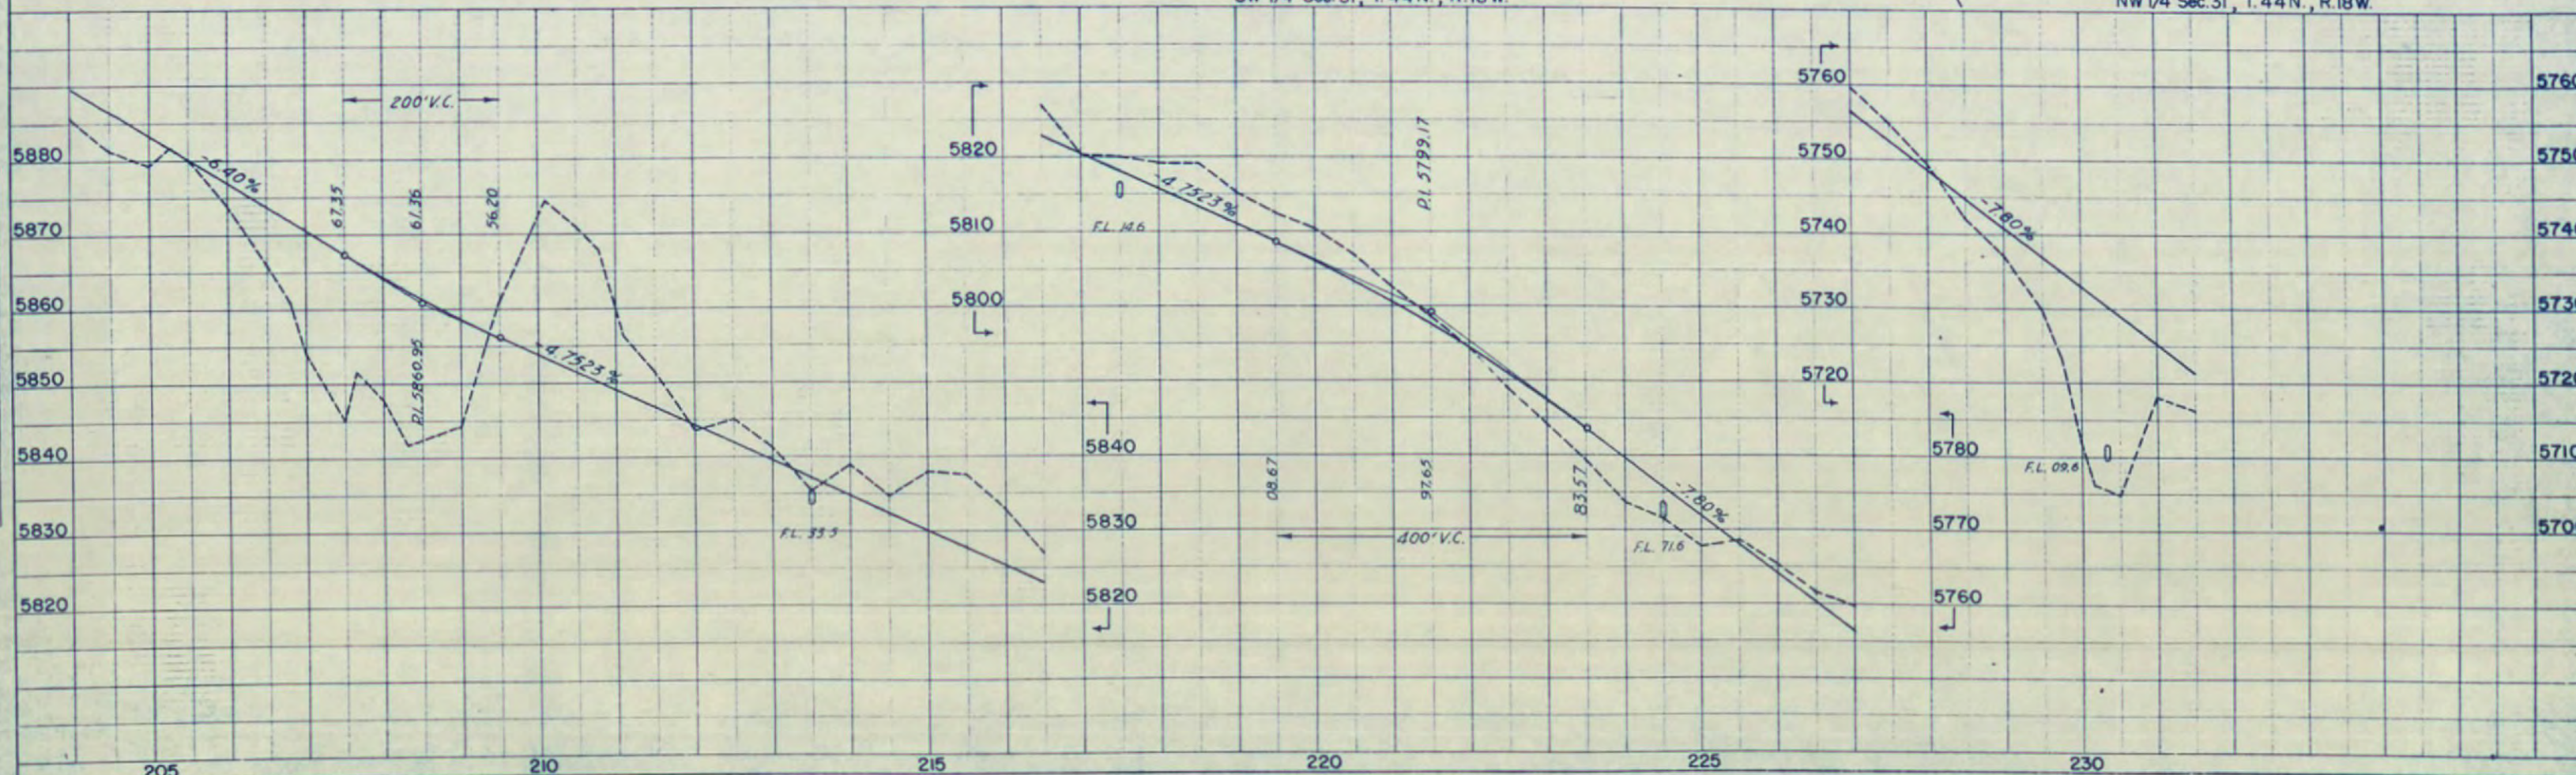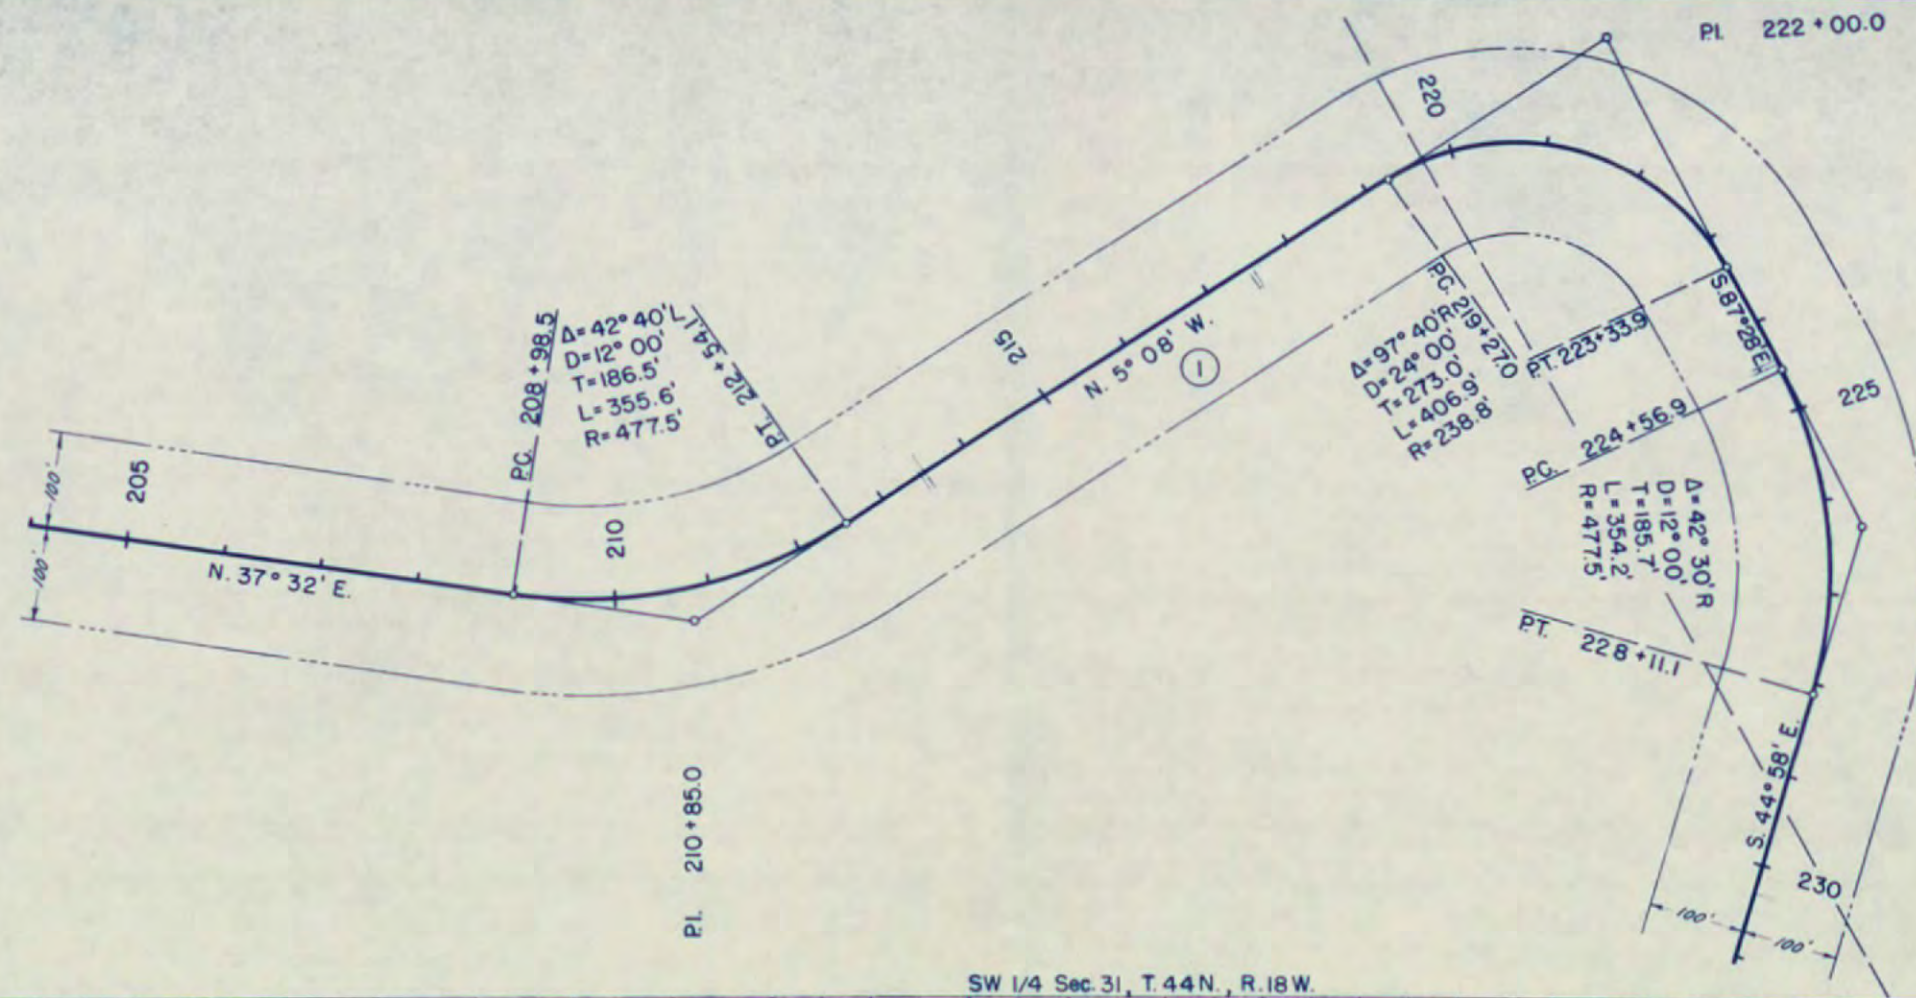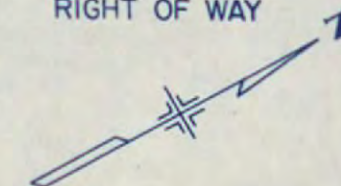

PLAN
 REVISIONS
 NO. 1
 DATE 10/1/10
 BY J. M. JONES
 CHECKED BY J. M. JONES
 APPROVED BY J. M. JONES


PROFILE
 REVISIONS
 NO. 1
 DATE 10/1/10
 BY J. M. JONES
 CHECKED BY J. M. JONES
 APPROVED BY J. M. JONES

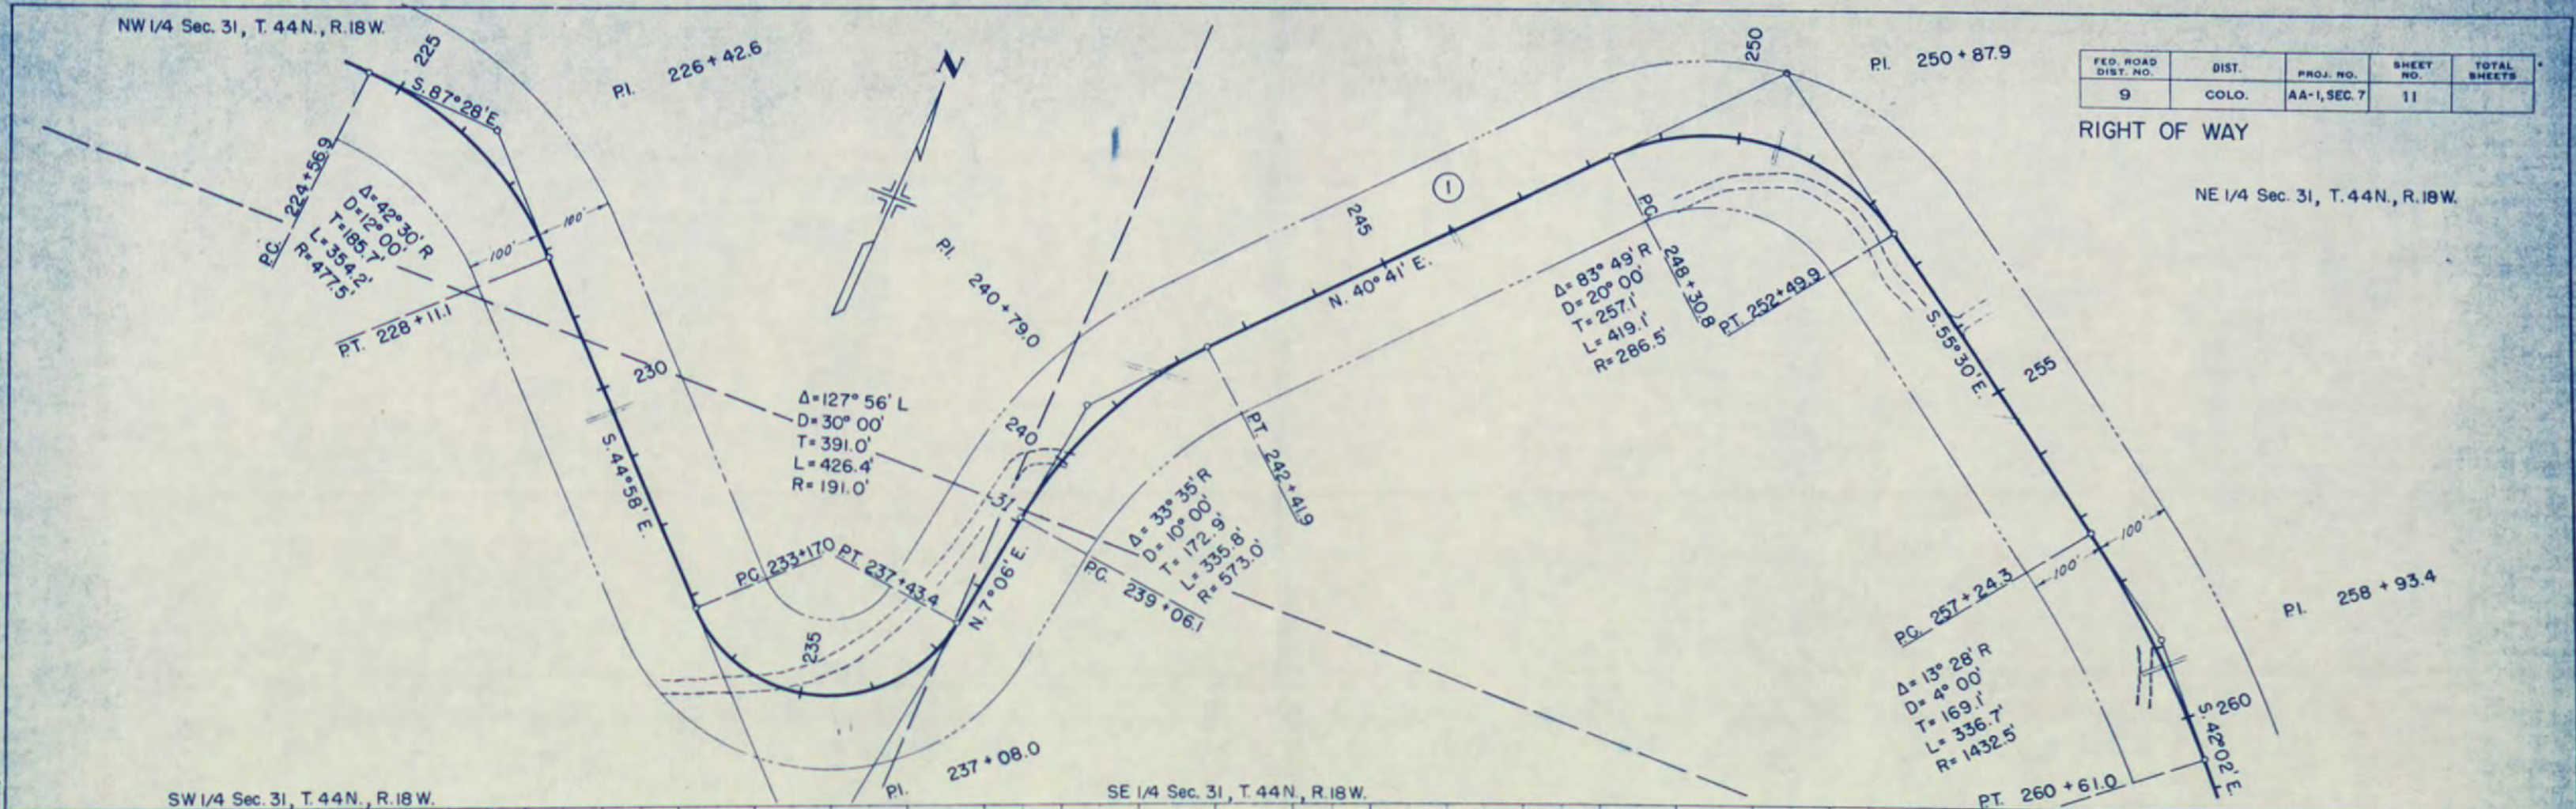

FED. ROAD DIST. NO.	DIST.	PROJ. NO.	SHEET NO.	TOTAL SHEETS
9	COLO.	AA-1, SEC. 7	11	

RIGHT OF WAY

NE 1/4 Sec. 31, T.44N., R.18W.

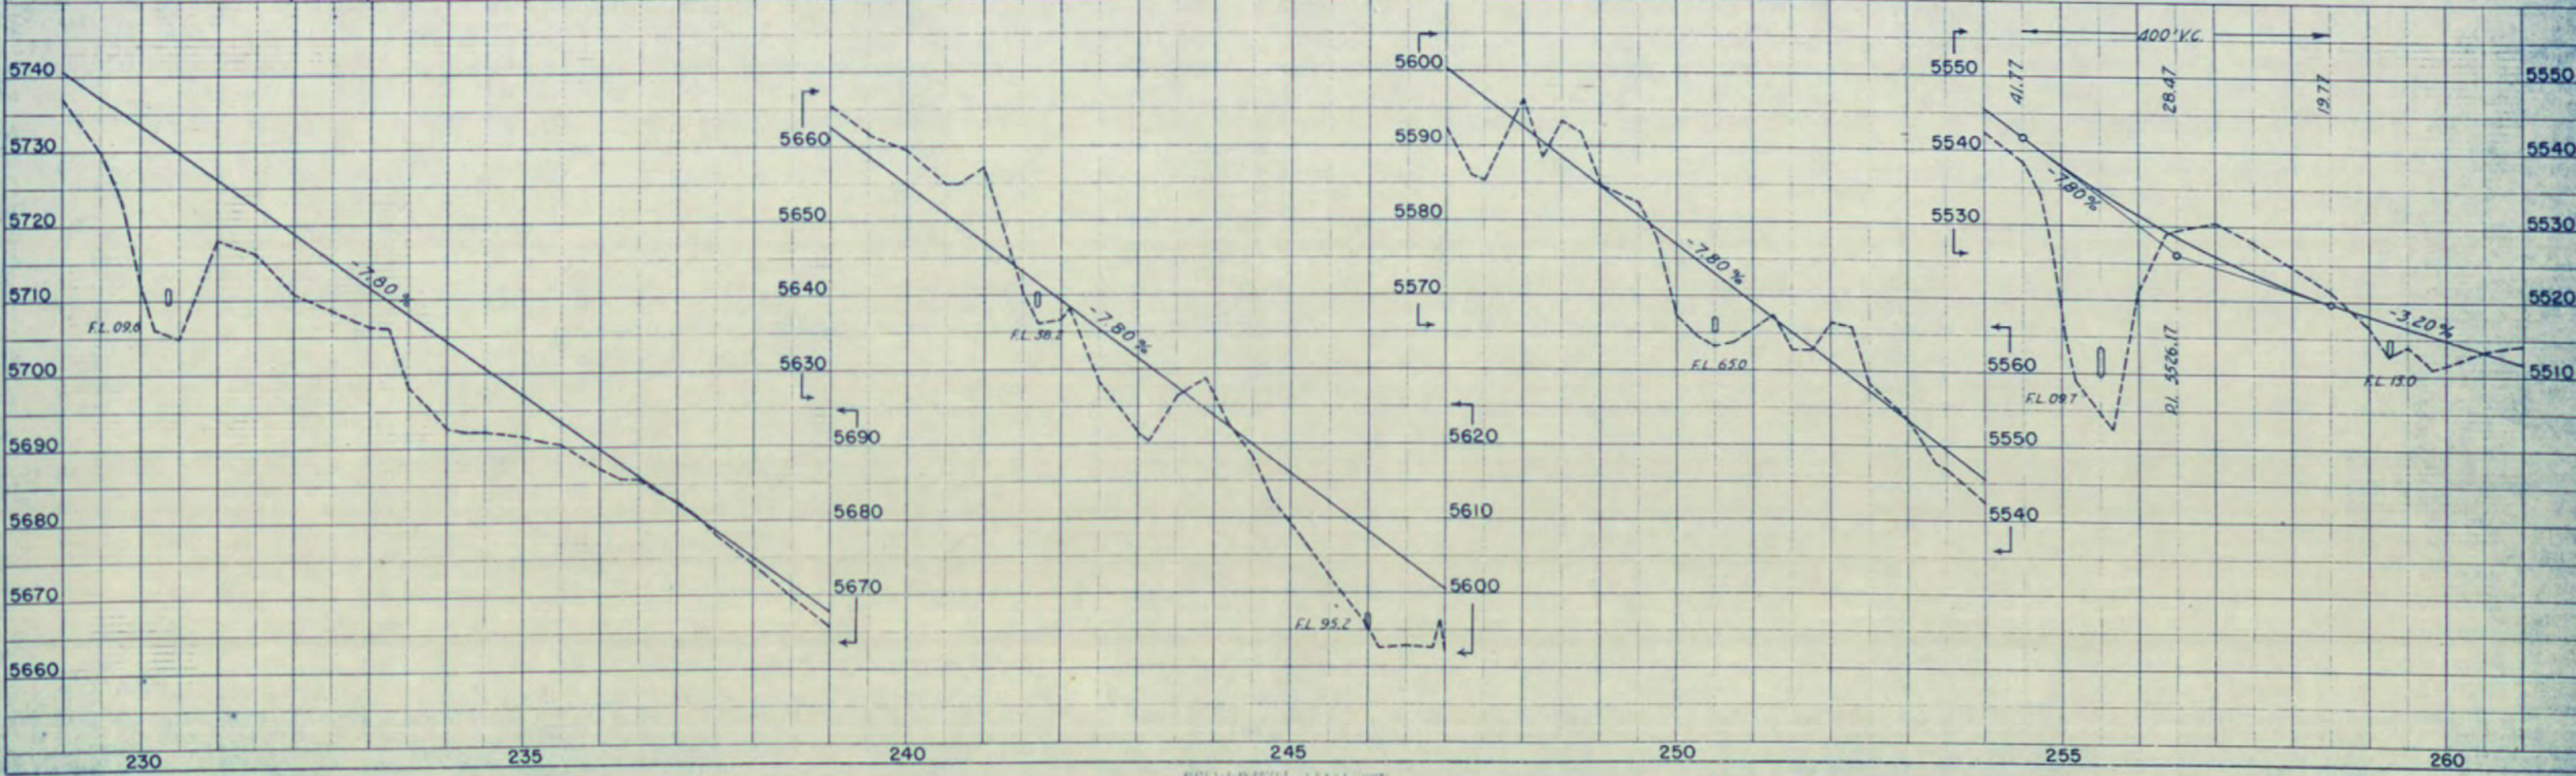

NE 1/4 Sec. 31, T.44N., R.18W.

SW 1/4 Sec. 32, T.44N., R.18W.

FED. ROAD DIST. NO.	DIST.	PROJ. NO.	SHEET NO.	TOTAL SHEETS
9	COLO.	AA-1, SEC. 7	12	

RIGHT OF WAY

$\Delta = 13^\circ 28' R$
 $D = 4^\circ 00'$
 $T = 169.1'$
 $L = 336.7'$
 $R = 1432.5'$

PT. 260+51.0

$\Delta = 17^\circ 02' L$
 $D = 8^\circ 00'$
 $T = 107.3'$
 $L = 212.9'$
 $R = 716.3'$

PC. 269+77.7

PT. 271+90.6 BK. = 271+89.8 Ah

PI. 270+85.0

EQUATION


$\Delta = 23^\circ 28' R$
 $D = 10^\circ 00'$
 $T = 119.0'$
 $L = 234.7'$
 $R = 573.0'$

PC. 278+04.5

PT. 280+39.1

PI. 291+28.5

SE 1/4 Sec. 31, T.44N., R.18W.

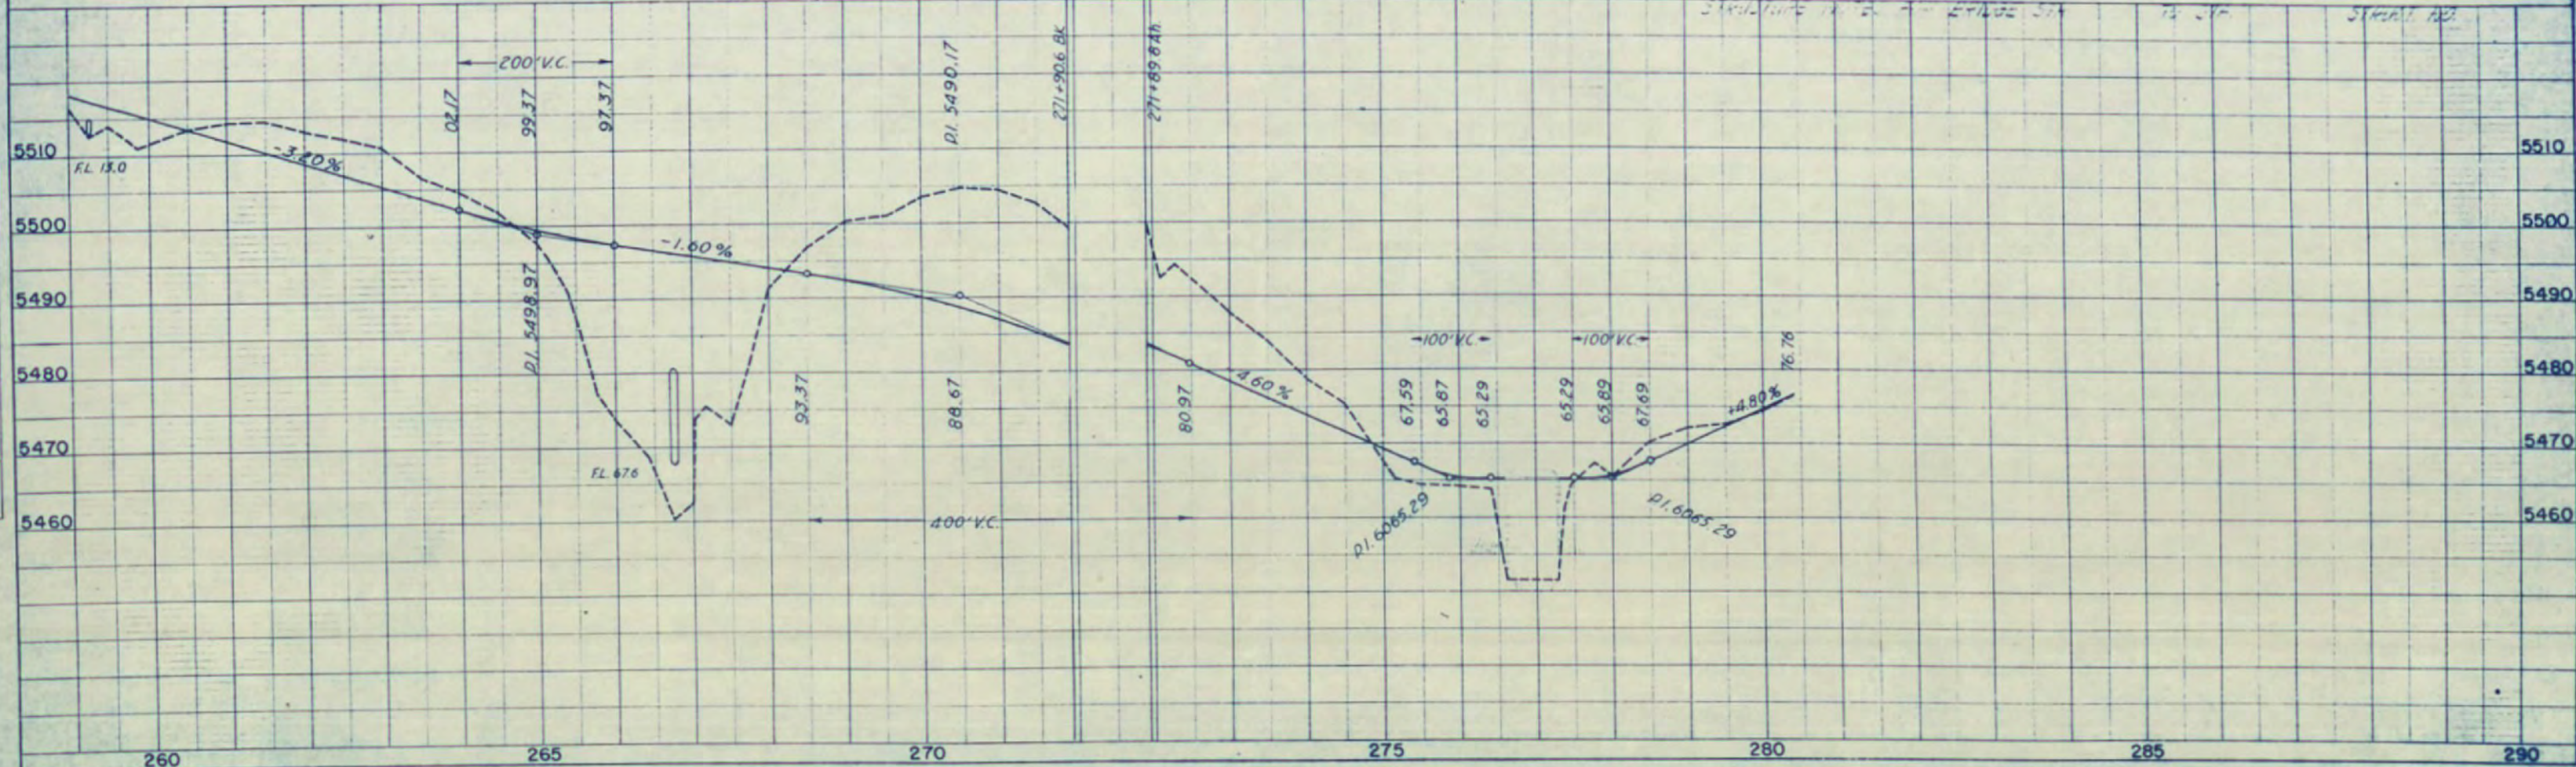


PLAN
 CHECKED
 PLOTTED
 ALIGNED
 DICTATED
 BY
 DATE


PROFILE
 CHECKED
 PLOTTED
 GRADES
 CHECKED
 BY
 DATE

SW 1/4 Sec. 32, T.44 N., R.18 W.

FED. ROAD DIV. NO.	DISTRICT	PROJ. NO.	SHEET NO.	TOTAL SHEETS
9	COLO.	AA-1, SEC. 7	13	

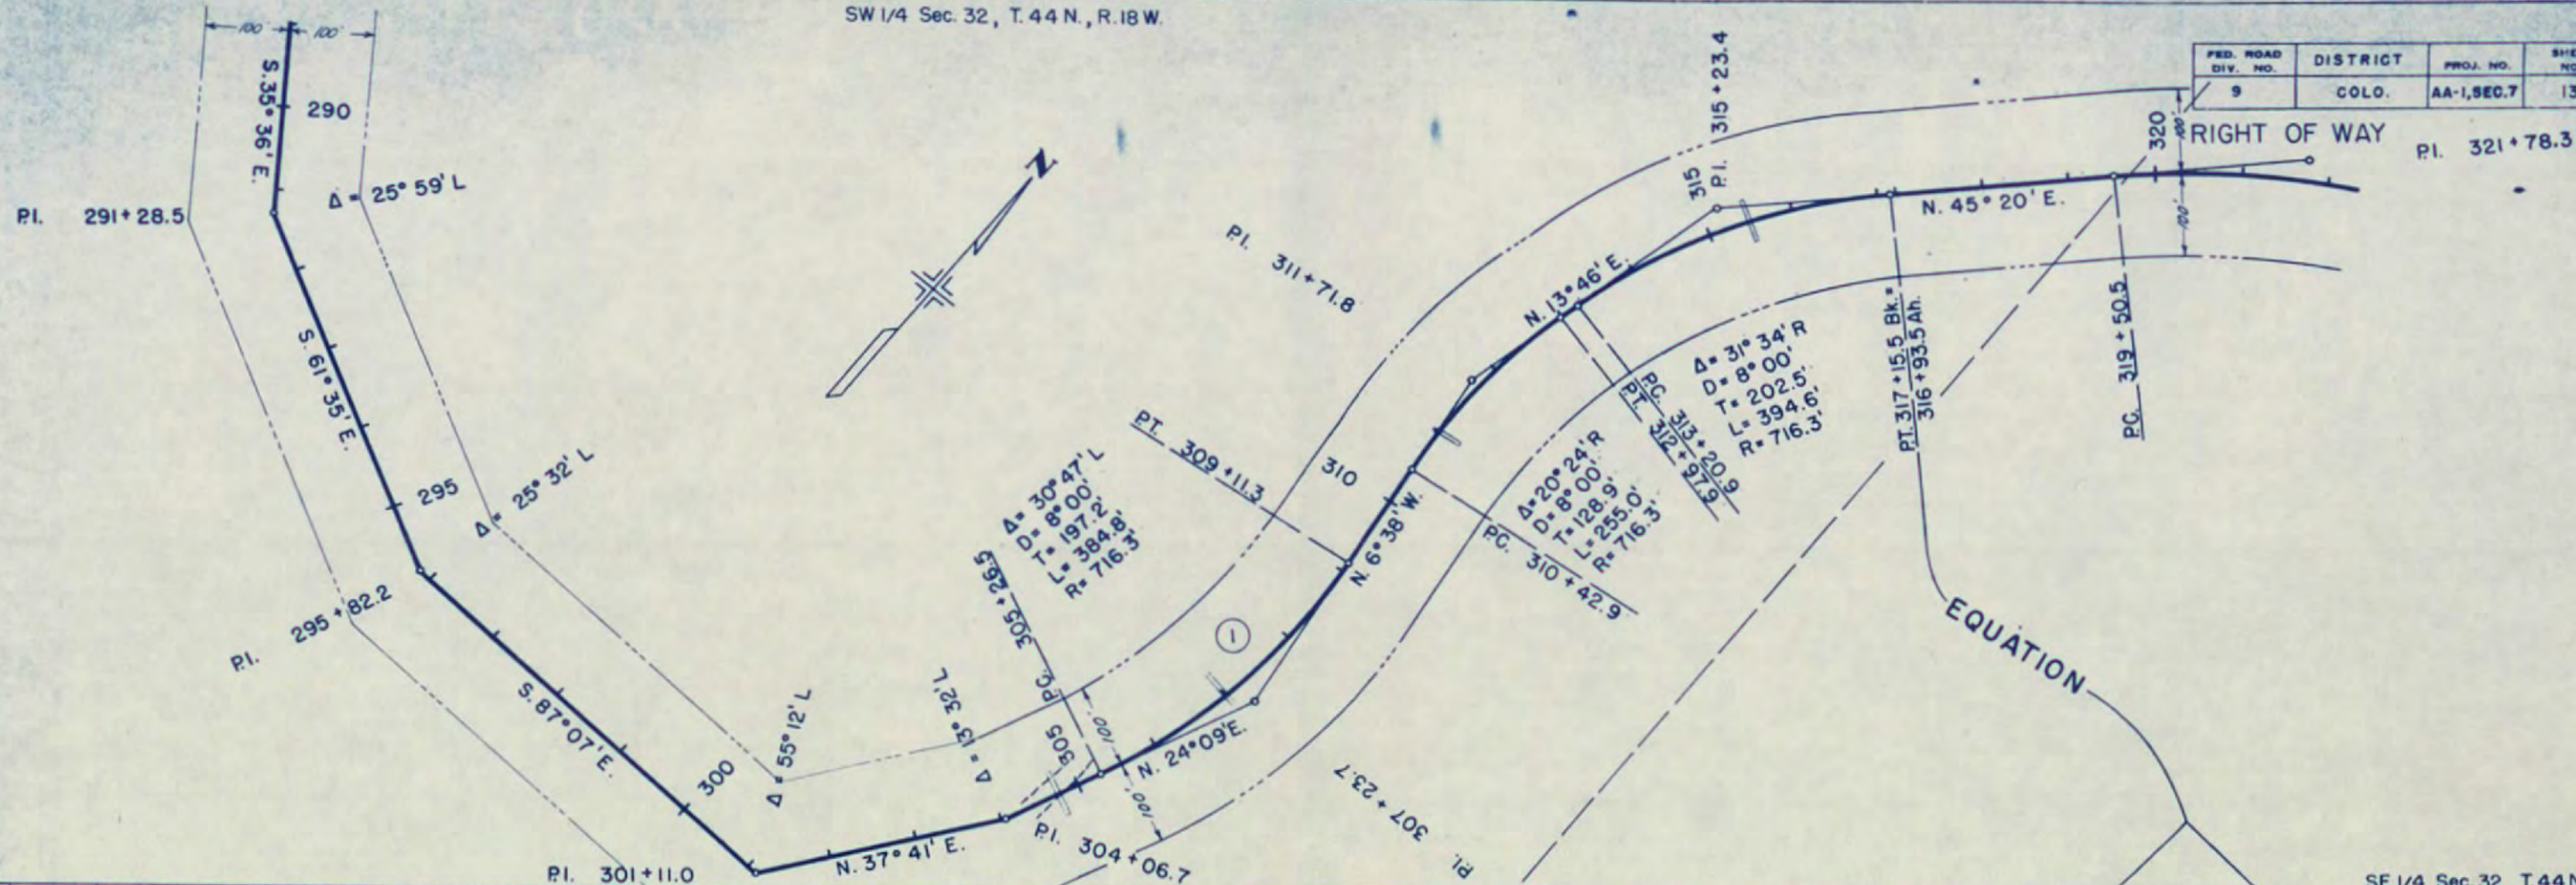


SE 1/4 Sec. 32, T.44 N., R.18 W.

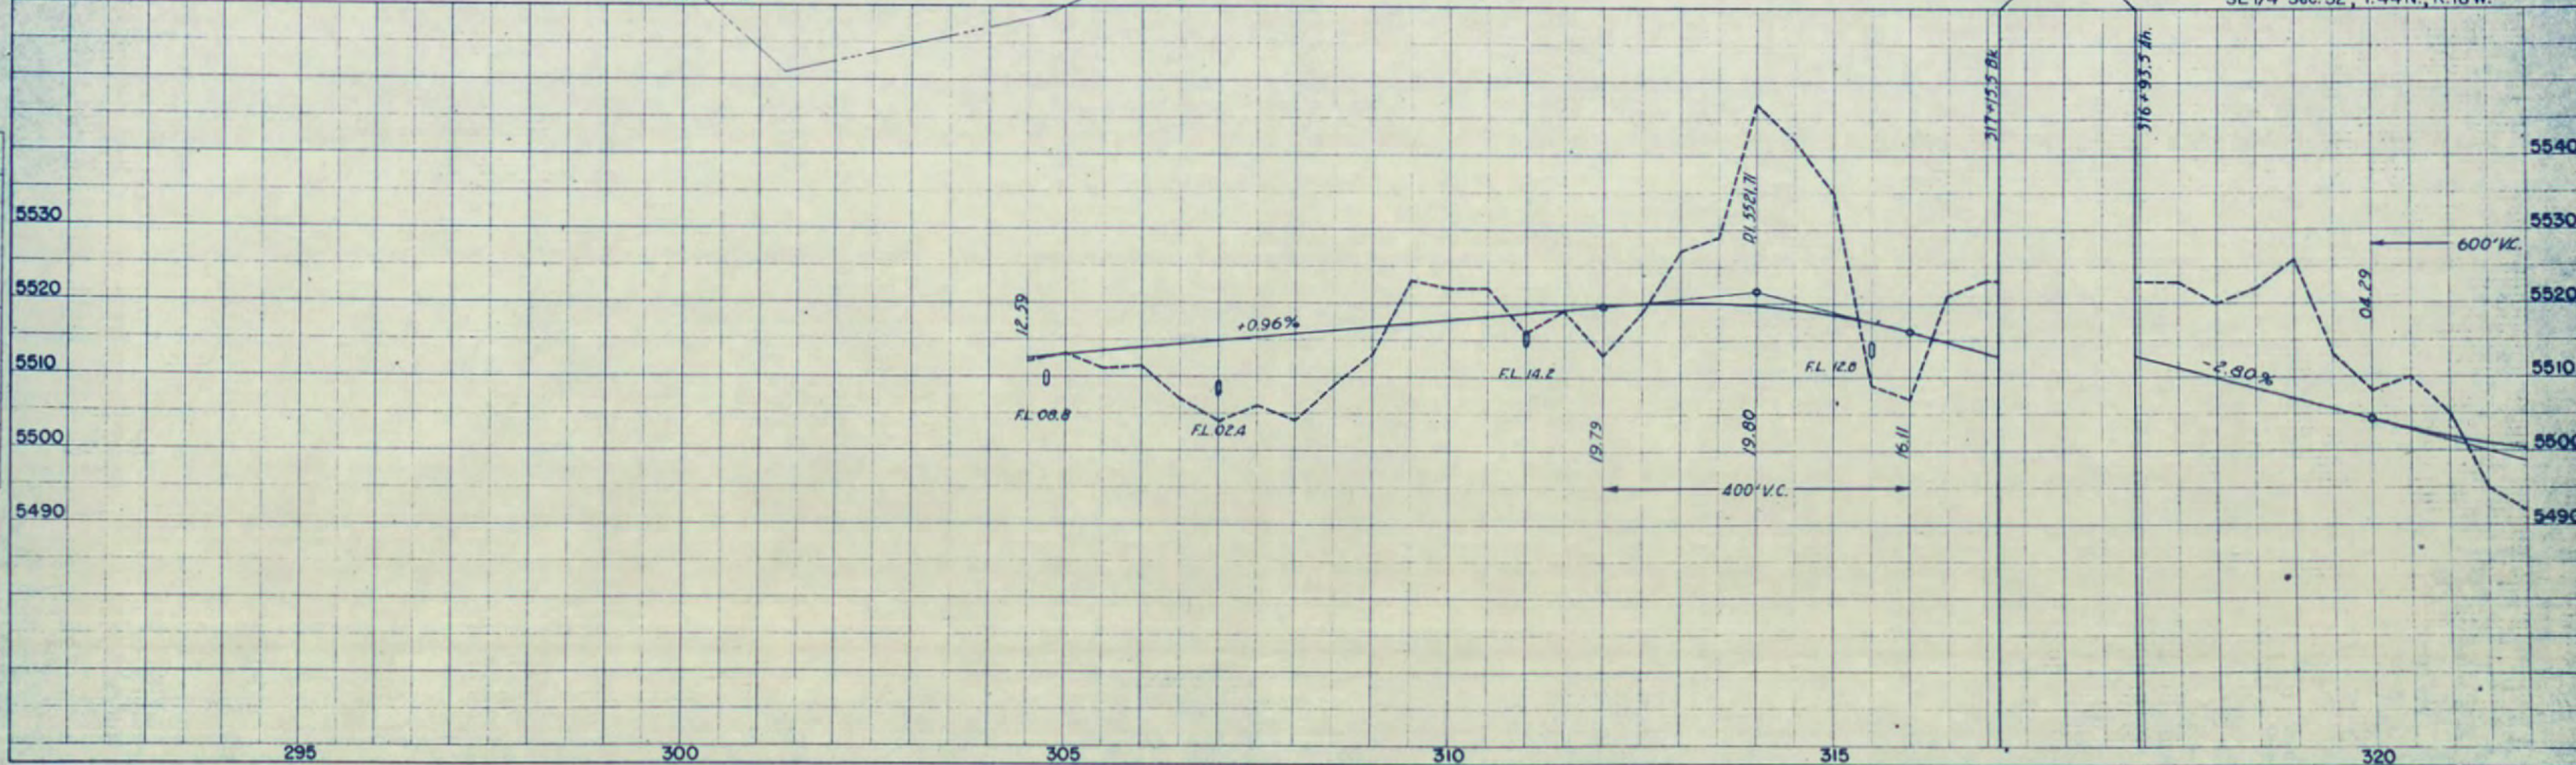

FED. ROAD DIST. NO.	DIST.	PROJ. NO.	SHEET NO.	TOTAL SHEETS
9	COLO.	AA-1, SEC. 7	14	

PLAN	SURVEYED	BY	DATE
NOTE BOOK	PLOTTED		
NO.	ALIGNMENT CHECKED		
	SET OF MAP CHECKED		

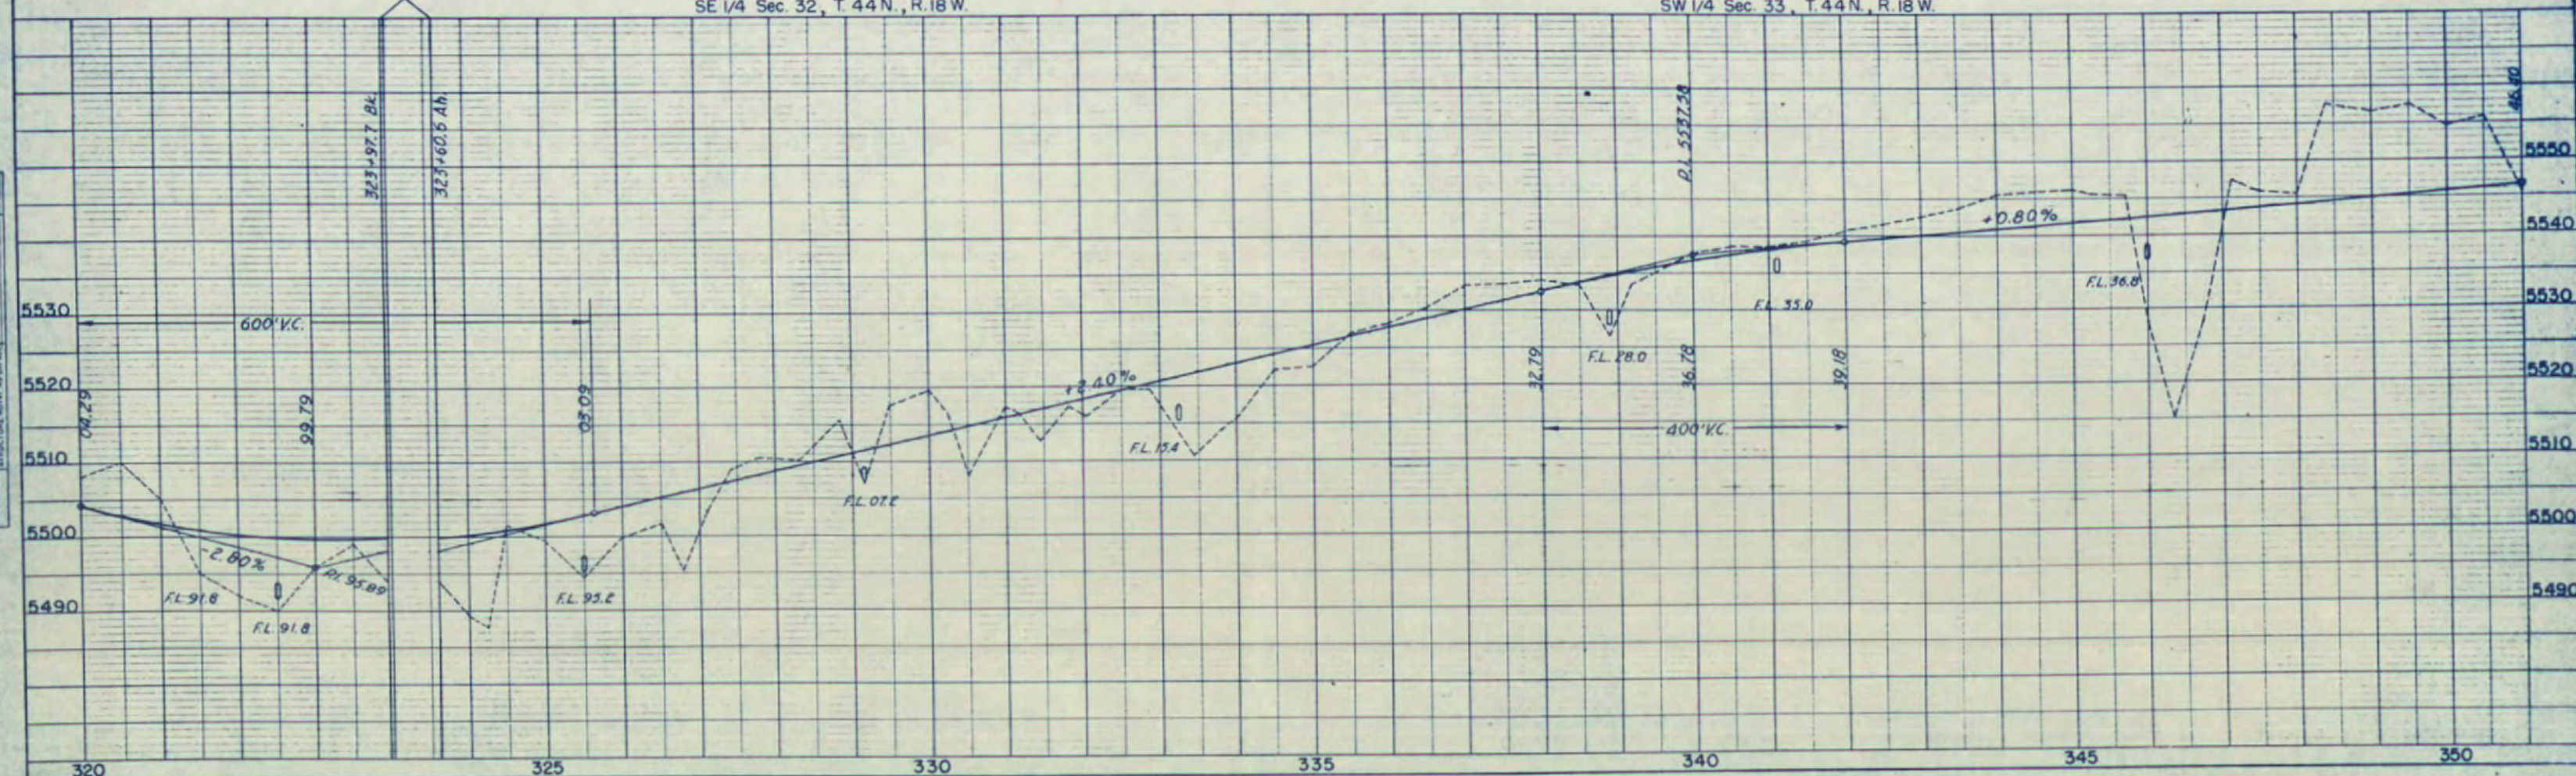

NW 1/4 Sec. 33, T. 44 N., R. 18 W.


NE 1/4 Sec. 33, T. 44 N., R. 18 W.

FED. ROAD DIST. NO.	DIST.	PROJ. NO.	SHEET NO.	TOTAL SHEETS
9	COLO.	AA-1, SEC. 7	15	

RIGHT OF WAY

PLAN	DATE
DESIGNED	
ADJUSTED	
NOTED	
NO.	



PROFILE	DATE
DESIGNED	
ADJUSTED	
NOTED	
NO.	

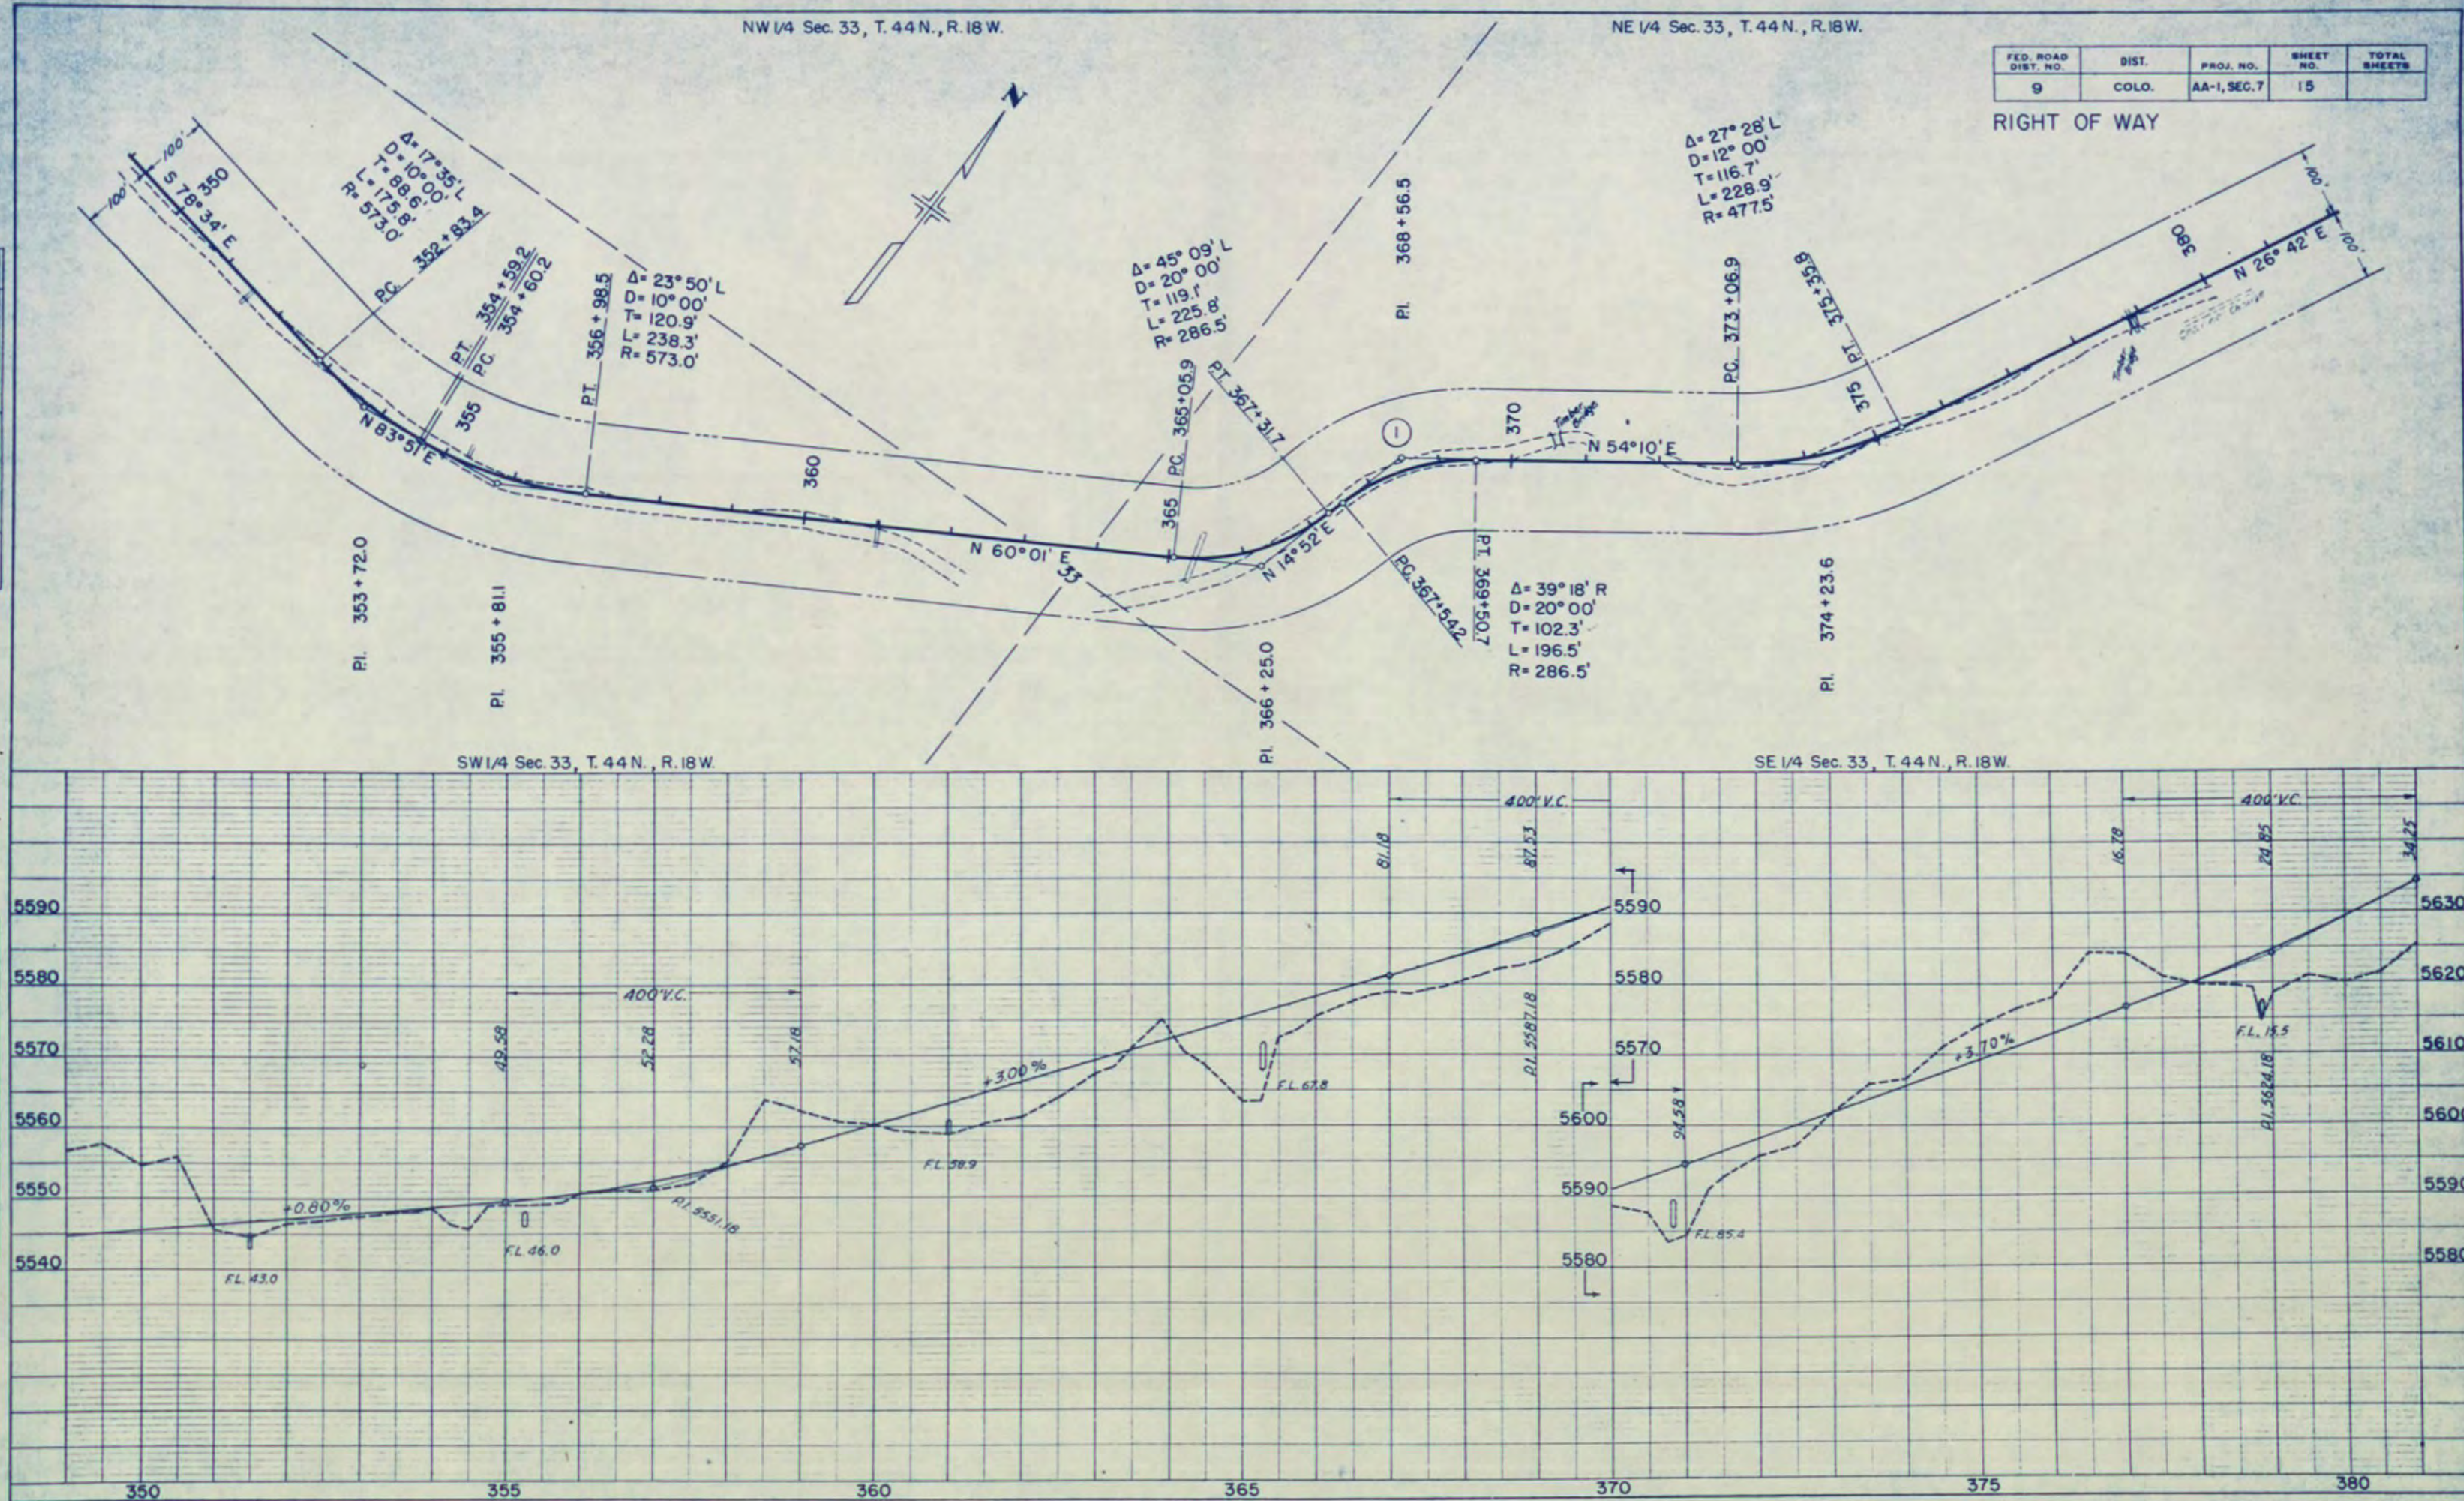

PLAN	REVISIONS
NO.	DATE
1	
2	
PROFILE	REVISIONS
NO.	DATE
1	
2	
FED. ROAD DIST. NO.	DIST.	PROJ. NO.	SHEET NO.	TOTAL SHEETS
9	COLO.	AA-1, SEC.7	16	

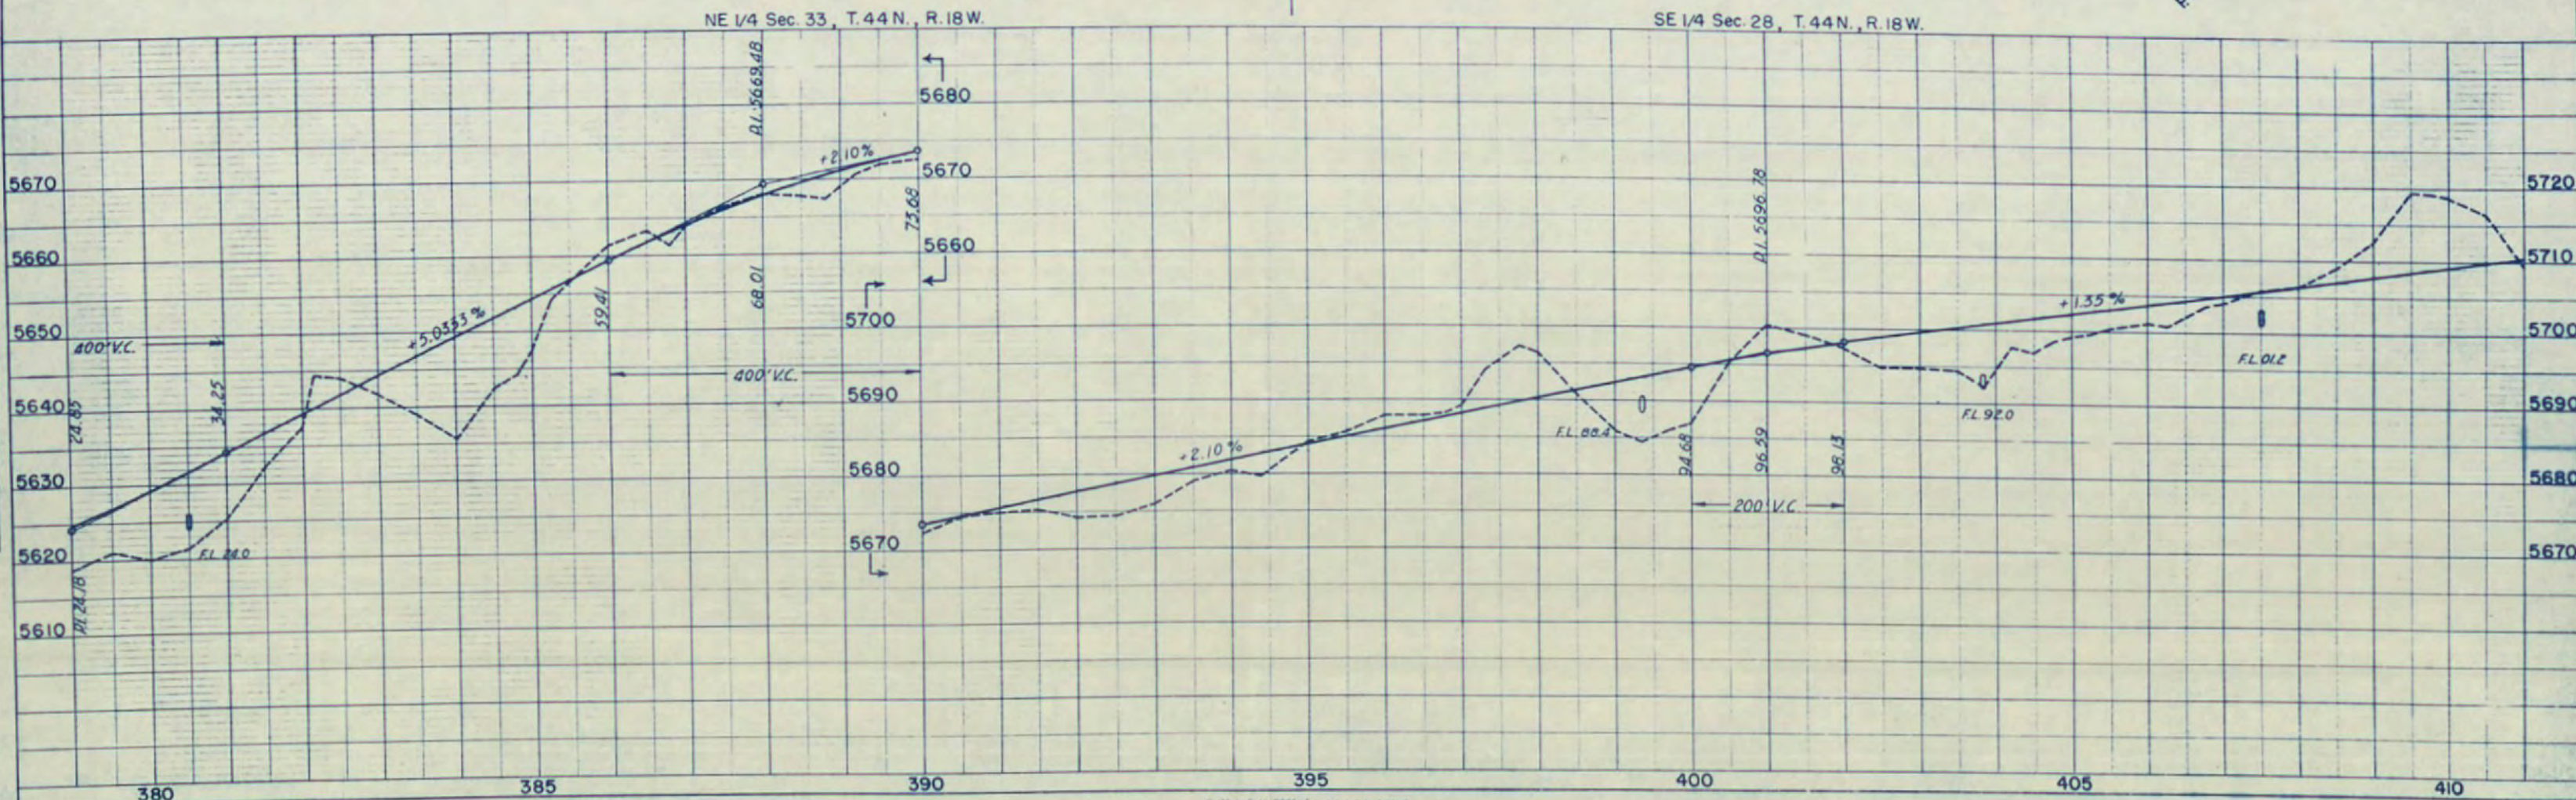
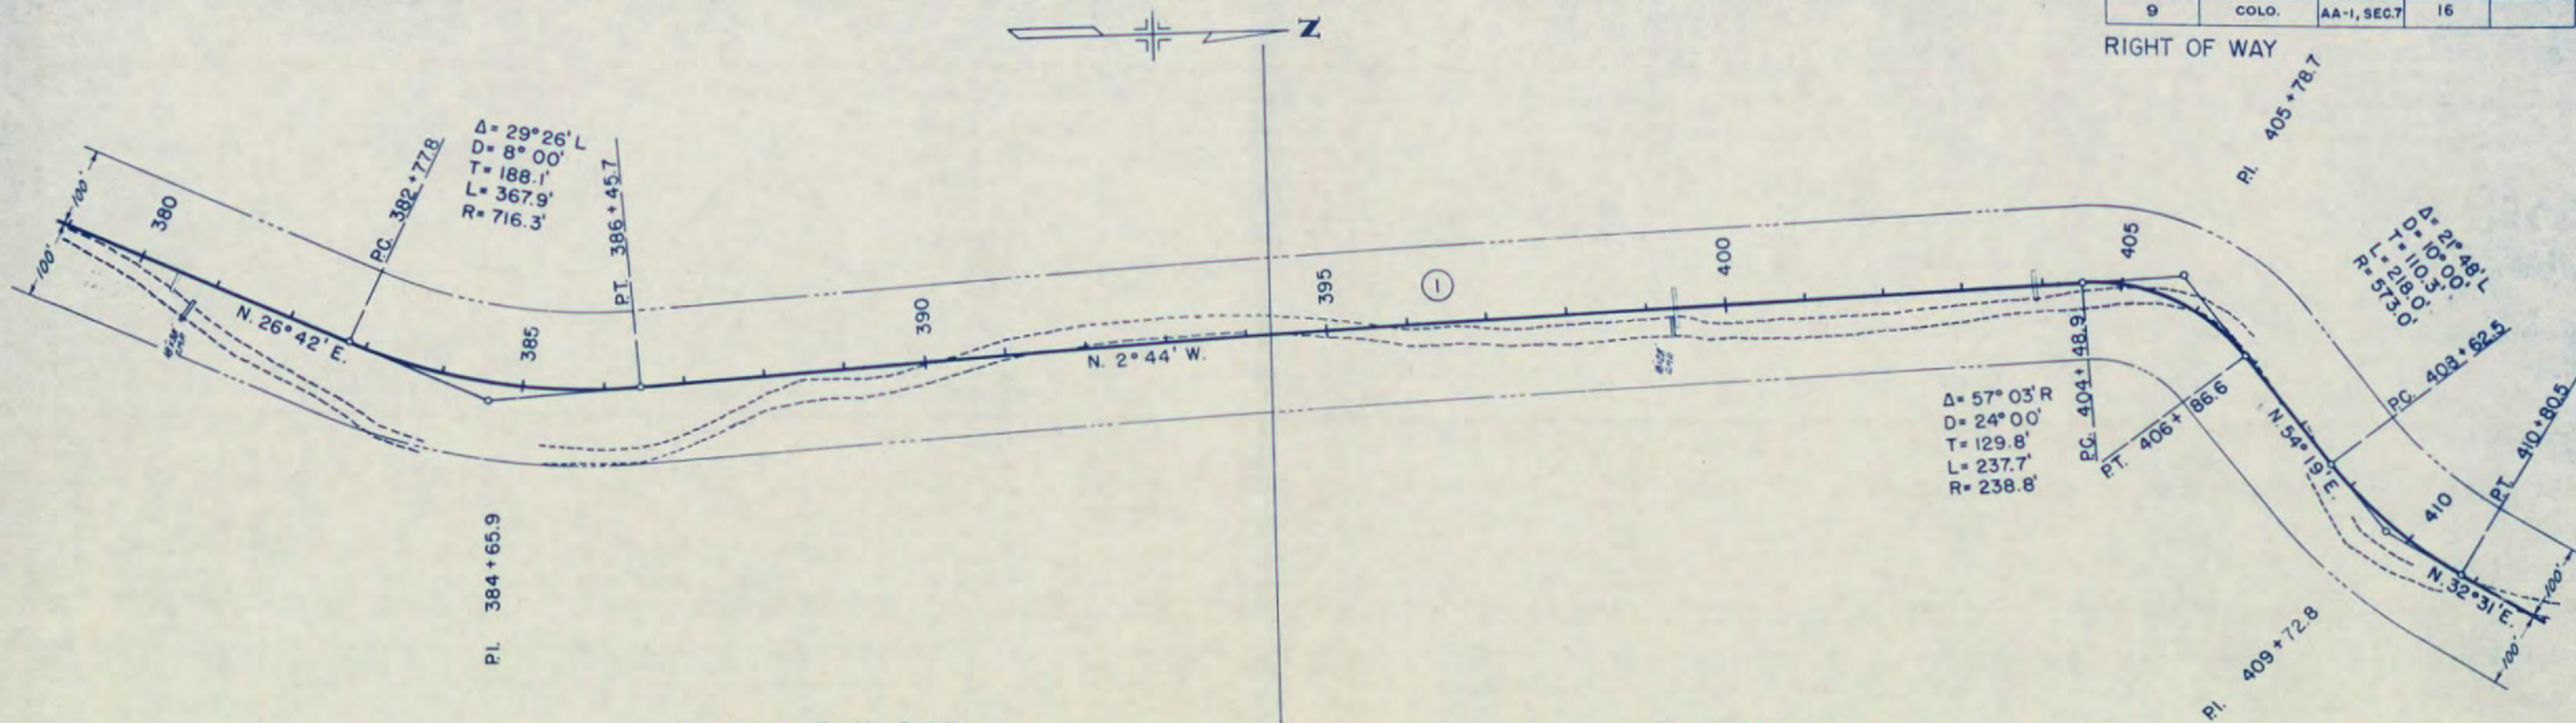


PLAN	DATE
DESIGNED	
PLOTTED	
CHECKED	
DATE	

PROFILE	DATE
DESIGNED	
PLOTTED	
CHECKED	
DATE	

FED. ROAD DIST. NO.	DIST.	PROJ. NO.	SHEET NO.	TOTAL SHEETS
9	COLO.	AA-1, SEC. 7	17	


RIGHT OF WAY

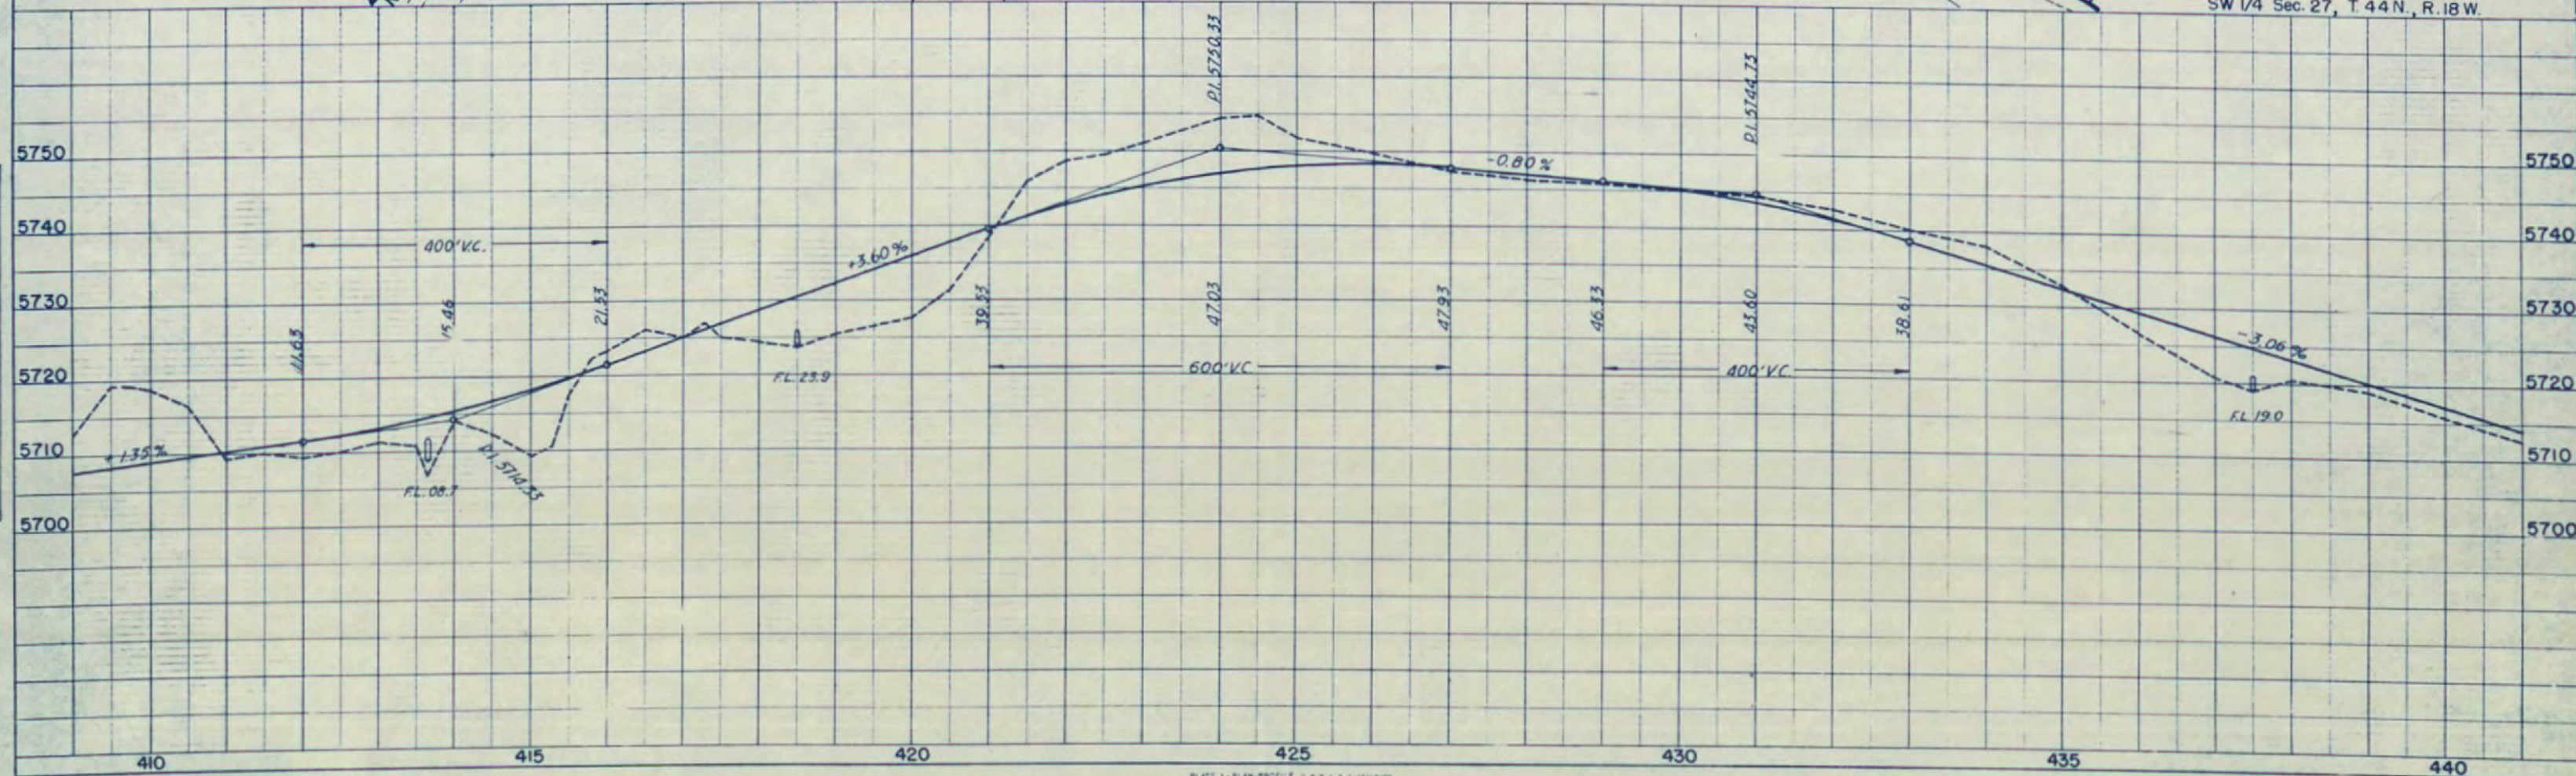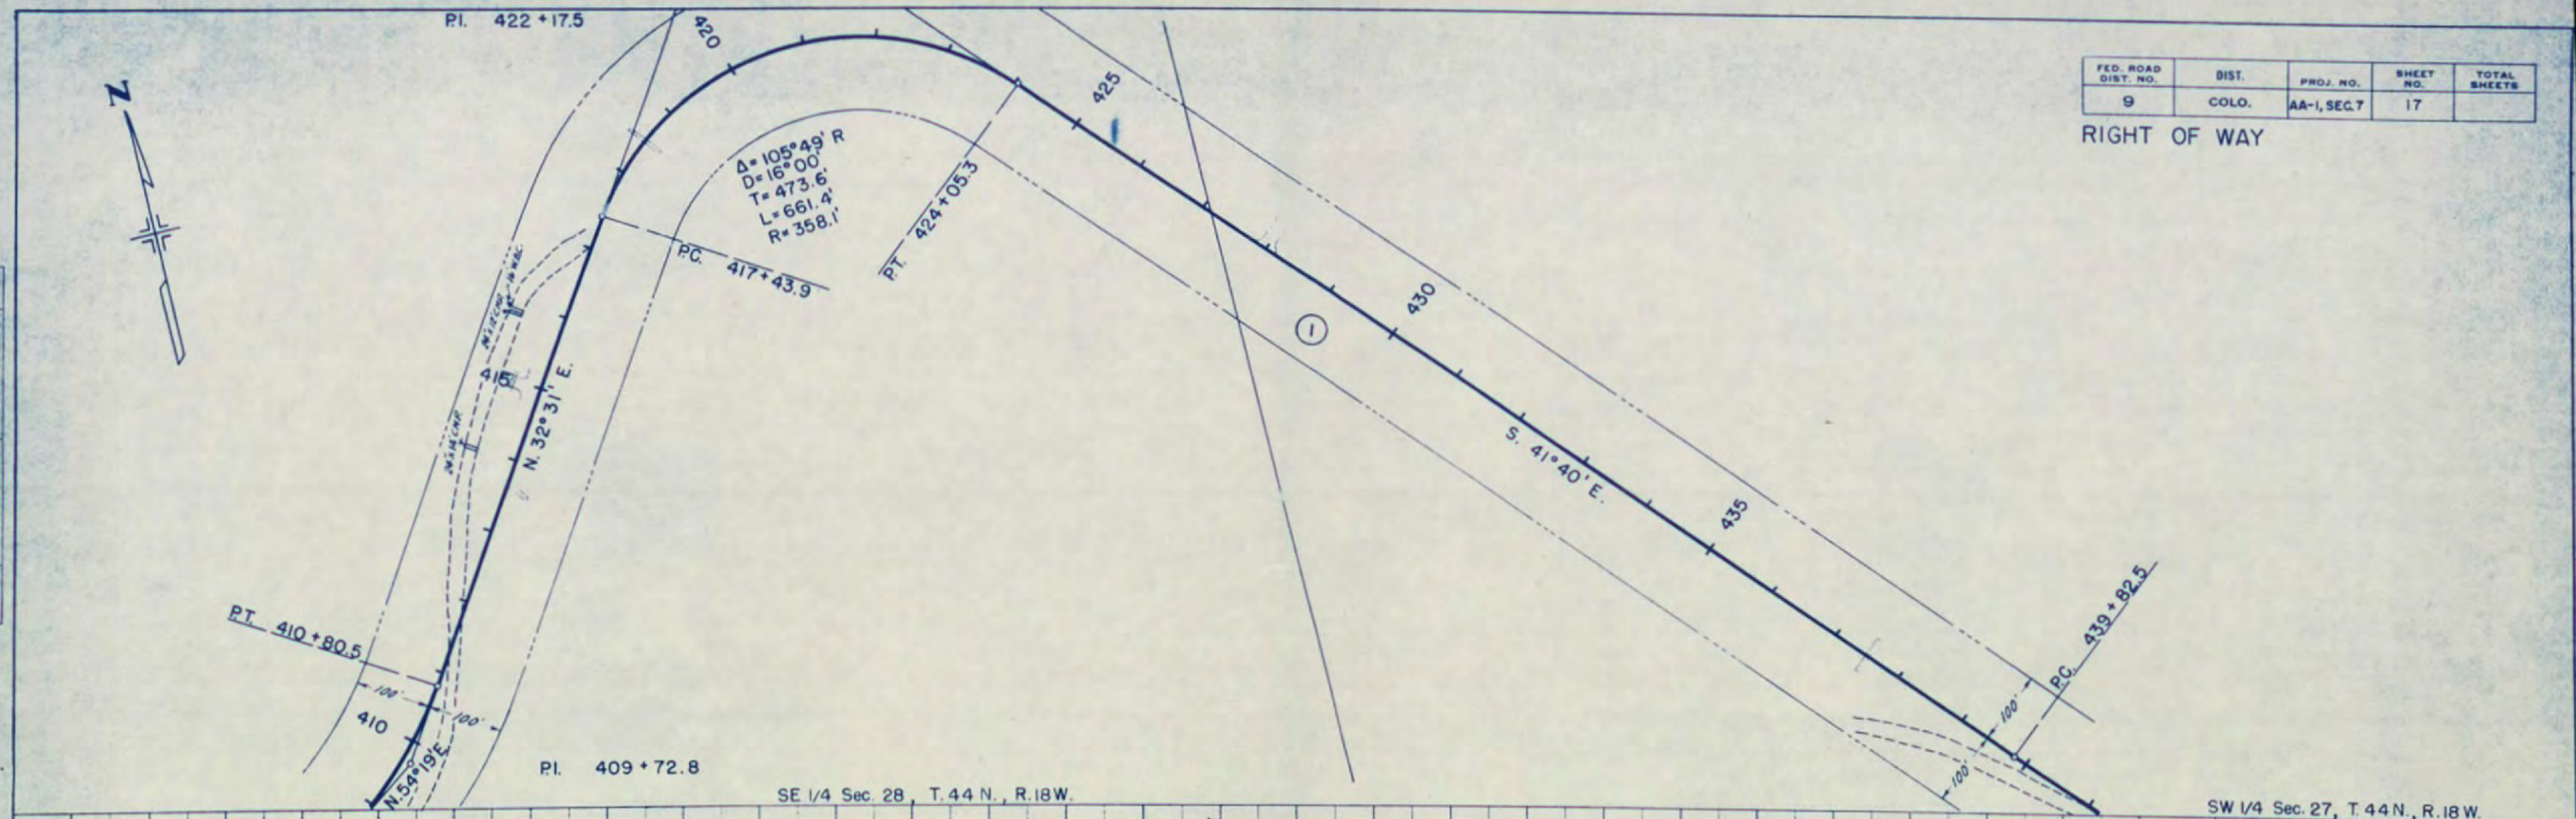

FED. ROAD DIST. NO.	DIST.	PROJ. NO.	SHEET NO.	TOTAL SHEETS
9	COLO.	AA-115 SEC. 7	18	


RIGHT OF WAY

PLAN	REVISION	DATE
NO.	NO.	NO.
NOTE BOOK	NOTE BOOK	NOTE BOOK
NO.	NO.	NO.

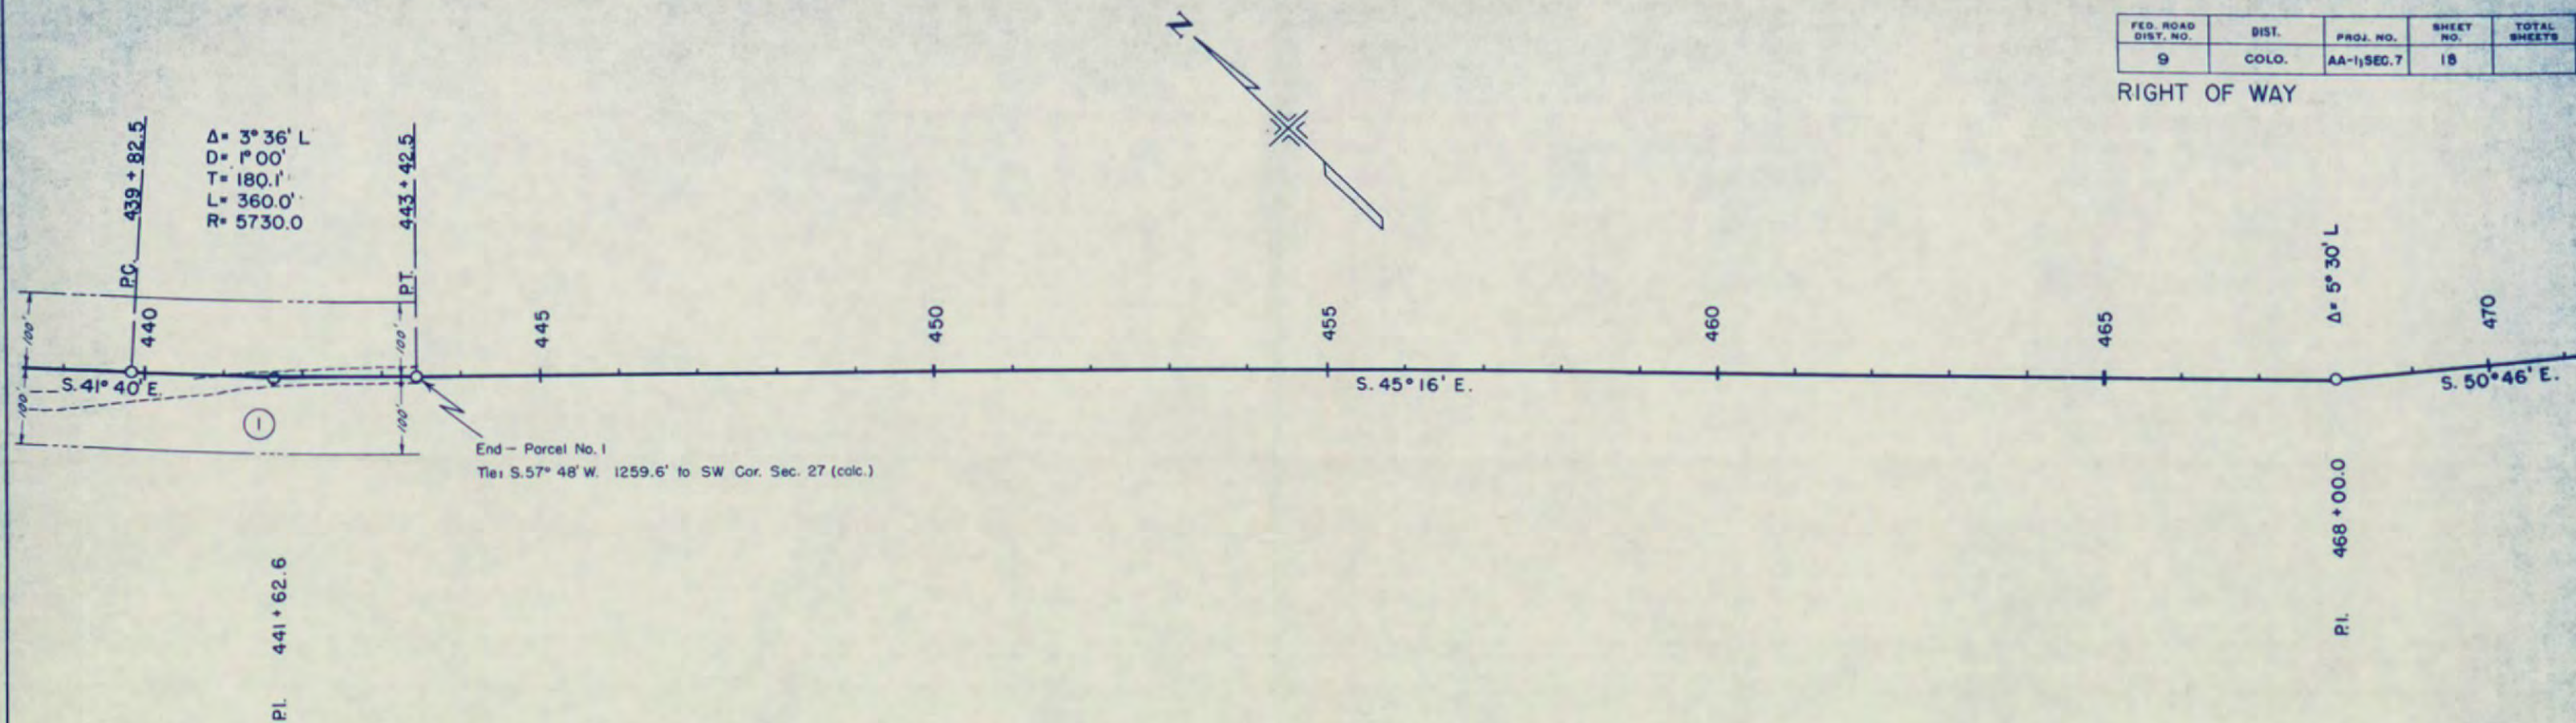

SW 1/4 Sec. 27, T. 44 N., R. 18 W.

PROFILE	REVISION	DATE
NO.	NO.	NO.
NOTE BOOK	NOTE BOOK	NOTE BOOK
NO.	NO.	NO.

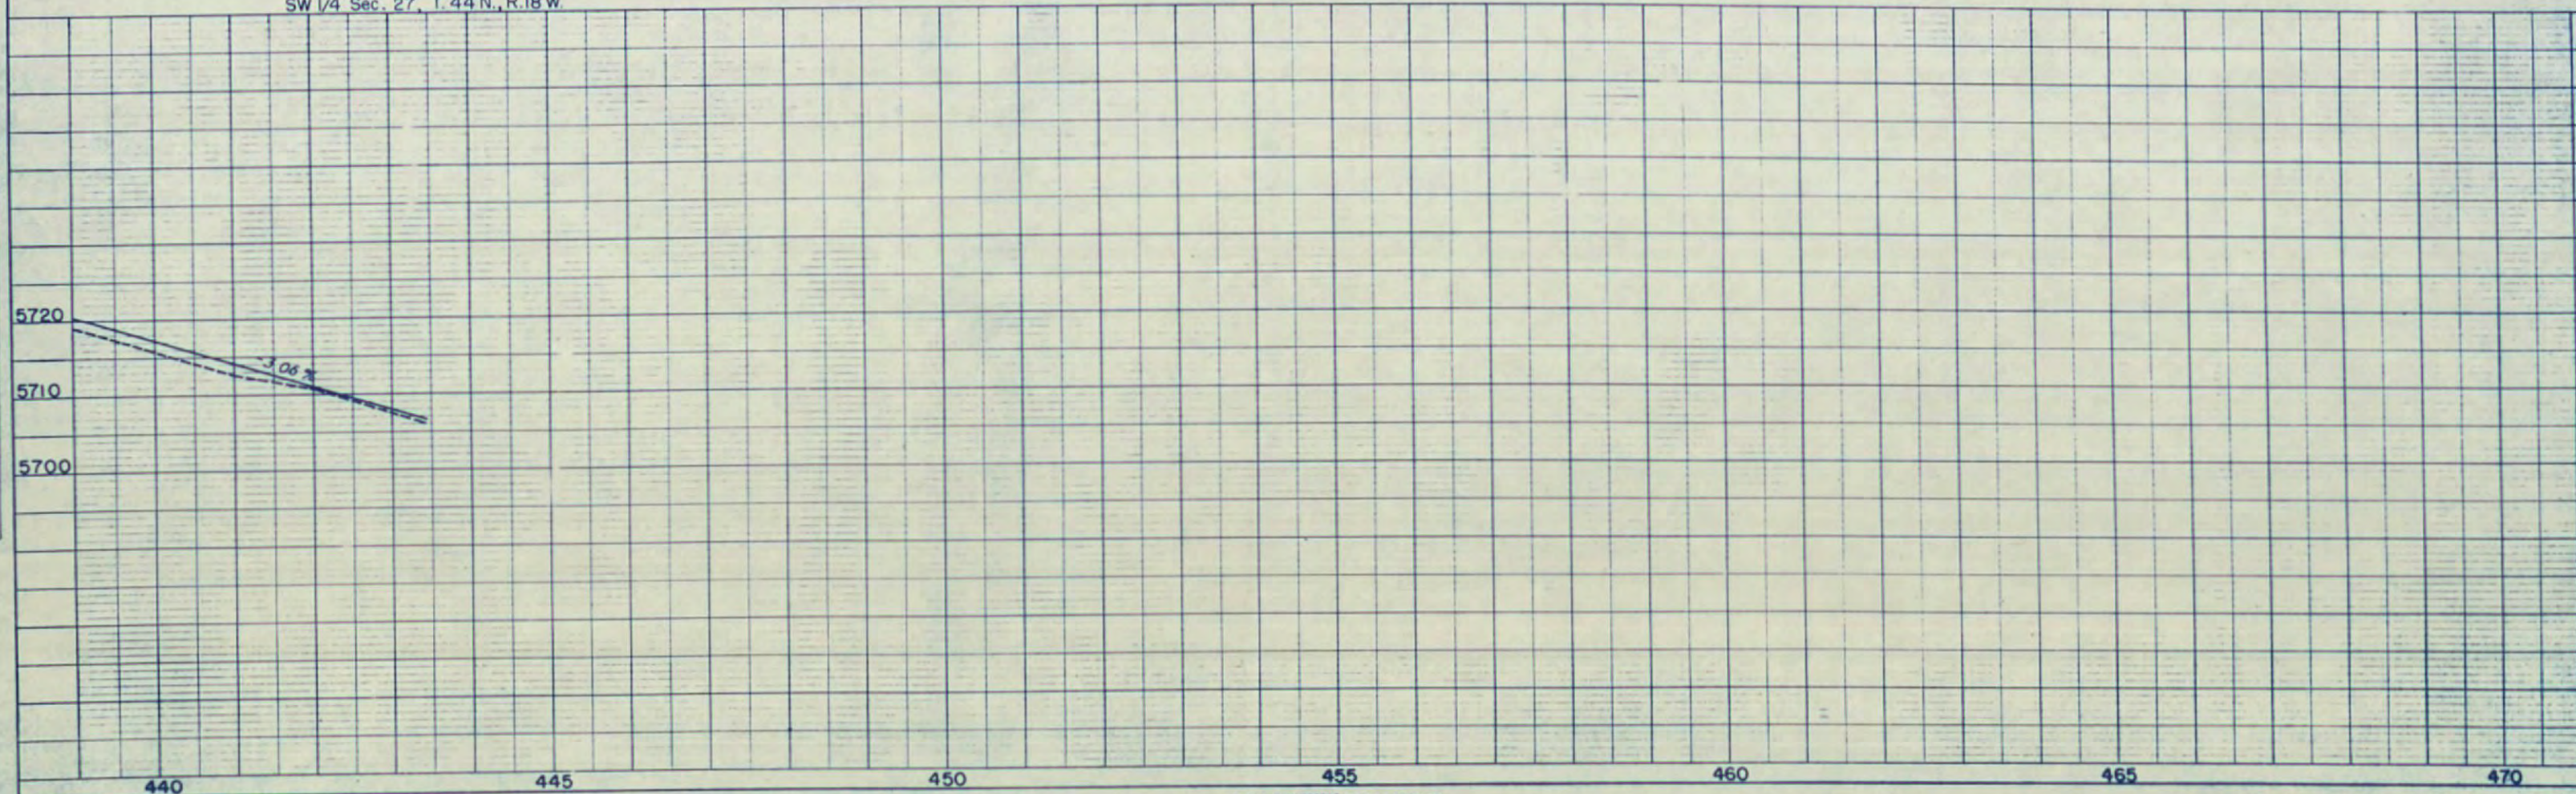


FED. ROAD DIST. NO.	DISTRICT	PROJ. NO.	SHEET NO.	TOTAL SHEETS
9	COLO.	AA-1, SEC. 7	19	


RIGHT OF WAY SW 1/4 Sec. 35, T. 44 N., R. 18 W.

3
ALBERT GARBARENO
Dolores, Colorado

Point of Beginning Parcel No. 3
Tie - South - 2006.3' to
SW Cor. Sec. 35. (calc.)

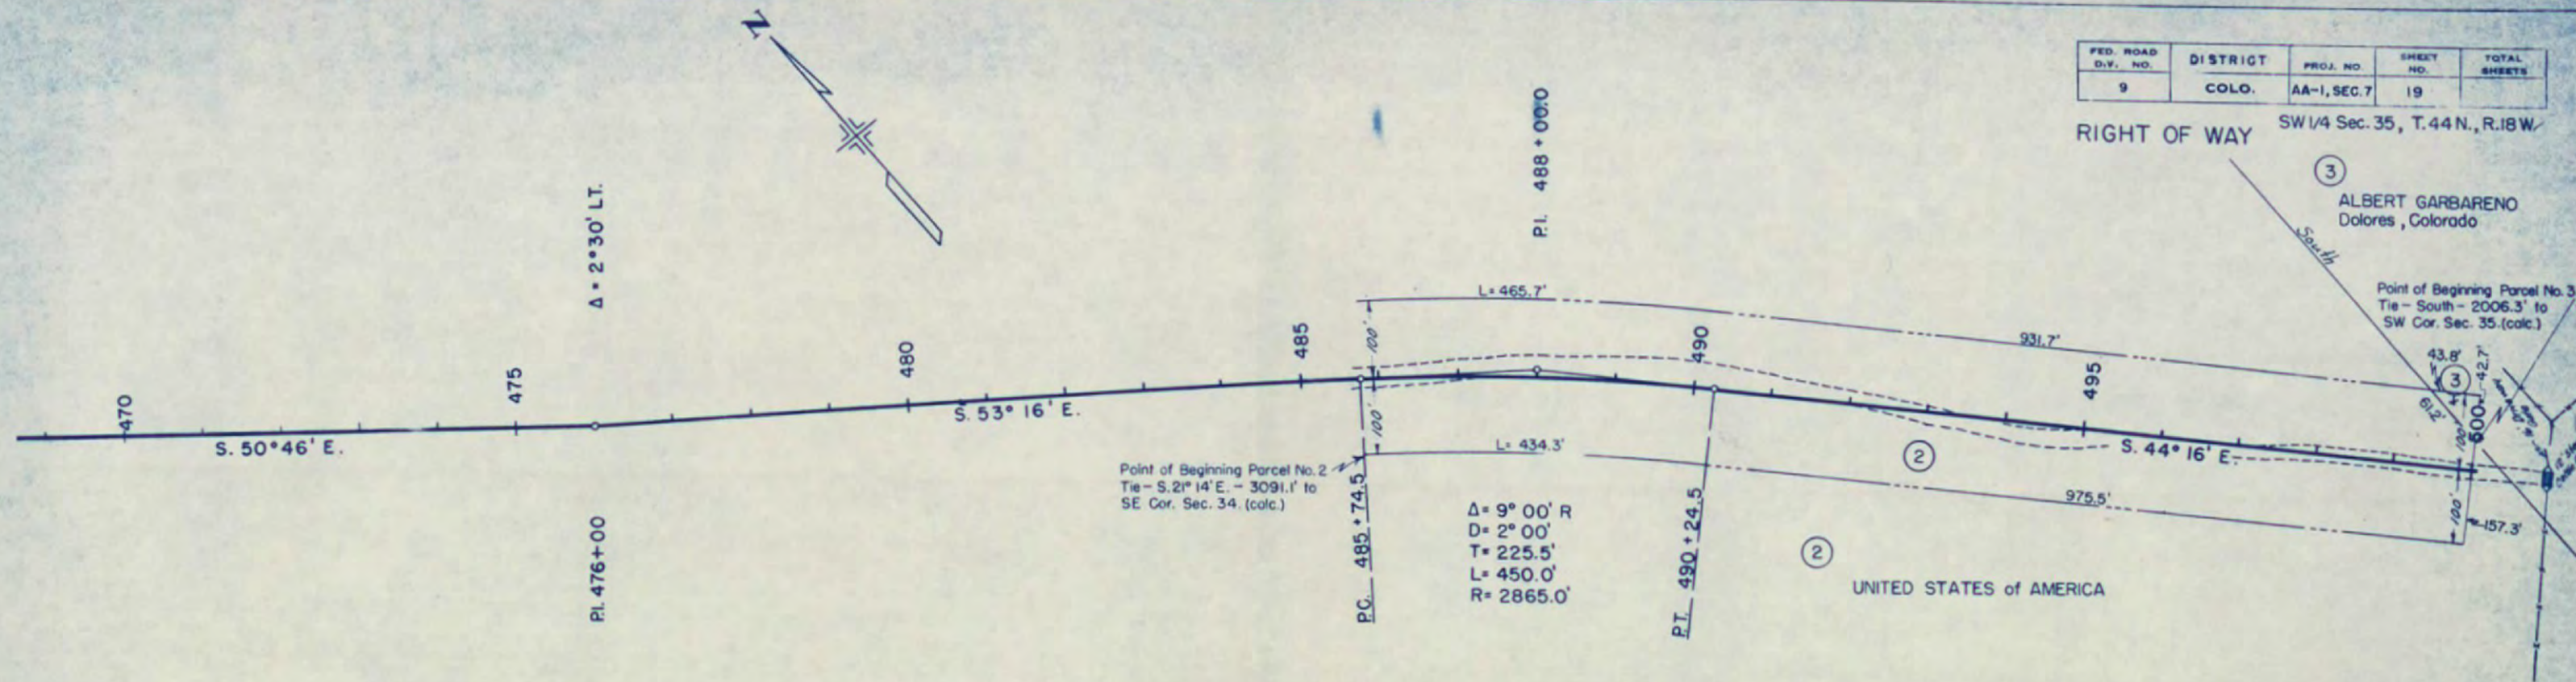

E 1/2 Sec. 34, T. 44 N., R. 18 W.

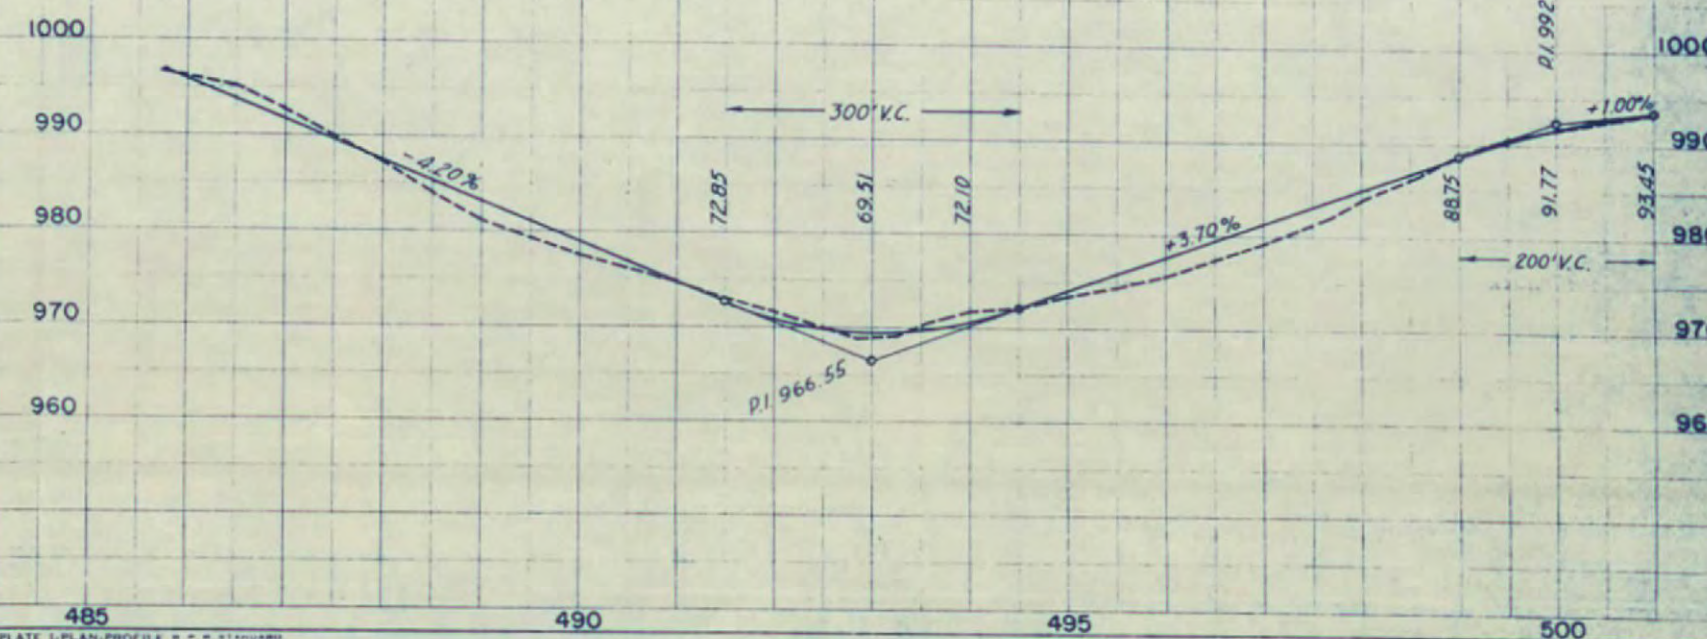


DATE
BY
SURVEYED
PLOTTED
CHECKED
BY
DATE
NO.

DATE
BY
SURVEYED
PLOTTED
CHECKED
BY
DATE
NO.

FED. ROAD DIV. NO.	DISTRICT	PROJ. NO.	SHEET NO.	TOTAL SHEETS
9	COLO.	AA-1, SEC. 7	20	

RIGHT OF WAY

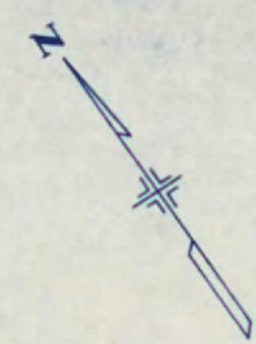


Point of Beginning Parcel No. 4
Tie - S. 58° 36' W. 1039.8' to
SW Cor. Sec. 35. (calc.)


④ ALBERT GARBARENO
Dolores, Colorado

EQUATION

$\Delta = 59^\circ 30' L$
 $D = 8^\circ 00'$
 $T = 409.4'$
 $L = 743.8'$
 $R = 716.3'$

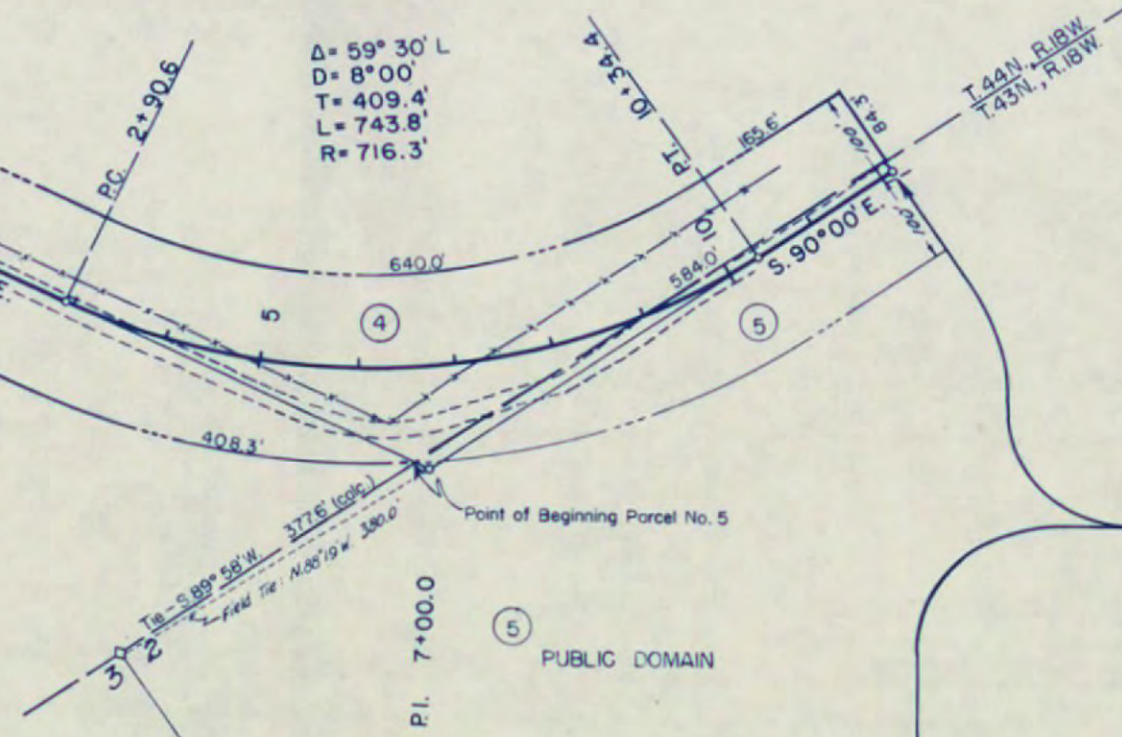

STA. 12+00 END AA-1, SEC. 7 =
MILE 0.0 BEGIN AA-1, SEC. 8

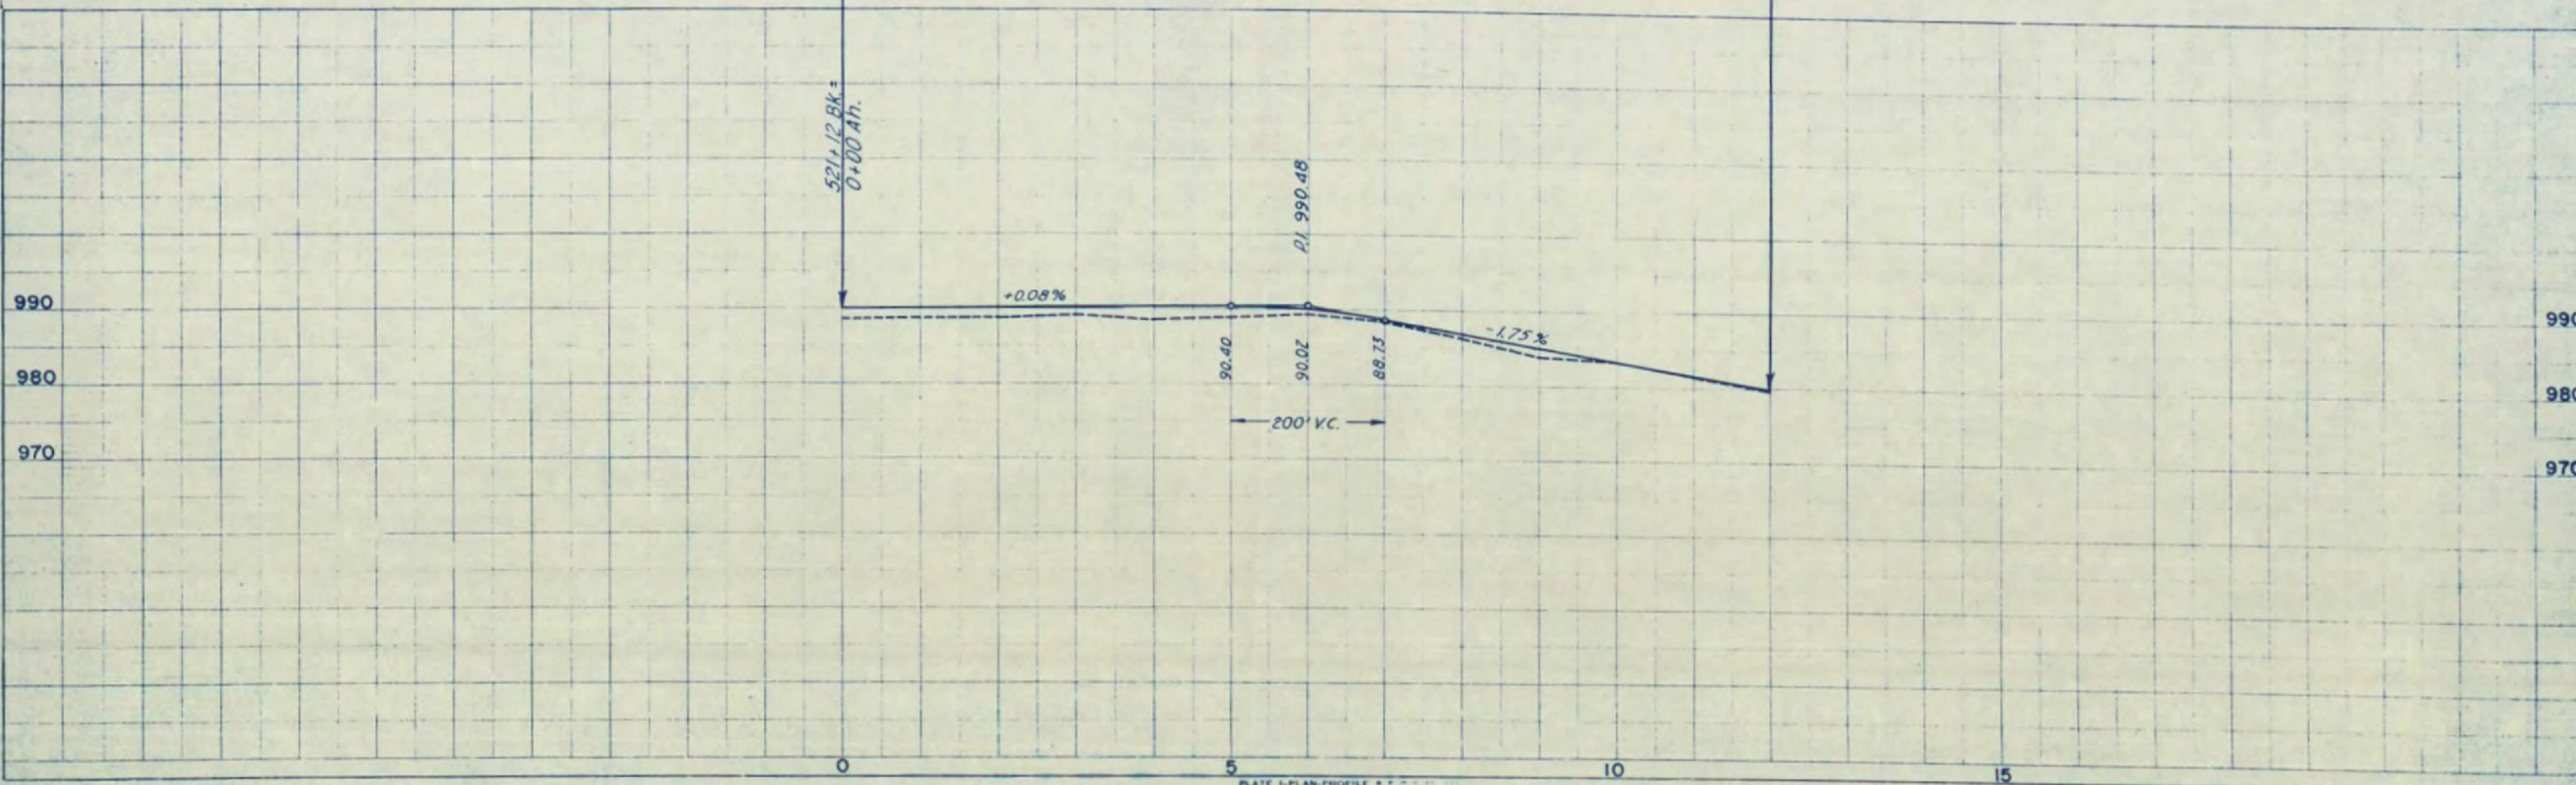

FEDERAL ROAD DIVISION NO.	DISTRICT	PROJ. NO.	SHEET NO.	TOTAL SHEETS
8	COLORADO	AA-1, Sec. 7	21	

RIGHT OF WAY

OWNERSHIP MAP PLAT

SHOWING CLAIMANTS WITH
REGARD TO RIGHT OF WAY
FOR PROJECT AA-1, SEC. 7.

ORIGINAL SCALE 1" = 400'

