

HEET

COLORADO
DEPARTMENT OF HIGHWAYS

PLAN AND PROFILE OF PROPOSED
FEDERAL AID PROJECT NO. C 06-0014-17
STATE HIGHWAY NO. 14
LARIMER COUNTY


FEDERAL ROAD REGION NO	DIVISION	PROJ NO	SHEET NO	TOTAL SHEETS
9	COLORADO	C 06-0014-17	1	

RIGHT OF WAY

REVISIONS		
8-17-59	Index	REC
9-11-59	Index	CEB

INDEX OF SHEETS

SHEET NO.	1	TITLE SHEET
	2	TABULATION SHEET
	3	PLAN & PROFILE SHEET


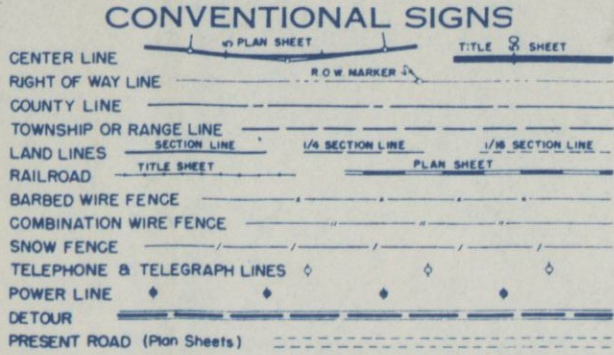


SCALES OF ORIGINAL DRAWINGS

ON PLAN 1 IN 100 FT
ON PROFILE 1 IN 100 FT HORIZONTAL
1 IN 10 FT VERTICAL



GRADE LINE ON PROFILE IS SHOWN AS GRADE OF FINISHED ROAD
GROSS LENGTH OF PROJECT
NET LENGTH OF PROJECT



$2,098.1' = 0.397 \text{ Miles}$

 
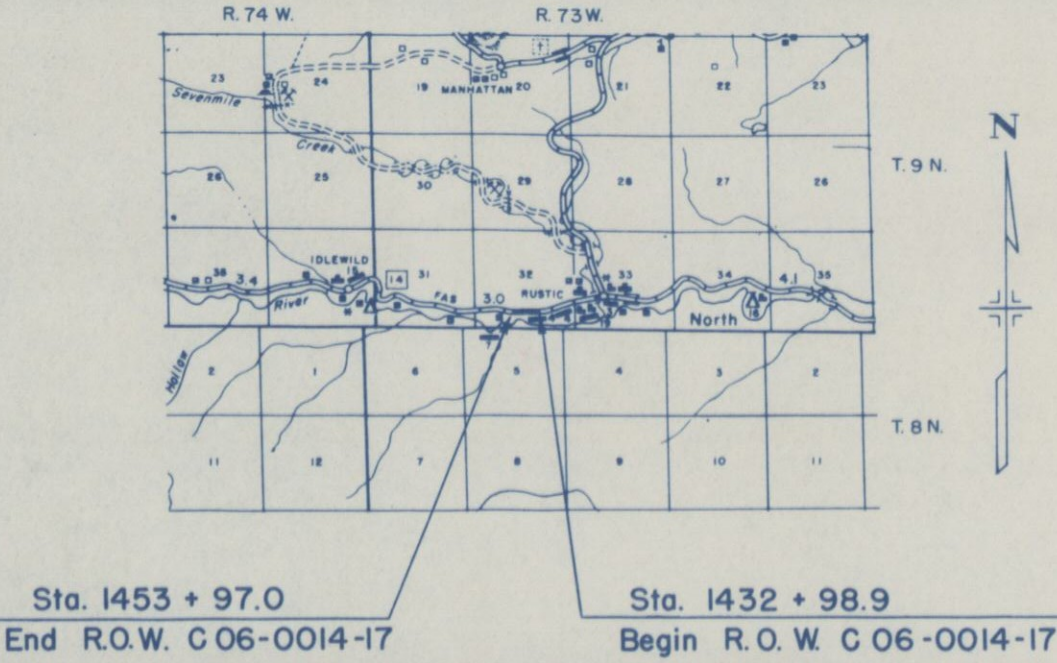


PLAN	SURVEYED	DATE
	PLOTTED	
	NOTE BOOK	ALIGNMENT CHECKED
		RT. OF WAY CHECKED

PROFILE	SURVEYED	DATE
	PLOTTED	
	NOTE BOOK	GRADE CHECKED
		STRUCTURE LOCATIONS CHECKED

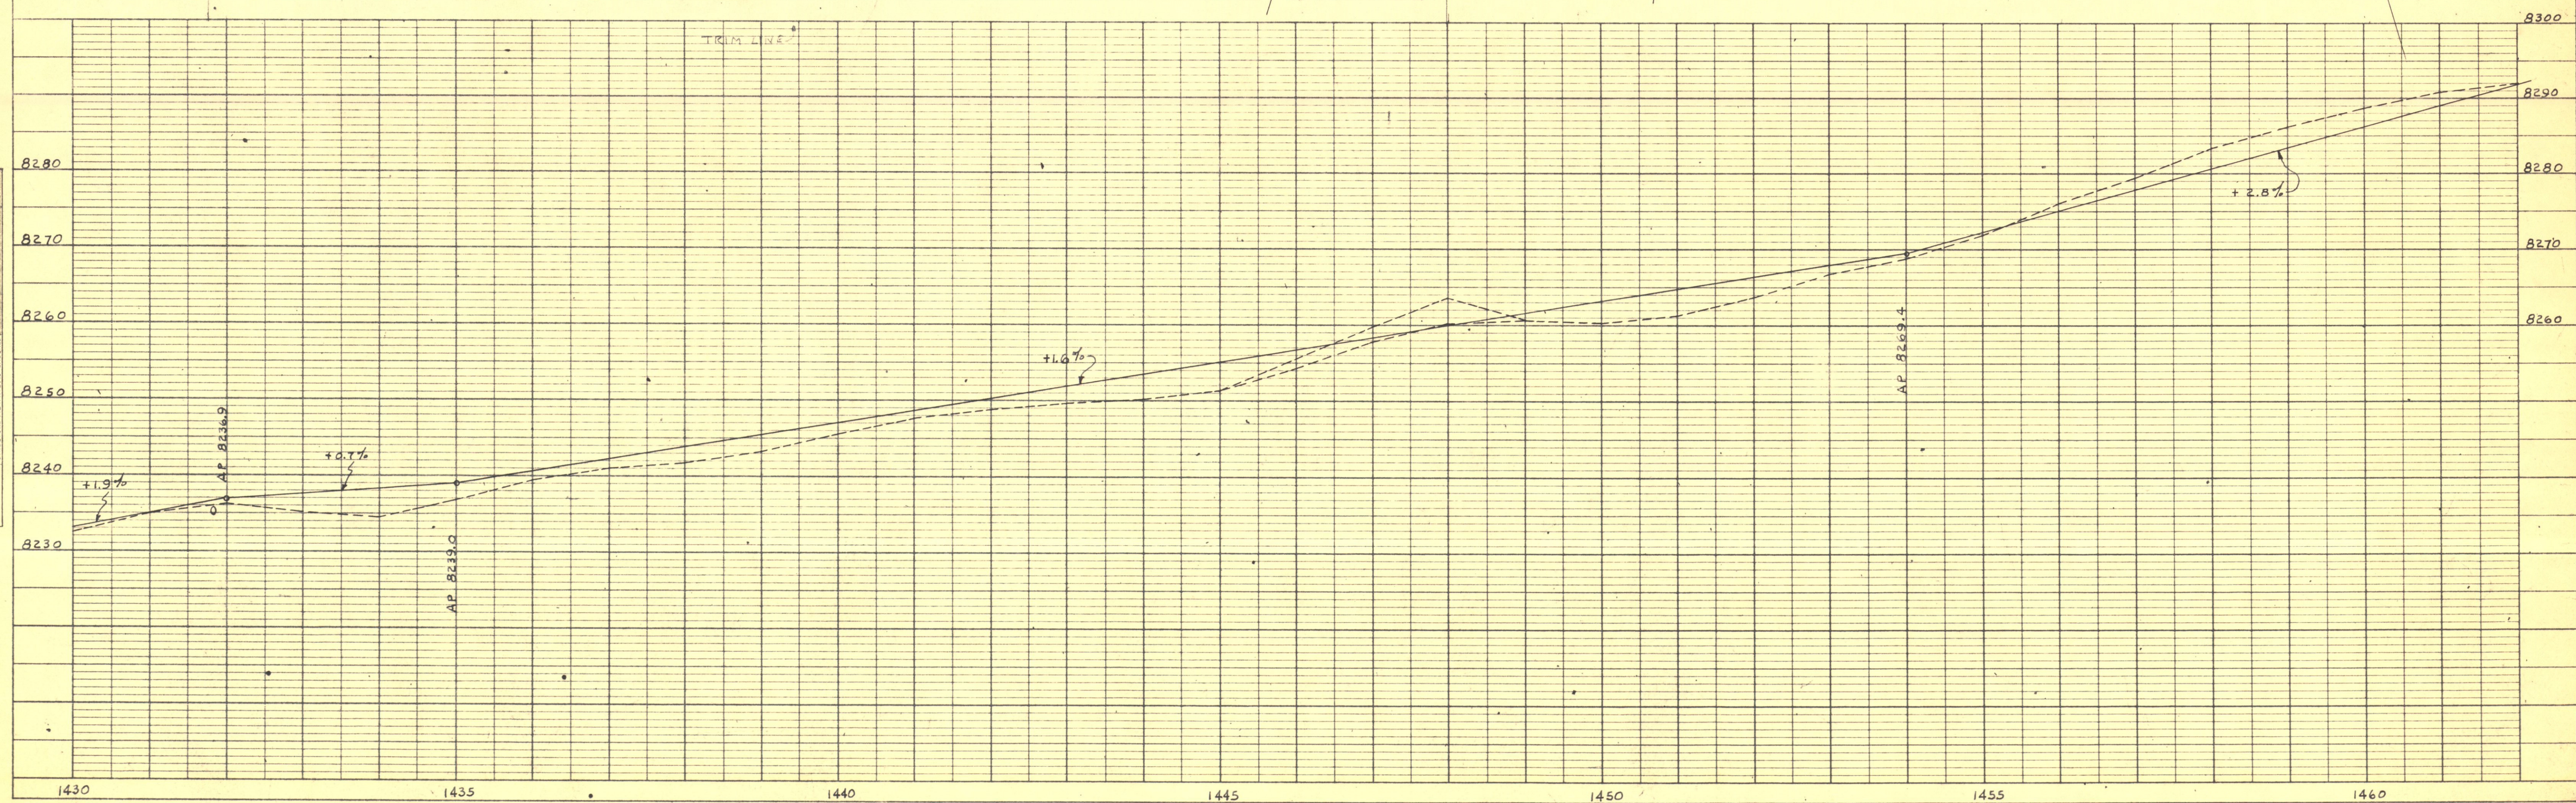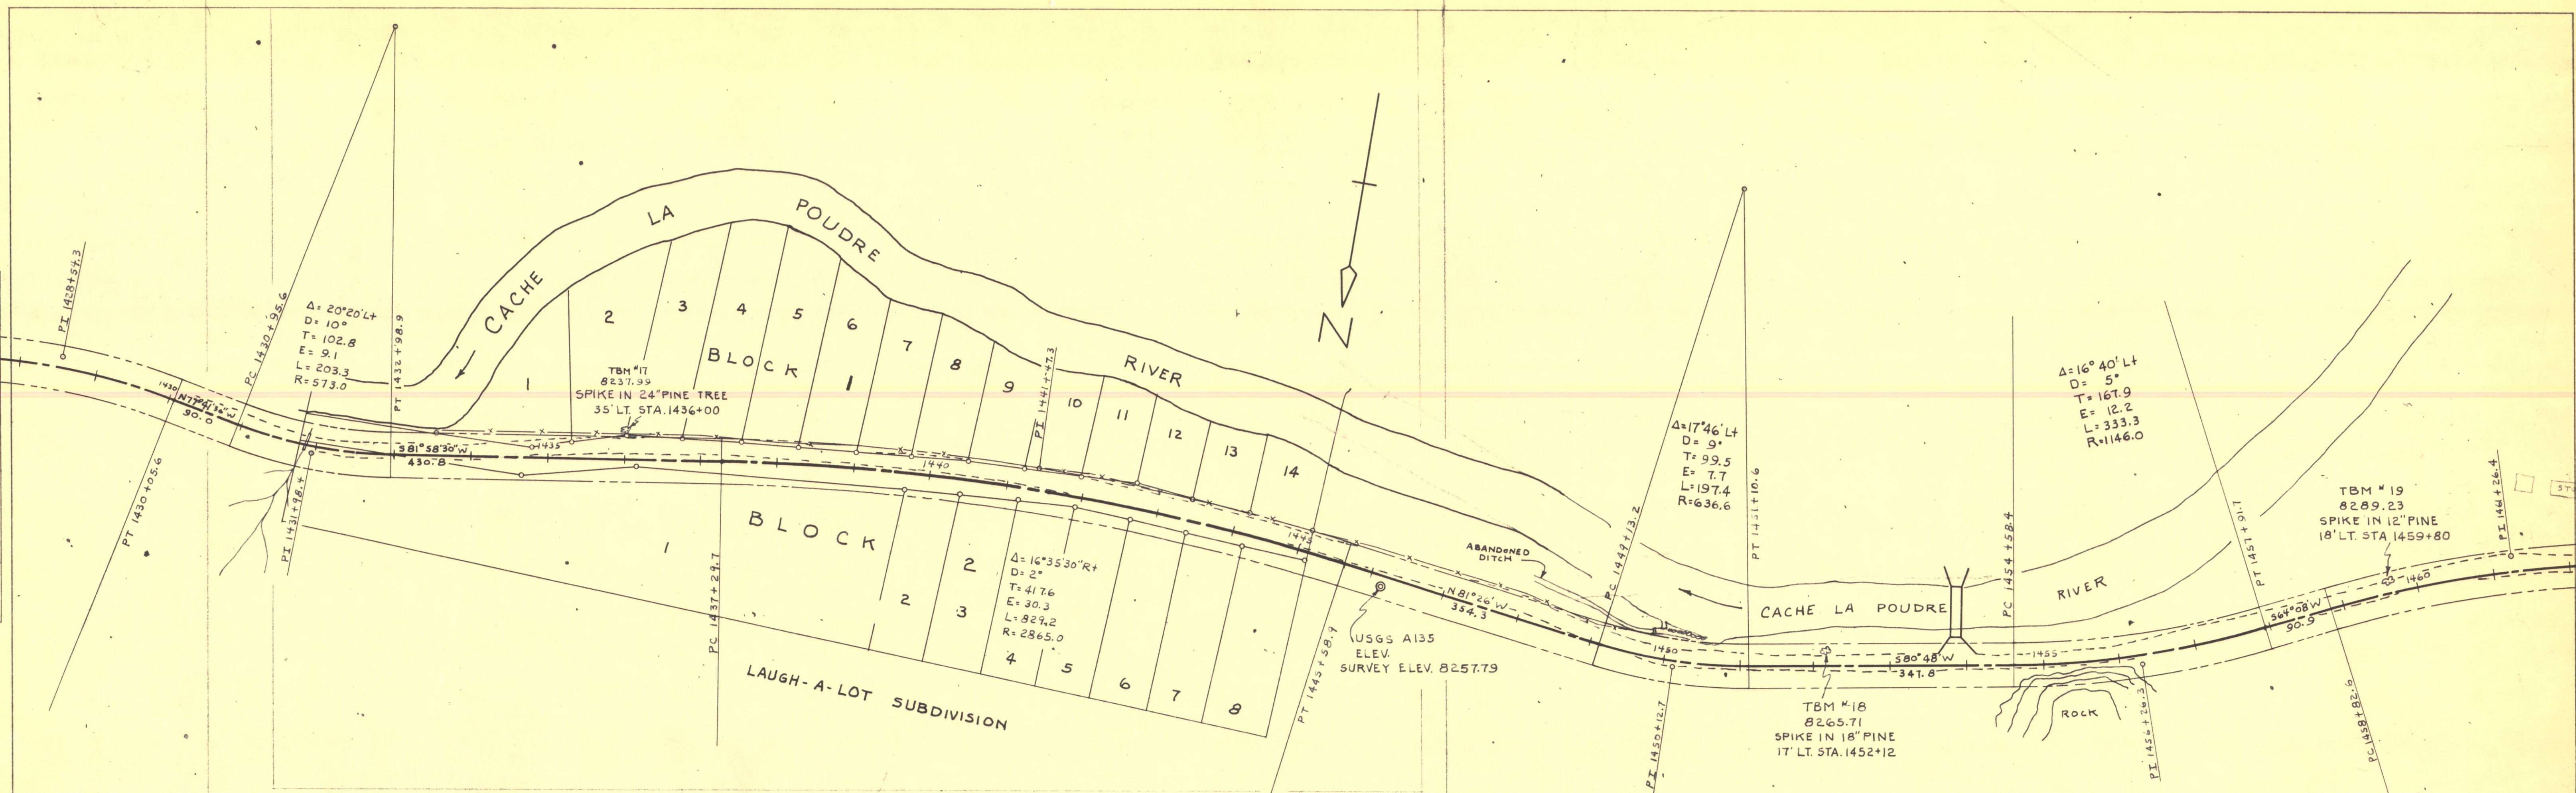

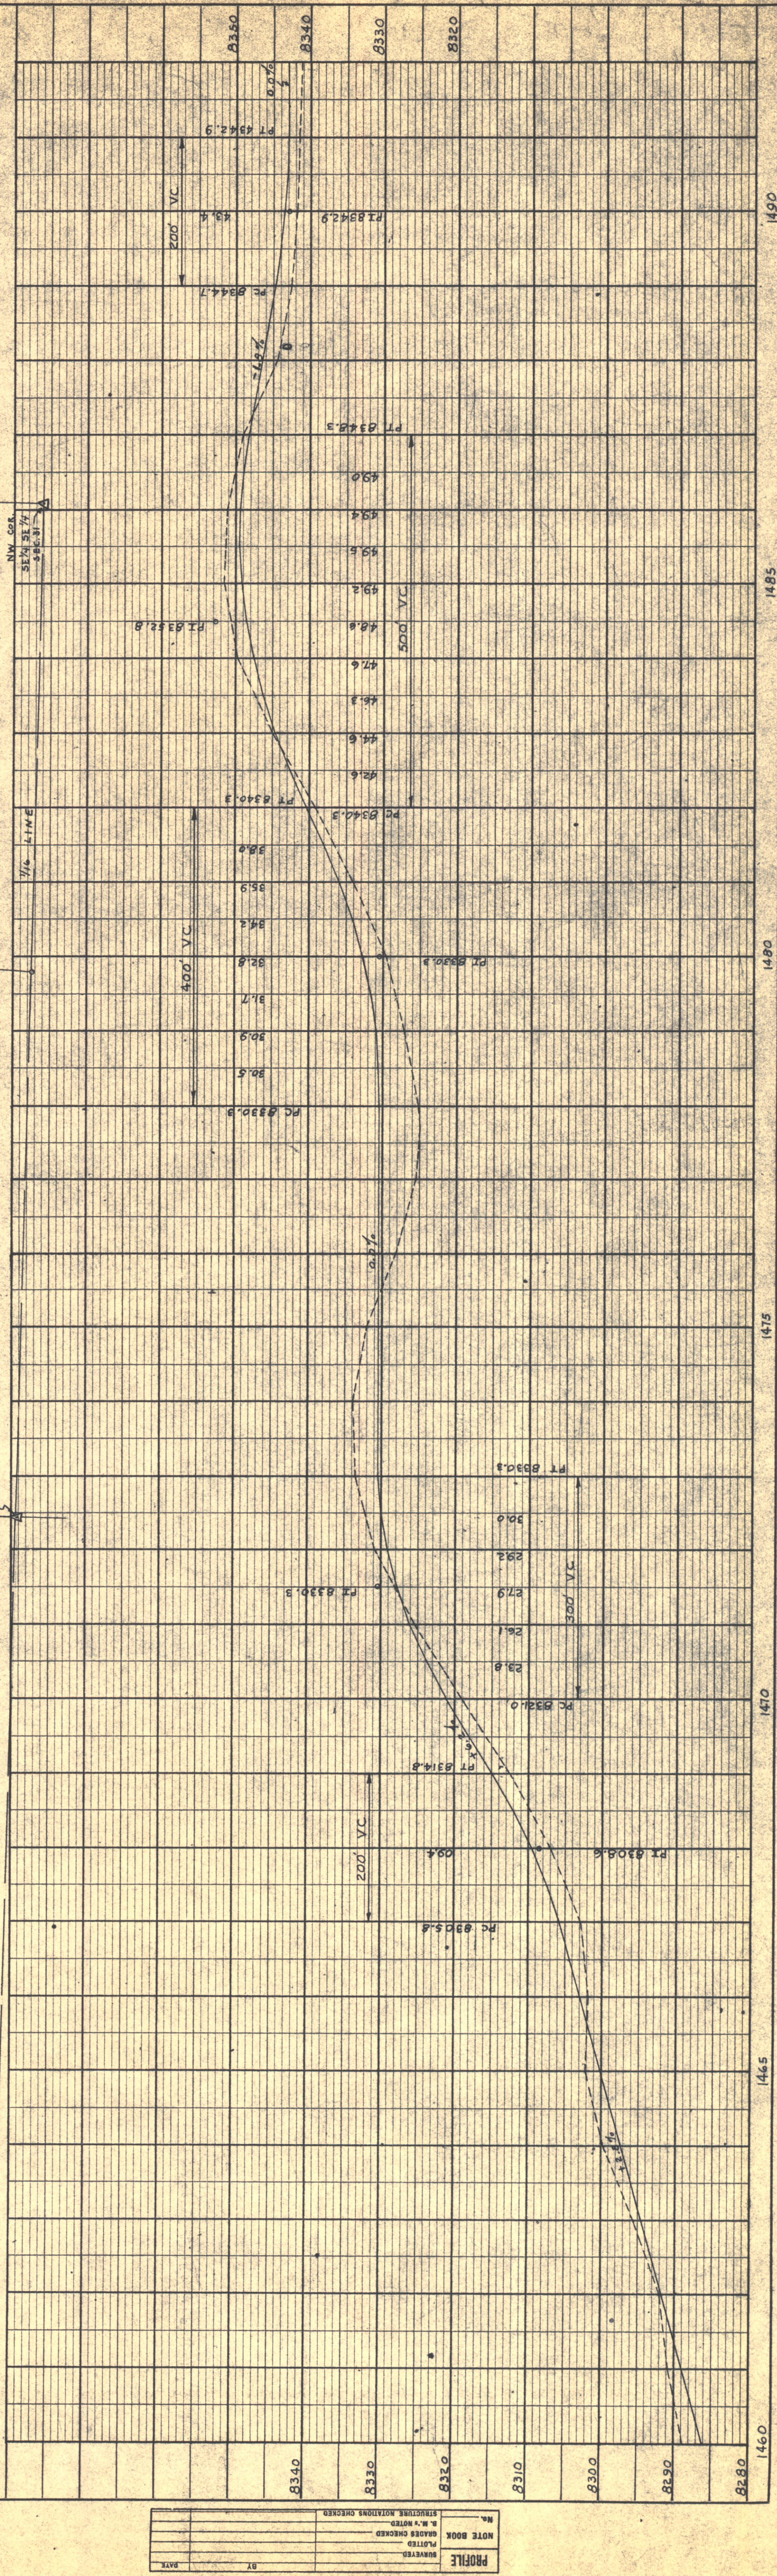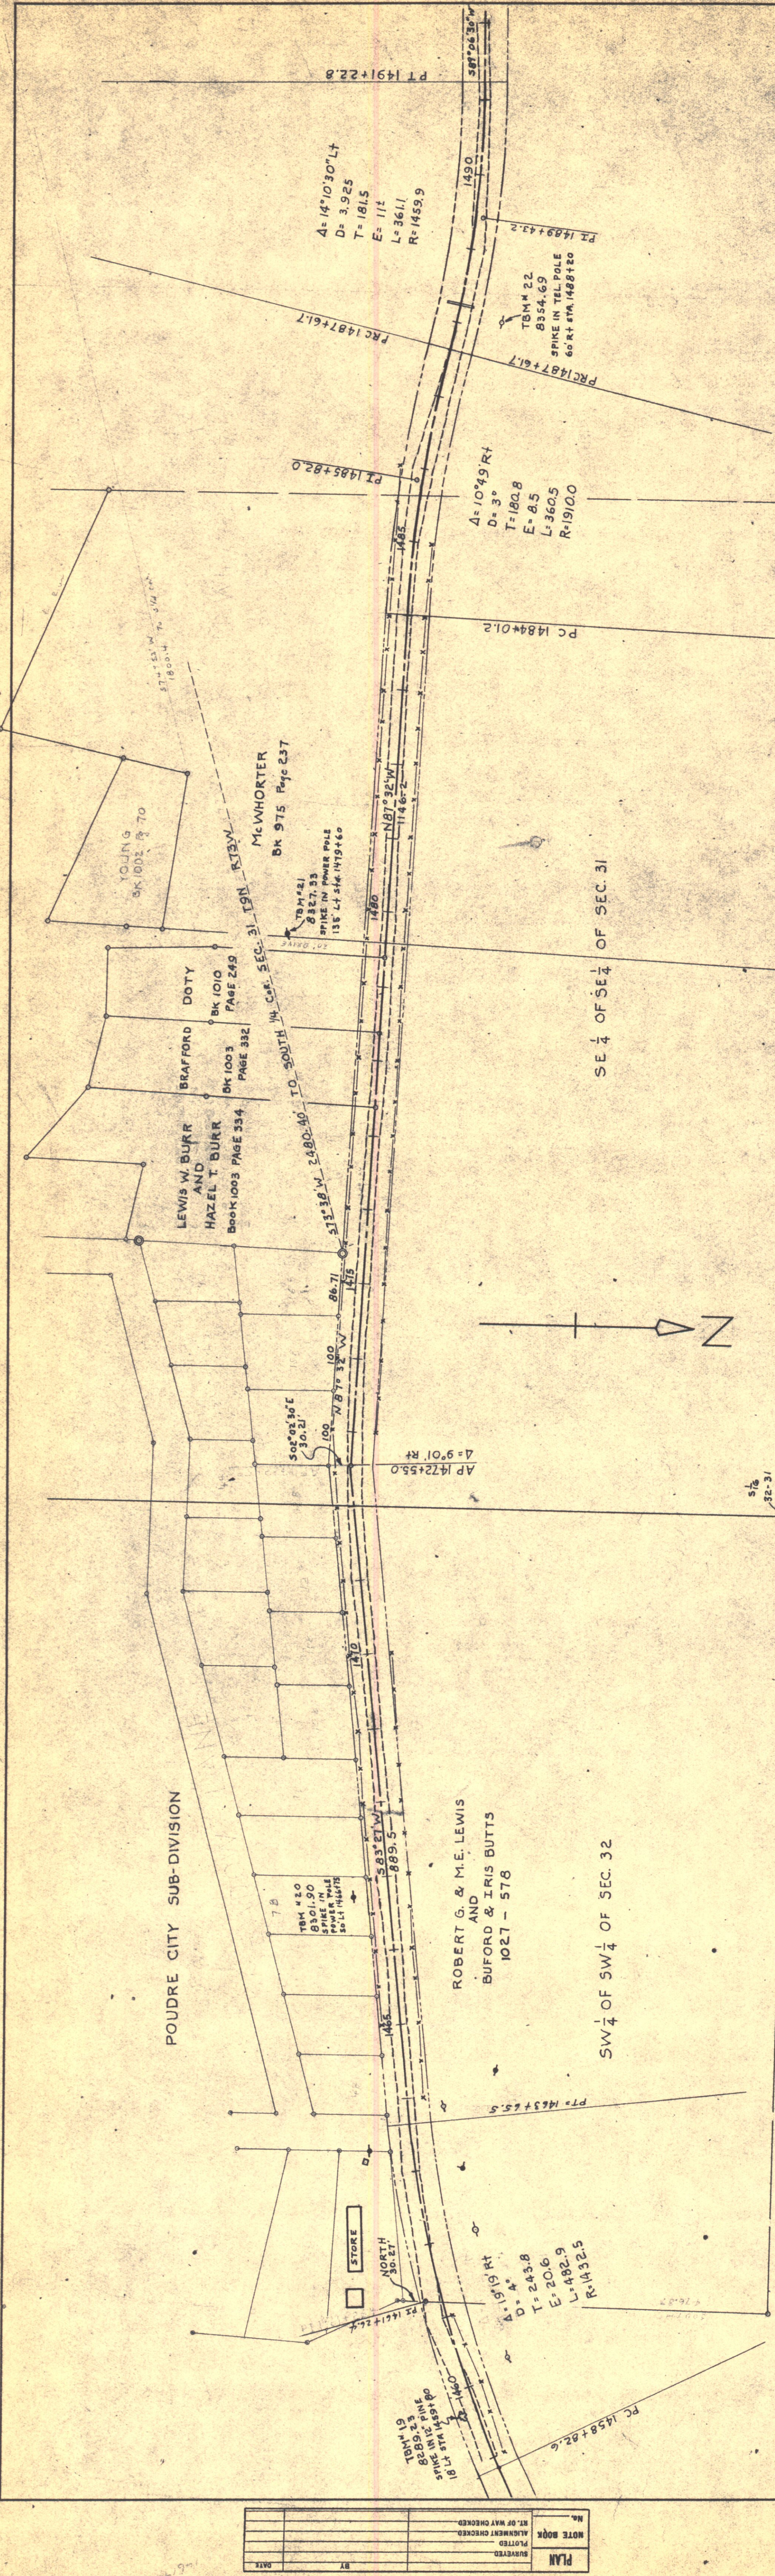

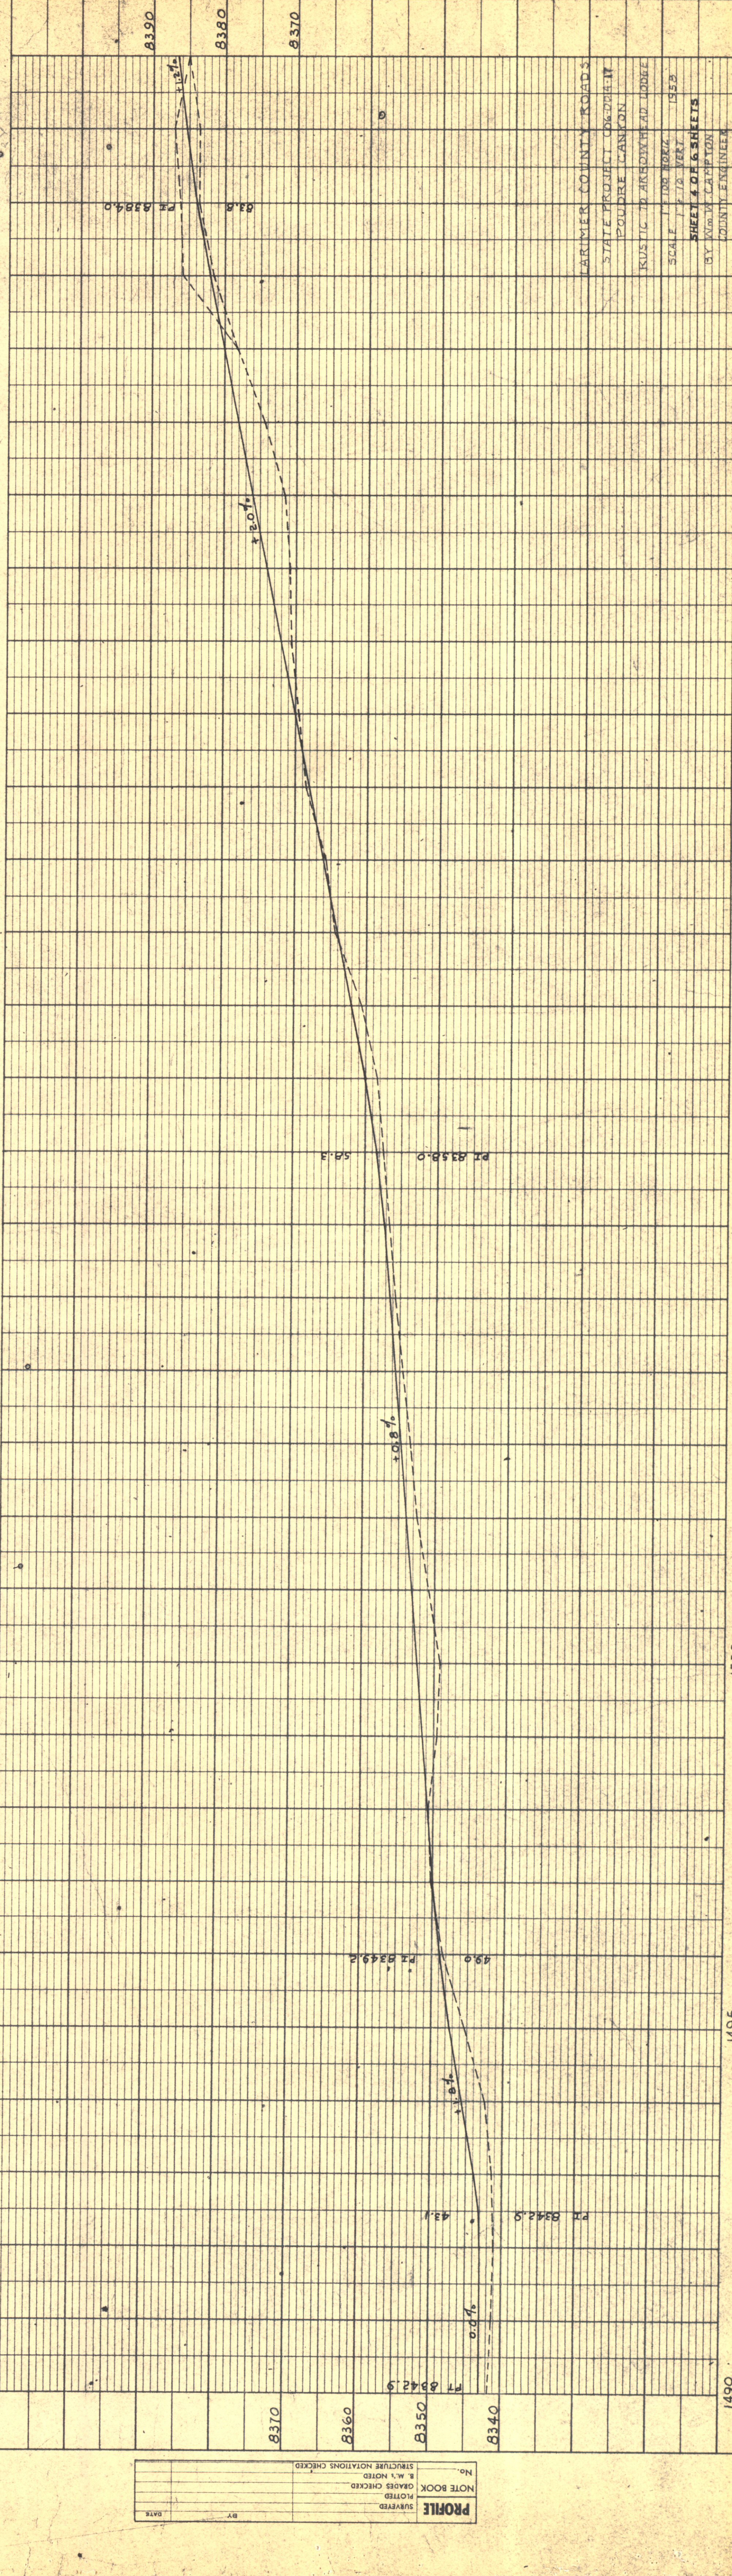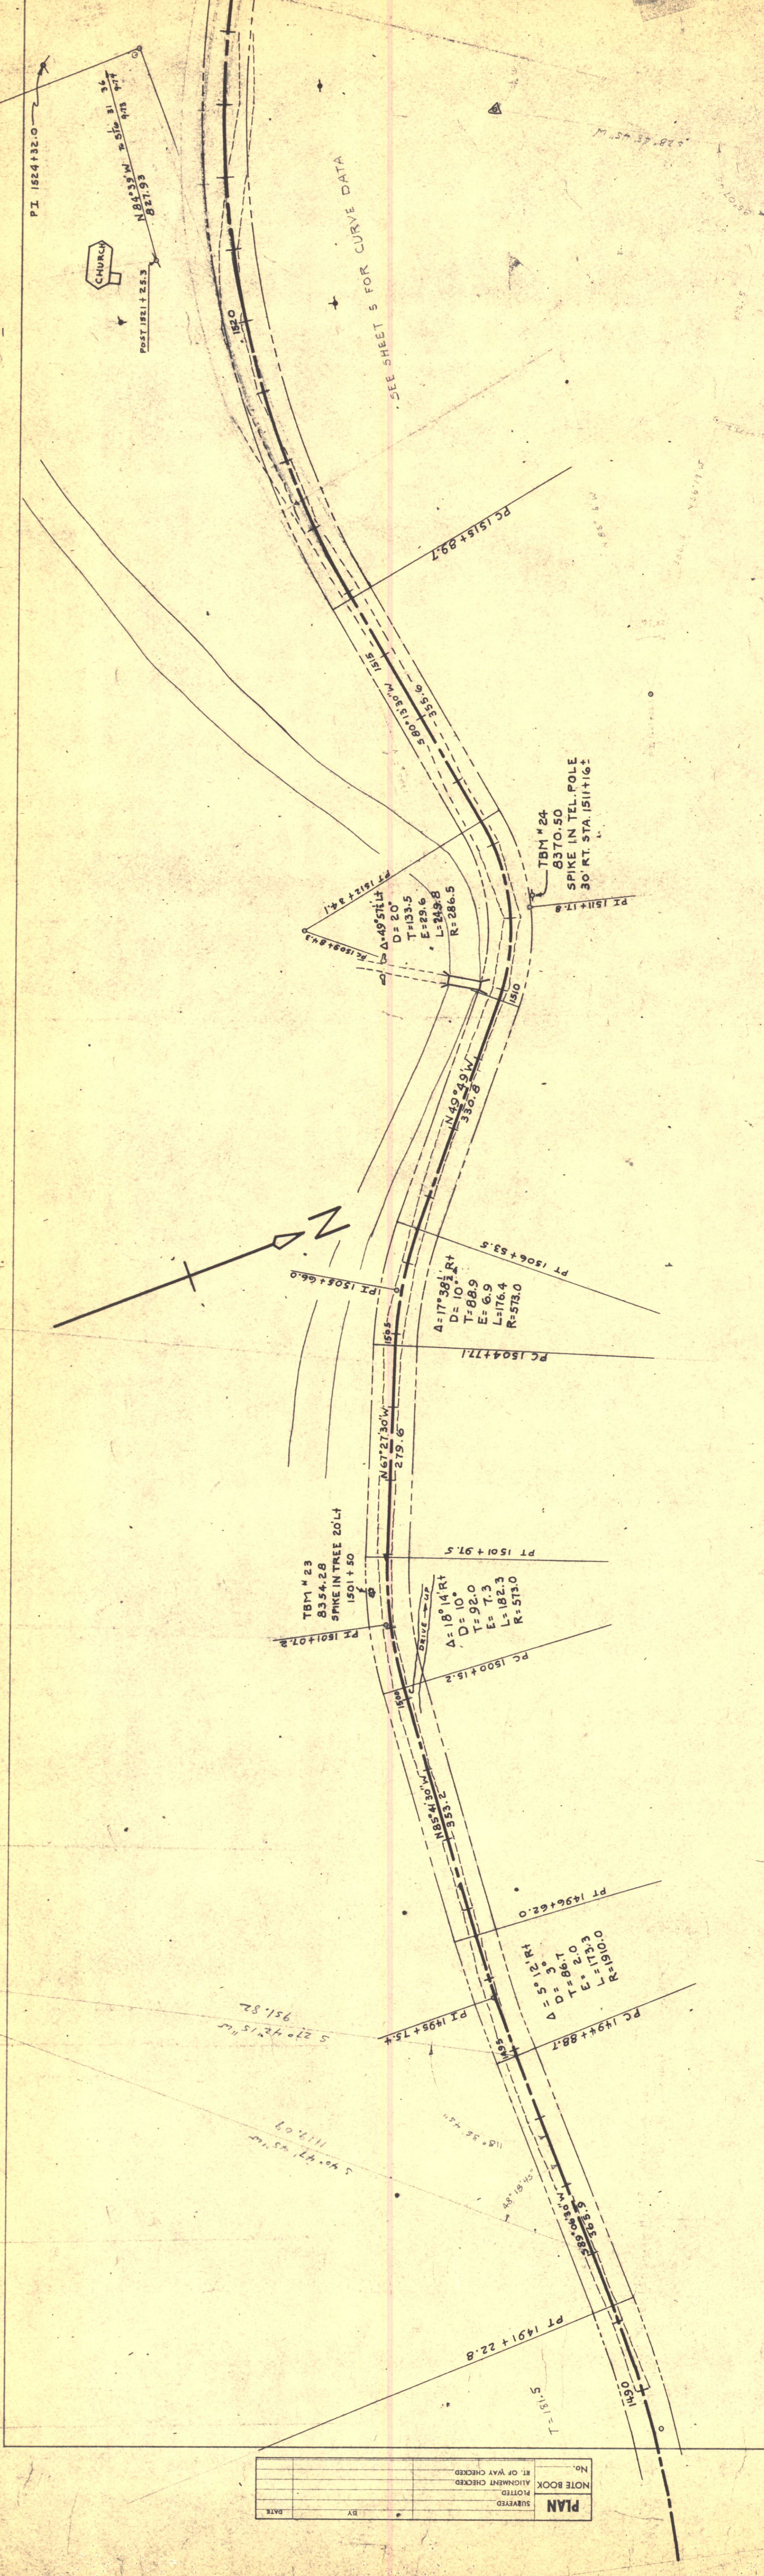

PLAN

NO. _____

DATE _____

BY _____

REVIEWED _____

NOTED _____

DATE _____

NO. _____

DATE _____

BY _____

REVIEWED _____

NOTED _____

DATE _____

PROFILE

NO. _____

DATE _____

BY _____

REVIEWED _____

NOTED _____

DATE _____

NO. _____

DATE _____

BY _____

REVIEWED _____

NOTED _____

DATE _____

PLATE 1 - PLAN/PROFILE OF R.R.E. STANDARD



THE FREDERICK POST CO., CHICAGO

1490 1495 1500 1505 1510 1515 1520

4




PROFILE	
NO.	DATE
SURVEYED	
PLOTTED	
GRADES CHECKED	
B.M. NOTED	
STRUCTURE NOTATIONS CHECKED	


PLAN	
NO.	DATE
SURVEYED	
PLOTTED	
ALIGNMENT CHECKED	
RT. OF WAY CHECKED	

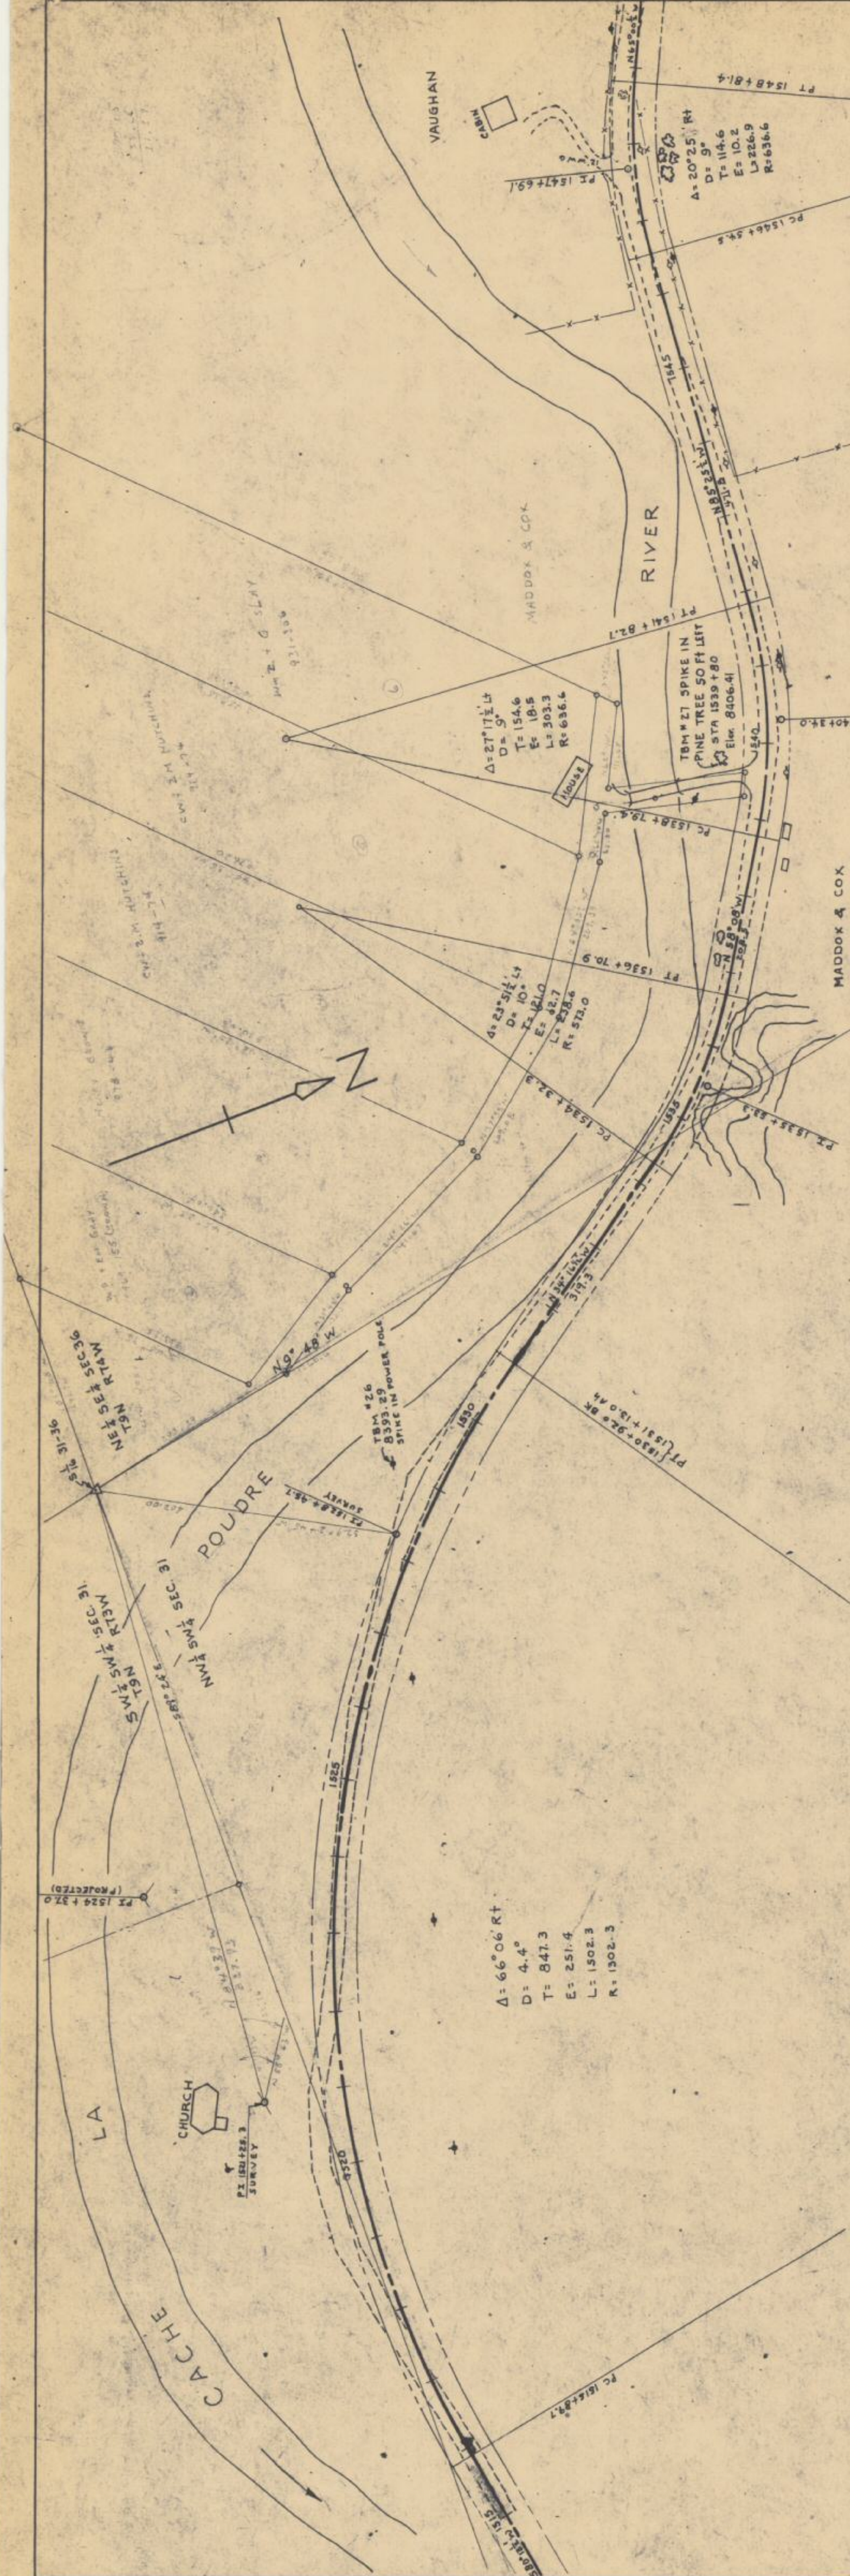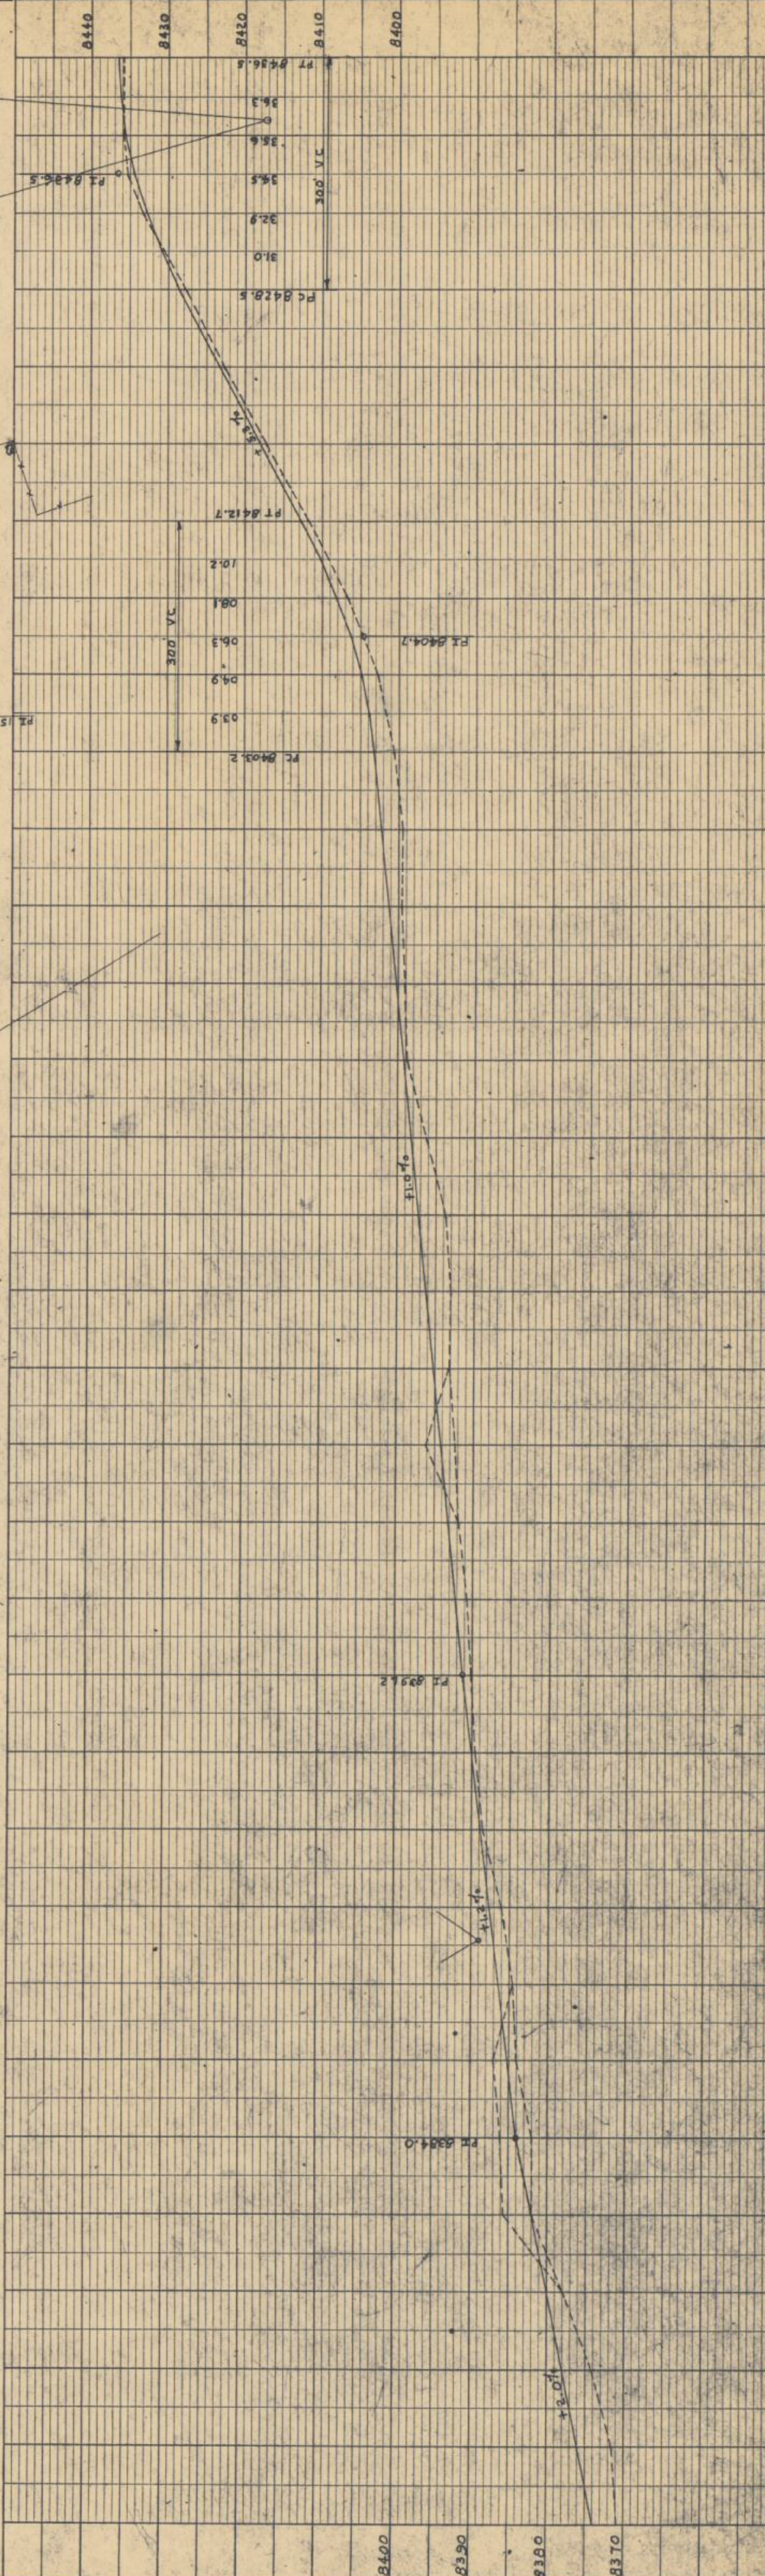

PLAN	
SUBMITTED	DATE
PLOTTED	BY
GRADES CHECKED	BY
ALIGNMENT CHECKED	BY
RT. OF WAY CHECKED	BY
NOTE BOOK	BY
No.	BY


PROFILE	
SUBMITTED	DATE
PLOTTED	BY
GRADES CHECKED	BY
STRUCTURE NOTATIONS CHECKED	BY
No.	BY

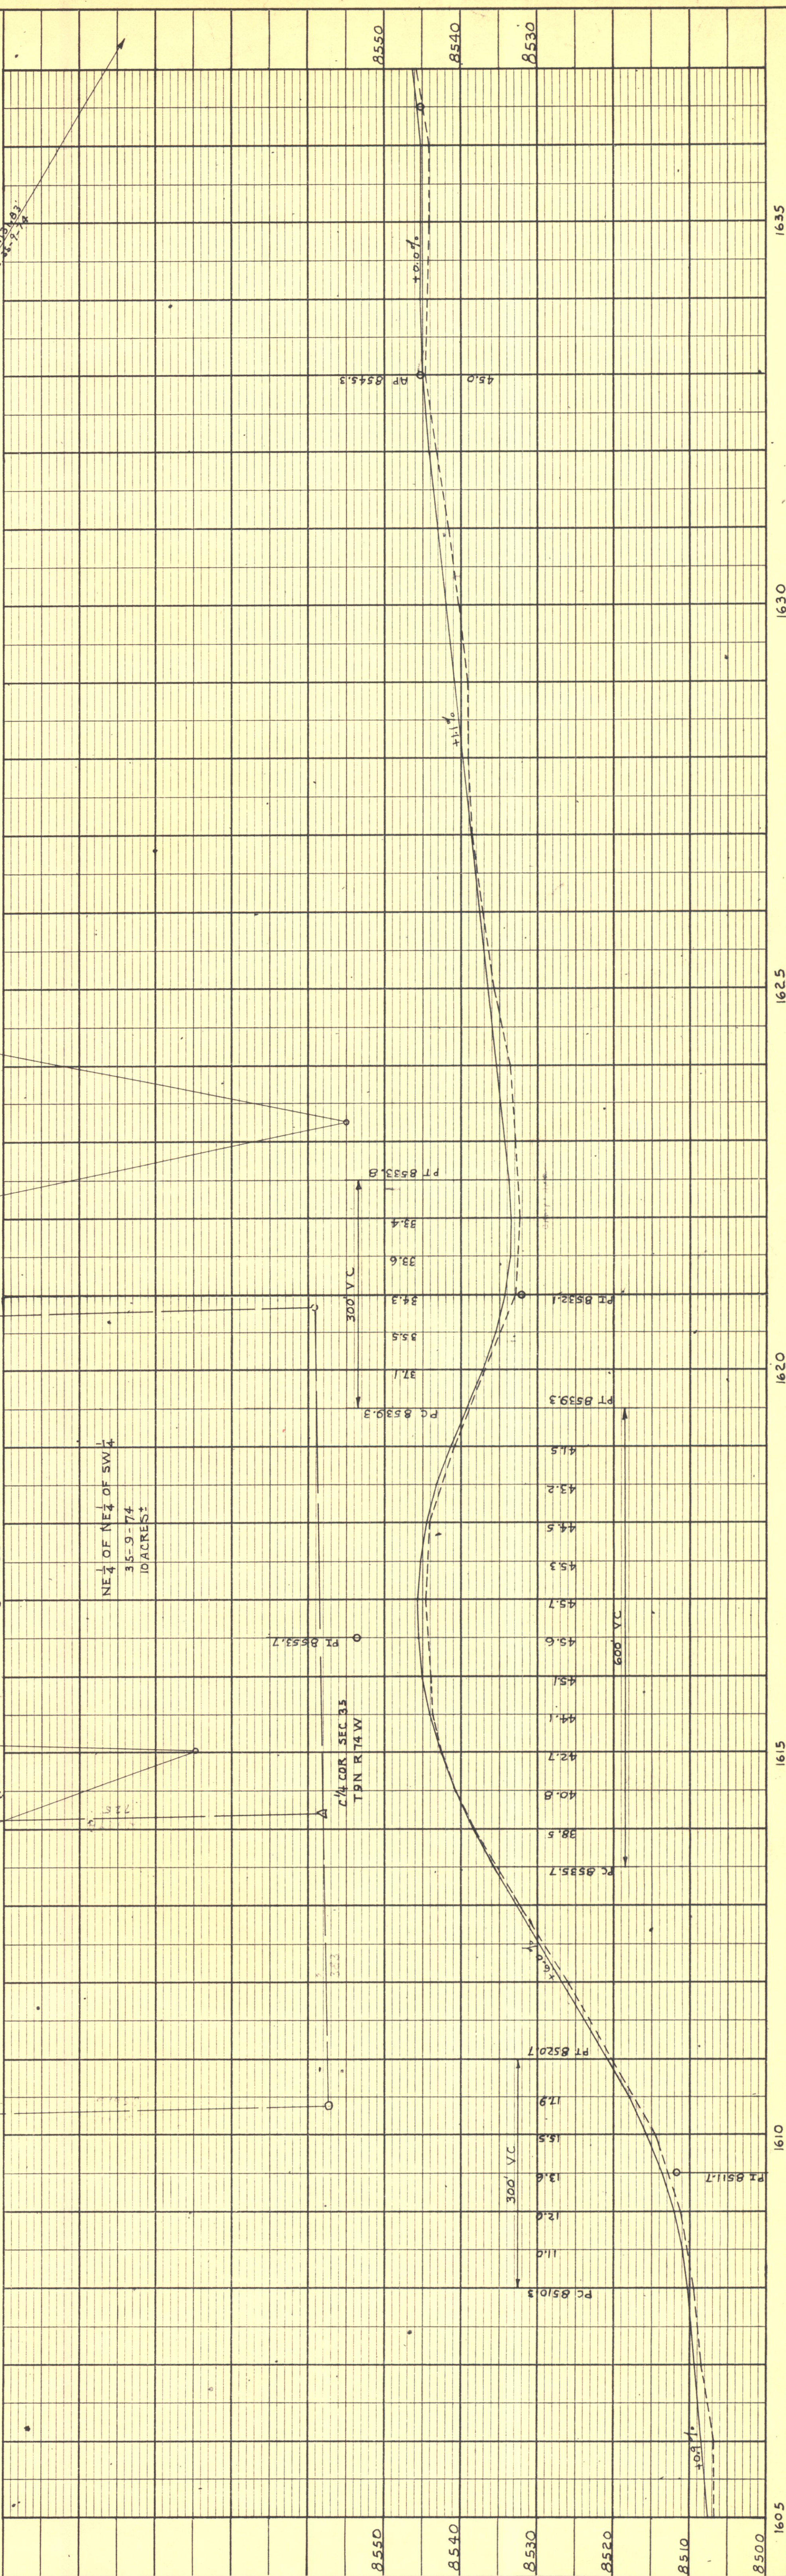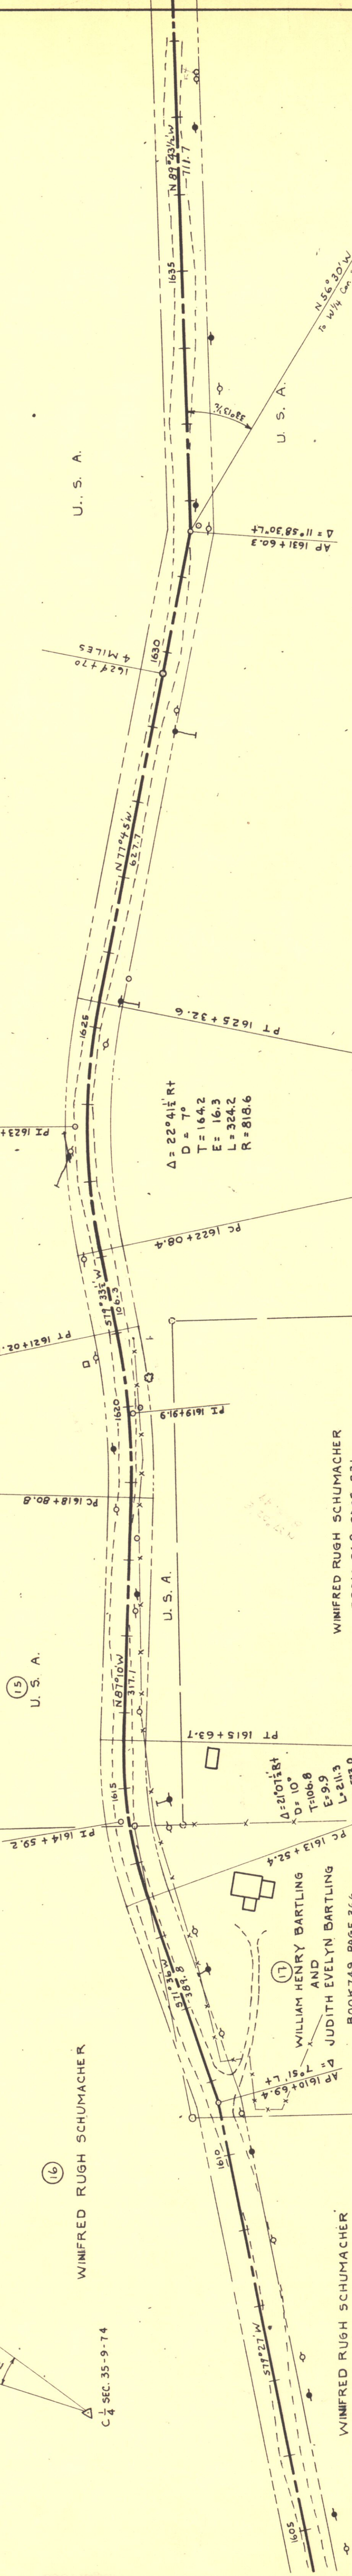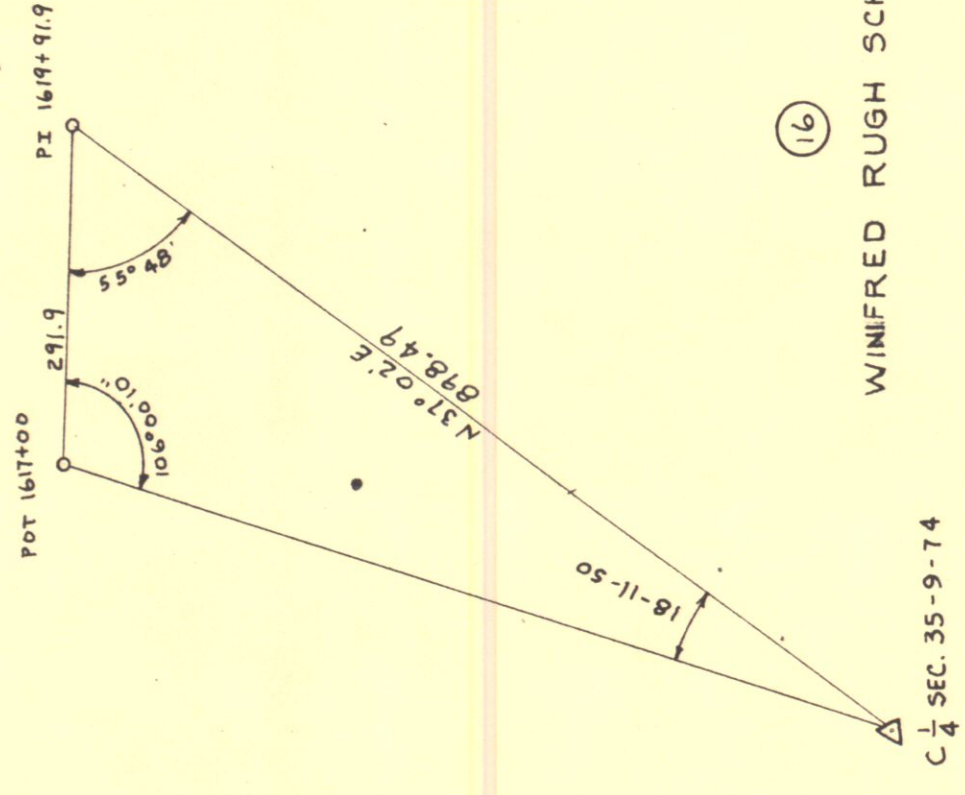

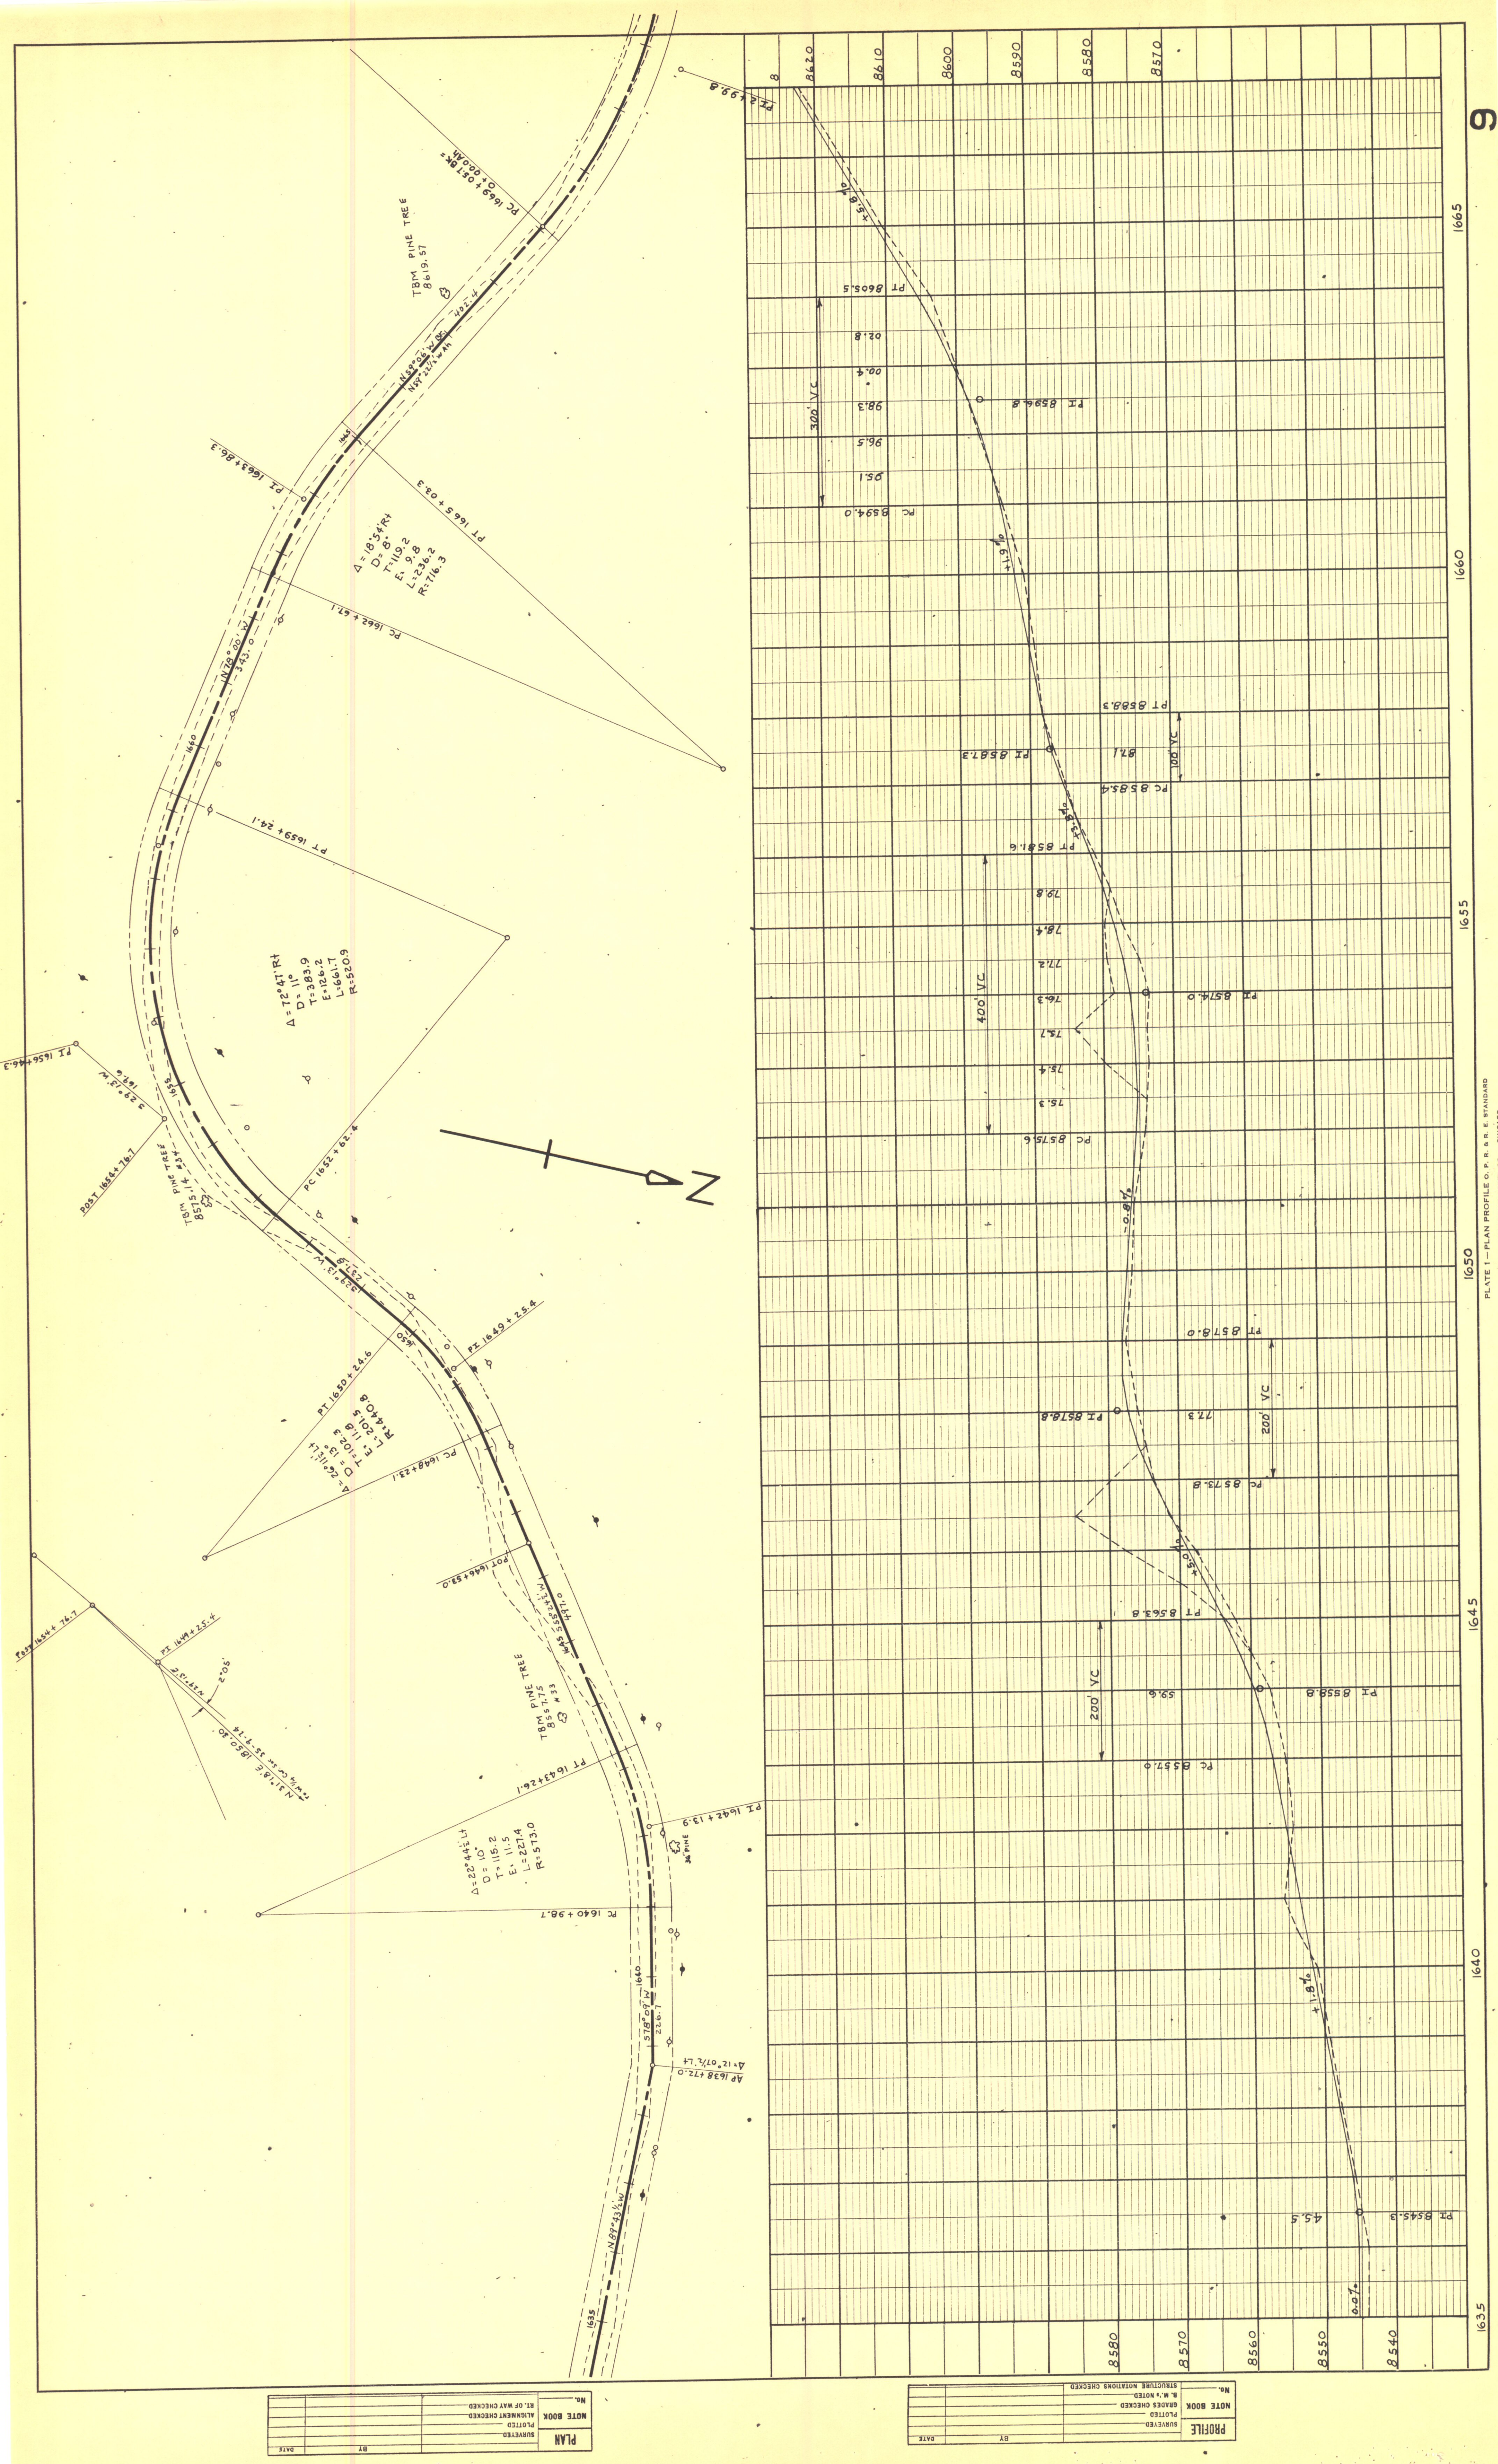


PLAN	
SURVEYED	DATE
NOTE BOOK	BY
NO. OF WAYS CHECKED	


PROFILE	
SURVEYED	DATE
NOTE BOOK	BY
STRUCTURE NOTATIONS CHECKED	

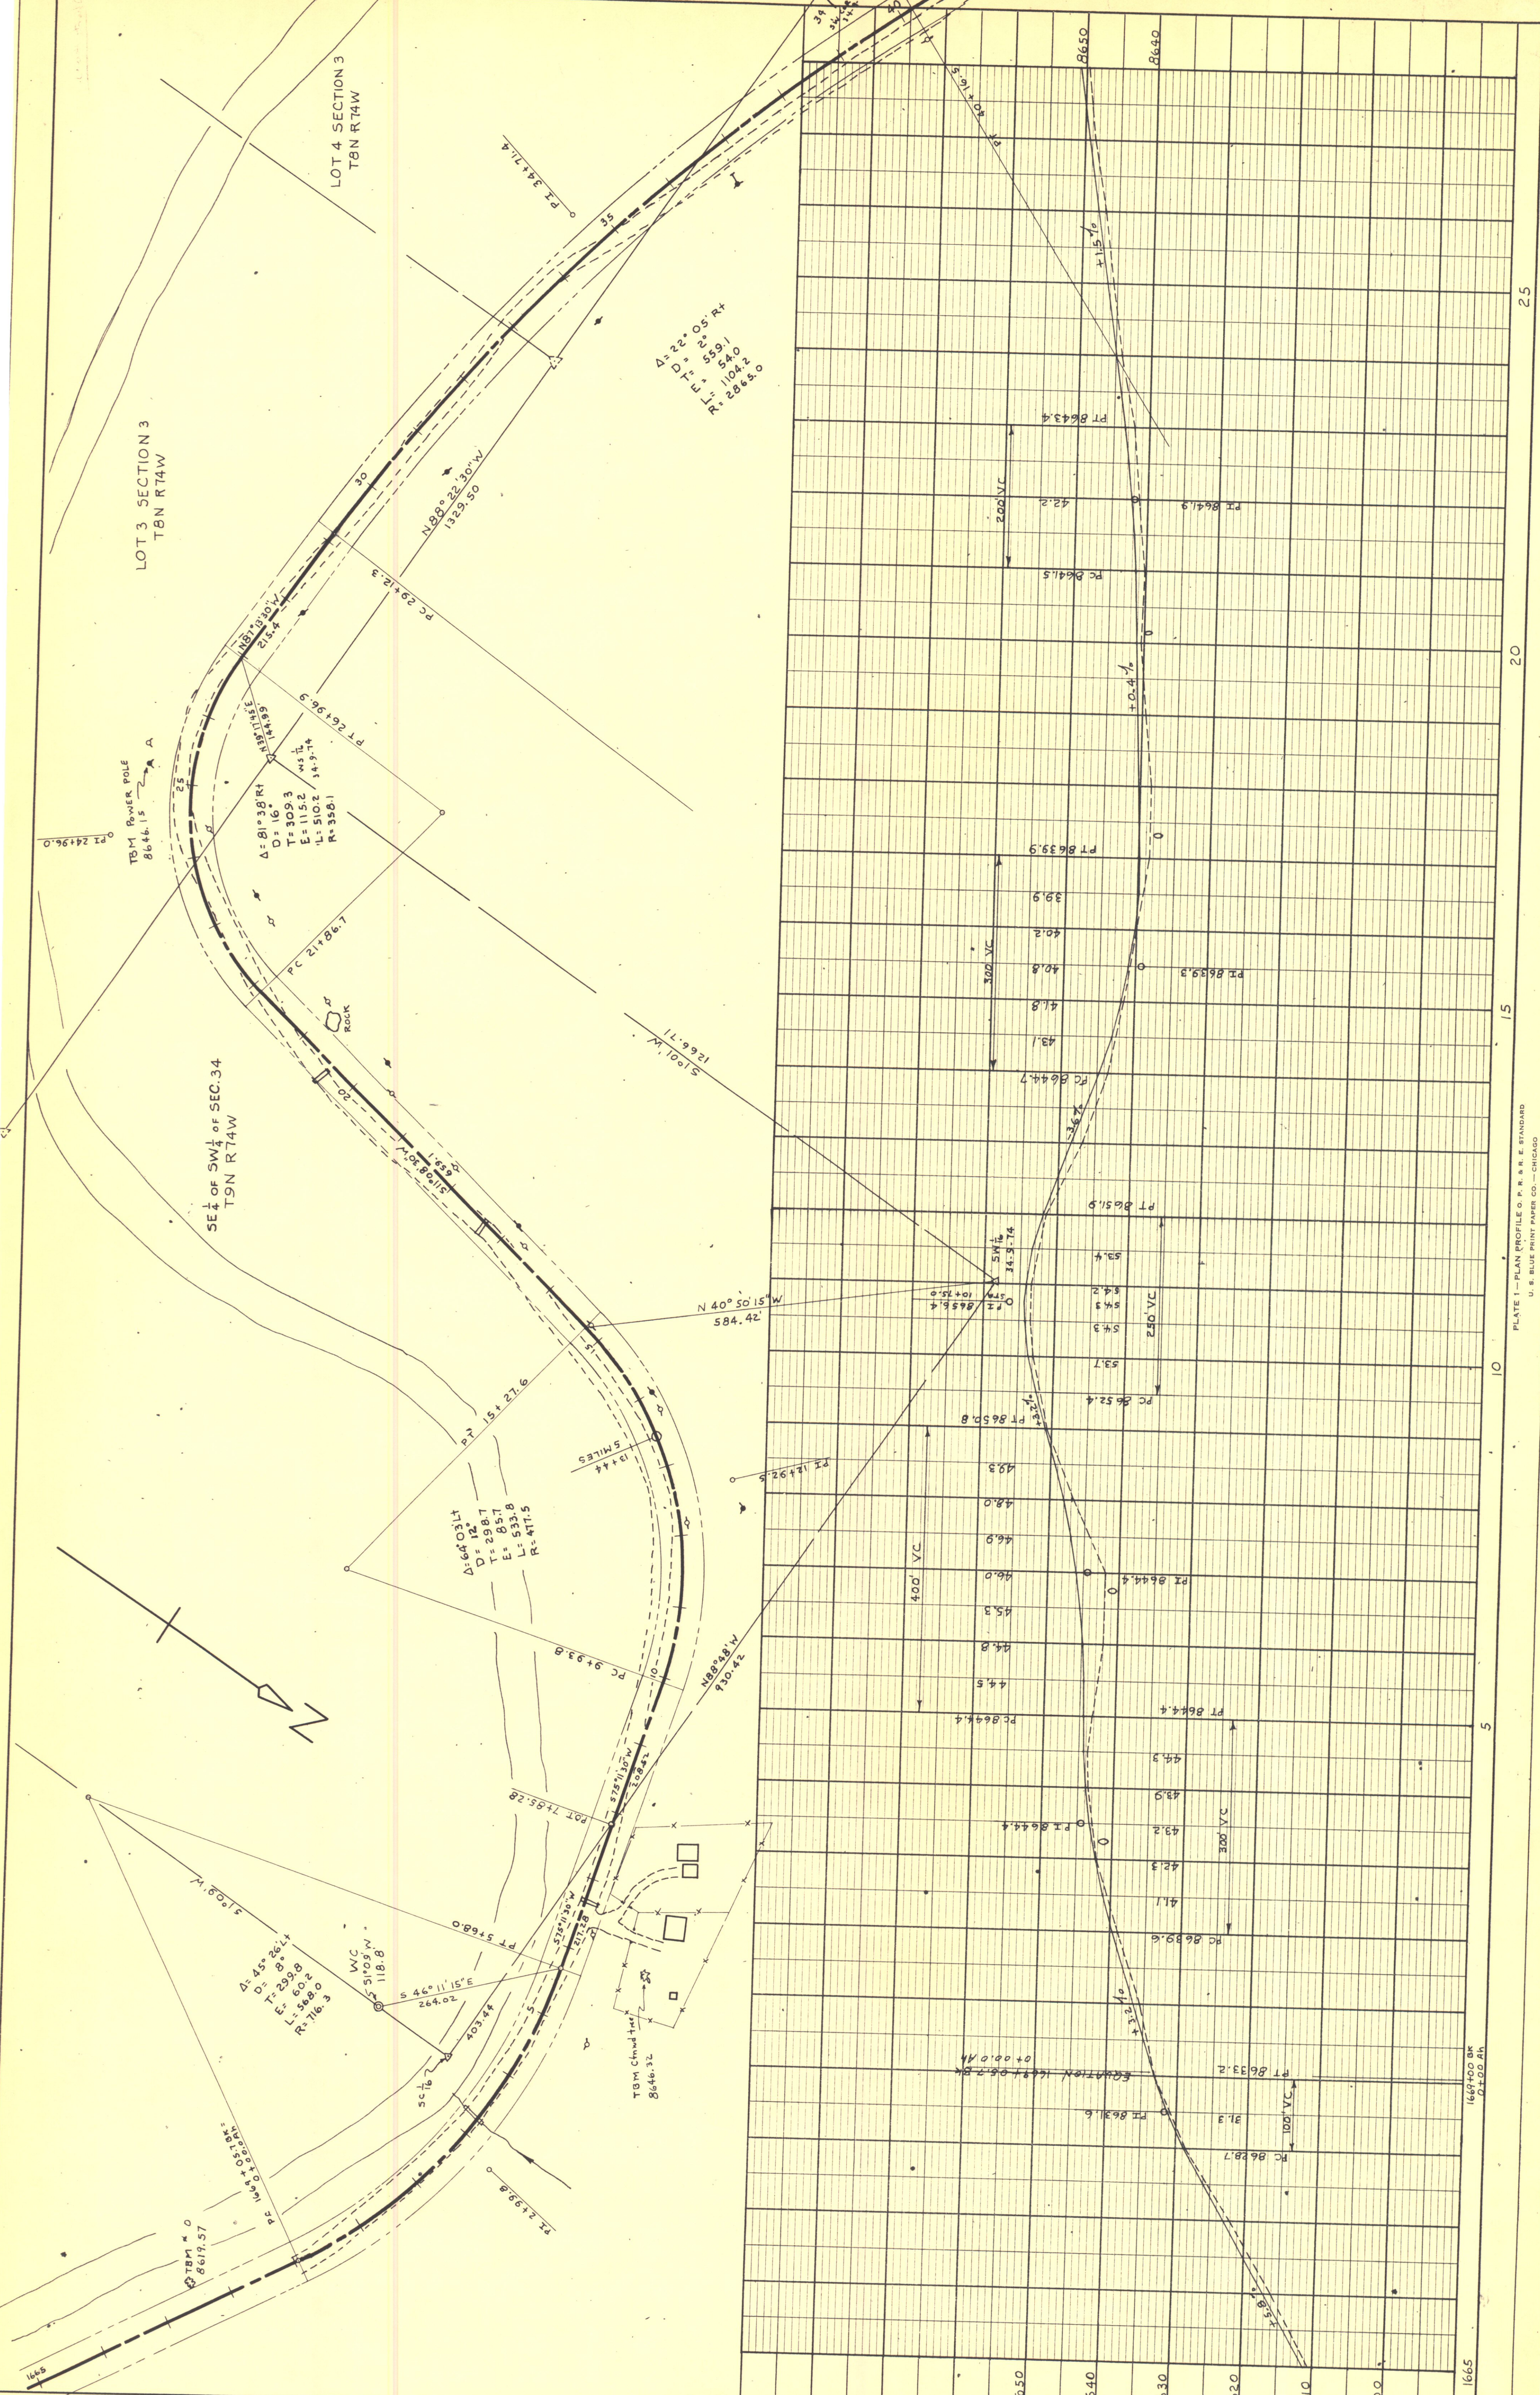


PROFILE	
NO.	STRUCTURE NOTATIONS CHECKED
NOTE BOOK	
DATE	BY

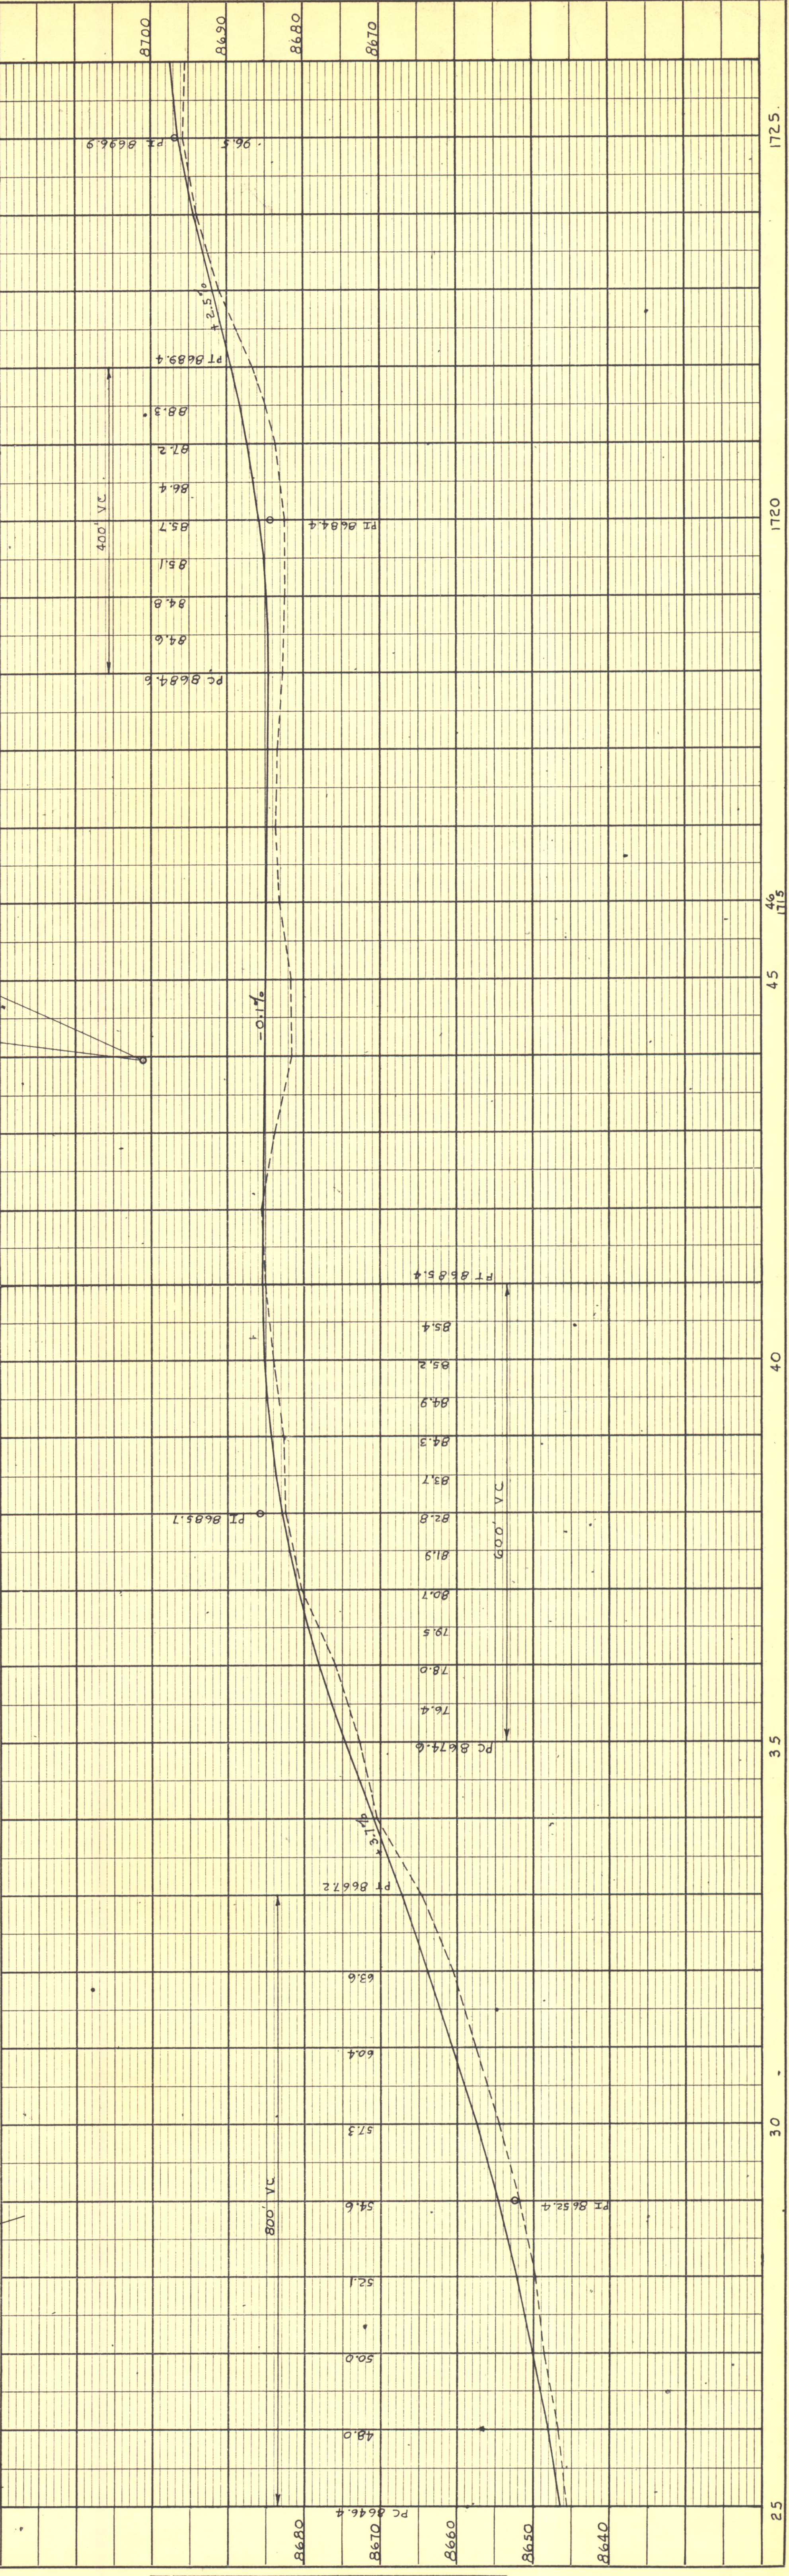


PLAN	
NO.	NOTE BOOK
DATE	BY

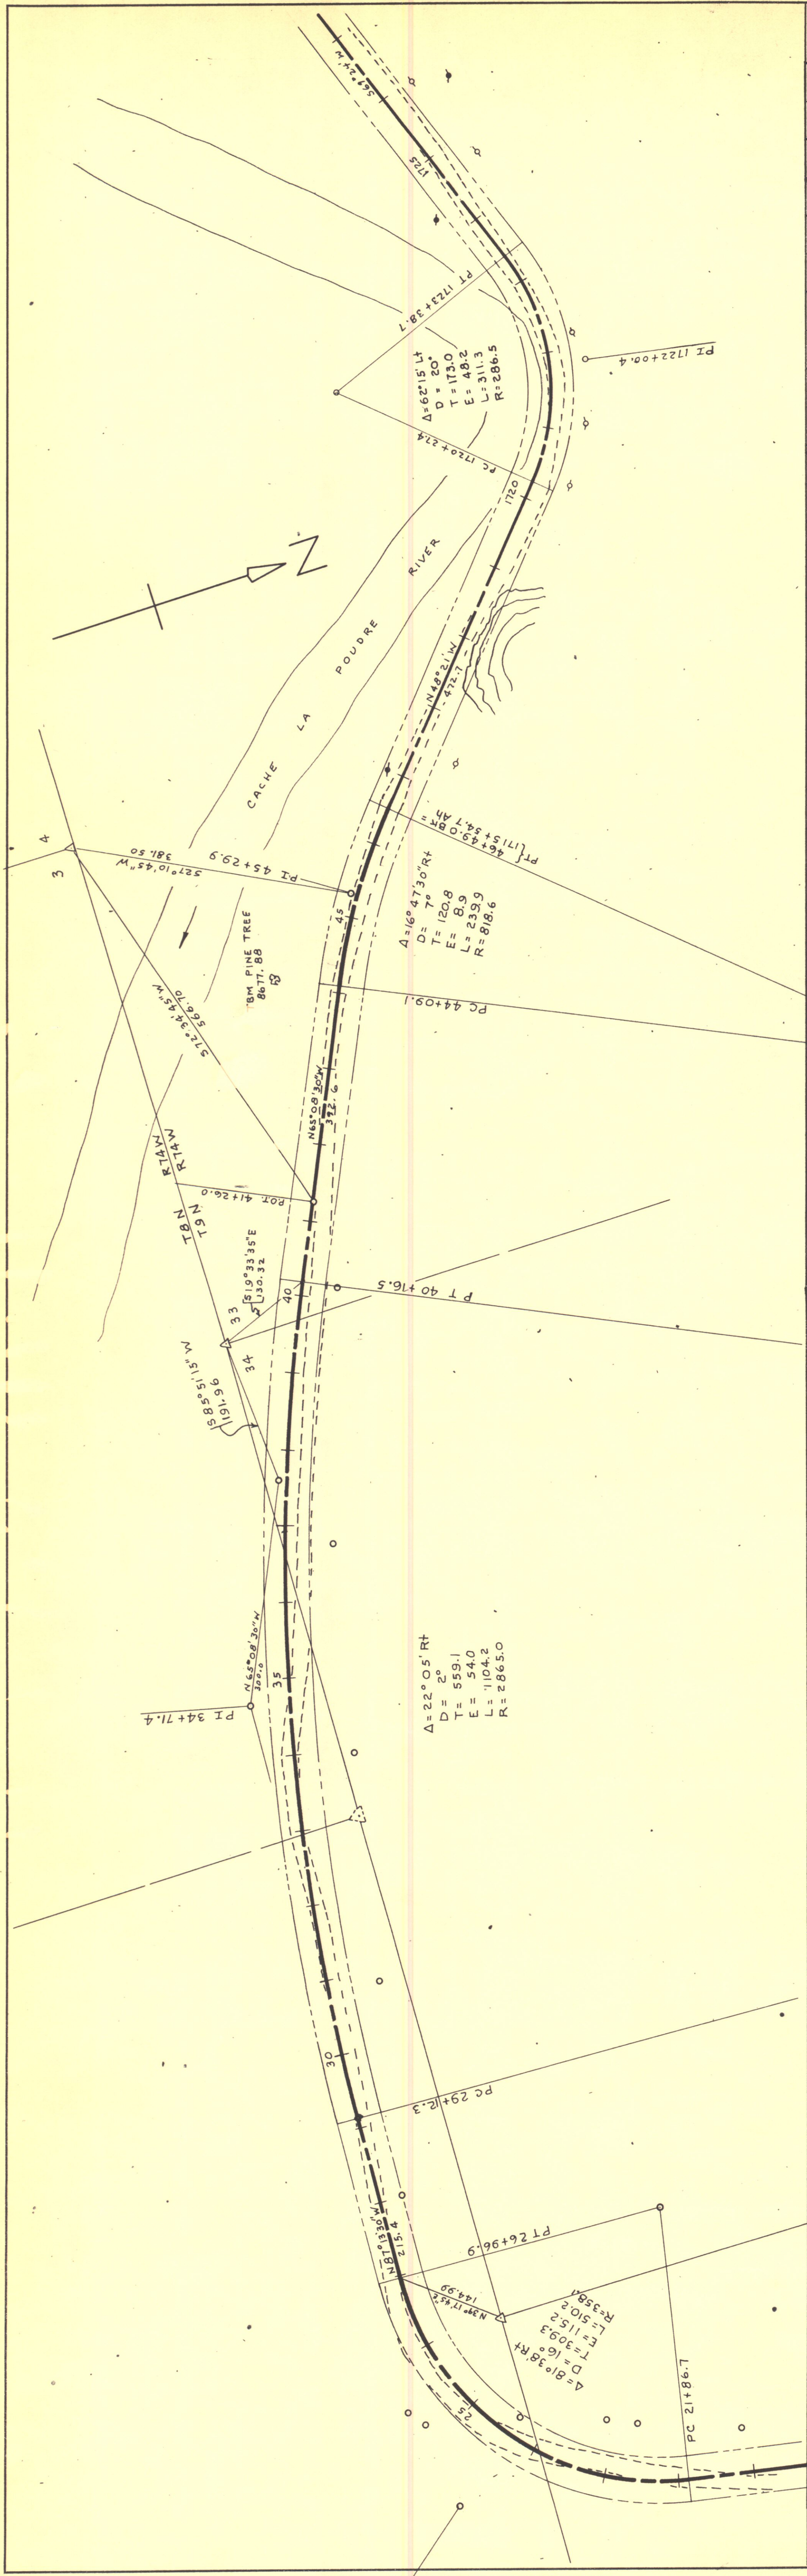



PLAN	
DATE	BY
SURVEYED	
PLOTTED	
CHECKED	
NOTE BOOK	
BY	
DATE	

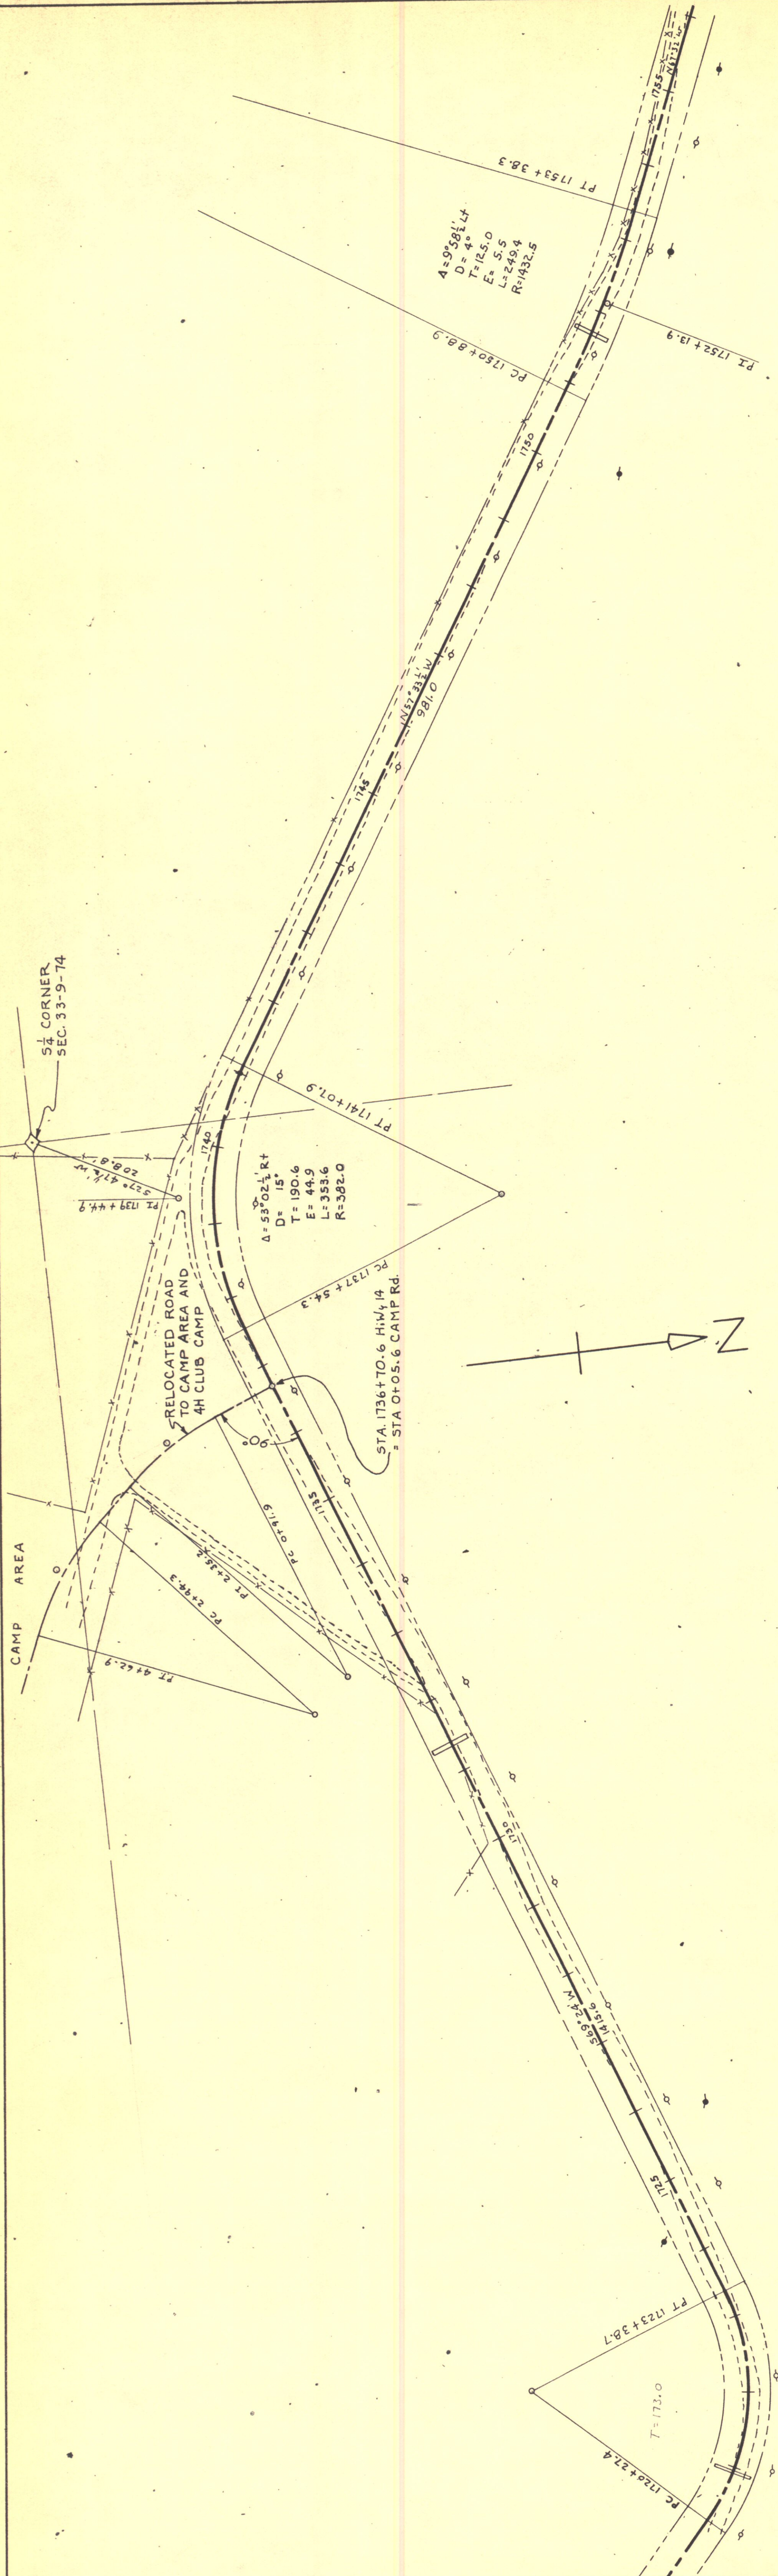

PROFILE	
DATE	BY
SURVEYED	
PLOTTED	
CHECKED	
NOTE BOOK	
BY	
DATE	

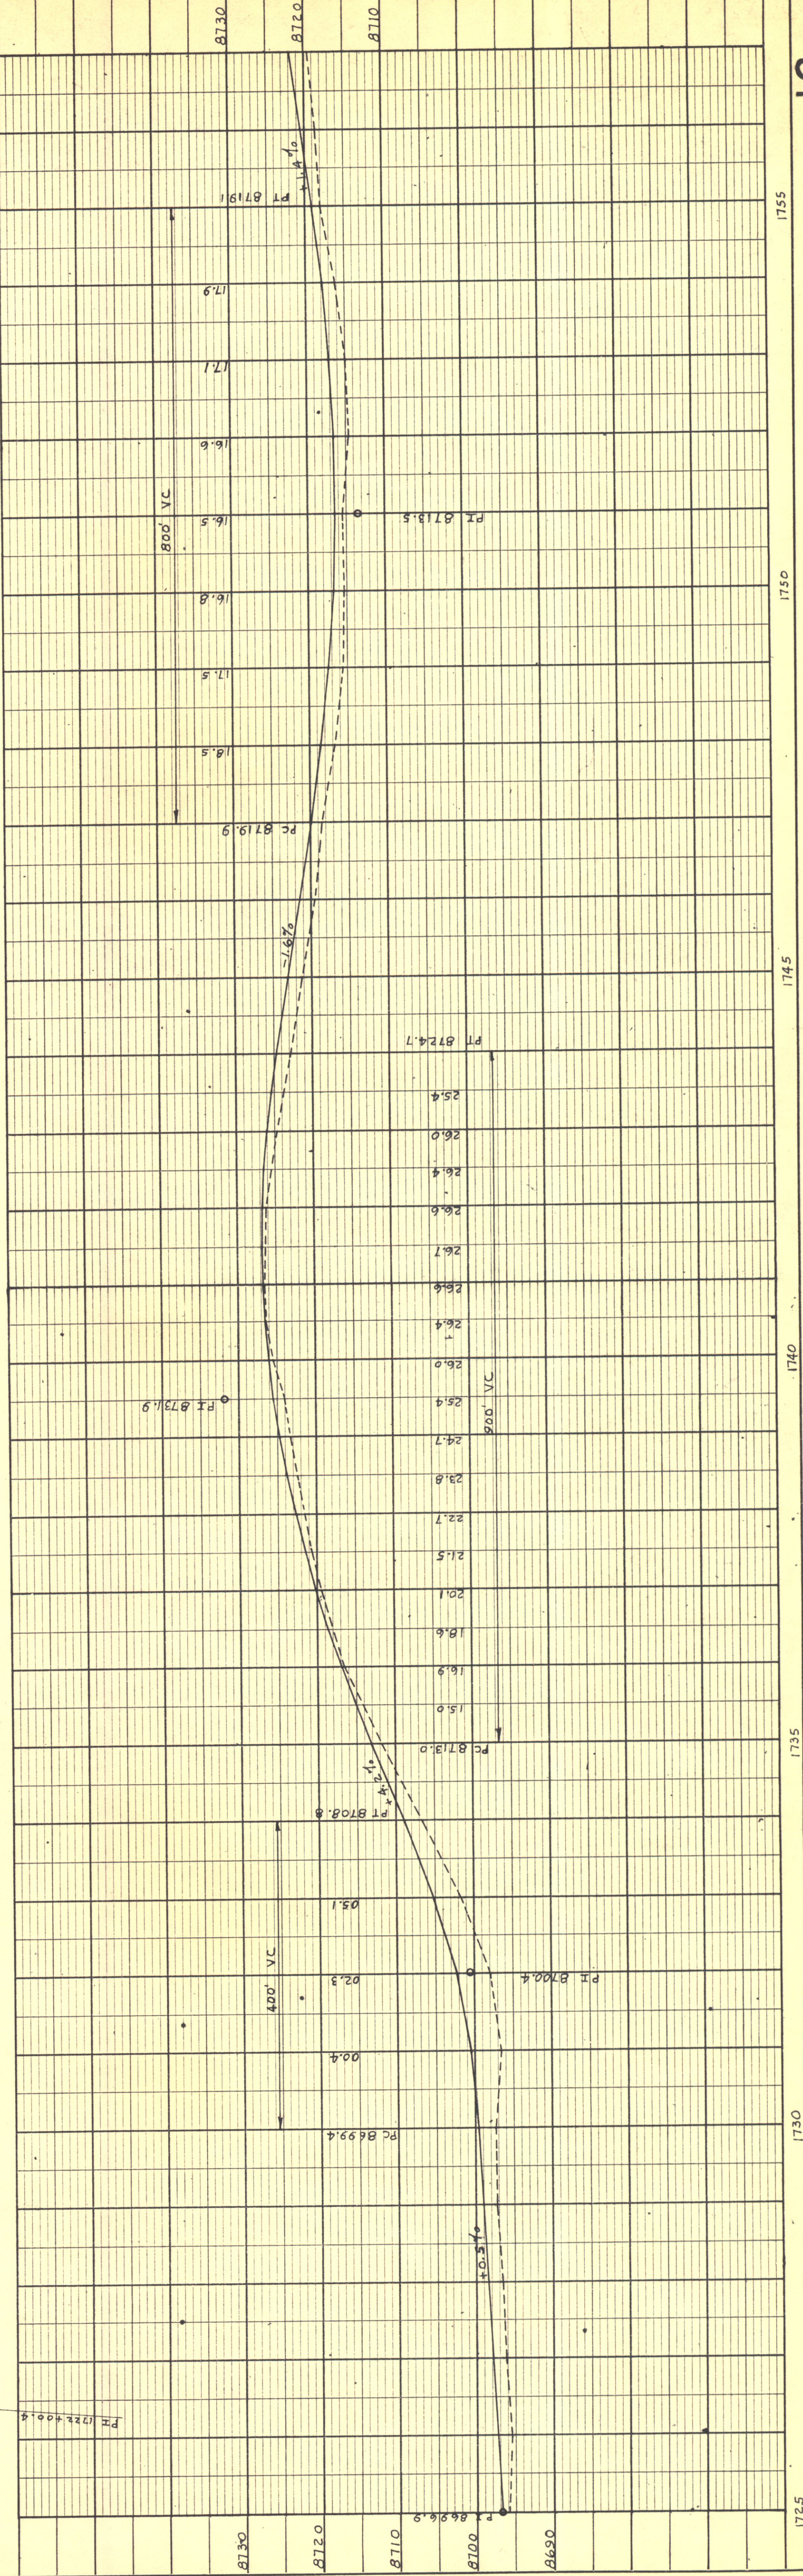

PLAN	
NO. _____	NOTE BOOK
DATE _____	BY _____
SURVEYED	
PLOTTER	
ALUMINUM CHECKED	
BY _____	
DATE _____	

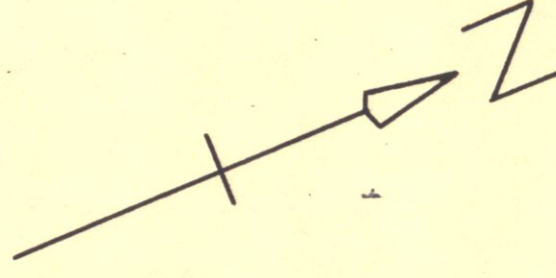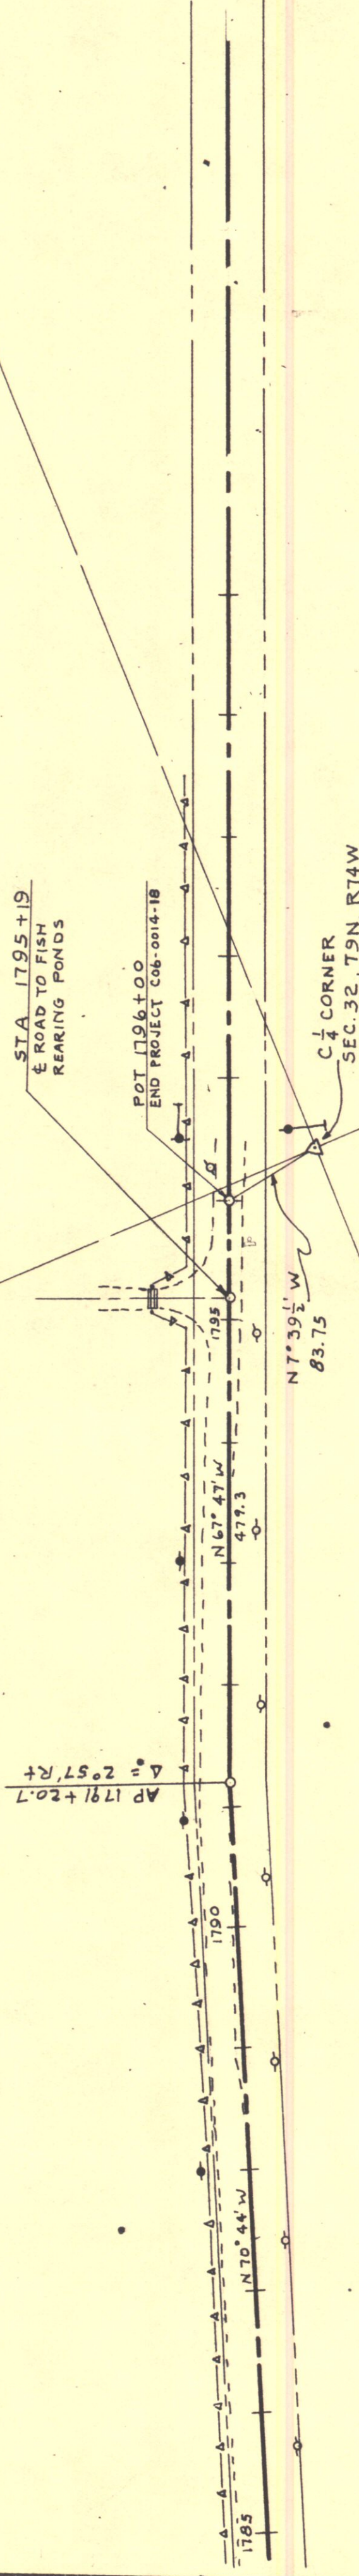

PROFILE	
NO. _____	NOTE BOOK
DATE _____	BY _____
SURVEYED	
PLOTTER	
ALUMINUM CHECKED	
BY _____	
DATE _____	

