

<u>SHEET NO.</u>	<u>INDEX OF SHEETS</u>
1.01	(1) Title Sheet
~~2.01-2.0X~~	~~(0) Tabulation of Properties~~
3.01-3.01	(1) Project Control Diagram
~~4.01-4.0X~~	~~(0) Land Survey Control Diagram~~
5.01-5.02	(2) Monumentation Sheets
~~6.01-6.0X~~	~~(0) Tabulation of Road Approach Sheets~~
7.01-7.19	(19) Plan Sheets
~~8.01-8.0X~~	~~(0) Ownership Map~~
	(23) Total Sheets

RIGHT OF WAY PLAN OF PROPOSED
COLORADO PROJECT NO. C 0821-091
STATE HIGHWAY NO. 82
COUNTY OF GARFIELD
SECTIONS 25, 26, 27, 28 AND 36
TOWNSHIP 7 SOUTH, RANGE 88 WEST OF THE 6TH P.M.
SECTION 31 - TOWNSHIP 7 SOUTH, RANGE 87 WEST OF THE 6TH P.M.

 CDOT RIGHT OF WAY MARKER SET	 ROW CDOT RIGHT OF WAY MARKER FOUND	 PP PROPERTY PIN FOUND
 LOCAL OR PLSS MONUMENT	 WC WITNESS CORNER FOUND	 USGS USGS MARKER
▲ N 9.88 E 3.81 EL 0.00 PROJECT CONTROL MONUMENT	▲ N 10.38 E 3.81 EL 0.00 HIGH ACCURACY REFERENCE NETWORK CONTROL MONUMENT	

Begin ROW Project
Station: 534+00



End ROW Project Station: 800+00

1. This Right-of-Way Plan is not a boundary survey of the adjoining property and is prepared for the Colorado Department of Transportation purposes only.
2. For title information, High Country Engineering, Inc. relied on the existing CDOT right-of-way plans and documents of record.
3. This plan set is subject to change and may not be the most current set. It is the user's responsibility to verify with CDOT that this set is the most current. The information contained on the attached drawing is not valid unless this copy bears an original signature of the Professional Land Surveyor hereon named.

NOTICE: According to Colorado law you must commence any legal action based upon any defect in this survey within three years after you first discover such defect. In no event may any action based upon any defect in this survey be commenced more than ten years from the date of the certification shown hereon.

AUTHORIZED: _____ DATE: _____

RIGHT OF WAY MANAGER

I, Frank W. Harrington, a professional land surveyor licensed in the State of Colorado, do hereby state to the Colorado Department of Transportation that based upon my knowledge, information and belief, research, calculations and evaluation of the survey evidence were performed and this Right-of-Way Plan was prepared under my responsible charge in accordance with applicable standards of practice defined by Colorado Department of Transportation publications. This statement is not a guaranty or warranty, either expressed or implied.

Sheet Revisions			Sheet Revisions			Sheet Revisions		
Date	Description	Initials	Date	Description	Initials	Date	Description	Initials



Project Control Diagram Tables – Plan Sheet			
Project Number: C 0821-091			
Project Location: SH82 Deer Fence Repair/Install Gorfield County			
Project Code:	Last Mod. Date:	Subset:	Sheet No.:
17701	01/07/11	3.01 to 3.01	3.01

CHARN GEODETIC COORDINATE SUMMARY TABLE								
POINT NO.	GEODETIC COORDINATES NAD-83(XX) (CHARN)		ELIP HEIGHT (NAVD88) (m)	ORTHO HEIGHT (ft.)	GRID SCALE FACTOR	NAD 83 (1992) ZONE COLORADO CENTRAL 0502		DESCRIPTION
	LATITUDE (N)	LONGITUDE (W)				SP NORTHING (m)	SP EASTING (m)	
0001	39°29'19.41784" N	107°17'54.99288" W	1802.400	5961.72	1.000294207	1607922.660	2492412.370	Q158 (HARN POINT)
0002	39°24'41.76265" N	107°11'00.22626" W	1876.610	6205.3	1.000286014	1579212.220	2524402.383	WEISHAAR (HARN POINT)

GEODETIC COORDINATE TABLE								
POINT NO.	GEODETIC COORDINATES NAD-83(XX) (CHARN)		ELIP HEIGHT (NAVD88) (m)	ORTHO HEIGHT (ft.)	GRID SCALE FACTOR	NAD 83 (1992) ZONE COLORADO CENTRAL 0502		DESCRIPTION
	LATITUDE (N)	LONGITUDE (W)				SP NORTHING (m)	SP EASTING (m)	
0006	39°25'09.13766" N	107°14'02.75245" W	1858.757	6147.08	1.000286741	1582250.823	2510132.577	CP 11.0 (CDOT CTL MONUMENT)
20143	39°24'31.19451" N	107°09'27.50685" W	1900.395	6282.62	1.000285115	1578009.398	2531658.655	CP-MP 152 (CDOT CTL MONUMENT)
30104	39°24'38.38535" N	107°10'35.00355" W	1879.085	6212.89	1.000285951	1578833.989	2526375.370	CP (CDOT CTL MONUMENT)
30012	39°24'42.94178" N	107°11'05.13677" W	1875.827	6202.35	1.000286078	1579338.649	2524019.333	CP 168 (CDOT CTL MONUMENT)
501	39°24'59.25120" N	107°13'33.88450" W	1859.388	6148.67	1.000286734	1581207.582	2512378.569	CDOT TYPE 2 CONTROL MONUMENT
502	39°24'54.31104" N	107°12'58.89740" W	1858.486	6145.65	1.000286758	1580655.828	2515114.351	CDOT TYPE 2 CONTROL MONUMENT
503	39°24'59.11020" N	107°12'38.33021" W	1863.914	6163.41	1.000286545	1581110.865	2516737.307	CDOT TYPE 2 CONTROL MONUMENT
504	39°24'57.33846" N	107°12'04.48074" W	1866.505	6171.83	1.000286444	1580881.762	2519389.917	CDOT TYPE 2 CONTROL MONUMENT
505	39°24'49.38128" N	107°11'31.46680" W	1872.344	6190.91	1.000286215	1580028.458	2521965.363	CDOT TYPE 2 CONTROL MONUMENT

PROJECT COORDINATE TABLE					
POINT NO.	PROJECT COORDINATES		ELEVATION (ft.) (NAVD88)	DESCRIPTION	MILE POST
	NORTHING (ft.)	EASTING (ft.)			
0006	582249.03	510133.87	6147.08	CP 11.0 (CDOT CTL MONUMENT)	11.0
20143	578006.18	531667.16	6282.62	CP-MP 152 (CDOT CTL MONUMENT)	15.2
30104	578831.05	526382.11	6212.89	CP (CDOT CTL MONUMENT)	14.2
30012	579335.88	524025.28	6202.35	CP 168 (CDOT CTL MONUMENT)	13.7
501	581205.44	512380.61	6148.67	CDOT TYPE 2 CONTROL MONUMENT	11.4
502	580653.50	515117.31	6145.65	CDOT TYPE 2 CONTROL MONUMENT	12.0
503	581108.69	516740.81	6163.41	CDOT TYPE 2 CONTROL MONUMENT	12.3
504	580879.51	519394.31	6171.83	CDOT TYPE 2 CONTROL MONUMENT	12.8
505	580025.92	521970.62	6190.91	CDOT TYPE 2 CONTROL MONUMENT	13.3

NOTE: To get from Project Coordinates to State Plane Coordinates; Add the false reduction to the Northing or Easting project coordinates, then subtract the seed point North or East coordinates, then divide the difference by the ground scale factor, then add that number back to the seed point North or East coordinates to get the state Plane Coordinates.

Example of Project Coordinates to State Plane Coordinates on point 0006 Northing
 $1,000,000 + 582,249.03 = 1,582,249.03 - 1,587,594.133 = -5345.103 / 1.0003354671 = -5343.310 + 1,587,594.133 = 1,582,250.823$

Example of Project Coordinates to State Plane Coordinates on point 0006 Easting
 $2,000,000 + 510,133.87 = 2,510,133.87 - 2,506,293.831 = 3840.039 / 1.0003354671 = 3838.751 + 2,506,293.831 = 2,510,132.577$

Coordinate System:	US State Plane 1983 (at ground)	Ground Scale Factor:	1.000335467
Coordinate ZONE:	Colorado Central 0502	False North Offset:	1000000.00
Coordinate Datum:	NAD1983 (1992)	False East Offset:	2000000.00
Geoid:	G03US	Seed Point Northing:	1587594.133
Project Latitude:	39°26'01.21303"N	Seed Point Easting:	2506293.831
Project Longitude:	107°14'52.97056"W	Coordinate Units:	U.S. Survey Feet
Project Height:	1840.496	Elevation Units:	U.S. Survey Feet

BASIS OF BEARINGS: Bearings used in the calculations of coordinates are based on a grid bearing of N25°56'44"W from CM-MP 11.0, a CDOT Type II Control Monument to CM-MP 6.85, a CDH R.O.W. Marker on a conc. post with a 3/4" Brass Disk. Both are marked appropriately for their milepost location and control position. The survey data was obtained from a Global Positioning System (GPS) survey base on the Colorado High Accuracy Reference Network (CHARN).

Elevations were not established on this Project.

COORDINATE DATUM: Project coordinates are modified Colorado State Plane Central Zone NAD 83/(1992) coordinates.


NOTE: To get from Project Coordinates to State Plane Coordinates; Add the false reduction to the Northing or Easting project coordinates, then subtract the seed point North or East coordinates, then divide the difference by the ground scale factor, then add that number back to the seed point North or East coordinates.

The CHARN is based on the NAD 83(1992) datum.

CM-MP=Control Point Monuments set by High Country Engineering Inc. They are CDOT Type 2 monuments, a 3/4" dia. aluminum control monument cap (as shown) on a 6' x 3/4" dia. aluminum security rod in standard monument box.



Typical Control Monument Cap
Not to Scale

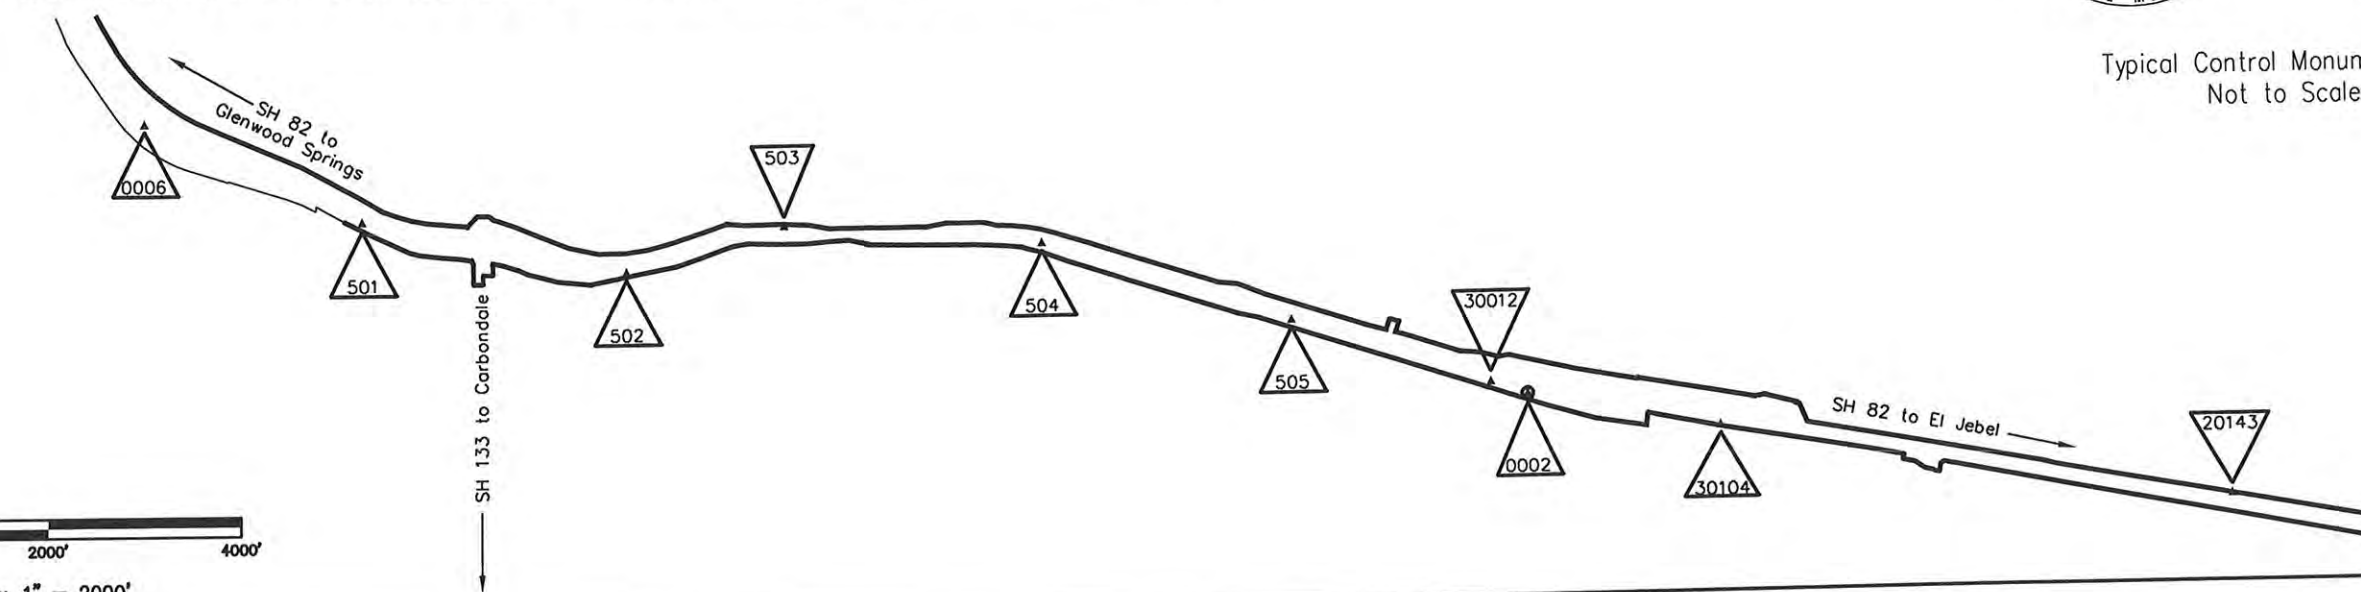

FILING CERTIFICATION: DEPOSITED THIS _____ DAY OF _____, 20____, AT _____, M., FOR INFORMATION ONLY IN BOOK _____ OF THE COUNTY LAND SURVEYS/RIGHT OF WAY SURVEYS AT PAGE _____, RECEPTION NUMBER _____, SIGNED _____, DEPT. _____



Colorado Department of Transportation

222 South 6th Street
Room 317
Grand Junction, CO 81501
Phone: 970-683-6233 FAX: 970-683-6249

Region 3

JEM

Sheet Revisions			Sheet Revisions			Sheet Revisions		
Date	Description	Initials	Date	Description	Initials	Date	Description	Initials



Right of Way Plans			
Monument Coordinate Tables			
Project Number: C 0821-091			
Project Location: SH82 Deer Fence Repair/Install			
Gorfield County			
Project Code: 17701	Lost Mod. Date: 02/14/11	Subet: 5.01 to 5.02	Sheet No.: 5.01

☐ ROW
xxx

FOUND R.O.W. MONUMENT COORDINATE TABLE			
POINT NO.	NORTHING (ft.)	EASTING (ft.)	DESCRIPTION
196	581218.54	512206.83	3 1/4" BRASS TABLE IN CONC POST
20016	581166.37	513406.49	3 1/4" BRASS TABLE IN CONC POST
20019	581476.37	512345.49	3 1/4" BRASS TABLE IN CONC POST
20026	579610.46	524213.88	3 1/4" BRASS TABLE IN CONC POST
20029	579593.29	524103.16	3 1/4" BRASS TABLE IN CONC POST
20062	580902.43	519797.48	2 1/2" BRASS TABLE IN CONC POST
20075	581106.85	518794.35	2" ALUMINUM CAP COLORADO DIVISION OF HIGHWAYS
20078	581080.66	517195.56	2" ALUMINUM CAP COLORADO DIVISION OF HIGHWAYS
20084	581133.69	516714.81	2" ALUMINUM CAP COLORADO DIVISION OF HIGHWAYS
20090	581126.67	516352.60	2" ALUMINUM CAP COLORADO DIVISION OF HIGHWAYS
20095	581229.71	513737.89	3 1/4" BRASS TABLE IN CONC POST
20146	578021.00	531613.58	3 1/4" BRASS TABLE IN CONC POST
20149	578130.42	531023.67	3 1/4" BRASS TABLE IN CONC POST
20152	578163.78	530844.78	3 1/4" BRASS TABLE IN CONC POST
20153	578349.75	529843.87	3 1/4" BRASS TABLE IN CONC POST
20156	578377.99	529747.36	3 1/4" BRASS TABLE IN CONC POST
20159	578597.49	528567.41	3 1/4" BRASS TABLE IN CONC POST
20162	578639.90	527263.13	3 1/4" BRASS TABLE IN CONC POST
20165	579030.16	527187.83	3 1/4" BRASS TABLE IN CONC POST
20168	579037.65	527158.70	3 1/4" BRASS TABLE IN CONC POST
20171	579047.34	527161.23	3 1/4" BRASS TABLE IN CONC POST
20172	579133.46	526837.03	CDOT ROW MON BENT SHOT HIGHEST PNT
20175	579120.51	526727.08	3 1/4" BRASS TABLE IN CONC POST
20178	579328.27	525555.04	3 1/4" BRASS TABLE IN CONC POST
20181	579338.02	525556.90	3 1/4" BRASS TABLE IN CONC POST
20182	579338.37	525565.33	2" WC-3 1/4" BRASS TABLE IN CONC POST
20183	579453.11	524883.58	3 1/4" BRASS TABLE IN CONC POST
20247	581153.07	513958.77	2" ALUMINUM CAP COLORADO DIVISION OF HIGHWAYS
25020	580868.69	513478.68	3 1/4" BRASS CAP COLORADO DIVISION OF HIGHWAYS
20340	579376.93	523837.45	3 1/4" ALUMINUM CAP CDOT RM 44.81
30002	584856.70	508531.71	3 1/4" BRASS TABLE IN CONCRETE POST
30004	584667.09	508803.52	#5 REBAR AND CAP (ILLEGIBLE)
30005	584479.29	508889.71	3 1/4" BRASS TABLE IN CONCRETE POST
30007	584196.90	509115.98	3 1/4" BRASS TABLE IN CONCRETE POST
30015	580877.42	518721.43	2" ALUMINUM CAP COLORADO DIVISION OF HIGHWAYS
30021	580915.68	517570.74	2" ALUMINUM CAP COLORADO DIVISION OF HIGHWAYS
30029	580911.63	516210.13	2" ALUMINUM CAP COLORADO DIVISION OF HIGHWAYS
30032	580920.03	516262.94	2" ALUMINUM CAP ILLEGIBLE
30035	580937.57	516371.84	2" ALUMINUM CAP COLORADO DIVISION OF HIGHWAYS
30078	580928.55	514513.43	#5 REBAR
30050	579166.73	524602.04	3 1/4" ALUMINUM CAP CDOT RM 86.41
30087	579156.79	524640.02	3 1/4" ALUMINUM CAP CDOT RM 84.1
30092	579049.48	525073.82	3 1/4" ALUMINUM CAP CDOT RM 117.7
30095	579042.63	525107.39	3 1/4" ALUMINUM CAP CDOT RM 109.14
30097	579034.43	525143.82	3 1/4" ALUMINUM CAP CDOT RM 108.80
30098	579029.49	525173.29	3 1/4" ALUMINUM CAP CDOT RM 113.80
30101	578786.72	526558.22	3 1/4" BRASS CAP COLORADO DIVISION OF HIGHWAYS
30105	578818.30	526393.22	3 1/4" ALUMINUM CAP COLORADO DIVISION OF HIGHWAYS
30108	578972.30	525645.42	3 1/4" ALUMINUM CAP COLORADO DIVISION OF HIGHWAYS
30111	578843.49	525627.88	2" ALUMINUM CAP COLORADO DIVISION OF HIGHWAYS
30114	578594.12	527651.11	3 1/4" ALUMINUM CAP COLORADO DIVISION OF HIGHWAYS
30117	578552.96	527873.10	3 1/4" ALUMINUM CAP COLORADO DIVISION OF HIGHWAYS
30120	578476.06	528263.45	3 1/4" ALUMINUM CAP COLORADO DIVISION OF HIGHWAYS
30123	578422.19	528252.69	DISTURBED ALUMINUM ROD
30126	578396.05	528385.26	3 1/4" ALUMINUM CAP ILLEGIBLE
30129	578325.86	528483.33	#5 REBAR
30130	578310.19	528563.05	3 1/4" ALUMINUM CAP COLORADO DIVISION OF HIGHWAYS
30133	578294.16	528592.40	3 1/4" ALUMINUM CAP COLORADO DIVISION OF HIGHWAYS
30135	578285.75	528635.69	3 1/4" ALUMINUM CAP COLORADO DIVISION OF HIGHWAYS

FOUND R.O.W. MONUMENT COORDINATE TABLE (CONT.)			
POINT NO.	NORTHING (ft.)	EASTING (ft.)	DESCRIPTION
30140	578392.19	528690.25	3 1/4" ALUMINUM CAP ILLEGIBLE
30156	577528.97	533077.84	3 1/4" ALUMINUM CAP COLORADO DIVISION OF HIGHWAYS
30270	580713.17	515638.37	2" ALUMINUM CAP COLORADO DIVISION OF HIGHWAYS
30276	580696.61	514003.97	2" ALUMINUM CAP COLORADO DIVISION OF HIGHWAYS
30277	580656.07	514094.44	2" ALUMINUM CAP COLORADO DIVISION OF HIGHWAYS
30278	580924.05	516709.95	2" ALUMINUM CAP COLORADO DIVISION OF HIGHWAYS

☐ PP
xxx

FOUND BOUNDARY MONUMENT COORDINATE TABLE			
POINT NO.	NORTHING (ft.)	EASTING (ft.)	DESCRIPTION
20003	581213.34	512213.37	#4 REBAR & CAP LS 14111
20004	581211.21	512220.23	#5 REBAR & CAP ILLEGIBLE
20006	581082.45	512476.51	#4 REBAR & CAP LS 14111
20007	580849.99	513209.72	#4 REBAR & CAP LS 14111
20008	580872.43	512977.84	#4 REBAR & CAP LS 14111
20009	580903.29	512860.77	#4 REBAR & CAP LS 14111
20010	580836.27	513376.05	#4 REBAR & CAP LS 14111
20011	580815.65	513506.11	#4 REBAR & CAP LS 14111
20012	580780.71	513524.40	#4 REBAR & CAP LS 14111
20015	581159.15	513471.20	ALUMINUM CAP ON #5 REBAR LS 9700
20017	581201.64	513034.99	#5 REBAR & CAP S&W INC 22580
20018	581330.50	512594.12	#5 REBAR & CAP LS 9512
20020	581549.01	512214.06	#5 REBAR & CAP ILLEGIBLE
20032	579850.83	523120.26	#5 REBAR & CAP LS 19598
20035	579873.67	523036.88	#5 REBAR & CAP LS 29030
20038	579982.88	523073.10	#5 REBAR
20041	580014.30	522978.03	#5 REBAR & CAP LS 29030
20044	579922.53	522859.95	#5 REBAR & CAP LS 29030 84.0'-WC
20045	579953.61	522747.49	#5 REBAR & CAP LS 29030
20048	580315.04	521667.99	#5 REBAR & CAP LS 19598
20049	580411.03	521424.52	#5 REBAR & CAP LS 19598
20054	580436.00	521212.89	#5 REBAR & CAP LS 19598
20055	580651.05	520553.92	#5 REBAR
20058	580763.70	520218.47	#5 REBAR & CAP LS 22500
20061	580900.78	519802.20	#5 REBAR & CAP LS 27613
20072	581084.41	518931.90	ALUMINUM CAP ON #5 REBAR ILLEGIBLE
20081	581117.49	516996.30	ALUMINUM CAP ON #5 REBAR ILLEGIBLE
20087	581124.89	516409.55	#5 REBAR & CAP ILLEGIBLE
20093	580930.06	514508.46	#5 REBAR
20142	578010.71	531736.45	#5 REBAR & CAP HCE 2.5'-WC
20185	579287.85	525059.69	SANDSTONE W.C. TO SECTION CORNER
30001	584830.16	508597.67	#5 REBAR & CAP LS 15710
30003	584731.76	508721.07	#5 REBAR & CAP ILLEGIBLE
30008	583931.04	509321.78	#5 REBAR & CAP LS 13933
30018	580880.02	518570.41	#5 REBAR
30022	580902.39	517571.33	#5 REBAR & CAP LS 14111
30038	580926.65	516644.09	#5 REBAR & CAP ILLEGIBLE
30041	580928.94	517004.22	#5 REBAR & CAP
30044	580943.95	517192.02	#5 REBAR & CAP LS 26950
30047	580947.38	517254.42	#5 REBAR & CAP LS 26950
30079	580915.29	514569.67	#5 REBAR
30125	578435.78	528257.11	#5 REBAR & CAP ILLEGIBLE
30127	578385.58	528384.90	#5 REBAR & CAP ILLEGIBLE
30143	577741.87	531996.81	#5 REBAR & CAP LS 13501
30275	580754.37	513827.44	#5 REBAR & CAP LS 14111

☐ ROW
xxx

FOUND RFTA MONUMENT COORDINATE TABLE			
POINT NO.	NORTHING (ft.)	EASTING (ft.)	DESCRIPTION
20005	581184.67	512251.65	3 1/4" ALUMINUM CAP RFTA LS 16401

METHOD STATEMENT
The depicted State Highway 82 right of way is primarily positioned by establishing additional angle points between found monumented angle points. The additional angle points were determined by rotating the plotted bearing between found points to the measured bearing between those found monumented angle points and then applying a transit rule djustment to the plan courses (as rotated) between found monumented angle points.



FILING CERTIFICATION: 20____M., FOR INFORMATION ONLY IN BOOK DEPOSITED THIS ____DAY OF _____, AT _____, RECEPTION NUMBER _____ OF THE COUNTY LAND SURVEYS/RIGHT OF WAY SURVEYS AT PAGE _____, SIGNED _____, DEPT. _____

Colorado Department of Transportation
222 South 6th Street
Room 317
Grand Junction, CO 81501
Phone: 970-683-6233 FAX: 970-683-6249
Region 3 JEM

Sheet Revisions			Sheet Revisions			Sheet Revisions		
Date	Description	Initials	Date	Description	Initials	Date	Description	Initials



Right of Way Plans Monumentation Sheet			
Project Number: C 0821-091			
Project Location: SH82 Deer Fence Repair/Install			
Gorfield County			
Project Code:	Last Mod. Date	Subset	Sheet No.
17701	01/07/11	5.01 to 5.02	5.02

TABULATION OF R.O.W. MONUMENTS SET BY HCE			
POINT NO.	NORTHING (ft.)	EASTING (ft.)	DESCRIPTION
301	583951.36	509305.64	CDOT TYPE 1
302	583773.36	509424.37	CDOT TYPE 1
303	583503.77	509578.29	CDOT TYPE 1
304	583267.03	509707.94	CDOT TYPE 1
305	583018.42	509851.05	CDOT TYPE 1
306	582277.83	510665.12	CDOT TYPE 1
307	582158.80	510926.12	CDOT TYPE 1
308	581798.96	511761.89	SET WC #30506
309	581547.44	512213.45	SET WC #30505
310	581329.18	512593.41	SET WC #30504
311	581172.67	513321.45	SET WC #30502
312	581266.77	513573.05	CDOT TYPE 1
313	581265.26	513693.04	CDOT TYPE 1
314	581029.06	514263.36	CDOT TYPE 1
315	580915.79	514570.06	CDOT TYPE 1
316	580860.47	514815.06	Right of Way Pnt - Not Set (BLM LAND)
317	580856.47	515094.21	Right of Way Pnt - Not Set (BLM LAND)
318	580891.39	515335.19	Right of Way Pnt - Not Set (BLM LAND)
319	580951.80	515564.19	Right of Way Pnt - Not Set (BLM LAND)
320	581145.02	516157.20	CDOT TYPE 1
321	581074.67	518194.42	CDOT TYPE 1
322	581108.70	518394.55	CDOT TYPE 1
323	581074.60	518931.14	CDOT TYPE 1
324	581074.60	518937.79	CDOT TYPE 1
325	580983.78	519525.78	CDOT TYPE 1
326	580866.02	519898.00	CDOT TYPE 1
327	580851.67	519942.75	CDOT TYPE 1
328	580435.46	521222.10	CDOT TYPE 1
329	580298.22	521703.24	CDOT TYPE 1
330	579954.26	522748.08	CDOT TYPE 1
331	579848.18	523134.27	CDOT TYPE 1
332	579660.56	523704.19	CDOT TYPE 1
333	579644.20	523909.37	CDOT TYPE 1
334	578608.93	528505.28	CDOT TYPE 1
335	578094.08	531220.36	CDOT TYPE 1
336	577838.24	532596.79	CDOT TYPE 1
337	577747.94	533082.56	SET WC #30612
338	577581.90	532811.37	CDOT TYPE 1

TABULATION OF R.O.W. MONUMENTS SET BY HCE			
POINT NO.	NORTHING (ft.)	EASTING (ft.)	DESCRIPTION
339	577851.96	531437.66	CDOT TYPE 1
340	578121.82	530063.92	CDOT TYPE 1
341	578369.00	528652.08	CDOT TYPE 1
342	578927.32	525121.12	Right of Way Pnt - Not Set - SEE RM
343	578932.36	525095.23	Right of Way Pnt - Not Set - SEE RM
344	579078.13	524603.48	Right of Way Pnt - Not Set - SEE RM
345	579405.95	523609.84	CDOT TYPE 1
346	579733.35	522617.45	CDOT TYPE 1
347	580060.75	521625.06	CDOT TYPE 1
348	580104.29	521428.84	CDOT TYPE 1
349	580393.89	520549.13	CDOT TYPE 1
350	580683.49	519669.41	CDOT TYPE 1
351	580784.80	519397.57	CDOT TYPE 1
352	580817.44	519263.54	CDOT TYPE 1
353	580860.07	519012.00	CDOT TYPE 1
354	580890.33	517972.92	CDOT TYPE 1
355	580905.40	517570.72	CDOT TYPE 1
356	580954.20	517392.86	SET WC #30574
357	580927.73	516992.21	CDOT TYPE 1
358	580541.00	514739.22	CDOT TYPE 1
359	580575.03	514407.30	CDOT TYPE 1
360	580771.74	513729.43	CDOT TYPE 1
361	580652.43	513729.71	CDOT TYPE 1
362	580651.34	513629.07	SET WC #30566
363	580554.54	513629.30	SET WC #25019
364	580555.76	513529.31	SET WC #30563
365	580771.36	513529.42	CDOT TYPE 1
366	580806.55	513511.32	CDOT TYPE 1
367	580827.80	513381.45	CDOT TYPE 1
368	580834.13	513296.68	CDOT TYPE 1
369	580842.42	513215.20	CDOT TYPE 1
370	580865.99	512983.50	CDOT TYPE 1
371	580897.65	512866.61	CDOT TYPE 1
372	581079.13	512483.41	CDOT TYPE 1
30504	581329.70	512592.52	CDOT Type 1 WC Pnt 310 - 1'
30502	581171.59	513336.40	CDOT Type 1 WC Pnt 311 - 15'
30505	581547.91	512212.58	CDOT Type 1 WC Pnt 309 - 1'
30506	581802.12	511754.56	CDOT Type 1 WC Pnt 308 - 8'
30574	580953.95	517387.88	CDOT Type 1 WC Pnt 356 - 5'
30566	580651.96	513689.06	CDOT Type 1 WC Pnt 362 - 60'
25019	580555.15	513579.31	CDOT Type 1 WC Pnt 363 - 50'
30563	580595.77	513529.31	CDOT Type 1 WC Pnt 364 - 40'
30612	577748.10	533081.57	CDOT Type 1 WC Pnt 337 - 1'

FOUND REFERENCE MONUMENT COORDINATE TABLE			
POINT NO.	NORTHING (ft.)	EASTING (ft.)	DESCRIPTION
20138	579166.65	524602.06	CDOT RM Pnt 344 88.54" (computed)
20139	579156.74	524640.02	CDOT RM Pnt 344 86.73" (computed)
30092	579049.48	525073.81	CDOT RM Pnt 343 119.06' (computed)
30095	579042.62	525107.39	CDOT RM Pnt 343 110.26' (computed)
30097	579034.43	525143.81	CDOT RM Pnt 342 109.49' (computed)
30098	579029.48	525173.28	CDOT RM Pnt 342 102.16' (computed)

QUANTITY OF MONUMENTS SET

CAP TYPE	MONUMENT TYPE									
	1	1A	2	2A	3	3A	4	5	5(S)	6
REFERENCE										
ROW	65									
CONTROL										
ALIQUOT CORNER										
PERMANENT EASEMENT										
PROJECT POINTS										
WITNESS POST (REQUIRED)										

GENERAL NOTES:

- All centerline and offset stationing may not represent the centerline as constructed in the field.
- Refer to the M-629-1 Survey Monuments of the Standard Plans dated July, 2006 found in The Colorado Department of Transportation, M & S Standards for survey monument descriptions.
- This plan set is subject to change and may not be the most current set. It is the user's responsibility to verify with CDOT that this set is the most current. The information contained on the attached drawing is not valid unless this copy bears an original signature of the Professional Land Surveyor hereon named.

NOTICE: According to Colorado law you must commence any legal action based upon any defect in this survey within three years after you first discover such defect. In no event may any action based upon any defect in this survey be commenced more than ten years from the date of the certification shown hereon.

SURVEYOR STATEMENT (R.O.W. MONUMENTS By HCE)	
I, Frank W. Harrington, a professional land surveyor licensed in the State of Colorado, do hereby state to the Colorado Department of Transportation that based upon my knowledge, information and belief, adequate research, calculations and evaluation of survey evidence were performed and the Right-of-Way monuments depicted on this Right-of-Way Plan and tabulated R.O.W. MONUMENTS SET By HCE were set under my responsible charge in accordance with applicable standards of practice defined by Colorado Department of Transportation publications. This statement is not a guaranty or warranty, either expressed or implied.	
PLS No. 19598	

FILING CERTIFICATION: 20____, AT _____ M., FOR INFORMATION ONLY IN BOOK
DEPOSITED THIS _____ DAY OF _____ OF THE COUNTY LAND SURVEYS/RIGHT OF WAY SURVEYS AT PAGE _____ RECEPTION NUMBER
_____, SIGNED _____ DEPT. _____

Colorado Department of Transportation
222 South 6th Street
Room 317
Grand Junction, CO 81501
Phone: 970-683-6233 FAX: 970-683-6249

Region 3

JEM

Sheet Revisions

Date	Description	Initials

Sheet Revisions

Date	Description	Initials

Sheet Revisions


Date	Description	Initials



Right of Way Plans
Plan Sheet


Project Number: C 0821-091
Project Location: SH82 Deer Fence Repair/Install
Garfield County
Project Code: 17701 Last Mod. Date: 01/27/11 Subset Sheets: 7.01 to 7.19 Sheet No.: 7.01

Township 7 South, Range 88 West, 6th P.M.

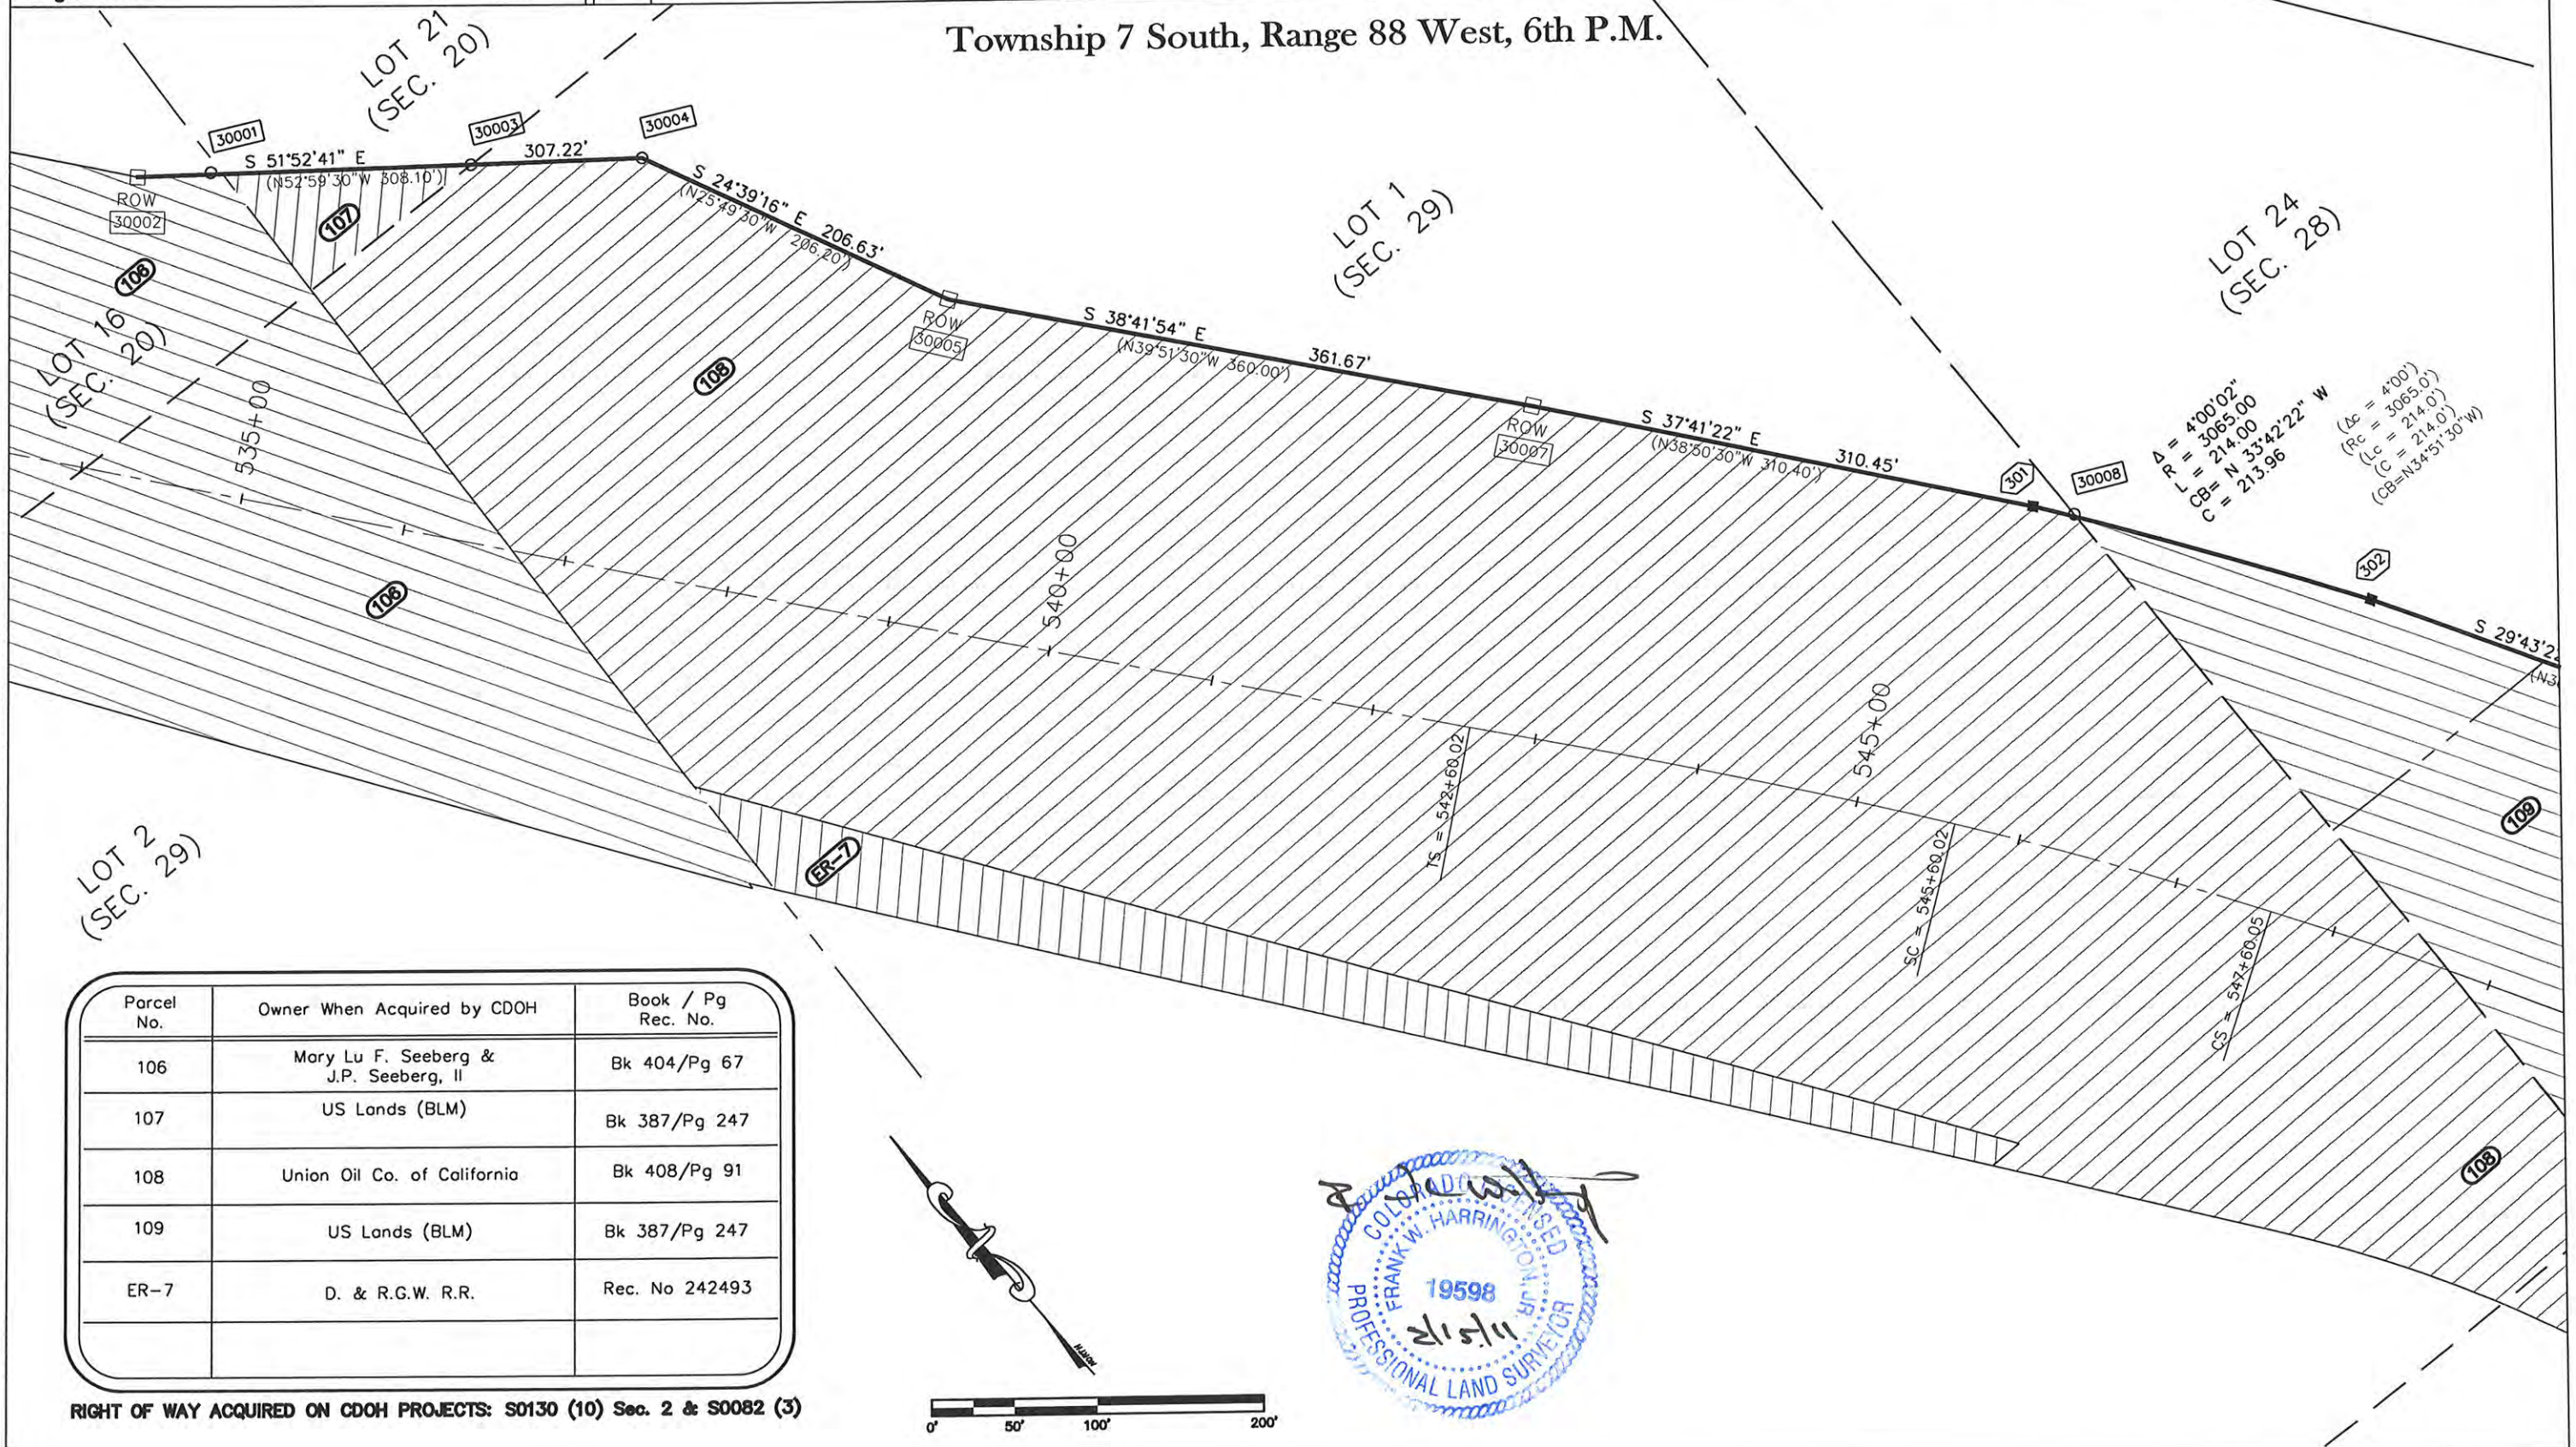

Parcel No.	Owner When Acquired by CDOH	Book / Pg Rec. No.
106	Mory Lu F. Seeberg & J.P. Seeberg, II	Bk 404/Pg 67
107	US Lands (BLM)	Bk 387/Pg 247
108	Union Oil Co. of California	Bk 408/Pg 91
109	US Lands (BLM)	Bk 387/Pg 247
ER-7	D. & R.G.W. R.R.	Rec. No 242493

RIGHT OF WAY ACQUIRED ON CDOH PROJECTS: S0130 (10) Sec. 2 & S0082 (3)

 

FILING CERTIFICATION: 20____, AT _____ M., FOR INFORMATION ONLY IN BOOK
DEPOSITED THIS _____ OF THE COUNTY LAND SURVEYS/RIGHT OF WAY SURVEYS AT PAGE _____, RECEPTION NUMBER
_____, SIGNED _____ DEPT. _____

Colorado Department of Transportation
222 South 6th Street
Room 317
Grand Junction, CO 81501
Phone: 970-683-6233 FAX: 970-683-6249
Region 3 JEM

Sheet Revisions			Sheet Revisions			Sheet Revisions		
Date	Description	Initials	Date	Description	Initials	Date	Description	Initials




Right of Way Plans			
Plan Sheet			
Project Number: C 0821-091			
Project Location: SH82 Deer Fence Repair/Install			
Garfield County			
Project Code: 17701	Last Mod. Date: 01/27/11	Subset Sheets: 7.01 to 7.19	Sheet No.: 7.02

Township 7 South, Range 88 West, 6th P.M.

Parcel No.	Owner When Acquired by CDOH	Book / Pg Rec. No.
108	Union Oil Co. of California	Bk 408/Pg 91
109	US Lands (BLM)	Bk 387/Pg 247
110	Irene Coryell	Bk 397/Pg 90
111	E.R. McKee & Clara Ruth McKee	Bk 410/Pg 324
112	John H. Wilson & Beulah Wilson	Bk 399/Pg 430

RIGHT OF WAY ACQUIRED ON CDOH PROJECTS: S0130 (10) Sec. 2 & S0082 (3)

$\Delta = 30^{\circ}30'02''$ ($\Delta_c = 305^{\circ}30'$)
 $R = 2092.00$ ($R_c = 2092.0'$)
 $L = 1113.64$ ($L_c = 1113.50'$)
 $CB = S 47^{\circ}42'22'' E$ ($C = 1100.47'$)
 $C = 1100.54$ ($CB = N48^{\circ}51'30'' W$)

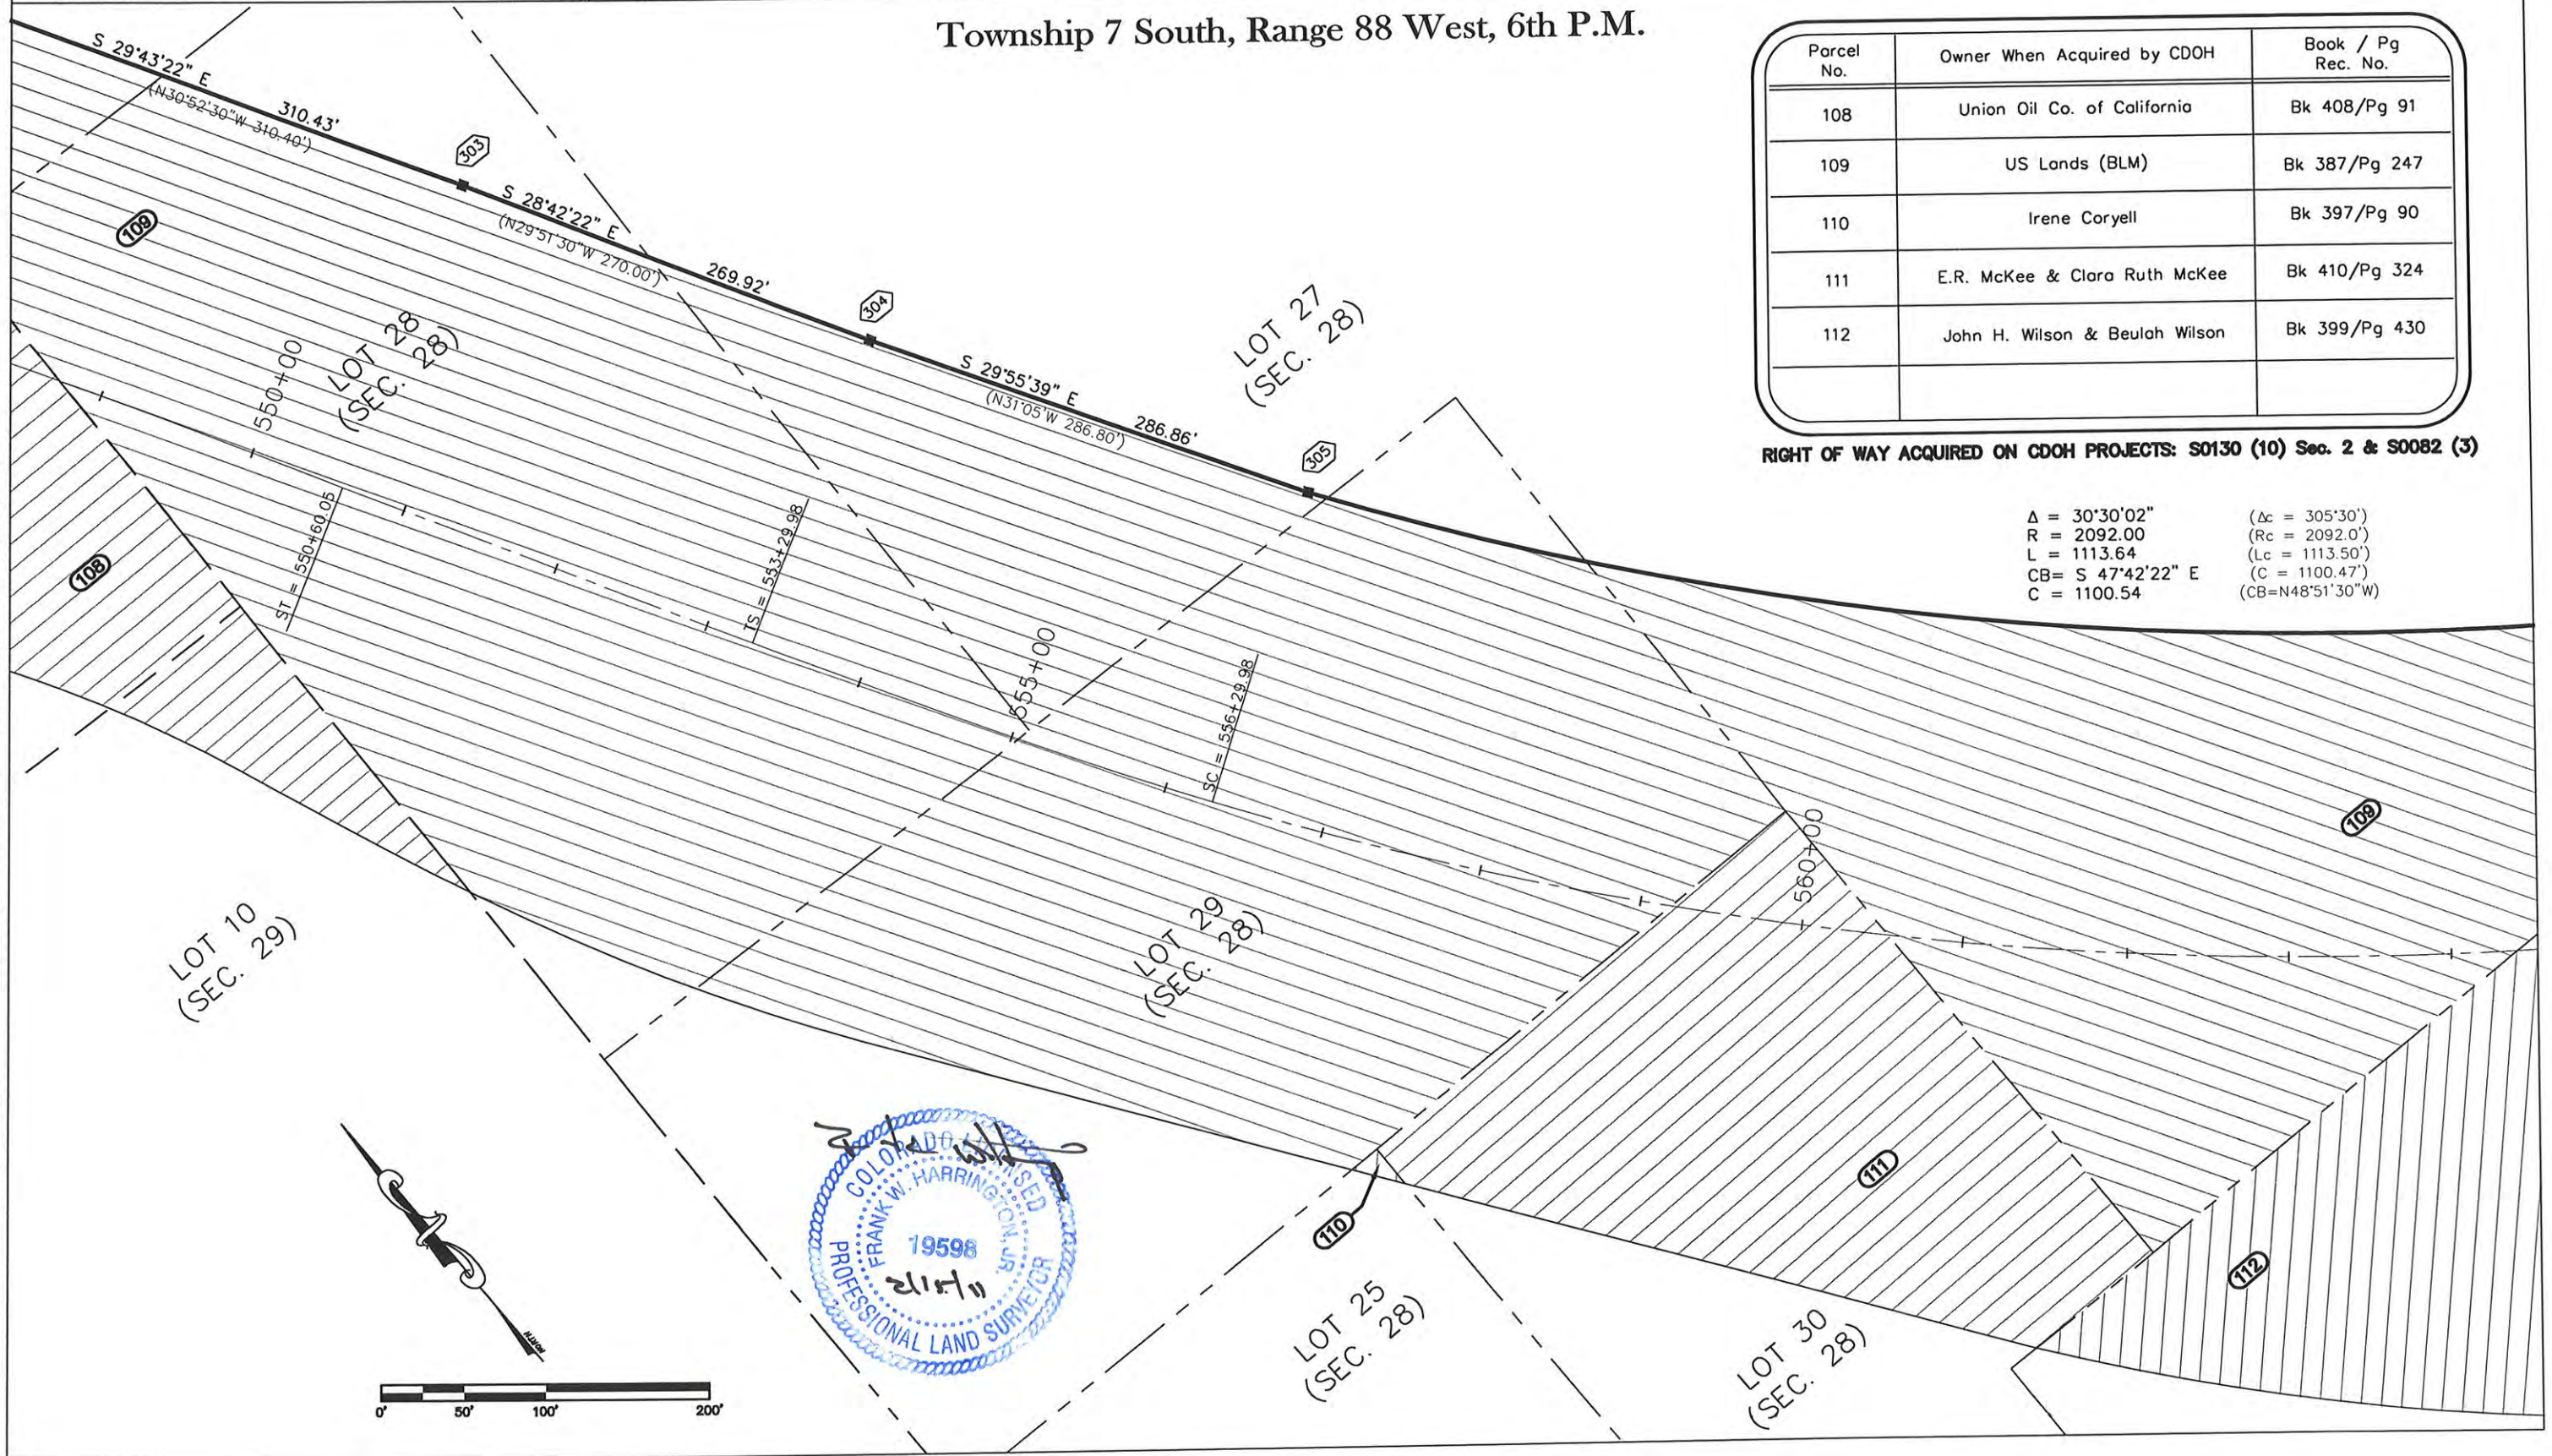

FILING CERTIFICATION: 20____, AT _____ M., FOR INFORMATION ONLY IN BOOK
DEPOSITED THIS _____ DAY OF _____ OF THE COUNTY LAND SURVEYS/RIGHT OF WAY SURVEYS AT PAGE _____, RECEPTION NUMBER
_____, SIGNED _____ DEPT. _____

Colorado Department of Transportation
222 South 6th Street
Room 317
Grand Junction, CO 81501
Phone: 970-683-6233 FAX: 970-683-6249

Region 3

JEM

Sheet Revisions

Date	Description	Initials

Sheet Revisions

Date	Description	Initials

Sheet Revisions

Date	Description	Initials



Right of Way Plans

Plan Sheet

Project Number: C 0821-091		
Project Location: SH82 Deer Fence Repair/Install		
Garfield County		
Project Code: 17701	Last Mod. Date: 01/27/11	Subset Sheets: 7.01 to 7.19
Sheet No. 7.03		

Township 7 South, Range 88 West, 6th P.M.



LOT 30
(SEC. 28)

LOT 27
(SEC. 28)

LOT 5
(SEC. 28)

LOT 11
(SEC. 28)

Parcel No.	Owner When Acquired by CDOH	Book / Pg Rec. No.
109	US Lands (BLM)	Bk 387/Pg 247
111	E.R McKee & Clara Ruth McKee	Bk 410/Pg 324
112	John A. Wilson & Beula Wilson	Bk 399/Pg 430
113	US Lands (BLM)	Bk 387/Pg 247
ER-8	D. & R.G.W. R.R.	Rec. No. 242493

RIGHT OF WAY ACQUIRED ON CDOH PROJECTS: S0130 (10) Sec. 2 & S0082 (3)



FILING CERTIFICATION: 20____ AT _____ M., FOR INFORMATION ONLY IN BOOK DEPOSITED THIS _____ DAY OF _____ OF THE COUNTY LAND SURVEYS/RIGHT OF WAY SURVEYS AT PAGE _____, RECEPTION NUMBER _____, SIGNED _____ DEPT. _____

Colorado Department of Transportation
222 South 6th Street
Room 317
Grand Junction, CO 81501
Phone: 970-683-6233 FAX: 970-683-6249

Region 3

JEM

Sheet Revisions

Date	Description	Initials

Sheet Revisions

Date	Description	Initials

Sheet Revisions


Date	Description	Initials



Right of Way Plans
Plan Sheet

Project Number: C 0821-091			
Project Location: SH82 Deer Fence Repair/Install			
Garfield County			
Project Code: 17701	Last Mod. Date: 02/14/11	Sublet Sheets: 7.01 to 7.19	Sheet No.: 7.04

Township 7 South, Range 88 West, 6th P.M.

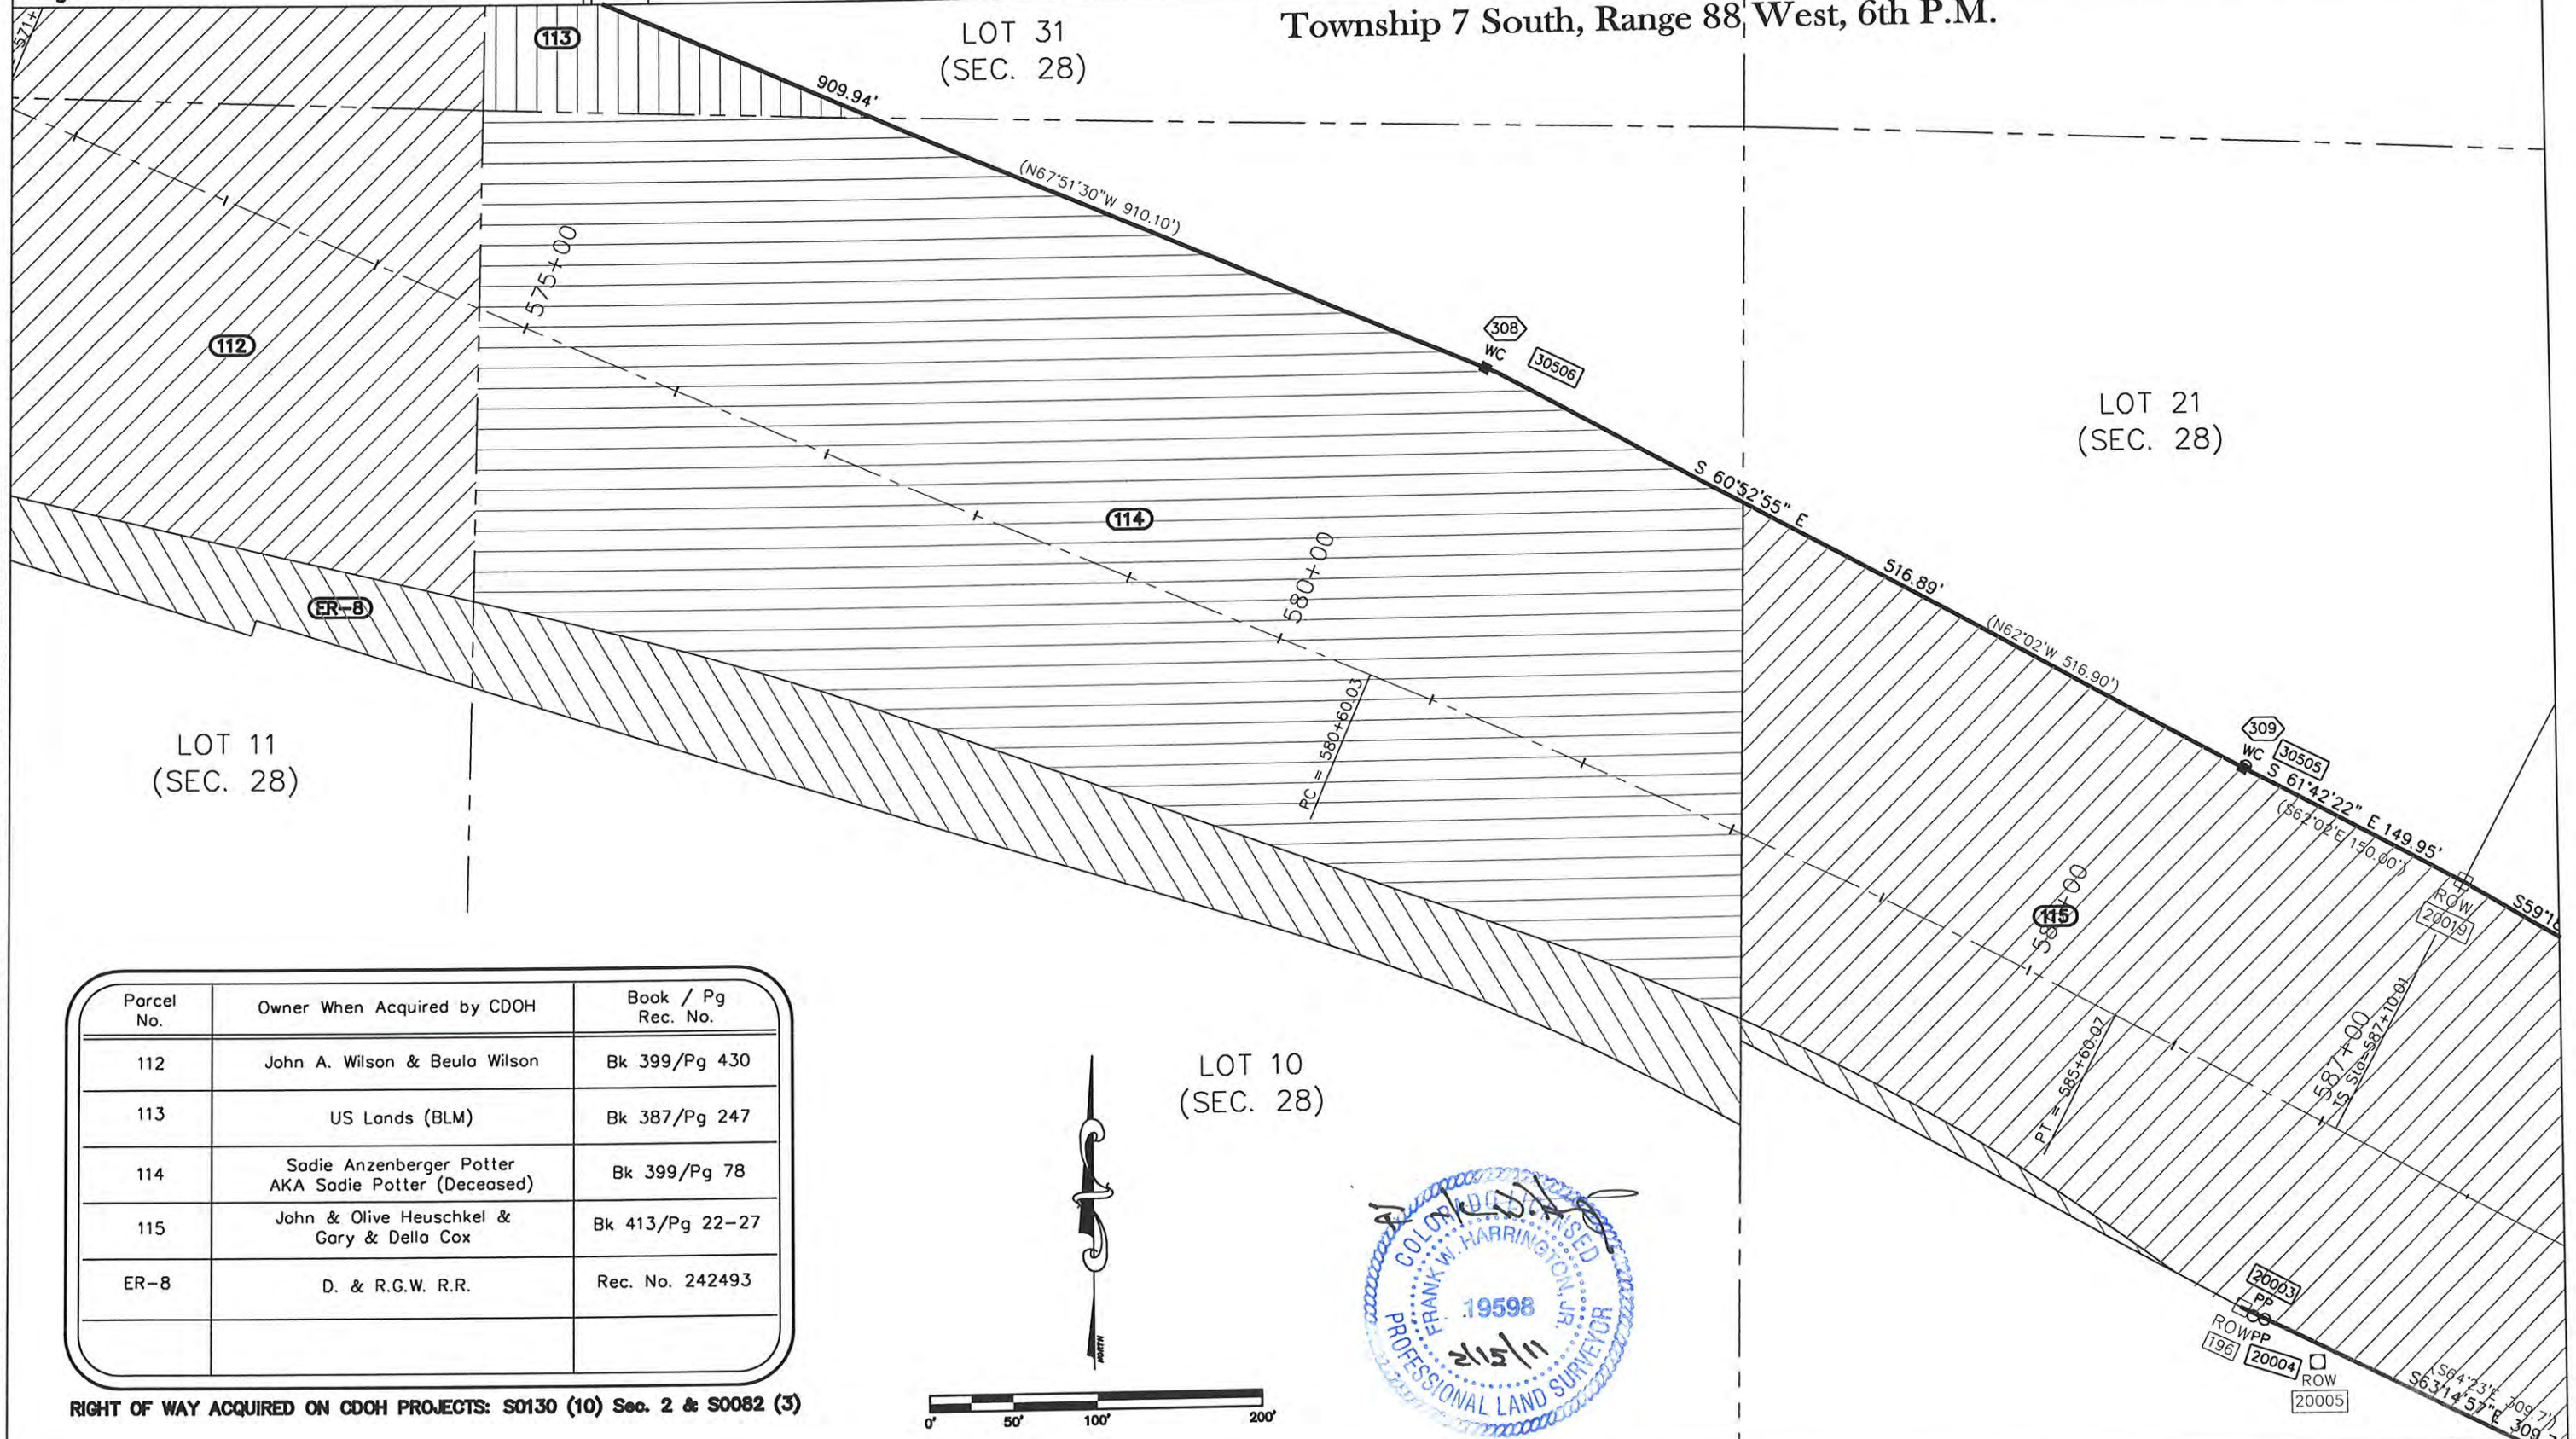

Parcel No.	Owner When Acquired by CDOH	Book / Pg Rec. No.
112	John A. Wilson & Beula Wilson	Bk 399/Pg 430
113	US Lands (BLM)	Bk 387/Pg 247
114	Sadie Anzenberger Potter AKA Sadie Potter (Deceased)	Bk 399/Pg 78
115	John & Olive Heuschkel & Gary & Della Cox	Bk 413/Pg 22-27
ER-8	D. & R.G.W. R.R.	Rec. No. 242493

RIGHT OF WAY ACQUIRED ON CDOH PROJECTS: S0130 (10) Sec. 2 & S0082 (3)



FILING CERTIFICATION: 20____, AT _____ M., FOR INFORMATION ONLY IN BOOK
DEPOSITED THIS _____ DAY OF _____ OF THE COUNTY LAND SURVEYS/RIGHT OF WAY SURVEYS AT PAGE _____, RECEPTION NUMBER _____
DEPT. _____ SIGNED _____


Colorado Department of Transportation
222 South 6th Street
Room 317
Grand Junction, CO 81501
Phone: 970-683-6233 FAX: 970-683-6249
Region 3 JEM


Sheet Revisions			Sheet Revisions			Sheet Revisions		
Date	Description	Initials	Date	Description	Initials	Date	Description	Initials



Right of Way Plans			
Plan Sheet			
Project Number: C 0821-091			
Project Location: SH82 Deer Fence Repair/Install			
Garfield County			
Project Code: 17701	Last Mod. Date: 01/27/11	Subset Sheets: 7.01 to 7.19	Sheet No.: 7.05

Township 7 South, Range 88 West, 6th P.M.

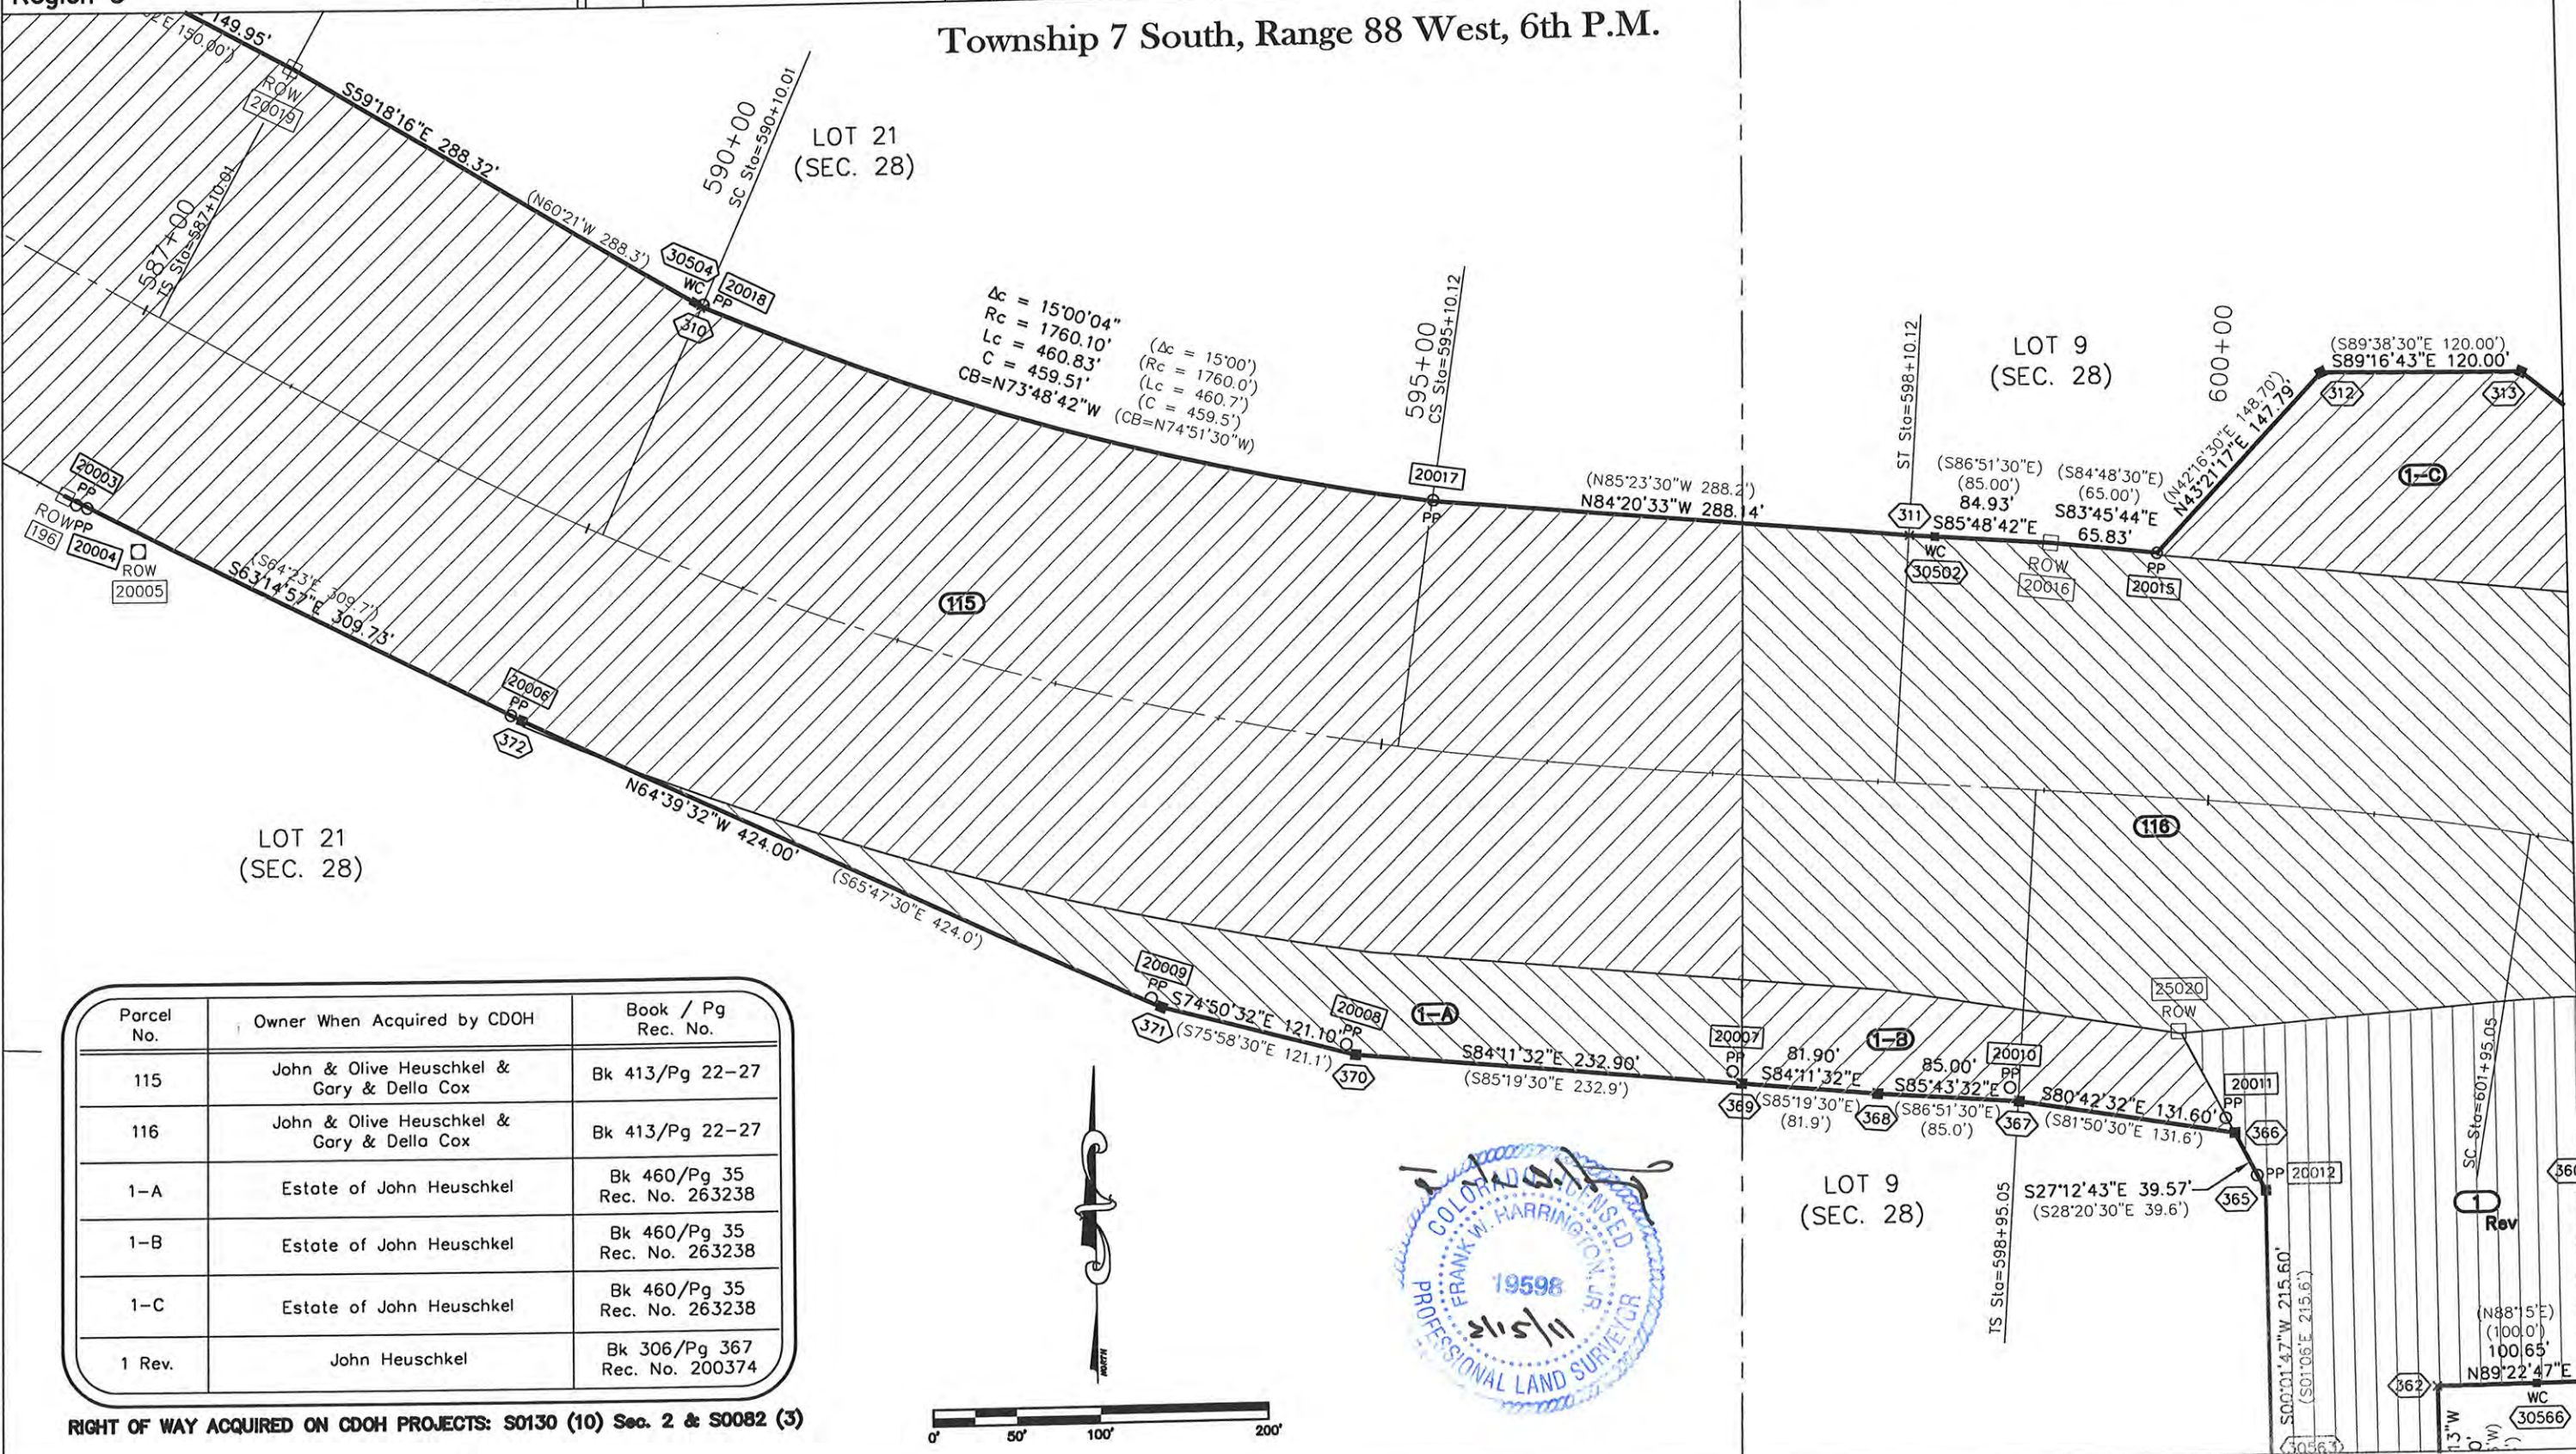

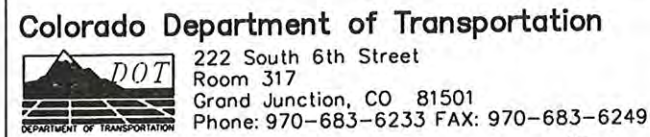

Region 3

JEM

Sheet Revisions

[illegible]

Sheet Revisions

[illegible]

Sheet Revisions

[illegible]

Right of Way Plans

Plan Sheet


Project Number: C 0821-091

Project Location: SH82 Deer Fence Repair/Install

Garfield County

Project Code:	Last Mod. Date	Subset Sheets	Sheet No.
17701	01/27/11	7.01 to 7.19	7.06

Township 7 South, Range 88 West, 6th P.M.

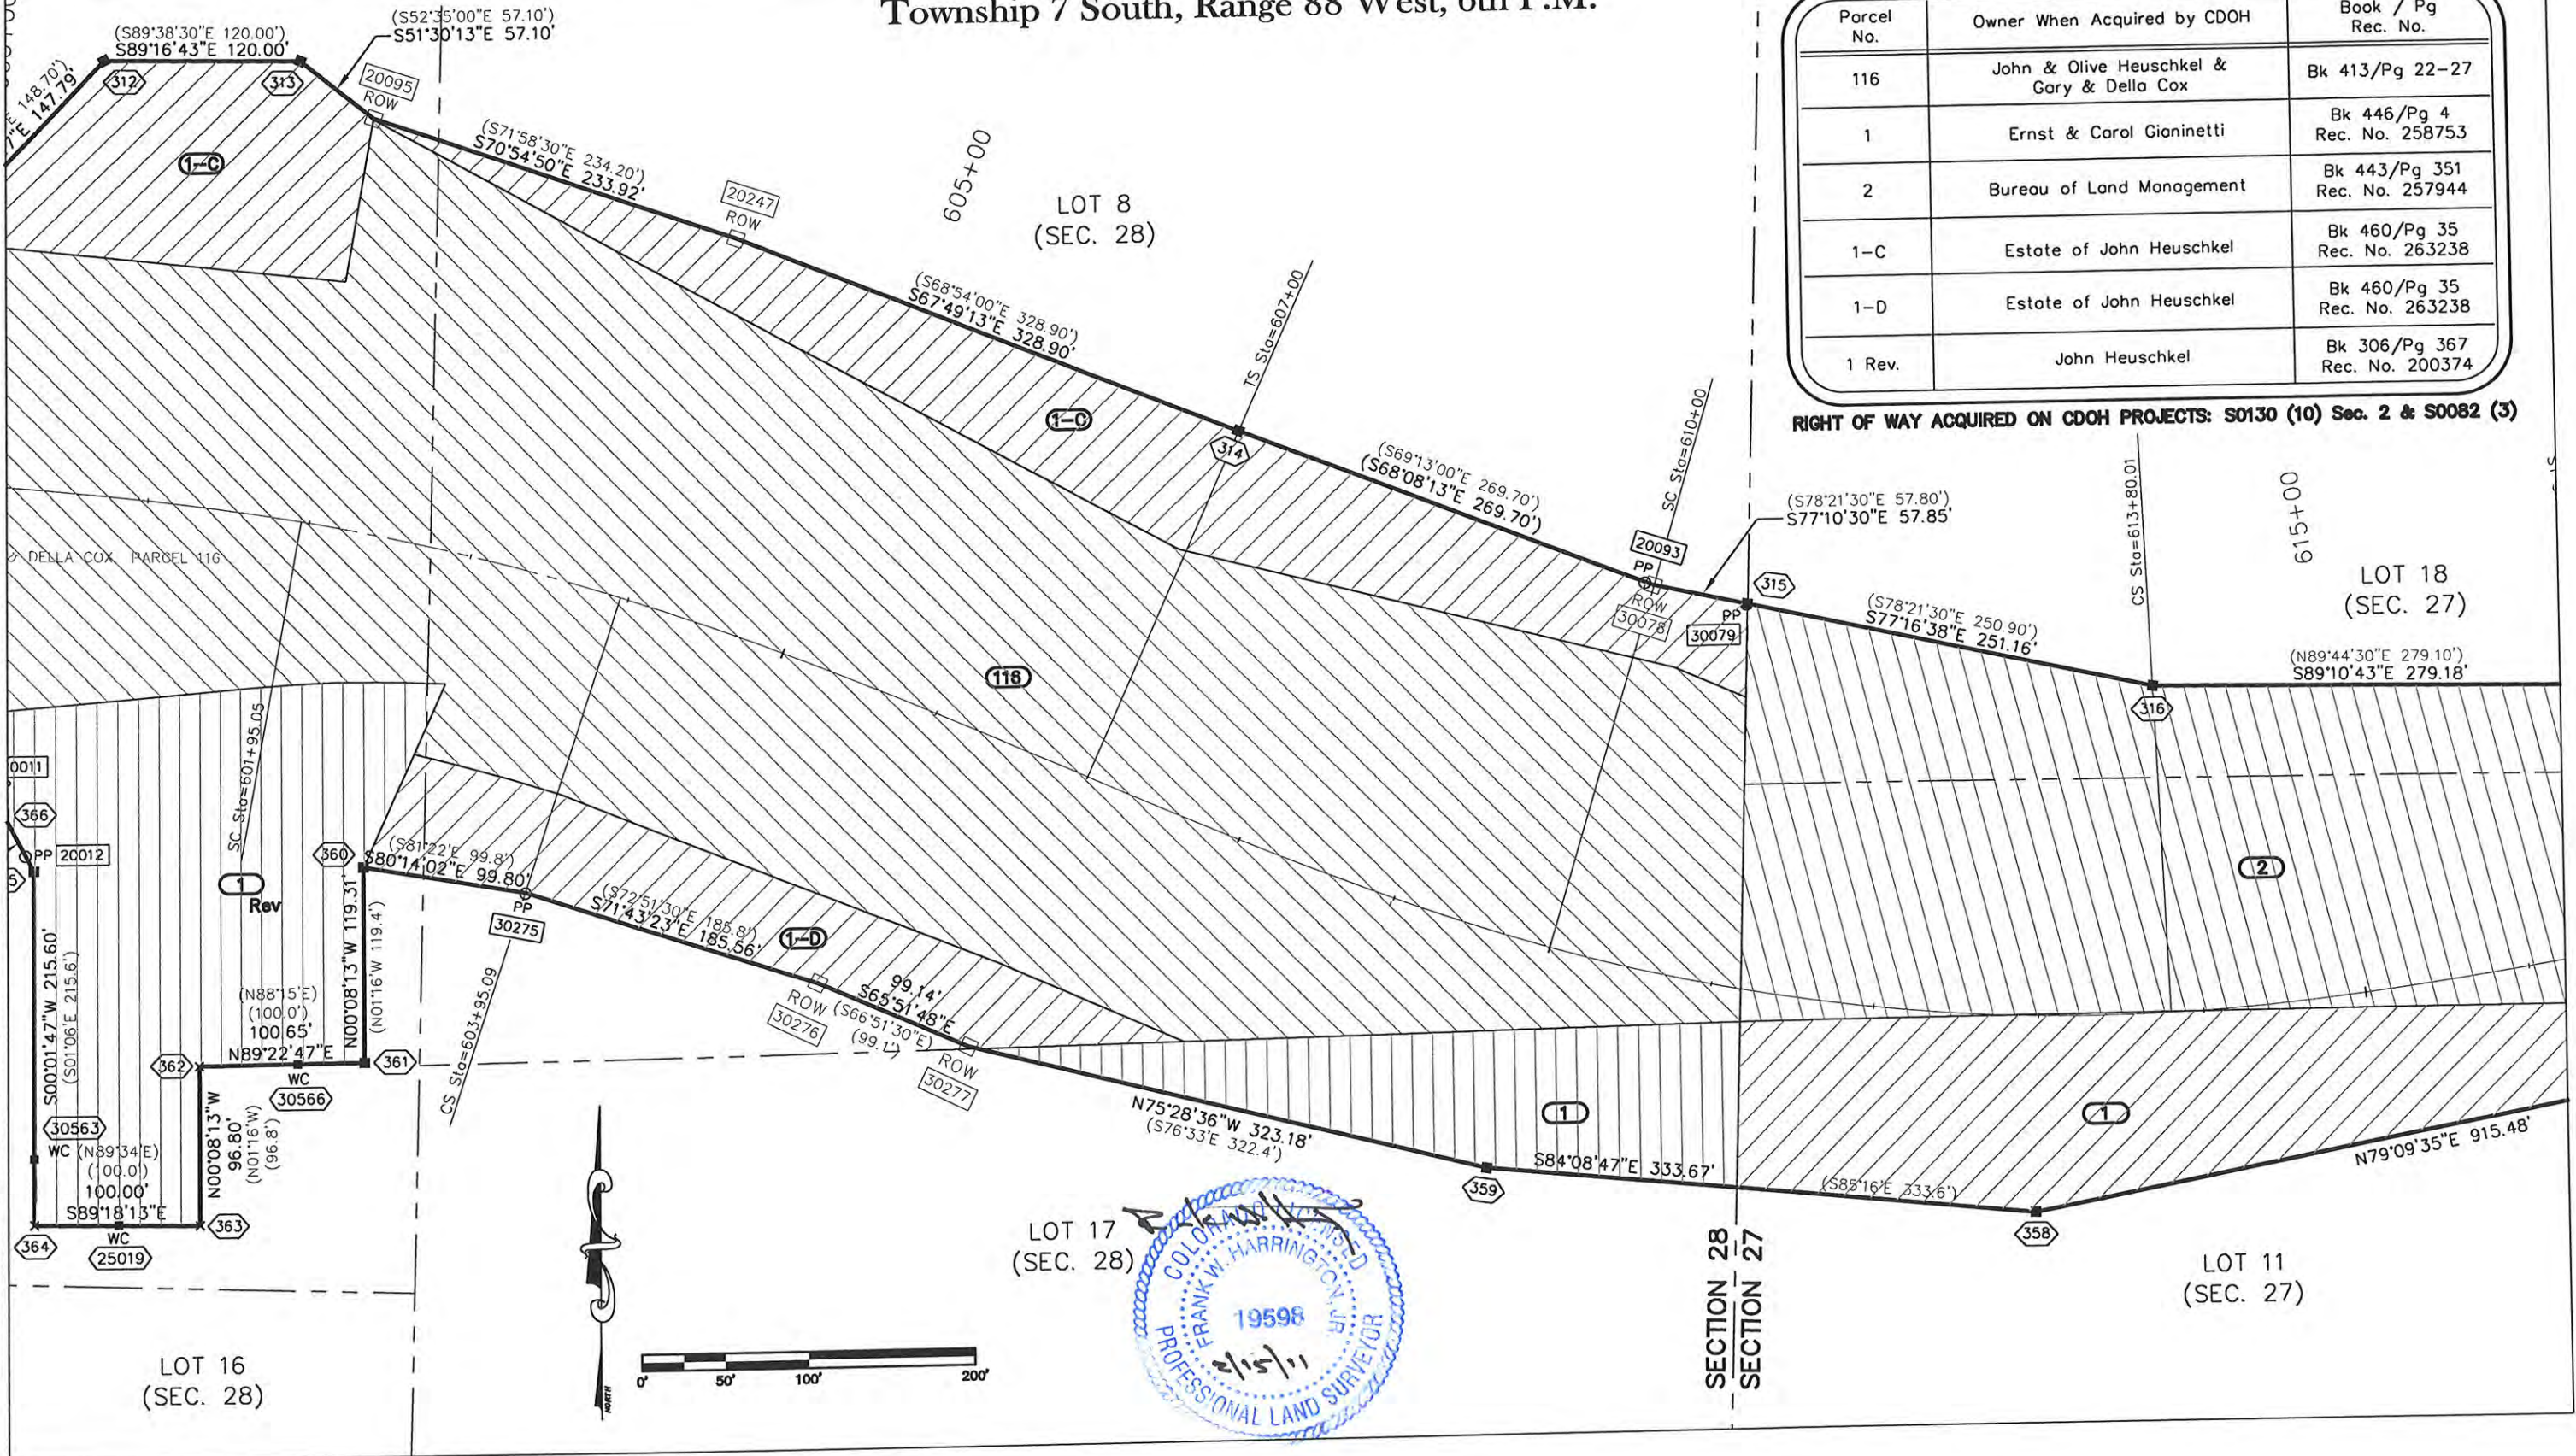

Sheet Revisions		
Date	Description	Initials


Sheet Revisions		
Date	Description	Initials

Sheet Revisions		
Date	Description	Initials



Right of Way Plans			
Plan Sheet			
Project Number: C 0821-091			
Project Location: SH82 Deer Fence Repair/Install			
Garfield County			
Project Code: 17701	Last Mod. Date: 01/27/11	Sublet Sheets: 7.01 to 7.19	Sheet No.: 7.07

Township 7 South, Range 88 West, 6th P.M.

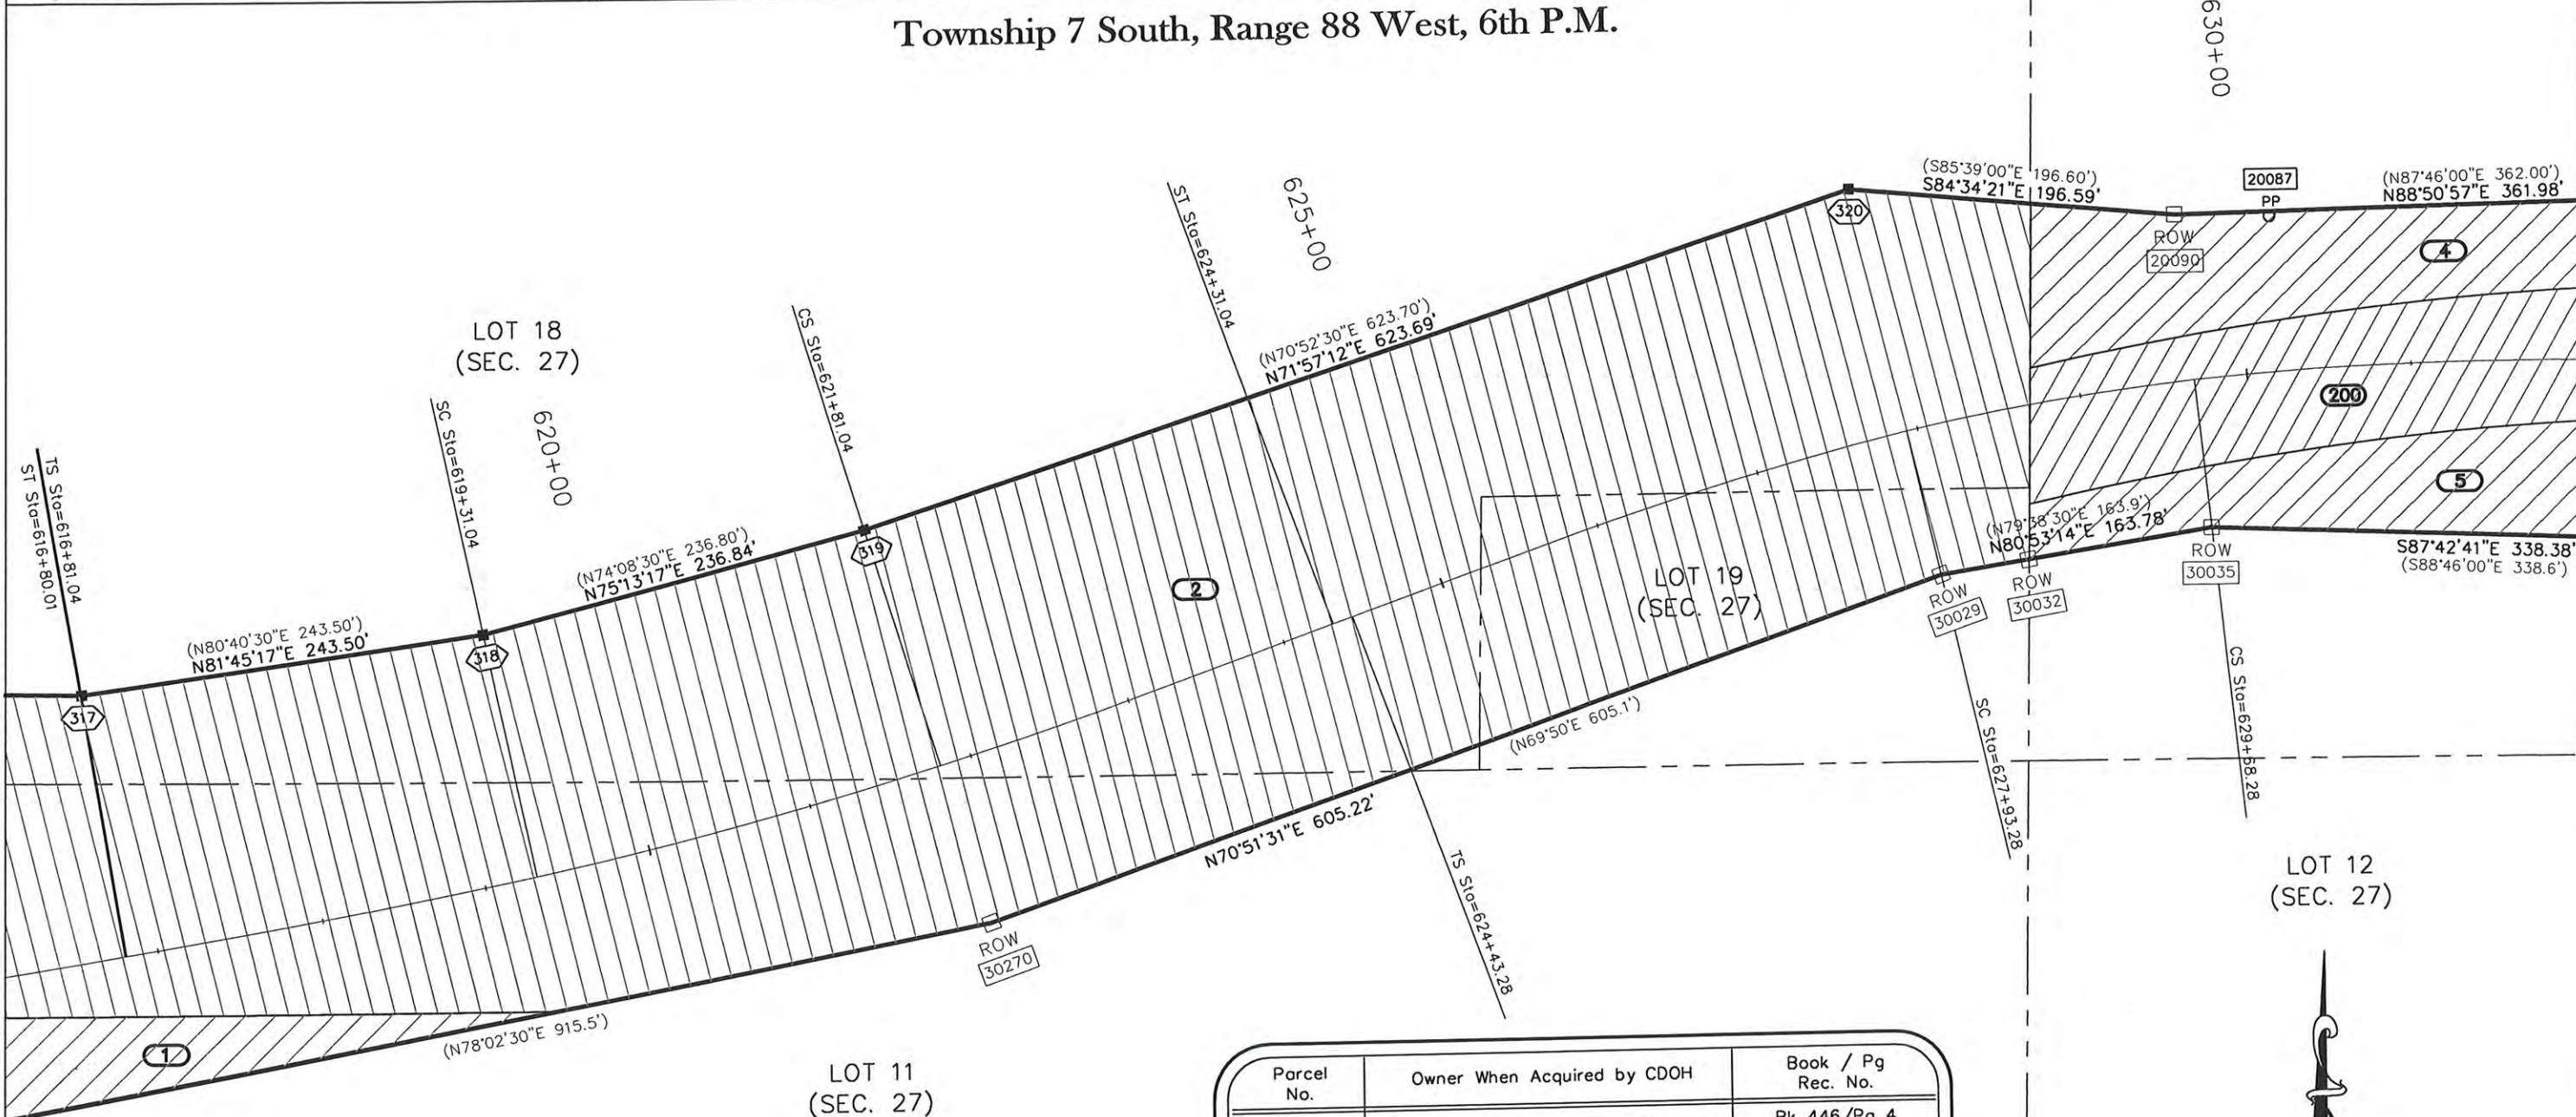


LOT 11
(SEC. 27)



Parcel No.	Owner When Acquired by CDOH	Book / Pg Rec. No.
1	Ernst & Carol Gianinetti	Bk 446/Pg 4 Rec. No. 258753
2	Bureau of Land Management	Bk 443/Pg 351 Rec. No. 257944
4	Emily Reh	Bk 442/Pg 185 Rec. No. 257515
5	Robert & Lisa Marshman J.T.	Bk 441/Pg 106 Rec. No. 259121
200	A.T. & Moy Roberts	W.P.S.S.-366-C

RIGHT OF WAY ACQUIRED ON CDOH PROJECT: S0082 (3) & W.P.S.S.-366-C

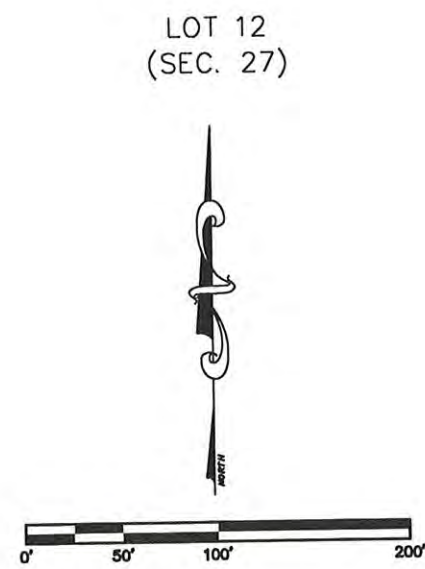



FILING CERTIFICATION: 20____ AT _____ M., FOR INFORMATION ONLY IN BOOK DEPOSITED THIS _____ OF THE COUNTY LAND SURVEYS/RIGHT OF WAY SURVEYS AT PAGE _____, RECEPTION NUMBER _____, SIGNED _____, DEPT. _____

Sheet Revisions			Sheet Revisions			Sheet Revisions		
Date	Description	Initials	Date	Description	Initials	Date	Description	Initials



Right of Way Plans				
Plan Sheet				
Project Number: C 0821-091				
Project Location: SH82 Deer Fence Repair/Install				
Garfield County				
Project Code:	Last Mod. Date:	Subset Sheets:	Sheet No.:	
17701	01/27/11	7.01 to 7.19	7.08	

Township 7 South, Range 88 West, 6th P.M.

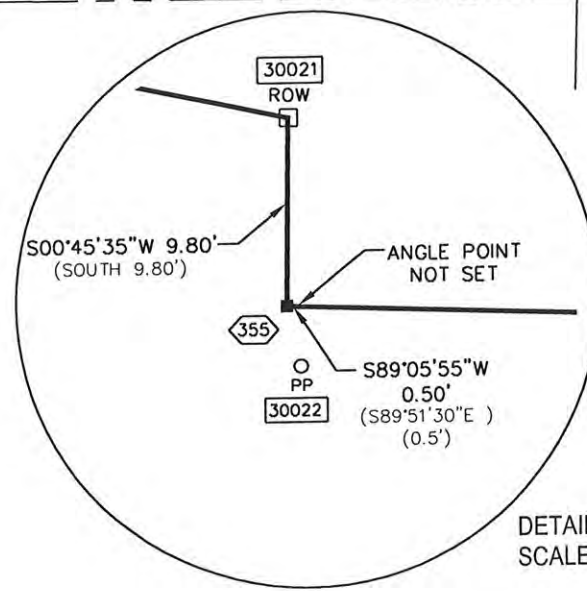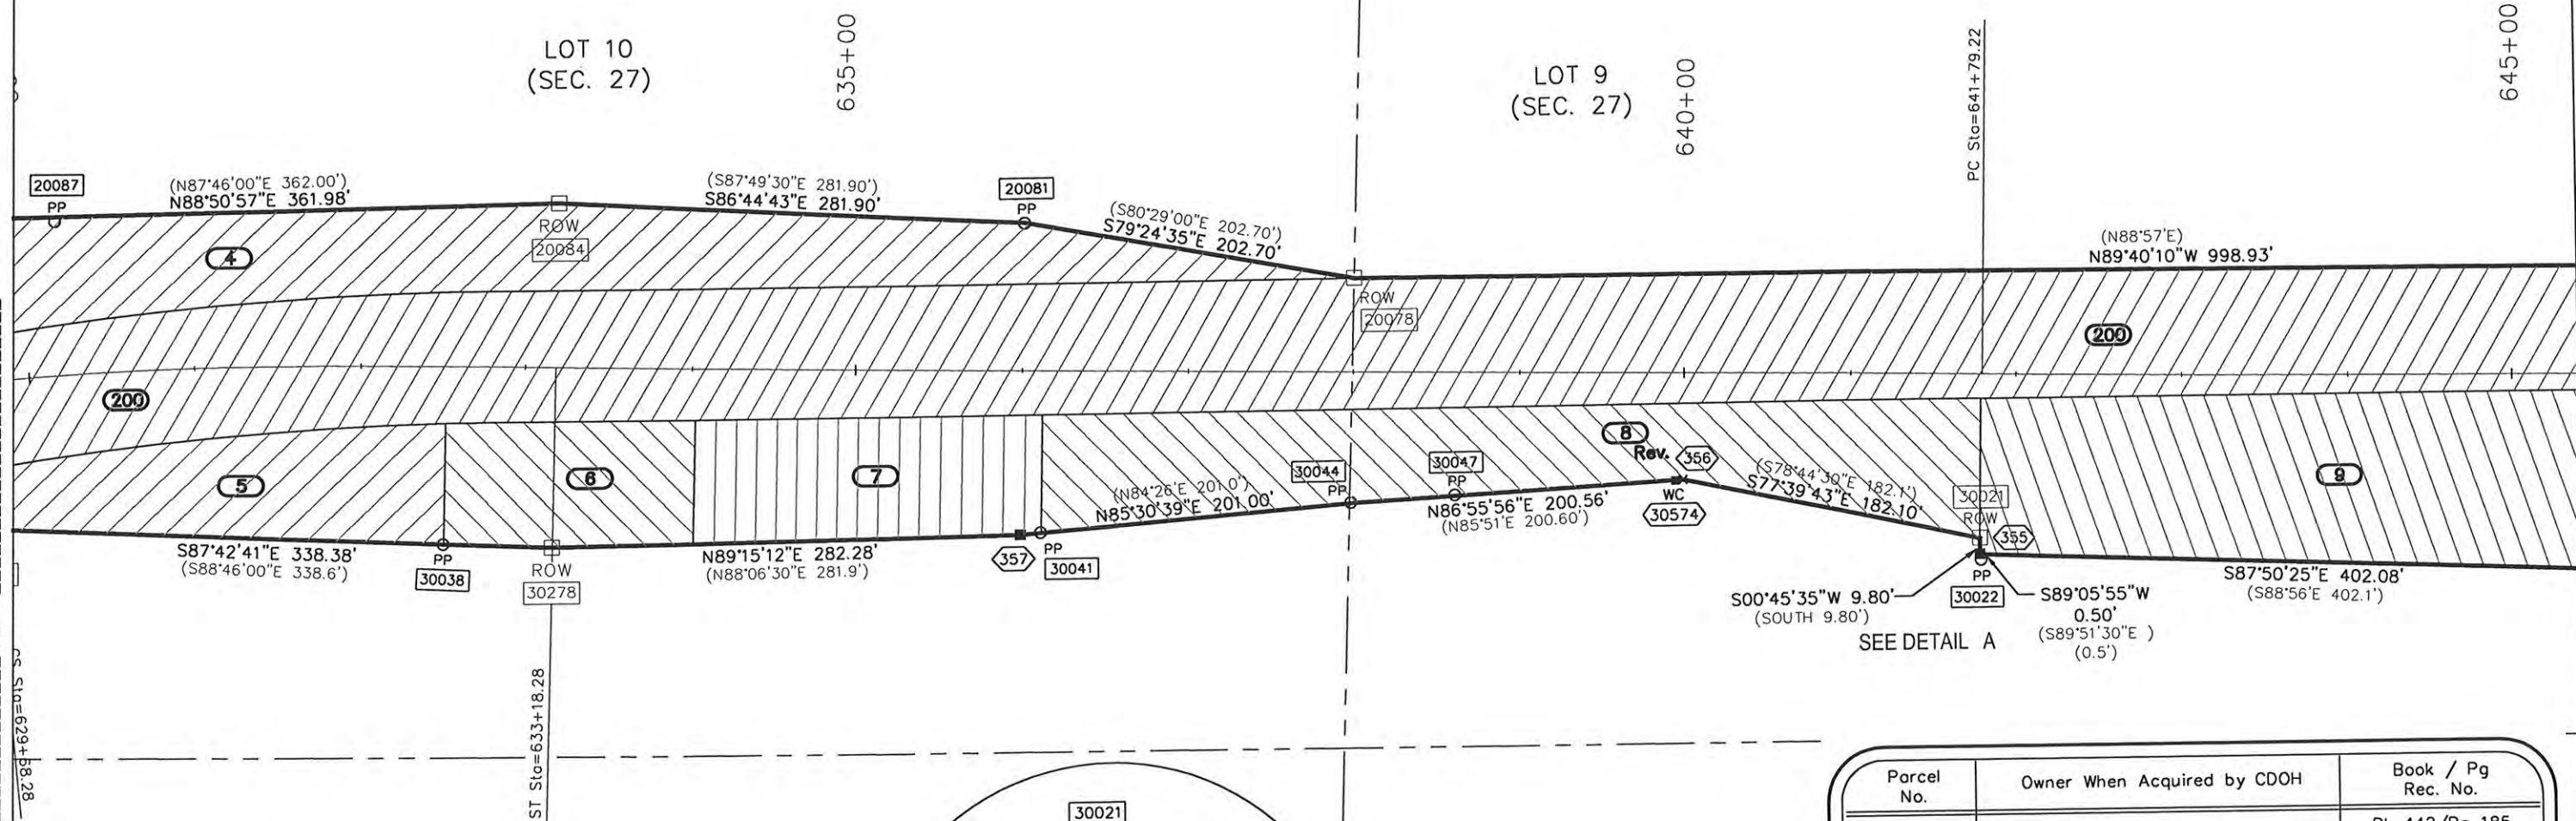


DETAIL A
SCALE: 1" = 10'



Parcel No.	Owner When Acquired by CDOH	Book / Pg Rec. No.
4	Emily Reh	Bk 442/Pg 185 Rec. No. 257515
5	Robert & Lisa Marshman J.T.	Bk 441/Pg 106 Rec. No. 259121
6	John W. Starks	Bk 445/Pg 187 Rec. No. 258544
7	John W. Starks	Bk 445/Pg 187 Rec. No. 258544 Rec. No. 258754
8-Rev.	L.W. & Helen Cullum	Bk 442/Pg 183 Rec. No. 257514
9	Mory Bunjer	Bk 445/Pg 505 Rec. No. 258717
200	A.T. & May Roberts	W.P.S.S.-366-C

RIGHT OF WAY ACQUIRED ON CDOH PROJECT: S0082 (3) & W.P.S.S.-366-C

FILING CERTIFICATION: DEPOSITED THIS _____ DAY OF _____, 20____, AT _____ M., FOR INFORMATION ONLY IN BOOK _____ OF THE COUNTY LAND SURVEYS/RIGHT OF WAY SURVEYS AT PAGE _____, RECEPTION NUMBER _____, SIGNED _____ DEPT.

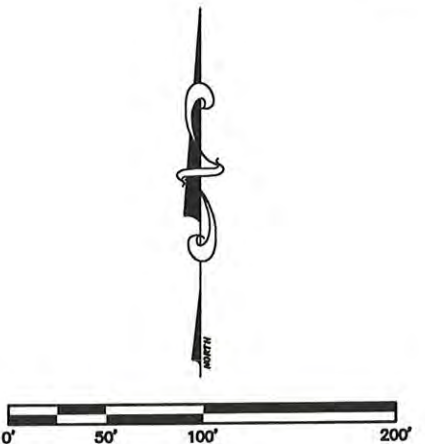

Colorado Department of Transportation
222 South 6th Street
Room 317
Grand Junction, CO 81501
Phone: 970-683-6233 FAX: 970-683-6249
Region 3 JEM

Sheet Revisions		
Date	Description	Initials

Sheet Revisions		
Date	Description	Initials


Sheet Revisions		
Date	Description	Initials



Right of Way Plans			
Plan Sheet			
Project Number: C 0821-091			
Project Location: SH82 Deer Fence Repair/Install			
Garfield County			
Project Code: 17701	Last Mod. Date: 01/27/11	Sublet Sheets: 7.01 to 7.19	Sheet No.: 7.09

Township 7 South, Range 88 West, 6th P.M.

Parcel No.	Owner When Acquired by CDOH	Book / Pg Rec. No.
9	Mary Bunjer	Bk 445/Pg 505 Rec. No. 258717
11	Roger M. Dixon	Bk 449/Pg 153 Rec. No. 259803
12	Lawrence R. Fischer	Bk 440/Pg 395 Rec. No. 256942
13	John G. Powers & Richard C. & Wila S. Martin	Bk 468/Pg 518 Rec. No. 266186
13-A	John G. Powers & Richard C. & Wila S. Martin	Bk 468/Pg 518 Rec. No. 266186
200	A.T. & Moy Roberts	W.P.S.S.-366-C
201	Edith S. James	W.P.S.S.-366-C

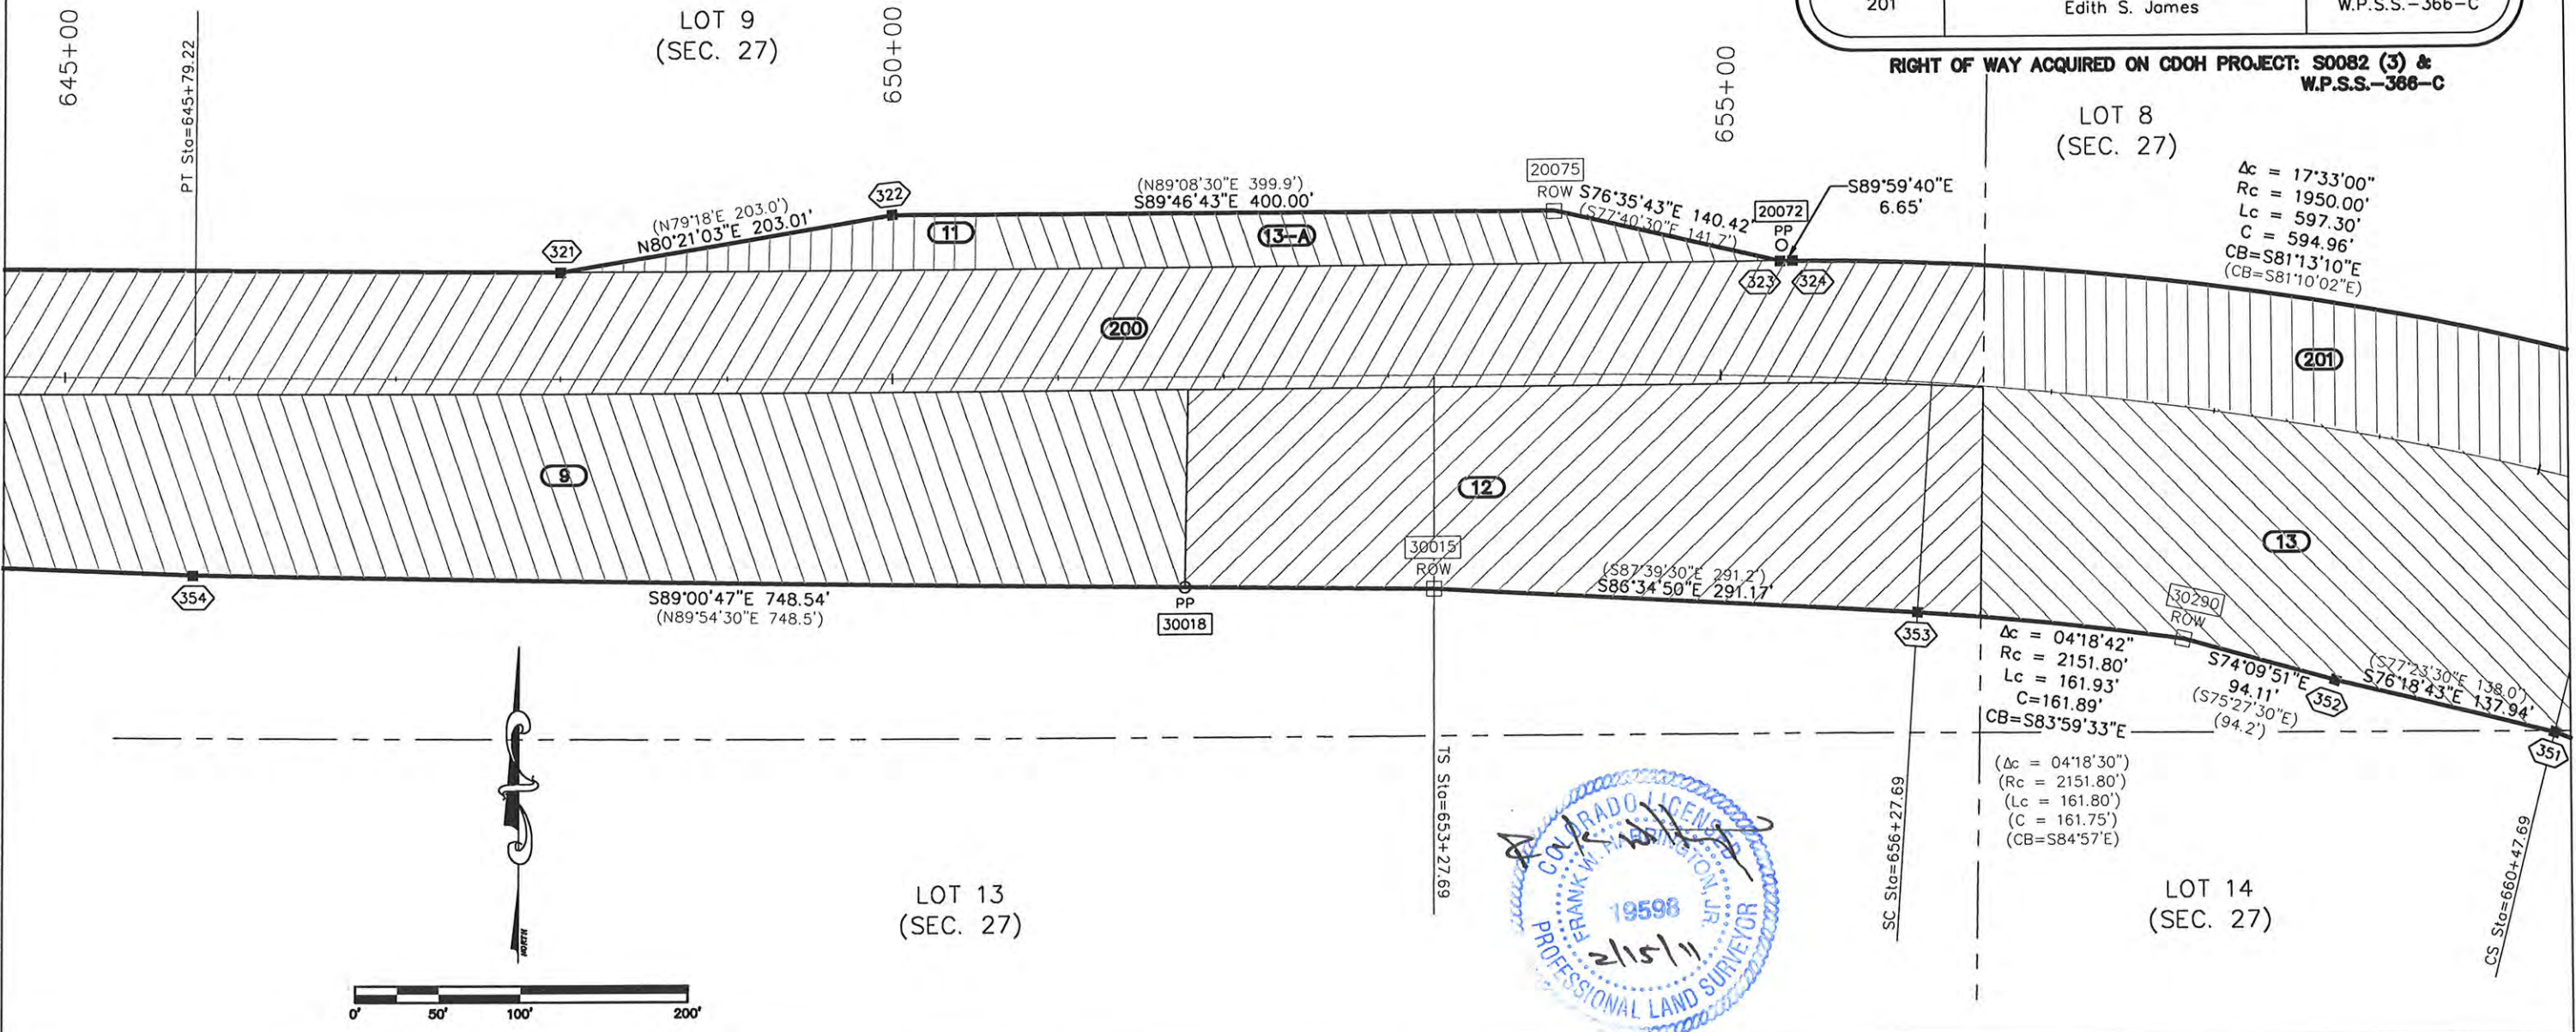

FILING CERTIFICATION: 20 ____ DAY OF ____ M., FOR INFORMATION ONLY IN BOOK DEPOSITED THIS ____ OF THE COUNTY LAND SURVEYS/RIGHT OF WAY SURVEYS AT PAGE ____ DEPT. ____ SIGNED ____

Colorado Department of Transportation
222 South 6th Street
Room 317
Grand Junction, CO 81501
Phone: 970-683-6233 FAX: 970-683-6249
Region 3 JEM

Sheet Revisions			Sheet Revisions			Sheet Revisions		
Date	Description	Initials	Date	Description	Initials	Date	Description	Initials




Right of Way Plans			
Plan Sheet			
Project Number: C 0821-091			
Project Location: SH82 Deer Fence Repair/Install			
Garfield County			
Project Code: 17701	Last Mod. Date: 01/27/11	Subset Sheets: 7.01 to 7.19	Sheet No.: 7.10

Township 7 South, Range 88 West, 6th P.M.

Parcel No.	Owner When Acquired by CDOH	Book / Pg Rec. No.
13	John G. Powers & Richard C. & Wila S. Martin	Bk 468/Pg 518 Rec. No. 266186
14	Charles C. & Lela P. Foley	Bk 447/Pg 365 Rec. No. 259263
201	Edith S. James	W.P.S.S.-366-C
202	Edith S. James Freeman Smith James Shirley L. James	W.P.S.S.-366-C
203	Phares T. & Eva Ready	W.P.S.S.-366-C

RIGHT OF WAY ACQUIRED ON CDOH PROJECT: S0082 (3) & W.P.S.S.-366-C

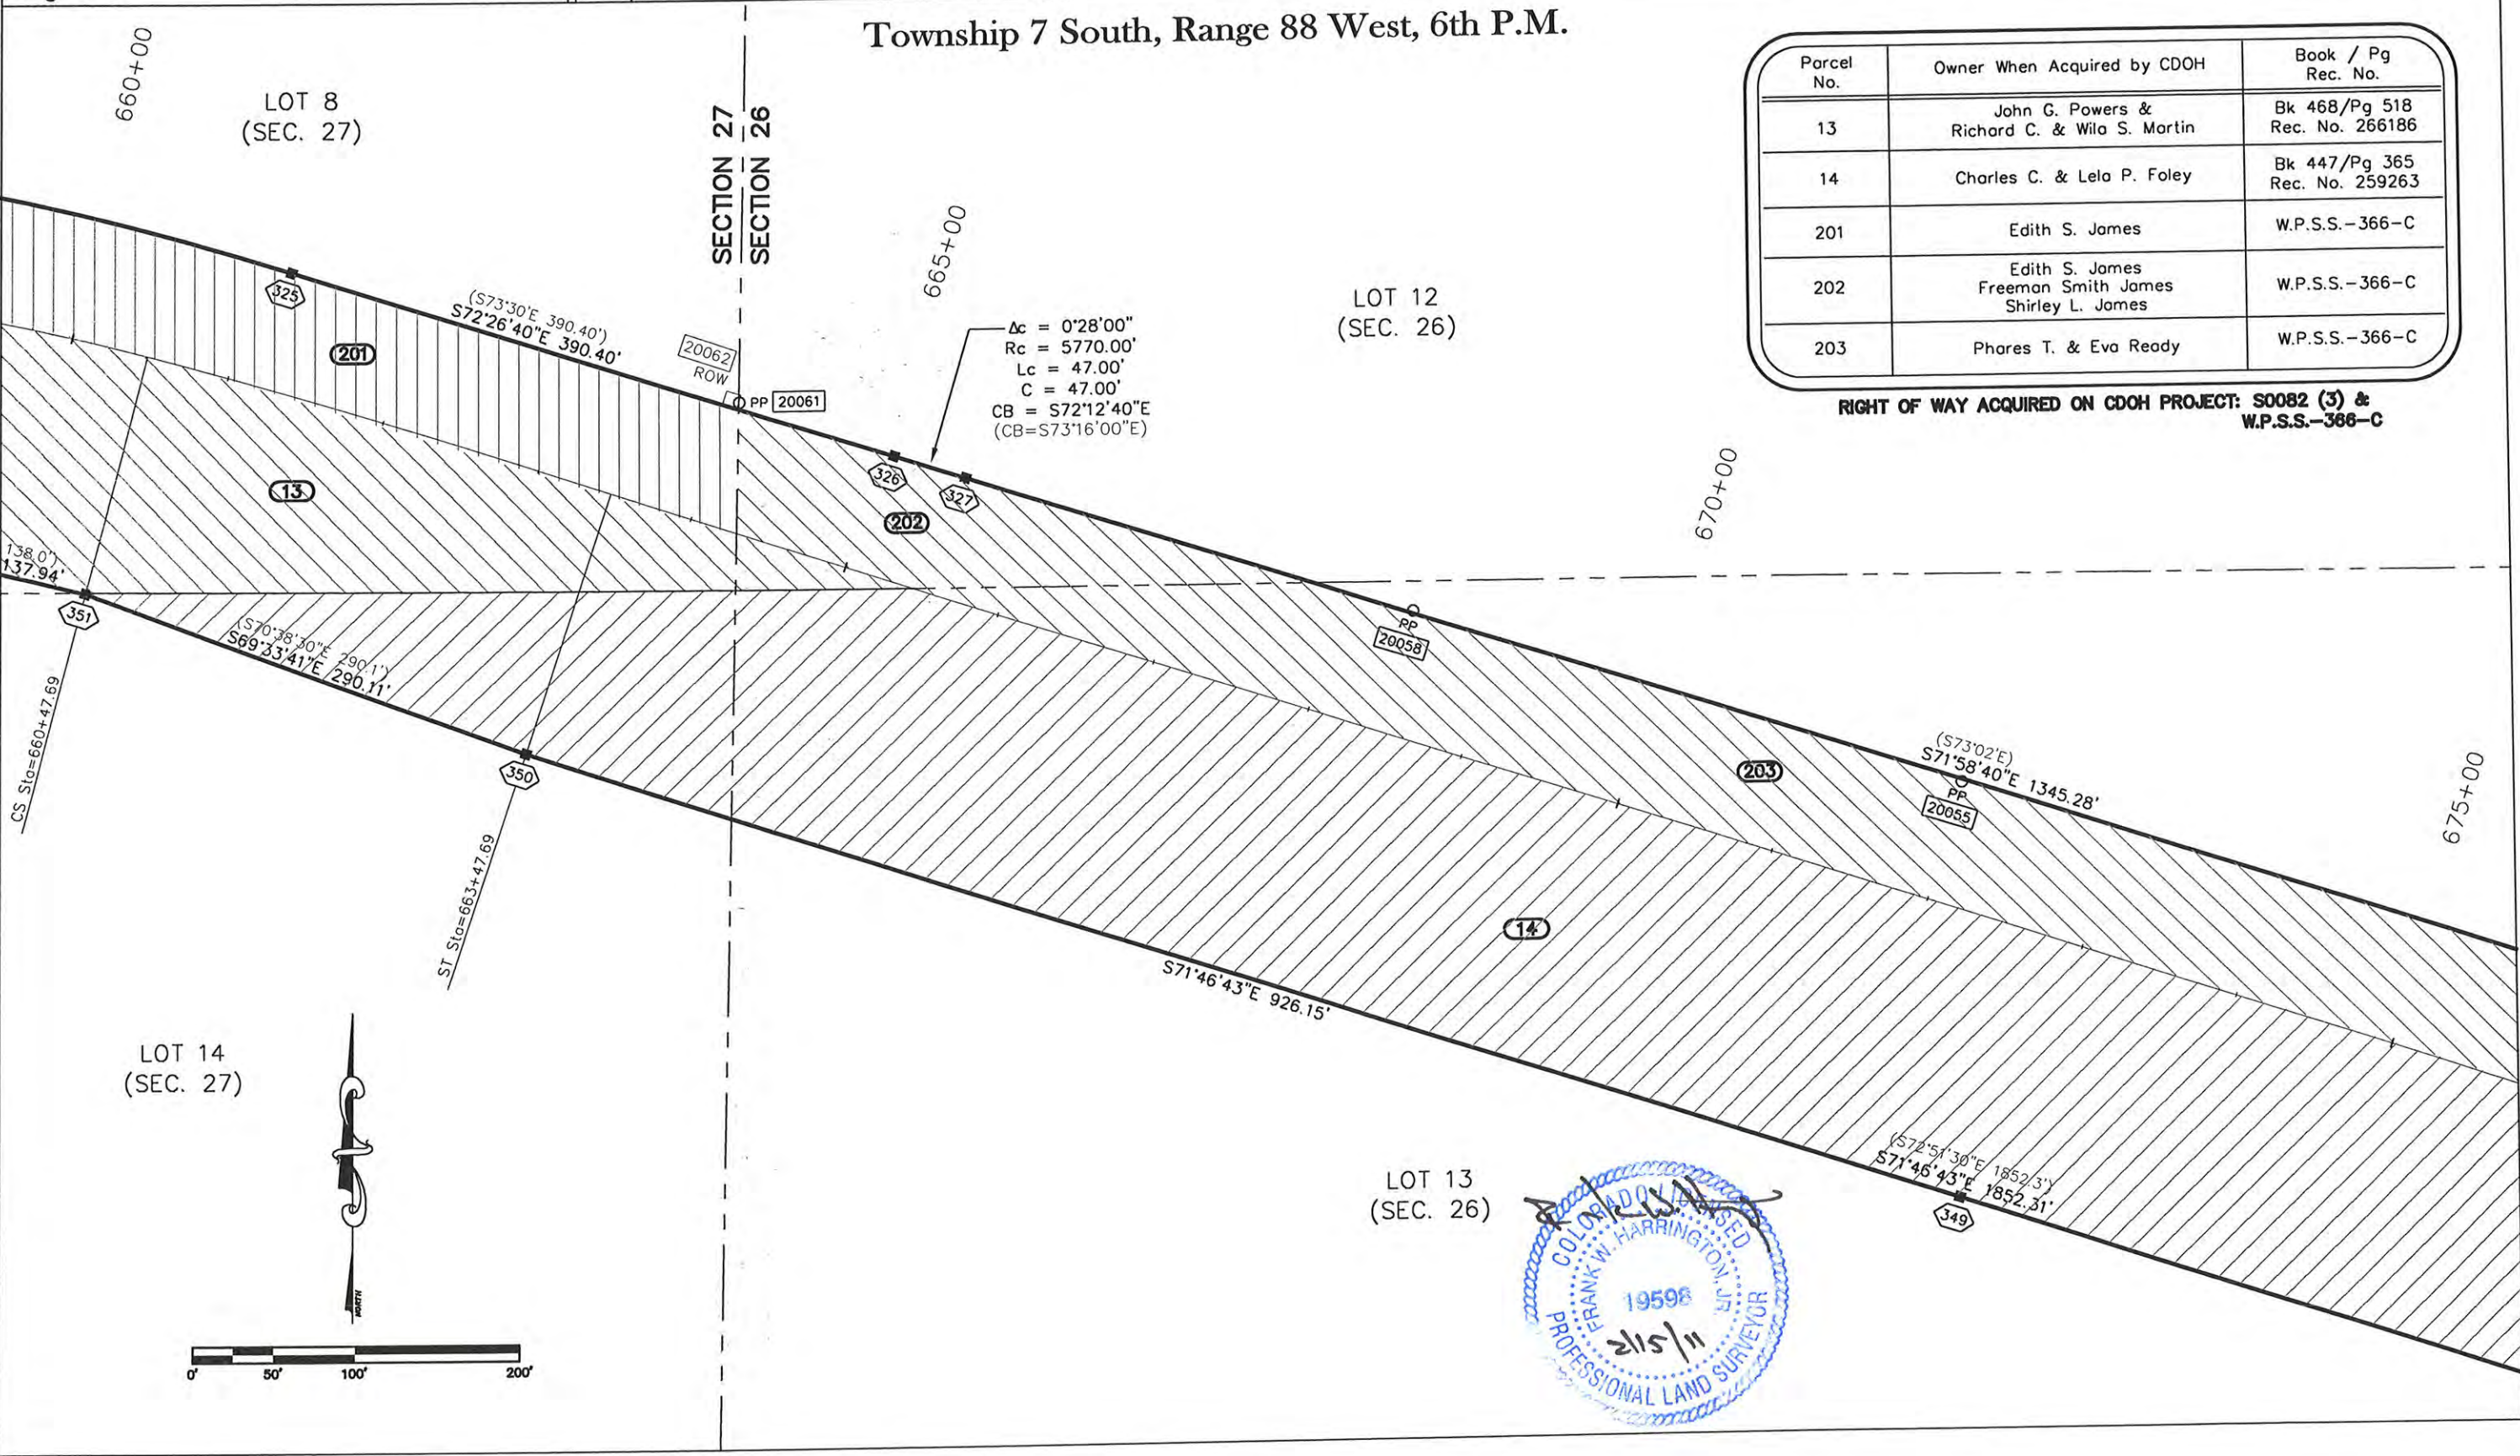

FILING CERTIFICATION: 20____, AT _____ M., FOR INFORMATION ONLY IN BOOK DEPOSITED THIS _____ DAY OF _____ OF THE COUNTY LAND SURVEYS/RIGHT OF WAY SURVEYS AT PAGE _____, RECEPTION NUMBER _____, SIGNED _____ DEPT. _____



FILING CERTIFICATION: DEPOSITED THIS _____ DAY OF _____, AT _____ M., FOR INFORMATION ONLY IN BOOK _____ OF THE COUNTY LAND SURVEYS/RIGHT OF WAY SURVEYS AT PAGE _____, RECEPTION NUMBER _____, SIGNED _____ DEPT. _____

Colorado Department of Transportation
222 South 6th Street
Room 317
Grand Junction, CO 81501
Phone: 970-683-6233 FAX: 970-683-6249
Region 3 JEM

Sheet Revisions		
Date	Description	Initials


Sheet Revisions		
Date	Description	Initials

Sheet Revisions		
Date	Description	Initials



Right of Way Plans			
Plan Sheet			
Project Number: C 0821-091			
Project Location: SH82 Deer Fence Repair/Install			
Garfield County			
Project Code: 17701	Last Mod. Date: 01/27/11	Subset Sheets: 7.01 to 7.19	Sheet No.: 7.11

Township 7 South, Range 88 West, 6th P.M.

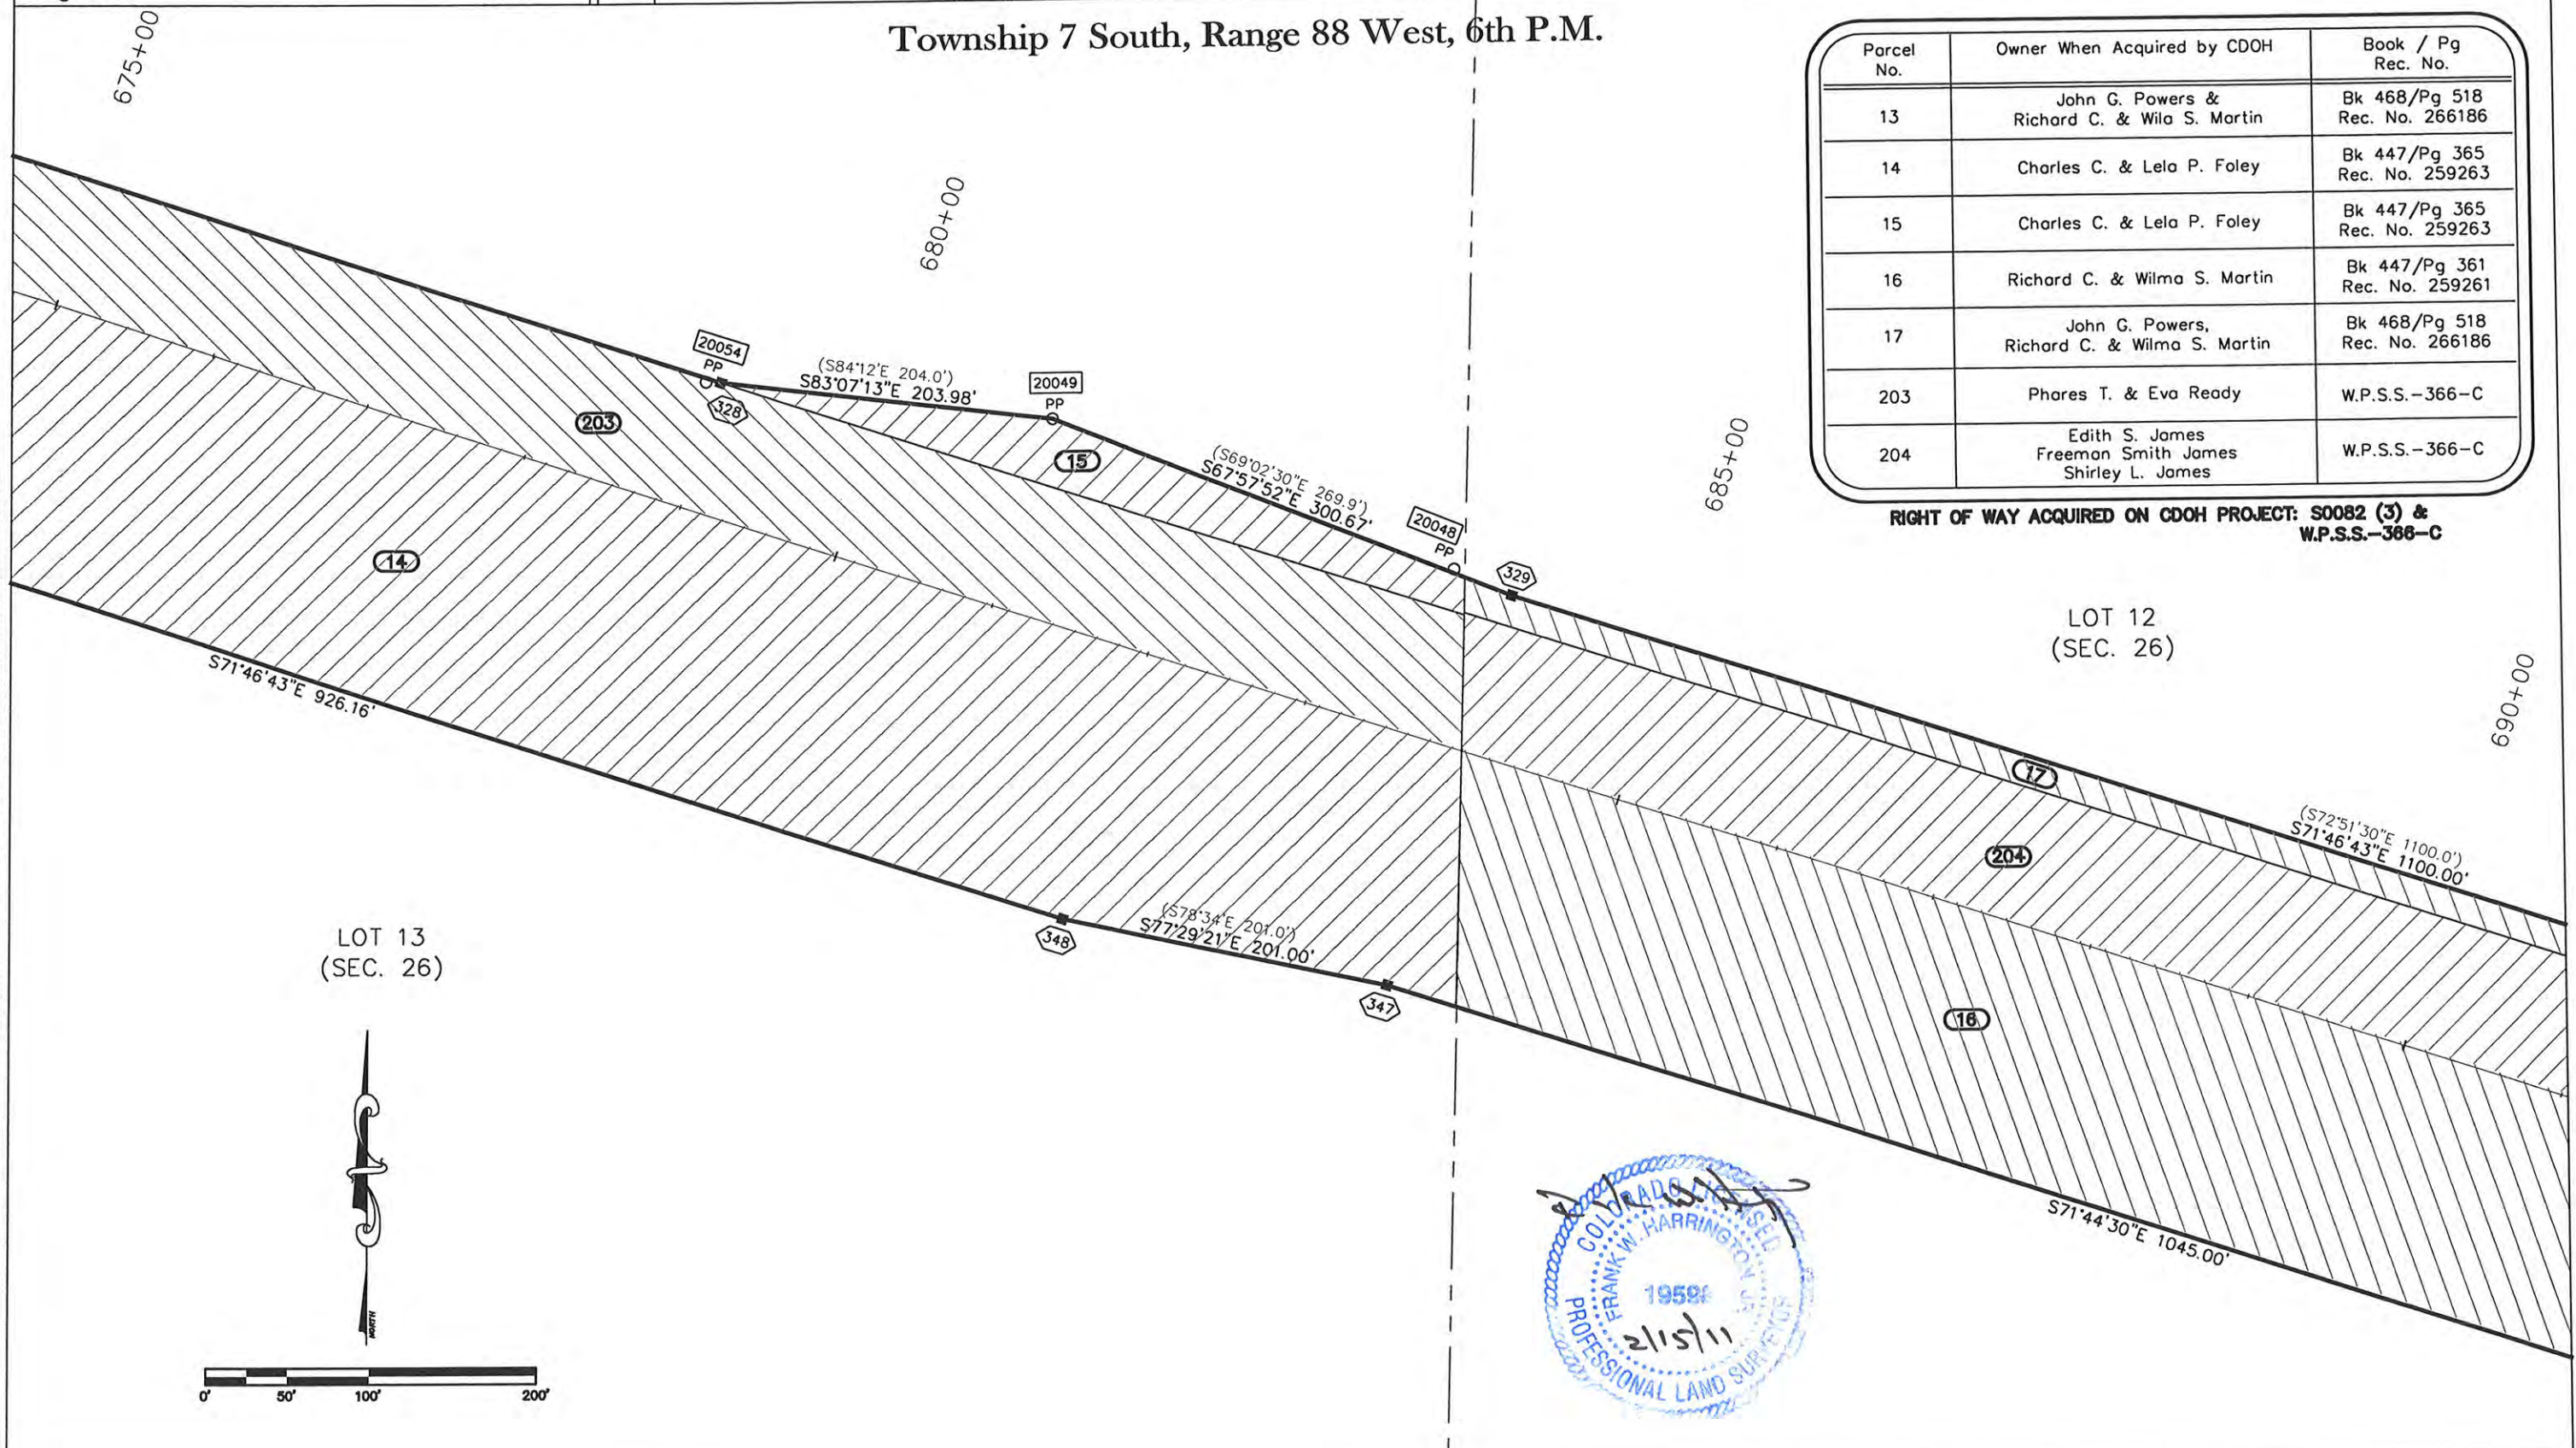


Parcel No.	Owner When Acquired by CDOH	Book / Pg Rec. No.
13	John G. Powers & Richard C. & Wila S. Martin	Bk 468/Pg 518 Rec. No. 266186
14	Charles C. & Lela P. Foley	Bk 447/Pg 365 Rec. No. 259263
15	Charles C. & Lela P. Foley	Bk 447/Pg 365 Rec. No. 259263
16	Richard C. & Wilma S. Martin	Bk 447/Pg 361 Rec. No. 259261
17	John G. Powers, Richard C. & Wilma S. Martin	Bk 468/Pg 518 Rec. No. 266186
203	Phares T. & Eva Ready	W.P.S.S.-366-C
204	Edith S. James, Freeman Smith James, Shirley L. James	W.P.S.S.-366-C

RIGHT OF WAY ACQUIRED ON CDOH PROJECT: S0082 (3) & W.P.S.S.-366-C

LOT 12 (SEC. 26)

LOT 13 (SEC. 26)

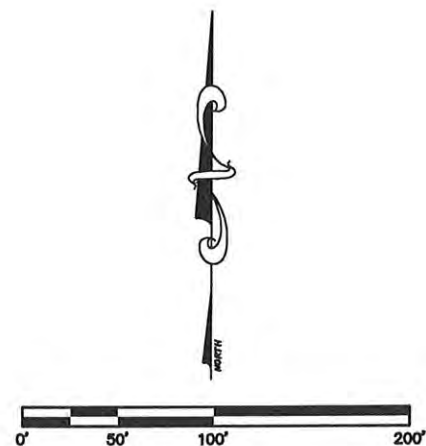

FILING CERTIFICATION: 20____ DAY OF _____ M., FOR INFORMATION ONLY IN BOOK
DEPOSITED THIS _____ OF THE COUNTY LAND SURVEYS/RIGHT OF WAY SURVEYS AT PAGE _____, RECEPTION NUMBER
DEPT. _____ SIGNED _____

Colorado Department of Transportation
222 South 6th Street
Room 317
Grand Junction, CO 81501
Phone: 970-683-6233 FAX: 970-683-6249
Region 3 JEM

Sheet Revisions		
Date	Description	Initials


Sheet Revisions		
Date	Description	Initials

Sheet Revisions		
Date	Description	Initials



Right of Way Plans			
Plan Sheet			
Project Number: C 0821-091			
Project Location: SH82 Deer Fence Repair/Install			
Garfield County			
Project Code: 17701	Last Mod. Date: 01/27/11	Sublet Sheets: 7.01 to 7.19	Sheet No.: 7.12

Township 7 South, Range 88 West, 6th P.M.

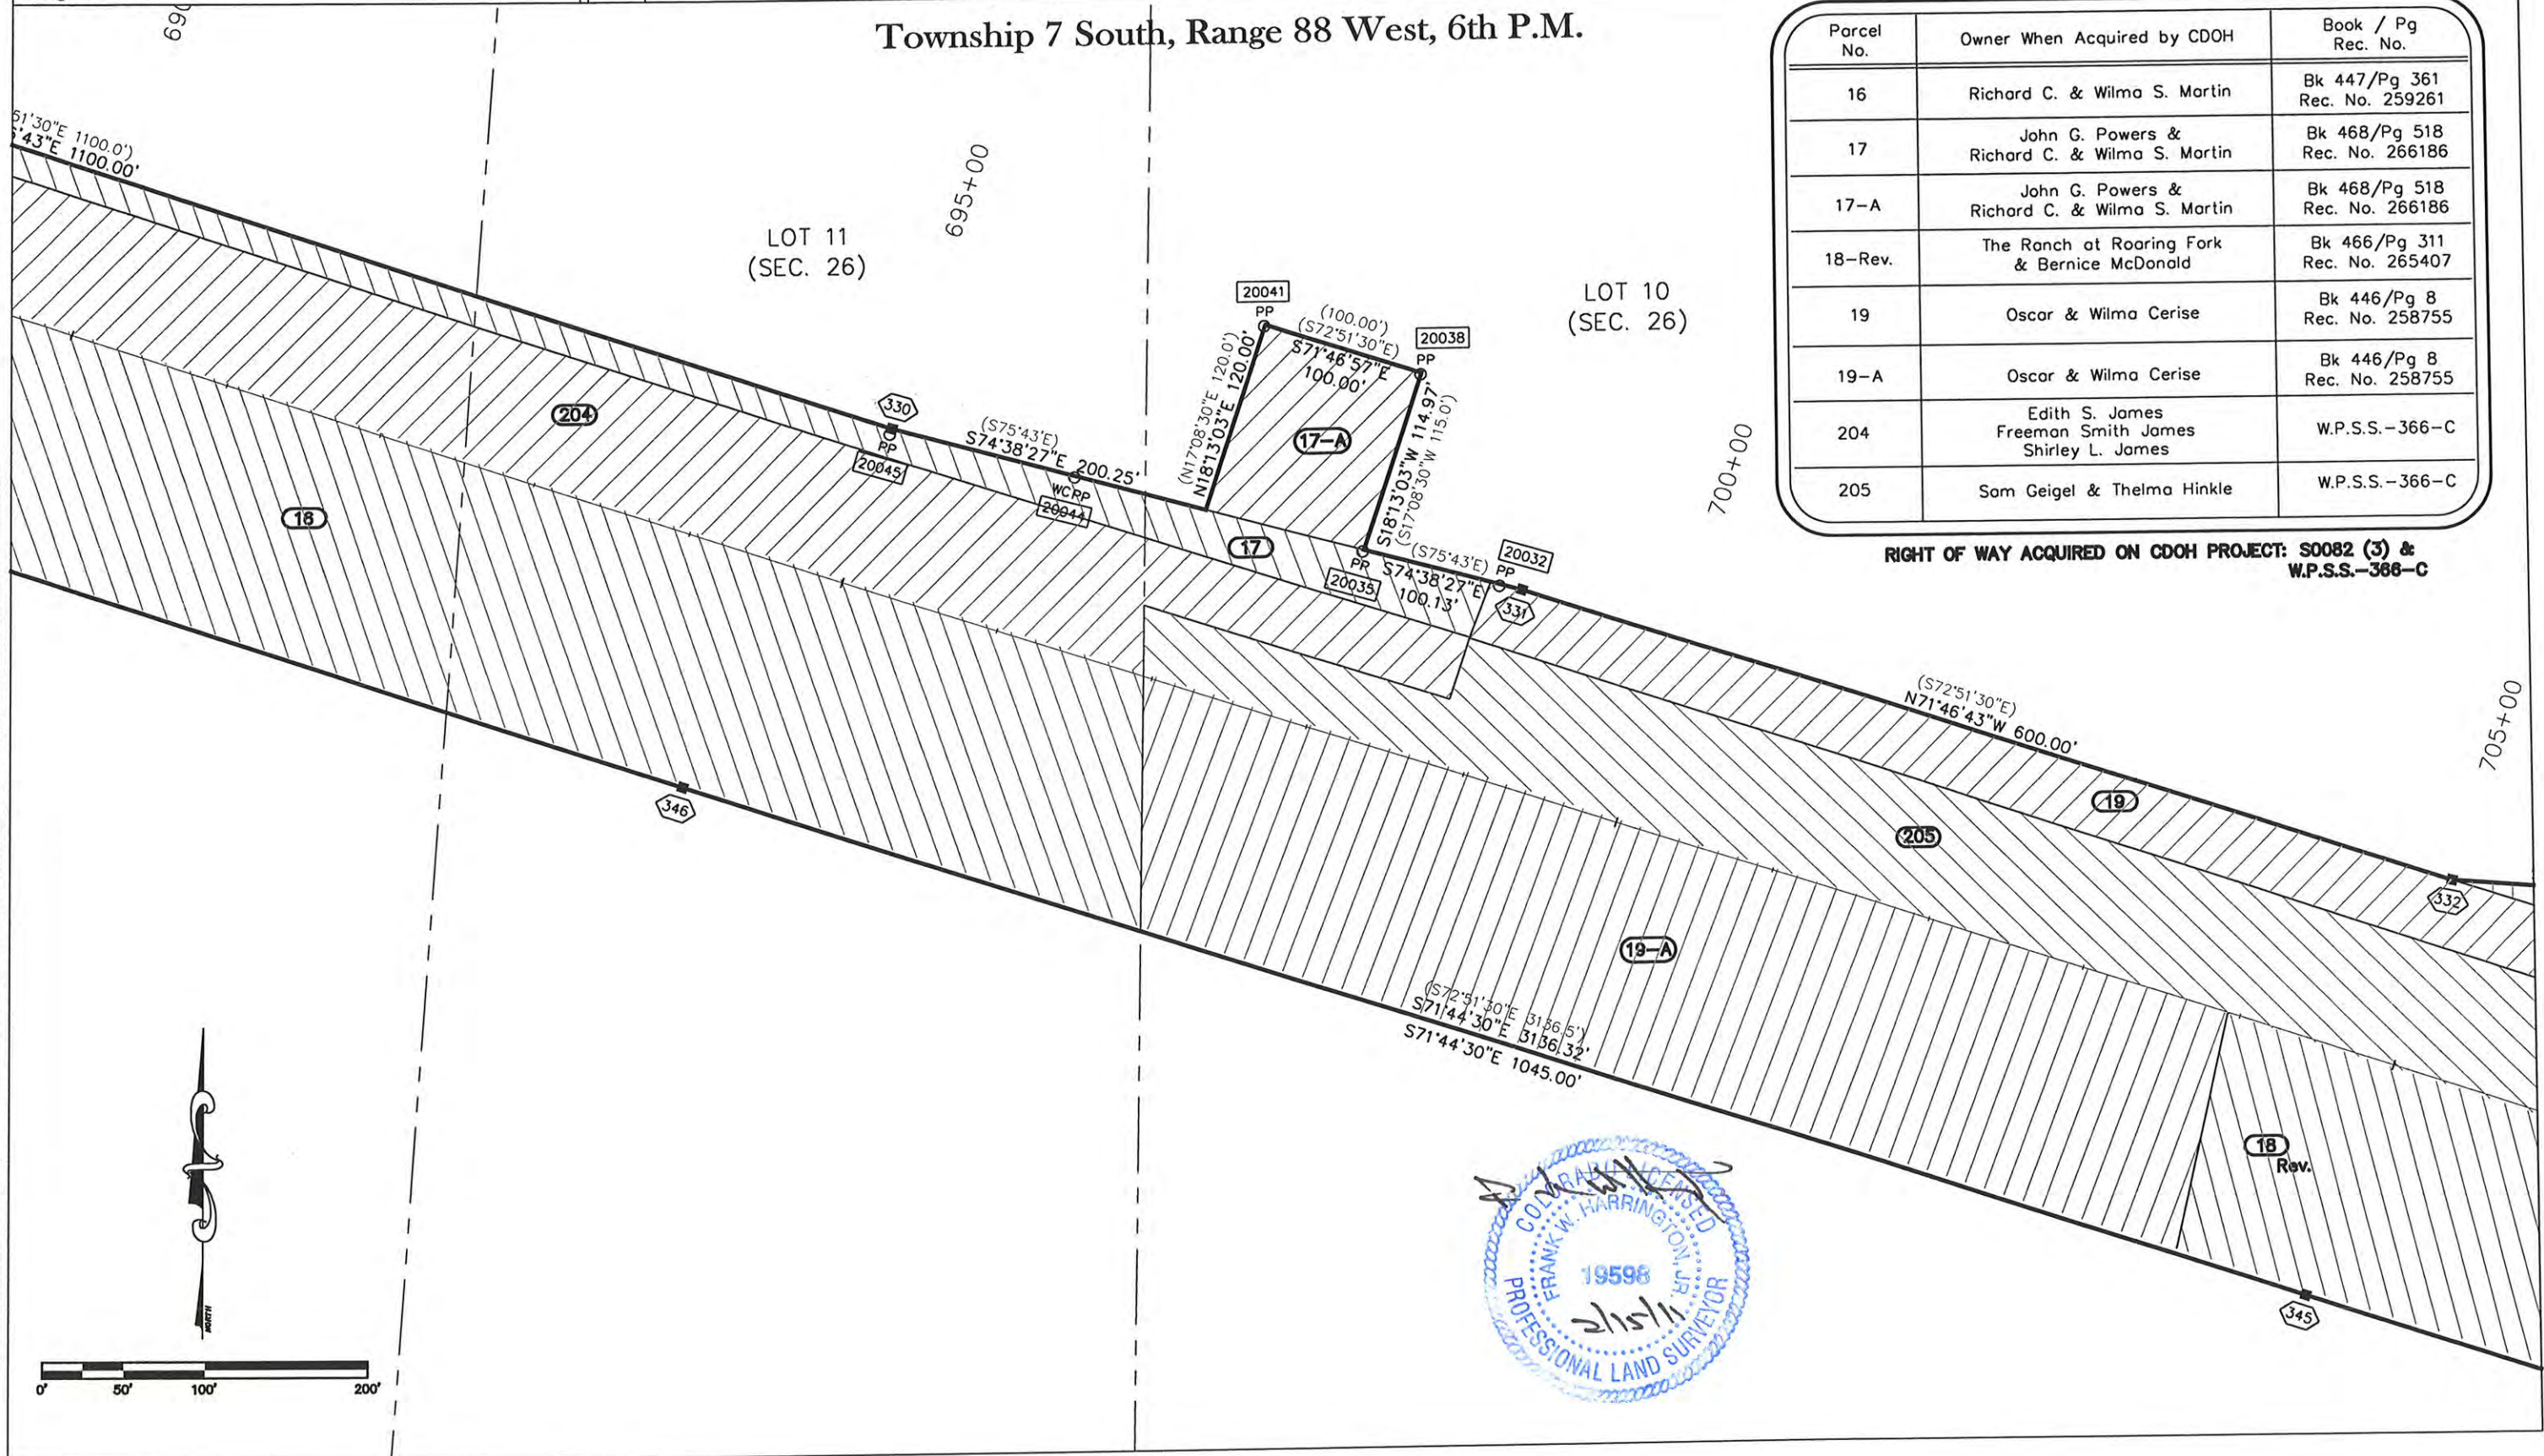

Parcel No.	Owner When Acquired by CDOH	Book / Pg Rec. No.
16	Richard C. & Wilma S. Martin	Bk 447/Pg 361 Rec. No. 259261
17	John G. Powers & Richard C. & Wilma S. Martin	Bk 468/Pg 518 Rec. No. 266186
17-A	John G. Powers & Richard C. & Wilma S. Martin	Bk 468/Pg 518 Rec. No. 266186
18-Rev.	The Ranch at Roaring Fork & Bernice McDonald	Bk 466/Pg 311 Rec. No. 265407
19	Oscar & Wilma Cerise	Bk 446/Pg 8 Rec. No. 258755
19-A	Oscar & Wilma Cerise	Bk 446/Pg 8 Rec. No. 258755
204	Edith S. James Freeman Smith James Shirley L. James	W.P.S.S.-366-C
205	Sam Geigel & Thelma Hinkle	W.P.S.S.-366-C

RIGHT OF WAY ACQUIRED ON CDOH PROJECT: S0082 (3) & W.P.S.S.-366-C

FILING CERTIFICATION: DEPOSITED THIS 20 DAY OF AT M., FOR INFORMATION ONLY IN BOOK OF THE COUNTY LAND SURVEYS/RIGHT OF WAY SURVEYS AT PAGE RECEPTION NUMBER DEPT. SIGNED

Colorado Department of Transportation
222 South 6th Street
Room 317
Grand Junction, CO 81501
Phone: 970-683-6233 FAX: 970-683-6249
Region 3 JEM


Sheet Revisions		
Date	Description	Initials

Sheet Revisions		
Date	Description	Initials

Sheet Revisions		
Date	Description	Initials



Right of Way Plans			
Plan Sheet			
Project Number: C 0821-091			
Project Location: SH82 Deer Fence Repair/Install			
Garfield County			
Project Code: 17701	Last Mod. Date: 01/27/11	Subset Sheets: 7.01 to 7.19	Sheet No.: 7.13

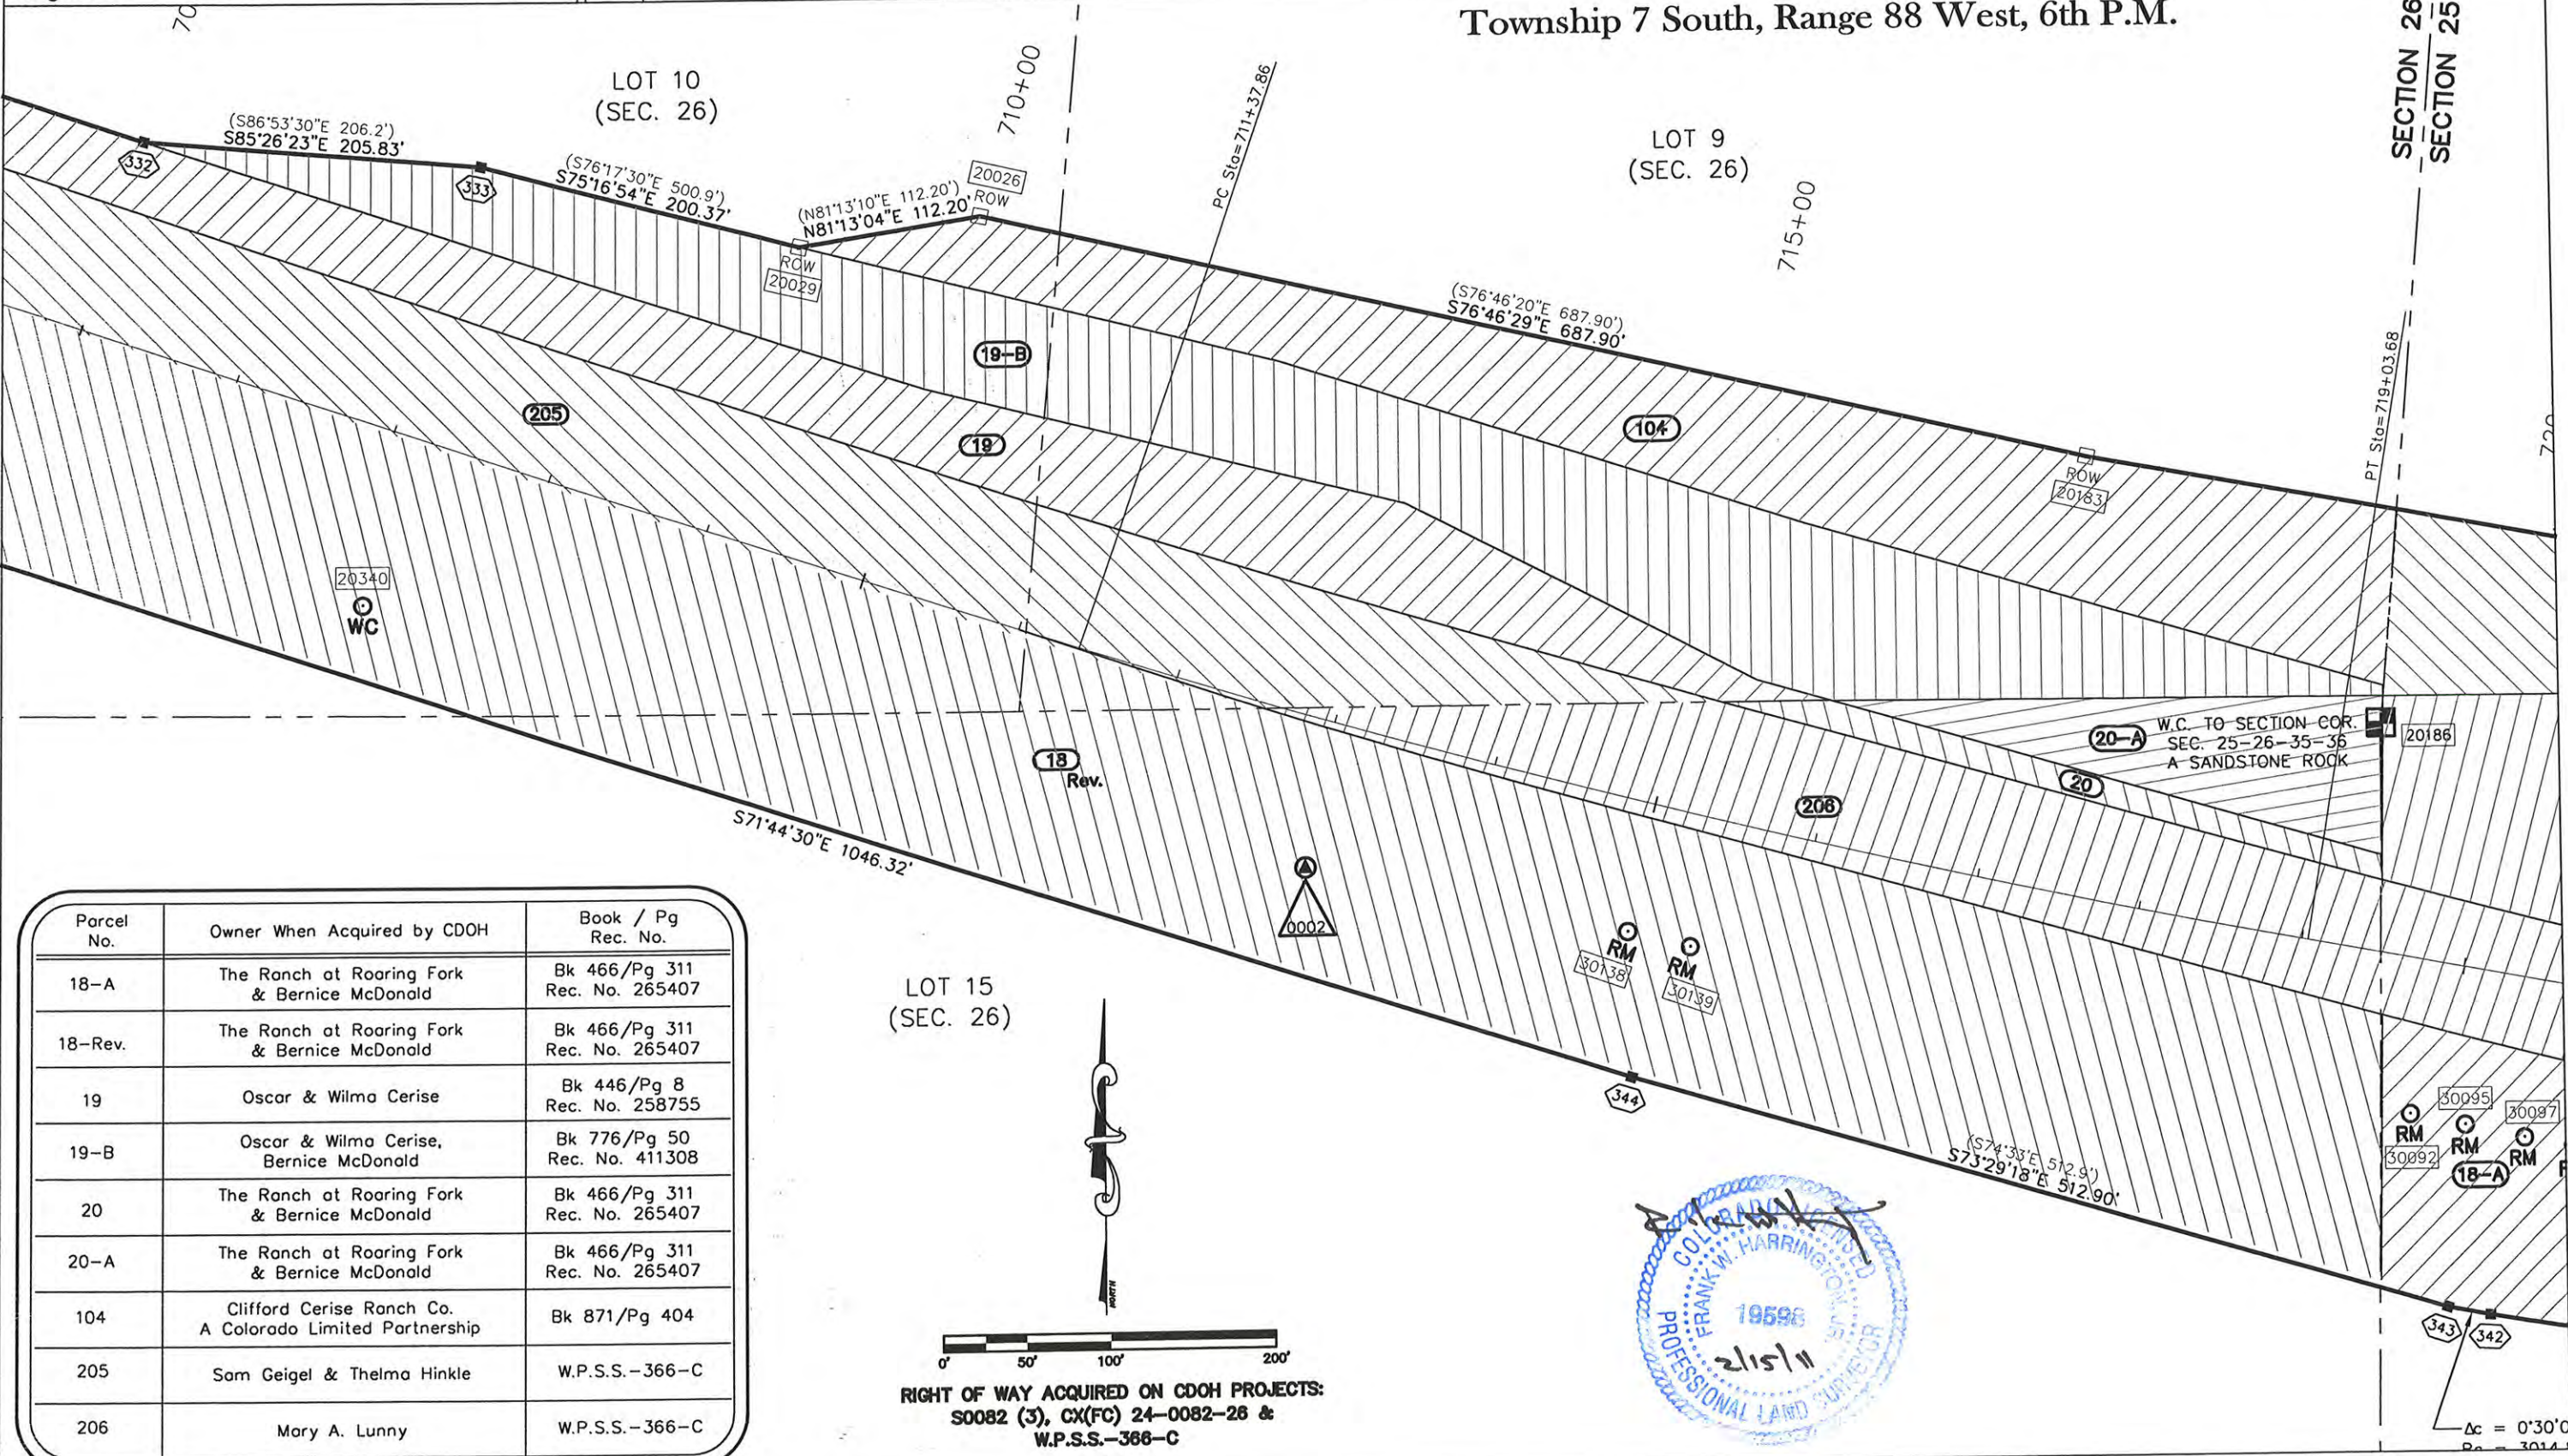

Parcel No.	Owner When Acquired by CDOH	Book / Pg Rec. No.
18-A	The Ranch at Roaring Fork & Bernice McDonald	Bk 466/Pg 311 Rec. No. 265407
18-Rev.	The Ranch at Roaring Fork & Bernice McDonald	Bk 466/Pg 311 Rec. No. 265407
19	Oscar & Wilma Cerise	Bk 446/Pg 8 Rec. No. 258755
19-B	Oscar & Wilma Cerise, Bernice McDonald	Bk 776/Pg 50 Rec. No. 411308
20	The Ranch at Roaring Fork & Bernice McDonald	Bk 466/Pg 311 Rec. No. 265407
20-A	The Ranch at Roaring Fork & Bernice McDonald	Bk 466/Pg 311 Rec. No. 265407
104	Clifford Cerise Ranch Co. A Colorado Limited Partnership	Bk 871/Pg 404
205	Sam Geigel & Thelma Hinkle	W.P.S.S.-366-C
206	Mary A. Lunny	W.P.S.S.-366-C

RIGHT OF WAY ACQUIRED ON CDOH PROJECTS:
S0082 (3), CX(FC) 24-0082-26 &
W.P.S.S.-366-C



SECTION 26
SECTION 25

PT Sta=719+03.68

20186

30095

30092

18-A

343

342

Δc = 0°30'0"

Pc = 3014.4'

FILING CERTIFICATION: 20____ DAY OF _____, 20____, AT _____, FOR INFORMATION ONLY IN BOOK DEPOSITED THIS _____ OF THE COUNTY LAND SURVEYS/RIGHT OF WAY SURVEYS AT PAGE _____, RECEPTION NUMBER _____, SIGNED _____ DEPT. _____

Colorado Department of Transportation
222 South 6th Street
Room 317
Grand Junction, CO 81501
Phone: 970-683-6233 FAX: 970-683-6249
Region 3 JEM


Sheet Revisions		
Date	Description	Initials

Sheet Revisions		
Date	Description	Initials

Sheet Revisions		
Date	Description	Initials



Right of Way Plans			
Plan Sheet			
Project Number: C 0821-091			
Project Location: SH82 Deer Fence Repair/Install			
Garfield County			
Project Code: 17701	Lost Mod. Date: 01/27/11	Subset Sheets: 7.01 to 7.19	Sheet No.: 7.14

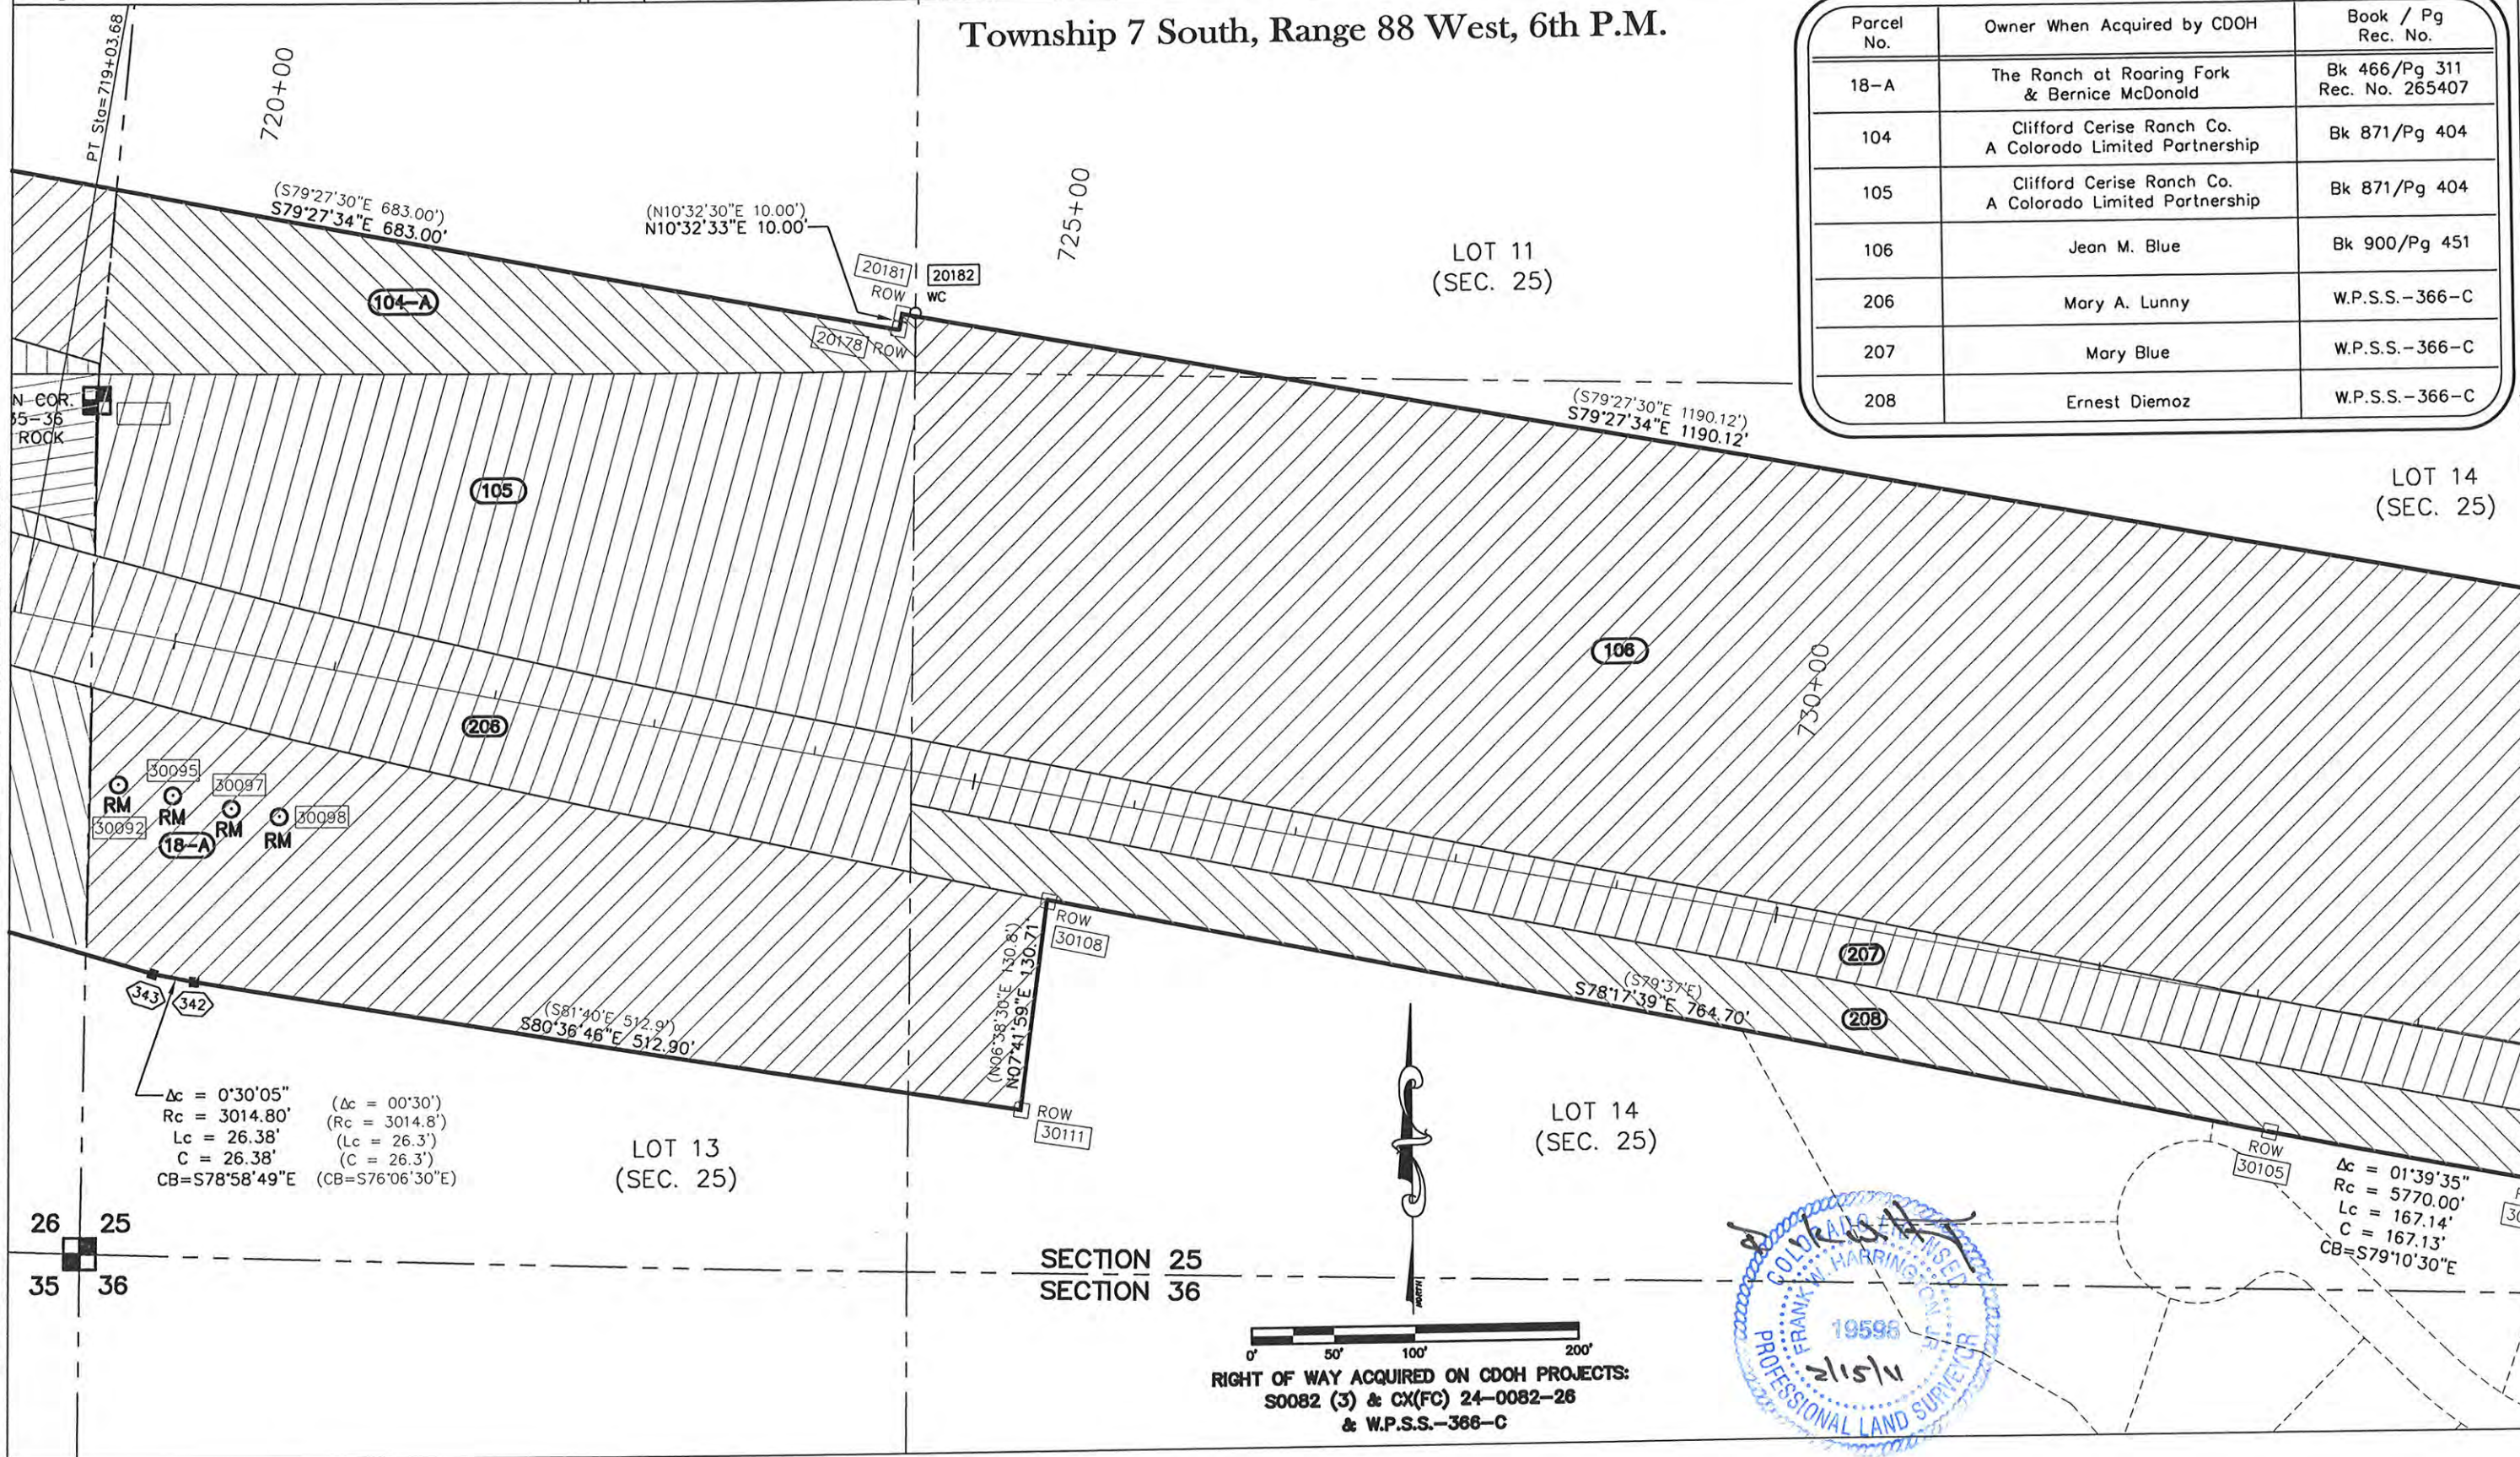


Sheet Revisions		
Date	Description	Initials

Sheet Revisions		
Date	Description	Initials

Sheet Revisions		
Date	Description	Initials



Right of Way Plans			
Plan Sheet			
Project Number: C 0821-091			
Project Location: SH82 Deer Fence Repair/Install			
Gorfield County			
Project Code: 17701	Last Mod. Date: 01/27/11	Subset Sheets: 7.01 to 7.19	Sheet No.: 7.15

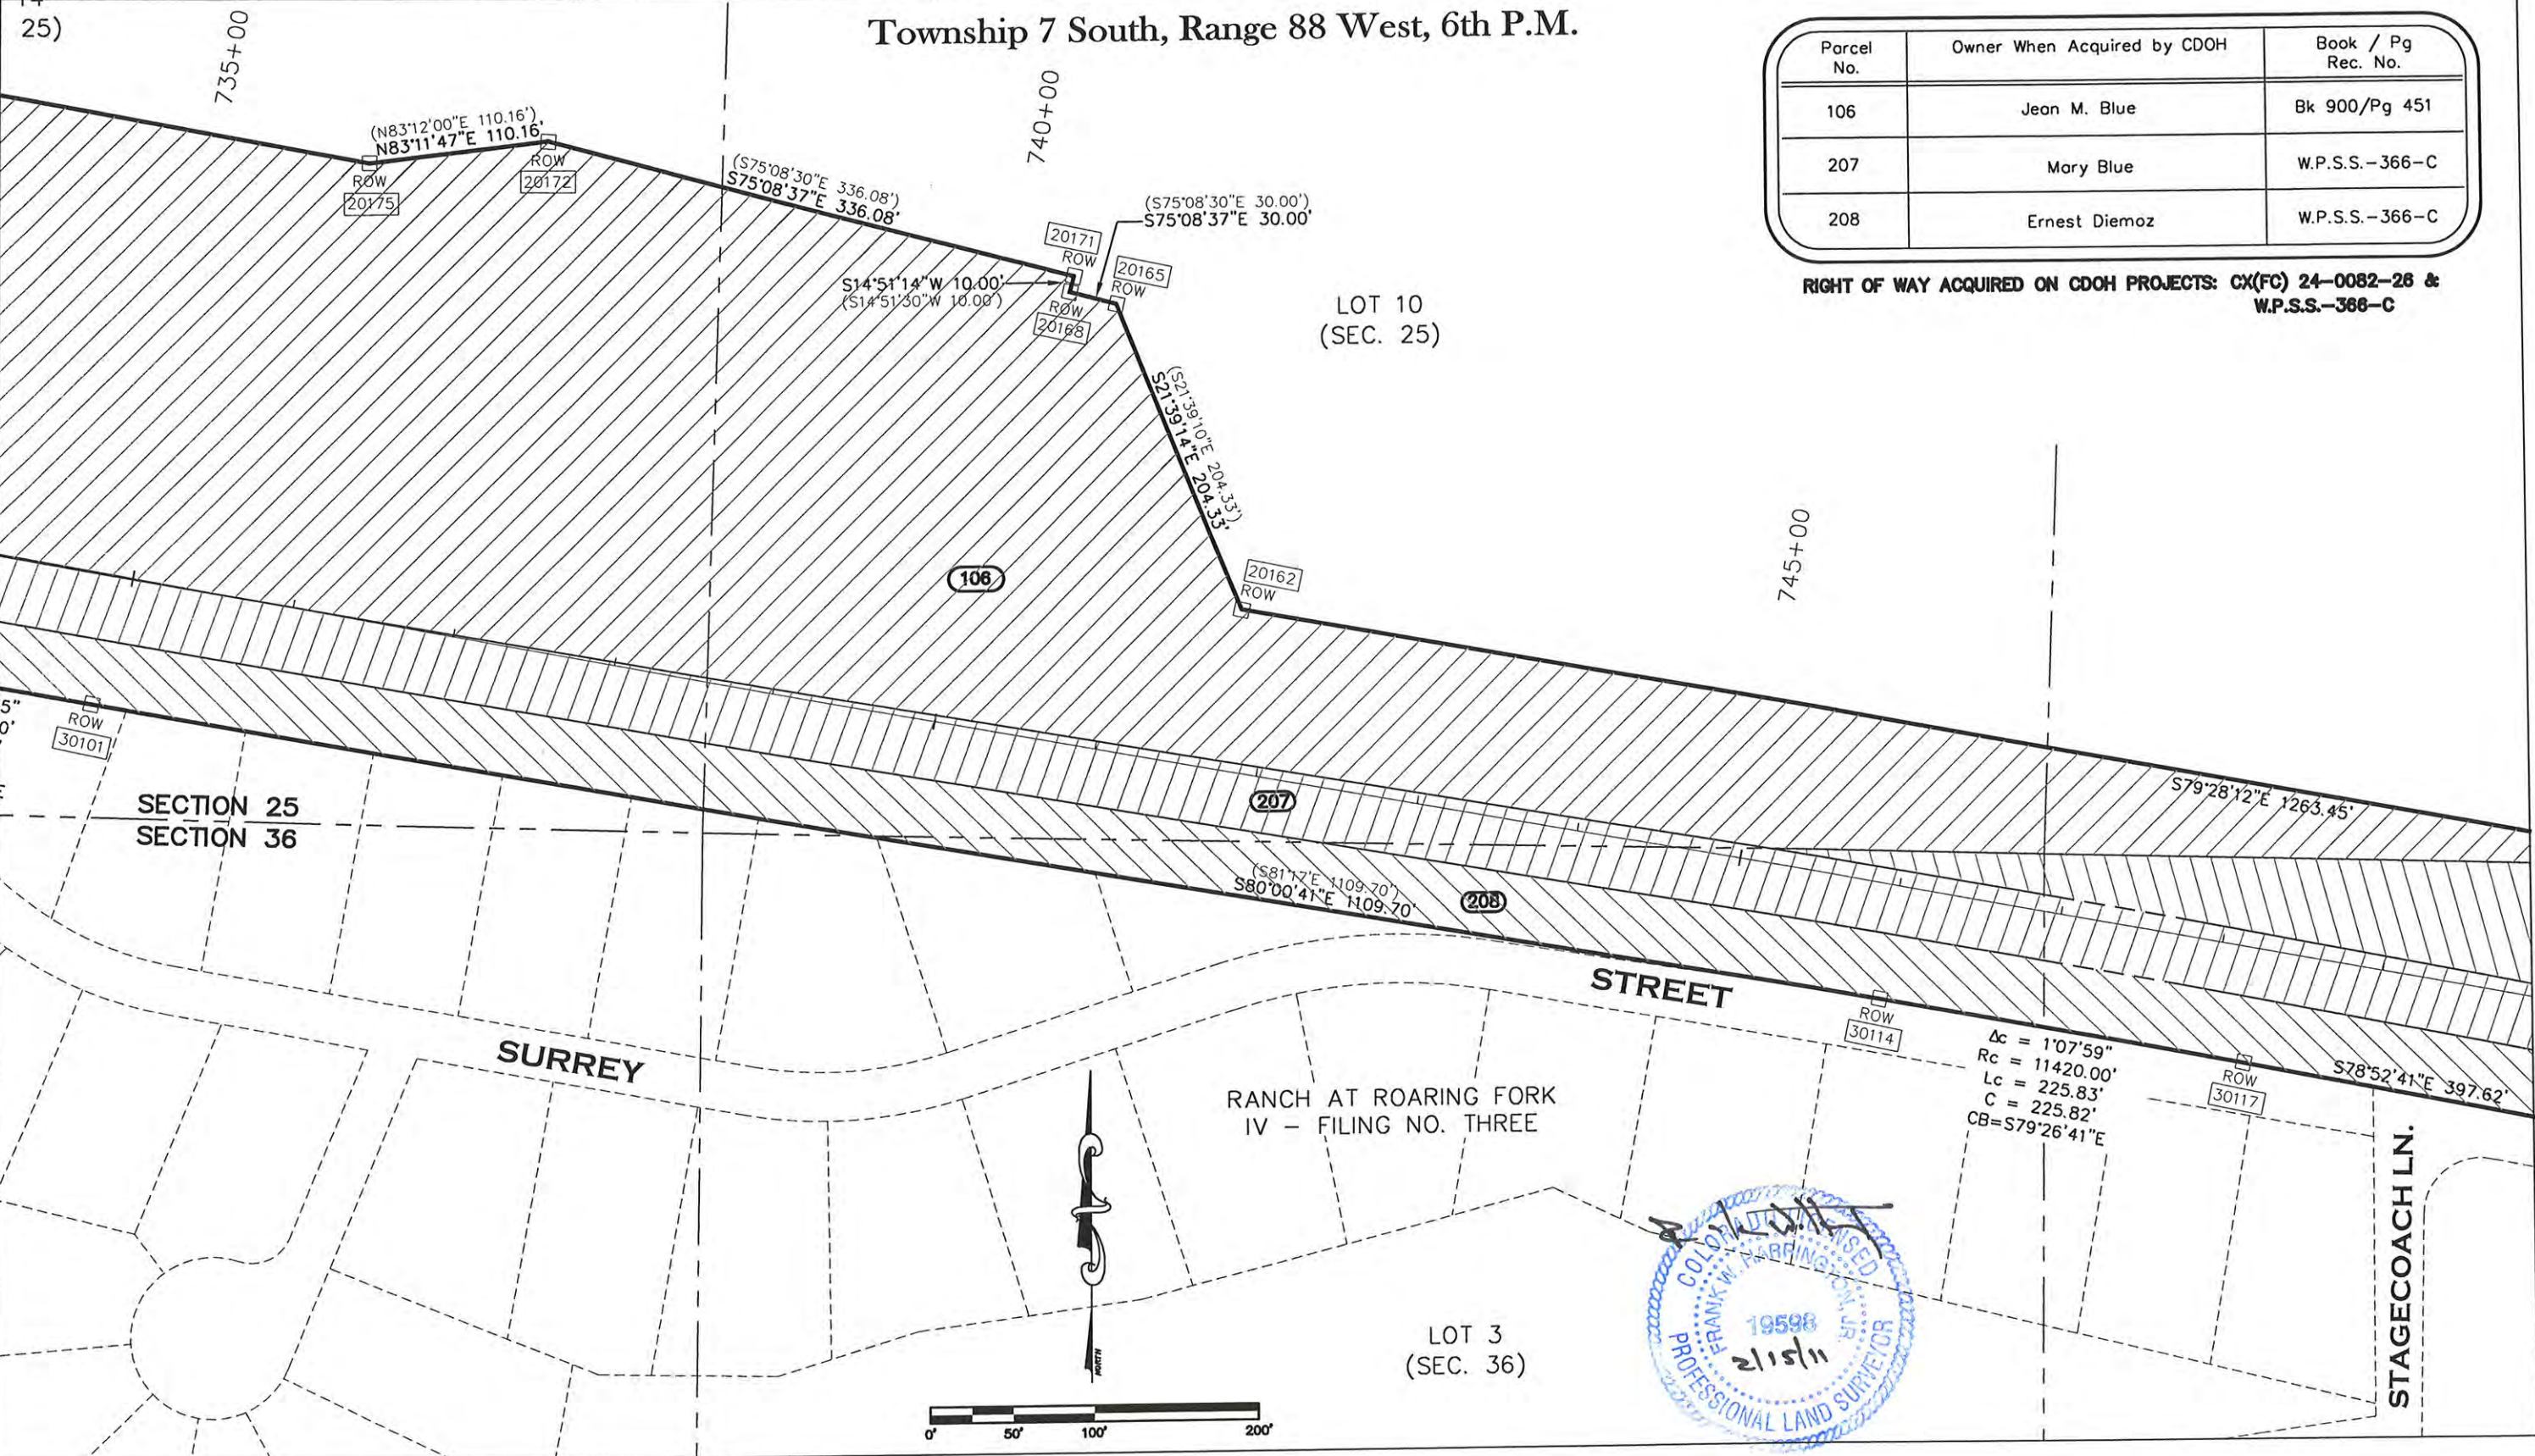

FILING CERTIFICATION: 20____ AT _____ M., FOR INFORMATION ONLY IN BOOK
DEPOSITED THIS _____ DAY OF _____ OF THE COUNTY LAND SURVEYS/RIGHT OF WAY SURVEYS AT PAGE _____, RECEPTION NUMBER
_____, SIGNED _____ DEPT.

FILING CERTIFICATION: 20____ DAY OF _____ M., FOR INFORMATION ONLY IN BOOK DEPOSITED THIS _____ OF THE COUNTY LAND SURVEYS/RIGHT OF WAY SURVEYS AT PAGE _____, RECEPTION NUMBER _____ DEPT. _____ SIGNED _____

Colorado Department of Transportation
222 South 6th Street
Room 317
Grand Junction, CO 81501
Phone: 970-683-6233 FAX: 970-683-6249
Region 3 JEM

Sheet Revisions		
Date	Description	Initials

Sheet Revisions		
Date	Description	Initials

Sheet Revisions		
Date	Description	Initials




Right of Way Plans			
Plan Sheet			
Project Number: C 0821-091			
Project Location: SH82 Deer Fence Repair/Install			
Garfield County			
Project Code: 17701	Lost Mod. Date: 01/27/11	Subset Sheets: 7.01 to 7.19	Sheet No.: 7.16

Township 7 South, Range 88 West, 6th P.M.

Parcel No.	Owner When Acquired by CDOH	Book / Pg Rec. No.
106-A	Jean M. Blue	Bk 900/Pg 451
207	Mary Blue	W.P.S.S.-366-C
209	Wm. Paterson	W.P.S.S.-366-C

RIGHT OF WAY ACQUIRED ON CDOH PROJECTS: CX(FC) 24-0082-26 & W.P.S.S.-366-C

SECTION 25
SECTION 36

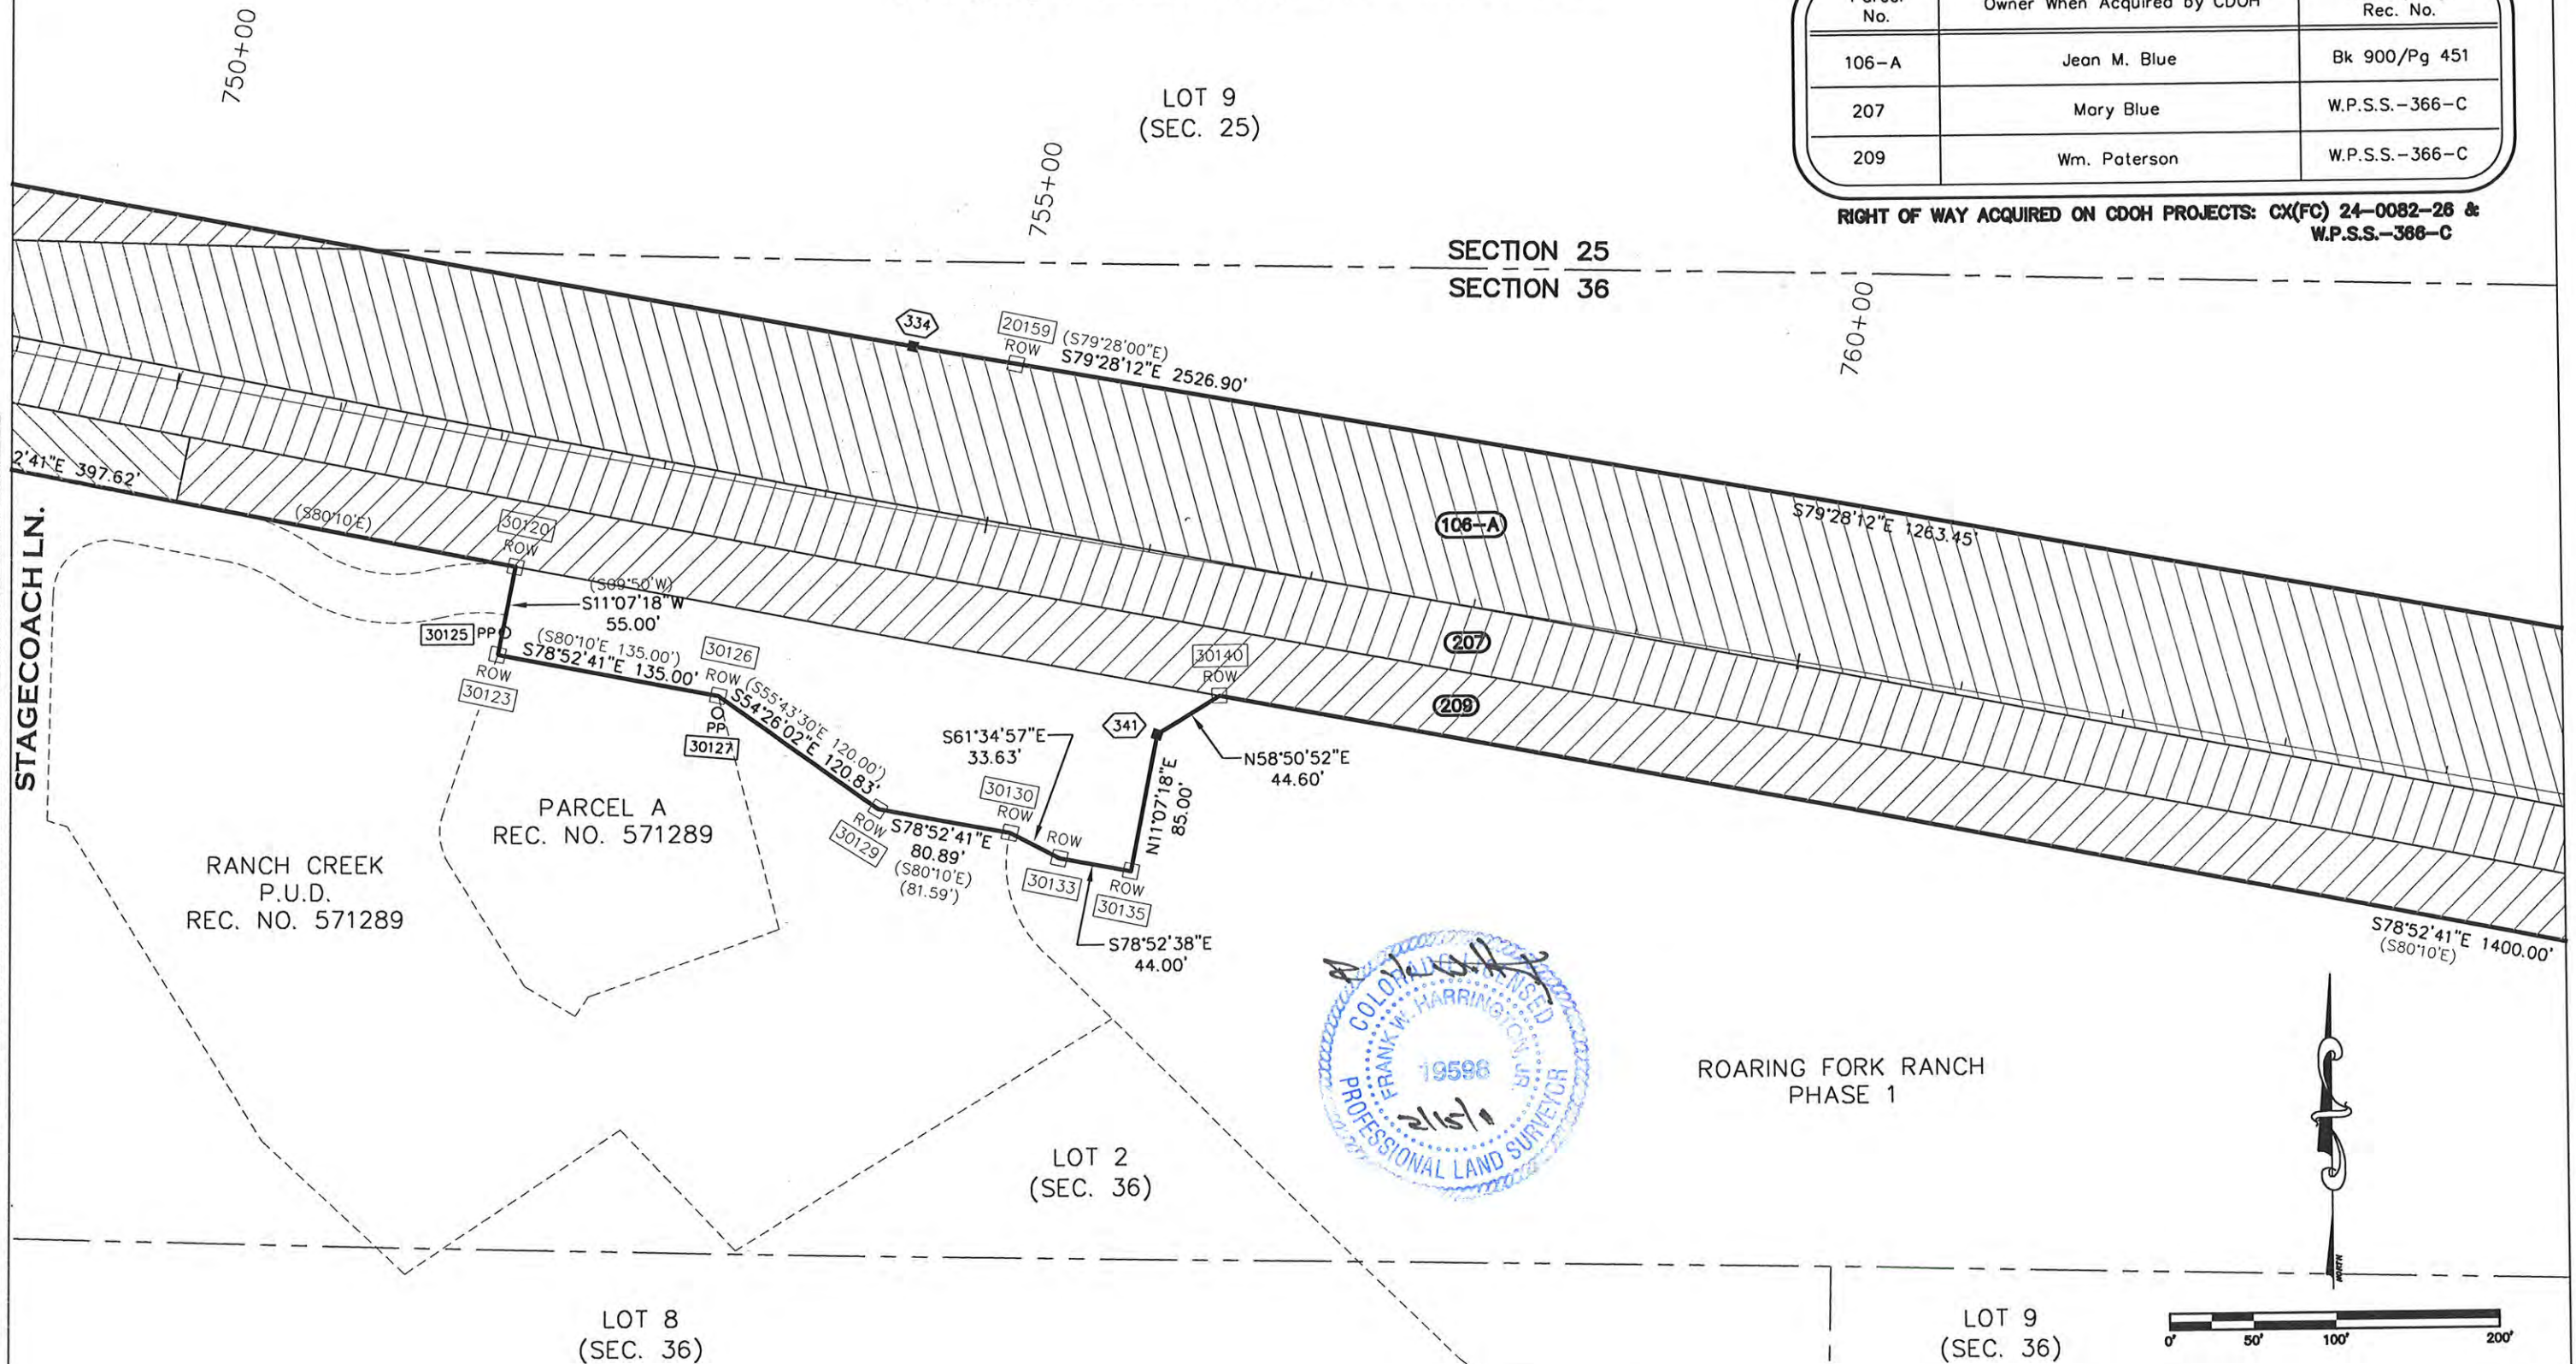

FILING CERTIFICATION: 20____, AT ____ M., FOR INFORMATION ONLY IN BOOK
DEPOSITED THIS ____ DAY OF ____ OF THE COUNTY LAND SURVEYS/RIGHT OF WAY SURVEYS AT PAGE ____ RECEPTION NUMBER
____ DEPT. SIGNED _____

Colorado Department of Transportation
222 South 6th Street
Room 317
Grand Junction, CO 81501
Phone: 970-683-6233 FAX: 970-683-6249
Region 3 JEM

Sheet Revisions		
Date	Description	Initials

Sheet Revisions		
Date	Description	Initials

Sheet Revisions		
Date	Description	Initials



Right of Way Plans			
Plan Sheet			
Project Number: C 0821-091			
Project Location: SH82 Deer Fence Repair/Install			
Garfield County			
Project Code: 17701	Last Mod. Date: 01/27/11	Subset Sheets: 7.01 to 7.19	Sheet No.: 7.17


Township 7 South, Range 87 & 88 West, 6th P.M.

SECTION 25
SECTION 36

25 30
36 31

Parcel No.	Owner When Acquired by CDOH	Book / Pg Rec. No.
106-A	Jean M. Blue	Bk 900/Pg 451
107	The Ranch at Roaring Fork Homeowners Association Inc., A Colorado Non-Profit Corp.	Bk 830/Pg 884
107-A	The Ranch at Roaring Fork Homeowners Association Inc., A Colorado Non-Profit Corp.	Bk 830/Pg 884
209	Wm. Paterson	W.P.S.S.-366-C

RIGHT OF WAY ACQUIRED ON CDOH PROJECTS: CX(FC) 24-0082-28 & W.P.S.S.-366-C

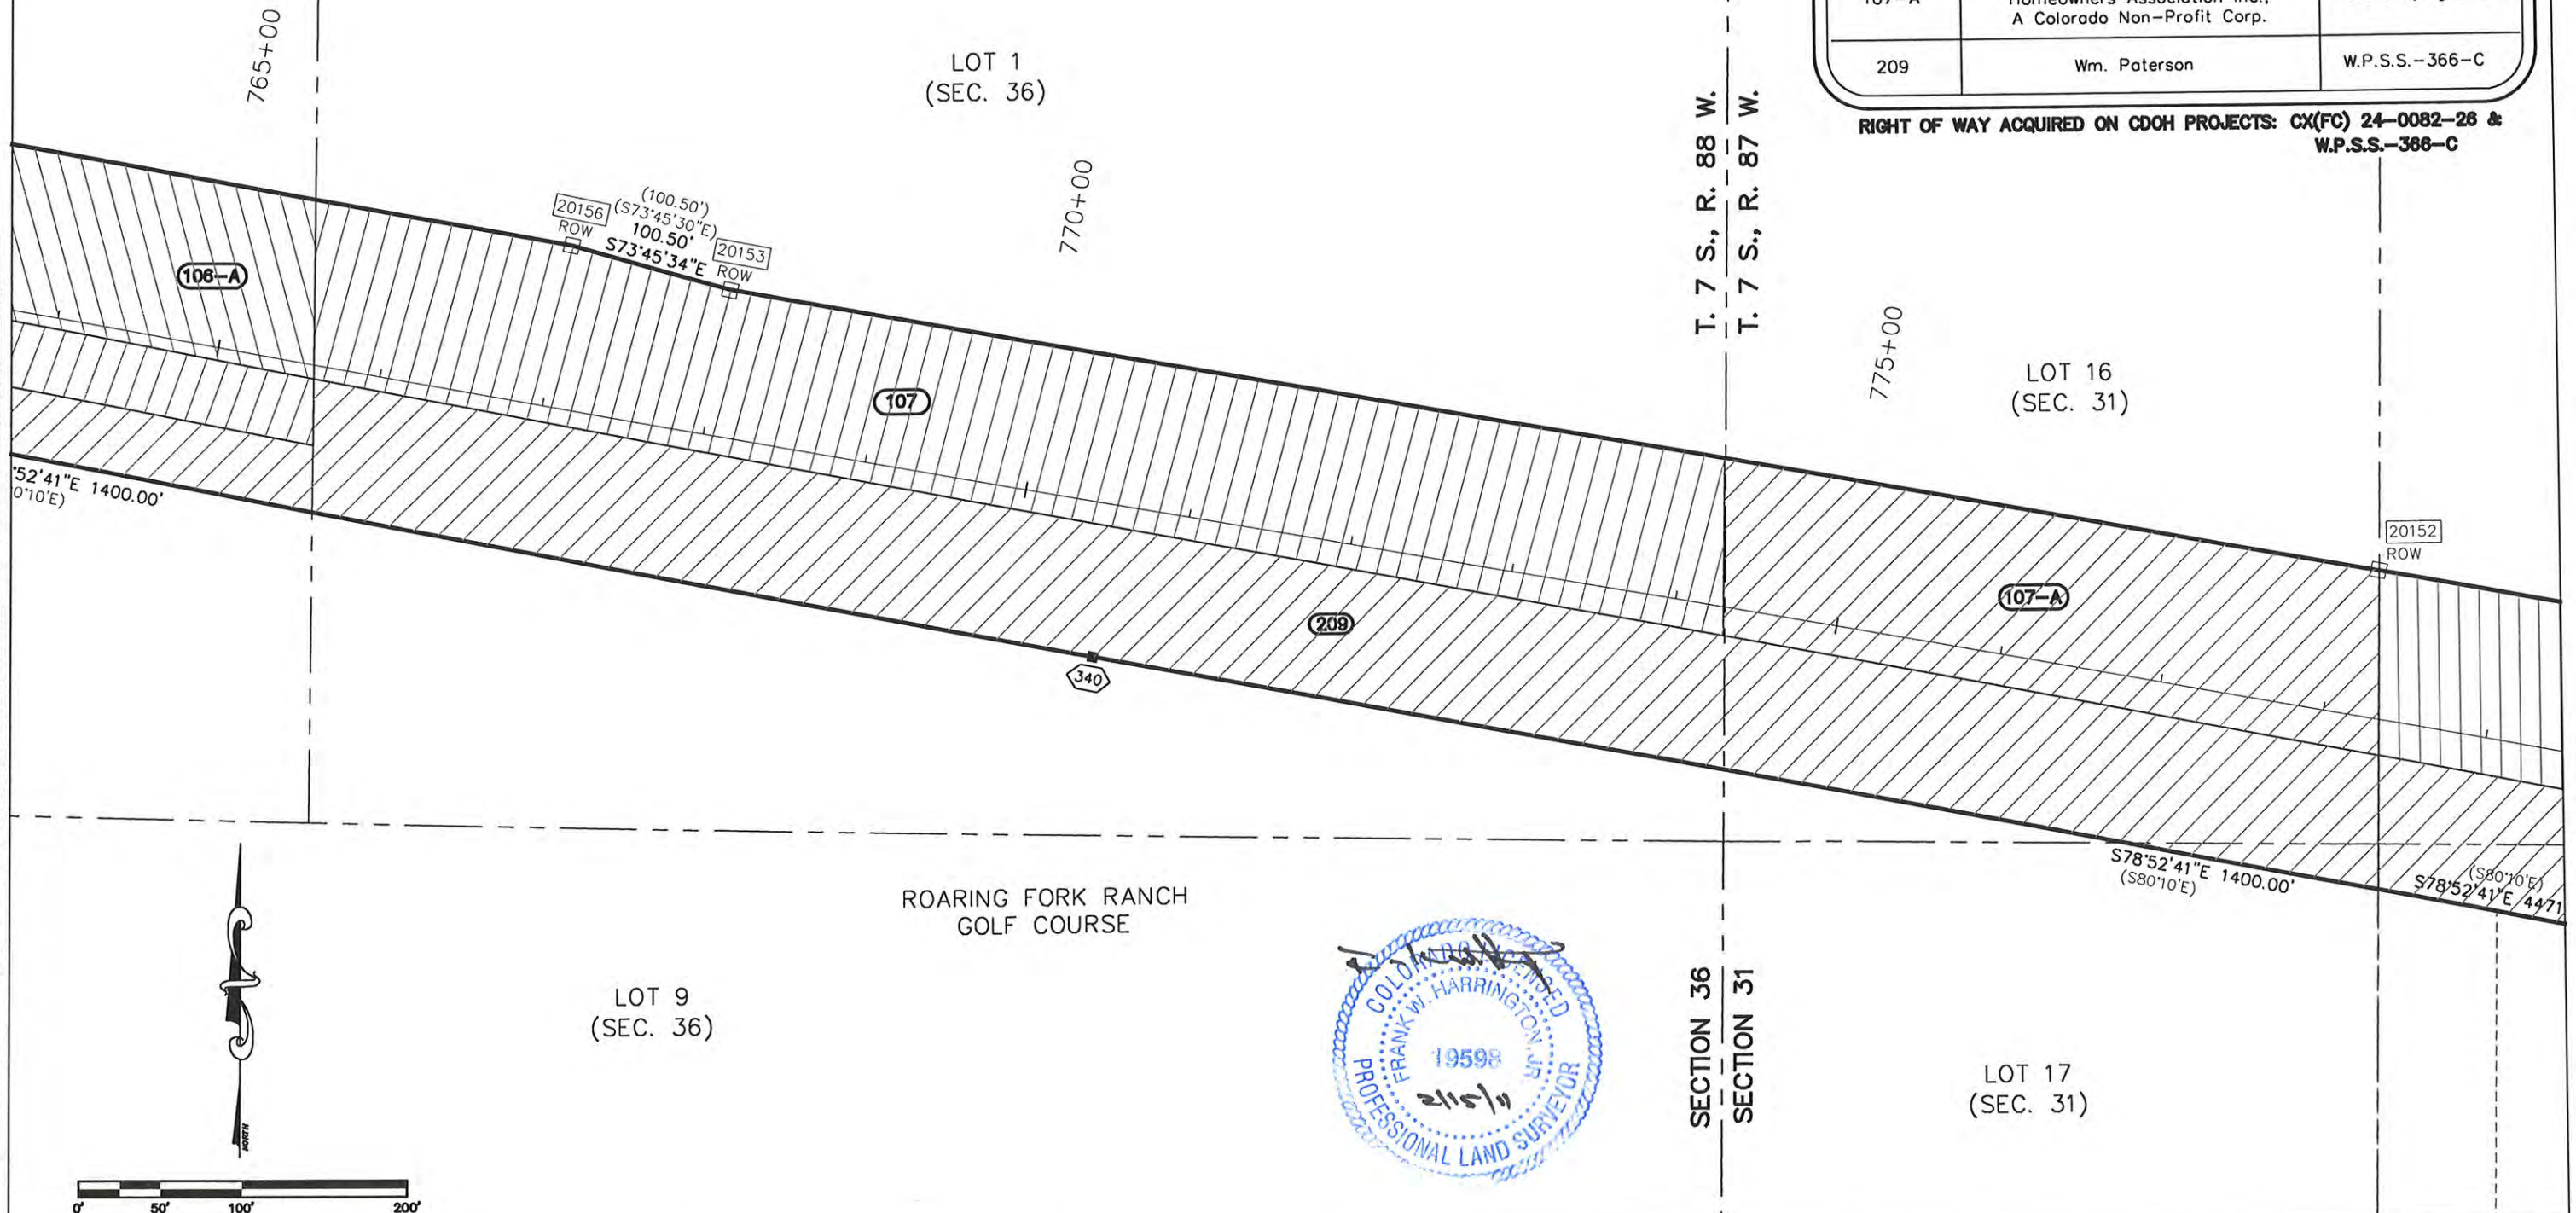

Sheet Revisions		
Date	Description	Initials

Sheet Revisions		
Date	Description	Initials

Sheet Revisions		
Date	Description	Initials




Right of Way Plans			
Plan Sheet			
Project Number: C 0821-091			
Project Location: SH82 Deer Fence Repair/Install			
Garfield County			
Project Code: 17701	Last Mod. Date: 01/27/11	Subset Sheets: 7.01 to 7.19	Sheet No.: 7.18

Township 7 South, Range 87 West, 6th P.M.

Parcel No.	Owner When Acquired by CDOH	Book / Pg Rec. No.
108	The Mary Ann Hyde Revocable Trust	Bk 834/Pg 581
109	Brock C. Reade and Cheryl L. Reade	Bk 823/Pg 815
110	Stanley Lyle Oliver and Sarah K. Oliver	Bk 861/Pg 890
210	George & Mary Blue	W.P.S.S.-366-C

RIGHT OF WAY ACQUIRED ON CDOH PROJECTS: CX(FC) 24-0082-28 & W.P.S.S.-366-C

FILING CERTIFICATION: 20____ DAY OF _____ M., FOR INFORMATION ONLY IN BOOK DEPOSITED THIS _____ OF THE COUNTY LAND SURVEYS/RIGHT OF WAY SURVEYS AT PAGE _____, RECEPTION NUMBER _____, SIGNED _____ DEPT. _____

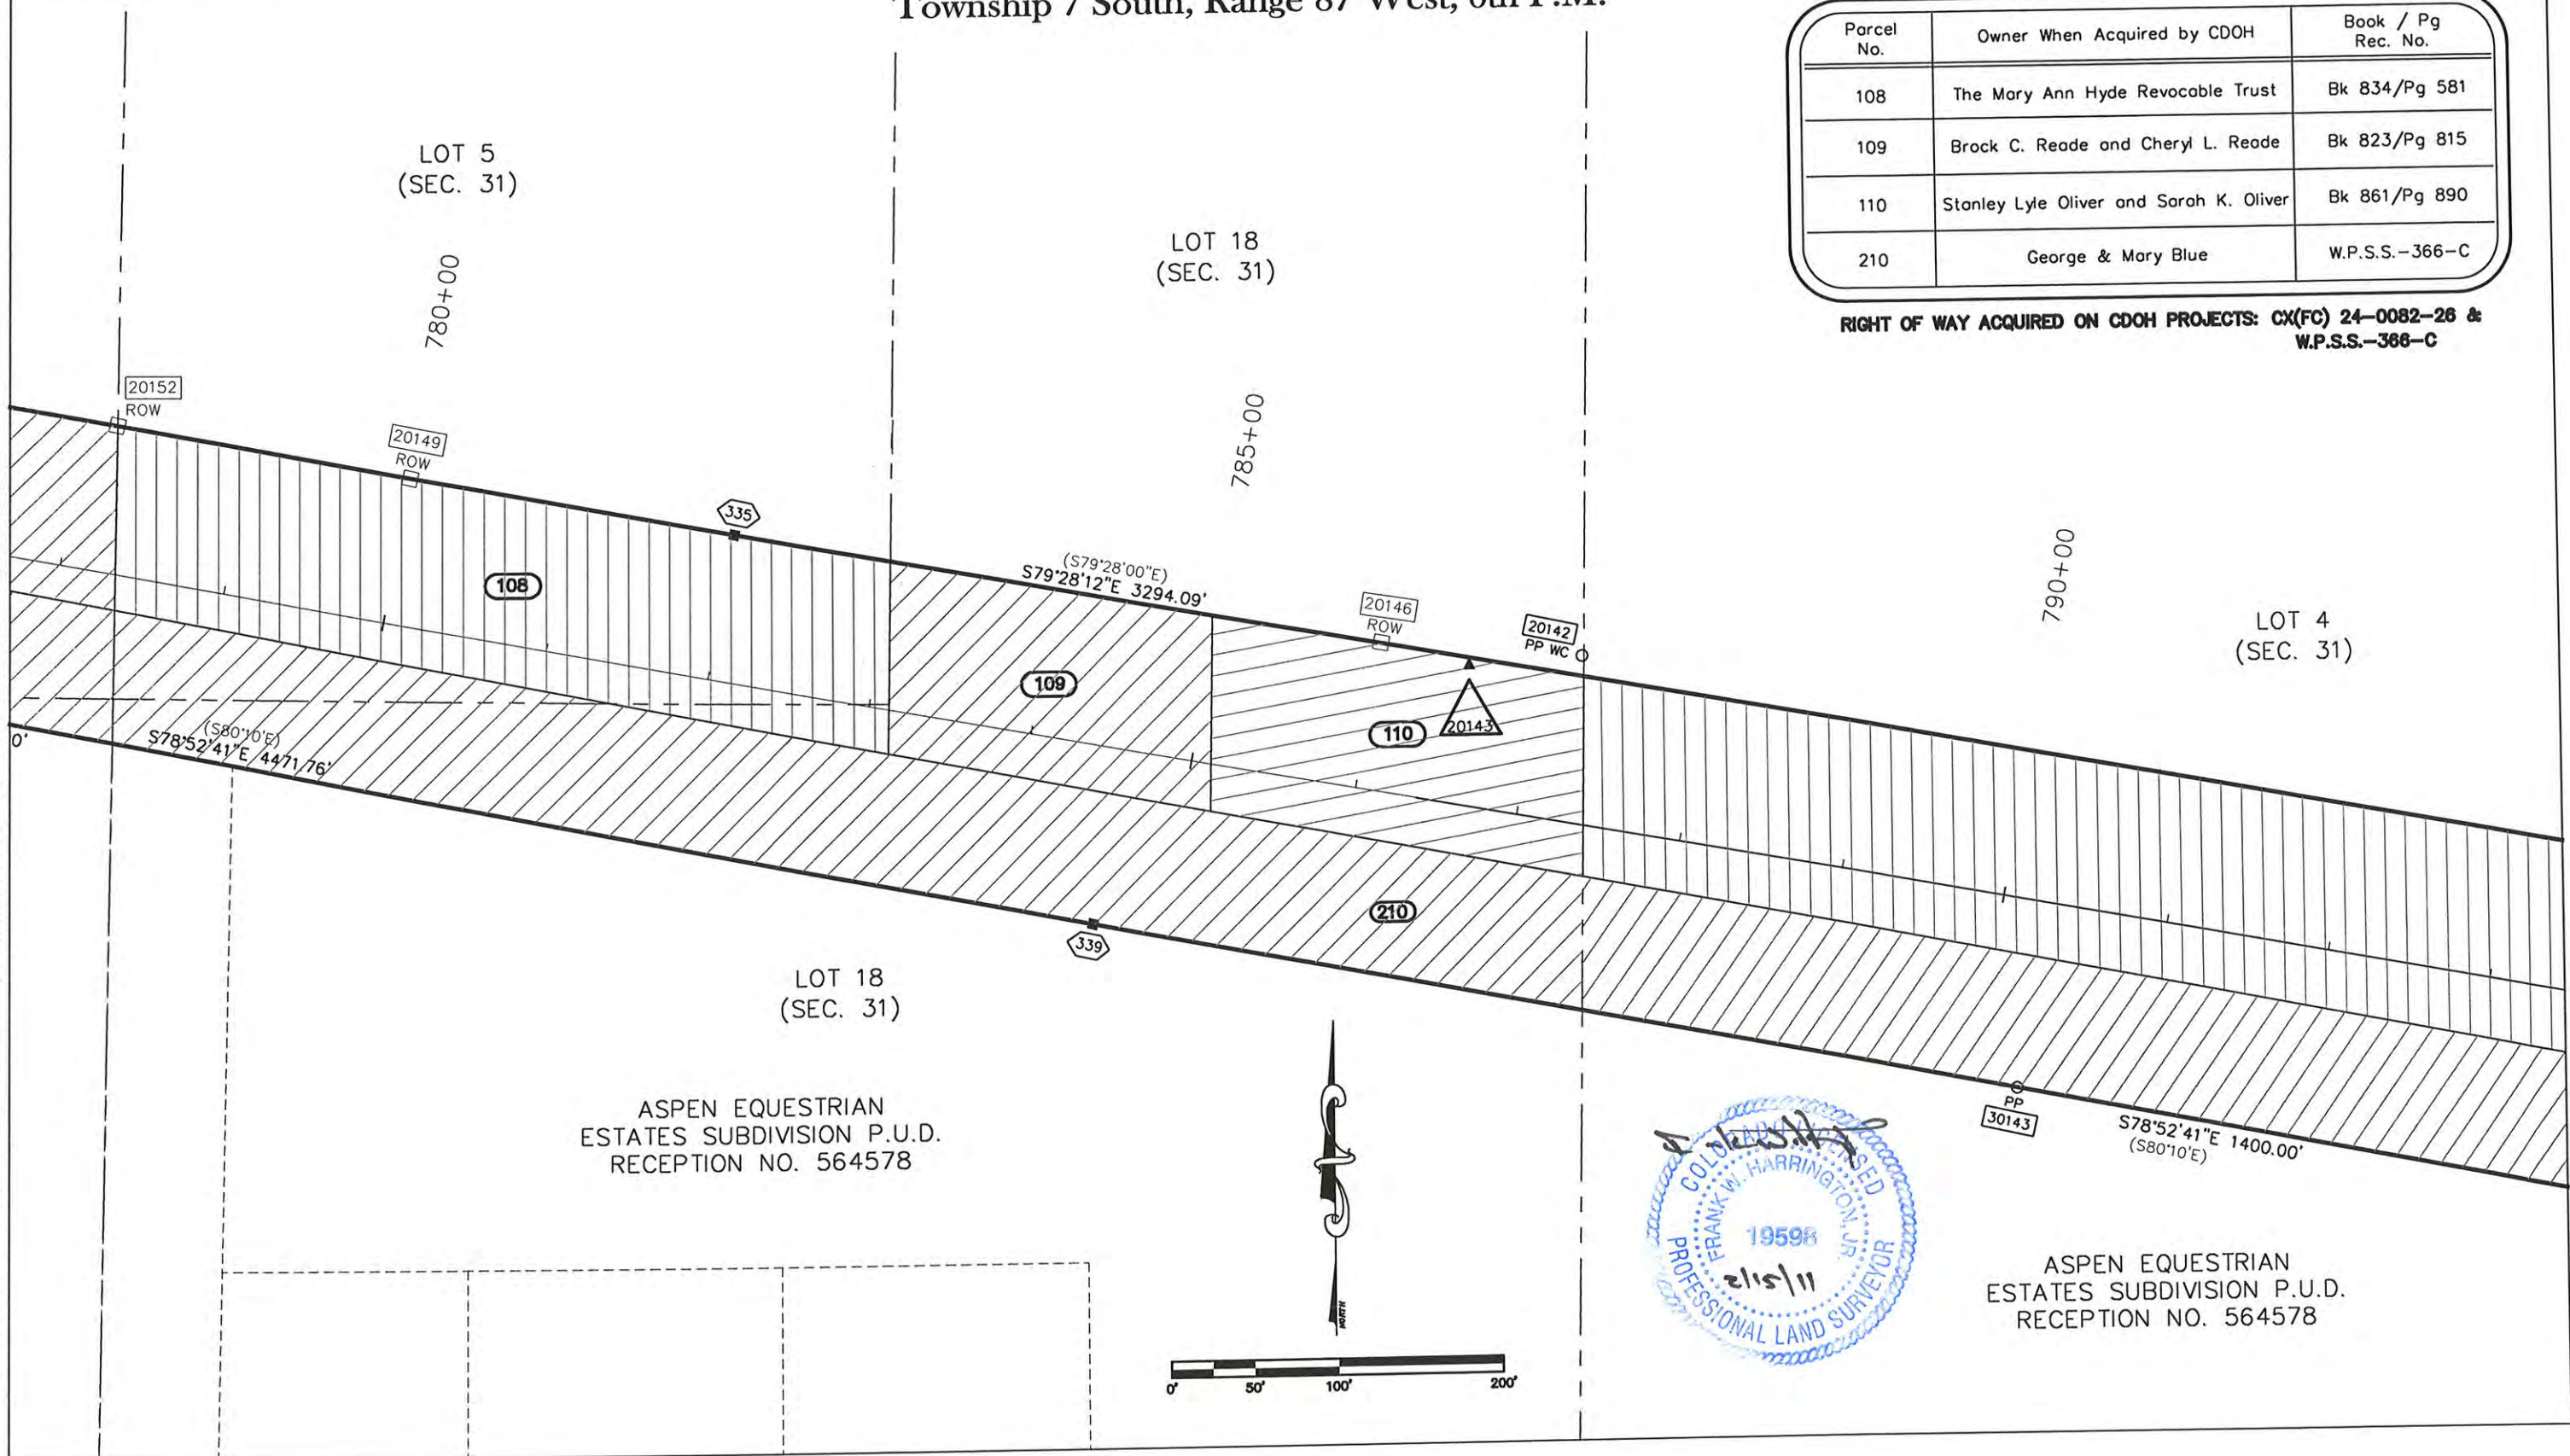

ASPEN EQUESTRIAN
ESTATES SUBDIVISION P.U.D.
RECEPTION NO. 564578

ASPEN EQUESTRIAN
ESTATES SUBDIVISION P.U.D.
RECEPTION NO. 564578

FILING CERTIFICATION: 20____ AT _____ M., FOR INFORMATION ONLY IN BOOK
DEPOSITED THIS _____ DAY OF _____ OF THE COUNTY LAND SURVEYS/RIGHT OF WAY SURVEYS AT PAGE _____, RECEPTION NUMBER
_____, SIGNED _____ DEPT. _____

Colorado Department of Transportation
222 South 6th Street
Room 317
Grand Junction, CO 81501
Phone: 970-683-6233 FAX: 970-683-6249
Region 3 JEM

Sheet Revisions		
Date	Description	Initials

Sheet Revisions		
Date	Description	Initials

Sheet Revisions		
Date	Description	Initials



Right of Way Plans			
Plan Sheet			
Project Number: C 0821-091			
Project Location: SH82 Deer Fence Repair/Install			
Garfield County			
Project Code: 17701	Last Mod. Date: 01/27/11	Subset Sheets: 7.01 to 7.19	Sheet No.: 7.19

Township 7 South, Range 87 West, 6th P.M.

Parcel No.	Owner When Acquired by CDOH	Book / Pg Rec. No.
111	The Mary Ann Hyde Revocable Trust	Bk 834/Pg 581
210	George & Mary Blue	W.P.S.S.-366-C

RIGHT OF WAY ACQUIRED ON CDOH PROJECTS: CX(FC) 24-0082-26 & W.P.S.S.-366-C

