



COLORADO
 DEPARTMENT OF HIGHWAYS
 PLAN AND PROFILE OF PROPOSED
 PROJECT NO. C 13-0014-12
 STATE HIGHWAY NO. 14
 LOGAN COUNTY

FEDERAL ROAD DIVISION NO.	DISTRICT	PROJ. NO.	SHEET NO.	TOTAL SHEETS
9	COLORADO	C 13-0014-12	1	

RIGHT OF WAY

— FILE —


INDEX OF SHEETS

SHEET 1 TITLE SHEET
2-2A TABULATION OF PROPERTIES
3-21 PLAN AND PROFILE SHEETS SHOWING RIGHT OF WAY
22-24 OWNERSHIP MAPS

SCALES OF ORIGINAL DRAWINGS
 ON PLAN 1 IN. 100 FT.
 ON PROFILE 1 IN. 100 FT. HORIZONTAL
 1 IN. 10 FT. VERTICAL
 GRADE LINE ON PROFILE IS SHOWN AS GRADE OF FINISHED ROAD
 GROSS LENGTH OF PROJECT
 NET LENGTH OF PROJECT

RIGHT OF WAY

CONSTR. ENGR'S. COPY

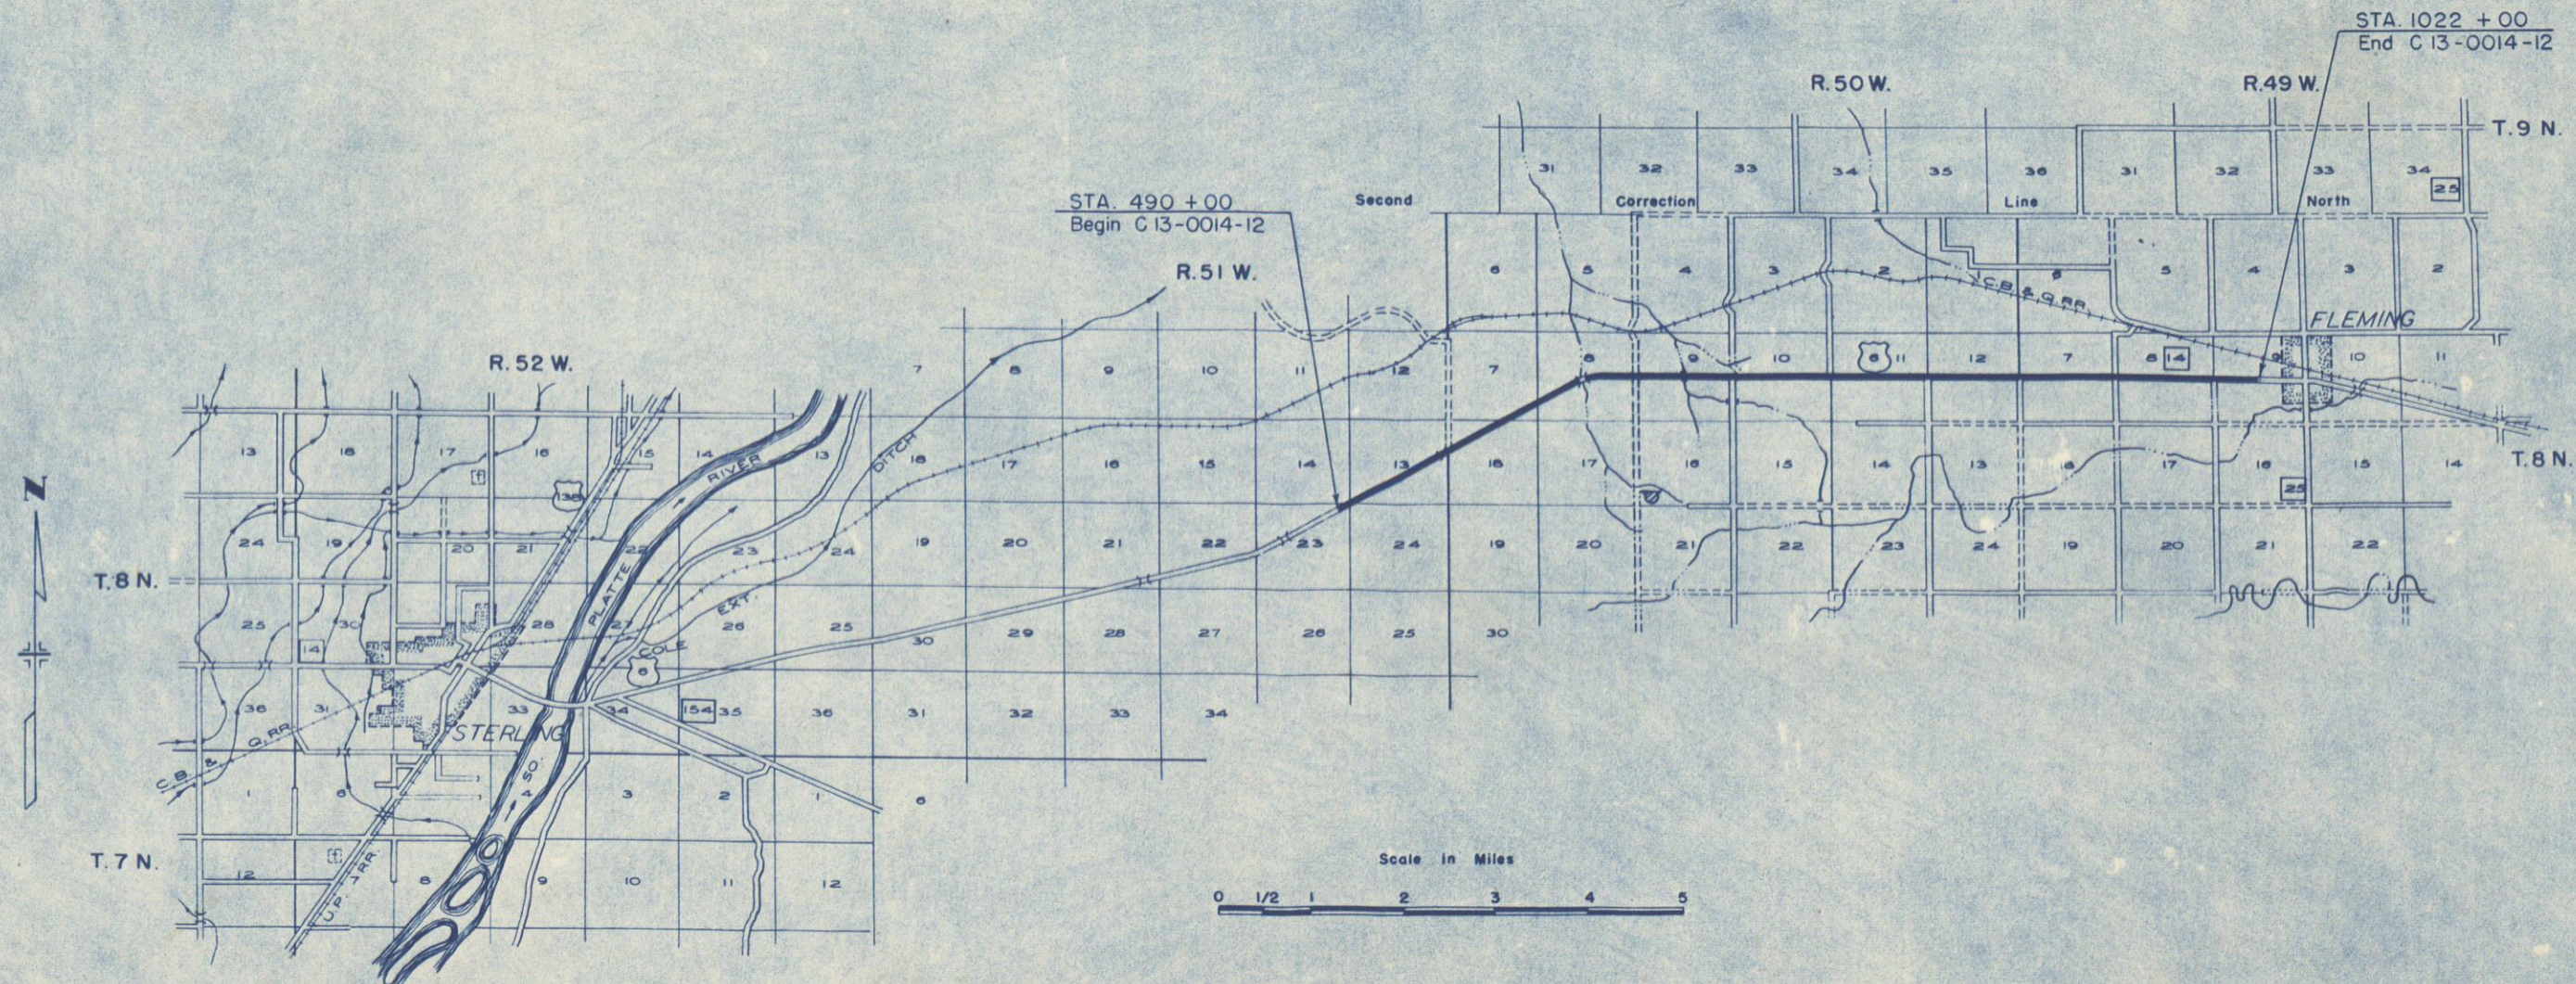

R.O.W. TABULATION OF PROPERTIES IN LOGAN COUNTY S.H.No. 14 PROJ. C 13-0014-12

FEDERAL ROAD DIVISION NO.	DISTRICT	PROJ. NO.	SHEET NO.	TOTAL SHEETS
9	COLORADO	C 13-0014-12	2	

RIGHT OF WAY

PARCEL NO.	OWNER	ADDRESS	LOCATION	AREA IN ACRES							REMARKS	NO.
				TOTAL LAND IN TRACT	PARCEL	TO BE ACQUIRED						
			T.8N., R.51W.									
1	STATE OF COLORADO		SE1/4SE1/4 SEC. 14	640	0.488	0.097	G					
2	STATE OF COLORADO		SW1/4SW1/4 SEC. 13	640	2.650	0.603						
			T.8N., R.50W.									
3	STATE OF COLORADO		SE1/4 SEC. 7	320	11.208	5.250						
4	STATE OF COLORADO		SW1/4 SEC. 8	640	2.724	0.644						
5	STATE OF COLORADO		E 1/2 SEC. 8	640	6.676	2.404						
✓ 6	ELMER R. HEDGES & FLADYS E. HEDGES	FLEMING, COLORADO	NW1/4 SEC. 9	320	1.661	0.581						
✓ 7	LOYALL W. BROWNELL & EDITH MAY BROWNELL	FLEMING, COLORADO	SW1/4 SEC. 9	320	1.653	0.810						
✓ 8	ELMER R. HEDGES & FLADYS E. HEDGES	FLEMING, COLORADO	NE1/4 SEC. 9	320	1.350	0.397						
✓ 9	LOYALL W. BROWNELL & EDITH MAY BROWNELL	FLEMING, COLORADO	SE1/4 SEC. 9	320	1.484	0.428	V					
✓ 10	LOYALL W. BROWNELL & EDITH MAY BROWNELL	FLEMING, COLORADO	SW1/4 SEC. 10	160	0.299	0.128	D					
✓ 11	ALLEN L. OAKLEY % S. L. MORRIS	1212 S. 3RD. AVE., STERLING, COLO.	NE1/4 SEC. 10	160	0.190	0.064						
✓ 12	ALBERTA ACOTT % LEE ACOTT	FLEMING, COLORADO.	NW1/4 SEC. 11	320	0.360	0.073						
✓ 13	L.W. BROWNELL & EDITH MAY BROWNELL	FLEMING, COLORADO	SE1/4 SEC. 11	160	0.265	0.053						
✓ 14	ALTA M. BUESCHING	905 W. ORANGE, PAMONA, CALIF.	SW1/4 SEC. 12	160	0.297	0.073						
✓ 15	OTTO SWEDLUND	FLEMING, COLORADO	SE1/4 SEC. 12	160	0.328	0.063						
✓ 15A	EVA SWEDLUND		NE1/4 SEC. 12		2.238	1.205						
			T.8N., R.49W.									
✓ 16	W.L. BARKLEY	FLEMING, COLORADO	SW1/4 SEC. 7	145	0.242	0.055						
✓ 17	W.L. BARKLEY	FLEMING, COLORADO	NE 1/4 SEC. 7	146	0.256	0.059						
✓ 18	A.J. BARKLEY EST. % EDWIN A. BARKLEY	FLEMING, COLORADO	SE 1/4 SEC. 7	160	0.254	0.062						
✓ 19	JAKE SLIZEWSKI	FLEMING, COLORADO	NW1/4 SEC. 8	155	0.298	0.077						
✓ 20	DONALD R. MORISON	4245 VINE ST., DENVER, COLO.	SW1/4 SEC. 8	160	0.296	0.075						

PROJ. C 13-0014-12

FEDERAL ROAD DIVISION NO.	DISTRICT	PROJ. NO.	SHEET NO.	TOTAL SHEETS
9	COLORADO	C 13-0014-12	2A	

RIGHT OF WAY

[illegible]


CONSTRUCTION DEPARTMENT OF HIGHWAYS
 DIVISION OF HIGHWAYS
 DISTRICT OF COLUMBIA
 ROAD & BRIDGE DIVISION
 DISTRICT OF COLUMBIA
 DISTRICT OF COLUMBIA

NOTES:
 1. SEE PLAN FOR LOCATION OF STRUCTURE.
 2. SEE PLAN FOR LOCATION OF STRUCTURE.
NOTES:
 1. SEE PLAN FOR LOCATION OF STRUCTURE.
 2. SEE PLAN FOR LOCATION OF STRUCTURE.
FED. ROAD DIST. NO.	DIST.	PROJ. NO.	SHEET NO.	TOTAL SHEETS
9	COLO.	C-13-0014-12	3	

NE 1/4 Sec 23 T8N R51W
 RIGHT OF WAY

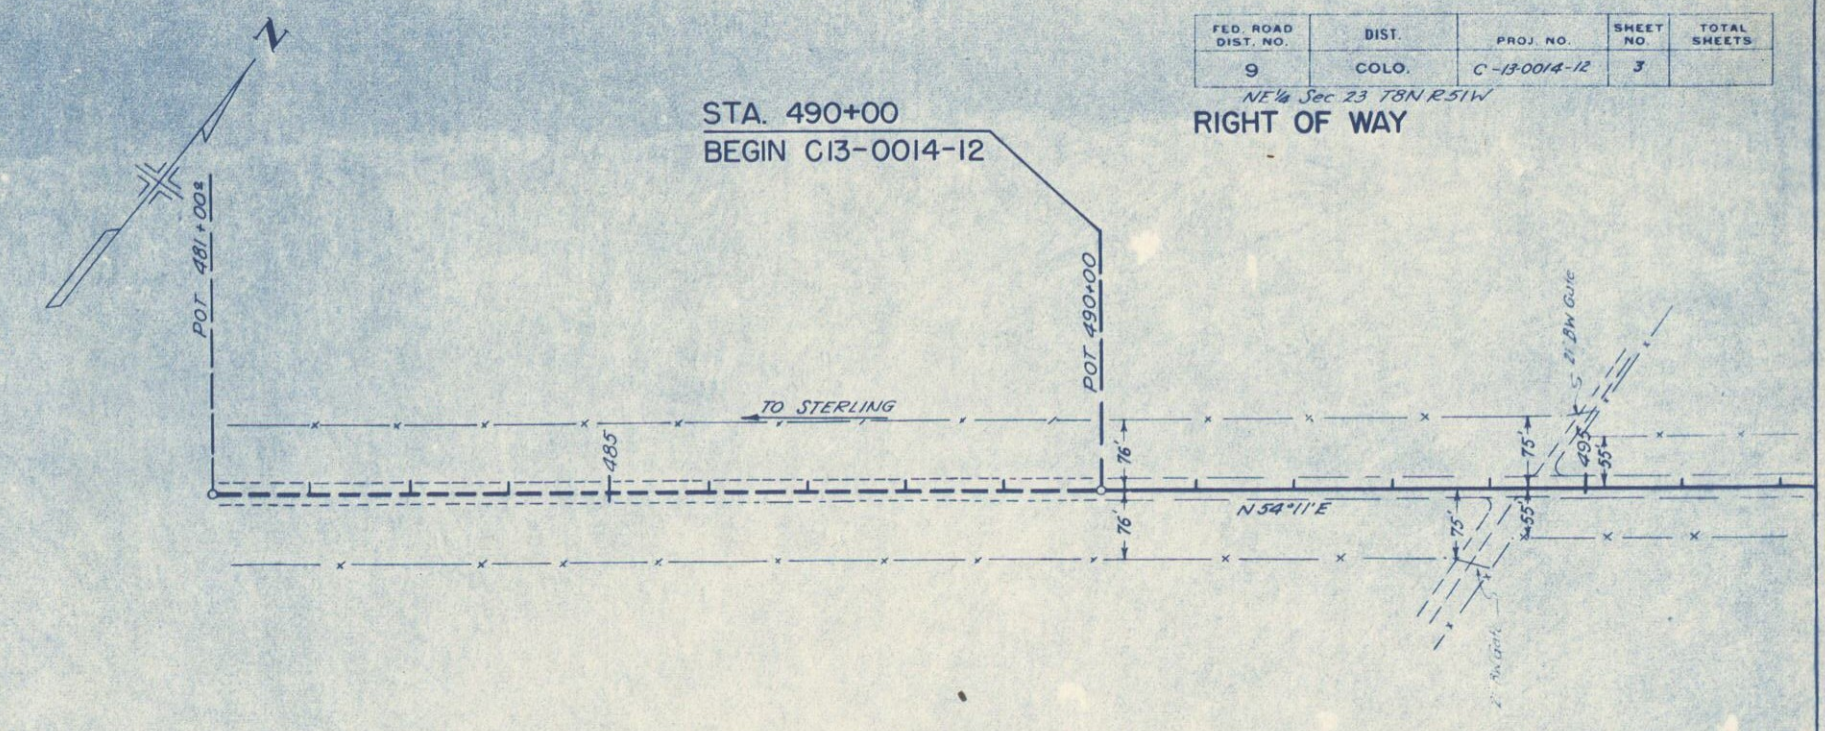

NE 1/4 Sec 23 T8N R51W
 BM - Ele 4186.14' Nail in fence post at Sta 489+95


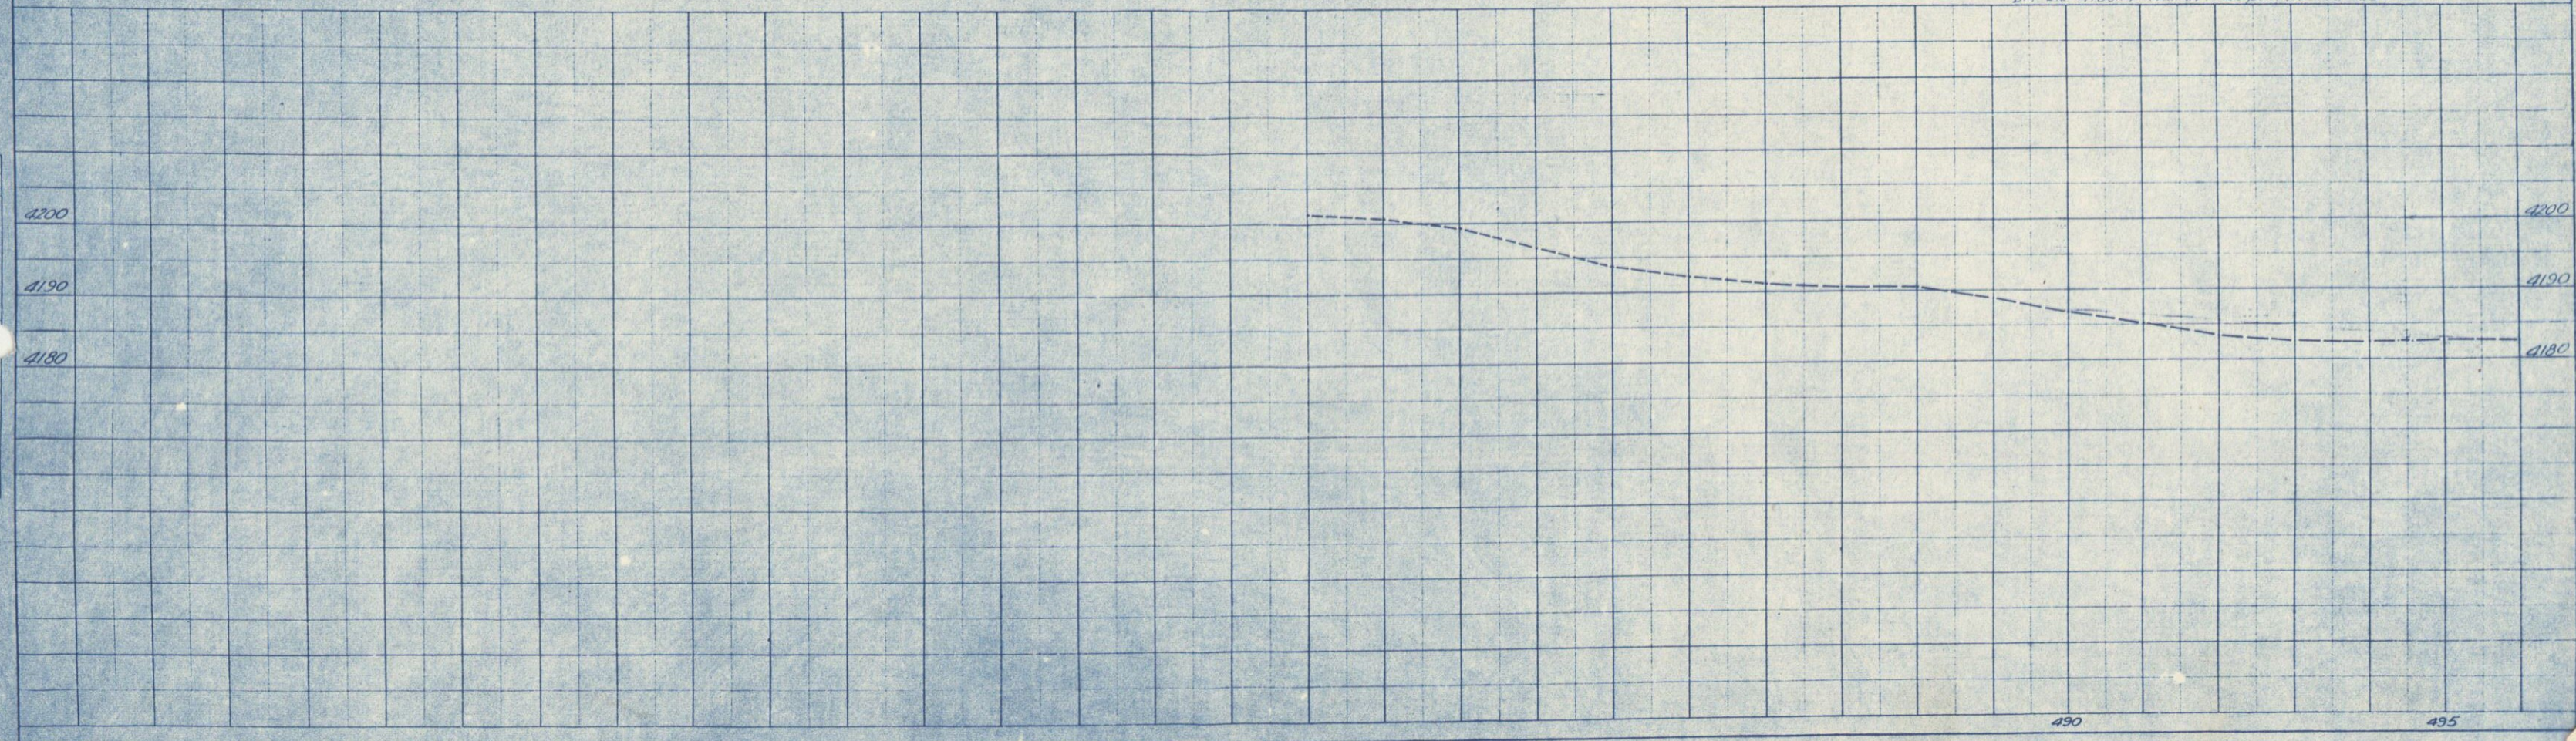


NOTED
NOTE BOOK GRADES CHECKED
RT. OF WAY CHECKED
NO.

NOTED
NOTE BOOK GRADES CHECKED
S. M. S. NOTED
STRUCTURE NOTED
NO.

FED. ROAD DIST. NO.	DIST.	PROJ. NO.	SHEET NO.	TOTAL SHEETS
9	COLO.	C-13-0014-12	4	

RIGHT OF WAY

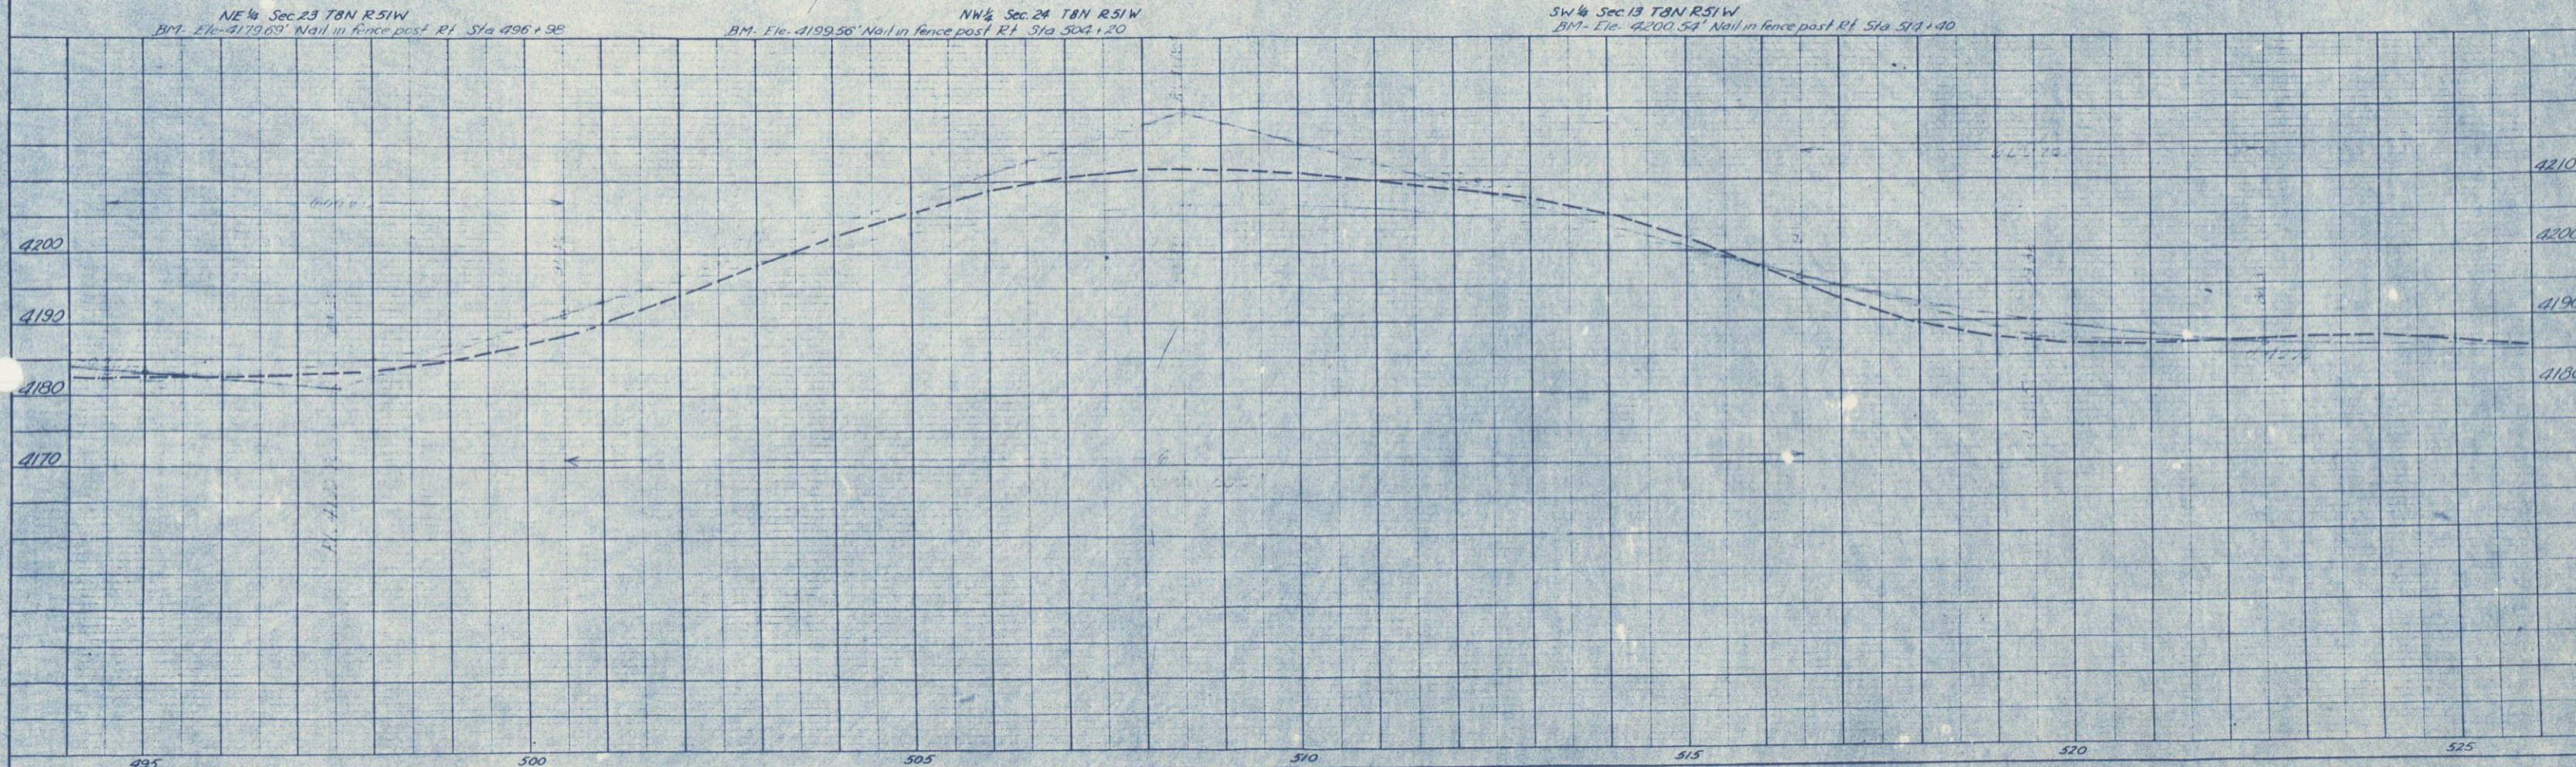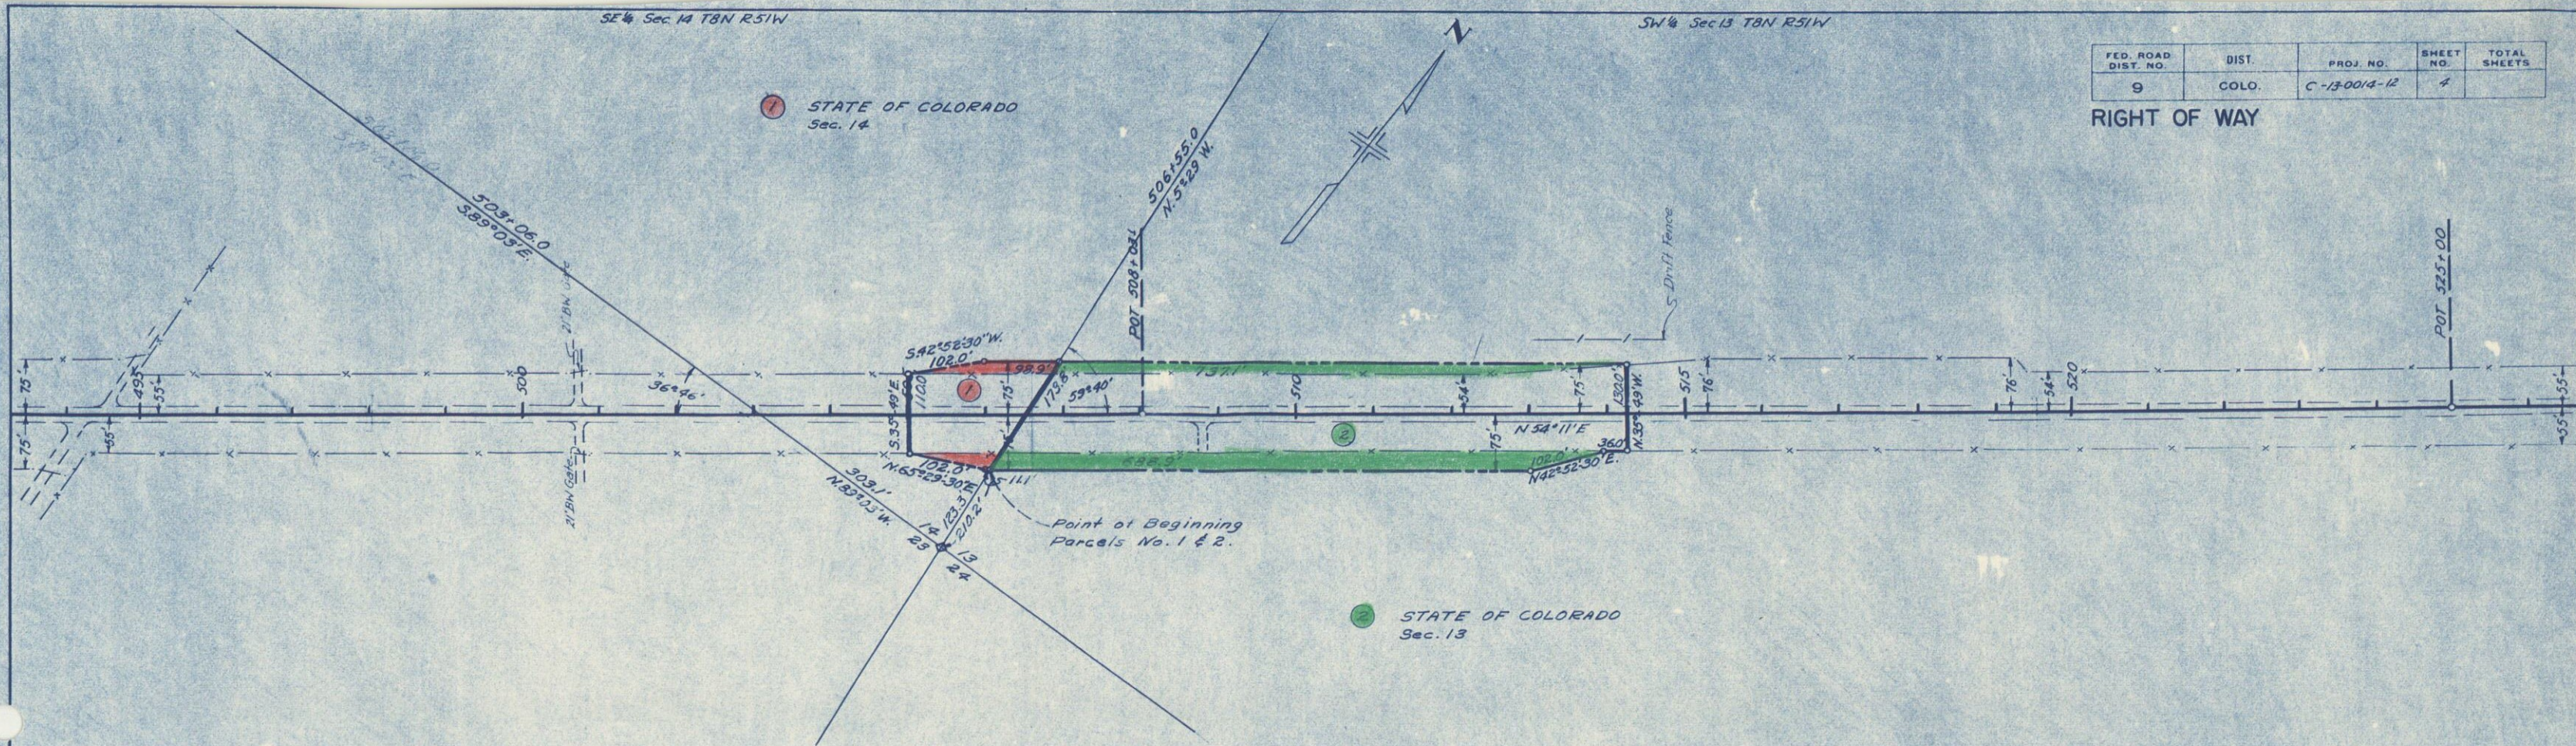

COLORADO DEPARTMENT OF HIGHWAYS
F. E. CO. R. 19.
4th Bldg.

PLATT
NOTE BOOK ALIGNED ON ROAD
PT. OF WAY CHANGED
NO.



THOMAS BURRILL
NOTE BOOK, GRADINGS CHANGED
8th Bldg. NO. 10
STRUCTURE NOTED

SW 1/4 Sec 13 T8N R51W

SE 1/4 Sec 13 T8N R51W

FED. ROAD DIST. NO.	DIST.	PROJ. NO.	SHEET NO.	TOTAL SHEETS
9	COLO.	C-13-0014-12	5	

NE 1/4 Sec 13 T8N R51W
RIGHT OF WAY

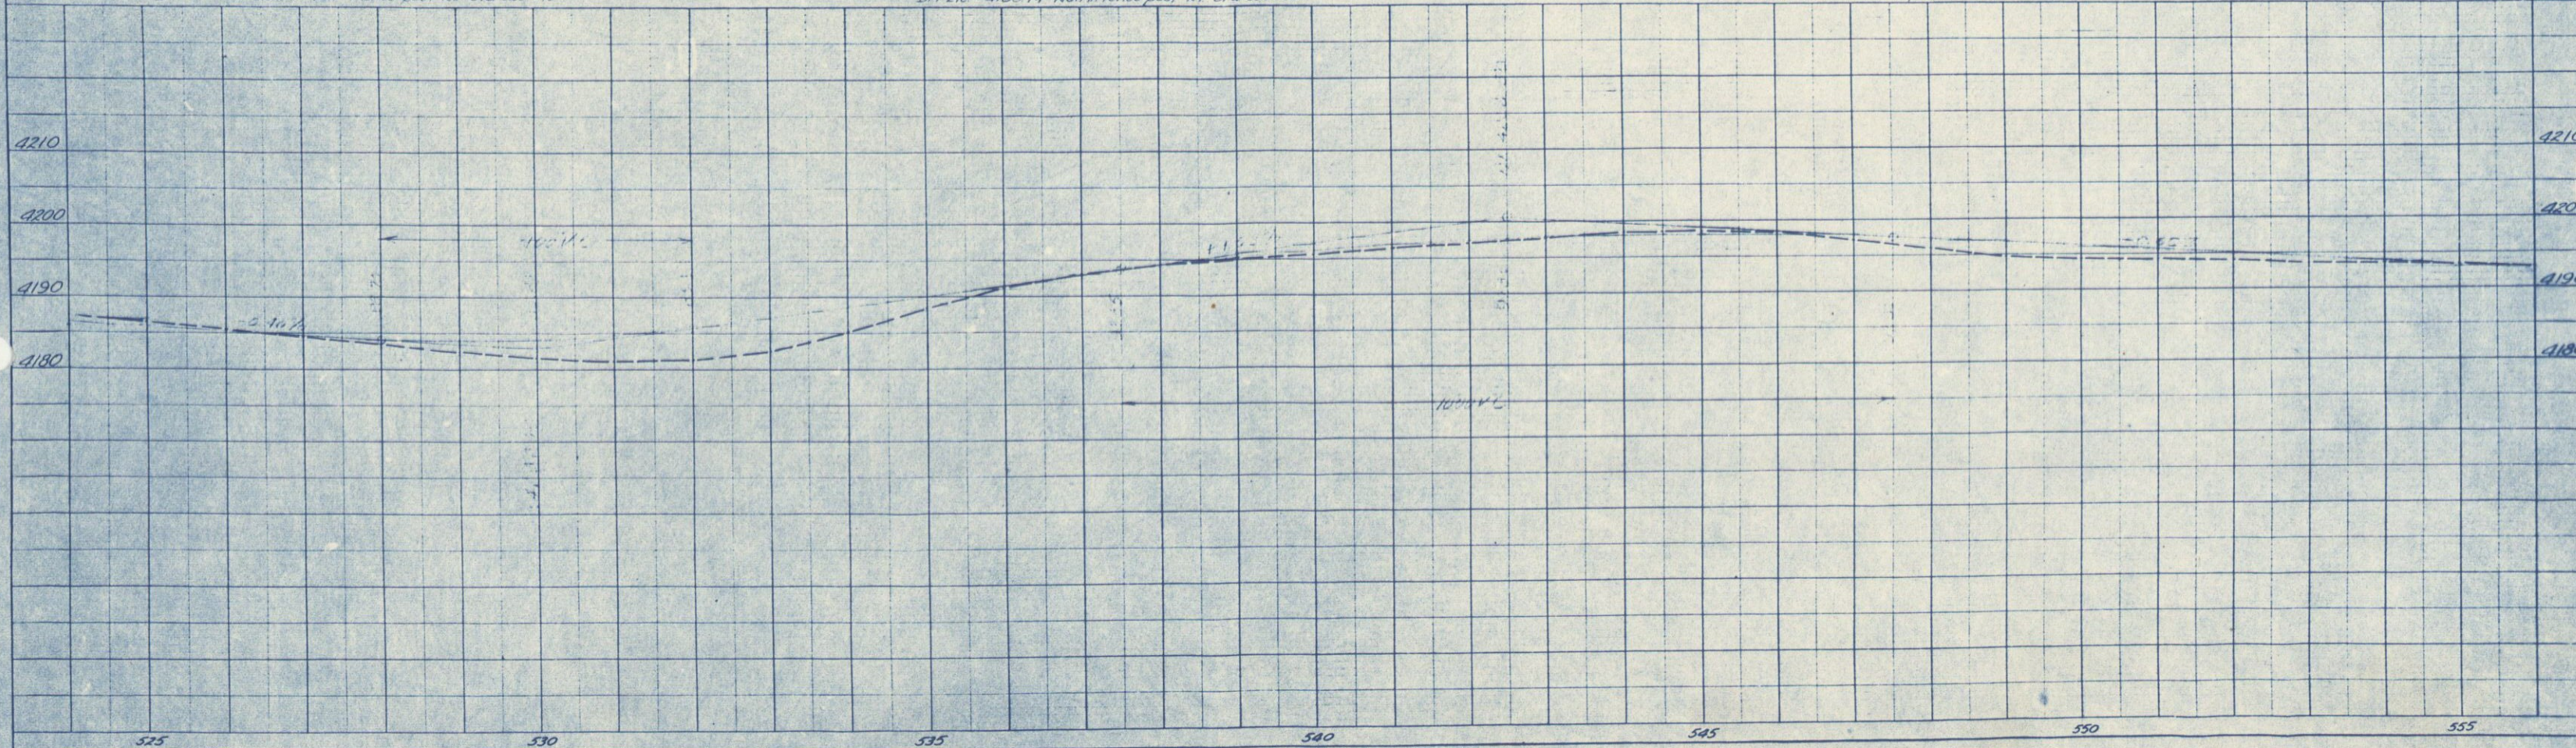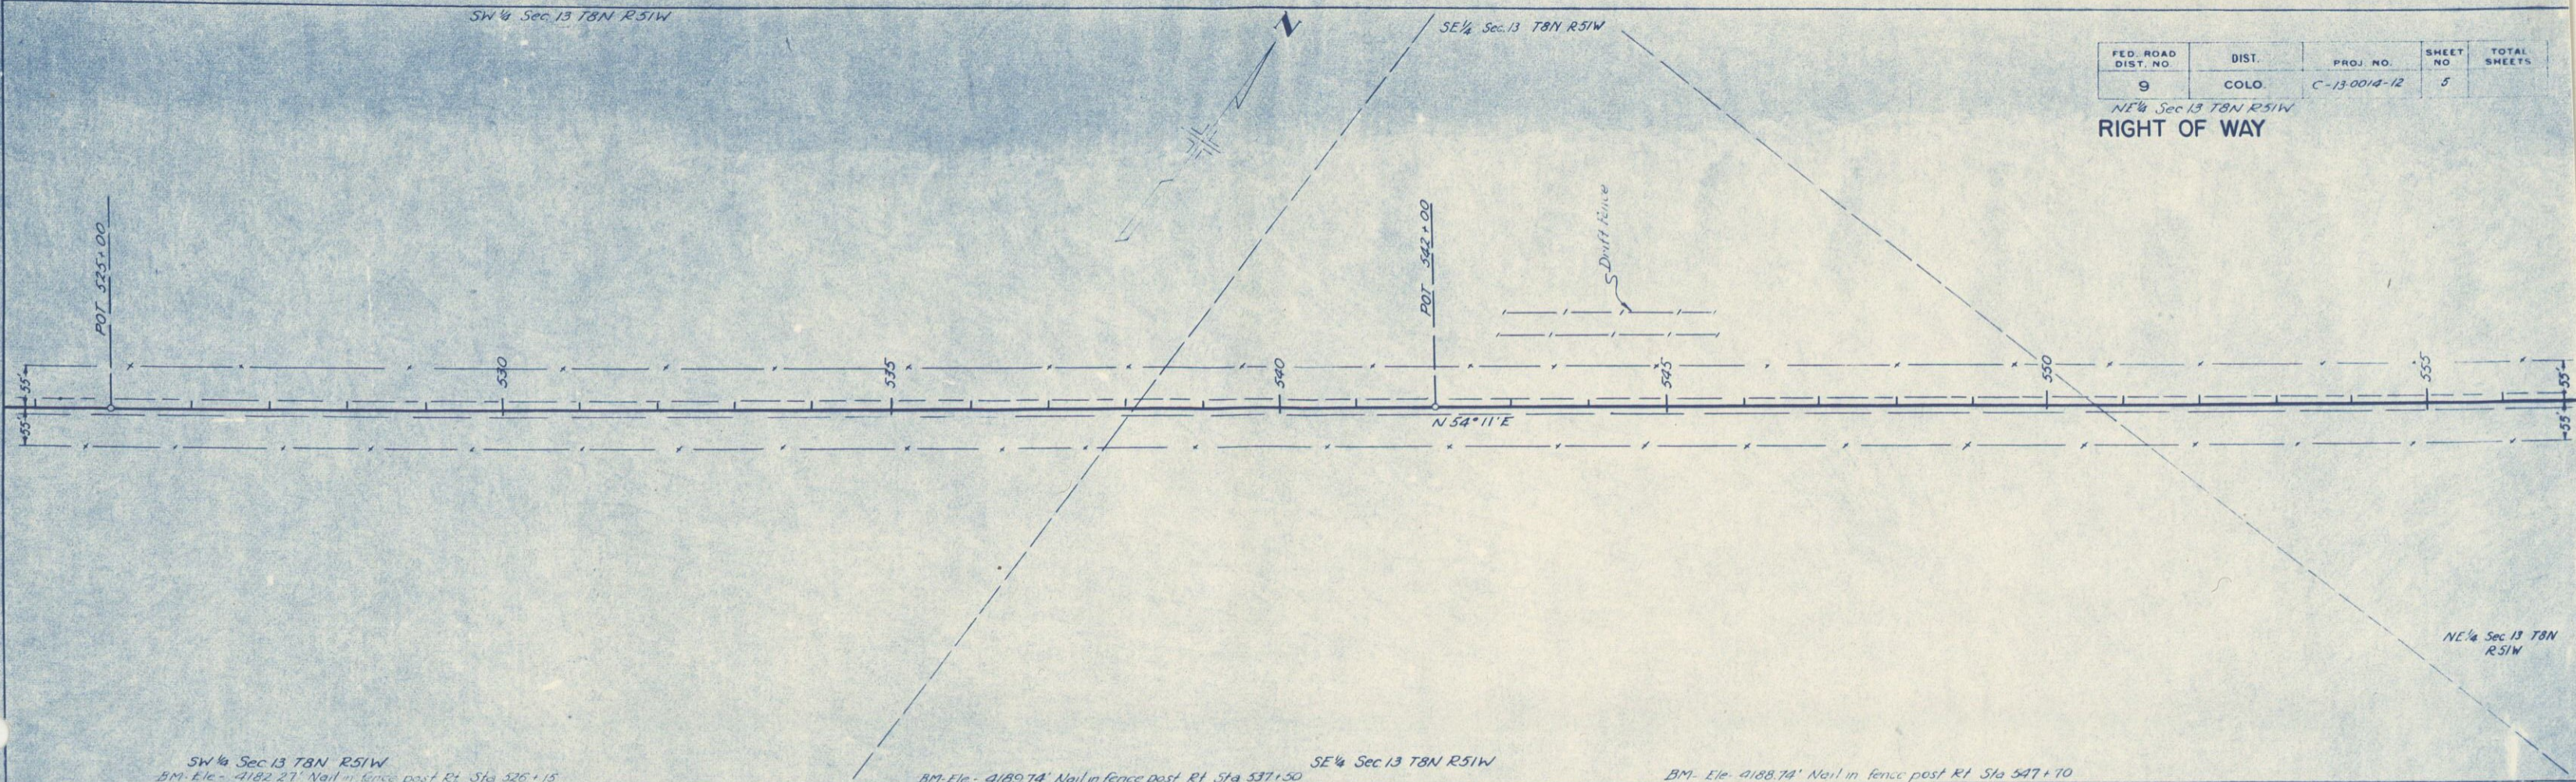

COLORADO DEPARTMENT OF HIGHWAYS
Form C.D.R. 34
April 1952

NOTE BOOK
PLOTTER
ALIGNMENT CHECKED
RT. OF WAY CHECKED
NO.


NOTE BOOK
PLOTTER
STRUCTURE NOTED
NO.

NE 1/4 Sec 13 T8N R51W

NW 1/4 Sec 18 T8N R50W

FED. ROAD DIST. NO.	DIST.	PROJ. NO.	SHEET NO.	TOTAL SHEETS
9	COLO.	C-13-0014-12	6	


RIGHT OF WAY

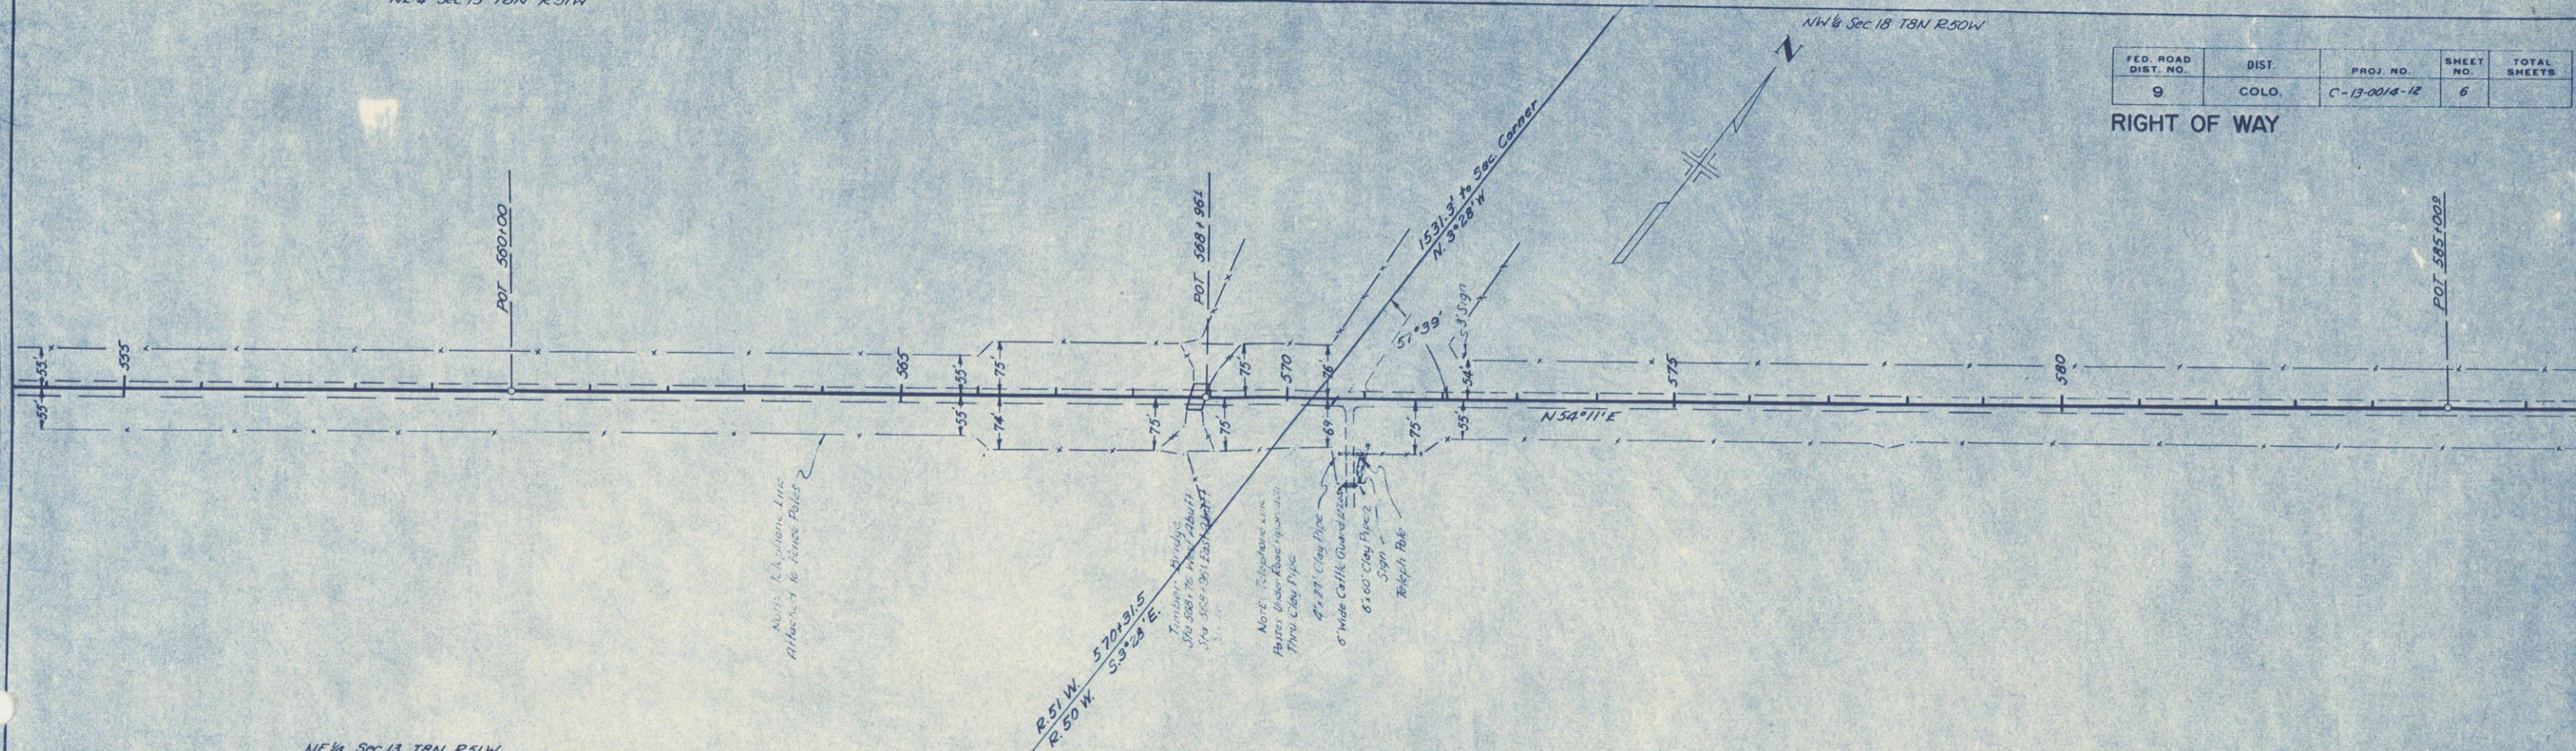

NE 1/4 Sec 13 T8N R51W
BM. Ele. 4187.73' Nail in fence post Rt Sta 558+00

BM. Ele. 4184.51' Nail in wing Pile Rt Sta 568+83


NW 1/4 Sec 18 T8N R50W
BM. Ele. 4193.80' Nail in Fence Post Rt Sta 580+08

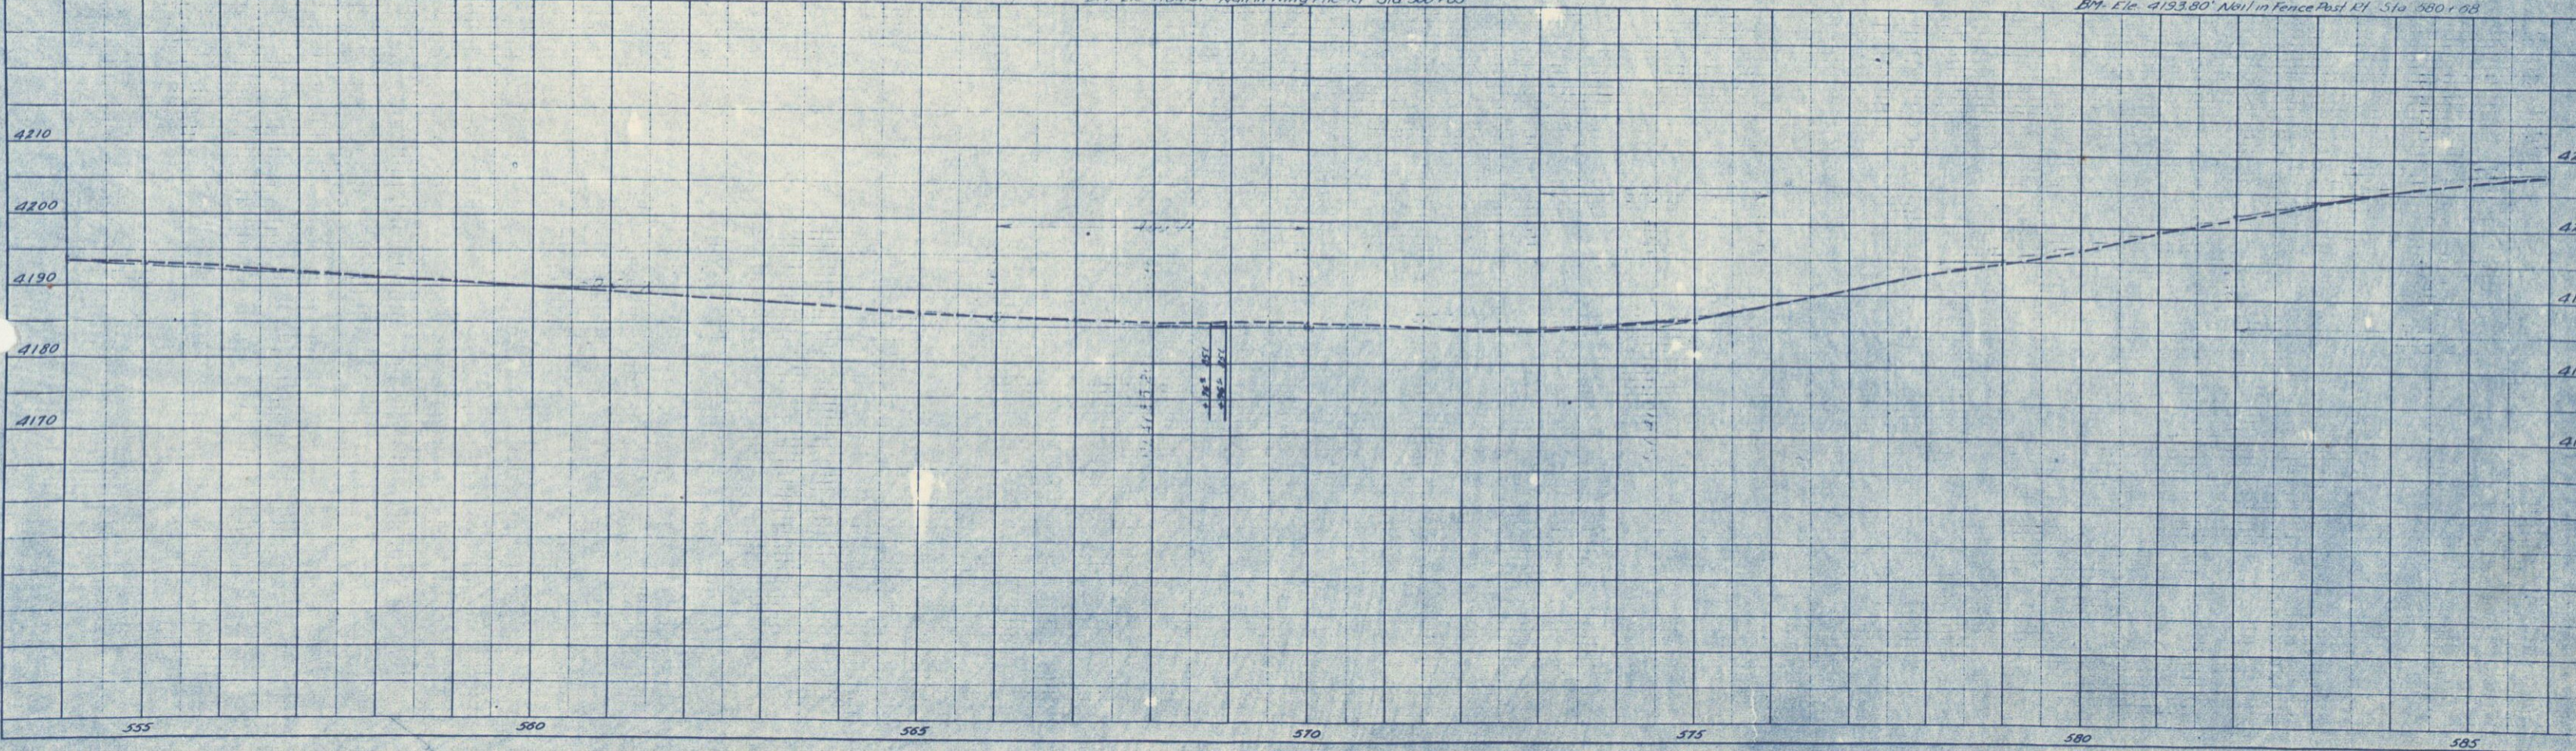

COLORADO DEPARTMENT OF HIGHWAYS
 Form C.B.M. 124
 April 1932

PLAN
 CHECKED
 PLOTTED
 ALIGNED
 NOTE BOOK GRADES CHECKED
 NO.


NOTE BOOK GRADES CHECKED
 B.M. 111
 STRUCTURE NOTED

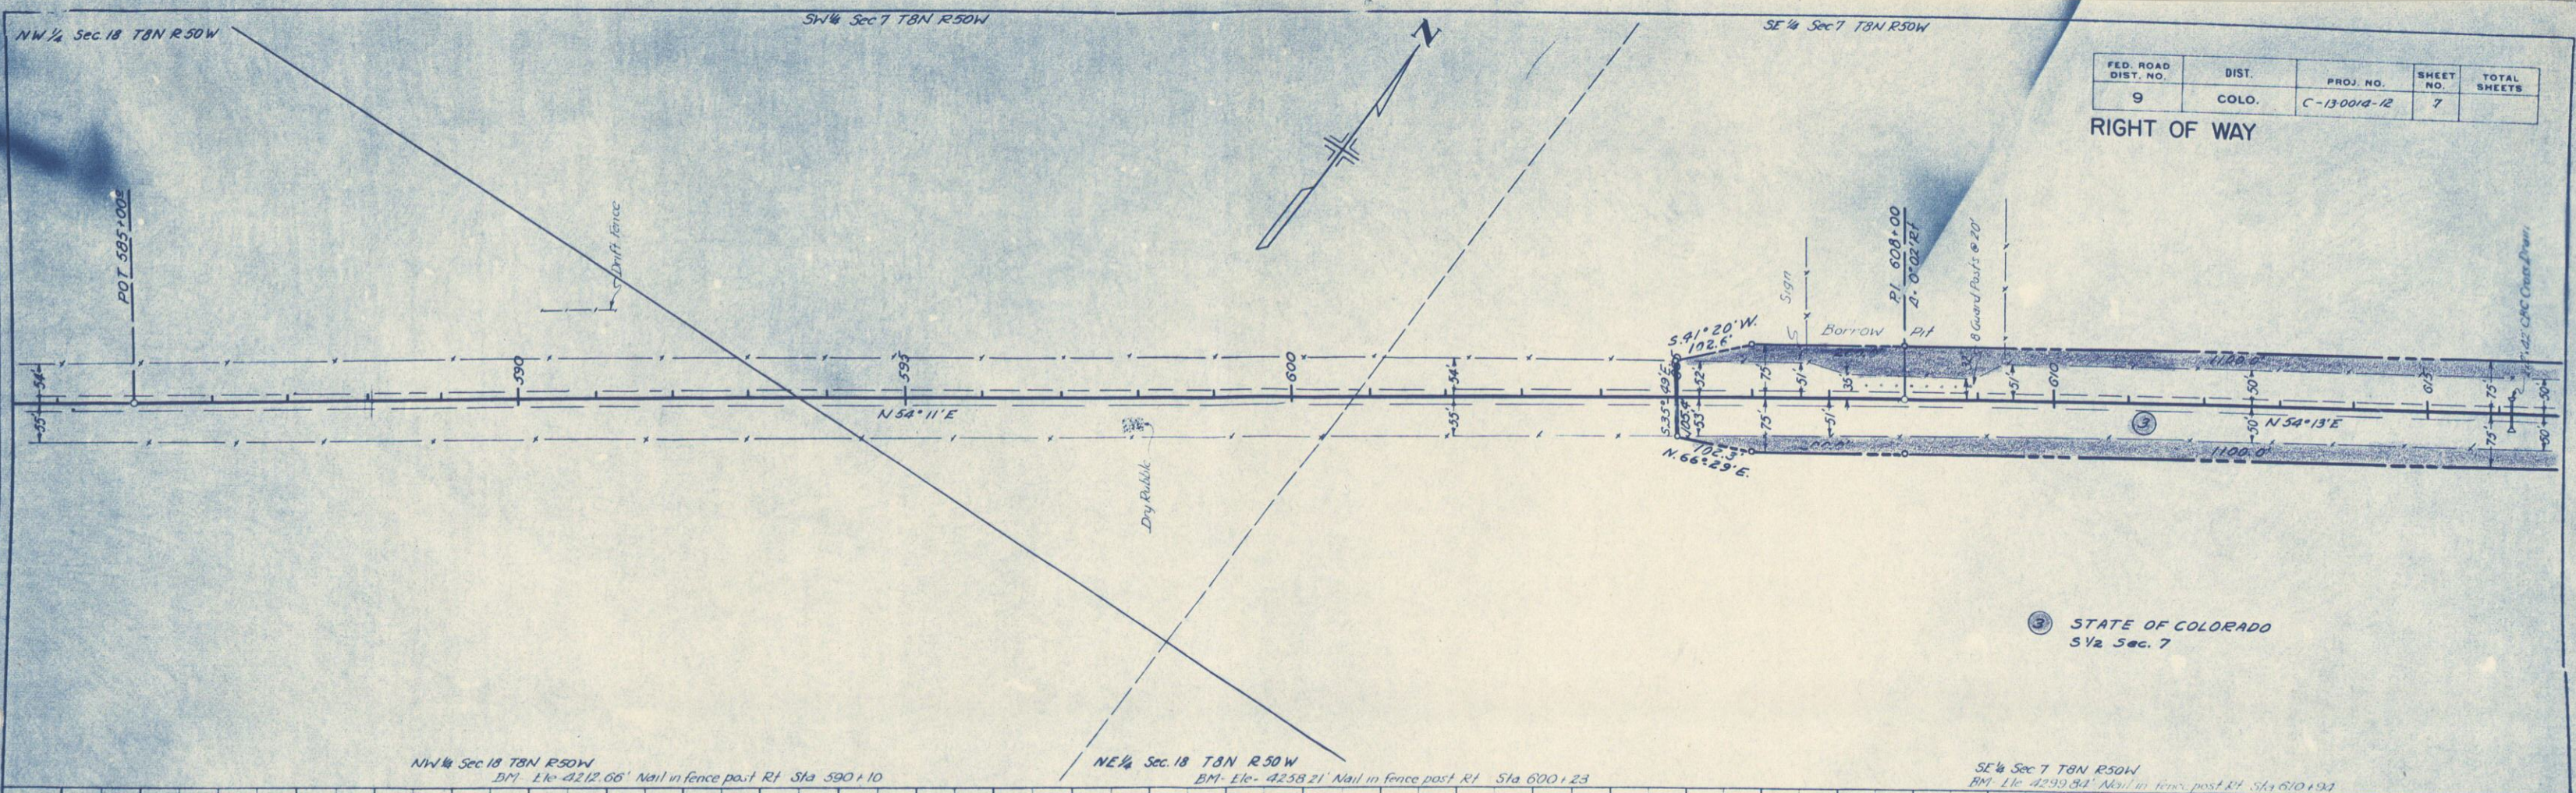






FED. ROAD DIST. NO.	DIST.	PROJ. NO.	SHEET NO.	TOTAL SHEETS
9	COLO.	C-13-0018-12	7	

RIGHT OF WAY



③ STATE OF COLORADO
 S 1/2 Sec. 7

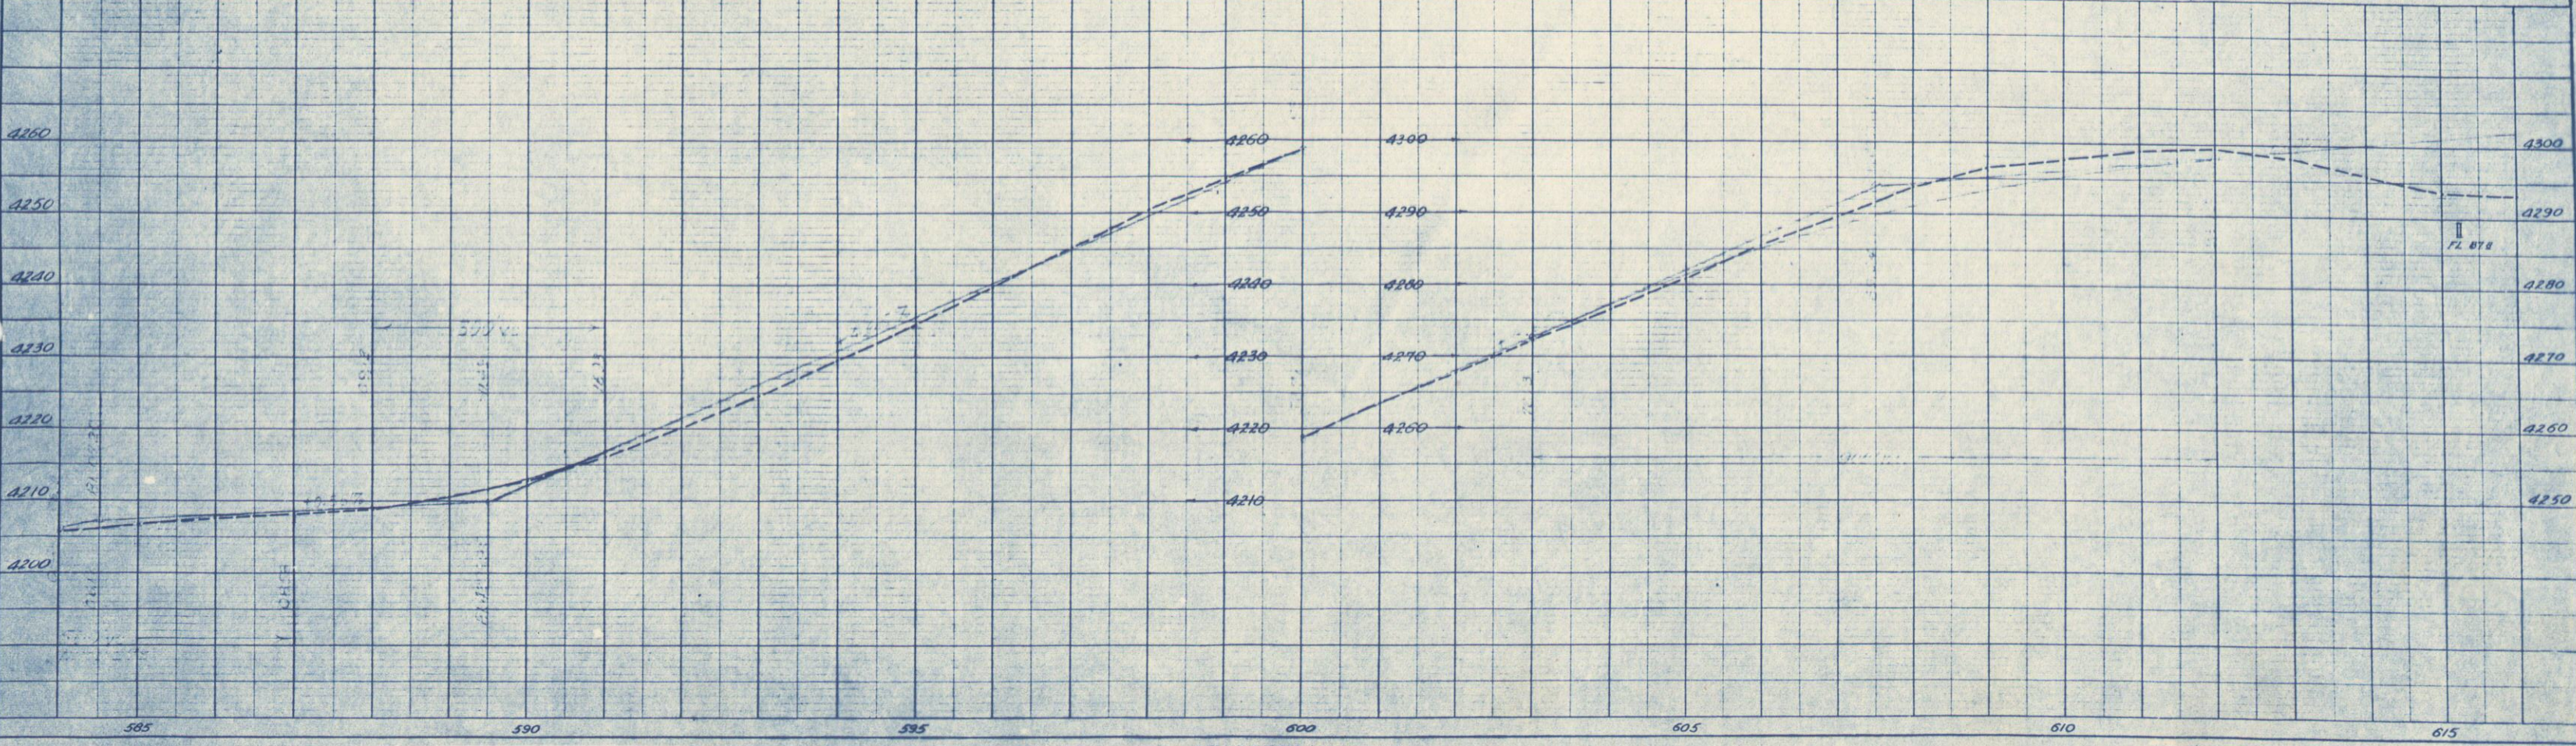

RIGHT OF WAY

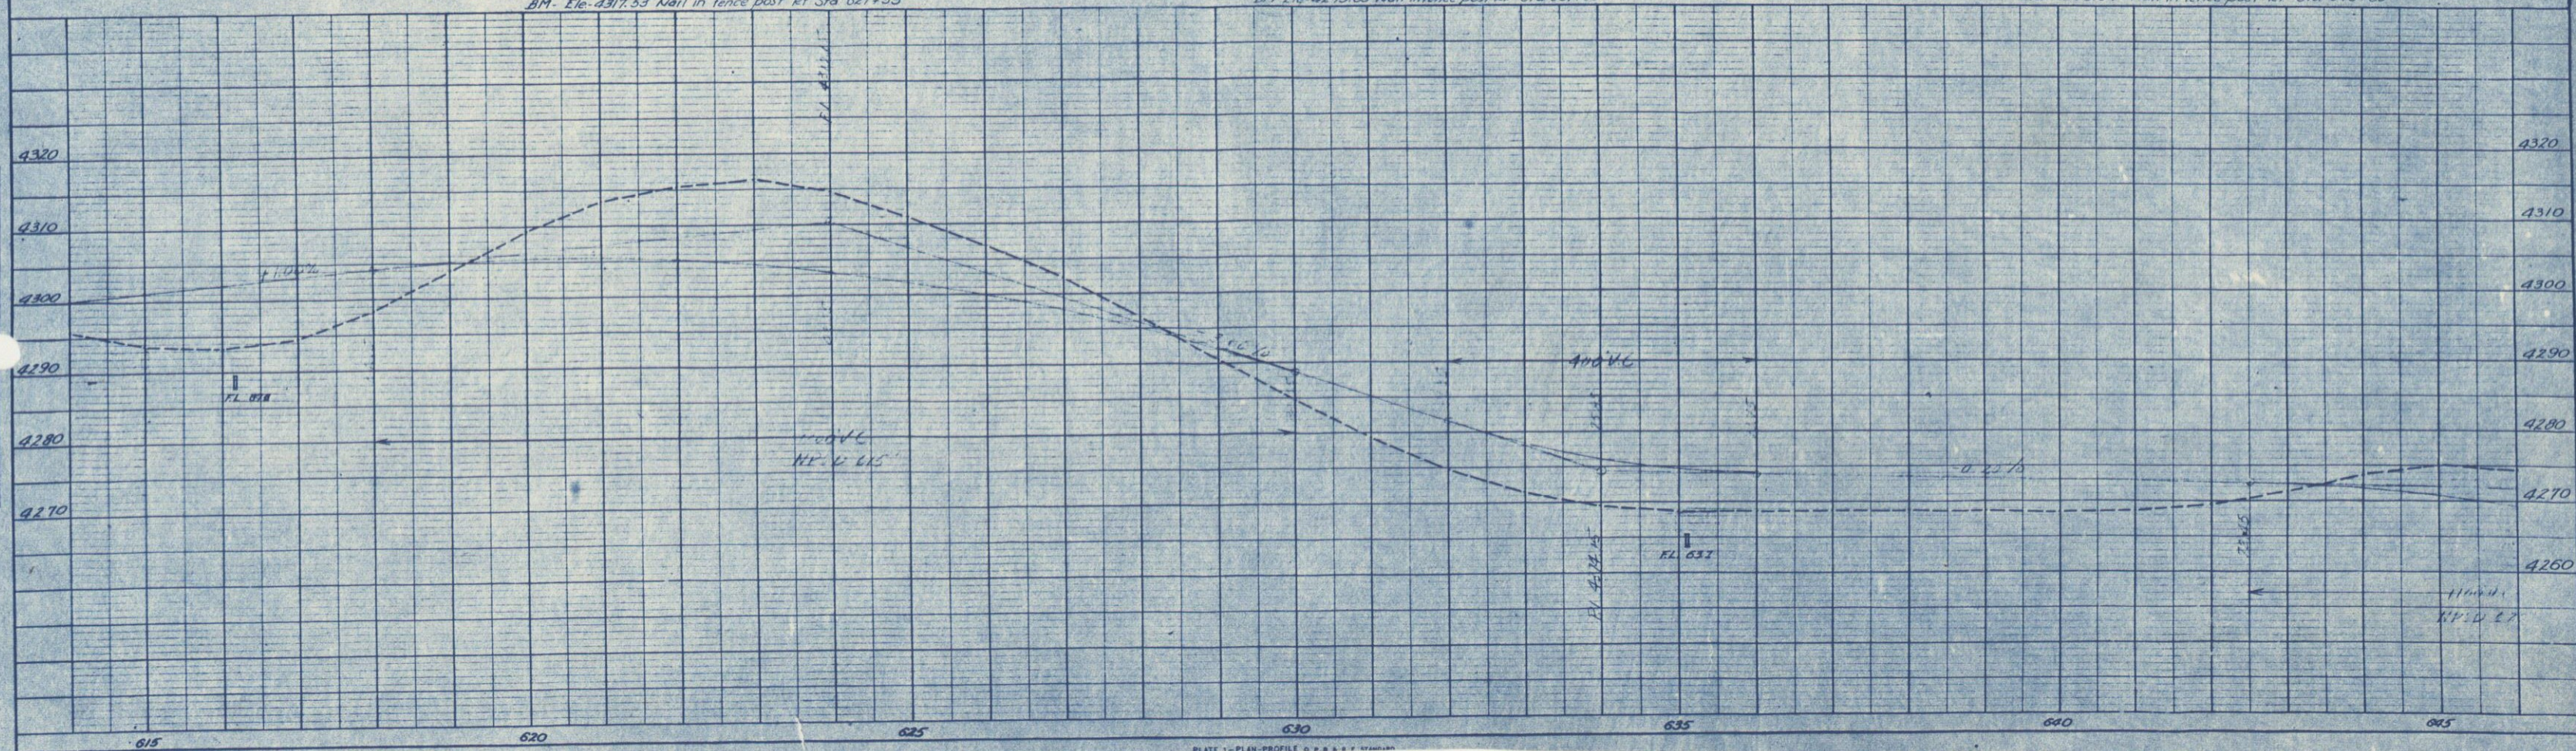    


NE 1/4 Sec 8 T8N R50W

  RIGHT OF WAY


FED. ROAD DIST. NO.	DIST.	PROJ. NO.	SHEET NO.	TOTAL SHEETS
9	COLO.	C-1300/A-12	10	

RIGHT OF WAY

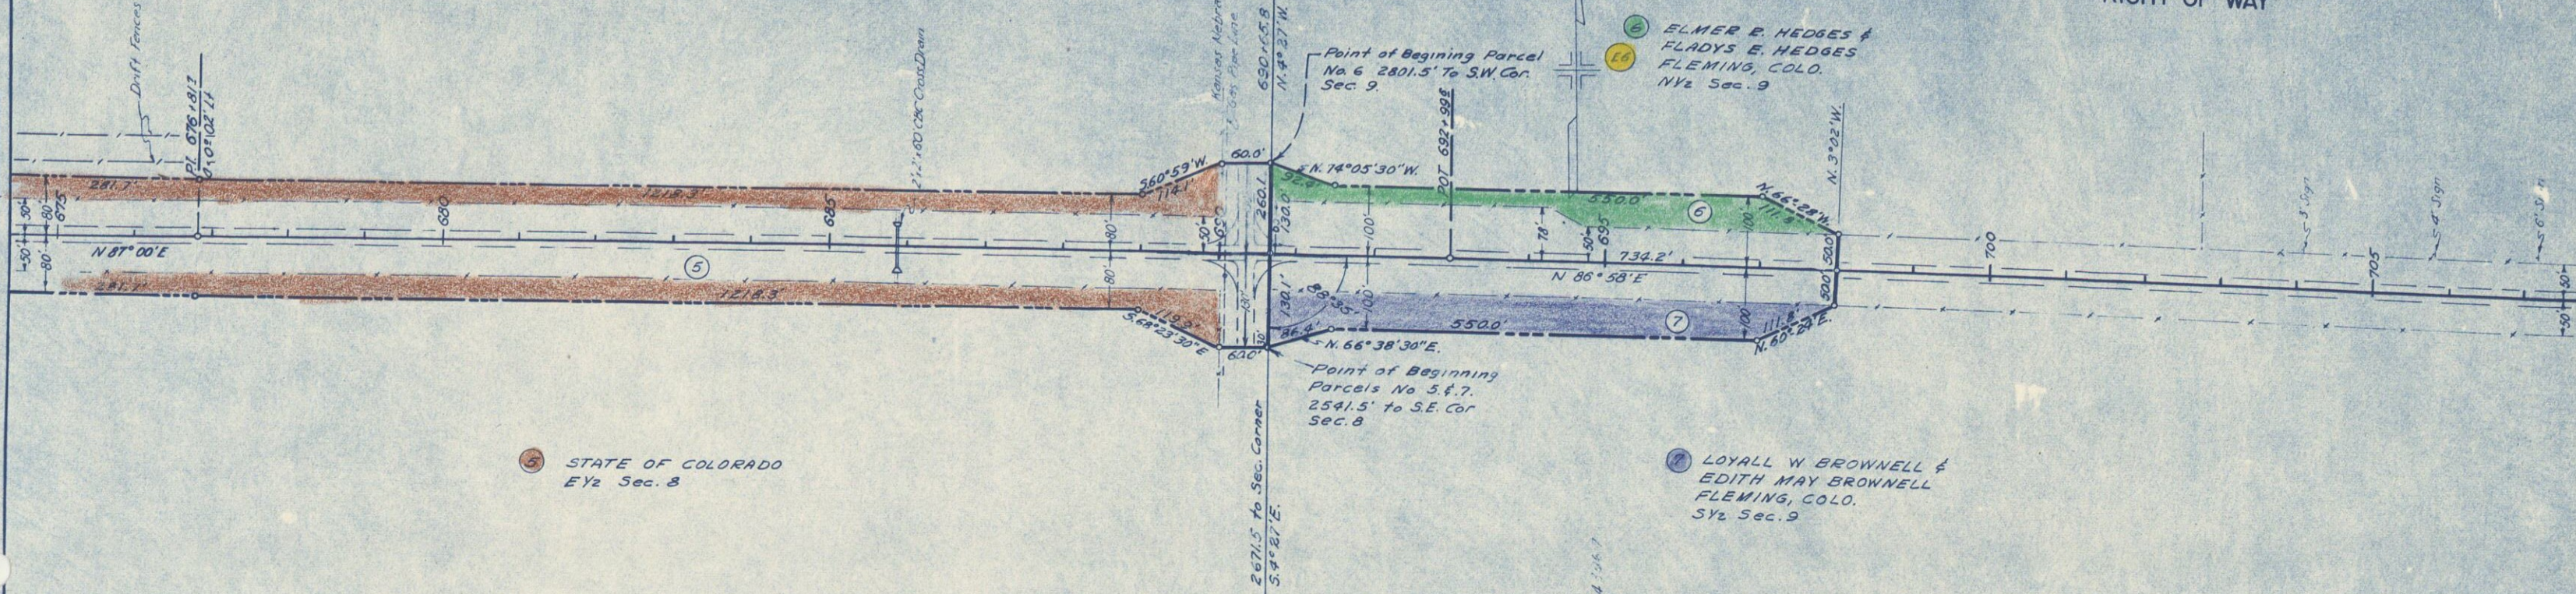

5 STATE OF COLORADO
EY2 Sec. 8

LOYALL W BROWNELL &
EDITH MAY BROWNELL
FLEMING, COLO.
SY2 Sec.9

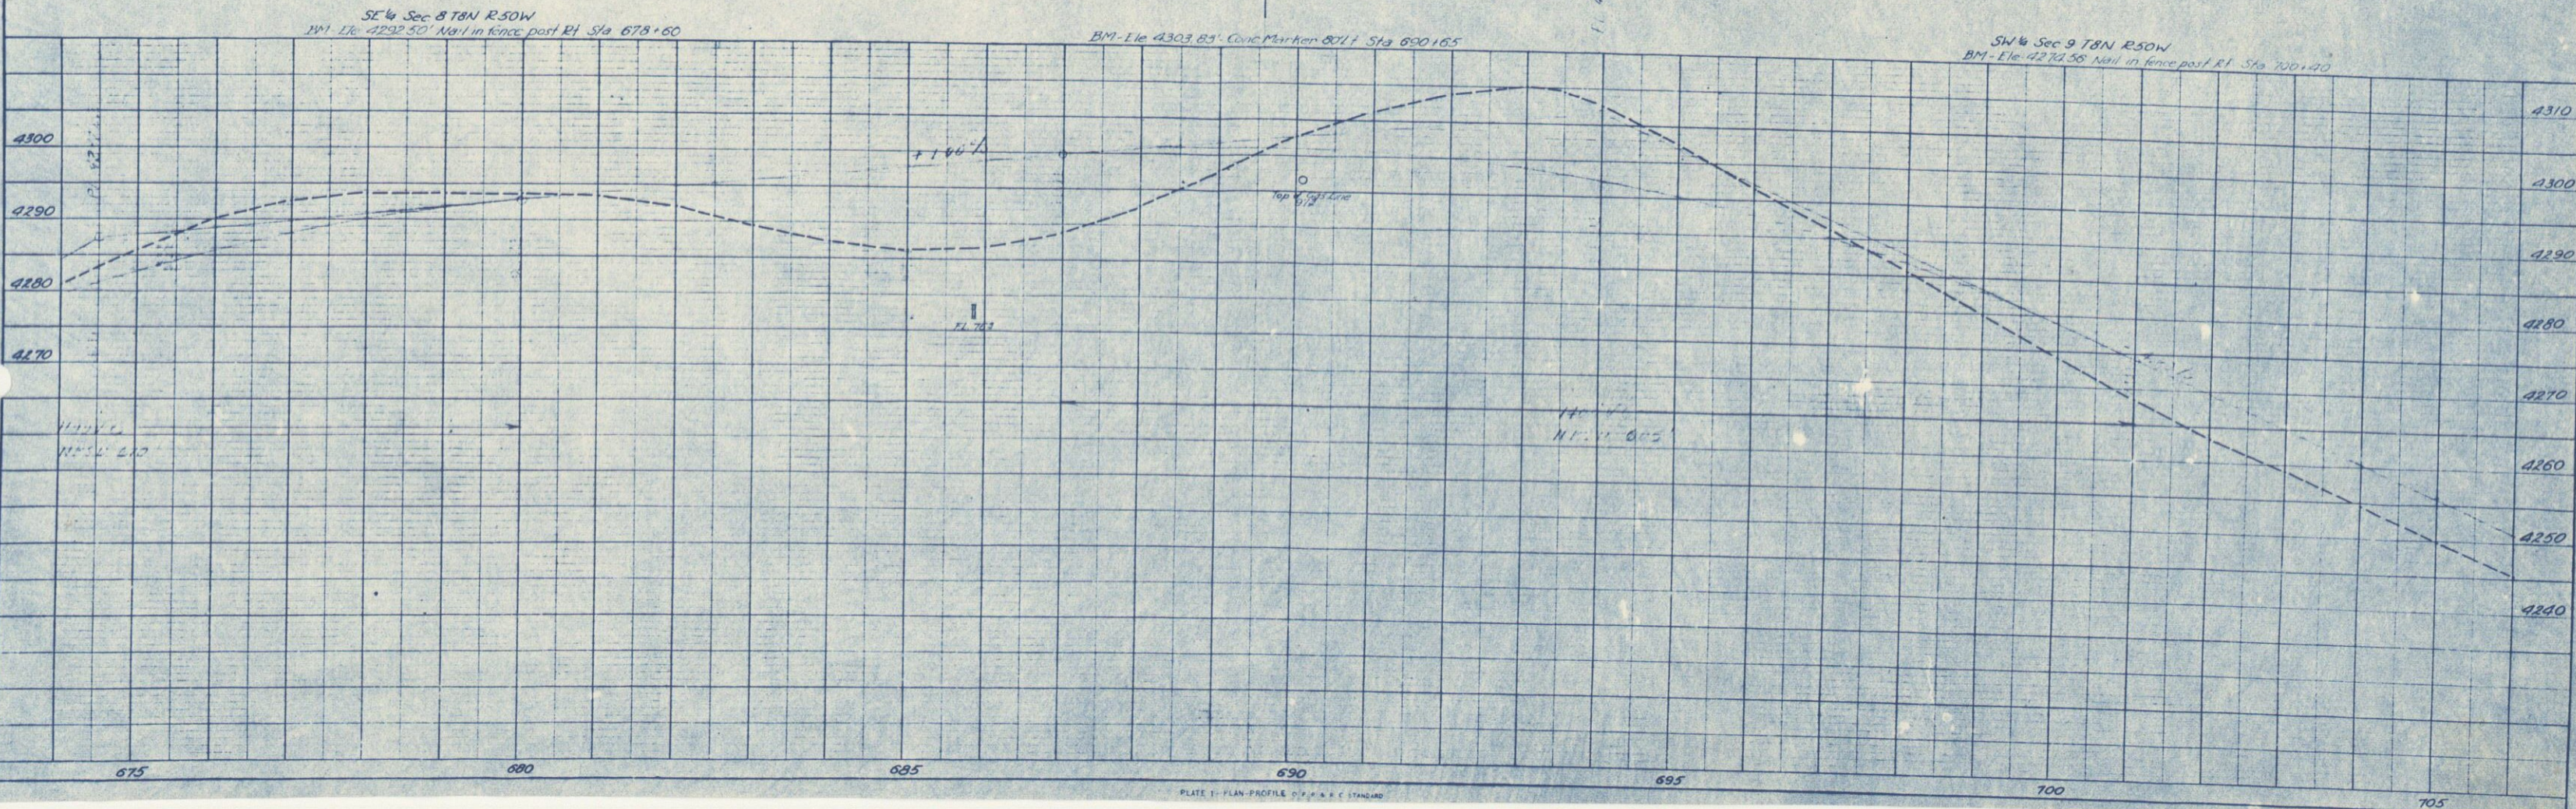

FLORADO DEPARTMENT OF HIGHWAYS
DESIGN DIVISION
STANDARD SPECIFICATIONS FOR CONSTRUCTION
SECTION 100 - GENERAL NOTES

PLATTED
NOTE BOOK ALIGNED CHECKED
NO. 100-100-100


PLATTED
NOTE BOOK ALIGNED CHECKED
NO. 100-100-100

NW 1/4 Sec 9 T8N R50W

NE 1/4 Sec 9 T8N R50W

FED. ROAD DIST. NO.	DIST.	PROJ. NO.	SHEET NO.	TOTAL SHEETS
9	COLO.	C-13-0014-12	11	

RIGHT OF WAY

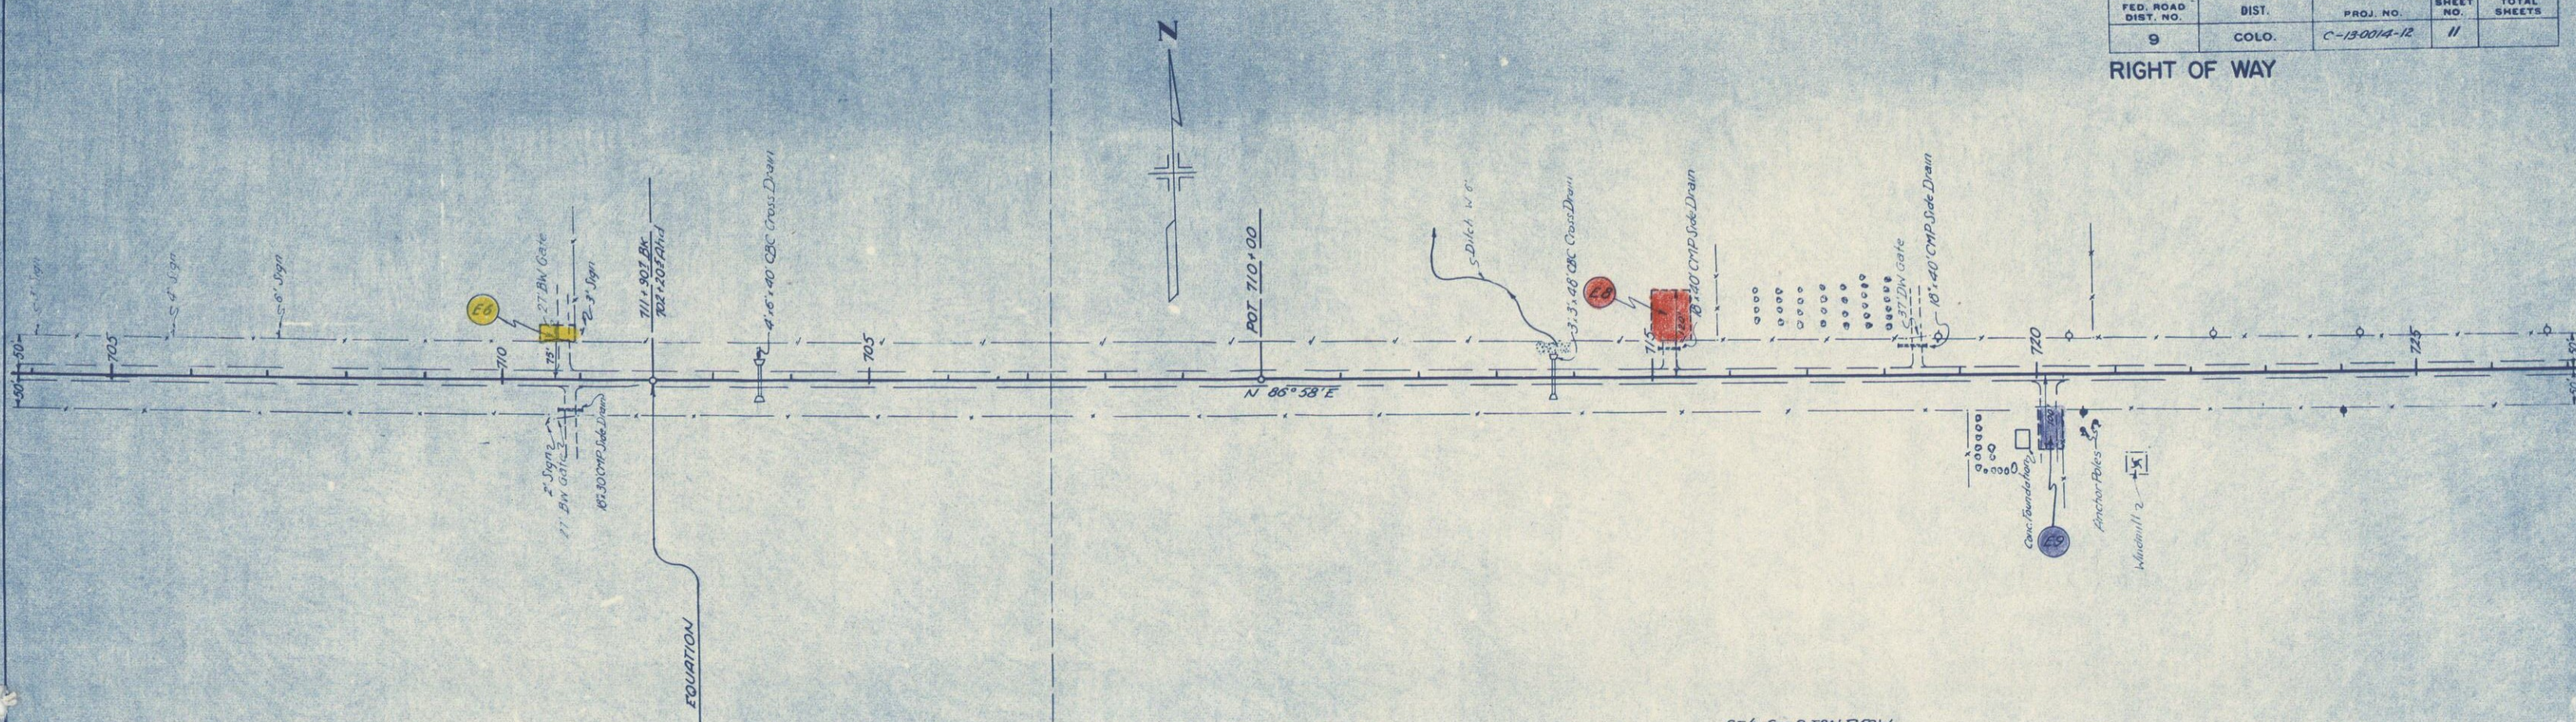


SW 1/4 Sec 9 T8N R50W

SE 1/4 Sec 9 T8N R50W

BM - Elev. 4238.00 - Nail in fence post Rt Sta 700+40
BM - Elev. 4248.93 - Nail in fence post Rt Sta 709+70

BM - Elev. 4254.35 - Nail in power pole Rt Sta 720+61

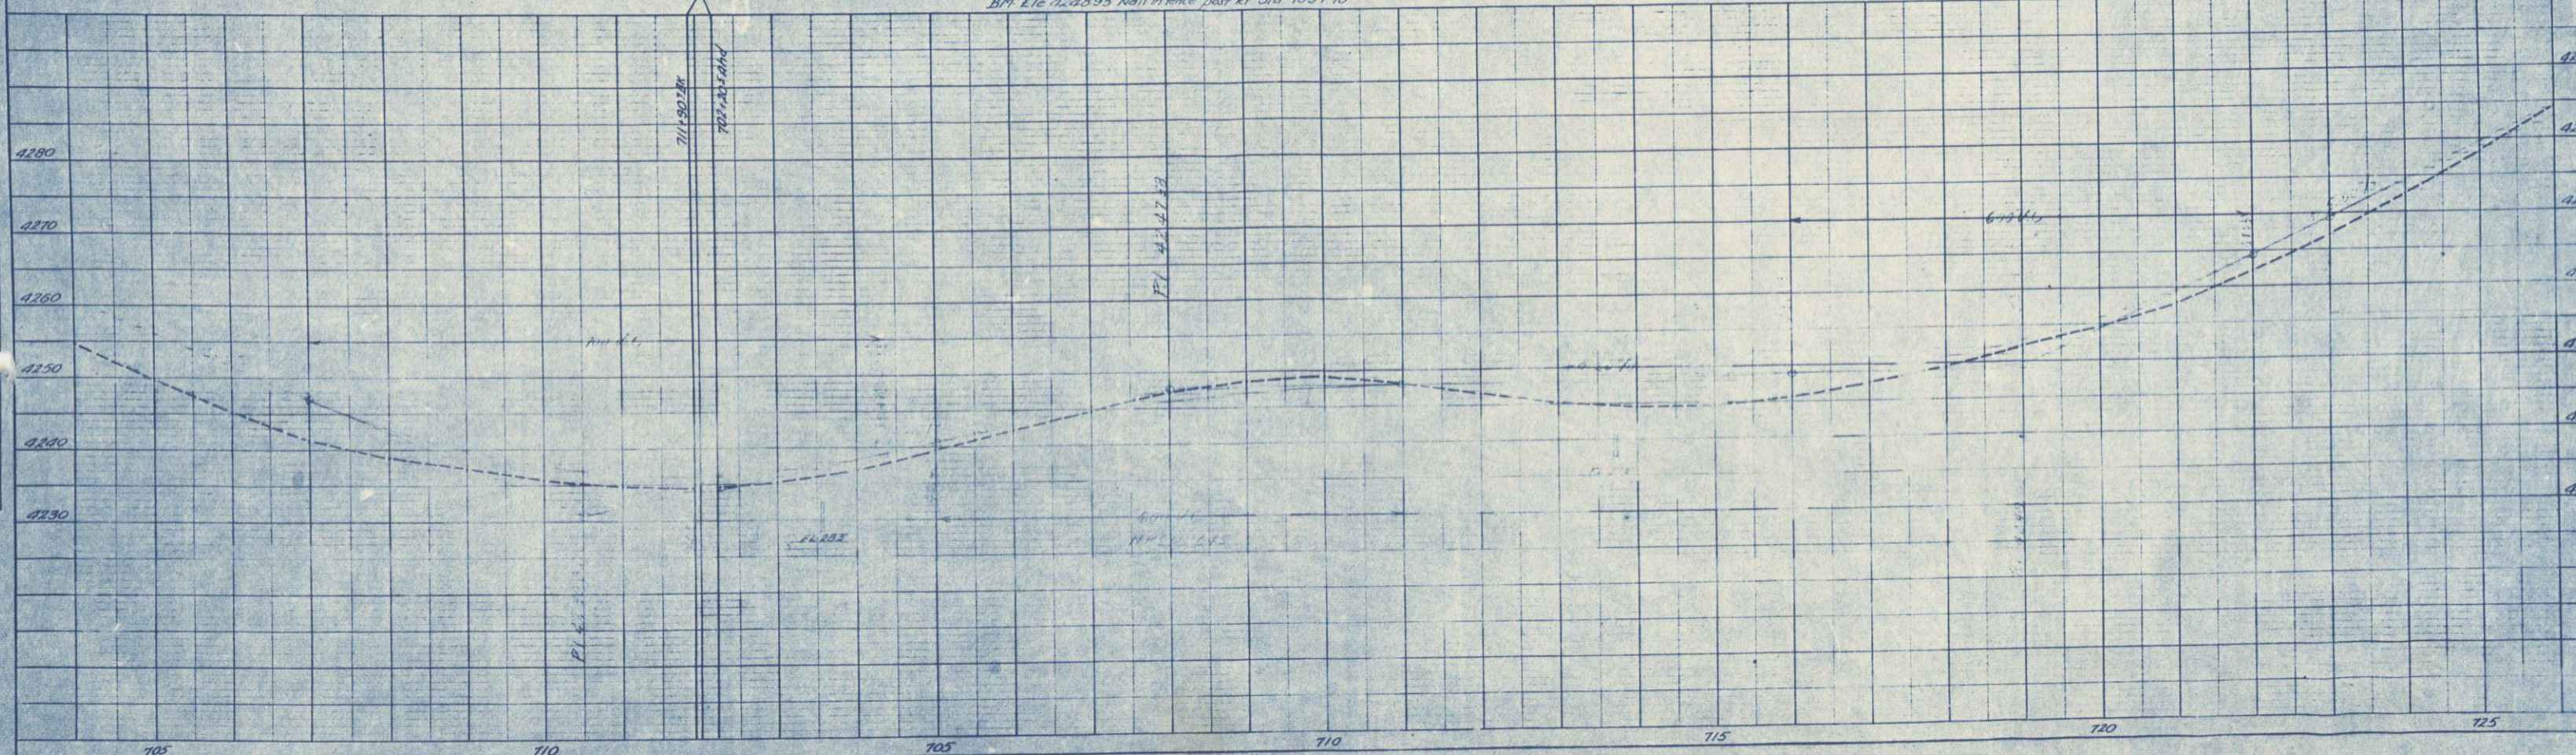

NW $\frac{1}{4}$ Sec 10 T8N R50W

RIGHT OF WAY



COLORADO DEPARTMENT OF HIGHWAYS
DISTRICT ENGINEER
NOTES:
1. ALL DISTANCES CHECKED
2. ALL BEARINGS CHECKED
3. ALL CORNERS CHECKED
4. ALL ELEVATIONS CHECKED
5. ALL GRADES CHECKED
6. ALL STRUCTURES NOTED

NW 1/4 Sec 10 T8N R50W


NE 1/4 Sec 10 T8N R50W

FED. ROAD DIST. NO.	DIST.	PROJ. NO.	SHEET NO.	TOTAL SHEETS
9	COLO.	C-130014-12	13	

RIGHT OF WAY

ALLEN L. OAKLEY
% S.L. MORRIS
1212 S. 3RD. AVE.
STERLING, COLO.
NE 1/4 SEC. 10


Point of Beginning
Parcels No 11 & 12
2768.8 to SE. Cor.
SEC. 10.

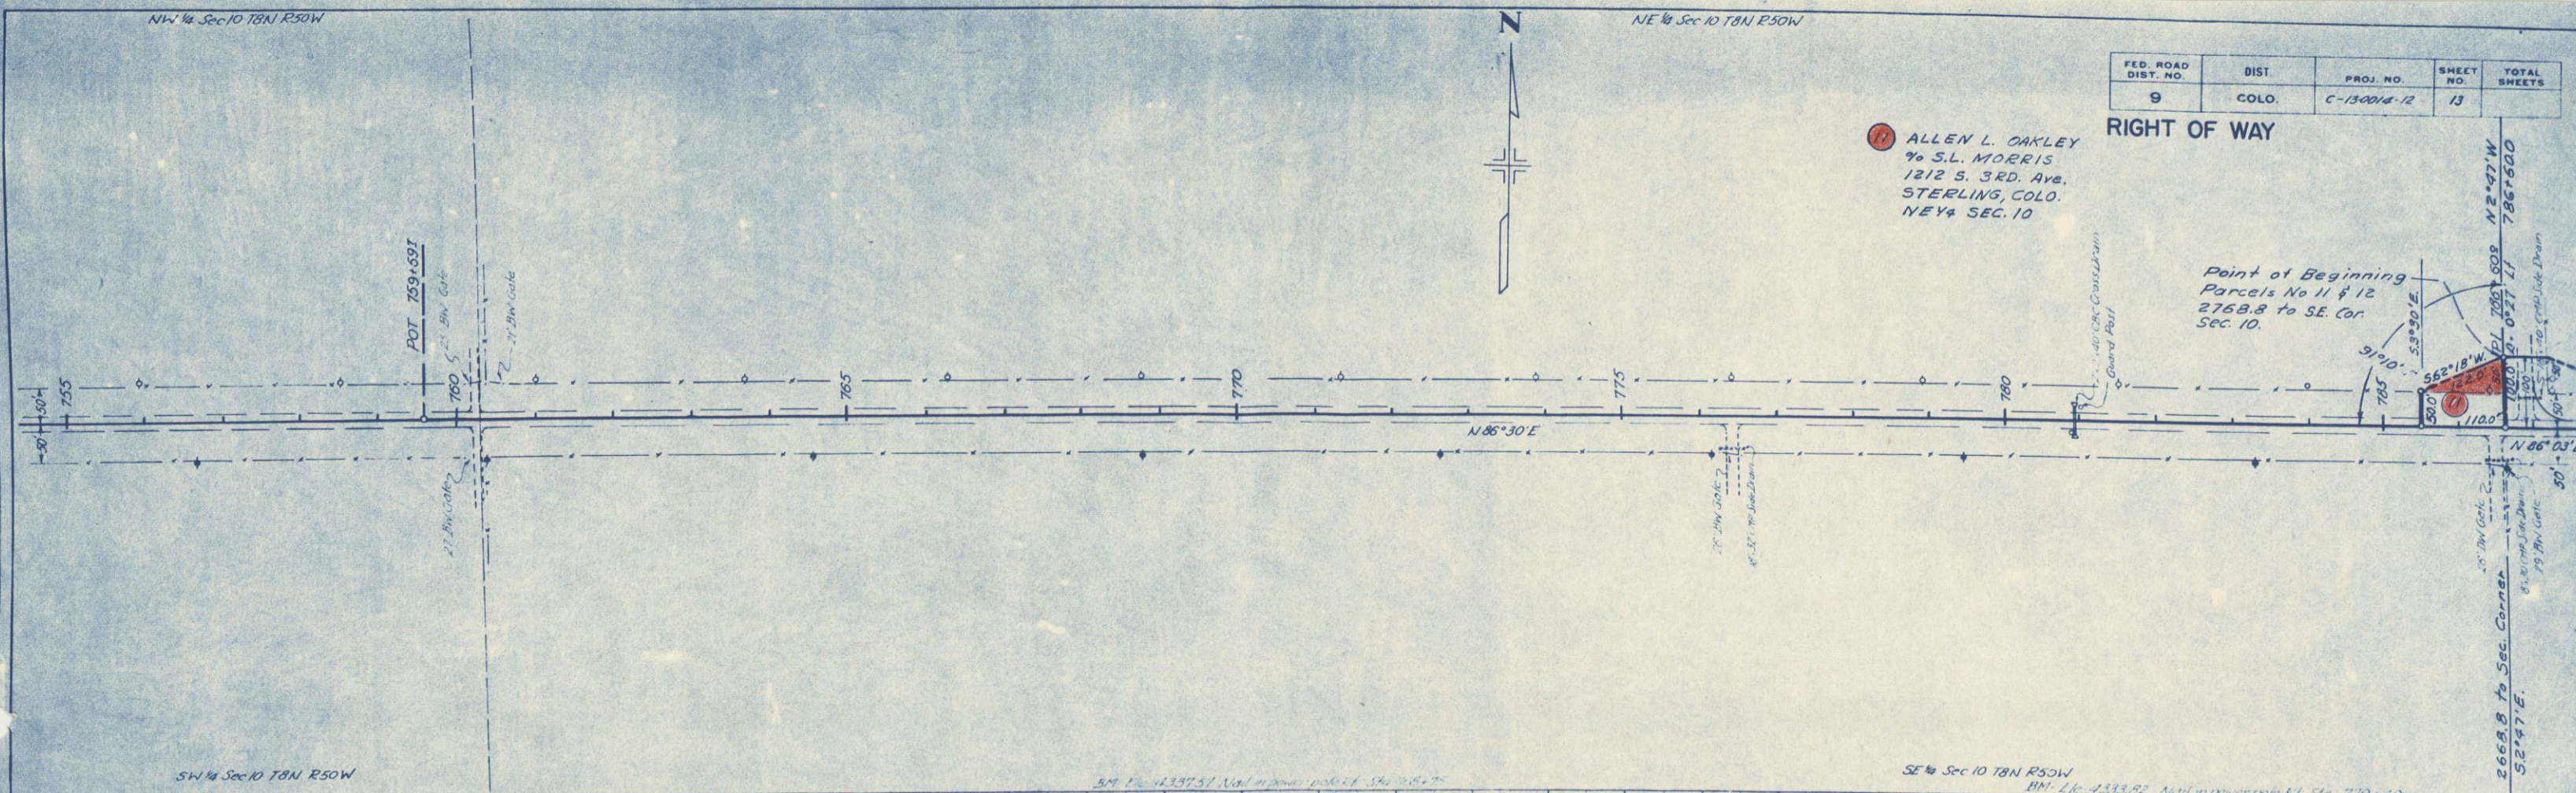

SW 1/4 Sec 10 T8N R50W

BM Lk 4337.51 Nail in power pole at Sta 768.75

SE 1/4 Sec 10 T8N R50W
BM Lk 4333.82 Nail in power pole at Sta 779.40

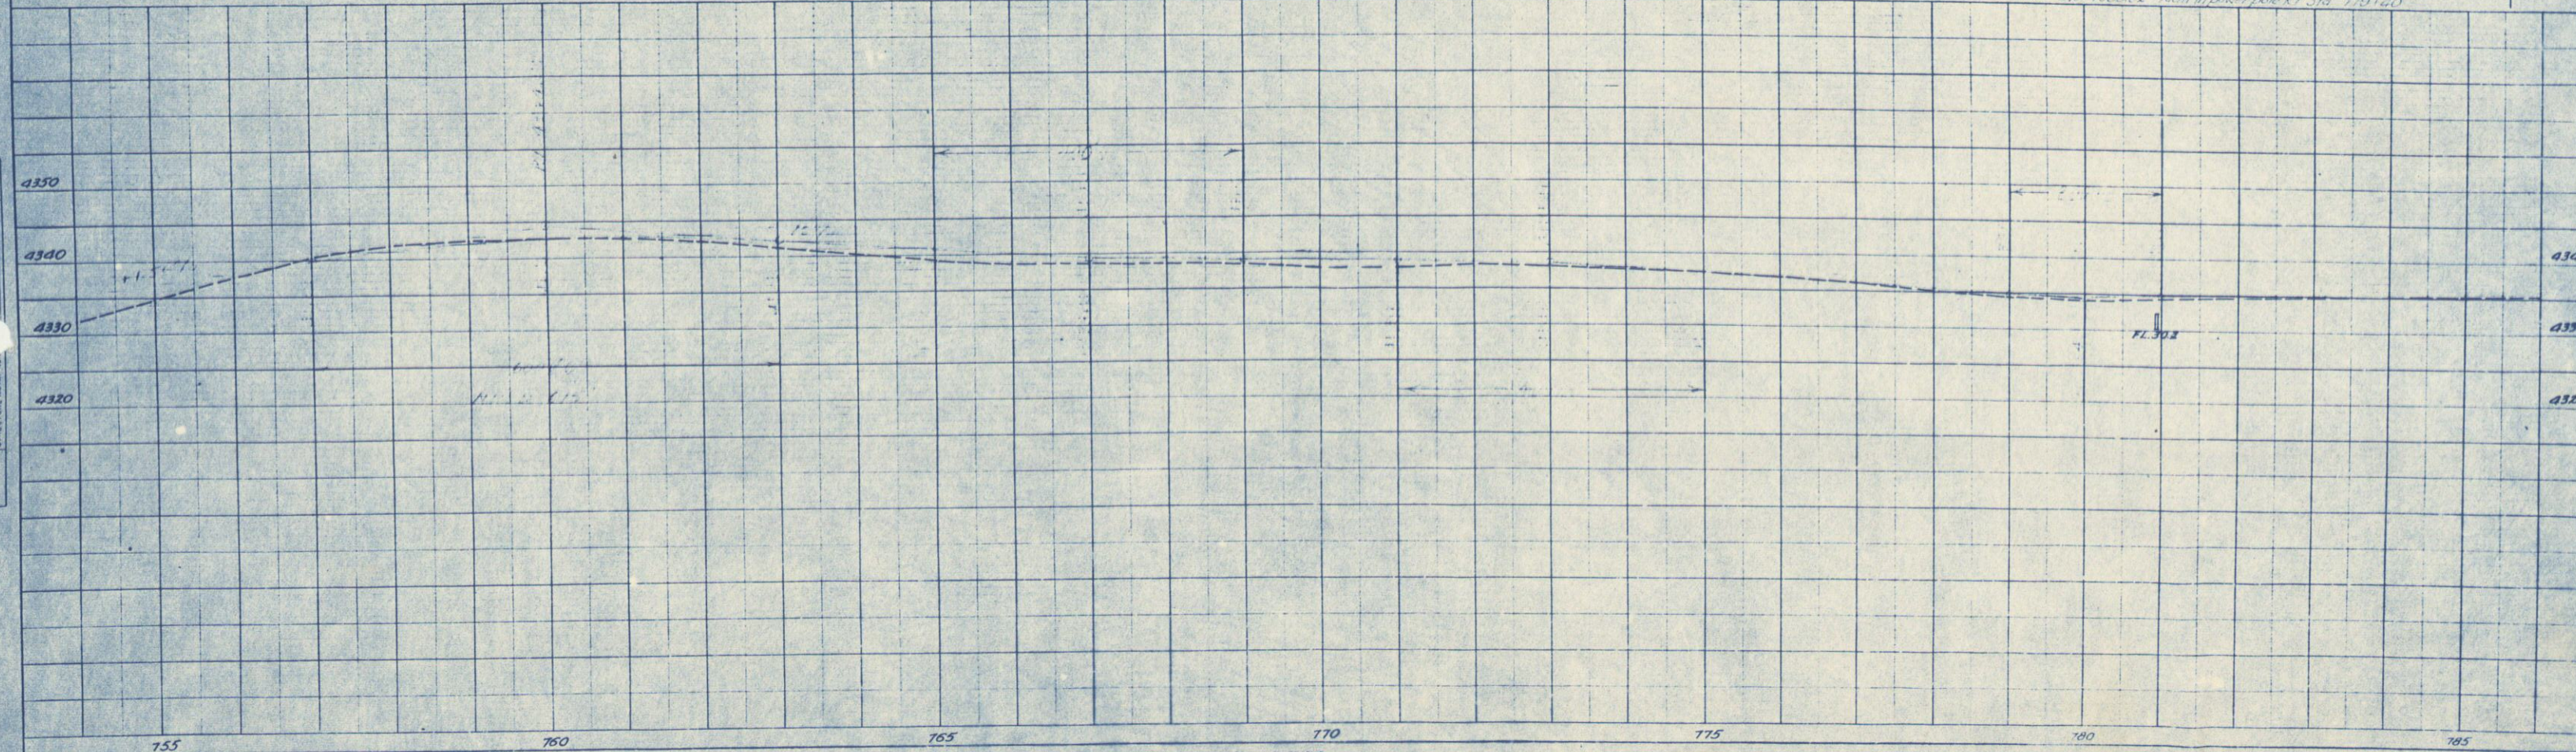


PROFILE SURVEYED
NOTES:
1. ALL DISTANCES CHECKED
2. ALL BEARINGS CHECKED
3. ALL CORNERS CHECKED
4. ALL ELEVATIONS CHECKED
5. ALL GRADES CHECKED
6. ALL STRUCTURES NOTED

COLORADO DEPARTMENT OF HIGHWAYS
Fm. CEN. 10
April 1952

PLANNED
NOTED BOOK
NO.

PLANNED
NOTED BOOK
NO.

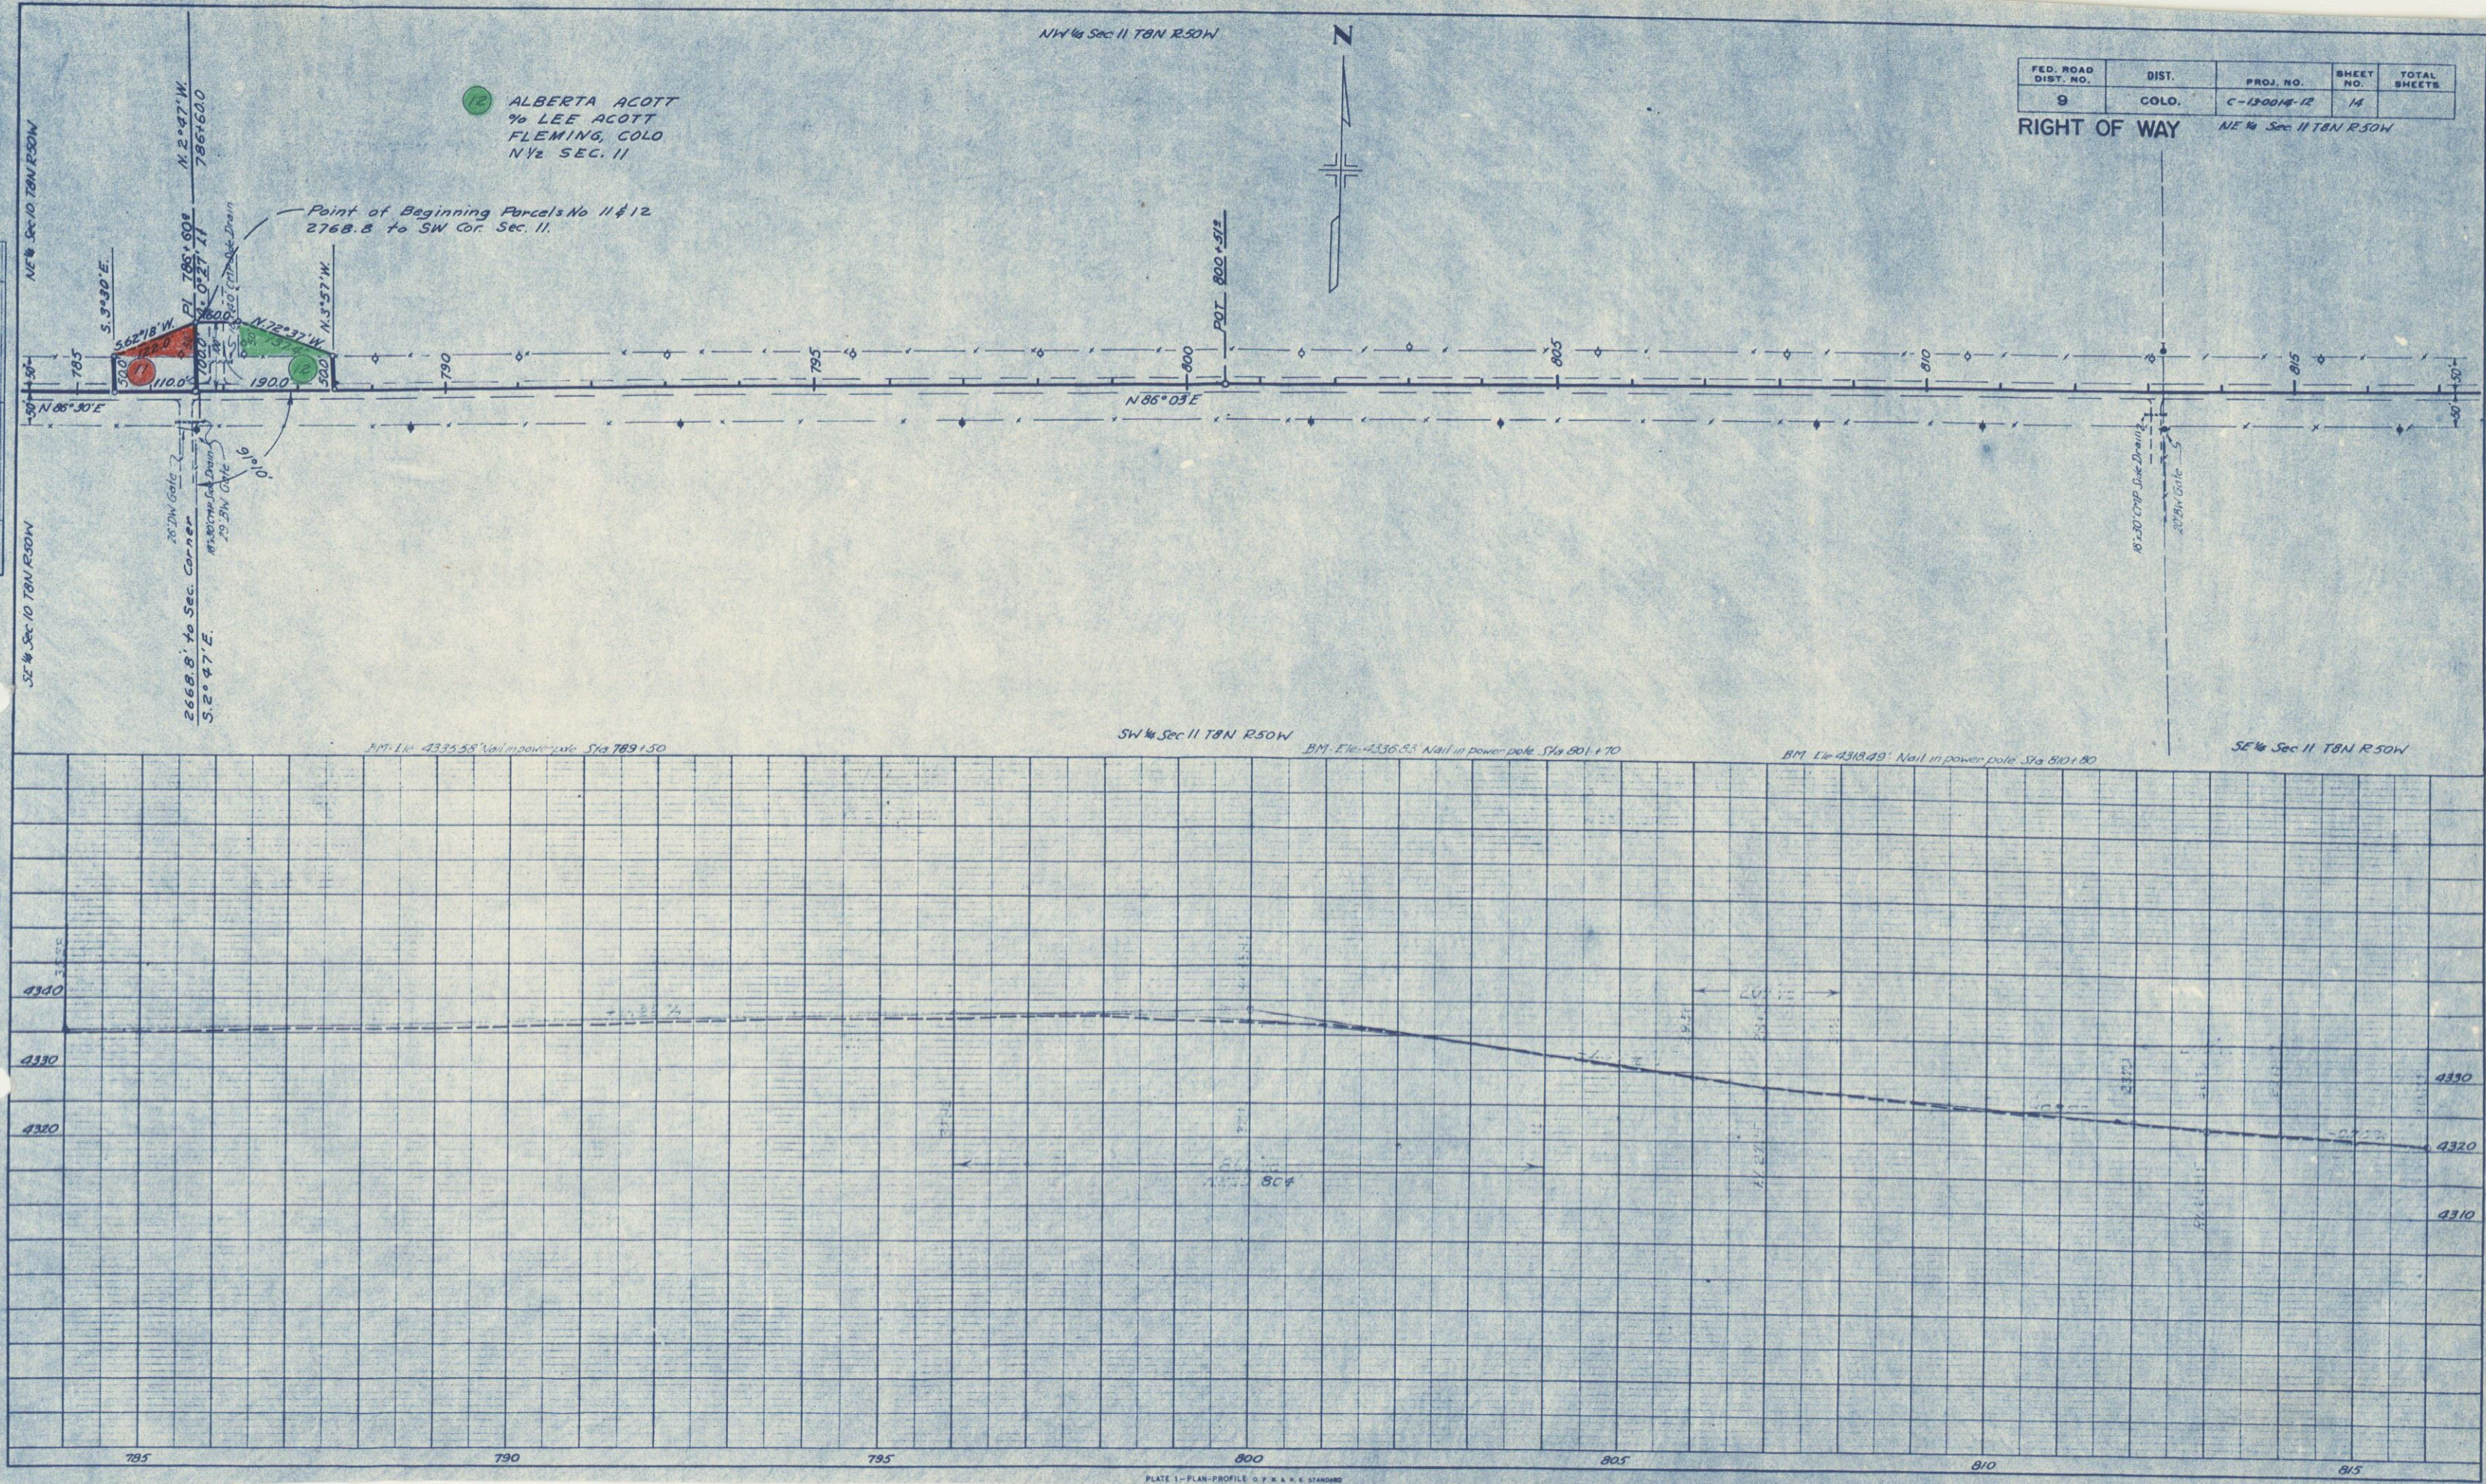

FED. ROAD DIST. NO.	DIST.	PROJ. NO.	SHEET NO.	TOTAL SHEETS
9	COLO.	C-13-0014-12	14	

RIGHT OF WAY


NE 1/4 Sec. 11 T8N R50W

NOTE: BOOK ALIGNMENT CHECKED
 NO. 17 OF MAY CHECKED

NE 1/4 Sec 11 T8N R50W

FED. ROAD DIST. NO.	DIST.	PROJ. NO.	SHEET NO.	TOTAL SHEETS
9	COLO.	C-130014-12	15	

NW 1/4 Sec 12 T8N R50W
 RIGHT OF WAY

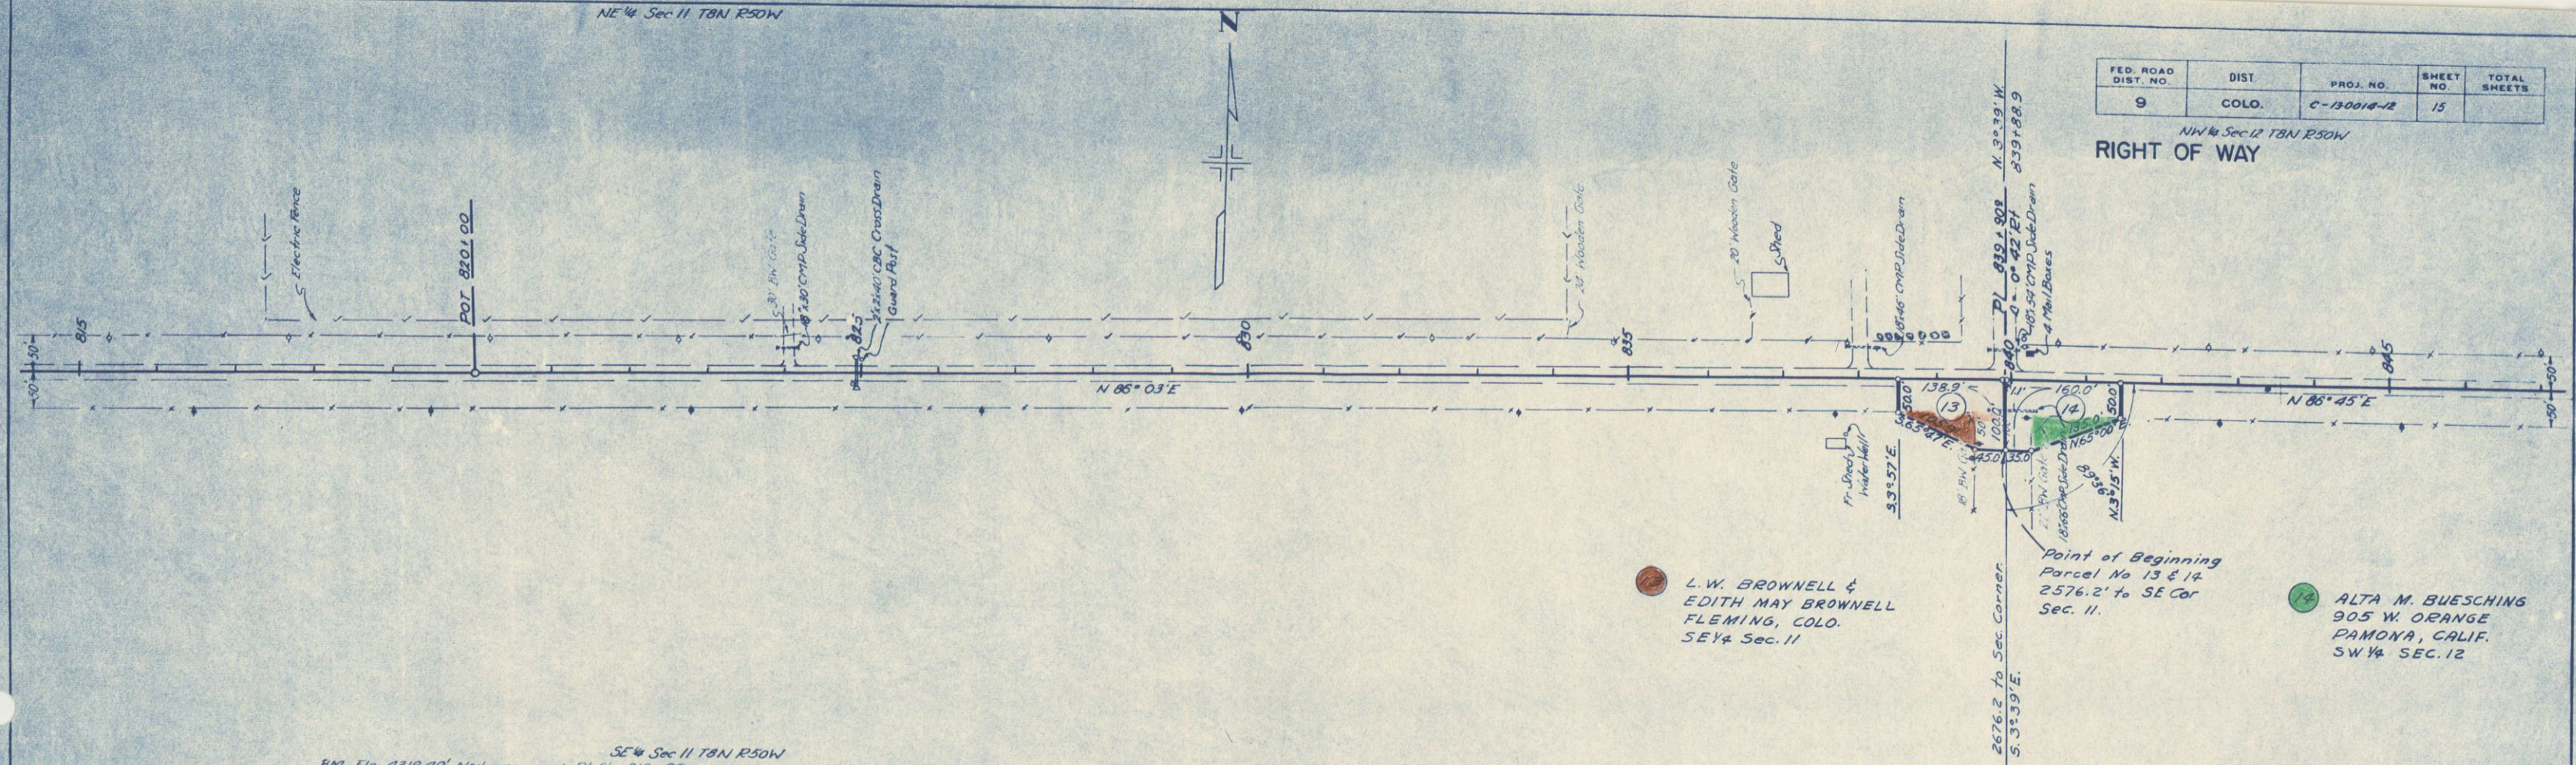

L.W. BROWNELL &
 EDITH MAY BROWNELL
 FLEMING, COLO.
 SE 1/4 Sec. 11


Point of Beginning
 Parcel No 13 & 14
 2576.2' to SE Cor
 Sec. 11.

ALTA M. BUESCHING
 905 W. ORANGE
 PAMONA, CALIF.
 SW 1/4 SEC. 12

SE 1/4 Sec 11 T8N R50W
 B.M. Ele. 4318.49' Nail in power pole Rt Sta. 819+60

B.M. Ele. 4315.57' Nail in power pole Rt Sta. 829+90

SW 1/4 Sec 12 T8N R50W
 B.M. Ele. 4315.57' Nail in power pole Rt Sta. 829+90

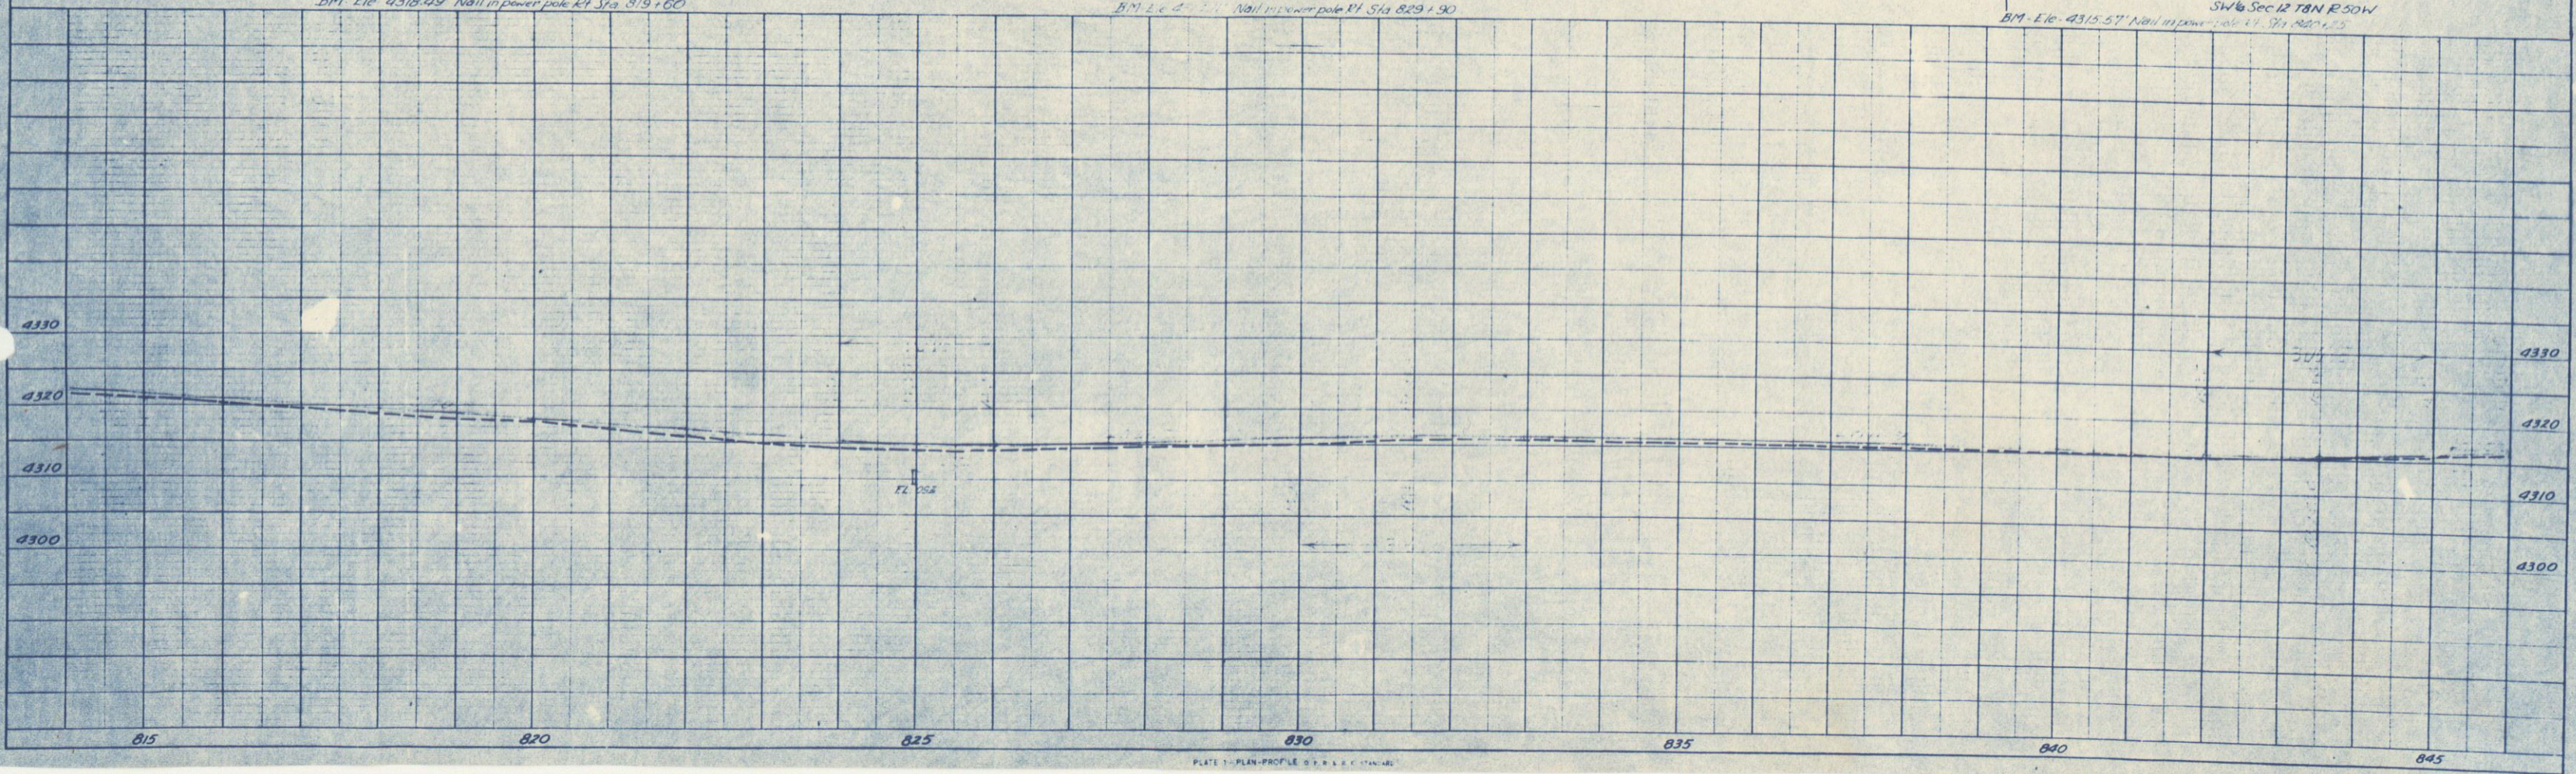


PLAN	SURVEYED	
	PLOTTED	
NOTE BOOK	CHECKED	
	BY	
NO.		

PROFILE	SURVEYED	
	PLOTTED	
NOTE BOOK	CHECKED	
	BY	
NO.		

NW 1/4 Sec 12 T8N R50W

FED. ROAD DIST. NO.	DIST.	PROJ. NO.	SHEET NO.	TOTAL SHEETS
9	COLO.	C-130014-12	16	


NE 1/4 Sec 12 T8N R50W
RIGHT OF WAY

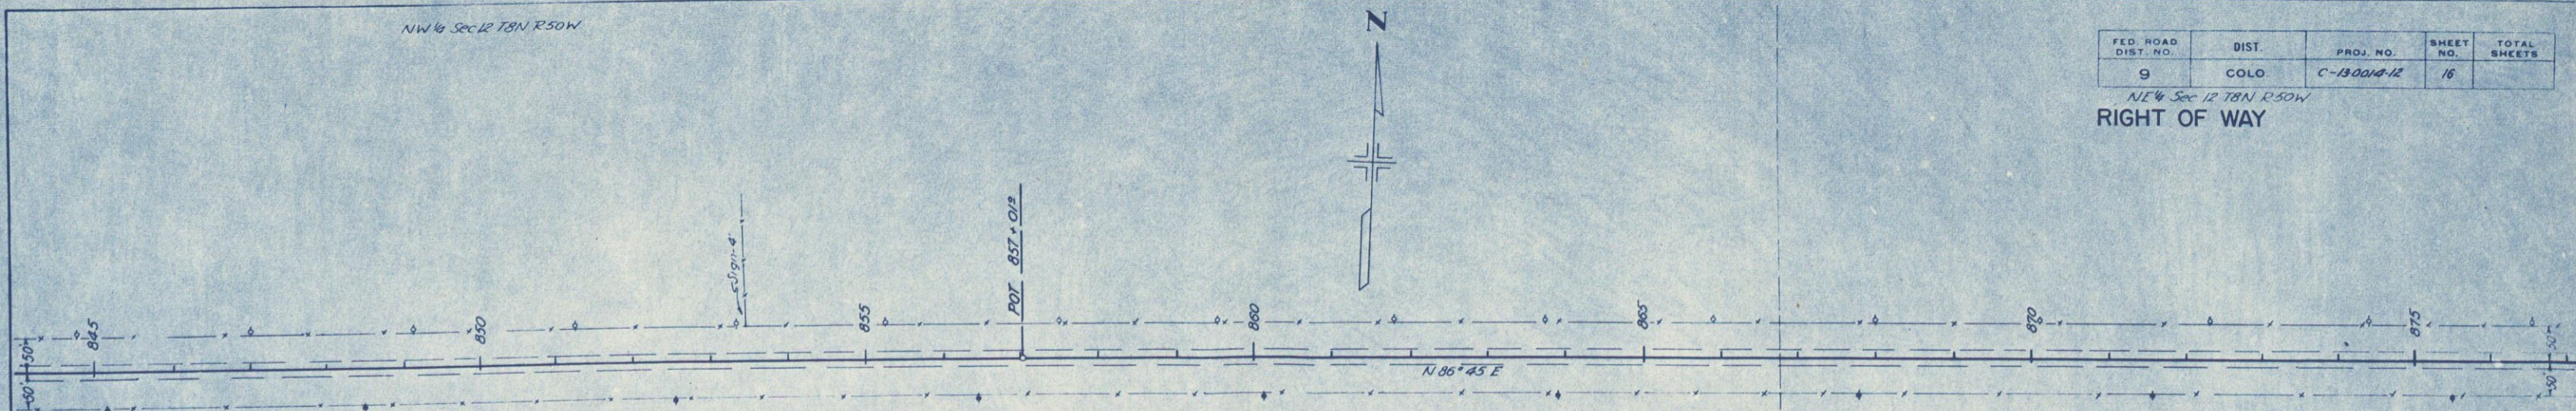

SW 1/4 Sec 12 T8N R50W
BM Fk-4316.94 Nail in power pole Rt Sta 852+15.0


BM Fk-4315.51 Nail in power pole Rt Sta 860+15

SE 1/4 Sec 12 T8N R50W
BM Fk-4305.32 Nail in power pole Rt Sta 871+60

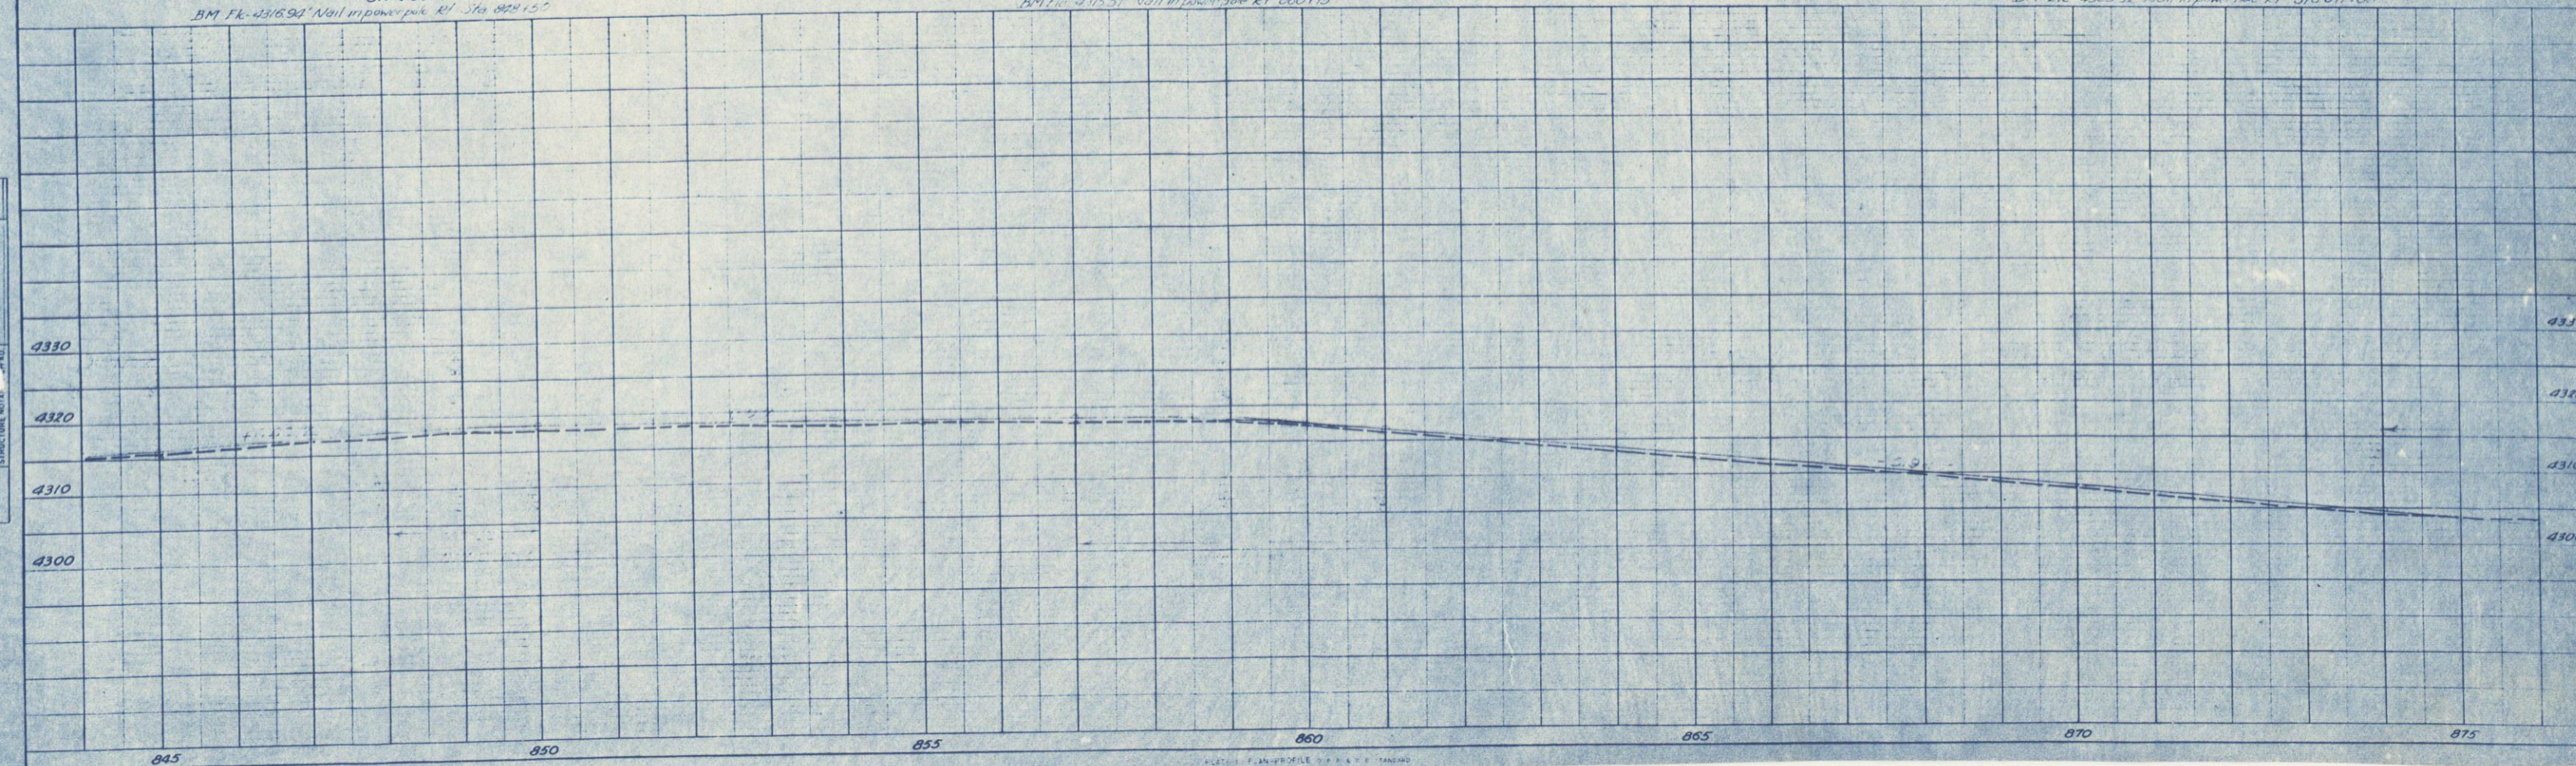

NW 1/4 Sec. 7 T8N R49W

RIGHT OF WAY

 


NW 1/4 Sec 7 T8N R49W

NE 1/4 Sec 7 T8N R49W

FED. ROAD DIST. NO.	DIST.	PROJ. NO.	SHEET NO.	TOTAL SHEETS
9	COLO.	C-13-0014-12	18	

RIGHT OF WAY

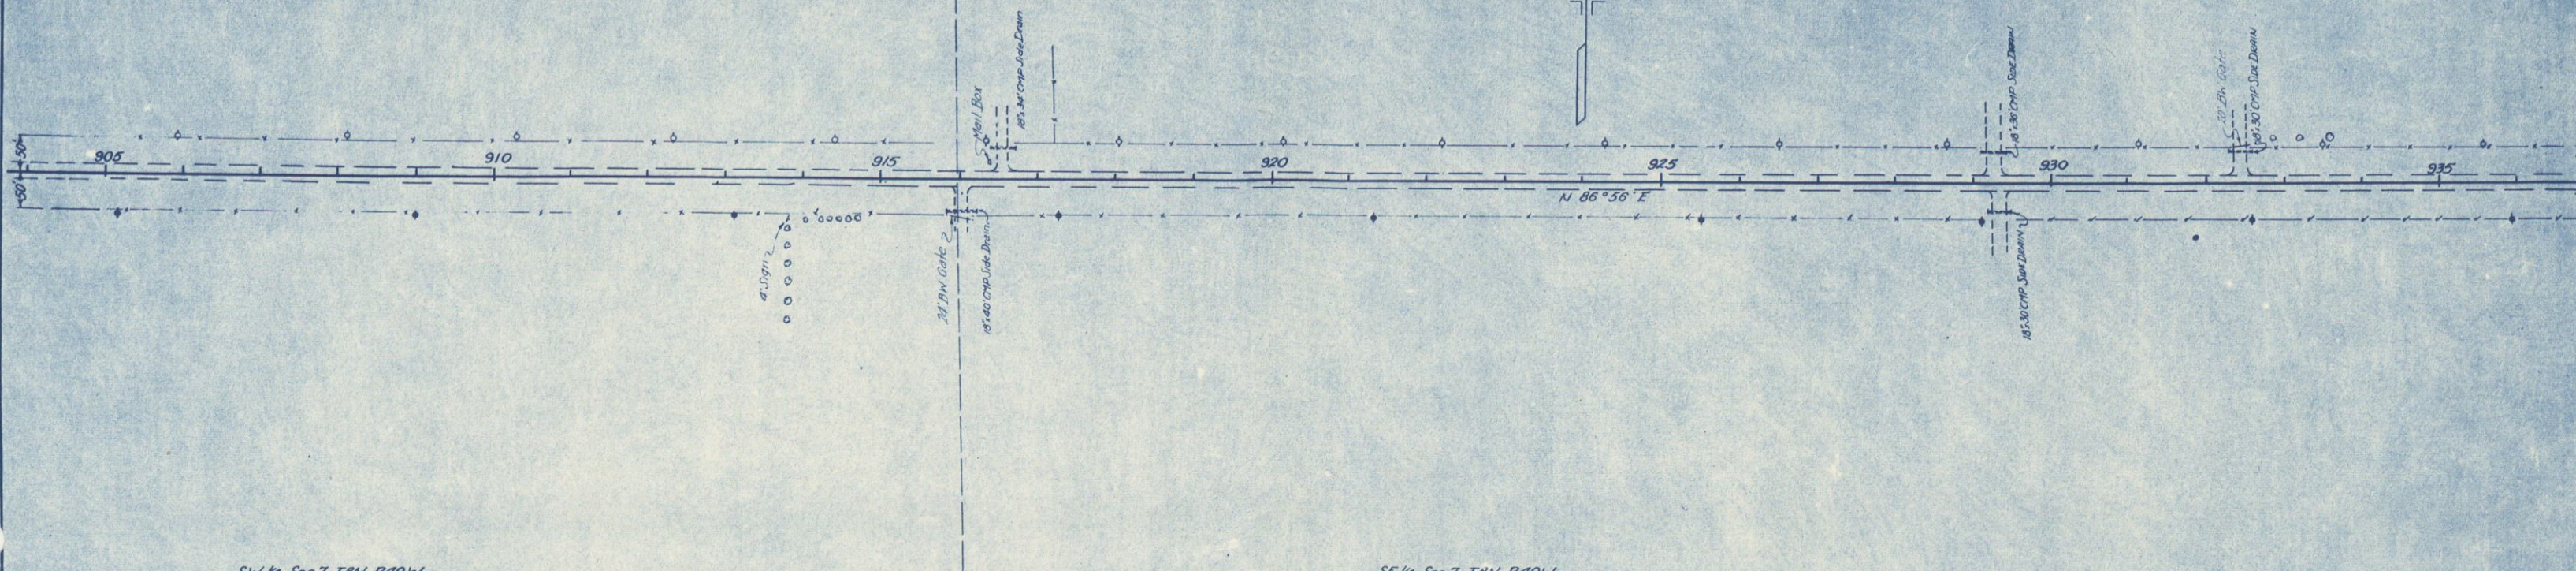


SW 1/4 Sec 7 T8N R49W
BM- Ele. 4286.94' Nail in power pole Rt Sta 905+10

BM- Ele. 4279.70' Nail in power pole Rt Sta 917+30

SE 1/4 Sec 7 T8N R49W

BM- Ele. 4276.62' Nail in power pole Rt Sta 929+12

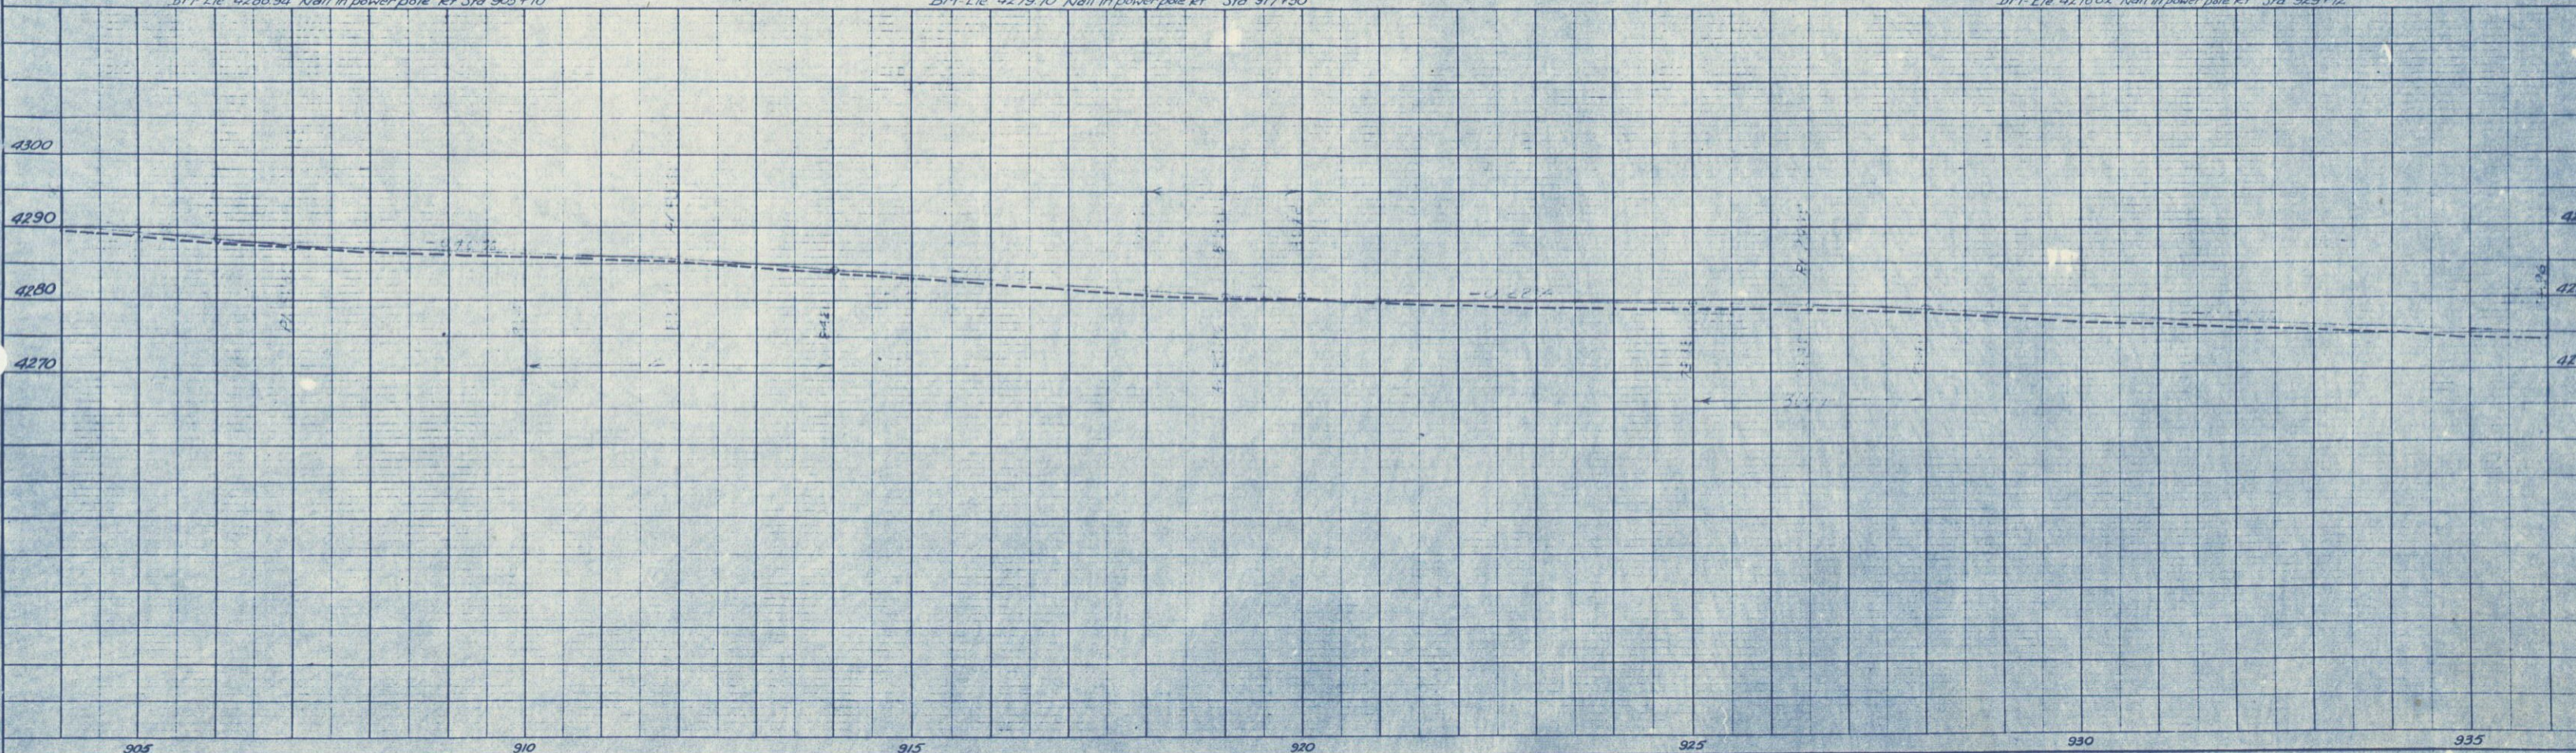

COLORADO DEPARTMENT OF HIGHWAYS
Form CEN 134
4-1-1952

PLAN
SURVEYED
ALIGNED
CHECKED
NOTE BOOK
NO.
DATE

PROFILE
SURVEYED
CHECKED
NOTE BOOK
NO.
DATE

NE 1/4 Sec 7 T8N R49W


17 W. L. BARKLEY
FLEMING, COLO.
NE 1/4 SEC. 7

19 JAKE SUZEWSKI
FLEMING, COLO.
NW 1/4 SEC. 8

NW 1/4 Sec 8 T8N R49W

FED. ROAD DIST. NO.	DIST.	PROJ. NO.	SHEET NO.	TOTAL SHEETS
9	COLO.	C-13-0014-12	19	

RIGHT OF WAY

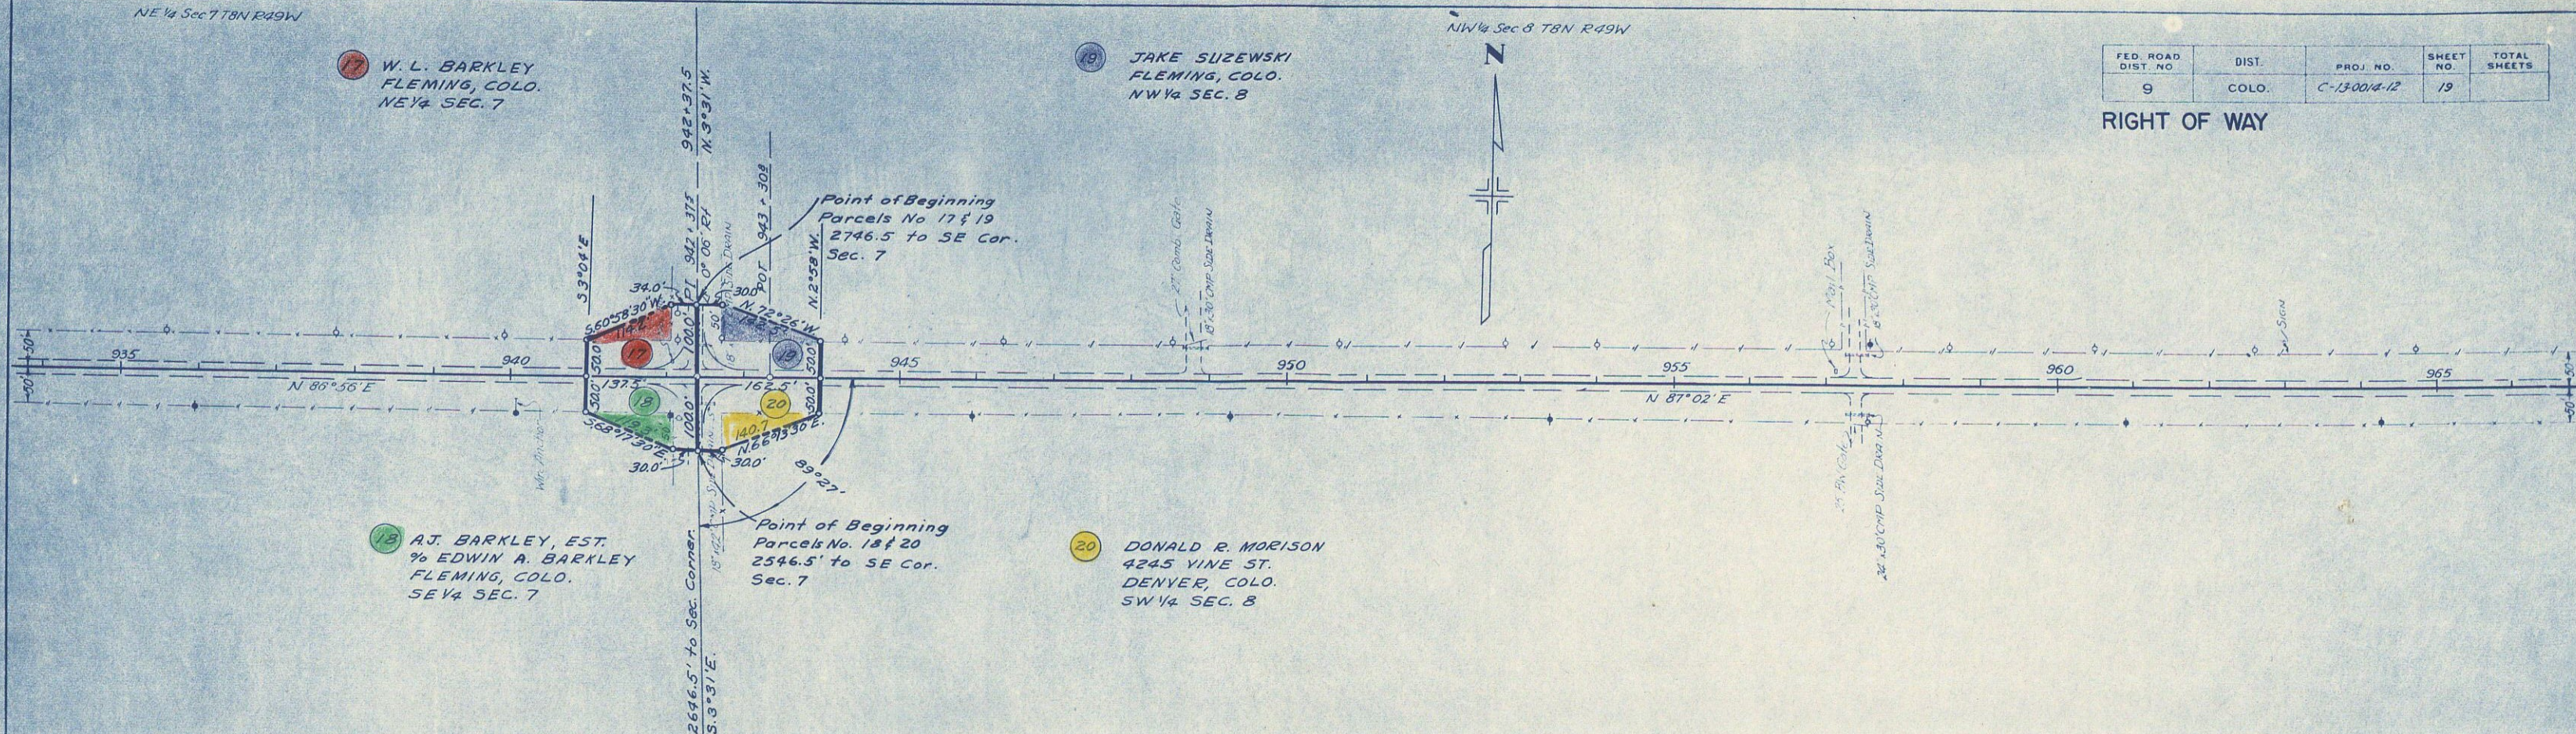


SE 1/4 Sec 7 T8N R49W

BM Elev 4270.03 Nail in power pole Rt Sta 940+10

BM Elev 4268.37 Nail in power pole Rt Sta 949+25

SW 1/4 Sec 8 T8N R49W

BM - 2215.41' Nail in power pole Rt Sta 960+95


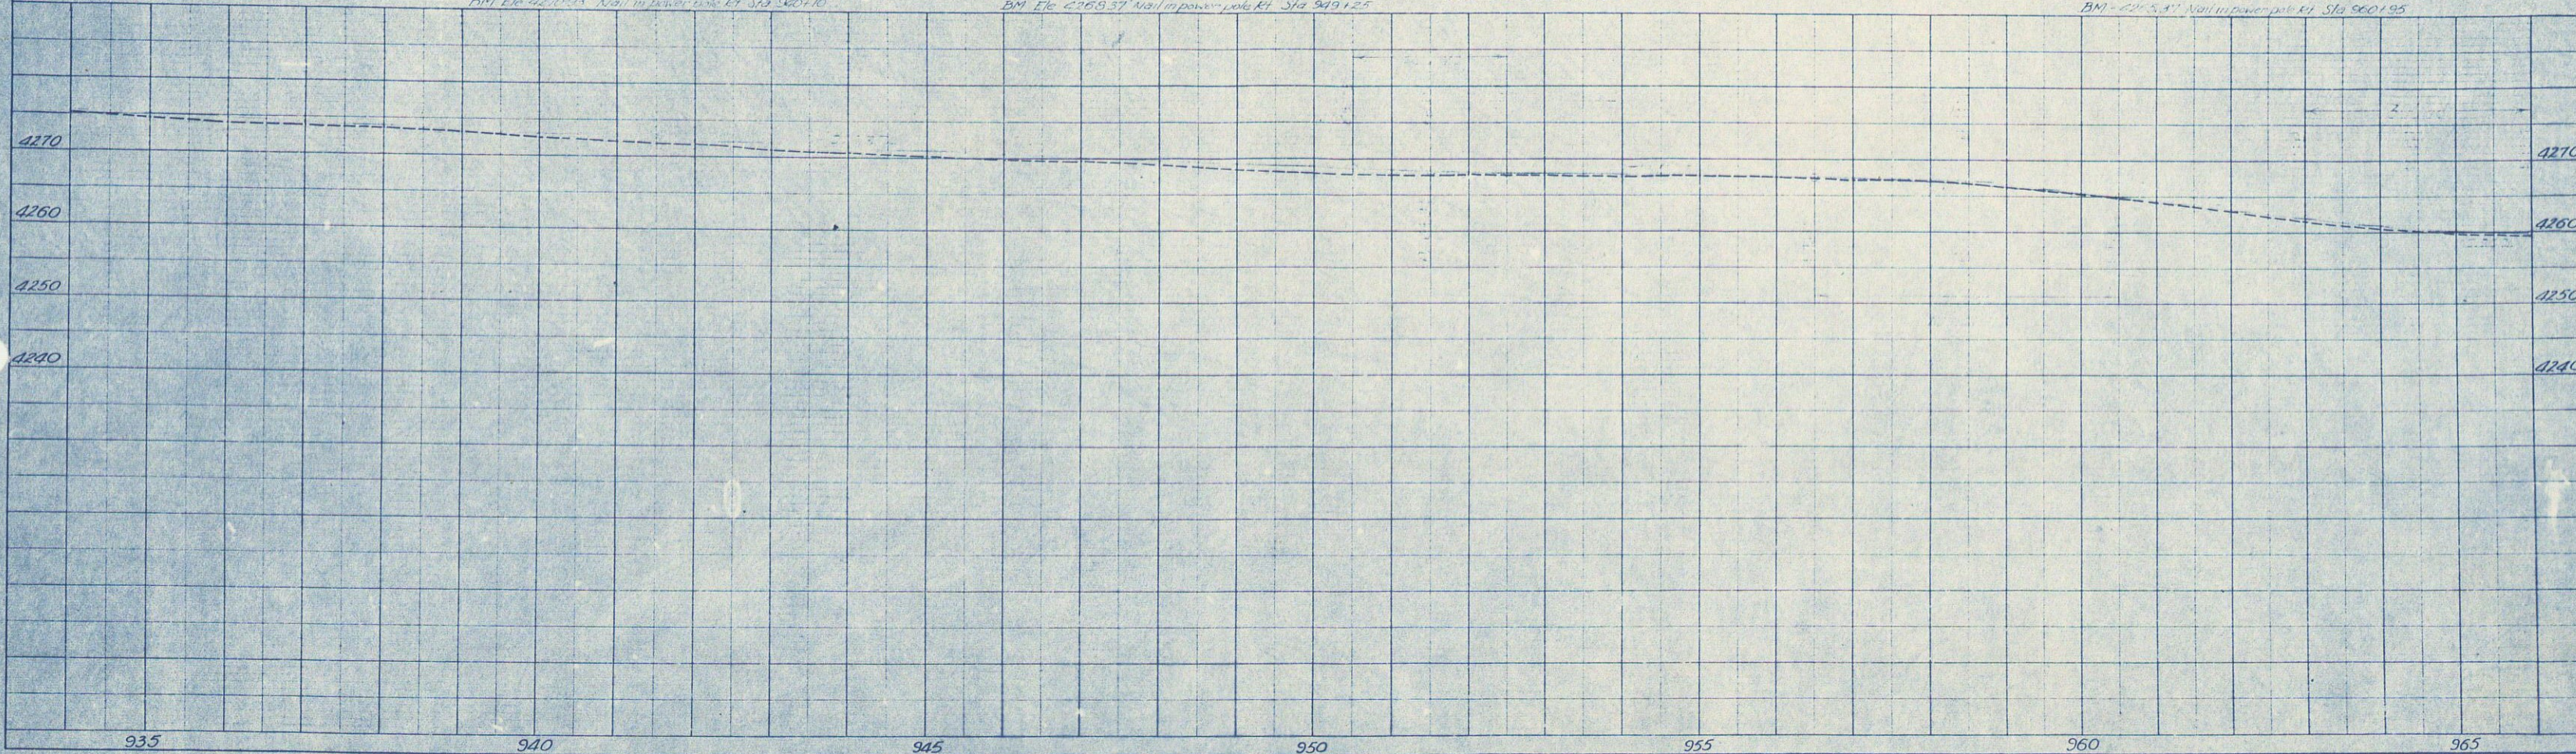


RIGHT OF WAY



FED. ROAD DIST. NO.	STATE	PROJ. NO.	SHEET NO.	TOTAL SHEETS
3	COLO.	C-13-0014-12	21	

RIGHT OF WAY

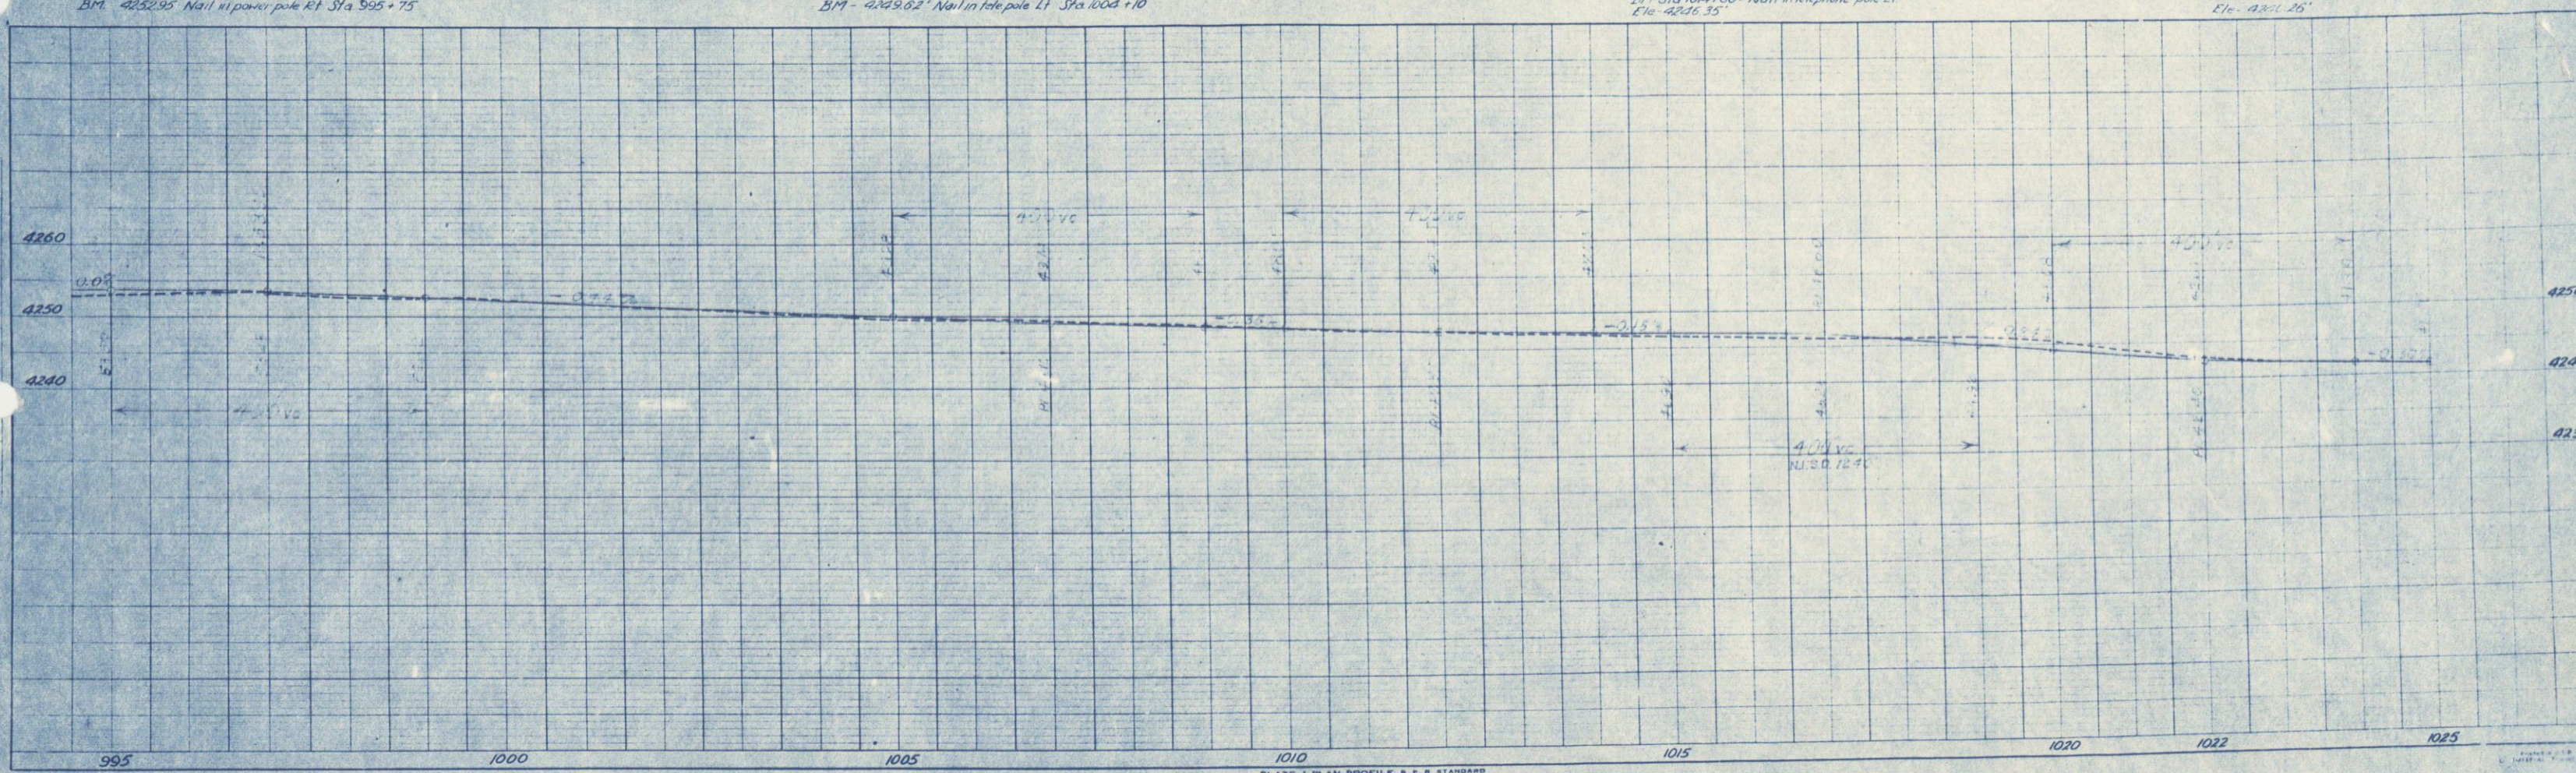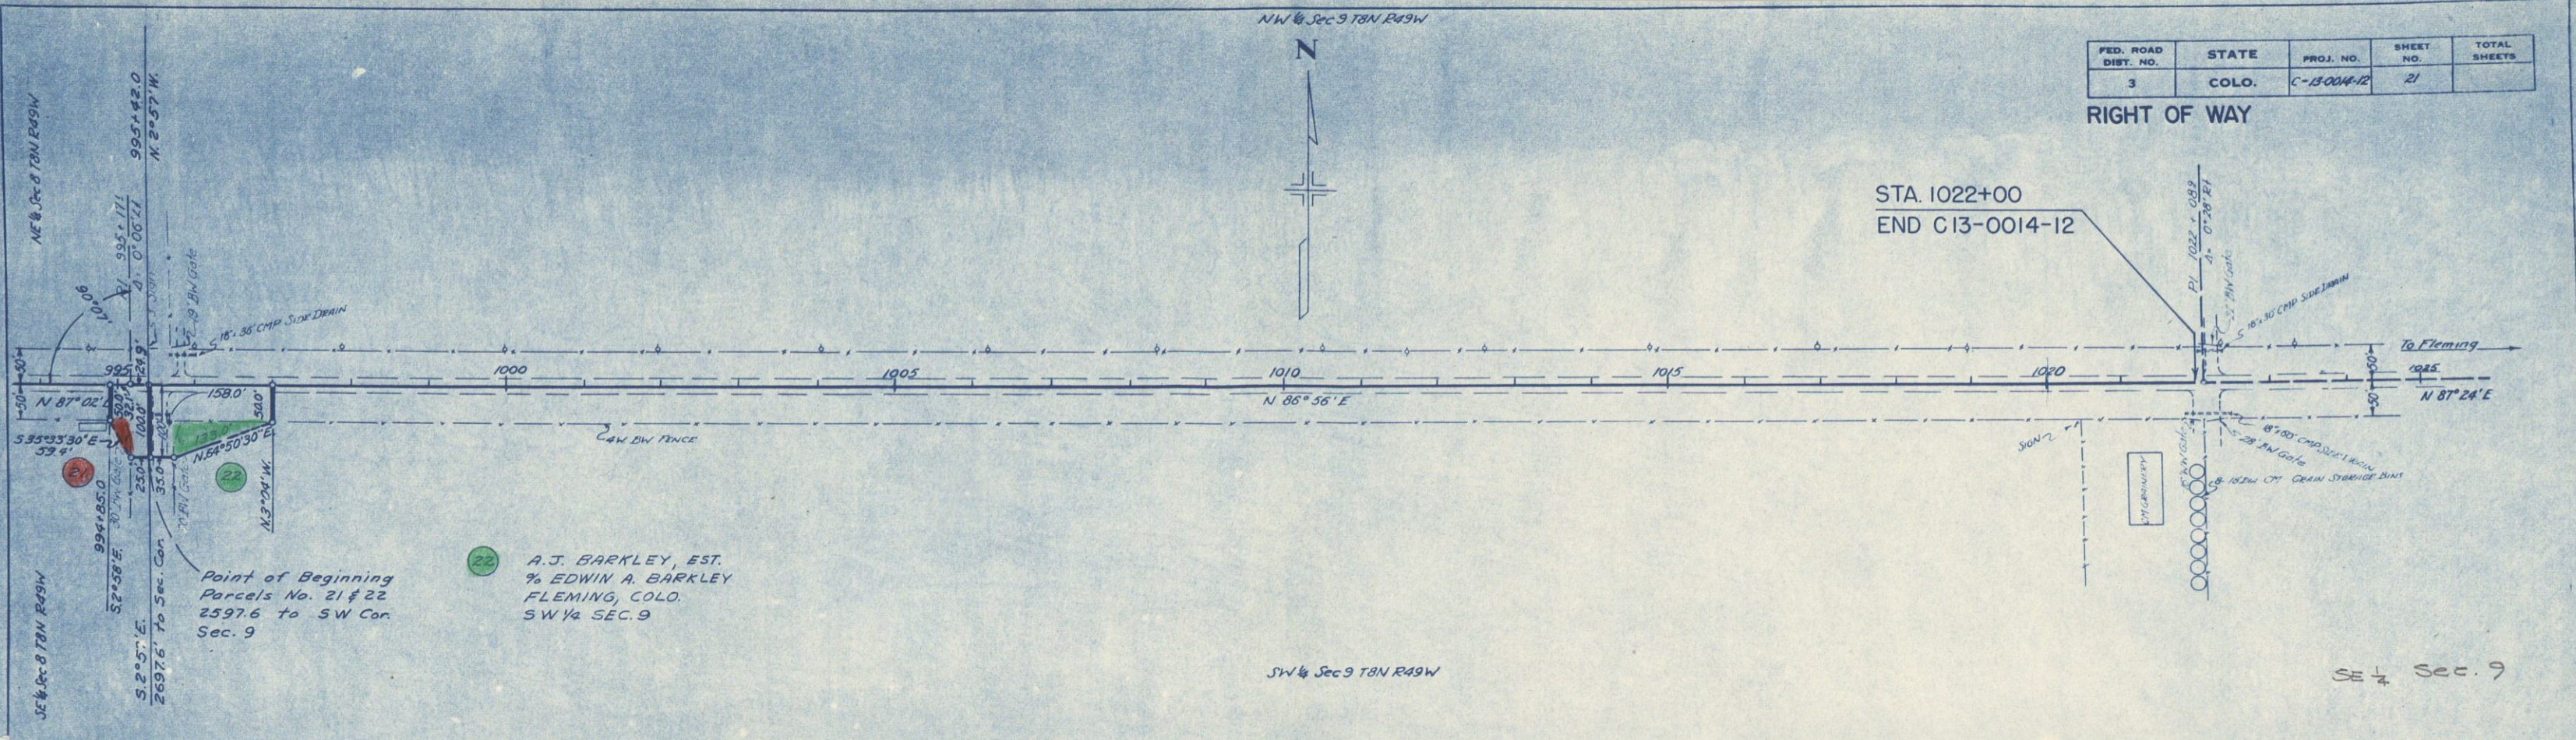

NE 1/4 Sec. 9
T. 8 N., R. 50 W.

NW 1/4 Sec. 10
T. 8 N., R. 50 W.

NE 1/4 Sec. 10
T. 8 N., R. 50 W.


NW 1/4 Sec. 11
T. 8 N., R. 50 W.

NE 1/4 Sec. 11
T. 8 N., R. 50 W.

FED. ROAD DIST. NO.	STATE	Proj. No.	SHEET NO.	TOTAL SHEETS
9	COLO.	C19-0014-12	23	

Right of Way
Ownership Map

NW 1/4 Sec. 12
T. 8 N., R. 50 W.

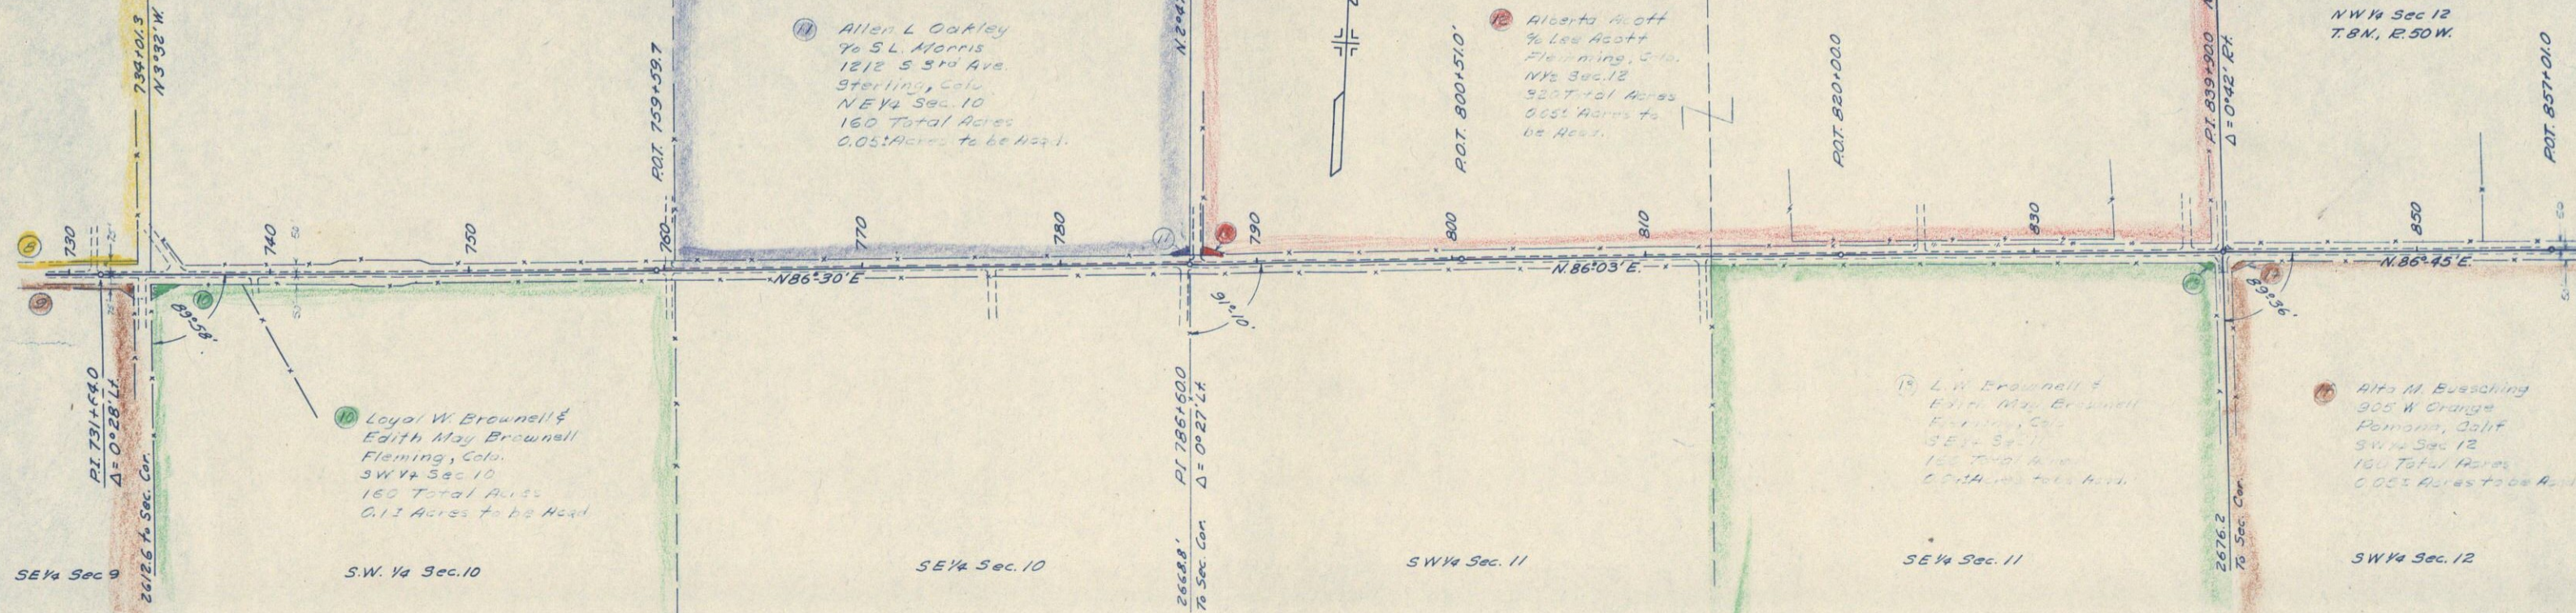

NW 1/4 Sec. 12
T. 8 N., R. 50 W.


NE 1/4 Sec. 12
T. 8 N., R. 50 W.

NW 1/4 Sec. 7
T. 8 N., R. 49 W.

NE 1/4 Sec. 7
T. 8 N., R. 49 W.

NW 1/4 Sec. 8
T. 8 N., R. 49 W.

NE 1/4 Sec. 8
T. 8 N., R. 49 W.

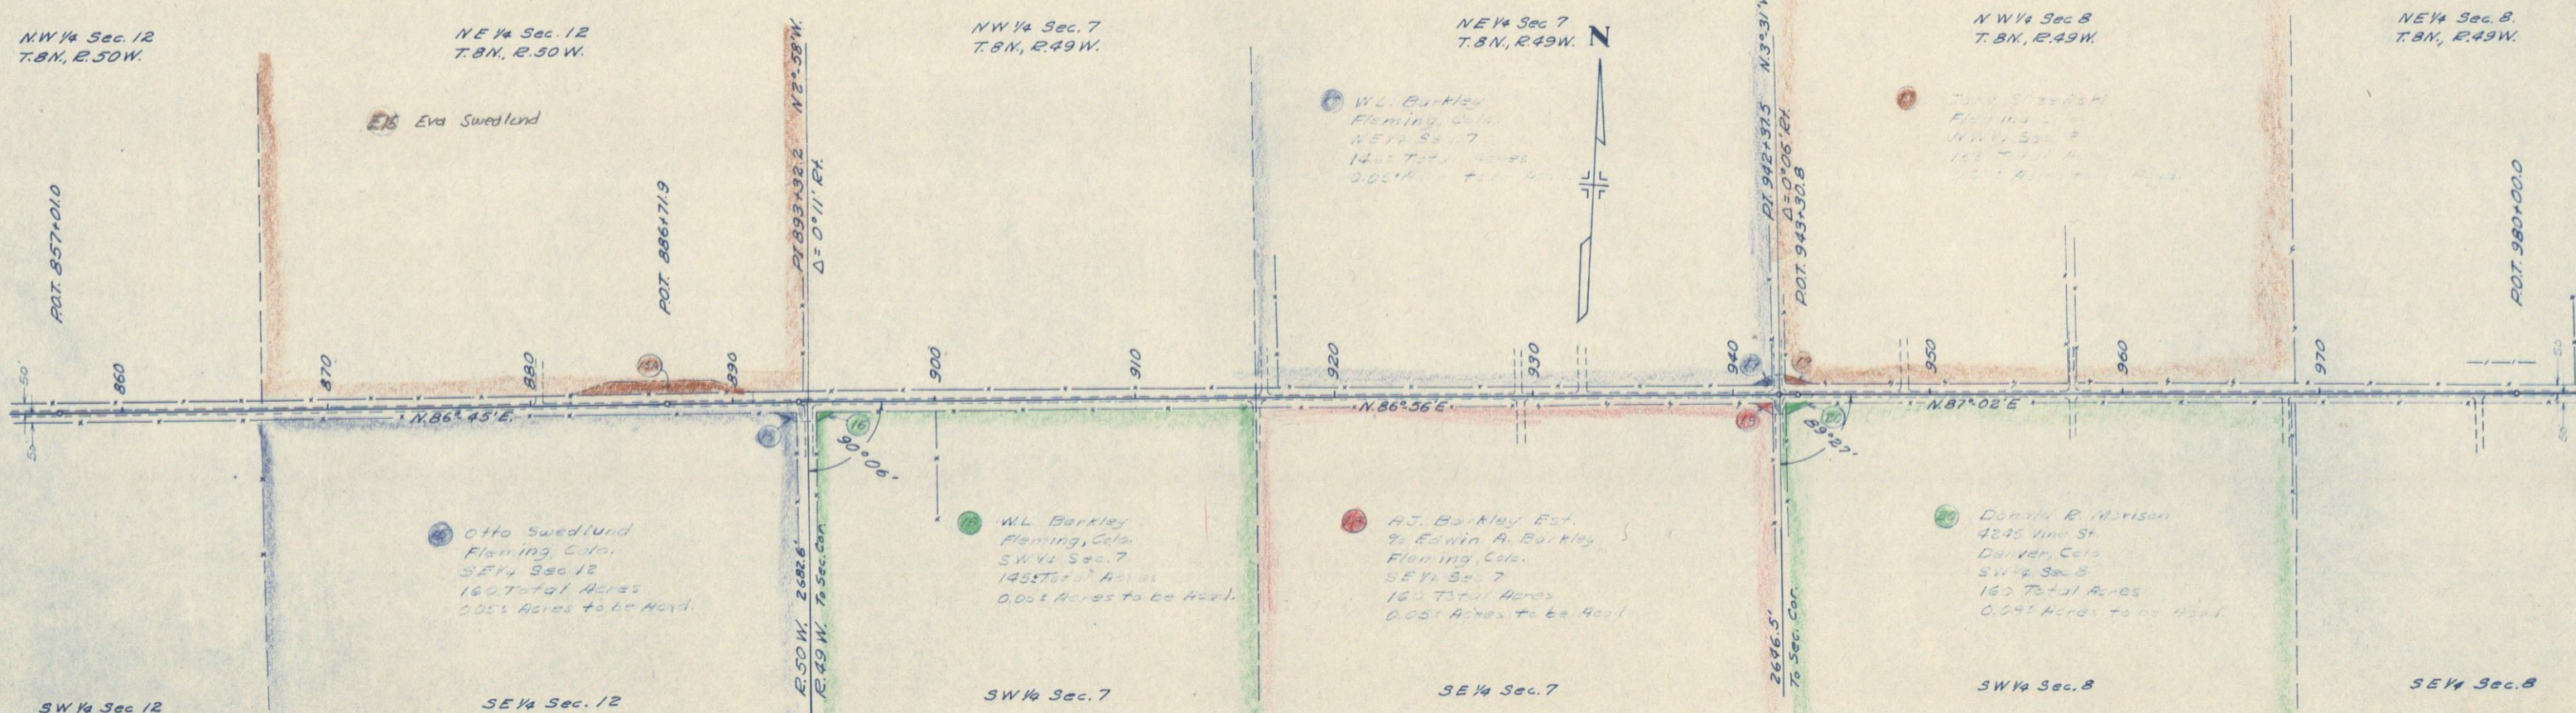

FED. ROAD DIST. NO.	STATE	Proj. No.	SHEET NO.	TOTAL SHEETS
9	COLO.	C13-0014-12	2A	

Right of Way
Ownership Map

