

STATE DEPARTMENT OF HIGHWAYS

DIVISION OF HIGHWAYS—STATE OF COLORADO


PLAN AND PROFILE OF PROPOSED
COLORADO PROJECT NO. C 31-0050-03
 STATE HIGHWAY NO. 50
 CHAFFEE COUNTY

RIGHT OF WAY

SCALE OF ORIGINAL DRAWINGS

PLAN SHEETS 1" = 100'
 DETAIL SHEETS 1" =
 OWNERSHIP MAPS 1" = 400'

R.O.W. LENGTH OF PROJECT = 0.360 MILE

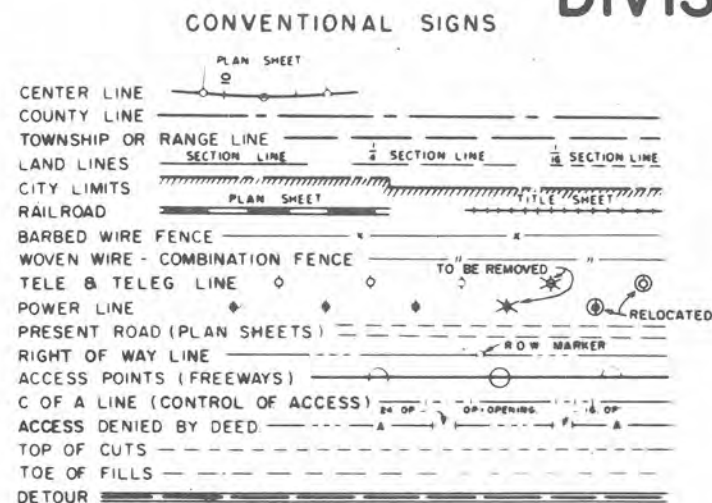

Master Set

FEDERAL ROAD REGION NO.	DIVISION	PROJECT NO.	SHEET NO.
VIII	COLORADO	C 31-0050-03	1

RIGHT OF WAY
 East of Salida


REVISIONS

SHEET NO.

1
 2
 3-4
 4

INDEX OF SHEETS

TITLE SHEET
 TABULATION OF PROPERTIES SHEET
 ALIGNMENT SHEETS
 OWNERSHIP PLAT

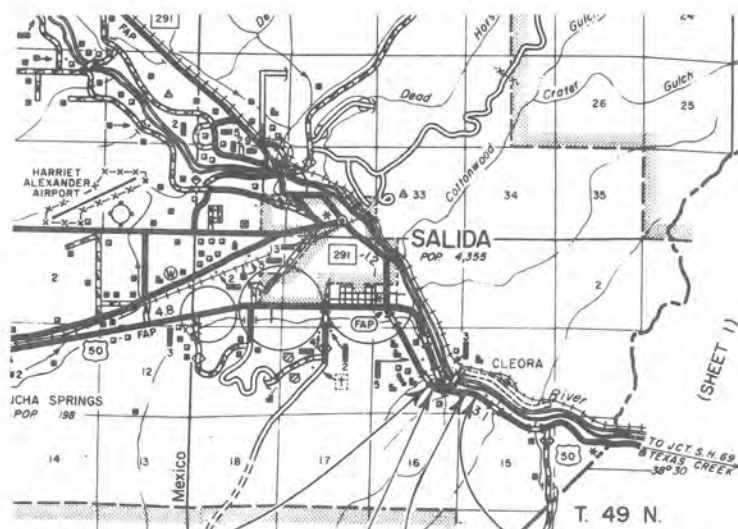


STA. 57+00 BEGIN PROJECT C 31-0050-03

STA. 92+00 END PROJECT C 31-0050-03

(Proj.) STA. 66+00 BEGIN ROW C 31-0050-03

STA. 85+00 END ROW C 31-0050-03

SCALE OF MILES

 

FEDERAL ROAD DIVISION NO.	DISTRICT	PROJ. NO.	SHEET NO.	TOTAL SHEETS
8	COLORADO	C 31-0050-03	2	


[illegible]

FEDERAL ROAD REGION NO.	DIVISION	PROJ. NO.	SHEET NO.	TOTAL SHEETS
VIII	COLORADO	C 31-0050-03	3	4

RIGHT OF WAY
East of Salida

Revisions

NO.	DESCRIPTION

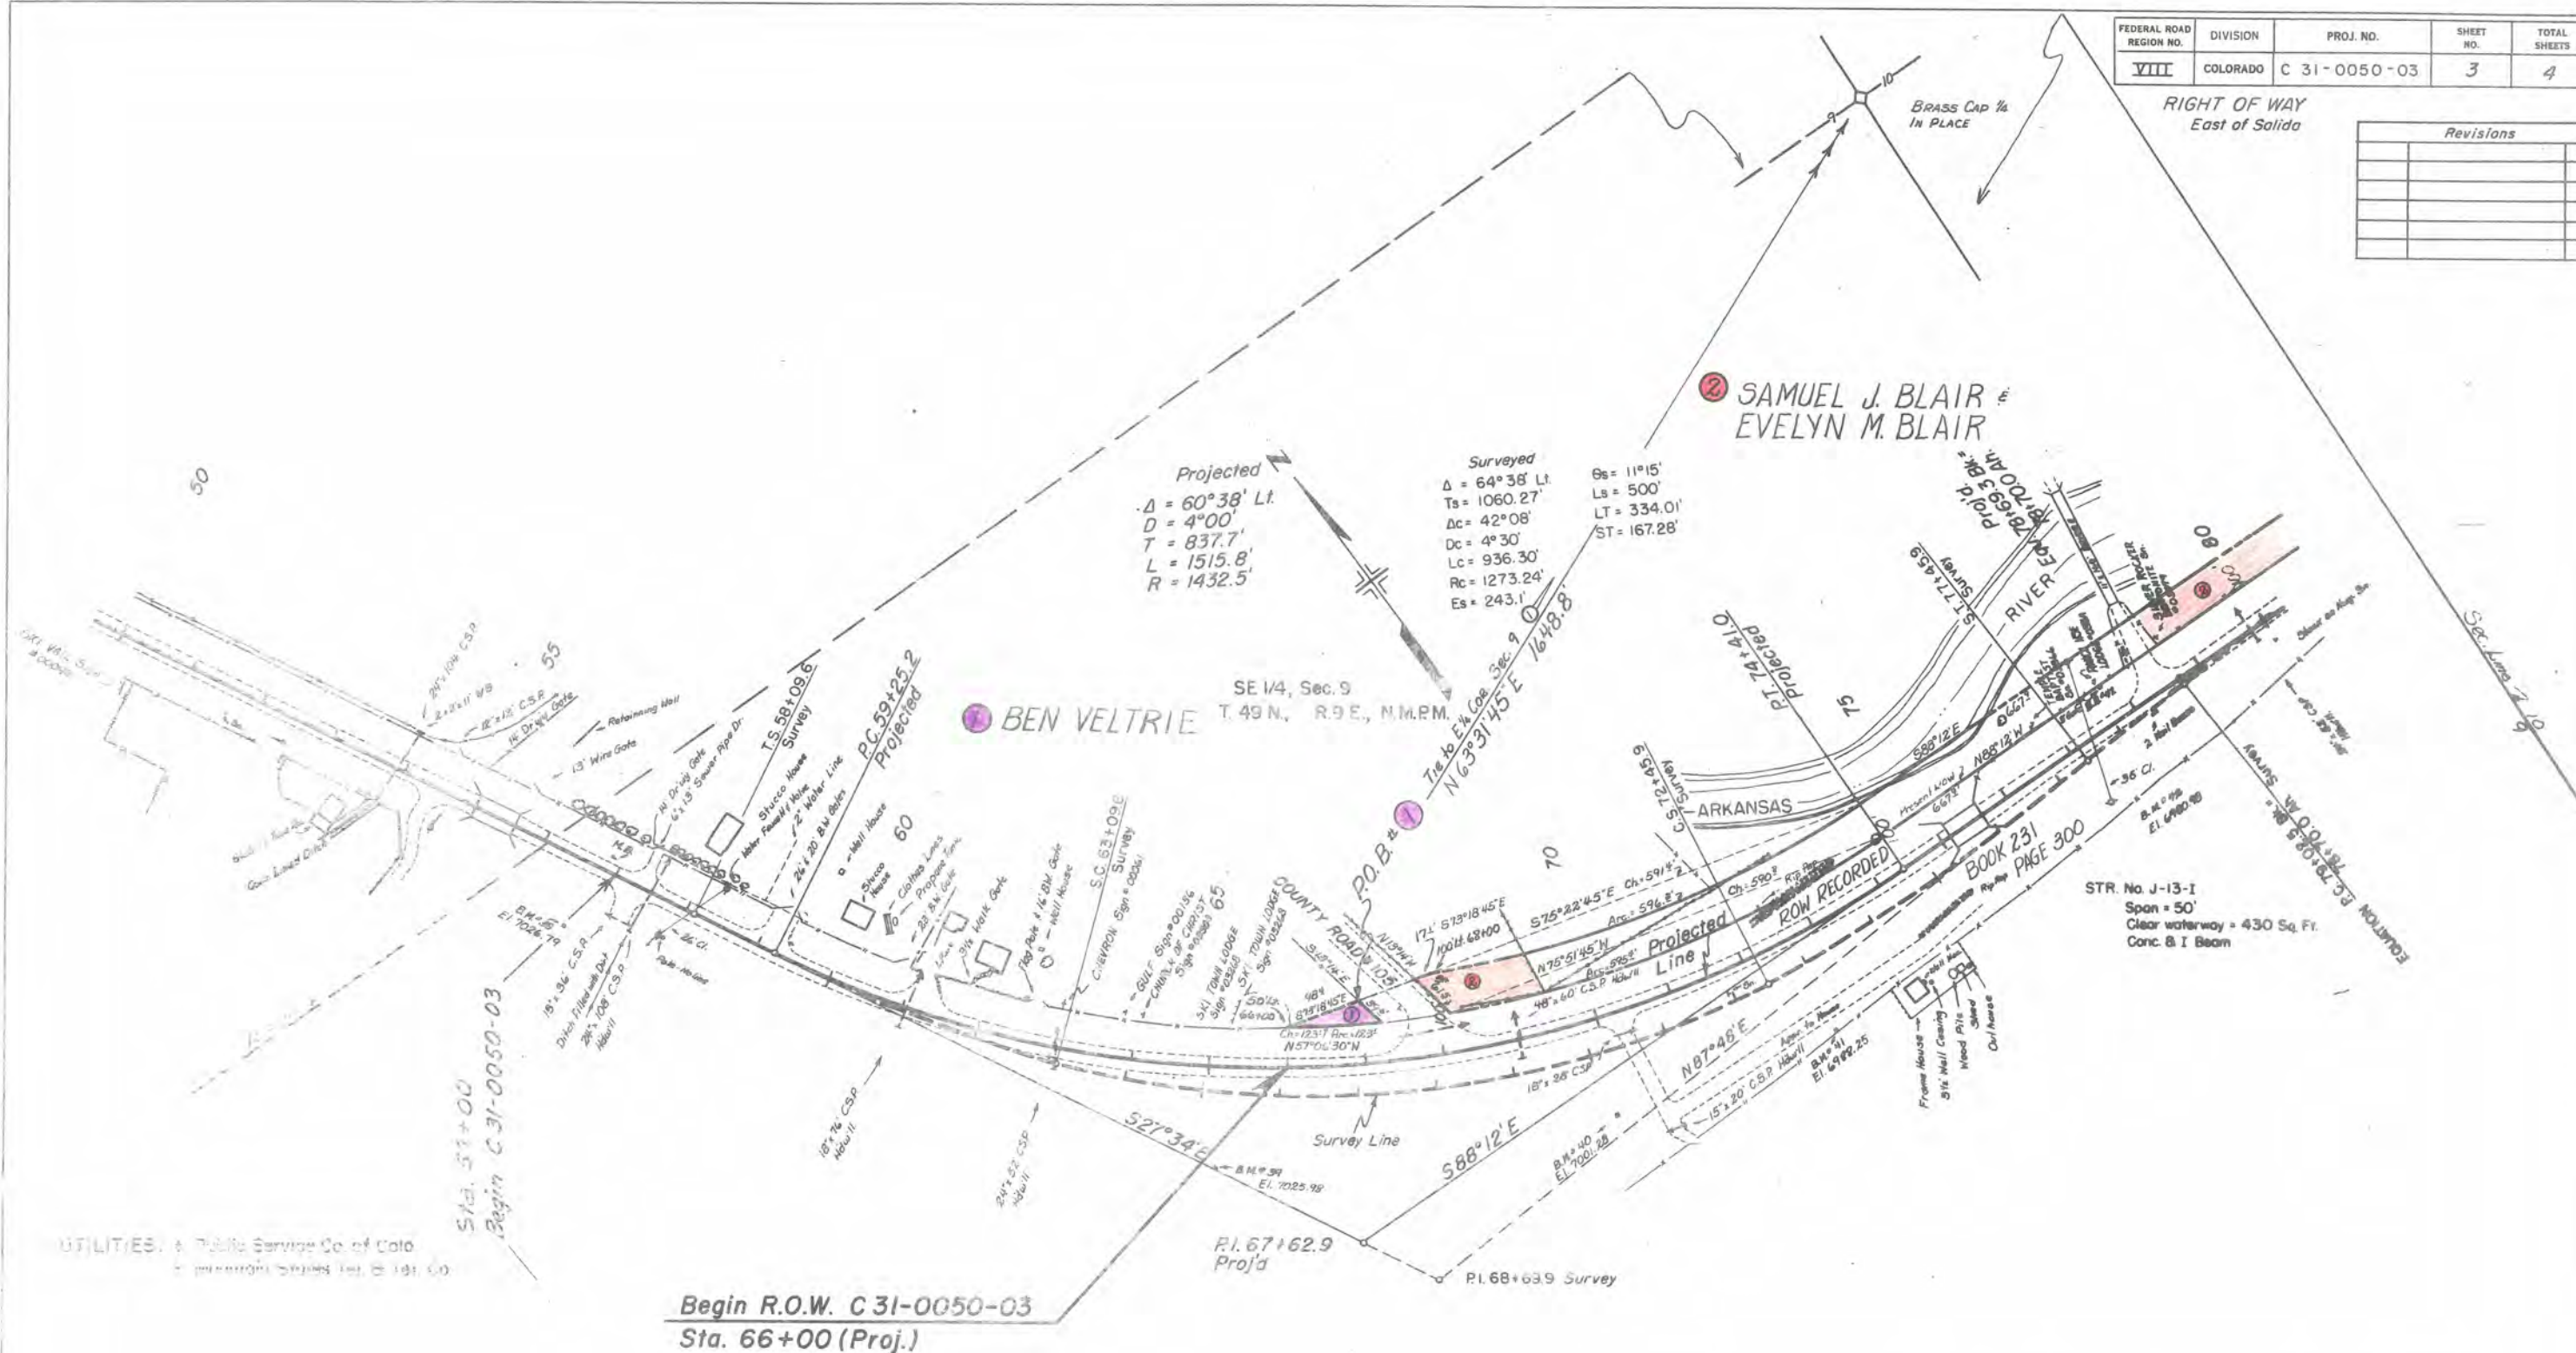

NOTE: ROW FOR C31-0050-03 IN ADDITION TO ROW PURCHASED FOR F.A.P. 113A(12) (Book 231 - Page 300) & F.A.P. 113 (10) (Book 250 - Page 365)

FEDERAL ROAD REGION NO.	DIVISION	PROJ. NO.	SHEET NO.	TOTAL SHEETS
VIII	COLORADO	C 31-0050-03	4	4

RIGHT OF WAY
East of Salida

Revisions	
4-16-73	Add E-3, Delete Par. 3
	KC

