

PLAN RACK


STATE DEPARTMENT OF HIGHWAYS DIVISION OF HIGHWAYS—STATE OF COLORADO

FEDERAL ROAD REGION NO.	DIVISION	PROJECT NO.	SHEET NO.
VIII	COLORADO	C 31-0050-04	1

RIGHT OF WAY
WEST OF SALIDA

REVISIONS	

CONVENTIONAL SIGNS

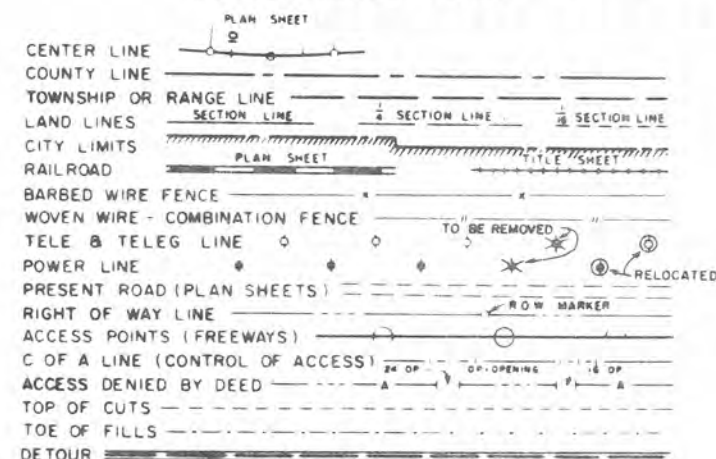

PLAN AND PROFILE OF PROPOSED COLORADO PROJECT NO. C 31-0050-04 STATE HIGHWAY NO. 50 CHAFFEE COUNTY

RIGHT OF WAY


SCALE OF ORIGINAL DRAWINGS

PLAN SHEETS 1" =
DETAIL SHEETS 1" =
OWNERSHIP MAPS 1" =

R.O.W. LENGTH OF PROJECT = 0.114 MILES

INDEX OF SHEETS


SHEET NO.	
1	TITLE SHEET
2	TABULATION OF PROPERTIES
3	PLAN SHEET

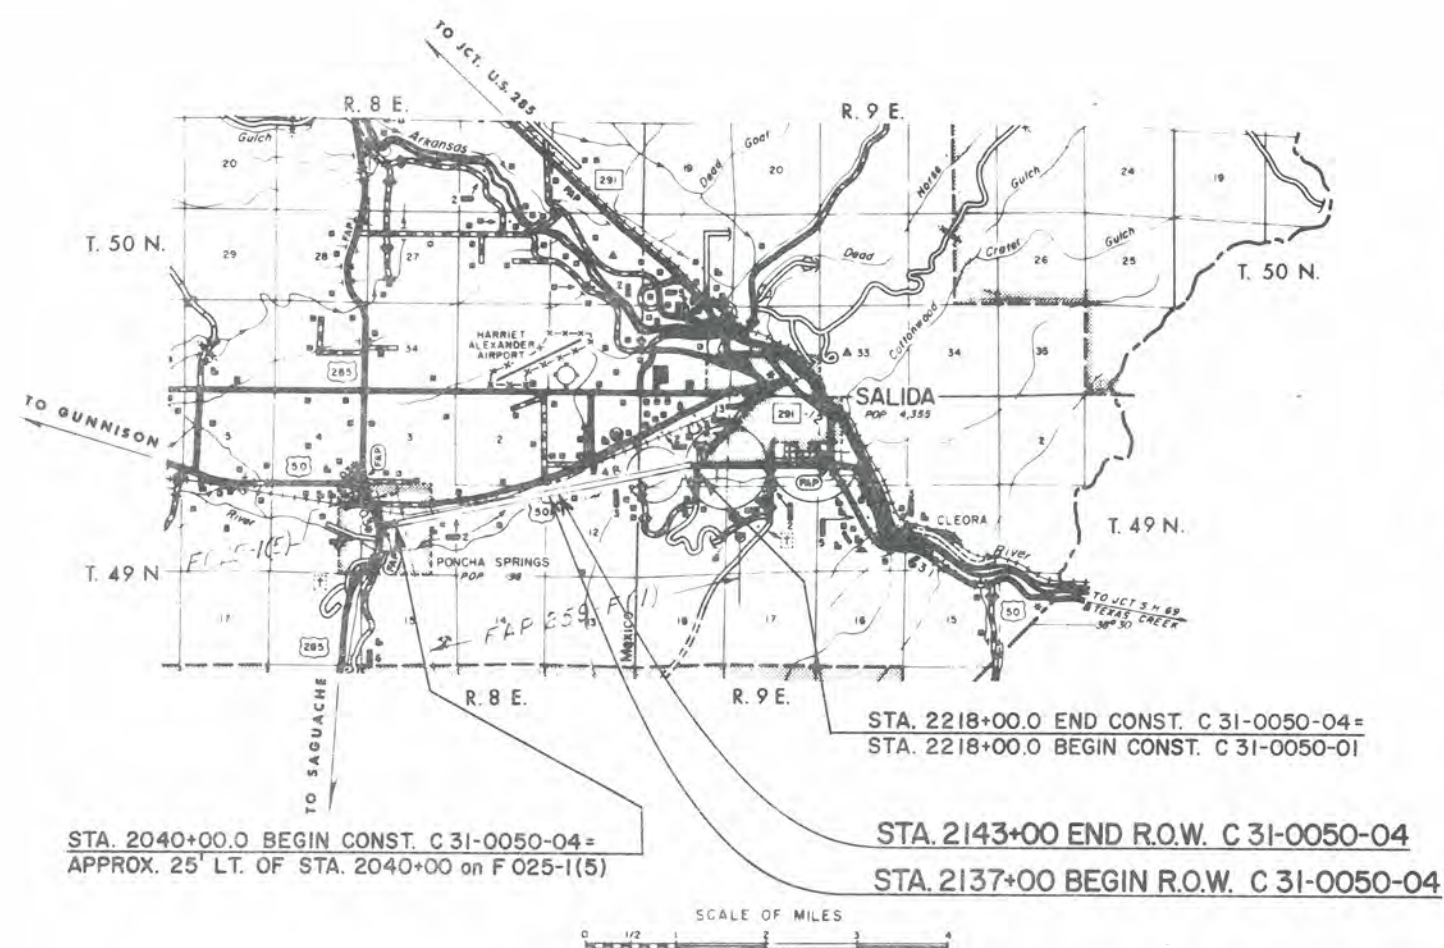

RIGHT OF WAY														WEST OF SALIDA	
PARCEL NO.	OWNER	ADDRESS	LOCATION	AREA IN ACRES				PURCHASE DATA					REMARKS	NO.	
				PARCEL	TO BE ACQUIRED	REMAINDER		LAND	IMPROV'M'TS	DAMAGE	MISC.	TOTAL			
			T. 49 N., R. 8 E., N.M.P.M.			LT.	RT.								
1	WENDELL F. HUTCHINSON	R.R. 1 BOX 283 SALIDA, COLORADO 81201	NW. 1/4 NW. 1/4 SEC. 12	0.276	0.276	—	250								
2	WENDELL F. HUTCHINSON & MARY SUE HUTCHINSON, J.T.	R.R. 1 BOX 283 SALIDA, COLORADO 81201	NW. 1/4 NW. 1/4 SEC. 12	0.068	0.068	—	0.93								

VIII
Scale 1" = 50'
RIGHT OF WAY
WEST OF SALIDA

REVISIONS	

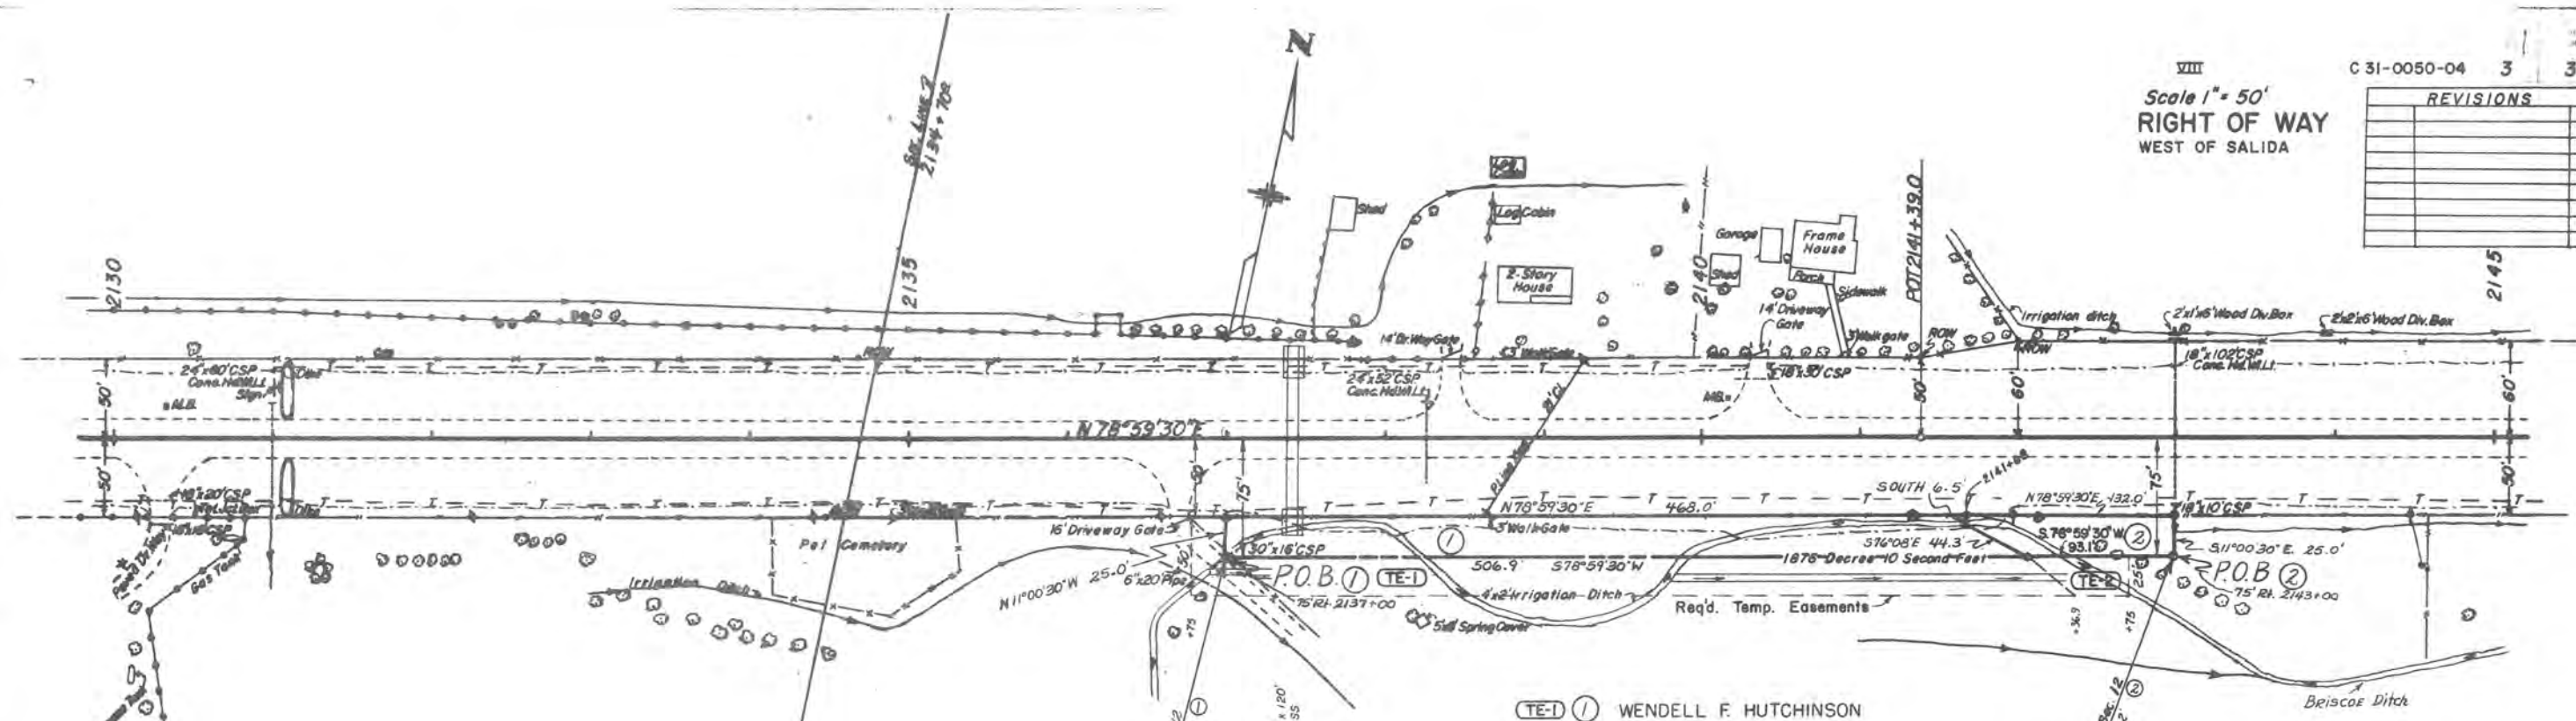

- TE-1 ① WENDELL F. HUTCHINSON
TE-2 ② WENDELL F. & MARY SUE HUTCHINSON, J.T.

NW 1/4, Sec. 12
T. 49 N., R. 8 E., N.M.P.M.

Test No. 10
Asphalt Mat

Test No. 10A
Sim. No. 4A

Test No. 4A
A 1-b (0)
LL = N.K.
PI = N.P.
%200 = 14
R = 79

Test No. 10B
A 2-6 (1)


Test No. 10C
A 1-b (0)

Test No. 10C
A 1-b (0)
LL = 26
PI = 5
%200 = 17
R = 71

Test No. 10D
Sim. No. 6B

Test No. 6B
A 1-b (0)

Test No. 6B
A 1-b (0)
LL = N.K.
PI = N.P.
%200 = 11
R = 80

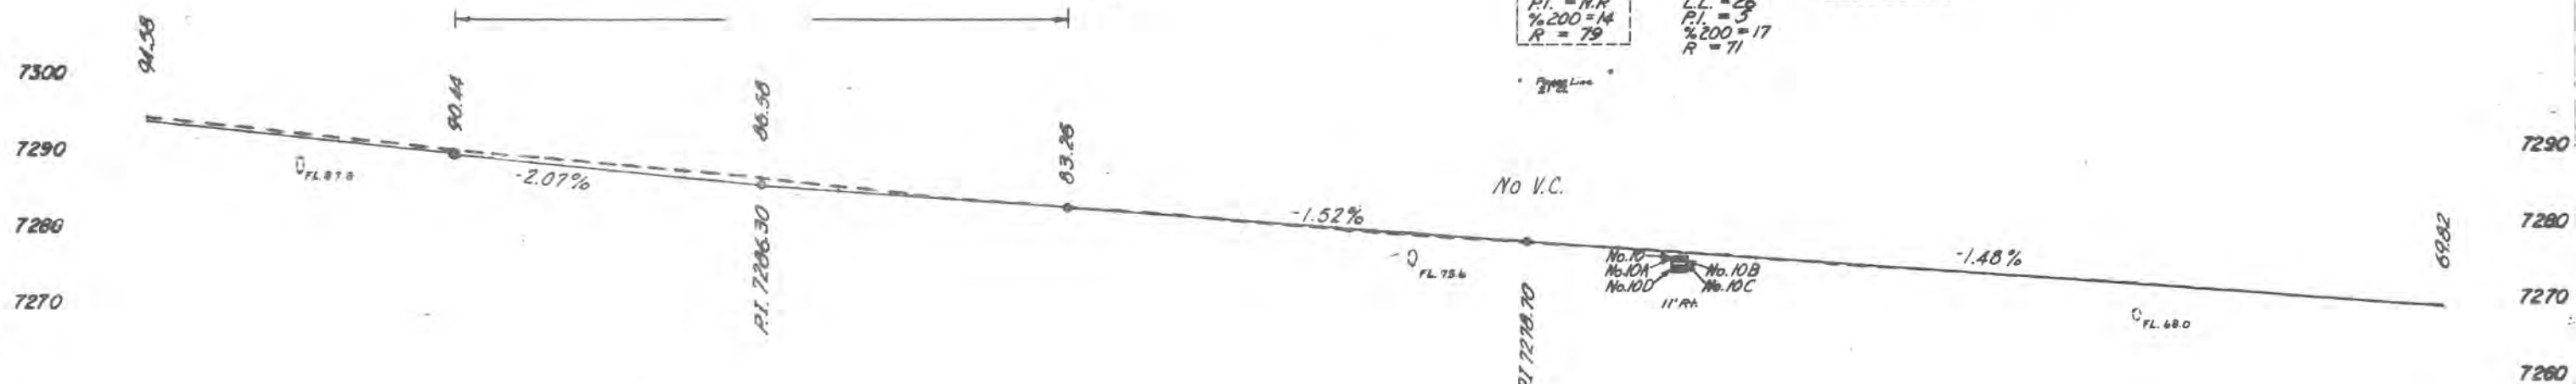

2130

2135

2140

2145