

PER ROAD DIST NO.	STATE	FED AID PROJ NO.	SHEET NO.	TOTAL SHEETS
1	COLO	214	1	

COLORADO STATE HIGHWAY DEPARTMENT PLAN AND PROFILE OF PROPOSED FEDERAL AID PROJECT NO. 214 STATE HIGHWAY NO. 10 LA PLATA CO.

INDEX OF SHEETS

SHEET NO. 1	TITLE PAGE
SHEET NO. 2	SUMMARY OF QUANTITIES
SHEET NO. 3	CULVERT HEADWALLS
SHEET NO. 4	WIRE CABLE GUARD FENCE
SHEETS NO. 5-8	PLAN & PROFILE
SHEETS NO. 9-18	CROSS-SECTIONS
SHEET NO. 19A	SPECIAL CONC. BOX CULVERT


~LEGEND~

TFL LINE
SURVEY LINE
PRESENT ROAD
RAIL ROAD

SCALES

ON PLAN, 1 IN. = 100 FT.
ON PROFILE 1 IN. = 100 FT. HORIZONTAL
ON PROFILE 1 IN. = 10 FT. VERTICAL

GRADE LINE ON PROFILE IS SHOWN AS GRADE OF FINISHED ROAD
GROSS LENGTH OF PROJECT 109959 FT. = 2.082 MILES
NET LENGTH OF PROJECT 109959 FT. = 2.082 MILES

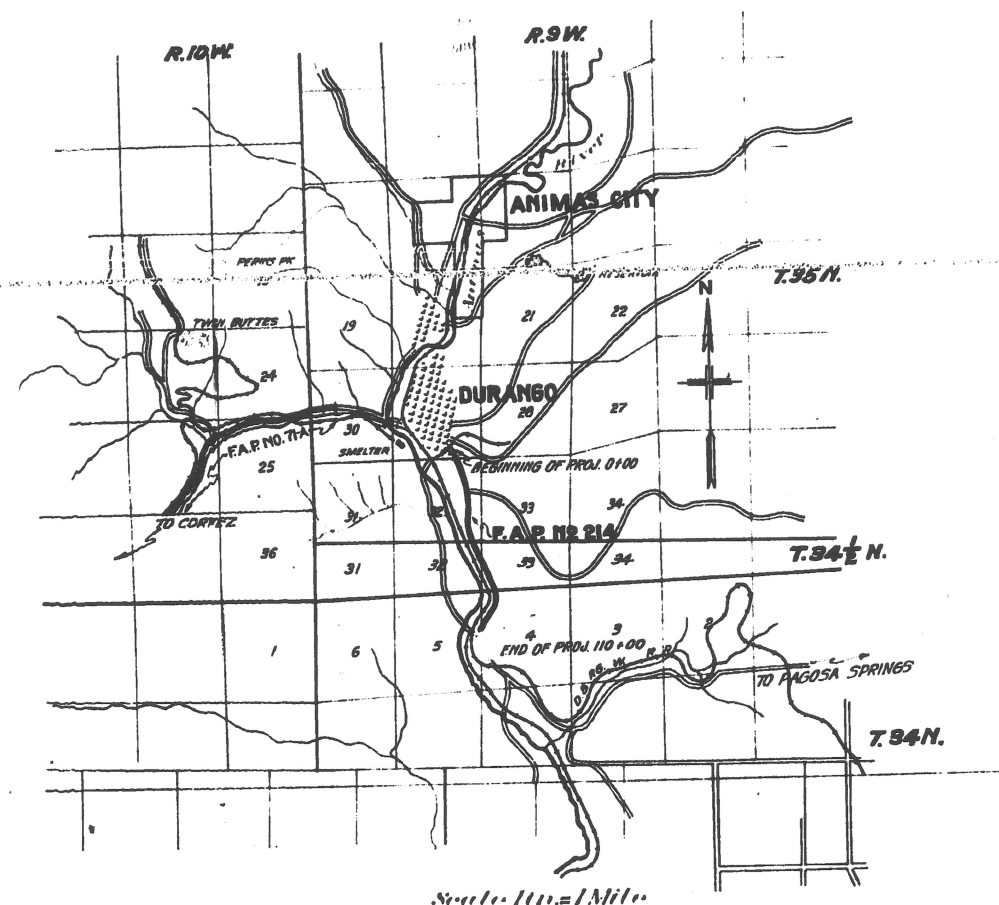

RECOMMENDED FOR APPROVAL
[Signature]
ASSISTANT ENGINEER

APPROVED
[Signature]
STATE HIGHWAY ENGINEER

RECOMMENDED FOR APPROVAL
[Signature]
DIST. ENGR. BUREAU PUBLIC ROADS


RECOMMENDED FOR APPROVAL
[Signature]
CHIEF ENGR. BUREAU PUBLIC ROADS

APPROVED
[Signature]
DIRECTOR BUREAU PUBLIC ROADS

TYPICAL CROSS SECTION OF IMPROVEMENT AND SUMMARY OF QUANTITIES

FED. ROAD DIST. NO.	STATE	FED. AID PROJ. NO.	SHEET NO.	TOTAL SHEETS
1	COLO.	214	7	1

Rev. 5-22-23 S.B.A.

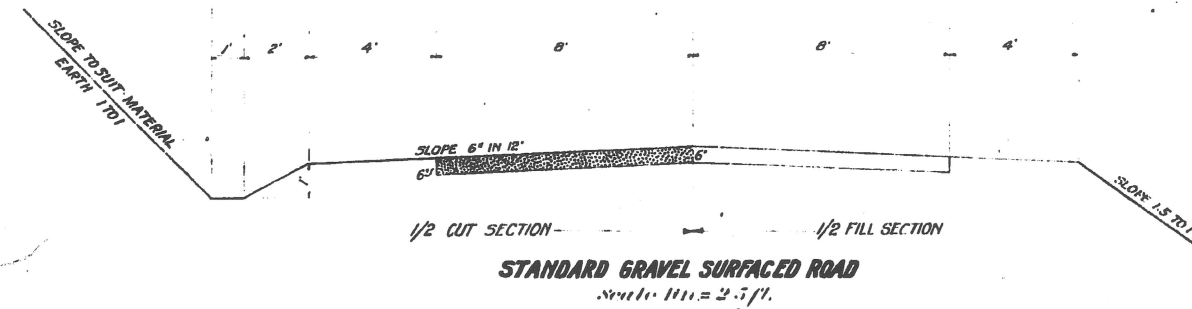

LIST OF STRUCTURES

LOCATION	DESCRIPTION	CONCRETE	STEEL	PIPE	REINFORCING	WIRE	ROPE	GUARD	DRY	STONE	REINFORCING
STATION		CL. A	CL. B	CL. C	CL. D	CL. E	CL. F	CL. G	CL. H	CL. I	CL. J
1000	10' DRAIN										
1010	10' DRAIN										
SUMMARY OF QUANTITIES

ITEM	UNIT	AMOUNT
EXCY. COMMON	CU YDS	14 300
EXCY. ROCK	"	14 000
BORROW FILL	"	11 600
OVERHAUL	STA YDS	11 000
GRAVEL SURFACING	50 YDS	19 550
CONCRETE CL. B	CU YDS	73
CORR. METAL PIPE 15" DIA	LIN FT	180
CORR. METAL PIPE 18" DIA	"	
CORR. METAL PIPE 24" DIA	"	
CEMENT RUBBLE MASONRY	CU YDS	63
DRY RUBBLE MASONRY	"	176
WIRE ROPE GUARD FENCE	LIN FT	478
REMOVING PIPE CULVERTS	"	400
WETTING & ROLLING (TO BE DONE BY STATE FORCE)	50 YDS	161
CONCRETE CL. A	CU YDS	191
REINFORCING STEEL	LBS	15 100




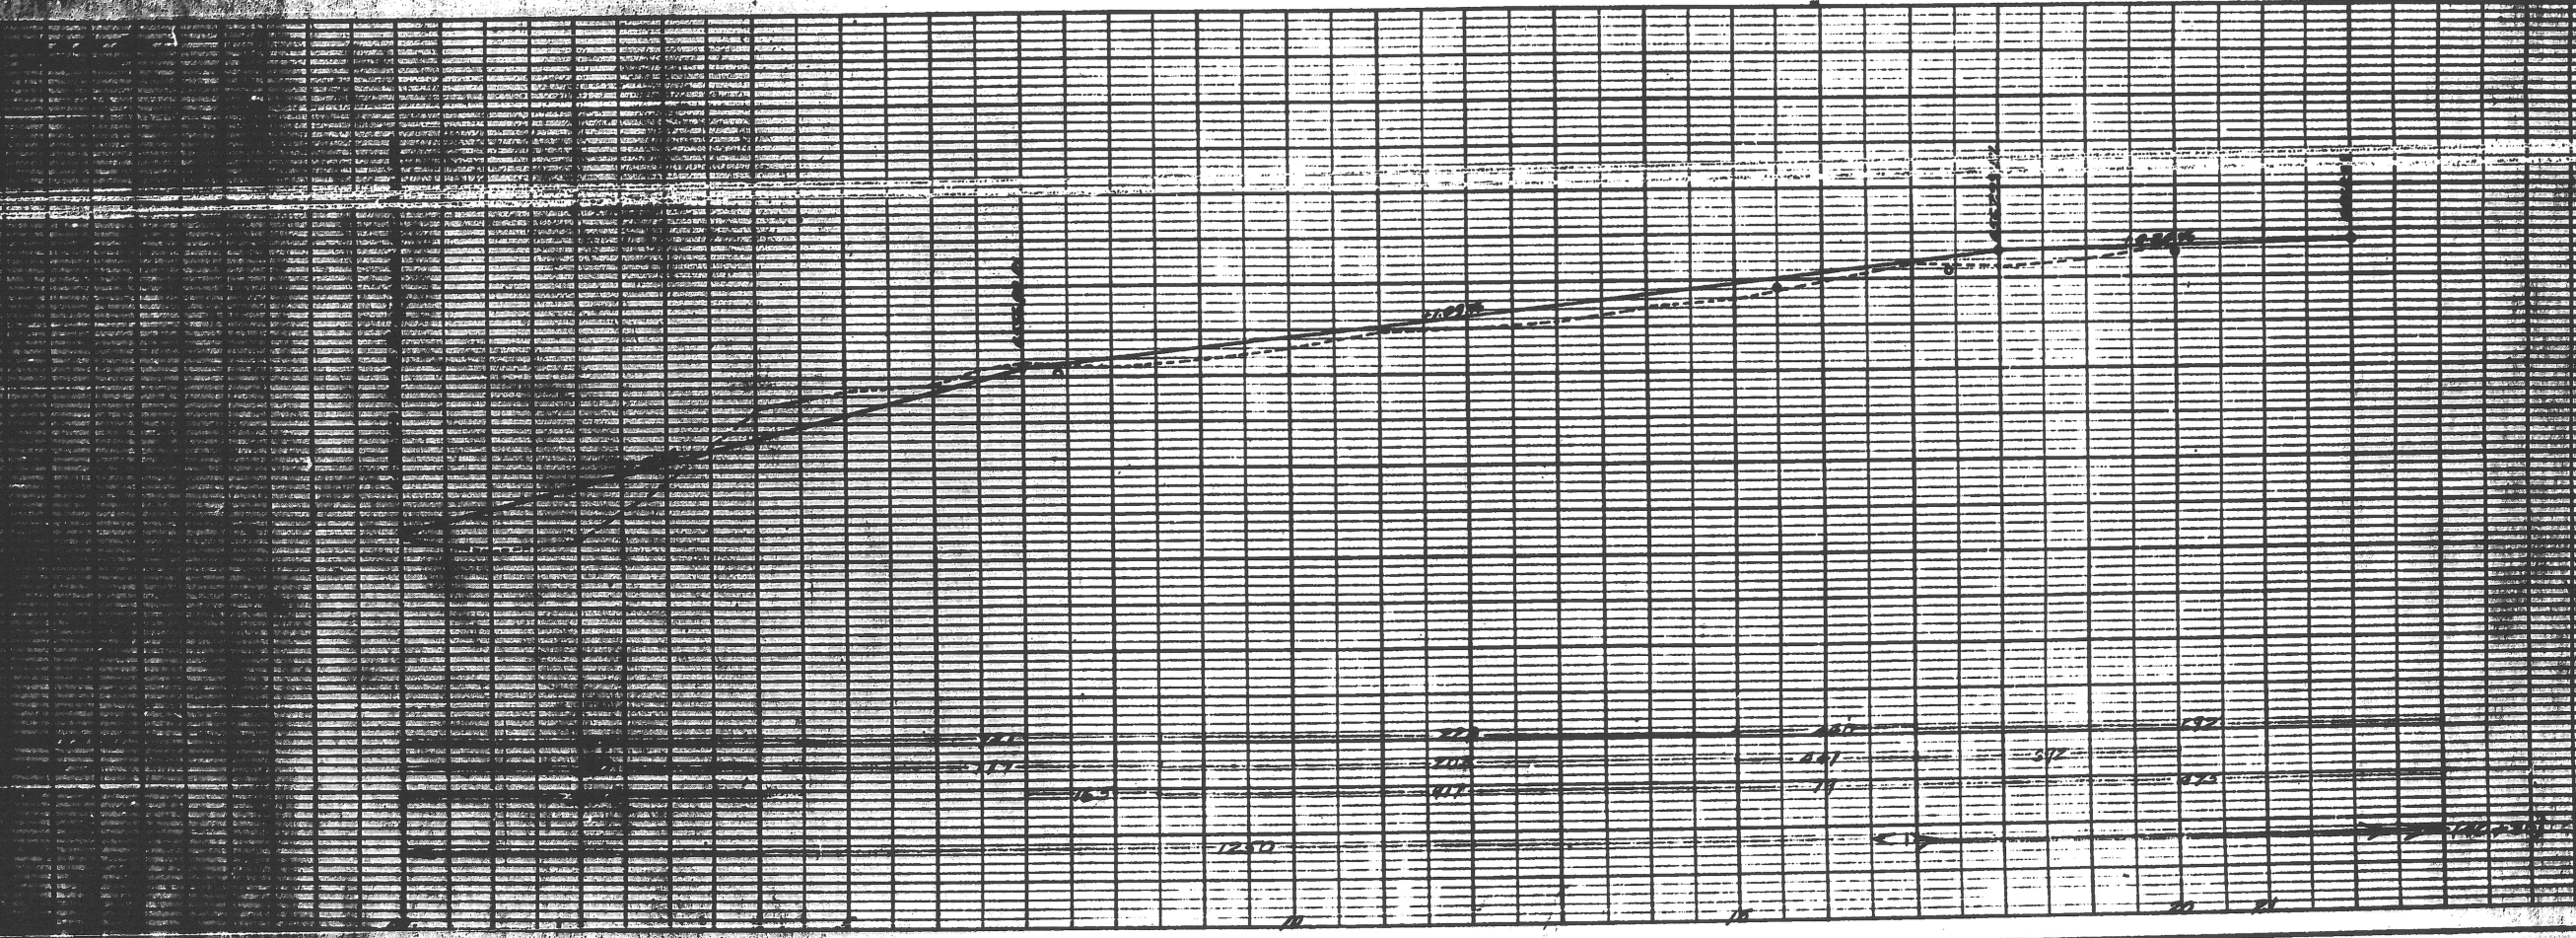




PLATE 1 - PLAN-PROFILE C. P. & H. S. STUBBS
 NEW YORK, N. Y.



PLAN	SURVEYED	BY	DATE
NOTED	PLANNED		
NOTE BOOK	NOTED		
NO.	BY	DATE	

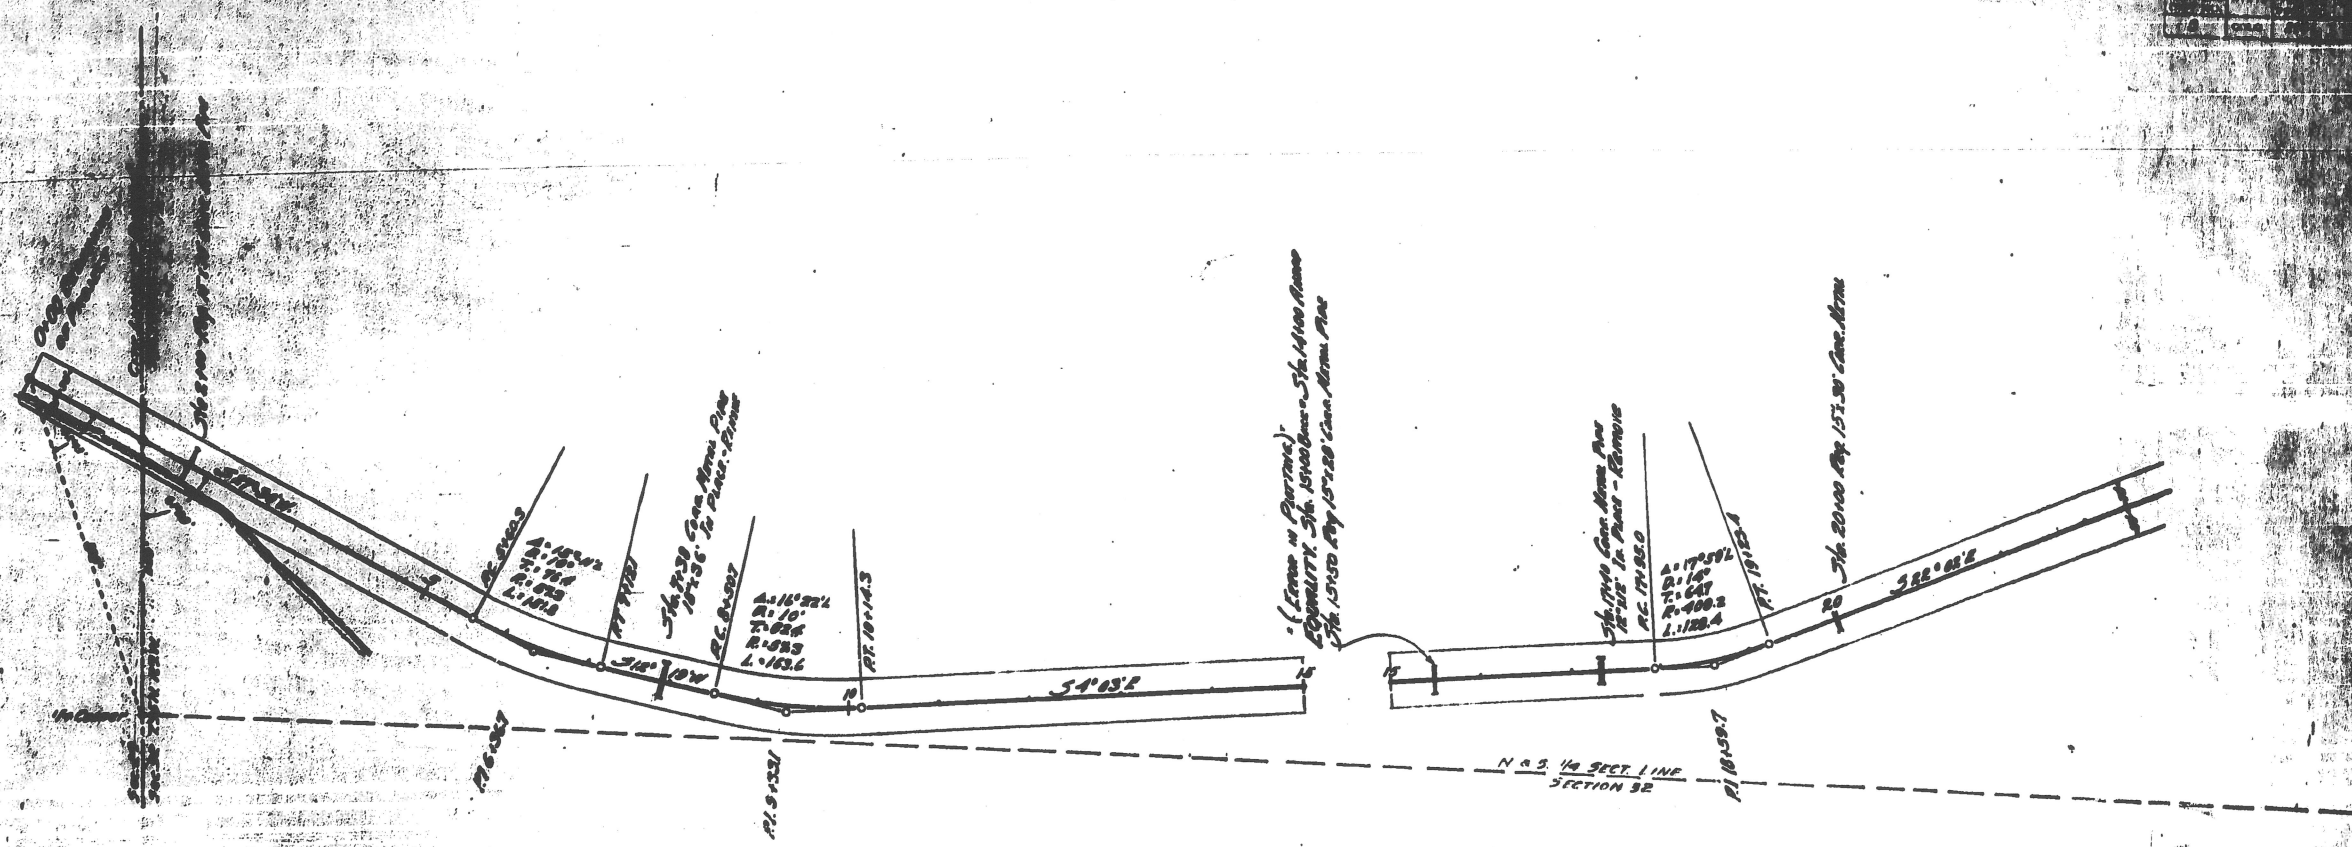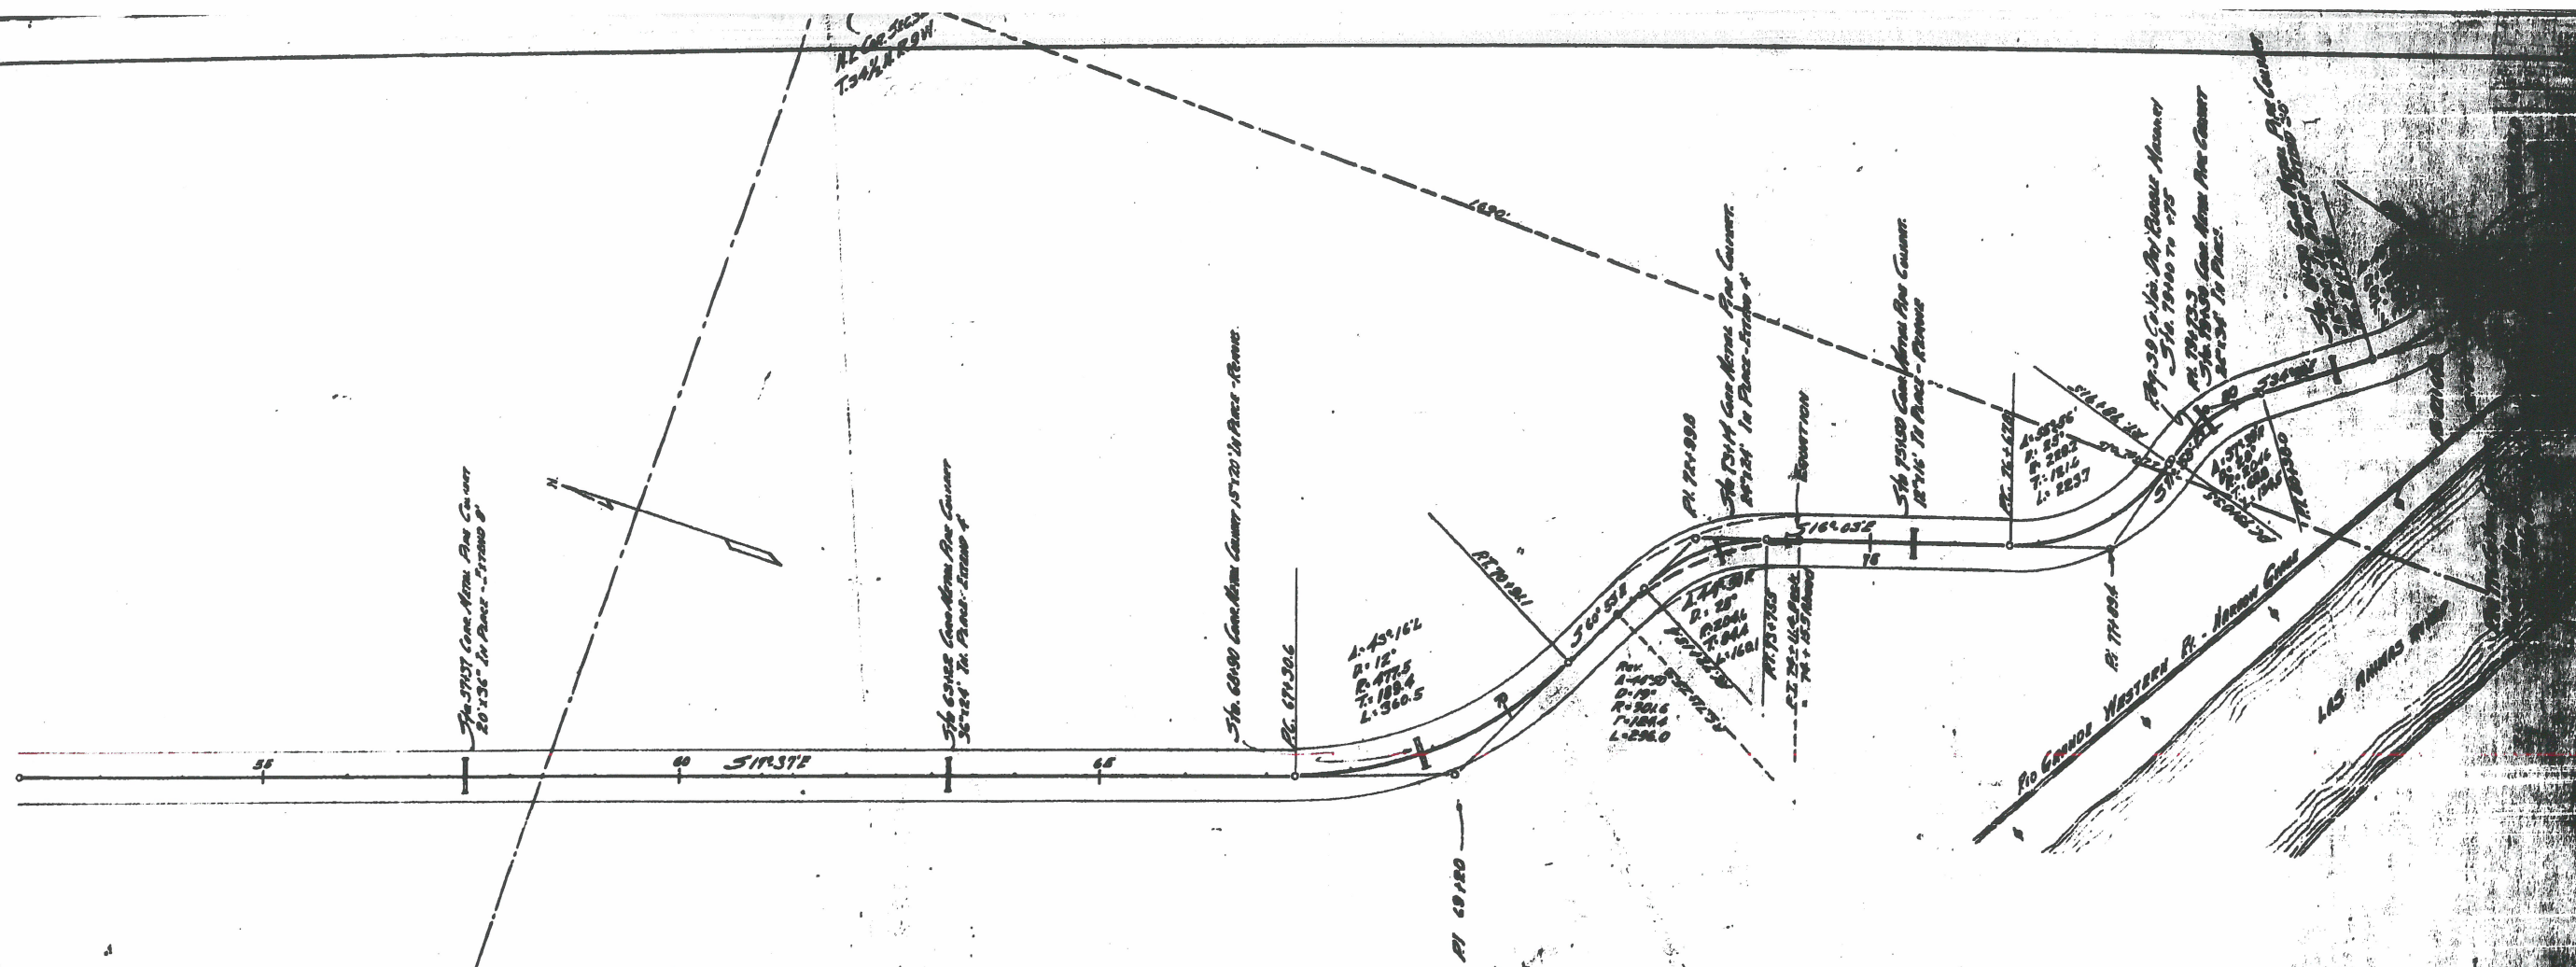

PROFILE	SURVEYED	BY	DATE
NOTED	PLANNED		
NOTE BOOK	NOTED		
NO.	BY	DATE	

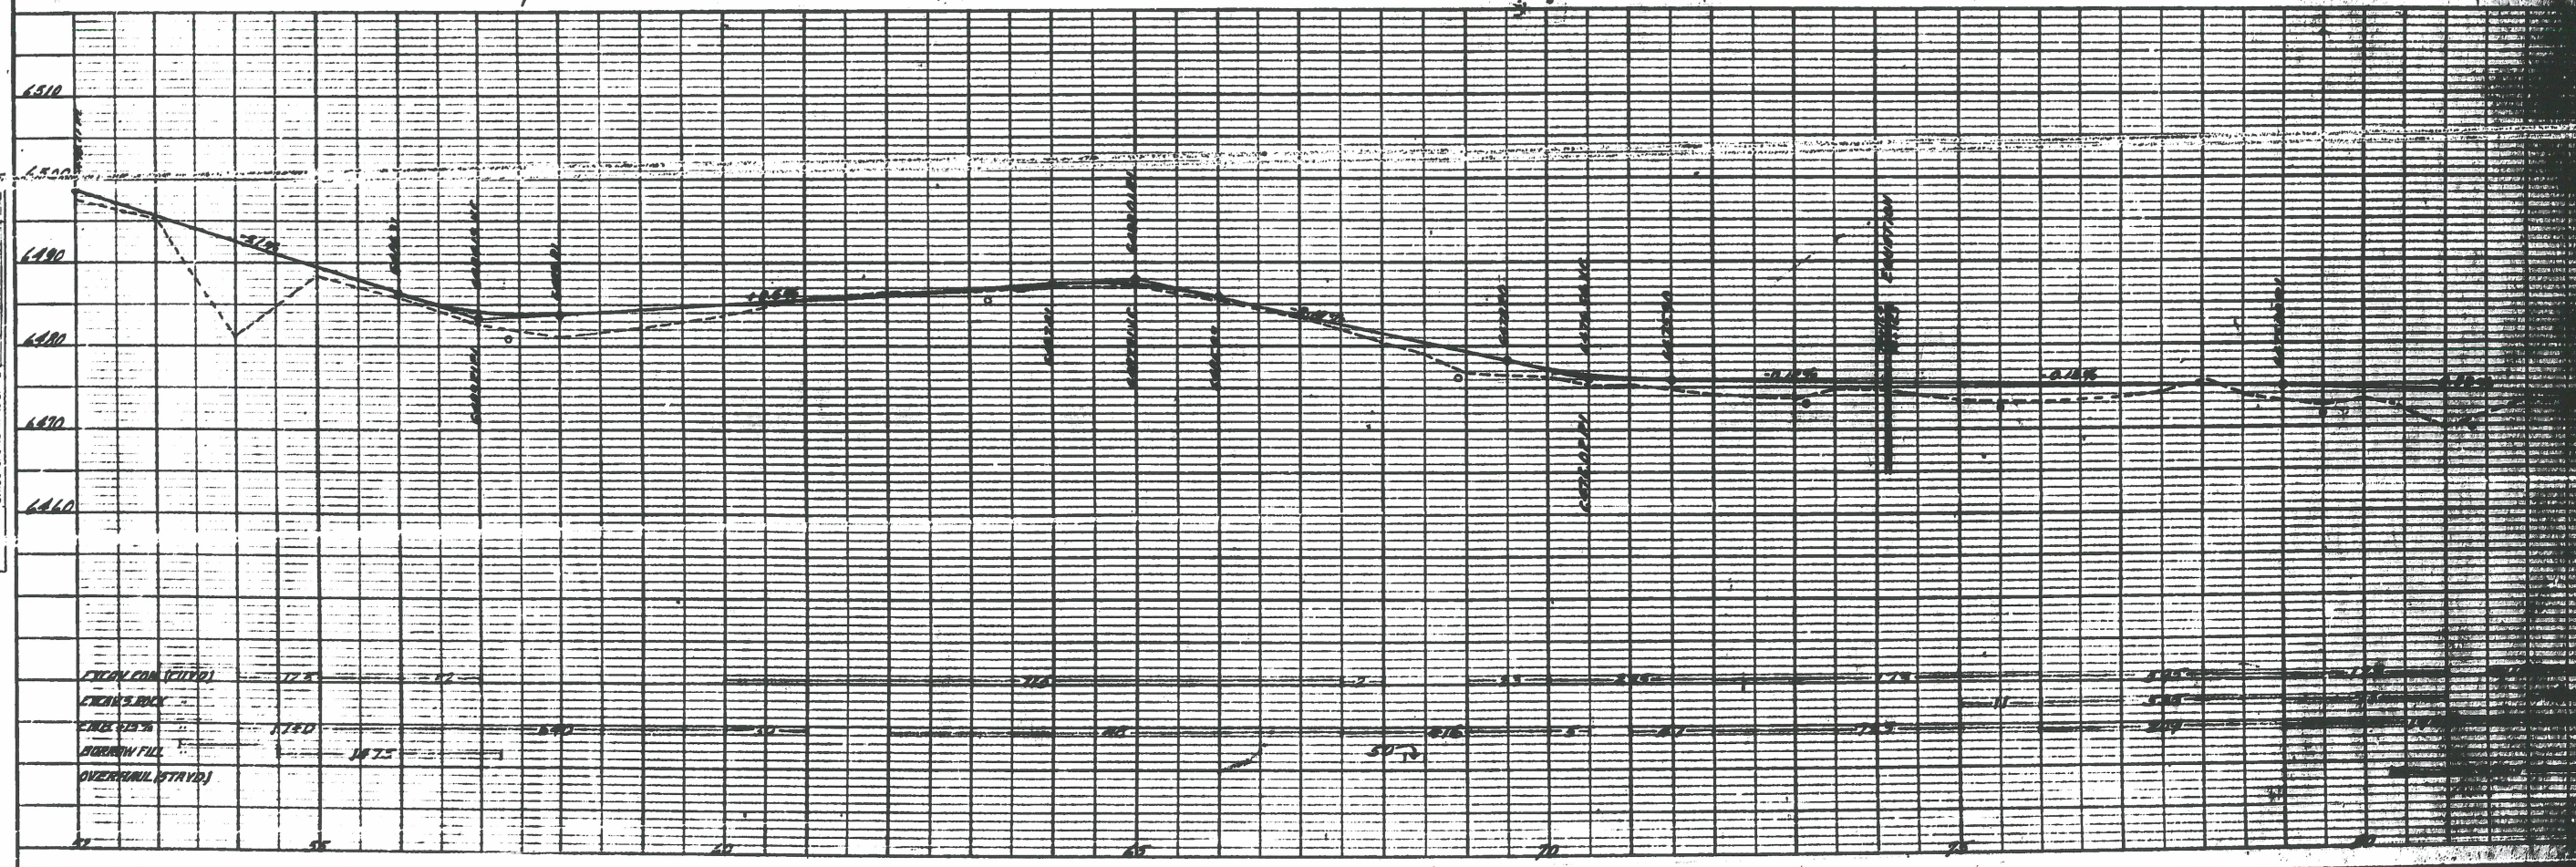

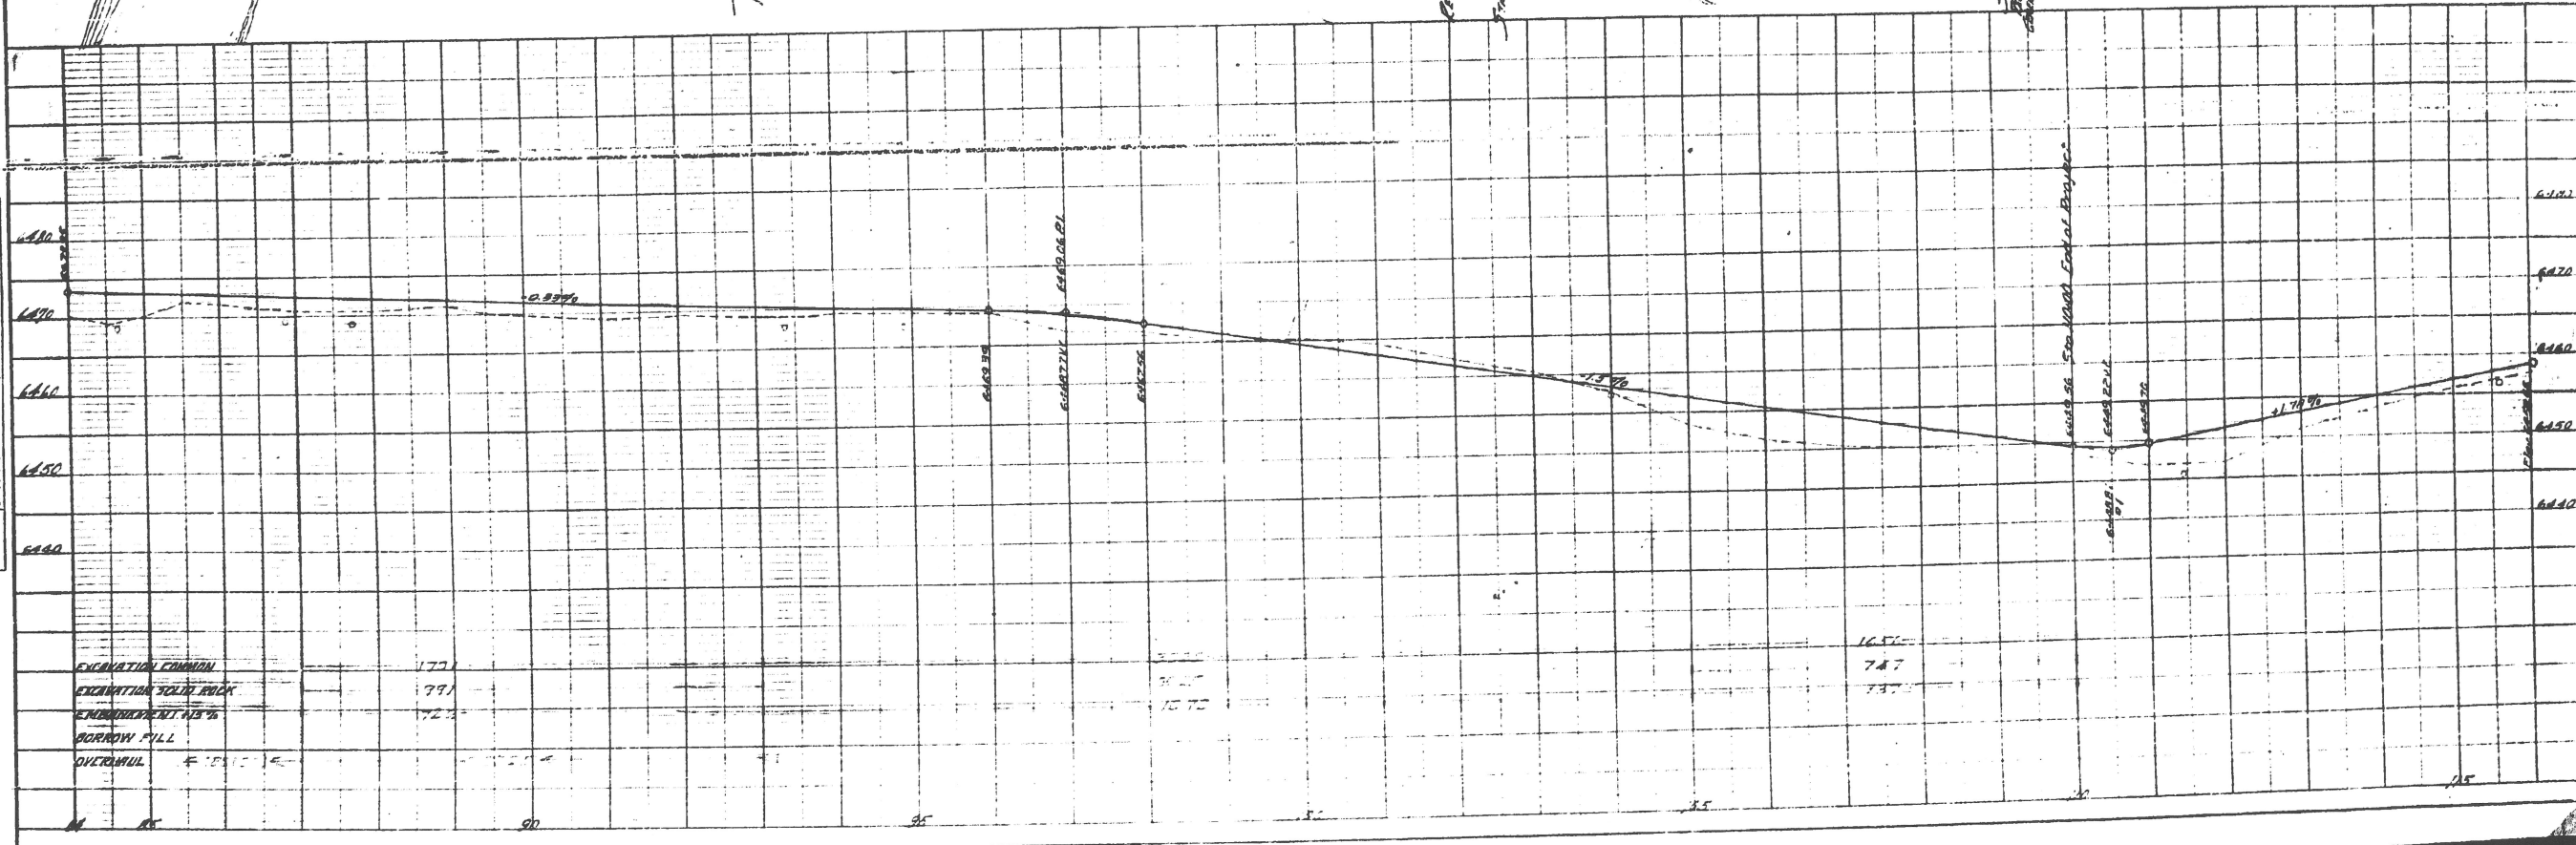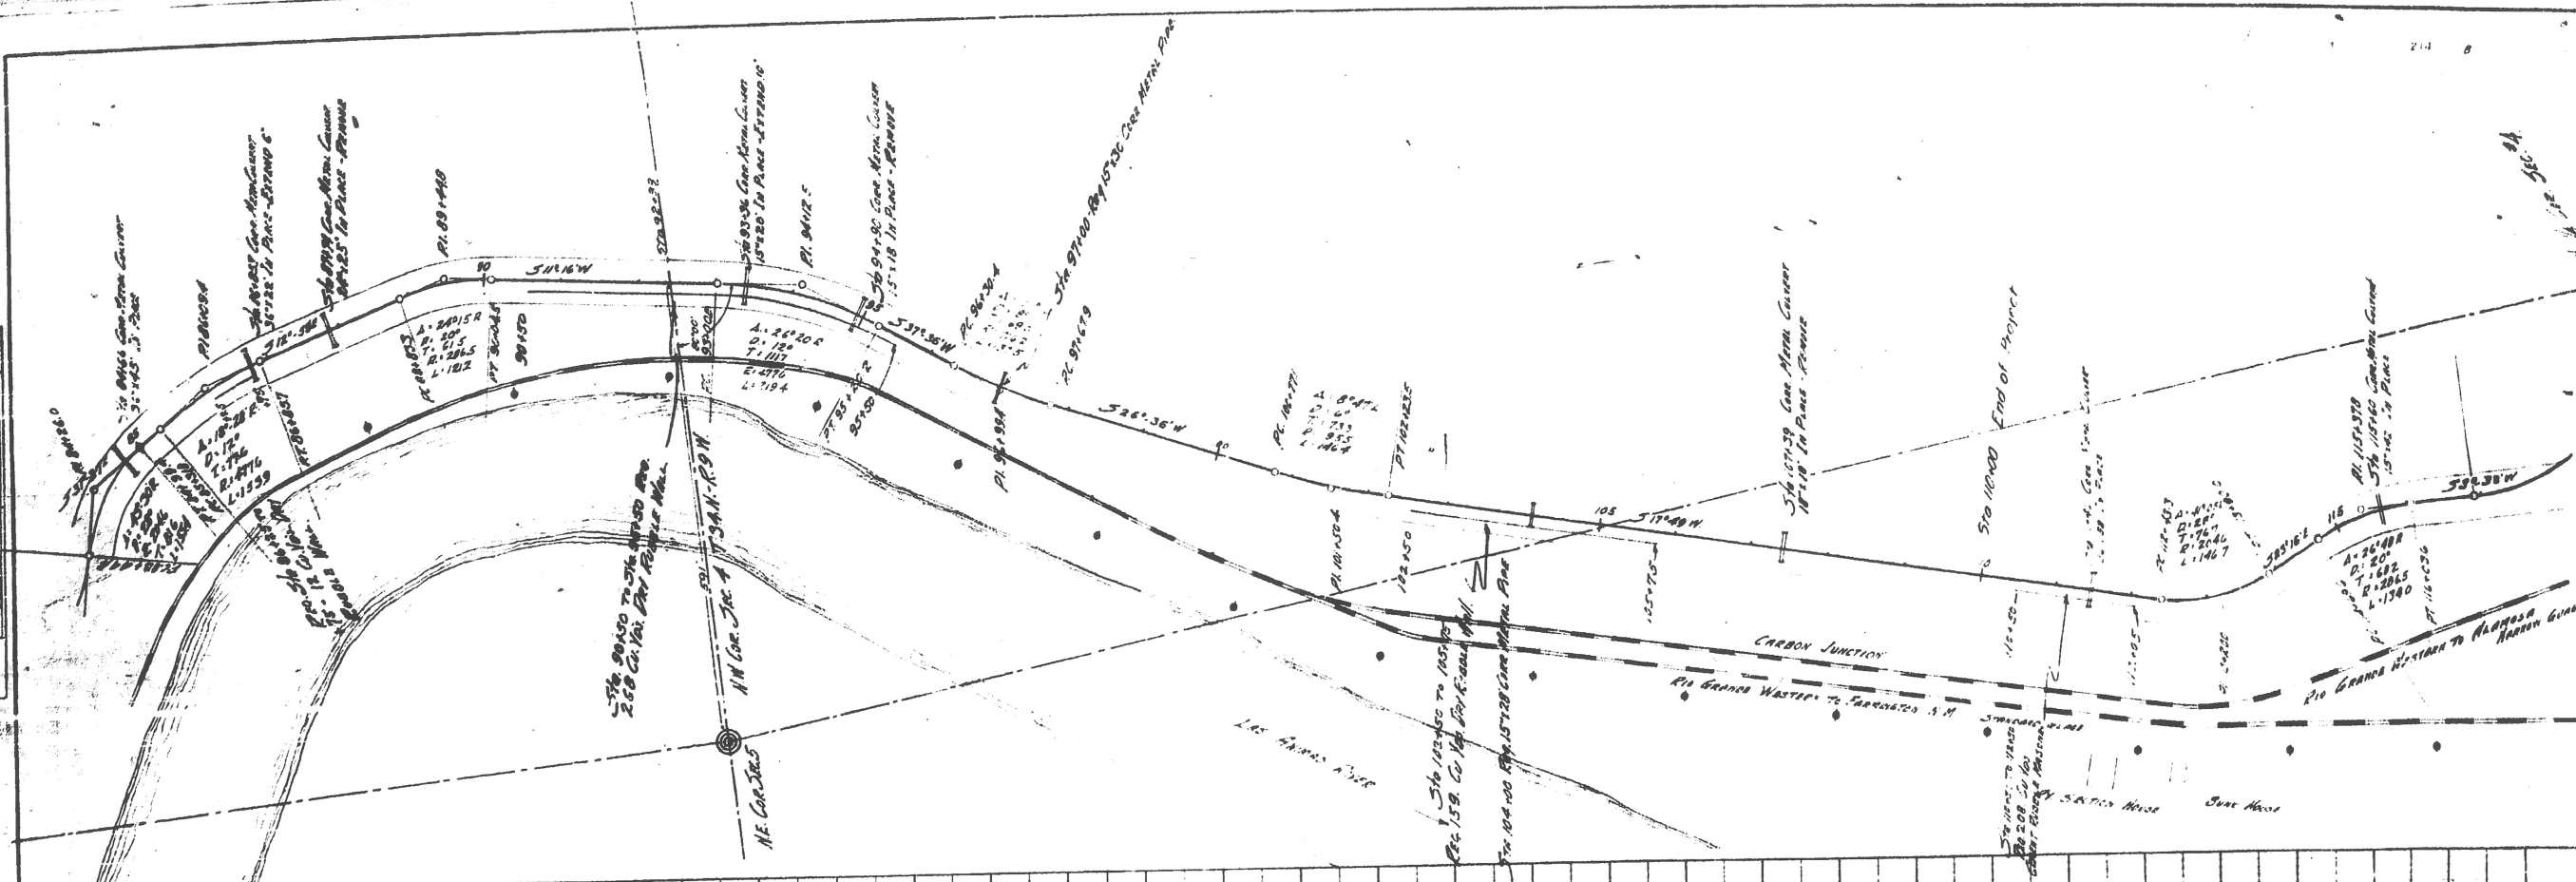

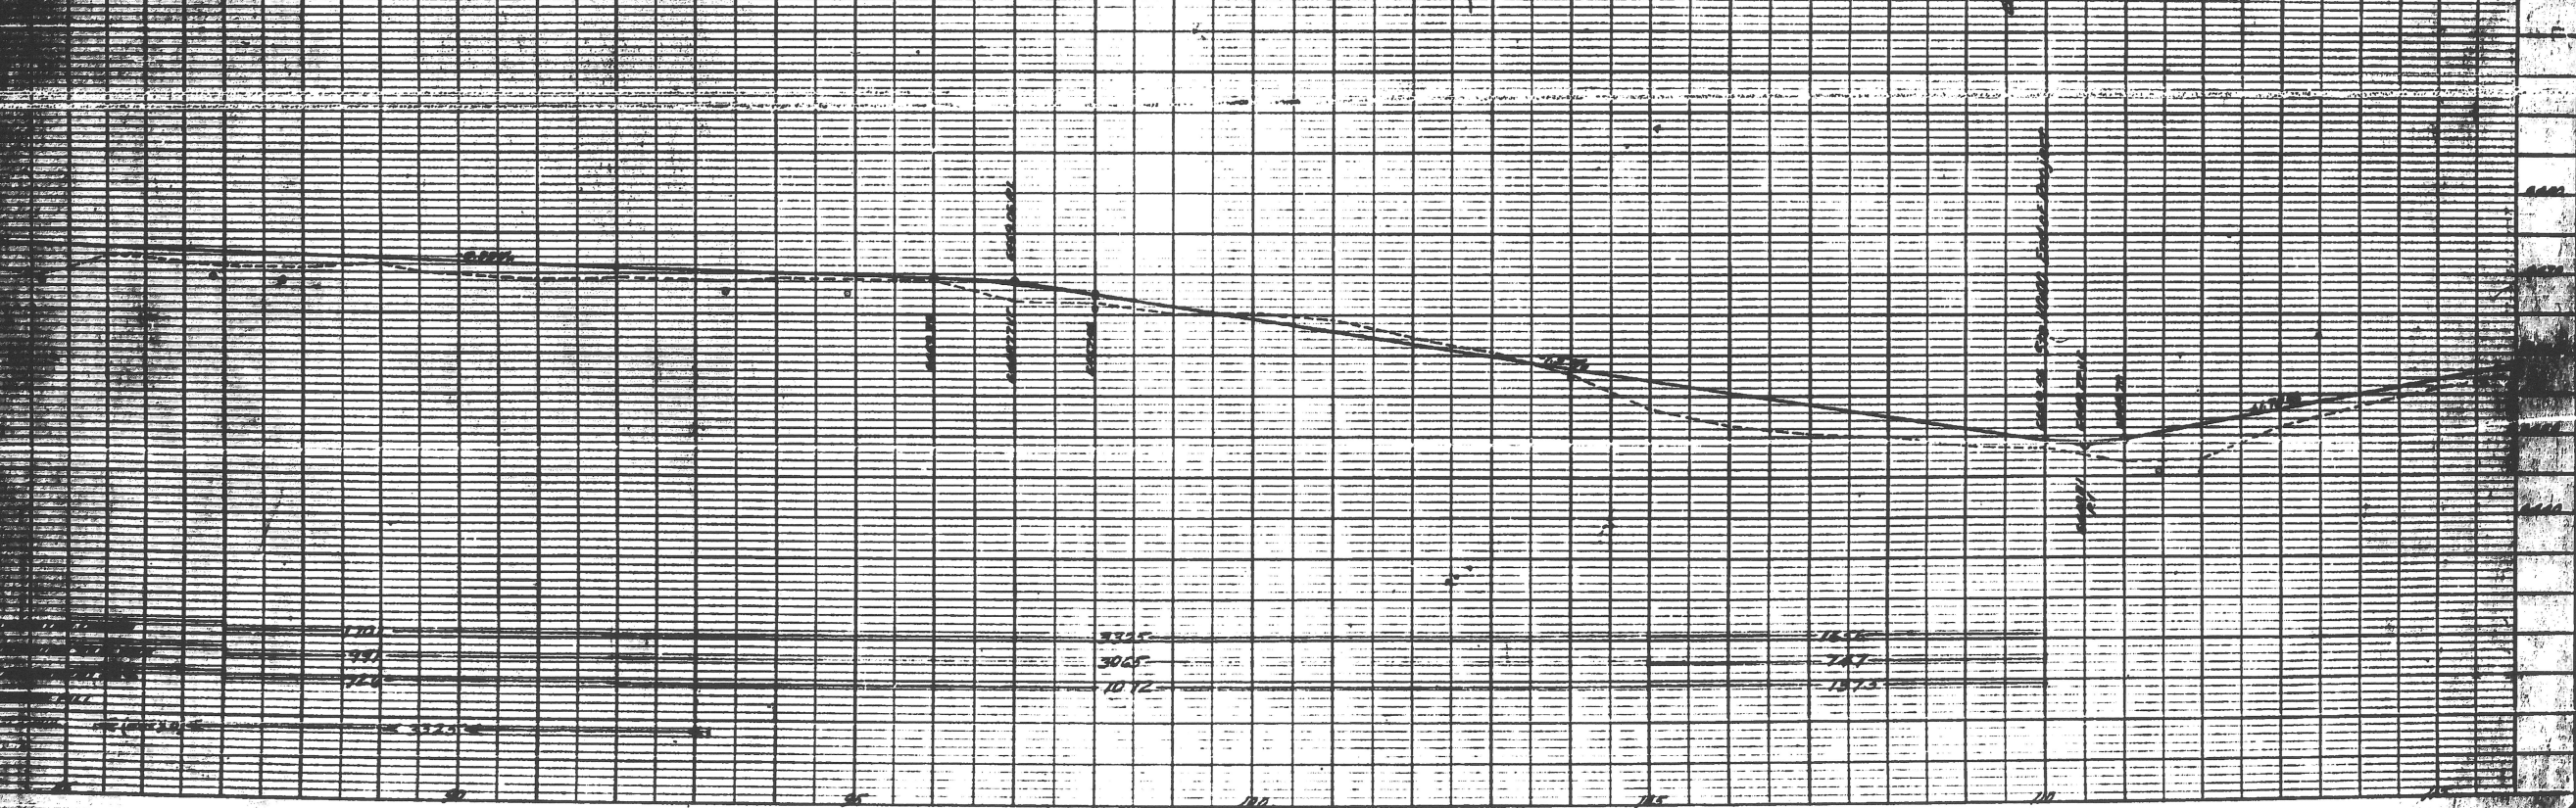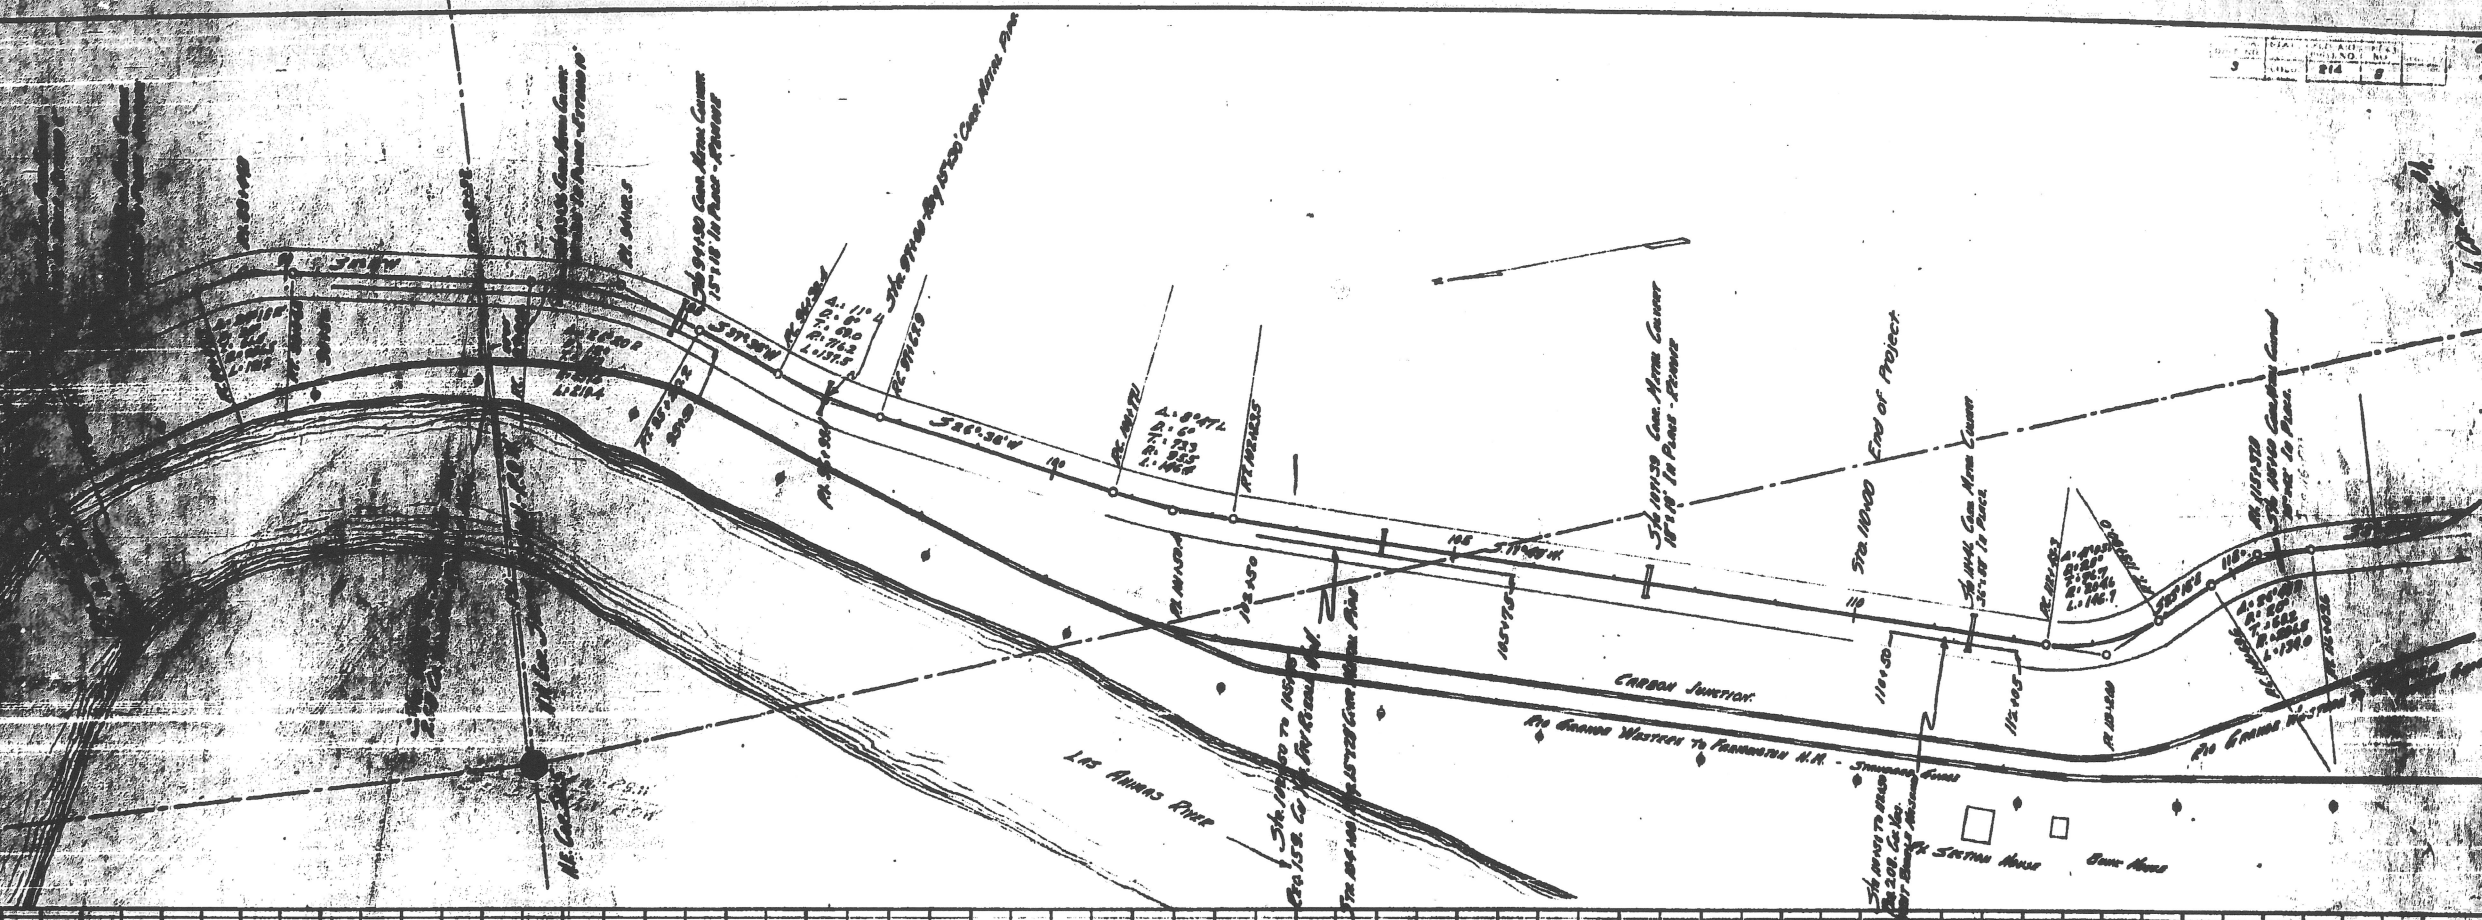

STATE OF COLORADO
STATE HIGHWAY COMMISSION
PLAN AND PROFILE OF PROPOSED
STATE HIGHWAY
FEDERAL AID PROJECT NO 214
LA PLATA COUNTY

