

FED. ROAD DIST. NO.	STATE	PROJ. NO.	SHEET NO.	TOTAL SHEETS
3	COLO.	AA-13	1	

RIGHT OF WAY **UNITS 182**

**COLORADO
STATE HIGHWAY DEPARTMENT**

CONVENTIONAL SIGNS

SHEET NO. 1	TITLE SHEET.
2 and 2A	TABULATION OF PROPERTIES.
3-23	PLAN AND PROFILE SHEETS
	SHOWING RIGHT OF WAY.
24-30	OWNERSHIP MAP

**PLAN AND PROFILE OF PROPOSED
FEDERAL AID PROJECT NO. AA-13 UNITS 1 & 2
STATE HIGHWAY NO. 72 & 93
BOULDER & JEFFERSON COUNTIES**

RIGHT OF WAY

SCALES OF ORIGINAL DRAWINGS


ON PLAN, 1 IN. = 100 FT.

ON PROFILE $\frac{1}{4}$ IN. = 100 FT. HORIZONTAL

ON PROFILE 1 IN. - 100 FT. HORIZONTAL
1 IN. - 10 FT. VERTICAL

GRADE LINE ON PROFILE IS SHOWN AS GRADE OF FINISHED ROAD

GROSS LENGTH OF PROJECT
NET LENGTH OF PROJECT

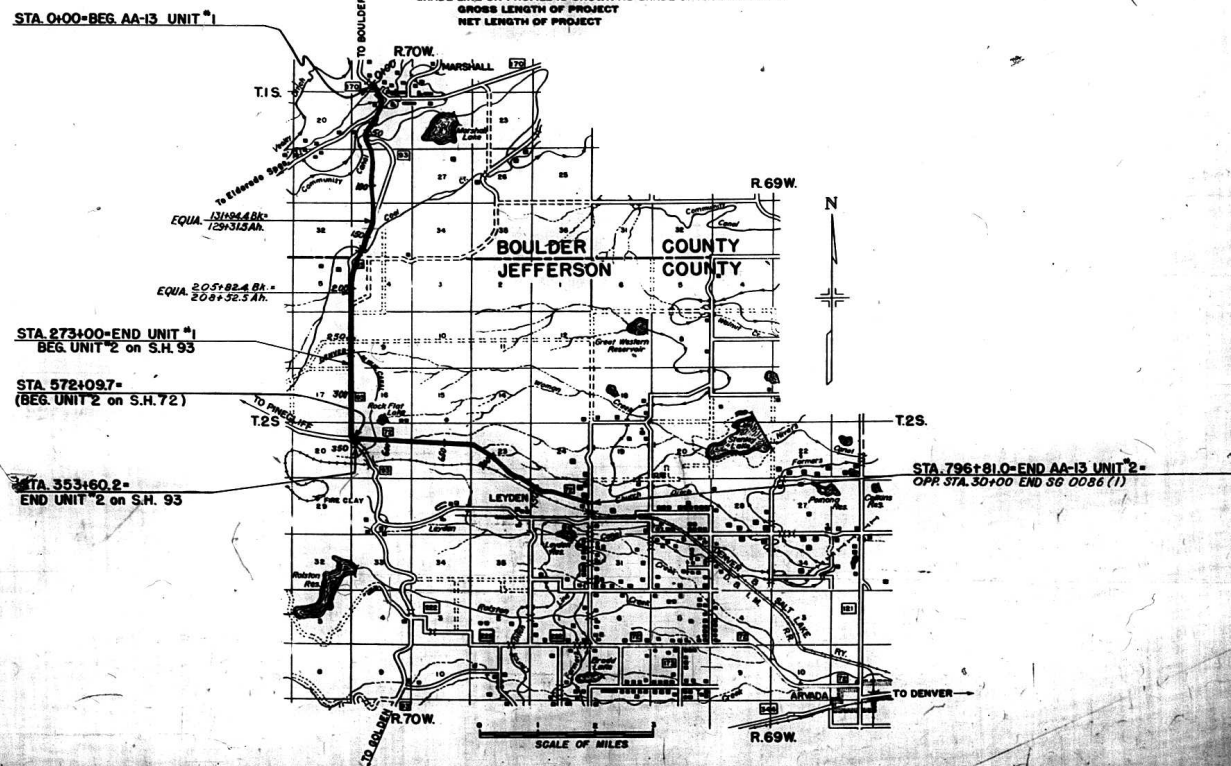

COUNTY S.H.No. 93 PROJ. AA - 13 UNIT I

RIGHT OF WAY

[illegible]


FEDERAL ROAD DIVISION NO.	DISTRICT	PROJ. NO.	SHEET NO.	TOTAL SHEETS
0	COLORADO	AA-13-Units 1&2	2A	

[illegible]

PLAN	NOTES
1. MONITOR CHANGES	
2. MONITOR CHANGES	
PROFILE	NOTES
1. MONITOR CHANGES	
2. MONITOR CHANGES	
- 11 Montford S. Whiteley
Gene L. Mastrude
- 12 W. J. Thomas
- 13 Nick Condo

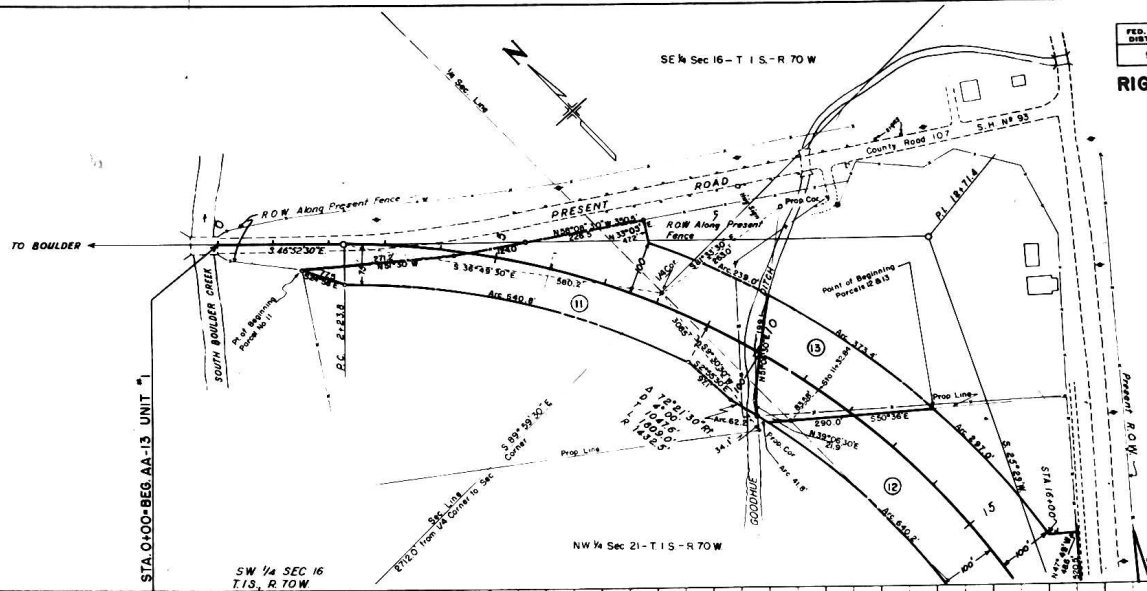

FED. ROAD DIST. NO.	DIST.	PROJ. NO.	SHEET NO.	TOTAL SHEETS
9	COLO.	AA-13	3	

RIGHT OF WAY UNIT-1

STA 0+00-BEG. AA-13 UNIT 1

SW 1/4 SEC 16
T 1 S, R 70 W

NW 1/4 Sec 21 - T 1 S - R 70 W

NE 1/4 Sec 21
T 1 S - R 70 W.

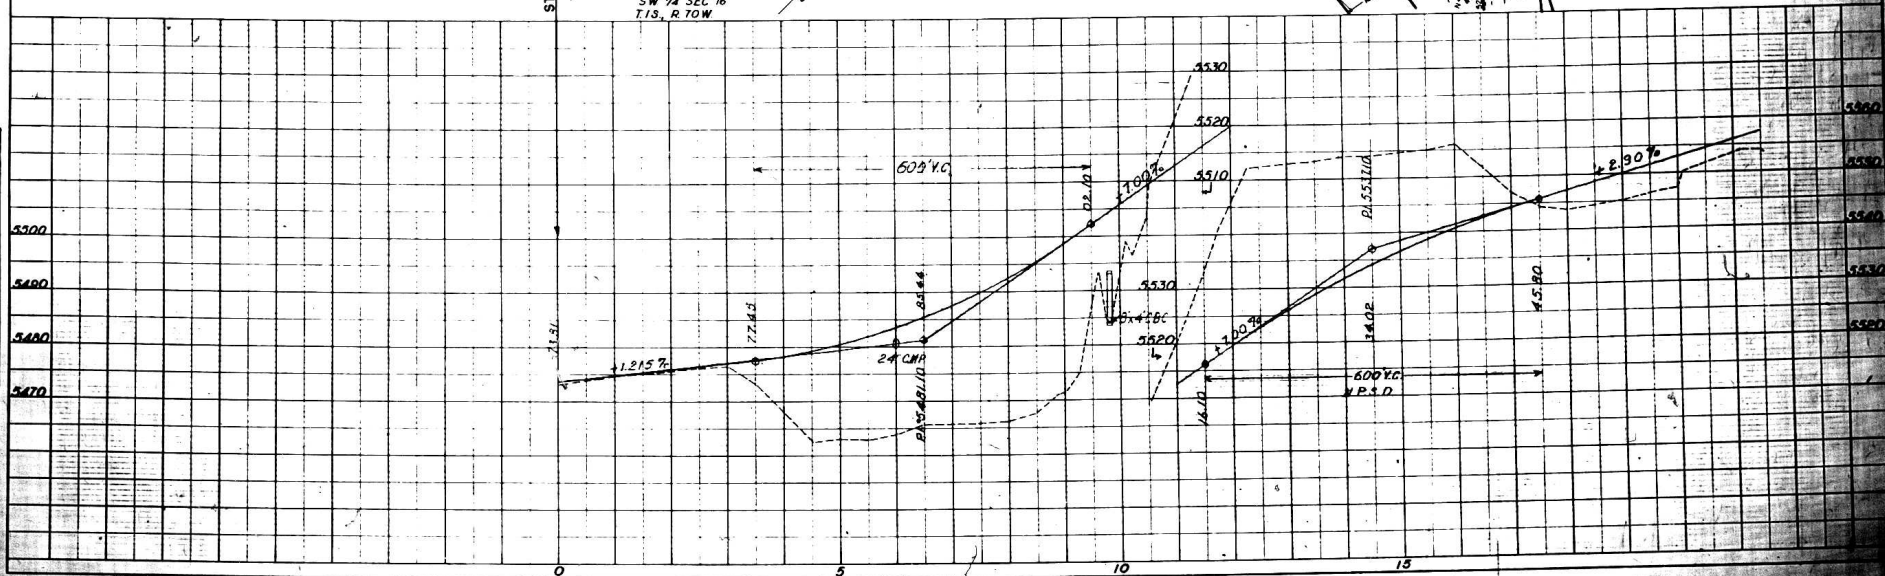


PLATE 1 - PLAN PROFILE OF ROAD
RIGHT OF WAY OF ROAD
H.A.R. ON 100' 3400'


N.E. 1/4 Sec. 21
T. 1 S., R. 70 W

FED. ROAD DIST. NO.	DIST.	PROJ. NO.	SHEET NO.	TOTAL SHEETS
9	COLO.	AA-13	4	

RIGHT OF WAY UNIT-1

PLAN	PROFILE
DATE BOOKED	DATE BOOKED
BY	BY
CHECKED	CHECKED
DATE	DATE

PLAN	PROFILE
DATE BOOKED	DATE BOOKED
BY	BY
CHECKED	CHECKED
DATE	DATE

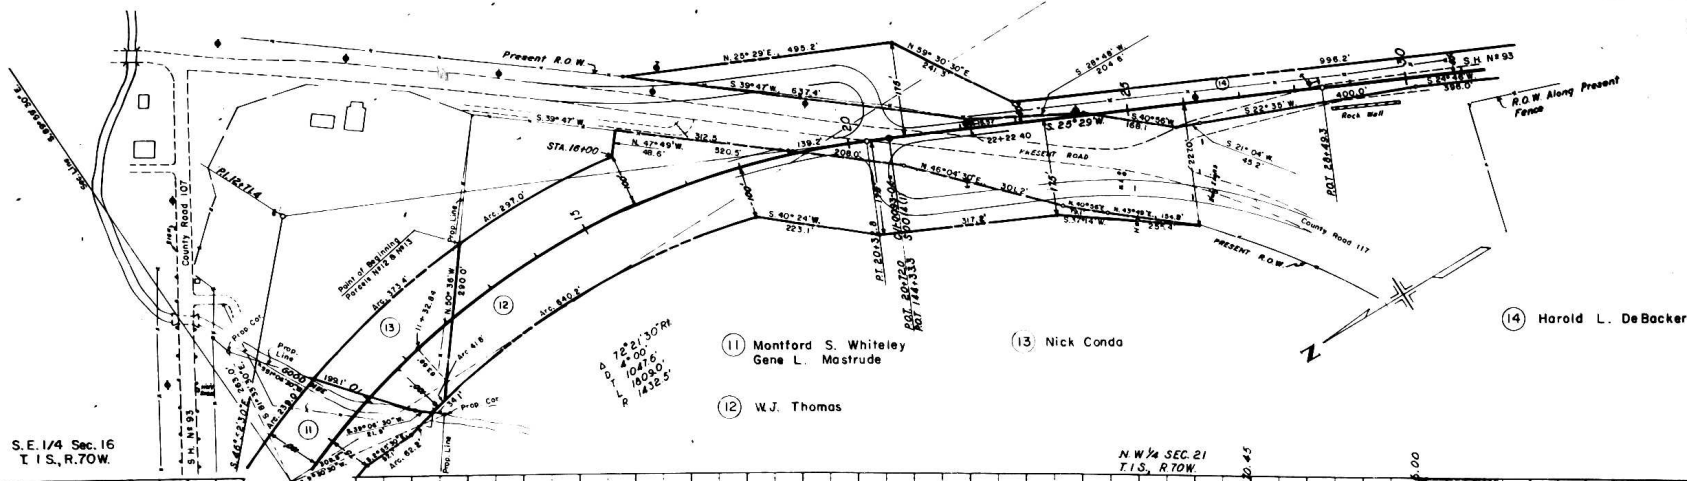

S.E. 1/4 Sec. 16
T. 1 S., R. 70 W.


(11) Montford S. Whiteley
Gene L. Mastrude

(13) Nick Condo


(12) W.J. Thomas

(14) Harold L. DeBacker


N.W. 1/4 SEC. 21
T. 1 S., R. 70 W.

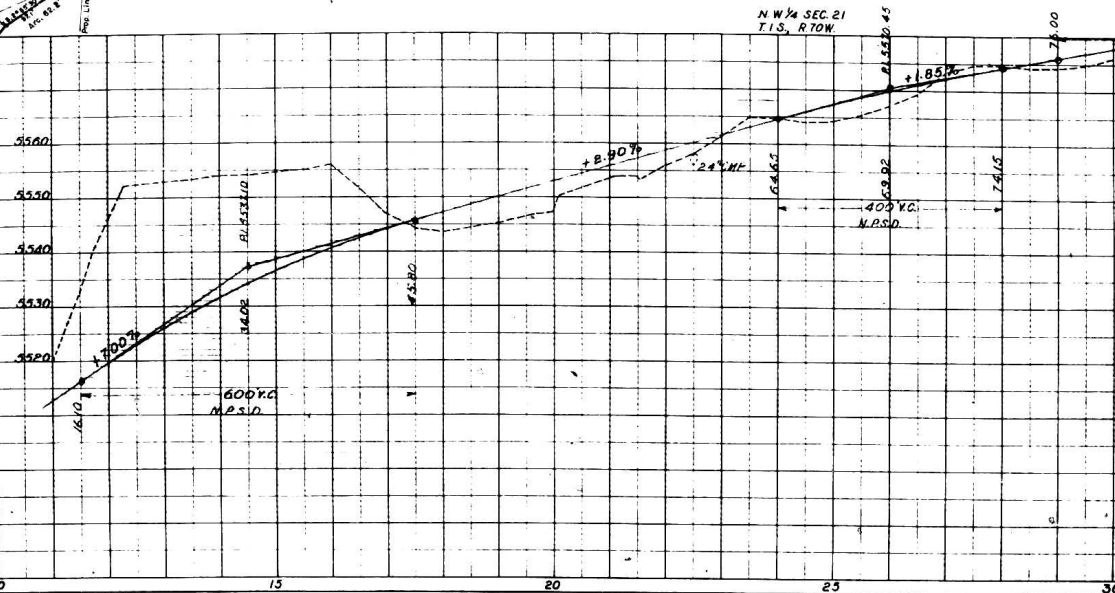

PROFILE	FT	SALE
NOTES		
NOTE BOOK		
8 1/2" NOTES		
STRUCTURE NOTES		

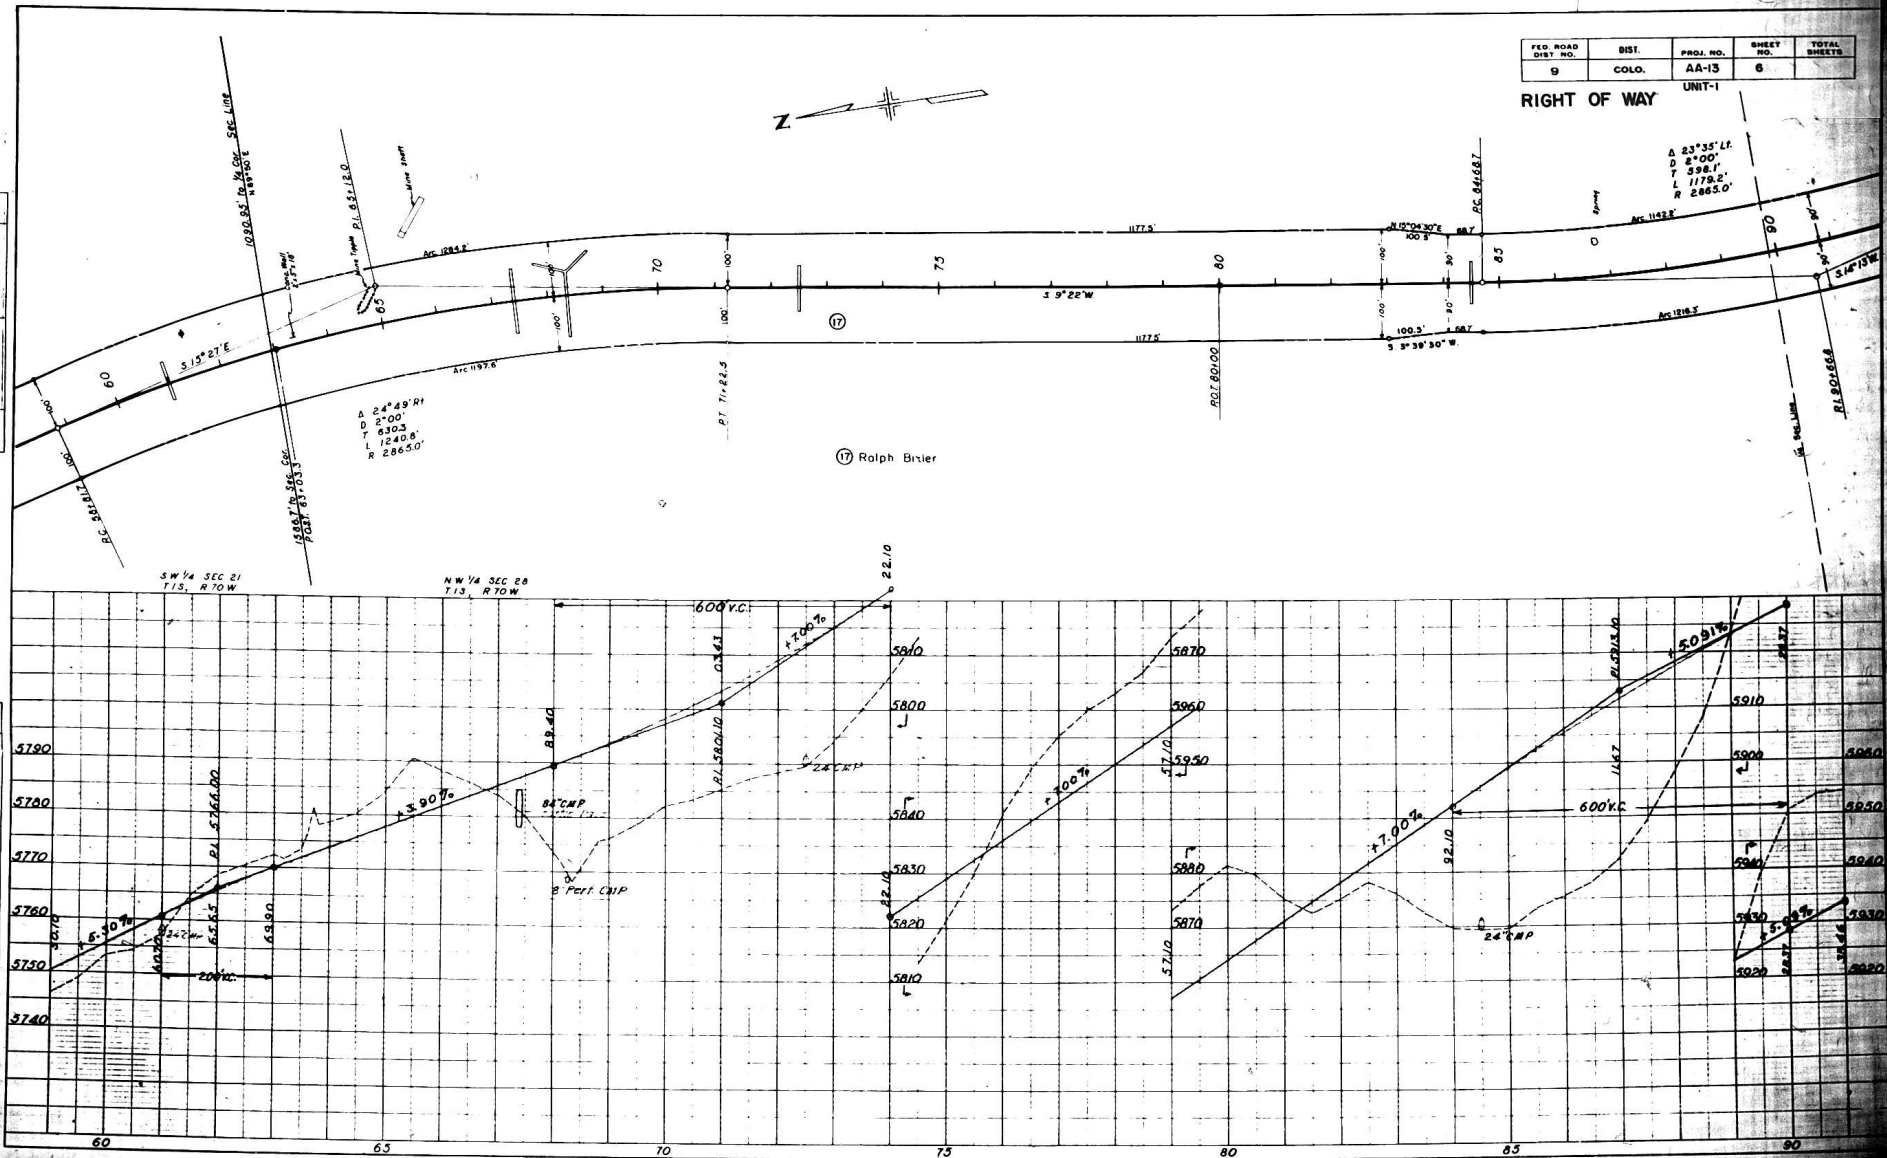

RIGHT OF WAY UNIT-1

 


PLAN	DATE	BY
DESIGNED		
DRAWN		
CHECKED		
APPROVED		
NOTED		
REVISIONS		



PROFILE	DATE	BY
DESIGNED		
DRAWN		
CHECKED		
APPROVED		
NOTED		
REVISIONS		

FED. ROAD DIST. NO.	DIST.	PROJ. NO.	SHEET NO.	TOTAL SHEETS
9	COLO.	AA-13	8	

RIGHT OF WAY UNIT-1


 


20 Paul J. Kane

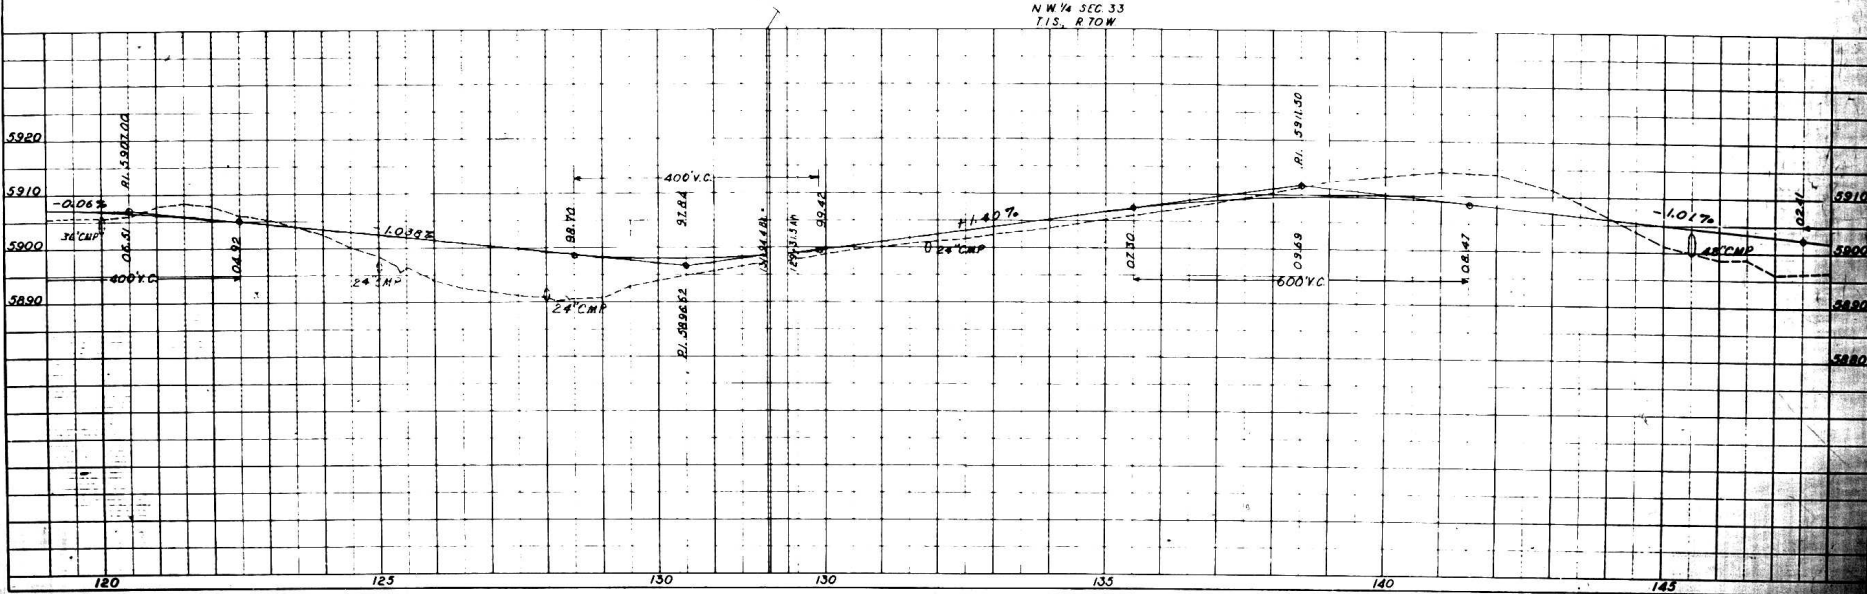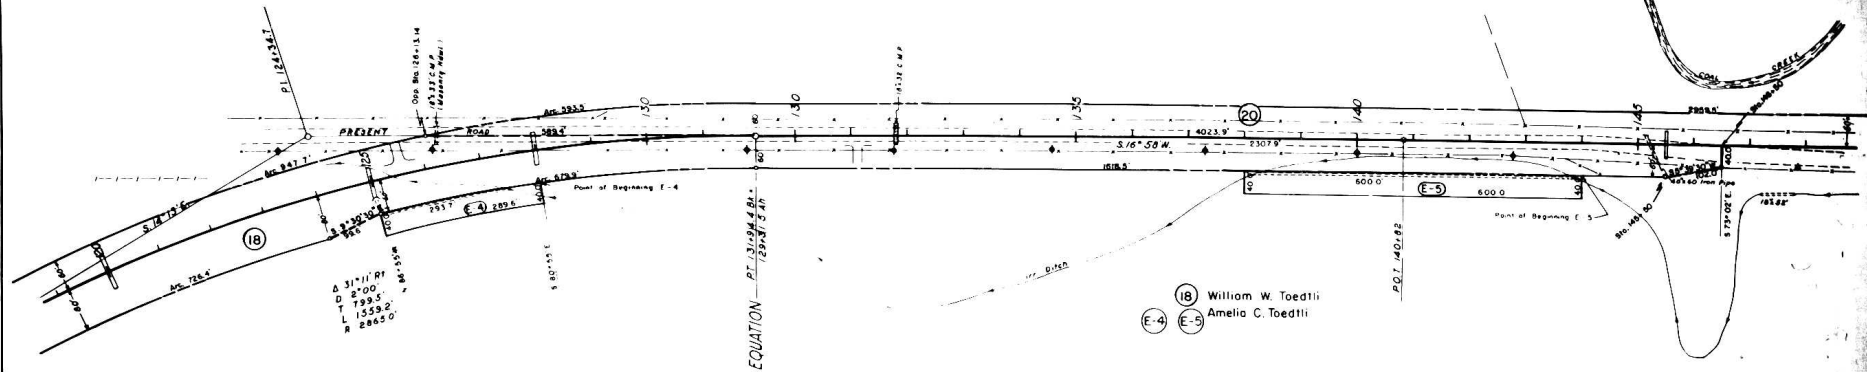


RIGHT OF WAY UNIT-1

PROFILE	NAME	DATE
SUBJECTS		
PLOTTED		
GRAPHS CHARTS		
W/NOTES		
STANDARDIZATION ON CHART		

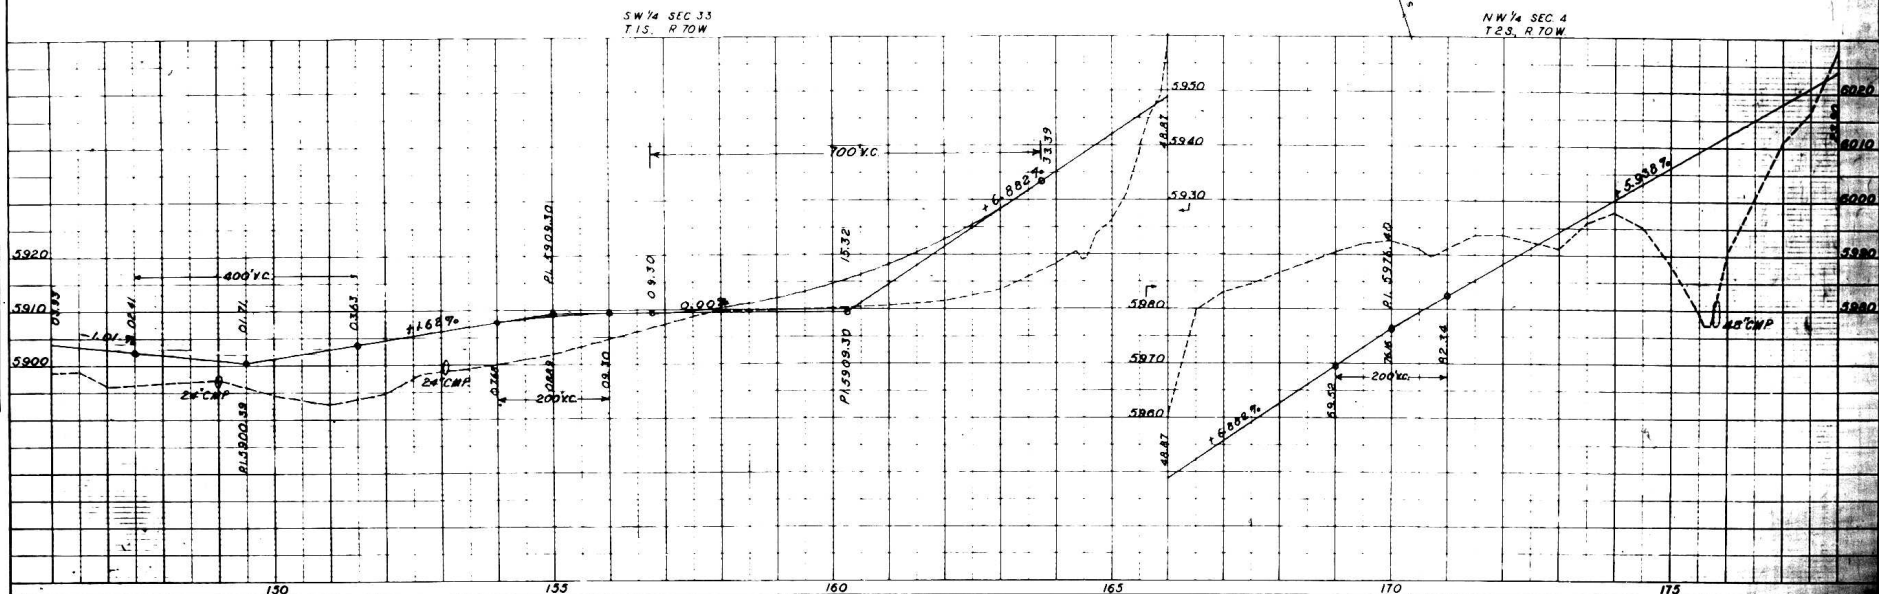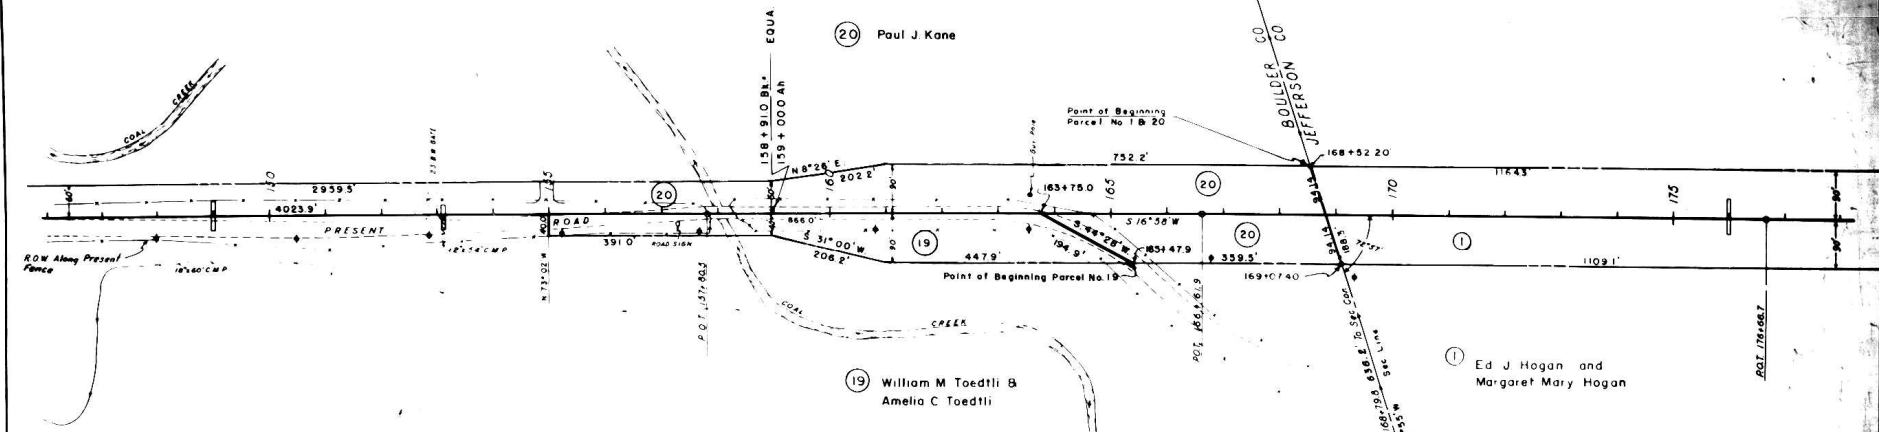

PLAN	REMARKS
1	Ed J Hogan and Margaret Mary Hogan
2	
3	

PROFILE	REMARKS
1	Ed J Hogan and Margaret Mary Hogan
2	
3	

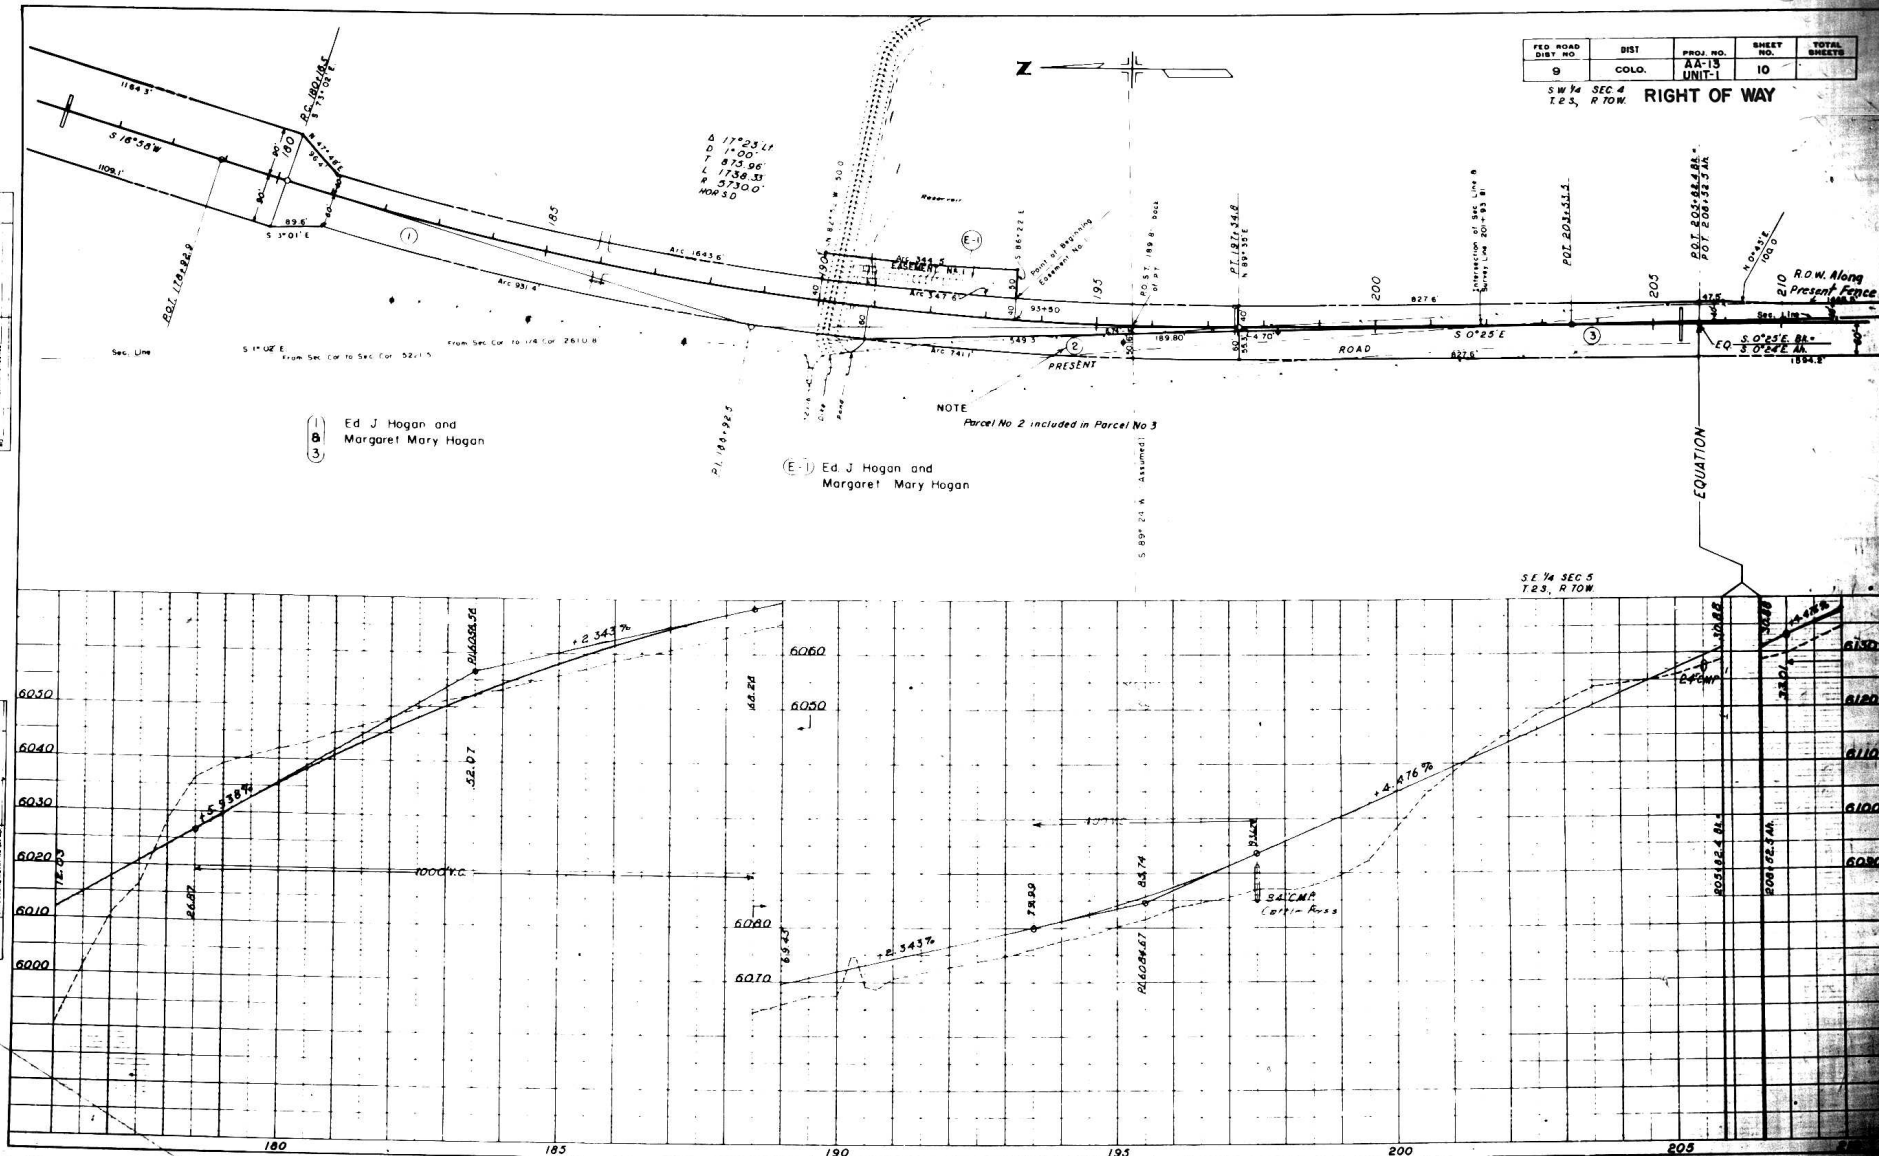

FED. ROAD DIST. NO.	DIST.	PROJ. NO.	SHEET	TOTAL SHEETS
9	COLO.	AA-13	10	
		UNIT-1		

S.W. 1/4 SEC. 4 T. 2 S. R. 10 W. RIGHT OF WAY

RIGHT OF WAY UNIT-1
N.W. 1/4 SEC. 9
T.2S. R.70W.

UNIT-1

N.W. 1/4 SEC. 9
T.2S. R.70W.

S.W. 1/4 SEC. 4
T.25. R.70W.

① Ed. J. Hogan and Margaret Mary Hogan


④ Katherine E. Church

③ Ed. J. Hogan and
Margaret Mary Hogan

⑤ L.W. and Rose Van Vleet

S. E. 1/4 SEC. 5
T 2 S. R. 70 W.

N. E. 1/4 SEC. 8
T. 2 S. R. 70 W.


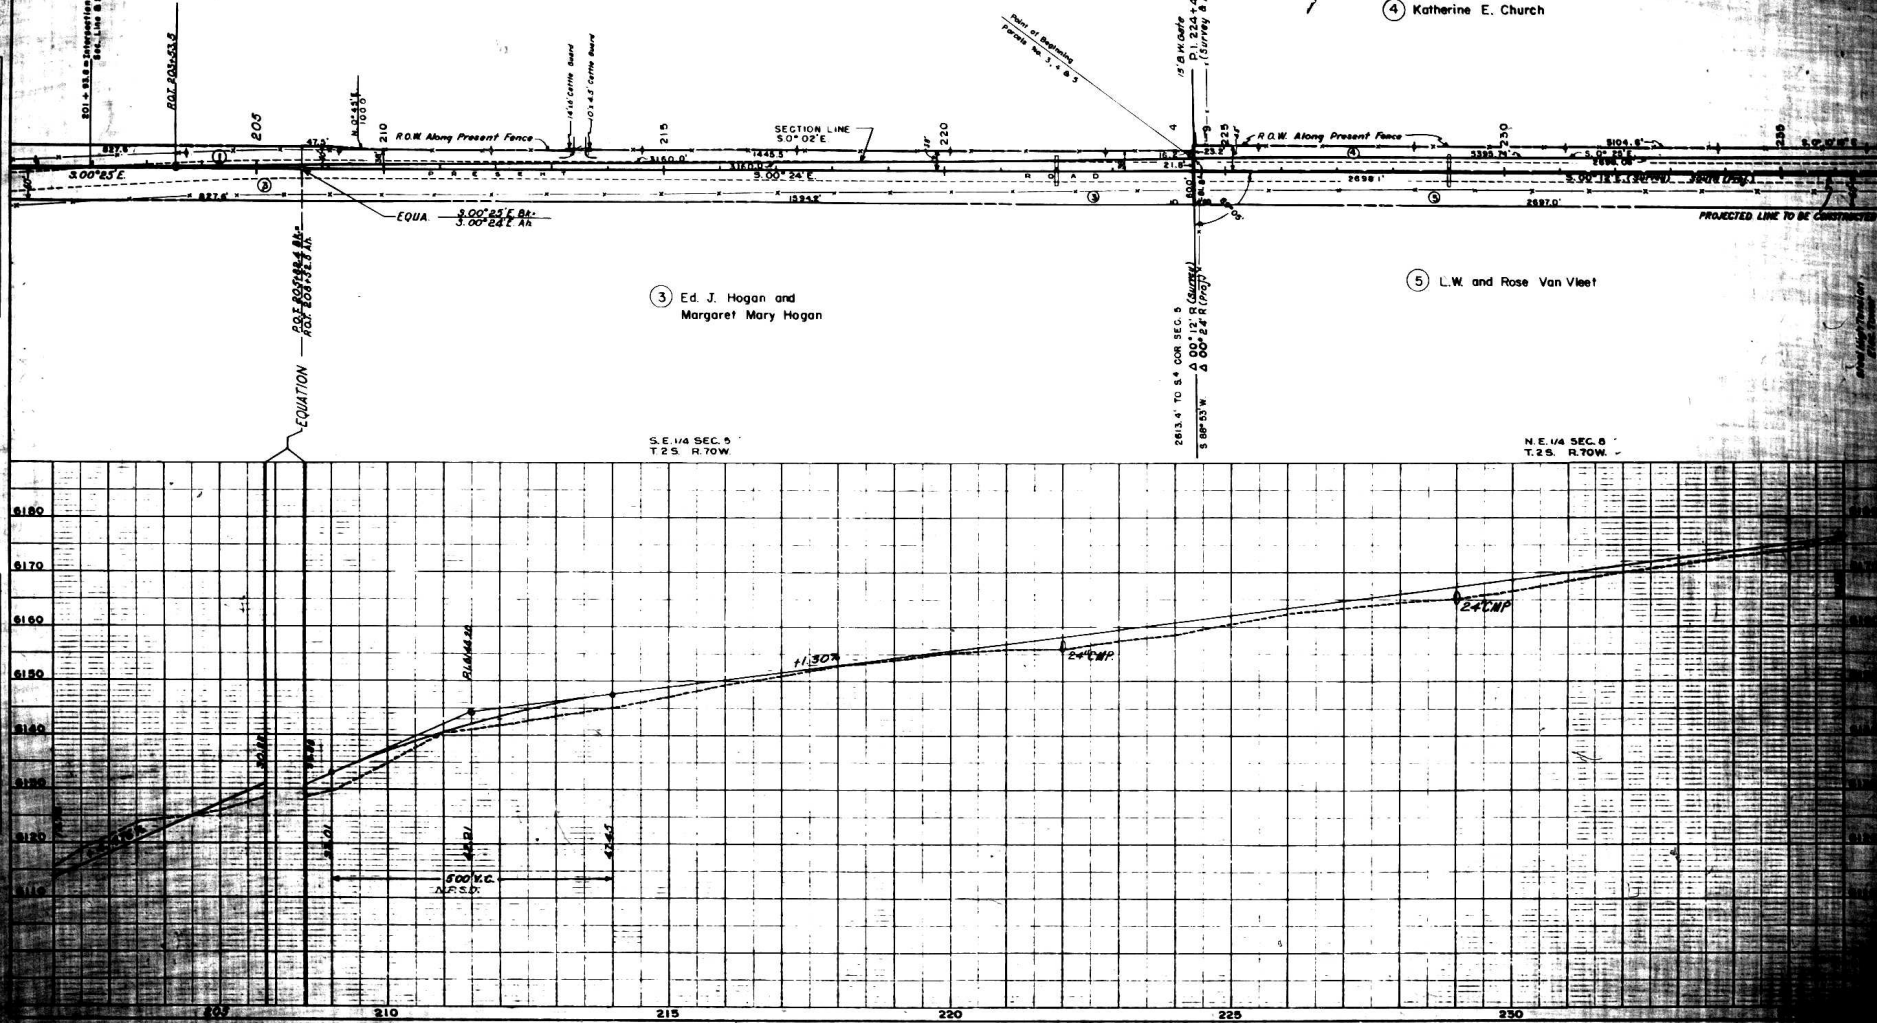


N. 1/4 SEC. 9
T. 25. S. R. 70. W.

④ Katherine E. Church


FED. ROAD DIST. NO.	DIST.	PROJ. NO.	SHEET NO.	TOTAL SHEETS
9	COLO.	AA-13	12	

UNIT-1
S. 1/4 SEC. 9
T. 25. S. R. 70. W.

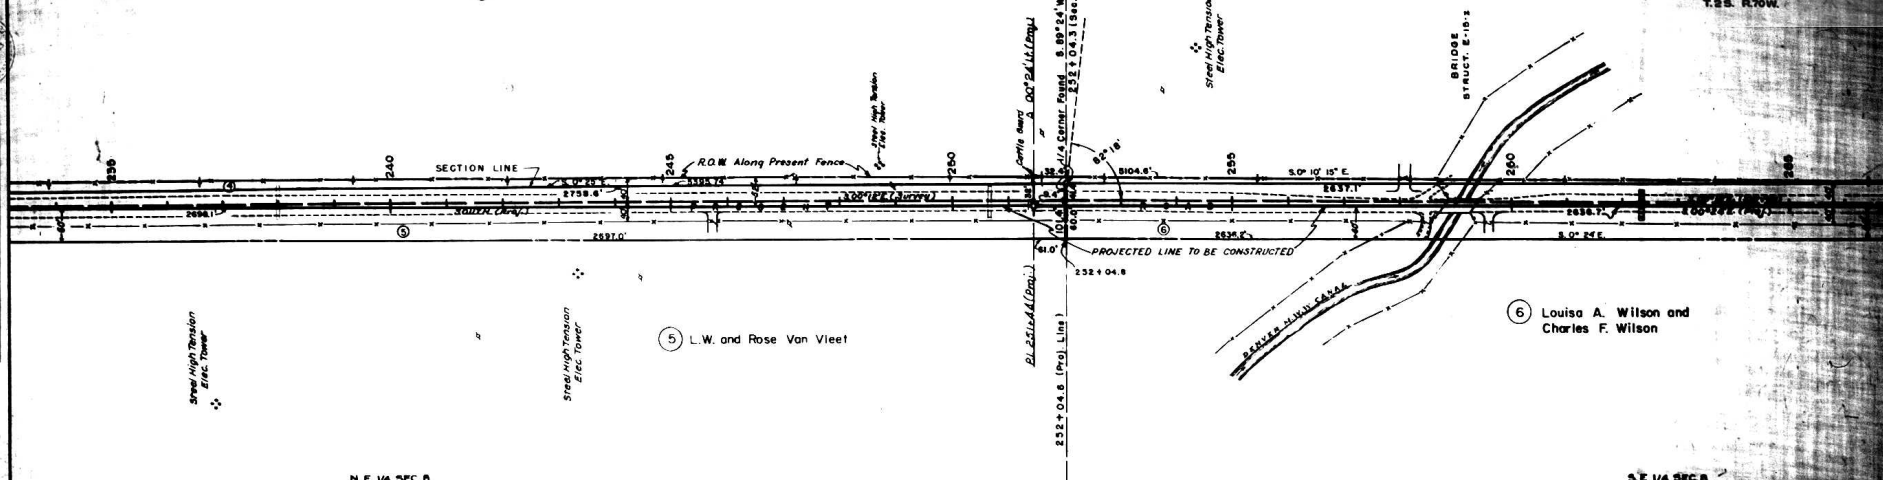 

N.E. 1/4 SEC. 8
T. 25. S. R. 70. W.

S.E. 1/4 SEC. 8
T. 25. S. R. 70. W.

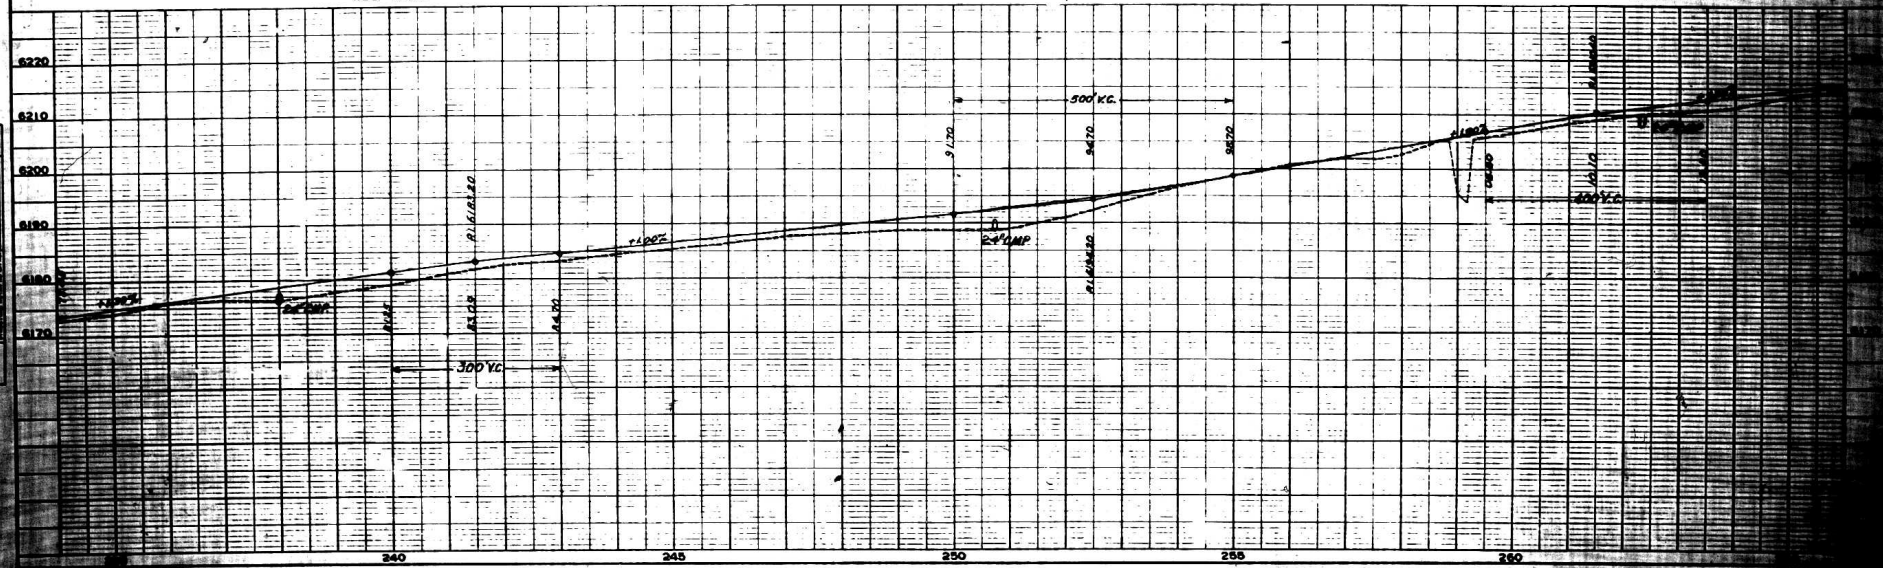



S.W. 1/4 SEC. 9
T.2S. R.70W.

④ Katherine E. Church

FED. ROAD DIV. NO.	DIST.	PROJ. NO.	SHEET NO.	TOTAL SHEETS
6	COLO.	AA-15	15	

RIGHT OF WAY
UNIT 182


N.W. 1/4 SEC. 16
T.2S. R.70W.

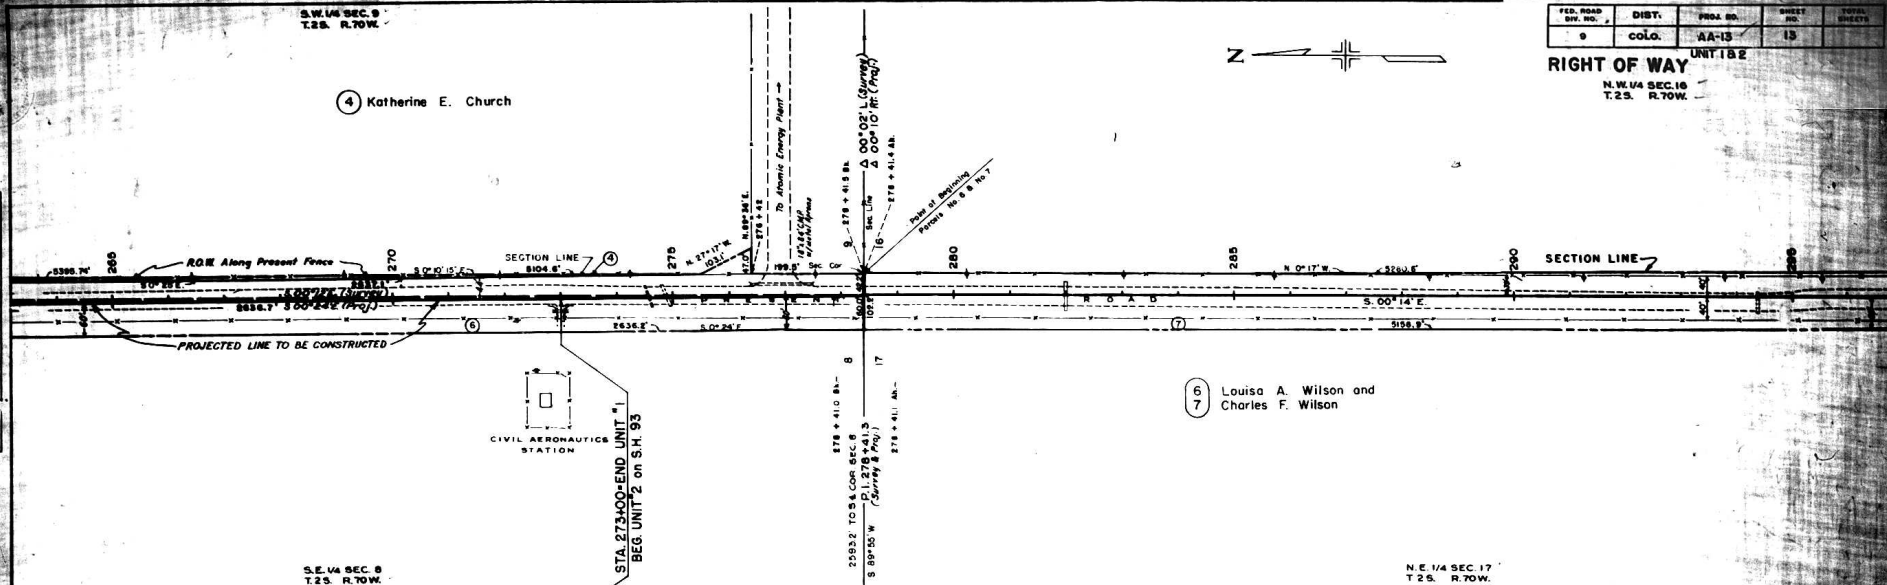 

S.E. 1/4 SEC. 9
T.2S. R.70W.

N.E. 1/4 SEC. 17
T.2S. R.70W.

STA. 273+00-END UNIT #1
BEG. UNIT #2 on S.H. 93

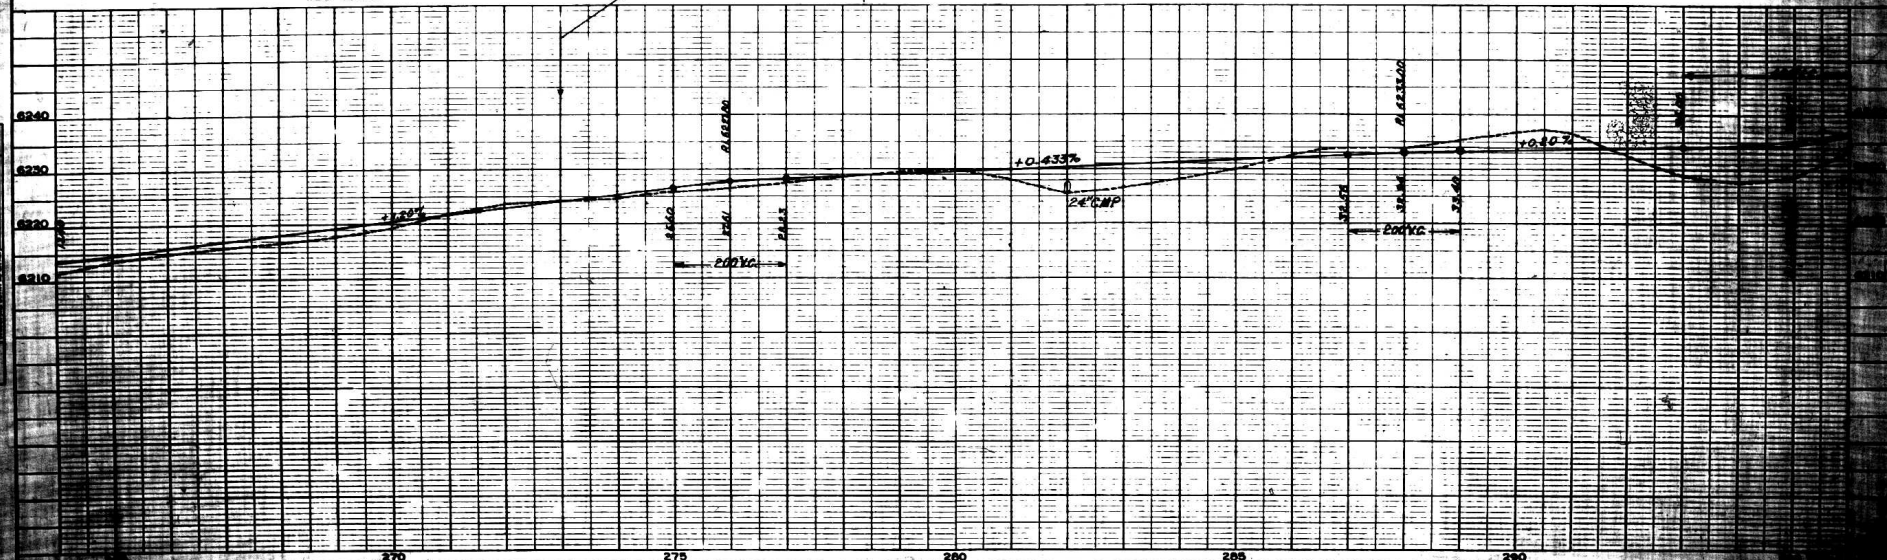

S.W. 1/4 SEC. 16
T.2S., R.70W.



FED. ROAD DIST. NO.	DIST.	PROJ. NO.	SHEET NO.	TOTAL SHEETS
9	COLO.	AA-13	14	

RIGHT OF WAY

UNIT-2

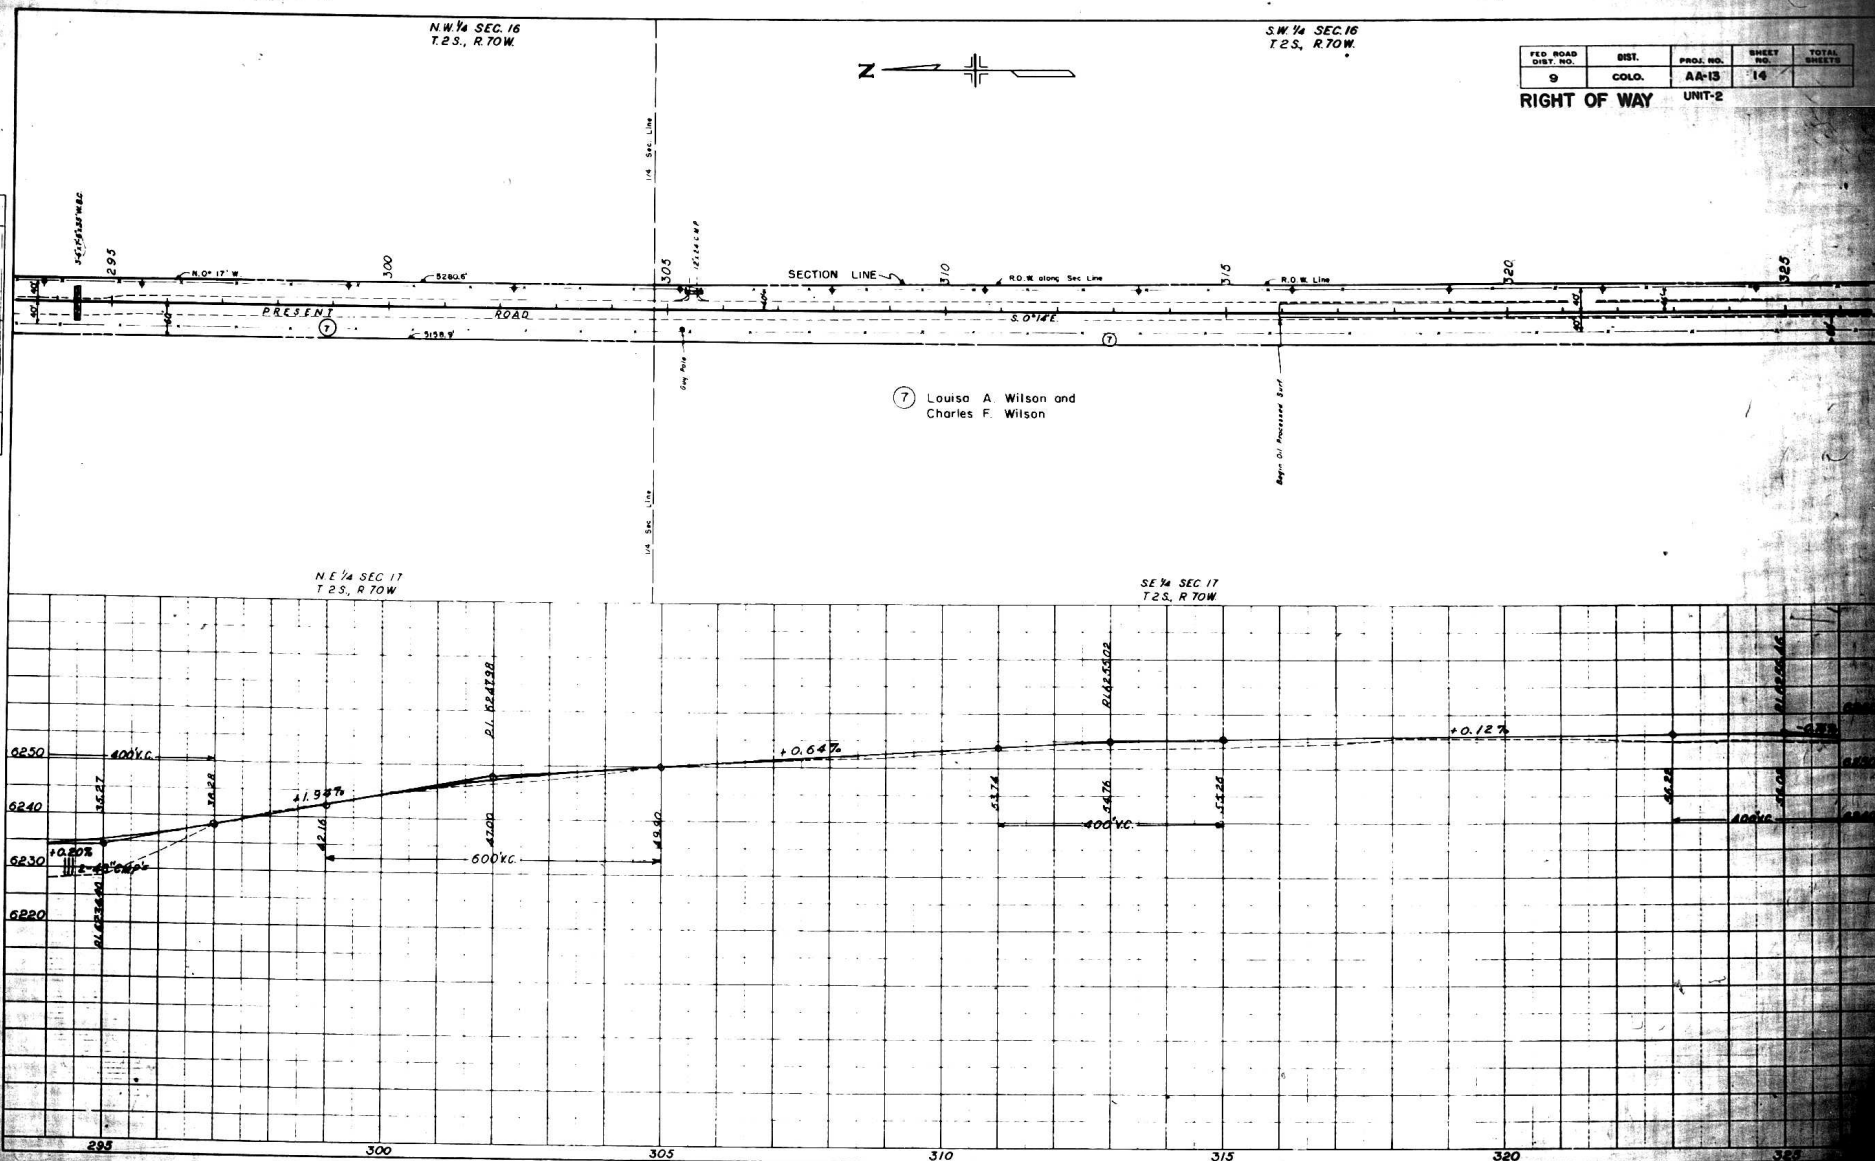



PLATE 1 - PLAN PROFILE OF FINE SPINDLE
REF. & EXHIB. NEW YORK
W & O. No. 348-1C

RIGHT OF WAY UNIT 2 ON S.H. 93

N.W. 1/4 SEC. 21
T 2 S., R 70 W.

(7) Louisa A. Wilson and
(8) Charles F. Wilson

N.E. 1/4 SEC. 20
T.2S, R.70W.

 

PROFILE	DATE	BY	DATE
PLANT			
SALES OFFICE			
SALES OFFICE			
STRUCTURE			




9 Katherine E. Church

FED. ROAD DIST. NO.	DIST.	PROJ. NO.	SHEET NO.	TOTAL SHEETS
9	COLO.	AA-13	16	

RIGHT OF WAY UNIT 2 ON S.H. 72

PLAN	DATE	BY	CHECKED	APPROVED

PROFILE	DATE	BY	CHECKED	APPROVED

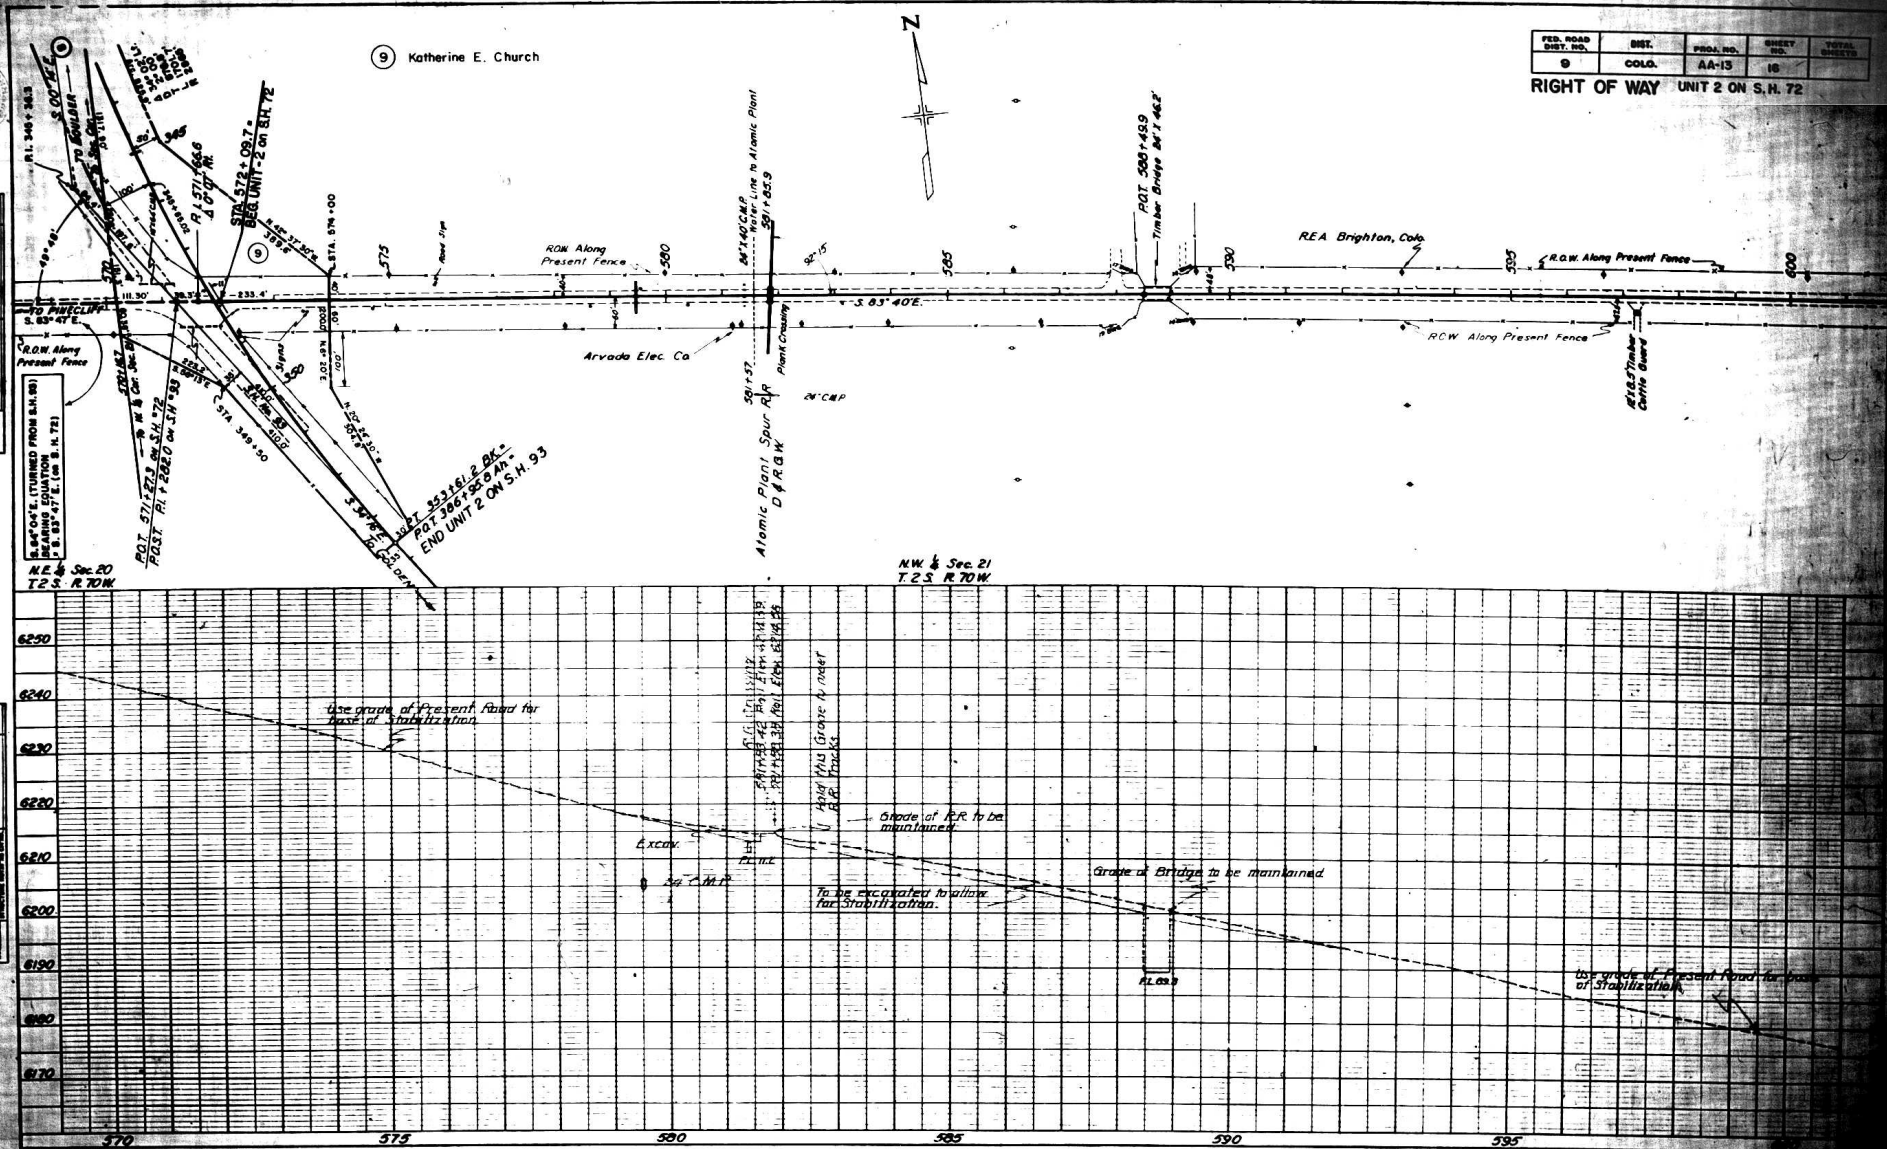


FED. ROAD DIST. NO.	STATE	PROJ. NO.	SHEET NO.	TOTAL SHEETS
3	COLO.	AA-13	17	

RIGHT OF WAY

UNIT-2

Sec 21-T2S, R70W

Sec 21-T2S, R70W

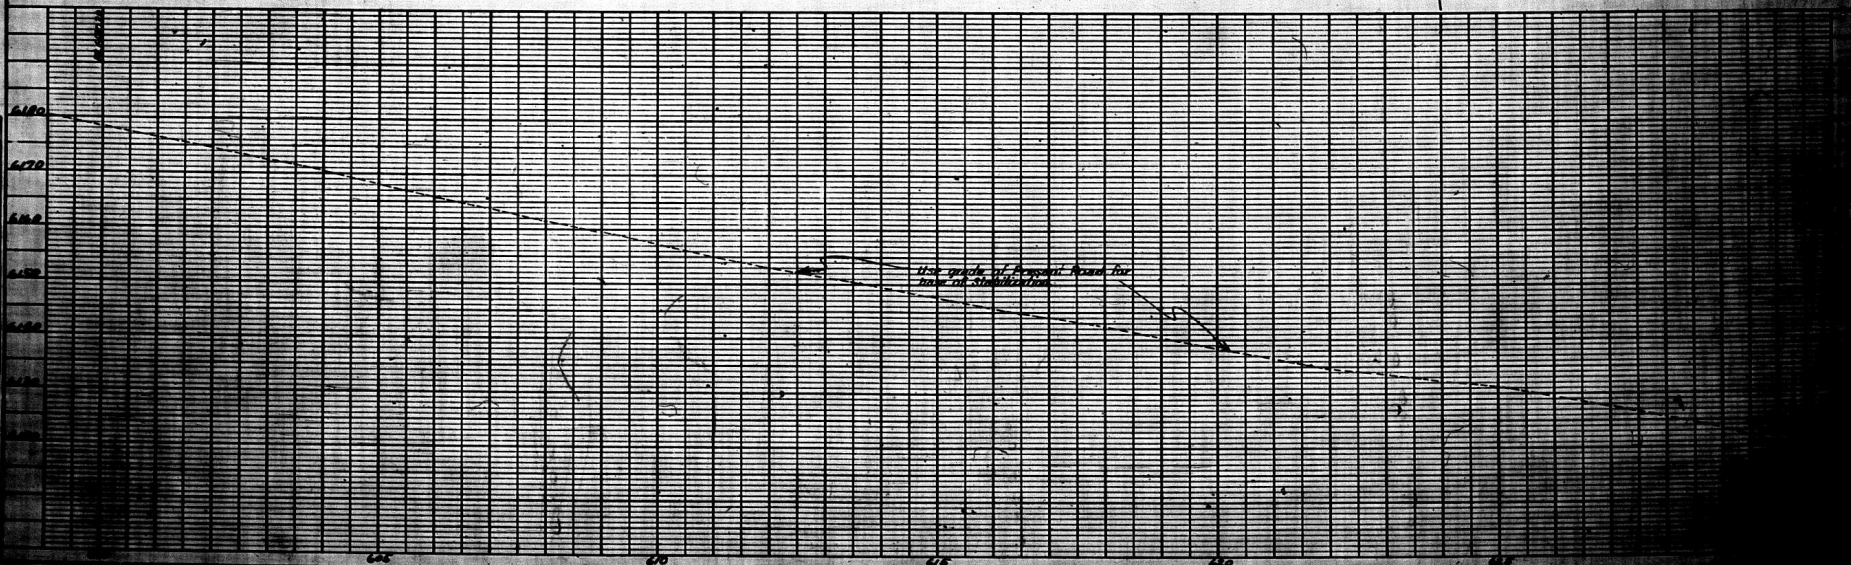


FED. ROAD DIST. NO.	STATE	PROJ. NO.	SHEET NO.	TOTAL SHEETS
3	COLO.	AA-13	18	

S₂₂-T25. R 70W



- R.O.W. Along Present Fence

R.O.W. Along Present Fence

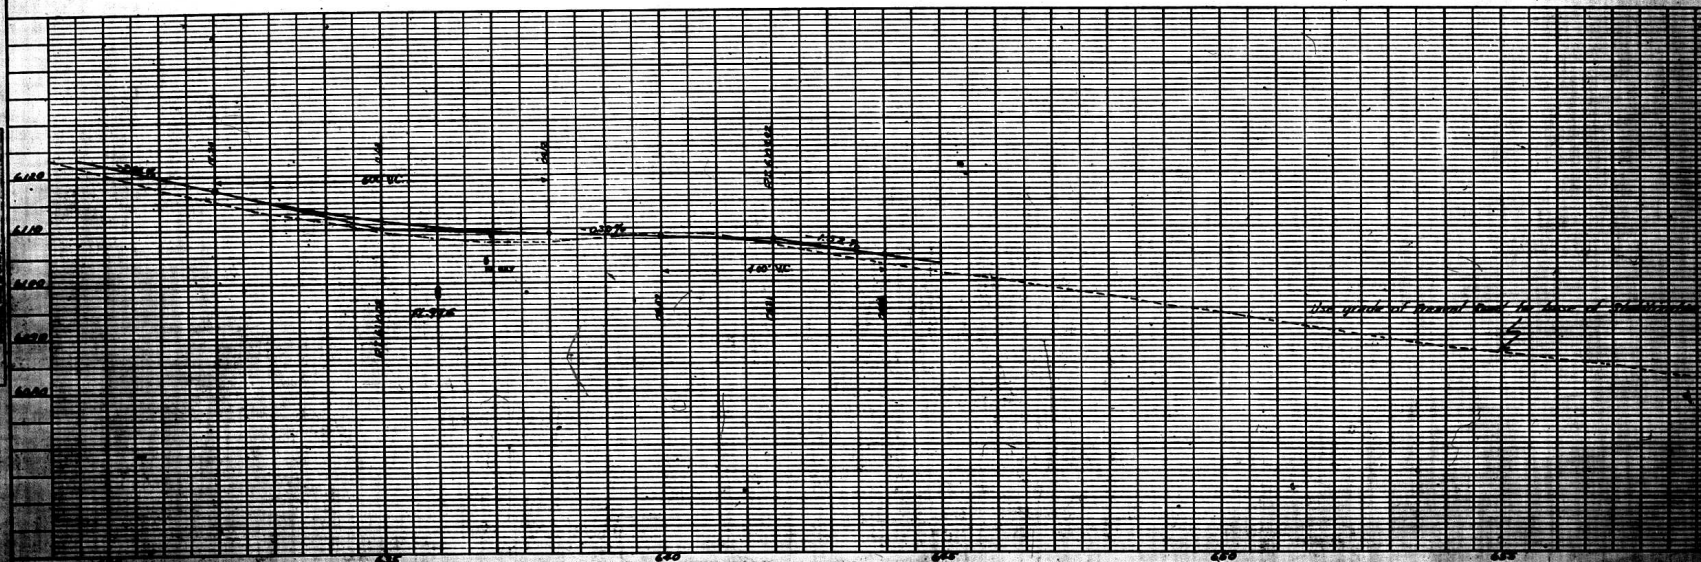


Use grade of present road for base of shoulder



PLAN	DATE	BY	CHECKED
1-1	10/17	J. H. HARRIS	J. H. HARRIS
2-1	10/17	J. H. HARRIS	J. H. HARRIS
3-1	10/17	J. H. HARRIS	J. H. HARRIS
4-1	10/17	J. H. HARRIS	J. H. HARRIS
5-1	10/17	J. H. HARRIS	J. H. HARRIS
6-1	10/17	J. H. HARRIS	J. H. HARRIS
7-1	10/17	J. H. HARRIS	J. H. HARRIS
8-1	10/17	J. H. HARRIS	J. H. HARRIS
9-1	10/17	J. H. HARRIS	J. H. HARRIS
10-1	10/17	J. H. HARRIS	J. H. HARRIS

PROFILE	DATE	BY	CHECKED
1-1	10/17	J. H. HARRIS	J. H. HARRIS
2-1	10/17	J. H. HARRIS	J. H. HARRIS
3-1	10/17	J. H. HARRIS	J. H. HARRIS
4-1	10/17	J. H. HARRIS	J. H. HARRIS
5-1	10/17	J. H. HARRIS	J. H. HARRIS
6-1	10/17	J. H. HARRIS	J. H. HARRIS
7-1	10/17	J. H. HARRIS	J. H. HARRIS
8-1	10/17	J. H. HARRIS	J. H. HARRIS
9-1	10/17	J. H. HARRIS	J. H. HARRIS
10-1	10/17	J. H. HARRIS	J. H. HARRIS

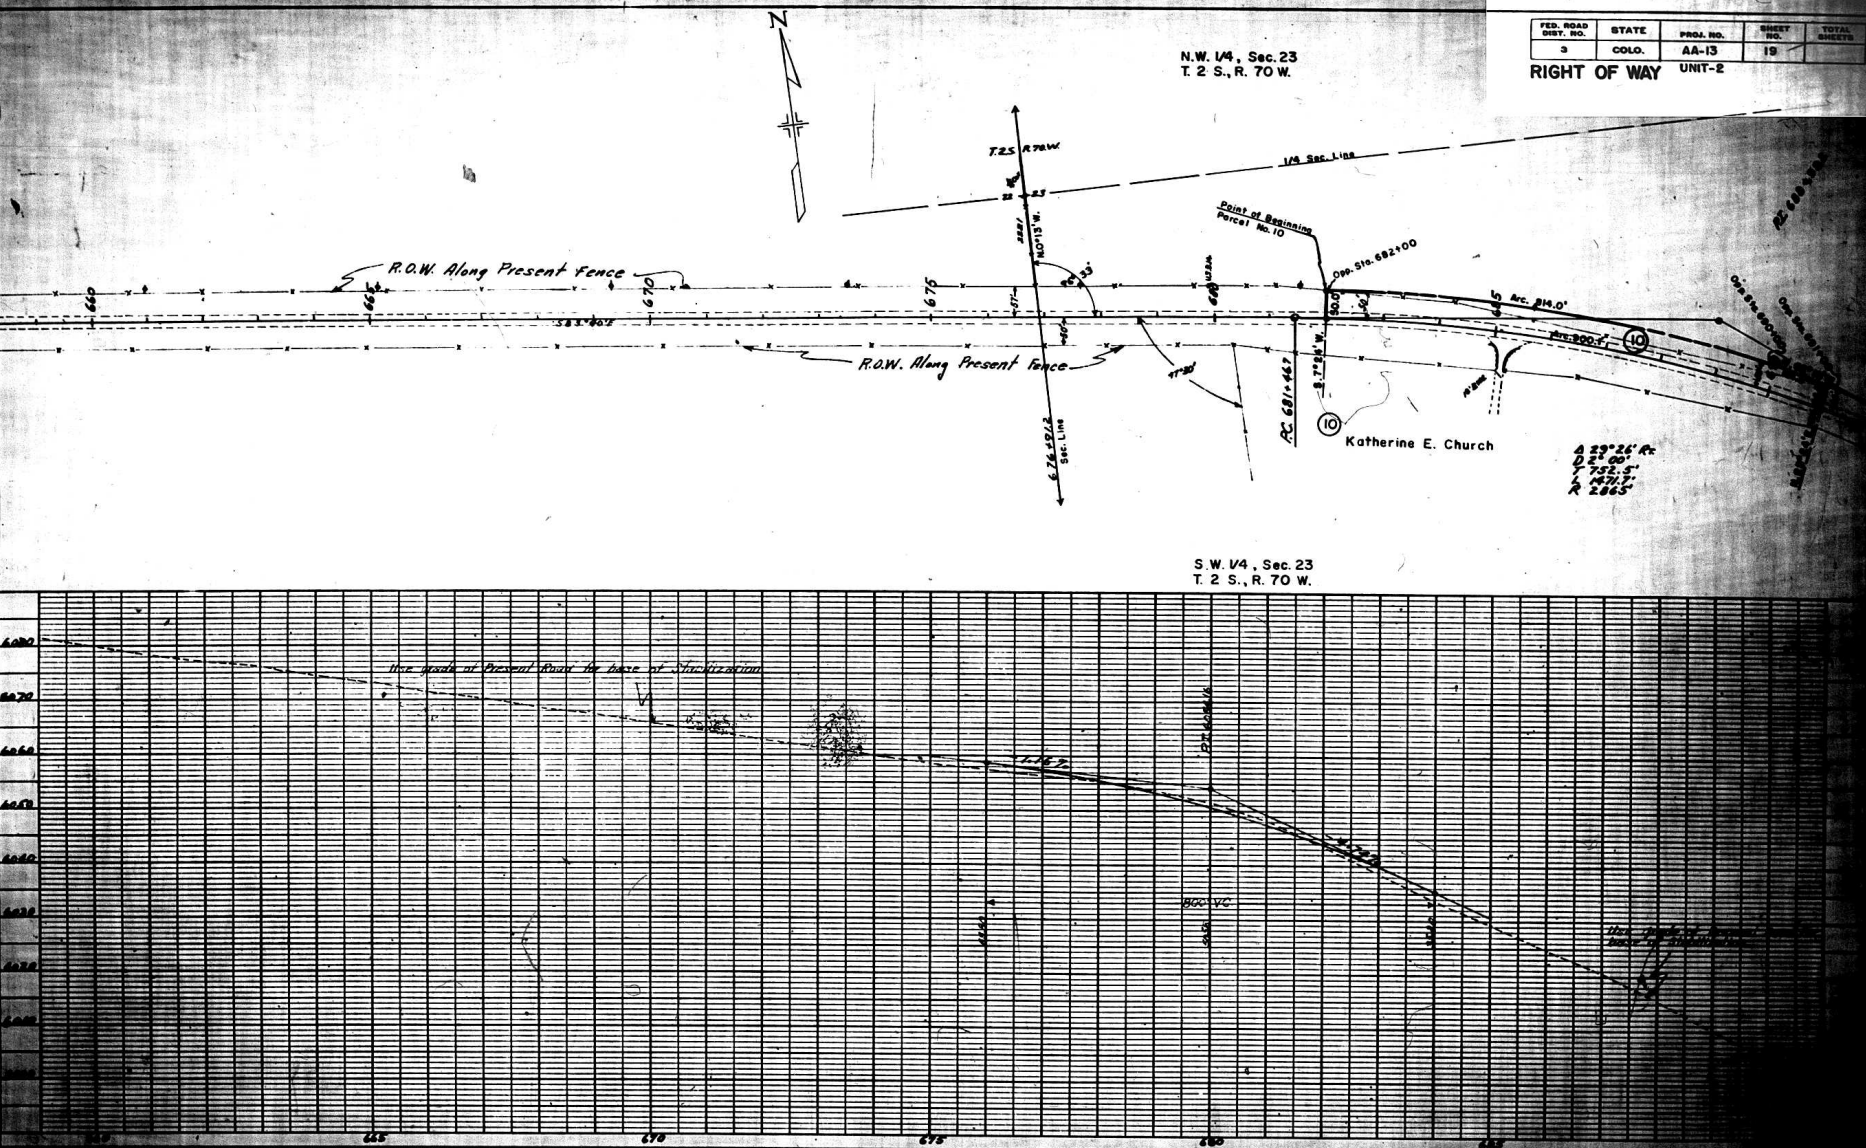

N.W. 1/4, Sec. 23
T. 2 S., R. 70 W.

FED. ROAD DIST. NO.	STATE	PROJ. NO.	SHEET NO.	TOTAL SHEETS
3	COLO.	AA-13	19	


RIGHT OF WAY UNIT-2

S.W. 1/4, Sec. 23
T. 2 S., R. 70 W.


FED. ROAD DIST. NO.	STATE	PROJ. NO.	SHEET NO.	TOTAL SHEETS
3	COLO.	AA-13	20	

RIGHT OF WAY UNIT-2


S. 23-T25-R 70 W.

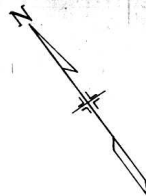

NAME	DATE	BY	CHKD.
PLANNING			
DESIGN			
CONSTRUCTION			

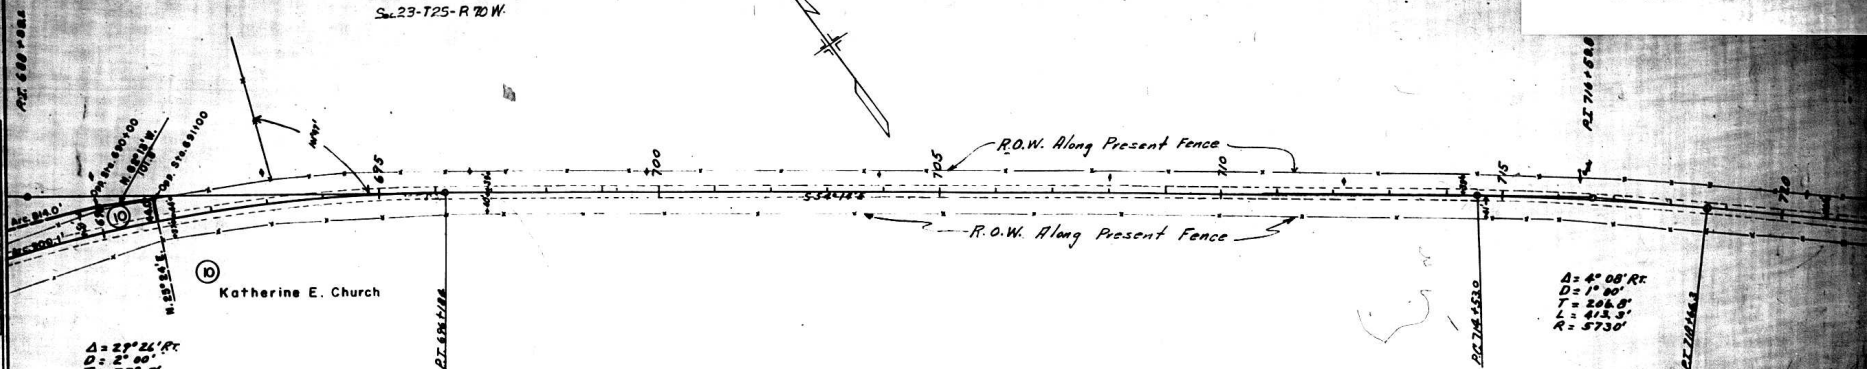

NAME	DATE	BY	CHKD.
PLANNING			
DESIGN			
CONSTRUCTION			


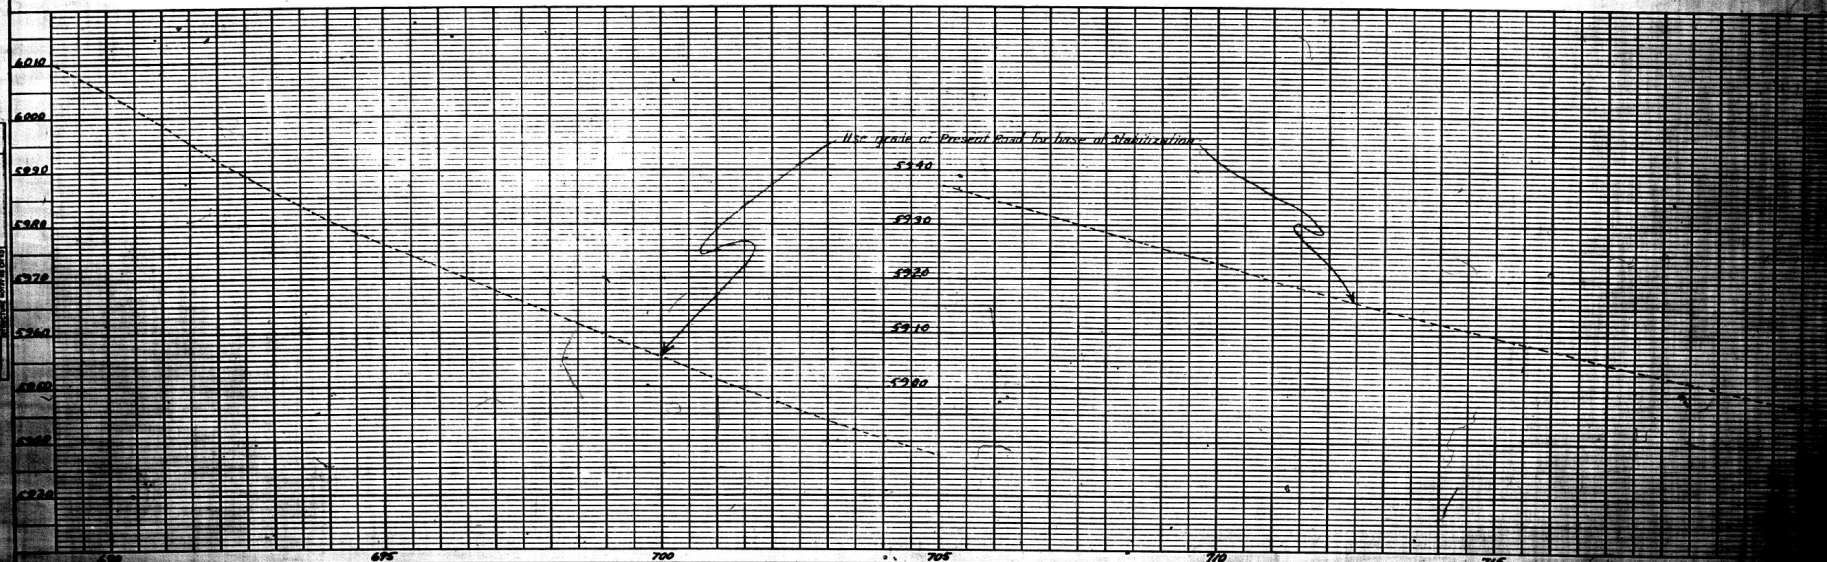




PROFILE	NAME	AGE	SEX	DOB
	DATE			
	ADDRESS			
	CITY			
	STATE			
	ZIP			
	PHONE			
	TELETYPE			
	FAX			
	EMAIL			
	INTERNET			
	MOBILE			
	PAGER			
	TELEPHONE			
	TELEFAX			
	TELETYPE			
	FAX			
	EMAIL			
	INTERNET			
	MOBILE			
	PAGER			
	TELEPHONE			
	TELEFAX			
	TELETYPE			
	FAX			
	EMAIL			
	INTERNET			
	MOBILE			
	PAGER			
	TELEPHONE			
	TELEFAX			
	TELETYPE			
	FAX			
	EMAIL			
	INTERNET			
	MOBILE			
	PAGER			
	TELEPHONE			
	TELEFAX			
	TELETYPE			
	FAX			
	EMAIL			
	INTERNET			
	MOBILE			
	PAGER			
	TELEPHONE			
	TELEFAX			
	TELETYPE			
	FAX			

FED. ROAD DIST. NO.	STATE	PROJ. NO.	SHEET NO.	TOTAL SHEETS
3	COLO.	AA-13	21	

744. To Tour - Remove Guard Posts, Rk & Lt

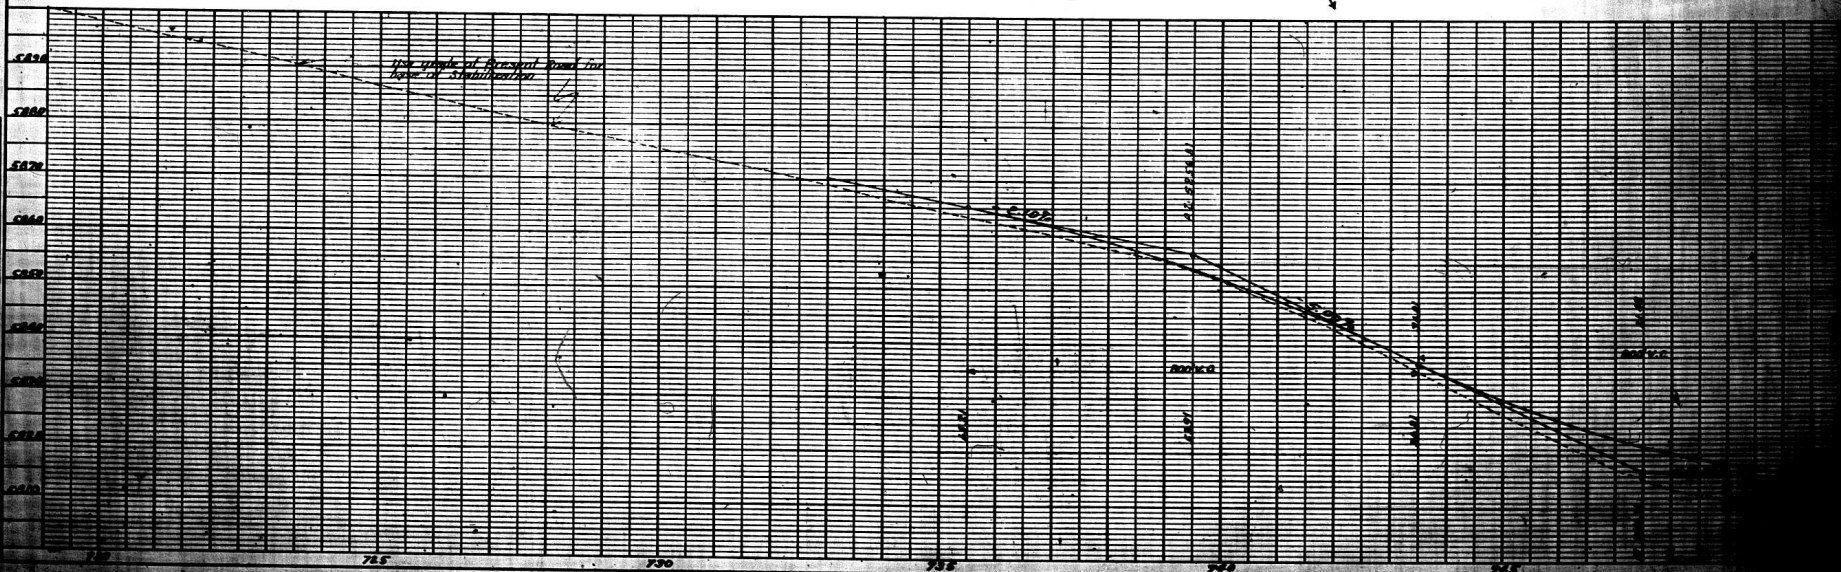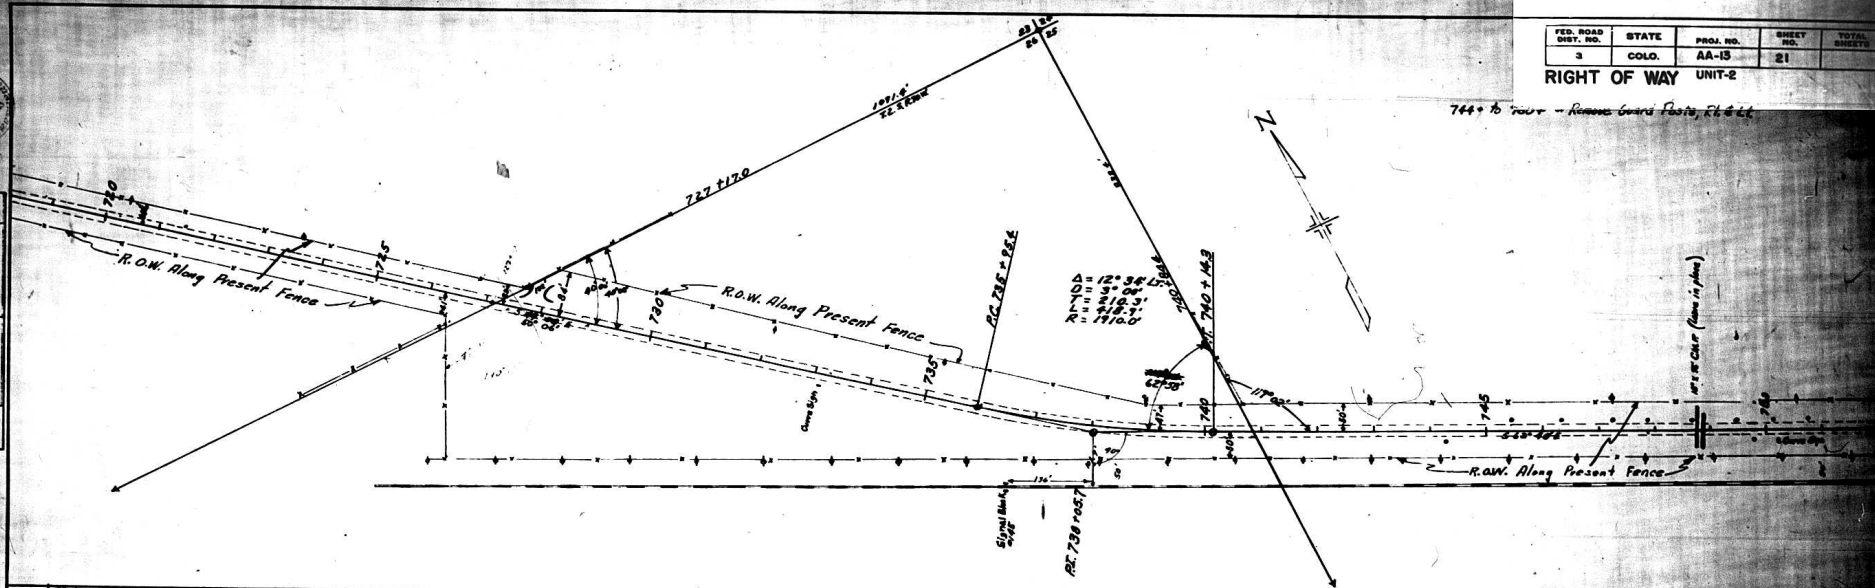



PLAN
PROJECT NO.
STATE
SECTION
DATE
BY
CHECKED BY
APPROVED BY



PROFILE
PROJECT NO.
STATE
SECTION
DATE
BY
CHECKED BY
APPROVED BY

FED. ROAD DIST. NO.	STATE	PROJ. NO.	SHEET NO.	TOTAL SHEETS
3	COLO.	AA-13	22	

RIGHT OF WAY UNIT-2



Sec 25-T2S. R 70 W


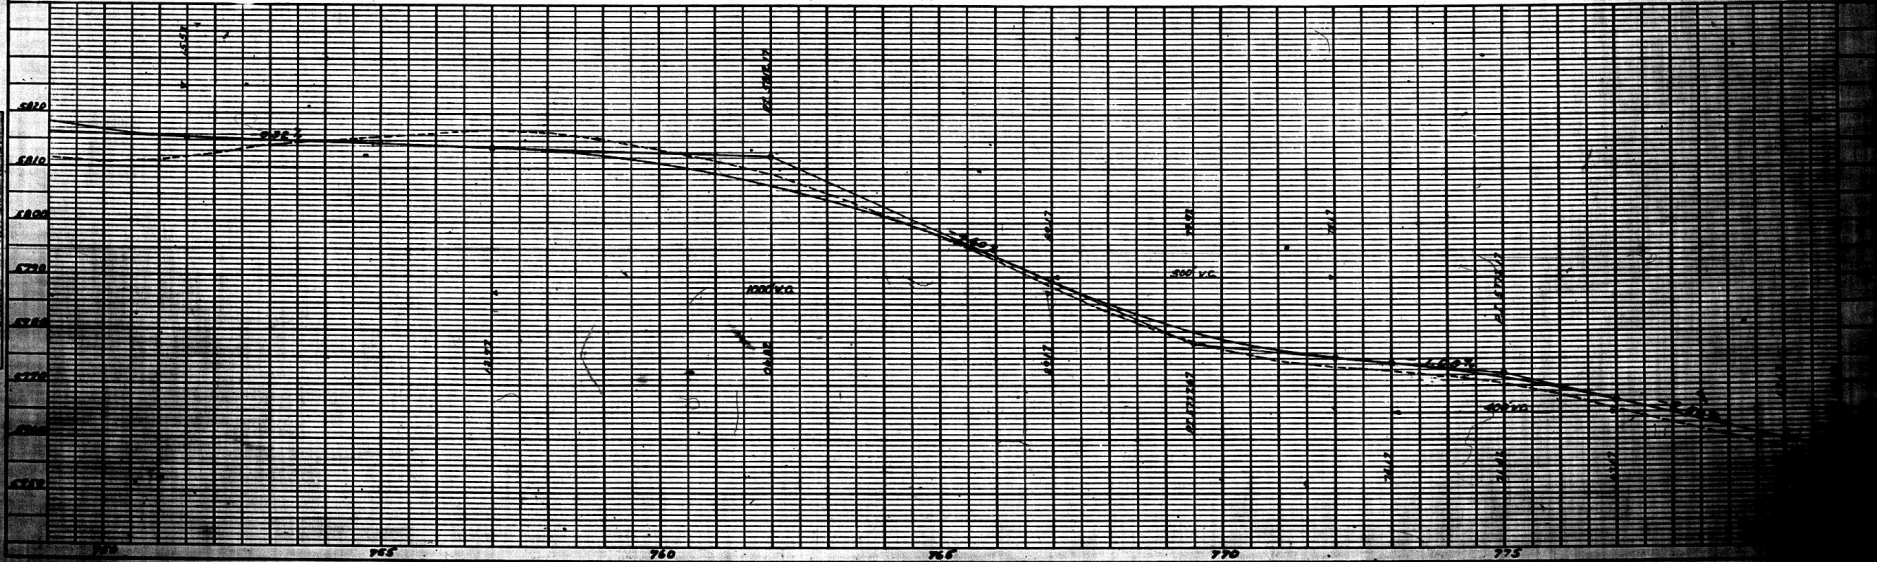
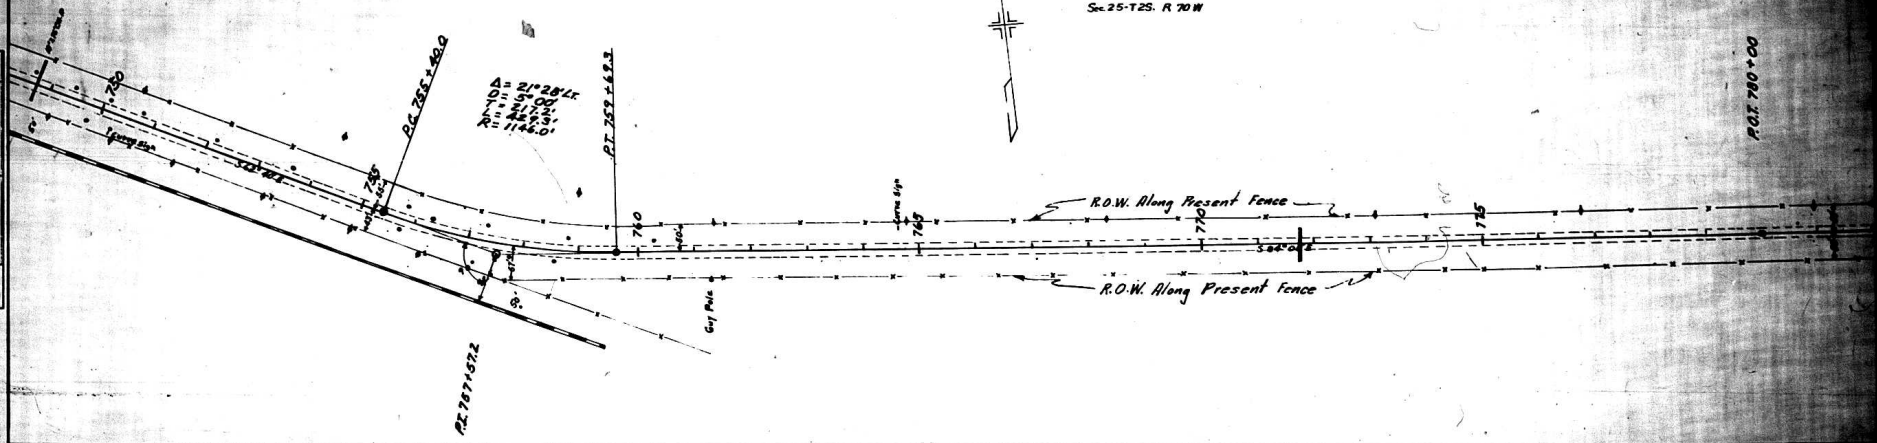


PLAN	DATE	BY	CHECKED	APPROVED
1	1964	J. J. COOPER	J. J. COOPER	J. J. COOPER

PROFILE	DATE	BY	CHECKED	APPROVED
1	1964	J. J. COOPER	J. J. COOPER	J. J. COOPER

FED. ROAD DIST. NO.	STATE	PROJ. NO.	SHEET NO.	TOTAL SHEETS
3	COLO.	AA-13	23	


RIGHT OF WAY UNIT-2

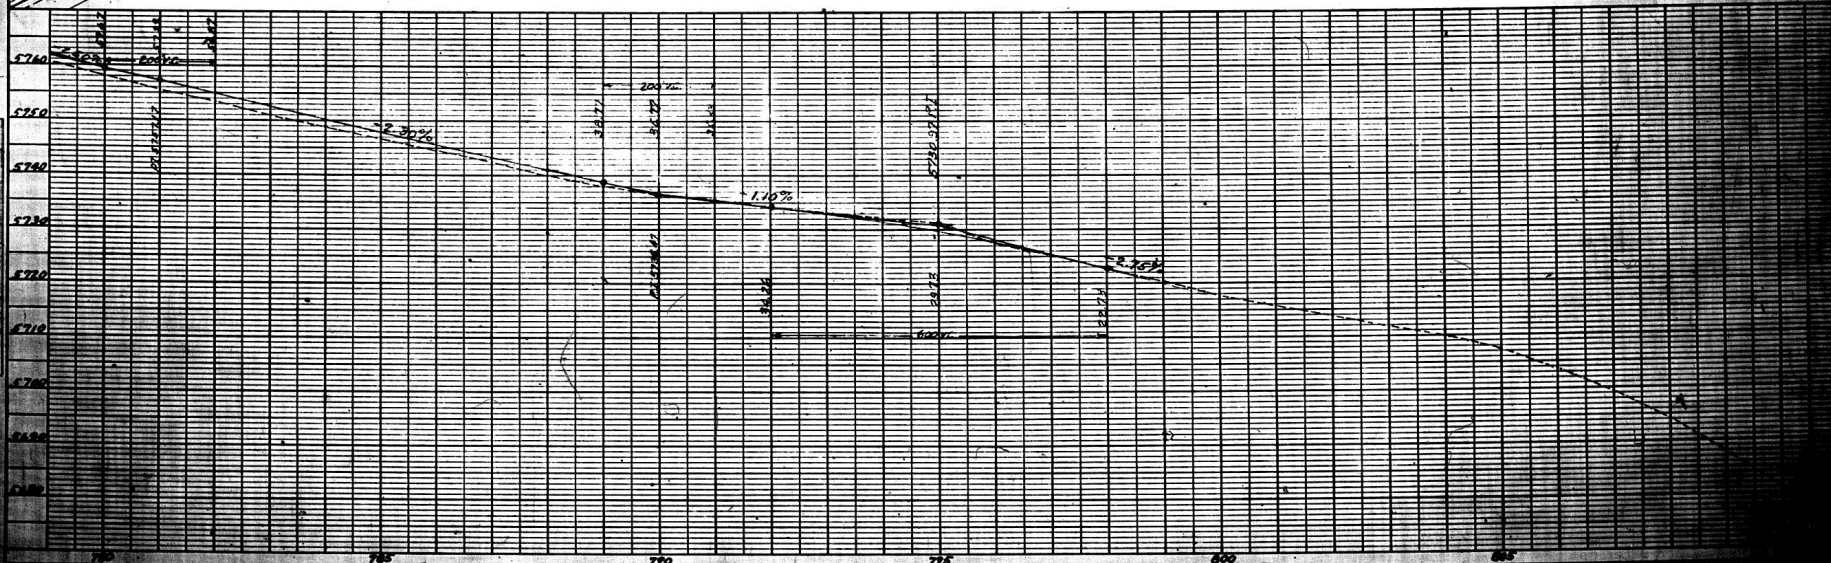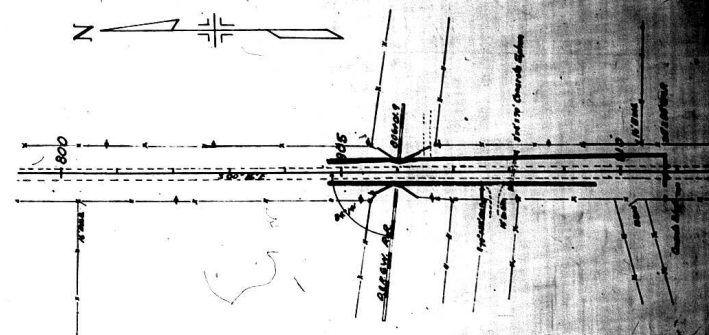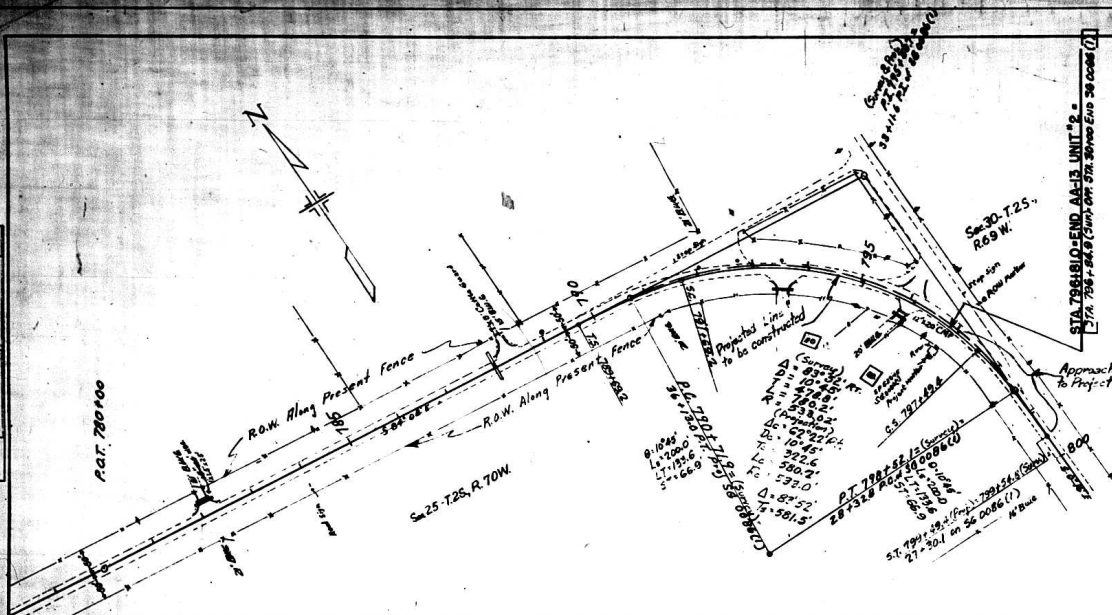

FEDERAL ROAD DIVISION NO.	DISTRICT	PROJ. NO.	SHEET NO.	TOTAL SHEETS
9	COLORADO	AA-13, Unit I	24	


RIGHT OF WAY

Paul J. Kane
In Sec. 33 East
State Hwy. No. 93
Exception:

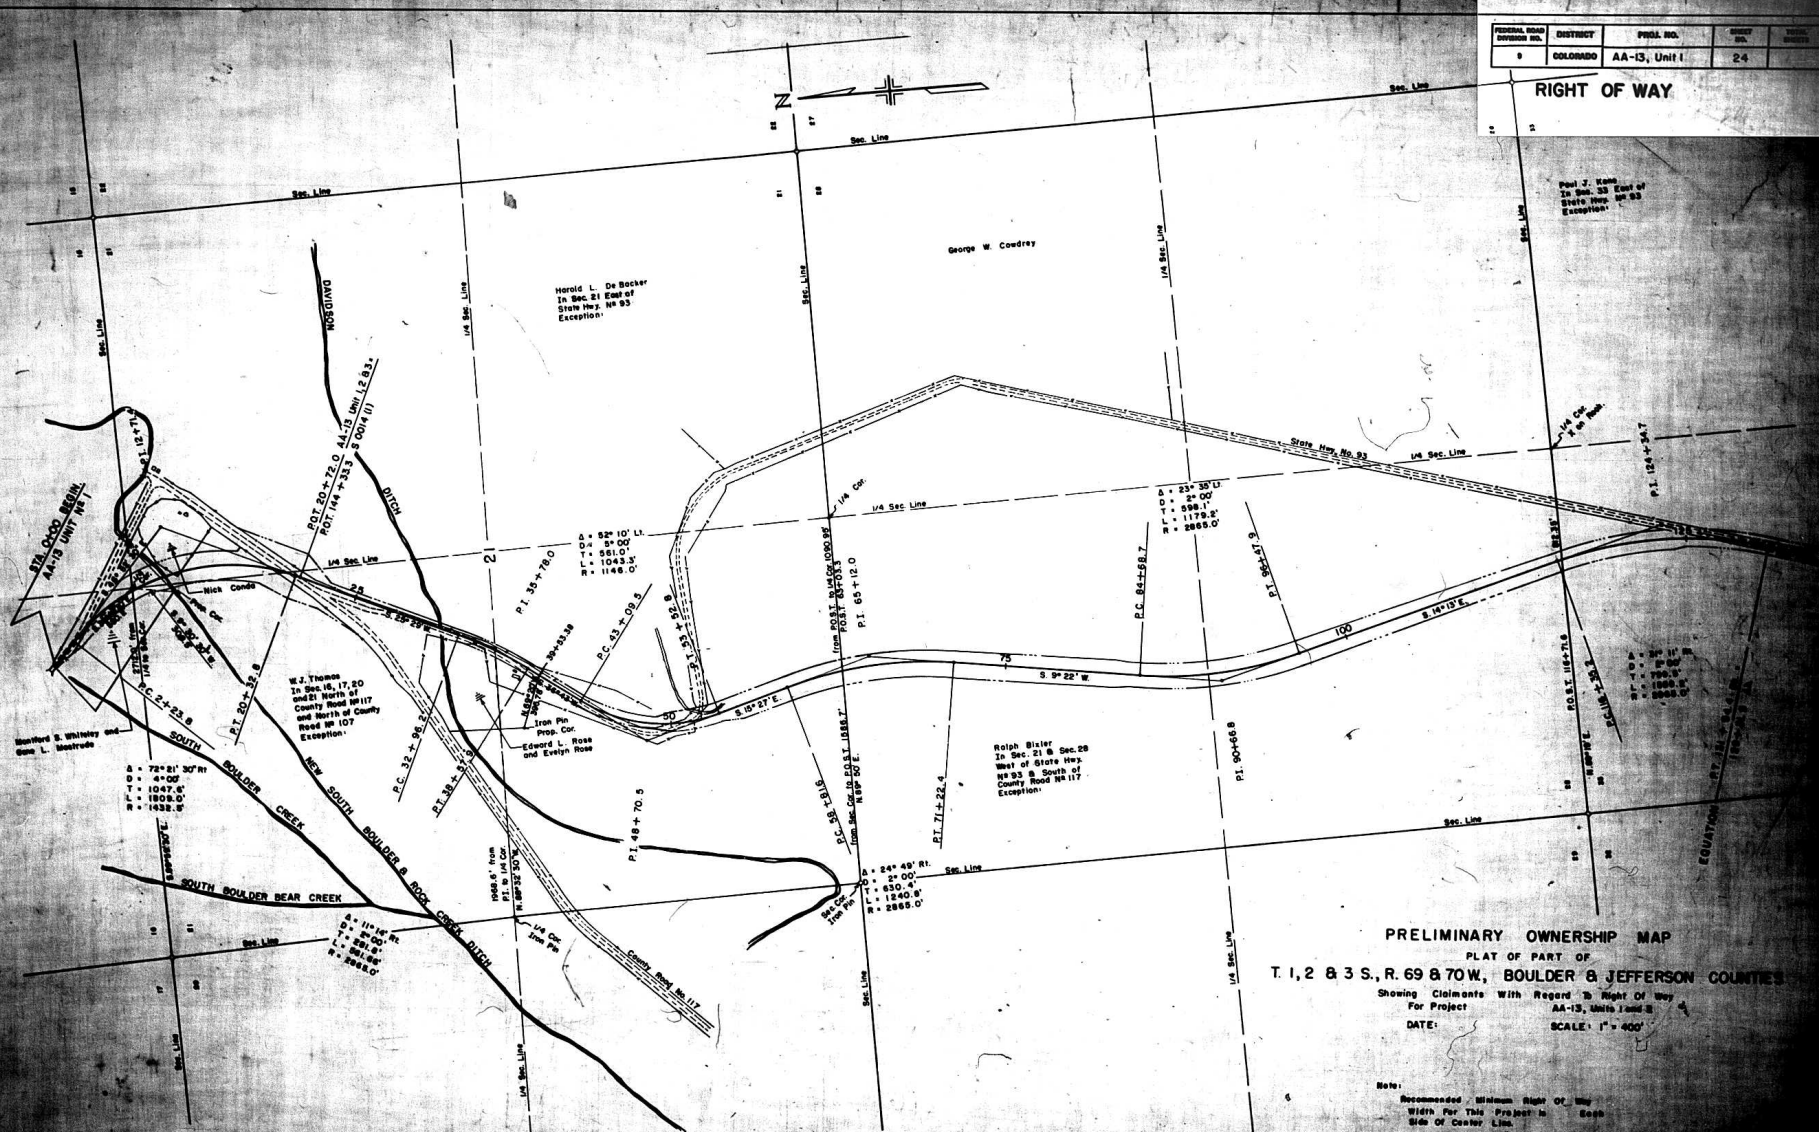

FEDERAL ROAD DIVISION NO.	DISTRICT	PROJ. NO.	SHEET NO.	TOTAL SHEETS
8	COLORADO	AA-13 Unit 1	25	

RIGHT OF WAY

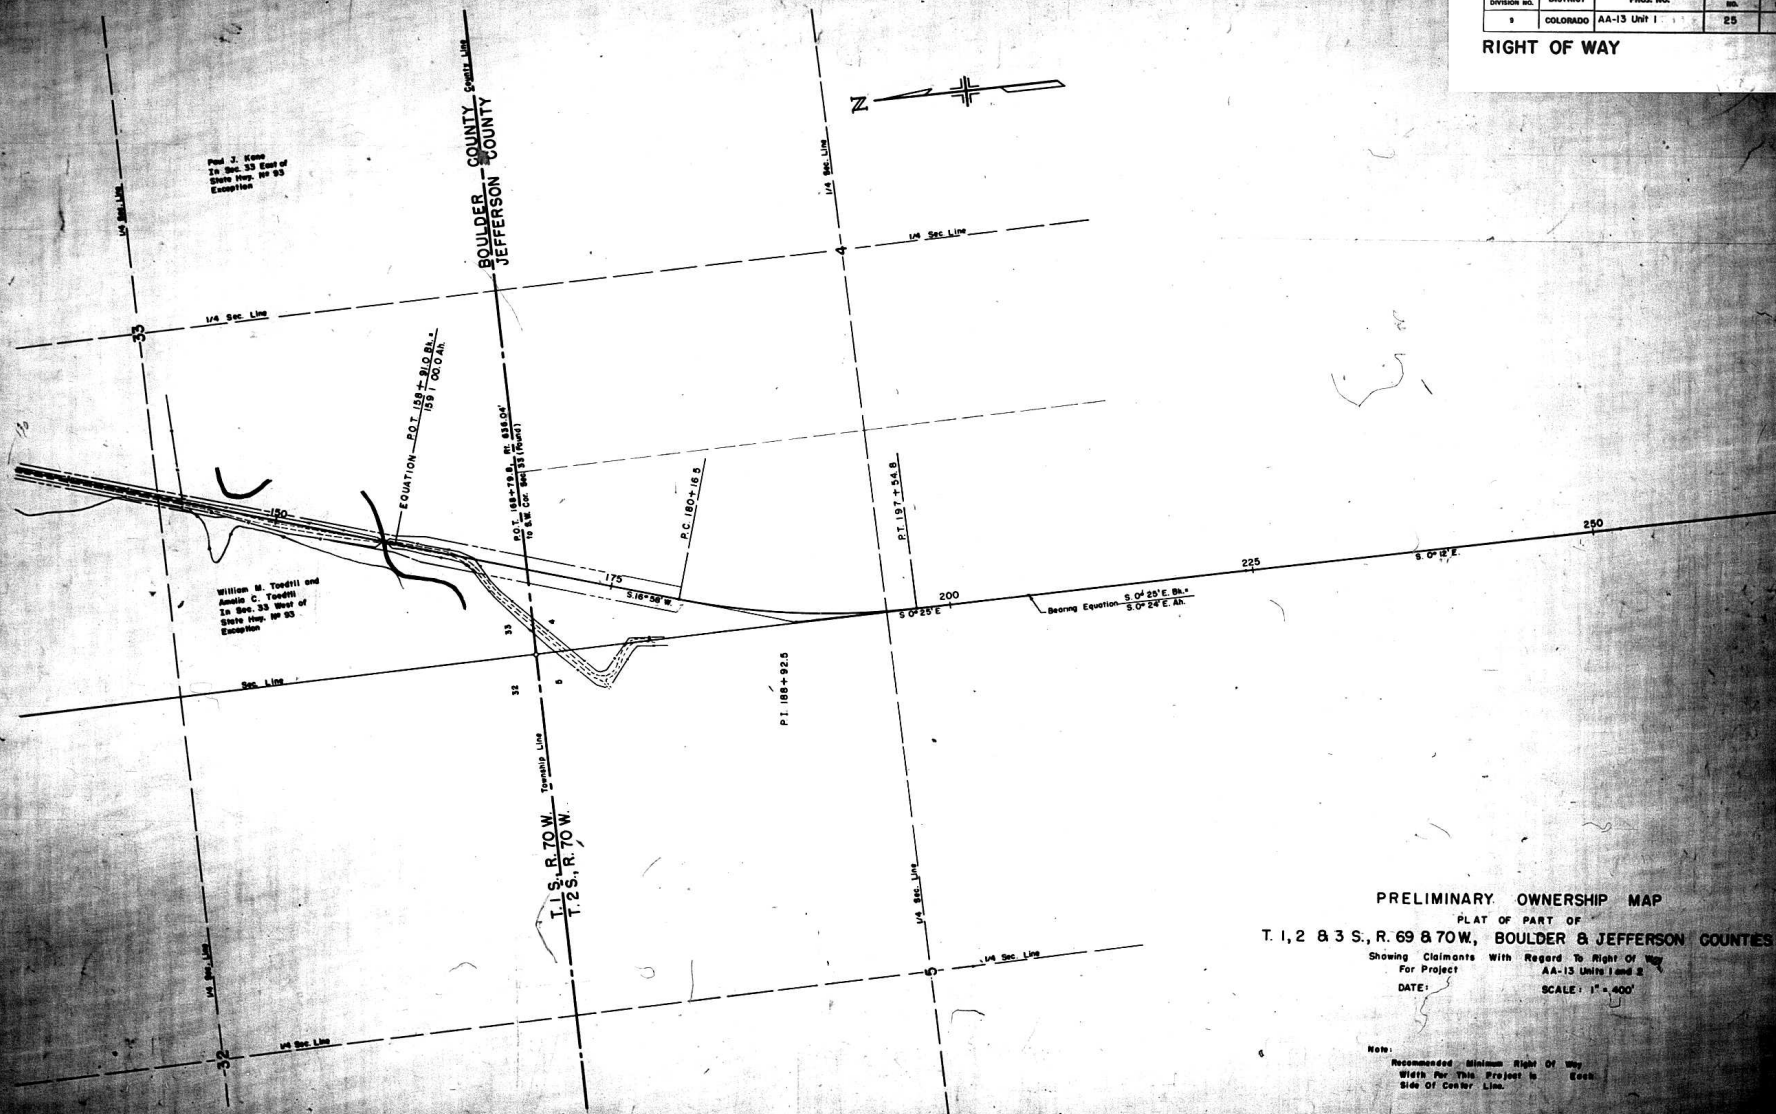

PRELIMINARY OWNERSHIP MAP

PLAT OF PART OF
T. 1, 2 & 3 S., R. 69 & 70 W., BOULDER & JEFFERSON COUNTIES

Showing Claimants With Regard To Right Of Way
For Project

AA-13 Units 1 and 2


DATE:

SCALE: 1" = 400'

Note:
Recommended Minimum Right Of Way
Width For This Project is 600'
Side Of Center Line.

RIGHT OF WAY


RIGHT OF WAY

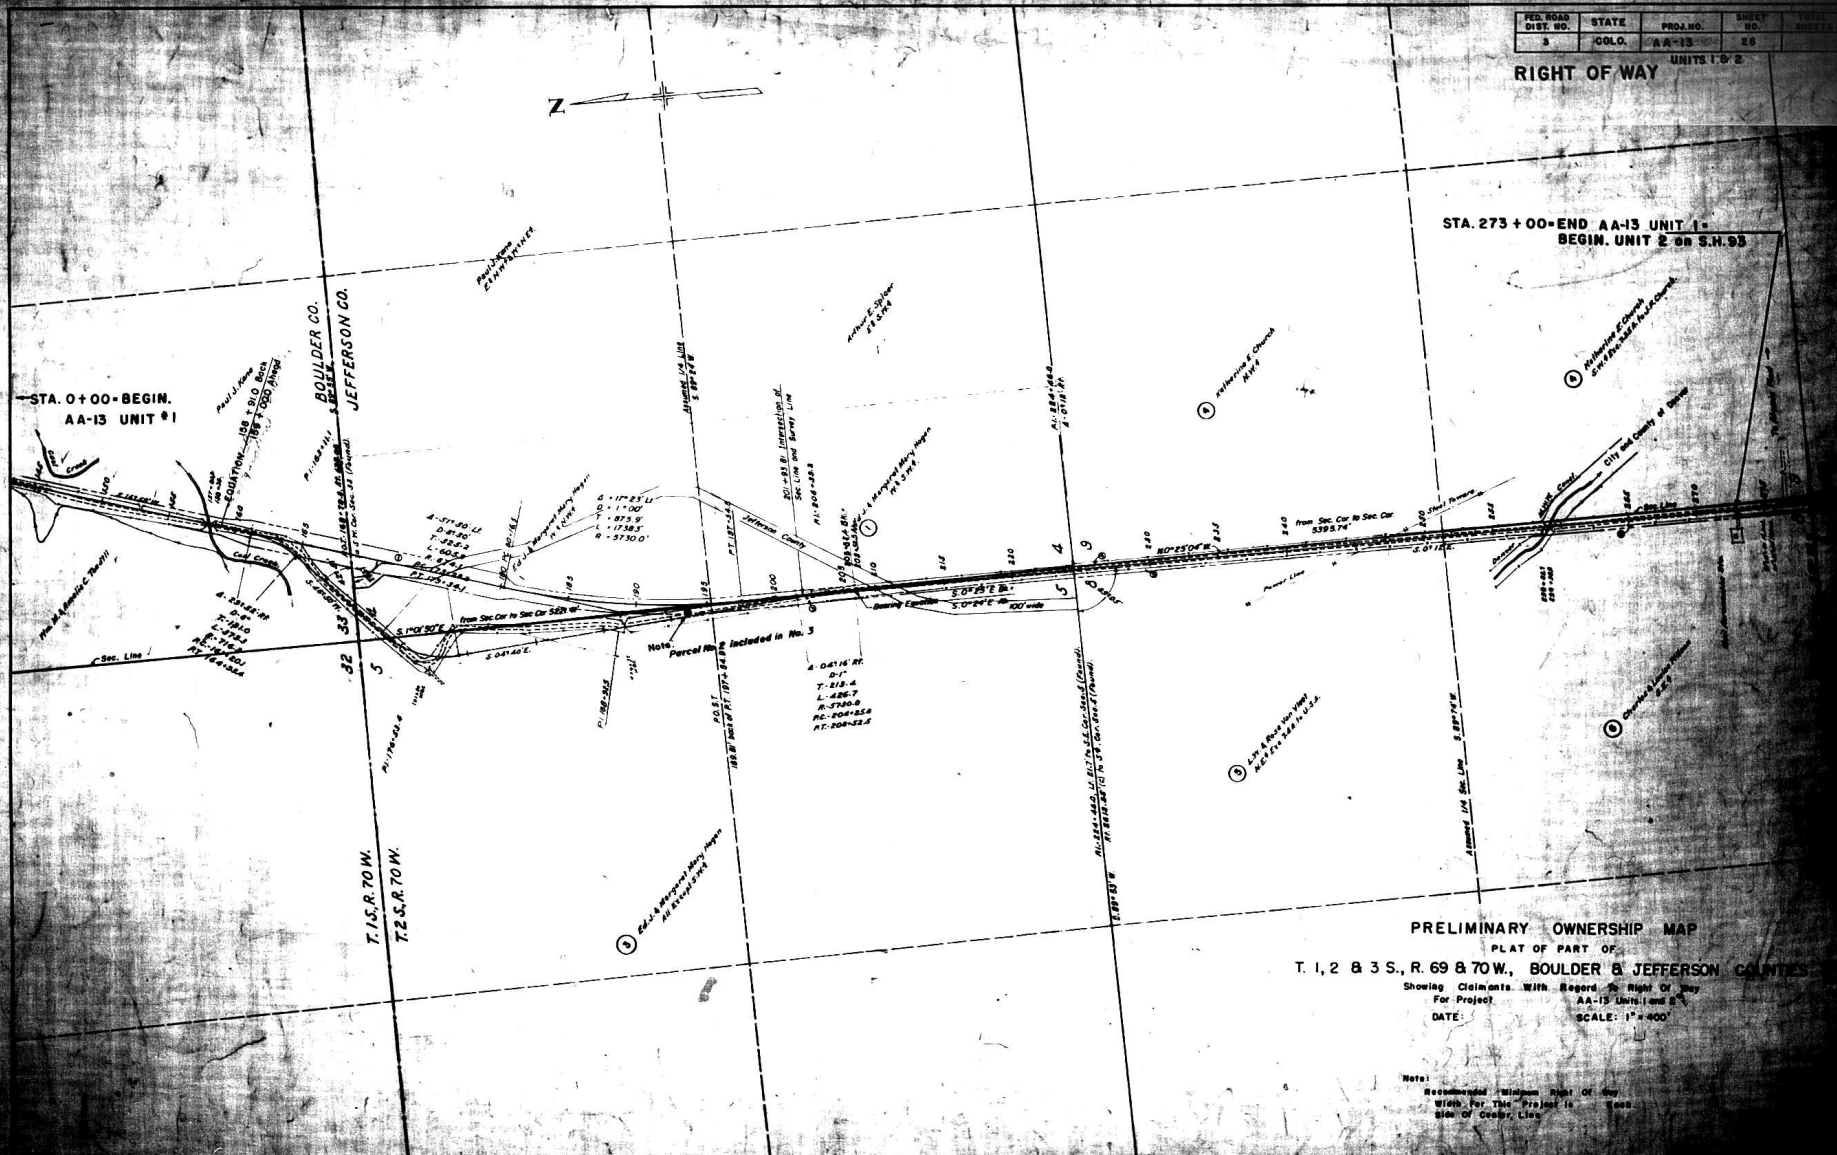

FED. ROAD DIST. NO.	STATE	PROJ. NO.	SHEET NO.	TOTAL SHEETS
5	COLO.	AA-13	25	

UNIT 2

RIGHT OF WAY

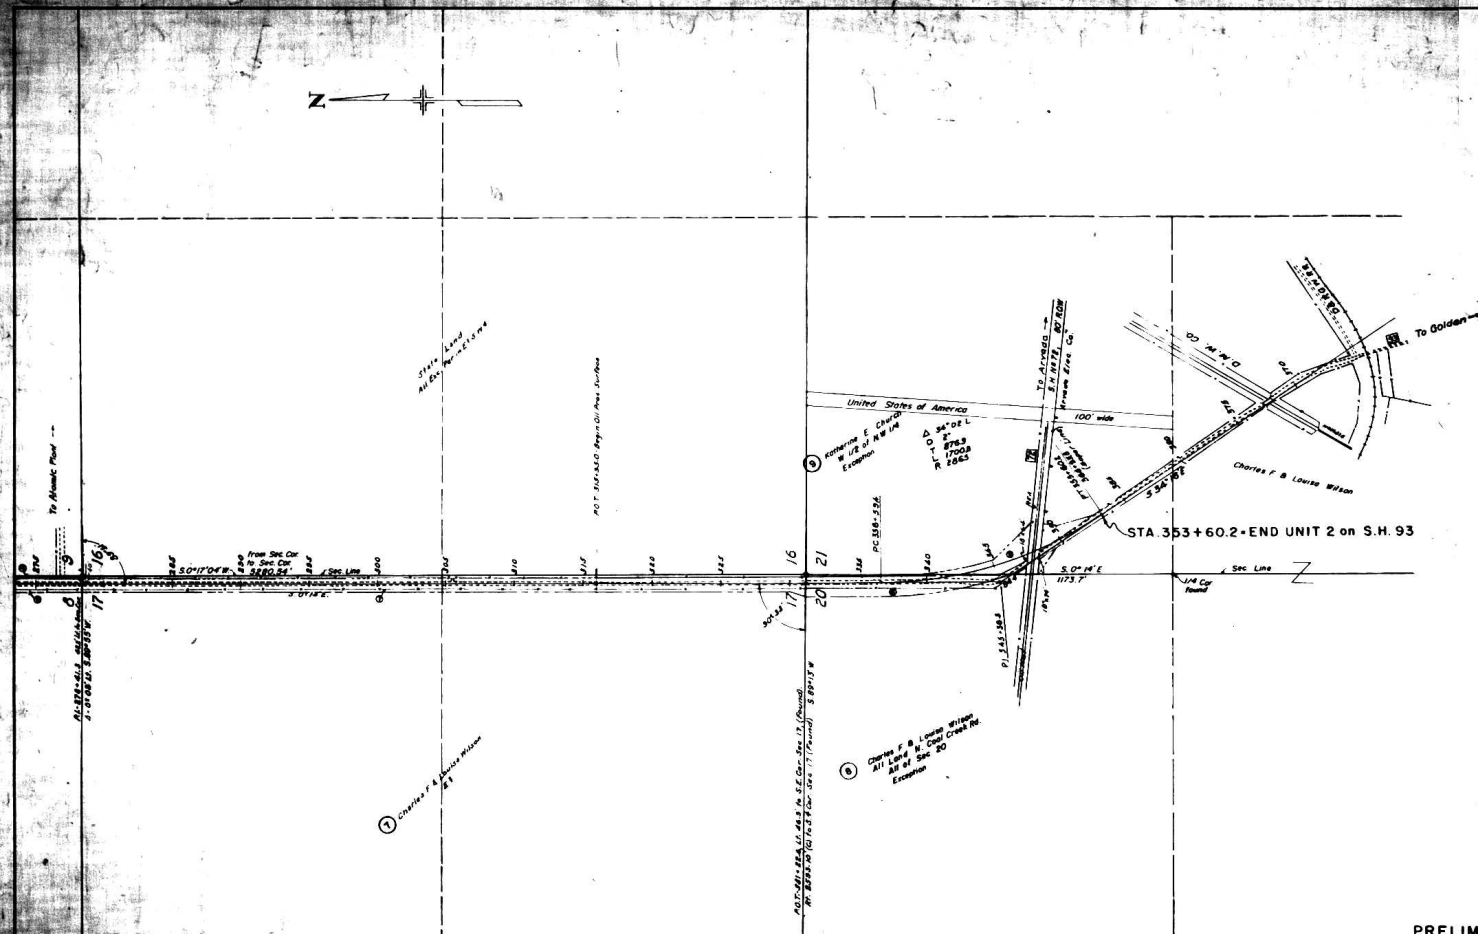

PRELIMINARY OWNERSHIP MAP

PLAT OF PART OF

T. 1, 2 & 3 S., R. 69 & 70 W., BOULDER & JEFFERSON COUNTIES

Showing Claimants With Regard To Right Of Way For Project

AA-13 Unit 2

DATE:


SCALE: 1" = 400'

Note:


Recommended Minimum Right of Way Width For This Project is Each Side Of Center Line

FEDERAL ROAD DIVISION NO.	DISTRICT	PROJ. NO.	SHEET NO.	TOTAL SHEETS
9	COLORADO	AA-13 Unit 2	28	

RIGHT OF WAY

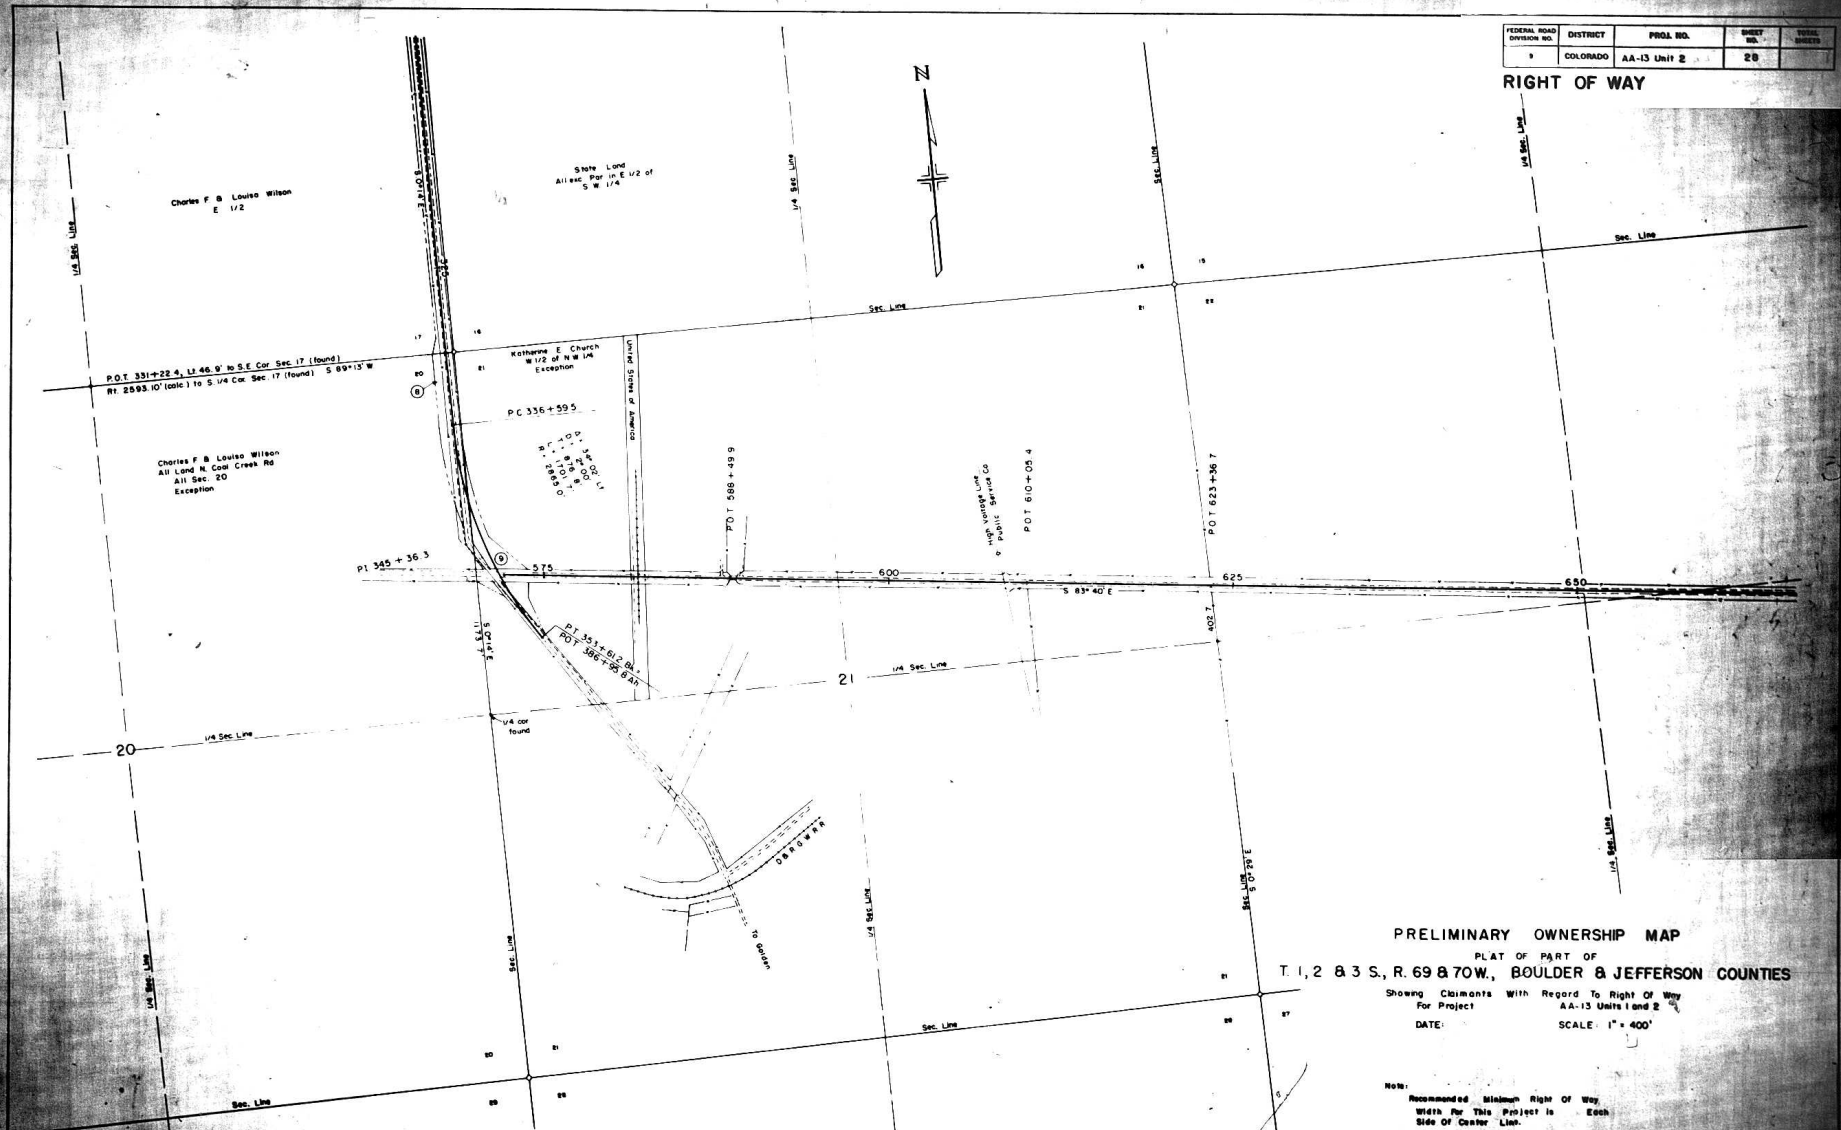

RIGHT OF WAY

 

H.W.M. 6-6-5