

Oversight / NHS

FHWA REGION VIII OVERSIGHT? ☒ NO ☐ YES

NATIONAL HIGHWAY SYSTEM? ☒ NO ☐ YES

DEPARTMENT OF TRANSPORTATION
STATE OF COLORADO


HIGHWAY CONSTRUCTION BID PLANS OF PROPOSED
COLORADO PROJECT NO. FBR 3501-013
STATE HIGHWAY NO. 350
LAS ANIMAS COUNTY
CONSTRUCTION PROJECT CODE NO. 18208

Related Projects:	
P. E. UNDER PROJECT:	FBR 3501-013
Project Number	18208
Project Code:	
R.O.W. Projects:	
R.O.W. Project Description	
FBR 3501-013 (18208)	

SHEET NO.	INDEX OF SHEETS
1	TITLE SHEET
2	STANDARD PLANS LIST
3	GEOMETRY & TABULATION EARTHWORK
4	350 ROADWAY and DETOUR TYPICAL SECTIONS
5	GENERAL NOTES
6 - 9	SUMMARY OF APPROXIMATE QUANTITIES
	TABULATION SHEETS
10	- SURFACING & PAVEMENT MARKINGS
11	- GUARDRAIL, DRAINAGE ITEMS & CONDUIT
12	- SIGNS, DELINEATORS & DETOUR ITEMS
13	- TRAFFIC CONTROL SIGNS & DEVICES
14 - 16	PLAN SHEETS
17	PROFILE SHEET
18 - 20	PLAN SHEETS - DETOUR -
21	PROFILE SHEET - DETOUR -
	BRIDGE, HYDRAULICS AND DRAINAGE SHEETS
22	- GENERAL INFORMATION
23	- SUMMARY OF QUANTITIES
24	- GENERAL LAYOUT
25	- TYPICAL SECTION
26	- ENGINEERING GEOLOGY
27 - 28	- HYDRAULIC INFORMATION
29 - 30	- CONSTRUCTION LAYOUT
31	- FOUNDATION LAYOUT
32	- CAISSON DETAILS
33 - 35	- ABUTMENT DETAILS
36	- WINGWALL DETAILS
37 - 39	- PIER DETAILS
40	- DECK REINFORCING SECTION and PLAN
41	- PRESTRESSED CONCRETE BOX
42 - 43	- BRIDGE RAIL TYPE 10M
44	- APPROACH SLAB DETAILS
45 - 46	- BRIDGE EXPANSION DEVICE
47	- EXCAVATION AND BACKFILL
48	- MECHANICALLY STABILIZED BACKFILL
49 - 52	- BRIDGE DECK ELEVATIONS
53	AERIAL WATERLINE DETAILS
54 - 57	STORMWATER MANAGEMENT PLANS
58 - 59	INTERIM STORMWATER MANAGEMENT SITE MAPS
60 - 61	FINAL STORMWATER MANAGEMENT SITE MAPS
62	WETLANDS and RIPARIAN MITIGATION PLAN SHEET
63	SURVEY TABULATION SHEET
64	TEMPORARY EASEMENT PLAN SHEET
65 - 70	SURVEY CONTROL DIAGRAM SHEETS

TABULATION OF LENGTH		
STATION	FEET	
	ROADWAY SH 350	MAJOR STR.
BEGIN Project FBR 3501-013 = ON SH 350, approx. MP 6.3		
no work zone	1,336.16	
Begin roadway construction STA. 110+00, approx. MP 6.553	345.00	
STA. 113+45.00 BEGIN STRUCTURE O-19-R		257.58
STA. 116+02.58 END STRUCTURE O-19-R		
	397.42	
End roadway construction STA. 121+00, approx. MP 6.761		
no work zone	1,262.24	
END Project FBR 3501-013 = ON SH 350, approx. MP 7.0		
SUMMARY OF PROJECT LENGTH	FEET	MILES
ROADWAY (NET LENGTH)	3340.8	0.633
PROJECT (GROSS LENGTH)	3598.4	0.682

DESIGN DATA	SH 350
MAXIMUM RADIUS OF CURVE	na
MAXIMUM GRADE	na
MINIMUM S.S.D. HORIZONTAL	na
MINIMUM S.S.D. VERTICAL	na
MAXIMUM DESIGN SPEED	65 MPH
2030 DESIGN TRAFFIC	DHV = 147 ADT = 1222
DHV TRUCK %	13.20%
CLEAR ZONE DISTANCE (TANGENT)	30 FT.
CONSTRUCTION CLEAR ZONE (MIN 18')	18 FT.

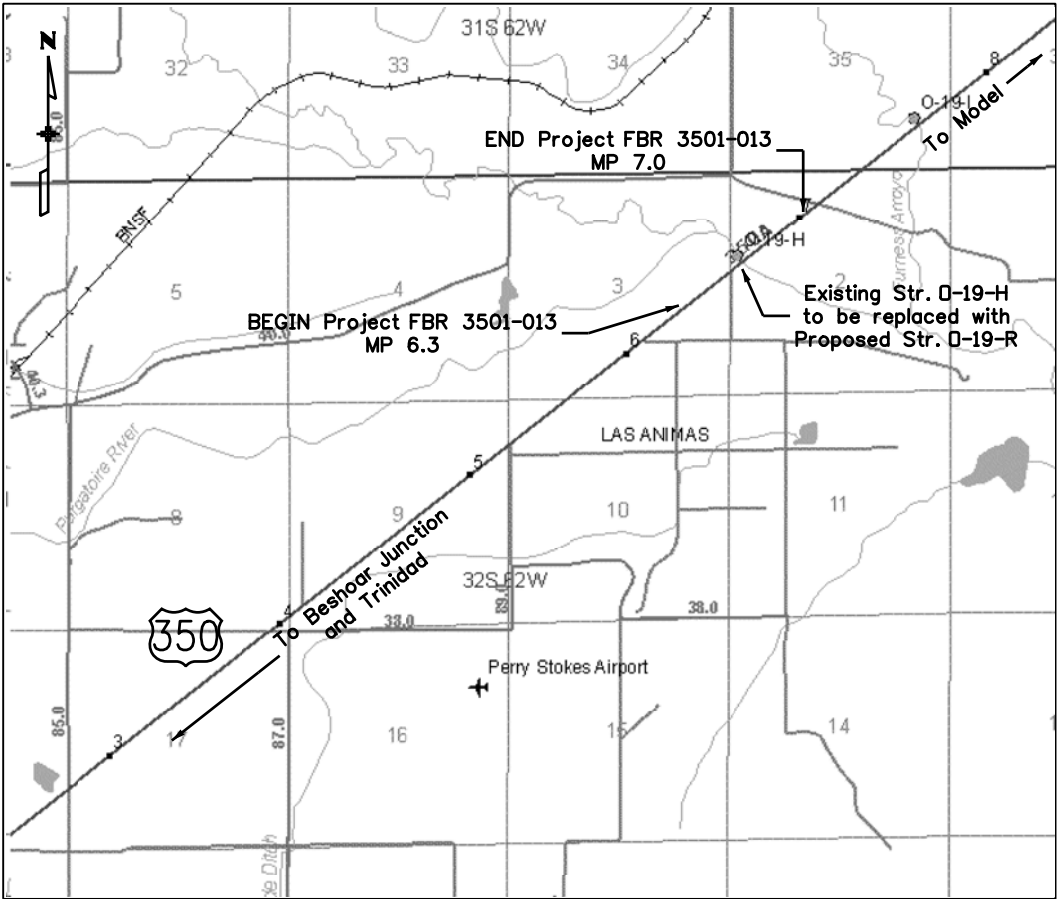

PROJECT LOCATION MAP
N.T.S.



Print Date: 2/5/2013
File Name: 18208DES_TitleSht.dgn
Horiz. Scale: 1:1 Vert. Scale: As Noted
Unit Information Unit Leader Initials



Sheet Revisions

Date:	Comments	Init.

Colorado Department of Transportation

 902 Erie Avenue
Pueblo, CO 81001
Phone: 719-546-5439 FAX: 719-546-5702

Region 2 JDH

As Constructed

No Revisions:
Revised:
Void:

Contract Information

Contractor:
Resident Engineer:
Project Engineer:
PROJECT STARTED: / / ACCEPTED: / /
Comments:

Project No./Code

FBR 3501-013
18208
Sheet Number 1

billingsj 11:14:52 AM c:\projectwise\pwz\working\0224696\18208_2012_M_and_S_Standards_Plans_List_Index.dgn

PLAN NUMBER	NEW OR REVISED	M STANDARD TITLE	PAGE NUMBER
■ M-100-1		STANDARD SYMBOLS (3 SHEETS).....	1-3
■ M-100-2		ACRONYMS AND ABBREVIATIONS (4 SHEETS).....	4-7
■ M-203-1		APPROACH ROADS	8
M-203-2		DITCH TYPES.....	9
M-203-11		SUPERELEVATION CROWNED AND DIVIDED HIGHWAYS (3 SHEETS).....	10-12
M-203-12		SUPERELEVATION STREETS (2 SHEETS).....	13-14
M-206-1		EXCAVATION AND BACKFILL FOR STRUCTURES (2 SHEETS).....	15-16
M-206-2		EXCAVATION AND BACKFILL FOR BRIDGES (2 SHEETS)....	17-18
■ M-208-1		TEMPORARY EROSION CONTROL (12 SHEETS).....	19-30
M-210-1		MAILBOX SUPPORTS (2 SHEETS)	31-32
■ M-214-1		PLANTING DETAILS.....	33
M-412-1	□	CONCRETE PAVEMENT JOINTS (5 SHEETS) (REVISED ON JULY 24, 2012).....	34-38
M-510-1		STRUCTURAL PLATE PIPE H-20 LOADING.....	39
M-601-1		SINGLE CONCRETE BOX CULVERT (2 SHEETS).....	40-41
M-601-2		DOUBLE CONCRETE BOX CULVERT (2 SHEETS).....	42-43
M-601-3		TRIPLE CONCRETE BOX CULVERT (2 SHEETS).....	44-45
M-601-10		HEADWALL FOR PIPES.....	46
M-601-11		TYPE "S" SADDLE HEADWALLS FOR PIPE.....	47
M-601-12		HEADWALLS AND PIPE OUTLET PAVING.....	48
M-601-20		WINGWALLS FOR PIPE OR BOX CULVERTS	49
M-603-1		METAL PIPE (4 SHEETS).....	50-53
M-603-2		REINFORCED CONCRETE PIPE	54
M-603-3		PRECAST CONCRETE BOX CULVERT.....	55
M-603-4		CORRUGATED POLYETHYLENE PIPE (AASHTO M294)	56
M-603-5		POLYVINYL CHLORIDE (PVC) PIPE (AASHTO M304)	57
M-603-10		CONCRETE AND METAL END SECTIONS (2 SHEETS)	58-59
M-604-10		INLET, TYPE C	60
M-604-11		INLET, TYPE D	61
M-604-12		CURB INLET TYPE R (2 SHEETS).....	62-63
M-604-13		CONCRETE INLET TYPE 13.....	64
M-604-20		MANHOLES (3 SHEETS).....	65-67
M-604-25		VANE GRATE INLET (5 SHEETS).....	68-72
M-605-1		SUBSURFACE DRAINS	73
■ M-606-1		GUARDRAIL TYPE 3 W-BEAM (19 SHEETS)	74-92
M-606-13		GUARDRAIL TYPE 7 F-SHAPE BARRIER (4 SHEETS).....	93-96
■ M-606-14		PRECAST TYPE 7 CONCRETE BARRIER (3 SHEETS).....	97-99

PLAN NUMBER	NEW OR REVISED	M STANDARD TITLE	PAGE NUMBER
■ M-607-1		WIRE FENCES AND GATES (3 SHEETS).....	100-102
M-607-2		CHAIN LINK FENCE (3 SHEETS).....	103-105
M-607-3		BARRIER FENCE.....	106
M-607-4		DEER FENCE AND GATES (3 SHEETS)	107-109
M-607-10		PICKET SNOW FENCE	110
M-607-15		ROAD CLOSURE GATE (9 SHEETS).....	111-119
M-608-1		CURB RAMPS (6 SHEETS)	120-125
M-609-1	■	CURBS, GUTTERS, AND SIDEWALKS (4 SHEETS) (REVISED ON JULY 24, 2012).....	126-129
M-611-1		CATTLE GUARD (2 SHEETS).....	130-131
M-613-1		ROADWAY LIGHTING (4 SHEETS).....	132-135
M-614-1		RUMBLE STRIPS (3 SHEETS).....	136-138
M-614-2		SAND BARREL ARRAYS (2 SHEETS).....	139-140
M-615-1		EMBANKMENT PROTECTOR TYPE 3	141
■ M-615-2		EMBANKMENT PROTECTOR TYPE 5	142
M-616-1		INVERTED SIPHON.....	143
M-620-1		FIELD LABORATORY CLASS 1.....	144
■ M-620-2		FIELD LABORATORY CLASS 2 (2 SHEETS)	145-146
M-620-11		FIELD OFFICE CLASS 1.....	147
■ M-620-12		FIELD OFFICE CLASS 2.....	148
M-629-1		SURVEY MONUMENTS (2 SHEETS).....	149-150

PLAN NUMBER	NEW OR REVISED	S STANDARD TITLE	PAGE NUMBER
■ S-612-1		DELINEATOR INSTALLATIONS (7 SHEETS)	151-157
S-614-1	■	GROUND SIGN PLACEMENT (2 SHEETS) (REVISED ON JULY 24, 2012)....	158-159
■ S-614-2		CLASS I SIGNS	160
■ S-614-3		CLASS II SIGNS	161
S-614-4		CLASS III SIGNS (3 SHEETS)	162-164
S-614-5		BREAK-AWAY SIGN SUPPORT DETAILS	165-166
S-614-6		CONCRETE FOOTINGS AND SIGN ISLANDS.....	167-168
■ S-614-8		TUBULAR STEEL SIGN SUPPORT DETAILS (5 SHEETS).....	169-173
S-614-9		PEDESTRIAN PUSH BUTTON POST ASSEMBLY.....	174
S-614-10		MARKER ASSEMBLY INSTALLATIONS	175
S-614-11		MILEPOST SIGN DETAIL FOR HIGH SNOW AREAS	176
■ S-614-12		STRUCTURE NUMBER INSTALLATION	177
S-614-14		FLASHING BEACON AND SIGN INSTALLATIONS (3 SHEETS)..	178-180
S-614-20		TYPICAL POLE MOUNT SIGN INSTALLATIONS.....	181
S-614-21		CONCRETE BARRIER SIGN POST INSTALLATIONS	182
S-614-22		TYPICAL MULTI-SIGN INSTALLATIONS.....	183
S-614-40		TYPICAL TRAFFIC SIGNAL INSTALLATION DETAILS	184-188
S-614-40A	□	ALTERNATIVE TRAFFIC SIGNAL INSTALLATION DETAILS.....	189-192
S-614-41		PEDESTAL POLE AND TEMPORARY SPAN WIRE SIGNALS.....	193
S-614-42		CABINET FOUNDATION DETAIL (4 SHEETS).....	194-197
S-614-43		TRAFFIC LOOP AND MISCELLANEOUS SIGNAL DETAILS.....	198-207
S-614-50		STATIC SIGN MONOTUBE STRUCTURES (12 SHEETS).....	208-219
S-614-60	□	DYNAMIC SIGN MONOTUBE STRUCTURES (14 SHEETS).....	220-233
■ S-627-1	□	PAVEMENT MARKINGS (5 SHEETS) (REVISED ON OCTOBER 18, 2012).....	234-238
■ S-630-1		TRAFFIC CONTROLS FOR HIGHWAY CONSTRUCTION.....	239-258
■ S-630-2		BARRICADES, DRUMS, CONCRETE BARRIERS (TEMP).....	259
■ S-630-3		FLASHING BEACON (PORTABLE) DETAILS	260
■ S-630-4		STEEL SIGN SUPPORT (TEMPORARY) INSTALLATION.....	261-262
S-630-5		PORTABLE RUMBLE STRIPS (TEMPORARY) (2 SHEETS)	263-264
S-630-6		EMERGENCY PULL-OFF AREA (TEMPORARY)	265
S-630-7		ROLLING ROADBLOCKS FOR TRAFFIC CONTROL	266-268

COLORADO
DEPARTMENT OF TRANSPORTATION
M&S STANDARDS PLANS LIST
July 04, 2012

Revised on December 13, 2012

ALL OF THE M&S STANDARD PLANS, AS SUPPLEMENTED AND REVISED, APPLY TO THIS PROJECT WHEN USED BY DESIGNATED PAY ITEM OR SUBSIDIARY ITEM.

NEW OR REVISED STANDARD PLAN SHEETS APPLICABLE TO THIS PROJECT, INDICATED BY A MARKED BOX ■, WILL BE ATTACHED TO THE PLANS.

Print Date: 1/25/2013		0000	Sheet Revisions			 Colorado Department of Transportation 902 Erie Avenue Pueblo, CO 81001 Phone: 719-546-5439 FAX: 719-546-5702 Region 2 JDH	As Constructed		STANDARD PLANS LIST			Project No./Code		
File Name: 18208_2012_M_and_S_Standards_Plans_List_Index.dgn			Date:	Comments	Init.		No Revisions:		FBR 3501-013					
Horiz. Scale: 1:1 Vert. Scale: As Noted							Revised:		Designer: jlb	Structure Numbers	0-19-R		18208	
Unit Information Unit Leader Initials							Void:		Detailer: jlb	Sheet Subset: SPL	Subset Sheets: 1 of 1		Sheet Number 2	

billingsj 11:20:38 AM c:\projectwise\pwz_working\0224696\18208DES_TitleSht.dgn

SH 350 HORIZONTAL ALIGNMENT GEOMETRY

Horizontal Alignment Name: Design Horizontal			
	STATION	NORTHING	EASTING
Element: Linear			
POB	100+00.00	243319.95	62616.74
PI	106+20.61	243704.52	63103.83
Tangent Direction:	N 51°42'28" E		
Tangent Length:	620.61		
Element: Linear			
PI	106+20.61	243704.52	63103.83
PI	111+60.59	244039.51	63527.34
Tangent Direction:	N 51°39'24" E		
Tangent Length:	539.98		
Element: Linear			
PI	111+60.59	244039.51	63527.34
PI	117+20.10	244385.53	63967.03
Tangent Direction:	N 51°47'55" E		
Tangent Length:	559.51		
Element: Linear			
PI	117+20.10	244385.53	63967.03
PI	122+64.20	244721.48	64395.03
Tangent Direction:	N 51°52'13" E		
Tangent Length:	544.10		
Element: Linear			
PI	122+64.20	244721.48	64395.03
POE	127+62.36	245030.15	64786.04
Tangent Direction:	N 51°42'44" E		
Tangent Length:	498.17		

TABULATION OF EARTHWORK QUANTITIES			
PAY ITEM	DESCRIPTION	UNIT	QUANTITY
203-00010	UNCLASSIFIED EXCAVATION (CIP)	(CY)	3,725
from computer cross-sections for roadways to and from the proposed structures			
QUANTITIES BALANCE - FOR INFORMATION ONLY			
	TOTAL UNCLASSIFIED EXCAVATION (CIP)	(CY)	3,725
	Embankment - from roadway cross-sections	(CY)	170
	x Compaction Factor AASHTO T-99 (5%)	(CY)	9
	TOTAL EMBANKMENT	(CY)	179
	EXCESS EXCAVATION	(CY)	3,547
			3,725

The Unclassified Excavation (CIP) pay quantity includes the excavation of the existing roadway materials (asphalt, base course, etc.) and also the materials that must be excavated for the longer proposed structure. Removal of the existing asphalt mat will not be paid for separately.

DETOUR HORIZONTAL ALIGNMENT GEOMETRY

Horizontal Alignment Name: Detour			
	STATION	NORTHING	EASTING
Element: Linear			
POB	100+00.00	243319.95	62616.74
PC	110+44.79	243967.77	63436.45
Tangent Direction:	N 51°40'50" E		
Tangent Length:	1044.79		
Element: Circular			
PC	110+44.79	243967.77	63436.45
PI	111+45.68	244030.32	63515.60
CC		244360.05	63126.42
PT	112+43.89	244118.68	63564.30
Radius:	500.00		
Design Speed(mph):	25.00		
Superelevation:	8.00%		
Delta:	22°48'56" Left		
Degree of Curvature(Arc):	11°27'33"		
Length:	199.10		
Tangent:	100.89		
Chord:	197.79		
Middle Ordinate:	9.88		
External:	10.08		
Tangent Direction:	N 51°40'50" E		
Radial Direction:	S 38°19'10" E		
Chord Direction:	N 40°16'22" E		
Radial Direction:	S 61°08'06" E		
Tangent Direction:	N 28°51'54" E		
Element: Linear			
PT	112+43.89	244118.68	63564.30
PC	112+77.72	244148.30	63580.64
Tangent Direction:	N 28°51'54" E		
Tangent Length:	33.83		
Element: Circular			
PC	112+77.72	244148.30	63580.64
PI	113+96.83	244252.61	63638.14
CC		243906.93	64018.52
PT	115+11.58	244319.80	63736.49
Radius:	500.00		
Delta:	26°47'54" Right		
Degree of Curvature(Arc):	11°27'33"		
Length:	233.86		
Tangent:	119.11		
Chord:	231.73		
Middle Ordinate:	13.61		
External:	13.99		
Tangent Direction:	N 28°51'54" E		
Radial Direction:	S 61°08'06" E		
Chord Direction:	N 42°15'50" E		
Radial Direction:	S 34°20'13" E		
Tangent Direction:	N 55°39'47" E		


Element: Linear			
PT	115+11.58	244319.80	63736.49
PC	115+57.60	244345.75	63774.48
Tangent Direction:	N 55°39'47" E		
Tangent Length:	46.02		
Element: Circular			
PC	115+57.60	244345.75	63774.48
PI	116+31.87	244387.65	63835.81
CC		243932.89	64056.51
PT	117+05.06	244409.90	63906.66
Radius:	500.00		
Delta:	16°53'51" Right		
Degree of Curvature(Arc):	11°27'33"		
Length:	147.46		
Tangent:	74.27		
Chord:	146.92		
Middle Ordinate:	5.43		
External:	5.49		
Tangent Direction:	N 55°39'47" E		
Radial Direction:	S 34°20'13" E		
Chord Direction:	N 64°06'43" E		
Radial Direction:	S 17°26'22" E		
Tangent Direction:	N 72°33'38" E		
Element: Linear			
PT	117+05.06	244409.90	63906.66
PC	117+72.98	244430.26	63971.47
Tangent Direction:	N 72°33'38" E		
Tangent Length:	67.93		
Element: Circular			
PC	117+72.98	244430.26	63971.47
PI	118+64.10	244457.57	64058.40
CC		244907.28	63821.62
PT	119+53.25	244513.79	64130.11
Radius:	500.00		
Delta:	20°39'24" Left		
Degree of Curvature(Arc):	11°27'33"		
Length:	180.26		
Tangent:	91.12		
Chord:	179.29		
Middle Ordinate:	8.10		
External:	8.24		
Tangent Direction:	N 72°33'38" E		
Radial Direction:	S 17°26'22" E		
Chord Direction:	N 62°13'56" E		
Radial Direction:	S 38°05'46" E		
Tangent Direction:	N 51°54'14" E		
Element: Linear			
PT	119+53.25	244513.79	64130.11
PI	122+89.87	244721.48	64395.03
Tangent Direction:	N 51°54'14" E		
Tangent Length:	336.62		
Element: Linear			
PI	122+89.87	244721.48	64395.03
POE	127+88.03	245030.15	64786.04
Tangent Direction:	N 51°42'44" E		
Tangent Length:	498.17		

Print Date: 1/25/2013		0000	Sheet Revisions			Colorado Department of Transportation		As Constructed		GEOMETRY AND TABULATION OF EARTHWORK			Project No./Code		
File Name: 18208DES_TitleSht.dgn			Date:	Comments	Init.			No Revisions:					FBR 3501-013		
Horiz. Scale: 1:1						Revised:		Designer: jlb	Structure Numbers	0-19-R		18208			
Unit Information						Void:		Detailer: jlb							
								Sheet Subset: GEOM	Subset Sheets: 1 of 1		Sheet Number		3		
						 902 Erie Avenue Pueblo, CO 81001 Phone: 719-546-5439 FAX: 719-546-5702									
						Region 2		JDH							

SH 350 ROADWAY and DETOUR TYPICAL SECTIONS

LEGEND	
P.G.L.	~ Profile Grade Line
H.M.A.	~ Hot Mix Asphalt
P.O.S.S.	~ Point of Slope Selection
	~ Minimum 4" Topsoil or Specified Alternative


TYPICAL SECTION - SH 350 ROADWAY APPROACH TO STR. 0-19-R

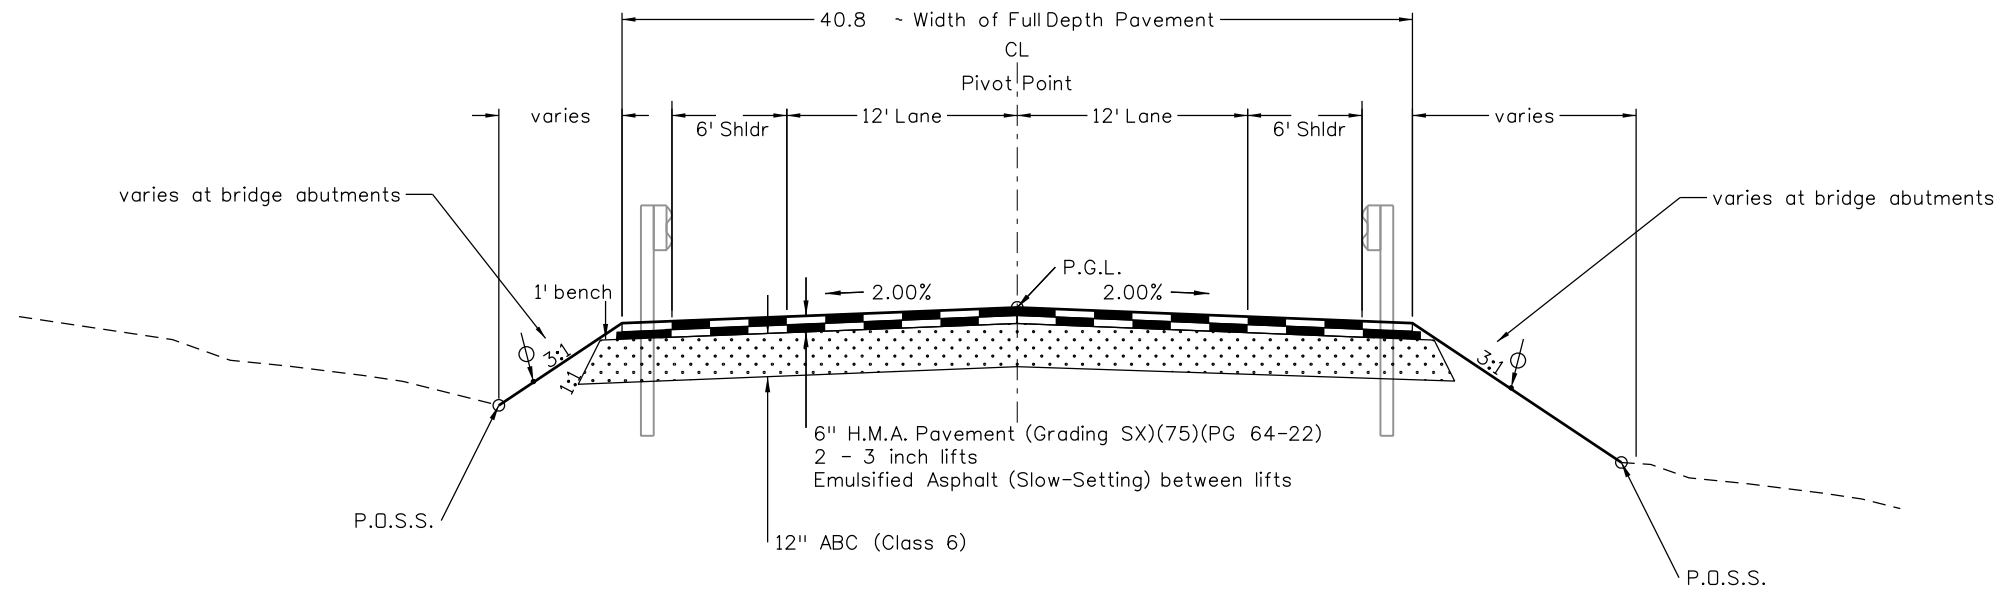

SH 350 - FINAL ROADWAY PAVEMENT DESIGN DATA	
Design Life	20 years
18-kip Design ESAL's	474,990
Reliability Level	90%
Serviceability Index	2.5
Overall Standard Deviation	0.44
Subgrade Resilient Modulus	4,781 psi (R-value = 19)
Effective Structural Number	3.52 (Component Analysis)
Calculated Structural Number	4.44 (6" HMA & 12" ABC Class 6)

NOTE:
SAFETY EDGE REQUIRED AT ALL LOCATIONS
NOT PROTECTED BY GUARDRAIL
- included in cost of HMA unit price


TYPICAL SECTION - SH 350 DETOUR AROUND STR. 0-19-H

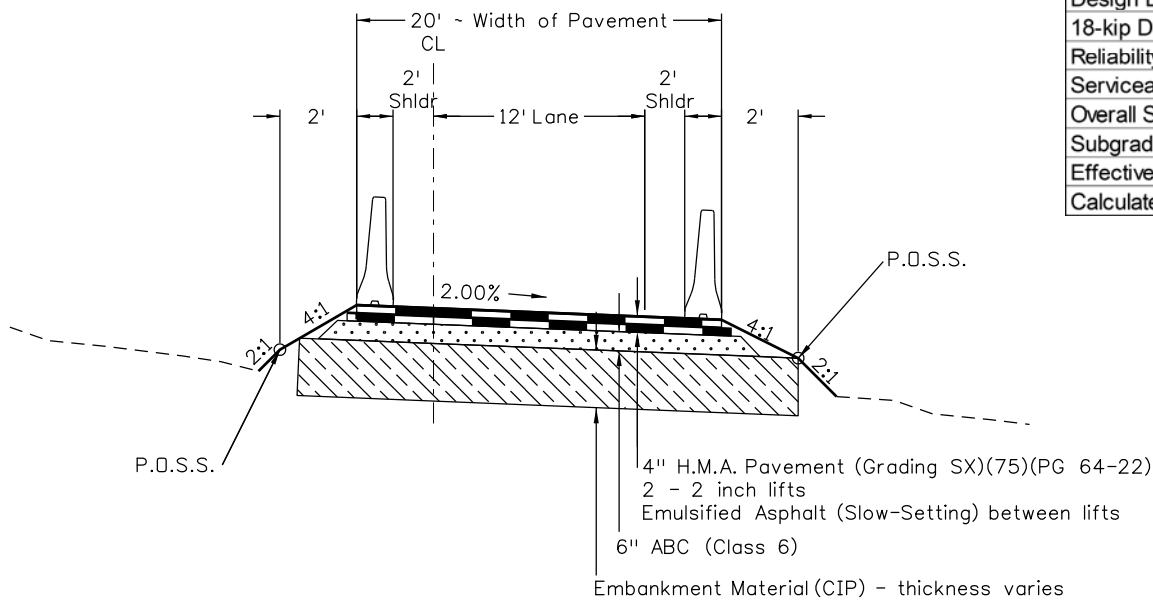

SH 350 - TEMPORARY DETOUR PAVEMENT DESIGN DATA	
Design Life	6 Months
18-kip Design ESAL's	18,000
Reliability Level	80%
Serviceability Index	2.5
Overall Standard Deviation	0.44
Subgrade Resilient Modulus	3,562 psi (R-value = 10)
Effective Structural Number	2.18 (Component Analysis)
Calculated Structural Number	2.66 (4" HMA & 6" ABC Class 6)

NOTE:
DETOUR IS ONE-LANE SIGNAL-CONTROLLED
SOIL BINDER REQUIRED ON ALL DETOUR SLOPES

TYPICAL SECTION - SH 350 DETOUR at WETLAND CROSSING
approx. STA 113+50 to STA 115+50

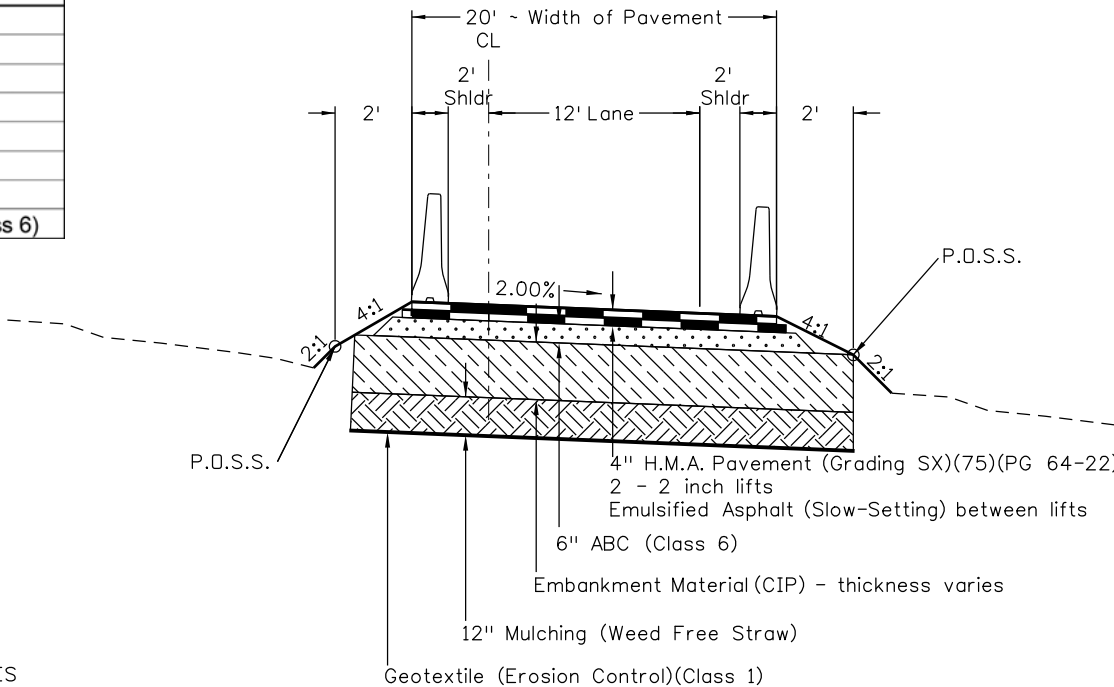

Print Date: 1/25/2013
File Name: 18208DES_Typ1Sect_FINAL.dgn
Horiz. Scale: 1:10 Vert. Scale: As Noted
Unit Information Unit Leader Initials

Sheet Revisions		
Date:	Comments	Init.



Colorado Department of Transportation

902 Erie Avenue
Pueblo, CO 81001
Phone: 719-546-5439 FAX: 719-546-5702

Region 2

JDH

As Constructed		350 ROADWAY and DETOUR TYPICAL SECTIONS		Project No./Code
No Revisions:		Designer: jlb	Structure Numbers	FBR 3501-013
Revised:		Detailer: jlb		18208
Void:		Sheet Subset: TYP SEC	Subset Sheets: 1 of 1	Sheet Number 4

GENERAL NOTES

1. For preliminary plan quantities of pavement materials, the following rates of application were used:
HMA (Grading SX) (75) (PG 64-22).....@ 110 Lbs./Sq. Yd./Inch
Tack Coat - Emulsified Asphalt (Slow-Setting).....@ 0.1 Gals./Sq. Yd. (Diluted)
Epoxy Pavement Marking.....@ 105 SF/Gal
Aggregate Base Course Class-(Class 6).....@ 142 Lbs./Cu. Ft.

2. Water shall be used as a dust palliative where required as directed by the Engineer. The cost of water will not be paid for separately, but shall be included in the work.

3. It is estimated that 50 tons of Hot Mix Asphalt Pavement (Patching) (Ashpalt) will be required on this project as directed by the Project Engineer.

4. The following shall be furnished with each bituminous paver:
A ski type device at least 30 Feet in length.
Short ski or shoe.

5. Prior to placing bituminous pavement, the paved surface shall be swept and cleaned. This will not be paid for separately, but shall be included in the cost of the Hot Mix Asphalt Pavement item.

6. Where new pavement is to abut existing pavement the existing pavement shall be removed to a neat vertical line using a cutting saw or other method as approved by the Project Engineer. Saw cutting asphalt will not be paid for separately, but shall be included in the cost of the project.

7. All travel lanes are subject to smoothness incentive/disincentive payments. Pavement smoothness incentive/disincentive shall be based on Inches/Mile for HRI Category 2.

8. Millings generated by the Project shall become property of the Contractor.

9. Excavation required for compaction of bases of cuts and fills will be considered as subsidiary to that operation and will not be paid for separately.

10. Depth of moisture-density control for this project shall be as follows:
Full depth of all embankments:
Bases of cuts and fills 0.5 Feet.

11. All material generated within the project limits shall be removed from the project site at no cost to the project unless specified in the plans. The Contractor shall not park any vehicles or equipment in, or disturb any areas not approved by the Project Engineer.

12. Removal of guardrail, posts, and blocks shall be unbolted and uncut. All removed rail, posts and blocks shall remain property of the Department and shall be salvaged and stockpiled on site.

13. Severity of sulfate exposure shall be Class 2 (no greater than 2.00 percent). The Contractor may, at the Contractor's own expense, have a certified laboratory test the subgrade per the Field Materials Manual. Testing shall be at the same schedule and frequency as required for a preliminary soil survey. The Contractor may propose a different class of sulfate exposure for the project based on those test results.

14. A pavement marking plan shall be submitted by the Contractor prior to removal of any existing pavement markings, removal of asphalt mat, or HMA paving, per subsection 627.03a of the Standard Specifications. All new pavement markings shall match the existing markings unless otherwise approved.

15. It is estimated that 50 hours of Blading will be required for roadway work as directed by the Project Engineer.

16. It is estimated that 1.5 acres of Clearing and Grubbing will be required on this project.

17. It is estimated that the following fence quantities will be required on this project as directed by the Project Engineer:
550 linear feet of Removal of Fence
8 each of End Post
8 each of Corner and Line Brace Post
905 linear feet of Fence Barbed Wire with Metal Posts
625 linear feet of Fence (Temporary)

18. All costs to construct and remove the temporary one-lane, on-site detour will be paid for as 1 Lump Sum. A tabulation of approximate quantities needed to construct the detour is included in the plans for information only. The temporary traffic signals needed to maintain traffic will be paid for separately.

19. It is estimated that 1 each Field Office (Class 2) and 1 each Field Laboratory (Class 2) will be required on this project. It is estimated that 2 each Sanitary Facility will be required on this project. Maintenance of the Sanitary Facilities shall include a clearing at least twice per week. This work shall be included in the cost of the Sanitary Facility item.

20. Prior to work occurring within the Purgatoire River, the Contractor shall notify the Project Engineer so CDOT Environmental can survey the impacted river segment for leopard frog eggs. If any eggs are found, CDOT Environmental will move the egg mass upstream of the project site.

21. Colorado Parks and Wildlife indicated that black bears have been a problem in this project area. The Contractor is required to keep the site clean and ensure that all food is disposed of off site and other attractants are managed in order to minimize conflicts with black bears.

22. The utility locations shown on the plans were obtained from the best available data at the time of the survey. The Contractor shall pothole to verify location of utilities prior to excavation activities. Potholing will not be paid for separately, but shall be included in the work. The Contractor shall be responsible for contacting and coordinating with the appropriate utility representatives to be onsite during potholing and shall likewise be responsible for determining the type and location of underground utilities as maybe necessary to avoid damage thereto. The Contractor shall refer to the utility specification for additional requirements.

23. All surveying necessary to complete the project will be paid for as Construction Surveying 1 lump sum. The Contractor shall protect all existing survey monumentation designated to remain from damage during construction operations. Any monuments disturbed by the Contractor that are not designated for relocation, shall be reset at the Contractor's expense. The Contractor and the Project Engineer shall note those monuments in the field prior to construction. See Tabulation of Survey.

24. Temporary Easements have been acquired for this project. All work will be completed entirely within the easements and the existing CDOT Right-Of-Way.

25. The Contractor shall be responsible for obtaining and maintaining a construction staging area.

26. It is estimated that 1 lump sum Public Information Services will be required on this project.

27. This project is considered significant.

Print Date: 2/8/2013	R-X	Sheet Revisions			DOT DEPARTMENT OF TRANSPORTATION Region 2 Colorado Department of Transportation 902 Erie Avenue Pueblo, CO 81001 Phone: 719-546-5439 FAX: 719-546-5702 JDH	As Constructed	GENERAL NOTES				Project No./Code
File Name: 18208DES_GenlNote01x.dgn		Date:	Comments	Init.		No Revisions:					FBR 3501-013
Horiz. Scale: 1:1 Vert. Scale: As Noted						Revised:	Designer: jlb	Structure Numbers	na	18208	Sheet Number 5
Unit Information Unit Leader Initials						Void:	Detailer: jlb	Subset Sheets:	1 of 1		

billingsj 12/19/19 PM c:\projectwise\pwz_working\40224696\18208DES_SAQ01.dgn

INDEX			CONTRACT ITEM NO.	CONTRACT ITEM	UNIT	ROADWAY								STRUCTURES								PROJECT TOTALS	
BOOK	PAGE	SHEET				PLAN	AS CONST.							PLAN	AS CONST.					PLAN	AS CONST.		
			201-00001	Clearing and Grubbing	ACRE	1.5															1.5		
			202-00010	Removal of Tree	EACH	24															24		
			202-00090	Removal of Delineator	EACH	23															23		
			202-00240	Removal of Asphalt Mat (Planing)	SY	716															716		
			202-00400	Removal of Bridge	EACH									1							1		
			202-00810	Removal of Ground Sign	EACH	2															2		
			202-01000	Removal of Fence	LF	550															550		
			202-01130	Removal of Guardrail Type 3	LF	665															665		
			203-00010	Unclassified Excavation (Complete In Place)	CY	3,725															3,725		
			203-01500	Blading	HOUR	50															50		
			206-00000	Structure Excavation	CY									851							851		
			206-00100	Structure Backfill (Class 1)	CY									422							422		
			206-00200	Structure Backfill (Class 2)	CY									262							262		
			206-00360	Mechanical Reinforcement of Soil	CY									422							422		
			207-00205	Topsoil	CY	333															333		
			207-00310	Stockpile Wetland Topsoil	CY	60															60		
			208-00002	Erosion Log (12 Inch)	LF	300															300		
			208-00011	Erosion Bales (Weed Free)	EACH	25															25		
			208-00020	Silt Fence	LF	2,250															2,250		
			208-00034	Gravel Bag	LF	50															50		
			208-00045	Concrete Washout Structure	EACH	1															1		
			208-00070	Vehicle Tracking Pad	EACH	4															4		
			208-00103	Removal and Disposal of Sediment (Labor)	HOUR	20															20		
			208-00105	Removal and Disposal of Sediment (Equipment)	HOUR	20															20		
			208-00106	Sweeping (Sediment Removal)	HOUR	120															120		
			208-00107	Removal of Trash	HOUR	120															120		
			208-00206	Erosion Control Supervisor	DAY	120															120		
			212-00006	Seeding (Native)	ACRE	2															2		
			212-00032	Soil Conditioning	ACRE	2															2		
			213-00002	Mulching (Weed Free Hay)	ACRE	2															2		
			214-00215	Deciduous Tree (1.5 Inch Caliper) (Cottonwood Tree)(Populus deltoides)	EACH	24															24		
			214-01010	Brush Layer Cutting	EACH	365															365		


Print Date: 2/1/2013		0000	Sheet Revisions			Colorado Department of Transportation  902 Erie Avenue Pueblo, CO 81001 Phone: 719-546-5439 FAX: 719-546-5702 Region 2 JDH		As Constructed		SUMMARY OF APPROXIMATE QUANTITIES				Project No./Code	
File Name: 18208DES_SAQ01.dgn			Date:	Comments	Init.			No Revisions:						FBR 3501-013	
Horiz. Scale: 1:200								Revised:		Designer: jlb		Structure Numbers		18208	
Unit Information								Void:		Detailer: jlb				Sheet Number	
										Sheet Subset: SAQ		Subset Sheets: 1 of 4		6	

INDEX			CONTRACT ITEM NO.	CONTRACT ITEM	UNIT	ROADWAY								STRUCTURES								PROJECT TOTALS		
BOOK	PAGE	SHEET				PLAN	AS CONST.							PLAN	AS CONST.					PLAN	AS CONST.			
			216-00201	Soil Retention Blanket (Straw-Coconut) (Biodegradable Class 1)	SY	1,525																1,525		
			304-06000	Aggregate Base Course (Class 6)	TON	1,716																	1,716	
			403-00720	Hot Mix Asphalt (Patching) (Asphalt)	TON	50																50		
			403-34741	Hot Mix Asphalt (Grading SX) (75) (PG 64-22)	TON	926.63								191									1,117.63	
			411-10255	Emulsified Asphalt (Slow-Setting)	GAL	122																	122	
			420-00112	Geotextile (Drainage) (Class 1)	SY	1,188																1,188		
			502-00100	Drilling Hole to Facilitate Pile Driving	LF									150									150	
			502-00460	Pile Tip	EACH									20								20		
			502-11274	Steel Piling (HP 12x74)	LF									559								559		
			503-00042	Drilled Caisson (42 Inch)	LF									195									195	
			506-00209	Riprap (9 Inch)	CY	792																792		
			507-00400	Bituminous Slope and Ditch Paving (Asphalt)	TON	20																	20	
			515-00120	Waterproofing (Membrane)	SY									1,177								1,177		
			518-01004	Bridge Expansion Device (0-4 Inch)	LF									75								75		
			601-03040	Concrete Class D (Bridge)	CY									555								555		
			602-00020	Reinforcing Steel (Epoxy Coated)	LB									117,655								117,655		
			606-00301	Guardrail Type 3 (6-3 Post Spacing)	LF	400																400		
			606-01370	Transition Type 3G	EACH	4																4		
			606-01385	Transition Type 3J	EACH	2																2		
			606-01390	End Anchorage Type 3K	EACH	2																2		
			606-02003	End Anchorage (Nonflared)	EACH	2																2		
			606-11030	Bridge Rail Type 10M	LF									607								607		
			607-00005	End Post	EACH	8																8		
			607-00010	Corner and Line Brace Post	EACH	8																8		
			607-01000	Fence Barbed Wire with Metal Posts	LF	905																	905	
			607-11525	Fence (Plastic)	LF	100																100		
			607-11580	Fence (Temporary)	LF	625																625		
			609-60011	Curb Type 6 (Section M)	LF	200																200		
			612-00001	Delineator (Type I)	EACH	12																12		
			612-00003	Delineator (Type III)	EACH	12																12		
			613-01300	3 Inch Electrical Conduit (Plastic)	LF	3,633																3,633		
			613-07023	Pull Box (24"x36"x24")	EACH	4																4		

Print Date: 2/1/2013		0000	Sheet Revisions			Colorado Department of Transportation		As Constructed		SUMMARY OF APPROXIMATE QUANTITIES				Project No./Code	
File Name: 18208DES_SAQ02.dgn			Date:	Comments	Init.			No Revisions:						FBR 3501-013	
Horiz. Scale: 1:200 Vert. Scale: As Noted						Revised:		Designer: jlb	Structure: 0-19-R	18208					
Unit Information Unit Leader Initials						Void:		Detailer: jlb	Numbers:						
								Sheet Subset: SAQ	Subset Sheets: 2 of 4	Sheet Number 7					
						 902 Erie Avenue Pueblo, CO 81001 Phone: 719-546-5439 FAX: 719-546-5702		JDH							
						Region 2									

billingsj 12:21:49 PM c:\projectwise\pwz_working\0224696\18208DES_SAQ03.dgn

INDEX			CONTRACT ITEM NO.	CONTRACT ITEM	UNIT	ROADWAY								STRUCTURES						PROJECT TOTALS	
BOOK	PAGE	SHEET				PLAN	AS CONST.							PLAN	AS CONST.					PLAN	AS CONST.
			614-00011	Sign Panel (Class I)	SF	3														3	
			614-00012	Sign Panel (Class II)	SF	11														11	
			614-01503	Steel Sign Support (2-Inch Round)(Post and Socket)	EACH	2														2	
			614-01573	Steel Sign Support (2-1/2 Inch Round NP-40)(Post & Slipbase)	EACH	2														2	
			615-00050	Embankment Protector Type 5	EACH	4														4	
			618-01994	Prestressed Concrete Box (Depth 32" Through 48")	SF									9,057						9,057	
			620-00002	Field Office (Class 2)	EACH	1														1	
			620-00012	Field Laboratory (Class 2)	EACH	1														1	
			620-00020	Sanitary Facility	EACH	2														2	
			621-00425	Detour	L S	1														1	
			625-00000	Construction Surveying	L S	1														1	
			626-00000	Mobilization	L S	1														1	
			626-01000	Public Information Services	L S	1														1	
			627-00005	Epoxy Pavement Marking	GAL	17														17	
			630-00000	Flagging	HOUR	700														700	
			630-00007	Traffic Control Inspection	DAY	150														150	
			630-00012	Traffic Control Management	DAY	35														35	
			630-80001	Flashing Beacon (Portable)	EACH	10														10	
			630-80338	Barricade (Type 3 M-D) (Temporary)	EACH	2														2	
			630-80341	Construction Traffic Sign (Panel Size A)	EACH	22														22	
			630-80342	Construction Traffic Sign (Panel Size B)	EACH	28														28	
			630-80343	Construction Traffic Sign (Panel Size C)	EACH	22														22	
			630-80344	Construction Traffic Sign (Special)	SF	106														106	
			630-80355	Portable Message Sign Panel	EACH	4														4	
			630-80358	Advance Warning Flashing or Sequencing Arrow Panel (C Type)	EACH	2														2	
			630-80360	Drum Channelizing Device	EACH	100														100	
			630-80380	Traffic Cone	EACH	200														200	
			630-86810	Traffic Signal (Temporary)	EACH	1														1	
				FORCE ACCOUNT =====																	
			700-70010	F/A Minor Contract Revisions	F A	1														1	
			700-70011	F/A Partnering	F A	1														1	
			700-70016	F/A Fuel Cost Adjustment	F A	1														1	

 Print Date: 2/1/2013		0000	Sheet Revisions			Colorado Department of Transportation  902 Erie Avenue Pueblo, CO 81001 Phone: 719-546-5439 FAX: 719-546-5702 Region 2 JDH		As Constructed		SUMMARY OF APPROXIMATE QUANTITIES				Project No./Code		
File Name: 18208DES_SAQ03.dgn			Date:	Comments	Init.			No Revisions:						FBR 3501-013		
Horiz. Scale: 1:200			Vert. Scale: As Noted						Revised:		Designer: jlb	Structure	0-19-R		18208	
Unit Information			Unit Leader Initials						Void:		Detailer: jlb	Numbers			Sheet Number 8	
											Sheet Subset: SAQ	Subset Sheets:	3 of 4			

[illegible]

Print Date: 2/1/2013		0000	Sheet Revisions			 Colorado Department of Transportation 902 Erie Avenue Pueblo, CO 81001 Phone: 719-546-5439 FAX: 719-546-5702 Region 2 JDH	As Constructed		SUMMARY OF APPROXIMATE QUANTITIES				Project No./Code	
File Name: 18208DES_SAQ04.dgn			Date:	Comments	Init.		No Revisions:						FBR 3501-013	
Horiz. Scale: 1:200 Vert. Scale: As Noted							Revised:						Designer: jlb Structure 0-19-R	
Unit Information Unit Leader Initials							Void:		Detailer: jlb Numbers				Sheet Number 9	
									Sheet Subset: SAQ Subset Sheets: 4 of 4					

billingsj 12:03:23 PM c:\projectwise\pwz_working\0224696\18208_TAB_SHEETS.dgn

TABULATION OF SURFACING											
STATION		SIDE	LENGTH	AVG WIDTH	AREA		REMOVAL OF ASPHALT MAT (PLANING)	AGGREGATE BASE COURSE (CLASS 6)	HOT MIX ASPHALT (GRADING SX) (75) (PG 64-22)		EMULSIFIED ASPHALT (SLOW-SETTING)
									BOTTOM	TOP	
FROM	TO		(FEET)	(FEET)	(SQ FT)	(SQ YDS)	(SY)	(TON)	(TON)	(TON)	(GAL)
							3 IN	12 IN	3 IN	3 IN	-
110+00.0	111+00.0	RT	100.0	15.0	1,500.0	166.7	167				
111+00.0	111+60.0	RT	60.0	15.0	900.0	100.0		63.90	16.50	16.50	5
111+60.0	113+26.9	RT	166.9	20.4	3,406.2	378.5		241.84	62.45	62.45	19
116+30.3	117+86.6	RT	156.3	20.4	3,189.1	354.3		226.42	58.47	58.47	18
117+86.6	120+00.0	RT	213.4	17.2	3,671.7	408.0		260.69	67.31	67.31	20
120+00.0	121+00.0	RT	100.0	17.2	1,720.5	191.2	191				
110+00.0	111+00.0	LT	100.0	15.0	1,500.0	166.7	167				
111+00.0	112+80.0	LT	180.0	15.0	2,700.0	300.0		191.70	49.50	49.50	15
112+80.0	113+17.2	LT	37.2	20.4	760.1	84.5		53.96	13.93	13.93	4
116+20.7	118+77.0	LT	256.3	20.4	5,230.1	581.1		371.33	95.88	95.88	29
118+77.0	120+00.0	LT	123.0	17.2	2,117.1	235.2		150.31	38.81	38.81	12
120+00.0	121+00.0	LT	100.0	17.2	1,720.5	191.2	191				
CR intersection	111+25	RT	25.0	50.0	1,250.0	138.9				22.92	
Residential Drive	112+80.0	LF	25.0	30.0	750.0	83.3				13.75	
10 % for irregularities								156.02	40.29	43.95	
Project Totals							716	1,716	443.15	483.48	122
									926.63		

TABULATION OF PAVEMENT MARKINGS				
STATION		EPOXY PAVEMENT MARKING		
		DBL YELLOW SOLID (4 IN)	YELLOW BROKEN (4 IN)	WHITE SOLID (4 IN)
FROM	TO	(GAL)	(GAL)	(GAL)
110+00.0	122+00.0	8	1	8
Project Totals		17		


Print Date: 1/25/2013	0000	Sheet Revisions			Colorado Department of Transportation		As Constructed		TABULATION OF SURFACING & PAVEMENT MARKINGS			Project No./Code	
File Name: 18208_TAB_SHEETS.dgn		Date:	Comments	Init.			No Revisions:					FBR 3501-013	
Horiz. Scale: 1:1		Vert. Scale: As Noted		902 Erie Avenue Pueblo, CO 81001 Phone: 719-546-5439 FAX: 719-546-5702	Revised:	Designer: jlb	Structure Numbers	na	18208				
Unit Information		Unit Leader Initials				Detailer: jlb							
							Void:	Sheet Subset: TABS	Subset Sheets: 1 of 4	Sheet Number 10			
					Region 2	JDH							

TABULATION OF GUARDRAIL									
STATION		SIDE	REMOVAL OF GUARDRAIL TYPE 3	GUARDRAIL TYPE 3(6-3 POST SPACING)	TRANSITION TYPE 3G	TRANSITION TYPE 3J	END ANCHORAGE TYPE 3K	END ANCHORAGE (NONFLARED)	REMARKS
			(LIN FT)	(LIN FT)	(EA)	(EA)	(EA)	(EA)	
111+62.1	111+65.3	RT					1		
111+65.3	111+83.1	RT				1			
111+83.1	113+08.1	RT		125.0					
113+08.1	113+26.9	RT			1				
111+69.9	112+57.9	RT	88						
113+10.7	113+28.6	RT	18						
116+30.3	116+49.1	RT			1				
116+49.1	117+36.6	RT		87.5					
117+36.6	117+86.6	RT						1	
115+59.5	117+97.0	RT	238						
112+83.5	112+83.5	LT					1		
112+83.5	112+98.5	LT				1			
112+98.5	113+17.2	LT			1				
111+56.3	112+44.2	LT	88						
112+90.1	113+48.9	LT	59						
116+20.7	116+39.5	LT			1				
116+39.5	118+27.0	LT		187.5					
118+27.0	118+77.0	LT						1	
115+39.5	117+13.9	LT	174						
Project Totals			665	400	4	2	2	2	

W-beam rail and steelposts shall be galvanized.
Blocks shall be notched rail from synthetic material.

TABULATION OF DRAINAGE ITEMS						
STATION	SIDE	GEOTEXTILE (DRAINAGE) (CLASS 1)	RIPRAP (9 INCH)	BITUMINOUS SLOPE AND DITCH PAVING (ASPHALT)	CURB TYPE 6 (SECTION M)	EMBANKMENT PROTECTOR TYPE 5
		(SY)	(CY)	(TON)	(LF)	(EA)
113+20	RT	297	198	5	50	1
116+35	RT	297	198	5	50	1
113+12	LT	297	198	5	50	1
116+25	LT	297	198	5	50	1
Project Totals		1188	792	20	200	4

TABULATION OF CONDUIT				
STATION		SIDE	3 INCH ELECTRICAL CONDUIT (PLASTIC)	PULL BOX (24"x36"x24")
			(LIN FT)	(EA)
111+70		RT		1
111+70	117+90	RT	1,860	
117+90		RT		1
112+89		LT		1
112+89	118+80	LT	1,773	
118+80		LT		1
Project Totals			3,633	4

 Print Date: 2/8/2013	0000	Sheet Revisions			Colorado Department of Transportation		As Constructed		TABULATION OF GUARDRAIL, DRAINAGE ITEMS & CONDUIT			Project No./Code	
File Name: 18208_TAB_SHEETS.dgn		Date:	Comments	Init.			No Revisions:					FBR 3501-013	
Horiz. Scale: 1:1		Vert. Scale: As Noted					Revised:	Designer: jlb	Structure	na	18208		
Unit Information		Unit Leader Initials						Detailer: jlb	Numbers		Sheet Number 11		
							Void:	Sheet Subset: TABS	Subset Sheets: 2 of 4				
					 902 Erie Avenue Pueblo, CO 81001 Phone: 719-546-5439 FAX: 719-546-5702 Region 2 JDH								

billingsj 10:22:40 AM c:\projectwise\pwz_working\0224696\18208_TAB_SHEETS.dgn

billingsj 10:32:33 AM c:\projectwise\pwz_working\0224696\18208_TAB_SHEETS.dgn

TABULATION OF SIGNS												
STATION	SIDE	SIGN	PANEL SIZE (IN)			BACKGROUND COLOR	LEGEND	REMOVAL OF GROUND SIGN	SIGN PANEL (CLASS I)	SIGN PANEL (CLASS II)	STEEL SIGN SUPPORT (2 INCH ROUND) (POST AND SOCKET)	STEEL SIGN SUPPORT (2-1/2 INCH ROUND NP-40) (POST & SLIPBASE)
			W	x	H			(EA)	(SF)	(SF)	(EA)	(EA)
113+10	RT	Specia	42	x	18	GREEN	Purgatoire River			5.25		1
113+27	RT	StrID	12	x	18	WHITE	O-19-R 6.64		1.5		1	
113+58	RT	Specia	remove			GREEN	Purgatoire River	1				
115+30	LT	Specia	remove			GREEN	Purgatoire River	1				
116+20	LT	StrID	12	x	18	WHITE	O-19-R 6.64		1.5		1	
116+33	LT	Specia	42	x	18	GREEN	Purgatoire River			5.25		1
Project Totals								2	3	11	2	2

TABULATION OF DELINEATORS				
REMOVAL OF DELINEATOR	DELINEATOR (TYPE I)	DELINEATOR (TYPE III)		
	CRYSTAL	YELLOW	GREEN	BLUE
(EA)	(EA)	(EA)	(EA)	(EA)
23	12	4	4	4
		12		

TABULATION OF DETOUR ITEMS			
FOR INFORMATION ONLY			
ITEM	DESCRIPTION	UNIT	QUANTITY
202	REMOVAL OF STRUCTURE (SPECIAL)	(EA)	1
203	EMBANKMENT MATERIAL (CIP)	(CY)	7,200
206	SHORING (AREA 1)	(LS)	1
213	MULCHING (WEED FREE STRAW)	(AC)	2.0
213	SOIL BINDER	(AC)	2.0
304	AGGREGATE BASE COURSE (CLASS 6)	(TCN)	650
403	HOT MIX ASPHALT	(TCN)	450
411	EMULSIFIED ASPHALT (SLOW-SETTING)	(GAL)	200
420	GEOTEXTILE (EROSION CONTROL)(CLASS 1)	(SY)	1,650
506	RIPRAP (9 INCH)	(CY)	330
519	PAVEMENT MARKING PAINT	(GAL)	7
624	DETOUR DRAINAGE PIPE (96 IN)	(LF)	498
630	CONCRETE BARRIER (TEMPORARY)	(LF)	1,600
630	IMPACT ATTENUATOR (TEMPORARY)	(EA)	2

The Tabulation of Detour Items is for information only.
See the GeneralNotes Sheet for the Detour pay item.


Print Date: 2/8/2013		0000	Sheet Revisions			Colorado Department of Transportation		As Constructed		TABULATION OF SIGNS, DELINEATORS & DETOUR ITEMS				Project No./Code	
File Name: 18208_TAB_SHEETS.dgn			Date:	Comments	Init.			No Revisions:		FBR 3501-013					
Horiz. Scale: 1:1			Vert. Scale: As Noted					Revised:	Designer: jlb	Structure	na	18208			
Unit Information			Unit Leader Initials					Void:	Detailer: jlb	Numbers		Sheet Number 12			
									Sheet Subset: TABS	Subset Sheets: 3 of 4					

billingsj 12/11/14 4 PM c:\projectwise\pwz_working\0224696\18208_TAB_SHEETS.dgn

TABULATION OF TRAFFIC CONTROL SIGNS						
SIGN CODE	LEGEND	DIMENSIONS	CONSTRUCTION TRAFFIC SIGN			
			(PANEL SIZE A)	(PANEL SIZE B)	(PANEL SIZE C)	(SPECIAL)
			630-80341	630-80342	630-80343	630-80344
			EA	EA	EA	SF
G20-11	PROJECT INFORMATION SIGN	48 x 60			2	
48W20-1	ROAD/WORK/(1 MILE)	48 x 48		2		
48W20-1	ROAD/WORK/(XX FT)	48 x 48		2		
48R52-6a	BEGIN/FINES/DOUBLE...	48 x 60			2	
48W3-3	STOP LIGHT SYMBOL	48 x 48		2		
48W3-3	STOP HERE ON RED	48 x 36		2		
48W20-5()	() LANE CLOSED (DIST)	48 x 48		4		
48W20-7a	FLAGGER SYMBOL	48 x 48		2		
48W20-7b	BE/PREPARED/TO/STOP	48 x 48		2		
36G20-5	WORK ZONE	24 x 12	12			
48R2-1(65)	SPEED/LIMIT/(65)	48 x 60			2	
48R2-1(50)	SPEED/LIMIT/(50)	48 x 60			2	
48R2-1(40)	SPEED/LIMIT/(40)	48 x 60			2	
36R2-6	FINES DOUBLE	36 x 36	4			
48W4-2()	() LANE TRANSITION SYMBOL	48 x 48		4		
48R4-1	DO/NOT/PASS	48 x 60			2	
R11-2	ROAD CLOSED	48 x 30		2		
R4-7	KEEP RIGHT	36 x 48		2		
48R4-2	PASS/WITH/CARE	48 x 60			2	
48R52-6b	END/FINES/DOJBLE...	48 x 60			2	
48G20-10	THANK YOU/----/----	48 x 48			2	
G20-2	END ROAD WCRK	36 x 18	2			
	FASTER PROJECT SIGNS	60 x 60				58
	AS DIRECTED BY ENGINEER		4	4	4	48
TOTALS			22	28	22	106
Some devices shall be equipped with FLASHING BEACON (SOLAR) - as directed by the Project Engineer						


TABULATION OF TRAFFIC CONTROL DEVICES			
PAY ITEM	DESCRIPTION	UNIT	QUANTITY
630-00000	FLAGGING	(HR)	700
630-00007	TRAFFIC CONTROL INSPECTION	(DAY)	150
630-00012	TRAFFIC CONTROL MANAGEMENT	(DAY)	35
630-80001	FLASHING BEACON (PORTABLE)	(EA)	10
630-80338	BARRICADE (TYPE 3 M-D)(TEMPORARY)	(EA)	2
630-80355	PORTABLE MESSAGE SIGN PANEL	(EA)	4
630-80358	ADVANCE WARNING FLASHING OR SEQUENCING ARROW PANEL (C TYPE)	(EA)	2
630-80360	DRUM CHANNELIZING DEVICE	(EA)	100
630-80380	TRAFFIC CONE	(EA)	200
630-86810	TRAFFIC SIGNAL (TEMPORARY)	(EA)	1

CONSTRUCTION TRAFFIC SIGN (SPECIAL) - FASTER PROJECT SIGNS

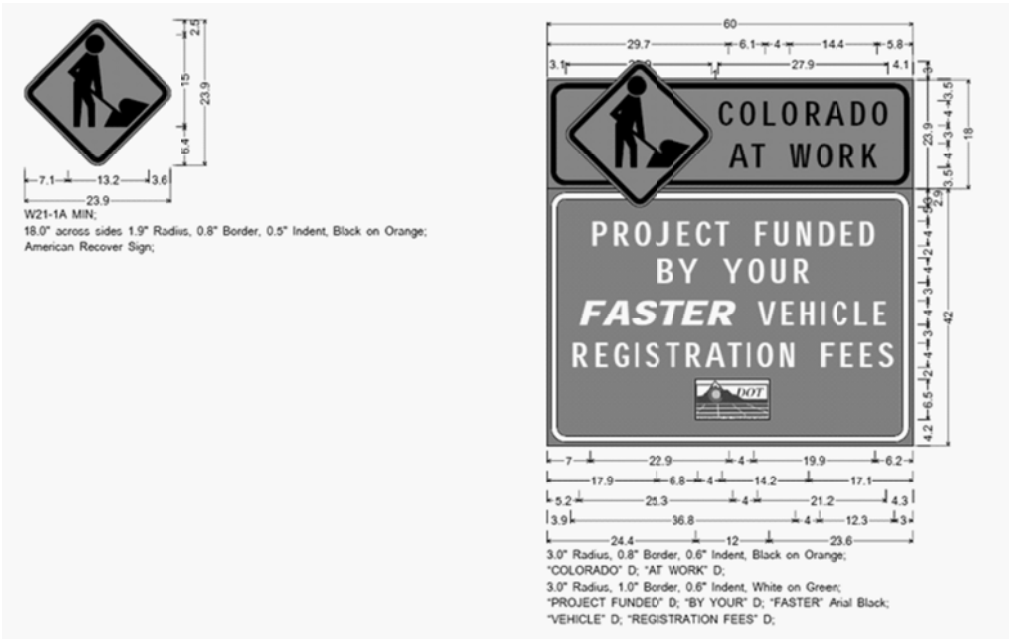


Print Date: 1/25/2013	0000	Sheet Revisions			Colorado Department of Transportation  902 Erie Avenue Pueblo, CO 81001 Phone: 719-546-5439 FAX: 719-546-5702 Region 2 JDH	As Constructed	TABULATION OF TRAFFIC CONTROL SIGNS & DEVICES			Project No./Code
File Name: 18208_TAB_SHEETS.dgn		Date:	Comments	Init.		No Revisions:				FBR 3501-013
Horiz. Scale: 1:1 Vert. Scale: As Noted						Revised:	Designer: jlb	Structure Numbers na		18208
Unit Information Unit Leader Initials						Void:	Detailer: jlb	Subset Sheets: 4 of 4		Sheet Number 13

billingsj 11:30:26 AM c:\projectwise\pwz_working\00224696\18208_DESIGN_plan.dgn

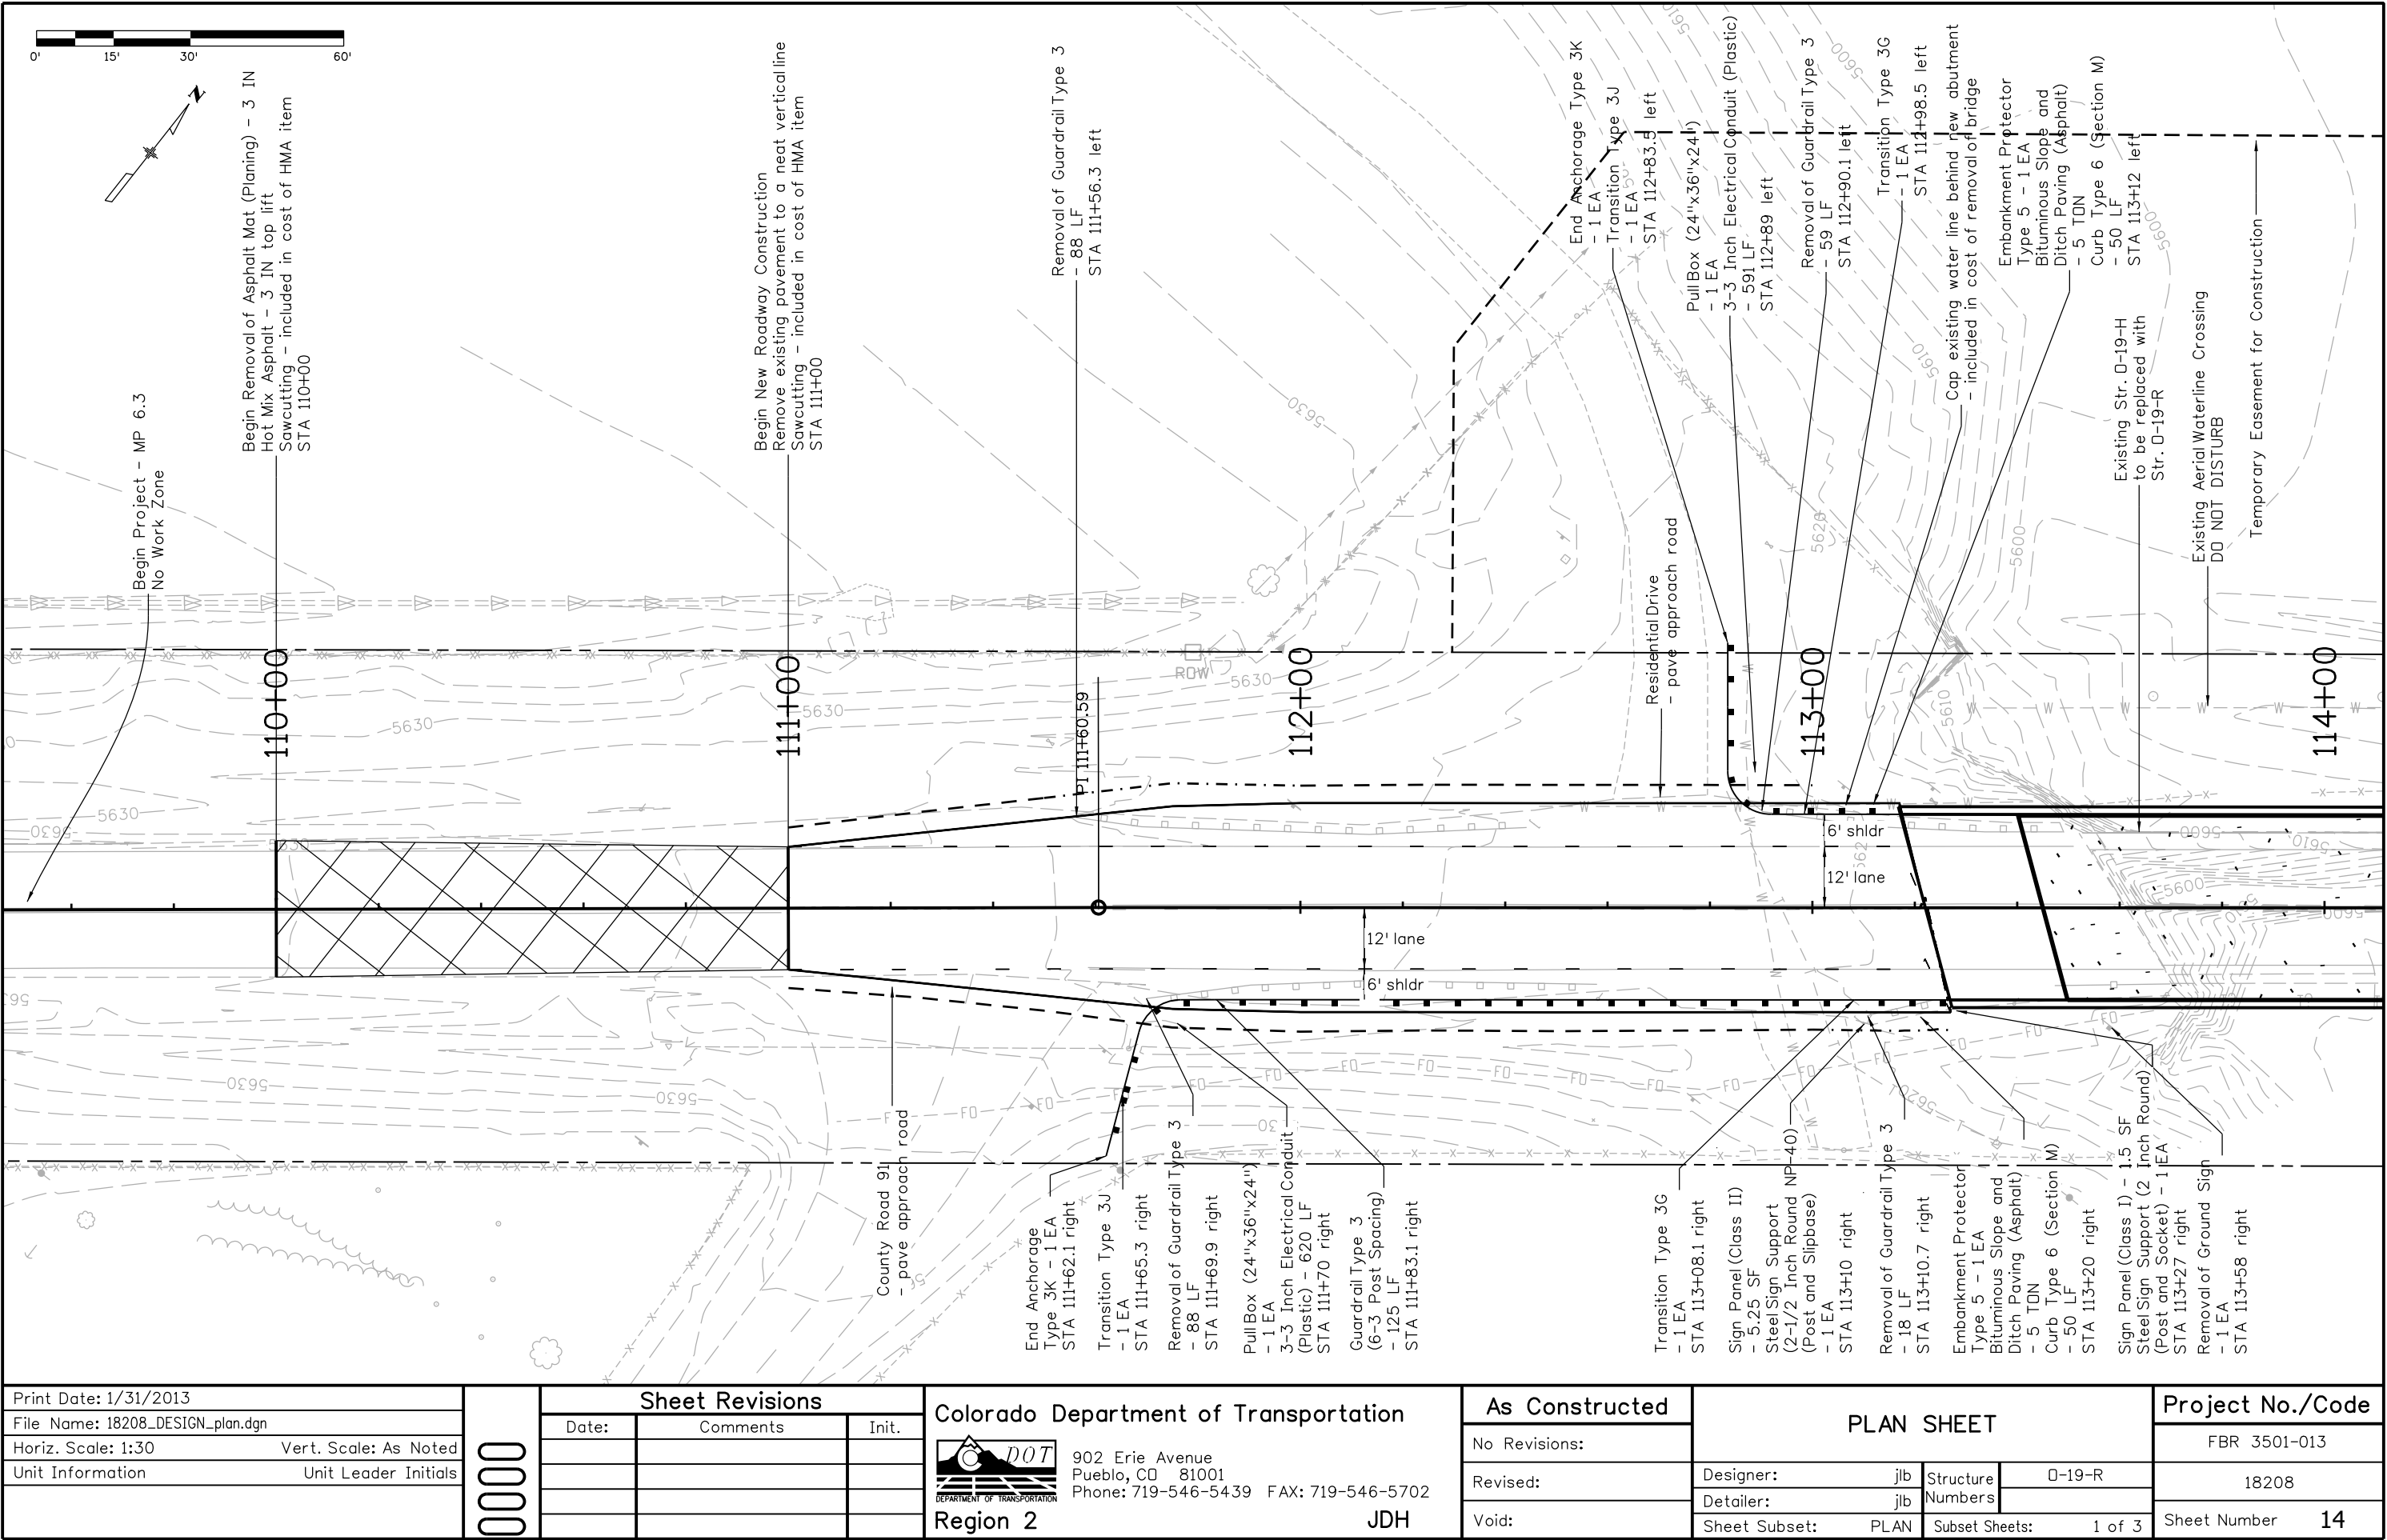


billingsj 10:37:44 AM c:\projectwise\pwz_working\0224696\18208_DESIGN_plan2.dgn

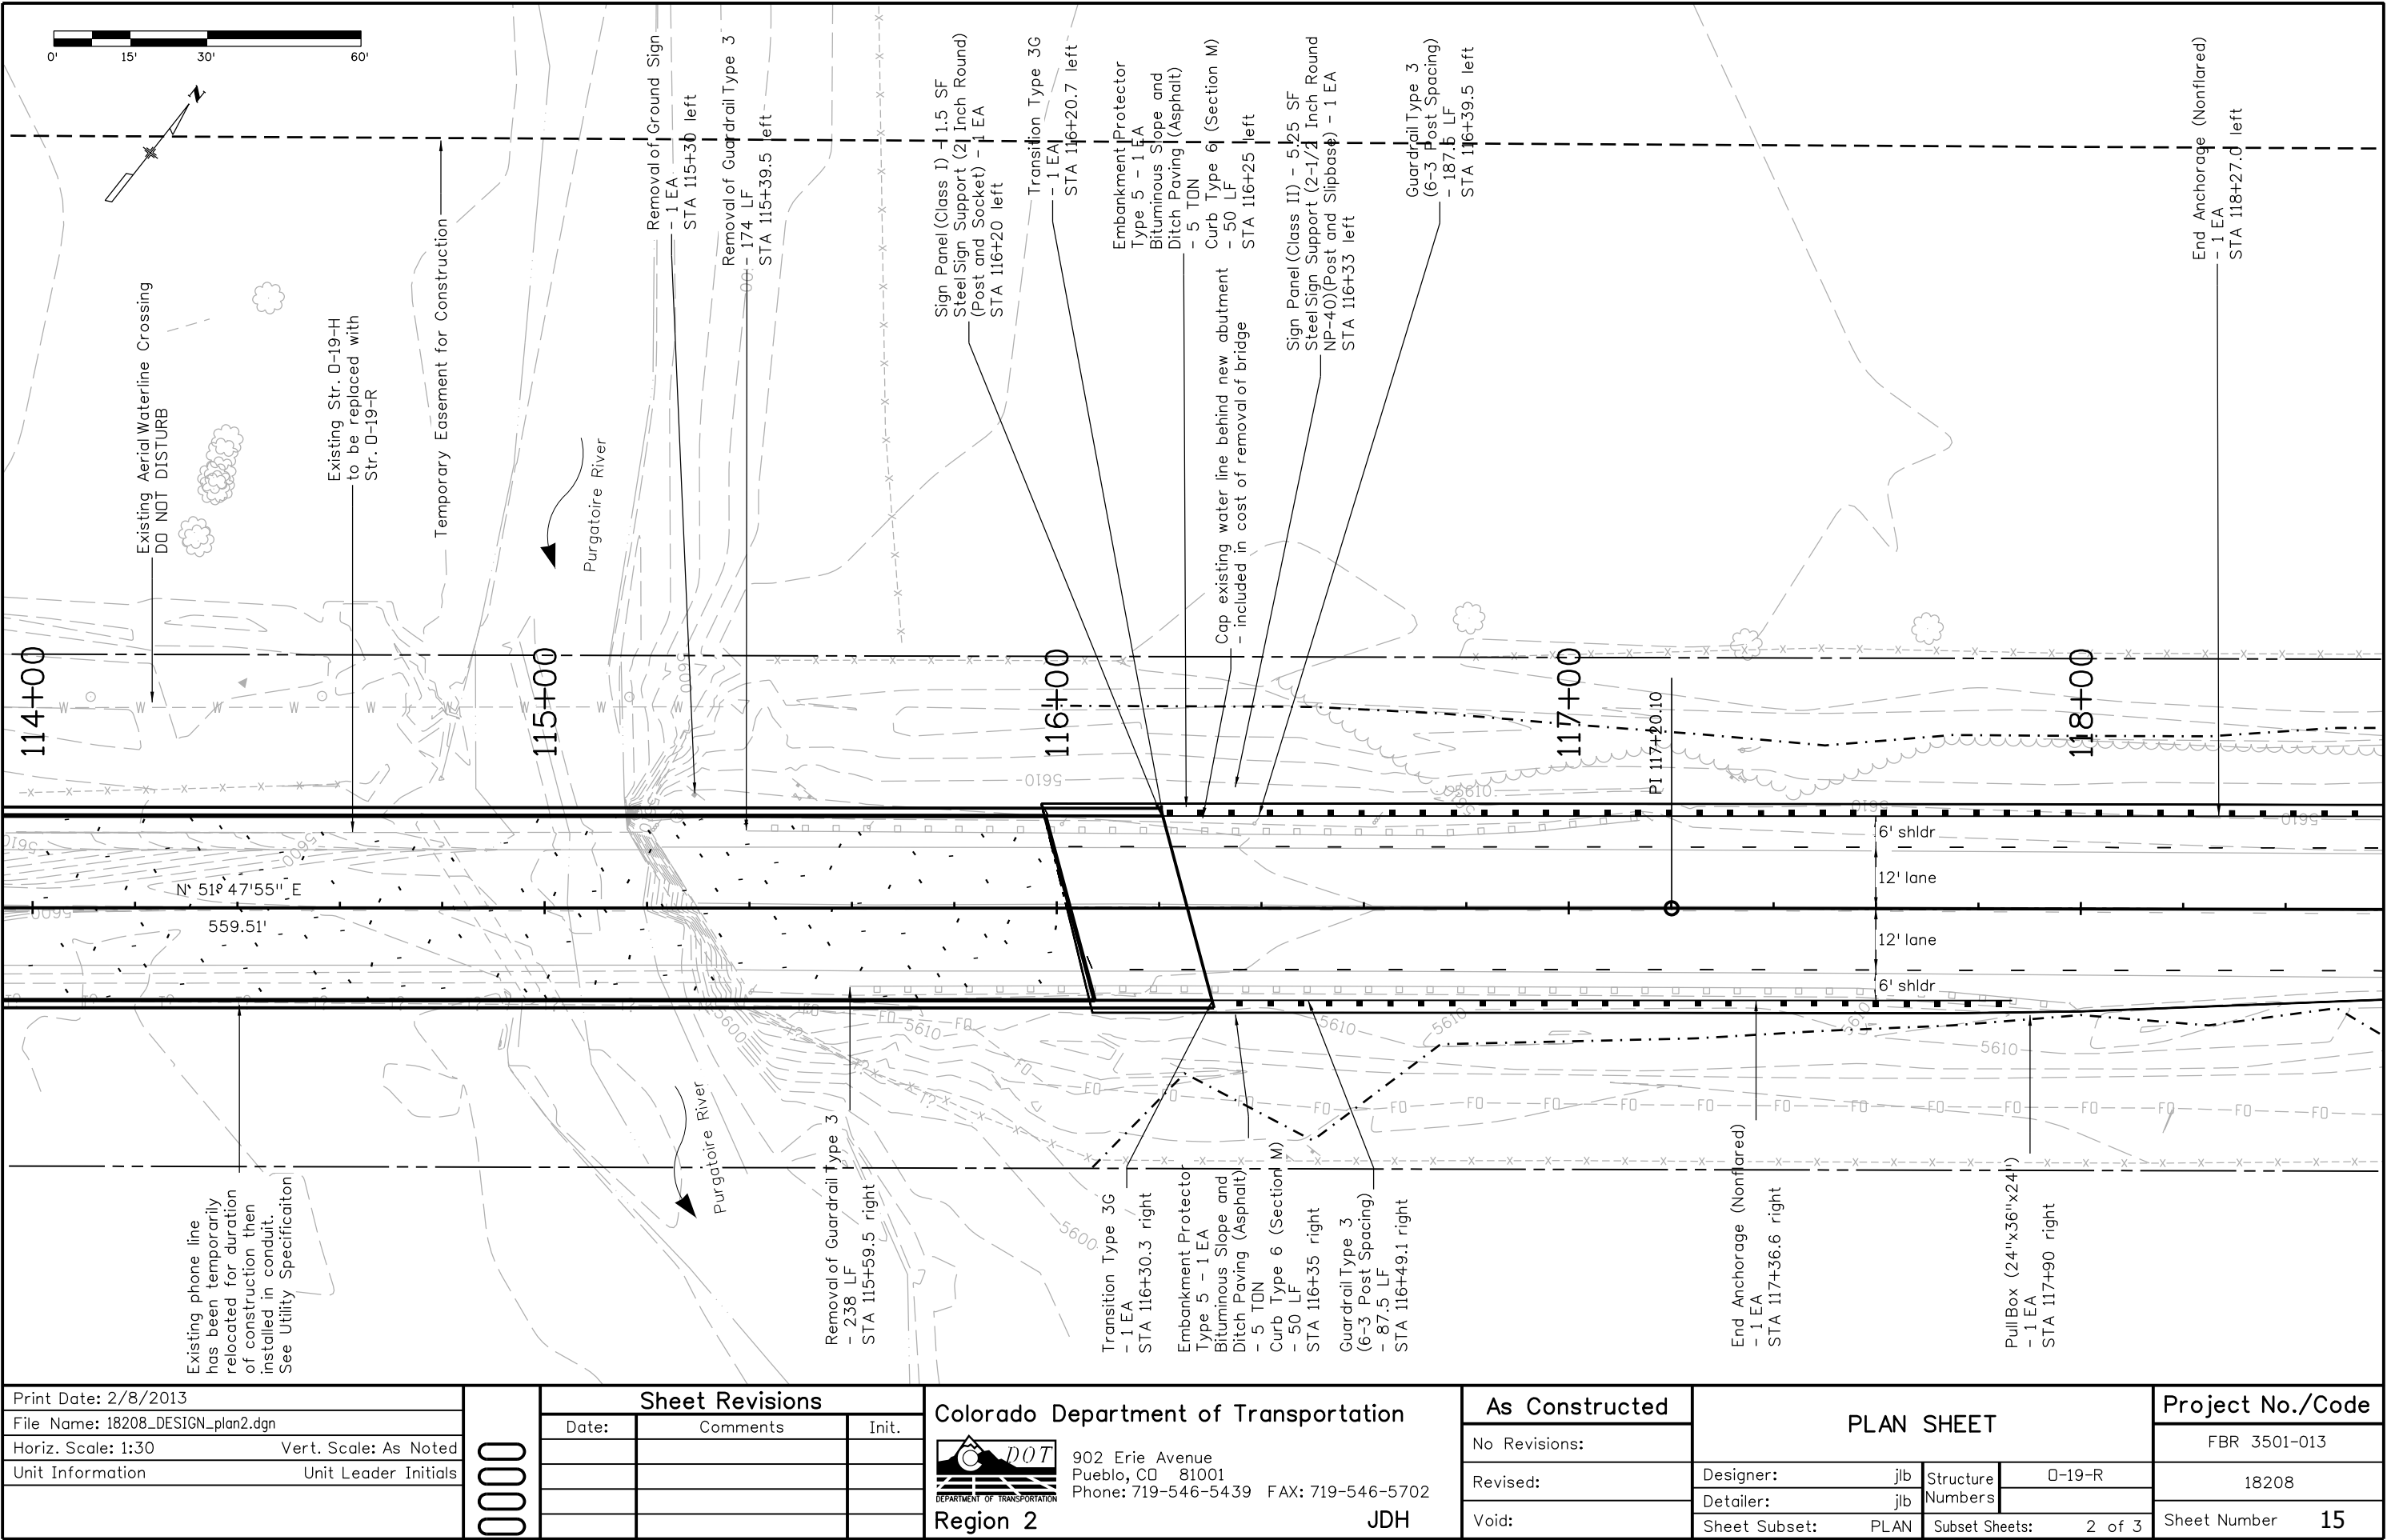

Print Date: 2/8/2013	
File Name: 18208_DESIGN_plan2.dgn	
Horiz. Scale: 1:30	Vert. Scale: As Noted
Unit Information	Unit Leader Initials

0000

Sheet Revisions		
Date:	Comments	Init.

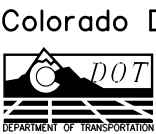


Colorado Department of Transportation
902 Erie Avenue
Pueblo, CO 81001
Phone: 719-546-5439 FAX: 719-546-5702
Region 2 JDH


As Constructed		PLAN SHEET			Project No./Code
No Revisions:					FBR 3501-013
Revised:		Designer: jlb	Structure Numbers	D-19-R	18208
Void:		Detailer: jlb	Sheet Subset: PLAN	Subset Sheets: 2 of 3	Sheet Number 15

Print Date: 1/31/2013			Sheet Revisions			Colorado Department of Transportation		As Constructed		PLAN SHEET			Project No./Code	
File Name: 18208_DESIGN_plan3.dgn			Date:	Comments	Init.			No Revisions:					FBR 3501-013	
Horiz. Scale: 1:30			Vert. Scale: As Noted					Revised:		Designer: jlb	Structure	0-19-R	18208	
Unit Information			Unit Leader Initials					Void:		Detailer: jlb	Numbers		Sheet Number 16	
										Sheet Subset: PLAN	Subset Sheets:	3 of 3		
						 DEPARTMENT OF TRANSPORTATION		902 Erie Avenue Pueblo, CO 81001 Phone: 719-546-5439 FAX: 719-546-5702						
						Region 2		JDH						

billingsj 11:35:45 AM c:\projectwise\pwz_working\0224698\18208-DESIGN-profile.dgn

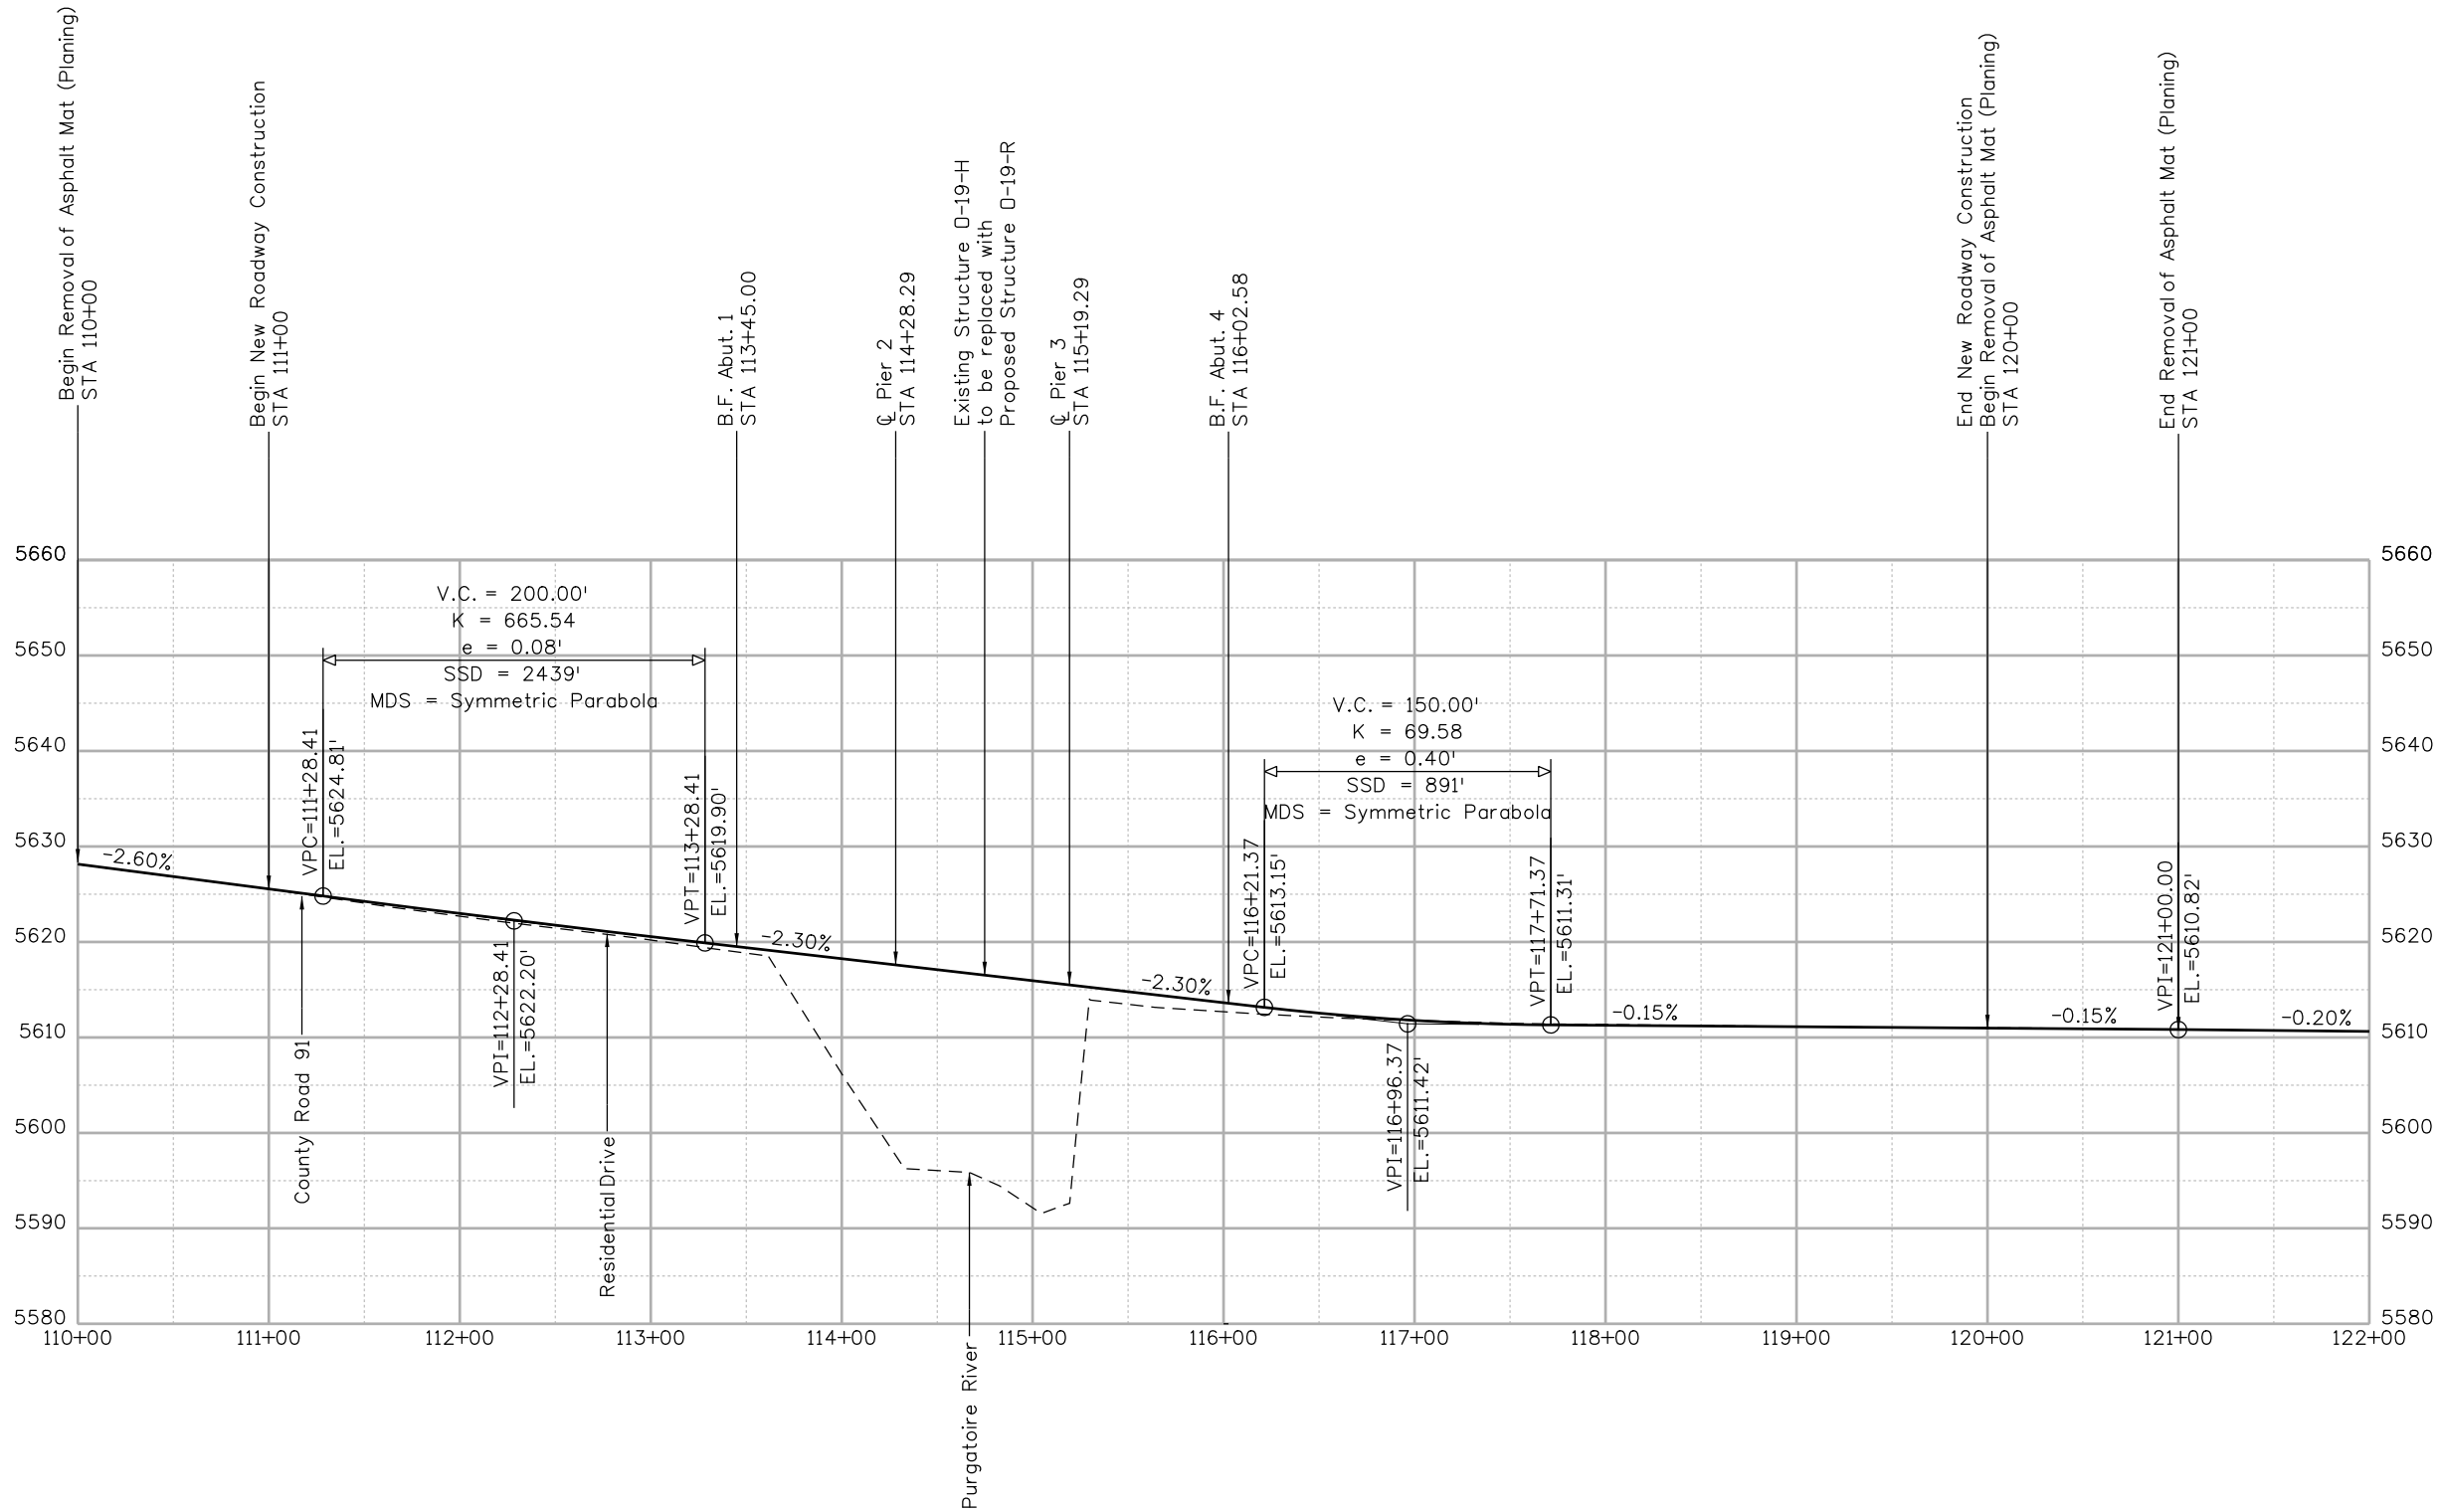



Print Date: 1/31/2013	0000	Sheet Revisions			Colorado Department of Transportation  902 Erie Avenue Pueblo, CO 81001 Phone: 719-546-5439 FAX: 719-546-5702 Region 2 JDH	As Constructed	PROFILE SHEET			Project No./Code	
File Name: 18208-DESIGN-profile.dgn		Date:	Comments	Init.		No Revisions:				FBR 3501-013	
Horiz. Scale: 1:100 Vert. Scale: As Noted						Revised:				18208	
Unit Information Unit Leader Initials						Void:				Sheet Number 17	
							Designer: jlb	Structure Numbers	D-19-R		
							Detailer: jlb				
							Sheet Subset: PROF	Subset Sheets:	1 of 1		

 


Print Date: 2/1/2013		0000	Sheet Revisions			Colorado Department of Transportation  902 Erie Avenue Pueblo, CO 81001 Phone: 719-546-5439 FAX: 719-546-5702 Region 2 JDH		As Constructed	PLAN SHEET - DETOUR -				Project No./Code	
File Name: 18208_Detour_plan2.dgn			Date:	Comments	Init.			No Revisions:					FBR 3501-013	
Horiz. Scale: 1:30 Vert. Scale: As Noted								Revised:	Designer: jlb	Structure Numbers	0-19-R	18208		
Unit Information Unit Leader Initials								Void:	Detailer: jlb					
									Sheet Subset:detourPLAN	Subset Sheets:	2 of 3	Sheet Number 19		

billingsj 10:21:35 AM c:\projectwise\pwz_working\0224696\18208_Detour_plan3.dgn



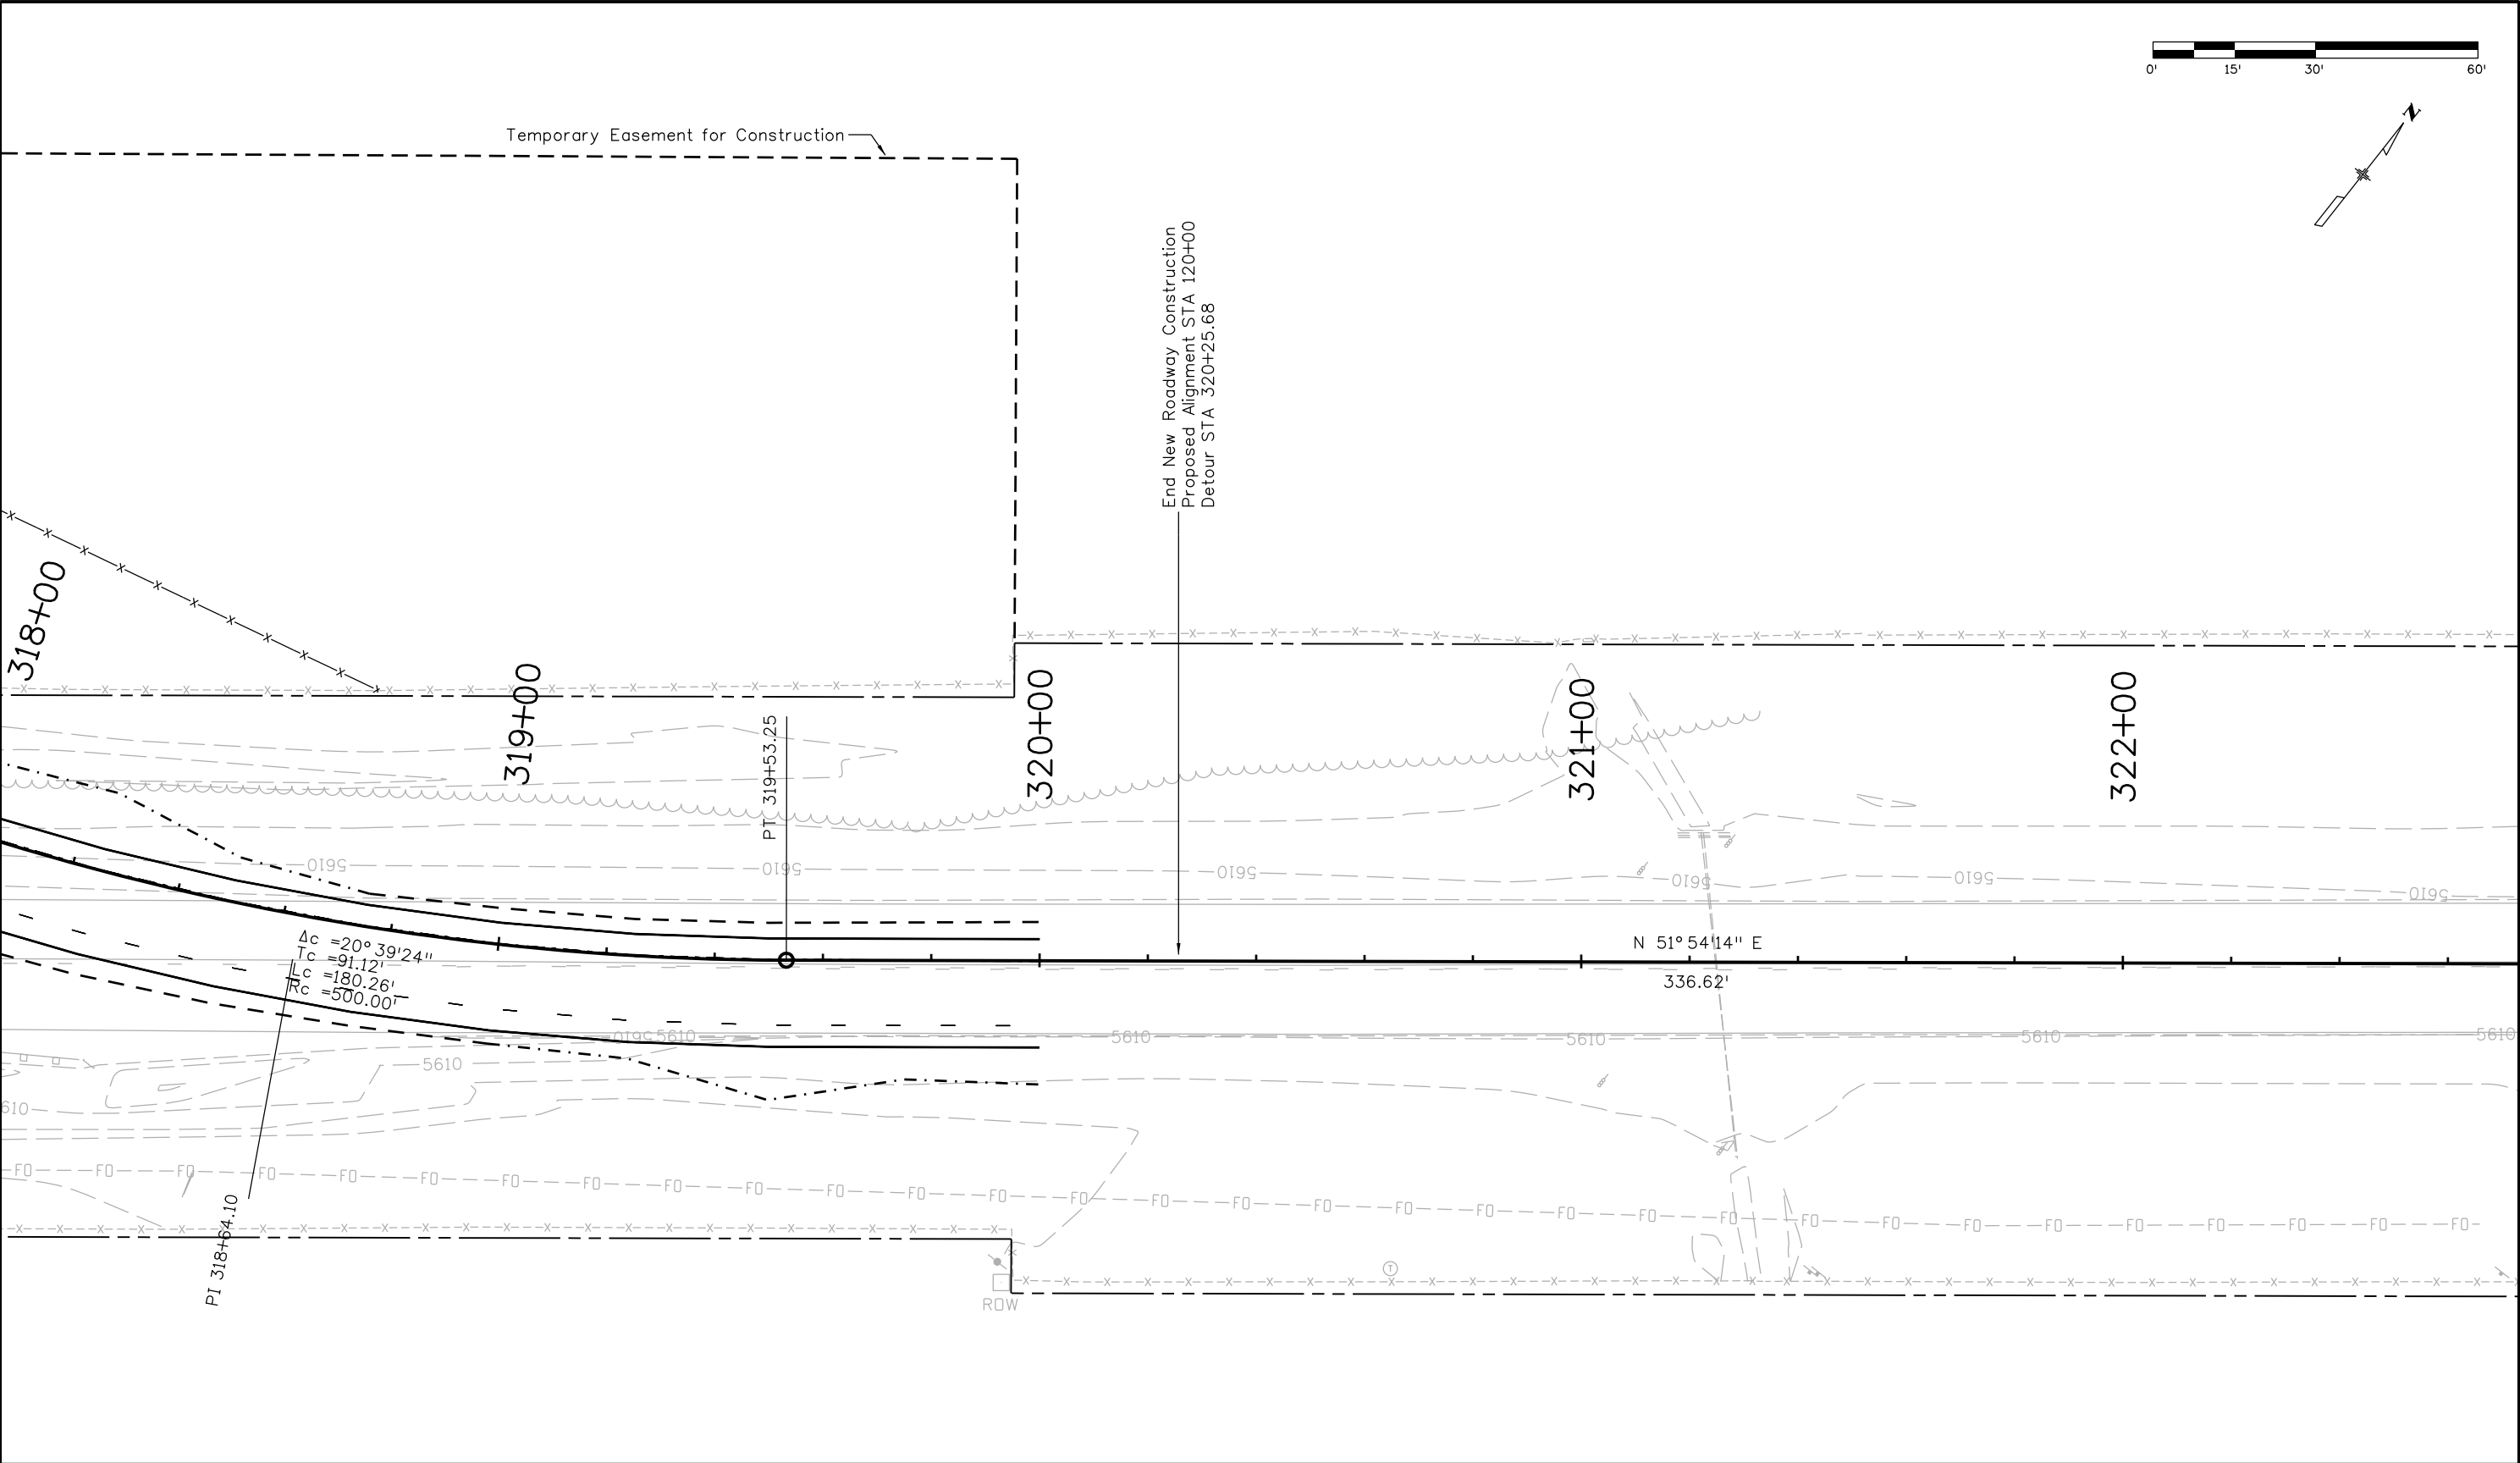


 Print Date: 2/1/2013		0000	Sheet Revisions			Colorado Department of Transportation		As Constructed		PLAN SHEET - DETOUR -				Project No./Code	
File Name: 18208_Detour_plan3.dgn			Date:	Comments	Init.			No Revisions:						FBR 3501-013	
Horiz. Scale: 1:30			Vert. Scale: As Noted				902 Erie Avenue Pueblo, CO 81001 Phone: 719-546-5439 FAX: 719-546-5702	Revised:	Designer:	jlb	Structure	0-19-R	18208		
Unit Information			Unit Leader Initials						Detailer:	jlb	Numbers		Sheet Number 20		
										Void:	Sheet Subset:detourPLAN	Subset Sheets:	3 of 3		
					Region 2 JDH										

billingsj 10:39:59 AM c:\projectwise\pwz_working\0224698\18208-Detour-profile.dgn

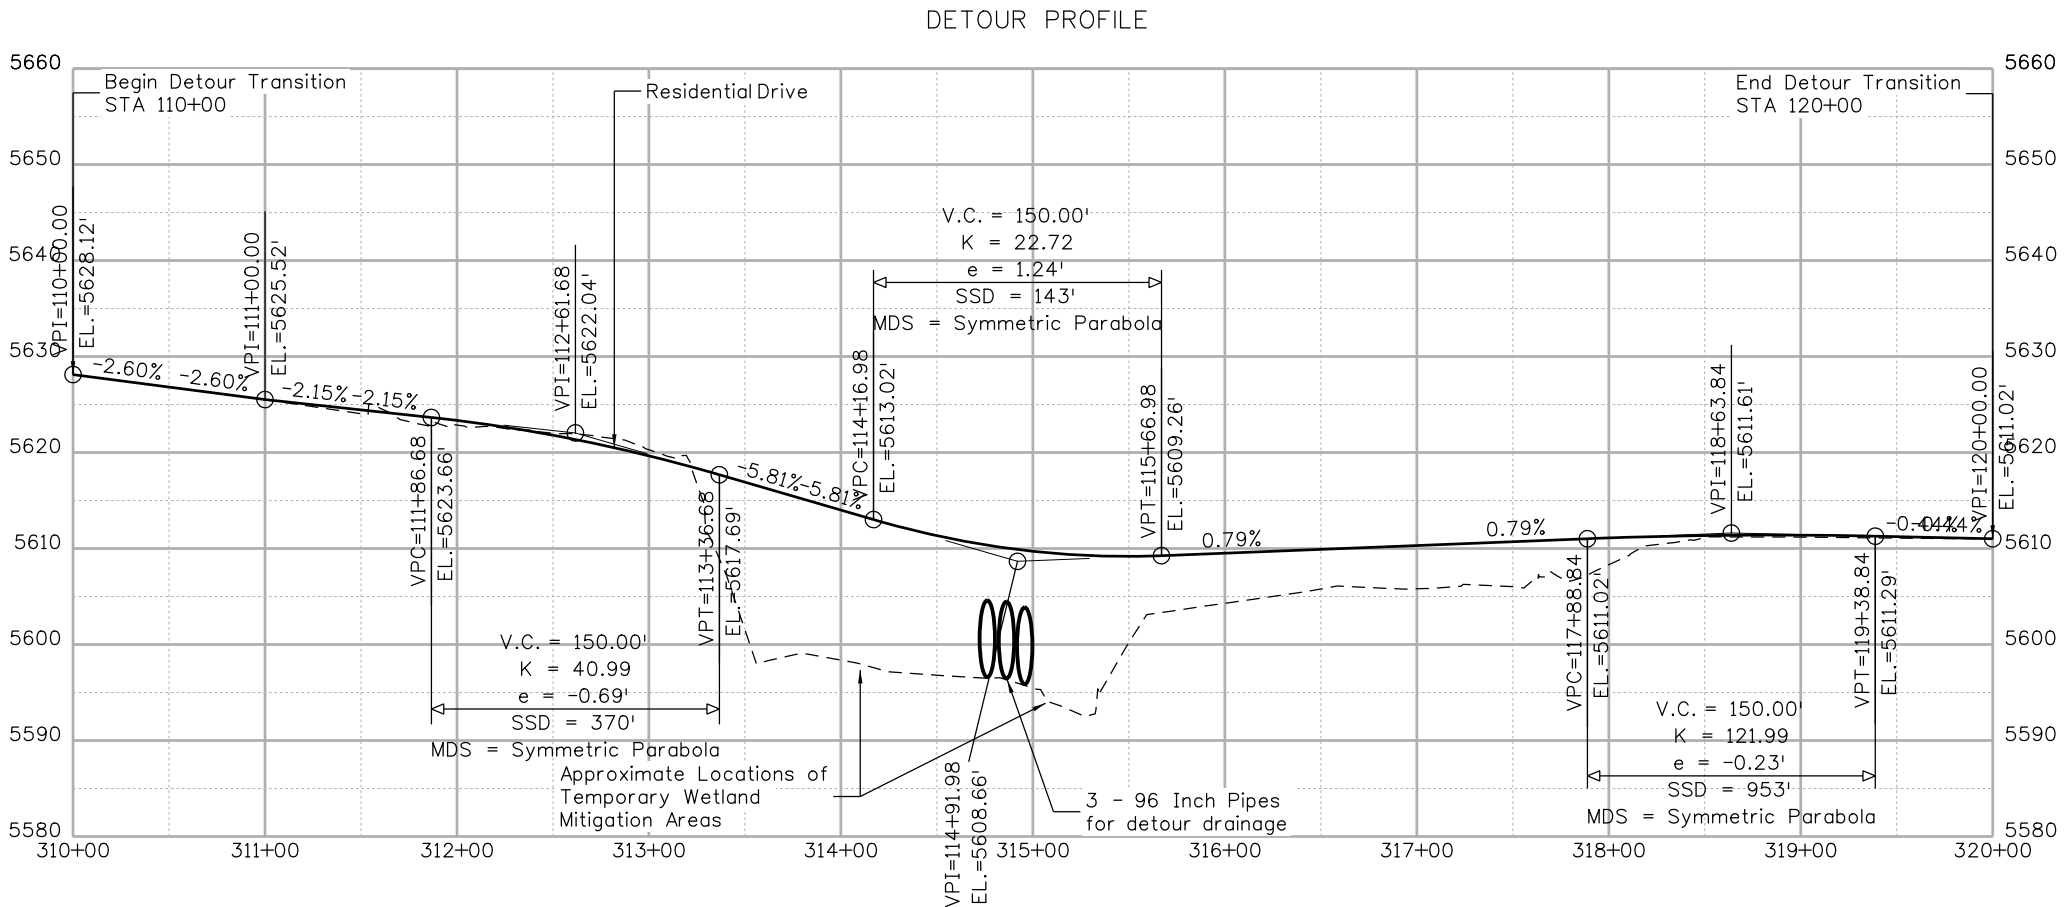

DETOUR DRAINAGE PIPE PROFILES

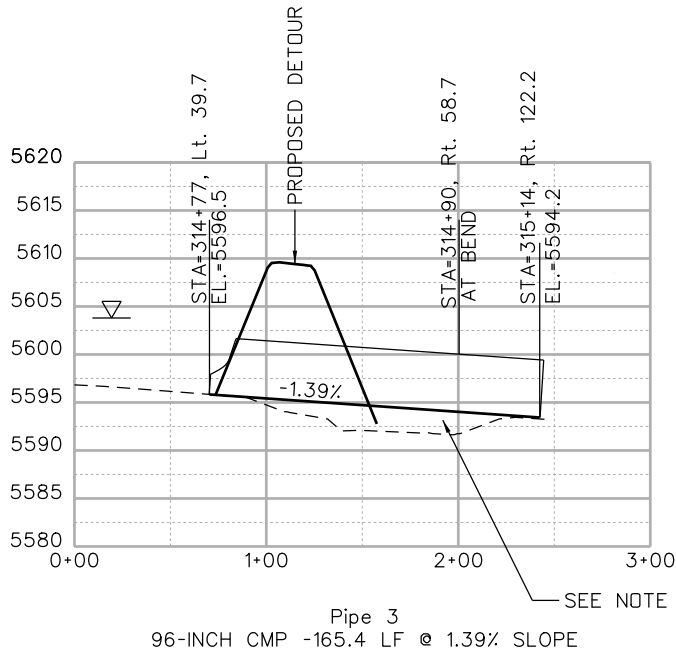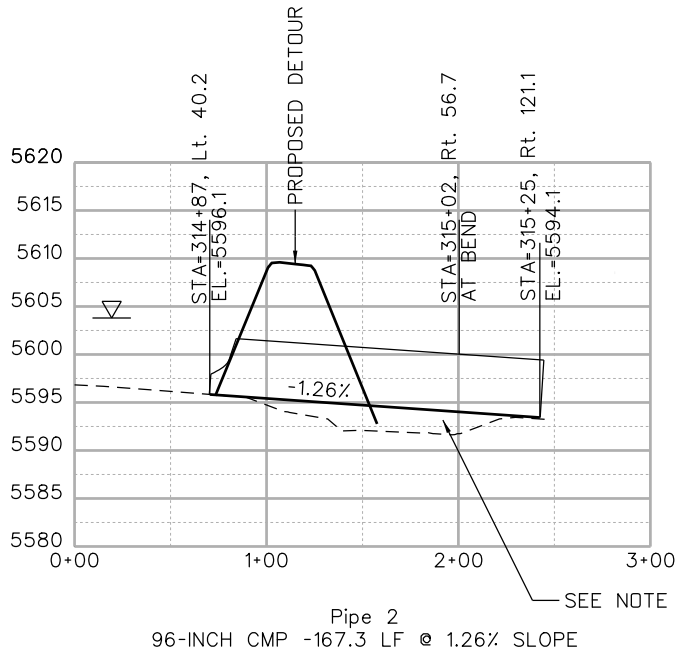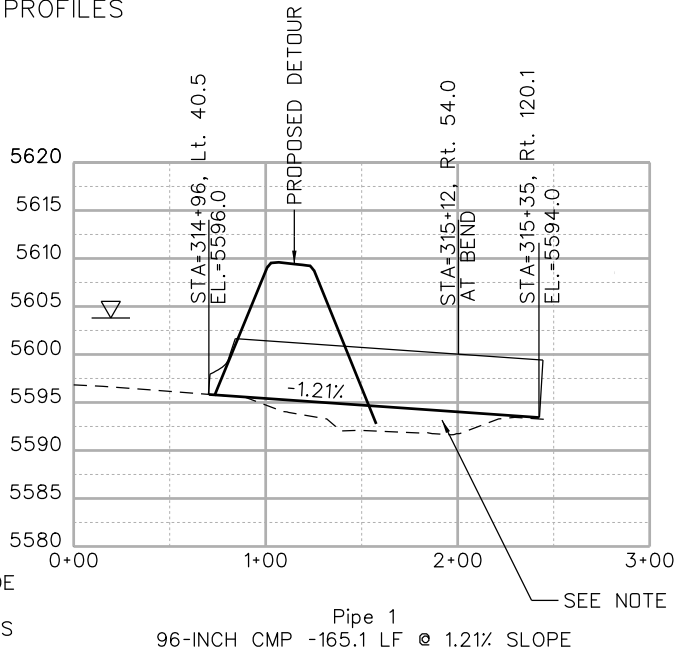

Print Date: 2/8/2013

File Name: 18208-Detour-profile.dgn

Horiz. Scale: 1:100

Vert. Scale: As Noted

Unit Information

Unit Leader Initials

0000

Sheet Revisions

Date:	Comments	Init.

Colorado Department of Transportation



Region 2

902 Erie Avenue
Pueblo, CO 81001
Phone: 719-546-5439 FAX: 719-546-5702

JDH

As Constructed

No Revisions:

Revised:

Void:

PROFILE SHEET
- DETOUR -

Designer:

jlb

Detailer:

jlb

Sheet Subset:detourPROF

Structure

0-19-R

Numbers

Subset Sheets:

1 of 1

Project No./Code

FBR 3501-013

18208

Sheet Number

21

18026 11:20:56 PM c:\projectwise\pwz_working\ad0224606\18208BRDG_SH350_GenInfo01.dgn

Design		Detail		Quantities	
Designed By	INITIAL	DATE	INITIAL	DATE	INITIAL
Checked By	JTF	10-12	CHK	10-12	JTF
	PP	11-12	PP	11-12	WZ

GENERAL NOTES

Structure excavation and backfill shall be as shown on the plans.

Expansion joint material shall meet AASHTO Specification M213.

The final finish for the surfaces of the Type 10M Bridge Rail and curbs shall be Class 2. All other exposed concrete surfaces shall receive a Class 1 final finish to one foot below the ground line.

Leveling pads are unlaminated bearings. They shall be cut or molded from AASHTO elastomer grade 3, 4, or 5 as described in Tables 705-1 and 705-2 with a durometer (Shore "A") hardness of 60.

Grade 60 reinforcing steel is required.

All reinforcing steel shall be epoxy coated unless otherwise noted.

N denotes non coated reinforcing steel.

Ⓐ the provisions for bridge deck concrete shall also apply to approach slab concrete.

An emergency deck construction joint may be located at the one quarter span point back from a pier or abutment with respect to the direction of the deck placement.

The Contractor shall be responsible for the stability of the structure during construction.

Ah.	= Ahead	Elev.	= Elevation	D.C.	= On Center
Abut.	= Abutment	Embed.	= Embedment	Pgl	= Profile Grade Line
B.F.	= Back Face	Eq.	= Equally	Proj.	= Projection
Bk.	= Back	F.F.	= Front Face	ROW	= Right of Way
Bot.	= Bottom	Galv.	= Galvanized	Shld.	= Shoulder
Brg.	= Bearing	Jt.	= Joint	Spa.	= Spaced
Clr.	= Clear	L/L	= Layout Line	Sta.	= Station
Const.	= Construction	Max.	= Maximum	Std.	= Standard
Cont.	= Continuous	Min.	= Minimum	Str.	= Structure
Dwg.	= Drawing	No.	= Number	Typ.	= Typical
E.F.	= Each Face	Nom.	= Nominal		

Permanent steel deck forms are not allowed.

For structure number installation, see standard S-614-12.

Stations, elevations, and dimensions contained in these plans are calculated from a recent field survey. The Contractor shall verify all dependent dimensions in the field before ordering or fabricating any material.

The following table gives the minimum lap splice length for epoxy coated reinforcing bars placed in accordance with Subsection 602.06. These splice lengths shall be increased by 25% for bars spaced at less than 6" or for bars with clear cover less than 3Ø.

Bar Size	#4	#5	#6	#7	#8	#9	#10	#11
----------	----	----	----	----	----	----	-----	-----

Splice length for Class D and PS concrete	1'-7"	1'-11"	2'-4"	2'-9"	3'-8"	4'-7"	5'-10"	7'-2"
---	-------	--------	-------	-------	-------	-------	--------	-------

The above splice lengths shall be increased by 20 percent for 3 bar bundles and 33 percent for 4 bar bundles.

The information shown on these plans concerning the type and location of underground utilities is not guaranteed to be accurate or all inclusive. The Contractor shall contact the Utility Notification Center of Colorado at 811 (1-800-922-1987) three business days (two full business days in advance not including the day of notification) prior to any excavation or other earthwork.

DESIGN DATA

AASHTO LRFD Bridge Design Specifications, Sixth Edition 2012

Design Method: Load and Resistance Factor Design

Live Load: HL-93 (design truck or tandem, and design lane load) and Colorado Permit Vehicle
Dead Load: Assumes 36 lbs. per sq. ft. for bridge deck overlay

Reinforced Concrete:

Class D Concrete:	f'c	=	4,500 psi
Reinforcing Steel:	fy	=	60,000 psi

Caisson Concrete:

Class BZ Concrete:	f'c	=	4,000 psi
Reinforcing Steel:	fy	=	60,000 psi

Precast prestressed concrete:

Class PS concrete	f'c	=	(see details)
	f's	=	270,000 psi

Ⓒ1 Denotes Caisson Number

ⒶA Denotes Girder Number

ⒸP1 Denotes Pile Number

Ⓐ1 Denotes Keynote Reference

INDEX OF DRAWINGS

B01	GENERAL INFORMATION
B02	SUMMARY OF QUANTITIES
B03	GENERAL LAYOUT
B04	TYPICAL SECTION
B05	ENGINEERING GEOLOGY
B06	HYDRAULIC INFORMATION (SHEET 1 OF 2)
B07	HYDRAULIC INFORMATION (SHEET 2 OF 2)
B08	CONSTRUCTION LAYOUT (SHEET 1 OF 2)
B09	CONSTRUCTION LAYOUT (SHEET 2 OF 2)
B10	FOUNDATION LAYOUT
B11	CAISSON DETAILS
B12	ABUTMENT 1
B13	ABUTMENT 4
B14	ABUTMENT DETAILS
B15	WINGWALL DETAILS
B16	PIERS 2 AND 3
B17	PIER DETAILS
B18	TYPICAL DECK REINFORCING SECTION
B19	DECK REINFORCING PLAN
B20	PRESTRESSED CONCRETE BOX
B21	BRIDGE RAIL TYPE 10M (SHEET 1 OF 2)
B22	BRIDGE RAIL TYPE 10M (SHEET 2 OF 2)
B23	APPROACH SLAB DETAILS
B24	BRIDGE EXPANSION DEVICE (0-4 INCH) (SHEET 1 OF 2)
B25	BRIDGE EXPANSION DEVICE (0-4 INCH) (SHEET 2 OF 2)
B26	EXCAVATION AND BACKFILL
B27	MECHANICALLY STABILIZED BACKFILL
B28	BRIDGE DECK ELEVATIONS (SHEET 1 OF 4)
B29	BRIDGE DECK ELEVATIONS (SHEET 2 OF 4)
B30	BRIDGE DECK ELEVATIONS (SHEET 3 OF 4)
B31	BRIDGE DECK ELEVATIONS (SHEET 4 OF 4)


BRIDGE DESCRIPTION

3-Span (82'-0", 91'-0", 82'-0") Replacement
Concrete Prestressed Box Girder Continuous (precast)
Over Purgatoire River



FOR BURIED UTILITY INFORMATION
**THREE (3) BUSINESS DAYS
BEFORE YOU DIG**
CALL 811
(or 1-800-922-1987)
UTILITY NOTIFICATION
CENTER OF COLORADO (UNCC)
www.uncc.org



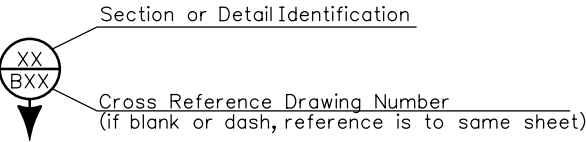

Print Date: 2/1/2013					Sheet Revisions			 902 Erie Avenue Pueblo, CO 81001 Phone: 719-546-5438 FAX: 719-546-5702 Region 02 JDH			As Constructed		SH 350 OVER PURGATOIRE RIVER GENERAL INFORMATION			Project No./Code				
File Name: 18208BRDG_SH350_GenInfo01.dgn					Date:	Comments	Init.				No Revisions:					FBR 3501-013				
Horiz. Scale: None Vert. Scale: None											Revised:					Designer: J. Fuller	Structure Numbers	0-19-R	18208	
Staff Bridge Branch - Unit 0226 DDG											Void:					Detailer: C. Kuthy				
ATKINS 4601 DTC Boulevard, Suite 700 Denver, CO 80237 Phone: (303) 221-7275 Fax: (303) 221-7276											Sheet Subset: Bridge		Subset Sheets: B01 of 31		Sheet Number 22					

22463 4:26:04 PM c:\projectwise\pwz_working\40224606\18208BRDG_SH350_SumQuant01.dgn

Design		Detail		Quantities	
INITIAL	DATE	INITIAL	DATE	INITIAL	DATE
JTF	11-12	CHK	11-12	JTF	11-12
Checked By	PP	Checked By	PP	Checked By	WZ

Print Date: 12/19/2012		0000	Sheet Revisions			Colorado Department of Transportation		As Constructed		SH 350 OVER PURGATOIRE RIVER SUMMARY OF QUANTITIES			Project No./Code	
File Name: 18208BRDG_SH350_SumQuant01.dgn			Date:	Comments	Init.	 902 Erie Avenue Pueblo, CO 81001 Phone: 719-546-5438 FAX: 719-546-5702 Region 2 JDH	No Revisions:		Designer: J. Fuller Structure 0-19-R Detailer: C. Kuthy Numbers			FBR 3501-013		
Horiz. Scale: None Vert. Scale: None							Revised:					18208		
Staff Bridge Branch - Unit 0226 DDG							Void:		Sheet Subset: Bridge Subset Sheets: B02 of 31		Sheet Number 23			
 4601 DTC Boulevard, Suite 700 Denver, CO 80237 Phone: (303) 221-7275 Fax: (303) 221-7276														

SUMMARY OF QUANTITIES 1


Item No.	Description	Unit	Super-structure	Abut. 1	Pier 2	Pier 3	Abut. 4	Approach Slab	Total
202	Removal of Bridge	Each	-	-	-	-	-	-	1
206	Structure Excavation	CY	-	420	44	118	269	-	851
206	Structure Backfill (Class 1)	CY	-	256	-	-	166	-	422
206	Structure Backfill (Class 2)	CY	-	77	35	104	46	-	262
206	Mechanical Reinforcement of Soil	CY	-	256	-	-	166	-	422
403	HBP (GR SX)(75)(PG 64-22)	Ton	166	-	-	-	-	25	191
502	Drilling Hole to Facilitate Pile Driving	LF	-	150	-	-	-	-	150
502	Pile Tip	Each	-	10	-	-	10	-	20
502	Steel Pile (HP 12x74)	LF	-	254	-	-	305	-	559
503	Drilled Caisson (42 Inch)	LF	-	-	105	90	-	-	195
515	Waterproofing (Membrane)	SY	1026	-	-	-	-	151	1177
518	Bridge Expansion Device (0-4 Inch)	LF	-	-	-	-	-	75	75
601	Concrete Class D (Bridge)	CY	318	45	40	42	32	78	555
602	Reinforcing Steel (Epoxy Coating)	LB	78900	3551	8036	8511	3216	15441	117655
606	Bridge Rail Type 10M	LF	513	-	-	-	-	94	607
618	Prestressed Concrete Box (Depth 32" Through 48")	SF	9057	-	-	-	-	-	9057

KEYNOTES:

1 Includes all structure quantities between back to back of approach slabs. Riprap and unclassified excavation is included in roadway quantities.

22463 4:26:21 PM c:\projectwise\pwz_working\0224606\18208BRDG_SH350_TypSec01.dgn

Design		Detail		Quantities	
INITIAL	DATE	INITIAL	DATE	INITIAL	DATE
JTF	10-12	DET	10-12	JTF	11-12
Checked By	PP	Checked By	PP	Checked By	WZ

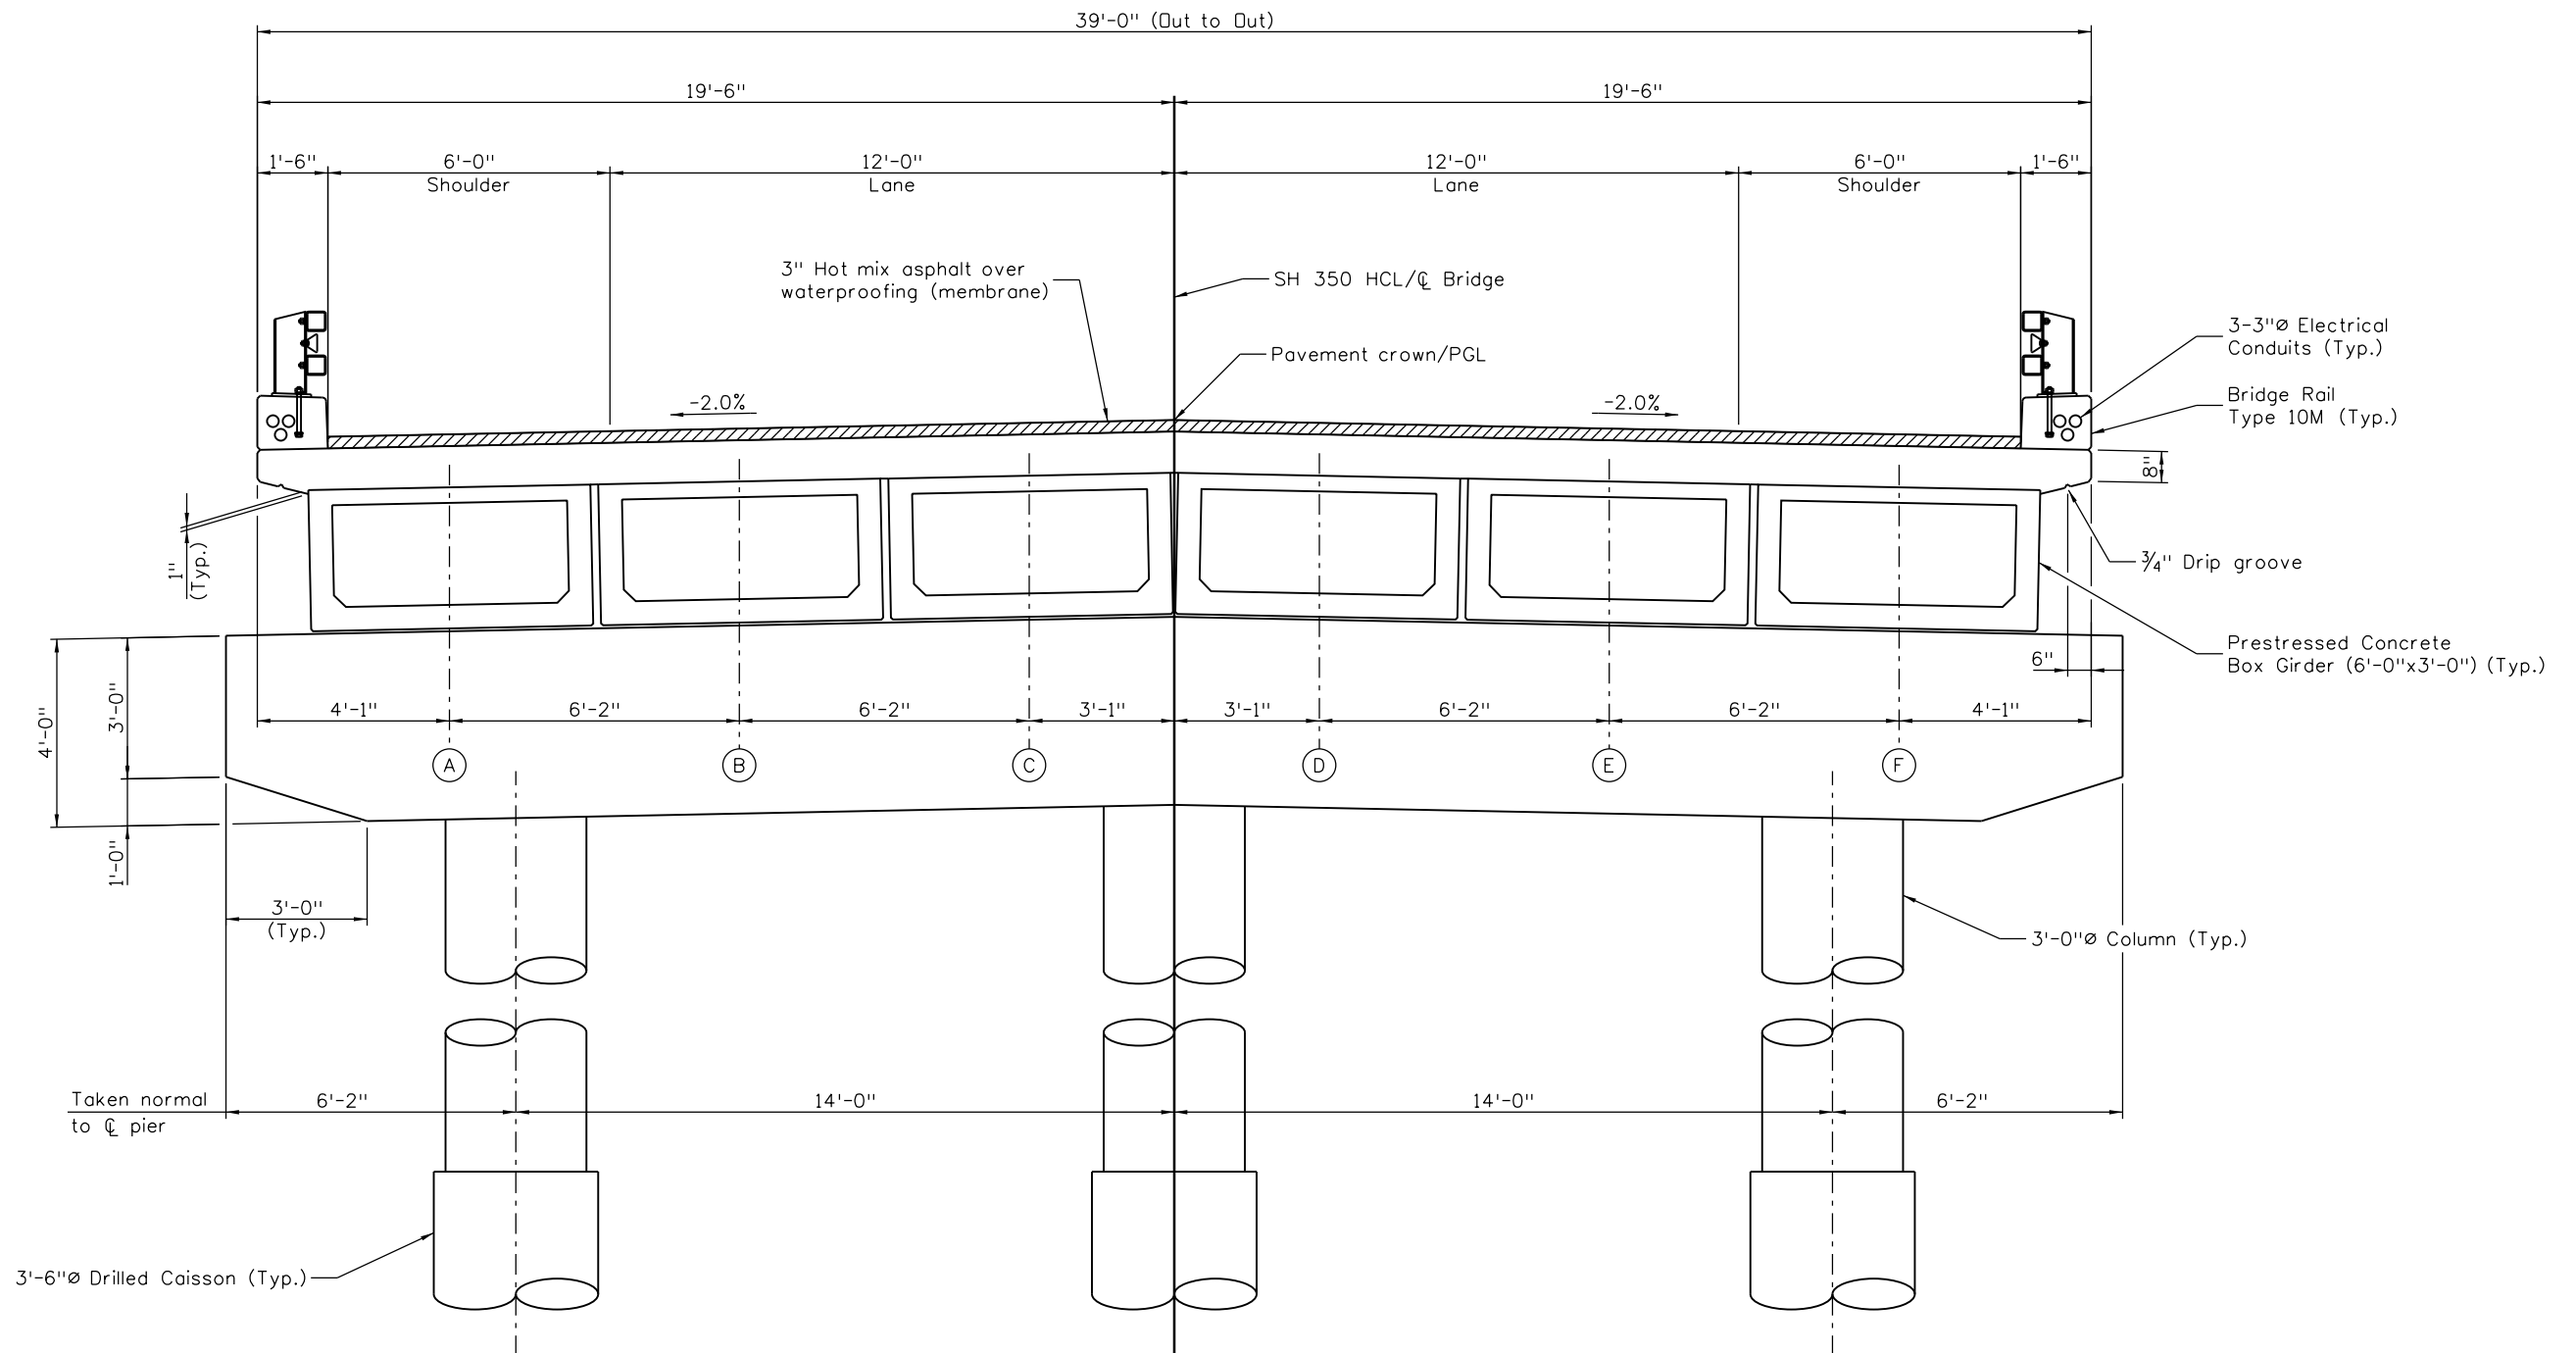



TYPICAL SECTION
(Looking ahead station)

Print Date: 12/19/2012			Sheet Revisions			 Colorado Department of Transportation 902 Erie Avenue Pueblo, CO 81001 Phone: 719-546-5438 FAX: 719-546-5702 Region 2 JDH	As Constructed		SH 350 OVER PURGATOIRE RIVER TYPICAL SECTION				Project No./Code	
File Name: 18208BRDG_SH350_TypSec01.dgn			Date:	Comments	Init.		No Revisions:		FBR 3501-013					
Horiz. Scale: 1:4 Vert. Scale: 1:4							Revised:		Designer: J. Fuller	Structure Numbers	0-19-R	18208		
Staff Bridge Branch - Unit 0226 DDG							Void:		Detailer: D. Tanner			Sheet Number 25		
ATKINS 4601 DTC Boulevard, Suite 700 Denver, CO 80237 Phone: (303) 221-7275 Fax: (303) 221-7276									Sheet Subset: Bridge	Subset Sheets: B04 of 31				


[illegible]

18026 11:27:39 PM c:\projectwise\pwrz_working\0224737\18208-HYD-02.dgn


Design		Detail		Quantities	
INITIAL	DATE	INITIAL	DATE	INITIAL	DATE
CD	11-12	ERS	11-12	CD	11-12
Checked By	Checked By	Checked By	Checked By	Checked By	Checked By
JH	JH	JH	JH	JH	JH

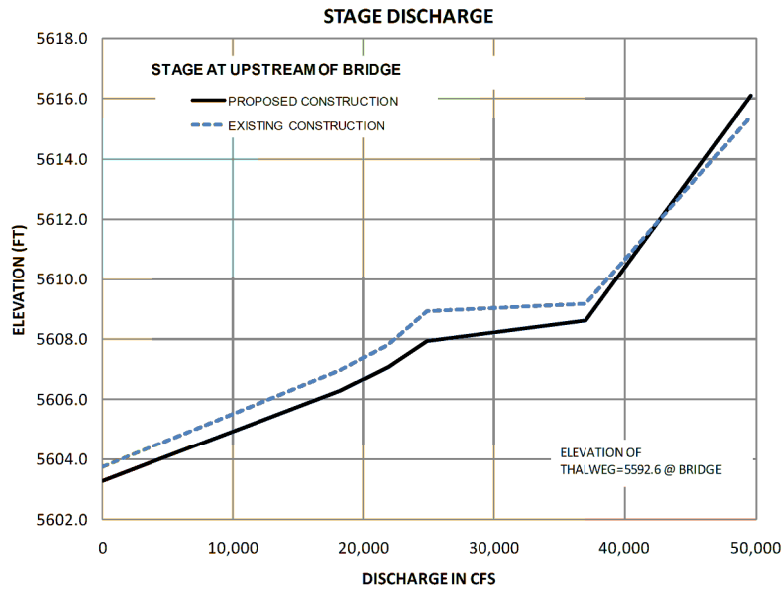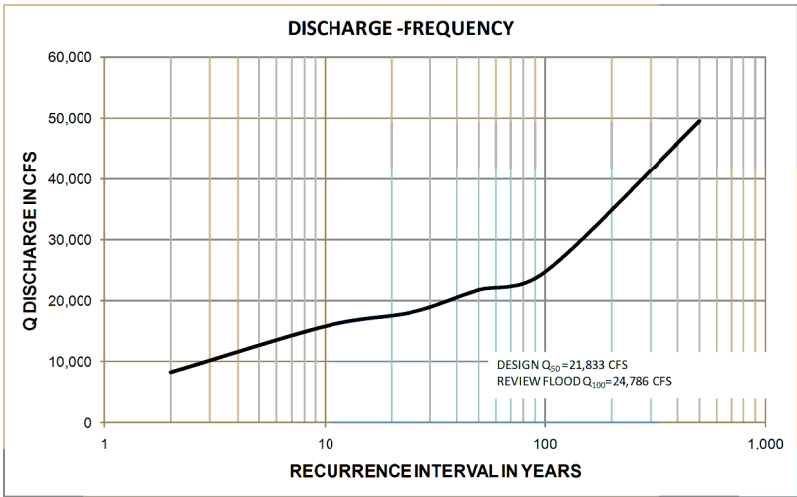


**8" of bed course material may be used in lieu of embankment when geotextile is not used.)

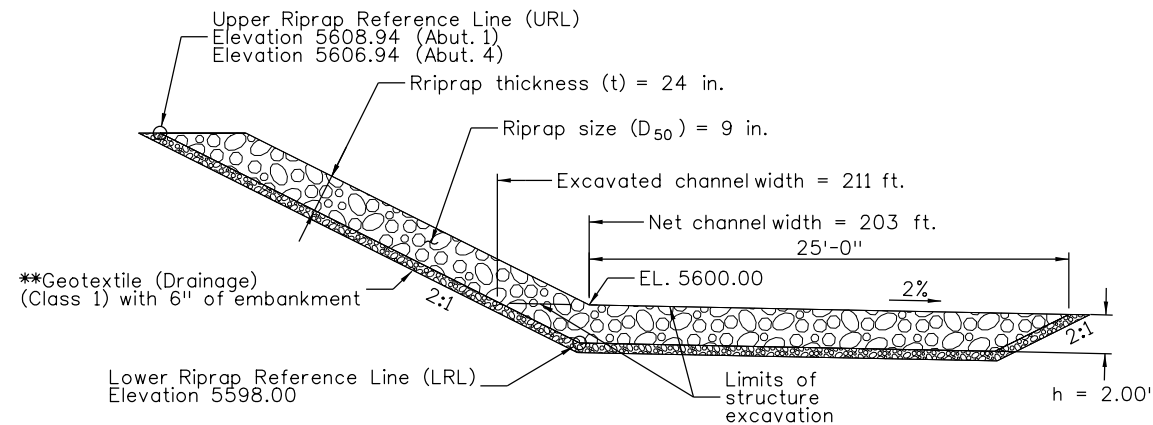

TYPICAL RIPRAP DETAIL

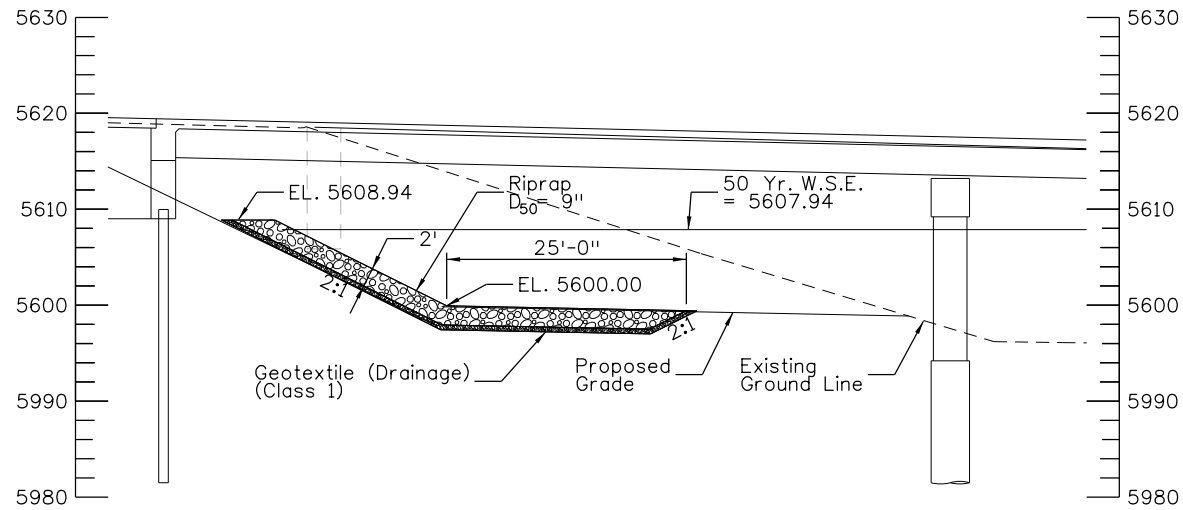

SECTION A-B6

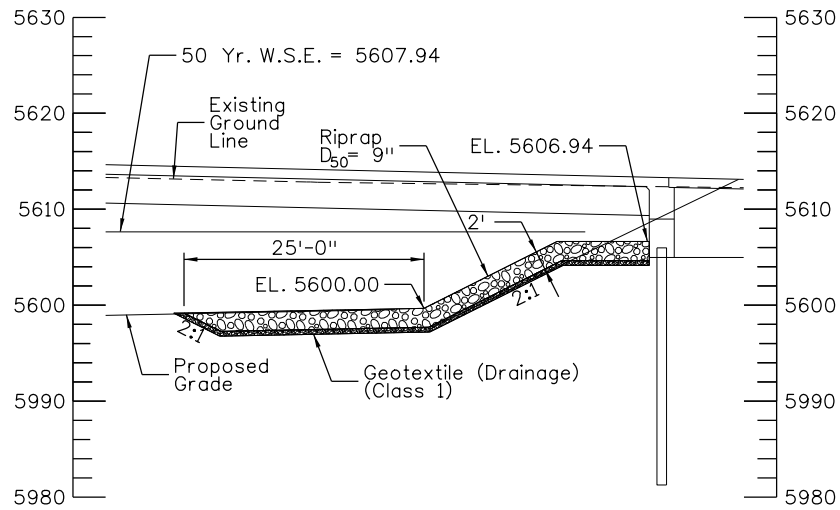

SECTION B-B6

DRAINAGE AREA 0.45 SQUARE MILES

CHANNEL DESCRIPTION

BOTTOM MATERIAL: COHESIVE ☐ NON-COHESIVE ☒
BOTTOM MATERIAL SIZE: CLAY ☐ SILT ☐ SAND ☒ GRAVEL ☐
COBBLES ☐ OTHER ☐
STREAM FORM: STRAIGHT ☐ MEANDERING ☒ BRAIDED ☐
MANNINGS "N" FOR DESIGN: CHANNEL = 0.035 OVERBANK = 0.04
DEBRIS: BRUSH ☒ TREES/LOGS ☐ ICE ☐ OTHER ☐

COMPARISION OF HYDRAULICS A

	VELOCITY	REQUIRED FREEBOARD	AVAILABLE FREEBOARD	MAX. BACKWATER
EXISTING CHANNEL	12.7 fps.	3.3 FT.	0.51 FT.	2.1 FT.
PROPOSED CHANNEL	10.1 fps.	2.8 FT.	3.61 FT.	1.3 FT.

Print Date: 2/1/2013

File Name: 18208-HYD-02.dgn

Horiz. Scale: NTS

Vert. Scale:

NTS

Staff Bridge Branch - Unit 0226

DDG

ATKINS

4601 DTC Boulevard, Suite 700
Denver, CO 80237
Phone: (303) 221-7275 Fax: (303) 221-7276

Sheet Revisions

Date:	Comments	Init.



Colorado Department of Transportation



Region 02

902 Erie Avenue
Pueblo, CO 81001
Phone: 719-546-5438 FAX: 719-546-5702

JDH

As Constructed

No Revisions:

Revised:

Void:

**SH 350 OVER PURGATOIRE RIVER
HYDRAULIC INFORMATION
(SHEET 2 OF 2)**

Designer: C. Das

Detailer: E. Schawo

Sheet Subset: Bridge

Structure
Numbers

0-19-R


Subset Sheets: B07 of 31

Project No./Code

FBR 3501-013


18208

Sheet Number **28**

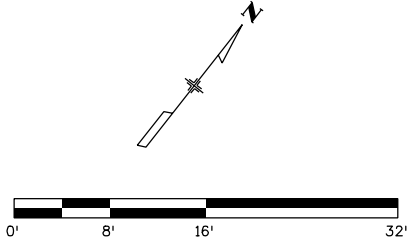

NOTE:

- | | | | | | | | | | | | |
|--|--|--|--|----------------|--|---|--|--------------------------|--|-----------------|--|
| Print Date: 2/1/2013 | |  Colorado Department of Transportation
902 Erie Avenue
Pueblo, CO 81001
Phone: 719-546-5438 FAX: 719-546-5702
Region 02 | | As Constructed | | SH 350 OVER PURGATOIRE RIVER
CONSTRUCTION LAYOUT
(SHEET 1 OF 2) | | Project No./Code | | | |
| File Name: 18208BRDG_SH350_ConstLayout01.dgn | | | | No Revisions: | | | | FBR 3501-013 | | | |
| Horiz. Scale: 1:16 Vert. Scale: 1:16 | | | | Revised: | | Designer: J. Fuller | | Structure 0-19-R | | 18208 | |
| Staff Bridge Branch - Unit 0226 DDG | | | | Void: | | Detailer: D. Tanner | | Numbers | | Sheet Number 29 | |
|  4601 DTC Boulevard, Suite 700
Denver, CO 80237
Phone: (303) 221-7275 Fax: (303) 221-7276 | | | | | | Sheet Subset: Bridge | | Subset Sheets: B08 of 31 | | | |

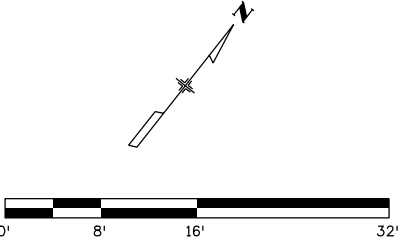

NOTE:

1. 3"Ø Electrical conduit shall be bent as shown to clear barrier railpost. Expansion coupler is required at expansion joint and shall be paid for under item 613 3 Inch Electrical Conduit (Plastic).

Print Date: 2/1/2013			Sheet Revisions			Colorado Department of Transportation		As Constructed		SH 350 OVER PURGATOIRE RIVER CONSTRUCTION LAYOUT (SHEET 2 OF 2)			Project No./Code	
File Name: 18208BRDG_SH350_ConstLayout02.dgn			Date:	Comments	Init.	 902 Erie Avenue Pueblo, CO 81001 Phone: 719-546-5438 FAX: 719-546-5702 Region 02JDH	No Revisions:		FBR 3501-013					
Horiz. Scale: 1:16 Vert. Scale: 1:16							Revised:		Designer: J. Fuller		Structure Numbers		18208	
Staff Bridge Branch - Unit 0226 DDG							Void:		Detailer: D. Tanner					
ATKINS 4601 DTC Boulevard, Suite 700 Denver, CO 80237 Phone: (303) 221-7275 Fax: (303) 221-7276							Sheet Subset: Bridge		Subset Sheets: B09 of 31		Sheet Number		30	


811

FOR BURIED UTILITY INFORMATION
THREE (3) BUSINESS DAYS
BEFORE YOU DIG
CALL 811
(or 1-800-922-1987)
UTILITY NOTIFICATION
CENTER OF COLORADO (UNCC)
www.uncc.org



PILE SUMMARY TABLE

Location	Pile size	Pile cutoff elev.	Minimum tip elev.	Estimated tip elev.	Maximum pile load (Tons)	Type
Abut. 1	HP 12x74	5610.32	5583.00	5585.0	91.0	End Bearing
Abut. 2	HP 12x74	5606.46	5578.46	5576.0	91.0	End Bearing

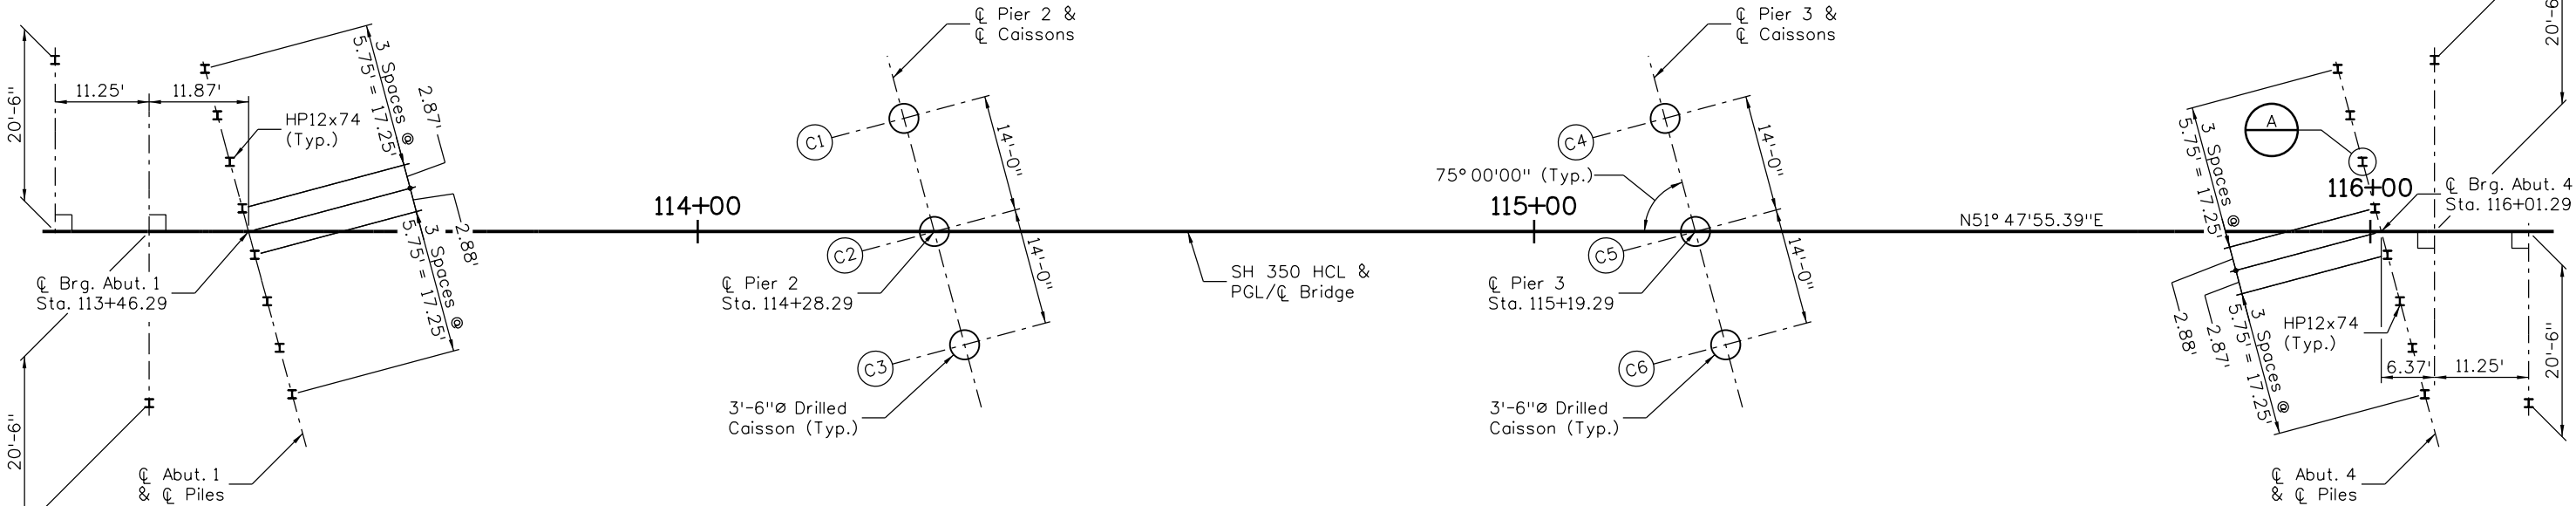


FOUNDATION LAYOUT

Scale: 1"=20'-0"


NOTE:

- HP12x74 Pile dimensions shown are at bottom of concrete.
- Dimensions shown are measured horizontally and do not reflect vertical changes due to grade or terrain.
- The estimated abutment pile tip elevation is the engineer's estimate of the final tip elevation and is provided for information only. Actual depths will vary in the field. The minimum pile tip elevation is established to ensure a minimum pile penetration below the abutment at abutment 4 and to ensure a minimum pile penetration below the scour elevation at abutment 1.
- Pre-drilling of piles may be required to facilitate pile installation in native soil and to achieve the minimum pile tip elevation. See CDDT standard specification section 502.
- Furnishing and placing of Cylindrical void form (CMP) and pea gravel shall be paid for under item 502 Drilling Hole to Facilitate Pile Driving.
- For caisson details, see sheet B11.

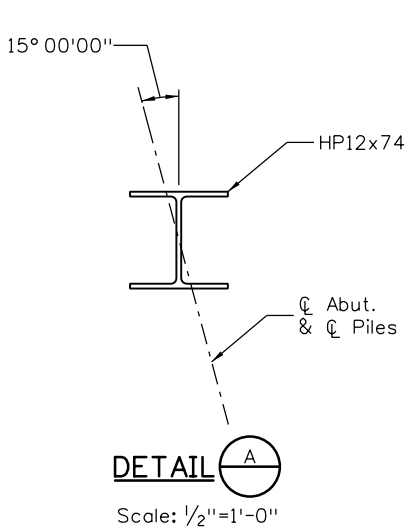


DETAIL A

Scale: 1/2"=1'-0"

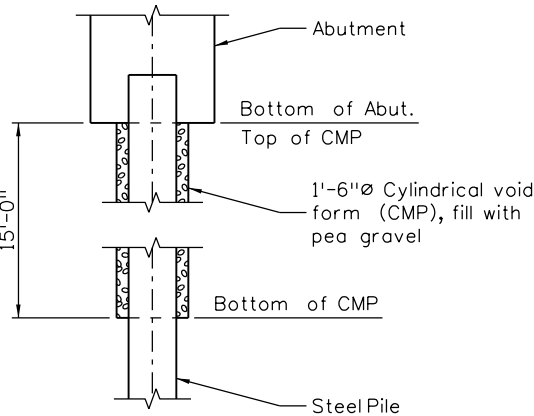

PILE PLACEMENT DETAIL

(Applies at Abut. 1 only)

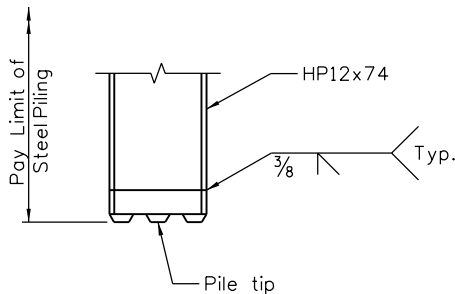

PILE REINFORCING TIP

Scale: 1/2"=1'-0"

Print Date: 12/19/2012

File Name: 18208BRDG_SH350_FoundLyt01.dgn

Horiz. Scale: As Noted Vert. Scale: As Noted

Staff Bridge Branch - Unit 0226 DDG



4601 DTC Boulevard, Suite 700
Denver, CO 80237
Phone: (303) 221-7275 Fax: (303) 221-7276

Sheet Revisions		
Date:	Comments	Init.



Colorado Department of Transportation


902 Erie Avenue
Pueblo, CO 81001
Phone: 719-546-5438 FAX: 719-546-5702

Region 2 JDH

As Constructed		SH 350 OVER PURGATOIRE RIVER FOUNDATION LAYOUT			Project No./Code
No Revisions:		Designer: J. Fuller Structure: D-19-R			FBR 3501-013
Revised:		Detailer: J. Lukas Subset Sheets: B10 of 31			18208
Void:		Sheet Subset: Bridge			Sheet Number 31

22463 4:27:11 PM c:\project\wise\p\wz_working\0224606\18208BRDG_SH350_Caisson01.dgn

Design		Detail		Quantities	
INITIAL	DATE	INITIAL	DATE	INITIAL	DATE
Designed By	JTF	Detailed By	CHK	Quantities By	JTF
Checked By	PP	Checked By	PP	Checked By	WZ

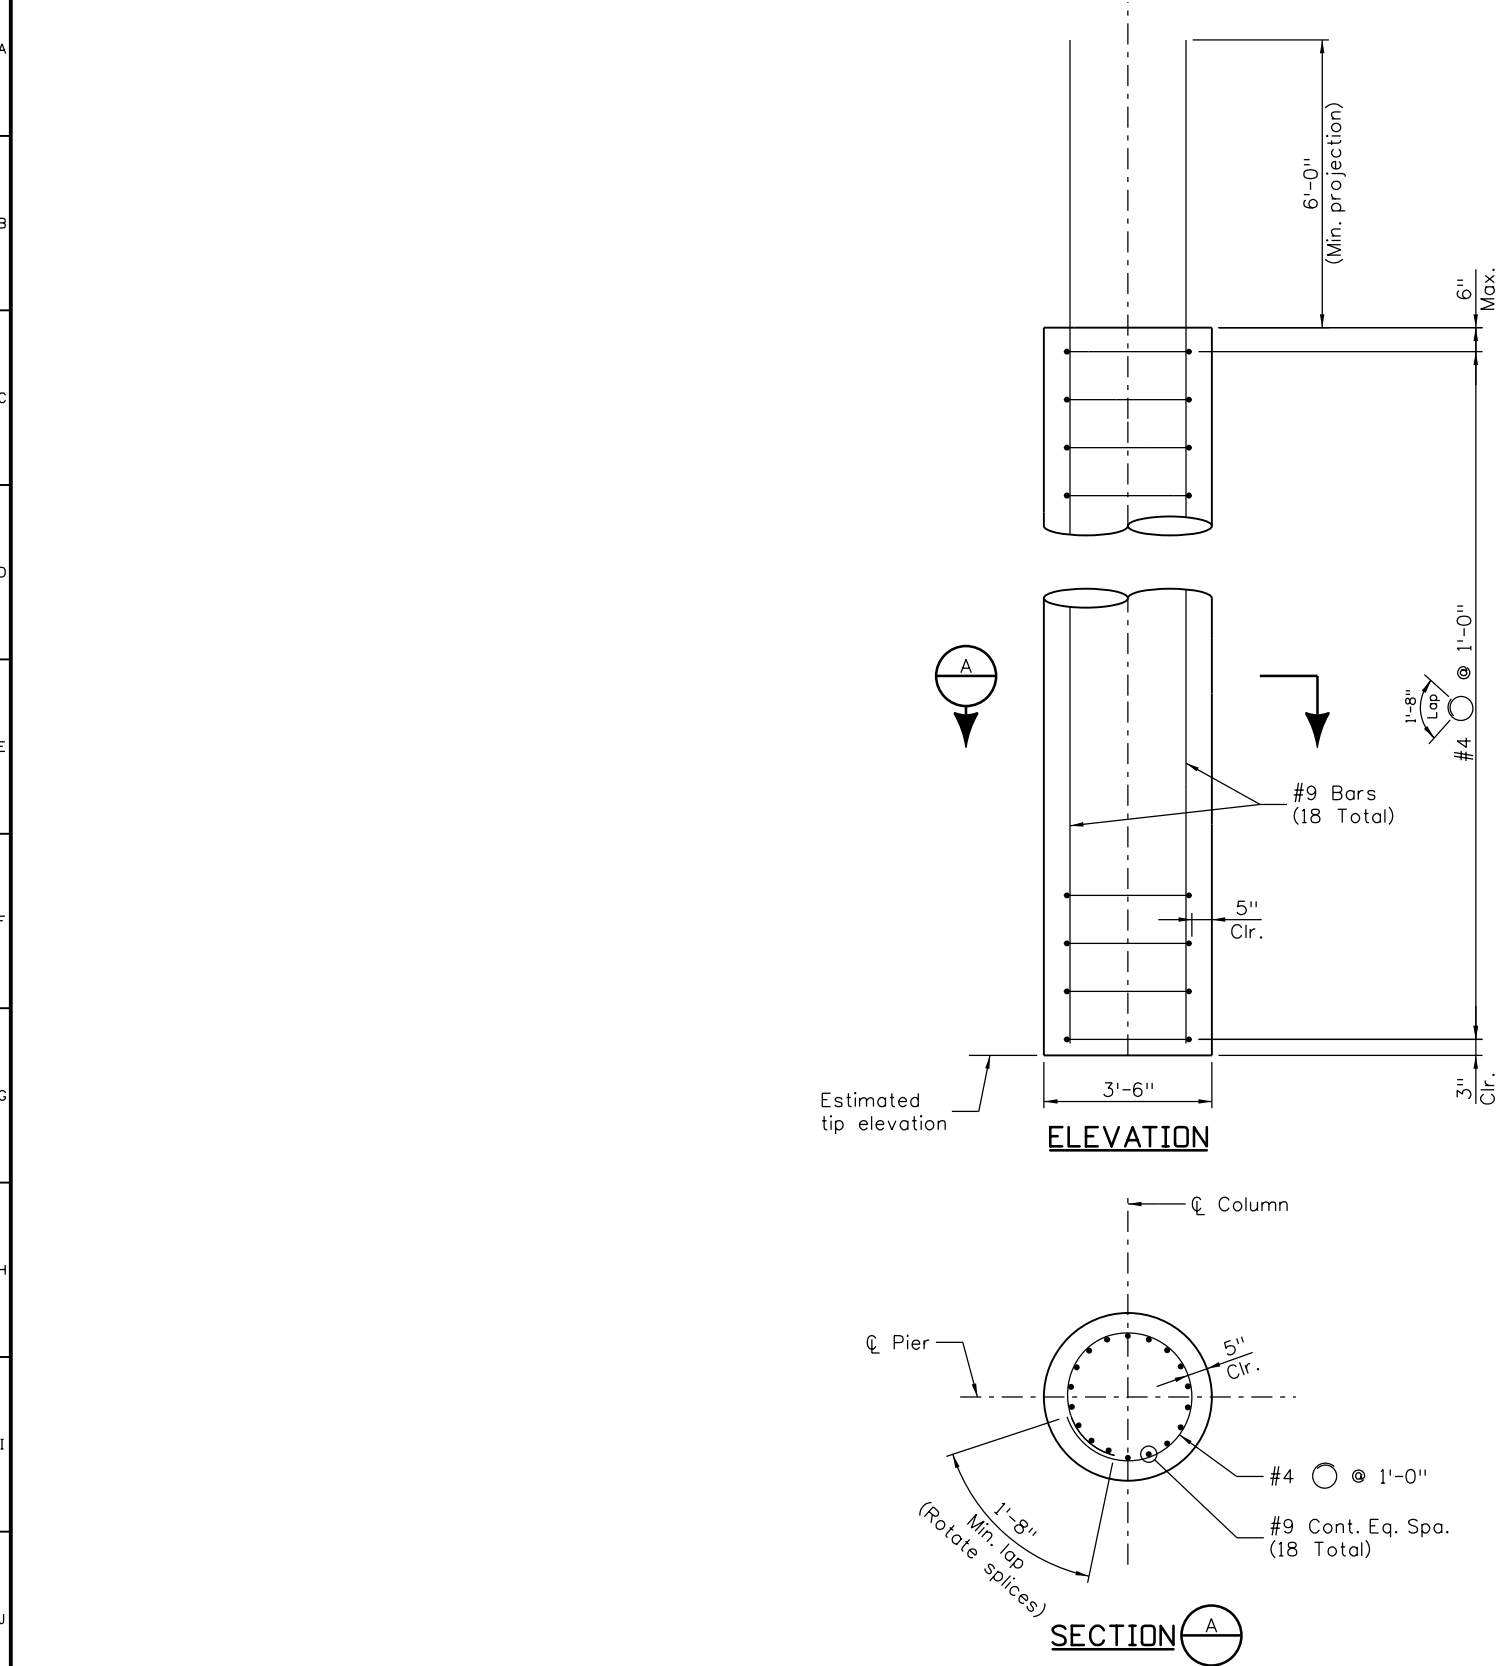

CAISSON SUMMARY TABLE

Location	Caisson diameter	Top of caisson elev.	Estimated bedrock elev.	Minimum penetration into bedrock (Ft.)	Estimated tip elev.	Factored maximum load (Kips)	Unfactored maximum load (Kips)
Pier 2	42" Ø	5595.63	5587.70	27'-0"	5560.7	924.0	675.0
Pier 3	42" Ø	5590.63	5587.70	27'-0"	5560.7	924.0	675.0



FOR BURIED UTILITY INFORMATION
**THREE (3) BUSINESS DAYS
BEFORE YOU DIG**
CALL 811
(or 1-800-922-1987)
UTILITY NOTIFICATION
CENTER OF COLORADO (UNCC)
www.uncc.org




NOTES:

- Drilled caisson concrete shall be class BZ.
- For location of caisson, see sheet B10.
- Bars projecting from top of caisson shall be placed to fit inside the reinforcing cage of the pier column. Projecting bars shall be included in the cost of item 503, drilled caisson.
- Lap splices shall be securely tied or clamped with engineer approved mechanical couplers, or butt welds conforming to AWS, may be substituted for lap splices. Contractor shall be responsible for assembling and supporting the reinforcing cage to safely resist all loads imposed during handling and concrete placement. Cost of splices is included in item 503.


Print Date: 12/19/2012			Sheet Revisions			Colorado Department of Transportation		As Constructed		SH 350 OVER PURGATOIRE RIVER CAISSON DETAILS			Project No./Code		
File Name: 18208BRDG_SH350_Caisson01.dgn			Date:	Comments	Init.	DOT DEPARTMENT OF TRANSPORTATION	902 Erie Avenue Pueblo, CO 81001 Phone: 719-546-5438 FAX: 719-546-5702		No Revisions:					FBR 3501-013	
Horiz. Scale: 1:4 Vert. Scale: 1:4							Revised:		Designer: J. Fuller Structure: 0-19-R						
Staff Bridge Branch - Unit 0226 DDG							Void:		Detailer: C. Kuthy Numbers:		18208				
ATKINS 4601 DTC Boulevard, Suite 700 Denver, CO 80237 Phone: (303) 221-7275 Fax: (303) 221-7276							Region 2 JDH		Sheet Subset: Bridge Subset Sheets: B11 of 31		Sheet Number 32				

22463 4:27:17 PM c:\projectwise\pwrz_working\0224606\18208BRDG_SH350_Abut1_01.dgn

Design		Detail		Quantities	
INITIAL	DATE	INITIAL	DATE	INITIAL	DATE
Designed By	10-12	DET	10-12	Quantities By	11-12
Checked By	11-12	PP	11-12	Checked By	11-12

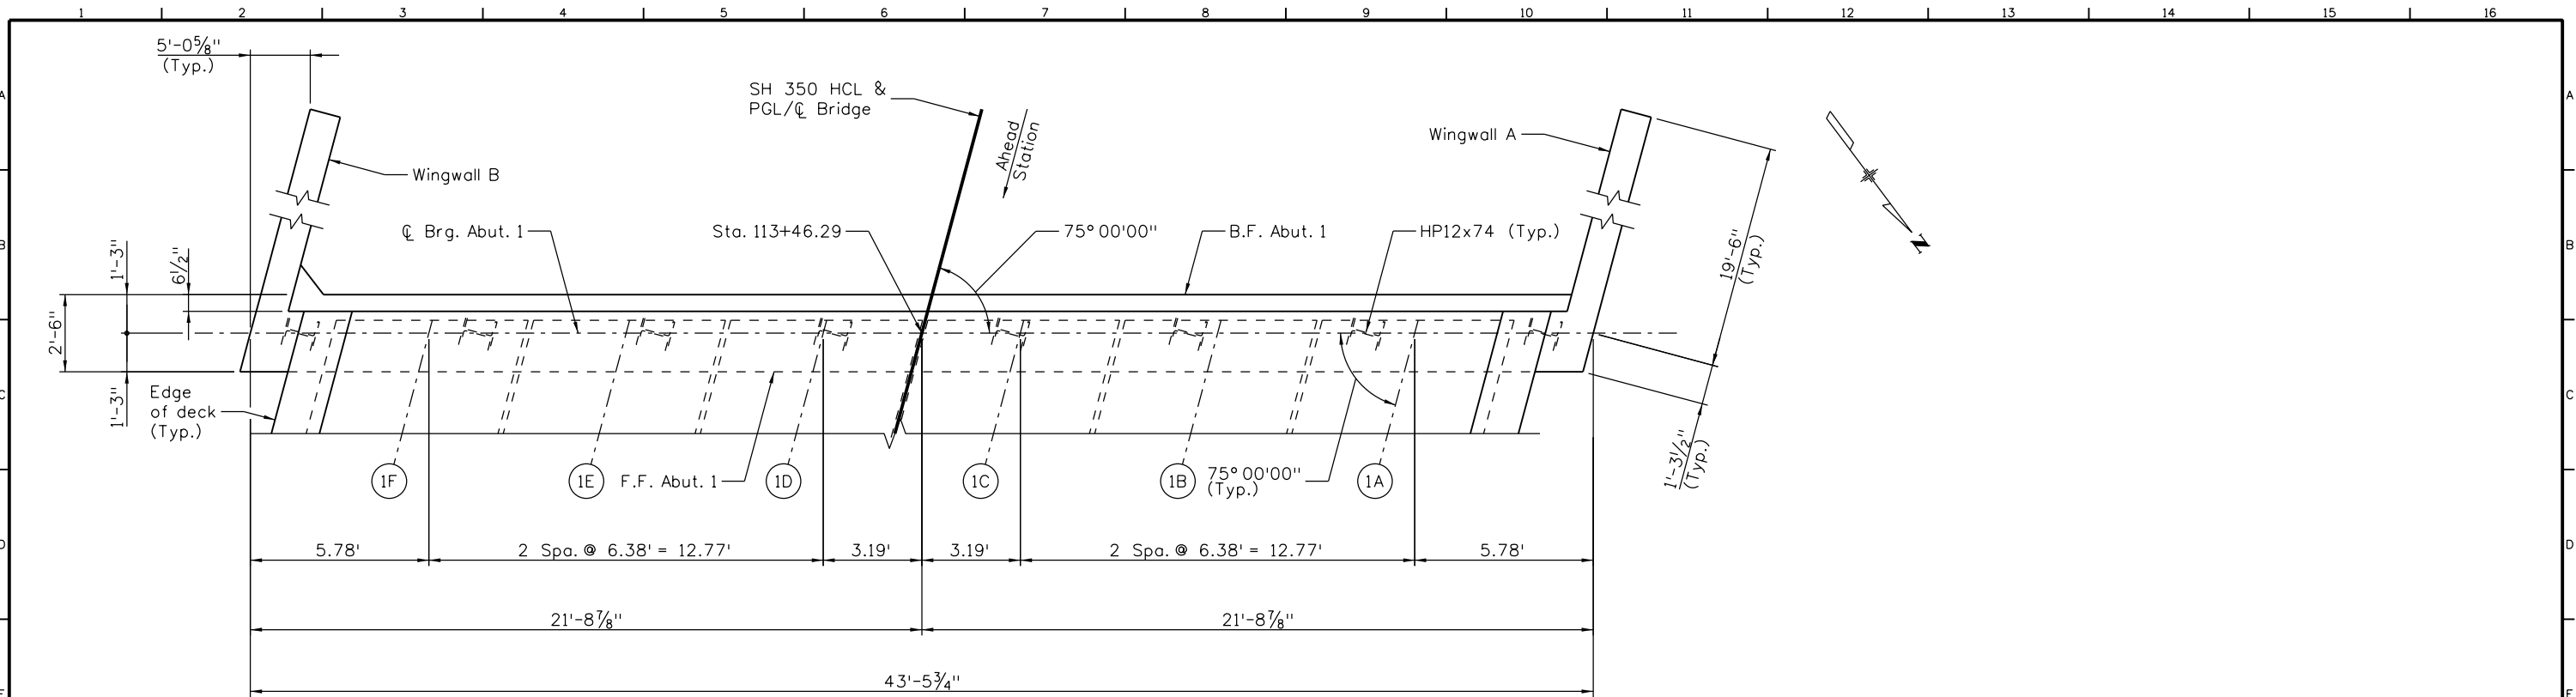

PLAN

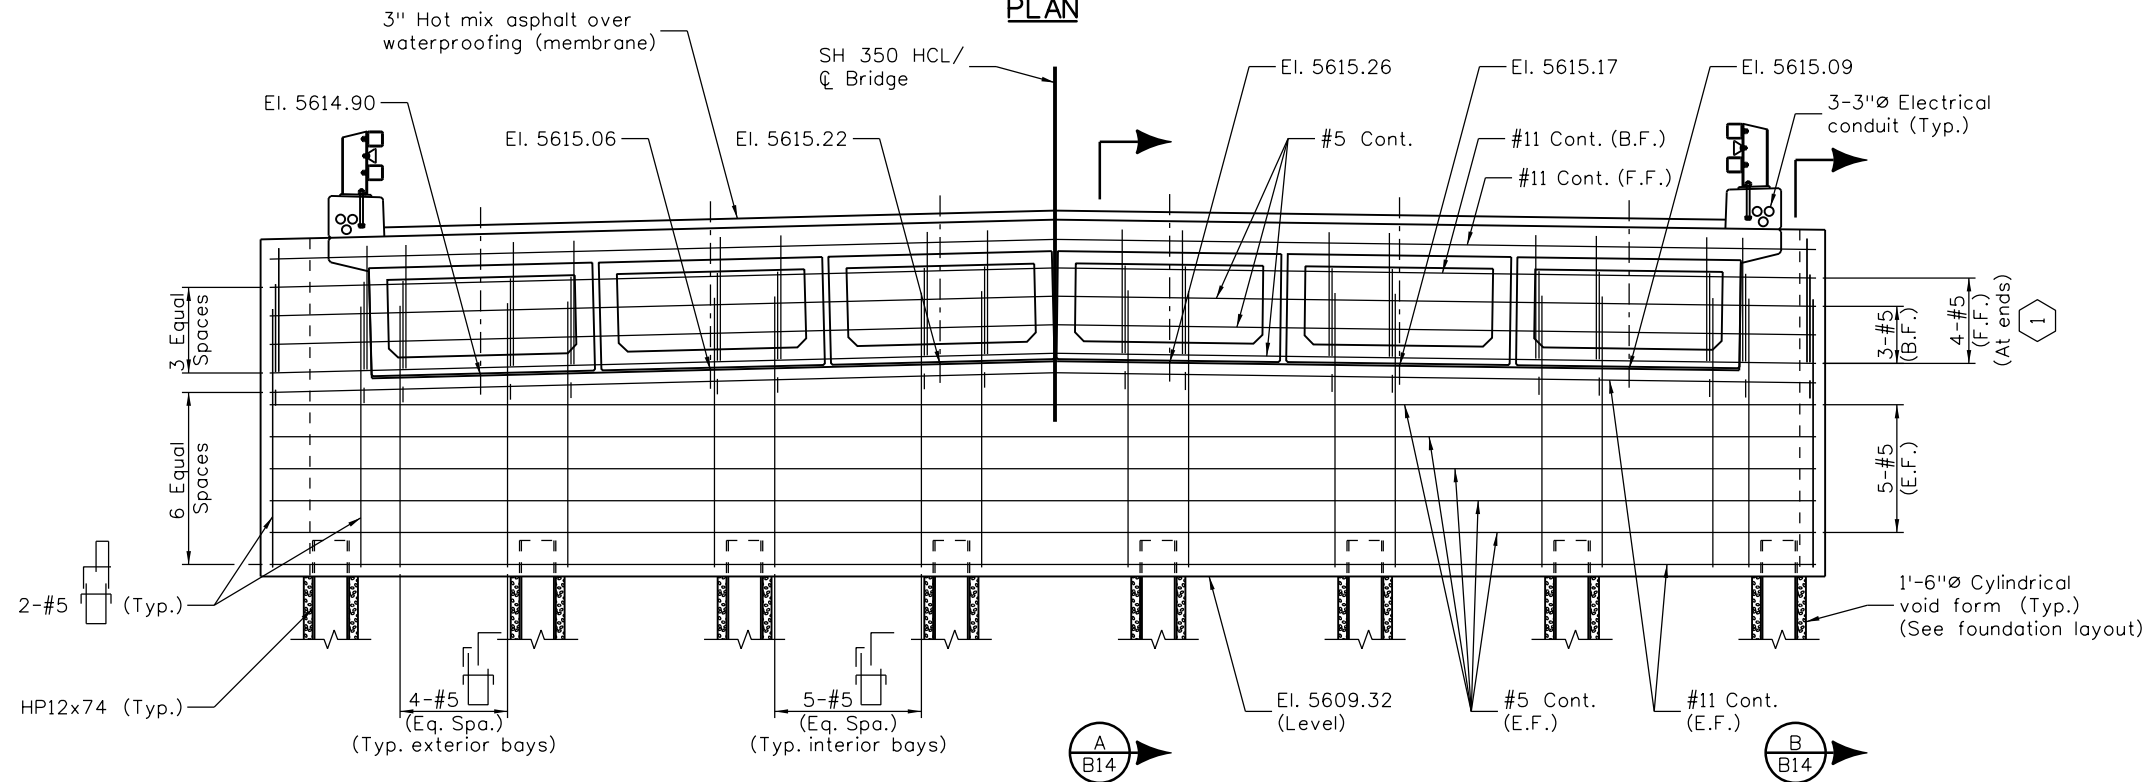

ELEVATION
(Looking Back Station)

NOTES:

- Elevations shown are at CL bearing. Girder seat elevations are at CL bearing at CL girder at bottom of leveling strip.
- All dimensions are horizontal. Horizontal dimensions measured along CL brg. abut.
- The top of the abutment backwall shall match slope and grade of the roadway.
- For pile layout, see dwg. no. B10.
- Reinforcement shown on this sheet is for clarity of placement. For details of this reinforcement and all other reinforcement, see sections on dwg. no. B14.
- For bearing seat details, see sheet B14.
- For wingwall details, see sheet B15.




KEYNOTES:

- 1 #5 in front face shall be cut to provide 2" clear to girders.
#5 in back face shall be continuous for full width of abutment.

Print Date: 12/19/2012		0000	Sheet Revisions			 902 Erie Avenue Pueblo, CO 81001 Phone: 719-546-5438 FAX: 719-546-5702 Region 2	
------------------------	--	-----------------	-----------------	--	--	---	--

22463 4:27:32 PM c:\projectwise\pwz_working\0224606\18208BRDG_SH350_AbutDet01.dgn

Design		Detail		Quantities	
Designed By	Checked By	INITIAL	DATE	INITIAL	DATE
JTF	PP	JTF	10-12	JTF	11-12
Checked By	Checked By	PP	11-12	WZ	11-12

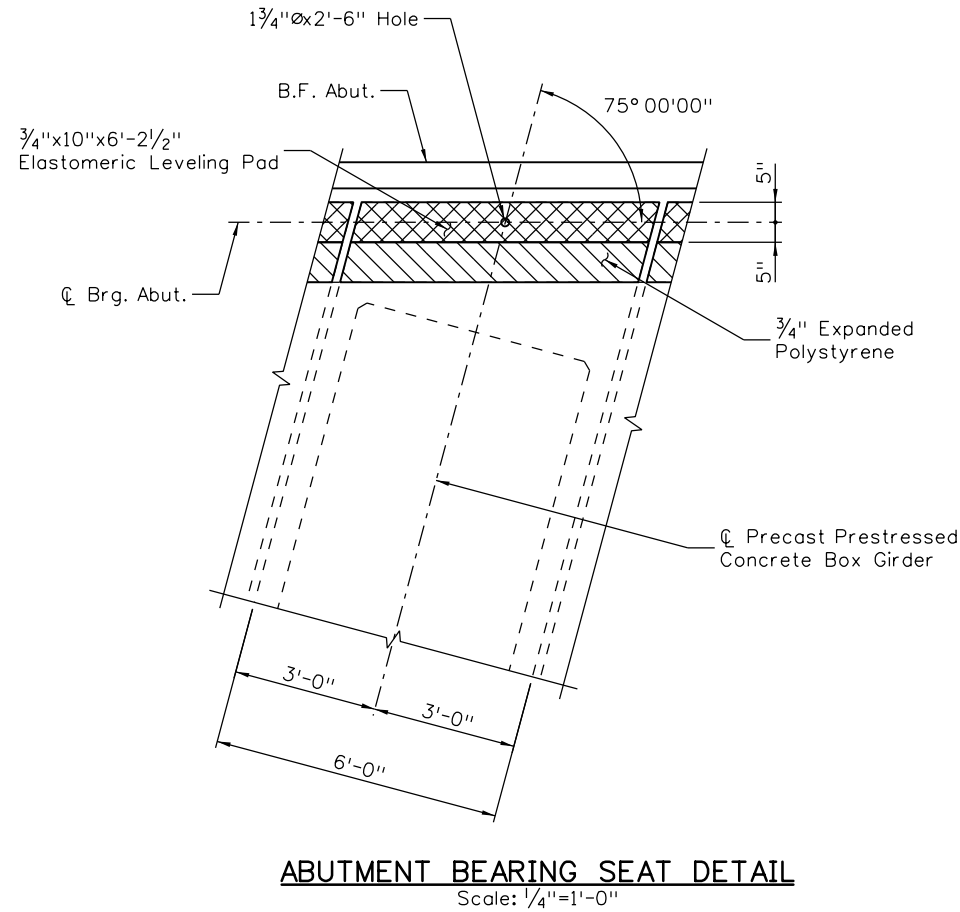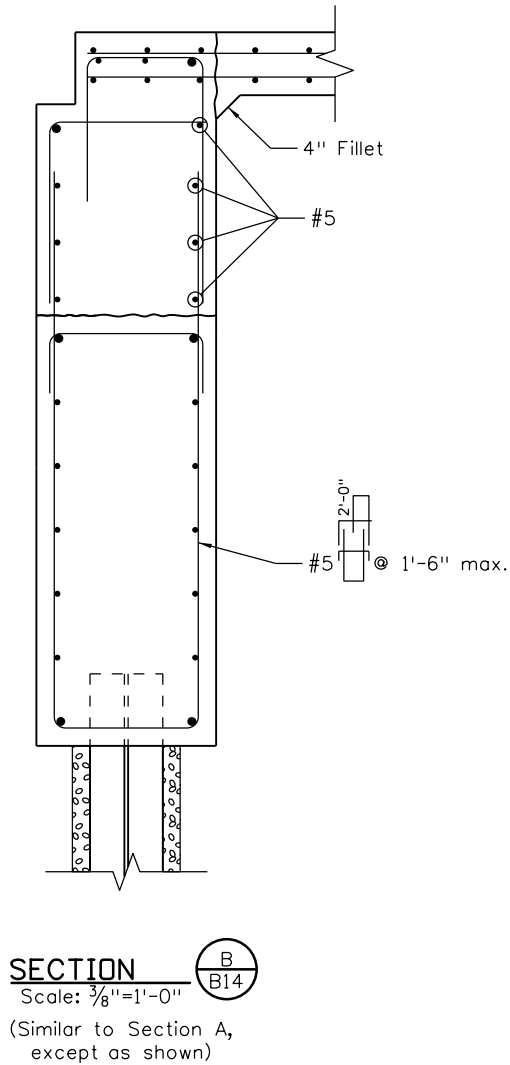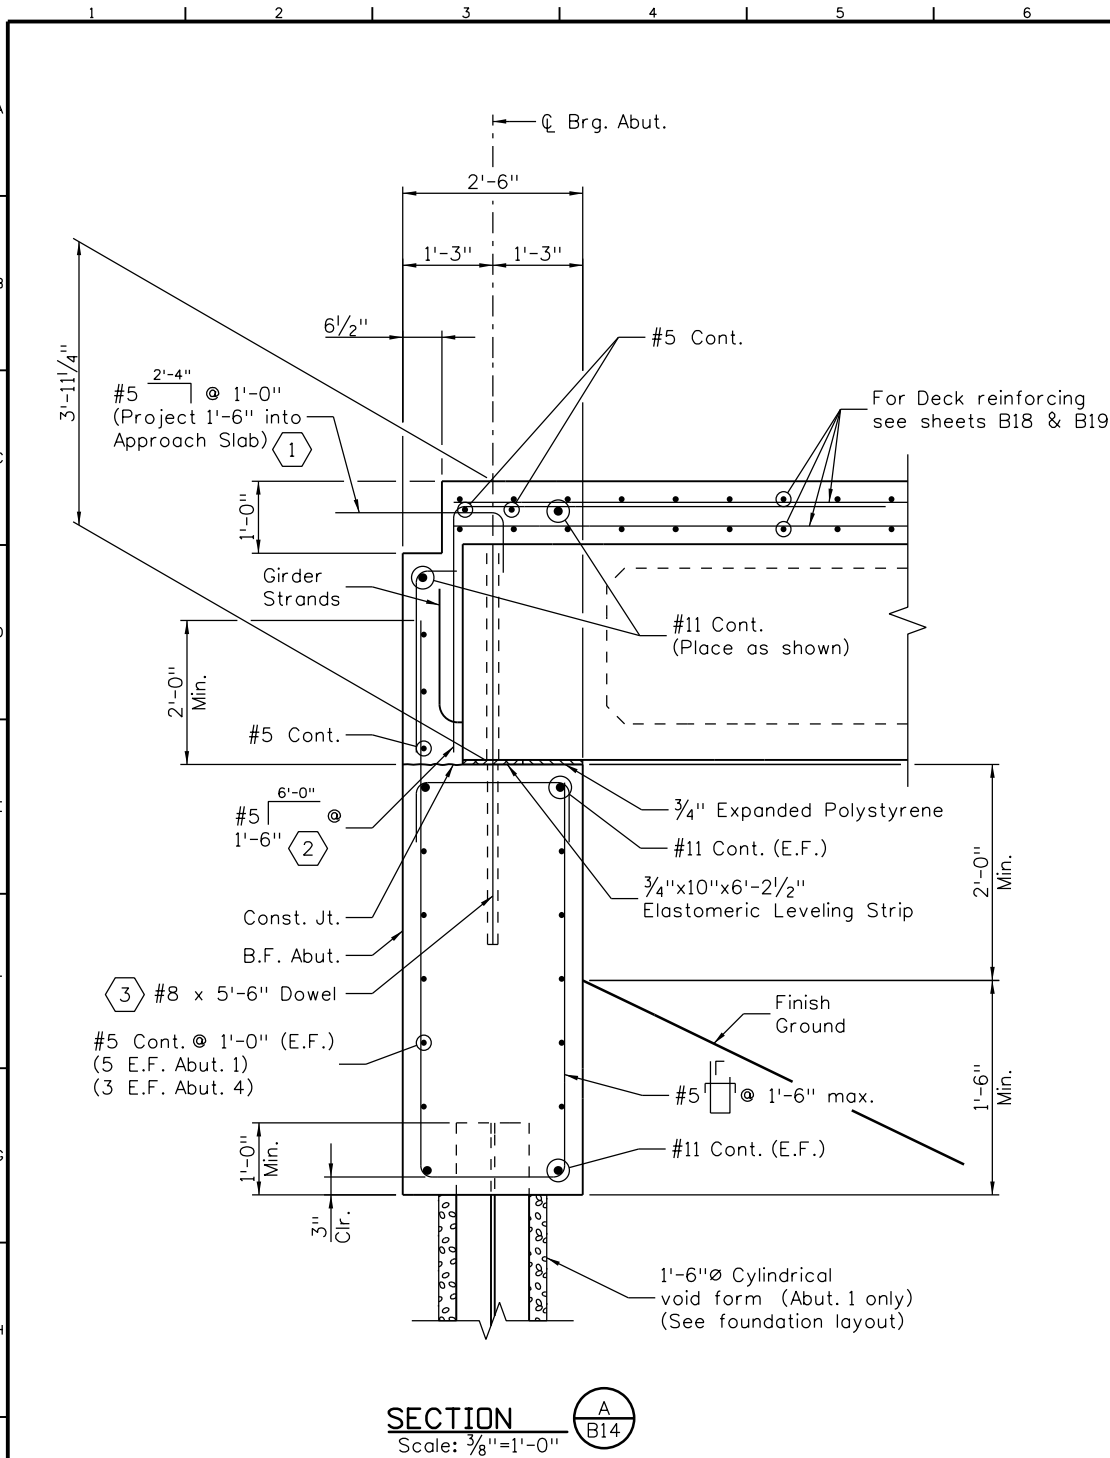

KEY NOTES:

- Rotate leg as needed to clear girder.
- Space with stirrups.
- Field drill $1\frac{3}{4}" \times 2'-6"$ hole in abutment after girder is set. Use corrugated sleeves cast in girders as template. Secure bar in place by pumping an engineer approved, two-part epoxy from the bottom of the hole to the top of girder. Payment for drilling and grouting holes shall be included in item 601 concrete class D (Bridge). See dwg. no. B20 for additional information.

NOTE:

- Expansion material shall be included in item 601, concrete class D (Bridge).

Print Date: 12/19/2012	
File Name: 18208BRDG_SH350_AbutDet01.dgn	
Horiz. Scale: As Noted	Vert. Scale: As Noted
Staff Bridge Branch - Unit 0226	DDG
ATKINS	4601 DTC Boulevard, Suite 700 Denver, CO 80237 Phone: (303) 221-7275 Fax: (303) 221-7276

Sheet Revisions		
Date:	Comments	Init.


Colorado Department of Transportation	
	902 Erie Avenue Pueblo, CO 81001 Phone: 719-546-5438 FAX: 719-546-5702
Region 2	JDH

As Constructed		SH 350 OVER PURGATOIRE RIVER ABUTMENT DETAILS			Project No./Code
No Revisions:		Designer: J. Fuller			FBR 3501-013
Revised:		Detailer: C. Kuthy	Structure Numbers	D-19-R	18208
Void:		Sheet Subset: Bridge	Subset Sheets: B14 of 31	Sheet Number 35	




22463 4:27:46 PM c:\projectwise\pwz_working\0224606\18208BRDG_SH350_Pier01.dgn

Design		Detail		Quantities	
Designed By	Checked By	INITIAL	DATE	INITIAL	DATE
JTF	PP	JTF	10-12	JTF	11-12
Checked By	Checked By	DET	10-12	Checked By	Checked By
PP	PP	PP	11-12	WZ	11-12

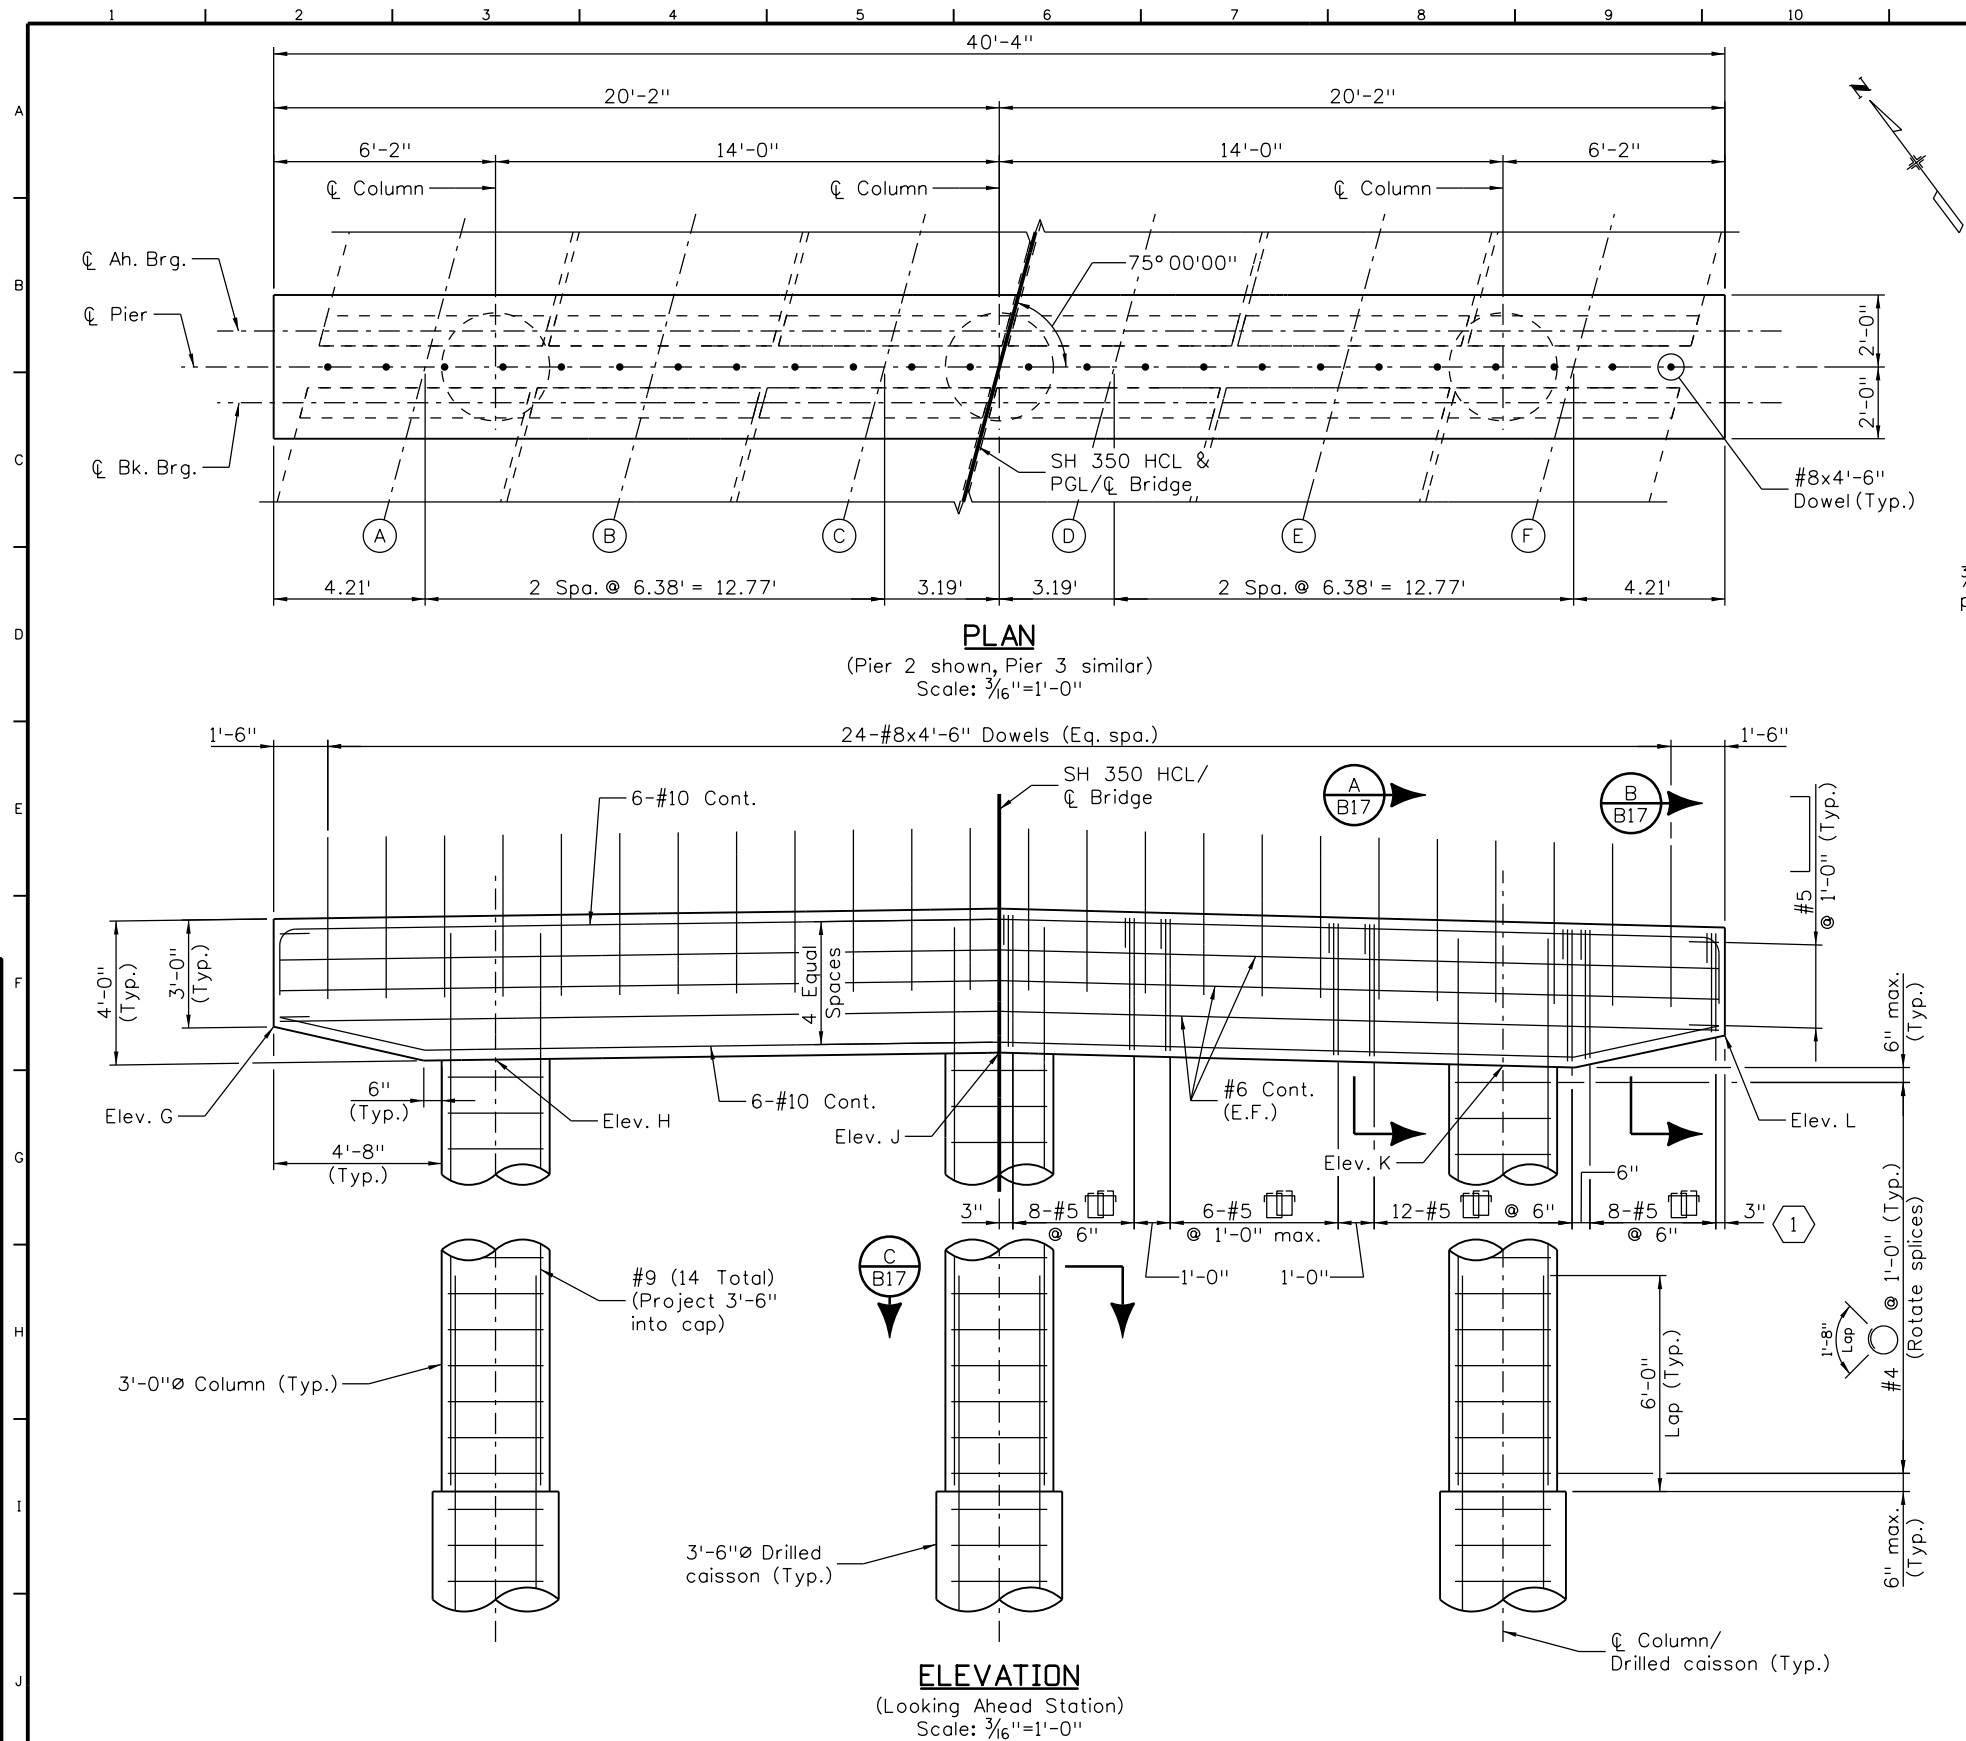

BEARING SEAT ELEVATIONS TABLE

Location	A	B	C	D	E	F
Pier 2	5613.18	5613.26	5613.35	5613.31	5613.15	5612.99
Pier 3	5611.09	5611.17	5611.26	5611.22	5611.06	5610.90

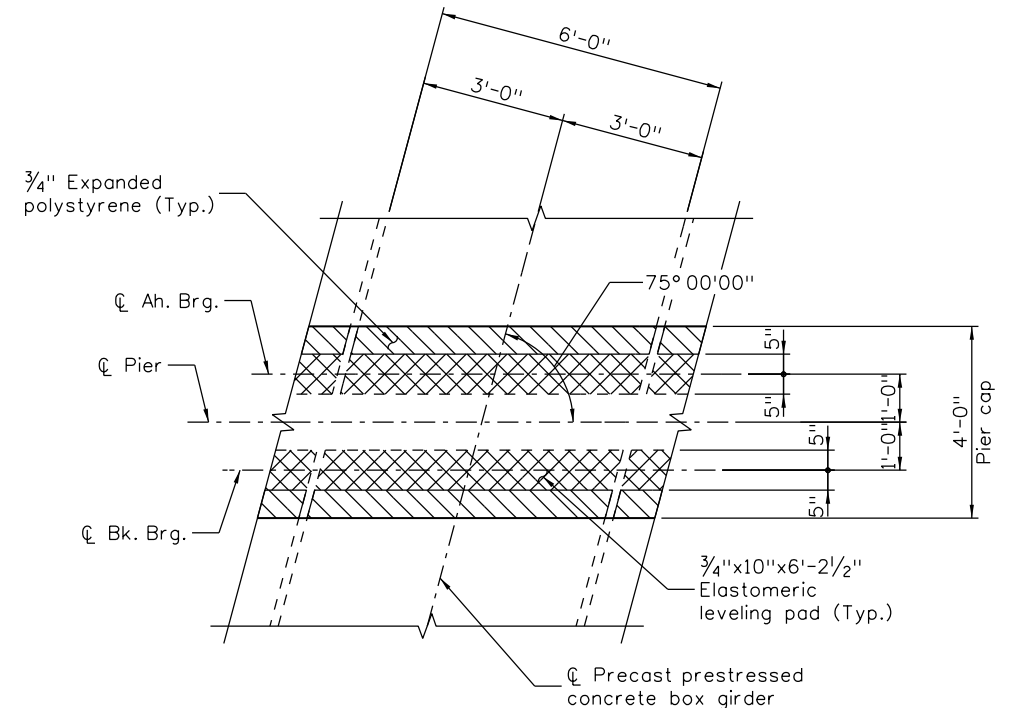

PIER BEARING SEAT DETAIL

Scale: 1/4"=1'-0"

PIER ELEVATIONS TABLE

Location	G	H	J	K	L
Pier 2	5610.16	5609.20	5609.39	5609.03	5609.95
Pier 3	5608.07	5607.11	5607.30	5606.94	5607.86

KEYNOTE:

1 Pier cap stirrup spacing is symmetrical about SH 350 HCL/ Bridge.

Print Date: 12/19/2012	0000
File Name: 18208BRDG_SH350_Pier01.dgn	
Horiz. Scale: As Noted Vert. Scale: As Noted	
Staff Bridge Branch - Unit 0226 DDG	
ATKINS 4601 DTC Boulevard, Suite 700 Denver, CO 80237 Phone: (303) 221-7275 Fax: (303) 221-7276	

Sheet Revisions

Date:	Comments	Init.

Colorado Department of Transportation



Region 2

902 Erie Avenue
Pueblo, CO 81001
Phone: 719-546-5438 FAX: 719-546-5702

JDH

As Constructed

No Revisions:

Revised:

Void:

SH 350 OVER PURGATOIRE RIVER
PIERS 2 AND 3

Designer:	J. Fuller	Structure	D-19-R
Detailer:	D. Tanner	Numbers	
Sheet Subset:	Bridge	Subset Sheets:	B16 of 31

Project No./Code


FBR 3501-013

18208

Sheet Number 37

22463 4:27:53 PM c:\projectwise\pwz_working\02224606\18208BRDG_SH350_PierDet01.dgn

Design		Detail		Quantities	
Designed By	Checked By	INITIAL	DATE	INITIAL	DATE
JTF	PP	JTF	10-12	JTF	11-12
Checked By	Checked By	DET	11-12	Checked By	Checked By
PP	PP	PP	11-12	WZ	11-12

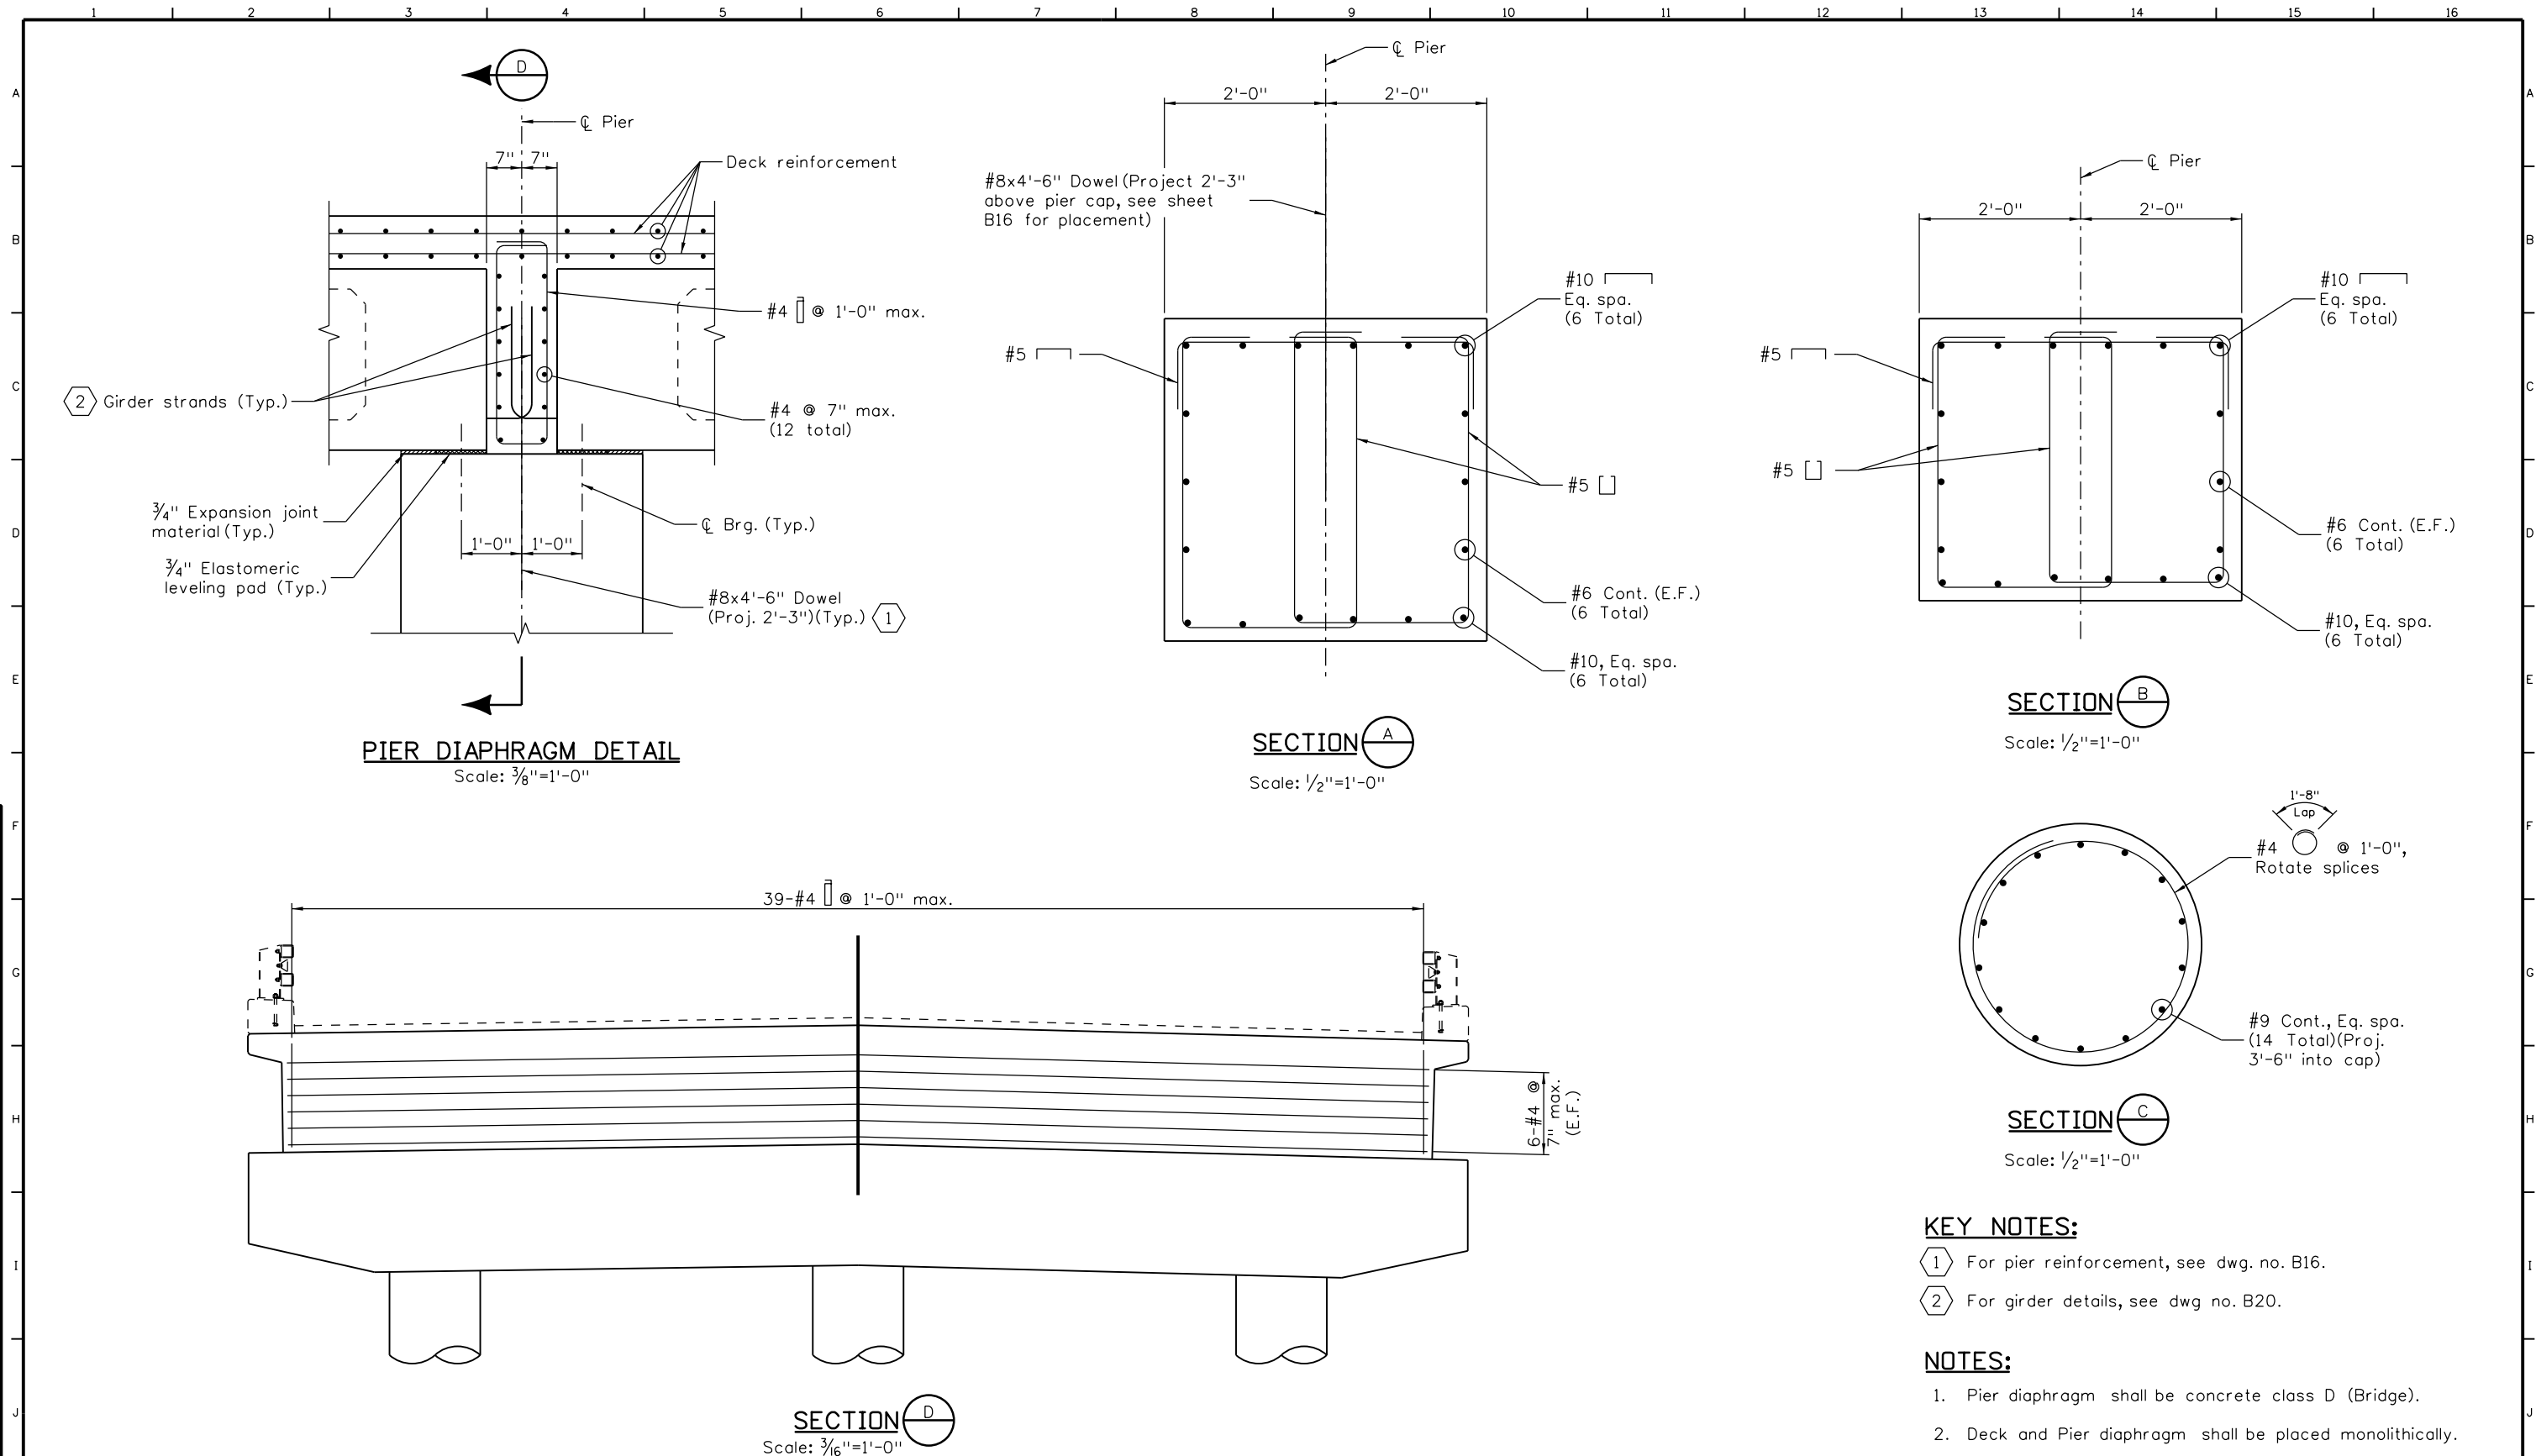

KEY NOTES:

- 1 For pier reinforcement, see dwg. no. B16.
- 2 For girder details, see dwg. no. B20.

NOTES:


- 1. Pier diaphragm shall be concrete class D (Bridge).
- 2. Deck and Pier diaphragm shall be placed monolithically.

Print Date: 12/19/2012		○ ○ ○ ○ ○	Sheet Revisions			Colorado Department of Transportation 902 Erie Avenue Pueblo, CO 81001 Phone: 719-546-5438 FAX: 719-546-5702 Region 2JDH		As Constructed	SH 350 OVER PURGATOIRE RIVER PIER DETAILS			Project No./Code	
File Name: 18208BRDG_SH350_PierDet01.dgn			Date:	Comments	Init.			No Revisions:				FBR 3501-013	
Horiz. Scale: As Noted Vert. Scale: As Noted						Revised:	Designer: J. Fuller	Structure	0-19-R	18208			
Staff Bridge Branch - Unit 0226 DDG						Void:	Detailer: D. Tanner	Numbers		Sheet Number 38			
ATKINS 4601 DTC Boulevard, Suite 700 Denver, CO 80237 Phone: (303) 221-7275 Fax: (303) 221-7276								Sheet Subset: Bridge	Subset Sheets: B17 of 31				




1 Deck thickness varies due to girder camber. 9¾" minimum at midspan, 10½" maximum at C_1 bearings.

1. Concrete for deck shall be concrete Class D (Bridge).
2. For deck plan, see dwg. no. B19.
3. For prestressed concrete box details, see dwg. no. B20.
4. For bridge rail type 10M details, see dwg. nos. B21 and B22.

 Print Date: 12/19/2012		 Colorado Department of Transportation 902 Erie Avenue Pueblo, CO 81001 Phone: 719-546-5438 FAX: 719-546-5702 Region 2 JDH		As Constructed		SH 350 OVER PURGATOIRE RIVER TYPICAL DECK REINFORCING SECTION			Project No./Code	
File Name: 18208BRDG_SH350_DeckReinfSec01.dgn				No Revisions:					FBR 3501-013	
Horiz. Scale: 1:4 Vert. Scale: 1:4				Revised:		Designer: J. Fuller		Structure		18208
Staff Bridge Branch - Unit 0226 DDG				Void:		Detailer: D. Tanner		Numbers		
 4601 DTC Boulevard, Suite 700 Denver, CO 80237 Phone: (303) 221-7275 Fax: (303) 221-7276						Sheet Subset: Bridge		Subset Sheets: B18 of 31		Sheet Number 39

18026 1:26:49 PM c:\projectwise\pwz_working\02224606\18208BRDG_SH350_DeckPlan01.dgn

Design		Detail		Quantities	
INITIAL	DATE	INITIAL	DATE	INITIAL	DATE
JTF	10-12	CK	10-12	JTF	11-12
PP	11-12	PP	11-12	WZ	11-12
Designed By	Checked By	Detailed By	Checked By	Quantities By	Checked By

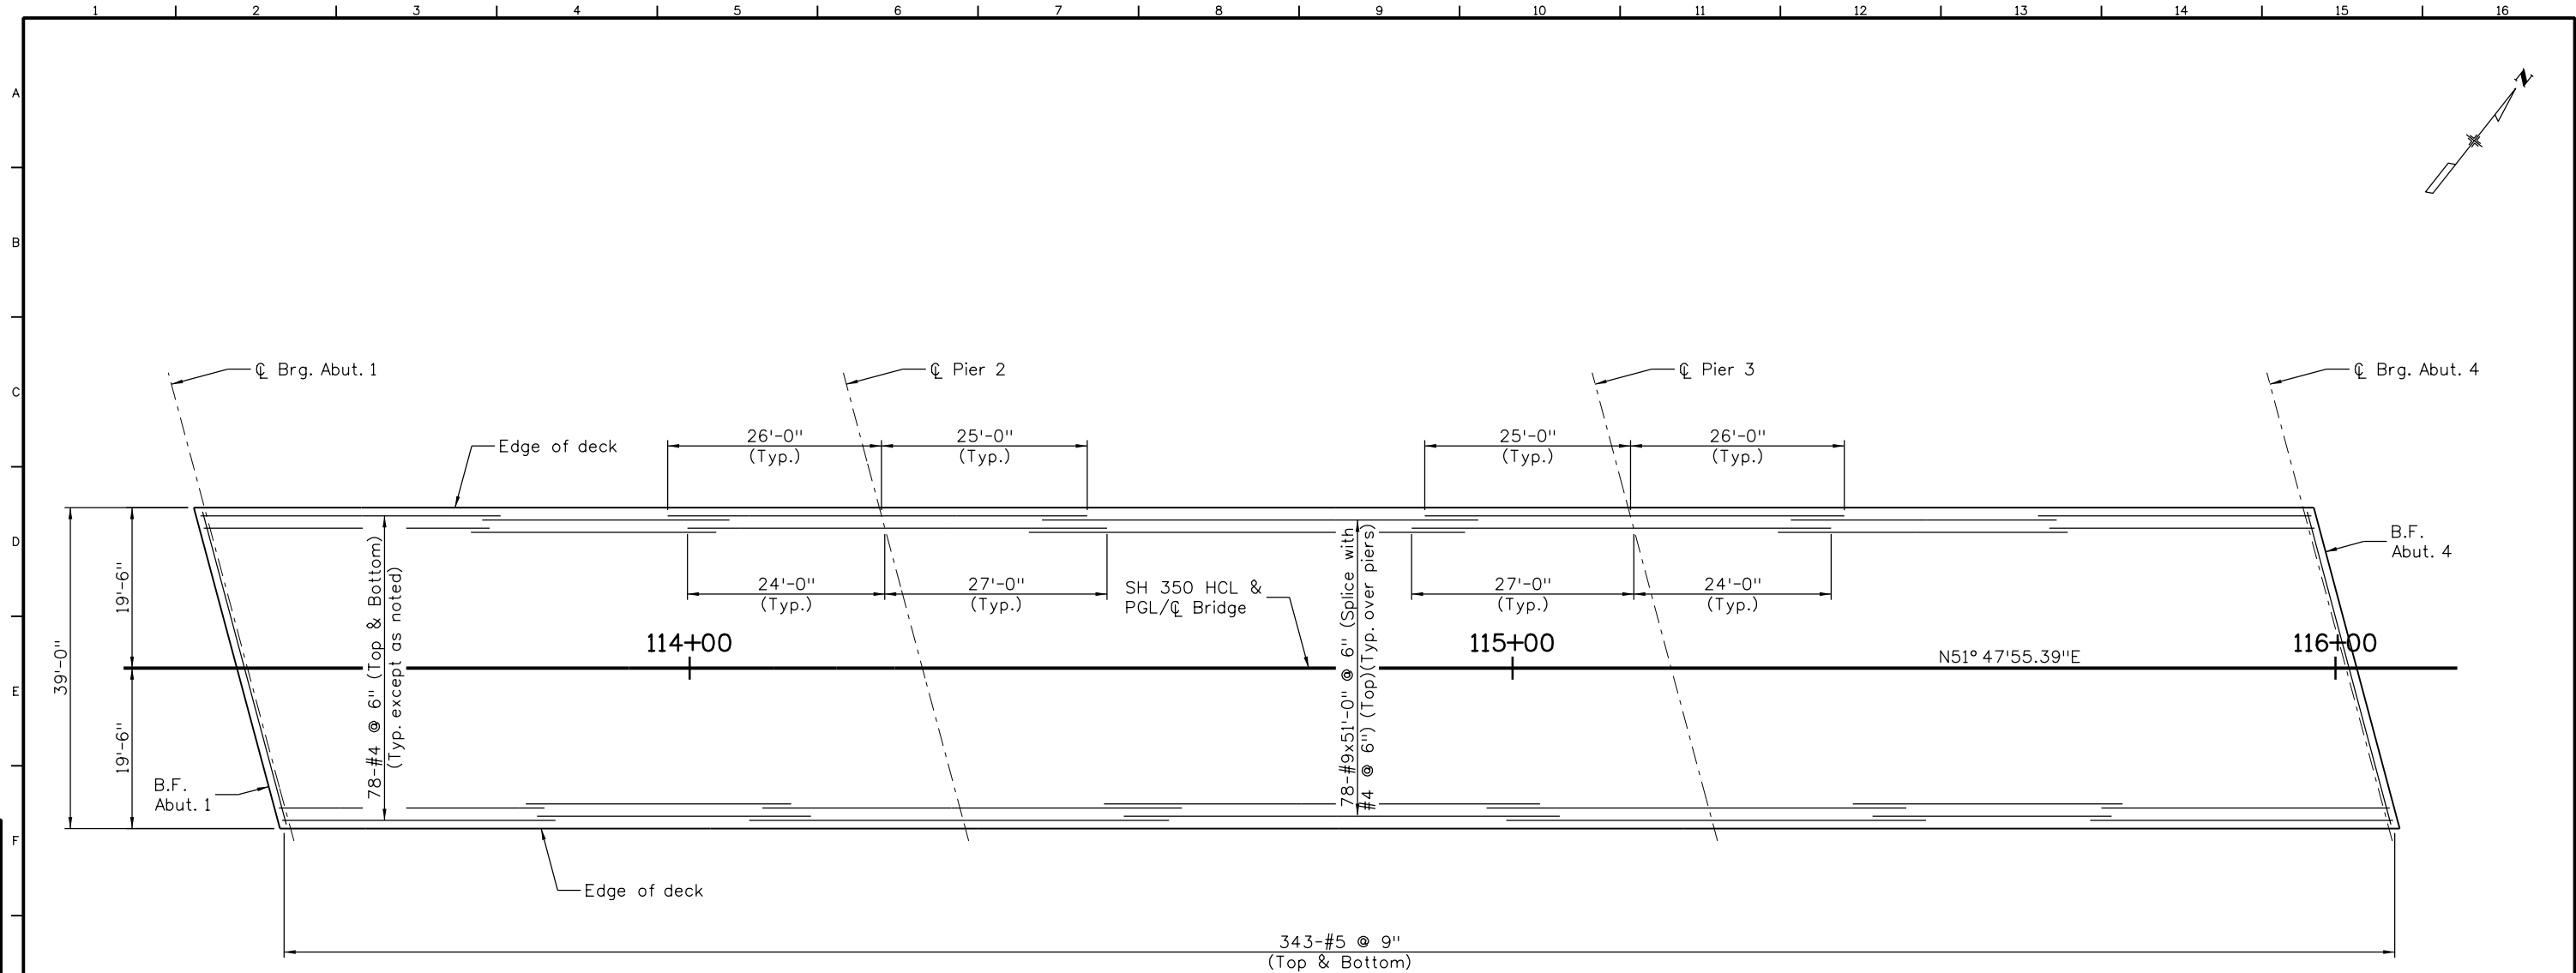

PLAN

(Bridge Rail and Bridge Rail reinforcing not shown)


NOTES:

1. Stagger splices as shown.
2. The minimum lap length for #4 bars is 2'-3".
3. The minimum lap length for #9 bars is 6'-6".

Print Date: 2/1/2013		0000	Sheet Revisions			Colorado Department of Transportation		As Constructed		SH 350 OVER PURGATOIRE RIVER DECK REINFORCING PLAN			Project No./Code	
File Name: 18208BRDG_SH350_DeckPlan01.dgn			Date:	Comments	Init.	 902 Erie Avenue Pueblo, CO 81001 Phone: 719-546-5438 FAX: 719-546-5702 Region 02 JDH	No Revisions:		FBR 3501-013					
Horiz. Scale: 1:20 Vert. Scale: 1:20							Revised:	Designer: J. Fuller	Structure Numbers	O-19-R	18208			
Staff Bridge Branch - Unit 0226 DDG							Void:	Detailer: C. Kuthy						
ATKINS 4601 DTC Boulevard, Suite 700 Denver, CO 80237 Phone: (303) 221-7275 Fax: (303) 221-7276								Sheet Subset: Bridge	Subset Sheets: B19 of 31	Sheet Number 40				

22463 4:28:15 PM c:\projectwise\pwz_working\0224606\18208BRDG_SH350_BoxGirder01.dgn

Design		Detail		Quantities	
INITIAL	DATE	INITIAL	DATE	INITIAL	DATE
Designed By	JTF	Checked By	PP	Checked By	WZ
Checked By	JTF	Checked By	PP	Checked By	WZ

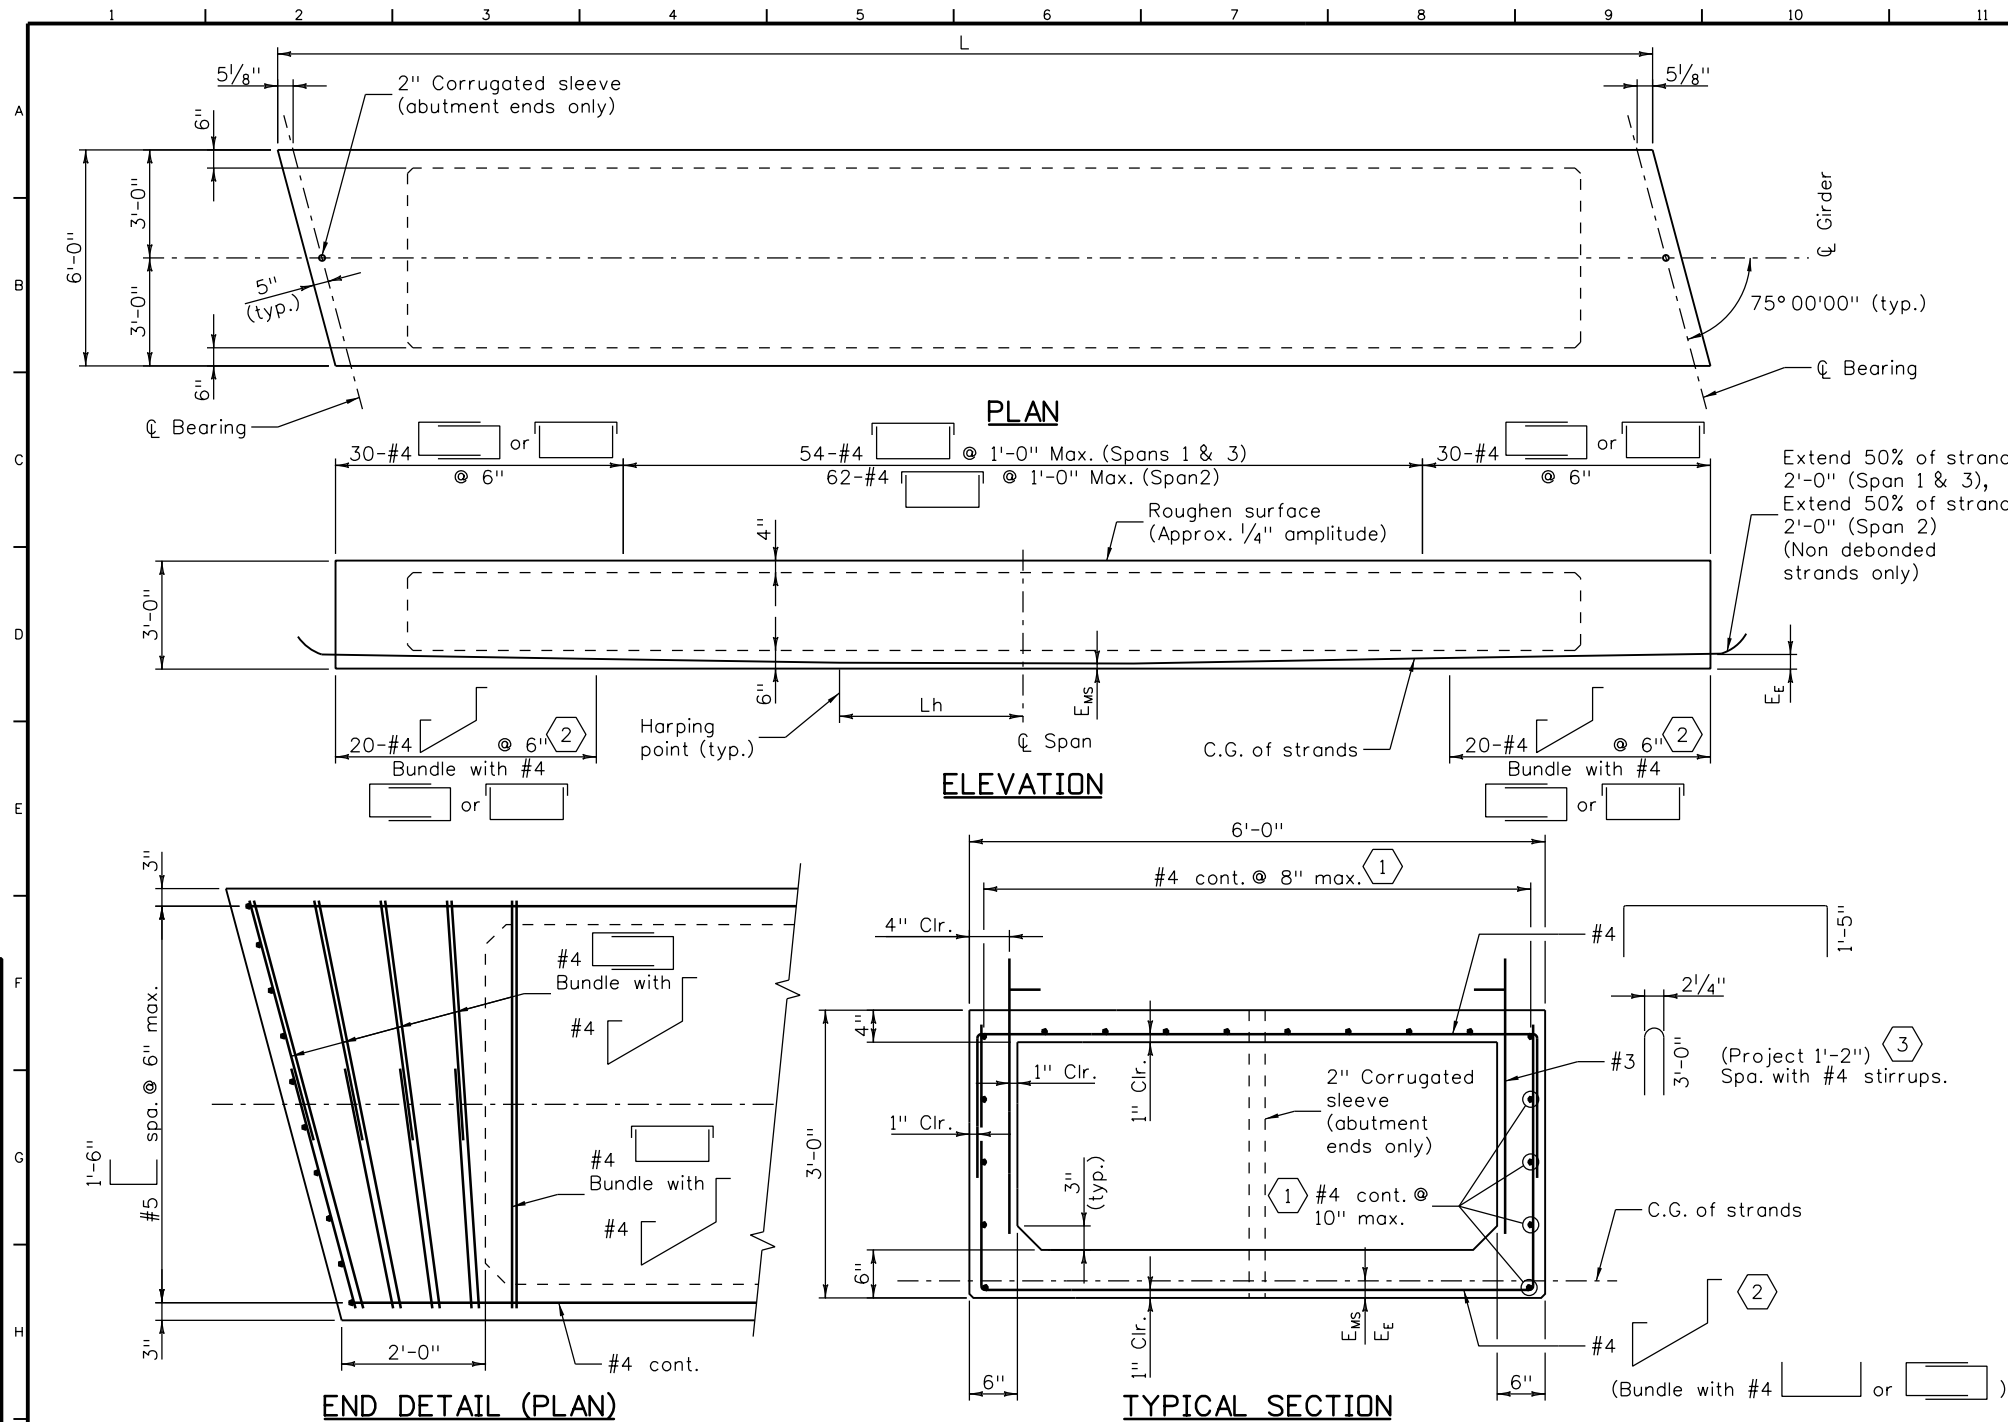

NOTES:

- All work necessary to fabricate and install the integral parts of the girder (including the intermediate diaphragms, if any, and leveling pads), as shown on the plans, shall be included in the bid price for Item No. 618, Prestressed Concrete Box Girder (Depth 32" to 48"), with a pay unit of Sq. Ft. measured by L x W.
- When approved by the Engineer, a minimum of tack welding will be permitted on ASTM A706 uncoated reinforcing steel.
- Reinforcing projecting from the top of the girder and reinforcing within eight feet of an expansion device in the bridge deck shall be epoxy coated. Damaged coating on girder reinforcing need not be repaired. The minimum cover for reinforcing steel is 1".
- Cut strands to project 3", except as shown. Do not make cosmetic repairs (damage less than 1/2" deep) to the parts of the girders embedded in concrete.
- Use low relaxation strands meeting the requirements of ASTM A-416 Grade 270. The minimum clear distance between groups or individual strands shall be $2.3(d_s)$ but not less than 1/4". The minimum cover for prestressing steel is 1/2".
- Concrete shall be Class PS.
- Entrained air is not required for girder concrete.
- End blocks shall be used on all girders unless otherwise noted.
- Use 1/2" chamfer on all corners, except as noted.
- Predicted camber is the camber for the girder alone at 90 days. The Contractor shall limit the camber growth to a value not to exceed the predicted camber plus 1" prior to the deck pour by weighting, scheduling fabrication, post tensioning, or other means and must report to the Engineer values of camber which exceed the predicted camber plus 1". Remedial measures, as approved by the Engineer, shall be taken if the predicted camber plus 1" is exceeded. The approved remedial measures shall be free of any adverse impact. The costs associated with all remedial measures shall be borne by the Contractor.
- Side by side boxes placed over roads or pedestrian facilities shall not have cambers of adjacent boxes differ by more than 1" before the deck pour. Prior to placing deck reinforcing, the Contractor shall adjust this differential to within this limit by sorting the boxes to minimize differentials, or by pulling the high boxes down and low boxes up.
- Product dimensional tolerances specified in MNL -116 Section 6.4 shall apply as specification tolerance, except that the depth (D) tolerance shall be $\pm 1/2"$, $-1/4"$.
- The Contractor is responsible for determining necessary bracing requirements, and for providing adequate bracing for the specific wind and weather conditions to be encountered for each specific project.
- Debonding shall vary uniformly in 2'-0" increments and shall extend a minimum of 4'-0" and a maximum of 10'-0" from end of girder. Debonding shall be symmetrical about girder centerline.
- Welded wire fabric may be used with D20 wires in lieu of the #4 bars shown.
- A minimum girder age of at least 90 days is required when continuity is established.
- The precast girder fabricator is responsible for considering and mitigating any issue that can affect the as-cast girder geometry, including pouring sequence, thermal gradient/heat of hydration, rate of cure, etc..

LEGEND:

A_s = minimum area of the prestressing steel.
 d_s = nominal strand diameter.
 f'_s = ultimate strength of prestressing steel.
 F_j = jacking force per girder.
 F_t = final force per girder after all losses.
 f'_{ci} = required concrete strength at release of prestress force.
 f'_c = required concrete strength at 28 days of age.
L = length of girder along the grade of the girder.
 Δ = deflection at centerline of span due to cast-in-place slab, asphalt, curbs and rails.

KEY NOTES:

- Lightly tensioned strands may be used as an alternate.
- Hook orientation is at the Contractor's option.
- Field bend over top mat of longitudinal slab steel.

GIRDER SCHEDULE														
Span No.	Girder Letter	L (Feet)	Lh (Feet)	A _s (Square Inch)	Debonded Strands (percent)	E _E (Inch)	E _{MS} (Inch)	F _j (KIPS)	F _f (KIPS)	Concrete Strength		Δ (Inch)	Predicted Release Camber (Inch)	Predicted Camber (Inch)
										f' _{ci} (PSI)	f' _c (PSI)			
1 & 3	A & F	81.849	8.185	7.378	5.89	3.07	3.07	1494	1293	6500	8500	-2.179	1.263	2.215
1 & 3	B thru E	81.849	8.185	7.378	17.65	3.07	3.07	1494	1289	6500	8500	-1.937	1.255	2.200
2	A & F	89.816	8.982	8.246	15.79	3.20	3.20	1670	1429	6500	8500	-2.961	1.528	2.664
2	B thru E	89.816	8.982	8.246	15.79	3.20	3.20	1670	1424	6500	8500	-2.596	1.528	2.664

Print Date: 12/19/2012		
File Name: 18208BRDG_SH350_BoxGirder01.dgn		
Horiz. Scale: None	Vert. Scale: None	
Staff Bridge Branch - Unit 0226		DDG
ATKINS 4601 DTC Boulevard, Suite 700 Denver, CO 80237 Phone: (303) 221-7275 Fax: (303) 221-7276		


Sheet Revisions		
Date:	Comments	Init.

Colorado Department of Transportation	
	902 Erie Avenue Pueblo, CO 81001 Phone: 719-546-5438 FAX: 719-546-5702
Region 2	JDH

As Constructed		SH 350 OVER PURGATOIRE RIVER PRESTRESSED CONCRETE BOX			Project No./Code	
No Revisions:					FBR 3501-013	
Revised:		Designer:	J. Fuller	Structure	18208	
Void:		Detailer:	C. Kuthy	Numbers		
		Sheet Subset:	Bridge	Subset Sheets: B20 of 31	Sheet Number 41	

22463 4:28:22 PM c:\projectwise\pwz_working\0224606\18208BRDG_SH350_BRail10M01.dgn

Design		Detail		Quantities	
INITIAL	DATE	INITIAL	DATE	INITIAL	DATE
Designed By	10-12	DET	10-12	Quantities By	JTF
Checked By	11-12	PP	11-12	Checked By	WZ

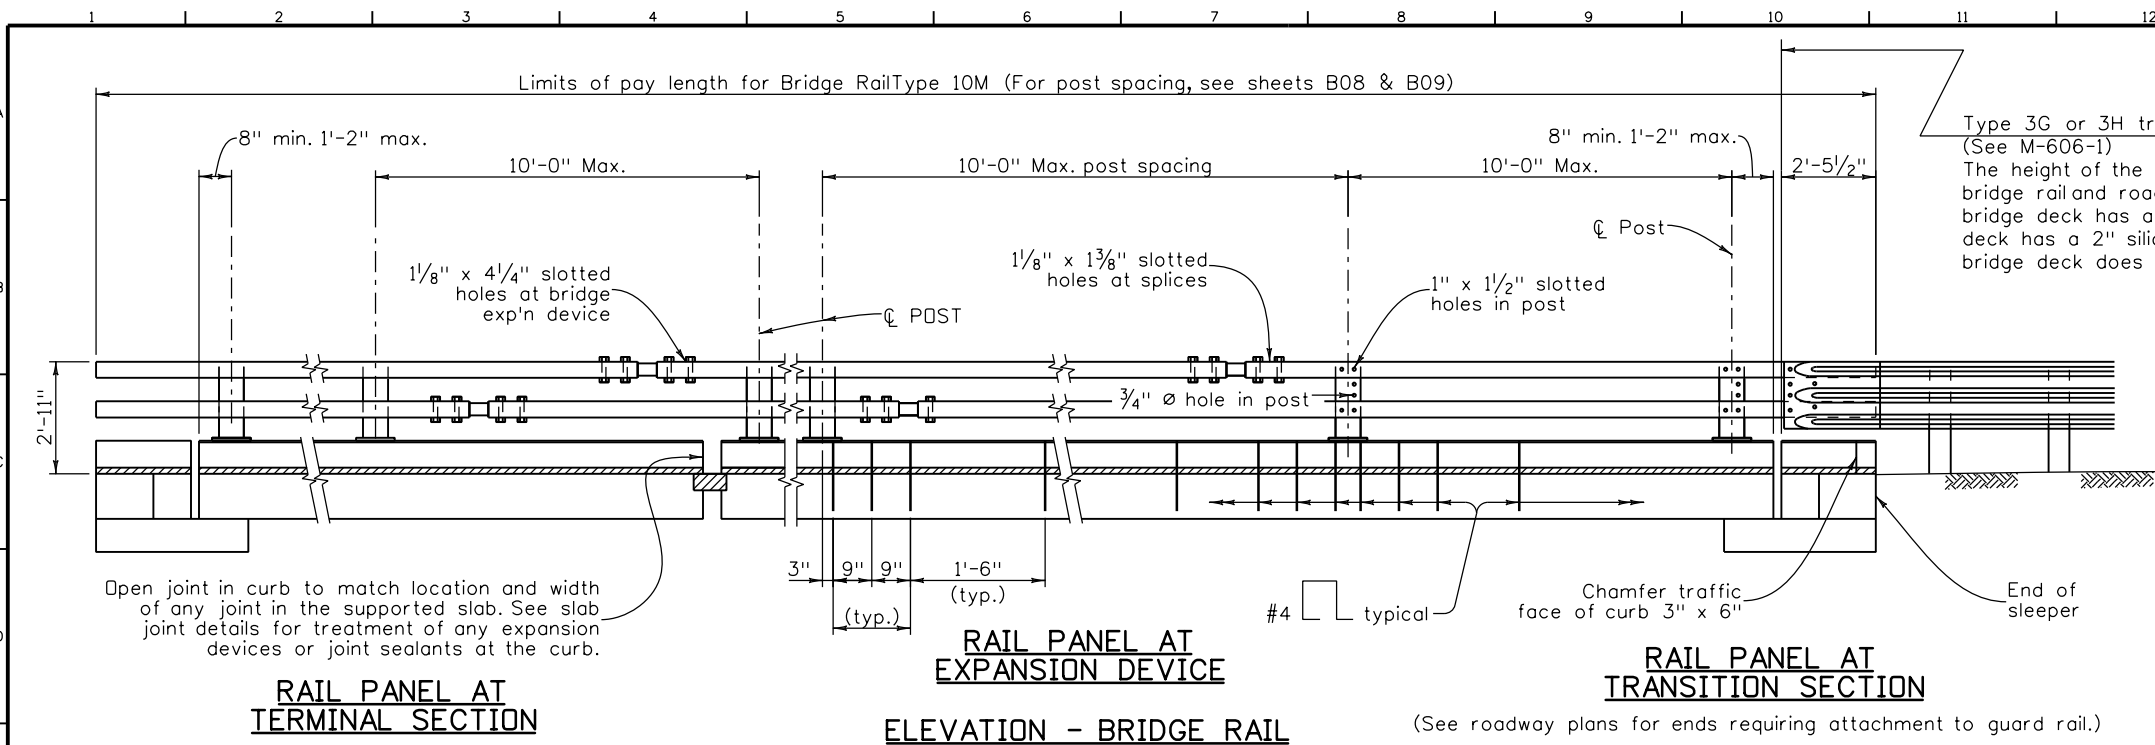

NOTES:

All tubes shall be ASTM A-500 Grade B.
All posts and base plates shall be ASTM A-572 Grade 50.
All other steel shall be ASTM A-36 unless otherwise noted.

The above material and all anchor bolts and miscellaneous bolts, nuts, and washers shall be galvanized after fabrication in accordance with Section 509. Concrete, reinforcing steel, and structural steel elements shall conform to the requirements of sections 601, 602 and 509, respectively.

Post anchor, encased in concrete, shall be ASTM A-36 (AASHTO M-183) steel and need not be galvanized.

The tubes shall be shop bent or fabricated to fit horizontal curve when radius is less than 1,500 feet.

Tubes shall be continuous over not less than two posts. No welded butt splices will be allowed in the tube sections.

The centerline of the tube splice shall be 1'-8" minimum and 2'-6" maximum from the centerline of the posts.

All bolts that have lock washers shall be tightened to snug only.

Posts shall be perpendicular to the longitudinal roadway grade.

One or more 10'-0" post spacings may be reduced (6'-8" min.) in order to maintain dimensions from the end of the rail and expansion joints.



Payment will be made under item 606, Bridge Rail type 10M for all posts, post anchors, base plates, backing plates, anchor bolts, miscellaneous bolts, nuts, washers, tubes, tube expansion devices, tube splices, end plates, curb concrete (Class D), curb reinforcing steel, and reflector tabs.

Prior to fabrication of this item, three sets of working drawings which comply with the requirements of section 105, shall be submitted to the Engineer for information only.

Structural Steel:

AASHTO M-183 (ASTM A-36) $f_y = 36,000$ psi
AASHTO M-223 (ASTM A-572) GRADE 50 $f_y = 50,000$ psi
COLD FORMED ASTM A-500 GRADE B $f_y = 46,000$ psi

For additional details see next rail sheets.

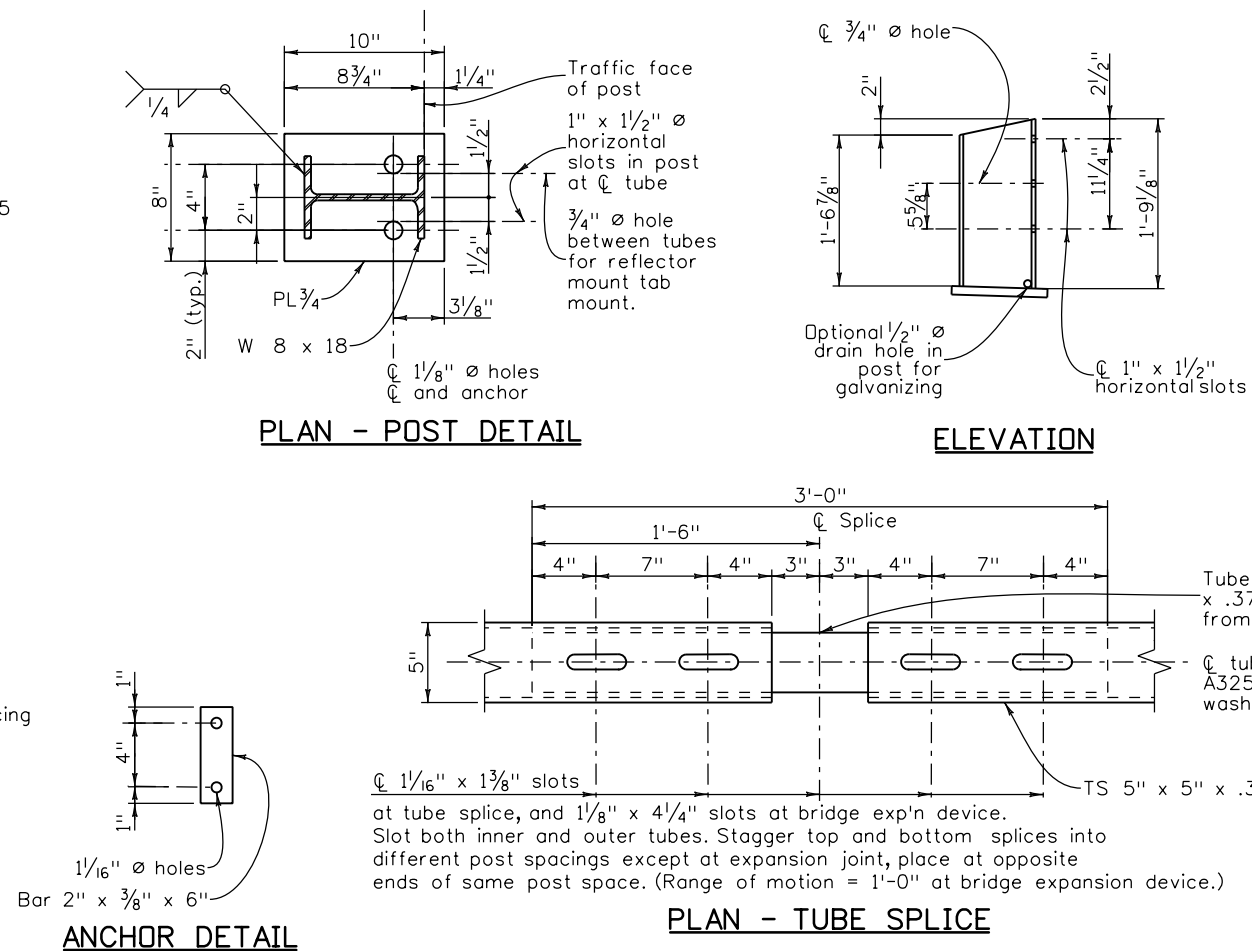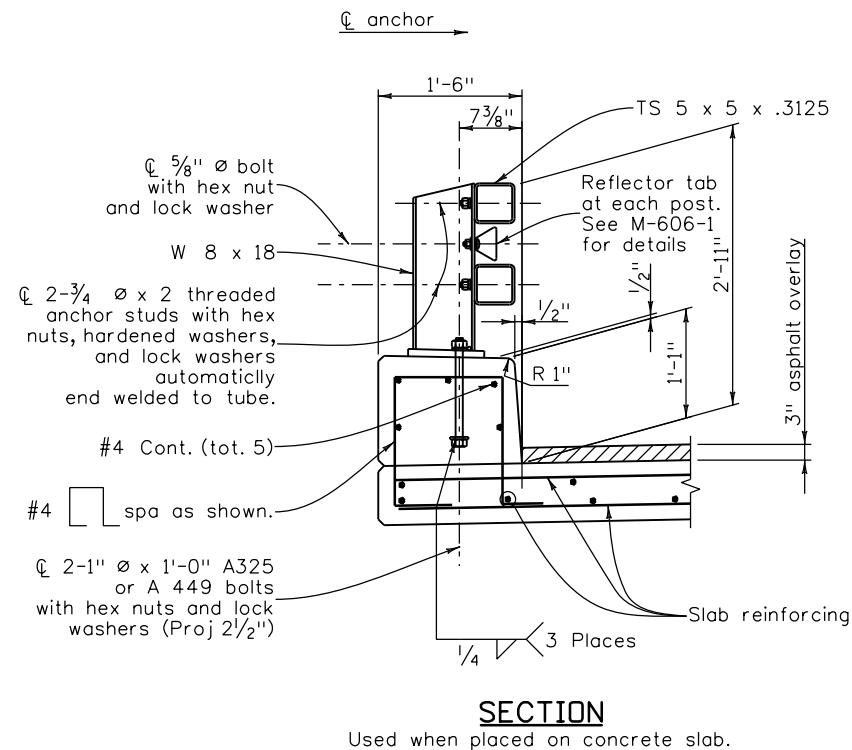

INFORMATION ONLY

DESCRIPTION	UNIT	PER LIN. FT.
Structural Steel (Galvanized)	LB.	45.1
Concrete Class D (Bridge)	CU.YD.	.06
Reinforcing Steel (Epoxy Coated)	LB.	6.6

Print Date: 12/19/2012
File Name: 18208BRDG_SH350_BRail10M01.dgn
Horiz. Scale: None Vert. Scale: None
Staff Bridge Branch - Unit 0226 DDG
ATKINS 4601 DTC Boulevard, Suite 700 Denver, CO 80237 Phone: (303) 221-7275 Fax: (303) 221-7276

Sheet Revisions		
Date:	Comments	Init.

Colorado Department of Transportation	
	902 Erie Avenue Pueblo, CO 81001 Phone: 719-546-5438 FAX: 719-546-5702
Region 2	JDH






As Constructed
No Revisions:
Revised:
Void:

SH 350 OVER PURGATOIRE RIVER BRIDGE RAIL TYPE 10M (SHEET 1 OF 2)			
Designer:	J. Fuller	Structure	D-19-R
Detailer:	D. Tanner	Numbers	
Sheet Subset:	Bridge	Subset Sheets:	B21 of 31

Project No./Code
FBR 3501-013
18208
Sheet Number 42

22463 4:28:29 PM c:\projectwise\pwworking\02224606\18208BRDG-SH350-BRail10M02.dgn

Design		Detail		Quantities	
Designed By	Checked By	DATE	INITIAL	DATE	INITIAL
JTF	PP	10-12	DET	10-12	JTF
Checked By		11-12	PP	11-12	WZ

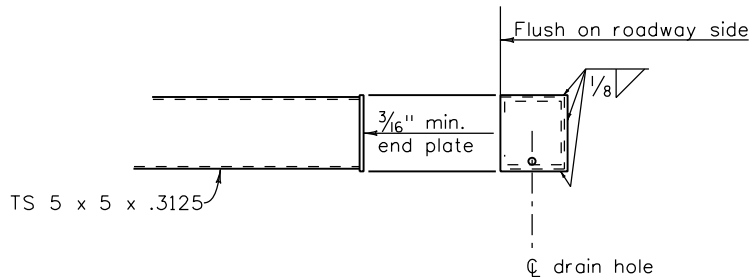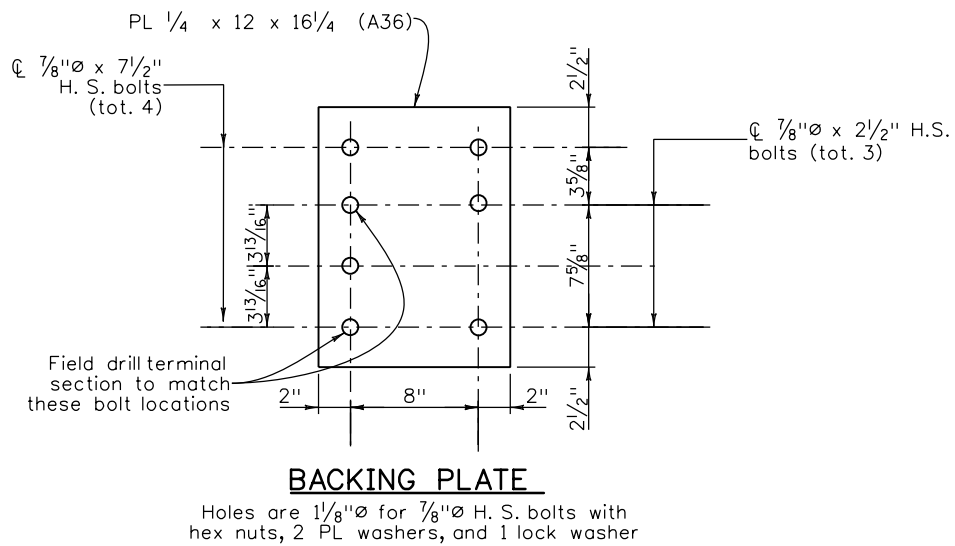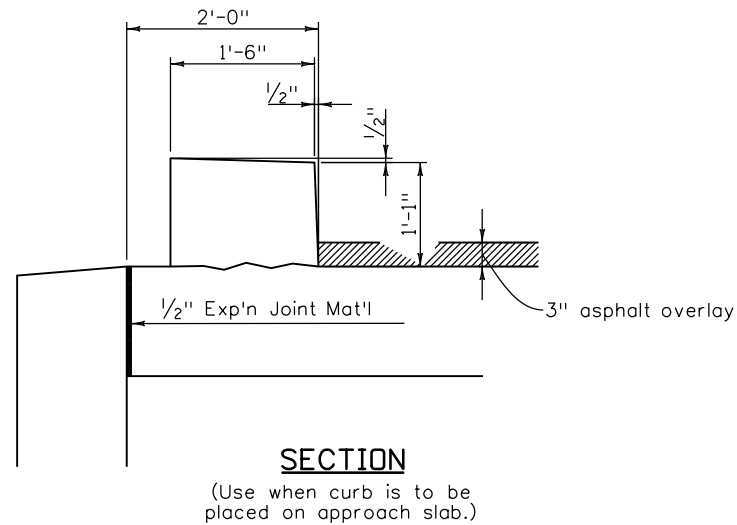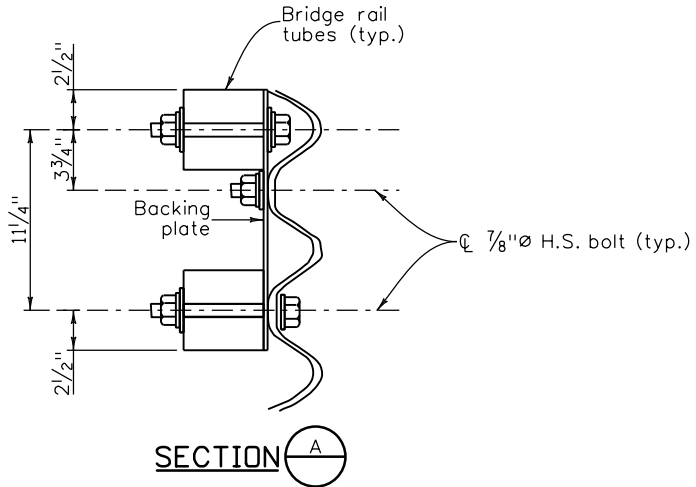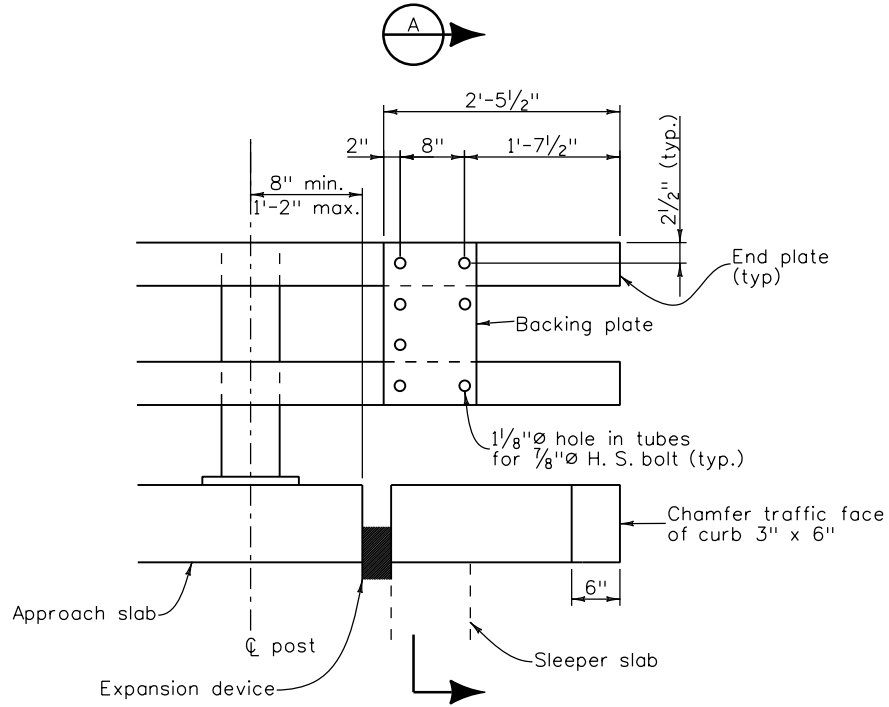

Print Date: 12/19/2012
File Name: 18208BRDG-SH350-BRail10M02.dgn
Horiz. Scale: None Vert. Scale: None
Staff Bridge Branch - Unit 0226 DDG
ATKINS 4601 DTC Boulevard, Suite 700 Denver, CO 80237 Phone: (303) 221-7275 Fax: (303) 221-7276


Sheet Revisions		
Date:	Comments	Init.

Colorado Department of Transportation	
	902 Erie Avenue Pueblo, CO 81001 Phone: 719-546-5438 FAX: 719-546-5702
Region 2	JDH


As Constructed		SH 350 OVER PURGATOIRE RIVER BRIDGE RAIL TYPE 10M (SHEET 2 OF 2)			Project No./Code
No Revisions:		Designer: J. Fuller Structure Numbers D-19-R			FBR 3501-013
Revised:		Detailer: D. Tanner			18208
Void:		Sheet Subset: Bridge Subset Sheets: B22 of 31			Sheet Number 43

22463 4:28:37 PM c:\projectwise\pwz_working\0224606\18208BRDG_SH350_AppSlab01.dgn


Design		Detail		Quantities	
INITIAL	DATE	INITIAL	DATE	INITIAL	DATE
JTF	10-12	DET	10-12	JTF	11-12
Checked By	PP	Checked By	PP	Checked By	WZ

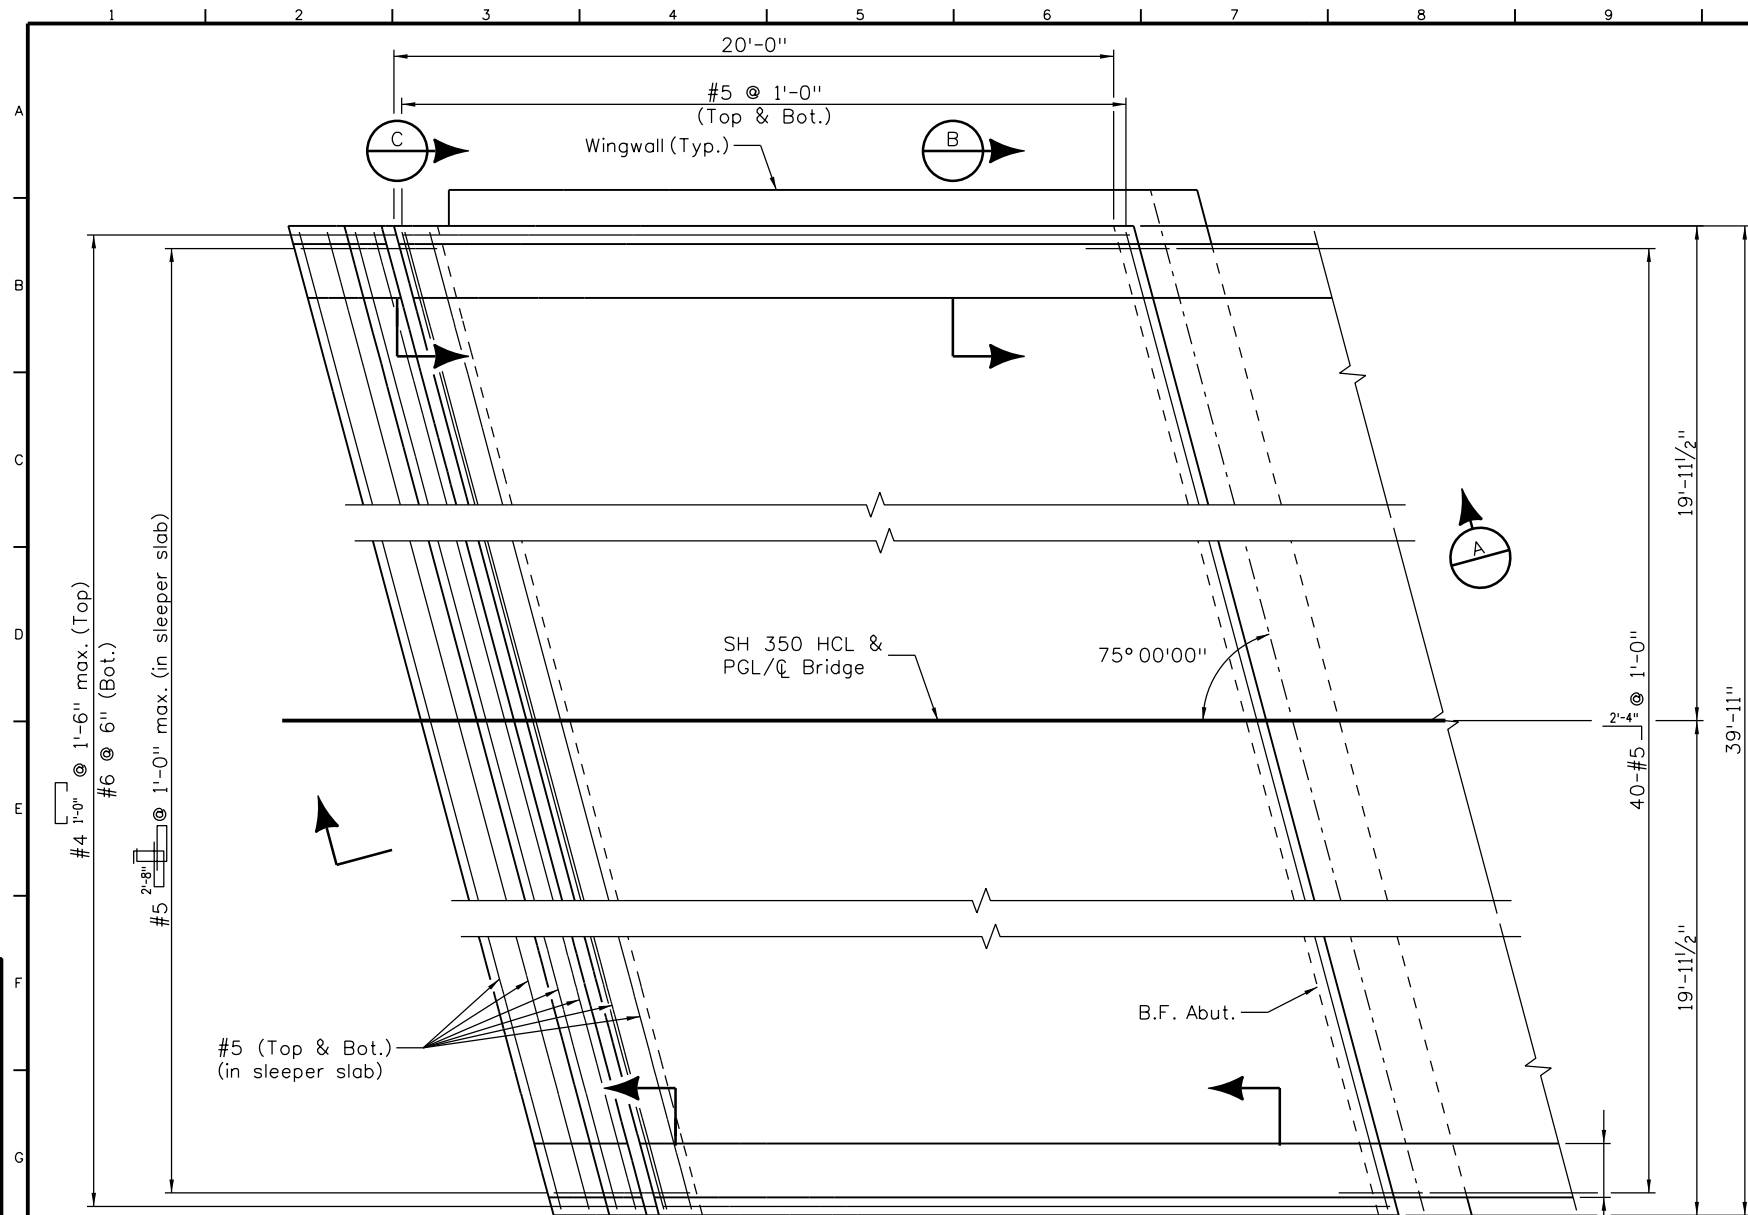

PLAN
(South Approach shown, North Approach slab similar, except opposite hand)
Scale : 3/16" = 1'-0"

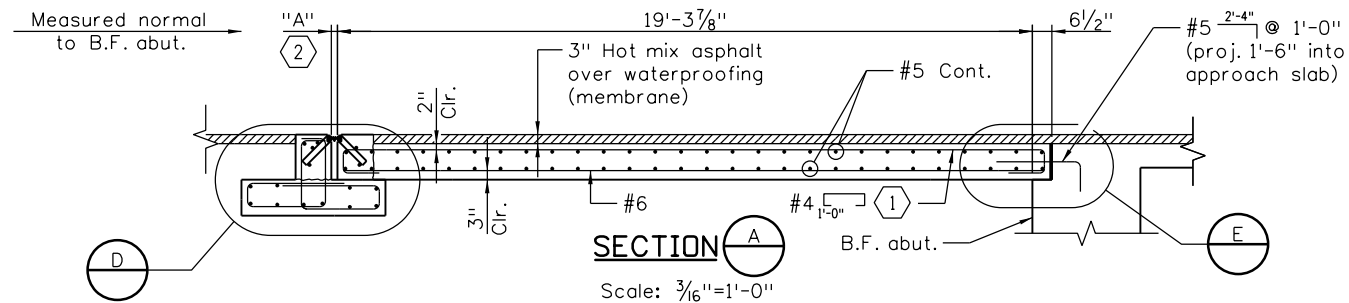


SECTION A
Scale: 3/16" = 1'-0"

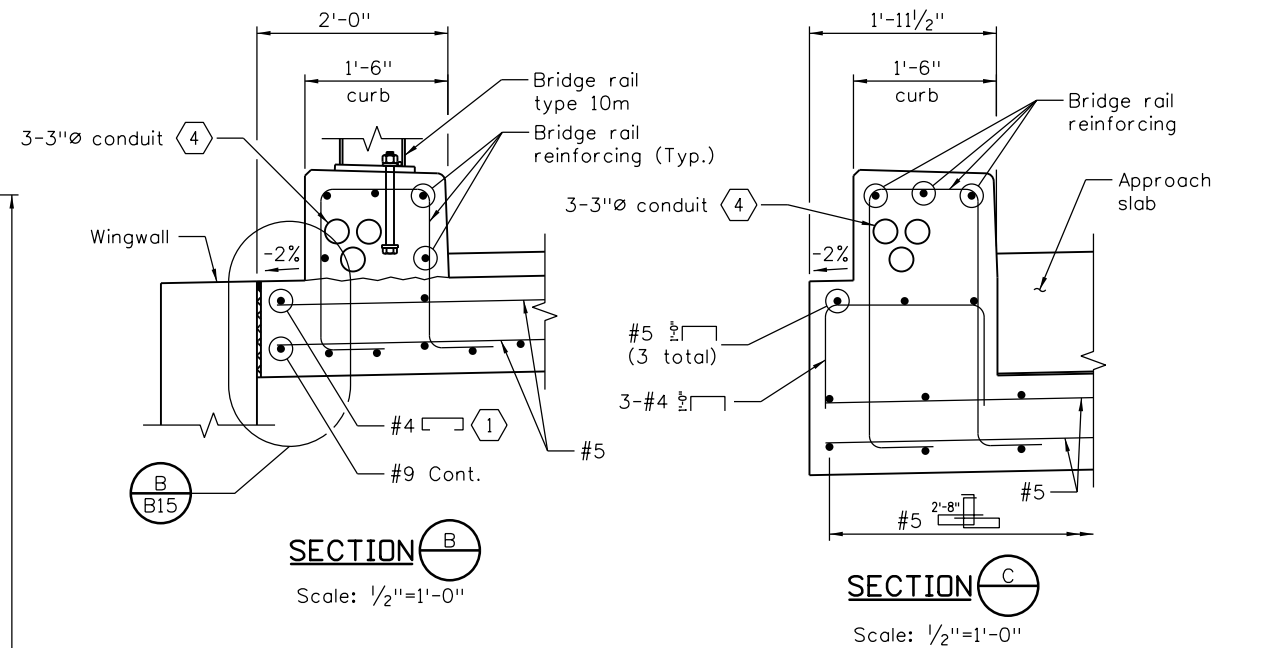

SECTION B
Scale: 1/2" = 1'-0"

SECTION C
Scale: 1/2" = 1'-0"

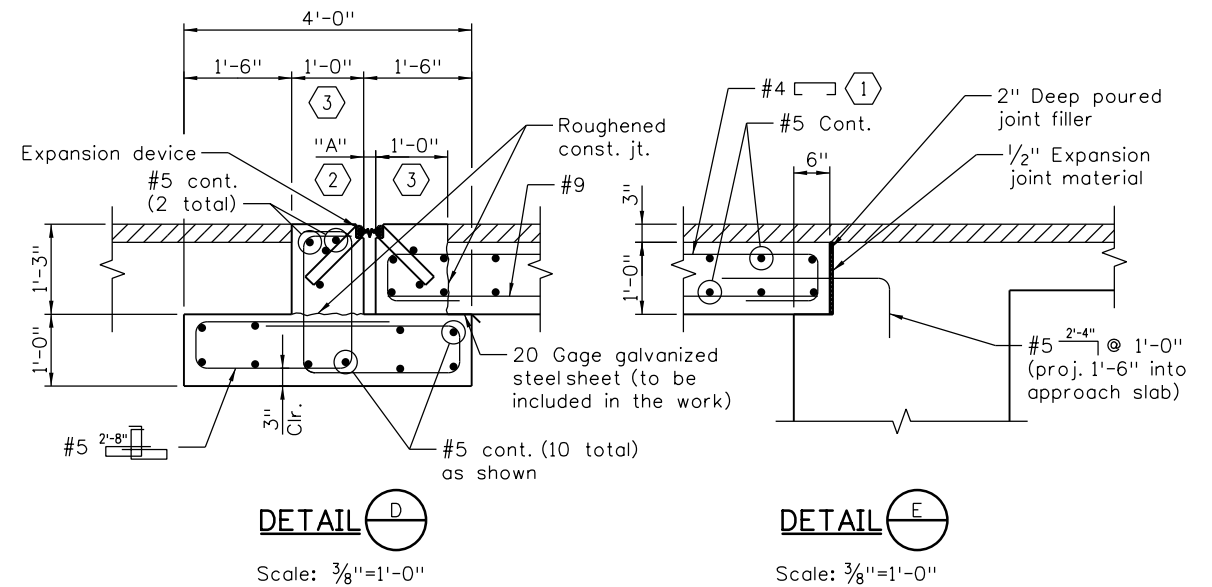

DETAIL D
Scale: 3/8" = 1'-0"

DETAIL E
Scale: 3/8" = 1'-0"

NOTES:

- Concrete shall be concrete class D (Bridge).
- Approach slab concrete shall be cured in accordance with the specifications for bridge deck concrete in subsection 601.
- 1/2" Expansion joint material shall meet AASHTO spec. M213.
- For expansion device details, see sheets B24 & B25.
- For curb and bridge rail details, see sheets B21 & B22.

KEY NOTES:

- Contractor may replace with [Symbol] 1'-0".
- For dimension "A", see sheet B24.
- Concrete surrounding expansion device shall be placed after expansion device has been adjusted to proper grade and accepted by the engineer.
- Provide expansion/contraction couplers at bridge expansion devices.

Print Date: 12/19/2012	0000
File Name: 18208BRDG_SH350_AppSlab01.dgn	
Horiz. Scale: As Noted Vert. Scale: As Noted	
Staff Bridge Branch - Unit 0226 DDG	
ATKINS 4601 DTC Boulevard, Suite 700 Denver, CO 80237 Phone: (303) 221-7275 Fax: (303) 221-7276	


Sheet Revisions		
Date:	Comments	Init.

Colorado Department of Transportation	
	902 Erie Avenue Pueblo, CO 81001 Phone: 719-546-5438 FAX: 719-546-5702
Region 2	JDH

As Constructed		SH 350 OVER PURGATOIRE RIVER APPROACH SLAB DETAILS			Project No./Code
No Revisions:		Designer: J. Fuller			FBR 3501-013
Revised:		Detailer: D. Tanner			18208
Void:		Sheet Subset: Bridge			Sheet Number 44

22463 4:28:45 PM c:\projectwise\pwz_working\0224606\18208BRDG_SH350_ExpDev01.dgn

Design		Detail		Quantities	
INITIAL	DATE	INITIAL	DATE	INITIAL	DATE
Designed By	JTF	Checked By	JTF	Checked By	JTF
Checked By	PP	Checked By	PP	Checked By	WZ

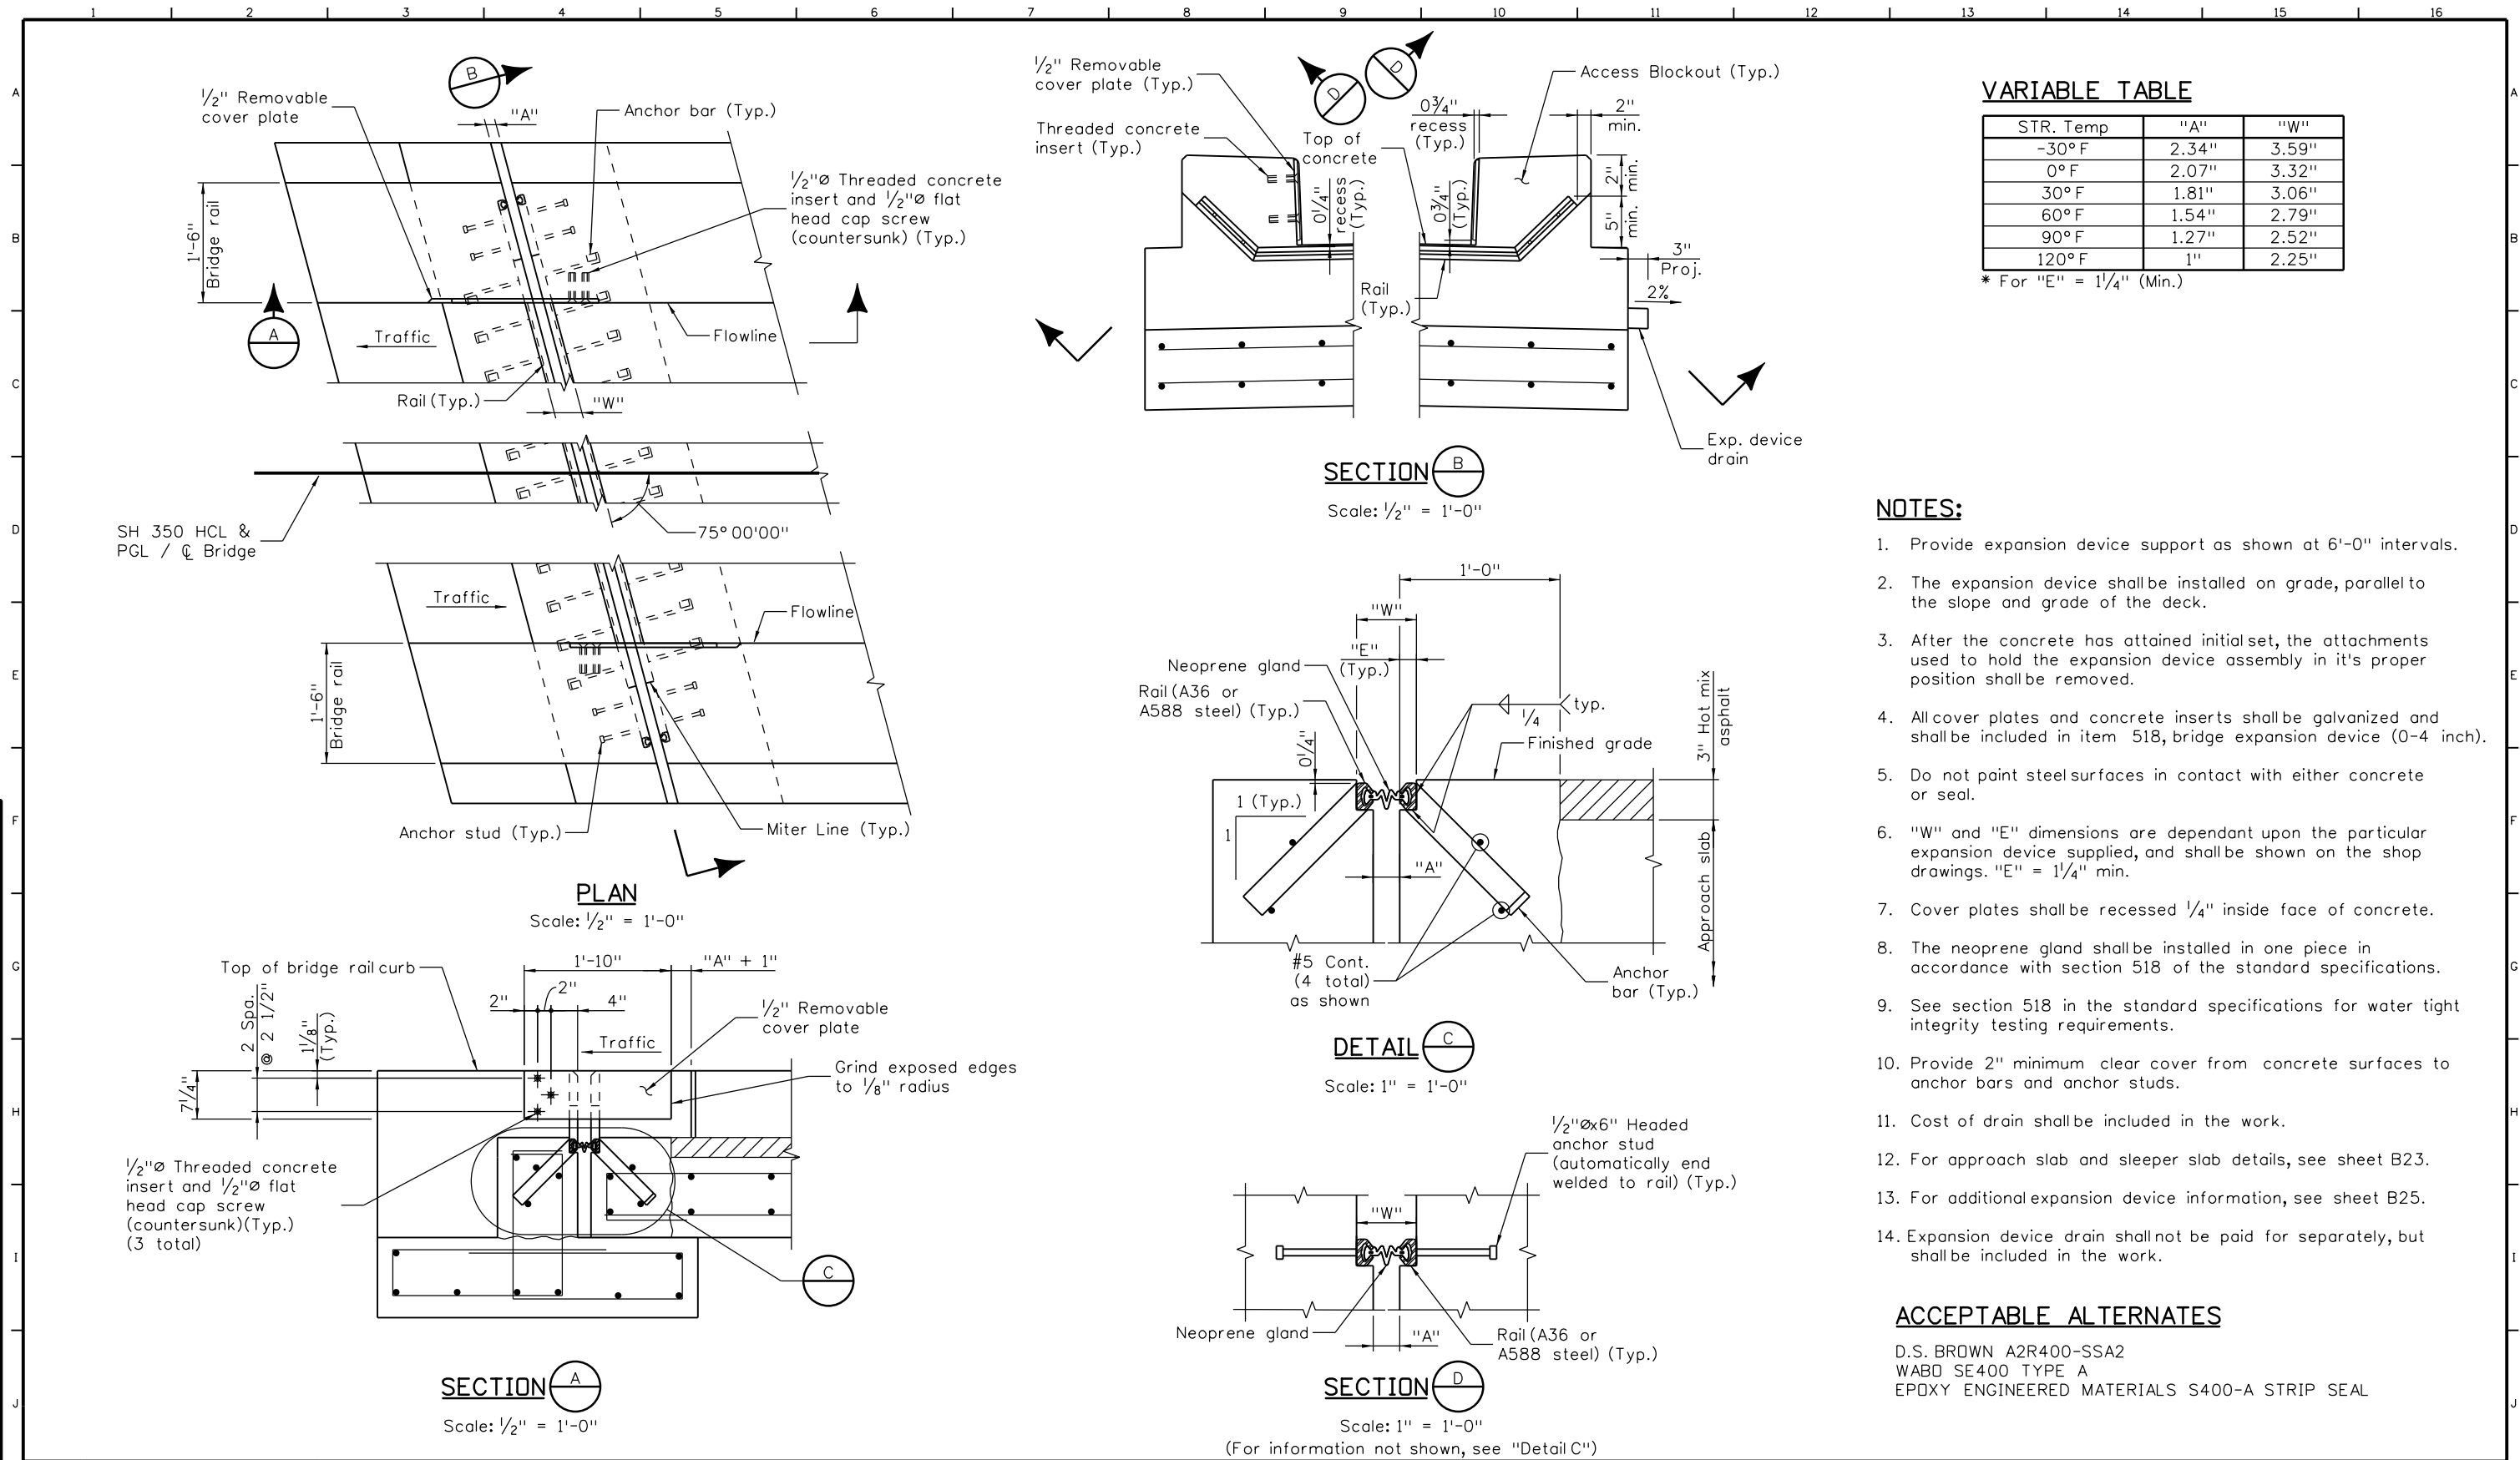

VARIABLE TABLE

STR. Temp	"A"	"W"
-30°F	2.34"	3.59"
0°F	2.07"	3.32"
30°F	1.81"	3.06"
60°F	1.54"	2.79"
90°F	1.27"	2.52"
120°F	1"	2.25"

* For "E" = 1 1/4" (Min.)

NOTES:

- Provide expansion device support as shown at 6'-0" intervals.
- The expansion device shall be installed on grade, parallel to the slope and grade of the deck.
- After the concrete has attained initial set, the attachments used to hold the expansion device assembly in its proper position shall be removed.
- All cover plates and concrete inserts shall be galvanized and shall be included in item 518, bridge expansion device (0-4 inch).
- Do not paint steel surfaces in contact with either concrete or seal.
- "W" and "E" dimensions are dependant upon the particular expansion device supplied, and shall be shown on the shop drawings. "E" = 1 1/4" min.
- Cover plates shall be recessed 1/4" inside face of concrete.
- The neoprene gland shall be installed in one piece in accordance with section 518 of the standard specifications.
- See section 518 in the standard specifications for water tight integrity testing requirements.
- Provide 2" minimum clear cover from concrete surfaces to anchor bars and anchor studs.
- Cost of drain shall be included in the work.
- For approach slab and sleeper slab details, see sheet B23.
- For additional expansion device information, see sheet B25.
- Expansion device drain shall not be paid for separately, but shall be included in the work.

ACCEPTABLE ALTERNATES

D.S. BROWN A2R400-SSA2
WABO SE400 TYPE A
EPOXY ENGINEERED MATERIALS S400-A STRIP SEAL

Print Date: 12/19/2012		○ ○ ○ ○ ○	Sheet Revisions			Colorado Department of Transportation		As Constructed		SH 350 OVER PURGATOIRE RIVER BRIDGE EXPANSION DEVICE (0-4 INCH) (SHEET 1 OF 2)			Project No./Code	
File Name: 18208BRDG_SH350_ExpDev01.dgn			Date:	Comments	Init.			No Revisions:					FBR 3501-013	
Horiz. Scale: As Noted Vert. Scale: As Noted						Revised:		Designer: J. Fuller	Structure	0-19-R	18208			
Staff Bridge Branch - Unit 0226 DDG						Void:		Detailer: J. Lukas	Numbers		Sheet Number 45			
ATKINS 4601 DTC Boulevard, Suite 700 Denver, CO 80237 Phone: (303) 221-7275 Fax: (303) 221-7276						Region 2 JDH				Sheet Subset: Bridge	Subset Sheets: B24 of 31			

ATKINS


4601 DTC Boulevard, Suite 700
Denver, CO 80237
Phone: (303) 221-7275 Fax: (303) 221-7276



Region 2

JDH

22463 4:28:52 PM c:\projectwise\pwz_working\d0224606\18208BRDC_SH350_ExpDev02.dgn

 

(Numbers in parenthesis refer to first, second and third concrete pours.)

NOTES:

1. For additional notes and details, see sheet B24.


KEY NOTES:

- 1 Welding of interior surfaces of the rail in contact with the neoprene gland will not be permitted.
- 2 Provide beam at 6'-0" intervals. provide $\frac{3}{4}$ " $\varnothing$ holes in support frame for $\frac{5}{8}$ " $\varnothing$ all-thread rods. Cut all-threaded rods flush with top of concrete for finished joint.
- 3 Concrete for stem and header shall be placed after expansion device has been adjusted to proper grade and approved by the engineer using the "suggested grade projection scheme", this sheet.

Print Date: 12/19/2012			○ ○ ○ ○ ○	Sheet Revisions			Colorado Department of Transportation  902 Erie Avenue Pueblo, CO 81001 Phone: 719-546-5438 FAX: 719-546-5702 Region 2JDH			As Constructed		SH 350 OVER PURGATOIRE RIVER BRIDGE EXPANSION DEVICE (0-4 INCH) (SHEET 2 OF 2)				Project No./Code				
File Name: 18208BRDG_SH350_ExpDev02.dgn				Date:		Comments				Init.		No Revisions:				FBR 3501-013				
Horiz. Scale: None Vert. Scale: None												Revised:		Designer: J. Fuller		Structure	0-19-R	18208		
Staff Bridge Branch - Unit 0226 DDG												Void:		Detailer: J. Lukas		Numbers		Sheet Number 46		
ATKINS 4601 DTC Boulevard, Suite 700 Denver, CO 80237 Phone: (303) 221-7275 Fax: (303) 221-7276												Sheet Subset: Bridge		Subset Sheets: B25 of 31						

22463 4:29:00 PM c:\projectwise\pwz_working\0224606\18208BRDG_SH350_ExBkfil01.dgn


Design		Detail		Quantities	
Designed By	Checked By	DATE	INITIAL	DATE	INITIAL
JTF	PP	10-12	JTF	10-12	JTF
Checked By	PP	11-12	PP	11-12	WZ

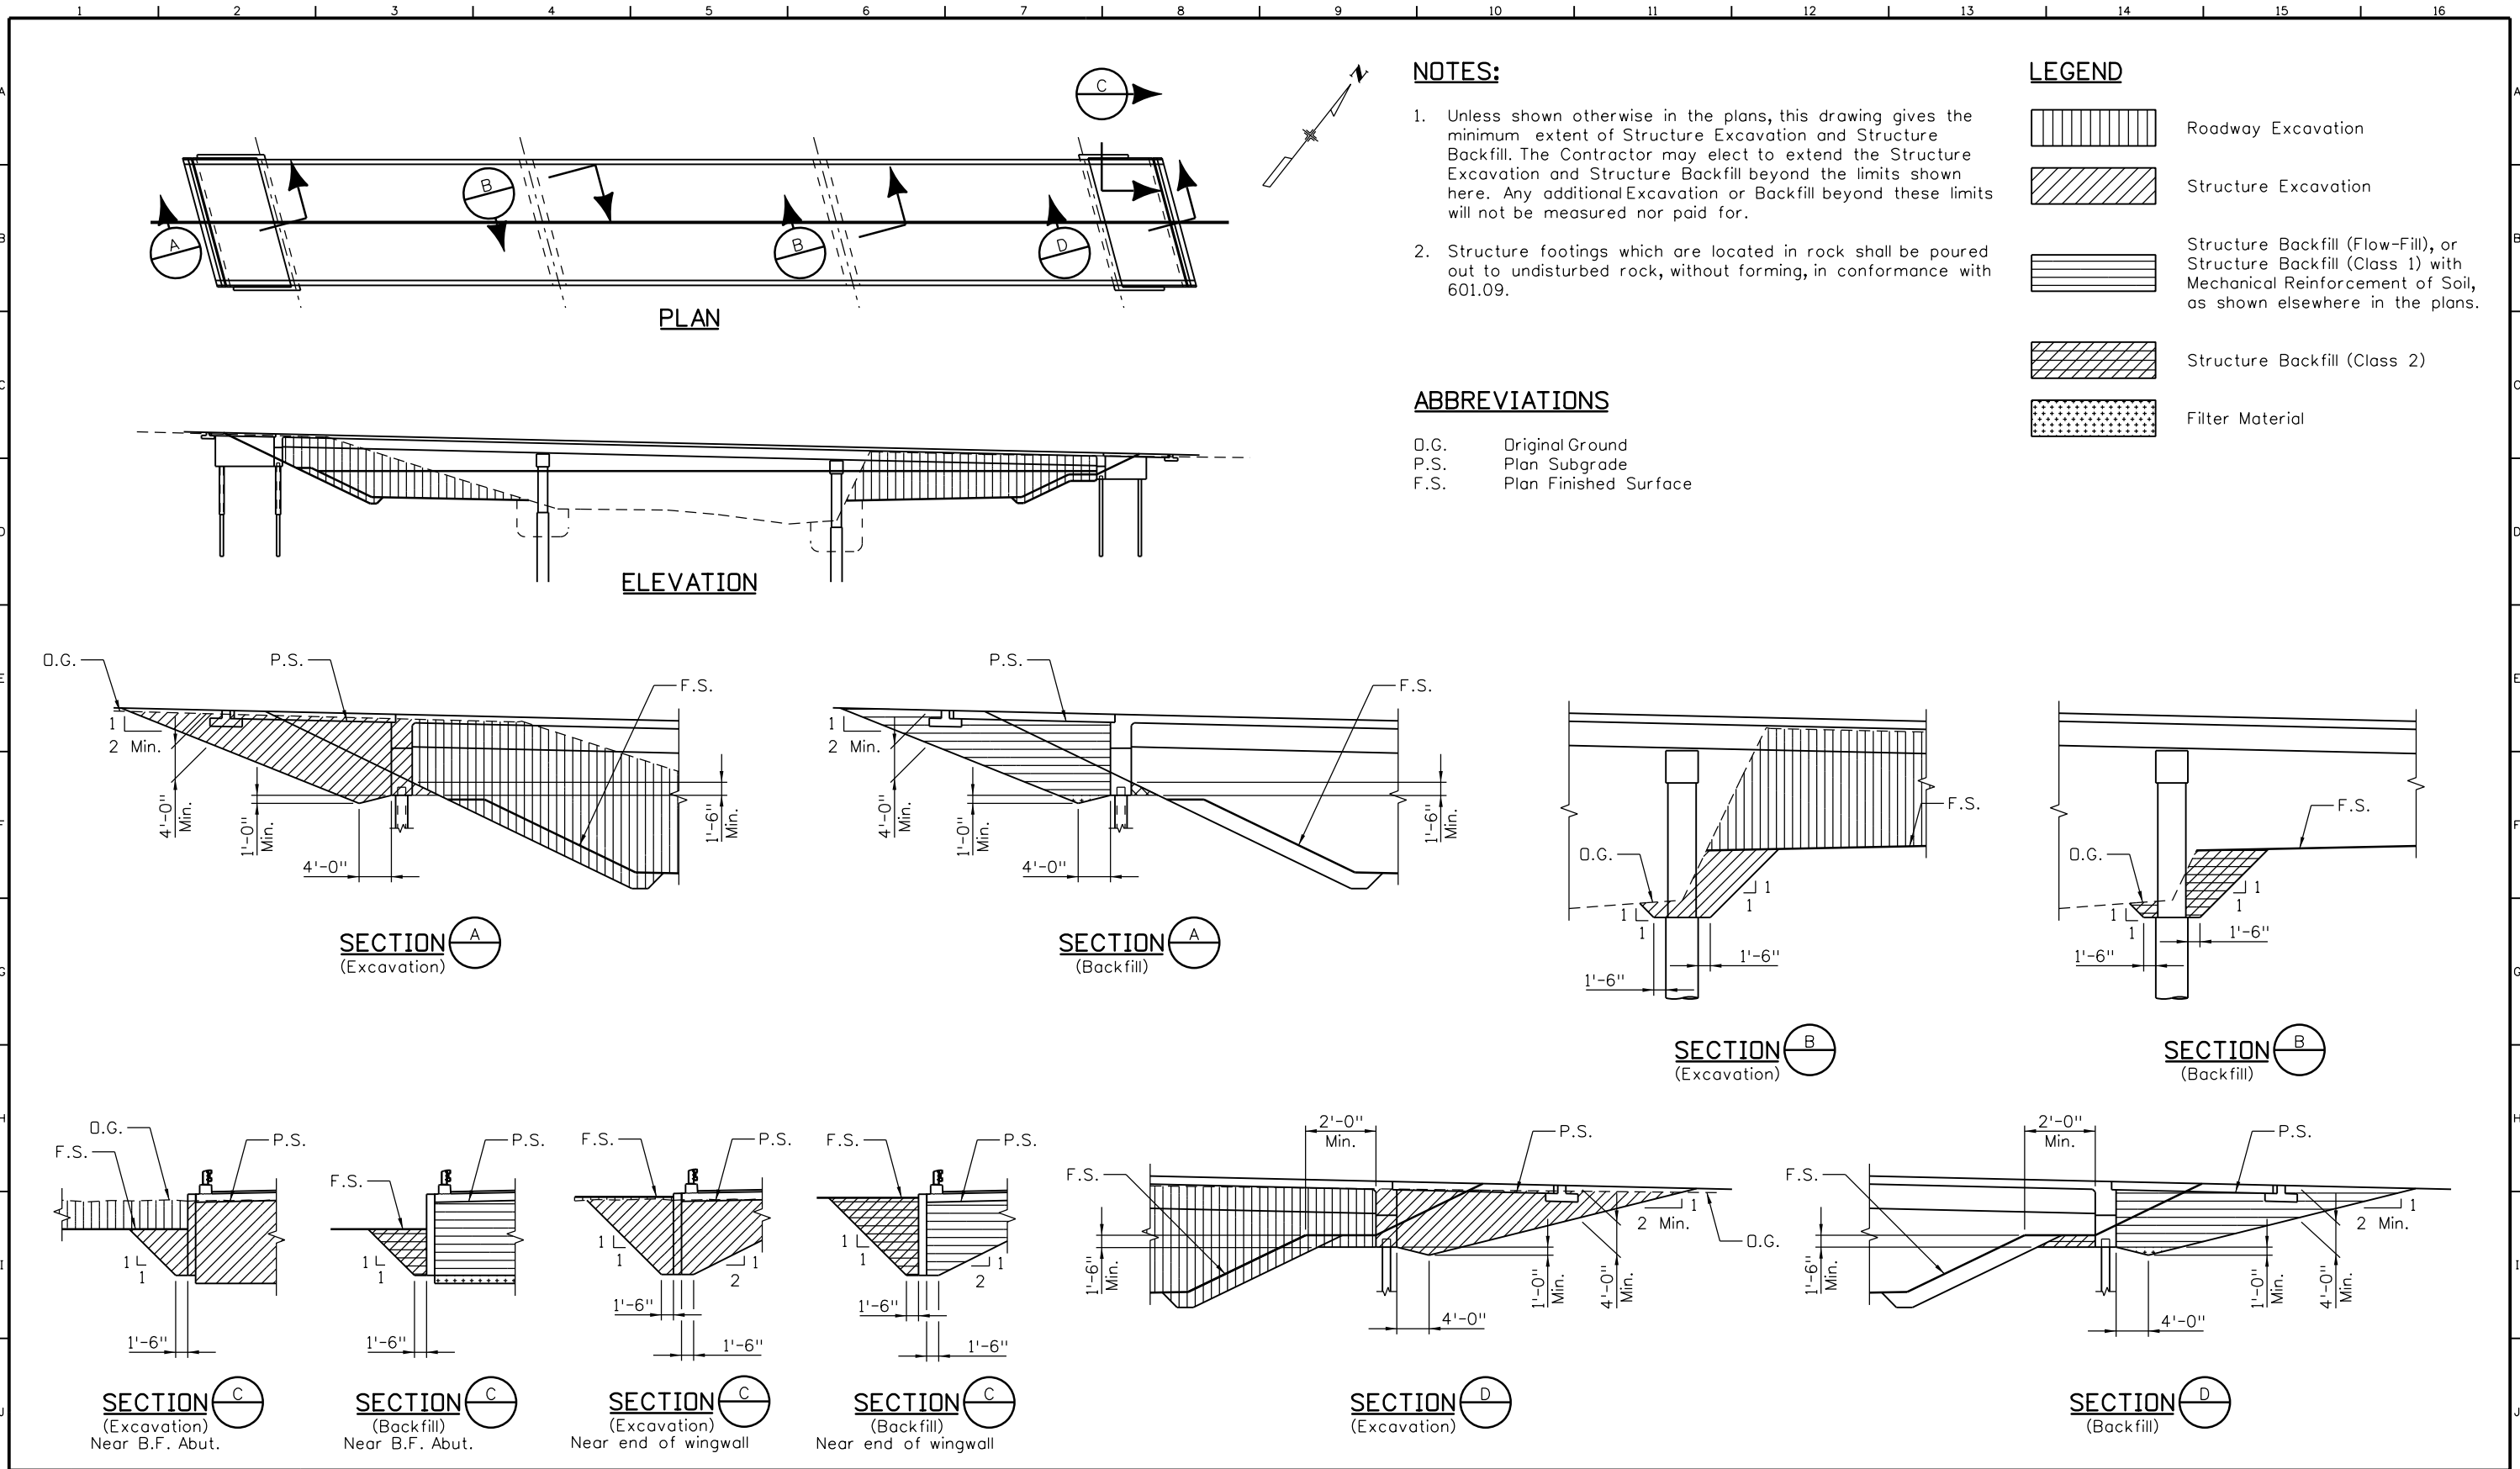

Print Date: 12/19/2012		00000	Sheet Revisions			Colorado Department of Transportation		As Constructed		SH 350 OVER PURGATOIRE RIVER EXCAVATION AND BACKFILL			Project No./Code	
File Name: 18208BRDG_SH350_ExBkfil01.dgn			Date:	Comments	Init.			No Revisions:					FBR 3501-013	
Horiz. Scale: None Vert. Scale: None						Revised:		Designer: J. Fuller		Structure		0-19-R		
Staff Bridge Branch - Unit 0226 DDG						Void:		Detailer: C. Kuthy		Numbers		18208		
ATKINS 4601 DTC Boulevard, Suite 700 Denver, CO 80237 Phone: (303) 221-7275 Fax: (303) 221-7276						 902 Erie Avenue Pueblo, CO 81001 Phone: 719-546-5438 FAX: 719-546-5702 Region 2 JDH				Sheet Subset: Bridge		Subset Sheets: B26 of 31		Sheet Number 47

22463 4:29:08 PM c:\projectwise\pwz-working\02224606\18208BRDG_SH350_ExBkfil02.dgn

Design		Detail		Quantities	
Designed By	Checked By	INITIAL	DATE	INITIAL	DATE
JTF	PP	JTF	12-12	JTF	12-12
Checked By	Checked By	DET	12-12	Checked By	12-12
		PP	12-12	WZ	12-12

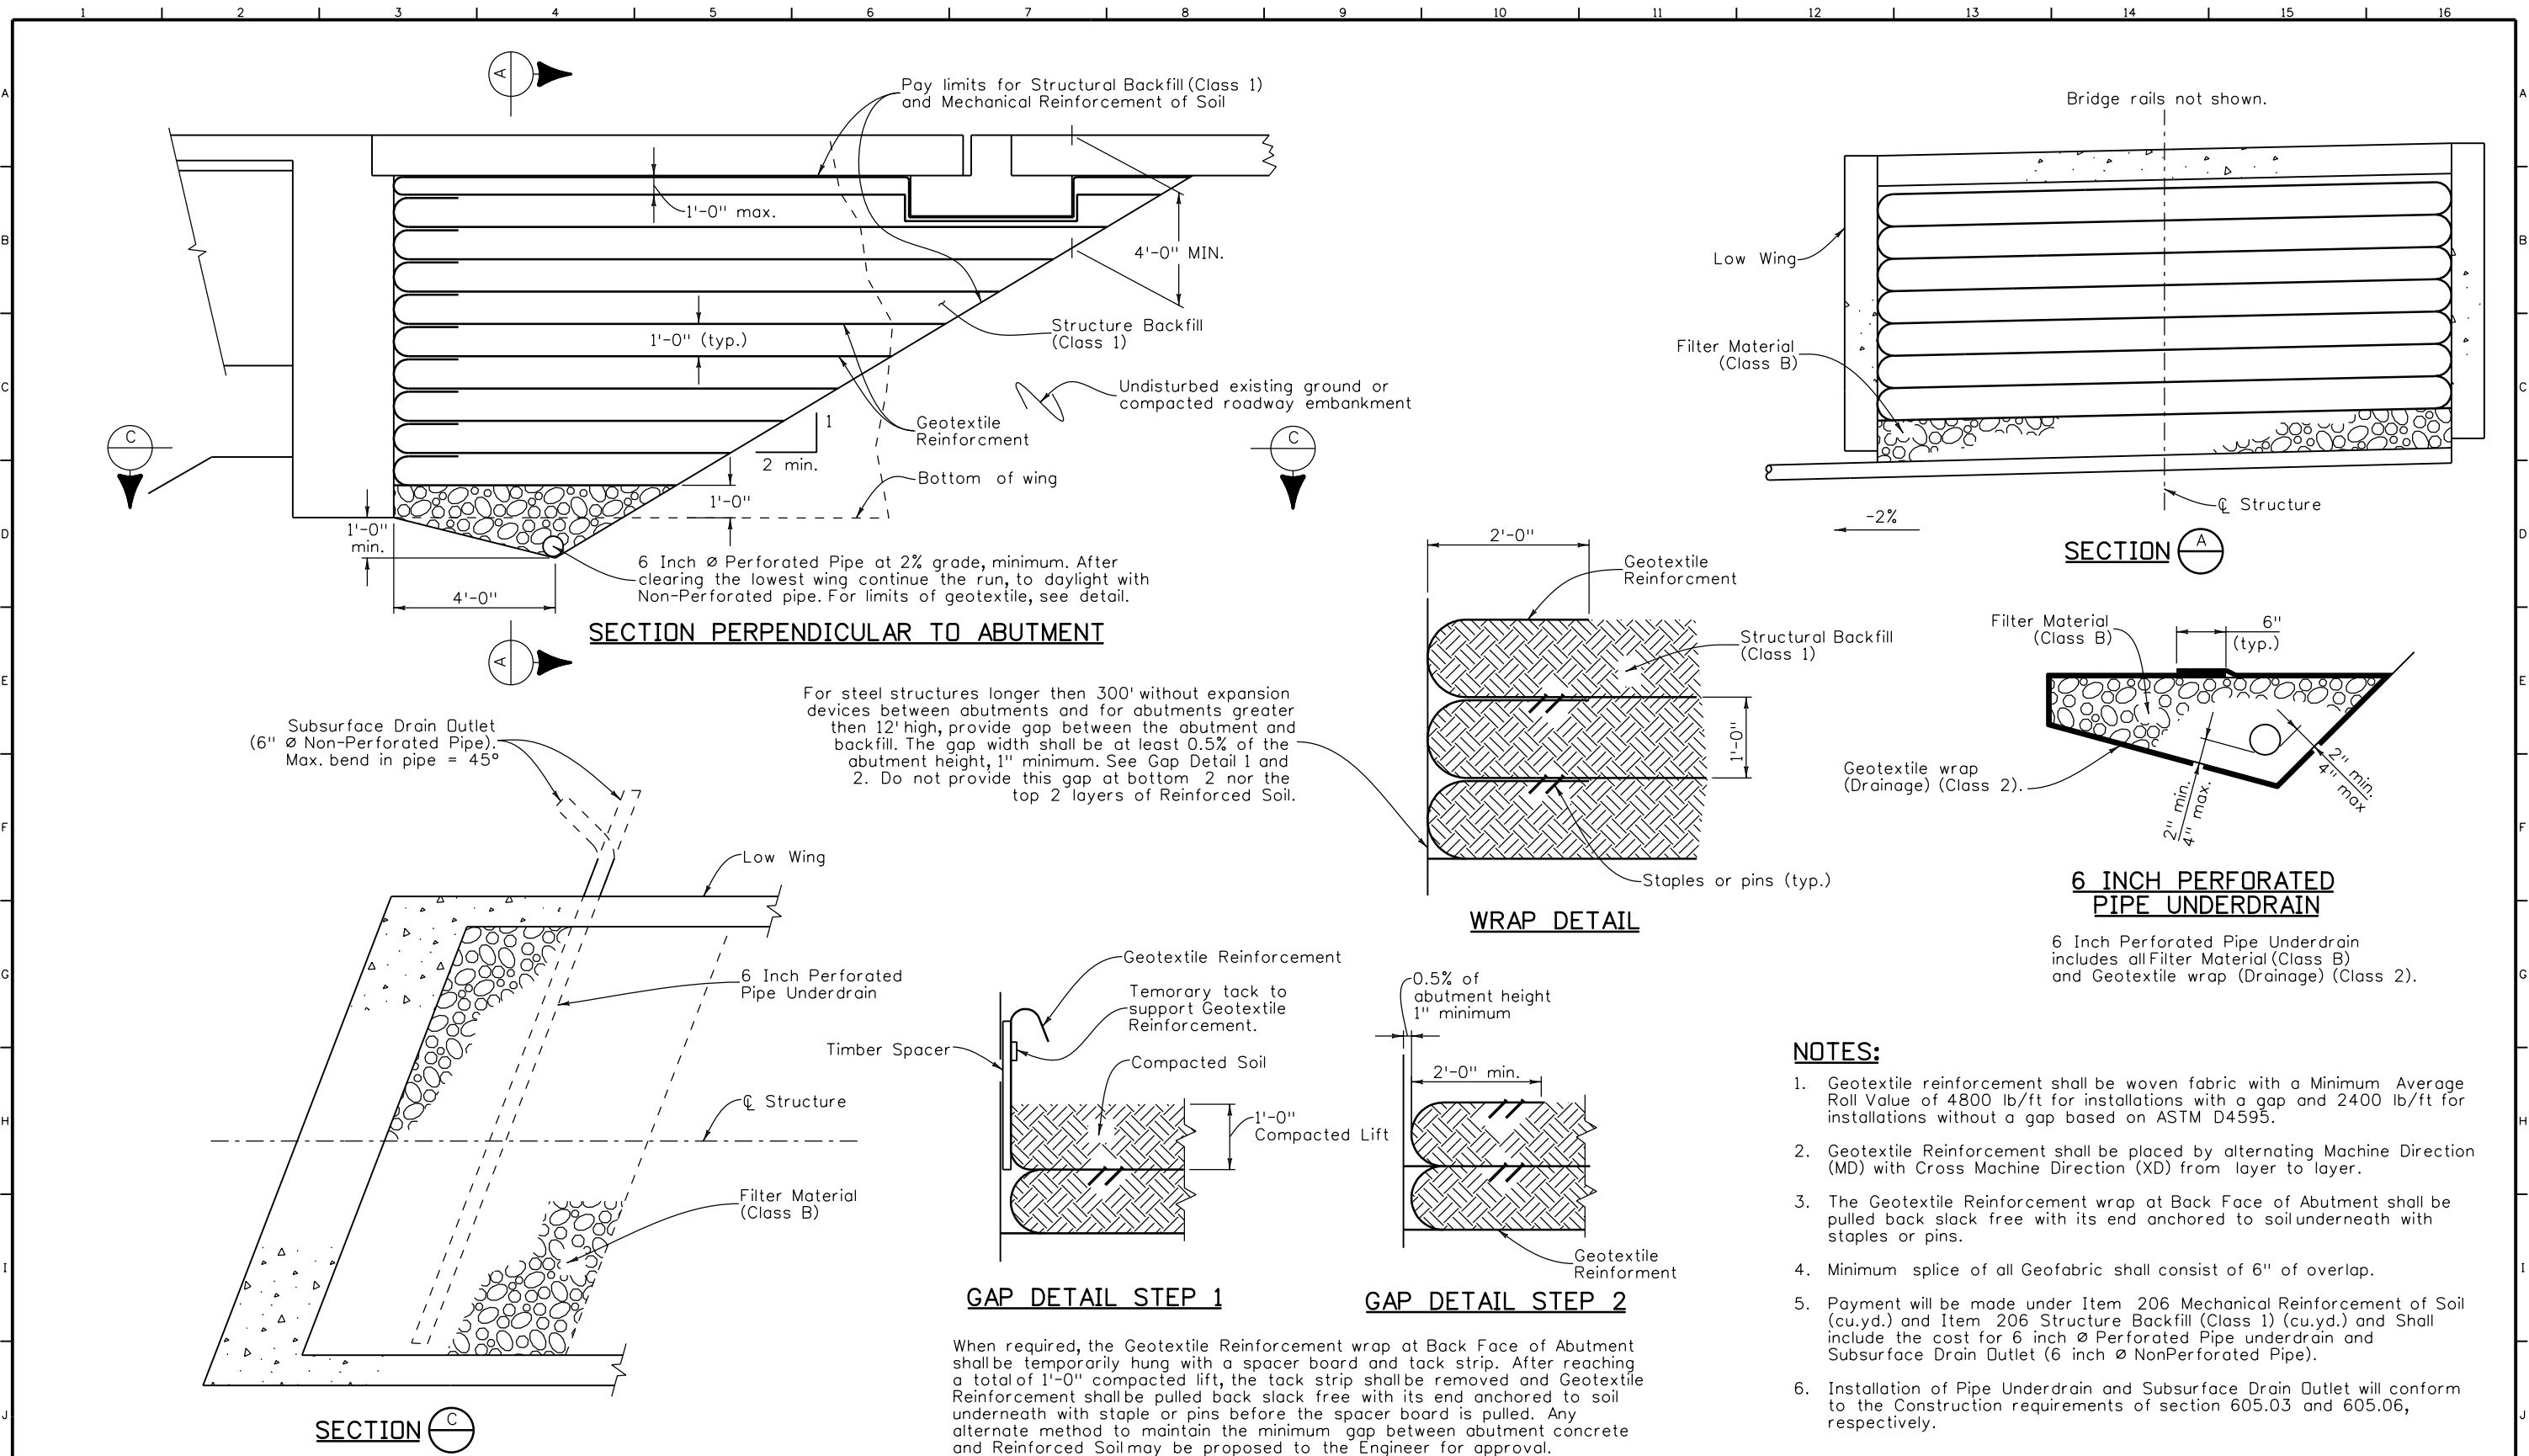

Print Date: 12/19/2012		0000	Sheet Revisions			Colorado Department of Transportation  902 Erie Avenue Pueblo, CO 81001 Phone: 719-546-5438 FAX: 719-546-5702 Region 2 JDH		As Constructed		SH 350 OVER PURGATOIRE RIVER MECHANICALLY STABILIZED BACKFILL			Project No./Code	
File Name: 18208BRDG_SH350_ExBkfill02.dgn			Date:	Comments	Init.			No Revisions:					FBR 3501-013	
Horiz. Scale: None Vert. Scale: None						Revised:		Designer: J. Fuller Structure: 0-19-R		18208				
Staff Bridge Branch - Unit 0226 DDG						Void:		Detailer: D. Tanner Numbers:		Sheet Number 48				
ATKINS 4601 DTC Boulevard, Suite 700 Denver, CO 80237 Phone: (303) 221-7275 Fax: (303) 221-7276								Sheet Subset: Bridge Subset Sheets: B27 of 31						

22463 4:29:20 PM c:\projectwise\pwz_working\02224606\18208BRDG_SH350_BrDeckEI01.dgn

Design	Detail				Quantities			
	DATE	INITIAL	DATE	INITIAL	DATE	INITIAL	DATE	INITIAL
Designed By	12-12	PP	12-12	PP	12-12	JTF	12-12	JTF
Checked By	12-12		12-12		12-12	WZ	12-12	WZ

State of Colorado Department of Transportation Staff Bridge Design Bridge Geometry Project Coordinate Converter Version 1.00															
Run date & time = Tue Dec 18 10:18:10 2012															
Input Northing Offset = 244125.700000 Input Easting Offset = 63636.890000 Input Bearing = N 51 47 55.3900 E															
DESCRIPTION															
Units: feet; Project: FBR 3501-013; Subaccount: 18208; Designer: J. FULLER; Detailer: D. TANNER; Location: REGION 2; SH 350 OVER PURGATORIE RIVER 3-SPAN (82'-0", 91'-0", 82'-0"), 75°00'00" SKEW PRECAST/PRESTRESSED CONCRETE BOX GIRDERS (CONTINUOUS) 257'-7" OUT-TO-OUT, 36'-0" CURB TO CURB 1'-6" BRIDGE RAIL (EACH SIDE)															
HORIZONTAL ALIGNMENT DATA															
HORIZONTAL TANGENT															
VERTICAL ALIGNMENT DATA															
ELEVATION AT PI 5622.2000 ELEVATION AT GRADE 5622.2000 STATION PI 112+28.4100 ELEVATION AT GRADE 5611.4200 ELEVATION AT PI 5611.4200 PERCENT GRADE -2.303616															
116+96.3700 PI 5611.4200 5611.4200 -2.303616															
116+96.3700 PI 5611.4200 5611.4200 -2.303616															
TABLE OF ROADWAY CROSS-SLOPES (SUPERELEVATION: E=-NC-)															
STATION SLOPE LEFT SLOPE RIGHT VC LENGTH															
(ON TANGENT) -0.0200 -0.0200 75.00 (MAX)															
OFFSET PROFILE CONTROL TO PIVOT POINT = 0.0000 FEET															
LIMITS OF VALID ELEVATION AND CROSS-SLOPE DATA BEGIN 111+00.0000 END * UNLIMITED *															
LAYOUT LINE DATA															
LAYOUT LINE DEFINED TO BE COINCIDENT WITH HORIZONTAL CONTROL															
LAYOUT LINE INTERSECTS REF LINE AT 113+00.0000 0.00000000 X 0.0000 Y 0.0000															
DEAD LOAD DEFLECTION DATA															
DEFLECTIONS AT TENTH POINTS FROM FITTED CURVE															
0.0 0.1 0.2 0.3 0.4 0.5 0.6 0.7 0.8 0.9 1.0															
FOR BENT LINE: CL ABUT 1 07 CARD(S): 1 GIRDER LINES REFERENCED BY: (BLANK)															
INCH 0.0000 0.6024 1.1533 1.5874 1.8586 1.9412 1.8289 1.5354 1.0939 0.5578 0.0000 INCH A4= 0.00000															
FOOT 0.0000 0.0502 0.0961 0.1323 0.1549 0.1618 0.1524 0.1279 0.0912 0.0465 0.0000 FOOT A3= 0.00000															
SLOPE 0.501077 -0.449510 SLOPE A2= 8.24540															
A1=-7.62660															
A0=-6.01292															
FOR BENT LINE: AH BRG P2 07 CARD(S): 1 GIRDER LINES REFERENCED BY: (BLANK)															
INCH 0.0000 0.7631 1.4920 2.0852 2.4701 2.6032 2.4701 2.0852 1.4920 0.7631 0.0000 INCH A4= 0.00000															
FOOT 0.0000 0.0636 0.1243 0.1738 0.2058 0.2169 0.2058 0.1738 0.1243 0.0636 0.0000 FOOT A3= 0.00000															
SLOPE 0.615952 -0.615952 SLOPE A2= 12.0856															
A1=-12.0856															
A0=-7.39143															
DEAD LOAD DEFLECTION DATA (CONT)															
DEFLECTIONS AT TENTH POINTS FROM FITTED CURVE															
0.0 0.1 0.2 0.3 0.4 0.5 0.6 0.7 0.8 0.9 1.0															
FOR BENT LINE: AH BRG P3 07 CARD(S): 1 GIRDER LINES REFERENCED BY: (BLANK)															
INCH 0.0000 0.5578 1.0939 1.5354 1.8289 1.9412 1.8586 1.5874 1.1533 0.6024 0.0000 INCH A4= 0.00000															
FOOT 0.0000 0.0465 0.0912 0.1279 0.1524 0.1618 0.1549 0.1323 0.0961 0.0502 0.0000 FOOT A3= 0.00000															
SLOPE 0.449510 -0.501077 SLOPE A2= 8.24540															
A1=-8.86420															
A0=-5.39412															
BENT LINE : INTERSECTION POINT : FROM LAYOUT LINE : PROJECT COORDINATES BENT LINE : GIRDER LINE ROADWAY															
DESCRIPTION : STATION OFFSET ELEVATION : OFFSET ORDINATE : NORTHING EASTING LENGTH FROM Y-AXIS SKEW D M S : LENGTH FROM REF LINE CROSS-SLOPE															
* HORIZONTAL CONTROL LINE * AT FINISHED GRADE															
REF LINE 113+00.0000 0.0000 5620.5508 0.0000 0.0000 244125.7000 63636.8900 0.0000 -15 00 00.00 0.0000															
BF ABUT 1 113+45.0000 0.0000 5619.5142 1 0.0000 45.0000 244153.5292 63672.2529 0.0000 -15 00 00.00 45.0000															
CL ABUT 1 113+46.2941 0.0000 5619.4894 10 0.0000 46.2941 244154.3295 63673.2699 0.0000 -15 00 00.00 46.2941															
BK BRG P2 114+27.2588 0.0000 5617.6193 1 0.0000 127.2588 244204.4001 63736.8954 0.0000 -15 00 00.00 127.2588															
CL PIER 2 114+28.2941 0.0000 5617.5954 0.0000 128.2941 244205.0404 63737.7090 0.0000 -15 00 00.00 128.2941															
AH BRG P2 114+29.3294 0.0000 5617.5716 10 0.0000 129.3294 244205.6807 63738.5226 0.0000 -15 00 00.00 129.3294															
BK BRG P3 115+18.2588 0.0000 5615.5230 1 0.0000 218.2588 244260.6769 63808.4072 0.0000 -15 00 00.00 218.2588															
CL PIER 3 115+19.2941 0.0000 5615.4991 0.0000 219.2941 244261.3172 63809.2207 0.0000 -15 00 00.00 219.2941															
AH BRG P3 115+20.3294 0.0000 5615.4753 10 0.0000 220.3294 244261.9574 63810.0343 0.0000 -15 00 00.00 220.3294															
CL ABUT 4 116+01.2941 0.0000 5613.6102 1 0.0000 301.2941 244312.0281 63873.6599 0.0000 -15 00 00.00 301.2941															
BF ABUT 4 116+02.5882 0.0000 5613.5804 0.0 0.0000 302.5882 244312.8284 63874.6768 0.0000 -15 00 00.00 302.5882															

NOTES:

- Elevations are at top of bridge deck, 3 inches below finished grade.
- Positive roadway cross slope is upwards from the profile grade line.
- These stations, coordinates, offsets and lengths define the layout of the structure in a two dimensional horizontal plane. Elevations define the final grade of the finished concrete deck. Fabrication of structural components through the direct use of this information is not intended or advisable.

Print Date: 12/19/2012			Sheet Revisions			Colorado Department of Transportation  902 Erie Avenue Pueblo, CO 81001 Phone: 719-546-5438 FAX: 719-546-5702 Region JDH		As Constructed		SH 350 OVER PURGATOIRE RIVER BRIDGE DECK ELEVATIONS (SHEET 1 OF 4)			Project No./Code	
File Name: 18208BRDG_SH350_BrDeckEI01.dgn			Date:	Comments	Init.			No Revisions:					FBR 3501-013	
Horiz. Scale: 1:1 Vert. Scale: 1:1								Revised:		Designer: J. Fuller	Structure Numbers	18208		
Staff Bridge Branch - Unit 0226 DDG								Void:		Detailer: D. Tanner		Sheet Number 49		
ATKINS 4601 DTC Boulevard, Suite 700 Denver, CO 80237 Phone: (303) 221-7275 Fax: (303) 221-7276										Sheet Subset: Bridge	Subset Sheets: B28 of 31			

22463 4:29:29 PM c:\projectwise\pwwz-working\0224606\18208BRDG_SH350_BrDeckEI02.dgn

Design	Detail				Quantities			
	Designed By	Checked By	DATE 12-12	PP	JTF	WZ	INITIAL	DATE 12-12

CL GIRDER A														CL GIRDER C													
PARALLEL TO HORIZONTAL CONTROL														PARALLEL TO HORIZONTAL CONTROL													
BENT LINE	STATION	OFFSET	ELEVATION	ELEV+DL	X	Y	NORTHING	EASTING	BENT LNTH	SKEW	GIRDER LNTH	CRS-SLP	BENT LINE	STATION	OFFSET	ELEVATION	ELEV+DL	X	Y	NORTHING	EASTING	BENT LNTH	SKEW	GIRDER LNTH	CRS-SLP		
REF LINE	112+95.8691	-15.4167	5620.0877		-15.4167	-4.1309	244135.2605	63624.1097	-15.9605	-15 00 00.00	0.0000	-0.020000	*REF LINE*	112+99.1738	-3.0833	5620.2582		-3.0833	-0.8262	244127.6120	63634.3339	-3.1921	-15 00 00.00	0.0000	-0.020000		
BF ABUT 1	113+40.8691	-15.4167	5619.0510		-15.4167	40.8691	244163.0896	63659.4726	-15.9605	-15 00 00.00	45.0000	-0.020000	BF ABUT 1	113+44.1738	-3.0833	5619.2216		-3.0833	44.1738	244155.4412	63669.6969	-3.1921	-15 00 00.00	45.0000	-0.020000		
CL ABUT 1	113+42.1632	-15.4167	5619.0212	619.0212	-15.4167	42.1632	244163.8899	63660.4896	-15.9605	-15 00 00.00	46.2941	-0.020000	CL ABUT 1	113+45.4679	-3.0833	5619.1918	619.1918	-3.0833	45.4679	244156.2415	63670.7138	-3.1921	-15 00 00.00	46.2941	-0.020000		
F-1	113+50.2597	-15.4167	5618.8347	618.8849	-15.4167	50.2597	244168.8970	63666.8521			54.3906	-0.020000	F-1	113+53.5644	-3.0833	5619.0053	619.0555	-3.0833	53.5644	244161.2486	63677.0764			54.3906	-0.020000		
F-2	113+58.3561	-15.4167	5618.6482	618.7443	-15.4167	58.3561	244173.9040	63673.2146			62.4870	-0.020000	F-2	113+61.6609	-3.0833	5618.8187	618.9149	-3.0833	61.6609	244166.2557	63683.4390			62.4870	-0.020000		
F-3	113+66.4526	-15.4167	5618.4617	618.5940	-15.4167	66.4526	244178.9111	63679.5772			70.5835	-0.020000	F-3	113+69.7573	-3.0833	5618.6322	618.7645	-3.0833	69.7573	244171.2627	63689.8015			70.5835	-0.020000		
F-4	113+74.5491	-15.4167	5618.2752	618.4301	-15.4167	74.5491	244183.9182	63685.9398			78.6800	-0.020000	F-4	113+77.8538	-3.0833	5618.4457	618.6006	-3.0833	77.8538	244176.2698	63696.1641			78.6800	-0.020000		
F-5	113+82.6456	-15.4167	5618.0887	618.2504	-15.4167	82.6456	244188.9253	63692.3024			86.7764	-0.020000	F-5	113+85.9503	-3.0833	5618.2592	618.4210	-3.0833	85.9503	244181.2769	63702.5267			86.7764	-0.020000		
F-6	113+90.7420	-15.4167	5617.9022	618.0546	-15.4167	90.7420	244193.9323	63698.6649			94.8729	-0.020000	F-6	113+94.0468	-3.0833	5618.0727	618.2251	-3.0833	94.0468	244186.2840	63708.8892			94.8729	-0.020000		
F-7	113+98.8385	-15.4167	5617.7156	617.8436	-15.4167	98.8385	244198.9394	63705.0275			102.9694	-0.020000	F-7	114+02.1432	-3.0833	5617.8862	618.0141	-3.0833	102.1432	244191.2910	63715.2517			102.9694	-0.020000		
F-8	114+06.9350	-15.4167	5617.5291	617.6203	-15.4167	106.9350	244203.9465	63711.3900			111.0659	-0.020000	F-8	114+10.2397	-3.0833	5617.6997	617.7908	-3.0833	110.2397	244196.2981	63721.6143			111.0659	-0.020000		
F-9	114+15.0314	-15.4167	5617.3426	617.3891	-15.4167	115.0314	244208.9535	63717.7525			119.1623	-0.020000	F-9	114+18.3362	-3.0833	5617.5132	617.5597	-3.0833	118.3362	244201.3052	63727.9769			119.1623	-0.020000		
BK BRG P2	114+23.1279	-15.4167	5617.1561	617.1561	-15.4167	123.1279	244213.9606	63724.1151	-15.9605	-15 00 00.00	127.2588	-0.020000	BK BRG P2	114+26.4326	-3.0833	5617.3267	617.3267	-3.0833	126.4326	244206.3122	63734.3394	-3.1921	-15 00 00.00	127.2588	-0.020000		
CL PIER 2	114+24.1632	-15.4167	5617.1323		-15.4167	124.1632	244214.6009	63724.9287	-15.9605	-15 00 00.00	128.2941	-0.020000	CL PIER 2	114+27.4679	-3.0833	5617.3028		-3.0833	127.4679	244206.9524	63735.1530	-3.1921	-15 00 00.00	128.2941	-0.020000		
AH BRG P2	114+25.1985	-15.4167	5617.1084	617.1084	-15.4167	125.1985	244215.2411	63725.7423	-15.9605	-15 00 00.00	129.3294	-0.020000	AH BRG P2	114+28.5032	-3.0833	5617.2790	617.2790	-3.0833	128.5032	244207.5927	63735.9666	-3.1921	-15 00 00.00	129.3294	-0.020000		
F-1	114+34.0914	-15.4167	5616.9036	616.9671	-15.4167	134.0914	244220.7407	63732.7307			138.2223	-0.020000	F-1	114+37.3962	-3.0833	5617.0741	617.1377	-3.0833	137.3962	244213.0924	63742.9551			138.2223	-0.020000		
F-2	114+42.9844	-15.4167	5616.6987	616.8230	-15.4167	142.9844	244226.7404	63739.7192			147.1153	-0.020000	F-2	114+46.2891	-3.0833	5616.8692	616.9936	-3.0833	146.2891	244218.5920	63749.9435			147.1153	-0.020000		
F-3	114+51.8773	-15.4167	5616.4938	616.6776	-15.4167	151.8773	244231.7400	63746.7076			156.0082	-0.020000	F-3	114+55.1821	-3.0833	5616.6644	616.8381	-3.0833	155.1821	244224.0916	63756.9320			156.0082	-0.020000		
F-4	114+60.7703	-15.4167	5616.2890	616.4948	-15.4167	160.7703	244237.2396	63753.6961			164.9012	-0.020000	F-4	114+64.0750	-3.0833	5616.4595	616.6654	-3.0833	164.0750	244229.5912	63763.9204			164.9012	-0.020000		
F-5	114+69.6632	-15.4167	5616.0841	616.3011	-15.4167	169.6632	244242.7392	63760.6846			173.7941	-0.020000	F-5	114+72.9679	-3.0833	5616.2547	616.4716	-3.0833	172.9679	244235.9098	63770.9088			173.7941	-0.020000		
F-6	114+78.5561	-15.4167	5615.8793	616.0851	-15.4167	178.5561	244248.2388	63767.6730			182.8670	-0.020000	F-6	114+81.8609	-3.0833	5616.0498	616.2556	-3.0833	181.8609	244240.5905	63777.8973			182.8670	-0.020000		
F-7	114+87.4491	-15.4167	5615.6744	615.8482	-15.4167	187.4491	244253.7385	63774.6615			191.5800	-0.020000	F-7	114+90.7538	-3.0833	5615.8449	616.0187	-3.0833	190.7538	244246.0901	63784.8858			191.5800	-0.020000		
F-8	114+96.3420	-15.4167	5615.4695	615.5939	-15.4167	196.3420	244259.2381	63781.6499			200.4729	-0.020000	F-8	114+99.6468	-3.0833	5615.6401	615.7644	-3.0833	199.6468	244251.5898	63791.8743			200.4729	-0.020000		
F-9	115+05.2350	-15.4167	5615.2647	615.3283	-15.4167	205.2350	244264.7378	63788.6384			209.3659	-0.020000	F-9	115+08.5357	-3.0833	5615.4352	615.4988	-3.0833	208.5397	244257.0894	63798.8627			209.3659	-0.020000		
BK BRG P3	115+14.1279	-15.4167	5615.0598	615.0598	-15.4167	214.1279	244270.2374	63795.6268	-15.9605	-15 00 00.00	218.2588	-0.020000	BK BRG P3	115+17.4326	-3.0833	5615.2304	615.2304	-3.0833	217.4326	244262.5890	63805.8511	-3.1921	-15 00 00.00	218.2588	-0.020000		
CL PIER 3	115+15.1632	-15.4167	5615.0360		-15.4167	215.1632	244270.8776	63796.4404	-15.9605	-15 00 00.00	219.2941	-0.020000	CL PIER 3	115+18.4679	-3.0833	5615.2065		-3.0833	218.4679	244263.2292	63806.6647	-3.1921	-15 00 00.00	219.2941	-0.020000		
AH BRG P3	115+16.1985	-15.4167	5615.0121	615.0121	-15.4167	216.1985	244271.5179	63797.2540	-15.9605	-15 00 00.00	220.3294	-0.020000	AH BRG P3	115+19.5032	-3.0833	5615.1827	615.1827	-3.0833	219.5032	244263.8695	63807.4783	-3.1921	-15 00 00.00	220.3294	-0.020000		
F-1	115+24.2950	-15.4167	5614.8256	614.8721	-15.4167	224.2950	244276.5250	63803.6166			228.4259	-0.020000	F-1	115+27.5997	-3.0833	5614.9962	615.0426	-3.0833	227.5997	244268.8766	63813.8409			228.4259	-0.020000		
F-2	115+32.3914	-15.4167	5614.6391	614.7303	-15.4167	232.3914	244281.5320	63809.9791			236.5223	-0.020000	F-2	115+36.5962	-3.0833	5614.8096	614.9008	-3.0833	235.6962	244273.8836	63820.2034			236.5223	-0.020000		
F-3	115+40.4879	-15.4167	5614.4526	614.5805	-15.4167	240.4879	244286.5391	63816.3417			244.6188	-0.020000	F-3	115+43.7926	-3.0833	56146											

NOTES:


1. Elevations are at top of bridge deck, 3 inches below finished grade.
2. Positive roadway cross slope is upwards from the profile grade line.
3. These stations, coordinates, offsets and lengths define the layout of the structure in a two dimensional horizontal plane. Elevations define the final grade of the finished concrete deck. Fabrication of structural components through the direct use of this information is not intended or advisable.

NOTES:

1. Elevations are at top of bridge deck, 3 inches below finished grade.
2. Positive roadway cross slope is upwards from the profile grade line.
3. These stations, coordinates, offsets and lengths define the layout of the structure in a two dimensional horizontal plane. Elevations define the final grade of the finished concrete deck. Fabrication of structural components through the direct use of this information is not intended or advisable.


Profile, detail and section not to scale

AERIAL WATERLINE TYPICAL PROFILE

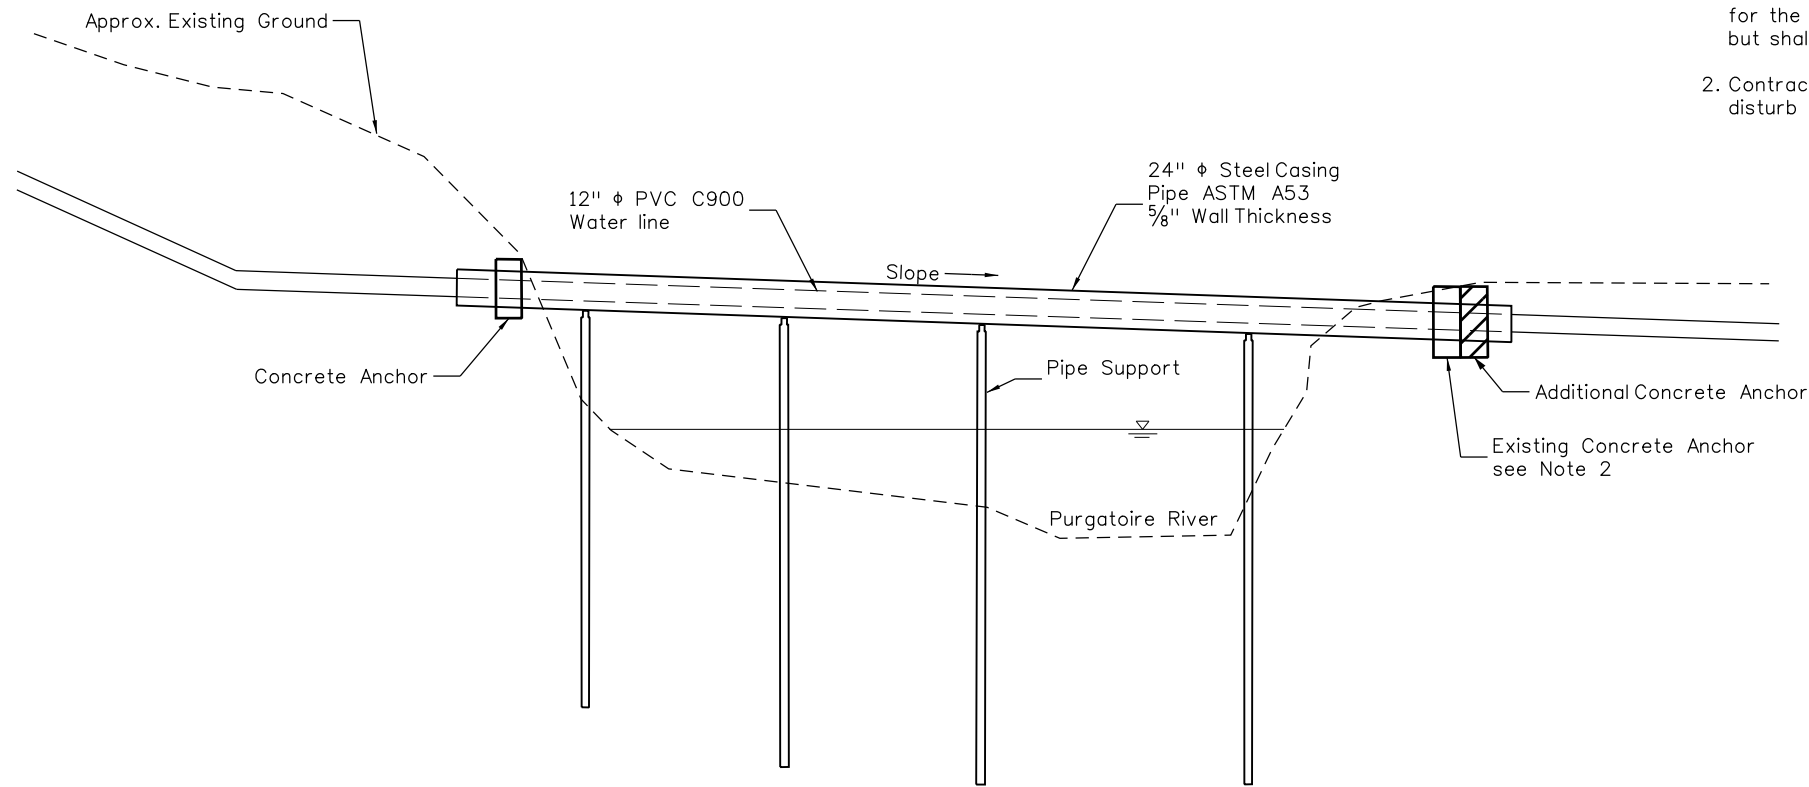


- Notes:
- 1. It is estimated that 1.8 CY of Concrete Class D (Bridge) will be required for the additional concrete anchor. The concrete, reinforcing steel and earthwork required for the additional anchor will not be paid for separately, but shall be included in the cost of the Removal of Bridge.
 - 2. Contractor shall not undermine existing concrete anchor or disturb supporting soil.

CONCRETE ANCHOR DETAIL

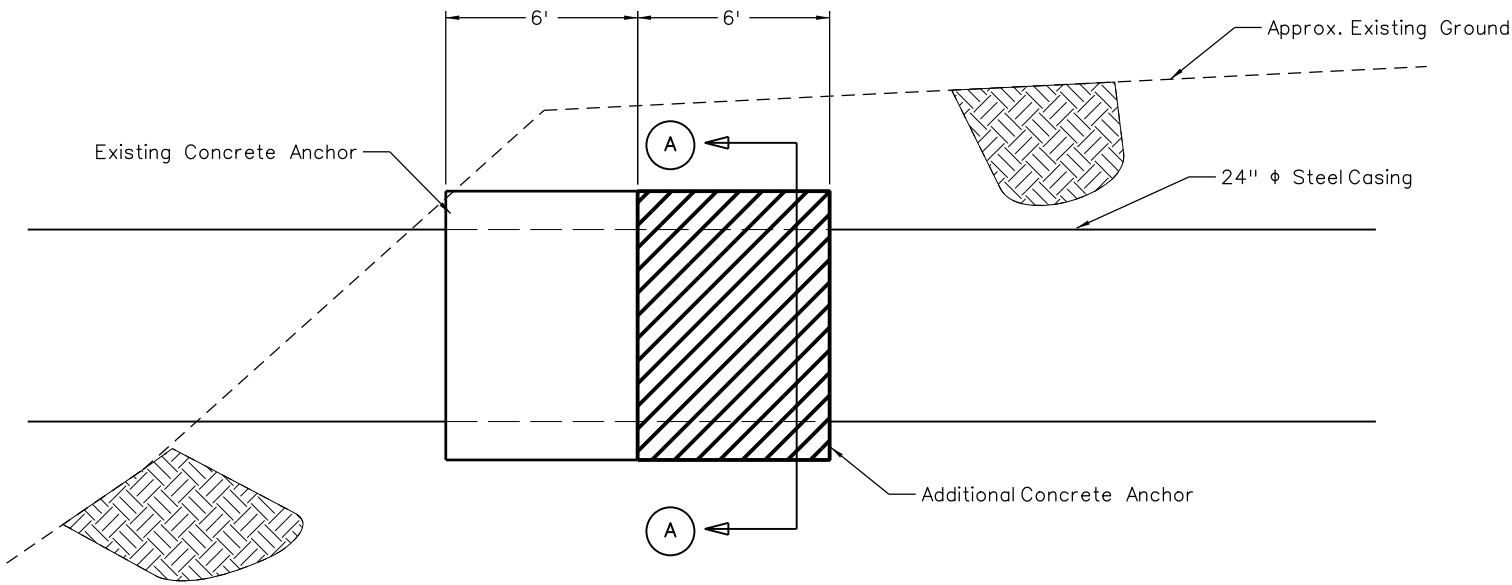

CONCRETE ANCHOR SECTION (A)

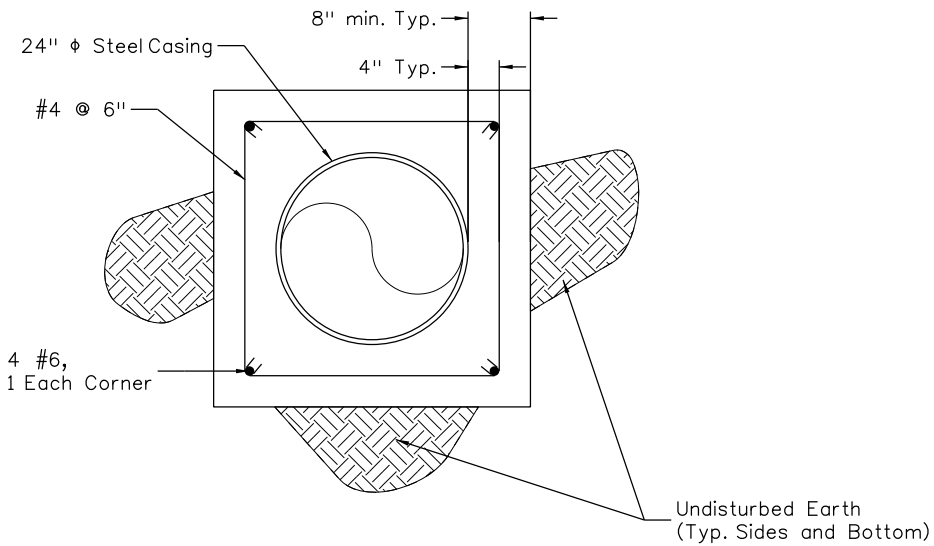

Print Date: 2/8/2013	0000	Sheet Revisions			Colorado Department of Transportation		As Constructed		AERIAL WATERLINE DETAILS		Project No./Code	
File Name: 18208DES_waterline.dgn		Date:	Comments	Init.	 902 Erie Avenue Pueblo, CO 81001 Phone: 719-546-5439 FAX: 719-546-5702 Region 2		No Revisions:		Designer: jlb		FBR 3501-013	
Horiz. Scale: 1:1							Revised:		Detailer: jlb		18208	
Unit Information							Void:		Sheet Subset: Water		Sheet Number 53	
					JDH				Structure Numbers D-19-R		Subset Sheets: 1 of 1	

billingsj 11:00:11 AM c:\projectwise\pwz_working\0224696\18208DES_waterline.dgn

billingsj 10:28:54 AM c:\projectwise\pwworking\0224696\18208_SWMP_Plan.dgn

1. SITE DESCRIPTION

For Information Only to fulfill the CDPS-SCP (Colorado Discharge Permit System - Stormwater Construction Permit) Update to reflect current project site conditions.

- A. PROJECT SITE DESCRIPTION: SH 350 bridge replacement (Str. 0-19-H) at MP 6.637 over the Purgatoire River- includes removal of bridge, construction of new bridge structure and roadway transitions, guardrail, bridge rail, HMA pavement, erosion control and an on-site detour.
- B. PROPOSED SEQUENCING FOR MAJOR ACTIVITIES: Erosion control measures, construction of on-site detour, removal of bridge, construction of new bridge structure, embankment, ABC, HMA, striping and signing.
- C. ACRES OF DISTURBANCE:
- 1. Total area of construction site: 3.7 acres
 - 2. Total area of disturbance: 2.9 acres
 - 3. Acreage of seeding: 2.0 acres
- D. EXISTING SOIL DATA: The existing soil is comprised mainly of fine loamy sand to loamy sand with a slight to moderate erosivity.
- E. EXISTING VEGETATION, INCLUDING PERCENT COVER: 76 Percent Cover
- F. POTENTIAL POLLUTANTS SOURCES: See First Construction Activities under Potential Pollutant Sources. The ECS shall prepare a list of all potential pollutants and their locations in accordance with subsection 107.25.
- G. RECEIVING WATER:
- 1. Outfall locations: Purgatoire River
 - 2. Names of receiving water(s) on site and the ultimate receiving water: Purgatoire River
 - 3. Distance ultimate receiving water is from project: immediate
- H. ALLOWABLE NON-STORMWATER DISCHARGES:
- 1. Groundwater and stormwater dewatering: Discharges to the ground of water from construction dewatering activities may be authorized provided that:
 - a. the source is groundwater and/or groundwater combined with stormwater that does not contain pollutants
 - b. the source and BMPs are identified in the SWMP
 - c. discharges do not leave the site as surface runoff or to surface waters.
 - 2. If discharges do not meet the above criteria a separate permit from the Department of Health will be required. Contaminated groundwater requiring coverage under a separate permit may include groundwater contaminated with pollutants from a landfill, mining activities, industrial pollutant plumes, underground storage tank, etc.
- I. ENVIRONMENTAL IMPACTS:
- 1. Wetland Impacts: YES
 - 2. Stream Impacts: YES
 - 3. Threatened and Endangered Species: NONE

2. SITE MAP COMPONENTS:

Pre-construction

- A. PROJECT CONSTRUCTION POTENTIAL SITE BOUNDARIES
- B. ALL AREAS OF GROUND SURFACE DISTURBANCE
- C. AREAS OF CUT AND FILL
- D. LOCATION OF ALL STRUCTURAL BMPs IDENTIFIED IN THE SWMP
- E. LOCATION OF NON-STRUCTURAL BMPs AS APPLICABLE IN THE SWMP
- F. SPRINGS, STREAMS, WETLANDS AND OTHER SURFACE WATER
- G. PROTECTION OF TREES, SHRUBS, CULTURAL RESOURCES AND MATURE VEGETATION
- H. AREAS USED FOR STORING AND STOCKPILING OF MATERIALS, STAGING AREAS (field trailer, fueling, etc) and BATCH PLANTS

Revise site maps in accordance to 208.03

3. SWMP ADMINSTRATOR FOR DESIGN: Jennifer Billings – Project Manager & Rob Frei – Environmental Specialist

4. STORMWATER MANAGEMENT CONTROLS FIRST CONSTRUCTION ACTIVITIES

THE CONTRACTOR SHALL PERFORM THE FOLLOWING:

- A. DESIGNATE A SWMP ADMINISTRATOR/EROSION CONTROL SUPERVISOR (To be filled out at time of construction; designate the individual(s) responsible for implementing, maintaining and revising the SWMP, including the title and contact information. The activities and responsibilities of the administrator shall address all aspects of the projects SWMP.)

Name/Title:

Contact information:

- B. POTENTIAL POLLUTANT SOURCES
Evaluate, identify and describe all potential sources of pollutants at the site in accordance with subsection 107.25 and place in the SWMP notebook. All BMPs related to potential pollutants shall be shown on the SWMP site map by the contractor's ECS.

- C. BEST MANAGEMENT PRACTICES (BMPs) FOR STORMWATER POLLUTION PREVENTION

PHASED BMP IMPLEMENTATION, APPLICATION AND NARRATIVE:

During Design: "BMP as Designed" boxes are marked when used in the SWMP. During construction: the ECS shall update the narratives, include new narratives and update the "In use on site" boxes to match which BMPs are currently in use on site. Clearly describe the relationship between the phases of construction and the implementation of BMP controls.

Print Date: 1/31/2013	0000	Sheet Revisions			Colorado Department of Transportation 902 Erie Avenue Pueblo, CO 81001 Phone: 719-546-5439 FAX: 719-546-5702 Region 2 JDH	As Constructed	STORMWATER MANAGEMENT PLAN			Project No./Code
File Name: 18208_SWMP_Plan.dgn		Date:	Comments	Init.		No Revisions:				FBR 3501-013
Horiz. Scale: 1:1 Vert. Scale: As Noted						Revised:				18208
Unit Information Unit Leader Initials						Void:				Sheet Number 54
							Designer: jlb	Structure Numbers	0-19-R	
							Detailer: jlb			
							Sheet Subset: SWMP	Subset Sheets: 1 of 8		

STRUCTURAL and NONSTRUCTURAL BMPs that may be potentially used on the project for erosion and sediment control; practices may include, but are not limited to:

Structural BMPs and Application	Narrative	BMP as Designed	In use on site	FIRST CONSTRUCTION ACTIVITIES	DURING CONSTRUCTION	INTERIM/FINAL STABILIZATION
Earth Berm/Stockpile	Placed around toe to contain sediment around stockpile				X	
Earth Berm/Toe of fill	Placed prior to earthwork within specified distance of toe to capture sediment and protect undisturbed areas					
Earth berm/Diversion	Placed to divert drainage and subdivide runoff volume from less than 10 acre sub basins. Temp feature to be removed upon final stabilization					
*Rock Check Dams/Ditch	Velocity checks in ditches placed immediately after ditch grading					
Silt Fence/Sediment Control	Placed on contour to contain construction runoff					
Silt Fence/Protection of Vegetation	Placed to protect undisturbed area and delineate boundary of protected area	X		X	X	
Erosion Logs, Silt Berms or Silt Dikes/Ditch Checks	Erosion Control checks in ditches placed immediately after ditch grading to reduce flow velocity of runoff in ditch	X		X	X	
Erosion Logs/Existing Inlet	Placed prior to disturbance at existing inlets where disturbance maybe occurring to cause sediment laden water to enter pipe					
Erosion Logs/culvert inlet or outlet	Placed on culvert to filter or prevent sediment from entering pipe. If disturbance occurs above pipe then erosion logs are placed above pipe				X	
Erosion Logs/Sediment Control	Placed to protect undisturbed area and delineate boundary of protected area					
Storm Drain Inlet Protection/Sediment Control	Placed to protect storm drain inlets to filter or prevent sediment from entering drainage system.					
Temporary Sediment Trap/Basin	Contain and filter sediment laden water from < 5 acre sub basins within construction disturbance					
Permanent	Utilized during construction					

Structural BMPs and Application	Narrative	BMP as Designed	In use on site	FIRST CONSTRUCTION ACTIVITIES	DURING CONSTRUCTION	INTERIM/FINAL STABILIZATION
Sediment Trap/Basin	to act as temporary sediment containment. Outlet structure shall be modified for construction runoff					
Embankment Protection or Temp Slope Drain	Placed as a conduit or chute to drain runoff down slope and prevent erosion of slope					
Outlet Protection	Material placed as energy dissipation device to prevent erosion at outlet structure					X
Concrete Washouts/Construction Control	Construction waste management of concrete washout material				X	
Vehicle tracking Pad/Construction Control	Placed to prevent tracking of sediment from disturbance to offsite surface			X	X	
Sweeping/Construction or Source Control	Utilized to remove sediment on pavement surface and to prevent sediment from entering drainage system				X	
Dewatering/Construction Control	Sediment control to remove or filter sediment from construction dewatering				X	
Temporary Stream Crossing/Construction Control	Constructed over stream or drainage to prevent discharge of pollutants from construction equipment into stream.					
Clean water diversion	Placed to divert clean surface or ground water from mixing with construction runoff or activity				X	
Other						

Print Date: 1/31/2013

File Name: 18208_SWMP_Plan.dgn

Horiz. Scale: 1:1 Vert. Scale: As Noted

Unit Information Unit Leader Initials

Sheet Revisions		
Date:	Comments	Init.

Colorado Department of Transportation



902 Erie Avenue
Pueblo, CO 81001
Phone: 719-546-5439 FAX: 719-546-5702

Region 2 JDH

As Constructed		STORMWATER MANAGEMENT PLAN			Project No./Code
No Revisions:					FBR 3501-013
Revised:		Designer: jlb	Structure Numbers	D-19-R	18208
Void:		Detailer: jlb			
		Sheet Subset: SWMP	Subset Sheets: 2 of 8	Sheet Number 55	

billingsj 10:34:48 AM c:\projectwise\pwworking\0224696\18208_SWMP_Plan.dgn

Non Structural BMPs and Application	Narrative	BMP As Designed	In Use On Site	FIRST CONSTRUCTION ACTIVITIES	DURING CONSTRUCTION	INTERIM/FINAL STABILIZATION
Surface Roughening/ Grading Techniques	Interim and temp stabilization of disturbance and to minimize wind and erosion				X	X
Seeding Permanent/Final Stabilization	Reduce runoff and control erosion on disturbed areas	X				X
Seeding Temporary	Over wintering of disturbance or used to control erosion for areas scheduled for future construction					
Mulch/Mulch Tackifier/ Temp or Final Stabilization	Placed as a surface cover for erosion control and or seeding establishment	X			X	X
Soil Retention Blanket/Temp or Final Stabilization	Placed as surface cover for erosion control and seeding establishment	X				X
Turf Reinforcement Mat/ Final Stabilization	Placed in channels or on slopes for erosion control, channel liner and seeding establishment					
Soil Binder/Temp Stabilization	Placed as surface treatment to provide temp erosion control	X			X	
Spray on Mulch Blanket/ Temp or Final Stabilization	Placed cover on slopes to control erosion and seeding establishment					
Vegetative Buffer Strips	Filter sediment laden runoff from disturbance area					
Protection Of Trees/Protected Resources -Fence Plastic	Placed prior to construction to protect existing vegetation to remain	X		X		
Preservation Of Mature Vegetation/Work Access and Grading Plans	Used to protect existing stable cover and minimize impact to vegetation					
*Check dams may be rock, erosion logs, silt dike, silt berm, etc. as indicated in the narratives and SWMP site map.						
Erosion control devices are used to limit the amount of soil loss on site.						
Sediment control devices are designed to capture sediment on the project site.						
Construction control are BMPs related to construction access and staging.						
BMP locations are indicated on the SWMP site map.						
BMP details and narratives not covered by the SWMP or Standard Plan M-208-1 shall be added to the SWMP notebook by the ECS.						

- D. OFFSITE DRAINAGE (RUN ON WATER)
1. Describe and record BNPs on the SWMP site map that has been implemented to address off site run-on water in accordance with subsection 208.03.
- E. VEHICLE TRACKING PAD
1. BMPs shall be implemented in accordance with subsection 208.04.
- F. PERIMETER CONTROL
1. Perimeter control shall be established as the first item on the SWMP to prevent the potential for pollutants leaving the construction site boundaries, entering the stormwater drainage system, or discharging to state waters.
2. Perimeter control may consist of vegetation buffers, berms, silt fence, erosion logs, existing landforms, or other BMPs as approved.
3. Perimeter control shall be in accordance with subsection 208.04.

5. DURING CONSTRUCTION
RESPONSIBILITIES OF THE SWMP ADMINISTRATOR/EROSION CONTROL SUPERVISOR DURING CONSTRUCTION
The SWMP should be considered a “living document” that is continuously reviewed and modified. During construction, the following items shall be added, updated, or amended as needed by the SWMP Administrator/Erosion Control Supervisor (ECS) in accordance with Section 208.

During construction, indicate how items that have not been addressed during design are being handled in construction. If items are covered in the template or other sections of the SWMP notebook indicate below what section the discussion takes place.

- A. STOCKPILE MANAGEMENT - shall be done in accordance with subsection 107.25 and 208.07
- B. CONCRETE WASHOUT - Concrete wash out water or waste from field laboratories and paving equipment shall be contained in accordance with subsection 208.05.
- C. SAW CUTTING - shall be done in accordance with subsection 107.25, 208.04, 208.05
- D. STREET CLEANING - shall be done in accordance with subsection 208.04

6. INSPECTIONS
A. Inspections shall be in accordance with subsection 208.03 (c).

7. BMP MAINTENANCE
A. Maintenance shall be in accordance with subsection 208.04 (f).

8. RECORD KEEPING
A. Records shall be kept in accordance with subsection 208.03 (c).

Print Date: 1/31/2013		Sheet Revisions			Colorado Department of Transportation DOT DEPARTMENT OF TRANSPORTATION Region 2 902 Erie Avenue Pueblo, CO 81001 Phone: 719-546-5439 FAX: 719-546-5702 JDH	As Constructed		STORMWATER MANAGEMENT PLAN		Project No./Code	
File Name: 18208_SWMP_Plan.dgn		Date:	Comments	Init.		No Revisions:				FBR 3501-013	
Horiz. Scale: 1:1 Vert. Scale: As Noted						Revised:	Designer: jlb	Structure Numbers	D-19-R	18208	
Unit Information Unit Leader Initials						Void:	Detailer: jlb	Sheet Subset: SWMP	Subset Sheets: 3 of 8	Sheet Number 56	

9. INTERIM AND FINAL STABILIZATON

A. SEEDING PLAN

Soil preparation, soil conditioning or topsoil, seeding (native), mulching (weed free) and/or mulch tackifier will be required for an estimated 2.0 acres of disturbed area within the right-of-way limits which are not surfaced. The following types and rates shall be used:

COMMON NAME	BOTANICAL NAME	LBS. PLS./ACRE
Blue grama	Bouteloua gracilis v. Hachita	2
Western wheatgrass	Pascopyrum smithii v. arriba	6
Sideoats grama	Bouteloua curtipendula v. Vaughn	3
Little bluestem	Schizachyrium scoparium 'Pastura'	3
Green needlegrass	Stipa viridula v. Lordom	3
Buffalo grass	Bouteloua dactyloides 'Plains'	4
Junegrass	Koeleria macrantha	0.2
Prairie coneflower	Ratibida columnifera	0.3
Purple Prairie Clover	Ratibida columnaris	0.5
Gaillardia	Gaillardia aristata	1
Oats	Avena sativa	3
TOTAL		26

B. SEEDING APPLICATION: Drill seed 0.25 inch to 0.5 inch into the soil. In small areas not accessible to a drill, hand broadcast at double the rate and rake 0.25 inch to 0.5 inch into the soil.

C. MULCHING APPLICATION: Apply a minimum of 1 ½ tons of certified weed free native hay per acre and in accordance with Section 213, and mechanically crimp it into the soil in combination with an organic mulch tackifier.

D. SPECIAL REQUIREMENTS: Due to high failure rates, hydromulching and/or hydroseeding will not be allowed

E. Soil conditioning and fertilizer requirements:

Soil conditioner paid for as Item 212- Soil Conditioning (Acre)		
Biological nutrient organic based fertilizer (lbs/acre)*	Humate (lbs/acre)	Compost (cys/acre) (1/2 inch depth)
600	200	65

*Biological nutrient shall not exceed 8-8-8 (N-P-K). Humate based material shall be in accordance to Section 212 and compost shall be in accordance to Special Provision 212. Refer to Project Special- Topsoil for additional topsoil amendments. Placing compost when required to amend embankment and as soil conditioner may be combined as a single application.

F. BLANKET APPLICATION: On slopes and ditches requiring a blanket, the blanket shall be placed in lieu of mulch and mulch tackifier. See SWMP for blanket locations.

G. RESEEDING OPERATIONS/CORRECTIVE STABILIZATION

Prior to final acceptance.

- Seeded areas shall be reviewed during the 14 day inspections by the Erosion Control Supervisor for bare soils caused by surface or wind erosion. Bare areas caused by surface or gully erosion, blown away mulch, etc. shall be regraded, seeded, mulched and have mulch tackifier (or blanket) applied as necessary, at no additional cost to the project.
- Areas where seed has not germinated after one season shall be evaluated by the Engineer and CDOT Landscape Architect. Areas that have not germinated shall have seed, mulch and mulch tackifier (or blanket) reapplied. Work shall be paid for by the appropriate bid item.
- The Contractor shall maintain seeding/mulch/tackifier, mow to control weeds or apply herbicide to control weeds in the seeded areas until Final Acceptance.

10. PRIOR TO FINAL ACCEPTANCE

A. Final Acceptance shall be in accordance with subsection 208.10.

11. TABULATION OF STORMWATER QUANTITIES

PAY ITEM	DESCRIPTION	UNIT	QUANTITY
207	TOPSOIL	(CY)	333
208	EROSION LOG (12 INCH)	(LF)	300
208	EROSION BALES (WEED FREE)	(EA)	25
208	SILT FENCE	(LF)	2,250
208	GRAVEL BAG	(LF)	50
208	CONCRETE WASHOUT STRUCTURE	(EA)	1
208	VEHICLE TRACKING PAD	(EA)	4
208	REMOVAL AND DISPOSAL OF SEDIMENT (LABOR)	(HR)	20
208	REMOVAL AND DISPOSAL OF SEDIMENT (EQUIPMENT)	(HR)	20
208	SWEEPING (SEDIMENT REMOVAL)	(HR)	120
208	REMOVAL OF TRASH	(HR)	120
208	EROSION CONTROL SUPERVISOR	(DAY)	120
212	SEEDING (NATIVE)	(AC)	2
212	SOIL CONDITIONING	(AC)	2
213	MULCHING (WEED FREE HAY)	(AC)	2
216	SOIL RETENTION BLANKET (STRAW/COCONUT)(BIODEGRADABLE CLASS 1)	(SY)	1525
700	F/A EROSION CONTROL	(FA)	1


*It is anticipated that additional BMPs and BMP quantities not shown on the SWMP Site Maps shall be required on the project for unforeseen conditions and replacement of items that are beyond their useful service life, see subsection 208.03 and 208.04 (e). Quantities for all BMPs shown above are estimated, and have been increased for unforeseen Project conditions.

A. BMP sediment removal and disposal shall be paid for as: 208 Removal and Disposal of Sediment (Equipment) and 208 Removal and Disposal of Sediment (Labor). All other BMP maintenance shall be included in the cost of the BMP Device.

Maintenance of seeded areas shall be paid for as: included in the price of the work


Print Date: 2/8/2013	0000	Sheet Revisions			Colorado Department of Transportation DOT DEPARTMENT OF TRANSPORTATION 902 Erie Avenue Pueblo, CO 81001 Phone: 719-546-5439 FAX: 719-546-5702 Region 2 JDH	As Constructed		STORMWATER MANAGEMENT PLAN			Project No./Code	
File Name: 18208_SWMP_Plan.dgn		Date:	Comments	Init.		No Revisions:					FBR 3501-013	
Horiz. Scale: 1:1 Vert. Scale: As Noted						Revised:		Designer: jlb	Structure Numbers	0-19-R	18208	
Unit Information Unit Leader Initials						Void:		Detailer: jlb	Sheet Subset: SWMP	Subset Sheets: 4 of 8	Sheet Number	57

billingsj 11:01:21 AM c:\projectwise\pwz_working\0224696\18208_SWMP_Interim.dgn

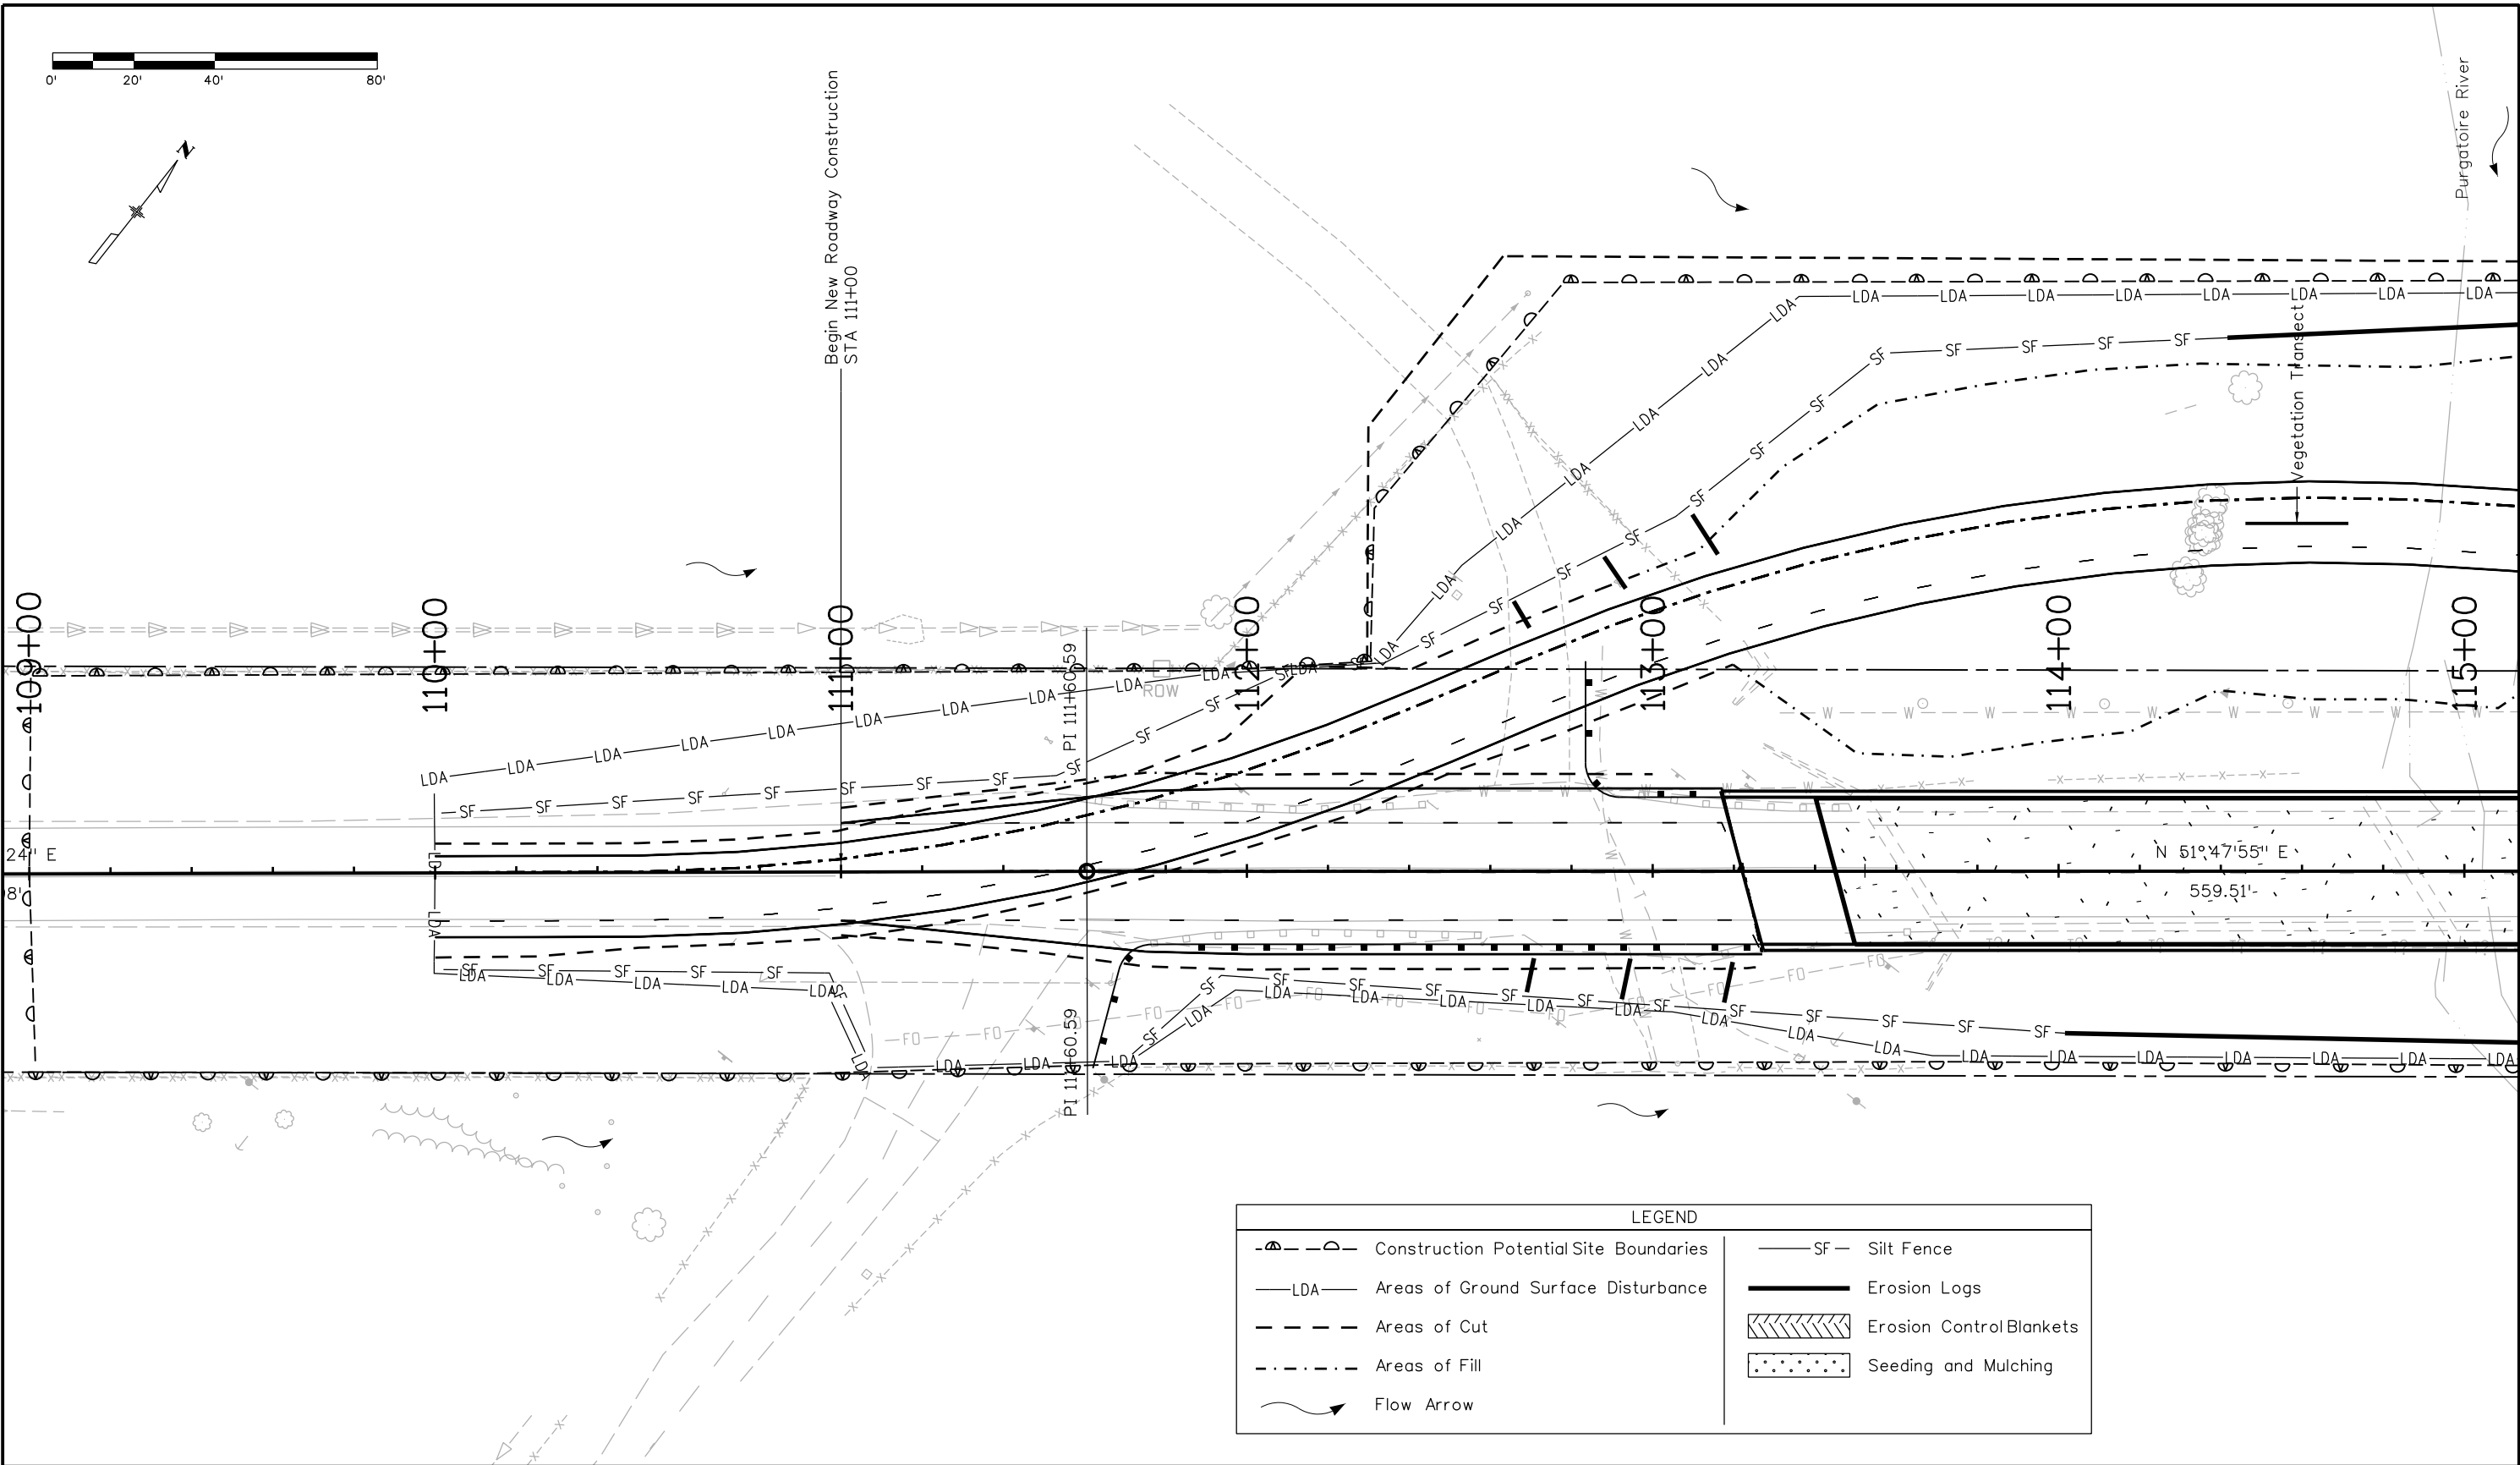

Print Date: 1/31/2013	0000	Sheet Revisions			Colorado Department of Transportation		As Constructed		INTERIM STORMWATER MANAGEMENT SITE MAP			Project No./Code	
File Name: 18208_SWMP_Interim.dgn		Date:	Comments	Init.	 902 Erie Avenue Pueblo, CO 81001 Phone: 719-546-5439 FAX: 719-546-5702 Region 2 JDH		No Revisions:		Designer: jlb	Structure Numbers	D-19-R	FBR 3501-013	
Horiz. Scale: 1:40 Vert. Scale: As Noted							Revised:		Detailer: jlb			18208	
Unit Information Unit Leader Initials							Void:		Sheet Subset: SWMP	Subset Sheets: 5 of 8		Sheet Number 58	

billingsj 11:03:18 AM c:\projectwise\pwz_working\0224696\18208_SWMP_Interim2.dgn

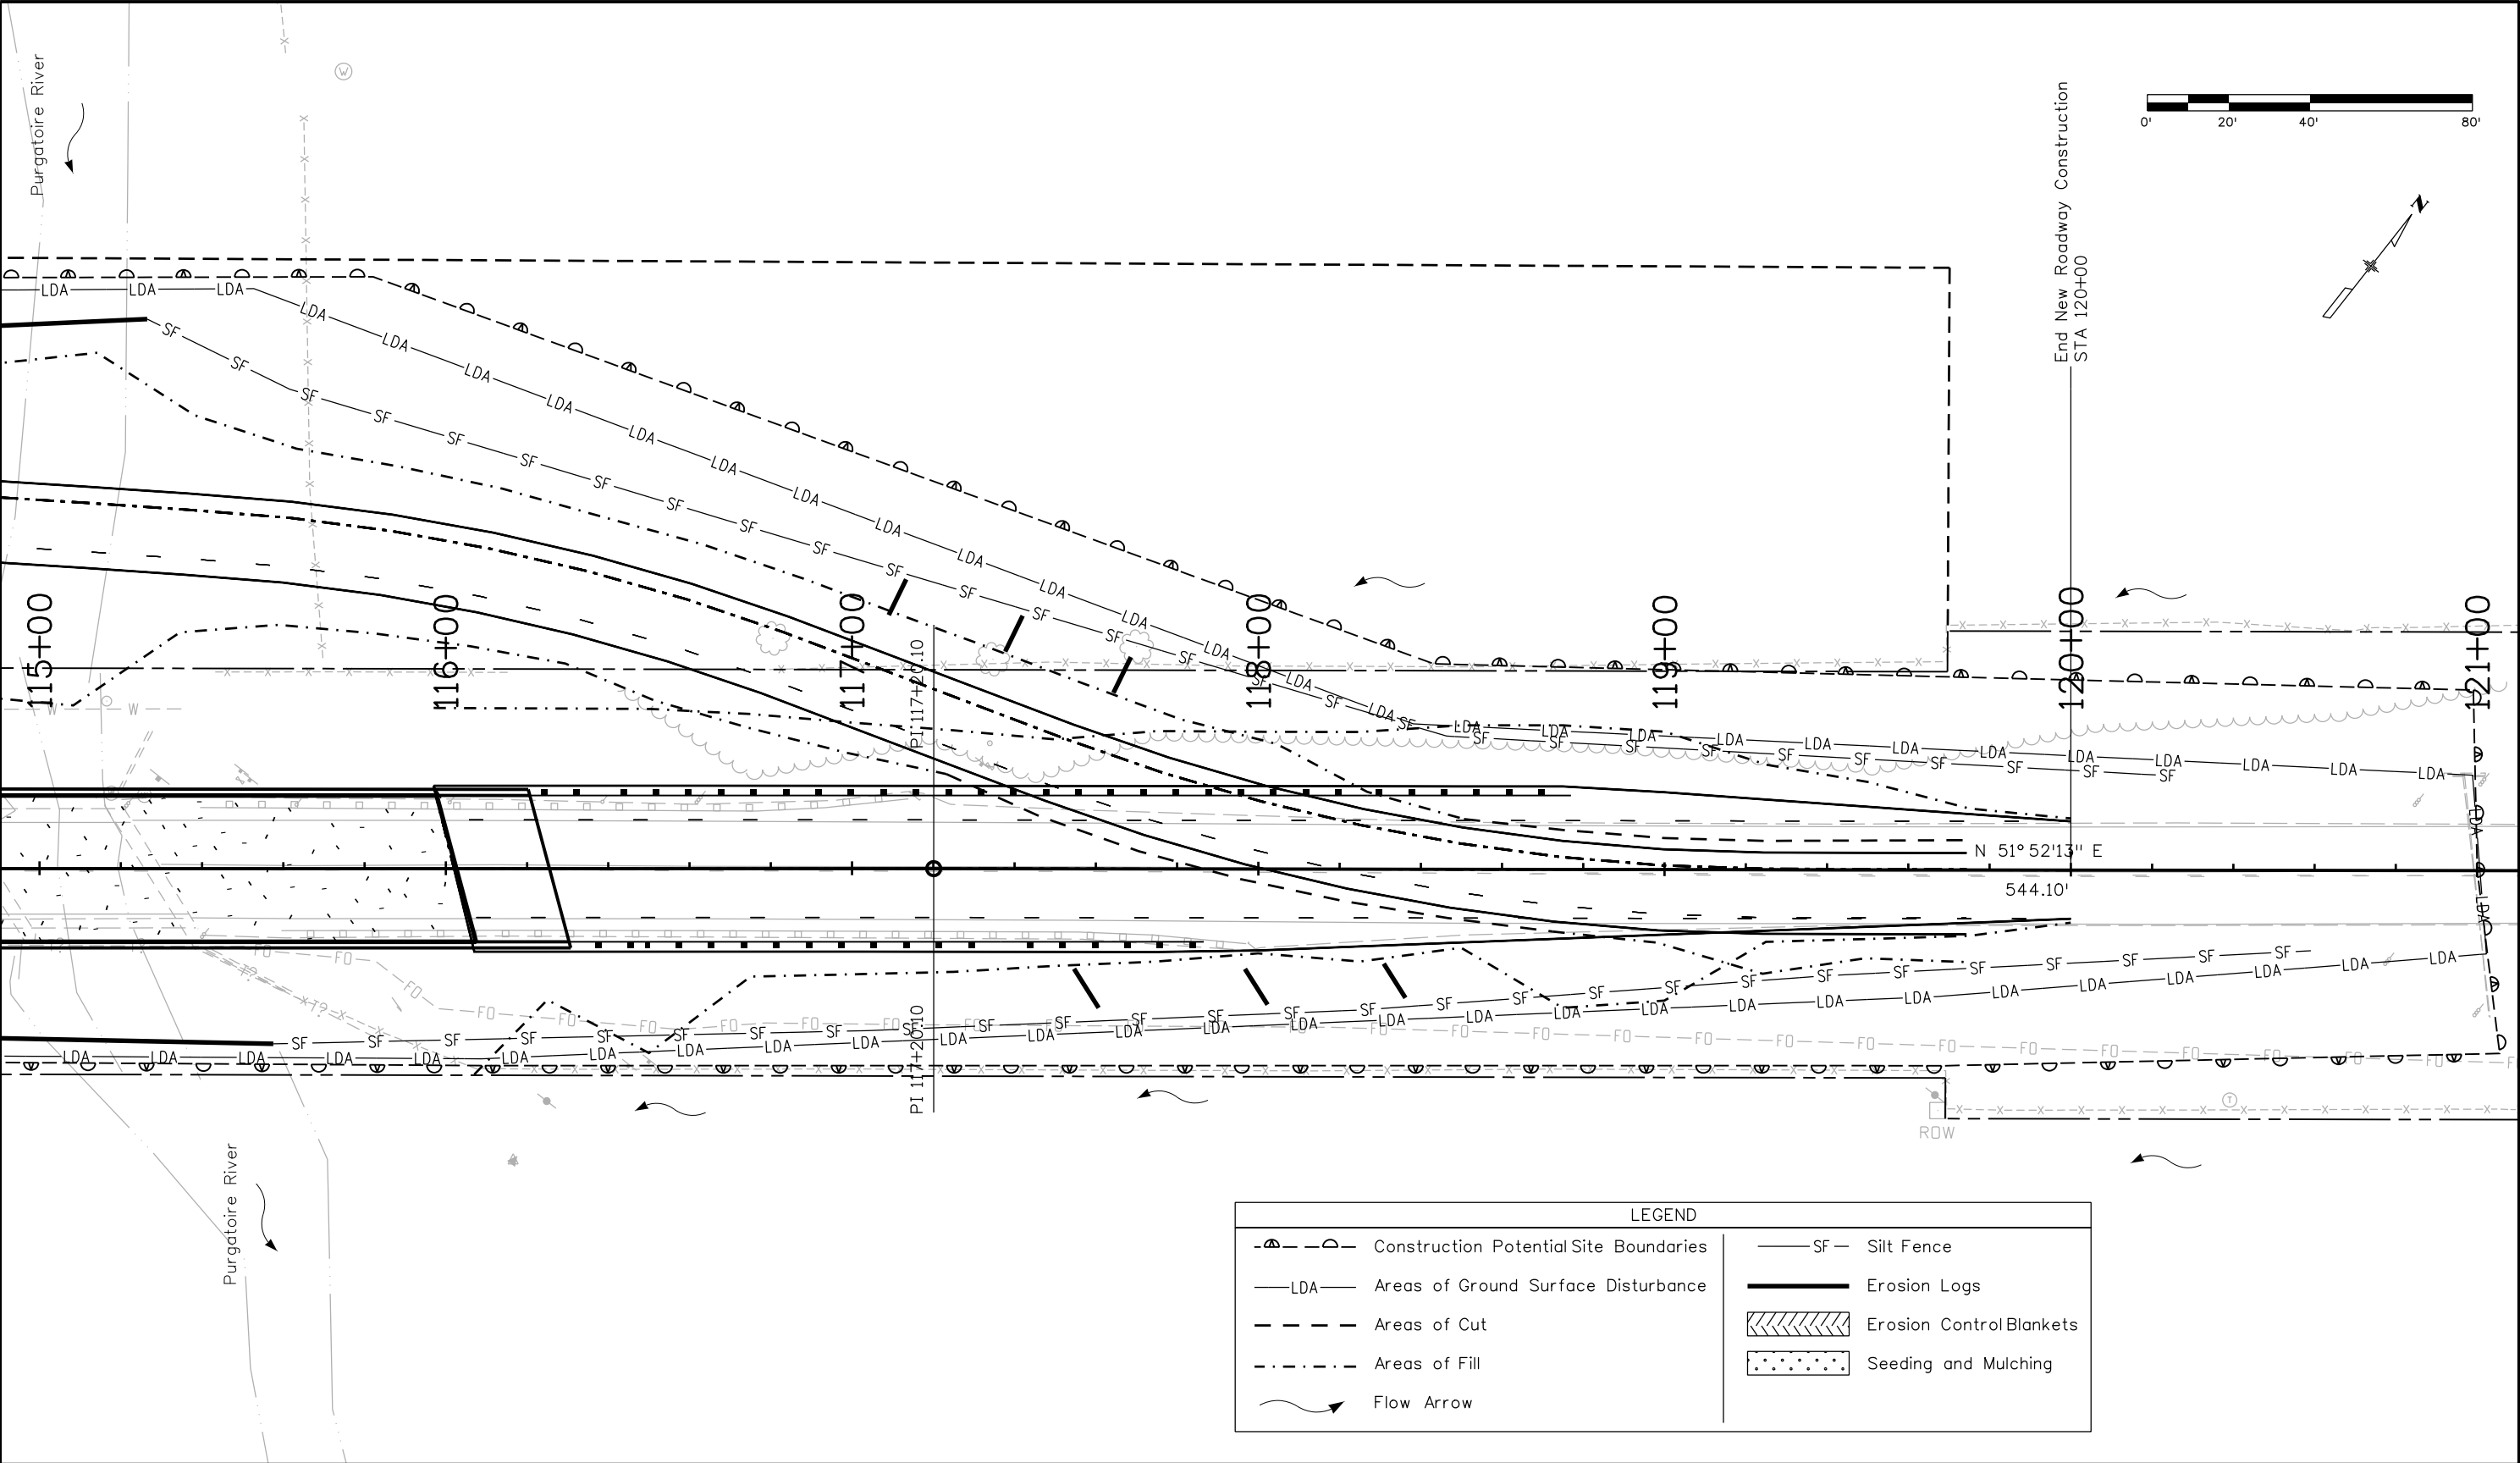

LEGEND	
Construction Potential Site Boundaries	Silt Fence
Areas of Ground Surface Disturbance	Erosion Logs
Areas of Cut	Erosion Control Blankets
Areas of Fill	Seeding and Mulching
Flow Arrow	


Print Date: 1/31/2013		0000	Sheet Revisions			Colorado Department of Transportation		As Constructed		INTERIM STORMWATER MANAGEMENT SITE MAP			Project No./Code	
File Name: 18208_SWMP_Interim2.dgn			Date:	Comments	Init.			No Revisions:					FBR 3501-013	
Horiz. Scale: 1:40						Revised:		Designer: jlb	Structure Numbers	0-19-R	18208			
Unit Information						Void:		Detailer: jlb			Sheet Number 59			
								Sheet Subset: SWMP	Subset Sheets:	6 of 8				



902 Erie Avenue
Pueblo, CO 81001
Phone: 719-546-5439 FAX: 719-546-5702


Region 2 JDH

billingsj 11:07:36 AM c:\projectwise\pwz_working\00224696\18208_SWMP_Final2.dgn

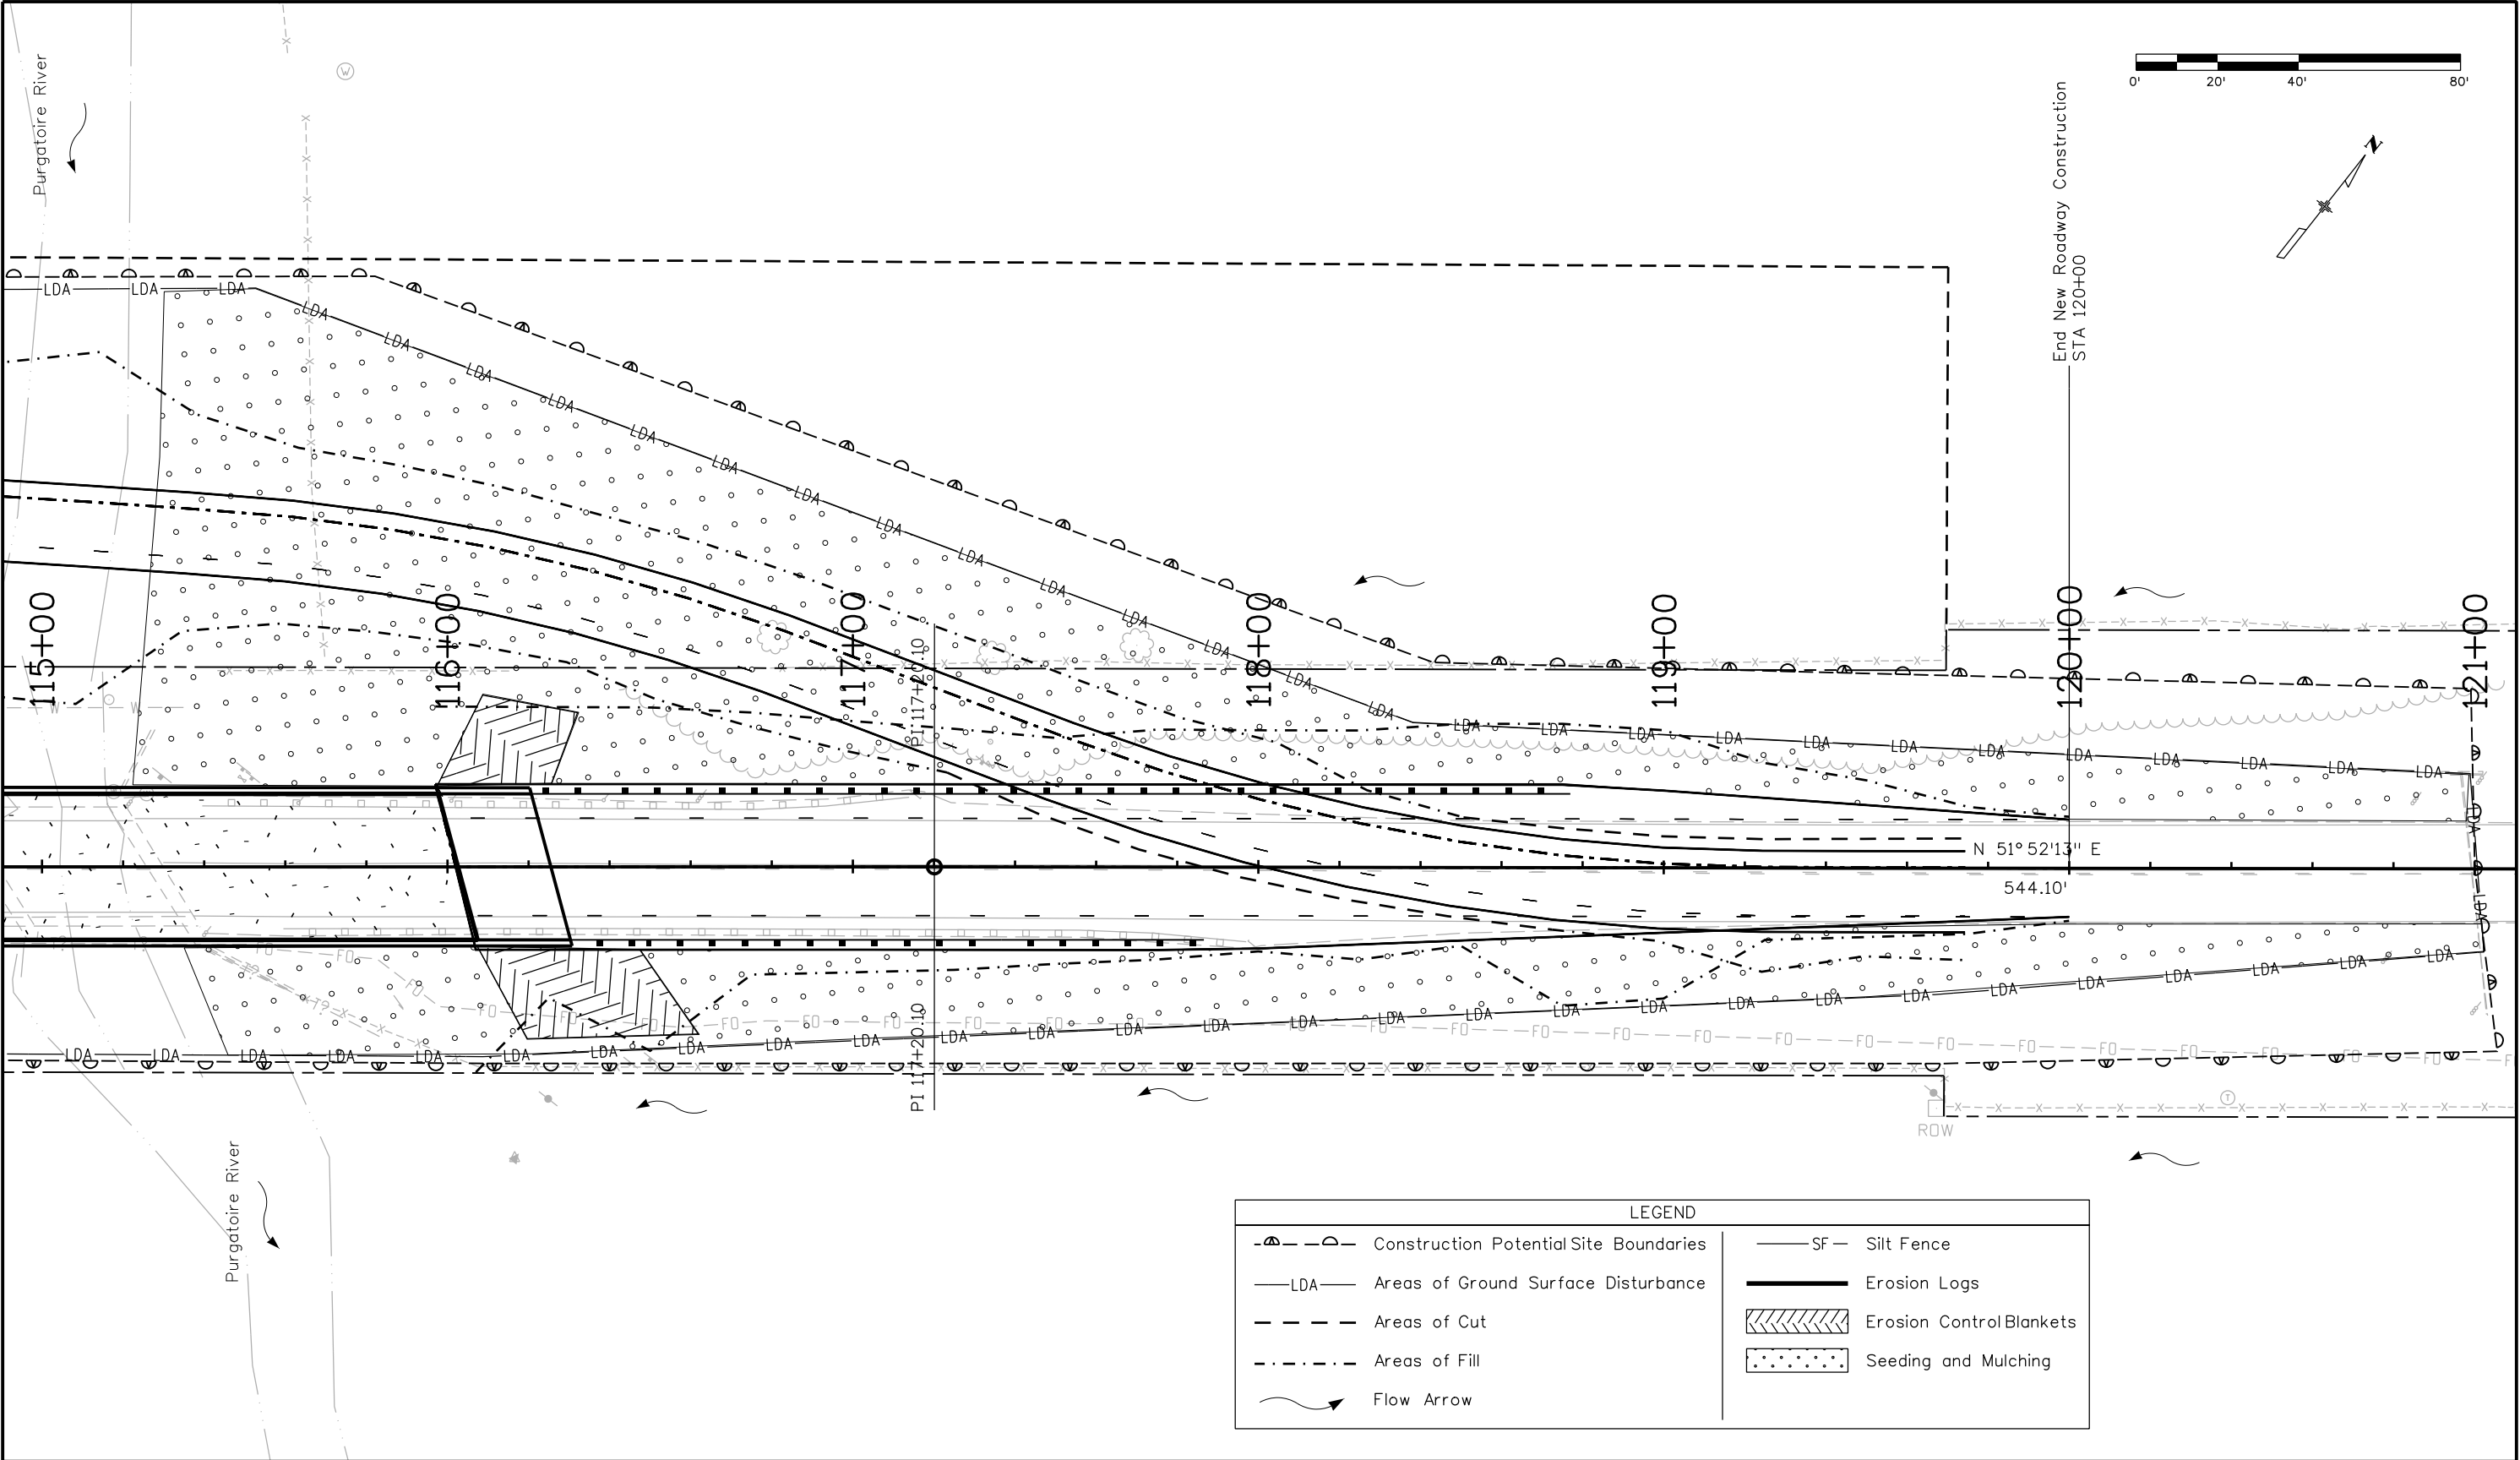

Print Date: 1/31/2013		0000	Sheet Revisions			Colorado Department of Transportation  902 Erie Avenue Pueblo, CO 81001 Phone: 719-546-5439 FAX: 719-546-5702 Region 2 JDH	As Constructed	FINAL STORMWATER MANAGEMENT SITE MAP			Project No./Code	
File Name: 18208_SWMP_Final2.dgn			Date:	Comments	Init.		No Revisions:				FBR 3501-013	
Horiz. Scale: 1:40							Revised:	Designer: jlb	Structure Numbers	D-19-R	18208	
Unit Information							Void:	Detailer: jlb				
Unit Leader Initials								Sheet Subset: SWMP	Subset Sheets:	8 of 8	Sheet Number 61	

billingsj 11:10:29 AM c:\projectwise\pwz_working\40224696\18208DES_Wetlands_Plan01.dgn

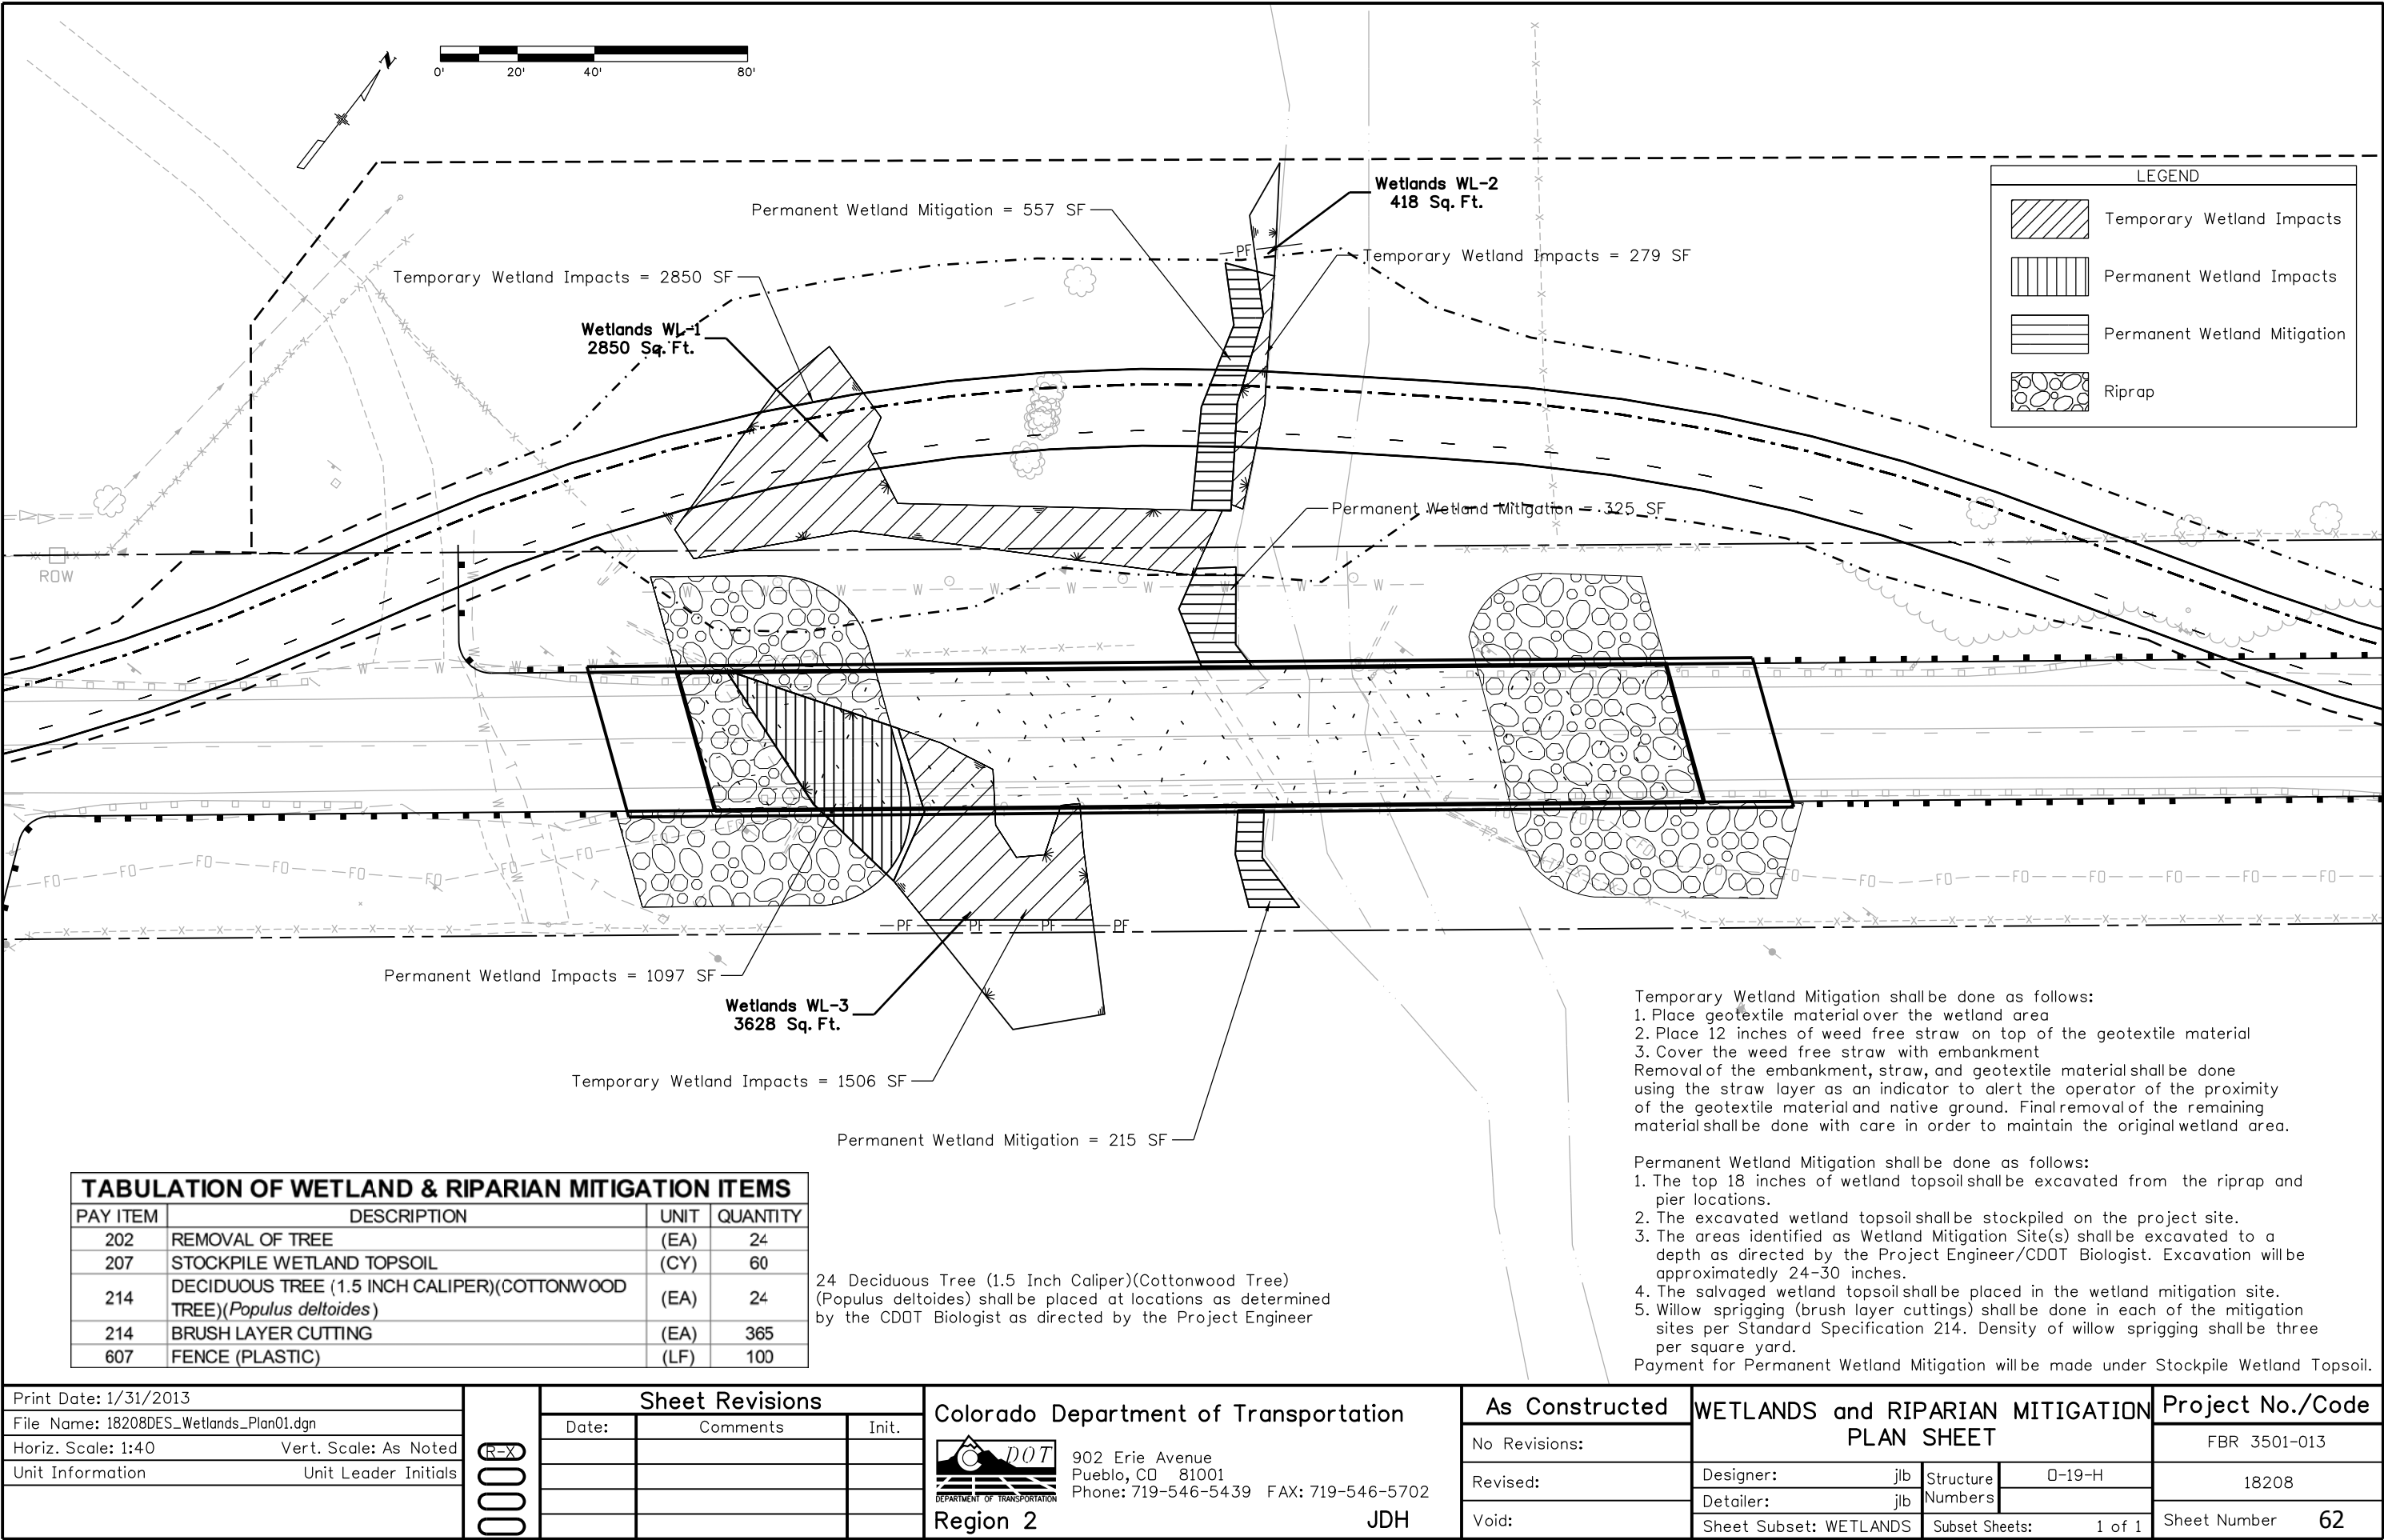

Print Date: 1/31/2013
File Name: 18208DES_Wetlands_Plan01.dgn
Horiz. Scale: 1:40 Vert. Scale: As Noted
Unit Information Unit Leader Initials

Sheet Revisions			
Date:	Comments	Init.	

Colorado Department of Transportation



902 Erie Avenue
Pueblo, CO 81001
Phone: 719-546-5439 FAX: 719-546-5702

Region 2

JDH

As Constructed	WETLANDS and RIPARIAN MITIGATION PLAN SHEET				Project No./Code
No Revisions:					FBR 3501-013
Revised:	Designer: jlb	Structure Numbers	D-19-H		18208
Void:	Detailer: jlb	Sheet Subset: WETLANDS	Subset Sheets:	1 of 1	Sheet Number 62

TO ESTABLISH GEOMETRIC CONTROL FOR THE CONSTRUCTION OF THIS PROJECT, THE DEPARTMENT HAS PROVIDED THE FOLLOWING INFORMATION:

Format *

☒ Horizontal Control

☒ Vertical Control

☒ Roadway Alignment

☒ Original Terrain Data

☐ Other: _____

* Specify the information format, ie., plan sheet, computer disk, computer printout, or other.
The information marked is either contained on the plans or is available from the Engineer.

TYPE OF PROJECT

☐ Landscaping
☐ Signalization
☐ Safety Improvement
☐ Asphalt Overlay
☐ Concrete Overlay
☐ Minor Widening
☐ Major Reconstruction
☐ New Roadway Construction
☒ Bridge Replacement
☐ Bridge Widening
☐ New Bridge
☐ Other:

SURVEY WORK TO BE PERFORMED BY OTHERS: _____

WORK PERFORMED BY THE CONTRACTOR'S SURVEYOR UNDER SECTION 625:

☐ ☒ Establish and Maintain Project Centerline or
☒ Verification and Maintenance of Horizontal
☐ Verify or Determine existing grades and a
☐ Verify or Determine existing topography
☐ Clearing and Grubbing Limits (Section 201)
☐ Removal Limits (Section 202)
☒ Reset Items (Section 210)
☒ Excavation and Embankment (Section 203)
 ☒ Excavation
 ☒ Unclassified
 ☐ Stripping
 ☐ Muck
 ☐ Rock
 ☐ Borrow
 ☐ Other: _____
 ☐ Potholing

☒ Embankment
☐ Site Grading
☐ Erosion Control (Perm)
☐ Other: _____
☐ As Staked Earthwork Quantities
 (See General Notes)

Excavation	Slope Staking (Y/N)	Grid (Y/N)	Grade Stakes	Special Interval
	Y	-	-	-
	-	-	-	-
	-	-	-	-
	-	-	-	-
	-	-	-	-

Embankment	Y	-	-	-
	-	-	-	-
	-	-	-	-
	-	-	-	-

Roadway Bases	Grid (Y/N)	Grade (Y/N)	Special Interval	Special Offset
-	-	-	-	-
-	-	-	-	-
-	-	-	-	-
-	-	-	-	-
-	-	-	-	-

☐ Pavements
☒ HMA - Hot Mix Asphalt (Section 403)
☐ Concrete (Section 412)
☐ Heating & Scarifying Treatment
☐ Prime Coat, Tack Coat & Rejuvenating Agent (Section 407)
☐ Seal Coat or Chip Seal (Section 409)
☐ Other: _____

[illegible]

Curb & Gutter	Tangent Interval	Curve Interval	Special Offset
	-	-	-

Stationing	Left Interval	Center Interval	Right Interval
	-	-	-

— **■** Roadway Elements
 — ☐ Curb and Gutter (Section 609)
 — ☐ Drop inlets -
 alignment and grades (Section 604)
 — ☐ Retaining Walls
 — ☒ Guard Rail (Section 606)
 — ☐ Sidewalk (Section 608)
 — ☒ Overlay Stationing
 — ☐ Other: _____

— ■ Riprap (Perm) (Section 506)
— ■ Slope and Ditch Paving (Section 507)

☐ Minor Structures
 ☐ Structure Excavation limits (Section 206)
 ☐ Culverts (Section 603)
 ☐ Culverts w/ Headwalls and Wingwalls (Section 601)
 ☐ Concrete Box Culverts w/ Headwalls and Wingwalls
 ☐ Pipes (Section 603)
 ☐ Sanitary Sewer
 ☐ Storm Sewer
 ☐ Water
 ☐ Irrigation
 ☐ Miscellaneous
 ☐ Manholes (Section 604)
 ☐ Inlets (Section 604)
 ☐ Other: _____

☐ Major Structures - Overhead Signs (Section 614), Concrete Box Culverts, Bridges - and all other structures assigned a structure number
☐ Structure Excavation limits (Section 206)
☐ Concrete Box Culverts (Section 603) w/ Headwalls and Wingwalls (Section 601)
☐ Piling locations and cut off elevations (Section 502)
☐ Caisson locations and elevations (Section 503)
☐ Footing locations, alignment, and elevations
☐ Abutment/Pier locations, alignment, and elevations
☐ Wingwall skew angles/offsets
☐ Structural concrete form locations
☐ Substructure As-constructed survey required for Bridges (Subsection 601 .12) and Overhead signs (S-614-50)
☐ Bridge expansion joint(s) alignment and grade (longitudinal and transverse)
☐ Deck grades at Girder 10th or "n" th point locations and elevations
☐ Slope and Ditch Paving (Section 507)
☐ Other: _____

☐ Fencing (Section 607)
☐ Temporary
☒ Permanent
☐ Sound Barrier
☐ Other: _____

 Delineators (Section 612)
 Temporary
 Permanent

_____ ☐ Lighting (Section 613) and Traffic Control Devices (Permanent) (Section 614)
 _____ ☐ Signal pole locations and elevations
 _____ ☐ Light pole locations and elevations
 _____ ☐ Sign locations
 _____ ☐ Field verify sign post locations, elevations, and lengths before fabrication.
 _____ ☐ Other:

— ■ Pavement Marking (Section 627)
 — □ Striping (Temp)
 — ■ Striping (Perm)
 — □ Symbols
 — □ Other: _____

☒ Temporary Lighting and Construction Traffic Control Devices (Section 630)
☐ Signal pole locations and elevations (Temp)
☐ Light pole locations and elevations (Temp)
☒ Sign Locations (Temp)
☐ Other: _____

— ■ Easements (Temp Staking by P.L.S. Only)
— ■ Right of Way (Temp Staking by P.L.S. Only)

WORK PERFORMED BY THE CONTRACTOR'S SURVEYOR UNDER SECTION 629:

___ ☐ Monumentation (Section 629)
 ___ ☐ Control
 ___ ☐ Right of Way
 ___ ☐ Land corners, Aliquot corners
 ___ ☐ Easements
 ___ ☐ Reference the specified existing monuments: ** _____
 ___ ☐ Replace the specified existing monuments: ** _____
 ___ ☐ Locate monuments. It is estimated ___ hours are required.

NOTE: All 629 items shall include adequate research, calculations, and evaluations of evidence for monuments to be set.

xx A Tabulation of Survey Monuments may be provided on the plans.


GENERAL NOTES:

1. Unless indicated otherwise on this Survey Tabulation Sheet, all survey work and staking intervals shall be done in accordance with the latest edition of the CDDT Survey Manual.
2. Adequate information for establishing lines, grades, and locations for all work items have been specified on the plans. Any additional information required to stake the item or element shall be generated by the Contractor's surveyor.
3. The Contractor's surveyor shall provide an estimate of the man-hours necessary to complete the work items indicated on this sheet. A copy of this sheet, with the estimated man-hours written on the blank line to the left of the specified items, shall be submitted with the Survey Schedule to the Engineer _____ days prior to the Presurvey Conference - Construction Survey.
4. Stakes and Monuments which are damaged or destroyed by the progress of construction shall be replaced by the Contractor at no additional cost to the Department.
5. The Contractor shall furnish an As Staked earthwork quantity to the Engineer prior to completion of twenty percent (20%) of the planned earthwork in any phase as per the CDDT Survey Manual. A printed copy of the As Staked earthwork data and a computer disk in the specified format shall be submitted to the Engineer. The Contractor shall field verify original ground cross sections at a maximum 500 feet intervals.
6. Prior to beginning work on any subsequent operation, such as placing base course or paving, the Contractor shall certify in writing to the Engineer that the final grade is within specified tolerance.
7. The Contractor's surveyor shall perform all field surveying and calculations necessary to tie plan grades into field grades.
8. The Contractor shall coordinate construction staking on the project with any utility work.
9. Fieldbooks shall contain daily records of points set and or measurements observed. The information recorded shall contain: date, crew members' names, point no., description, staking information, and sketches. If the survey information is collected electronically, information recorded shall be provided to the Project Engineer in a hard copy format that is intuitive, clear and related to the supplemental information recorded in the field books. All linear surveys, such as slope stakes and blue tops, shall have the station and offset information related to the measured information. Non-linear surveys such as structures staking shall have sketches relating electronic information, such as point numbers, to the sketch.
10. The Contractor's surveyor shall submit the following fieldbooks to the Engineer:
 - ☒ Horizontal Control (Primary & Secondary)
 - ☒ Vertical Control (i.e. Benchmarks)
 - ☒ Property Pin Ties
 - ☒ Horizontal Alignment
 - ☒ Grading
 - ☒ Slope Staking
 - ☐ Minor Structures
 - ☒ Major Structures
 - ☐ One fieldbook for each work category shown on this sheet
 - ☐ Other Fieldbook(s):

Print Date: 1/4/2013		R-X 0000	Sheet Revisions			 Colorado Department of Transportation 902 Erie Avenue Pueblo, CO 81001 Phone: 719-546-5439 FAX: 719-546-5702		As Constructed		SURVEY TABULATION SHEET				Project No./Code	
File Name: I8208SURV_Tab1.dgn			Date:	Comments	Init.			No Revisions:						FBR 3501-013	
Horiz. Scale: 1:1 Vert. Scale: As Noted						Revised:		Designer: jlb Structure: 0-19-R Detailer: jlb Numbers:		18208					
Unit Information Unit Leader Initials						Void:		Sheet Subset: SURV Subset Sheets: 1 of 2		Sheet Number 63					
						Region 2 JDH									


PLAN
DATE
BY
SHEET NO.
NOTE BOOK
ALIGNED CHECKED
BY
DATE

PROFILE
DATE
BY
SHEET NO.
NOTE BOOK
GRADES CHECKED
BY
DATE
STRUCTURE FOOTINGS CHECKED
BY
DATE

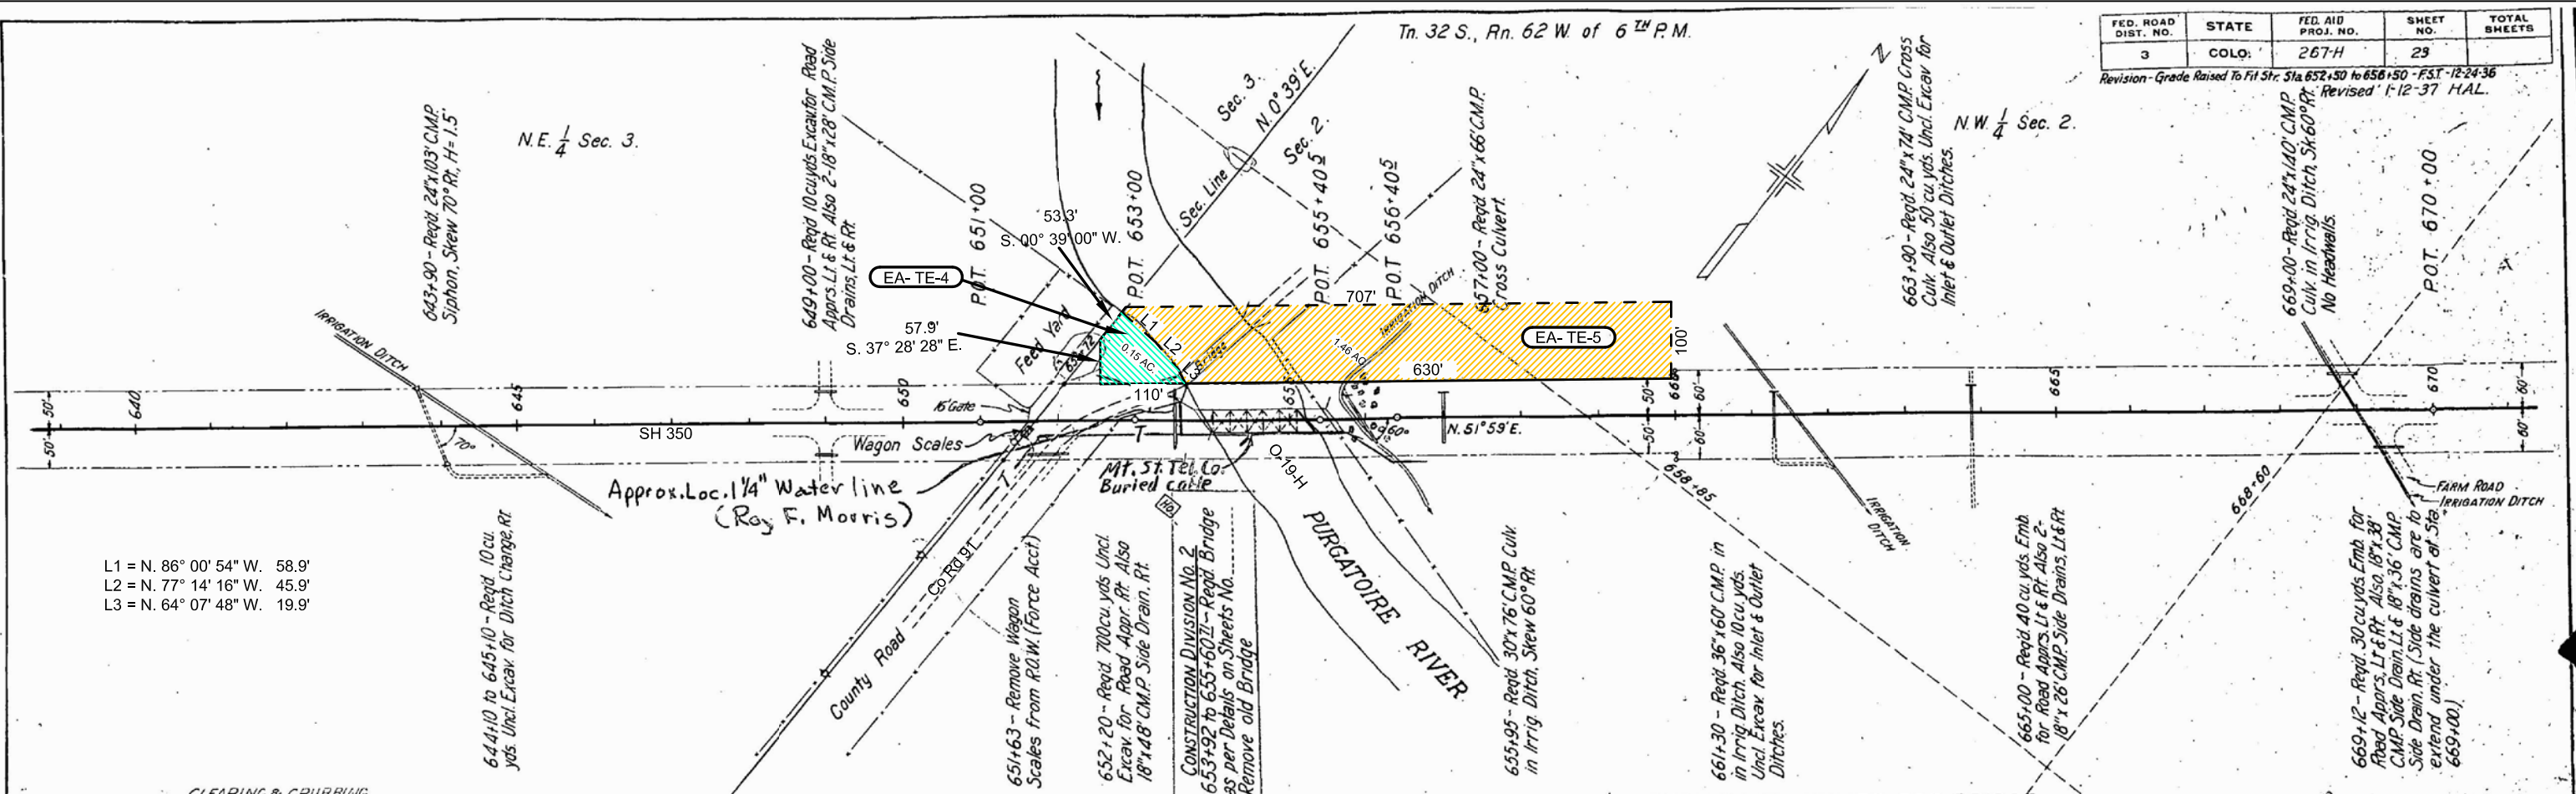

FED. ROAD DIST. NO.	STATE	FED. AID PROJ. NO.	SHEET NO.	TOTAL SHEETS
3	COLO.	267-H	29	

Revision - Grade Raised To Fit Str. Sta. 652+50 to 656+50 - F.S.T. 12-24-36
Revised 1-12-37 H.A.L.

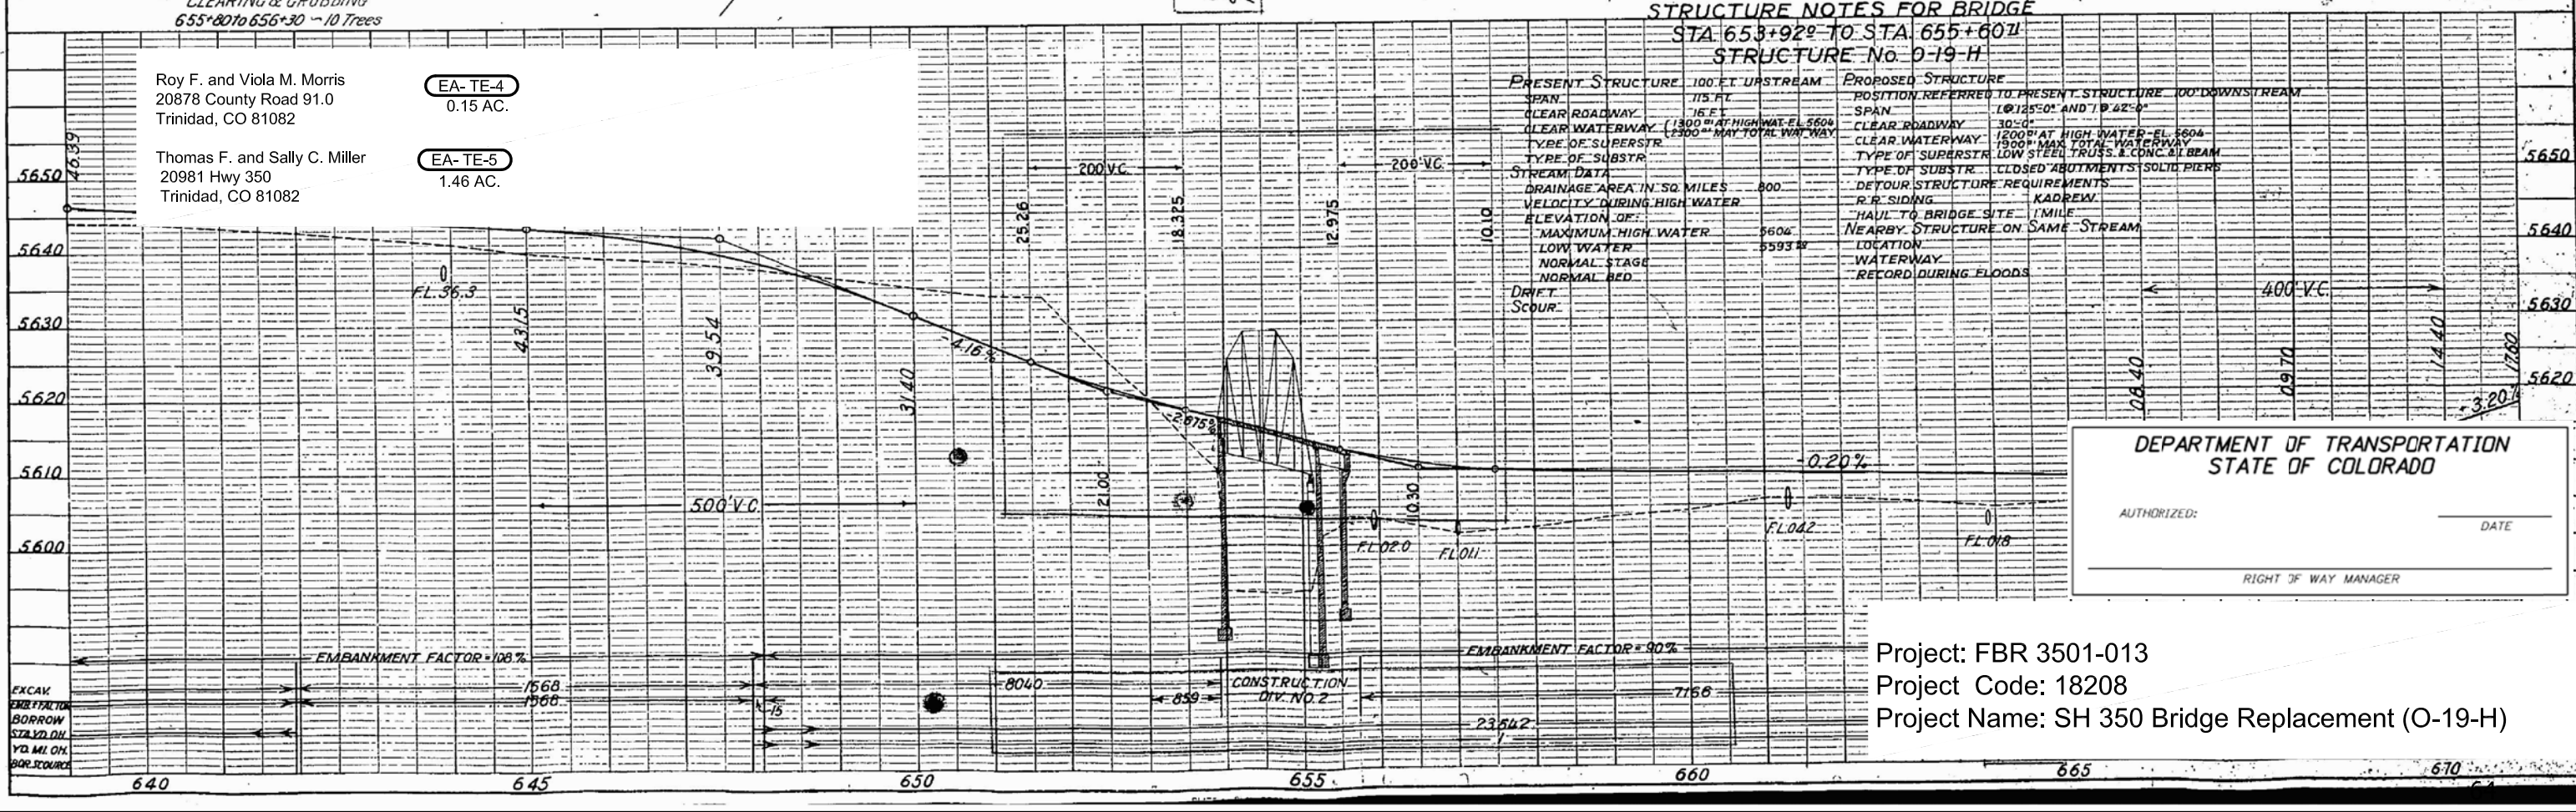

DEPARTMENT OF TRANSPORTATION
STATE OF COLORADO

AUTHORIZED: _____ DATE _____

RIGHT OF WAY MANAGER

Project: FBR 3501-013
Project Code: 18208
Project Name: SH 350 Bridge Replacement (O-19-H)



Region 2
905 Erie Ave.
Pueblo CO, 81001
Phone: (719) 546-5454 FAX: (719) 546-5414

Right of Way Plans Unit: 2153

Sheet Revisions		
mm/yy	Description	init

Sheet Revisions		
mm/yy	Description	init

Sheet Revisions		
mm/yy	Description	init

Survey Control Diagram

Project Number: NH 1604-006

Project Location: US 350 - BESHOR JCT - EAST

Project Location: M.P. 0.0 TO 8.65

Project Code	Last Mod. Date	Subst Sheets	Sheet No.	Total No. of Sheets
12832	08-18-04	1 of 1	1	6

U.S. HIGHWAY 350 - MP 0 to MP 8.65 & U.S. HIGHWAY 160C - MP 350.22 TO 350.95
Sections 26, 25 & 24, T. 32 S., R. 63 W., of the 6th P.M.,
Sections 19, 18, 17, 8, 9, 10, 3 & 2, T. 32 S., R. 62 W. of the 6th P.M.
and Sections 35 & 36, T. 31 S., R. 62 W. of the 6th P.M., all in Las Animas County, Colorado

BASIS OF BEARINGS: The bearings referenced on this survey can be determined from any monuments set or found as shown on the Survey Control Diagram. The basis of bearings for project reference is a line from NGS Azimuth Mark Disk "BESHOAR AZ MK 1945" to CDOT control monument "150" having a bearing of N 56° 43' 44.7" E, at a distance of 781.18 feet located in Sections 24 & 19, T. 32 S., R. 63 W. of the 6th Principal Meridian in Las Animas County, Colorado.

BASIS OF ELEVATIONS: Project is based on NGS benchmark "F 69 1934", a standard USC&GS benchmark set in a concrete post with a NAVD 88 elevation of 1745.828 meters. F 69 1934 is a second class, vertical order benchmark.


NOTE: According to Colorado law you must commence any legal action based upon any defect on this survey within three years after you first discover such defect. In no event may any action based upon any defect in this survey be commenced more than ten years from the date of the statement shown.

NOTE: This control survey is for the use of Colorado Department of Transportation personnel. The survey is not a complete Boundary Survey. Title Policy, Title Commitment, and Title Research were not part of this control survey, therefore, easements, rights, and restrictions of record are not shown. The verification of the physical evidence with relation to easements, rights of way, property boundaries, and restriction, as described in the instruments of record, were not included in this control survey.

NOTE: No guarantee as to the accuracy of the information contained on the attached drawing is either stated or implied unless this copy bears an original signature of a professional land surveyor.

NOTE: All coordinates are obtained from from a Global Positioning System (GPS) survey based on the Colorado High Accuracy Reference Network (CHARN).

NOTE: Field survey control precision computed to meet or exceed Colorado Department of Transportation Survey Manual Minimum Horizontal Control Tolerance for a type "B" survey (+/- 0.13 ft. at 95% certainty).

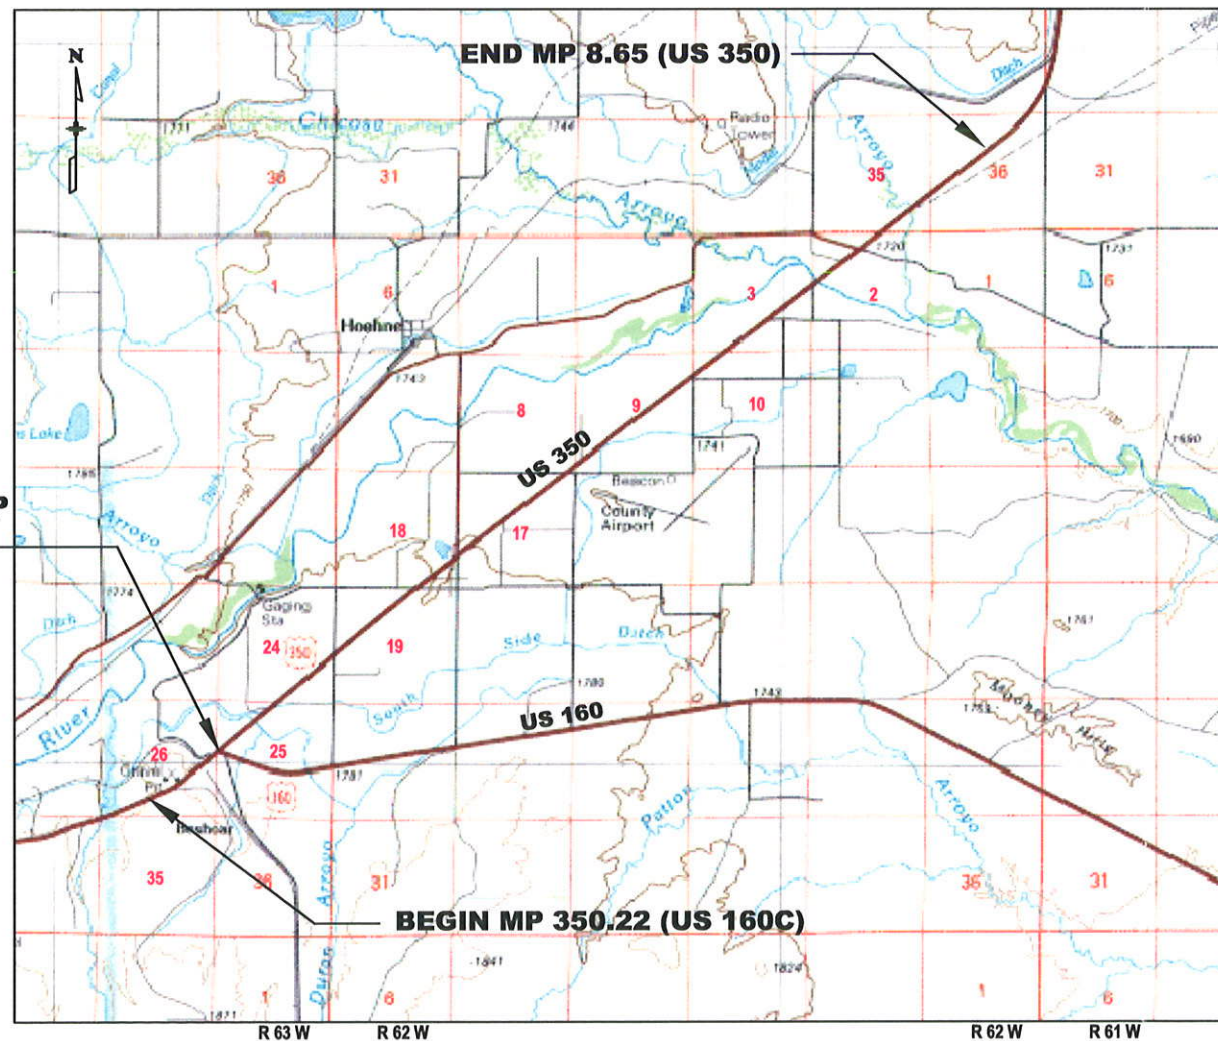

T 31 S


T 32 S

T 32 S

T 33 S

BESHOAR JCT. MP
0.0, US 350 = MP
350.77, US160C

TRINIDAD
5 MILES

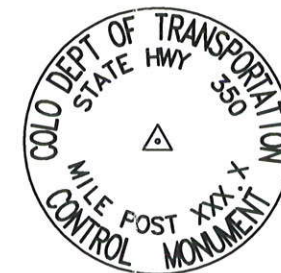

TYPICAL CDOT TYPE II CONTROL MONUMENT



CM- Control Monuments set by CDOT. They were CDOT type 2 monuments, a 3-1/4" dia. aluminum control monument cap (as shown) on a 3/4" diameter aluminum rod.

SURVEYORS STATEMENT: I hereby state that this Control Survey Diagram was prepared under my direct supervision and checking, for and on the behalf of the Colorado Department of Transportation and is not a Land Survey Plat or right-of-way Survey plat, and to the best of my knowledge and belief, the information presented here is true and correct.

COLORADO DEPARTMENT OF TRANSPORTATION



Region 2
905 Erie Ave.
Pueblo CO, 81001
Phone: (719) 546-5454 FAX: (719) 546-5414

Right of Way Plans Unit: 2153

Sheet Revisions		
mm/yy	Description	init

Sheet Revisions		
mm/yy	Description	init

Sheet Revisions		
mm/yy	Description	init

COLORADO DEPARTMENT OF TRANSPORTATION

Survey Control Diagram					
Project Number: NH 1604-006					
Project Location: US 350 - BESHOR JCT - EAST					
Project Location: M.P. 0.0 TO 8.65					
Project Code	Last Mod. Date	Subst. Sheets	Sheet No.	Total No. of Sheets	
12632	08-18-04	1 of 1	2	6	

U.S. HIGHWAY 350 - MP 0 to MP 8.65 & U.S. HIGHWAY 160C - MP 350.22 TO 350.95
Sections 26, 25 & 24, T. 32 S., R. 63 W., of the 6th P.M.,
Sections 19, 18, 17, 8, 9, 10, 3 & 2, T. 32 S., R. 62 W. of the 6th P.M.
and Sections 35 & 36, T. 31 S., R. 62 W. of the 6th P.M., all in Las Animas County, Colorado

GEODETIC COORDINATES

Name	North Latitude NAD 83 / 92	West Longitude NAD 83 / 92	Ellipsoid Height (meters)	Northing CO SPC Central Zone (meters)	Easting CO SPC Central Zone (meters)	Ortho Height (meters)	Scale Factor	Description
5022	37° 13' 24.29595" N	104° 25' 10.53332" W	1794.615	367145.480	1010286.633	1813.702	1.000001815	CDOT CM SH 160C MP 350.22 Rt
5044	37° 13' 30.74975" N	104° 24' 58.95243" W	1790.773	367347.734	1010569.809	1809.872	1.000001485	CDOT CM SH 160C MP 350.44 Rt
5060	37° 13' 36.80214" N	104° 24' 50.98838" W	1787.688	367536.587	1010764.009	1806.791	1.000001176	CDOT CM SH 160C MP 350.60 Lt
5078	37° 13' 41.44148" N	104° 24' 41.45276" W	1782.758	367682.335	1010997.348	1801.875	1.000000940	CDOT CM SH 160C MP 350.78 Rt
5095	37° 13' 40.12892" N	104° 24' 31.05117" W	1778.897	367844.866	1011254.217	1798.029	1.000001006	CDOT CM SH 160C MP 350.95 Lt
0015	37° 13' 46.81729" N	104° 24' 34.58979" W	1778.379	367850.025	1011164.584	1797.508	1.000000667	CDOT CM SH 350 MP 0.15 Rt
0032	37° 13' 53.25837" N	104° 24' 26.82830" W	1774.723	368050.814	1011353.576	1793.859	1.000000340	CDOT CM SH 350 MP 0.32 Lt
0054	37° 14' 00.04337" N	104° 24' 14.22256" W	1768.954	368263.611	1011661.836	1788.115	0.999999998	CDOT CM SH 350 MP 0.54 Rt
0077	37° 14' 08.33936" N	104° 24' 04.15551" W	1760.607	368522.260	1011906.980	1779.761	0.999999580	CDOT CM SH 350 MP 0.77 Lt
0100	37° 14' 13.65284" N	104° 23' 54.01997" W	1757.373	368688.997	1012154.841	1776.540	0.999999314	CDOT CM SH 350 MP 1.00 Rt
0116	37° 14' 19.68290" N	104° 23' 47.10145" W	1753.979	368876.893	1012323.164	1773.165	0.999999012	CDOT CM SH 350 MP 1.16 Lt
0135	37° 14' 25.60040" N	104° 23' 38.08050" W	1750.919	369061.937	1012543.336	1770.103	0.999998717	CDOT RM (Beshoar Az) MP 1.35 Lt
0150	37° 14' 29.75950" N	104° 23' 29.94355" W	1748.110	369192.523	1012742.355	1767.297	0.999998510	CDOT CM SH 350 MP 1.50 Rt
0169	37° 14' 37.06022" N	104° 23' 20.97306" W	1745.343	369420.203	1012960.758	1764.553	0.999998147	CDOT CM SH 350 MP 1.69 Lt
0187	37° 14' 42.38100" N	104° 23' 10.78576" W	1743.635	369587.211	1013209.864	1762.852	0.999997884	CDOT CM SH 350 MP 1.87 Rt
0204	37° 14' 49.39281" N	104° 23' 02.21114" W	1741.944	369805.881	1013418.595	1761.166	0.999997538	CDOT CM SH 350 MP 2.04 Lt
0223	37° 14' 55.27201" N	104° 22' 51.55594" W	1740.026	369990.255	1013679.004	1759.263	0.999997249	CDOT CM SH 350 MP 2.23 Rt
0239	37° 15' 01.00843" N	104° 22' 44.37698" W	1738.680	370169.146	1013853.793	1757.925	0.999996967	CDOT CM SH 350 MP 2.39 Lt
0255	37° 15' 05.22842" N	104° 22' 35.27150" W	1735.252	370301.990	1014076.608	1754.492	0.999996761	CDOT CM SH 350 MP 2.55 Rt
0271	37° 15' 11.05484" N	104° 22' 27.94225" W	1738.096	370483.770	1014255.050	1757.352	0.999996476	CDOT CM SH 350 MP 2.71 Lt
0285	37° 15' 14.95885" N	104° 22' 19.78347" W	1736.217	370608.540	1014454.641	1755.478	0.999996286	CDOT CM SH 350 MP 2.85 Rt
0299	37° 15' 21.34019" N	104° 22' 11.38115" W	1735.432	370805.755	1014659.303	1754.705	0.999995976	CDOT RM (STA 467+45) MP 2.99 Lt
0319	37° 15' 27.12609" N	104° 21' 59.85933" W	1733.002	370987.551	1014941.041	1752.278	0.999995695	CDOT CM SH 350 MP 3.19 Rt
0338	37° 15' 33.93531" N	104° 21' 51.12633" W	1730.881	371200.066	1015153.669	1750.177	0.999995366	CDOT CM SH 350 MP 3.38 Lt
0353	37° 15' 37.78061" N	104° 21' 42.64470" W	1729.818	371321.146	1015361.206	1748.917	0.999995181	CDOT CM SH 350 MP 3.53 Rt
0367	37° 15' 43.06492" N	104° 21' 36.32472" W	1728.010	371485.939	1015514.936	1747.323	0.999994927	CDOT CM SH 350 MP 3.67 Lt
0385	37° 15' 48.05271" N	104° 21' 26.07617" W	1726.320	371642.778	1015765.563	1745.636	0.999994687	CDOT CM SH 350 MP 3.85 Rt
0400	37° 15' 53.93840" N	104° 21' 18.72660" W	1725.510	371826.427	1015944.417	1744.840	0.999994408	CDOT CM SH 350 MP 4.00 Lt
0416	37° 15' 58.15322" N	104° 21' 09.60896" W	1724.059	371959.110	1016167.456	1743.394	0.999994205	CDOT CM SH 350 MP 4.16 Rt
0431	37° 16' 03.51575" N	104° 21' 03.19089" W	1722.041	372126.359	1016323.545	1741.377	0.999993949	CDOT CM SH 350 MP 4.31 Lt
0445	37° 16' 07.25459" N	104° 20' 54.81752" W	1720.446	372244.153	1016528.415	1739.795	0.999993772	CDOT CM SH 350 MP 4.45 Rt
0458	37° 16' 12.01739" N	104° 20' 49.39780" W	1719.657	372392.618	1016660.123	1739.013	0.999993546	CDOT CM SH 350 MP 4.58 Lt
0475	37° 16' 16.85881" N	104° 20' 39.20881" W	1717.080	372544.962	1016809.299	1736.451	0.999993317	CDOT CM SH 350 MP 4.75 Rt
0490	37° 16' 22.43244" N	104° 20' 32.46339" W	1715.917	372718.832	1017073.336	1735.296	0.999993054	CDOT CM SH 350 MP 4.90 Lt
0510	37° 16' 27.46896" N	104° 20' 21.95280" W	1713.869	372877.300	1017330.332	1733.251	0.999992817	CDOT CM SH 350 MP 5.10 Rt
0524	37° 16' 32.54802" N	104° 20' 16.01246" W	1713.000	373035.687	1017474.720	1732.389	0.999992579	CDOT CM SH 350 MP 5.24 Lt
0538	37° 16' 36.16111" N	104° 20' 07.83032" W	1711.918	373149.574	1017674.889	1731.316	0.999992409	CDOT CM SH 350 MP 5.38 Rt
0555	37° 16' 42.56497" N	104° 19' 59.72099" W	1710.850	373349.472	1017872.184	1730.254	0.999992110	CDOT CM SH 350 MP 5.55 Lt
0571	37° 16' 46.76240" N	104° 19' 50.59036" W	1709.280	373481.674	1018095.478	1728.693	0.999991915	CDOT CM SH 350 MP 5.71 Rt
0590	37° 16' 53.22143" N	104° 19' 42.39541" W	1709.144	373683.309	1018294.843	1728.569	0.999991614	CDOT CM SH 350 MP 5.90 Lt
0603	37° 16' 56.09478" N	104° 19' 35.34275" W	1707.837	373774.063	1018467.450	1727.266	0.999991481	CDOT CM SH 350 MP 6.03 Rt
0619	37° 17' 01.78822" N	104° 19' 28.43219" W	1703.853	373951.709	1018635.460	1723.284	0.999991218	CDOT CM SH 350 MP 6.19 Lt
0636	37° 17' 06.39146" N	104° 19' 18.81936" W	1700.906	374096.591	1018870.445	1720.336	0.999991005	CDOT CM SH 350 MP 6.36 Rt
0655	37° 17' 12.82962" N	104° 19' 10.30741" W	1697.184	374297.700	1019077.591	1716.637	0.999990709	CDOT CM SH 350 MP 6.55 Lt
0672	37° 17' 17.32817" N	104° 19' 00.80861" W	1689.638	374439.332	1019309.791	1709.090	0.999990503	CDOT CM SH 350 MP 6.72 Rt
0686	37° 17' 22.62937" N	104° 18' 54.47510" W	1691.022	374604.723	1019463.710	1710.492	0.999990260	CDOT CM SH 350 MP 6.86 Lt
0700	37° 17' 25.90462" N	104° 18' 46.80712" W	1696.750	374708.083	1019651.283	1716.220	0.999990110	CDOT CM SH 350 MP 7.00 Rt
0716	37° 17' 31.42528" N	104° 18' 39.91337" W	1706.331	374880.422	1019818.902	1725.810	0.999989859	CDOT CM SH 350 MP 7.16 Lt
0727	37° 17' 33.97488" N	104° 18' 33.86644" W	1711.385	374960.912	1019966.826	1730.874	0.999989743	CDOT CM SH 350 MP 7.27 Rt
0738	37° 17' 38.15630" N	104° 18' 29.12304" W	1706.557	375091.297	1020082.002	1726.046	0.999989553	CDOT CM SH 350 MP 7.38 Lt
0758	37° 17' 43.88649" N	104° 18' 17.50966" W	1694.803	375271.590	1020365.752	1714.298	0.999989294	CDOT CM SH 350 MP 7.58 Rt
0774	37° 17' 49.31399" N	104° 18' 10.72809" W	1693.800	375441.036	1020530.619	1713.302	0.999989049	CDOT CM SH 350 MP 7.74 Lt
0790	37° 17' 53.83027" N	104° 18' 01.45182" W	1697.928	375583.184	1020757.275	1717.439	0.999988845	CDOT CM SH 350 MP 7.90 Rt
0805	37° 18' 01.13735" N	104° 17' 51.42420" W	1705.755	375811.606	1021001.318	1725.267	0.999988517	CDOT CM SH 350 MP 8.05 Lt
0821	37° 18' 05.21332" N	104° 17' 42.85208" W	1710.486	375939.971	1021210.790	1730.007	0.999988334	CDOT CM SH 350 MP 8.21 Rt
0836	37° 18' 10.57679" N	104° 17' 36.01019" W	1714.988	376107.479	1021377.137	1734.514	0.999988095	CDOT CM SH 350 MP 8.36 Lt
0850	37° 18' 14.99850" N	104° 17' 27.41778" W	1712.431	376246.517	1021586.958	1731.966	0.999987898	CDOT CM SH 350 MP 8.50 Rt
0865	37° 18' 20.05458" N	104° 17' 20.73146" W	1715.939	376404.508	1021749.583	1735.482	0.999987673	CDOT CM SH 350 MP 8.65 Lt
5629	37° 21' 37.51515" N	104° 15' 07.26240" W	1697.960	382534.606	1024954.763	1717.630	0.999979363	USGS BC HARN POINT "5629"
E069	37° 17' 49.98394" N	104° 19' 48.92765" W	1723.514	375431.049	1018112.029	1742.966	0.999989018	USGS BENCH MARK "E 69"
F069	37° 18' 43.20846" N	104° 17' 14.55786" W	1726.276	377120.215	1021892.335	1745.828	0.999986652	USGS BENCH MARK "F 69"
J21R	37° 14' 38.14668" N	104° 29' 53.58080" W	1853.091	369344.274	1003284.687	1872.035	0.999998094	NGS DEEP ROD "J 21 RESET"
STOK	37° 15' 39.19521" N	104° 20' 15.51349" W	1733.170	371391.189	1017507.478	1752.550	0.999995113	NGS BC HARN POINT "STOKES"

PROJECT COORDINATES

Name	Northing (feet)	Easting (feet)	Elevation (feet)
5022	220629.519	34674.383	5950.454
5044	221293.264	35603.697	5937.888
5060	221913.033	36241.012	5927.780
5078	222391.343	37006.772	5911.652
5095	222268.378	37849.752	5899.034
0015	222941.657	37555.598	5897.324
0032	223600.599	38175.823	5885.352
0054	224298.942	39187.455	5866.507
0077	225147.764	39991.891	5839.099
0100	225694.953	40805.375	5828.532
0116	226311.583	41357.768	5817.459
0135	226918.850	42080.317	5807.413
0150	227347.402	42733.447	5798.207
0169	228094.588	43450.193	5789.204
0187	228642.669	44267.696	5783.624
0204	229600.287	44952.698	5778.092
0223	229965.358	45807.297	5771.849
0239	230552.434	46380.909	5767.459
0255	230988.393	47112.132	5756.196
0271	231584.950	47697.736	5765.579
0285	231987.852	48352.742	5759.431
0299	232641.623	49024.391	5756.895
0319	233238.233	49948.988	5748.932
0338	233936.655	50646.776	5742.039
0353	234333.006	51327.861	5737.905
0367	234873.816	51832.363	5732.676
0385	235388.523	52654.858	5727.141
0400	235991.216	53241.814	5724.529
0416	236426.646	53973.773	5719.785
0431	236975.516	54486.016	5713.188
0445	237362.086	55158.347	5707.977
0458	237849.311	55590.583	5705.412
0475	238349.264	56408.285	5697.006
0490	238919.863	56946.642	5693.217
0510	239439.918	57790.041	5688.508
0524	239959.702	58263.886	5683.680
0538	240333.452	58920.790	5680.159
0555	240989.466	59668.263	5676.675
0571	241423.320	60301.058	5671.554
0590	242085.035	60955.323	5671.147
0603	242382.868	61521.727	5666.872
0619	242965.857	62073.143	5653.808
0636	243441.323	62844.304	5644.136
0655	244101.312	63524.107	5632.000
0672	244566.112	64286.128	5607.239
0686	245108.885	64791.252	5611.839
0700	245448.087	65406.819	5630.632
0716	246013.659	65956.902	5662.095
0727	246277.808	66442.351	5678.709
0738	246705.701	66820.331	5662.869
0758	247297.376	67751.529	5624.326
0774	247853.454	68292.581	5621.055
0790	248319.950	69036.407	5634.631
0805	249069.573	69837.295	5660.314
0821	249490.834	70524.732	5675.865
0836	250040.553	71070.641	5690.651
0850	250496.843	71759.221	5882.292
0865	251015.328	72292.916	5693.827



Region 2
905 Erie Ave.
Pueblo CO, 81001
Phone: (719) 546-5454 FAX: (719) 546-5414

Right of Way Plans Unit: 2153





Sheet Revisions		
mm/yy	Description	Init

Sheet Revisions		
mm/yy	Description	Init

Sheet Revisions		
mm/yy	Description	Init

Survey Control Diagram					
Project Number: NH 1604-006					
Project Location: US 350 - BESHOR JCT - EAST					
Project Location: M.P. 0.0 TO 8.65					
Project Code:	Last Mod. Date	Subset Sheets	Sheet No.	Total No. of Sheets	
12832	08-18-04	1 of 1	3	6	

U.S. HIGHWAY 350 - MP 0 to MP 8.65 & U.S. HIGHWAY 160C - MP 350.22 TO 350.95
Sections 26, 25 & 24, T. 32 S., R. 63 W., of the 6th P.M.,
Sections 19, 18, 17, 8, 9, 10, 3 & 2, T. 32 S., R. 62 W. of the 6th P.M.
and Sections 35 & 36, T. 31 S., R. 62 W. of the 6th P.M., all in Las Animas County, Colorado

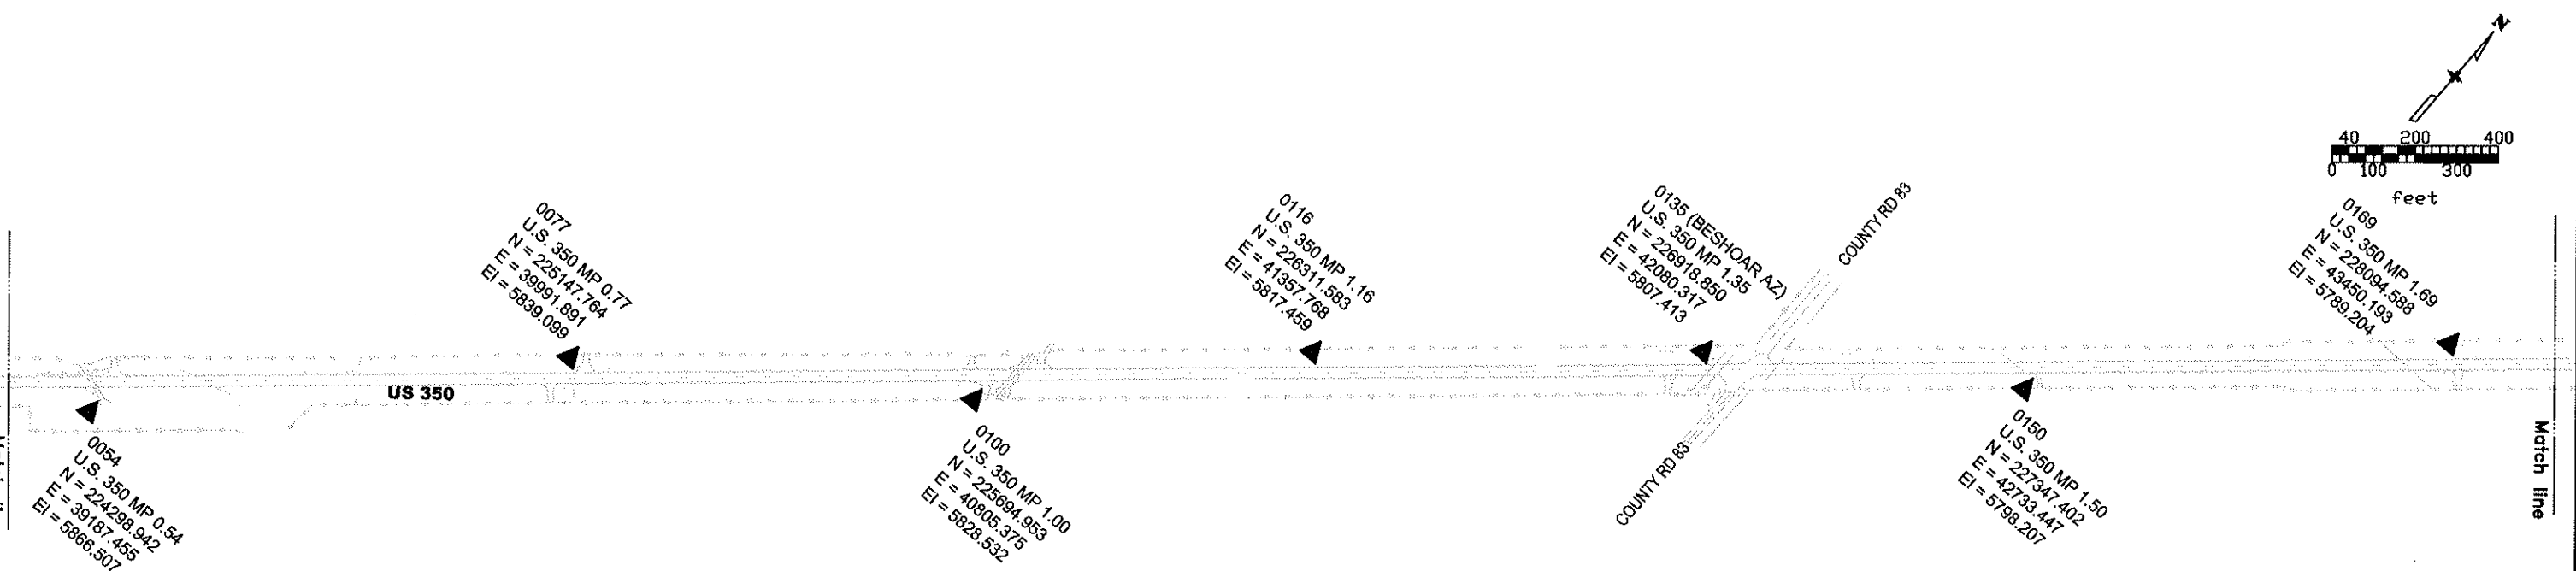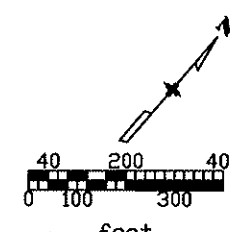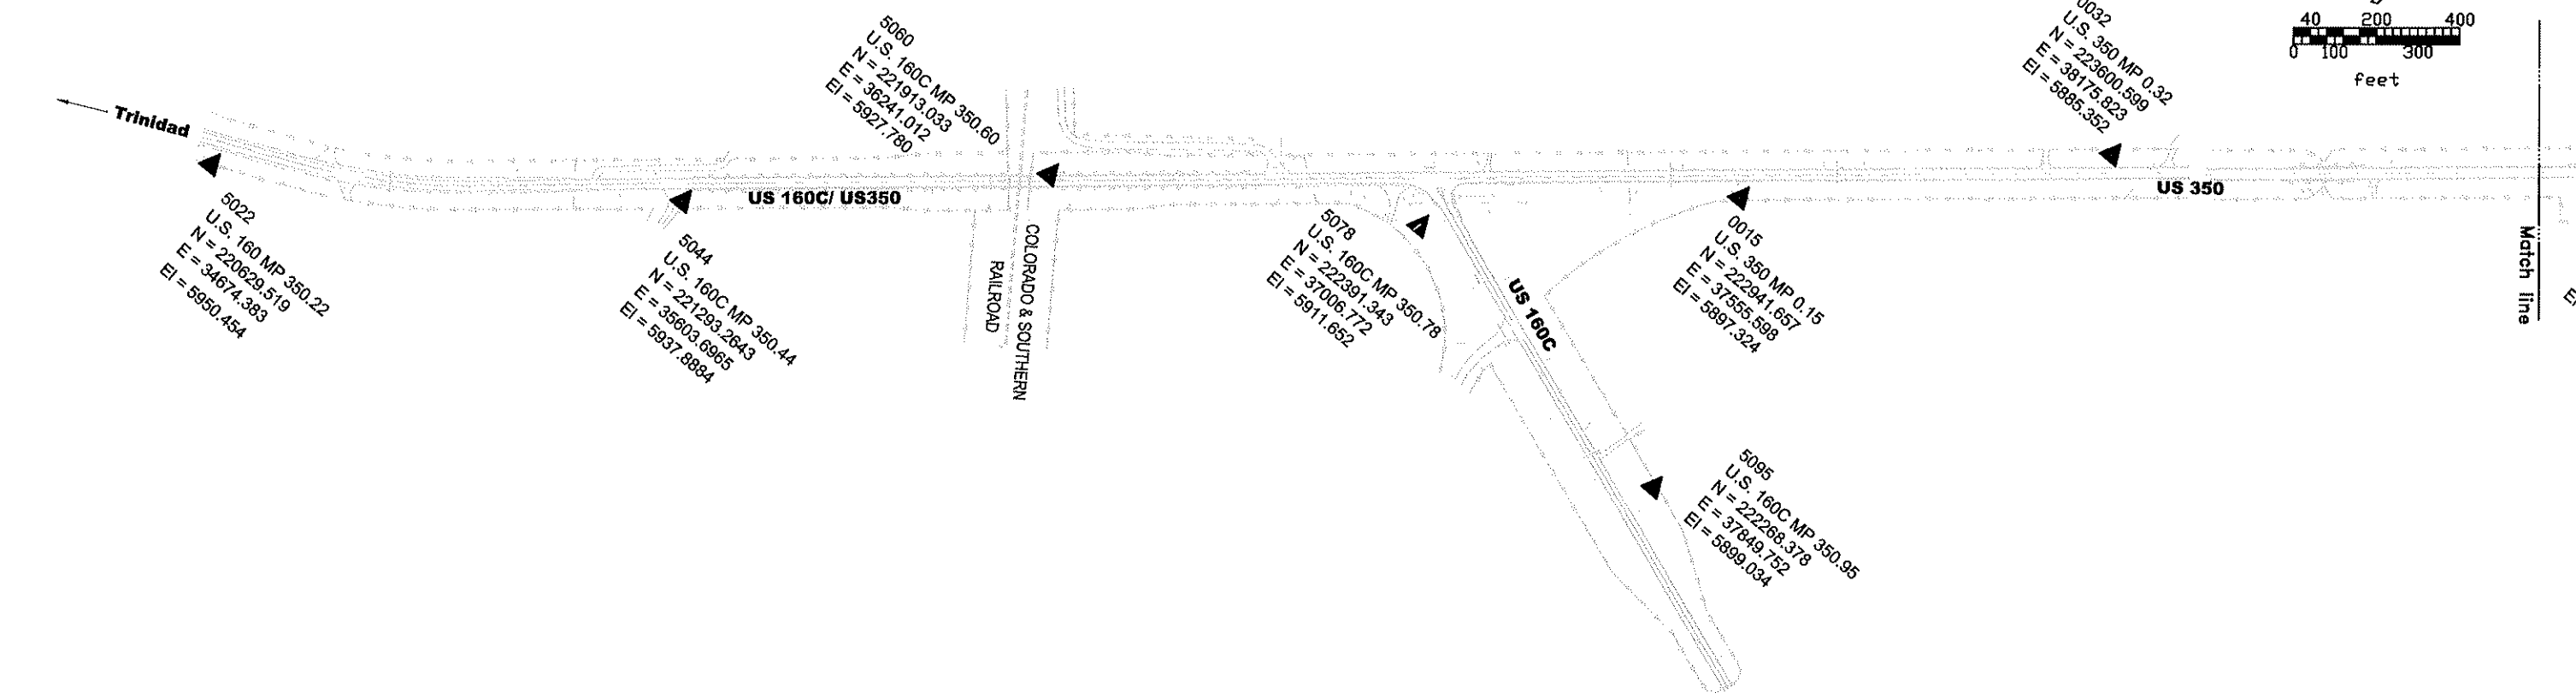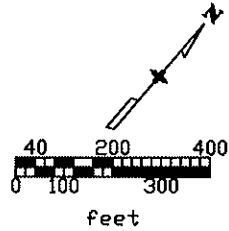

DEPOSITED THIS DAY OF _____, 19____, AT _____, FOR INFORMATION
ONLY IN BOOK _____ OF THE COUNTY LAND SURVEYS/RIGHT OF WAY
SURVEYS AT PAGE _____ RECEPTION NUMBER _____

SIGNED _____
DEPT. _____



Region 2

905 Erie Ave.

Pueblo CO, 81001

Phone: (719) 546-5454 FAX: (719) 546-5414

Right of Way Plans Unit: 2153

Sheet Revisions			Sheet Revisions			Sheet Revisions		
mm/yy	Description	Init	mm/yy	Description	Init	mm/yy	Description	Init

Survey Control Diagram Sheet

Project Number: NH 1604-006

Project Location: US 350 - BESHOR JCT - EAST

Project Location: M.P. 0.0 TO 8.65

Project Code: 12832





Last Mod. Date: 08-18-04

Subset Sheets: 1 of 1

Sheet No.: 4

Total No. of Sheets: 8

U.S. HIGHWAY 350 - MP 0 to MP 8.65 & U.S. HIGHWAY 160C - MP 350.22 TO 350.95
Sections 26, 25 & 24, T. 32 S., R. 63 W., of the 6th P.M.,
Sections 19, 18, 17, 8, 9, 10, 3 & 2, T. 32 S., R. 62 W. of the 6th P.M.
and Sections 35 & 36, T. 31 S., R. 62 W. of the 6th P.M., all in Las Animas County, Colorado

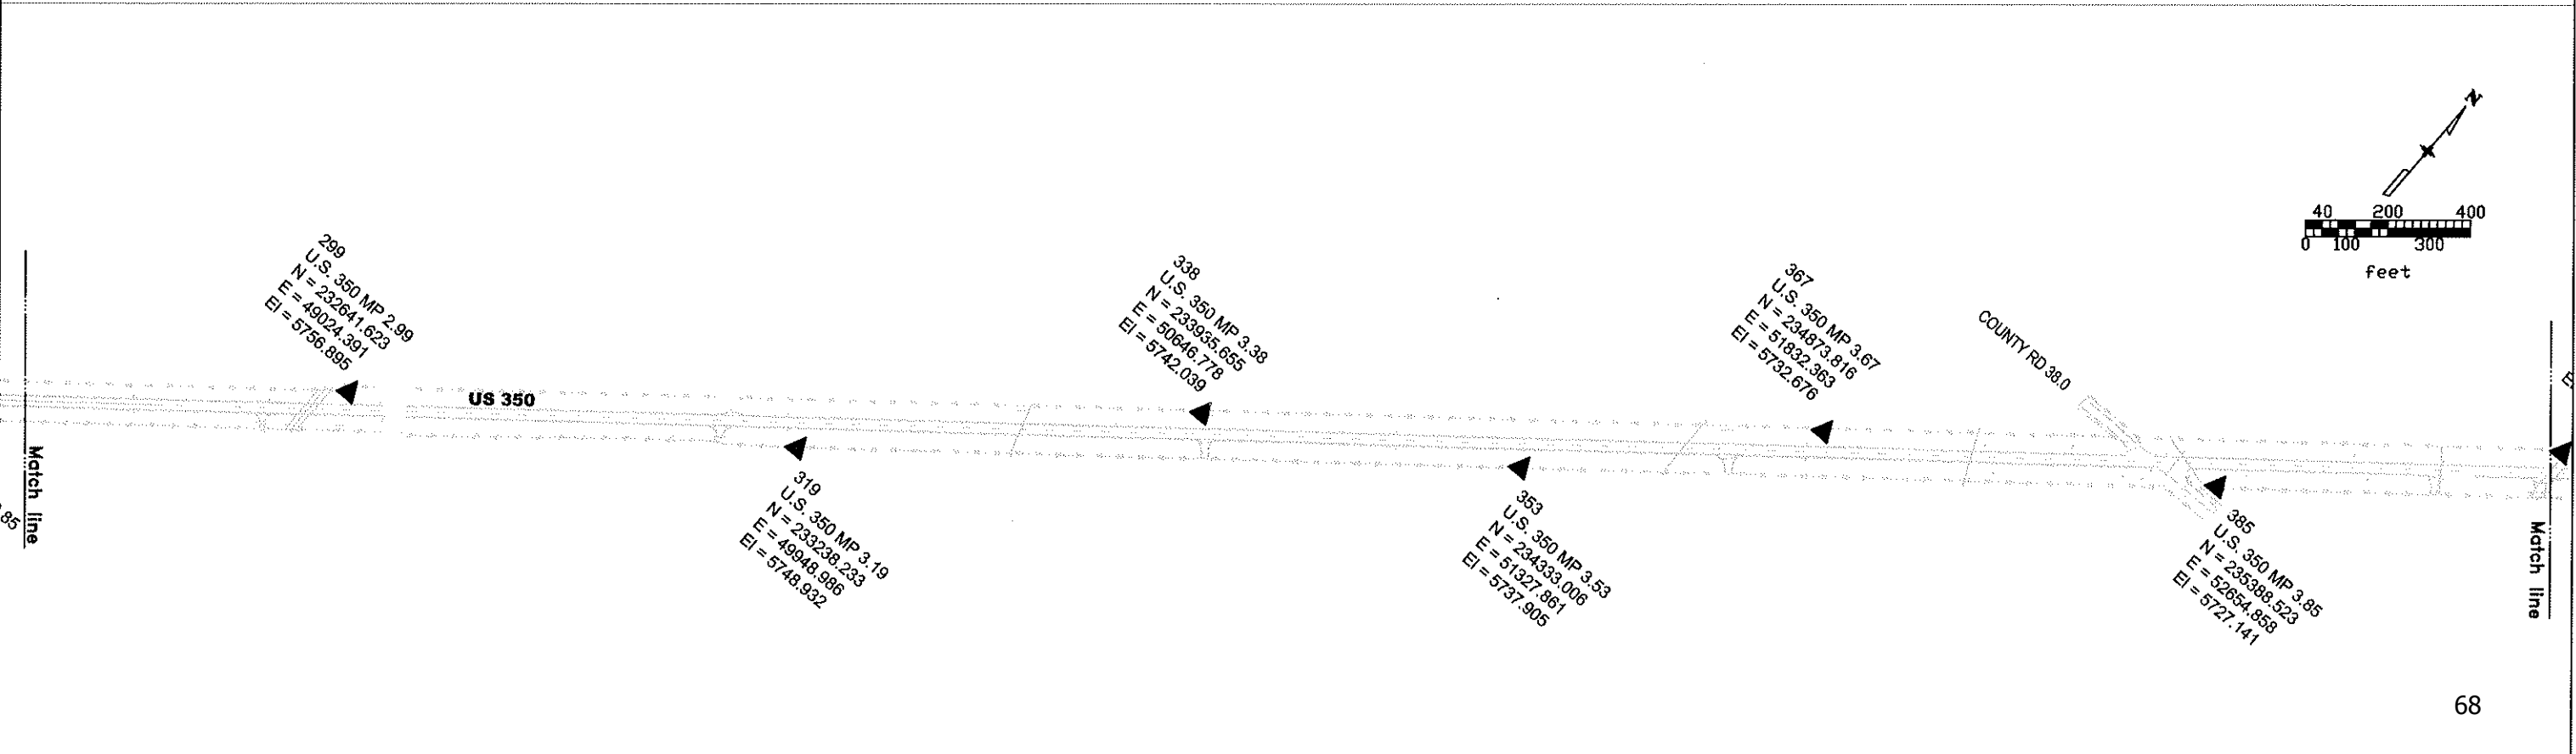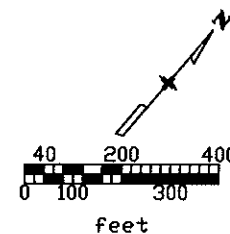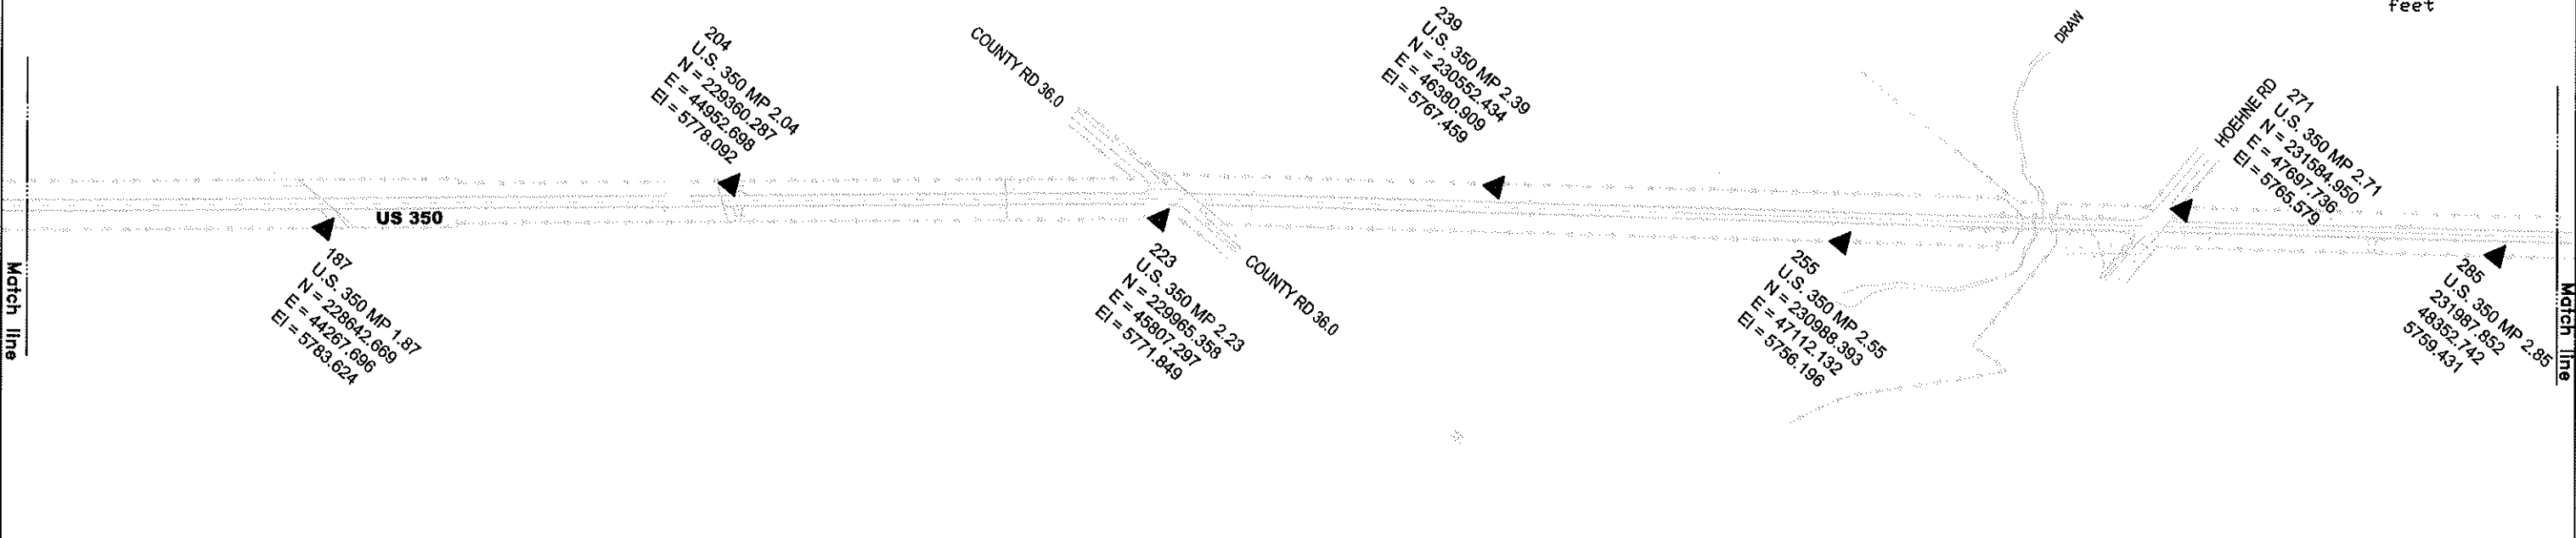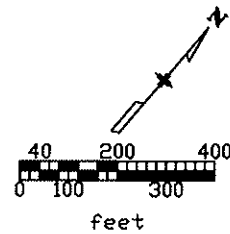

DEPOSITED THIS DAY OF 19 AT M., FOR INFORMATION
ONLY IN BOOK OF THE COUNTY LAND SURVEYS/RIGHT OF WAY
SURVEYS AT PAGE RECEPTION NUMBER

SIGNED DEPT.

COLORADO DEPARTMENT OF TRANSPORTATION



Region 2
905 Erie Ave.
Pueblo CO, 81001
Phone: (719) 546-5454 FAX: (719) 546-5414

Right of Way Plans Unit: 2153

Sheet Revisions		
mm/yy	Description	init

Sheet Revisions		
mm/yy	Description	init

Sheet Revisions		
mm/yy	Description	init

COLORADO DEPARTMENT OF TRANSPORTATION

Survey Control Diagram Sheet





Project Number: NH 1604-006

Project Location: US 350 - BESHOR JCT - EAST

Project Location: M.P. 0.0 TO 8.65

Project Code	Last Mod. Date	Subset Sheets	Sheet No.	Total No. of Sheets
12832	08-18-04	1 of 1	5	6

U.S. HIGHWAY 350 - MP 0 to MP 8.65 & U.S. HIGHWAY 160C - MP 350.22 TO 350.95
Sections 26, 25 & 24, T. 32 S., R. 63 W., of the 6th P.M.,
Sections 19, 18, 17, 8, 9, 10, 3 & 2, T. 32 S., R. 62 W. of the 6th P.M.
and Sections 35 & 36, T. 31 S., R. 62 W. of the 6th P.M., all in Las Animas County, Colorado

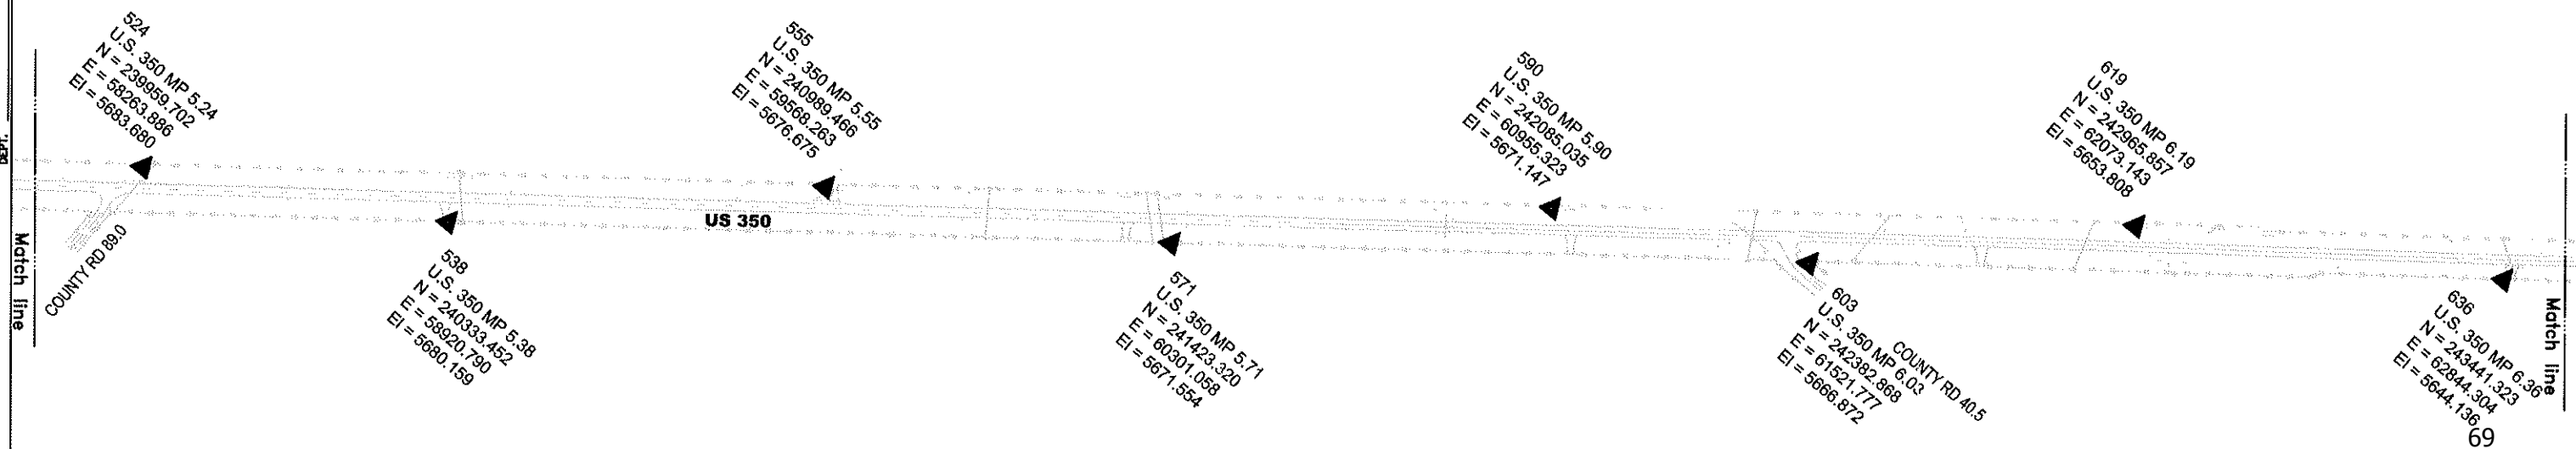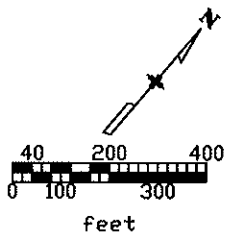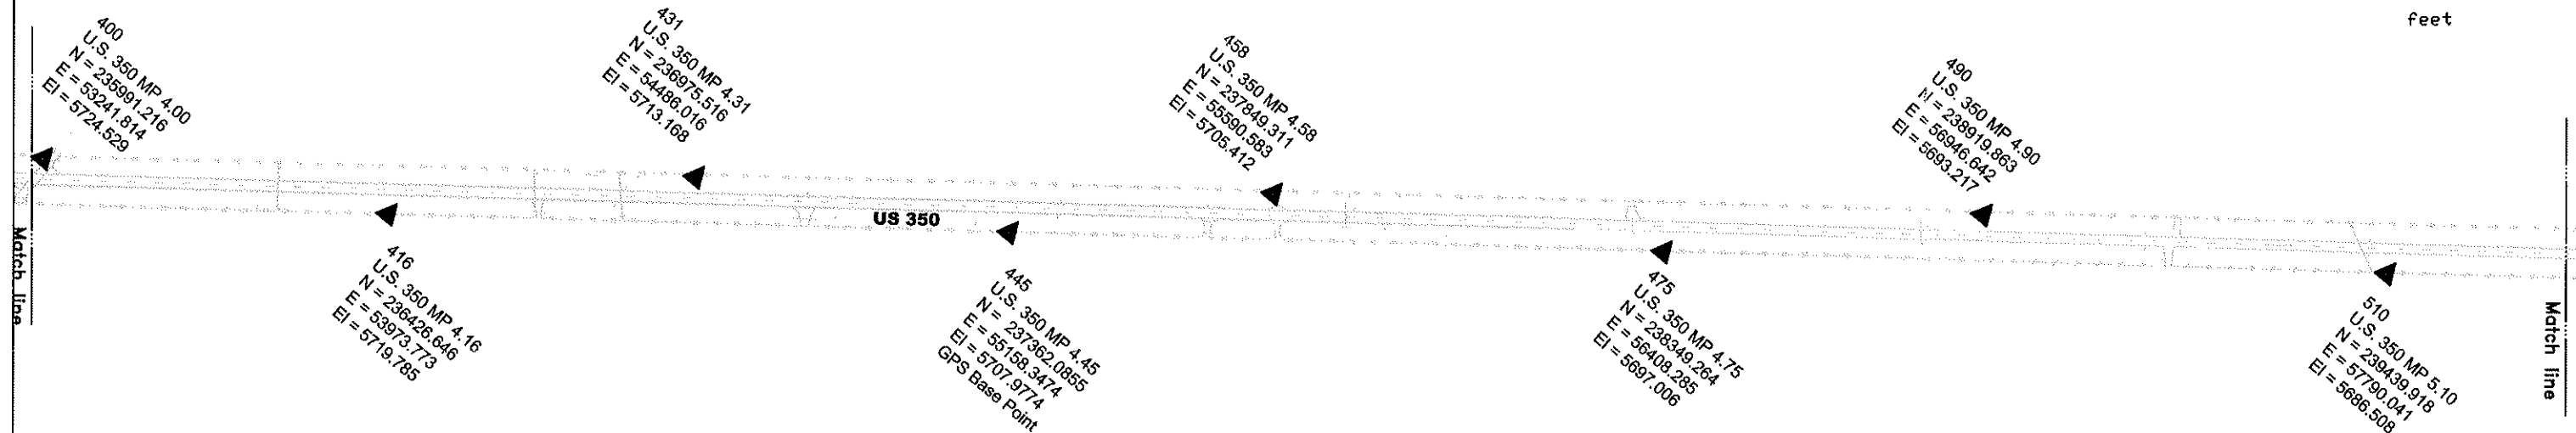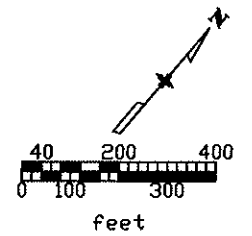

DEPOSITED THIS DAY OF AT , FOR INFORMATION
ONLY IN BOOK OF THE COUNTY LAND SURVEYS/RIGHT OF WAY
SURVEYS AT PAGE RECEPTION NUMBER

SIGNED DEPT.

Match line
69



Region 2
905 Erie Ave.
Pueblo CO, 81001
Phone: (719) 546-5454 FAX: (719) 546-5414

Right of Way Plans Unit: 2153

Sheet Revisions		
mm/yy	Description	init

Sheet Revisions		
mm/yy	Description	init

Sheet Revisions		
mm/yy	Description	init

Survey Control Diagram Sheet




Project Number: NH 1604-006

Project Location: US 350 - BESHOR JCT - EAST

Project Location: M.P. 0.0 TO 8.65

Project Code:	Last Mod. Date	Subst. Sheets	Sheet No.	Total No. of Sheets
12832	08-18-04	1 of 1	8	8

U.S. HIGHWAY 350 - MP 0 to MP 8.65 & U.S. HIGHWAY 160C - MP 350.22 TO 350.95
Sections 26, 25 & 24, T. 32 S., R. 63 W., of the 6th P.M.,
Sections 19, 18, 17, 8, 9, 10, 3 & 2, T. 32 S., R. 62 W. of the 6th P.M.
and Sections 35 & 36, T. 31 S., R. 62 W. of the 6th P.M., all in Las Animas County, Colorado

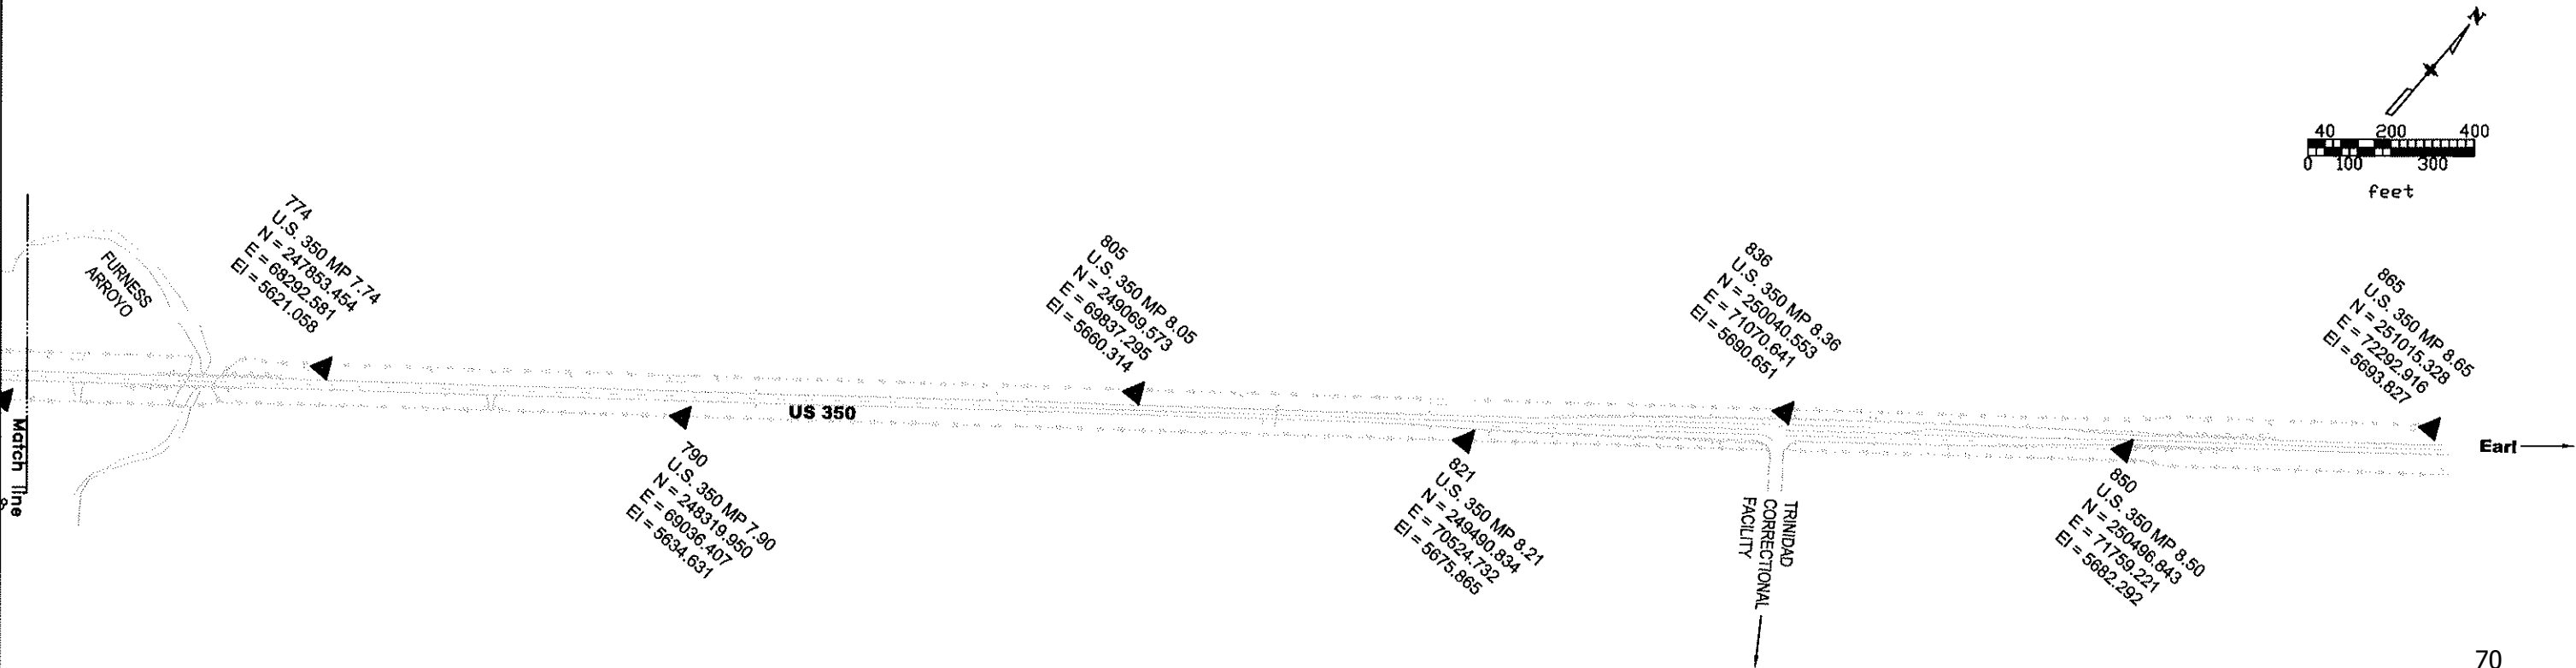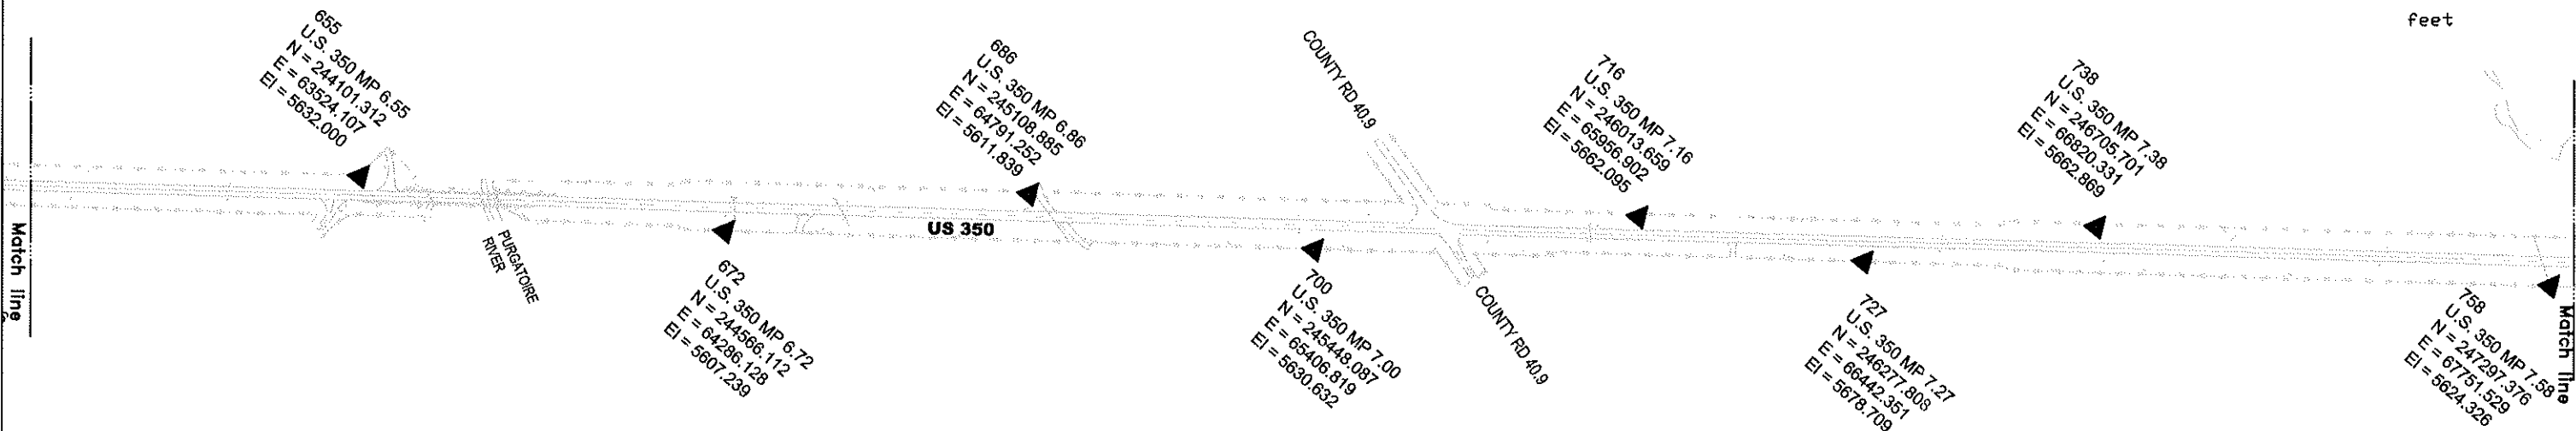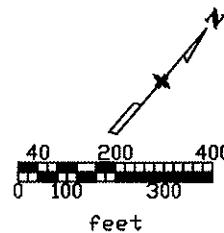

DEPOSITED THIS DAY OF 19 AT M., FOR INFORMATION
ONLY IN BOOK OF THE COUNTY LAND SURVEYS/RIGHT OF WAY
SURVEYS AT PAGE RECEPTION NUMBER

SIGNED
DEPT.