


FED. ROAD DIST. NO.	STATE	FED. AID PROJ. NO.	SHEET NO.	TOTAL SHEETS
3	COLO.	FI 002-1(6) UNITS 1&2	1	

RIGHT OF WAY
 Rev. 2-16-50 T.L.K.
 Rev. 5-15-50 T.L.K.
 Rev. 8-17-50 T.L.K.
 Rev. 12-24-59 (Access Conv. Signs) J.S.

CONVENTIONAL SIGNS

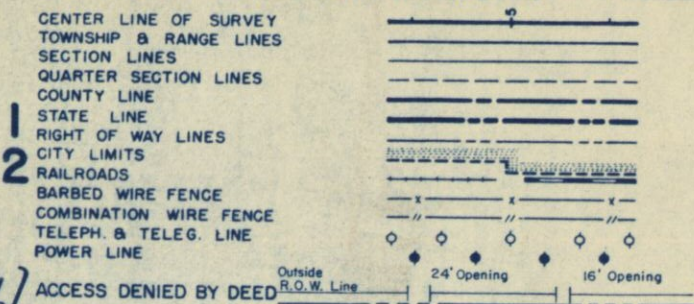

COLORADO STATE HIGHWAY DEPARTMENT

PLAN AND PROFILE OF PROPOSED FEDERAL AID PROJECT NO. FI 002-1(6) UNIT 1 STATE HIGHWAY NO. 185 & UNIT 2

LARIMER COUNTY

RIGHT OF WAY

SCALES OF ORIGINAL TRACINGS

ON PLAN, 1 IN. = 100 FT.
 ON PROFILE 1 IN. = 100 FT. HORIZONTAL
 1 IN. = 10 FT. VERTICAL

GRADE LINE ON PROFILE IS SHOWN AS GRADE OF FINISHED ROAD
 GROSS LENGTH OF PROJECT
 NET LENGTH OF PROJECT

INDEX OF SHEETS

SHEET NO.	TITLE
1	TITLE SHEET
2-3	TABULATION OF PROPERTIES
4-20	PLAN & PROFILE SHEETS
	SHOWING RIGHT OF WAY
21-22	OWNERSHIP MAP

TABULATION OF ACCESS RIGHTS

FOR UNIT 1

	FROM	TO
LEFT OR WESTERLY SIDE	STA. 3350 + 00	STA. 3393 + 33
LEFT OR WESTERLY SIDE	STA. 3394 + 90	STA. 3582 + 00
RIGHT OR EASTERLY SIDE	STA. 3347 +	STA. 3393 + 95
RIGHT OR EASTERLY SIDE	STA. 3395 + 21	STA. 3599 + 00

OPENINGS

STATION	SIDE	WIDTH
3374 + 46	LEFT	16'
3375 + 02	RIGHT	16'
3591 +	RT. & LT.	18'
3592 +	RT. & LT.	20'
3622 +	RT. & LT.	20'

(CONTINUED AT BOTTOM OF SHEET)

TABULATION OF ACCESS RIGHTS

FOR UNIT 2

OPENINGS

STATION	SIDE	WIDTH
3648 + 86	RT. & LT.	20'
3674 + 07	LEFT	20'
3712 + 54	LEFT	20'
3754 + 90	RT. & LT.	20'
3792 + 65	RIGHT	20'

ALSO THE FOLLOWING COUNTY ROADS



STATION	SIDE	WIDTH
3674 +	RIGHT	
3712 +	RIGHT	

OPENINGS ALSO THE FOLLOWING COUNTY ROADS FOR UNIT 1

STATION	SIDE	WIDTH
3403 +	RT. & LT.	
3430 +	RT. & LT.	
3456 +	RT. & LT.	
3509 +	RT. & LT.	
3562 +	RT. & LT.	
3590 +	LEFT	

ALSO THE FOLLOWING PRIVATE ROAD

STATION	SIDE	WIDTH
3536 +	RT. & LT.	20'

 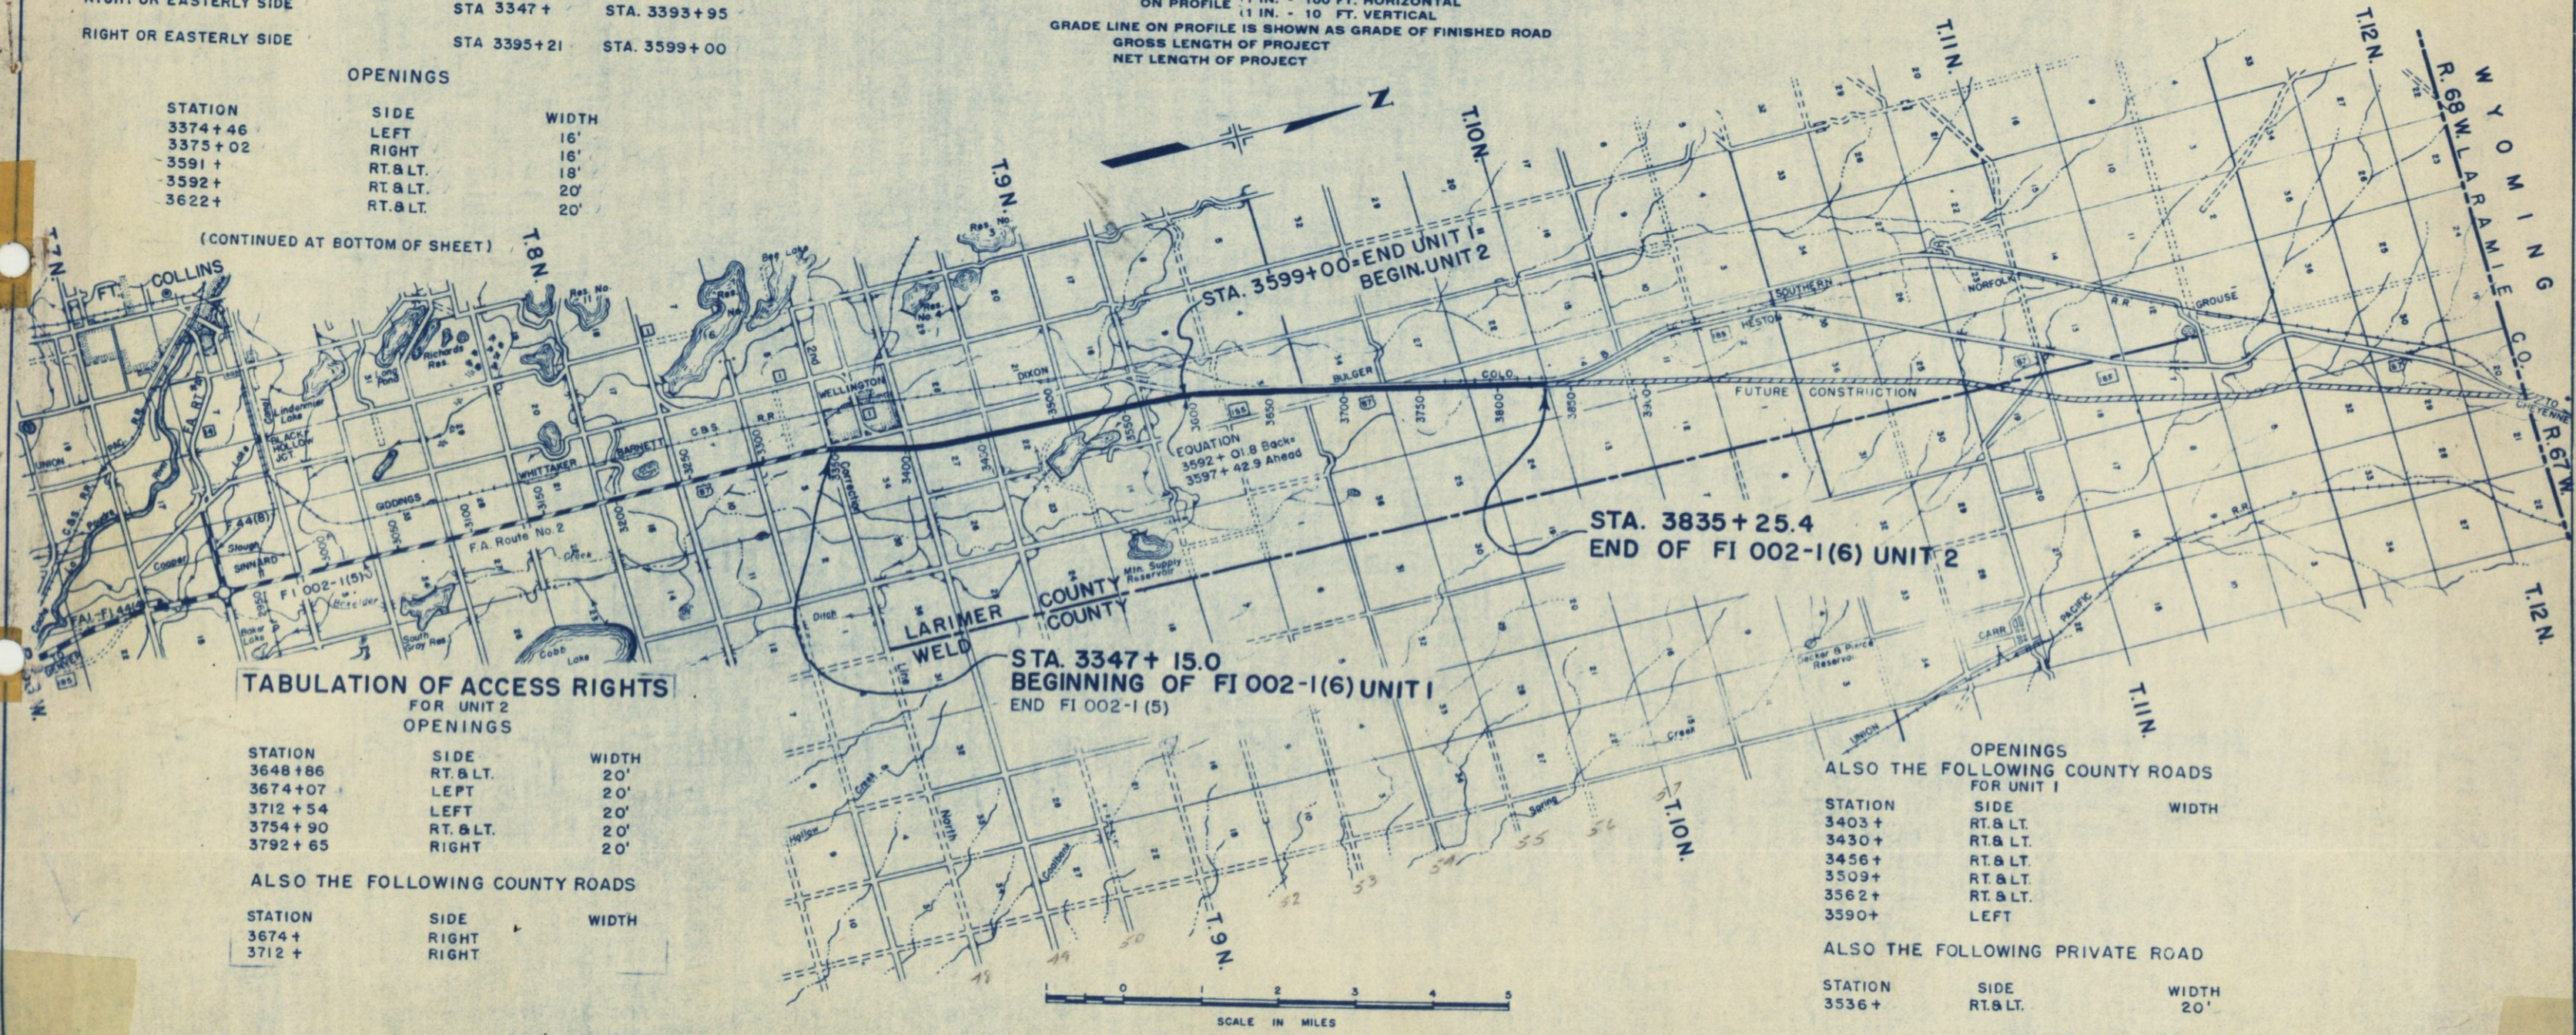

R.O.W. TABULATION OF PROPERTIES IN LARIMER COUNTY

S.H. No. 185 PROJ. F1002-1(6) UNIT 2

FED. ROAD DIST. NO.	STATE	PROJ. NO.	SHEET NO.	TOTAL SHEETS
3	COLO.	F1 002-1(6) UNIT 2	3	

RIGHT OF WAY


Rev. 3-23-50 T.L.K.
Rev. 5-15-50 T.L.K.
✓ Rev. 8-17-50 T.L.K.

[illegible]

S.W. 1/4 SEC. 34 T. 9N., R. 68W.

FED. ROAD DIST. NO.	STATE	PROJ. NO.	SHEET NO.	TOTAL SHEETS
3	COLO.	FI 002-1(6) UNIT 1	4	

Rev. 5-15-50 T.L.K.
Rev. 12-24-59 (Access) JLS

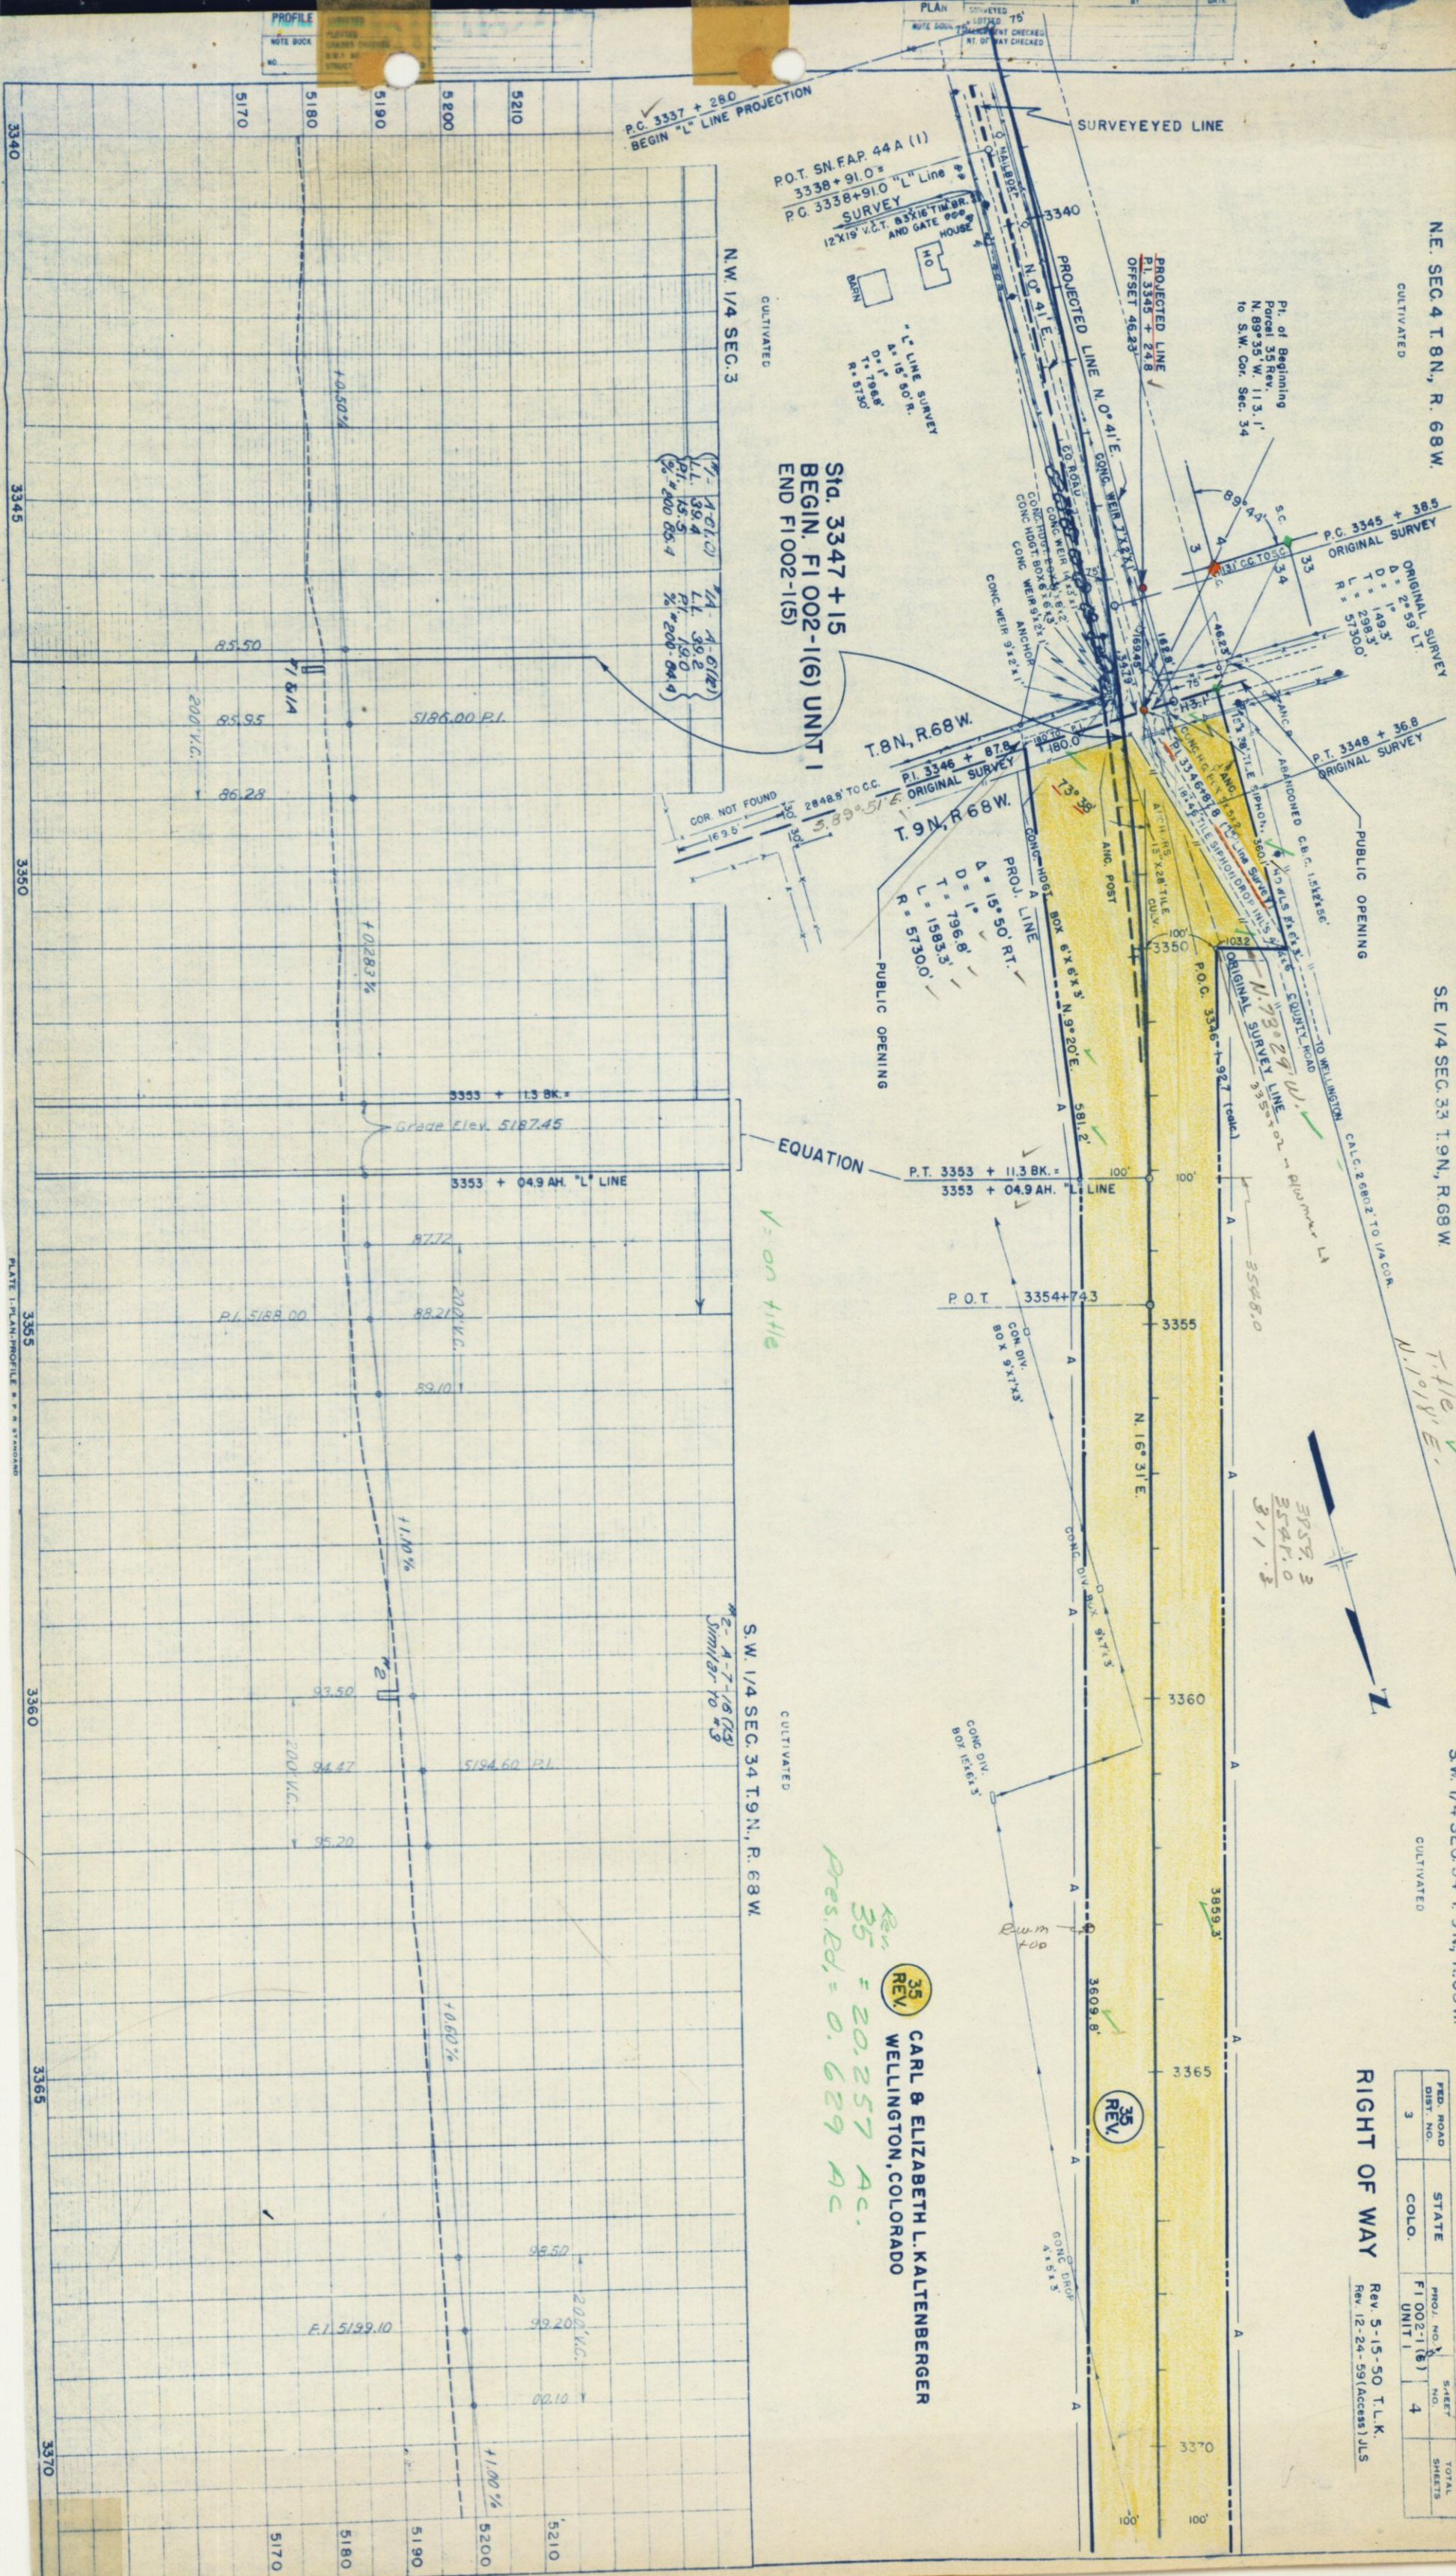

NW 1/4 SEC. 27, T. 9N., R. 68W.




FEED ROAD DIST. NO.	STATE	PROJ. NO.	SHEET NO.	TOTAL SHEETS
3	COLO.	F1 002-116	7	
UNIT 1				

RIGHT OF WAY

SW 1/4 SEC. 22, T. 9N., R. 68W.

Rev. 12-21-49 T.L.K.
Rev. 5-15-50 T.L.K.
Rev. 12-24-59 (Access) JLS

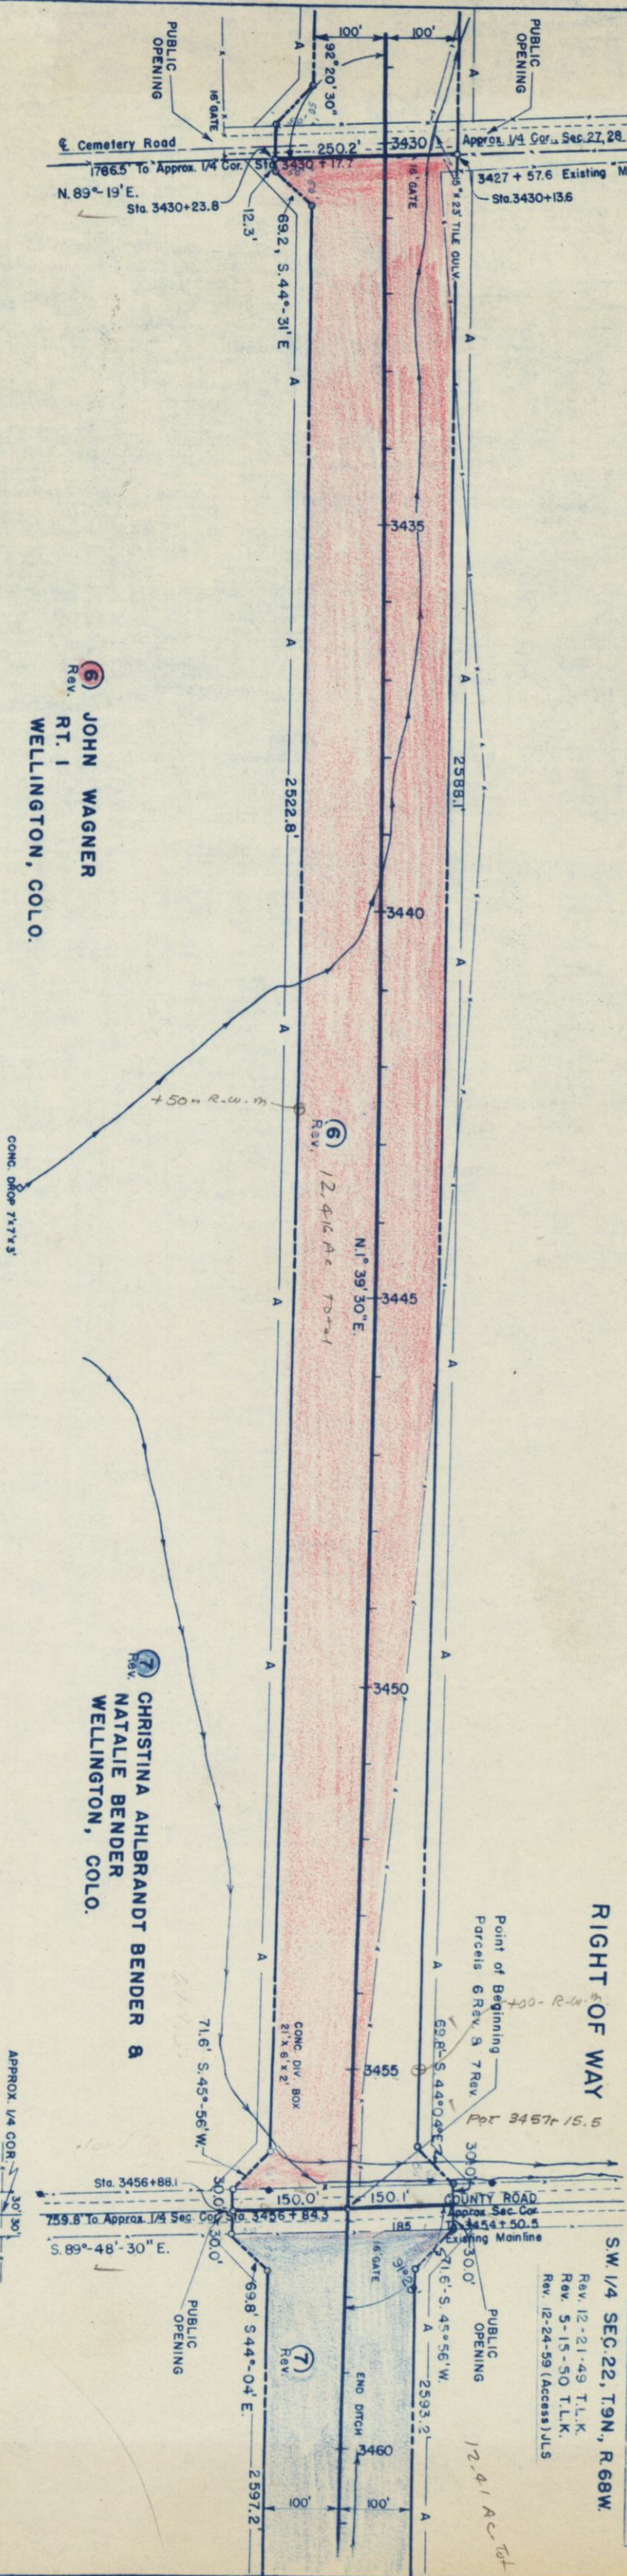

Rev. 6 JOHN WAGNER
RT. 1
WELLINGTON, COLO.

Rev. 7 CHRISTINA AHLBRANDT BENDER &
NATALIE BENDER
WELLINGTON, COLO.


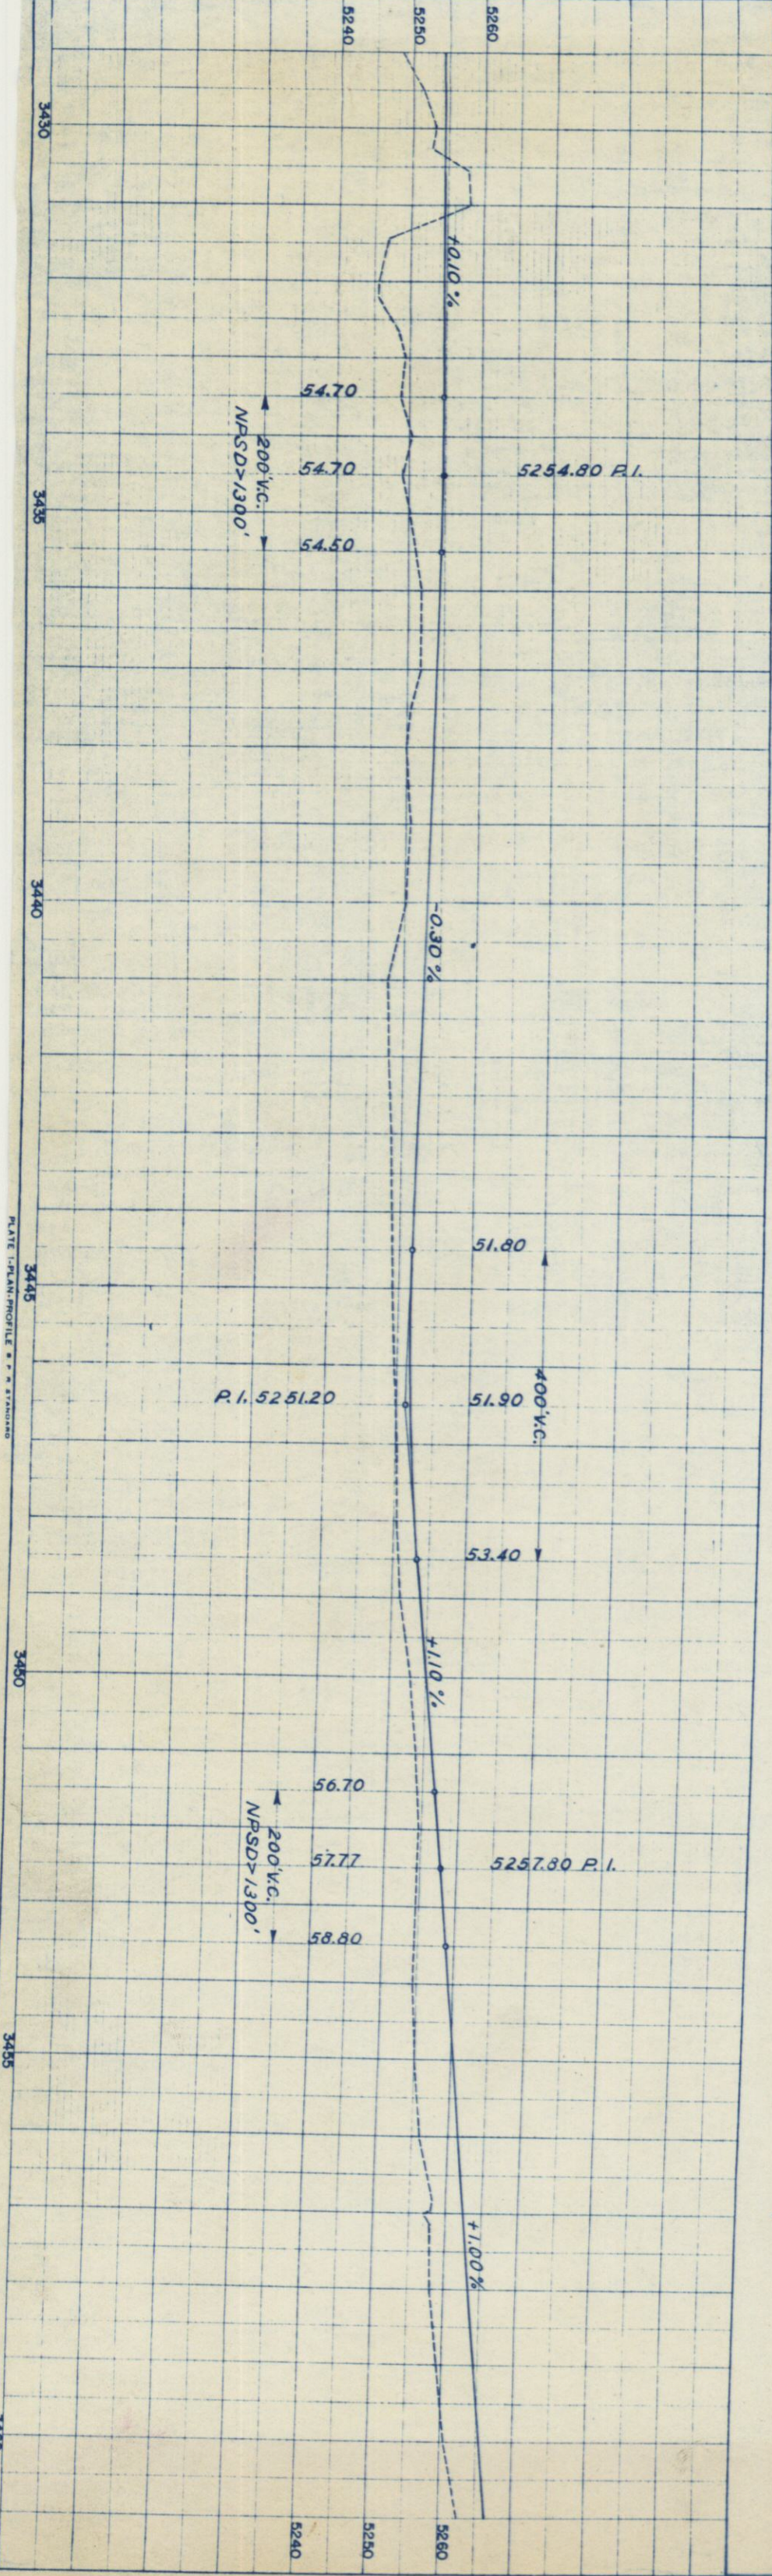


PLATE 1 - PLAN - PROFILE - 8" x 11" STANDARD

PROFILE	SURVEYED	DATE
NOTE BOOK	PLOTTED	
	GRADE	
NO	STRUCTURE	

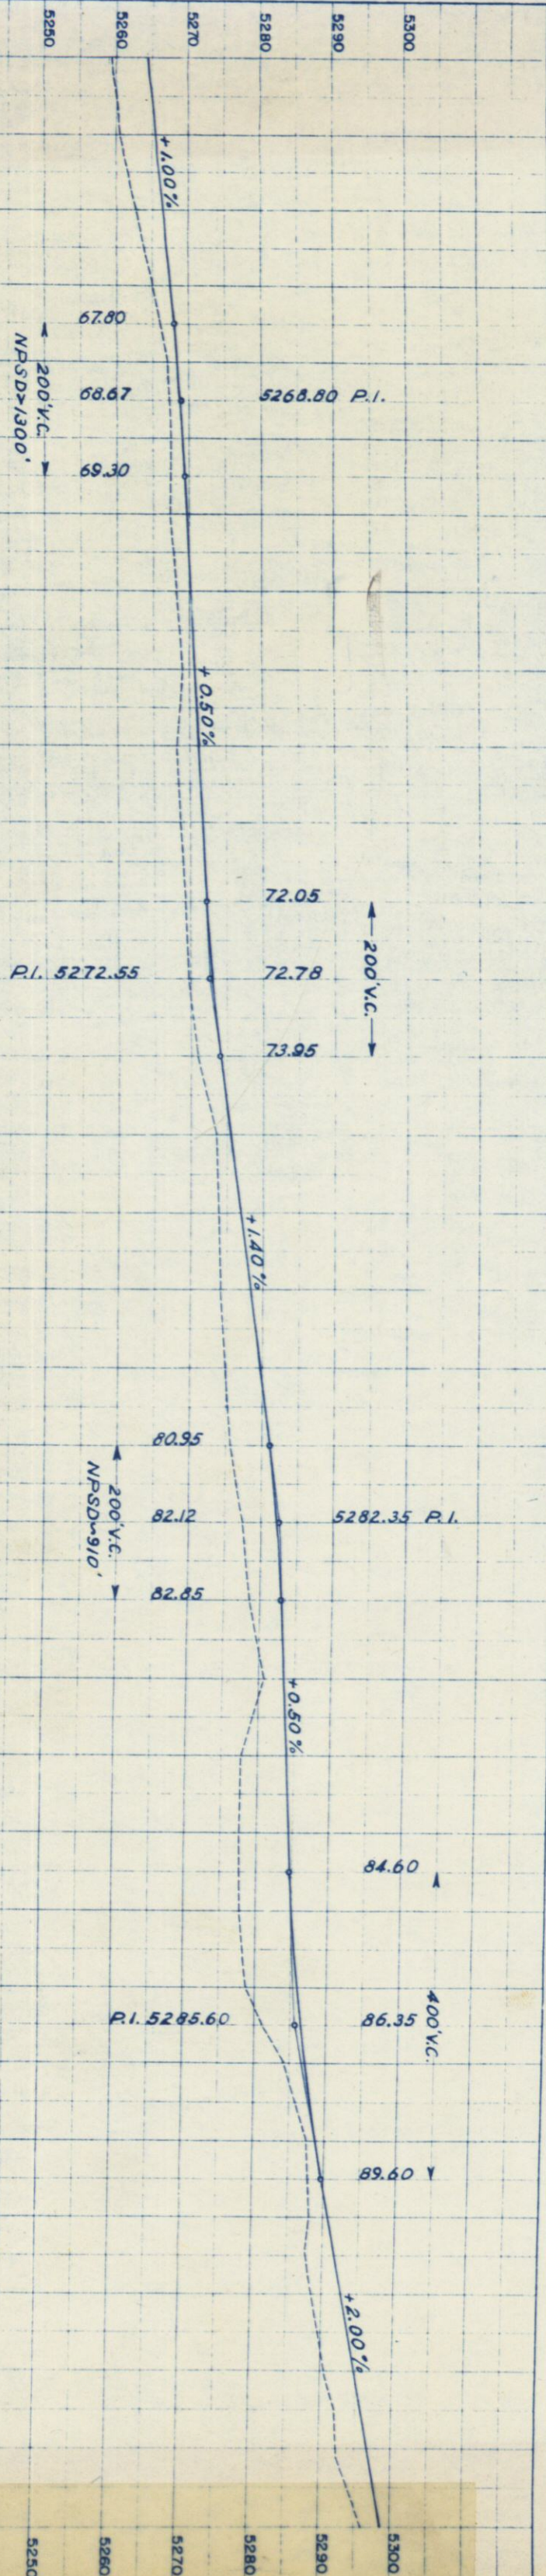


RIGHT OF WAY

Rev. 12-21-49 T.L.K.
Rev. 5-15-50 T.L.K.
Rev. 12-28-59 (Access) JLS



FED. ROAD DIST. NO.	STATE	PROJ. NO.	SHEET NO.	TOTAL SHEETS
3	COLO.	F1002-1(6) UNIT 1	9	

Rev. 12-21-49 T.L.K.
Rev. 5-15-50 T.L.K.
Rev. 12-28-59 (Access) JLS

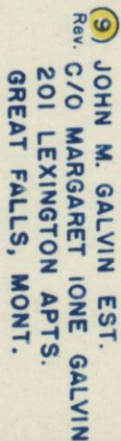


N.W.1/4 SEC.15, T.9N., R.68W.

Rev. 12-21-49 T.L.K.
Rev. 2-16-50 T.L.K.
Rev. 3-23-50 T.L.K.
Rev. 5-15-50 T.L.K.
Rev. 12-28-59 (Access) JLS

 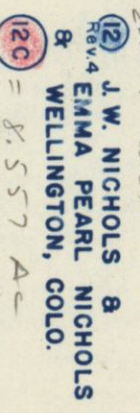

PROFILE	SURVEYED	
NOTE BOOK	PLOT	
	GRAT	
NO	STRUC	TNS CHRD

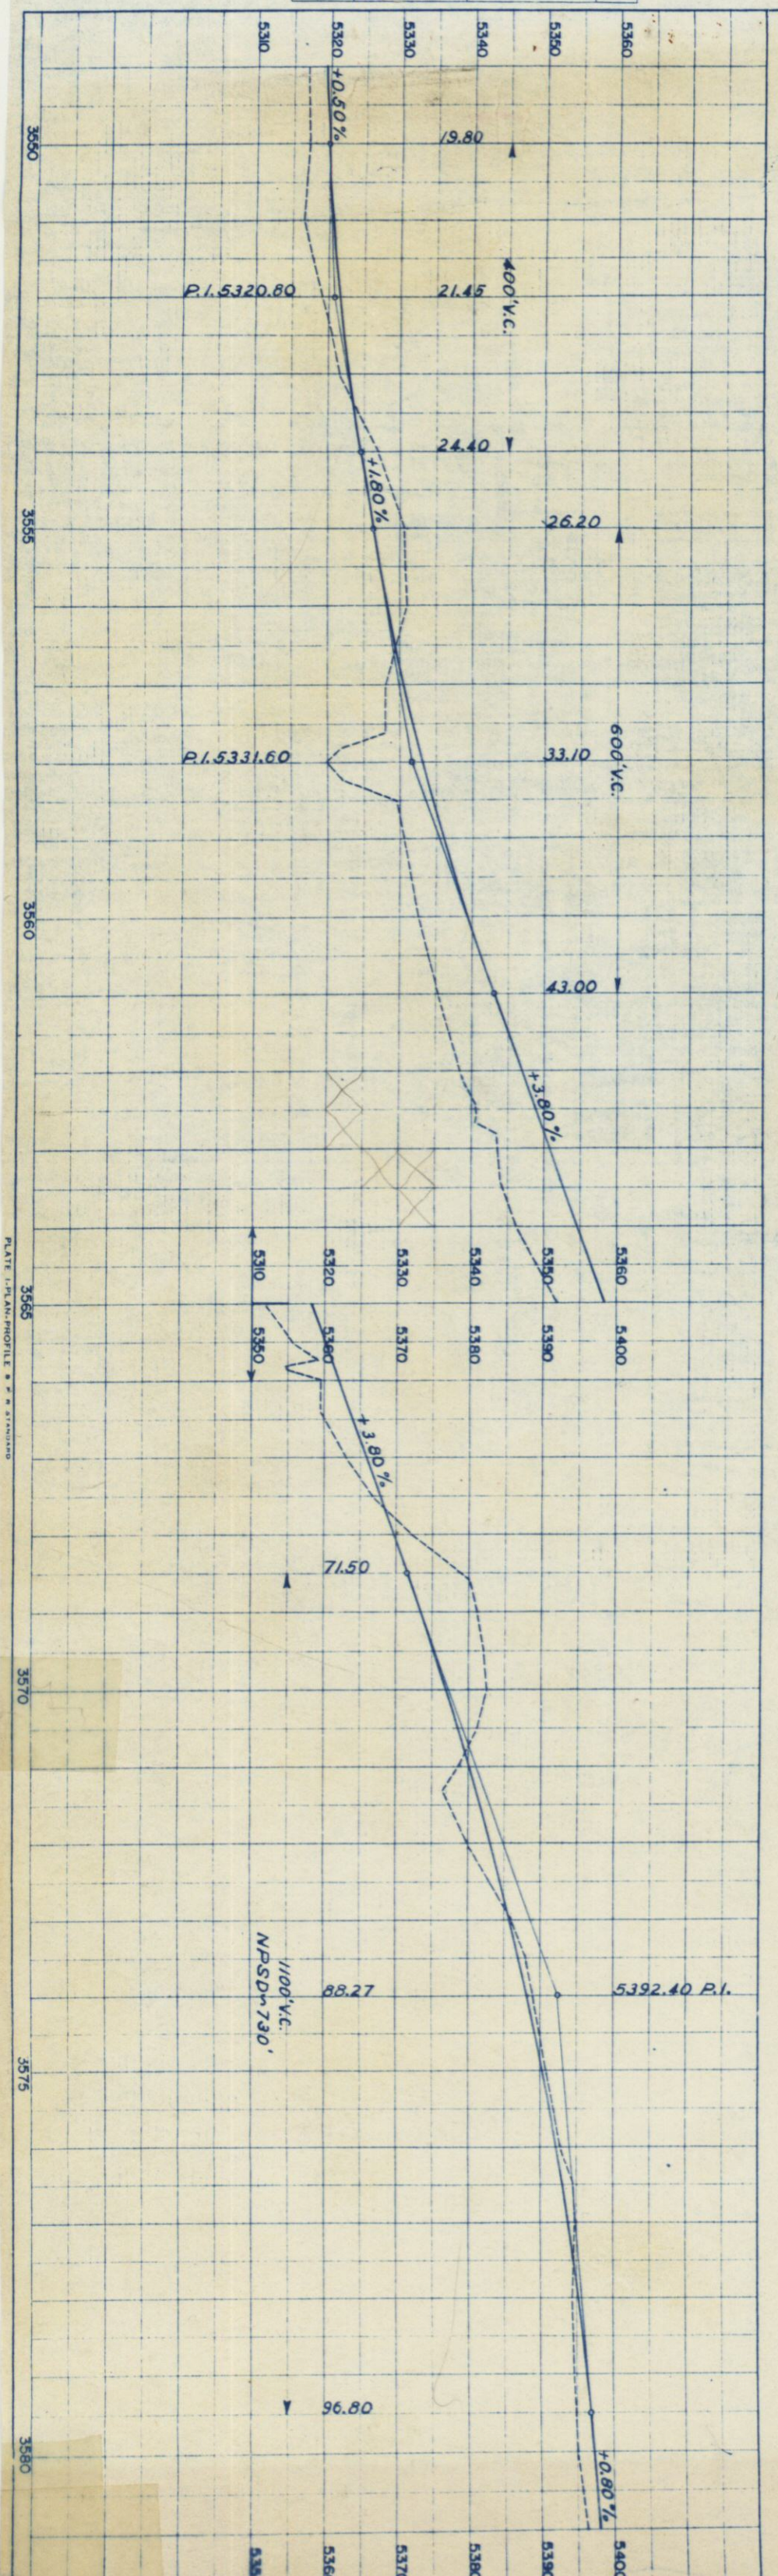


S.W. 1/4 SEC. 10, T. 9N. R. 68W.

**(13) CHARLES E. KELLEY and
Rev. IRMA P. KELLEY**

(14) GEORGE W. and
Rev. 3 OKLE ALLEN THOMPSON
RT. 1
WELLINGTON, COLO.

Rev. 12-21-49 T.L.K.
Rev. 2-16-50 T.L.K.
Rev. 3-23-50 T.L.K.
Rev. 5-15-50 T.L.K.
Rev. 12-28-59 (Access) JLS


FED. ROAD DIST. NO.	STATE	PROJ. NO.	SHEET NO.	TOTAL SHEETS
3	COLO.	FI002-(6)	11	

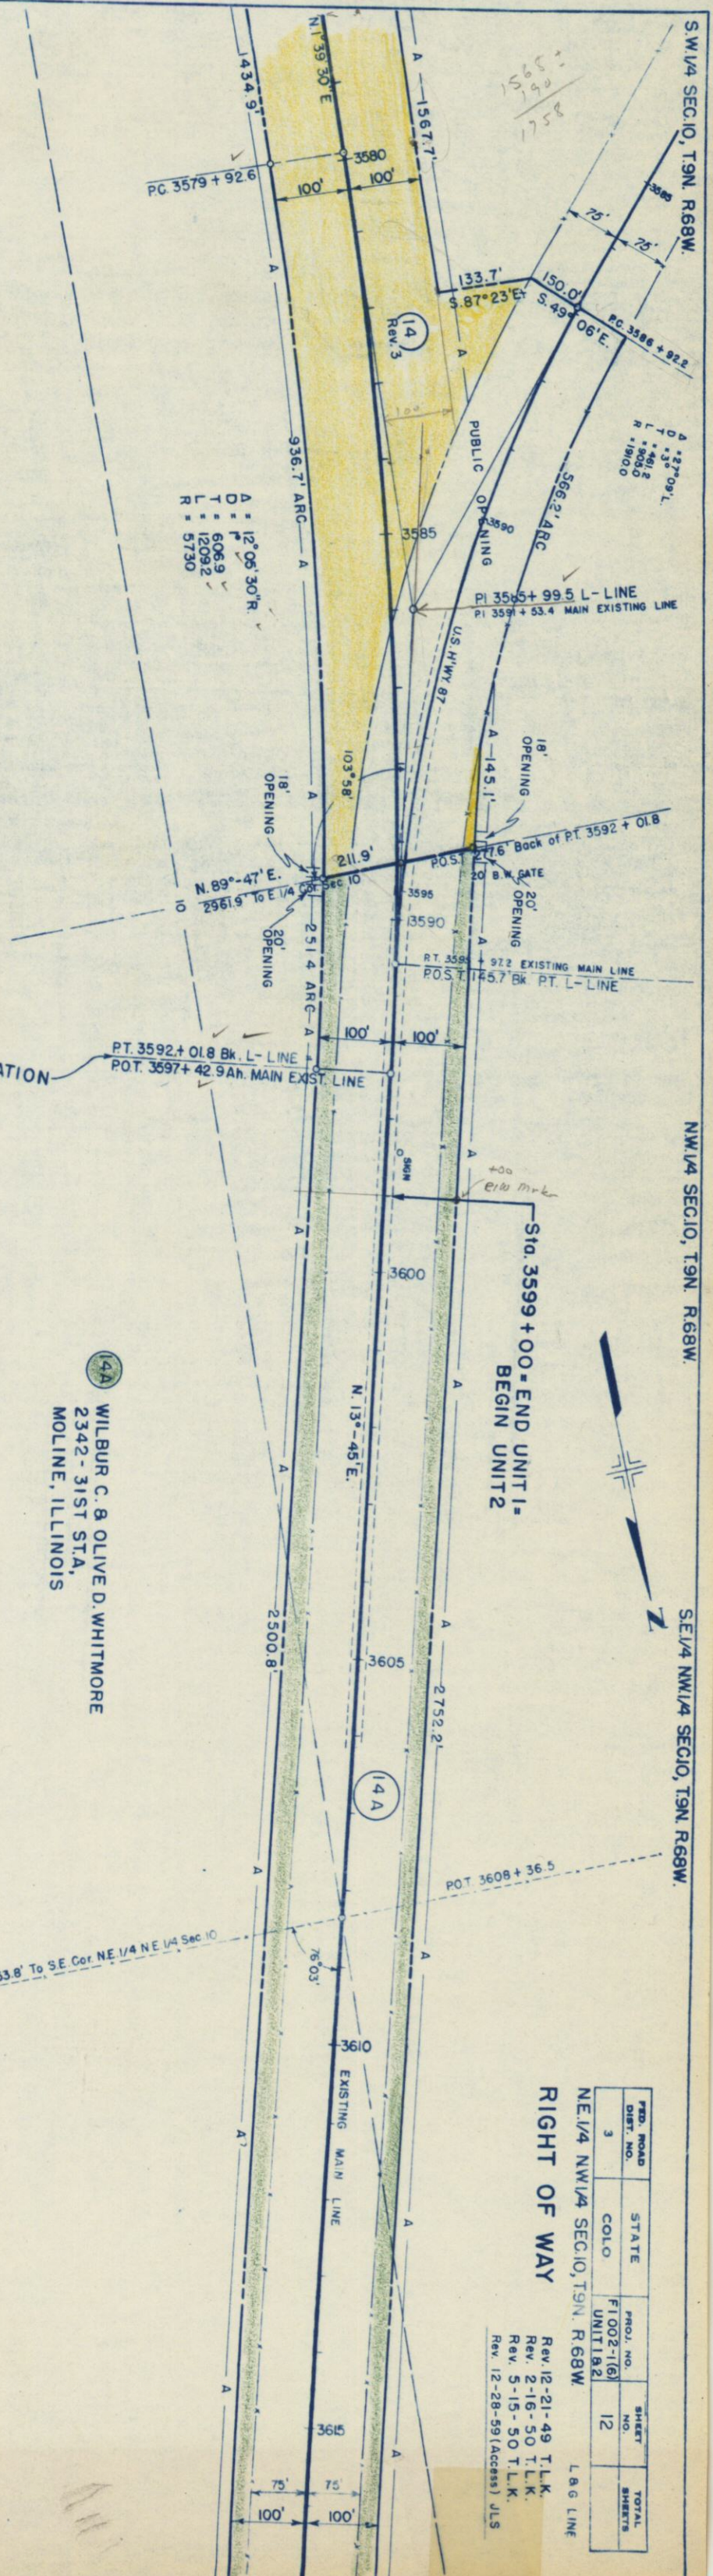

PROJ. ROAD DIST. NO.	STATE	PROJ. NO.	SHEET NO.	TOTAL SHEETS
3	COLO.	F1002-16	12	

NE 1/4 NW 1/4 SEC. 10, T. 9N. R. 68W.	UNIT 1 & 2	L & G LINE
---------------------------------------	------------	------------

RIGHT OF WAY	REV. 12-21-49 T.L.K.
	REV. 2-16-50 T.L.K.
	REV. 5-15-50 T.L.K.
	REV. 12-28-59 (Access) JLS

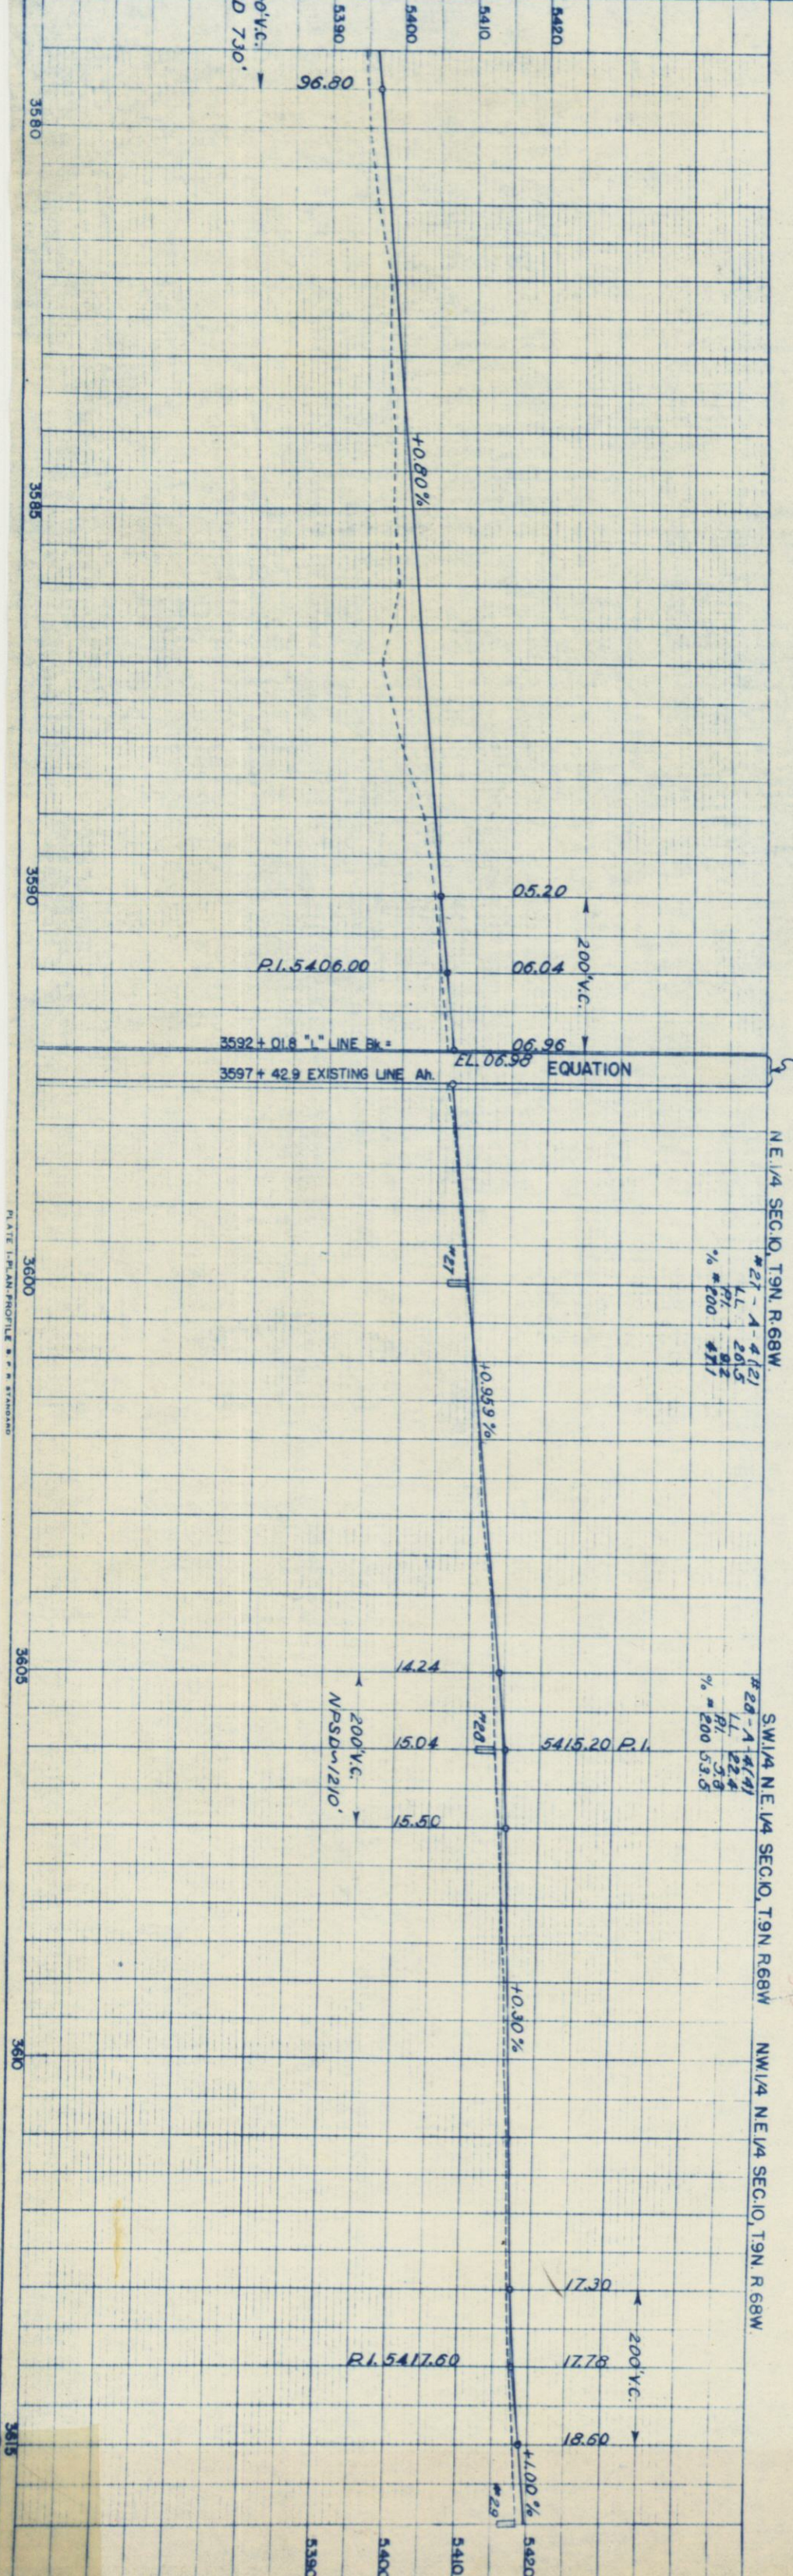

14A
 WILBUR C. & OLIVE D. WHITMORE
 2342-31ST STA.
 MOLINE, ILLINOIS

N.W. 1/4 SEC. 10, T. 9N. R. 68W.

S.W. 1/4 SEC. 3, T. 9N. R. 68W.

N

Rev. 12-21-49 T.L.K.
Rev. 2-16-50 T.L.K.
Rev. 5-15-50 T.L.K.
Rev. 8-17-50 T.L.K.


FED. ROAD DIST. NO.	STATE	PROJ. NO.	SHEET NO.	TOTAL SHEETS
3	COLO.	F1002-16	13	

RIGHT OF WAY

Rev. 12-28-59 (Access) JLS

C&S ROW

6 LINE

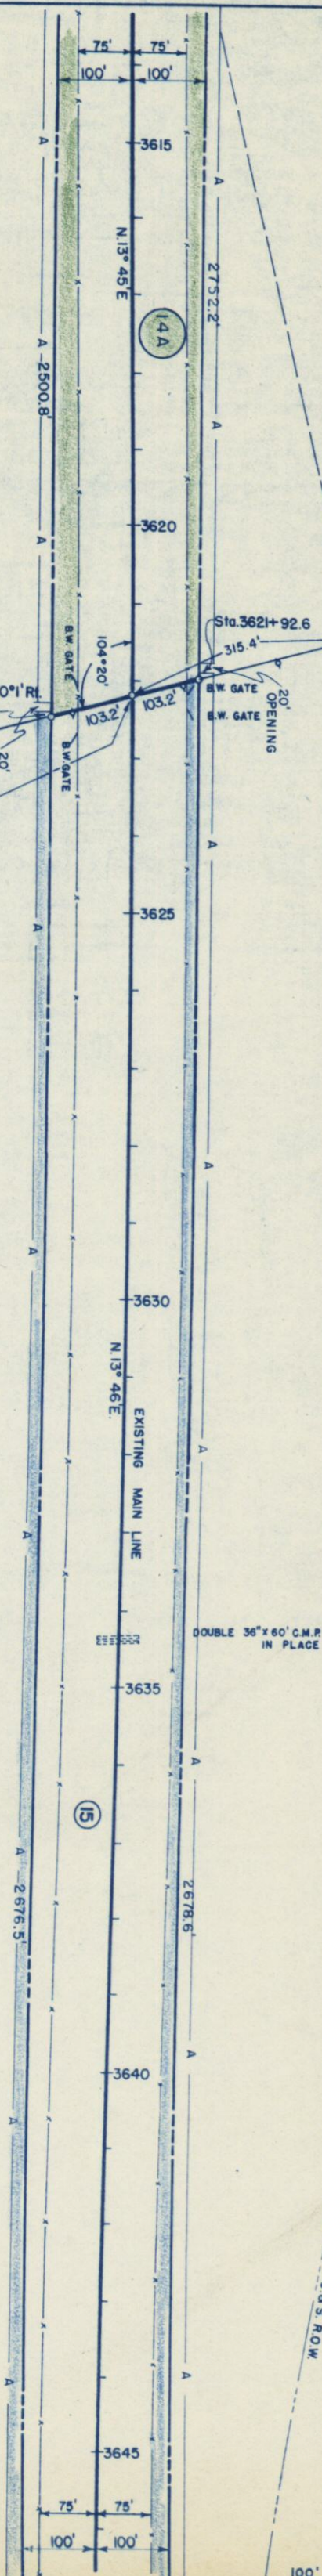

14A WILBUR C. & OLIVE D. WHITMORE
2342-31ST ST. A,
MOLINE, ILLINOIS

15 WILBUR C. & OLIVE D. WHITMORE
2342-31ST ST. A,
MOLINE, ILLINOIS


NE 1/4 SEC. 10, T. 9N. R. 68W.

SE 1/4 SEC. 3, T. 9N. R. 68W.

#20-14 R. - A-4(5)
L.L. 26.4
P.I. 10.8
% #200 38.9

#30-14 R. - A-4(3)
L.L. 28.3
P.I. 10.4
% #200 50.2

#31-14 R. - A-4(1)
L.L. 22.7
P.I. 2.7
% #200 39.6

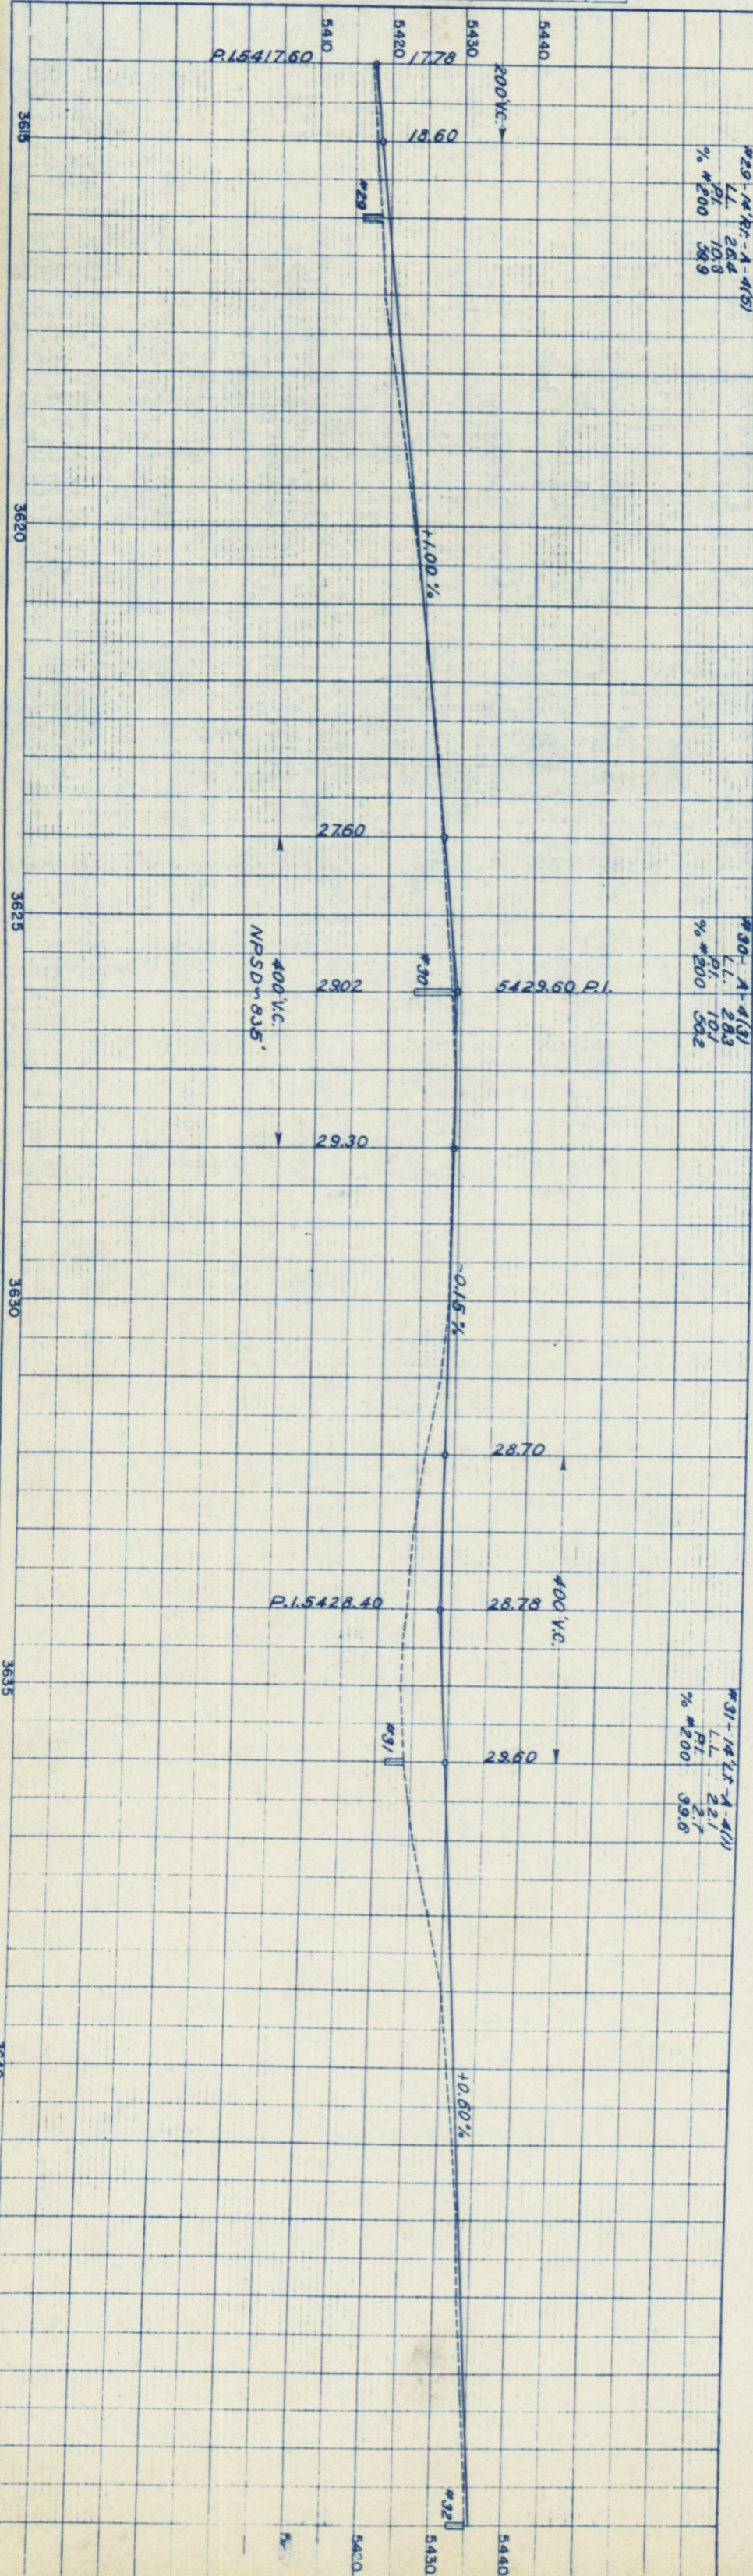

PROFILE

DATE	BY	NOTED	PLANNED	STRUCTURE NOTATIONS ON RD

PLAN

DATE	BY	NOTED	PLANNED	STRUCTURE NOTATIONS ON RD

PLAN	SURVEYED	BY	DATE
NOTE BOOK	NOTED		
NO.	ALIGNMENT CHECKED		
	RT. OF WAY CHECKED		

PROFILE	SURVEYED	BY	DATE
NOTE BOOK	NOTED		
NO.	GRADE		
	STRUCTURAL (TATNS CH'ED)		


15 WILBUR C. & OLIVE D. WHITMORE
2342-31ST ST. A,
MOLINE, ILLINOIS

16 ARTHUR N. HAAS
Rev. WELLINGTON, COLO.

FED. ROAD DIST. NO.	STATE	PROJ. NO.	SHEET NO.	TOTAL SHEETS
3	COLO.	FI 002-1(6)	14	

RIGHT OF WAY

Rev. 3-23-50 T.L.K.
Rev. 3-15-50 T.L.K.
Rev. 8-17-50 T.L.K.
Rev. 12-28-59 (Access) JLS

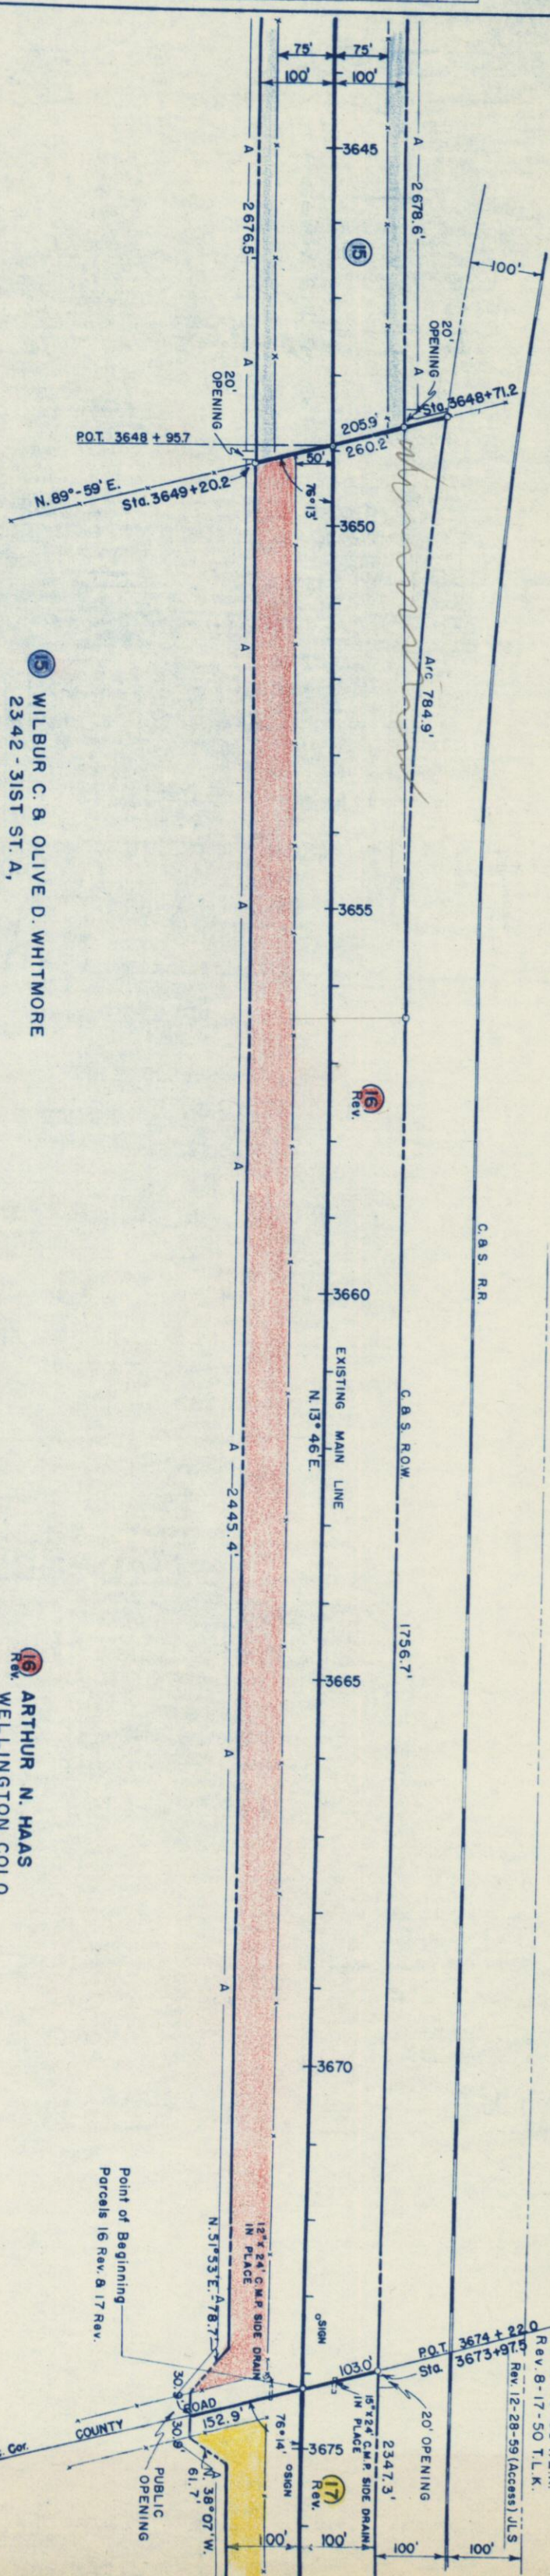


S.E. 1/4 SEC. 3, T9N, R68W.


N.E. 1/4 SEC. 3, T9N, R68W.

32-A-4(1)
L.L. 28.3
P.I. 35.4
% # 200 39.5

33-14(1) RT-A-4(2)
L.L. 21.8
P.I. 28
% # 200 42.8

34-A-4(2)
L.L. 26.8
P.I. 30.5
% # 200 44.5

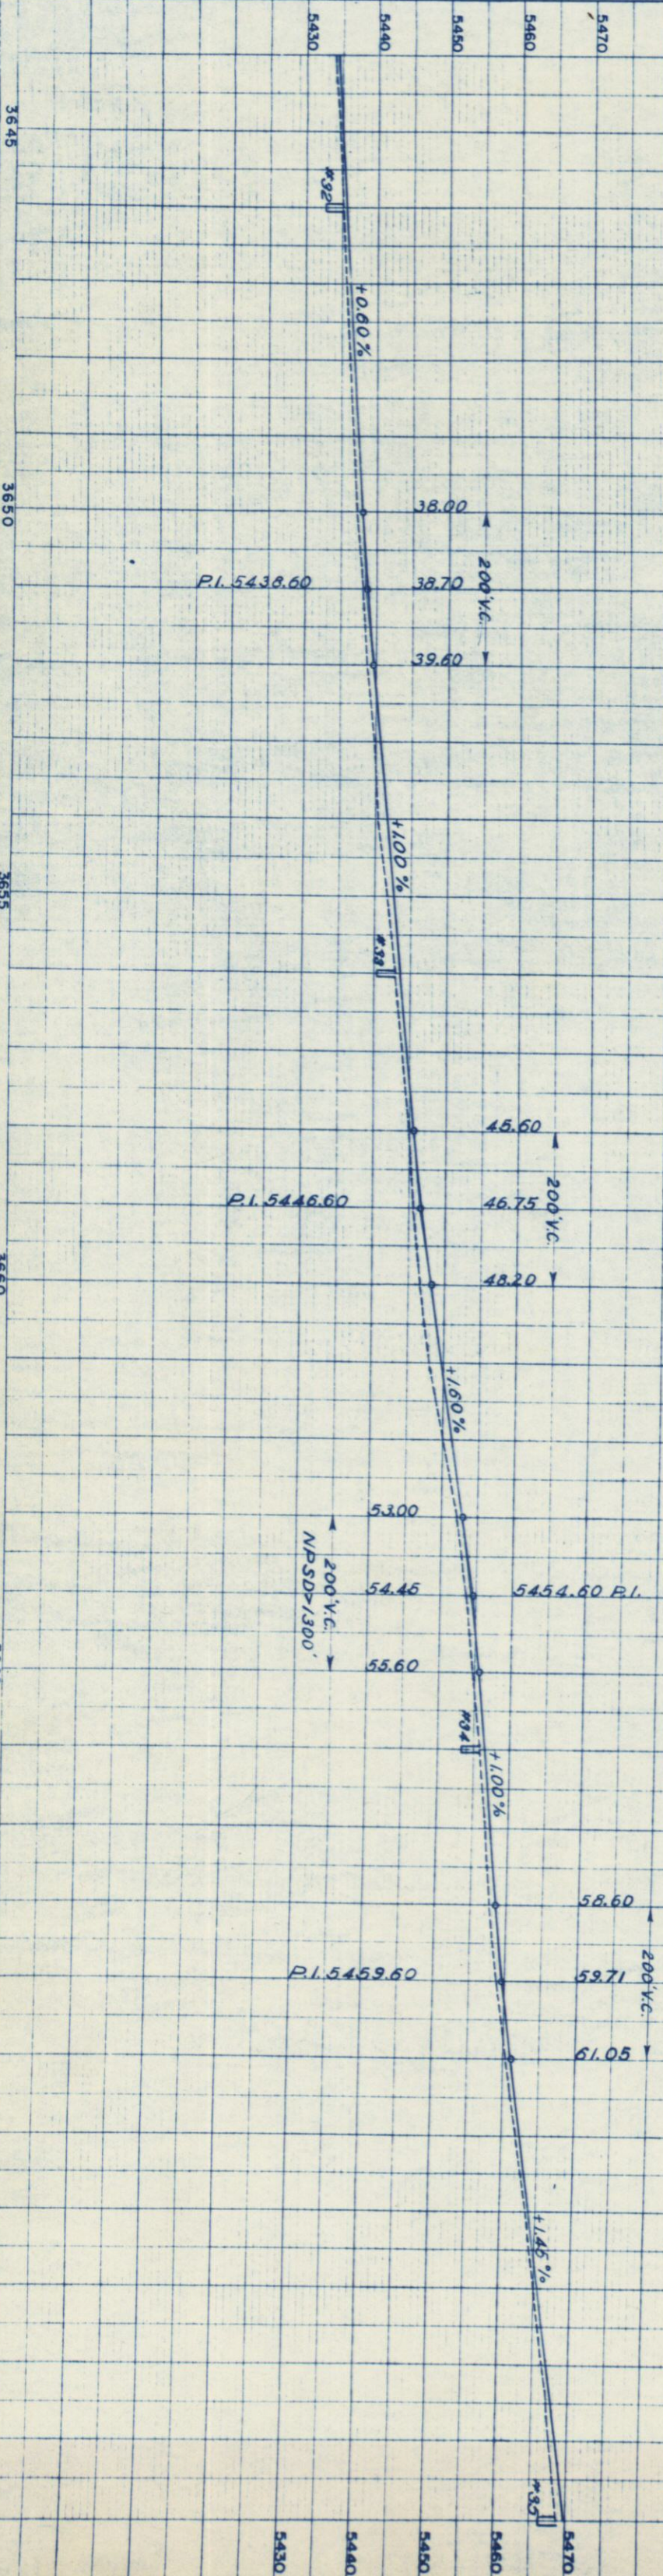

 


S.E. 1/4 SEC. 34, T.10N. R.68W.


FED. ROAD DIST. NO.	STATE	PROJ. NO.	SHEET NO.	TOTAL SHEETS
3	COLO.	F1002-1(6)	15	

NE 1/4 SEC. 34, T.10N. R.68W.
RIGHT OF WAY


Rev. 3-23-50 T.L.K.
Rev. 5-15-50 T.L.K.
Rev. 12-28-59 (Access) J.L.S.

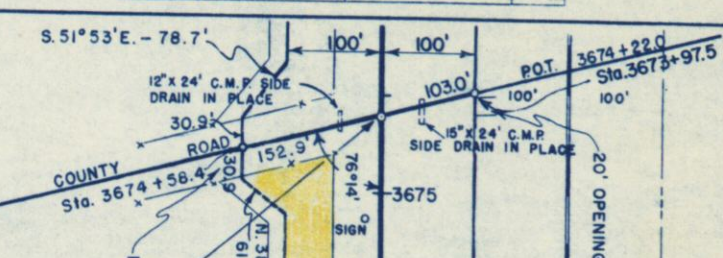

17 EARL TEMPLE
Rev. WELLINGTON, COLO.

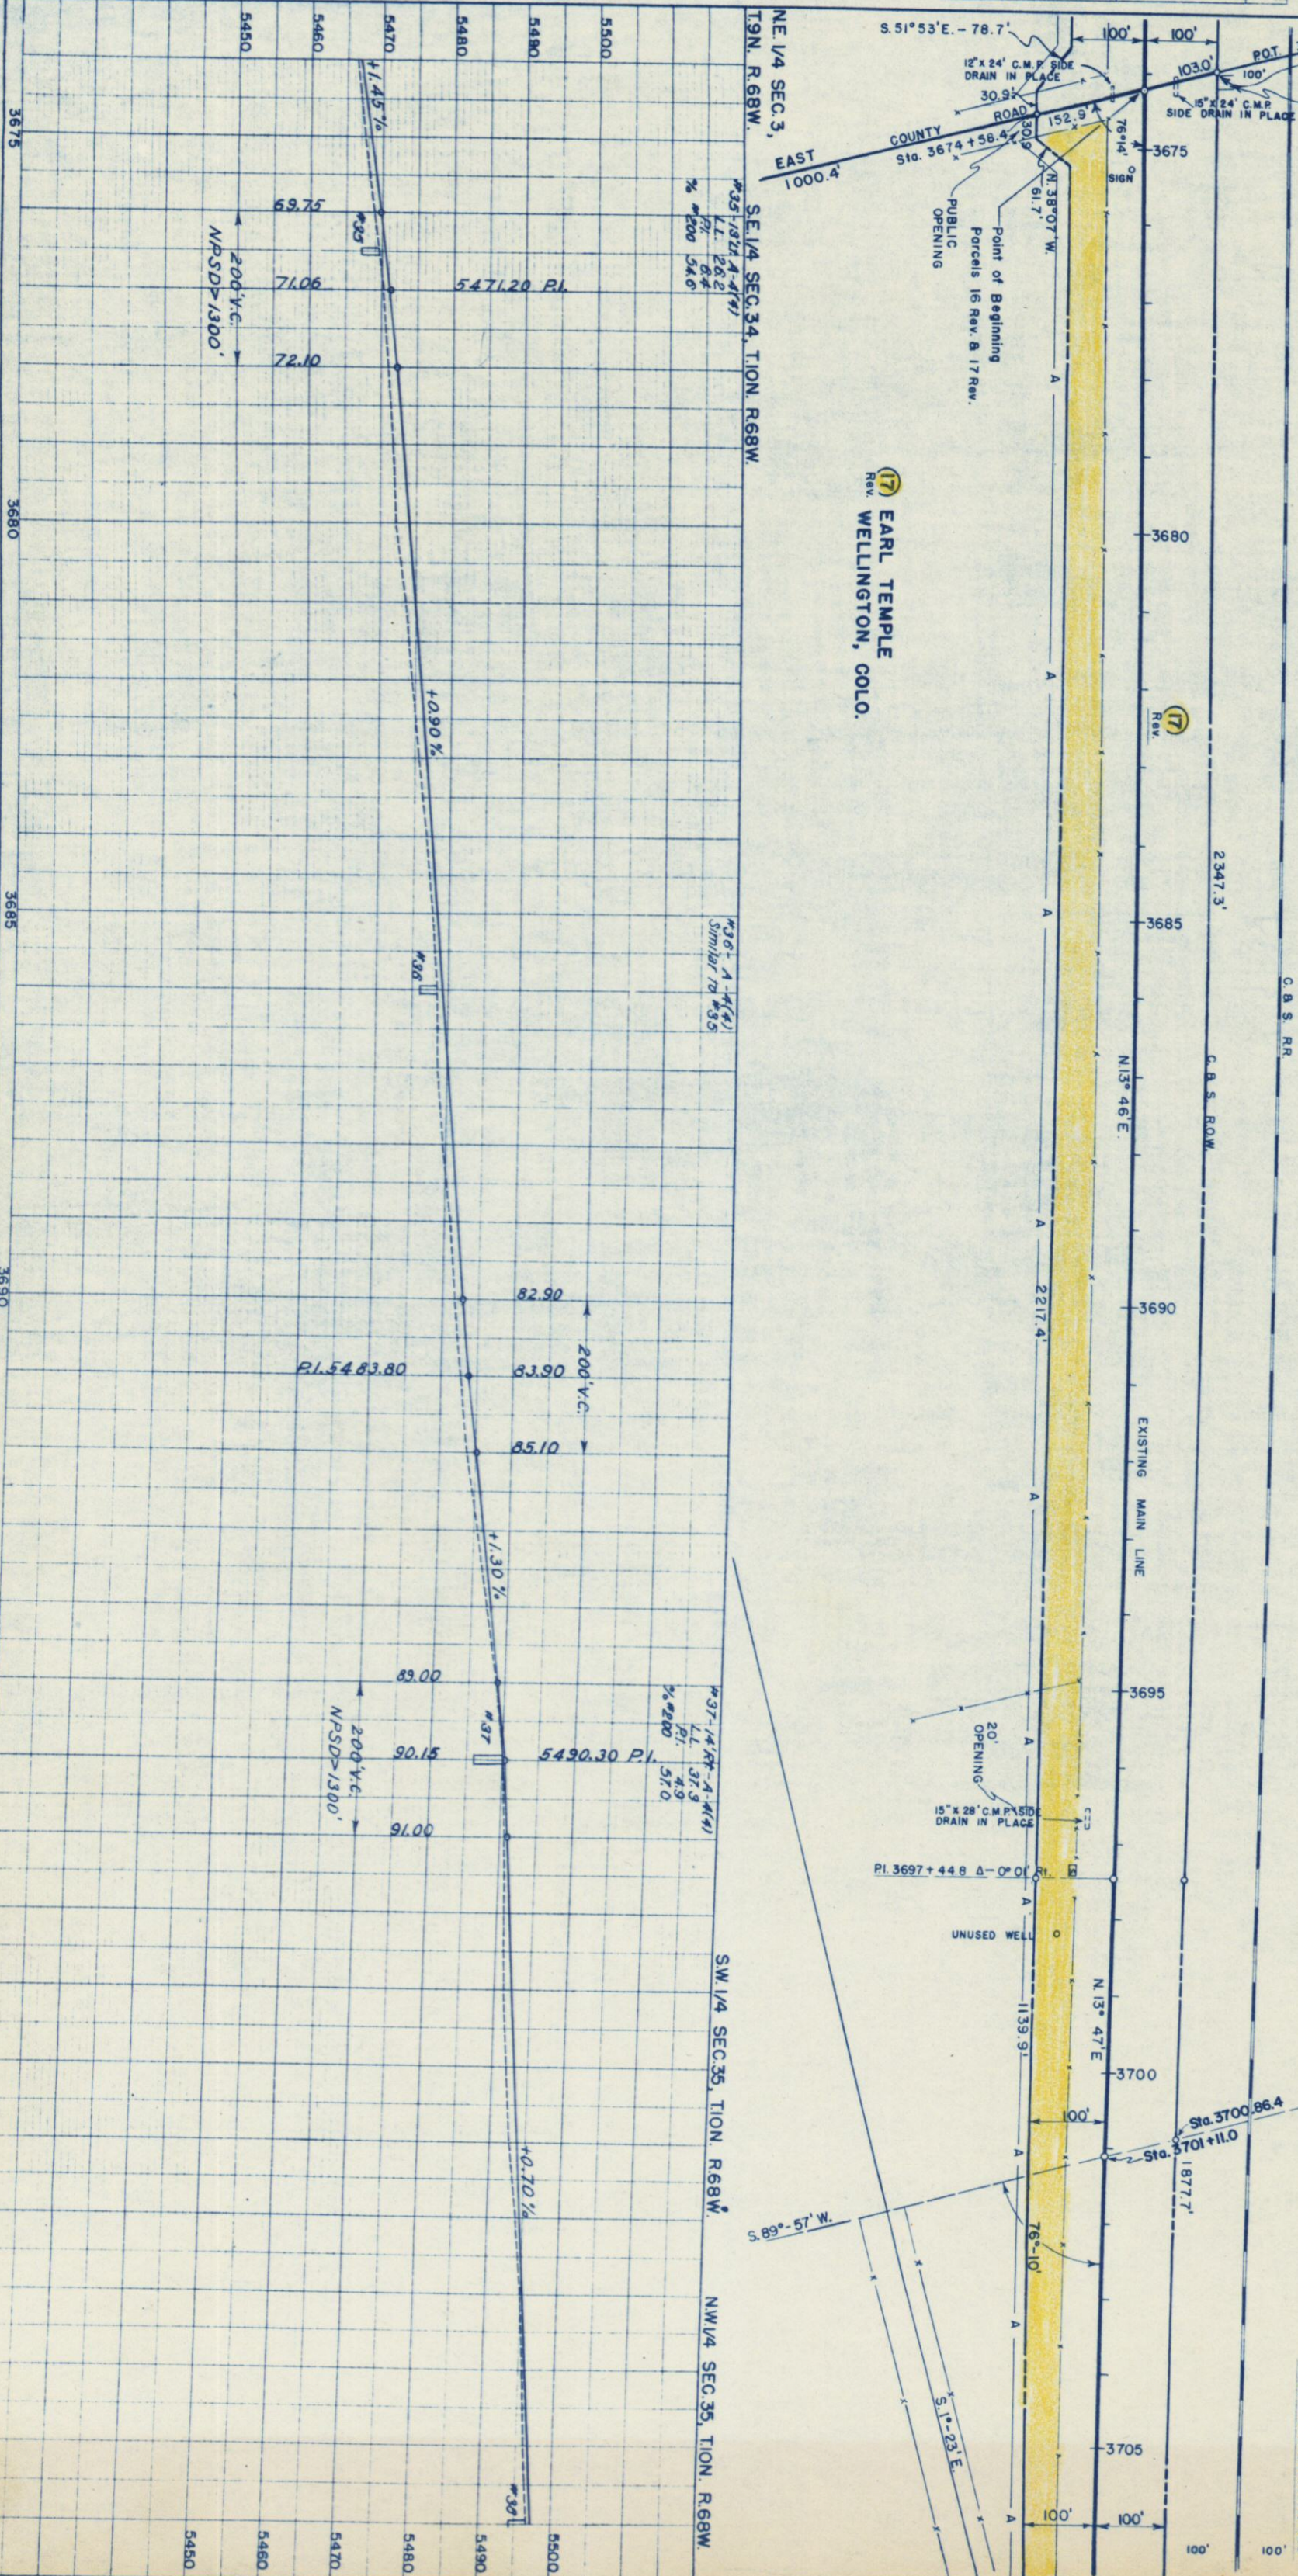



PROFILE	SURVEYED	BY	DATE
NOTE BOOK	PLOTTED		
NO	GRADES		
	STRUCT.	45 CH 80	

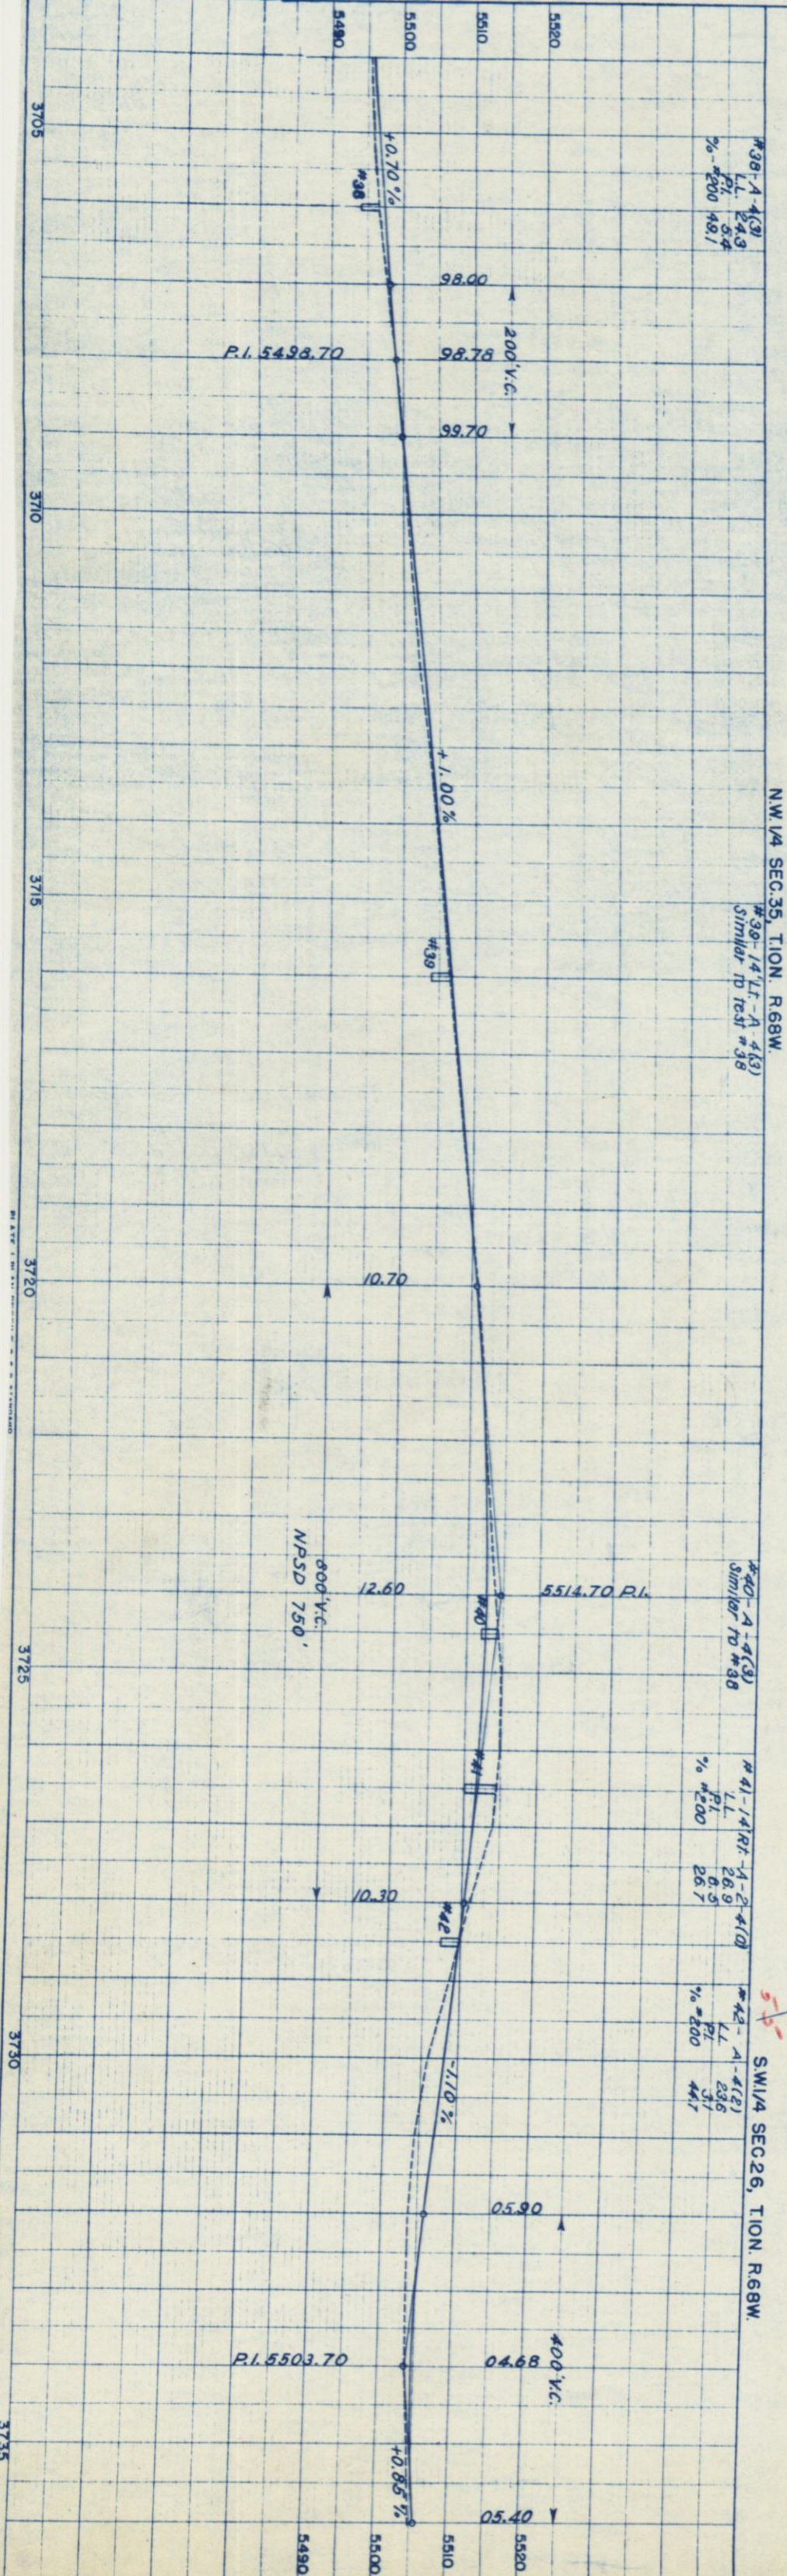

NOTE BOOK	PLOT GRADE B.B. STRUCTURE STARTING CHED
-----------	--




Rev. 5-15-50 T.L.K.
Rev. 8-17-50 T.L.K.
Rev. 12-28-59 (Access) JLS

  

PROJ. ROAD DIST. NO.	STATE	PROJ. NO.	SHEET NO.	TOTAL SHEETS
3	COLO.	F10022(6)	19	


RIGHT OF WAY
REV. 5-15-50 T.L.K. 6 LINE
REV. 8-17-50 T.L.K.
REV. 12-28-59 (Access) JLS

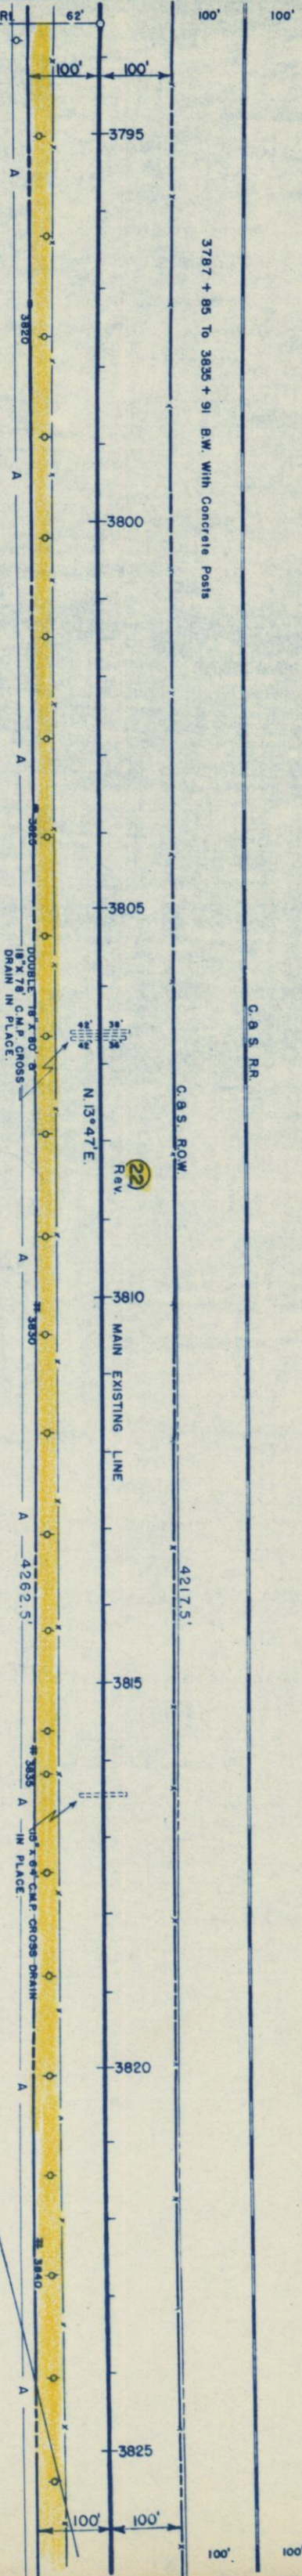

WARREN LIVESTOCK CO.
CHEYENNE, WYO.

PROFILE	SURVEYED	DATE
NOTE BOOK	PLOTTED	
NO.	GRADE	
	STRUCTURE	

PLAN	SURVEYED	DATE
NOTE BOOK	PLOTTED	
NO.	ALIGNMENT	
	RT. OF WAY	

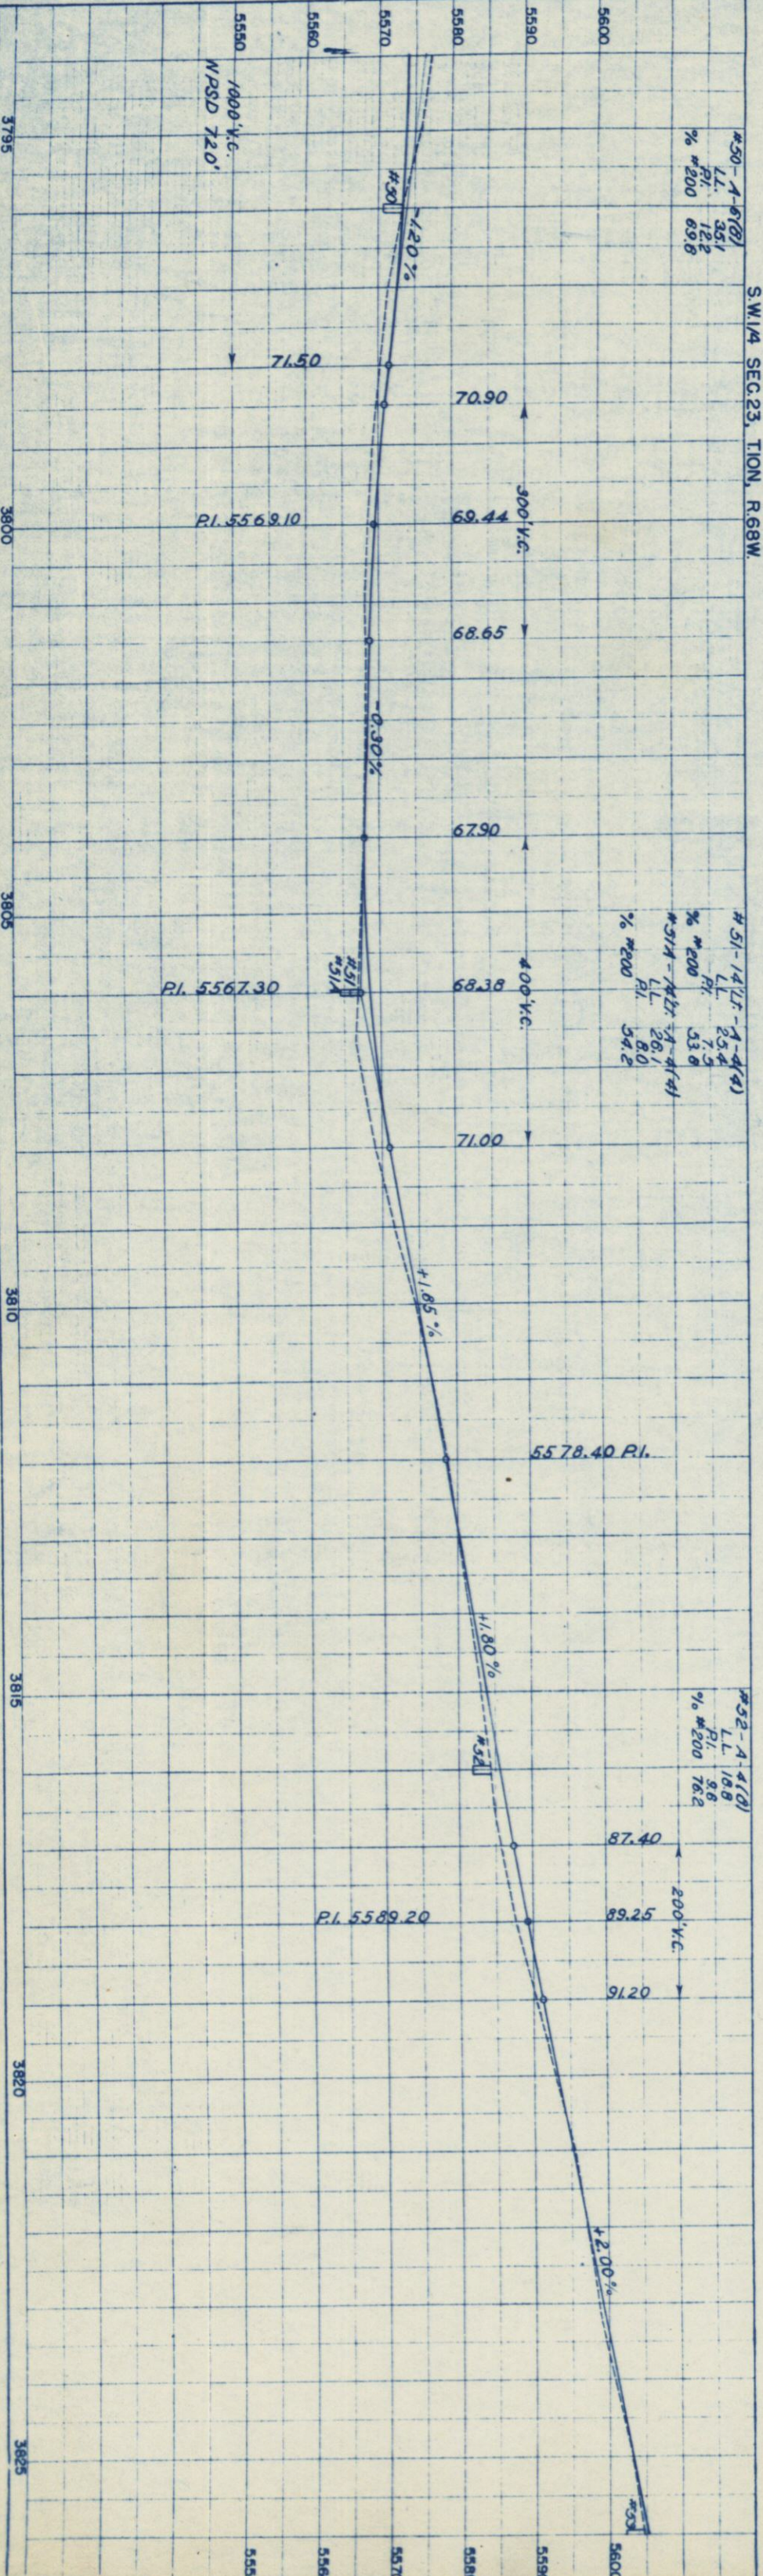

N.W. 1/4 SEC. 23, T. 10N. R. 68W.

EXISTING MAIN LINE
D = 14° 24' LT
T = 562'
L = 1720'
R = 1865'

FED. ROAD DIST. NO.	STATE	PROJ. NO.	SHEET NO.	TOTAL SHEETS
3	COLO.	F1002-1(6)	20	20

RIGHT OF WAY

Rev 5-15-50 T.L.K. 6 LINE
Rev 8-17-50 T.L.K.
Rev 12-28-59 (Access) JLS

WARREN LIVESTOCK CO.
Rev. CHEYENNE, WYO.

STA. 3835 + 25.4 =
END F1 002-1(6) UNIT 2 =
BEGIN F1 002-1(1)


NE 1/4 SEC. 23, T. 10N. R. 68W.


SE 1/4 SEC. 14, T. 10N. R. 68W.

#53-137R-A-1(10)
L.I. 26.0
P.I. 6.3
% #200 37.4

#400 V.C.
N.P.S.D. = 810'

1000' V.C.
N.P.S.D. = 720'

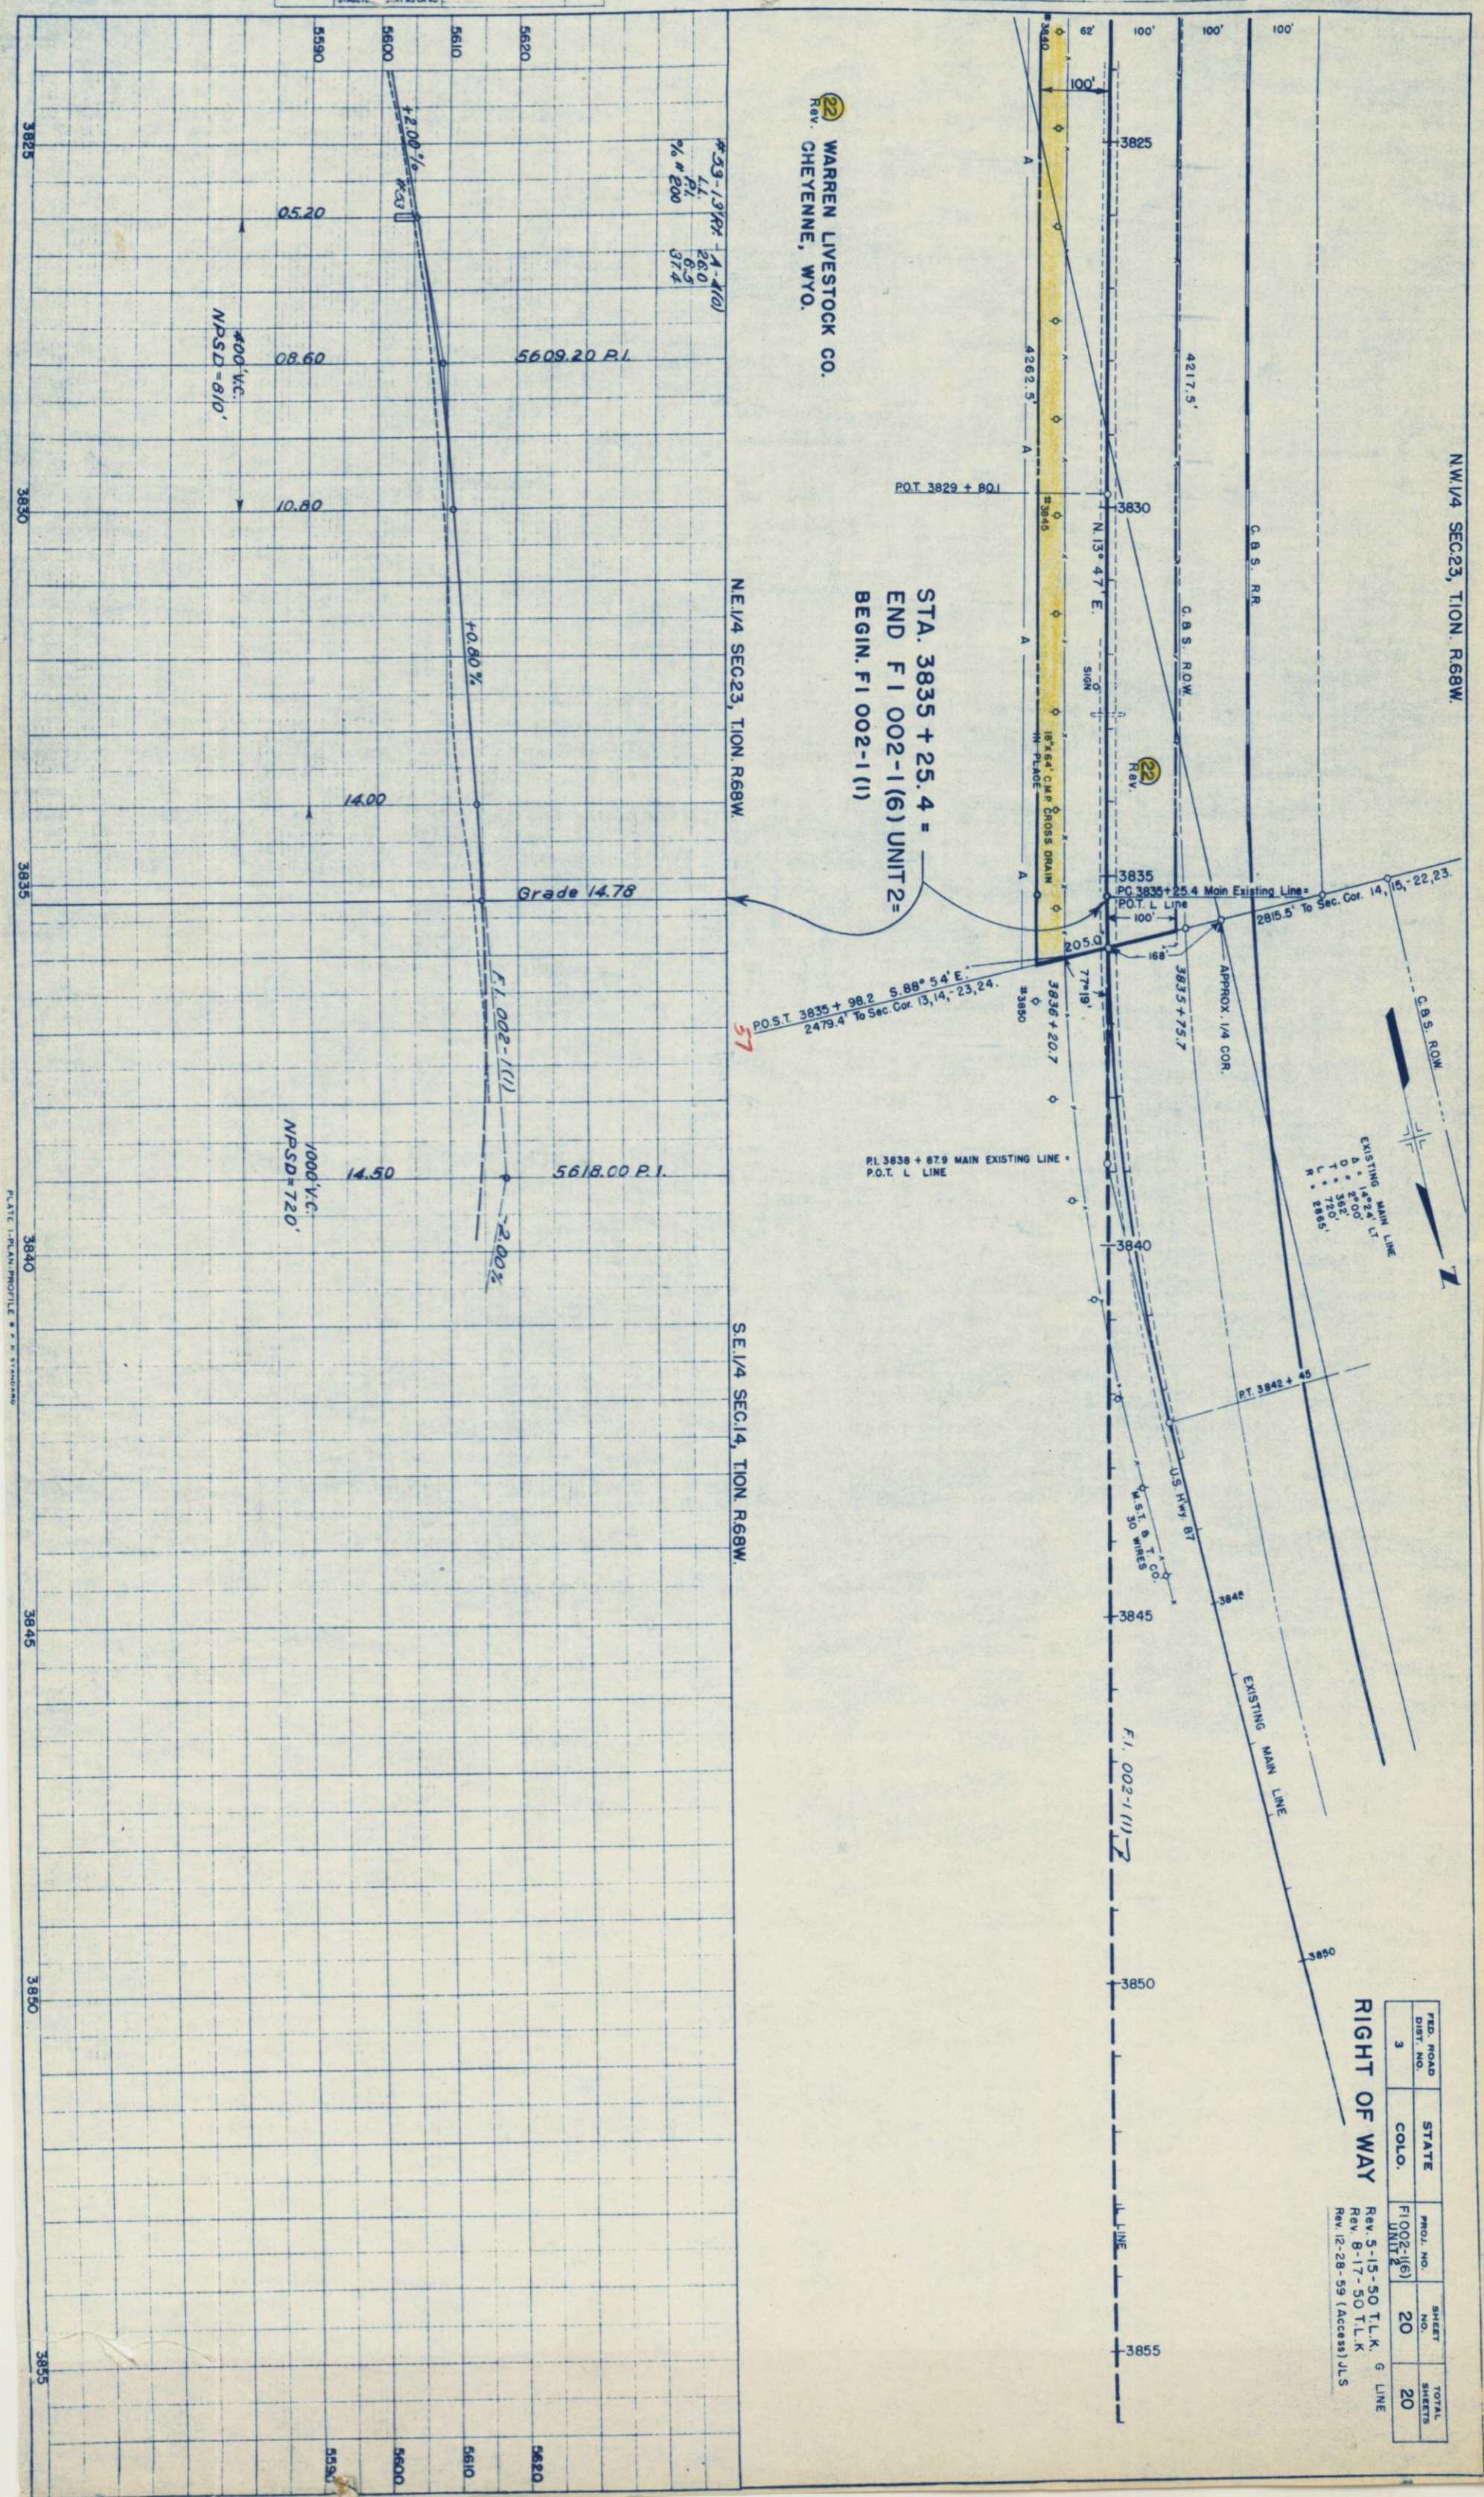


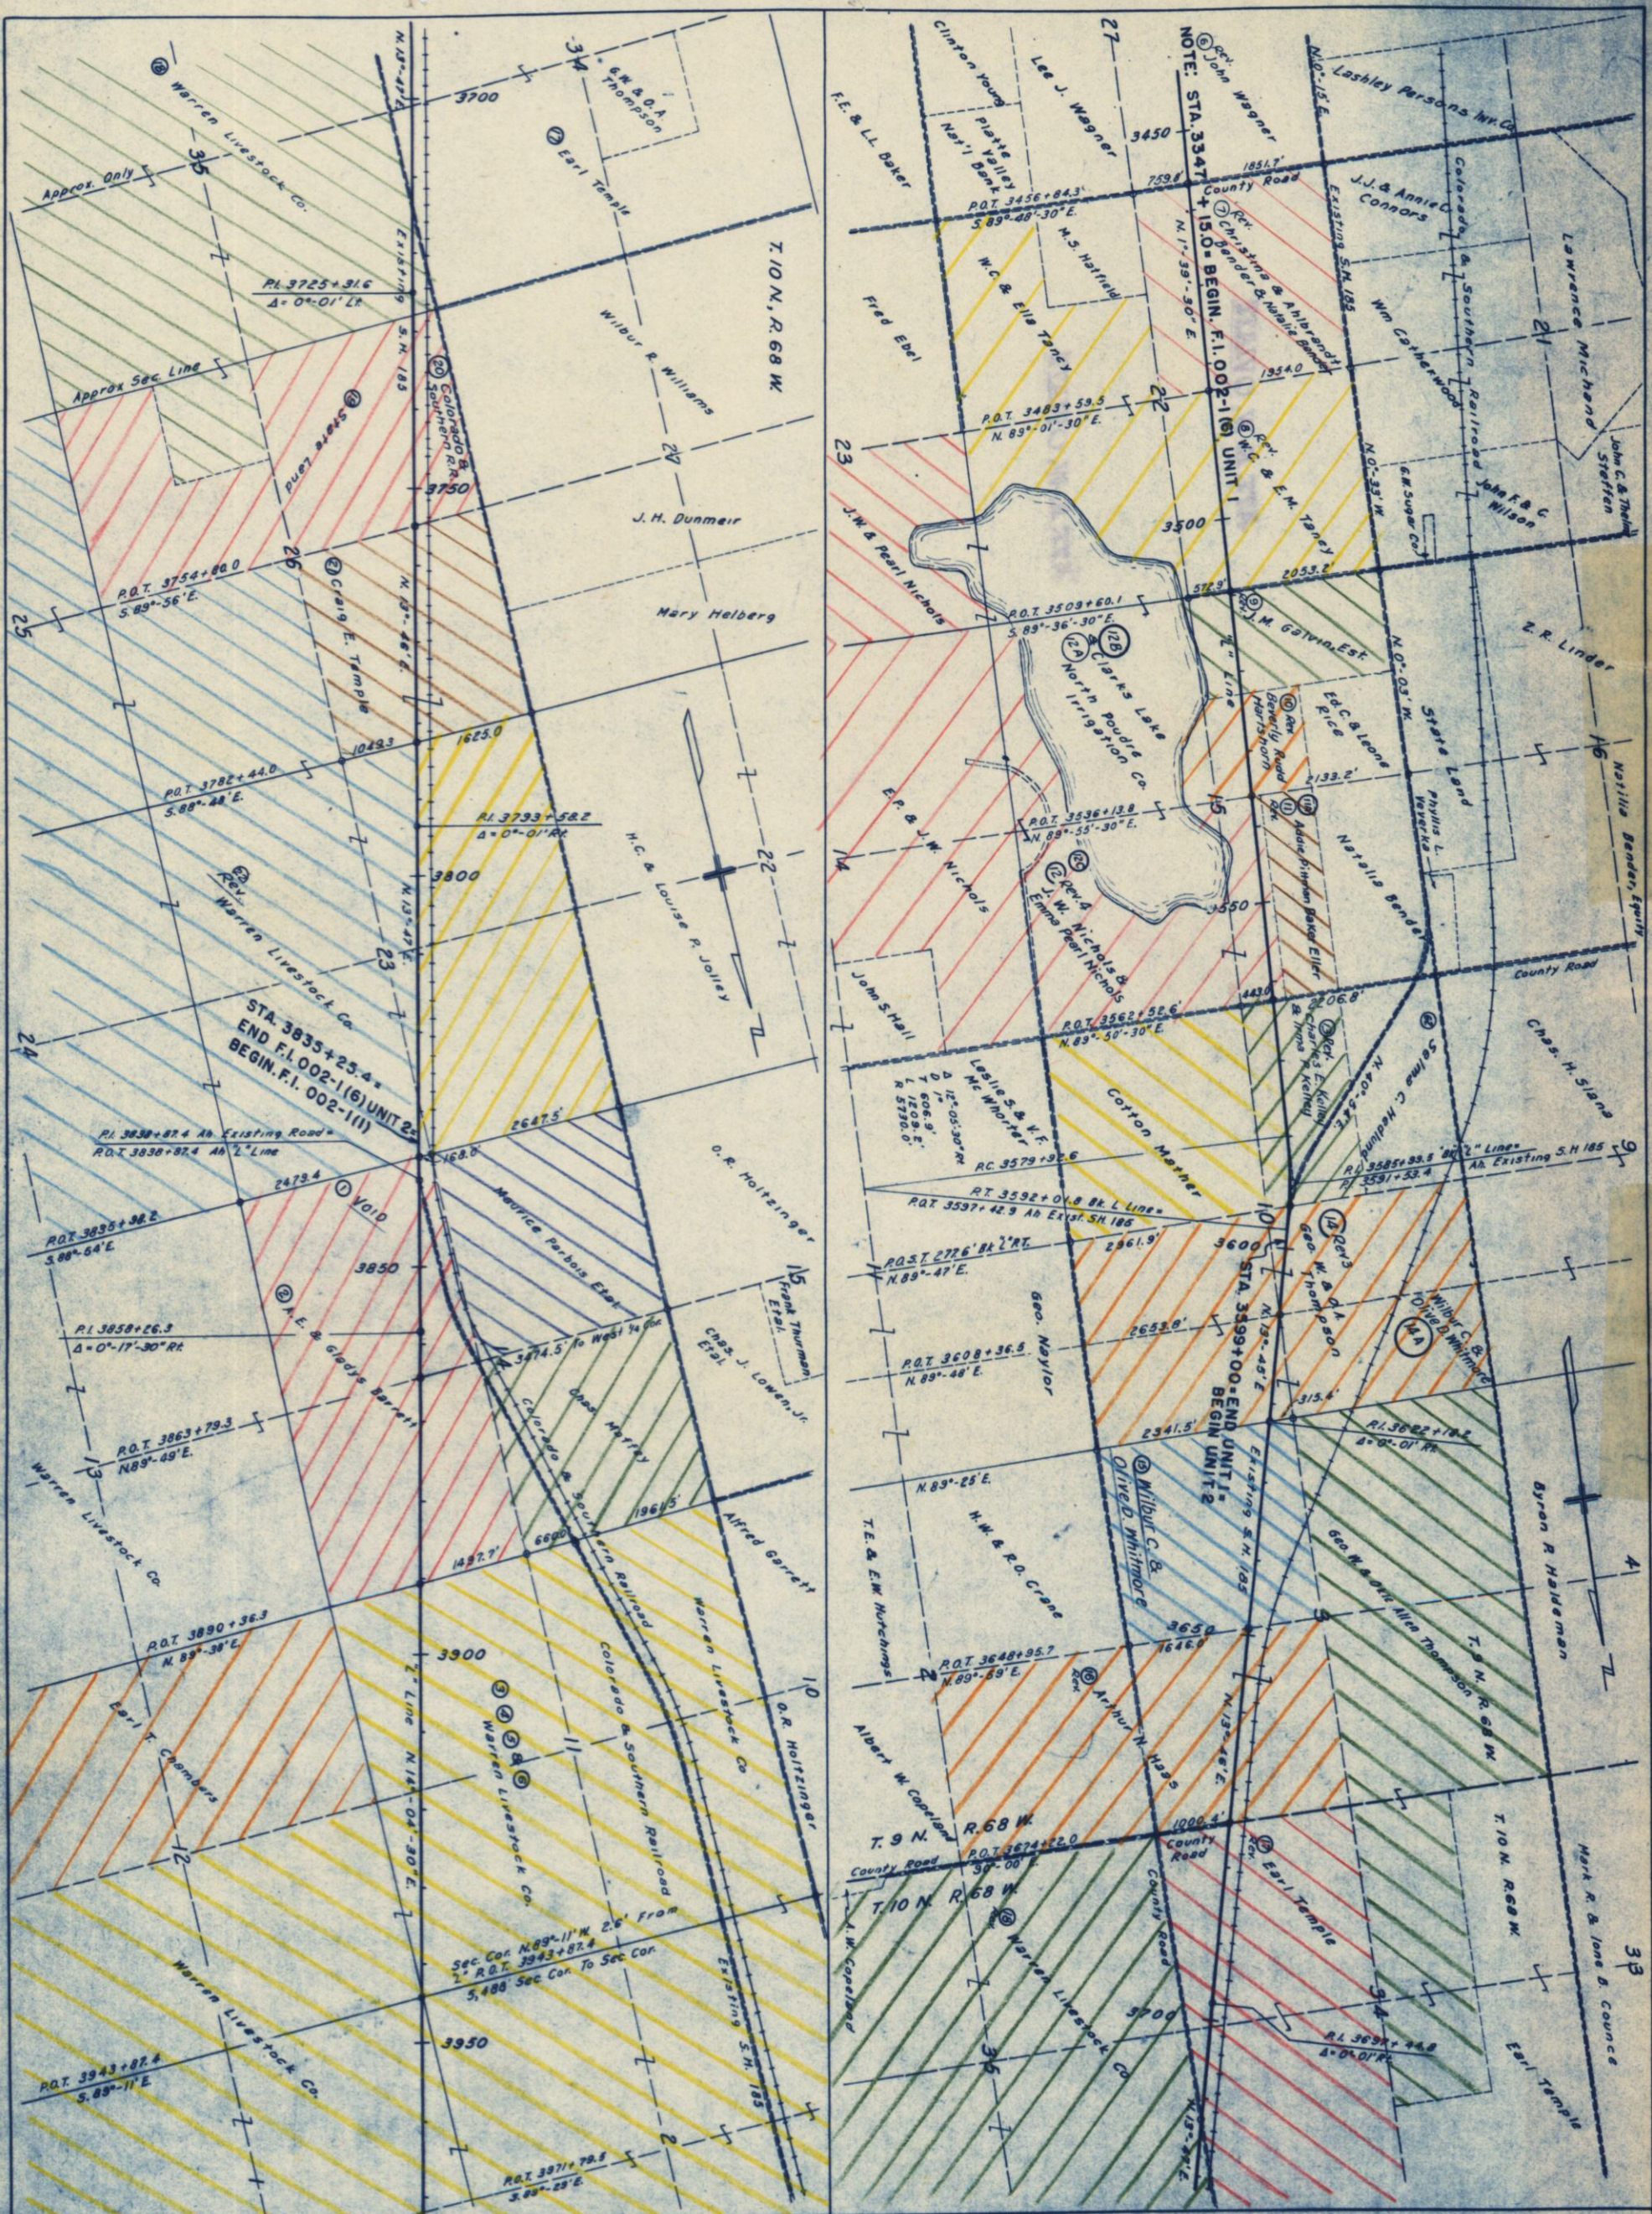

Recommended R.O.W. Width For This
 Project: 100 Ft. Each Side Of Centerline.
 March 1948
 Scale: 5 inches = 1 mile
 Rev. 2-16-50 T.L.K.
 Rev. 3-23-50 T.L.K.
 Rev. 5-15-50 T.L.K.
 Rev. 8-17-50 T.L.K.

FED. ROAD DIST. NO.	STATE	COLO.	PROJ. NO.	SHEET NO.	TOTAL SHEETS
3	COLO.	F.I. 002-1(6) UNIT 1 & 2	21	21	21

RIGHT OF WAY
 OWNERSHIP MAP
 Rev. 2-16-50 T.L.K.
 Rev. 3-23-50 T.L.K.
 Rev. 5-15-50 T.L.K.
 Rev. 8-17-50 T.L.K.

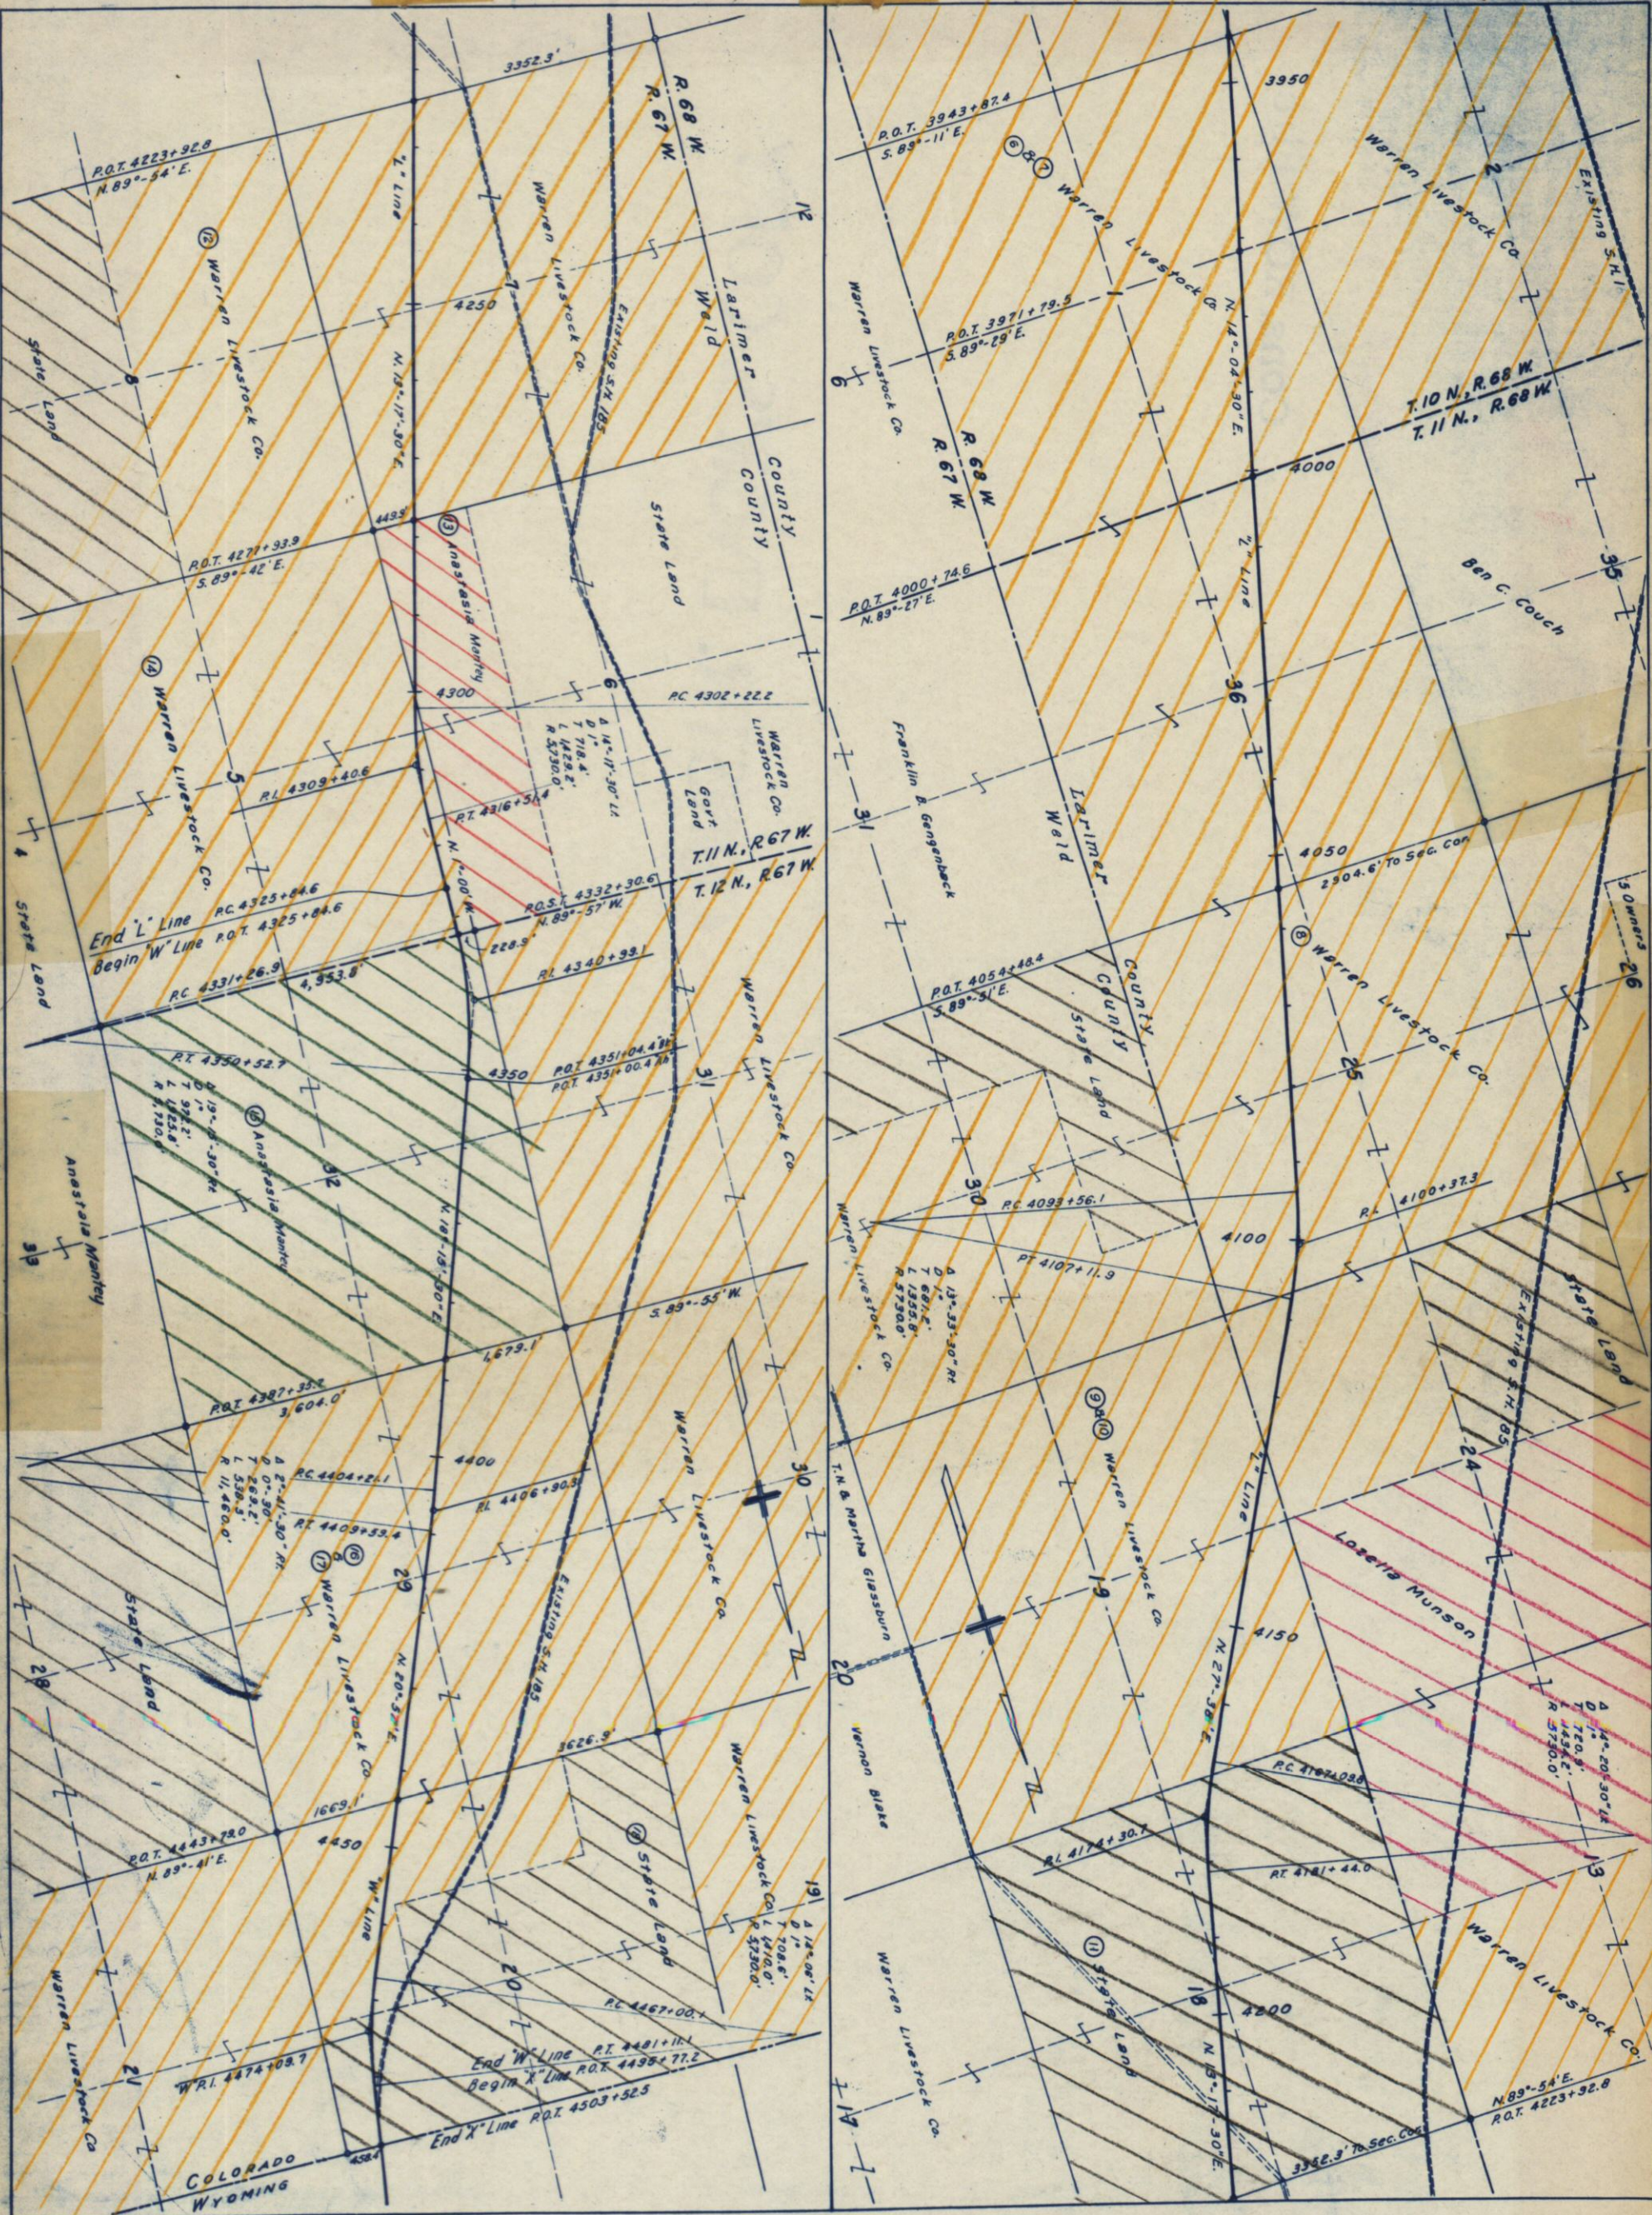

RIGHT OF WAY
Scale: 1 in = 1 mile
March 1948

Recommended R.O.W. Width For This
Project: 100 Ft. Each Side Of Centerline.

FED. ROAD DIST. NO.	STATE	PROJ. NO.	SHEET NO.	TOTAL SHEETS
3	COLO.	FI 002-161	22	

Rev. 2-16-50 T.L.K.
OWNERSHIP MAP
REV. 5-15-50 T.L.K.