



COLORADO
Department of
Transportation

DOCUMENT SEPARATOR SHEET

REGION 5 – JUNE 2017 CONVERSION

To be placed at the beginning of each separator sheet.



r500001353

Description:

ROW Plans 24X36

Route # and Mile Points:

SH 172

Originating Office:

ROW/Survey

File Name:

FLH-11(1)_ROW(.PDF)

Box Location:


23 (TUBE-9)of 38

FLH-11 (1)

PLAN	SURVEYED	DATE
	PLOTTED	BY
	NOTE BOOK	
	RT. OF WAY CHECKED	

PROFILE	SURVEYED	DATE
	PLOTTED	BY
	NOTE BOOK	
	STRUCTURE NOTATIONS CHECKED	


FED. ROAD REG. NO.	DIVISION	PROJ. NO.	SHEET NO.	TOTAL SHEETS
9	COLO.	FLH-11(1)	15	

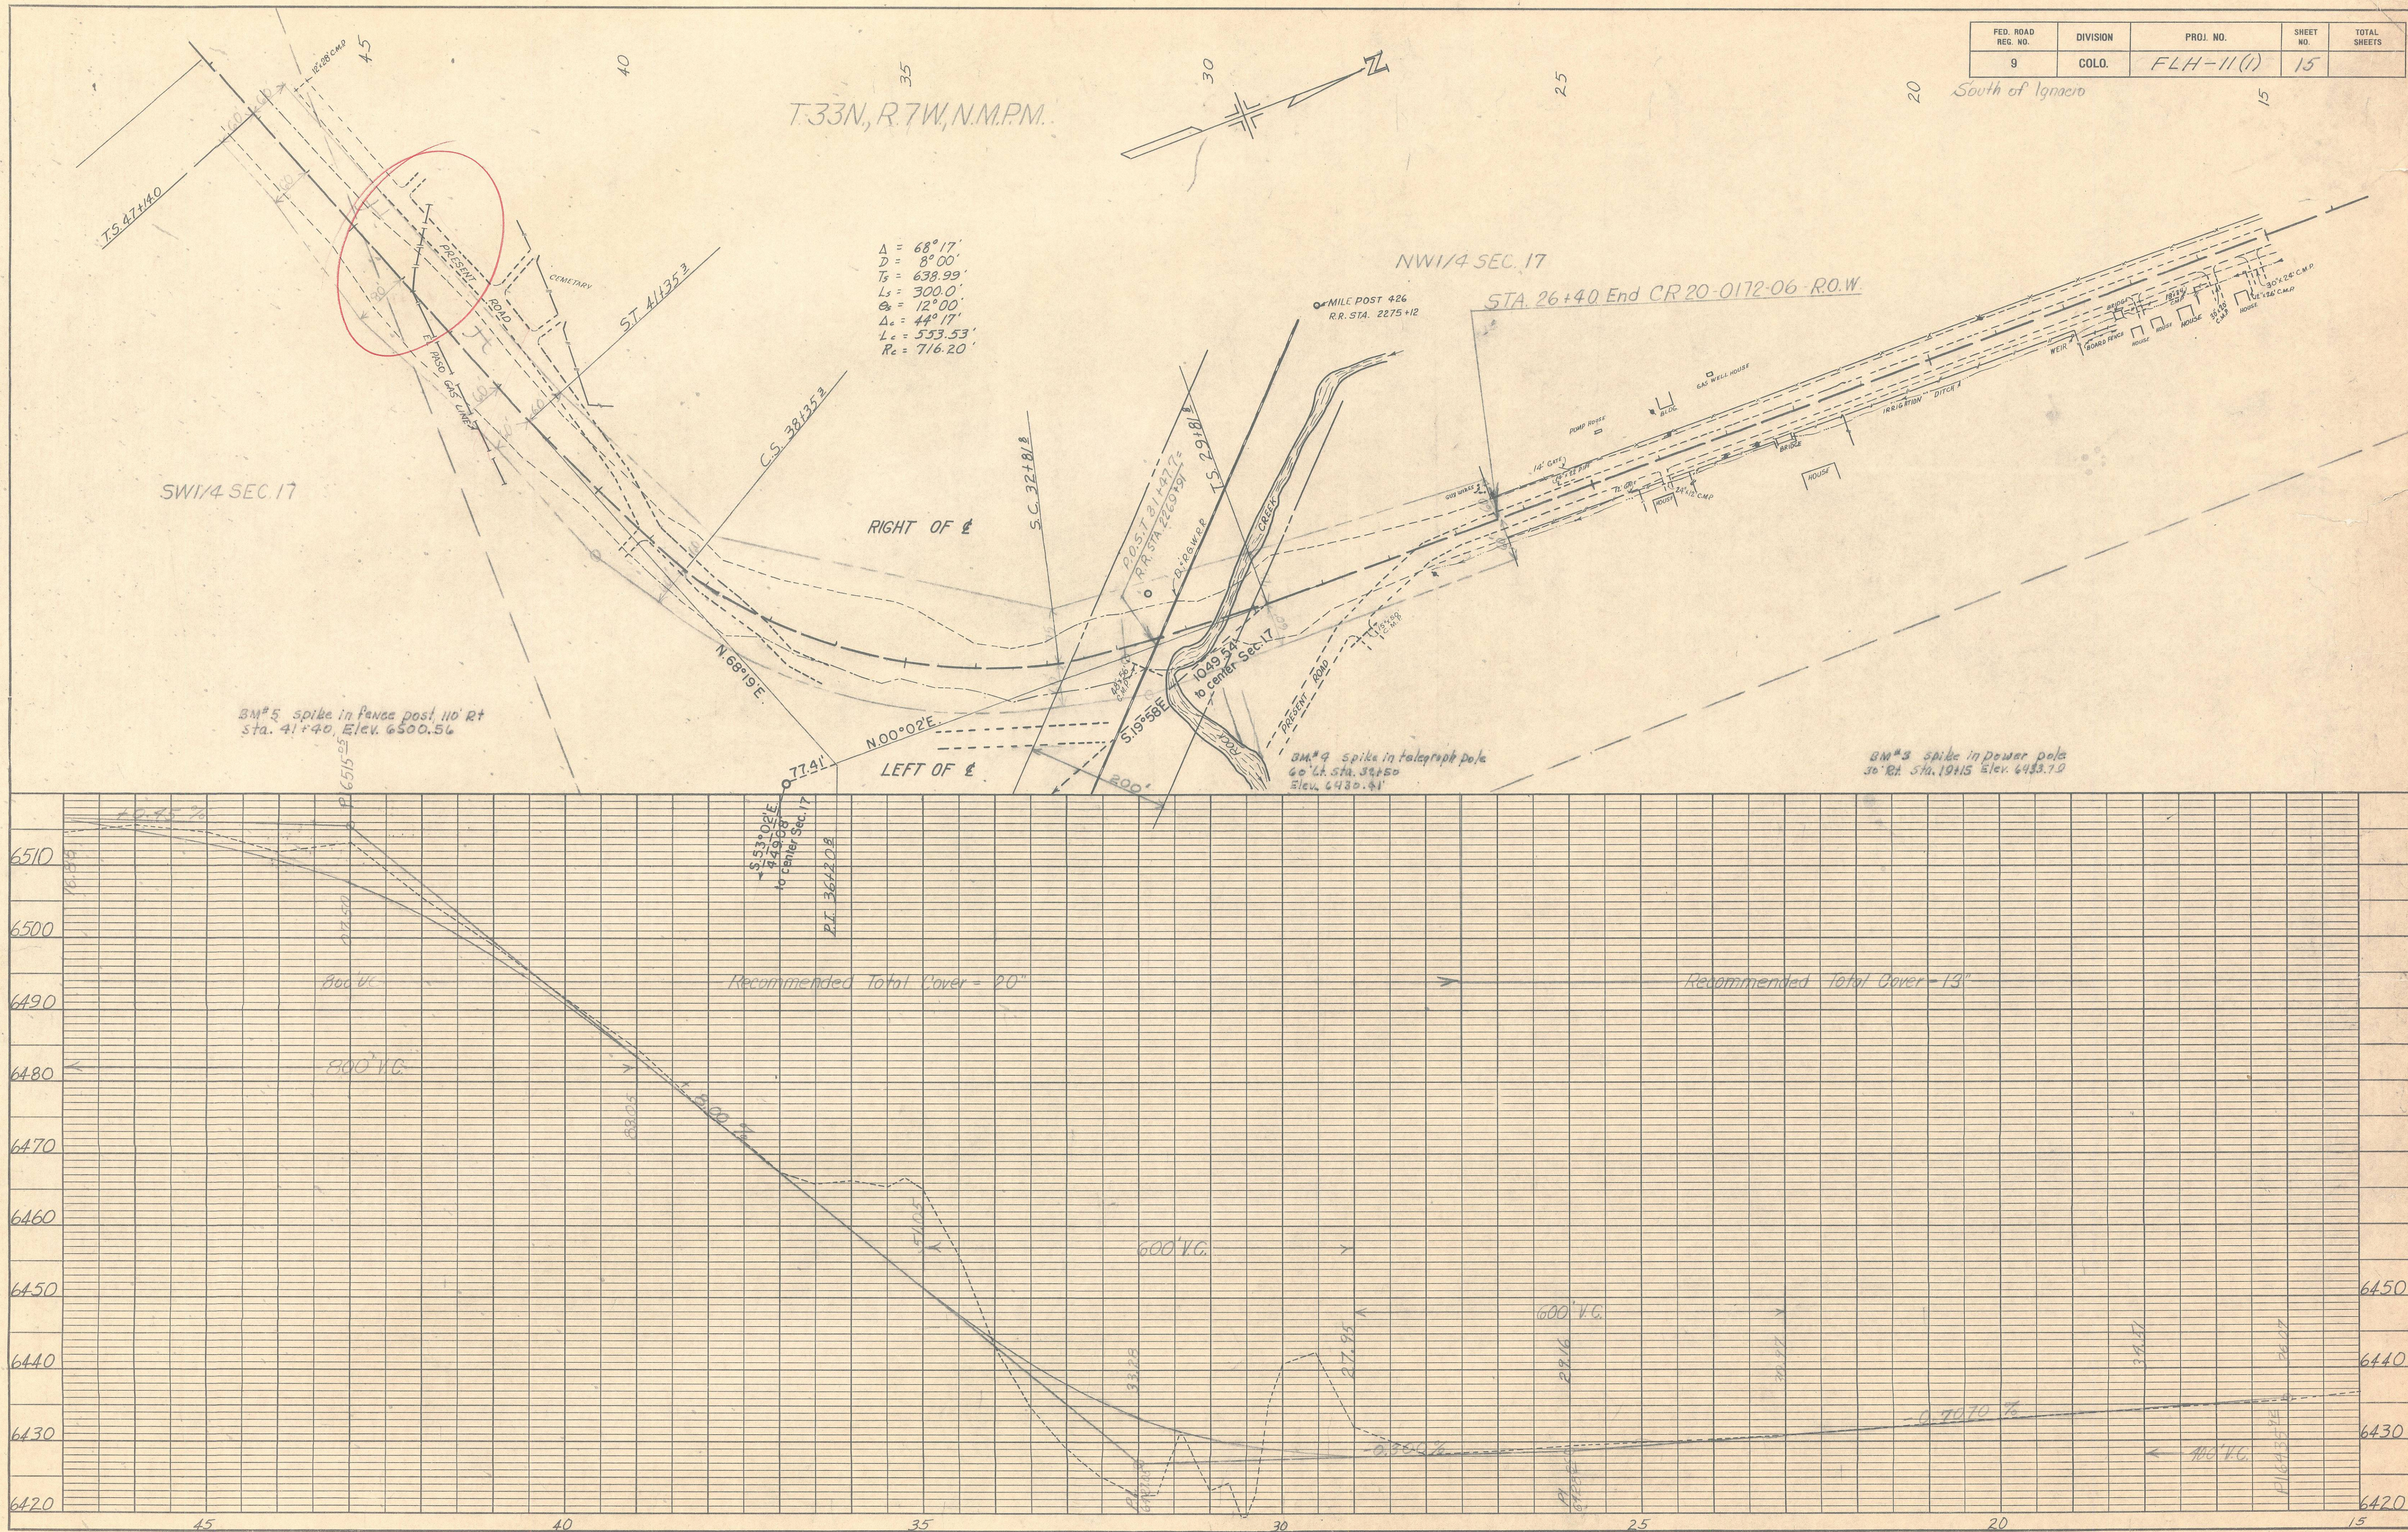


FED. ROAD REG. NO.	DIVISION	PROJ. NO.	SHEET NO.	TOTAL SHEETS
9	COLO.	FLH-11(1)	16	

South of Ignacio

PLAN	NO.	BY	DATE
SURVEYED			
NOTE BOOK			
ALIGNMENT CHECKED			
RT. OF WAY CHECKED			

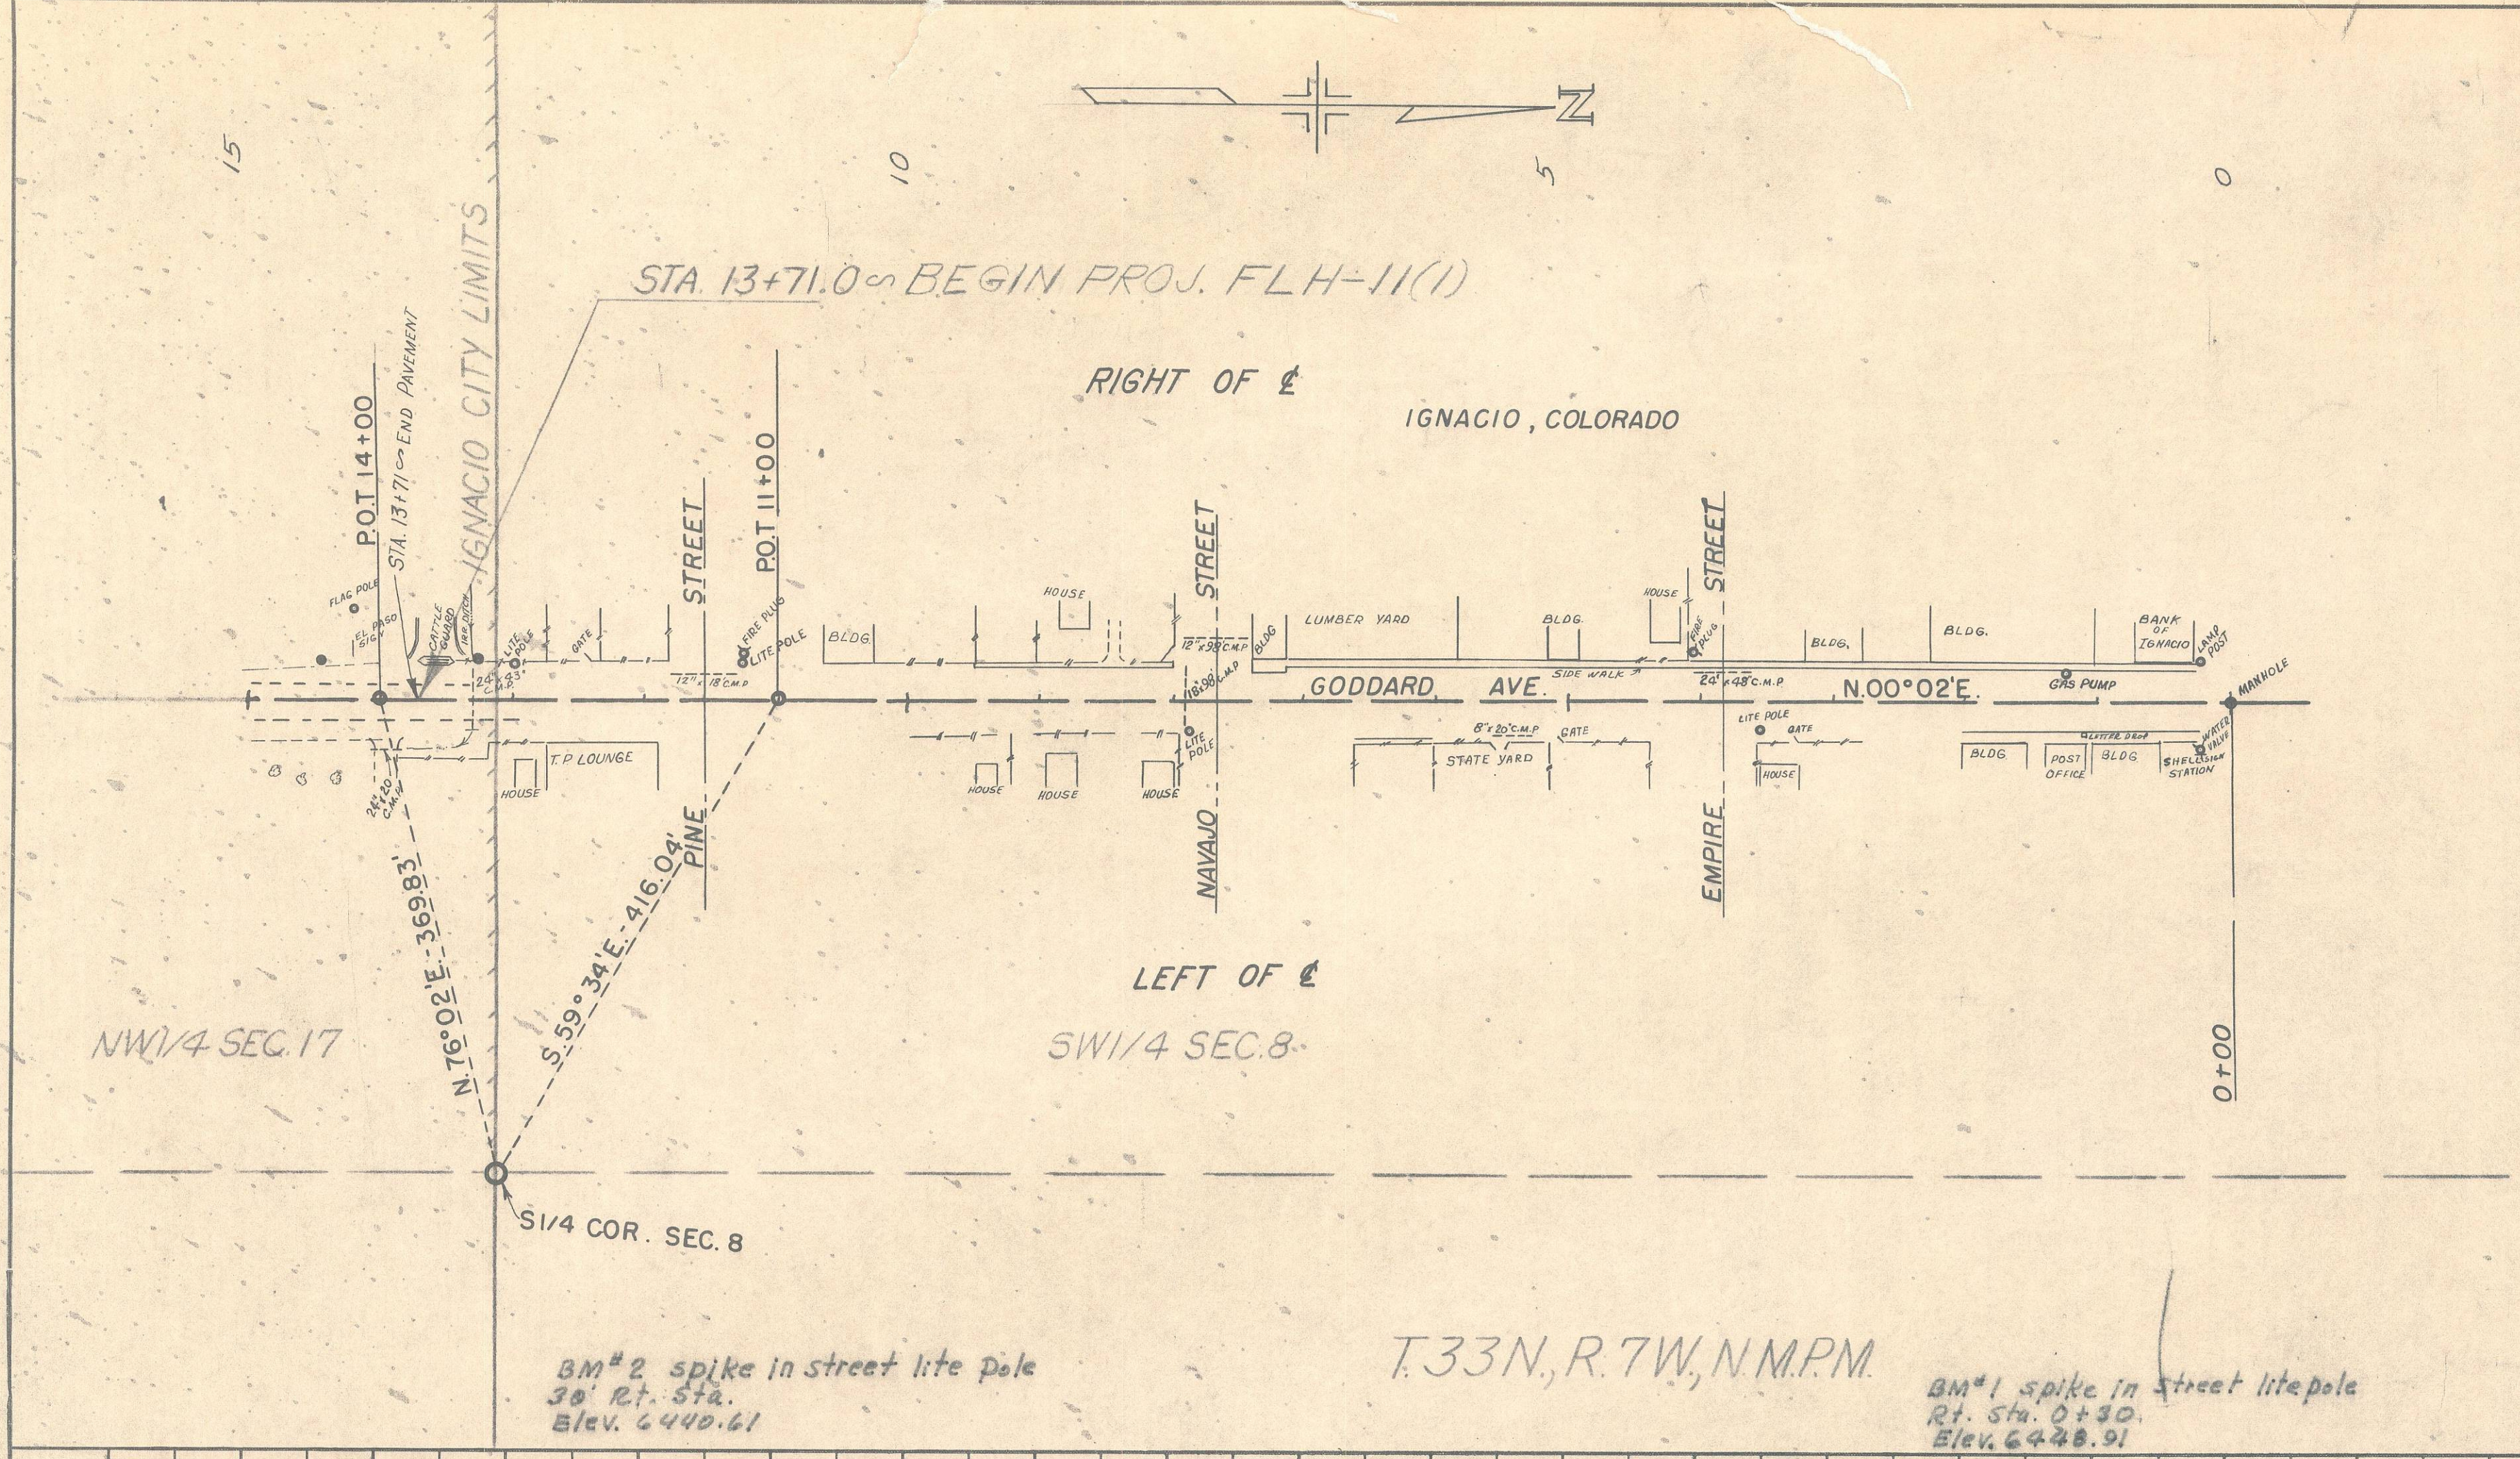

PROFILE	NO.	BY	DATE
SURVEYED			
NOTE BOOK			
GRADES CHECKED			
B. M. 3 NOTED			
STREETLINE NOTATIONS CHECKED			

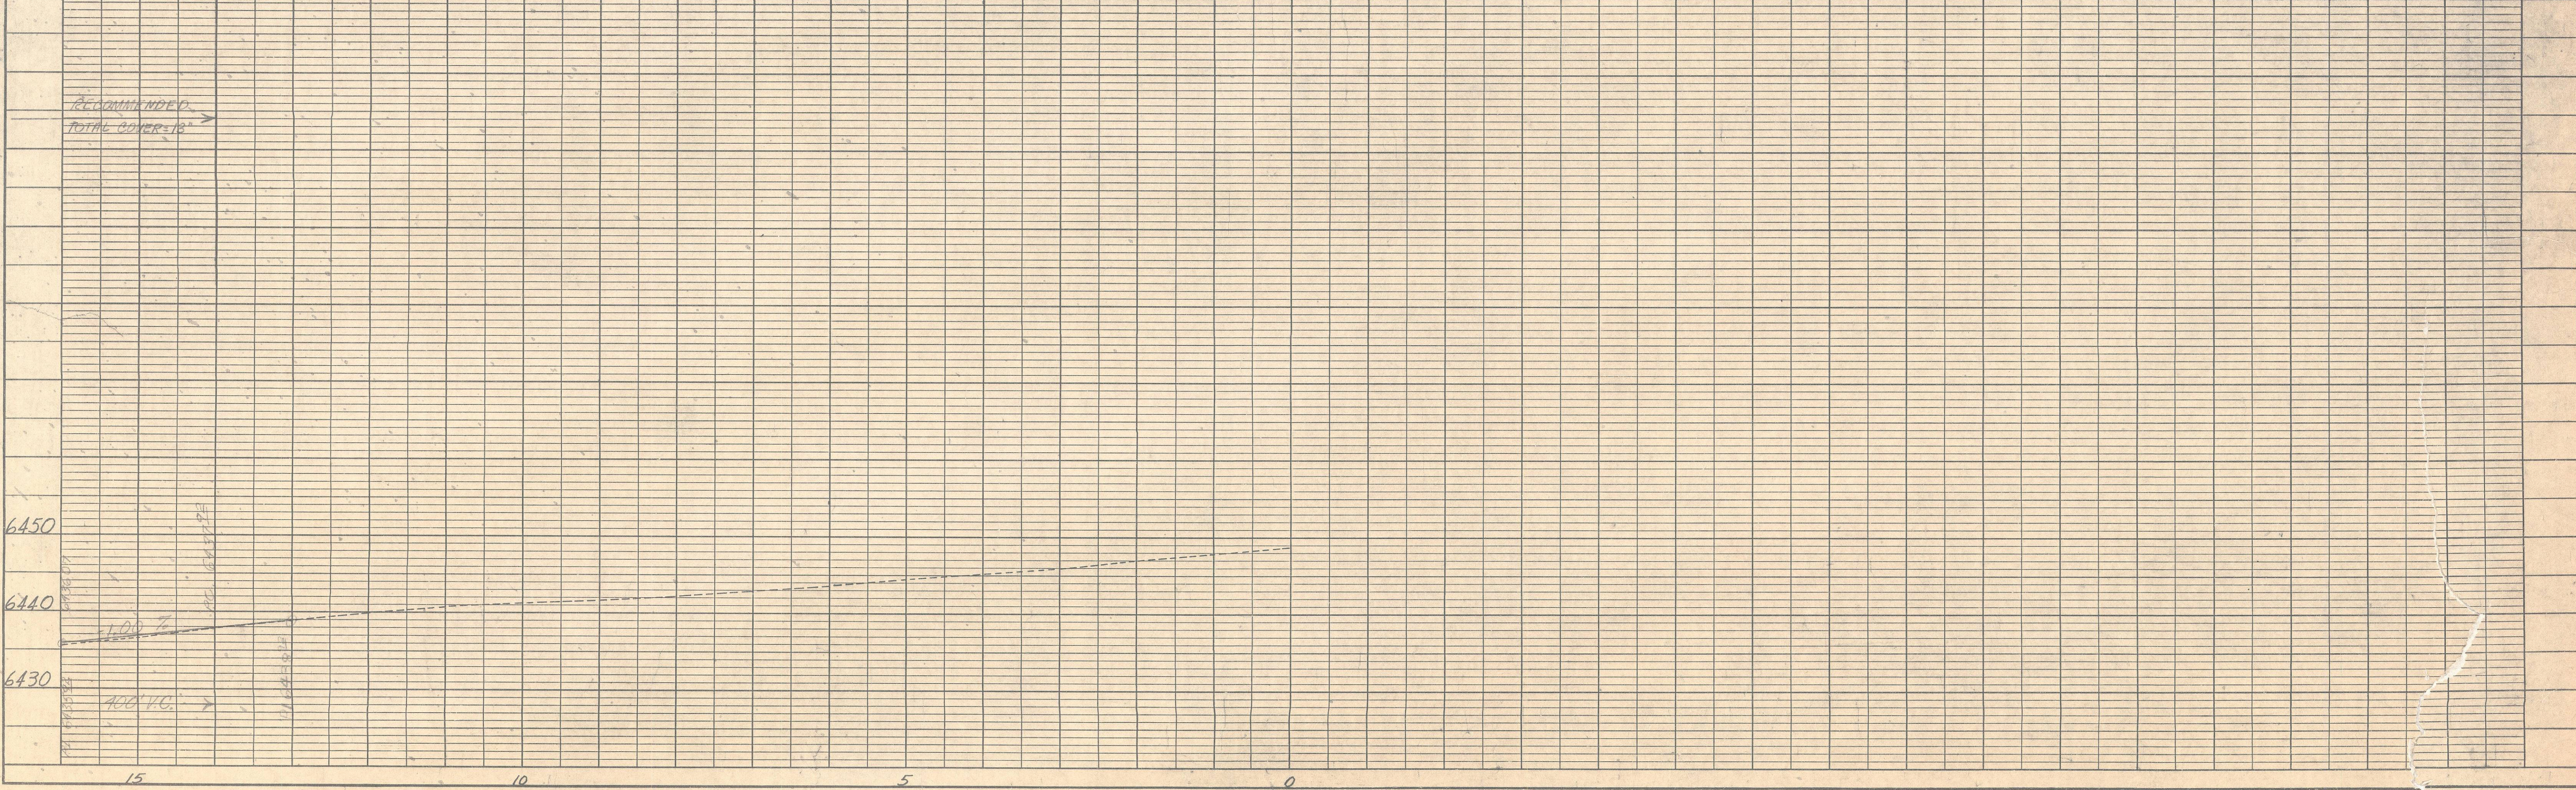

FLH-11(1)
So. Of Ignacio

R. D. Franklin
(9 sets)


THE STATE DEPARTMENT OF HIGHWAYS

DIVISION OF HIGHWAYS—STATE OF COLORADO

FEDERAL ROAD REGION NO.	DIVISION	PROJECT NO.	SHEET NO.
9	COLORADO	FLH-11 (1)	1

INDEX OF SHEETS

CONVENTIONAL SIGNS

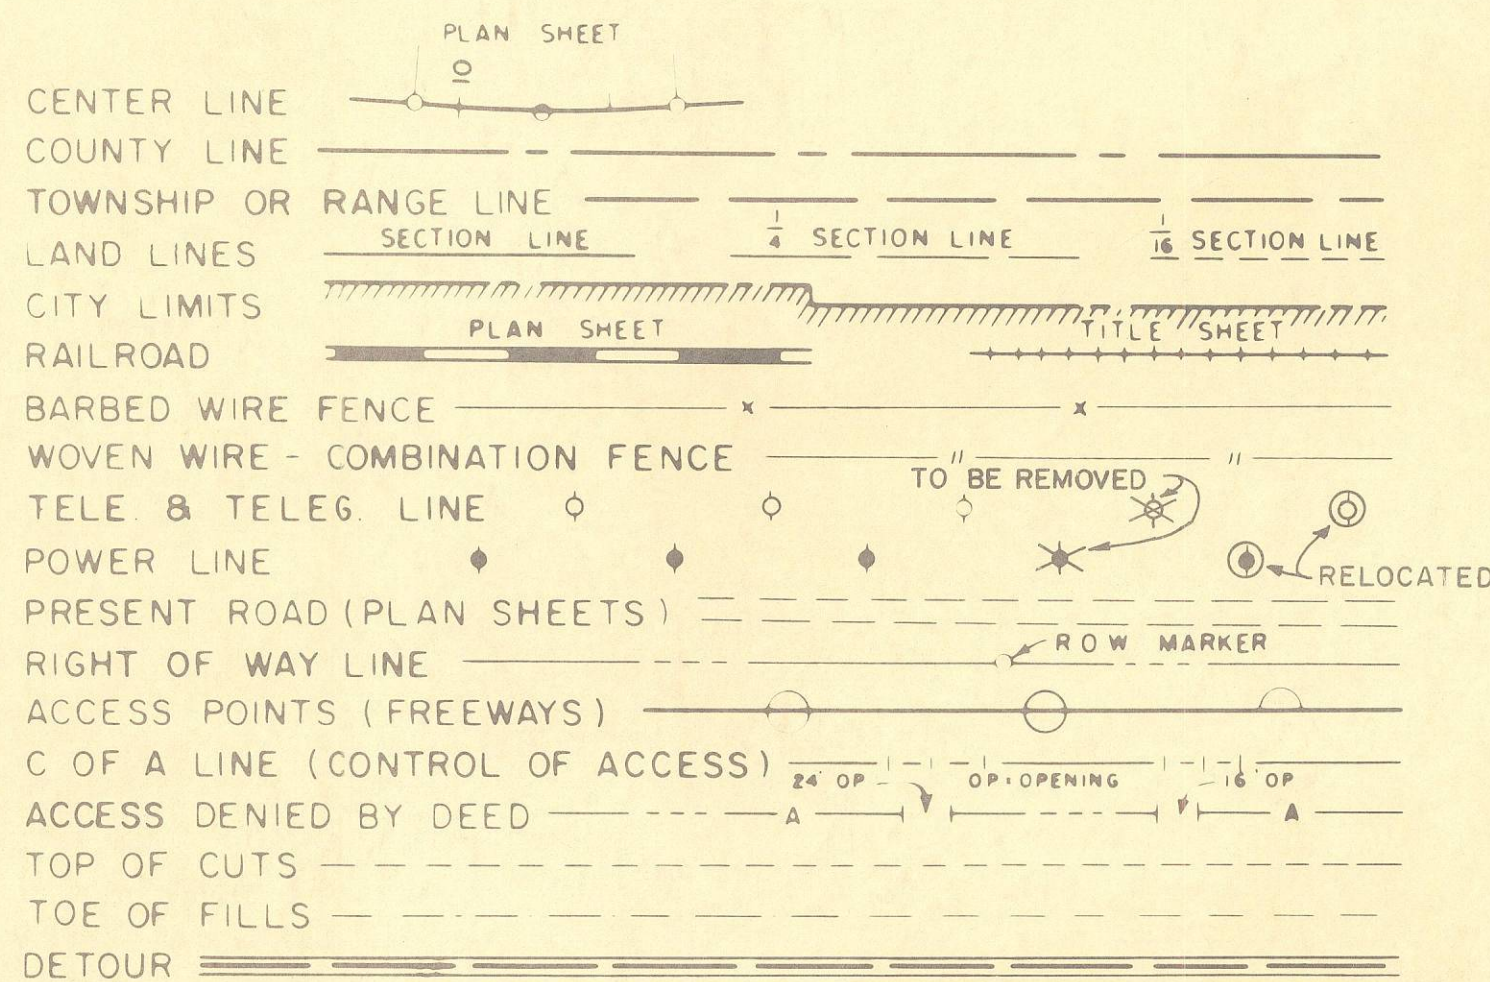


PLAN AND PROFILE OF PROPOSED FEDERAL AID PROJECT NO. FLH-11 (1) STATE HIGHWAY NO. 172 LA PLATA COUNTY

SHEET NO

SCALES OF ORIGINAL DRAWINGS

ON PLAN, 1 IN. = 100 FT.
ON PROFILE, 1 IN. = 100 FT. HORIZONTAL
1 IN. = 10 FT. VERTICAL
GRADE LINE ON PROFILE IS SHOWN AS GRADE OF FINISHED ROAD
GROSS LENGTH OF PROJECT } 38,522.0 FT. = 7.296 MI.
NET LENGTH OF PROJECT }

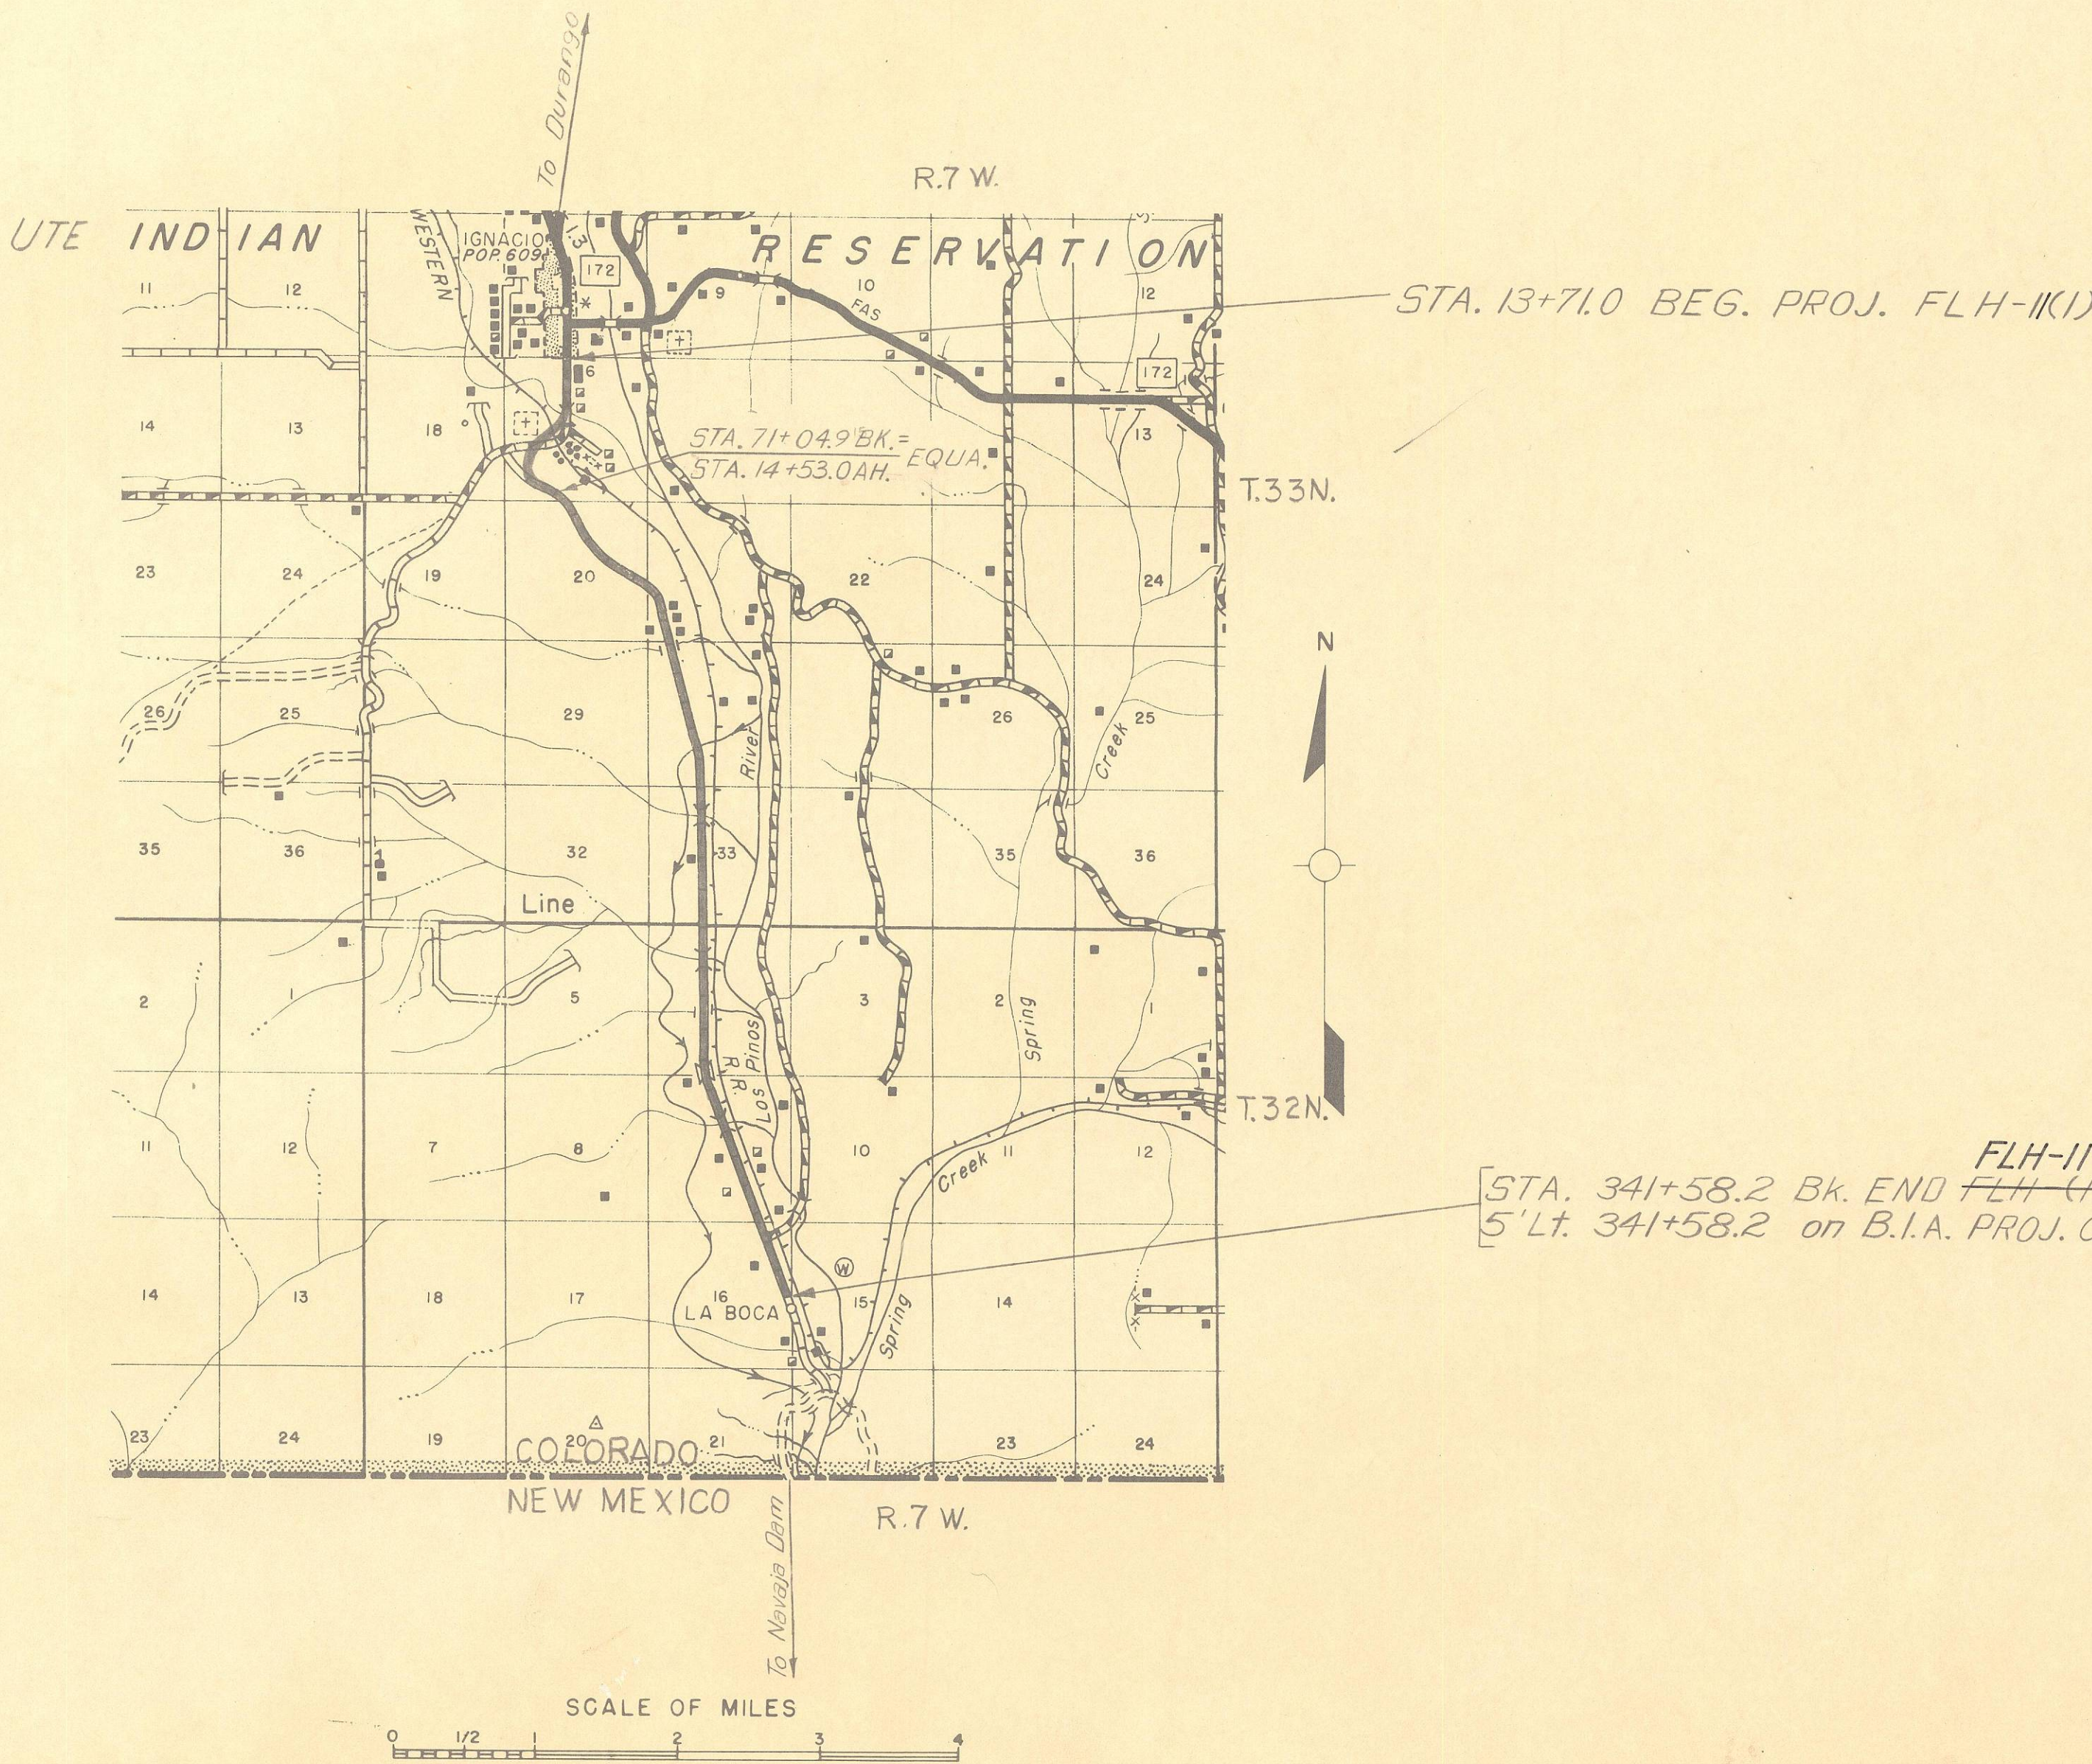

Utilities
Office Plans
Mountain States
El Paso
Western Slope
D & R G W. R.R. (Telegraph Line)

SEE SPECIAL PROVISIONS FOR
NOTICE TO BIDDERS

DIVISION OF HIGHWAYS

APPROVED: _____

CHIEF ENGINEER DATE

DEPARTMENT OF TRANSPORTATION
FEDERAL HIGHWAY ADMINISTRATION
BUREAU OF PUBLIC ROADS

APPROVED: _____

DIVISION ENGINEER DATE

J.L.C.


FED. ROAD REGION	DIVISION	PROJ. NO.	SHEET NO.	TOTAL SHEETS
9	COLO.	FLH-11(1)	2	

SOUTH OF IGNACIO


Excavation	Embankment	Excavation	Embankment
Cu. Yds.	Area	Cu. Yds.	Area

TYPICAL SECTIONS

TYPICAL SECTION A
STA. 14+53.4H to STA. 341+65 BK $\approx$ PROJ. FLH-11(1)

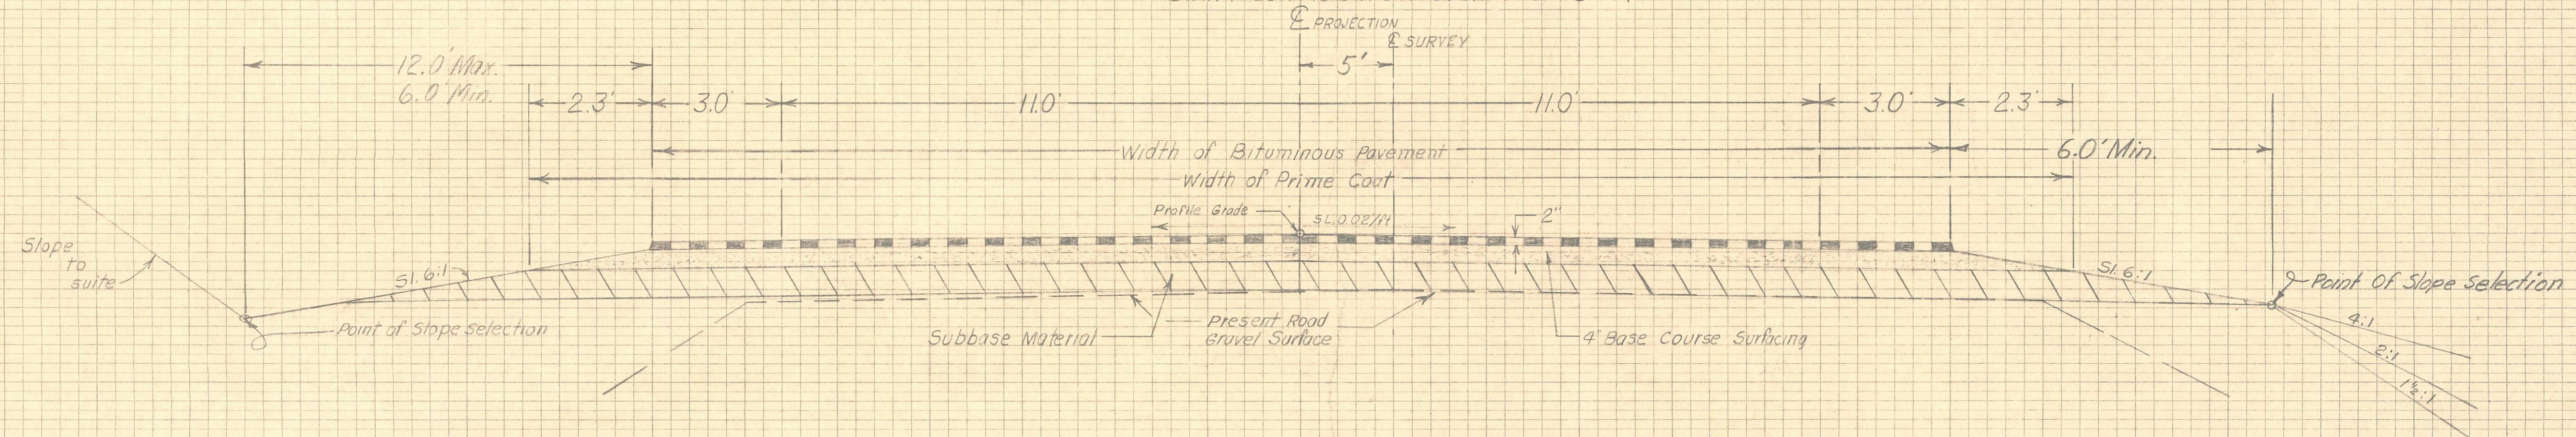

TYPICAL SECTION B
STA. 13+71.4H to STA. 71+05 BK $\approx$ PROJ. FLH-11(1)

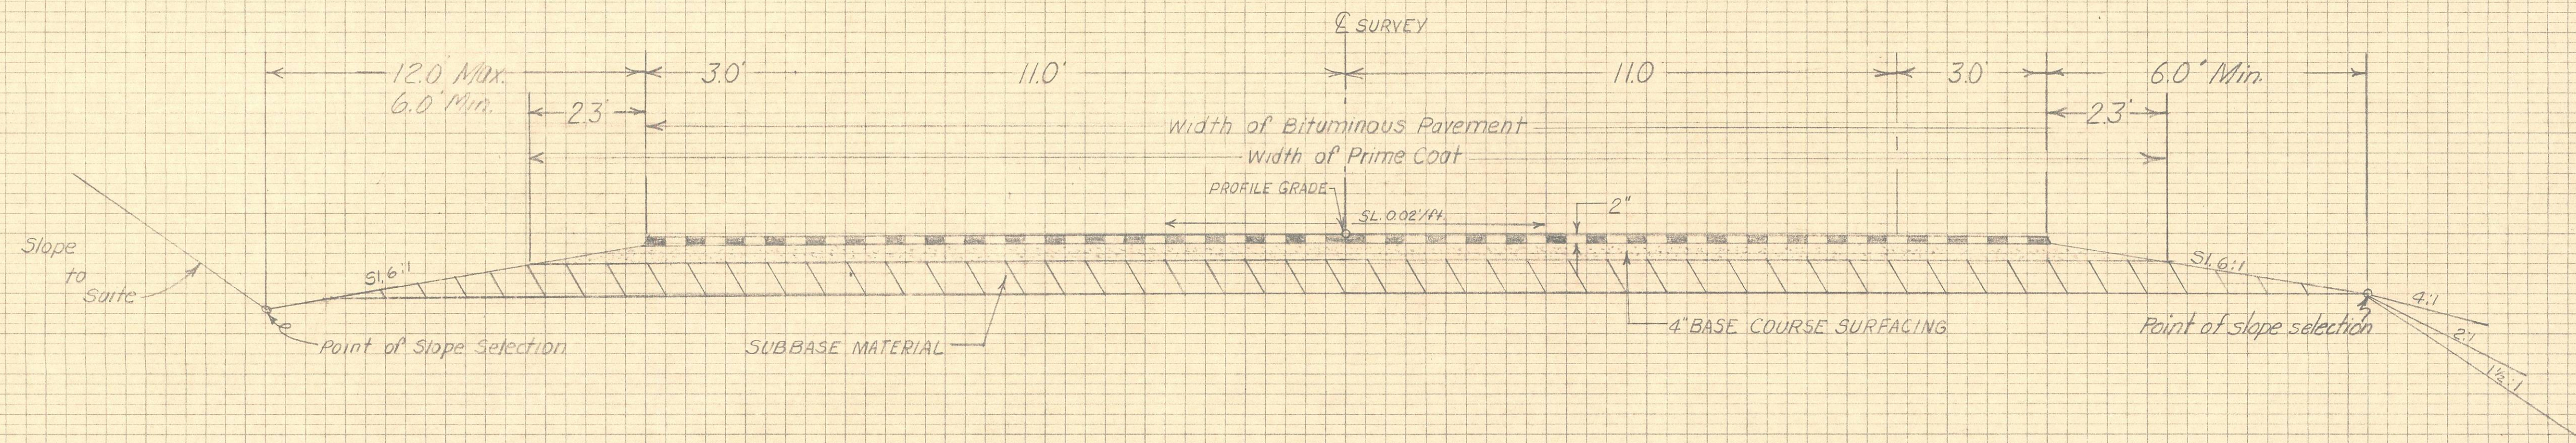

DATE	BY	SURVEYED	AREA	CHECKED
		NOTE BOOK		
		NO.		

DATE	BY	SURVEYED	AREA	CHECKED
		NOTE BOOK		
		NO.		


SHEET TOTALS	EXCAVATION	CU. YDS.
	EXCAVATION	CU. YDS.
	EMBANKMENT	CU. YDS.


K+Σ PLATE 1, PLAN-PROFILE
KEUFFEL & ESSER CO.

FED. ROAD REG. NO.	DIVISION	PROJ. NO.	SHEET NO.	TOTAL SHEETS
9	COLO.	FLH-11(1)	4	

PLAN	SURVEYED PLOTTED NOTE BOOK NO.	BY	DATE

PROFILE	SURVEYED PLOTTED NOTE BOOK NO.	BY	DATE


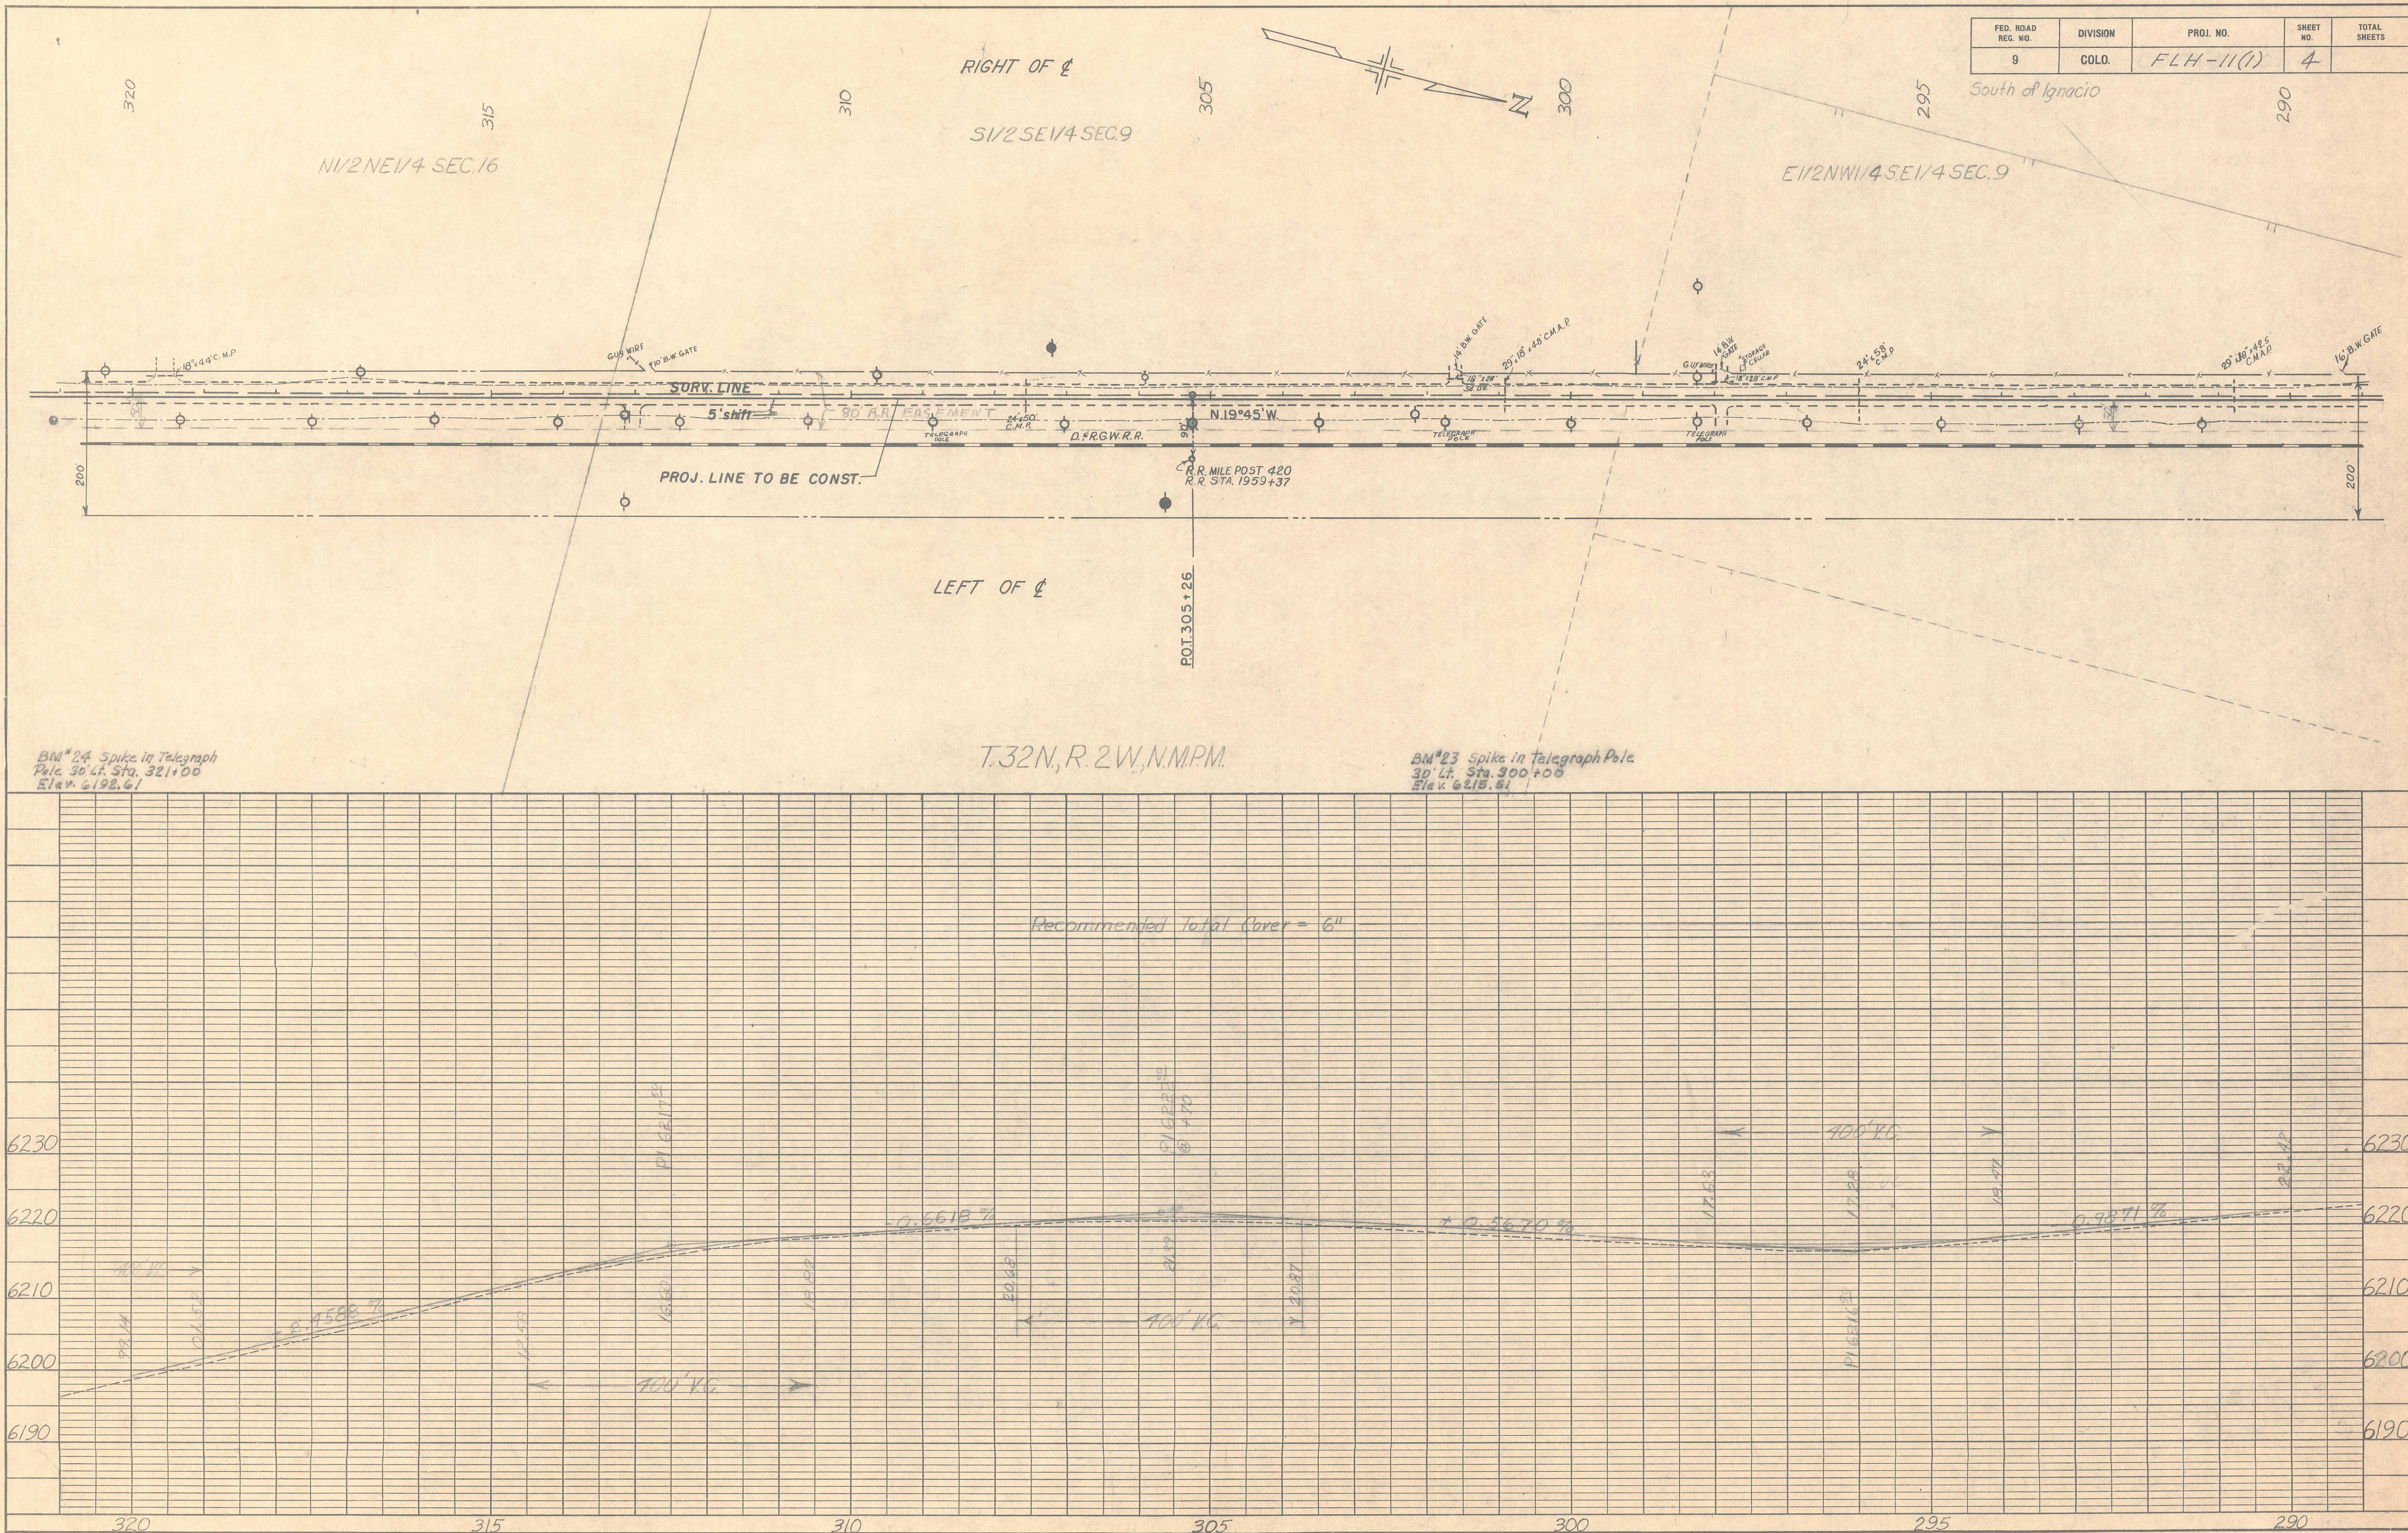


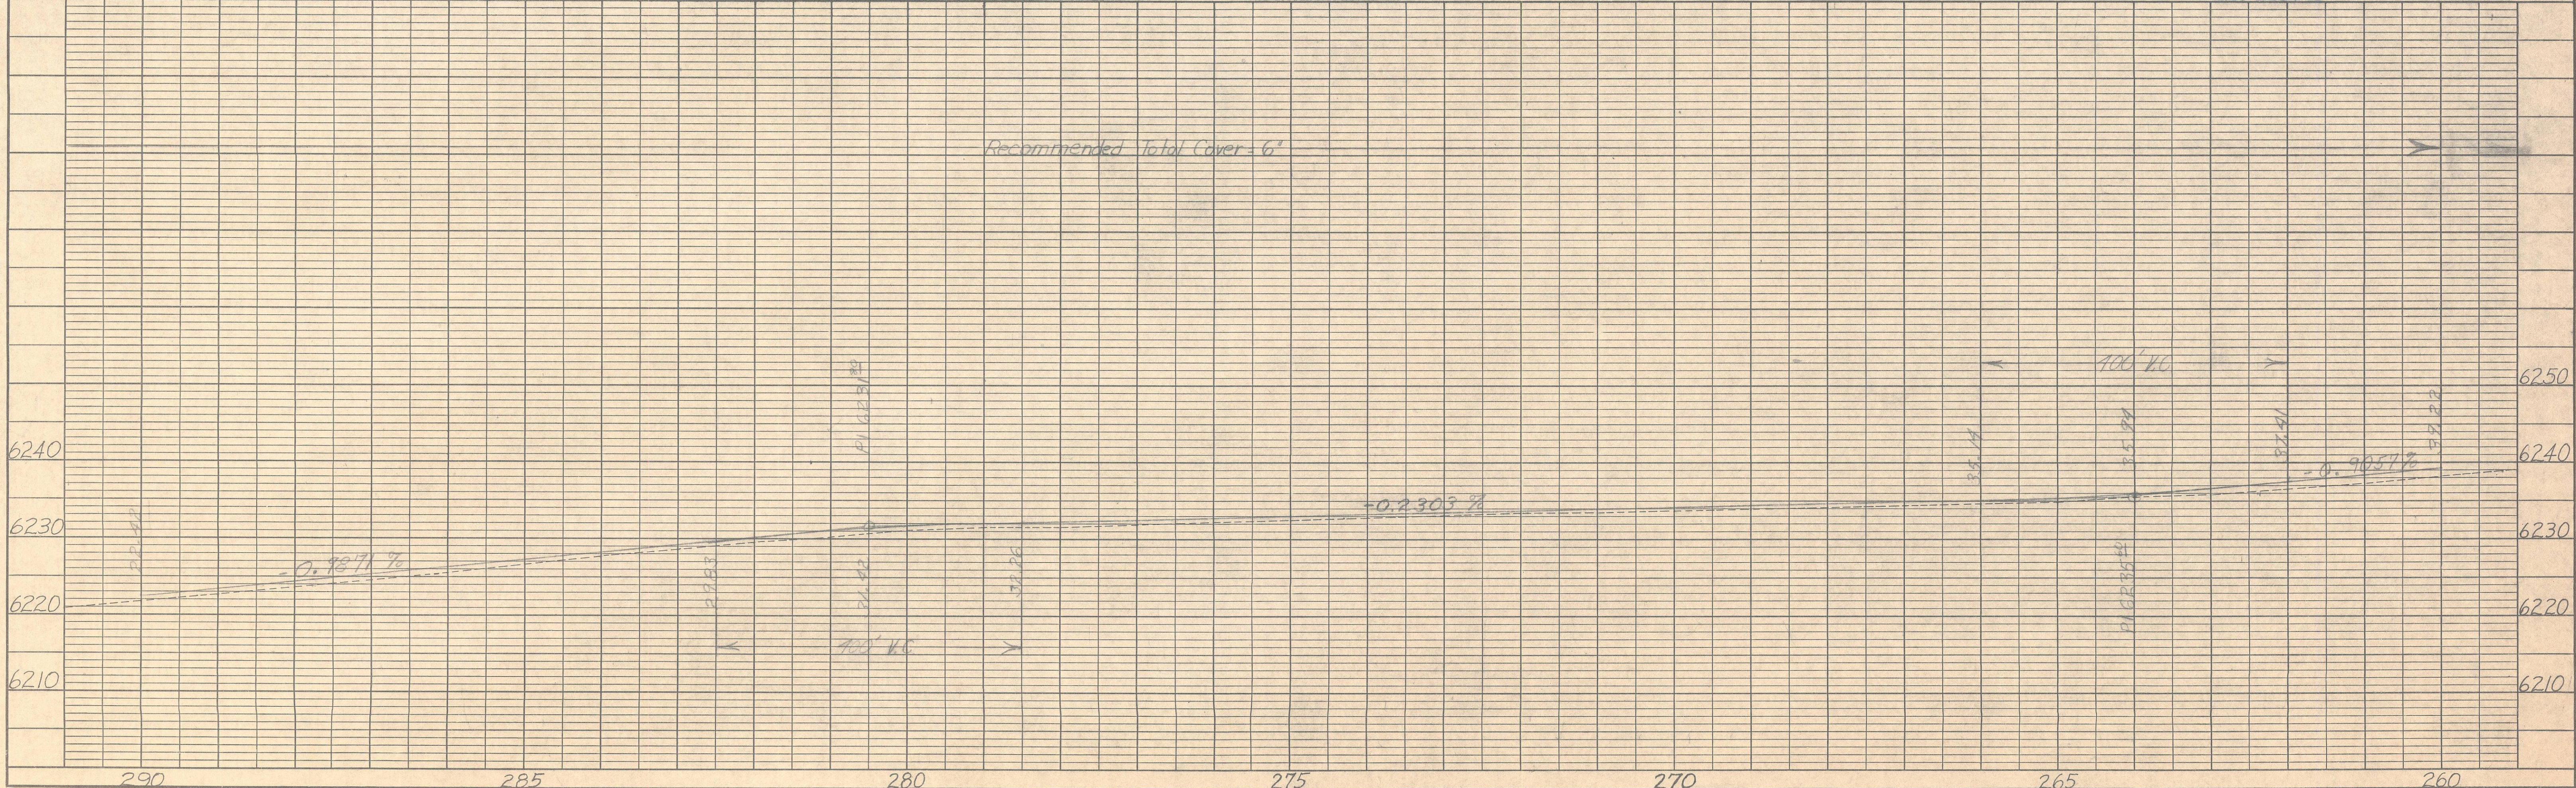[illegible]

PLAN	SURVEYED	BY	DATE
NOTE BOOK	ALIGNED		
NO.	RT. OF WAY CHECKED		

PROFILE	SURVEYED	BY	DATE
NOTE BOOK	PLOTTED		
NO.	STRUCTURE NOTATIONS CHECKED		

FED. ROAD REG. NO.	DIVISION	PROJ. NO.	SHEET NO.	TOTAL SHEETS
9	COLO.	FLH-11(1)	6	

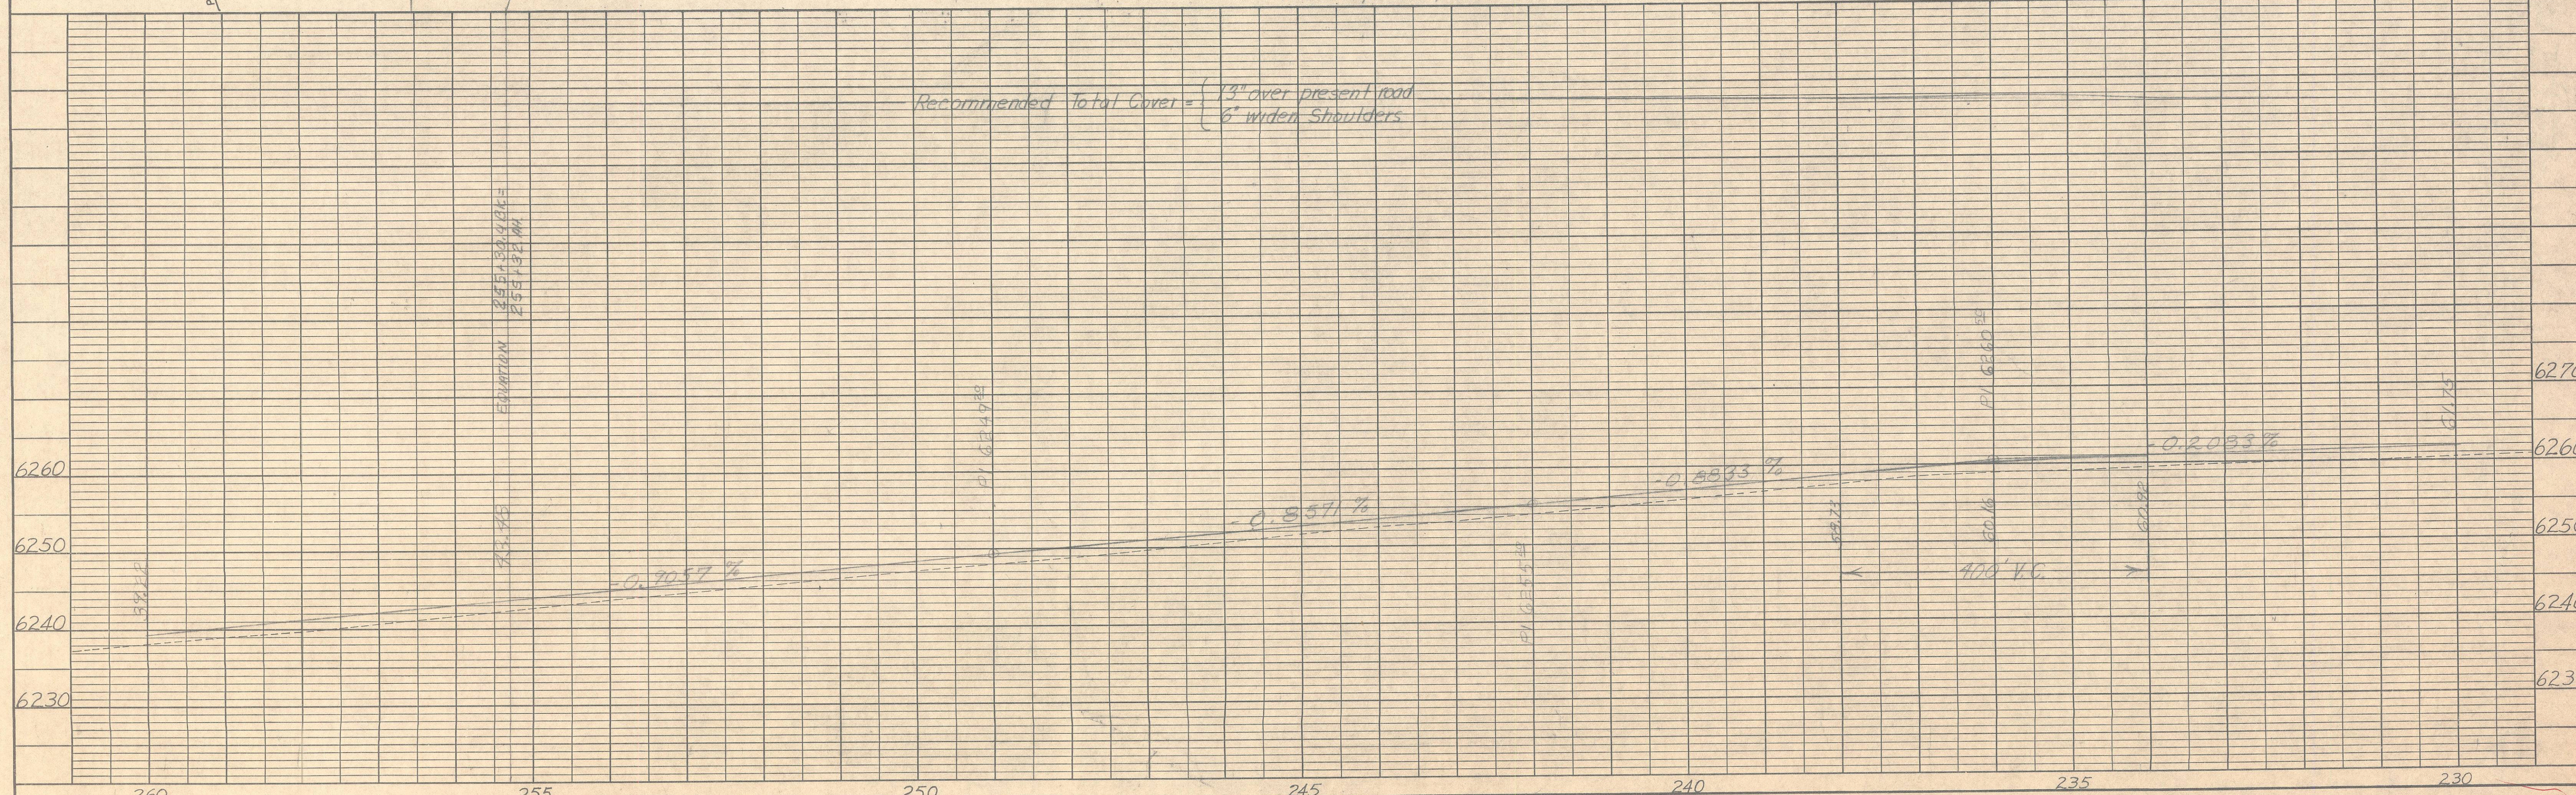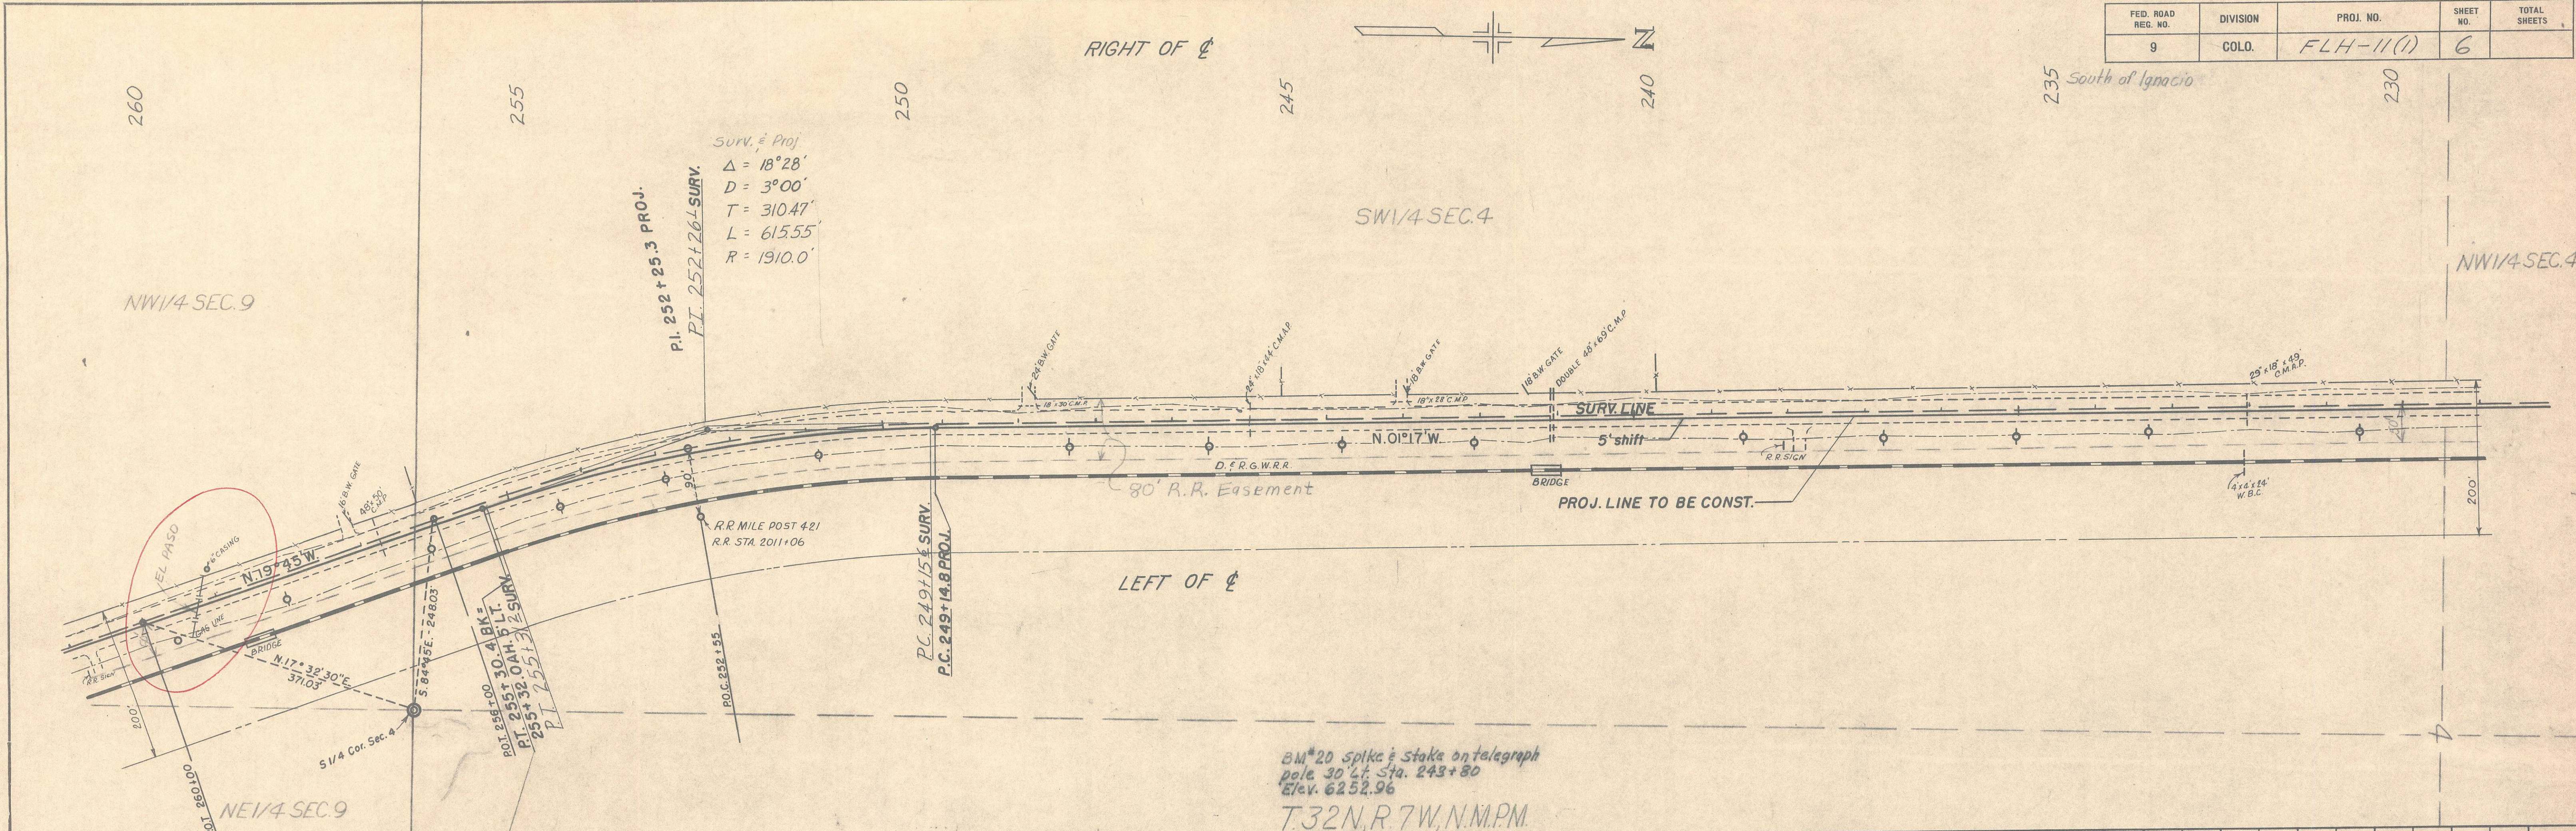

Project Information:

FED. ROAD REG. NO.	DIVISION	PROJ. NO.	SHEET NO.	TOTAL SHEETS
9	COLO.	FLH-11(1)	7	




Plan View Details:

- RIGHT OF WAY:** Indicated by a dashed line.
- LEFT OF WAY:** Indicated by a dashed line.
- PROJ. LINE TO BE CONST.:** The proposed road centerline.
- SURV. LINE:** The survey line.
- BRIDGE:** Located over a creek.
- GATES:** 14' SW. GATE, 18' SW. GATE, 18' SW. GATE.
- EASEMENTS:** 80' R.R. Easement.
- Other Features:** STACK YARD, DOUBLE MULTIPURPOSE, 5' shift, 24' 53' CMP, 25' 18' 44' C.M.P., 18' 21' C.M.P., 1' 2' 23' W.B.C., N. 01° 17' W., 88° 37'.

Profile View Details:

- Recommended total cover:** 13" over present road, 6" wider shoulders.
- Grades:** 0.2083%, 1.2333%, 0.2240%, 0.3857%.
- Vertical Curves:** 400' V.C., 600' V.C., 400' V.C.
- Elevations:** 6260, 6270, 6280.
- Stationing:** 230, 225, 220, 215, 210, 205, 200.



FED. ROAD REG. NO.	DIVISION	PROJ. NO.	SHEET NO.	TOTAL SHEETS
9	COLO.	FLH-11(1)	8	

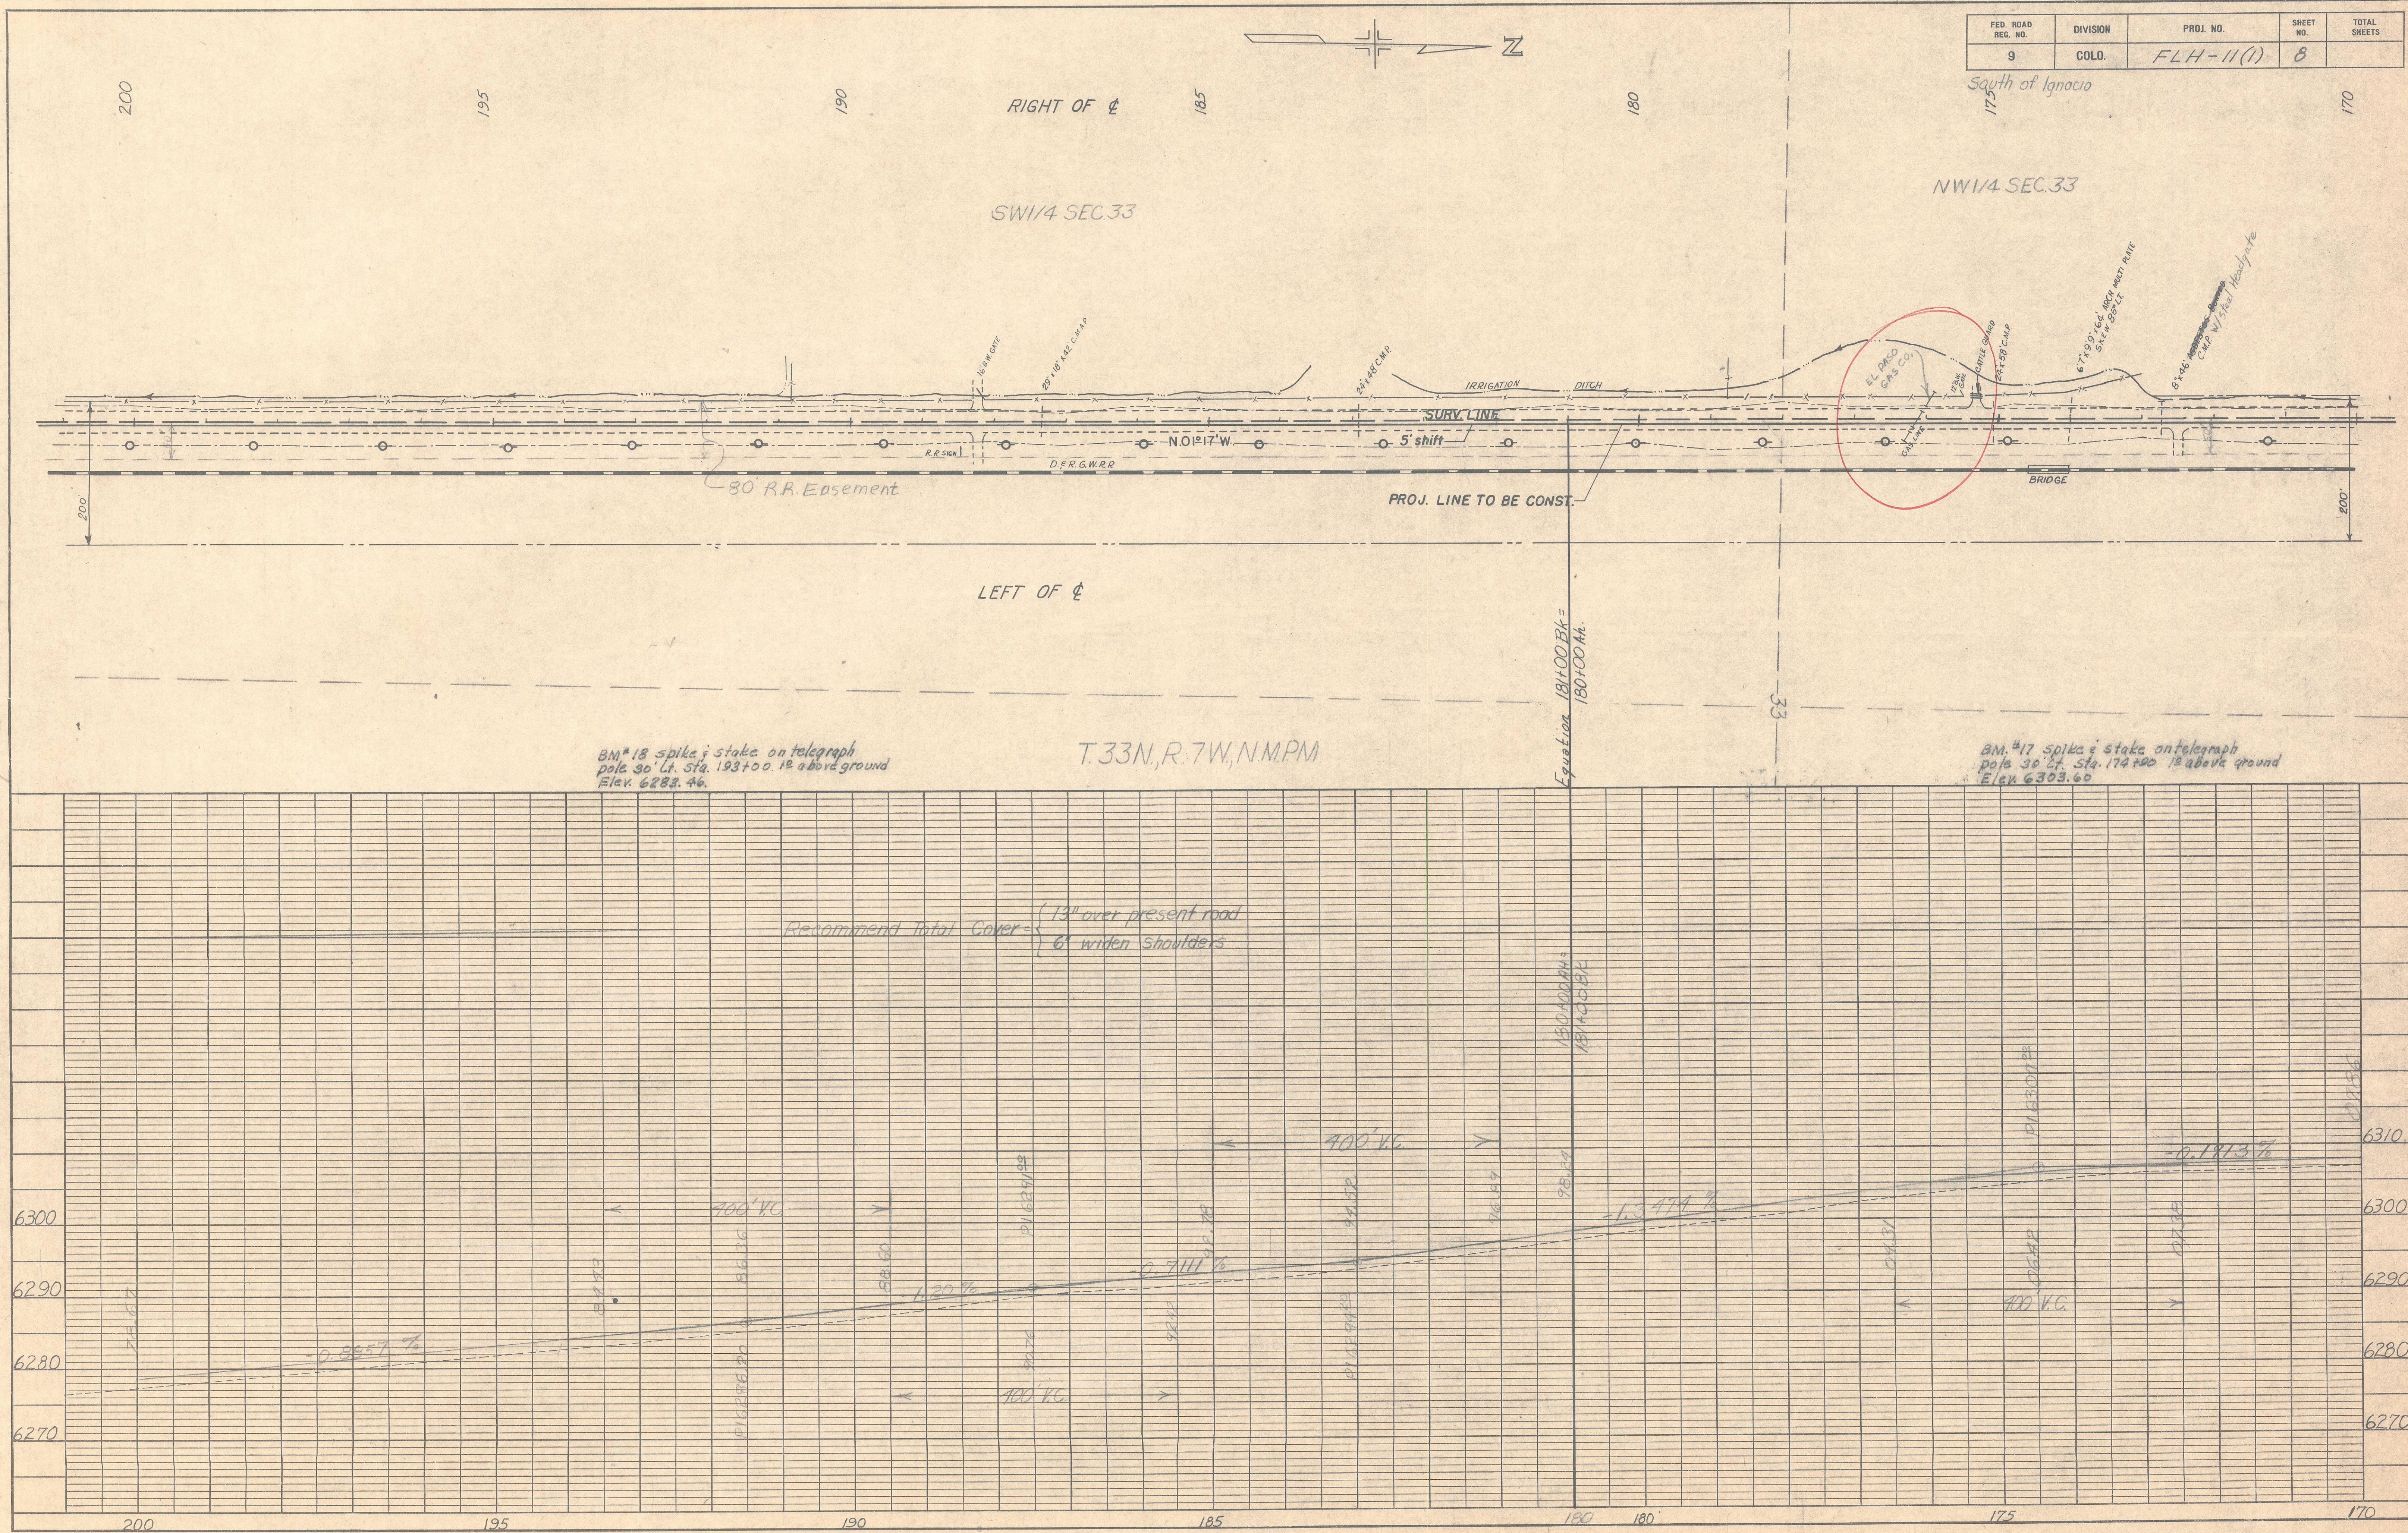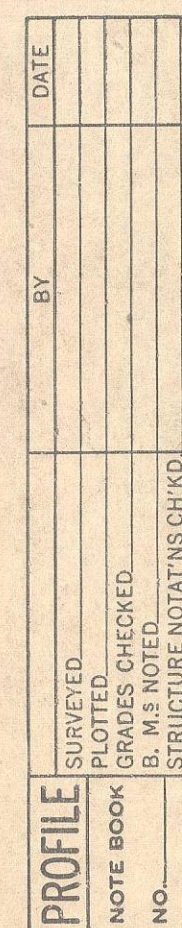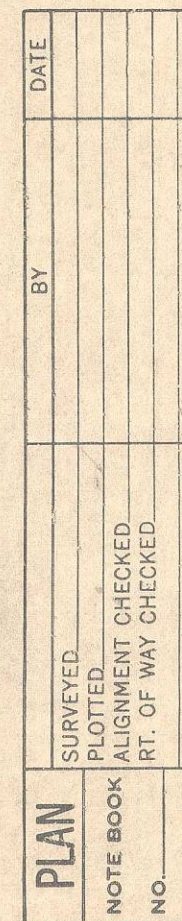



PLAN	SURVEYED	BY	DATE
	NOTE BOOK		
	ALIGNED		
	CHECKED		
NO.			

PROFILE	SURVEYED	BY	DATE
	NOTE BOOK		
	GRADES		
	STRUCTURE NOTATIONS		
NO.			

FED. ROAD REG. NO.	DIVISION	PROJ. NO.	SHEET NO.	TOTAL SHEETS
9	COLO.	FLH-11(1)	9	

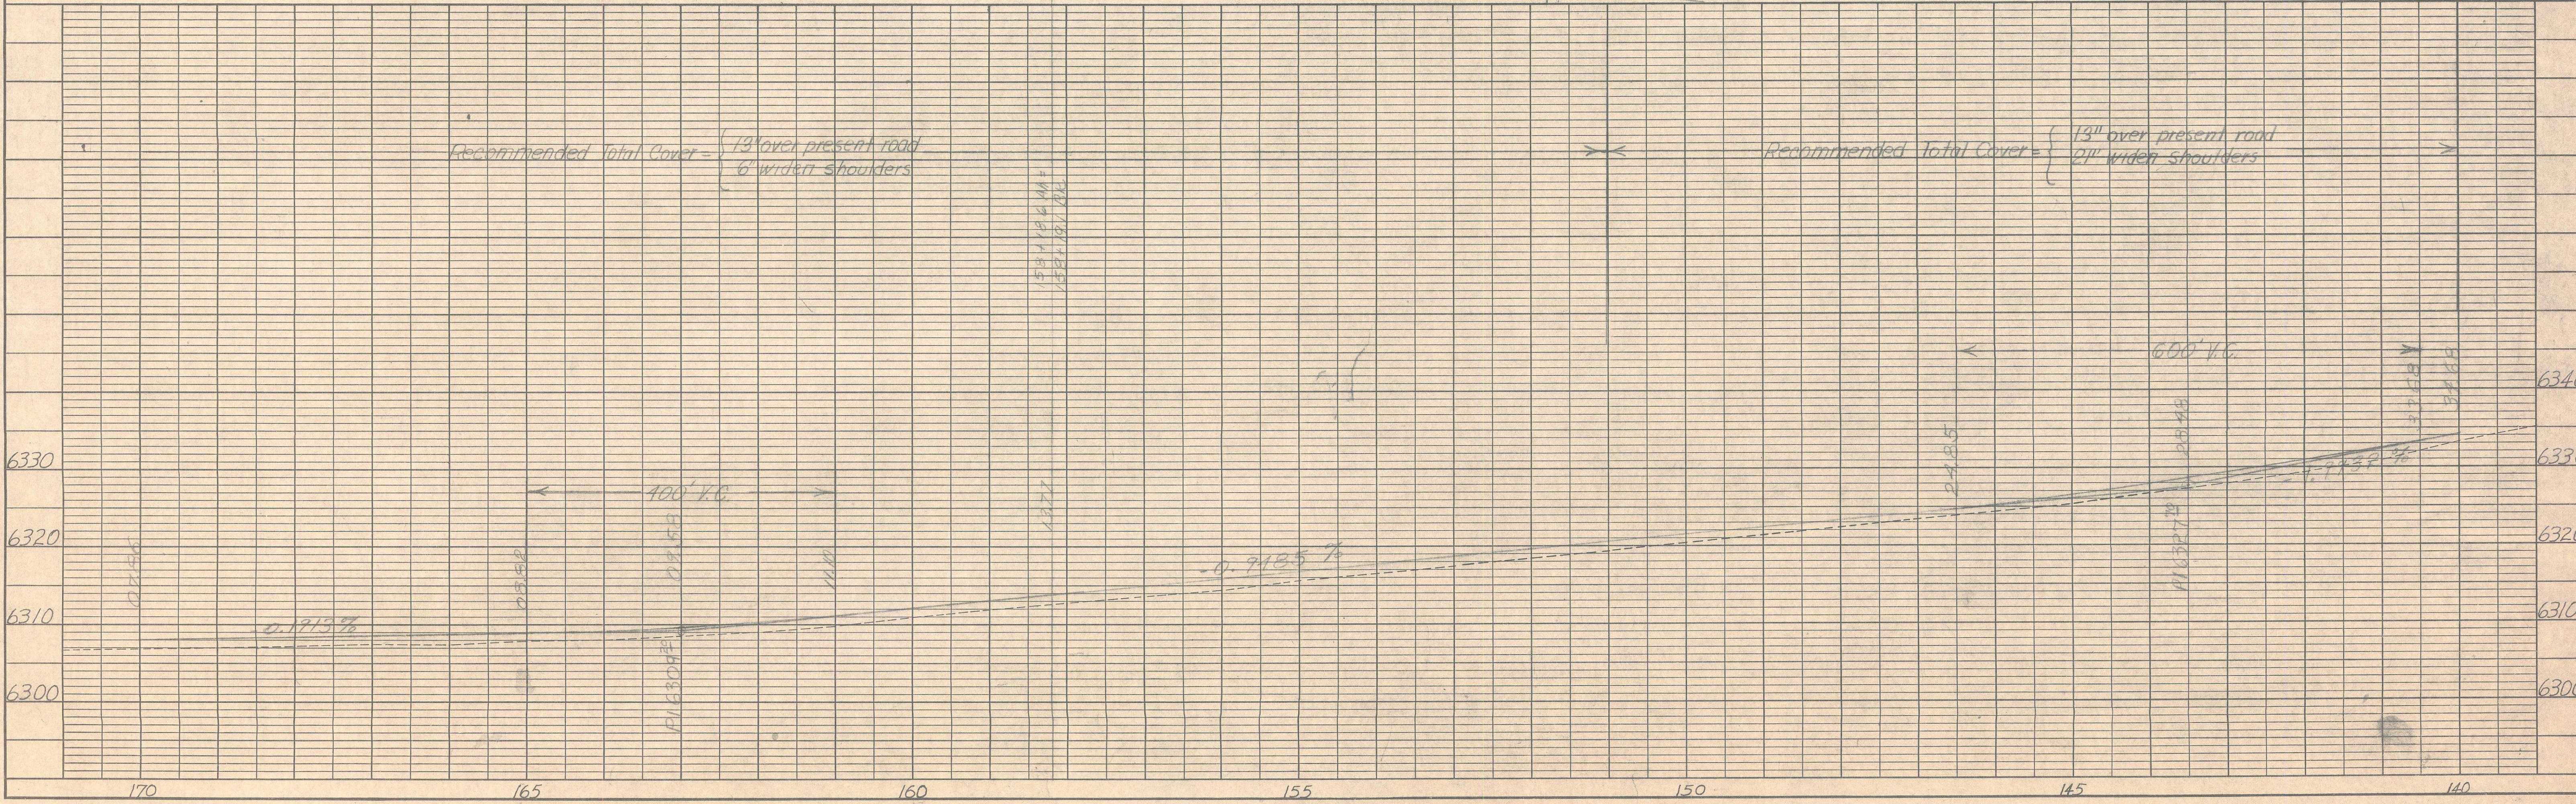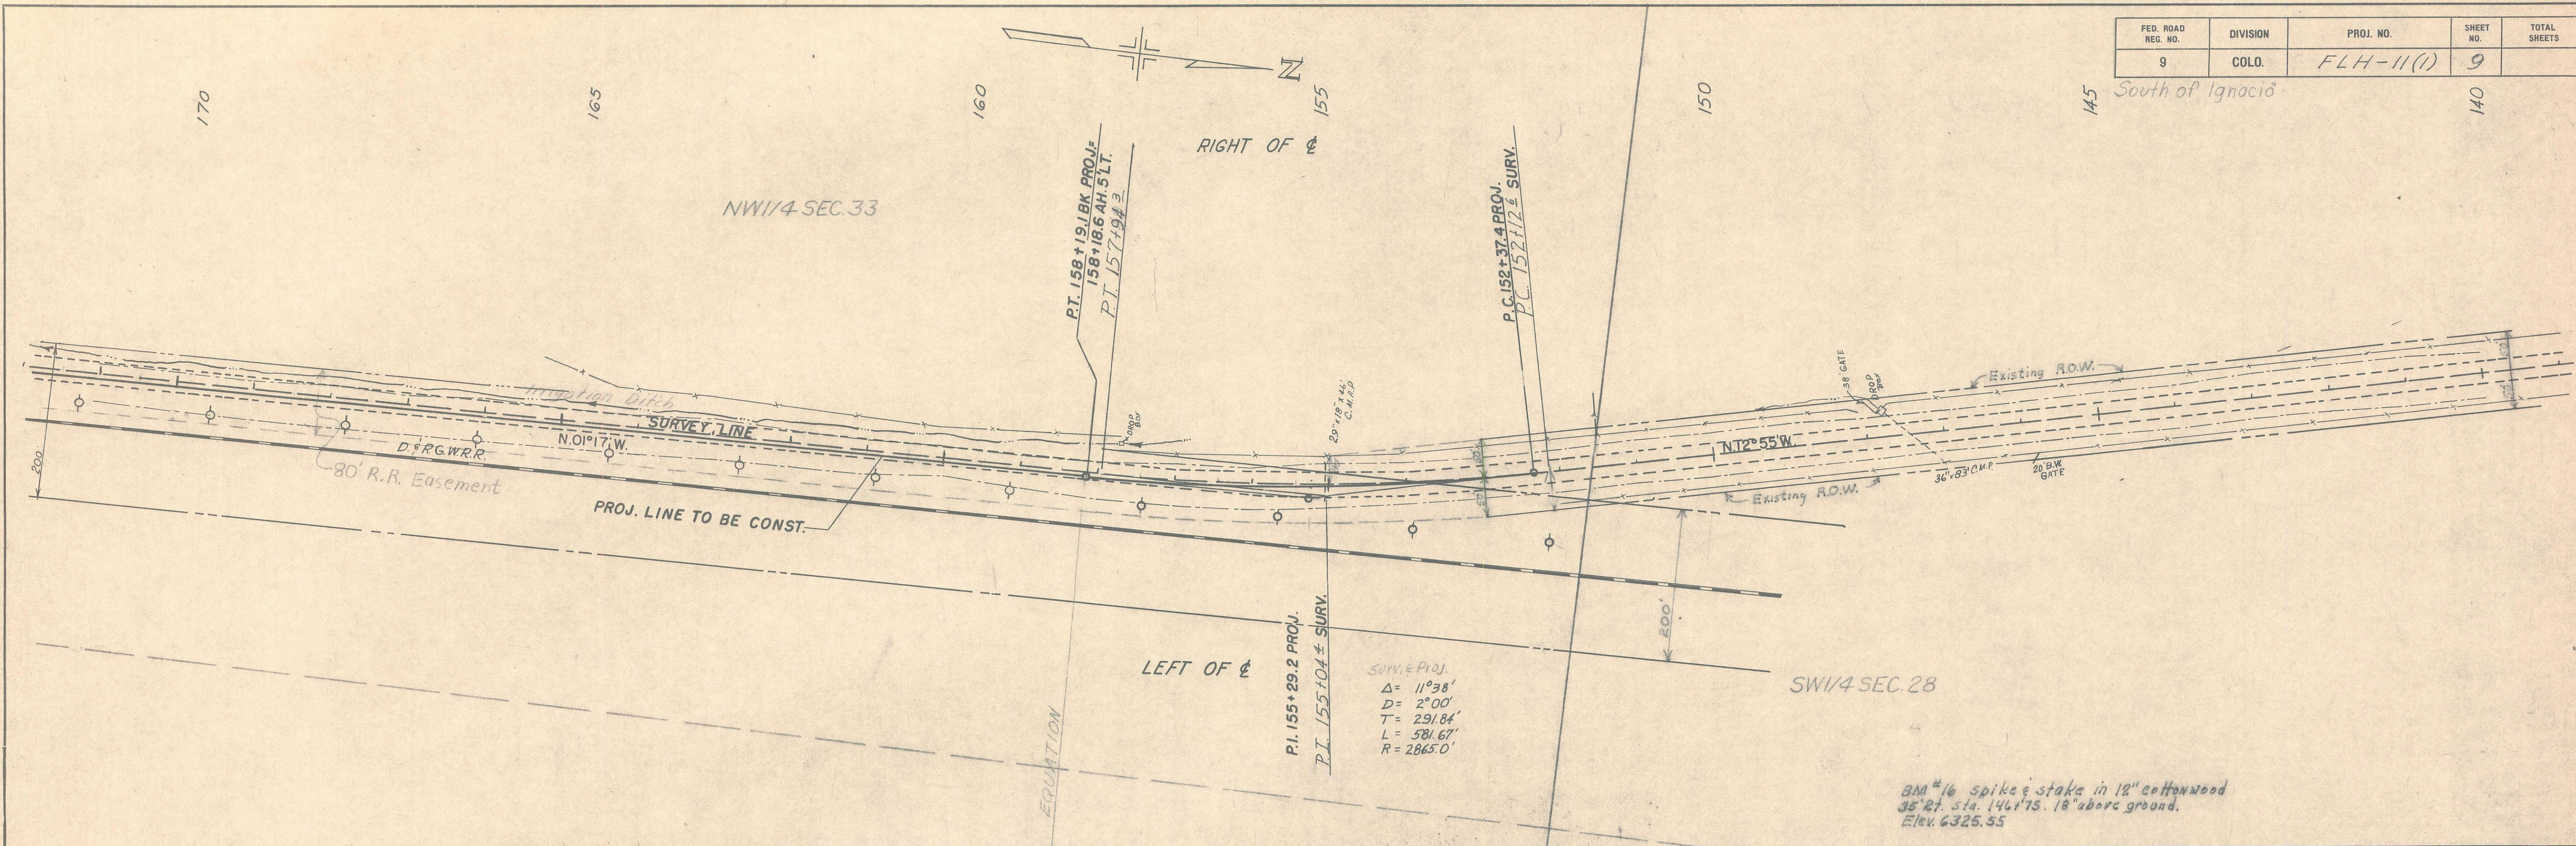



PROFILE		BY	DATE
SURVEYED			
PIOTTED	<i>KRM</i>		
GRADES CHECKED			
B. M.'S NOTED			
STRUCTURE NOTATIONS CH'KD			
NO.			

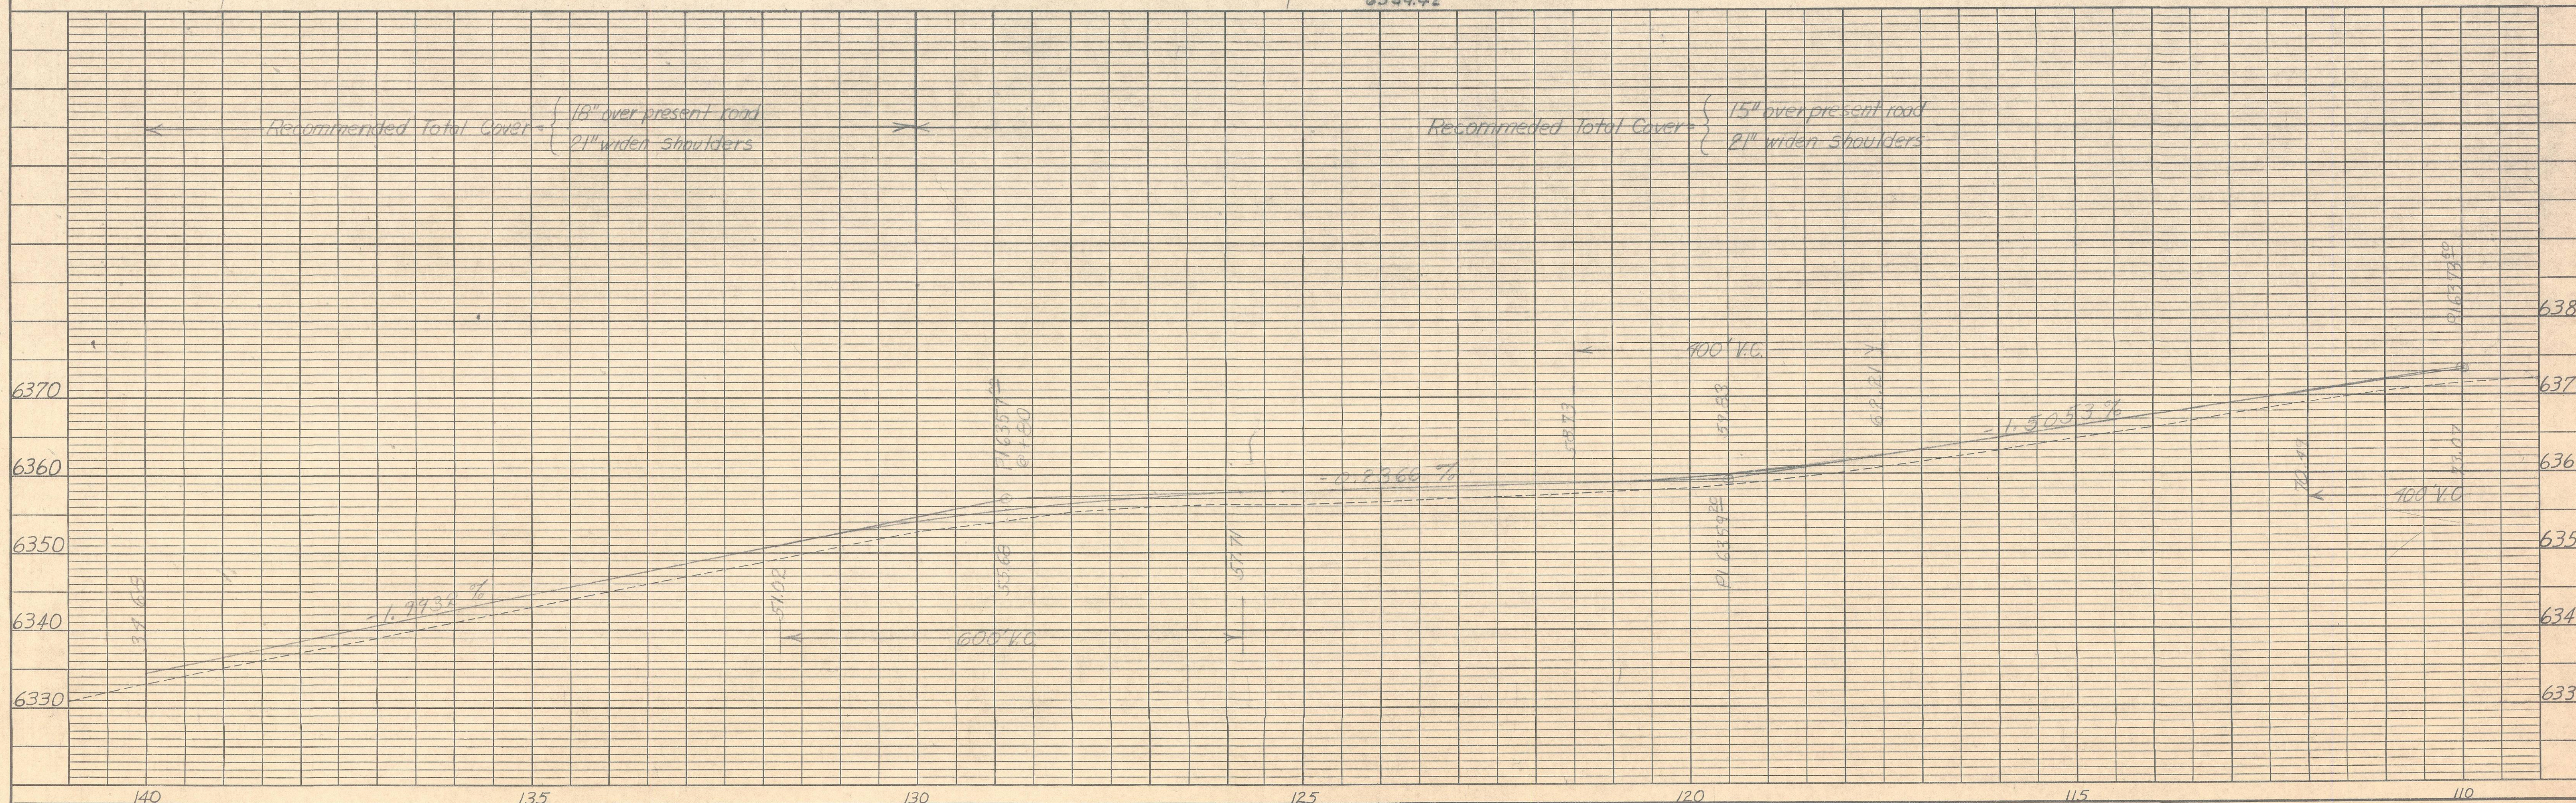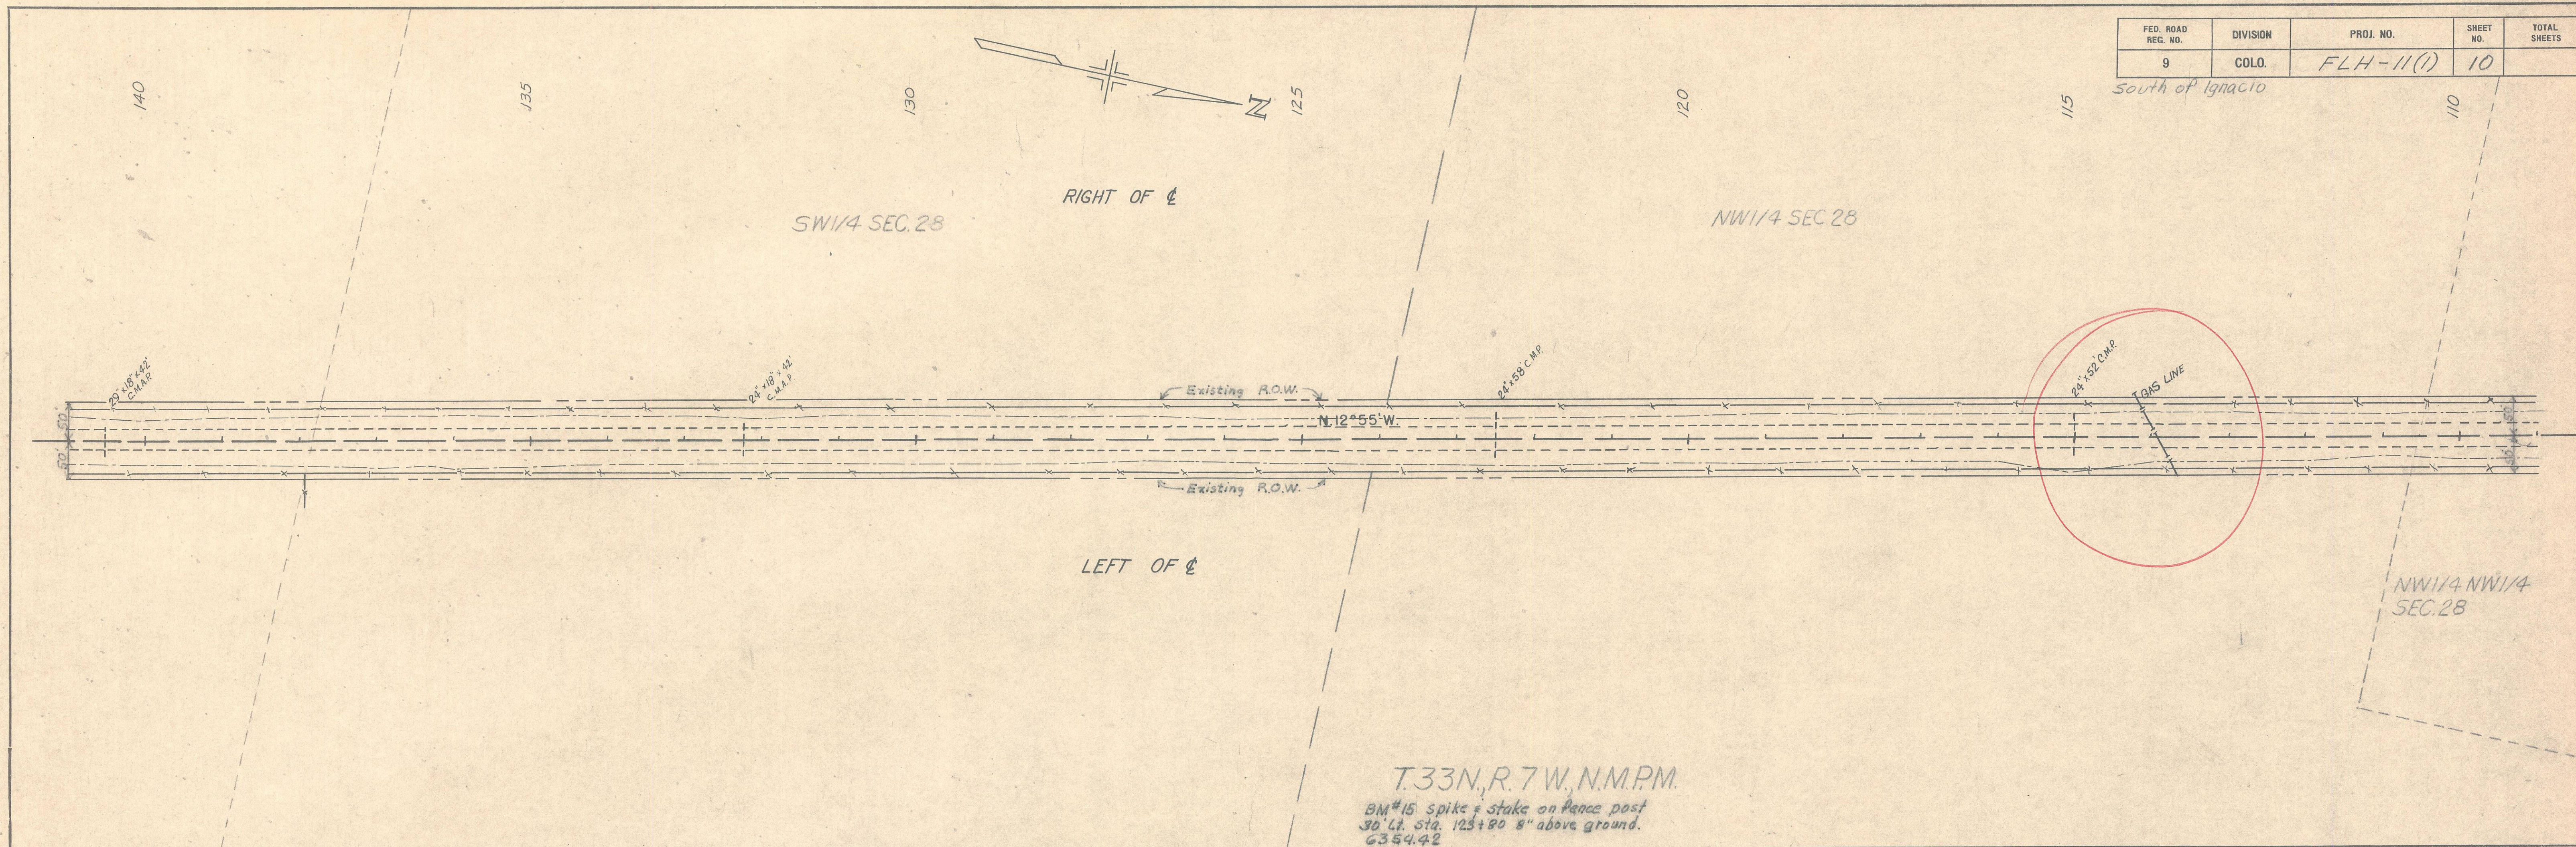

PROFILE	SURVEYED	BY	DATE
	PLOTTED		
	GRADES CHECKED		
	B. M.'S NOTED		
	STRUCTURE NOTATIONS CH'KD		
NOTE BOOK			
NO.			





PROFILE NOTE BOOK NO. _____ STRUCTURE NOTATIONS: CHKD	SURVEYED _____	BY _____	DATE _____
	PLOTTED _____		
	GRADES CHECKED _____		
	B. M.'S NOTED _____		

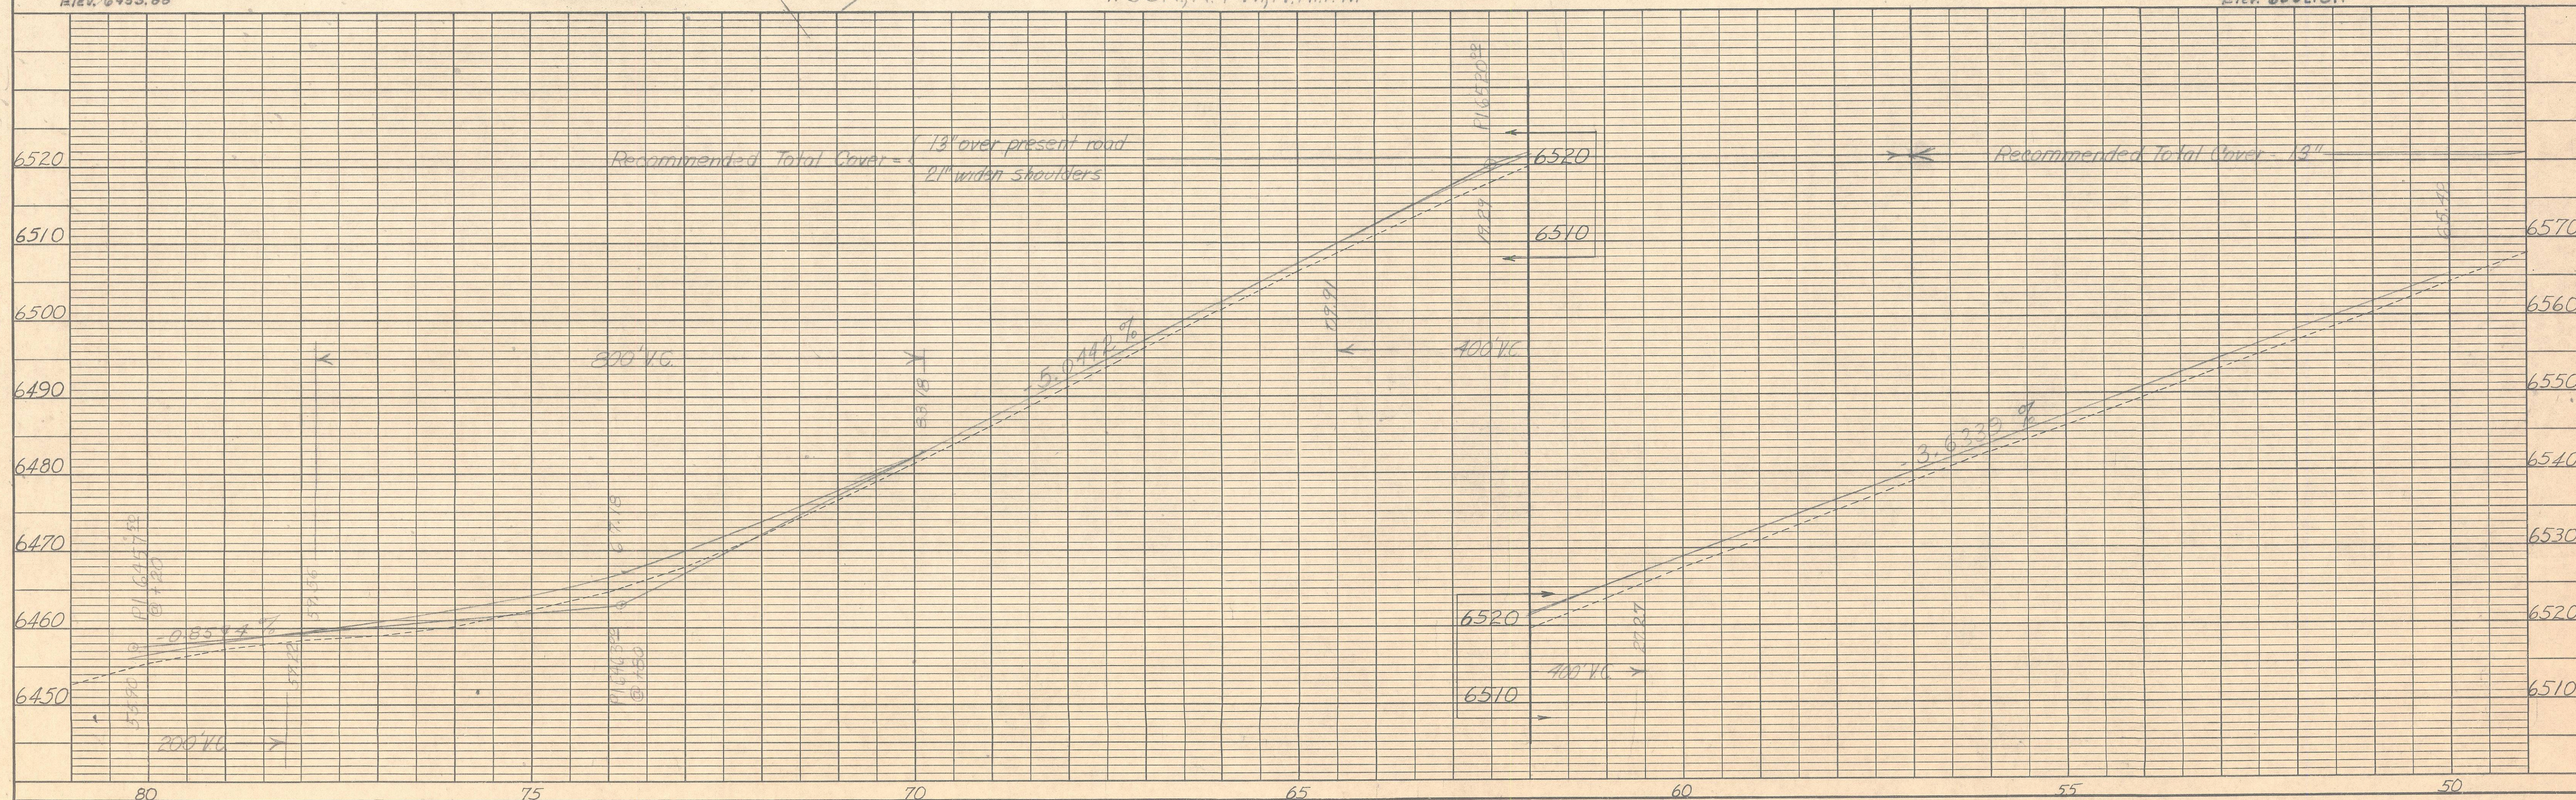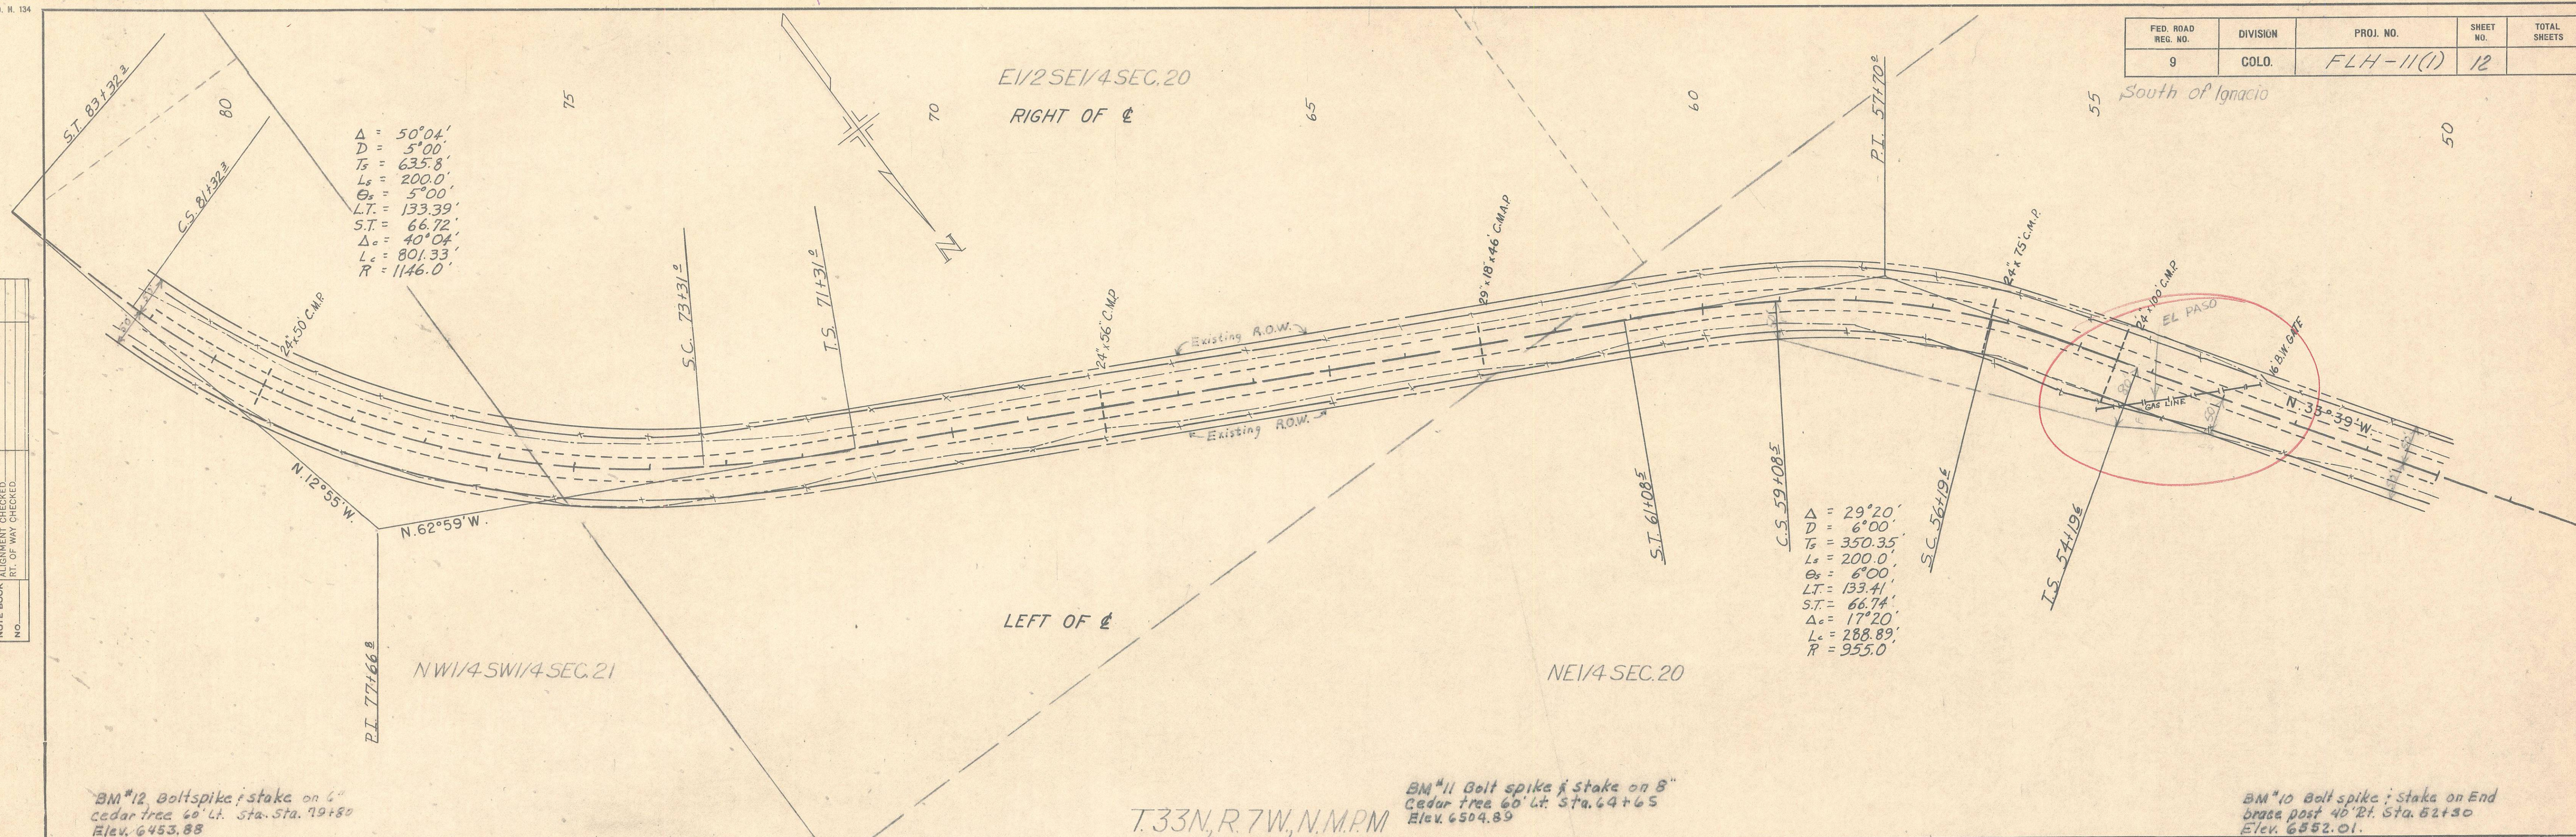

PLAN		BY		DATE	
NOTE BOOK NO.	SURVEYED	BY	DATE	SHEET NO.	TOTAL SHEETS
	PLOTTED				
	CHECKED				
	BY				

PROFILE		BY		DATE	
NOTE BOOK NO.	SURVEYED	BY	DATE	SHEET NO.	TOTAL SHEETS
	GRADES CHECKED				
	B. M. S. NOTED				
	STRUCTURE NOTATIONS CHKO				

FED. ROAD REG. NO.	DIVISION	PROJ. NO.	SHEET NO.	TOTAL SHEETS
9	COLO.	FLH-11(1)	13	

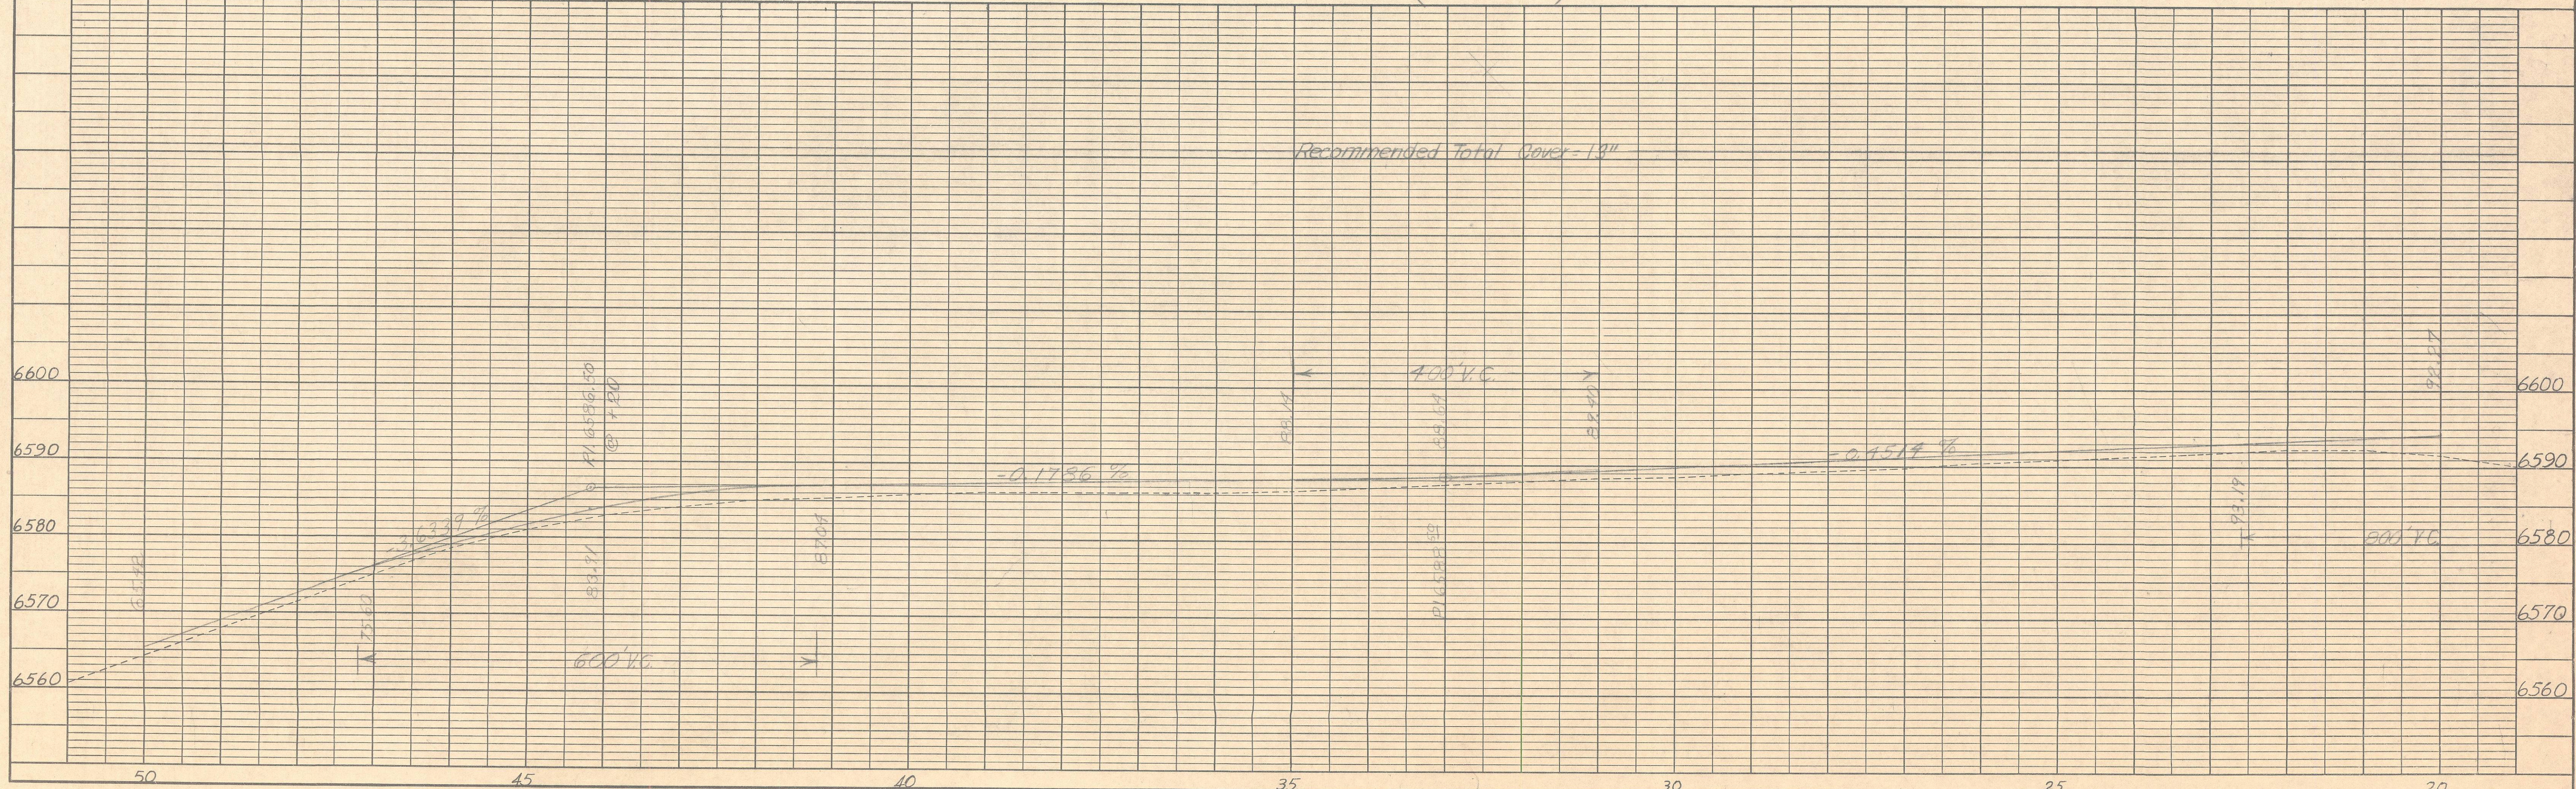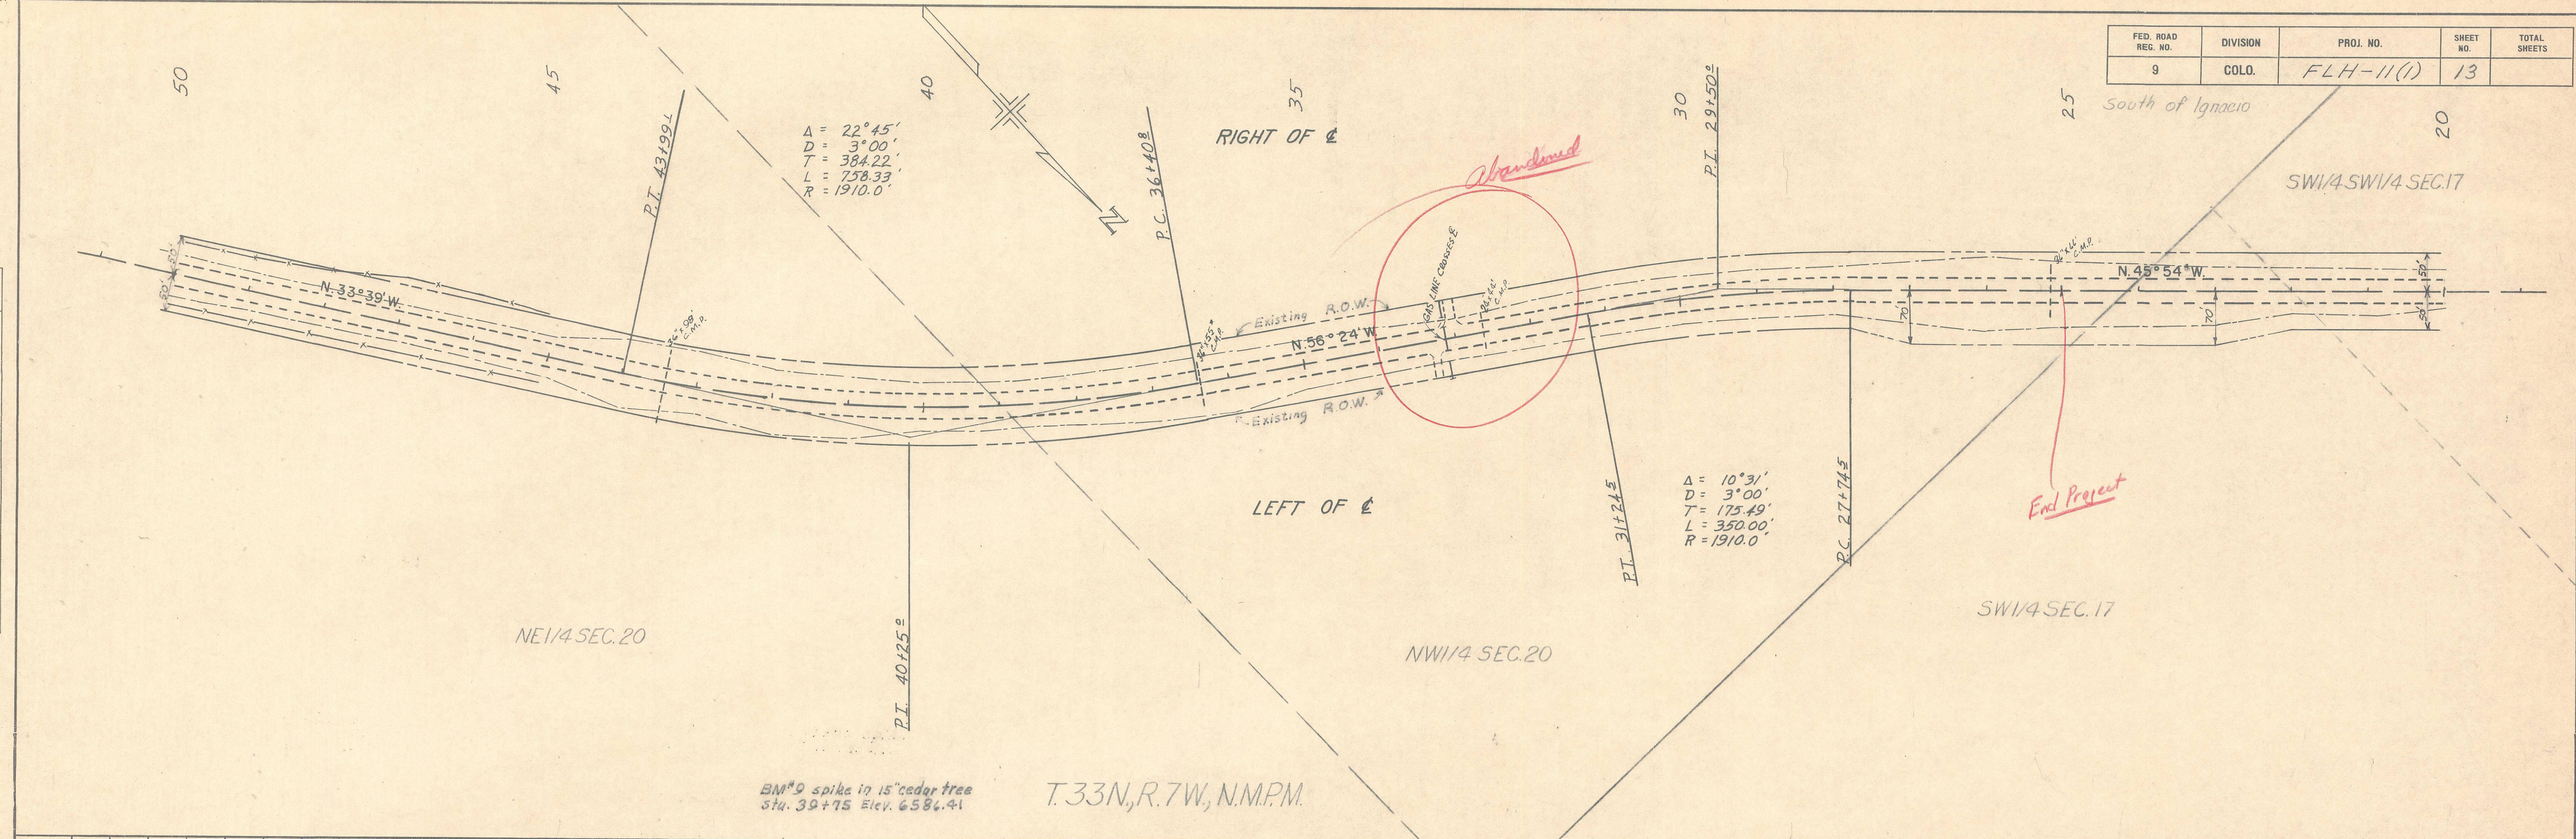

South of Ignacio

