

COLORADO DEPARTMENT OF HIGHWAYS

PLAN AND PROFILE OF PROPOSED FEDERAL AID PROJECT NO. F004-1(21) STATE HIGHWAY NO. 1 ADAMS COUNTY

INDEX OF SHEETS

SHEET NO.

1. TITLE SHEET
2. TABULATION OF PROPERTIES
- 3-5. ALIGNMENT PLAN AND PROFILE SHOWING
RIGHT OF WAY
- 6-7. OWNERSHIP MAP

FEDERAL ROAD REGION NO.	DIVISION	PROJ. NO.	SHEET NO.	TOTAL SHEETS
9	COLORADO	F004-1(21)	1	7

RIGHT OF WAY

REVISIONS		
NO.	DATE	DESCRIPTION
1-23-59		Begin & End Sta.
8-12-59		R.O.W. Sta.

CONVENTIONAL SIGNS


CENTER LINE	PLAN SHEET	TITLE SHEET
RIGHT OF WAY LINE	R.O.W. MARKER	
COUNTY LINE		
TOWNSHIP OR RANGE LINE		
LAND LINES	SECTION LINE	1/4 SECTION LINE
RAILROAD	TITLE SHEET	PLAN SHEET
BARBED WIRE FENCE		
COMBINATION WIRE FENCE		
SNOW FENCE		
TELEPHONE & TELEGRAPH LINES		
POWER LINE		
DETOUR		
PRESENT ROAD (Plan Sheets)		

SCALES OF ORIGINAL DRAWINGS

ON PLAN,	1 IN.	100 FT.
ON PROFILE,	1 IN.	100 FT. HORIZONTAL
	1 IN.	10 FT. VERTICAL

GRADE LINE ON PROFILE IS SHOWN AS GRADE OF FINISHED ROAD
GROSS LENGTH OF PROJECT
NET LENGTH OF PROJECT

RIGHT OF WAY

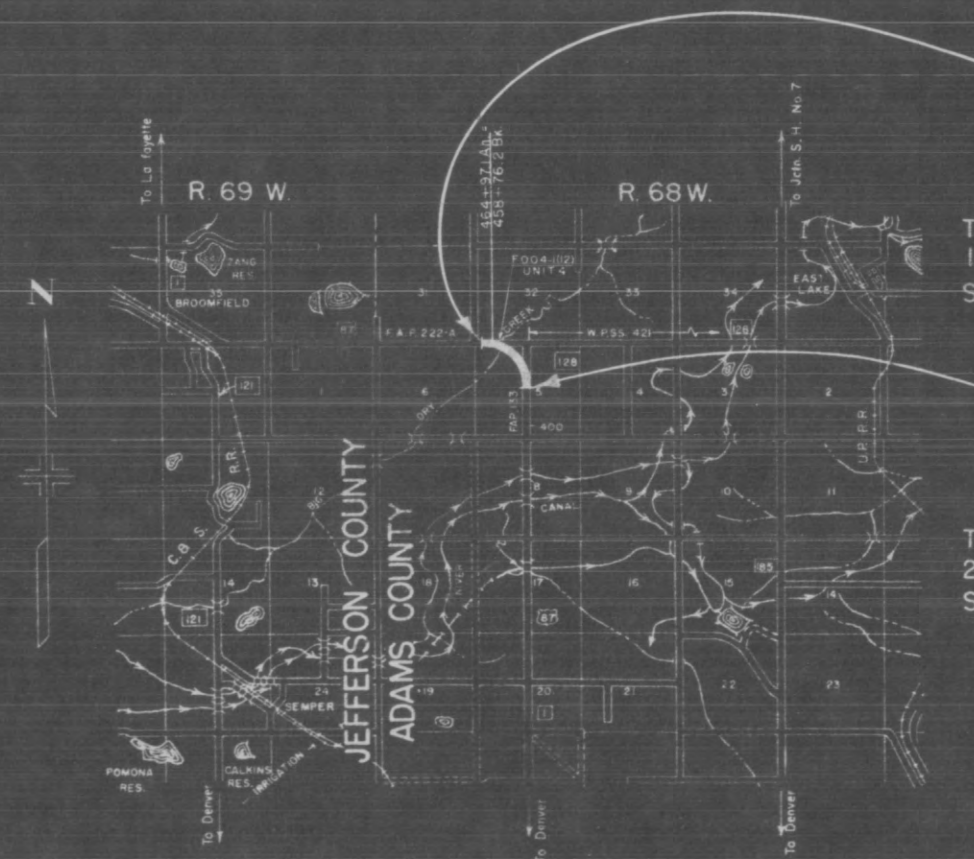

STA. 480+72.8 END R.O.W. F004-1(21) =
STA. 465+44.1 END CONST. F004-1(21) =
STA. 465+44.1 ON FAP 222-A

STA. 424+59.6 BEGIN R.O.W. F004-1(21) =
STA. 431+13.3 BEGIN CONST. F004-1(21) =
STA. 431+13.3 ON FAP 133

Scale in Miles

PROJ. F 004-1(21)

RIGHT OF WAY	REVISIONS		
	2-11-59	5 Rev. added 5-B	RE
REMARKS	3-17-59	name change I, IA	RE

REVISIONS		
1-23-59	BEGIN STA.	REC
1-27-59	DARKEN PROP. LINE	FCM
3-17-59	name change 1, 1A	REC
8-12-59	Begin R.O.W. Stb.	REC
9-21-59	R.O.W. Note	REC

FED. ROAD DIST. NO.	DIST.	PROJ. NO.	SHEET NO.	TOTAL SHEETS
9	COLO.	F004-1 (21)	3	

RIGHT OF WAY

S.W. 1/4, Sec. 5
T. 2 S., R. 68 W.

N.W. 1/4, Sec. 5
T. 2 S., R. 68 W.

116th AVE

STA 424 + 59.6
BEGIN R.O.W. F004-1(21)

③ Ethel M. Jackson
Broomfield, Colorado

STA. 431+133 Begin Const. F004-1(21)
431+133 FAP 133
 $\theta_s = 3^\circ 30'$
 $L_s = 200.0'$
 $LT = 133.36'$
 $ST = 66.69'$
 $N 01^\circ 08' W 195.4'$


① I-A
R. A. Furbush

② Harold Bruchez
Broomfield, Colorado

Note:
1/4 Sec. Line Not to Scale



Detail
Showing ties between
Survey Line and North
and South Center Line
of Sec. 5.

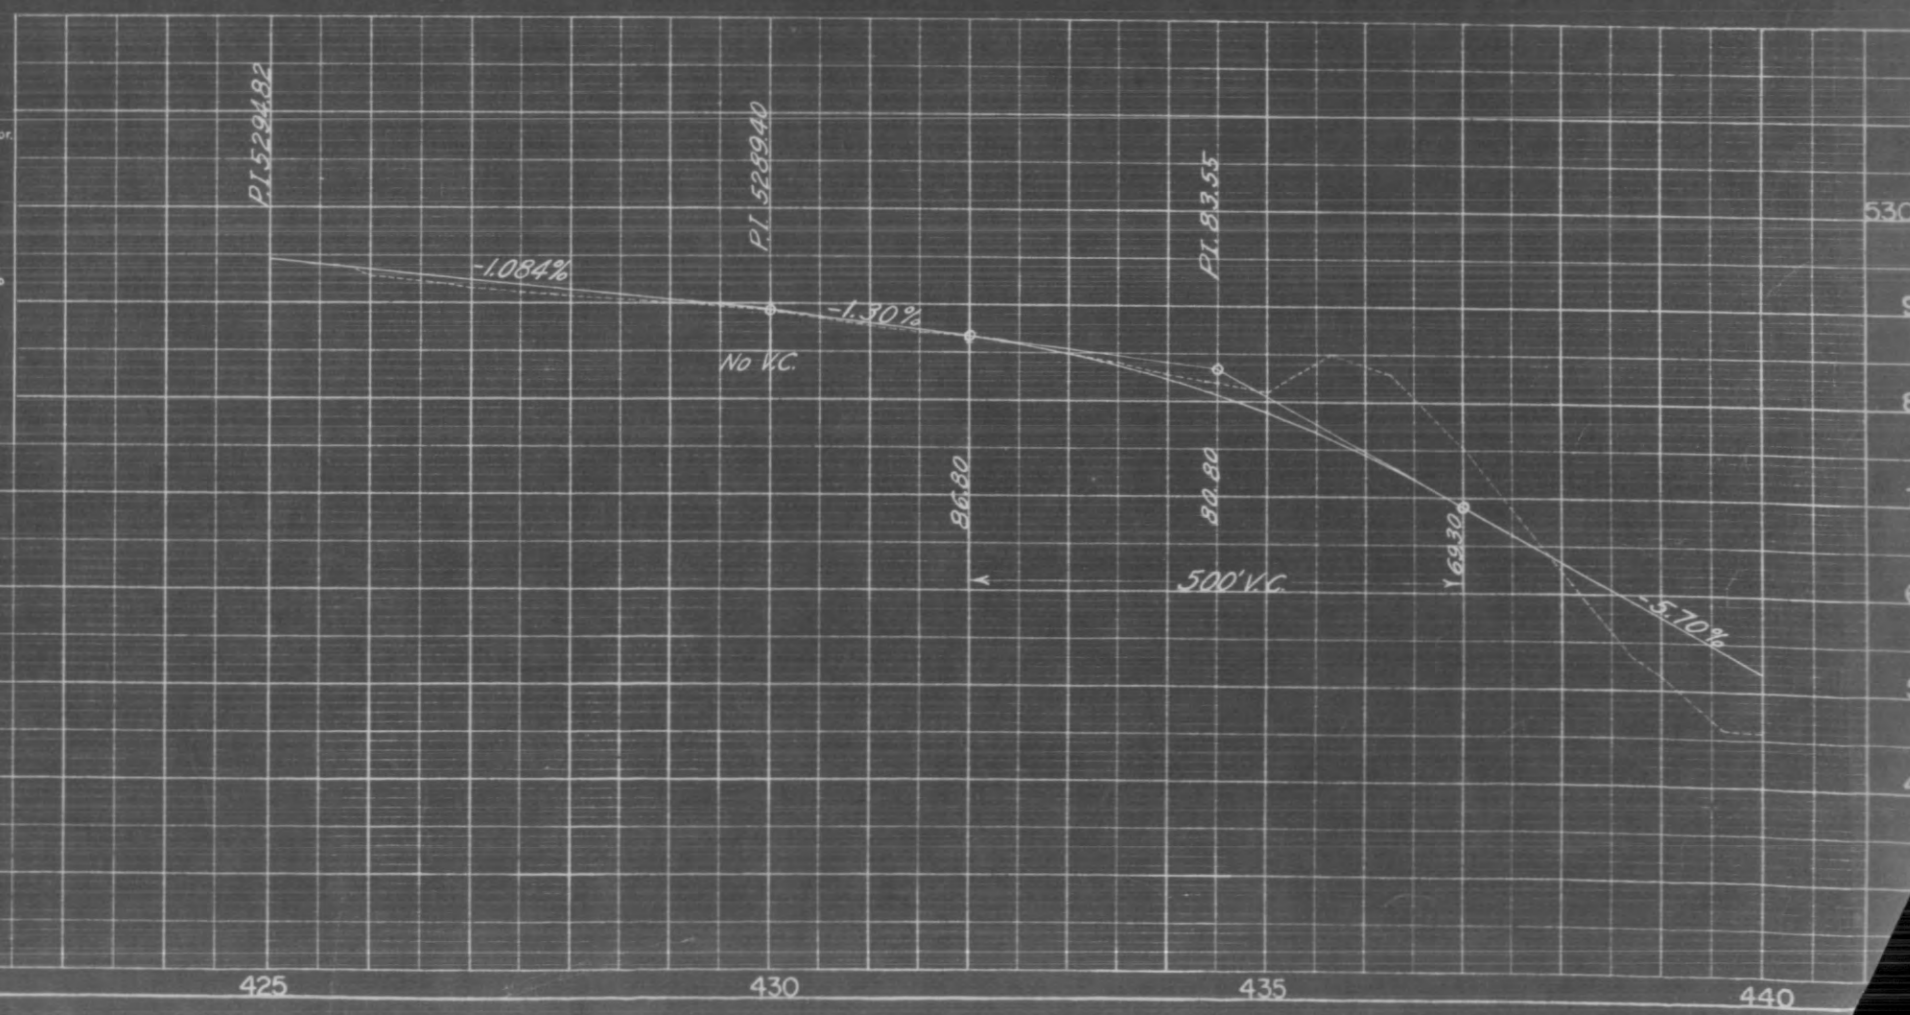

Emb. Factor
Excavation
Embankment
Emb. X Factor
Borrow
Sta. Yd. O. H.
Yd. M. O. H.
Borrow Source

Note:
1/4 Sec. Line Not to Scale



NE 1/4 Sec. 5
T. 2 S., R. 68 W.

NW 1/4 Sec. 5
T. 2 S., R. 68 W.

FED. ROAD DIST. NO.	DIST.	PROJ. NO.	SHEET NO.	TOTAL SHEETS
9	COLD.	F 004-1 (21)	4	

RIGHT OF WAY

REVISIONS		
REV.	DATE	DESCRIPTION
1-23-59	End Sta.	REV.
2-11-59	5 Rev.	REV.
4-7-59	S.H. No. 1	REV.
8-12-59	End Const.	REV.
9-21-59	R.O.W. Note	REV.

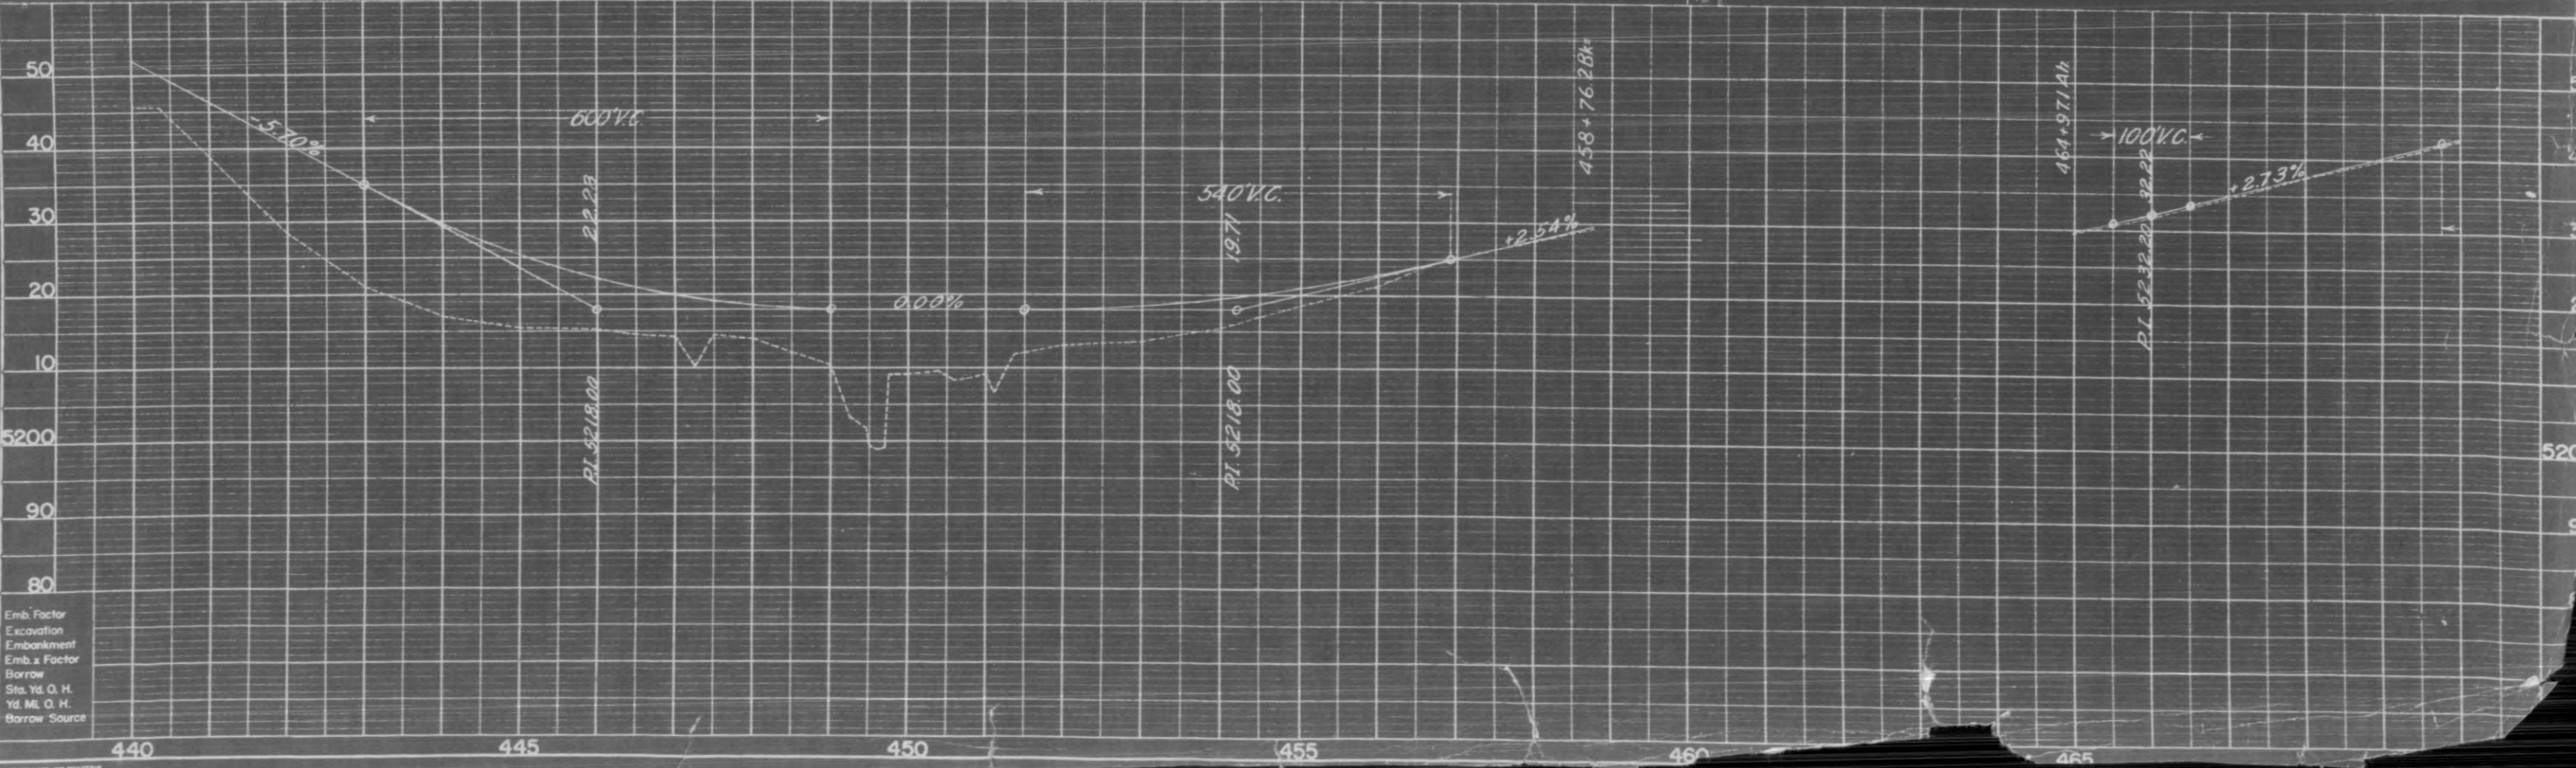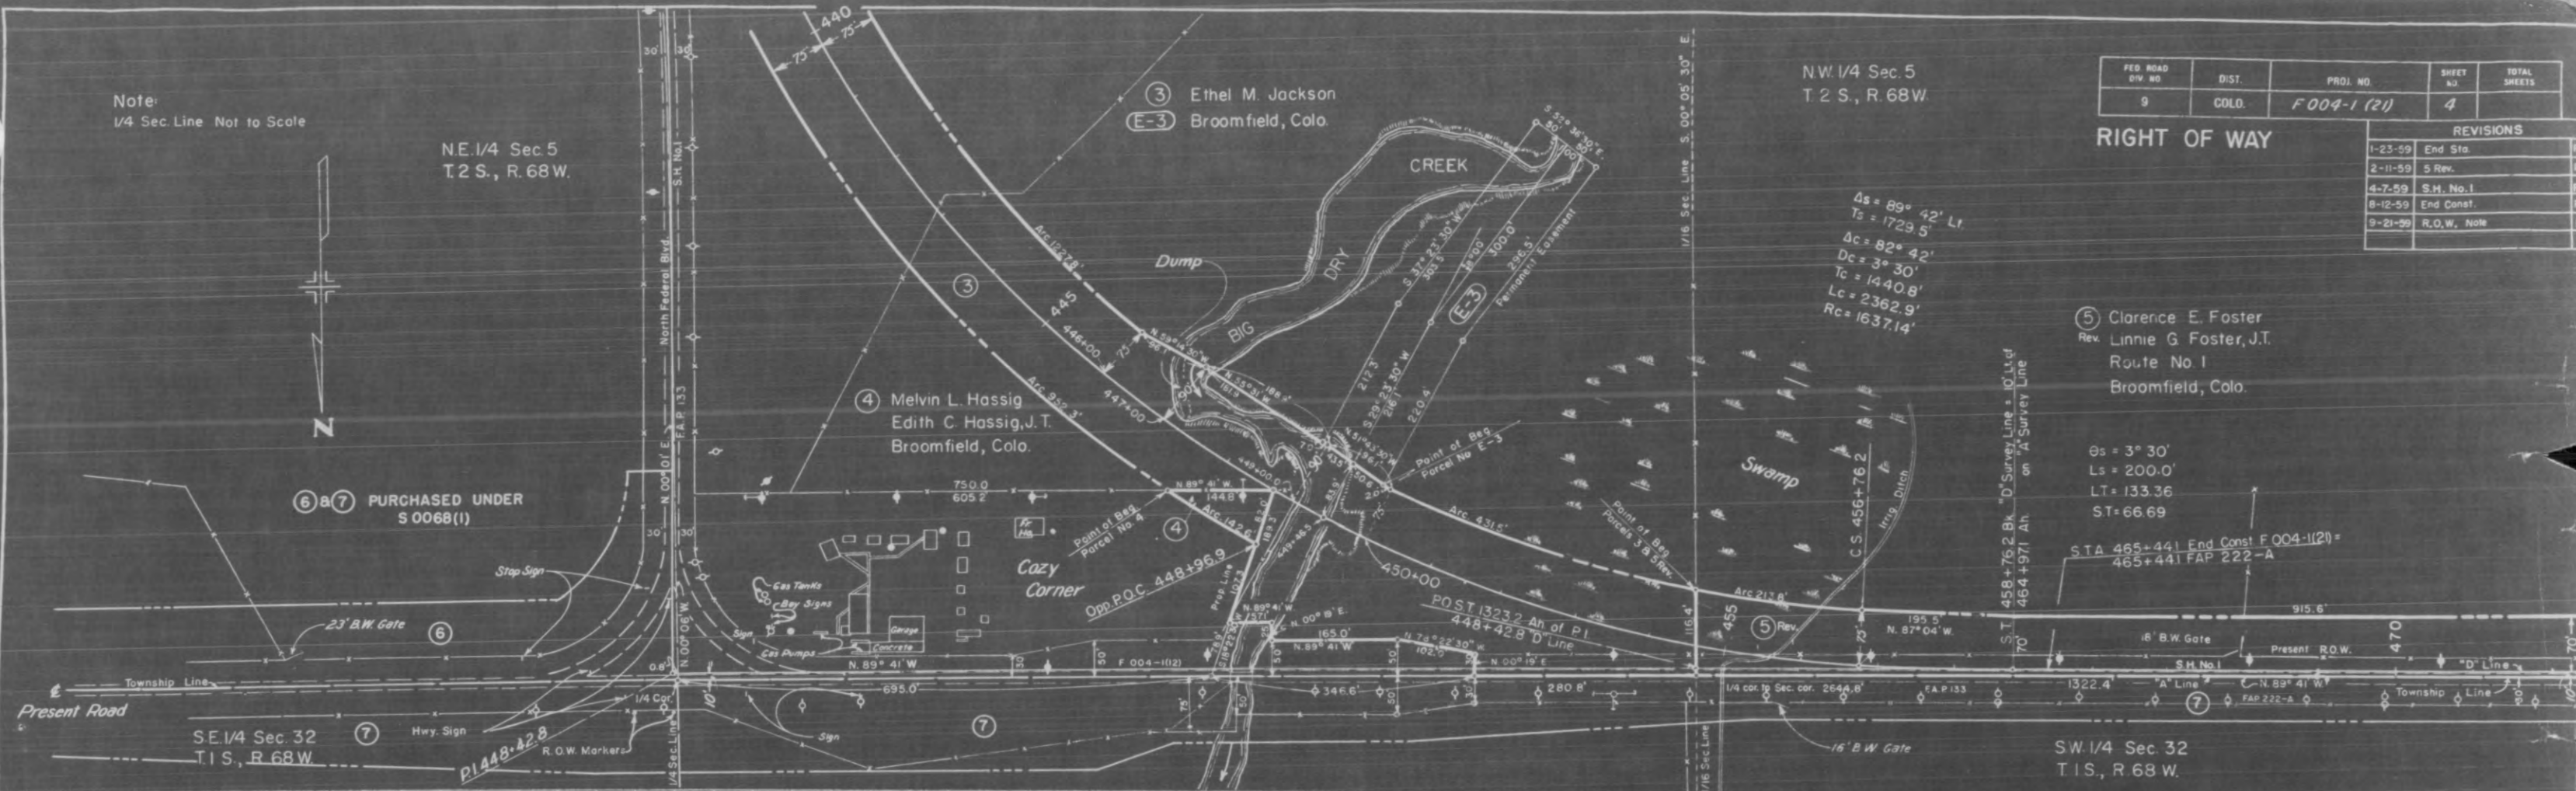

Emb. Factor
Excavation
Embankment
Emb. a Factor
Borrow
Sta. Yd. Q. H.
Yd. Ml. Q. H.
Borrow Source

N.W. 1/4 Sec. 5
T. 2 S., R. 68 W.

NE 1/4 Sec. 6
T. 2 S., R. 68 W.

FED. ROAD DIV. NO.	DIST.	PROJ. NO.	SHEET NO.	TOTAL SHEETS
9	COLO.	F004-1 (21)	5	

REVISIONS		
2-11-59	5 Rev., added 5B	REC
8-12-59	End R.O.W. Sta.	REC
9-21-59	Per 7	REC
12-23-60	Rev. equation	RC


RIGHT OF WAY

NW 1/4 Sec. 6
T. 2 S., R. 68 W.

SW 1/4 Sec. 31
T. 1 S., R. 68 W.

PLAN	DATE
SURVEYED	
PLATTED	
NOTED	
BY	


PROFILE	DATE
SURVEYED	
PLATTED	
NOTED	
BY	

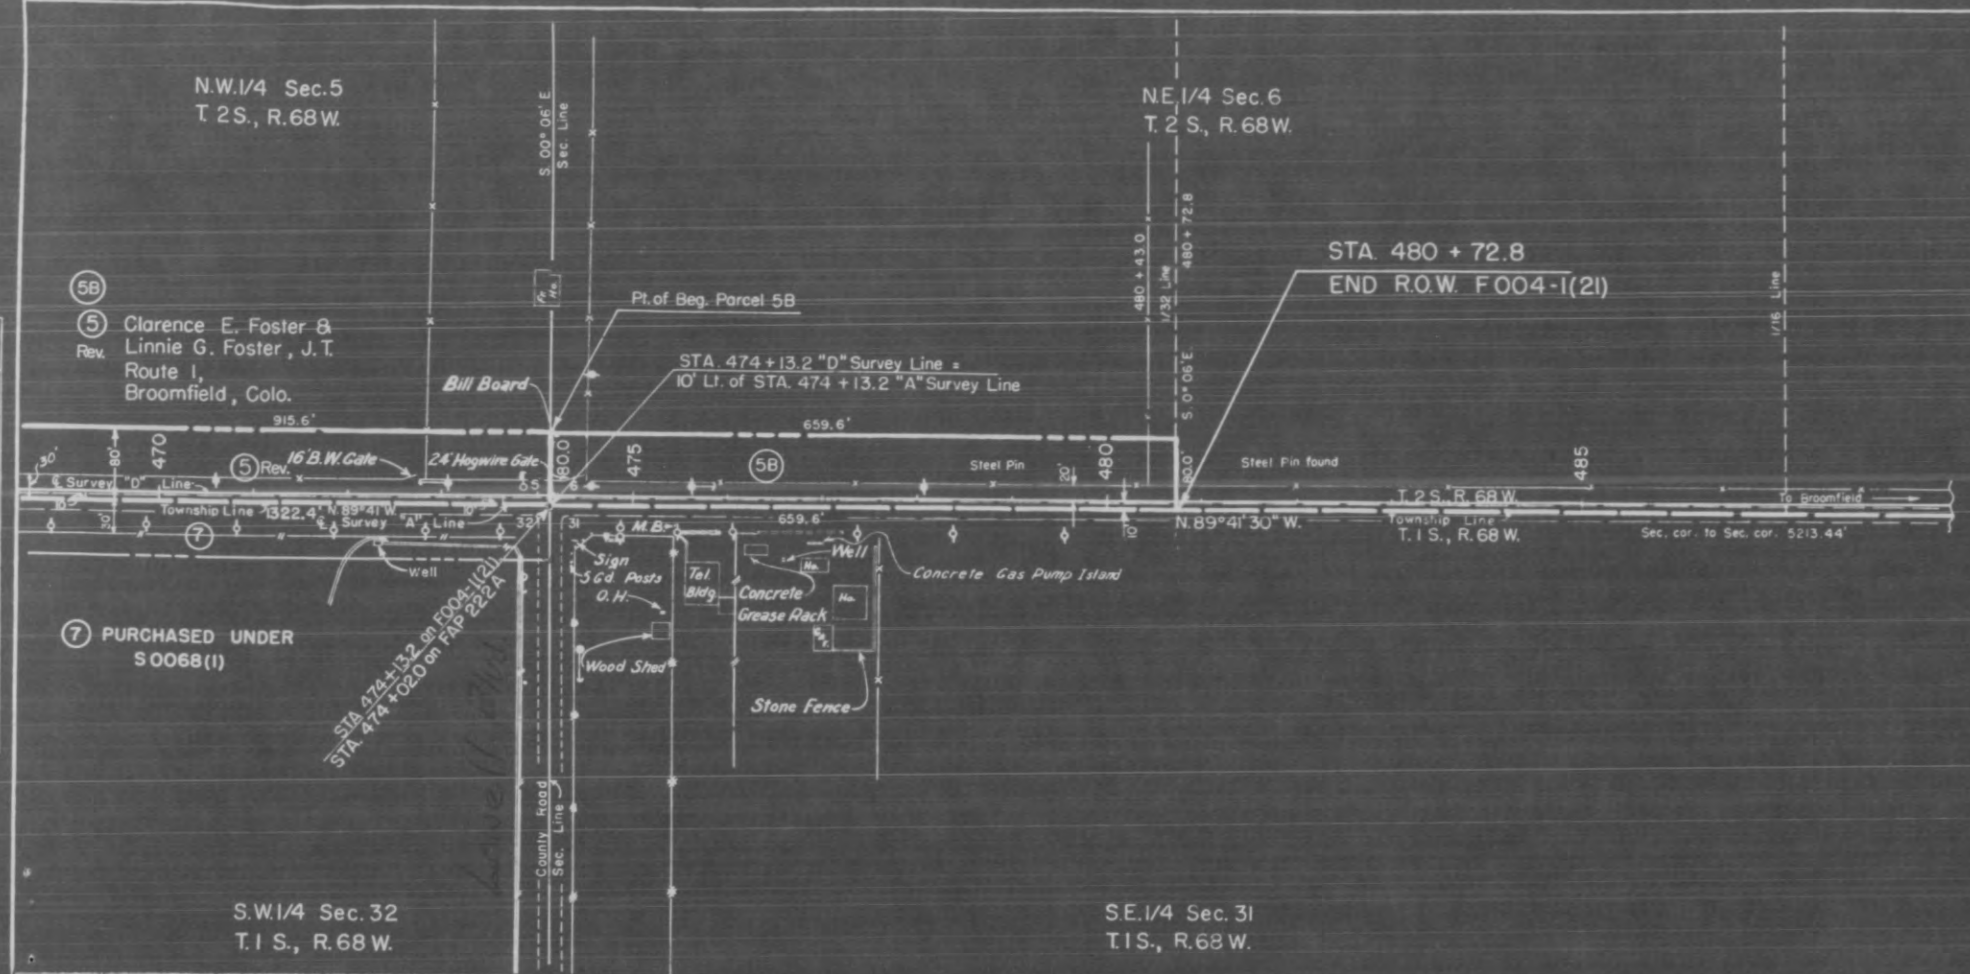

Emb. Factor
Excavation
Embankment
Emb. x Factor
Borrow
Sto. Yd. O. H.
Yd. Ml. O. H.
Borrow Source

FEDERAL ROAD DIVISION NO.	DISTRICT	PROJ. NO.	SHEET NO.	TOTAL SHEETS
5	COLORADO	FOO4-1(2)	6	

REVISIONS	
2-11-59	5 Rev., Rev. "A" Line
3-17-59	name change 1, 1A
8-12-59	Begin & End Sta.

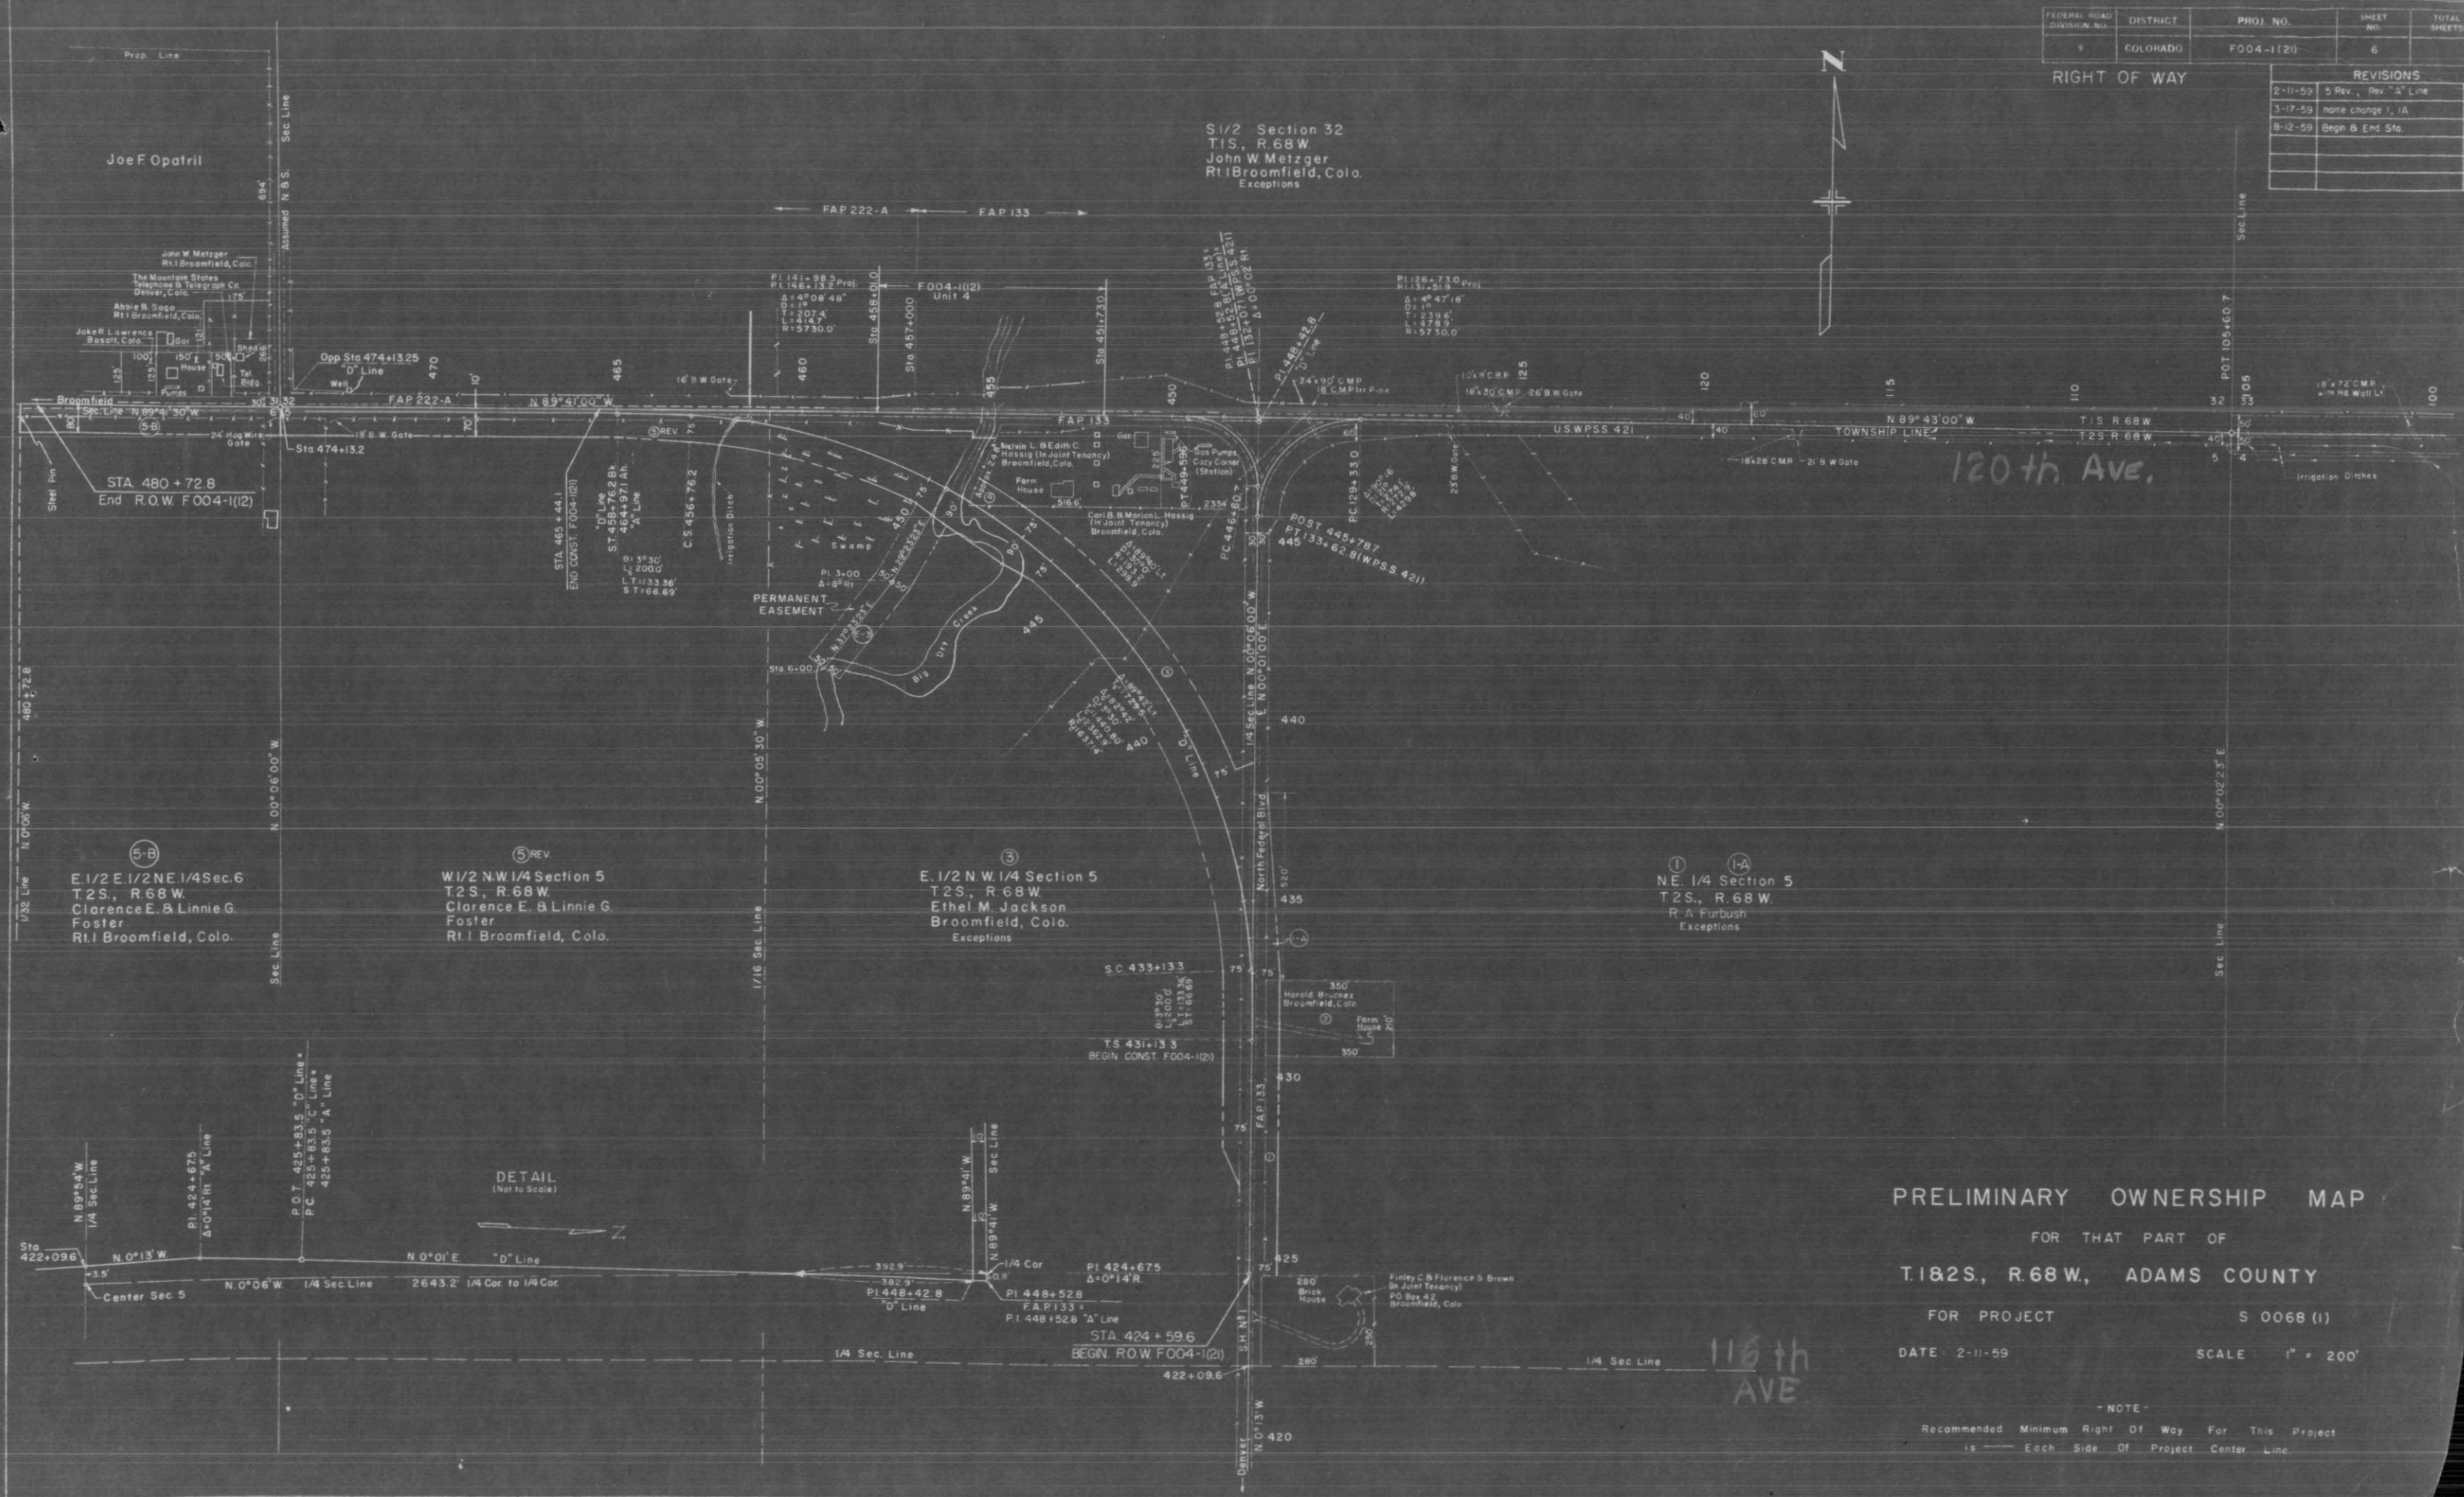

PRELIMINARY OWNERSHIP MAP
FOR THAT PART OF
T.182S, R.68W, ADAMS COUNTY
FOR PROJECT S 0068 (1)
DATE: 2-11-59 SCALE: 1" = 200'

NOTE:
Recommended Minimum Right Of Way For This Project
is Each Side Of Project Center Line.

REVISIONS		
2-11-59	Rev. "A" Line	REC
3-17-59	name change	REC

FED ROAD DIST NO	STATE	PROJECT NO	SHEET NO	TOTAL SHEETS
3	COLO	F 004-1 (21)	7	

RIGHT OF WAY



Note:
Recommended Minimum Right Of Way Width For This Project is — Each Side of Center Line. Exceptions