

COLORADO DEPARTMENT OF HIGHWAYS

PLAN AND PROFILE OF PROPOSED FEDERAL AID PROJECT NO. F 013 - 1 (3) STATE HIGHWAY NO. 102 YUMA COUNTY RIGHT OF WAY

SCALES OF ORIGINAL DRAWINGS

ON PLAN, 1 IN. = 100 FT.
ON PROFILE, 1 IN. = 100 FT. HORIZONTAL
1 IN. = 10 FT. VERTICAL
GRADE LINE ON PROFILE IS SHOWN AS GRADE OF FINISHED ROAD
GROSS LENGTH OF PROJECT } 88,544.20' = 16.764 MI.
NET LENGTH OF PROJECT }

FEDERAL ROAD DIVISION NO.	DISTRICT	PROJ. NO.	SHEET NO.	TOTAL SHEETS
9	COLORADO	F 013 - 1 (3)	1	


RIGHT OF WAY Rev. 8-5-57 A.A.H.

CONVENTIONAL SIGNS

CENTER LINE
RIGHT OF WAY LINE
COUNTY LINE
TOWNSHIP OR RANGE LINE
LAND LINES
SECTION LINE
1/4 SECTION LINE
1/16 SECTION LINE
BARBED WIRE FENCE
COMBINATION WIRE FENCE
SNOW FENCE
TELEPHONE & TELEGRAPH LINES
POWER LINE
PRESENT ROAD (Plan Sheets)

INDEX OF SHEETS

SHEET NO. 1 TITLE SHEET
2A - 2C TABULATION SHEETS
4 - 32 PLAN AND PROFILE SHEETS
33 - 38 OWNERSHIP MAPS

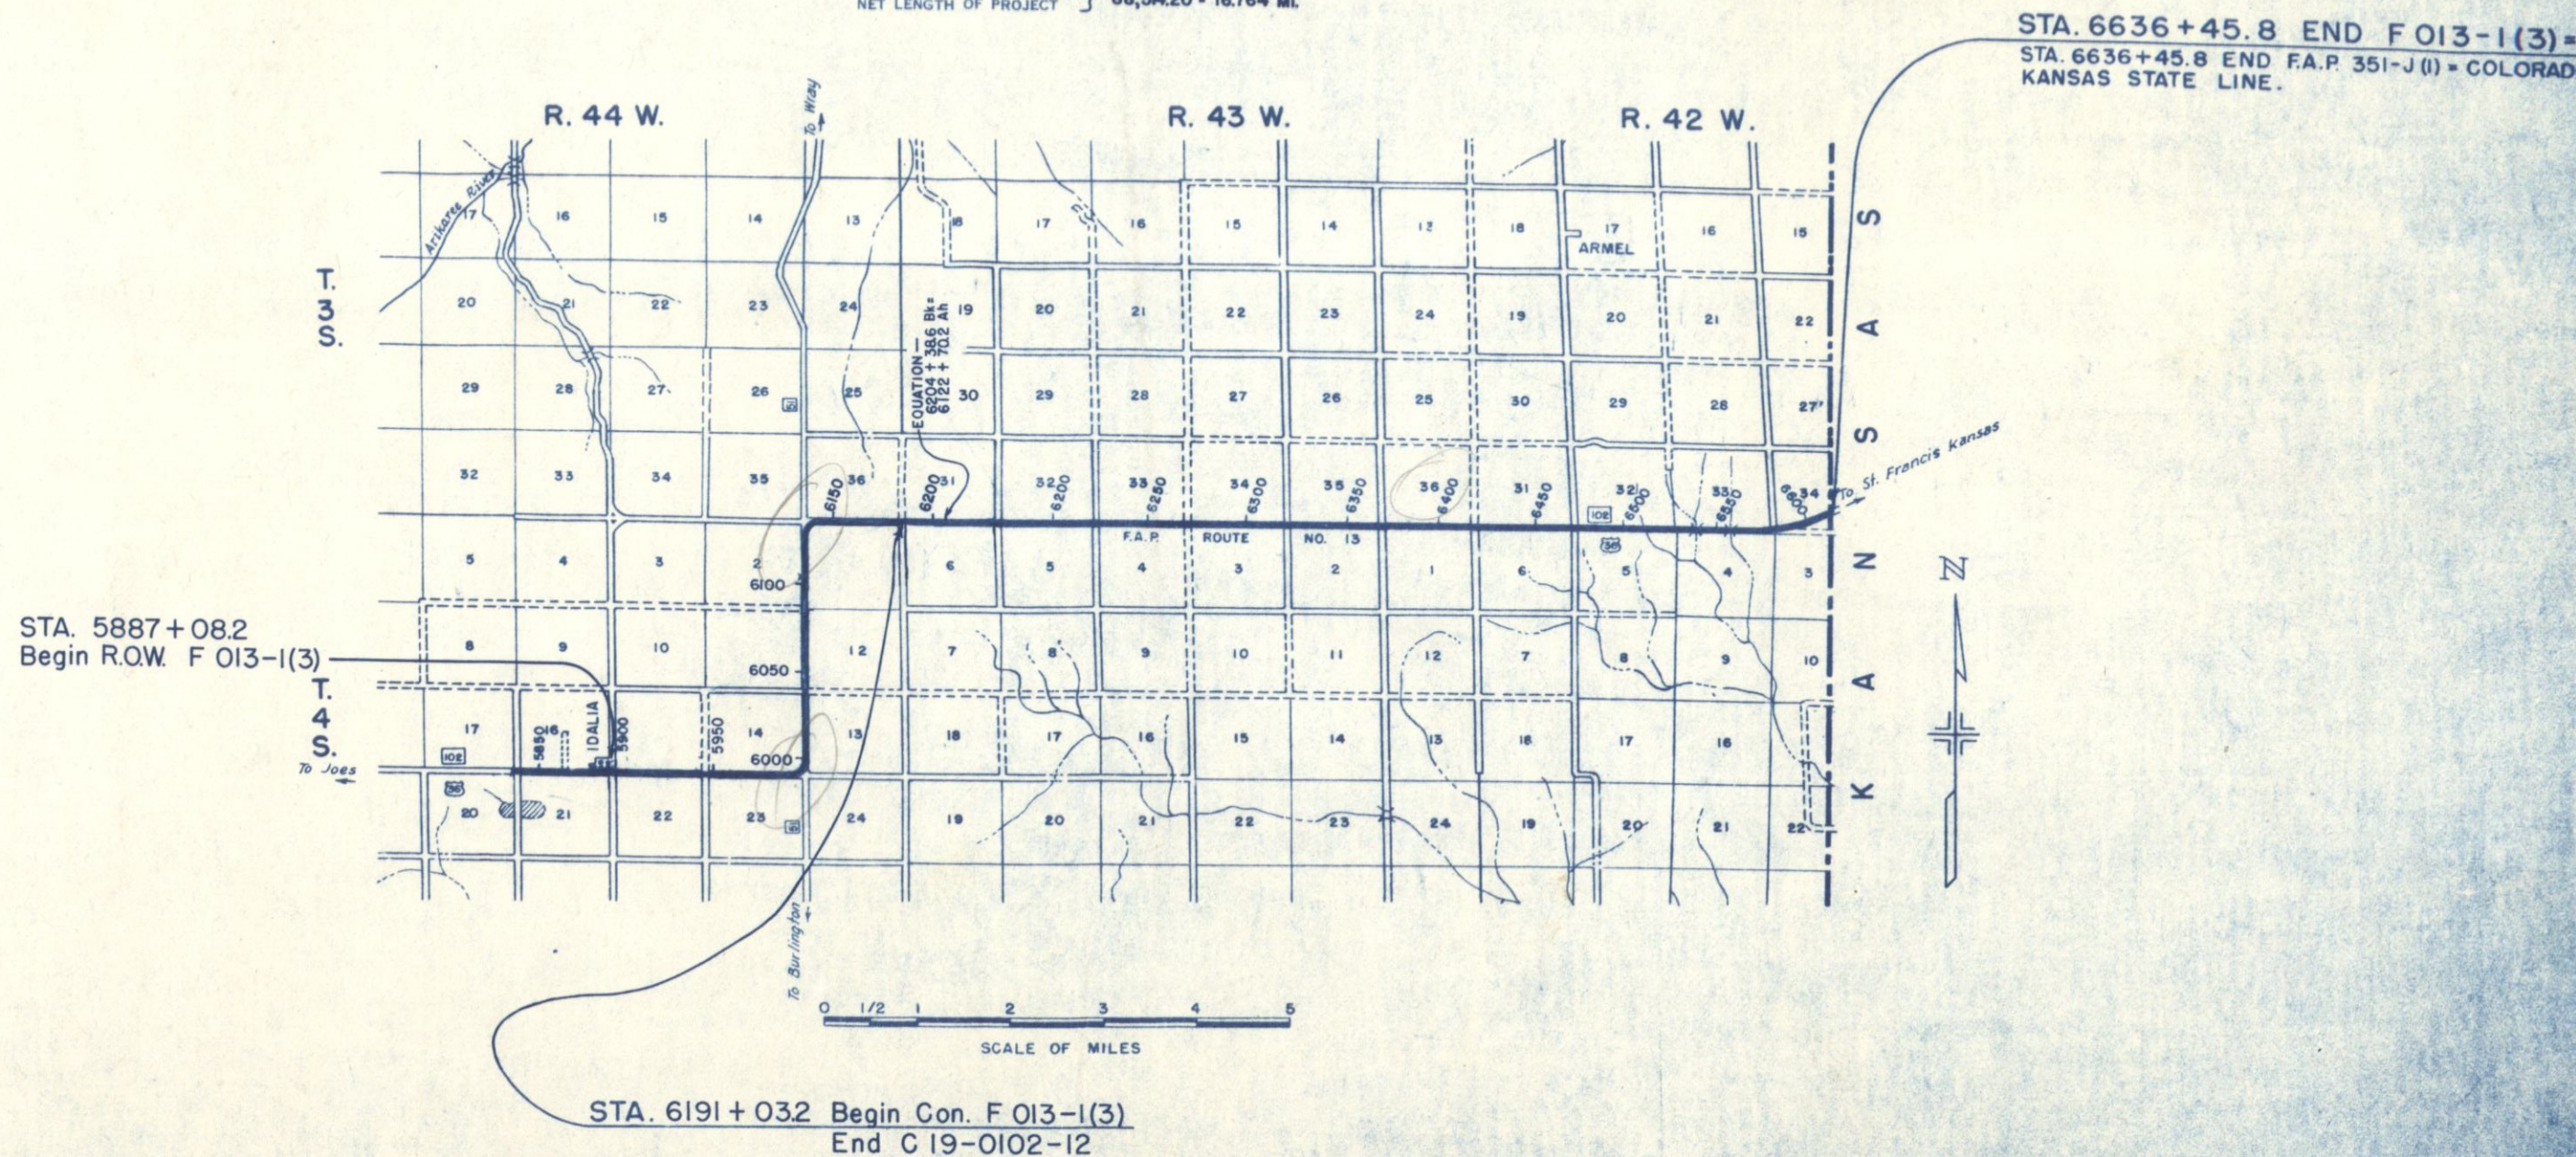

R.O.W. TABULATION OF PROPERTIES IN YUMA

COUNTY S.H. No. 102 PROJ. F 013-1 (3)

FEDERAL ROAD DIVISION NO.	DISTRICT	PROJ. NO.	SHEET NO.	TOTAL SHEETS
9	COLORADO	F-013-1(3)	2-A	

RIGHT OF WAY Rev. 8-5-57 A.A.H.

PARCEL NO.	OWNER	ADDRESS	LOCATION	AREA IN ACRES						REMARKS	NO.
				PARCEL	TO BE ACQUIRED						
39	1	MARGARET JANE PYLE (NOW CLARKE)	% GENE WARNER WRAY, COLO.	T.4 S., R. 44 W. N1/2 NW1/4 Sec. 21	4.776	2.256					
40	2	EDWARD RAMSEIER		N1/2 NE 1/4 Sec. 21	3.472	1.650					
41	3	J. KENNETH CONRAD & MARGUERITE CONRAD	WRAY, COLO.	SW1/4 SW1/4 Sec. 16	2.322	1.33					
42	4	GEORGE W. WINGFIELD	IDALIA, COLO.	S1/2 S1/2 Sec. 16	3.308	1.948					
43	5	W. F. WILCOXEN & ELLA V. WILCOXEN	IDALIA, COLO.	SW1/4 SE1/4 Sec. 16	0.718	0.421					
44	6	MARTIN E. STUTHEIT	IDALIA, COLO.	SW1/4 SE1/4 Sec. 16	0.021	0.021					
45	6A	MRS MARTIN E. STUTHEIT	IDALIA, COLO.	SE1/4 SE1/4 Sec. 16	0.050	0.050					
46	7	CORINNE PETERSON & CARL O. PETERSON	WRAY, COLO.	SE1/4 SE1/4 Sec. 16	0.005	0.005					
47	8	BOARD OF TRUSTEES FOR THE ST. PAUL CHURCH EVANGETICAL ASSOCIATION	IDALIA, COLO.	SE1/4 SE1/4 Sec. 16	0.032	0.032					
48	9	JOHN C. HUGHEY		SE1/4 SE1/4 Sec. 16	0.034	0.034					
49	10	CORINNE PETERSON & CARL O. PETERSON	WRAY, COLO.	SE1/4 SE1/4 Sec. 16	0.005	0.005					
50	11	ROSE BEECHLEY	IDALIA, COLO.	SE1/4 SE1/4 Sec. 16	0.032	0.032					
51	12	CORINNE PETERSON & CARL O. PETERSON	WRAY, COLO.	SE1/4 SE1/4 Sec. 16	0.012	0.012					
52	13	METROPOLITIAN LIFE INSURANCE CO.		SE1/4 SE1/4 Sec. 16	0.046	0.046					
53	14	BRENNAN CORINNE PETERSON & CARL O. PETERSON	WRAY, COLO.	SE1/4 SE1/4 Sec. 16	0.037	0.037					
	15	J. W. LENTZ aKa J. WILLIAM LENTZ	1042 SO. UNIVERSITY DENVER, COLO.	S1/2 S1/2 Sec. 15	10.970	6.360					
	15-A	RON ASHLIMAN		SW1/4 SW1/4 Sec. 15	0.097	0.097					
	16	J. W. LENTZ	1042 SO. UNIVERSITY DENVER, COLO.	N1/2 N1/2 Sec. 22	6.570	1.696					
	17	DELETED									
	18	H. E. FLICK & RUTH A. FLICK	IDALIA, COLO.	S1/2 Sec. 14	25.621	18.092					
	19	CARL HELLING	IDALIA, COLO.	W1/2 W1/2 Sec. 13	12.221	6.080					

R.O.W. TABULATION OF PROPERTIES IN YUMA

COUNTY S.H.No. 102 PROJ. F013-1 (3)

FEDERAL ROAD DIVISION NO.	DISTRICT	PROJ. NO.	SHEET NO.	TOTAL SHEETS
9	COLORADO	F 013-1 (3)	2-B	

RIGHT OF WAY

PARCEL NO.	OWNER	ADDRESS	LOCATION	AREA IN ACRES						REMARKS
				TOTAL LAND IN TRACT	TO BE ACQUIRED					
			T.4 S., R.44 W. NE 1/4 NE 1/4 Sec. 14		0.063 0.029					
20	CARL HELLING	IDALIA, COLORADO								
21	DELETED									
22	MABLE F. PINKARD	WRAY, COLO.	W 1/2 SW 1/4 Sec. 12		6.795 3.669					
23	KATIE BODEN	984 SO. HIGH DENVER, COLO.	W 1/2 NW 1/4 Sec. 12		6.138 3.074					
24	CASSIUS M. DUTTON (DECEASED) %o WALTER L. GRUTTER, ATTORNEY	WRAY, COLO.	E 1/2 NE 1/4 Sec. 11		2.968 1.104					
25	CASSIUS M. DUTTON (DECEASED) %o WALTER L. GRUTTER, ATTORNEY	WRAY, COLO.	SE 1/4 SE 1/4 Sec. 2		0.063 0.029					
26	MABLE F. PINKARD	WRAY, COLO.	W 1/2 SW 1/4 Sec. 1		6.131 2.603					
27 Rev.	KATIE BODEN	984 SO. HIGH DENVER, COLO.	NW 1/4 Sec. 1		17.905 7.312					
28	RALPH BOWMAN	WRAY, COLO.	NE 1/4 NE 1/4 Sec. 1		0.063 0.029					
29	GEORGE W. WINGFIELD & ETHEL F. WINGFIELD	IDALIA, COLO.	T.3 S. R.44 W. S 1/2 SE 1/4 Sec. 36		6.671 4.245					
29A	CHESTER WHOMBLE	WRAY, COLO.	S 1/2 SW 1/4 Sec. 36 T.4 S., R.44 W.		6.752 4.245					
30	MARGUERITE ROBERTS CONRAD & KENNETH CONRAD	WRAY, COLO.	NW 1/4 NW 1/4 Sec. 6		0.063 0.029					
31	MARGUERITE ROBERTS CONRAD & KENNETH CONRAD	WRAY, COLO.	NE 1/4 NE 1/4 Sec. 6		0.033 0.029					
32	CARL O. PETERSON	WRAY, COLO.	N 1/2 NW 1/4 Sec. 5		3.628 0.028					
33	GENEVIEVE E. DUTT	4007 OVID AVE. DES MOINES IOWA	NE 1/4 NE 1/4 Sec. 5		0.063 0.029					
34	LOIS E. WALZ	ST. FRANCIS, KANSAS	NW 1/4 NW 1/4 Sec. 4		0.072 0.029					
35	LOIS E. WALZ	ST. FRANCIS, KANSAS	NE 1/4 NE 1/4 Sec. 4		0.098 0.052					
36	LOIS E. WALZ	ST. FRANCIS, KANSAS	NW 1/4 NW 1/4 Sec. 3		0.029 0.029					
37	LOIS E. WALZ	ST. FRANCIS, KANSAS	NE 1/4 NE 1/4 Sec. 3		0.063 0.029					
38	HOLLIS D. OBERG	BEECHER ISLAND, COLO.	NW 1/4 NW 1/4 Sec. 2		0.086 0.029					
39	ERNA BRUEGGEMAN, ADMINISTRATRIX OF THE ESTATE OF FRED BRUEGGEMAN	WRAY, COLO.	NW 1/4 NE 1/4 Sec. 2		0.052 0.029					
40	CARL E. BUSBY	WRAY, COLO.	NE 1/4 NE 1/4 Sec. 1		0.069 0.029					

R.O.W. TABULATION OF PROPERTIES IN YUMA

COUNTY S.H.No.102 PROJ.F013-1 (3)

RIGHT OF WAY

PARCEL NO.	OWNER	ADDRESS	LOCATION	AREA		IN ACRES		REMARKS			NO
				TOTAL LAND IN TRACT	PARCEL	TO BE ACQUIRED					
			T 3 S., R 43 W.								
41	GEORGE W. WINGFIELD	IDALIA, COLO.	SI/2 SI/2 Sec. 31		13.056	8.198					
42	KENNETH CONARD & MARGUERITE ROBERTS CONRAD	WRAY, COLO.	SI/2 SI/2 Sec. 31		5.391	1.787					
43	ELLA T. PINCKARD	IDALIA, COLO.	SI/2 SE1/4 Sec. 32		5.395	1.836					
44	ANNA E. MORGAN	3319 COTTAGE GROVE AVE.DES MOINES IA.	SI/2 SI/2 Sec. 33		10.874	3.562					
45	J. KENNETH CONRAD & MARGUERITE CONRAD	WRAY, COLO.	SI/2 SW1/4 Sec. 34		5.315	1.819					
46	EDNA MAE McINTIRE	ARMEL, COLO.	SI/2 SE1/4 Sec. 34		5.361	1.774					
47	NELL SHAVER	ARMEL, COLO.	SI/2 SW1/4 Sec. 35		5.414	1.769					
48	ERNA BRUEGGEMAN, ADMINISTRAIX OF THE ESTATE OF FRED BRUEGGEMAN	WRAY, COLO.	SI/2 SE1/4 Sec. 35		5.363	1.785					
49	G. H. KAMLA & MATILDA KAMLA	ARMEL, COLO.	SI/2 SE1/2 Sec. 36		10.806	3.574					
			T.4 S., R. 42 W.								
50	CARL E. BUSBY	WRAY, COLO	NW1/4 NW1/4 Sec. 6		0.069	0.029					
51	CARL E. BUSBY	WRAY, COLO.	NE1/4 NE1/4 Sec. 6		0.075	0.029					
52	L.A. HALL & INEZ E. HALL	ARMEL, COLO.	NE 1/4 NW1/2 Sec. 4		2.842	0.826					
53	GEORGE WILMOST KLIE	ARMEL, COLO.	NW1/4 NW 1/4 Sec. 3		1.461	0.084					
			T 3 S., R. 42 W.								
54	CARL E. BUSBY	WRAY, COLO.	SI/2 SI/2 Sec. 31		12.451	4.114					
55	W.E. SCHEIBLE	1515 N. LOCUST ST., CHILLICOTHE, MO.	SI/2 SW1/4 Sec. 32		6.209	2.718					
56	HENRY W. ABRAHAM & ELLEN A. ABRAHAM, J.T.	ARMEL, COLO.	SI/2 SW1/4 Sec. 32		6.294	2.189					
57	HENRY W. ABRAHAM	ARMEL, COLO.	SI/2 SW1/4 Sec. 33		7.208	2.626					
58	ALBERT DAN VANDYKE, EST. TANNIS O. PETERSON, TRUSTEE	807 BURLINGTON ST.	SI/2 SE1/4 Sec. 33		6.139	0.683					
59	GEORGE WILMET KILE	ARMEL, COLO.	SI/2 Sec. 34		12.227	2.652					

13056
13058
4.858
8.198

FED. ROAD DIV. NO.	DIST.	PROJ. NO.	SHEET NO.	TOTAL SHEETS
9	COLO.	F 013-1(3)	3	

RIGHT OF WAY

4 GEORGE W. WINGFIELD
IDALIA, COLO.

SW 1/4 SEC. 16
T4S., R. 44 W.

W 1/2, SW 1/4, SEC. 16
T4S, R44 W

3 J. KENNETH CONRAD
MARGUERITE CONRAD
WRAY, COLORADO

NW 1/4, SEC. 21
T4S, R44 W



Point of Beginning Parcel No. 1
126.0', North to N.W. Cor. Sec. 21

STA. 5833 + 00 BEGIN F 013 - 1 (3)

1 MARGARET JANE PVLE (CLARKE)
1/2 GENE WARNER
WRAY, COLO.

SE 1/4, SEC. 17
T4S, R44 W

NE 1/4, SE. 20
T4S, R44 W

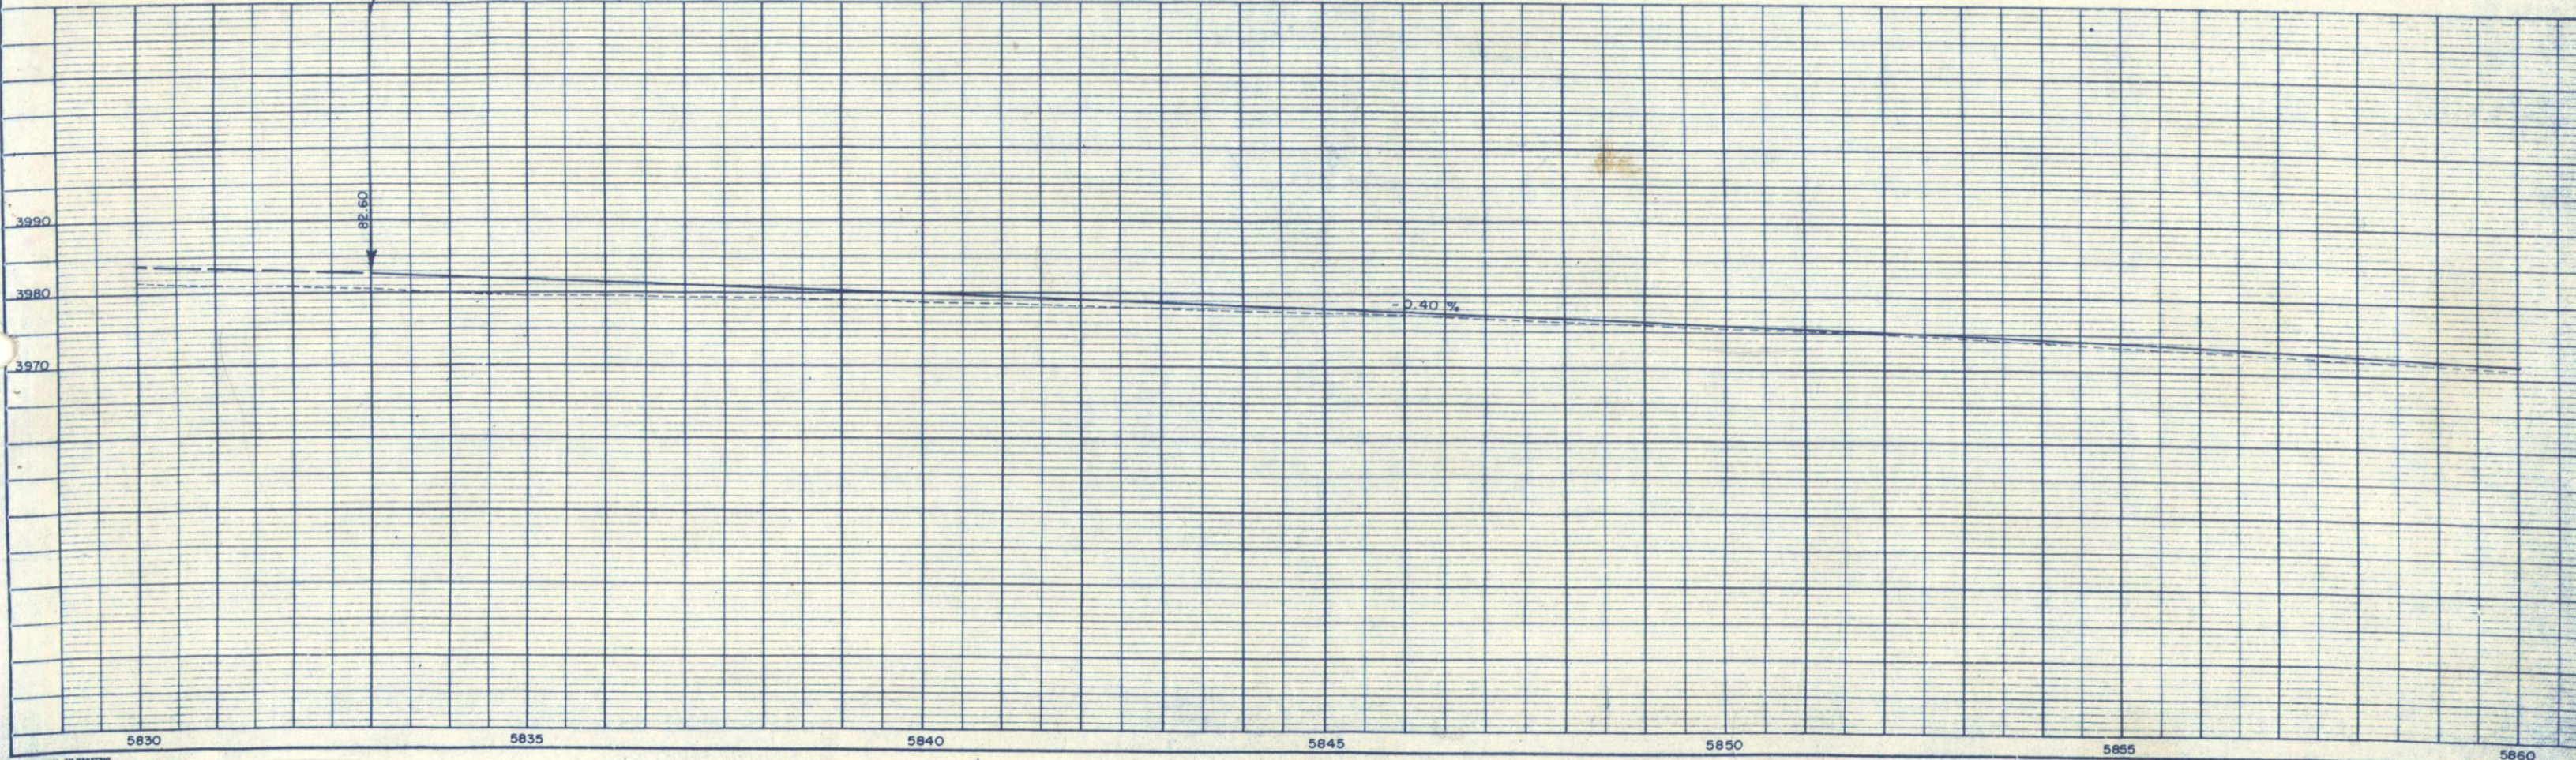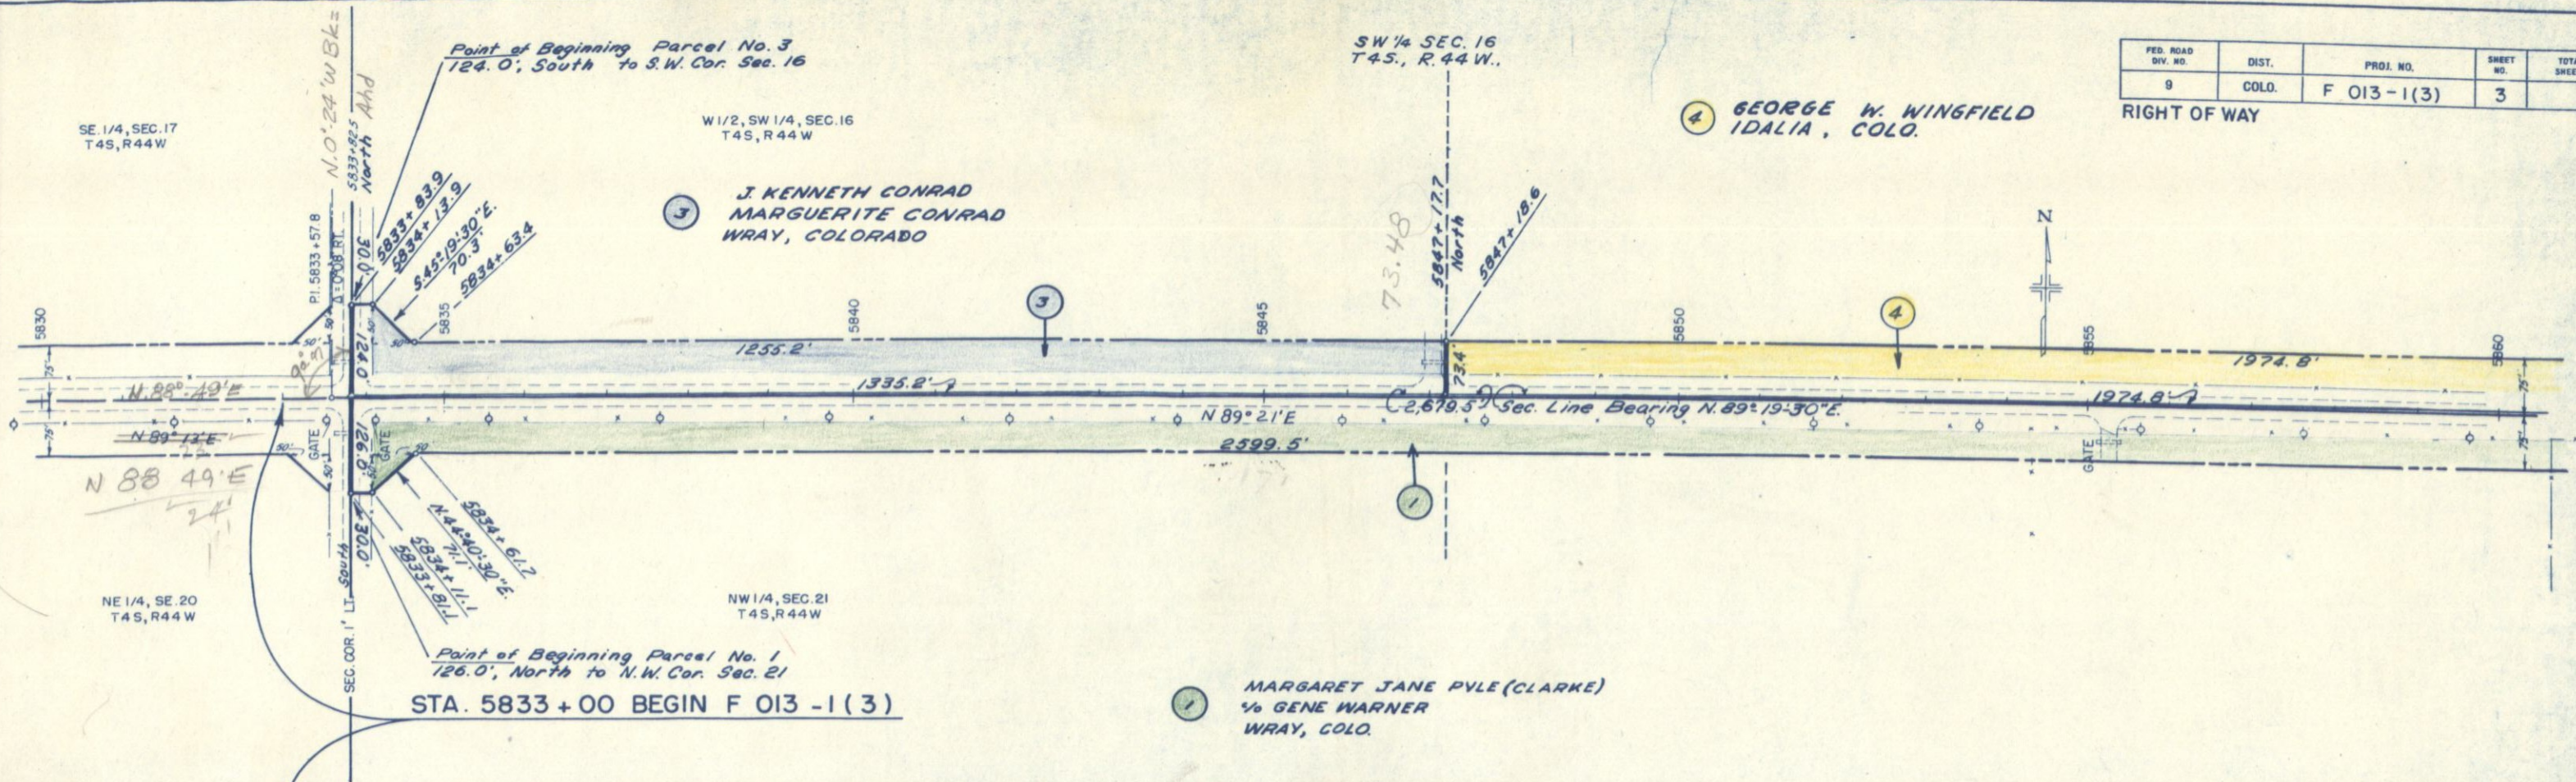

PLAN
SURVEYED
PLATTED
NOTED
BY

PROFILE
SURVEYED
PLATTED
NOTED
BY

S.E. 1/4 Sec. 16
T. 4 S., R. 44 W.

RIGHT OF WAY Rev. 8-5-57 A.A.H.

FED. ROAD DIV. NO.	DIST.	PROJ. NO.	SHEET NO.	TOTAL SHEETS
9	COLO.	F 013-1(3)	4	

4 GEORGE W. WINGFIELD
IDALIA, COLO.

5 W.F. WILCOXEN & ELLA V. WILCOXEN
IDALIA, COLO.

6 MARTIN E. STUTHEIT
IDALIA, COLO.

7 10 12 14 CORINNE PETERSON &
CARL O. PETERSON
WRAY, COLO.

8A MRS. MARTIN E. STUTHEIT
IDALIA, COLO.

Point of Beginning Parcel No. 9 & 10
600.9'; S. 86° 51' 30" E. to S.E. Cor. Sec. 16

Point of Beginning Parcel
No. 11 & 12, 441.4'; S. 85° 28' 30" E.
to S.E. Cor. Sec. 16

Point of Beginning Parcel No. 13 & 14
578° 45' 30" E., 193.7' to S.E. Cor. Sec. 15

Point of Beginning Parcels 6 & 6A
1,228.2'; S. 88° 48' 30" E. to S.E. Cor. Sec. 16

Point of Beginning Parcels 4 & 5
2,016.2'; S. 88° 36' E. to S.E. Cor. Sec. 16

Point of Beginning Parcel
No. 7 & 8, 990.3'; S. 88° 21' 30" E.
to S.E. Cor. Sec. 16

Point of Beginning Parcel No. 15
301.5'; S. 72° 35' N. to S.W. Cor.
Sec. 15

1 CLARKE

2 EDWARD RAMSEIER

3 BOARD OF TRUSTEES FOR
THE ST. PAUL CHURCH
EVANGELICAL ASSOCIATION
IDALIA, COLO.

9 JOHN C. HUGHEY

11 ROSE BEECHLEY
IDALIA, COLO.

13 METROPOLITAN LIFE
INSURANCE CO.


16 J.W. LENTZ
1042 S. UNIVERSITY BLVD.
DENVER 9, COLO.

STA. 5887 + 08.2
Begin R.O.W. F 013-1(3)

NE 1/4, SEC. 21
T. 4 S., R. 44 W.

SEC. 22
T. 4 S., R. 44 W.

NW 1/4 SEC. 21

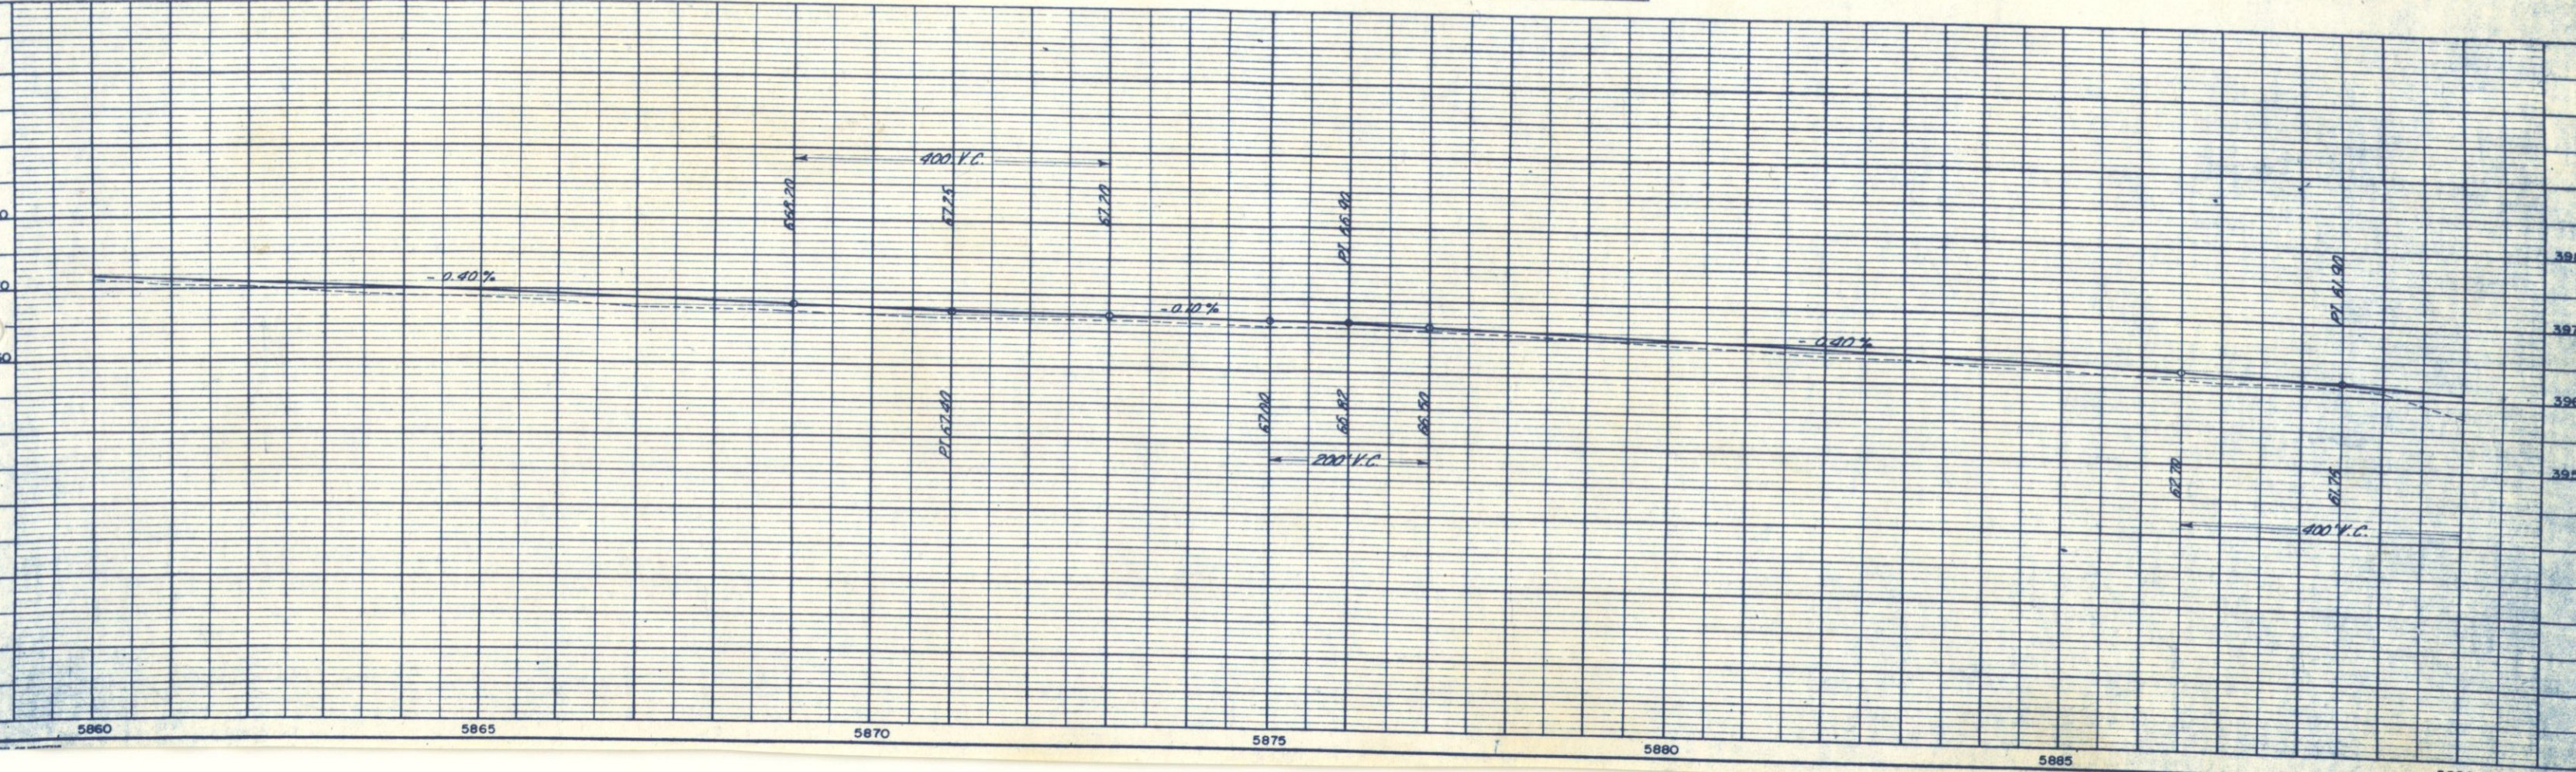

15
J.W. LENTZ, Aka.
J. WILLIAM LENTZ
1042 S UNIVERSITY BLVD.
DENVER 9, COLORADO

RIGHT OF WAY

(16) J.W. LENTZ
1042 So. University Blvd.
DENVER 9, COLORADO

N.E. 1/4, SEC. 22, T. 4 S., R. 44 W.

EMB. FACTOR
EXCAVATION
EMBANKMENT
EMB. X FACTOR
BORROW
STA. YD. O.H.
YD. MI. O.H.
BORROW SOURCE

5890

5895

5900

5905

5910

5915

5920

S.E. 1/4 SEC. 15, T. 4 S., R. 44 W.

S.W. 1/4 SEC. 14, T. 4 S., R. 44 W.

15 J.W. LENTZ, Aka.
J. WILLIAM LENTZ
1042 So. University BLvd.
DENVER 9, COLORADO

Point of Beginning Parcel No. 18
102.9 S. 1°53' E. to S.W. Cor. Sec. 14

FED. ROAD DIV. NO.	DIST.	PROJ. NO.	SHEET NO.	TOTAL SHEETS
9	COLO.	F 013-1(3)	6	

RIGHT OF WAY


18 H.E. FLICK & RUTH A. FLICK
IDALIA, COLORADO

16 J.W. LENTZ
1042 So. University BLvd
DENVER 9, COLORADO

17 MARY MOELLENBERG
IDALIA, COLORADO
DELETED

N.E. 1/4 SEC. 22, T. 4 S., R. 44 W.

N.W. 1/4 SEC. 23, T. 4 S., R. 44 W.

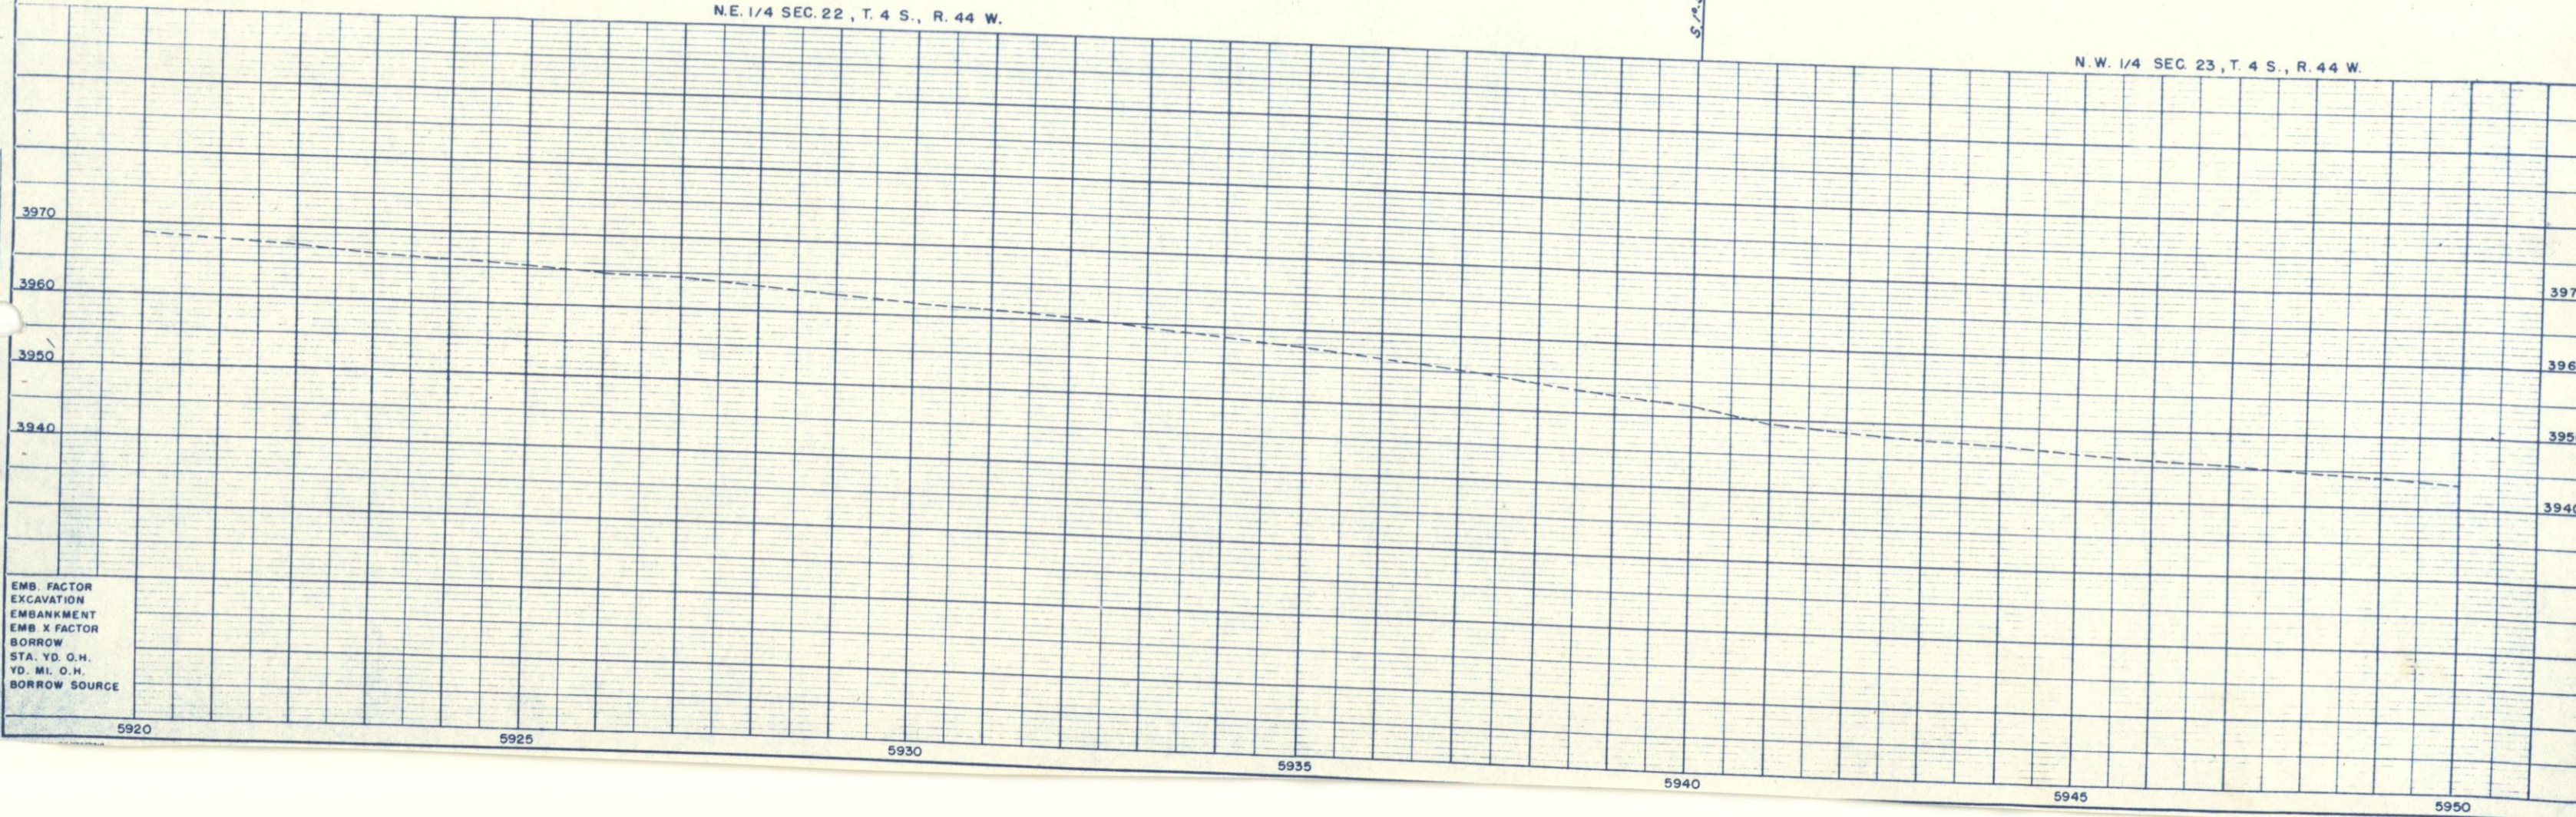

EMB. FACTOR
EXCAVATION
EMBANKMENT
EMB. X FACTOR
BORROW
STA. YD. O.H.
YD. MI. O.H.
BORROW SOURCE

NOTES
NO. 19225

NOTES
NO. 19226


S.W. 1/4 SEC. 14, T.4 S., R.44 W.

S.E. 1/4 SEC. 14, T.4 S., R.44 W.

18 H.E. FLICK & RUTH A. FLICK
IDALIA, COLORADO

FED. ROAD DIV. NO.	DIST.	PROJ. NO.	SHEET NO.	TOTAL SHEETS
9	COLO.	F 013-1(3)	7	

RIGHT OF WAY

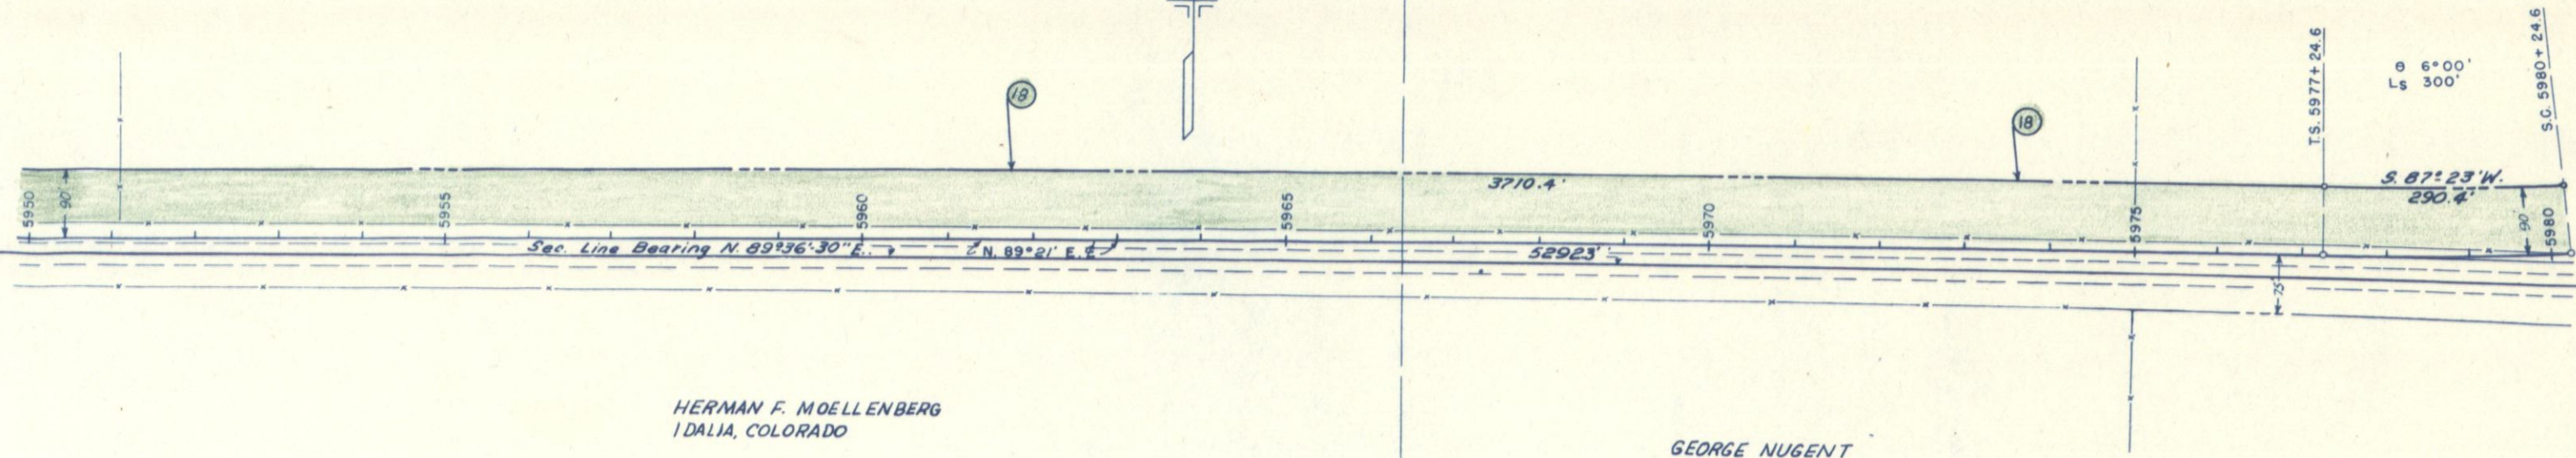


HERMAN F. MOELLENBERG
IDALIA, COLORADO

GEORGE NUGENT

N.W. 1/4 SEC. 23, T.4 S., R.44 W.

N.E. 1/4 SEC. 23, T.4 S., R.44 W.

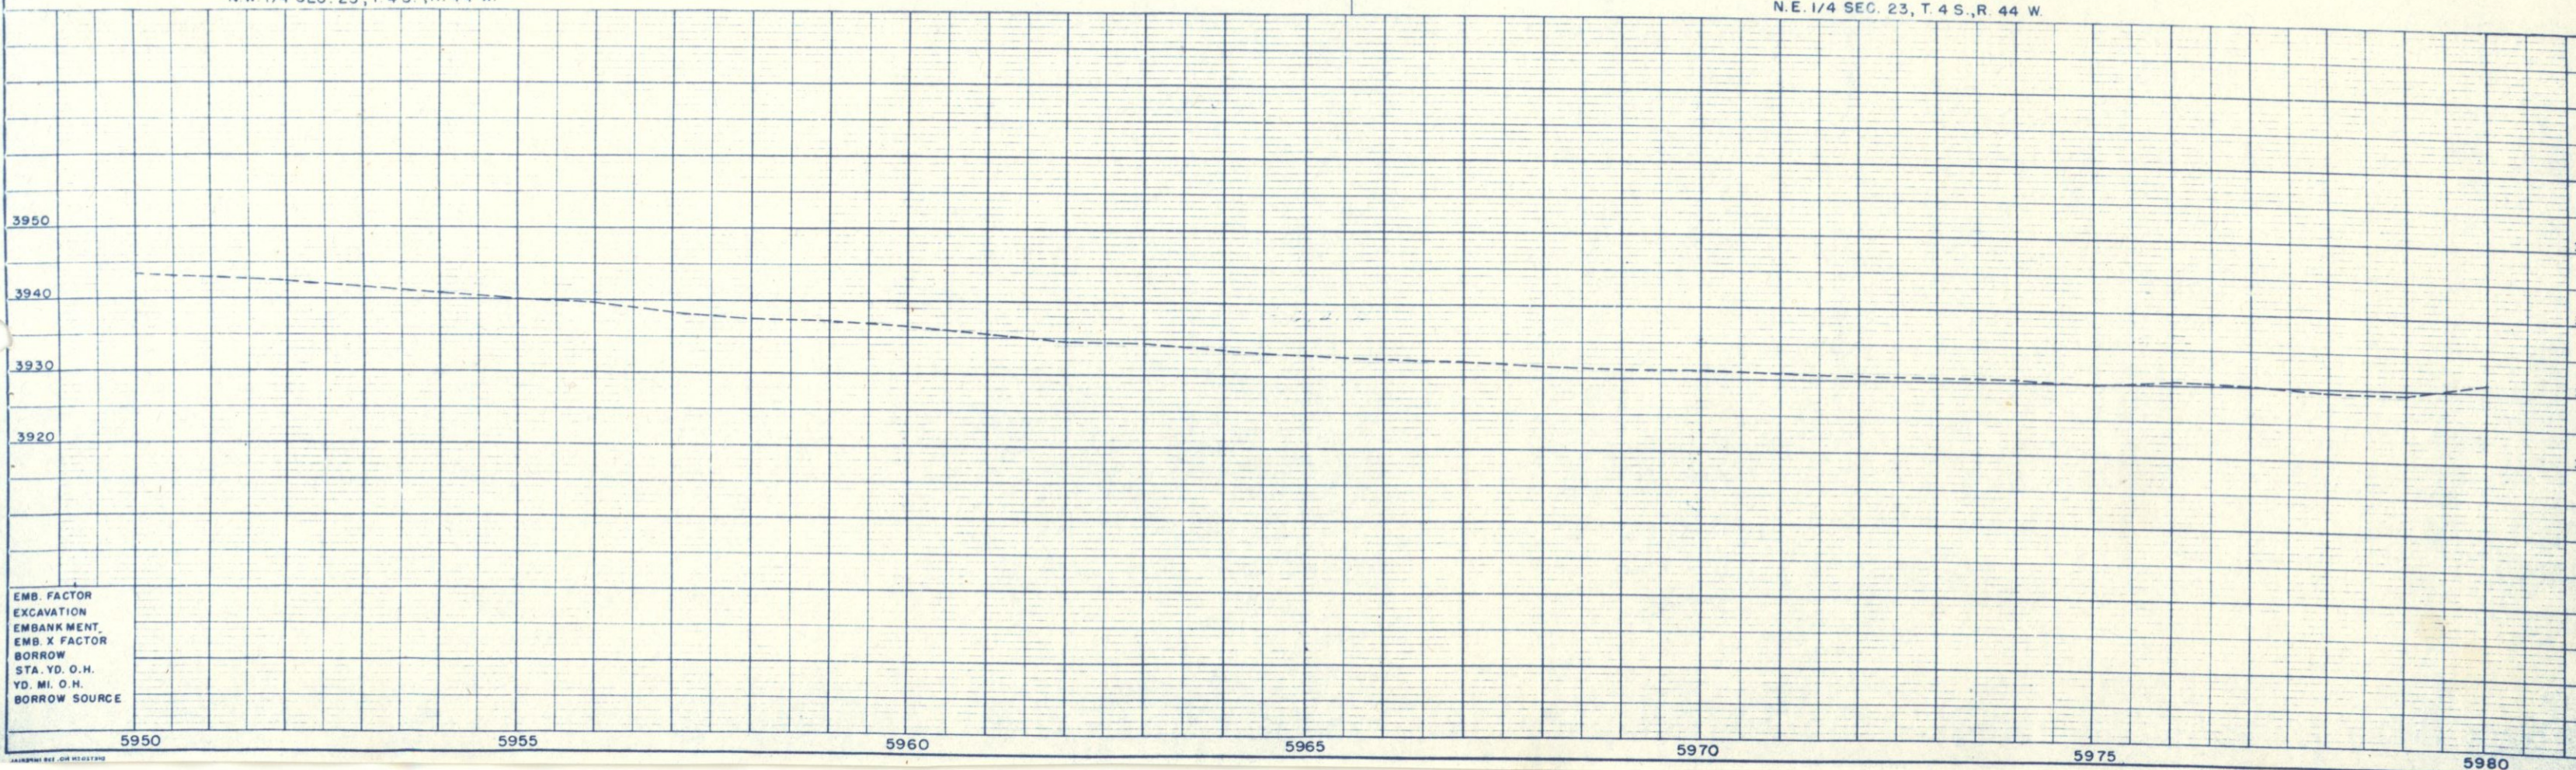

EMB. FACTOR
EXCAVATION
EMBANKMENT
EMB. X FACTOR
BORROW
STA. YD. O.H.
YD. MI. O.H.
BORROW SOURCE

FED. ROAD DIV. NO.	DIST.	PROJ. NO.	SHEET NO.	TOTAL SHEETS
9	COLO.	F 013-1(3)	8	

RIGHT OF WAY

30"x49" C.M.P.

H.E. FLICK & RUTH A. FLICK
IDALIA, COLORADO

CARL HELLING
IDALIA, COLORADO

S.W. 1/4 SEC. 13, T. 4 S., R. 44 W.

N.E. 1/4 SEC. 23, T. 4 S., R. 44 W.

EMB. FACTOR
EXCAVATION
EMBANKMENT
EMB. X FACTOR
BORROW
STA. YD. O. H.
YD. MI. O. H.
BORROW SOURCE

CARL HELLING
IDALIA, COLORADO

CARL HELLING
IDALIA, COLORADO

CARL HELLING
IDALIA, COLORADO

S.W. 1/4 SEC. 13, T. 4 S., R. 44 W.

N.W. 1/4 SEC. 13, T. 4 S., R. 44 W.

MABLE F. PINKARD

SW4 SEC. 12



Point of Beginning Parcel No. 194 22
165.0', S. 87° 27' W. to N.W. Cor. Sec. 13

EMB. FACTOR
EXCAVATION
EMBANKMENT
EMB. X FACTOR
BORROW
STA. YD. O. H.
YD. MI. O. H.
BORROW SOURCE

FED. ROAD DIV. NO.	DIST.	PROJ. NO.	SHEET NO.	TOTAL SHEETS
9	COLO.	F 013 - 1 (3)	9	

RIGHT OF WAY

Point of Beginning Parcel No. 20
85.0'; N. 87° 27' E. to N.E. Cor. Sec. 14

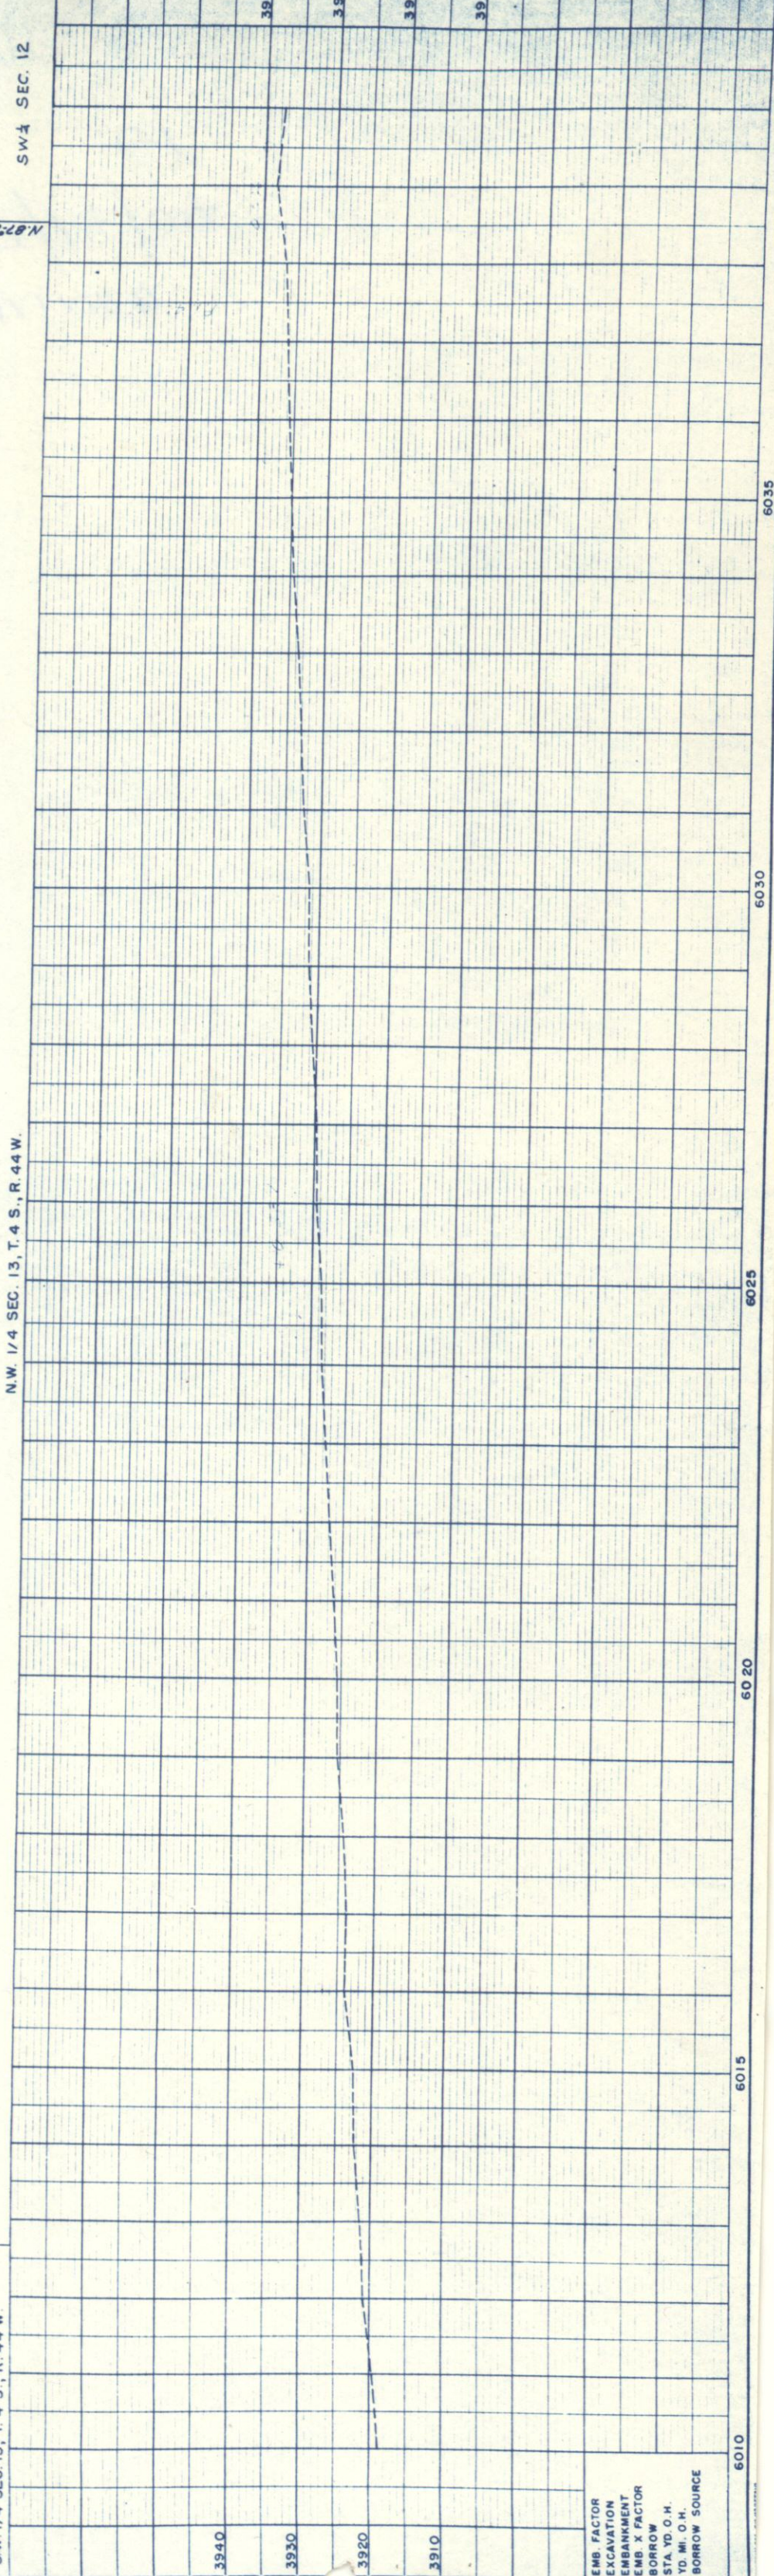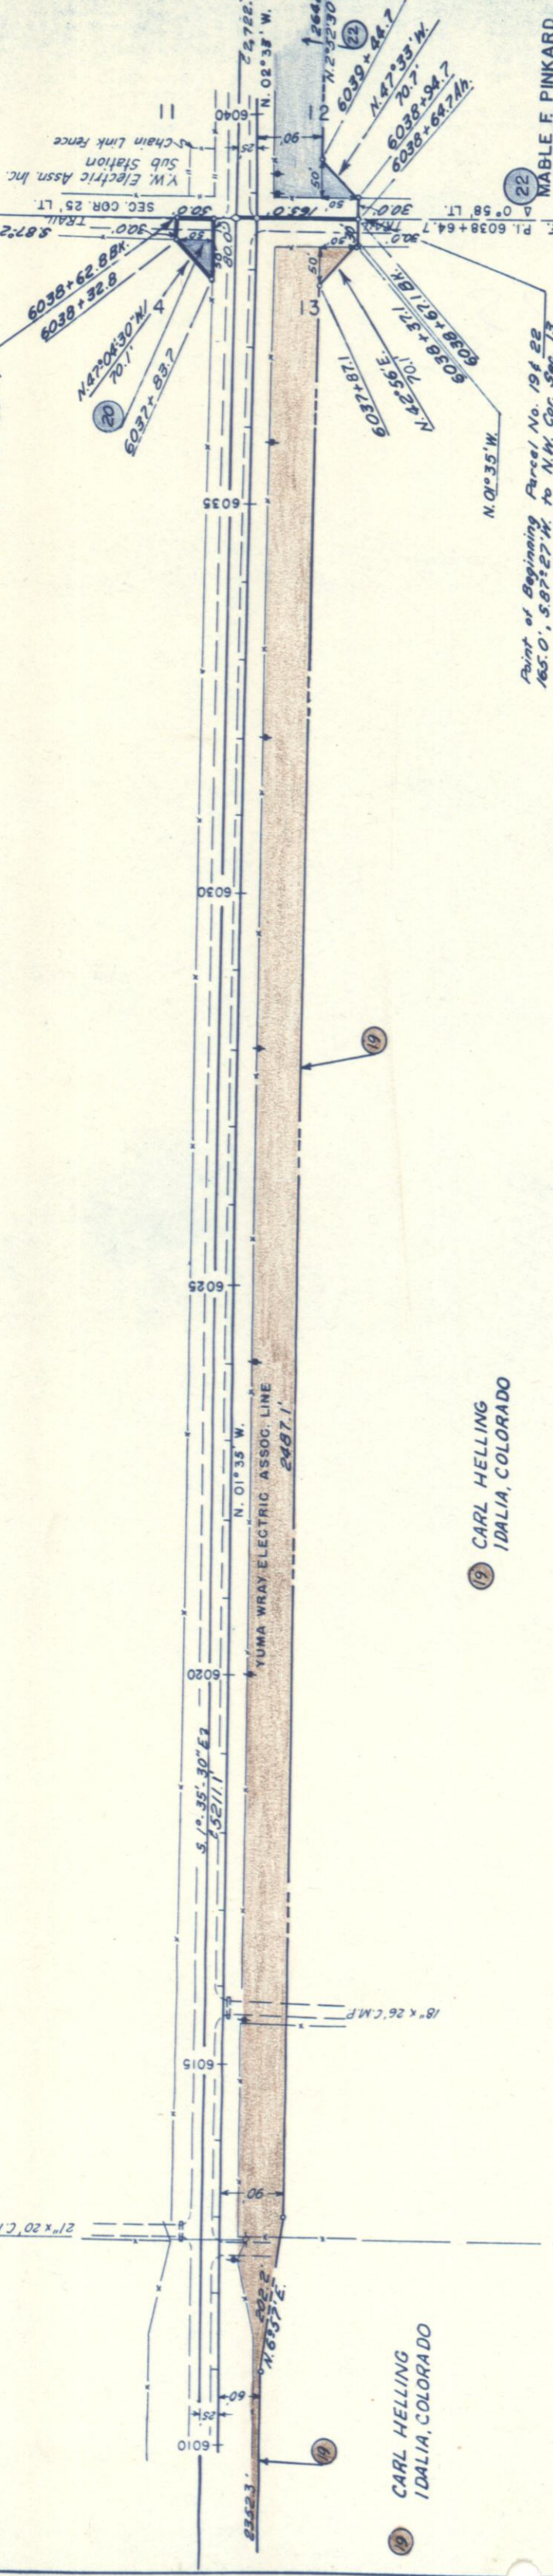


S.E. 1/4 SEC. 11, T. 4 S., R. 44 W.

CHARLES SHEVERBUSH
Rt. 2 Box 6
DELETE MONTROSE, COLORADO

FED. ROAD DIV. NO.	DIST.	PROJ. NO.	SHEET NO.	TOTAL SHEETS
9	COLO.	F 013-1(3)	10	

RIGHT OF WAY
CASSIUS M. DUTTON, deceased.
% WALTER L. GRUTTER, ATTORNEY
WRAY, COLO.

N.E. 1/4 SEC. 11, T. 4 S., R. 44 W.

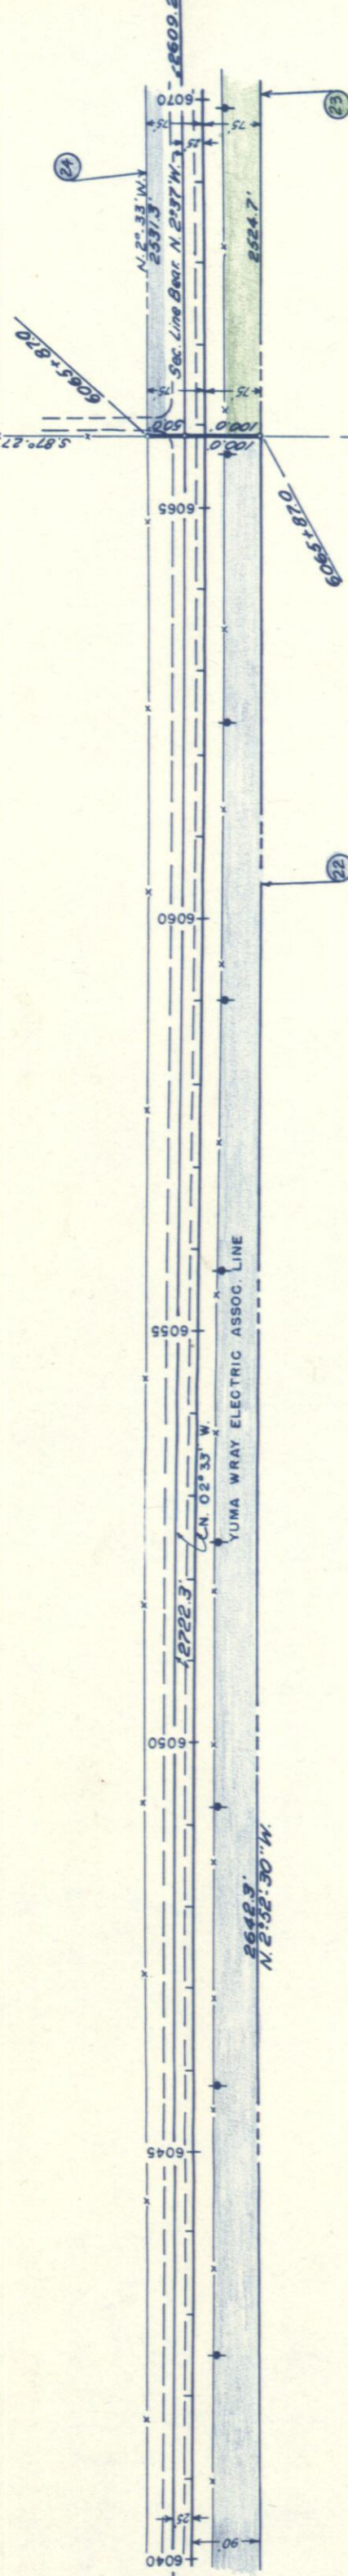


6065+820
N 87° 27' E

KATIE BODEN
984 So High
DENVER, COLORADO

MABLE F. PINKARD
WRAY, COLORADO

S.W. 1/4, SEC. 12, T. 4 S., R. 44 W.

N.W. 1/4 SEC. 12, T. 4 S., R. 44 W.

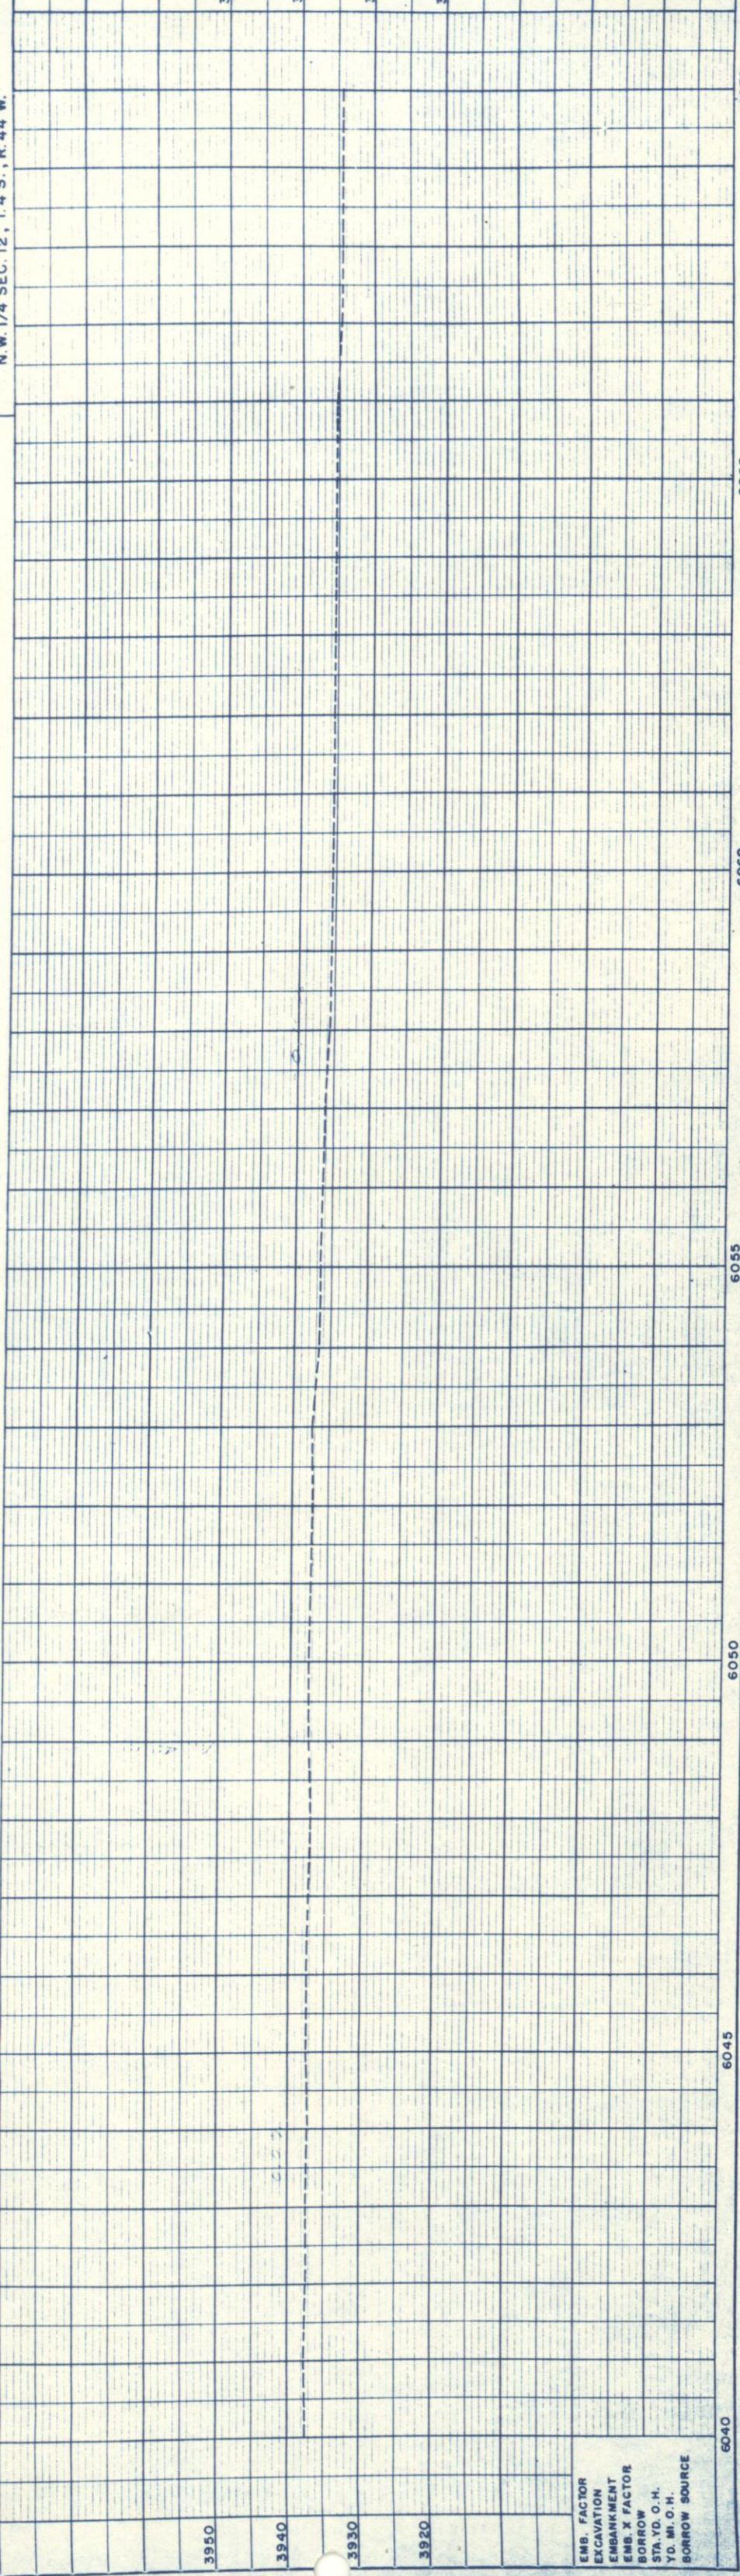

EMB. FACTOR
EXCAVATION
EMBANKMENT
EMB. X FACTOR
BORROW
STA. YD. O.H.
YD. M.O.H.
BORROW SOURCE

NO. 19927	NOTE BOOK
PLATTED	REVIEWED
REVIEWED	REVIEWED
REVIEWED	REVIEWED

NO. 19927	NOTE BOOK
PLATTED	REVIEWED
REVIEWED	REVIEWED
REVIEWED	REVIEWED

N.E. 1/4 SEC. 11, T. 4 S., R. 44 W.


(24) CASSIUS M. DUTTON, deceased
WALTER L. GRUTTER, ATTORNEY
WRAY, COLO.



Point of Beginning Parcel No. 24 & 25
97.2', East to N.E. Cor. Sec. 11

S.E. 1/4 SEC. 2, T. 4 S., R. 44 W.

(25) CASSIUS M. DUTTON, deceased
WALTER L. GRUTTER, ATTORNEY for Estate
WRAY, COLORADO

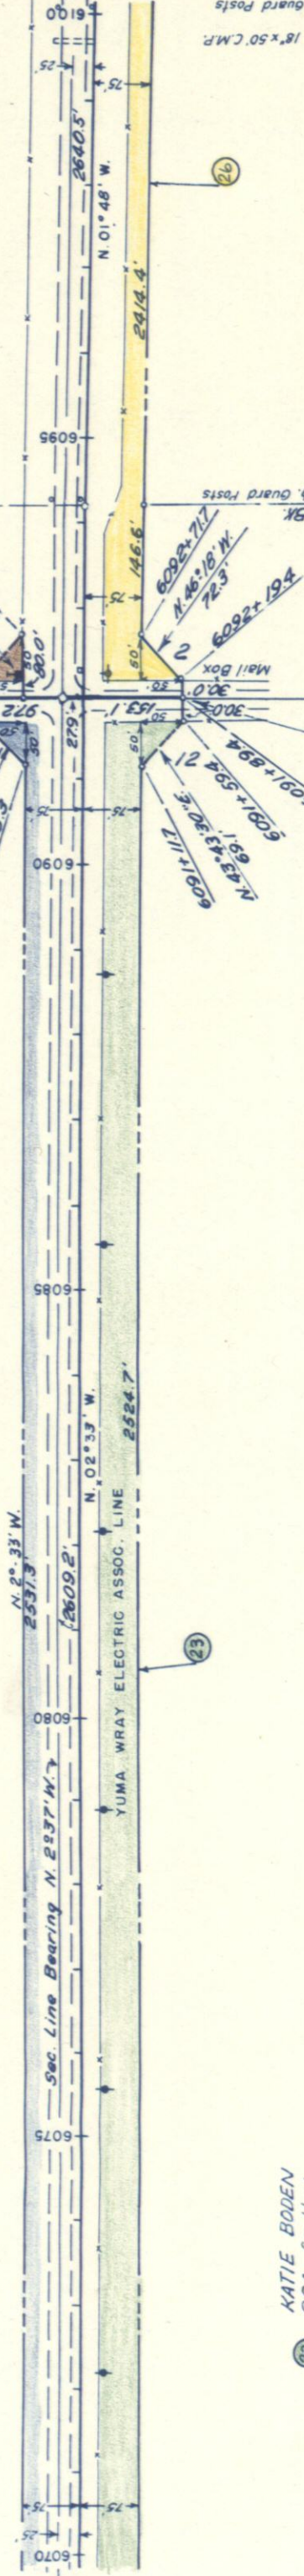

(23) KATIE BODEN
984 So. High
DENVER, COLORADO

Point of Beginning Parcel No. 23 & 26
153.1', West to N.W. Cor. Sec. 12


(26) MAELE F. PINKARD
WRAY, COLORADO

N.W. 1/4 SEC. 12, T. 4 S., R. 44 W.

S.W. 1/4 SEC. 1, T. 4 S., R. 44 W.

FED. ROAD DIV. NO.	DIST.	PROJ. NO.	SHEET NO.	TOTAL SHEETS
9	COLO.	F 013-1 (3)	11	

RIGHT OF WAY

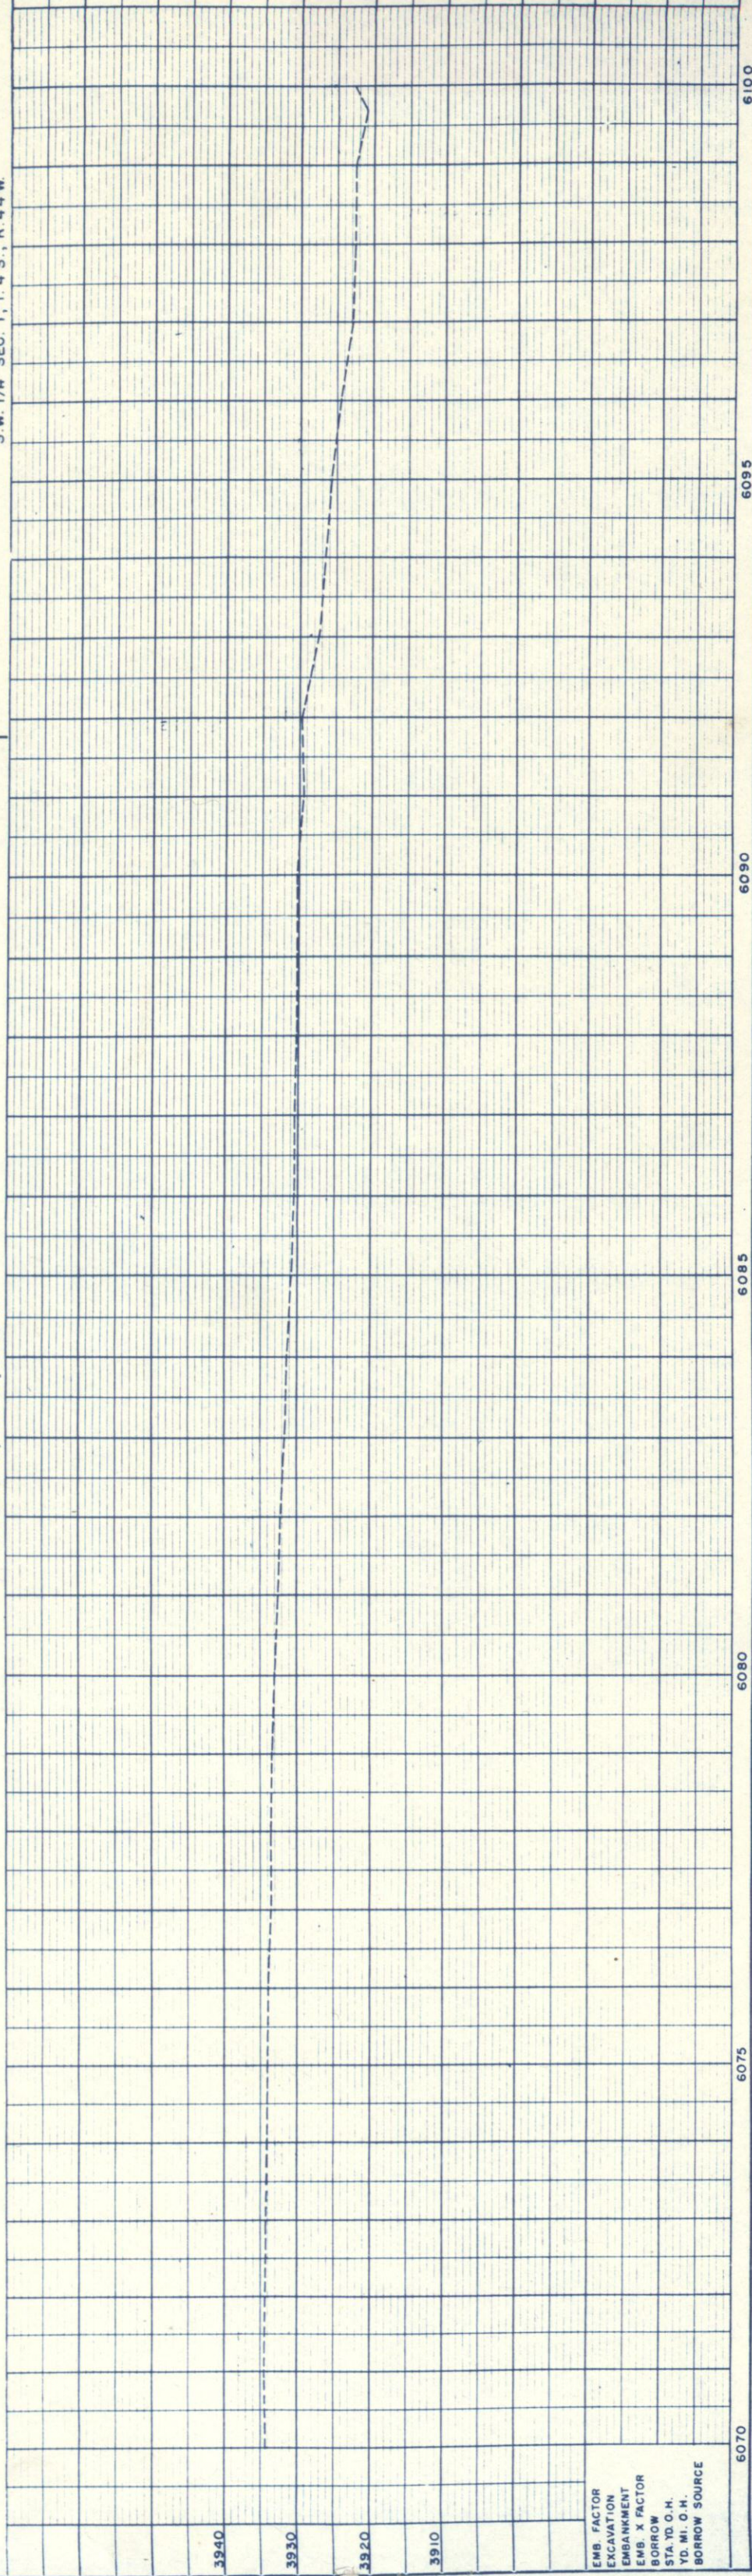

EMB. FACTOR
EXCAVATION
EMBANKMENT
EMB. X FACTOR
BORROW
STA. YD. O.H.
YD. MI. O.H.
BORROW SOURCE


PLAN	NO. 19925
SURVEYED	BY GRAY CHECKED
ALIGNED	BY GRAY CHECKED
PLOTTED	BY GRAY CHECKED
NOTED	BY GRAY CHECKED

NOTE BOOK	NO. 19927
STRUCTURE NOTED	BY GRAY CHECKED
NOTED	BY GRAY CHECKED
PLOTTED	BY GRAY CHECKED
NOTED	BY GRAY CHECKED

N.E. 1/4 SEC. 2, T.4 S., R.44 W.

FED. ROAD DIV. NO	DIST.	PROJ. NO.	SHEET NO.	TOTAL SHEETS
9	COLD.	F 013-1 (3)	12	

RIGHT OF WAY

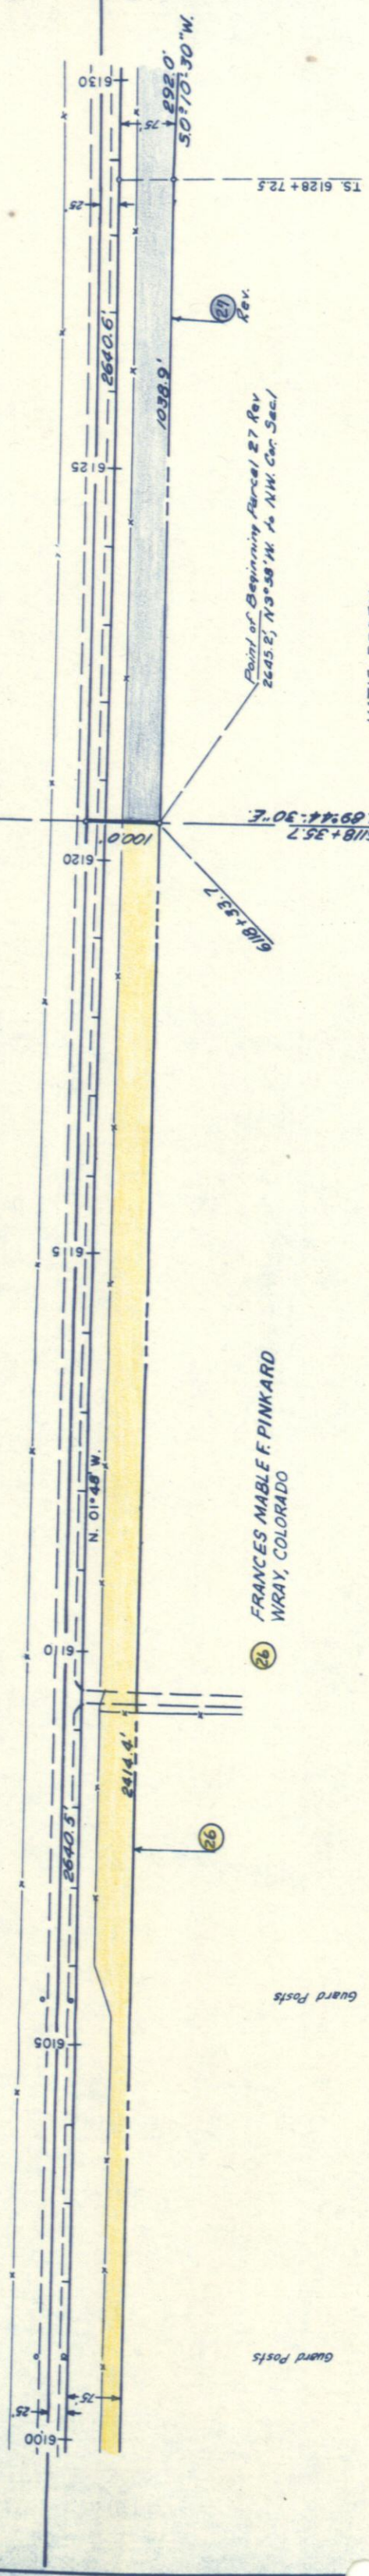


KATIE BODEN
984 So. High St.
DENVER, COLORADO

27 Rev.

S.W. 1/4 SEC. 1, T.4S., R.44 W.

N.W. 1/4 SEC. 1, T. 4 S., R. 44 W.

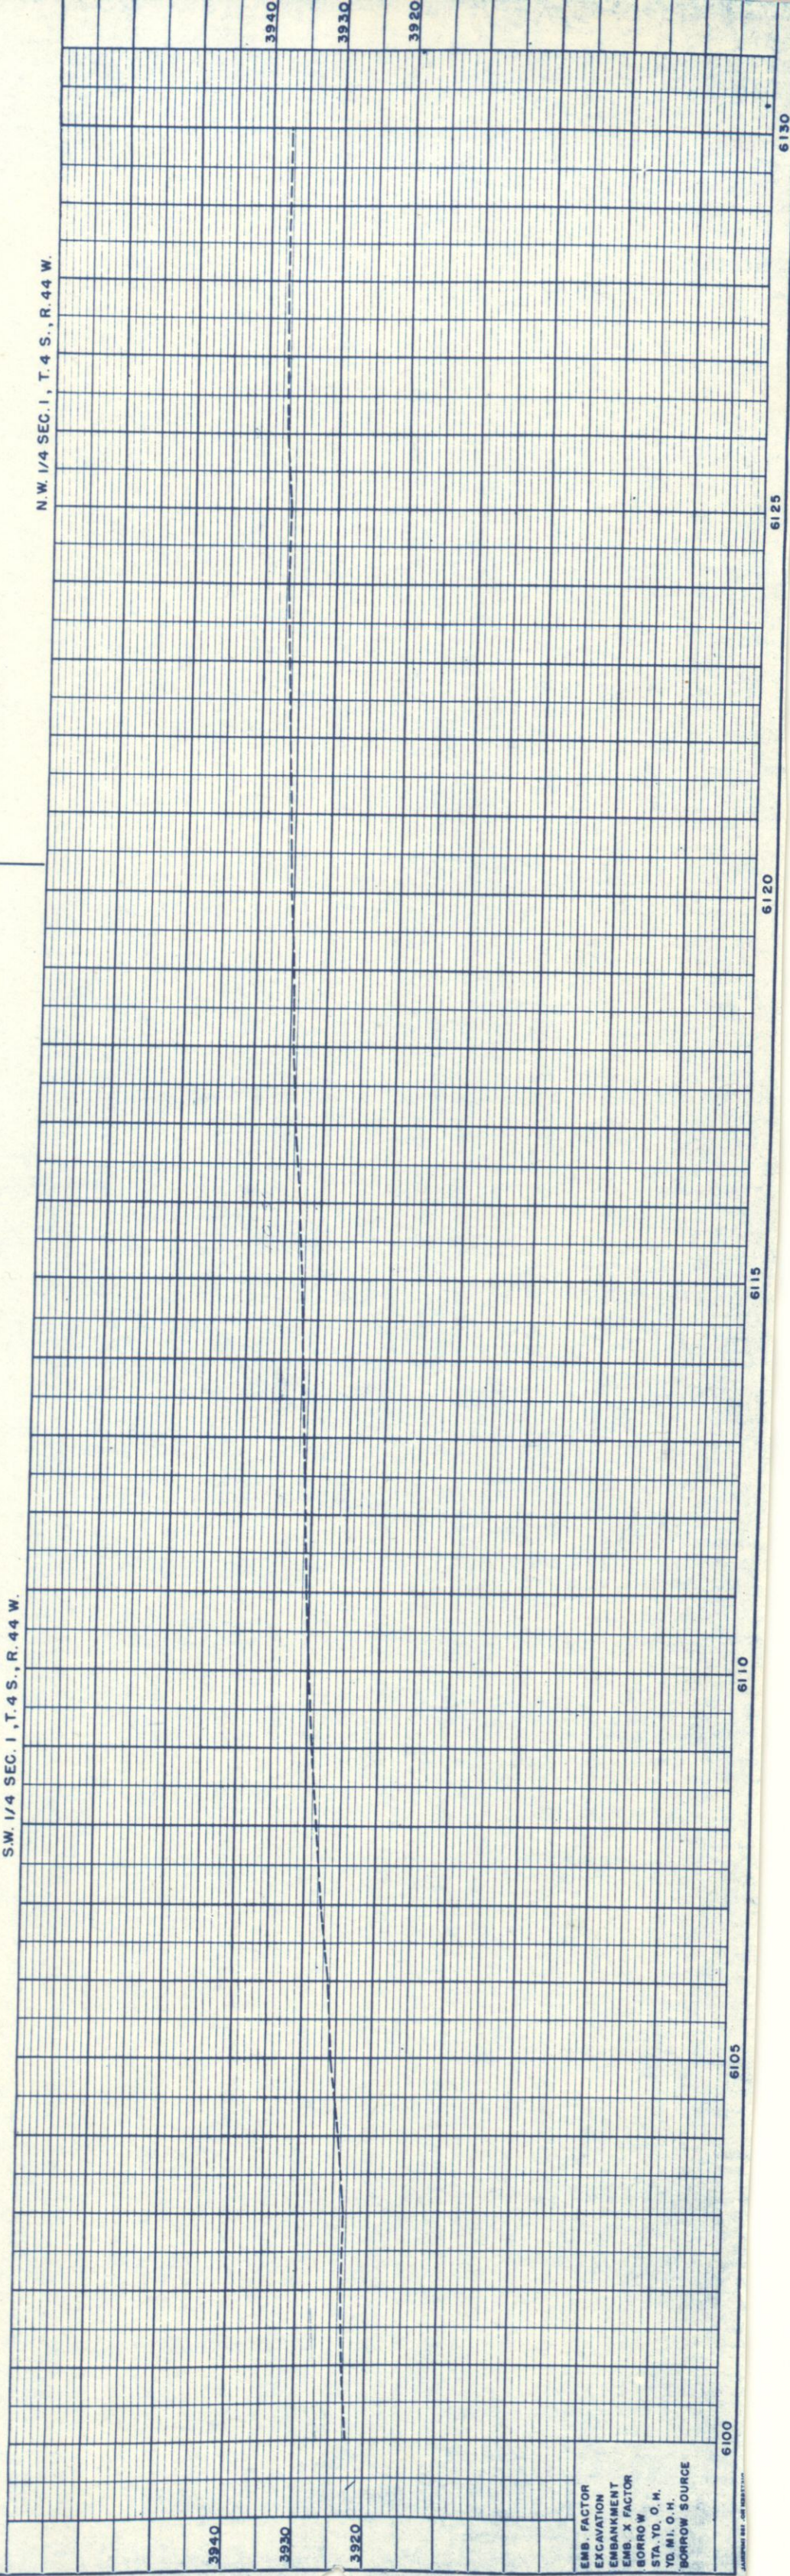

EMB. FACTOR
EXCAVATION
EMBANKMENT
EMB. X FACTOR
BORROW
STA. YD. O. M.
YD. MI. O. H.
BORROW SOURCE


N.E. 1/4 SEC. 2, T. 4 S., R. 44 W.

S.W. 1/4 SEC. 36, T. 3 S., R. 44 W.

FEED ROAD DIV. NO.	DIST.	PROJ. NO.	SHEET NO.	TOTAL SHEETS
9	COLO.	F 013-1 (3)	13	

RIGHT OF WAY

GEORGE W. WINGFIELD
ETHEL F. WINGFIELD
IDALIA, COLORADO

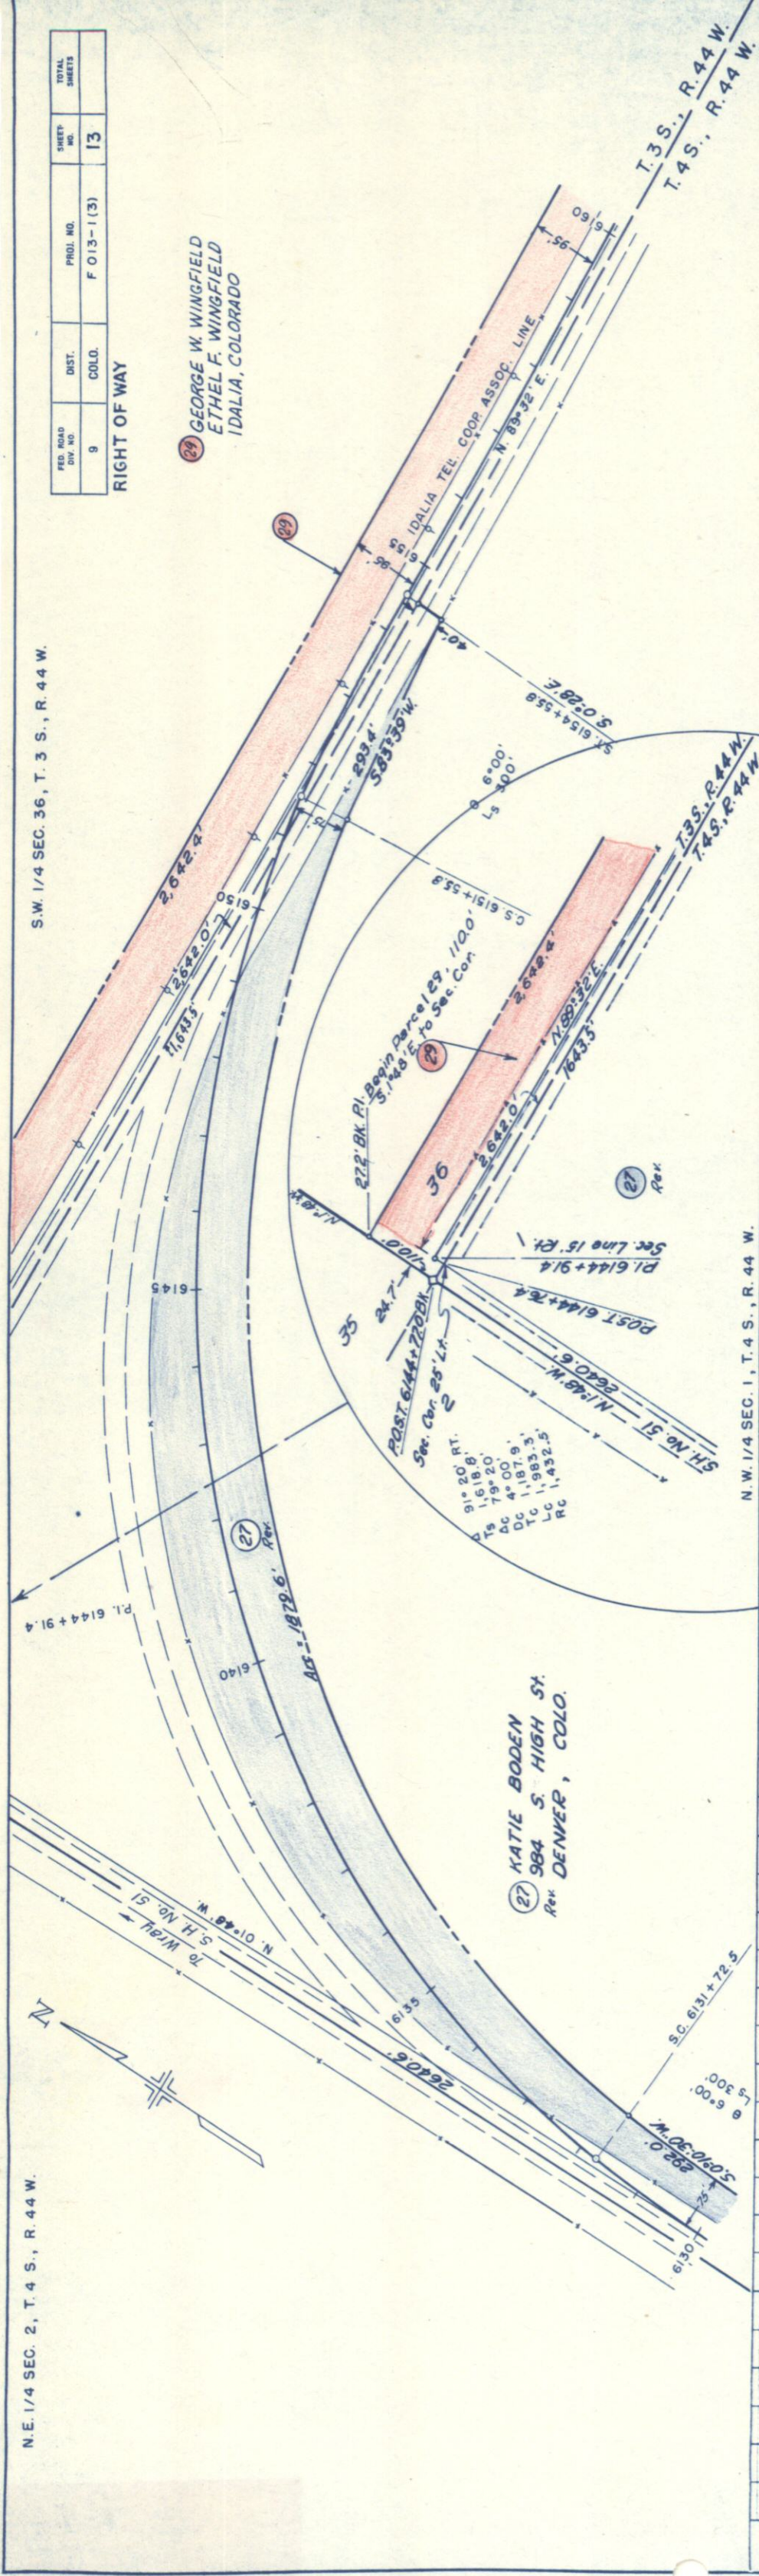

N.W. 1/4 SEC. 1, T. 4 S., R. 44 W.

T. 3 S., R. 44 W.
T. 4 S., R. 44 W.

PROFILE	NOTE BOOK	FLATTED	GRADES CHECKED	STRUCTURE NOTED	NO. 19922

EMB. FACTOR
EXCAVATION
EMBANKMENT
EMB. X FACTOR
BORROW
STA. YD. O.H.
YD. MI. O.H.
BORROW SOURCE

AS SHOWN BY THE SURVEY

6130

6135

6140

6145

6150

6155

6160

3940

3930

3920

3910

3940


3930

3920

3910

S.W. 1/4 SEC. 36, T. 3 S., R. 44 W.

GEORGE W. WINGFIELD &
ETHEL F. WINGFIELD
IDALIA, COLO.

 

S.E. 1/4 SEC. 36, T. 3 S., R. 44 W.

CHESTER WHOMBLE
WRAY, COLO.

N. 19° 33' 30" W.

6164+52.2

29

2,642.4'
2,642.0'

6165

6170

6175

6180

6189

6196

2569.6'

IDALIA TEL. COOP. ASSOC. LINE
N. 89° 32' E.

2649.1'

T. 3 S., R. 44 W.
T. 4 S., R. 44 W.

N.W. 1/4 SEC. 1, T. 4 S., R. 44 W.

N.E. 1/4 SEC. 1, T. 4 S., R. 44 W.

3930

3920

3910

3900

EMB. FACTOR
EXCAVATION
EMBANKMENT
EMB. X FACTOR
BORROW
STA. YD. O.H.
YD. MI. O.H.
BORROW SOURCE

NO. 1927
PLOTTER
GRADES CHECKED
R. M. MOTT
STRUCTURE NOTATIONS C.M.D.

NOTE BOOK
R. M. MOTT
NO. 1927

6165

6170

6175

6180

6185

6190

FED. ROAD DIST. NO.	DIST.	PROJ. NO.	SHEET NO.	TOTAL SHEETS
9	COLO.	F 013-1(3)	14	

RIGHT OF WAY

S.E. 1/4 SEC. 36, T. 3 S., R. 44 W.

Point of Beginning Parcel No. 2044
62.0'; S. 19° E. to S.E. Cor. Sec. 36

CHESTER WHOMBLE
WRAY, COLO.

Q-STA. 6191 + 03.2
Begin Con. FO13-1(3)
End C19-0102-12

RALPH BOWMAN
WRAY, COLO.

MARGUERITE ROBERTS CONRAD &
KENNETH CONRAD
WRAY, COLO.

GEORGE W. WINGFIELD
IDALIA, COLO.

T. 3 S., R. 43 W.
T. 4 S., R. 43 W.

N.E. 1/4 SEC. 1, T. 4 S., R. 44 W.

T. 4 S., R. 44 W.


Point of Beginning Parcel No. 28 & 30
90.0'; N. 15° 15' N. to N.W. Cor. Sec. 6

N.W. 1/4 SEC. 6, T. 4 S., R. 43 W.

S.W. 1/4 SEC. 31, T. 3 S., R. 43 W.

FED. ROAD DIST. NO.	DIST.	PROJ. NO.	SHEET NO.	TOTAL SHEETS
9	COLO.	F 013-1(3)	15	

RIGHT OF WAY Rev 8-5-57 AAH

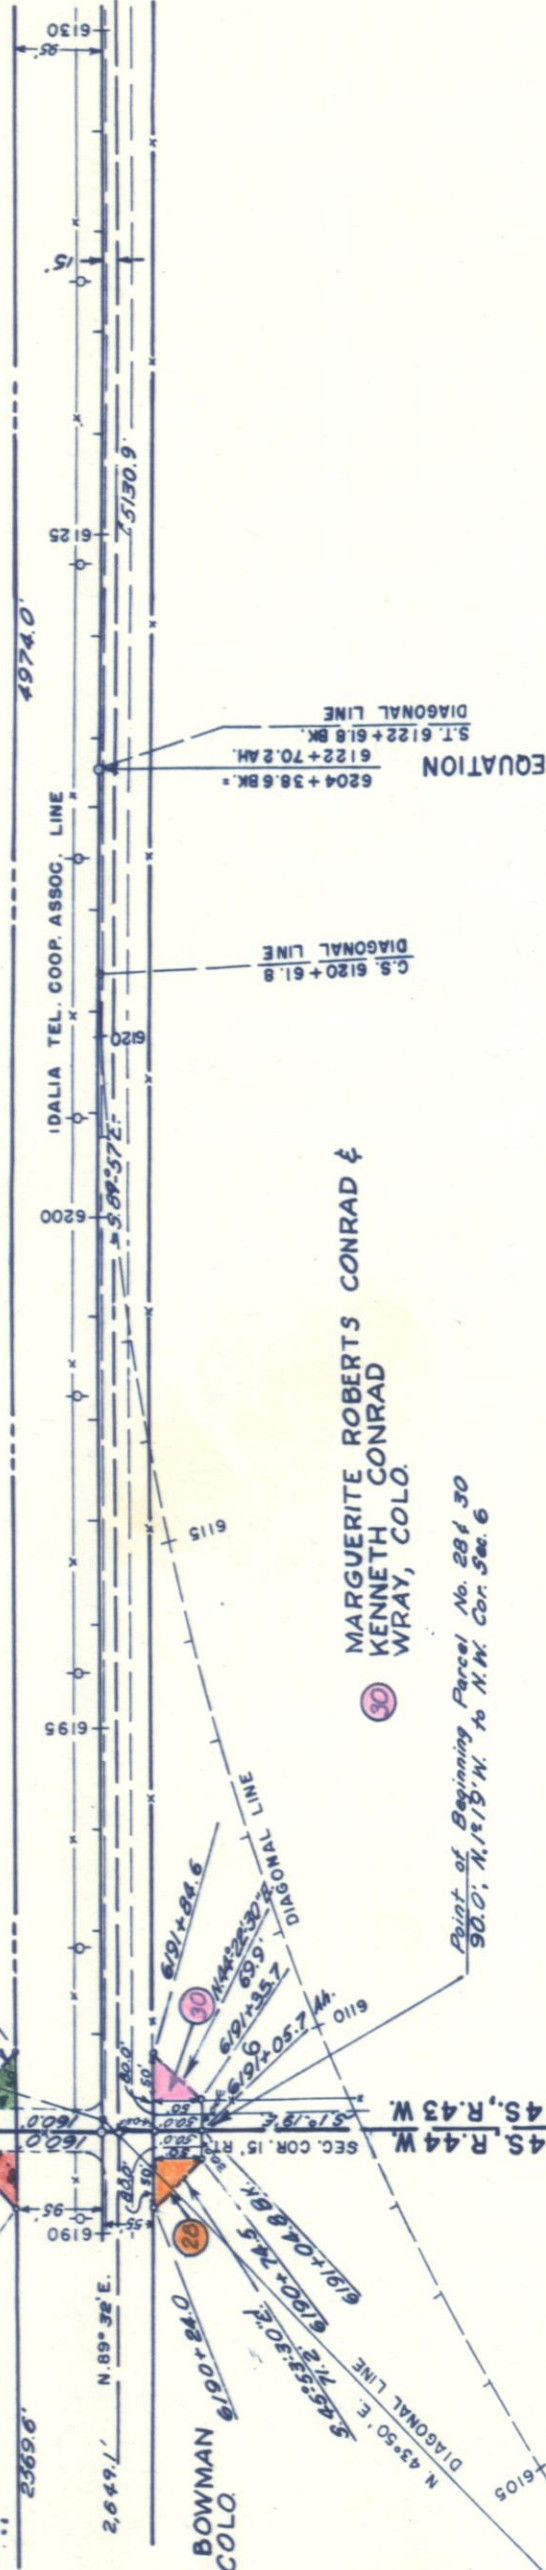

SW 1/4 Sec 31 T4S R43W

SE 1/4 Sec 31 T4S R43W

41 GEDRIGE W WINGFIELD
IDALIA, COLO

FED. ROAD DIST. NO.	DIST.	PROJ. NO.	SHEET NO.	TOTAL SHEETS
9	COLO.	F 013-(13)	16	

RIGHT OF WAY

Edge of Asphaltic Surfacing
Wood Posts
3 Wire BM Fence

POT 6134+00
1/4 Cor Sta 6134+85.2
on E. Survey Line

3 Wire BM Fence
Wood Posts

3 Wire BM Fence
Wood Posts

30 31
MARGUERITE ROBERTS CONRAD &
KENNETH CONRAD
Wray, COLO.

NW 1/4 Sec 6 T4S R43W

NE 1/4 Sec 6 T4S R43W

BM - Elev 3903.28 Mfg
39' RI at 6134+85.2

3910
3900
3890

-0.15 %

PI 0887

-0.18 %

BM 27

400%

6130

6140

6150

6160

FED. ROAD DIST. NO.	DIST.	PROJ. NO.	SHEET NO.	TOTAL SHEETS
9	COLO.	F 013-113)	17	


42 KENNETH CONRAD
MARGUERITE ROBERTS CONRAD
WRAY, COLO.

43 PINCKARD

32 CARL O. PETERSON
WRAY, COLO.

NW 1/4 Sec 5 T4S R43W

BM Elev. 3881.07 ROW Marker
Sta G186+46 - 60 D+

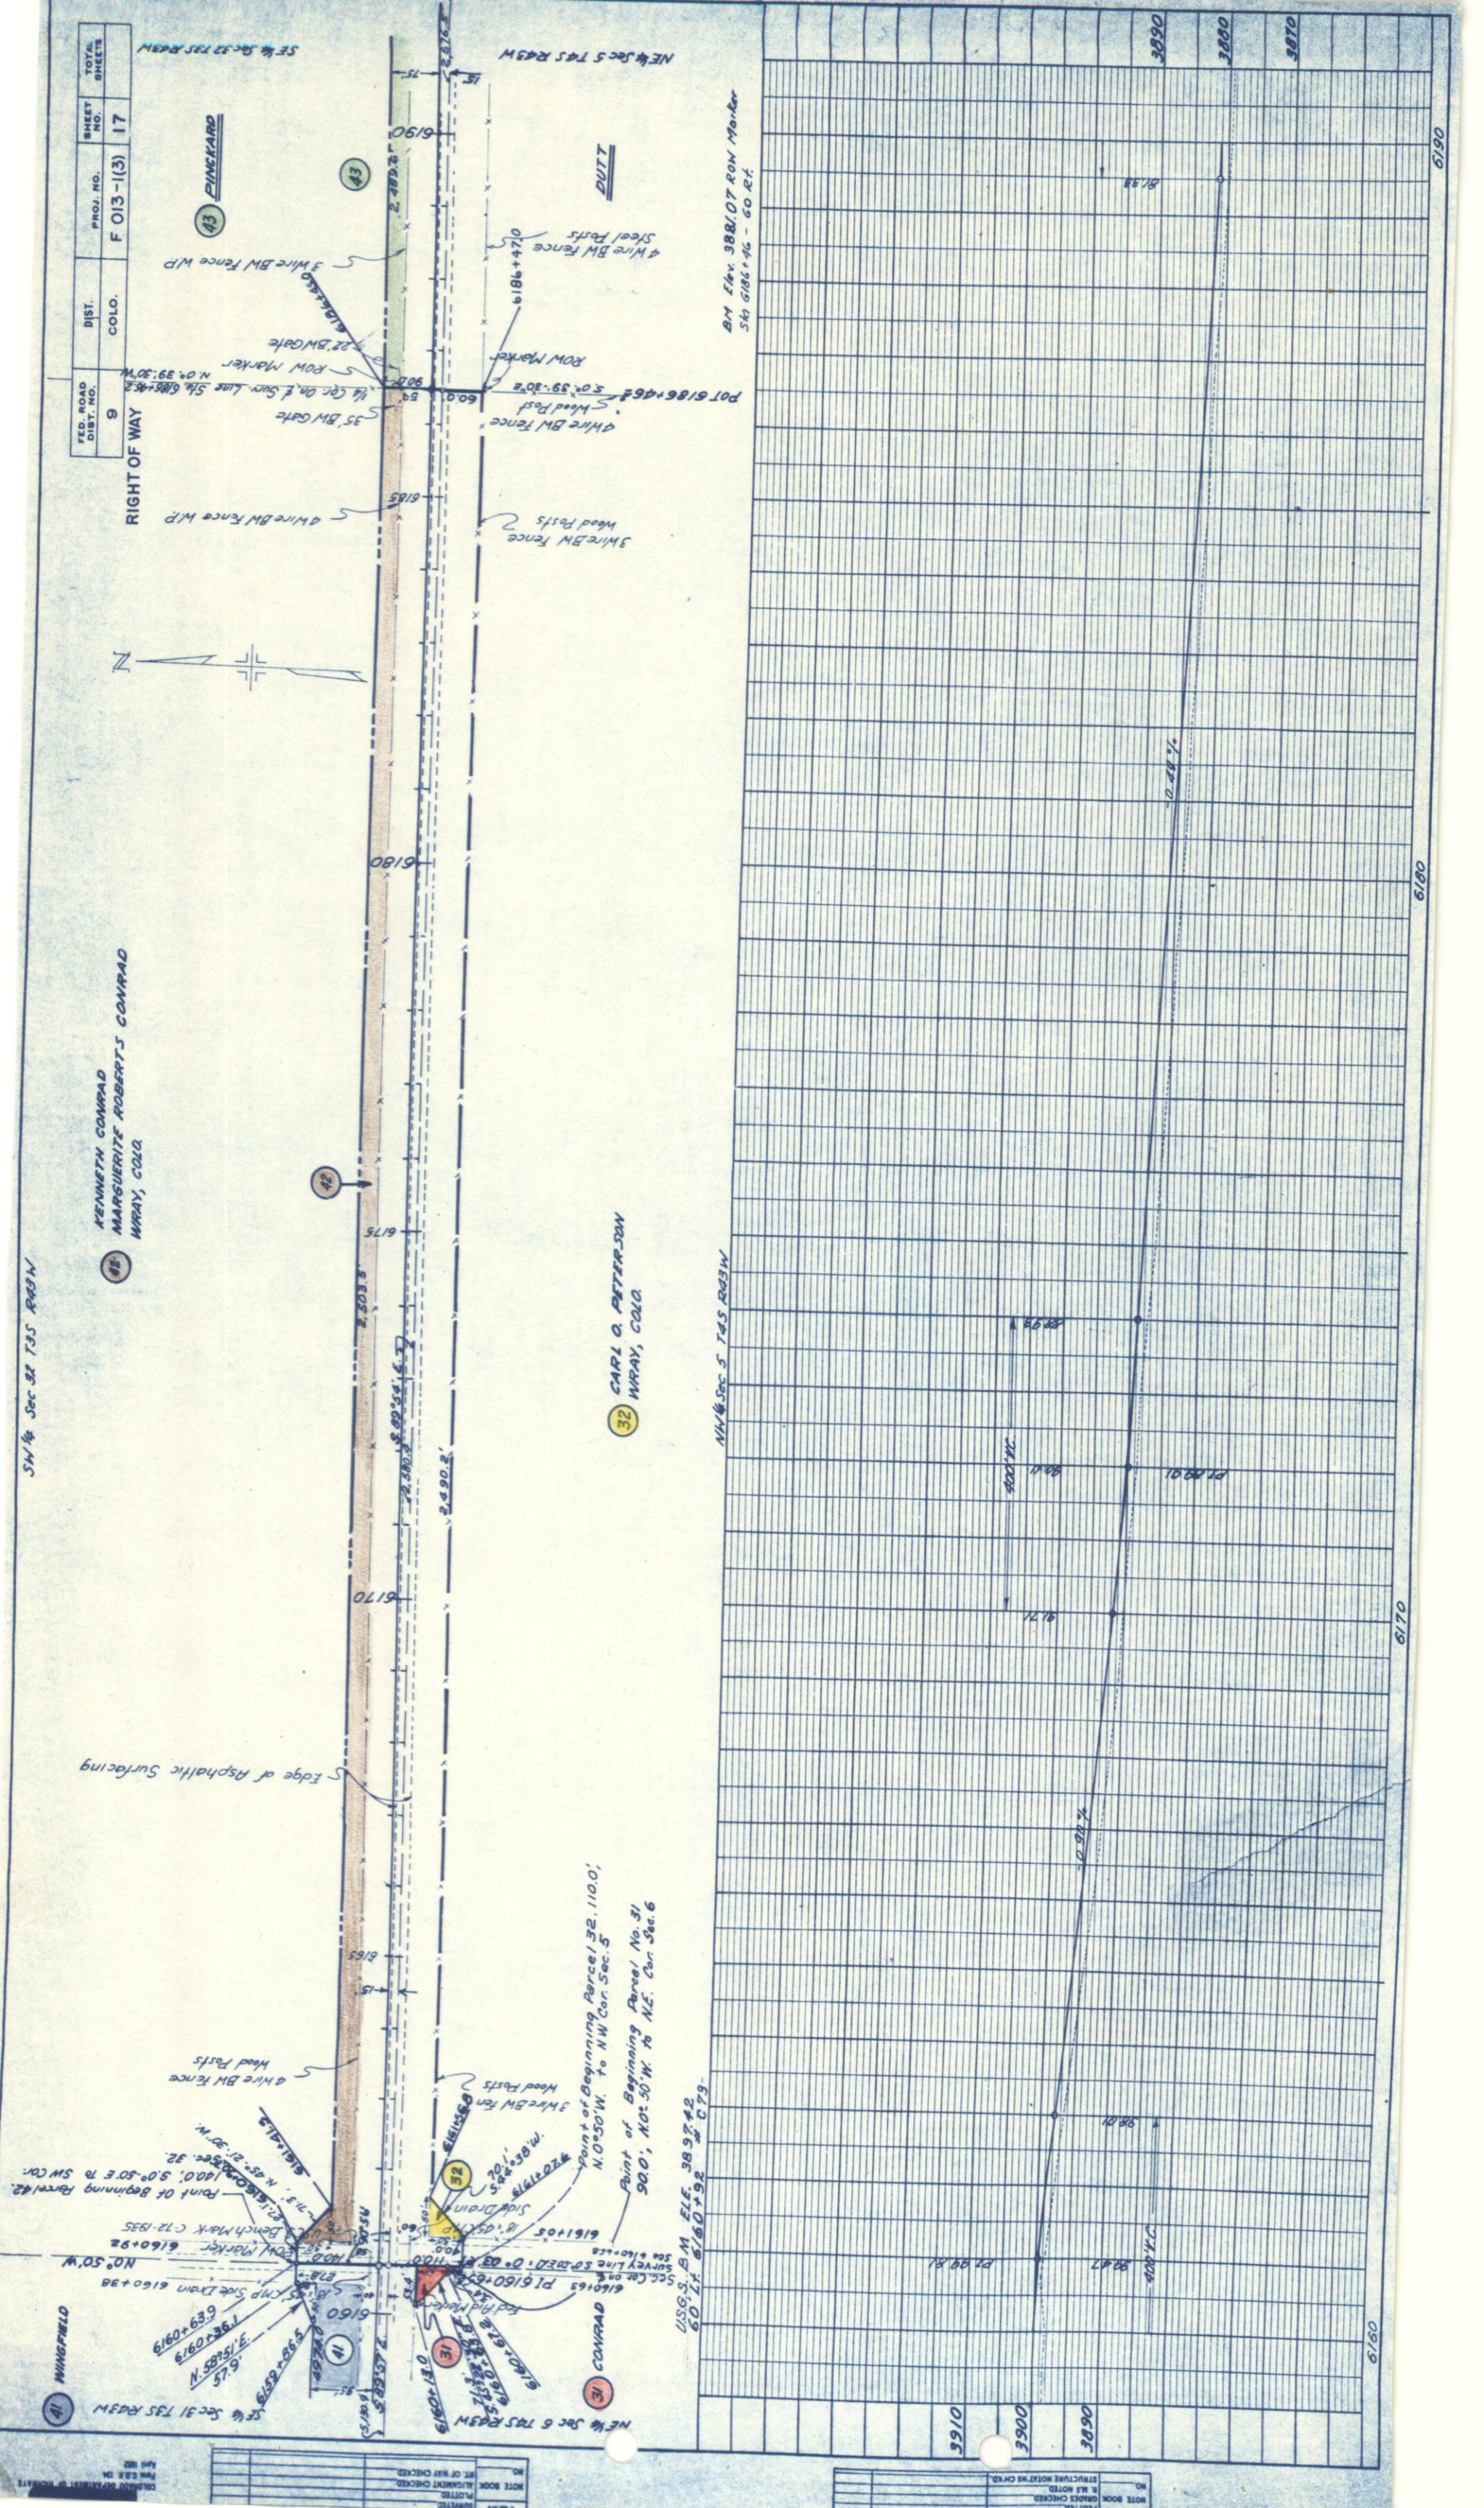

SE 1/4 Sec. 32 T3S R43W

43 ELLA T. PINEKARD
IDALIA, COLO.

44 ANNA E. MORGAN
3119 COTTAGE GROVE
DES MOINES, IOWA

FED. ROAD DIST. NO.	DIST.	PROJ. NO.	SHEET NO.	TOTAL SHEETS
9	COLO.	F-013-1(3)	18	

RIGHT OF WAY

Point of Beginning Parcel No. 43 & 44
140.0', S. 0° 29' E. to S.W. Cor. Sec. 33

36" x 67" CMP Cross Drain
1' x 10.5" Conc. Hd. Wall

4 Wire BW Fence
Metal Posts



NE 1/4 Sec. 5 T4S R43W

33 GENEVIEVE E. DUTT
4007 OVID AVE.
DES MOINES, IOWA

Point of Beginning Parcel No. 33 & 34
110.0', N. 0° 29' W. to N.E. Cor. Sec. 5

NW 1/4 Sec. 4 T4S R43W

34 LOIS E. WALK
54 FRANCIS, KANSAS

PT. 80.35
PT. 81.78
PT. 81.11
PT. 81.78

PT. 80.90
PT. 81.55

PT. 85.15

PT. 83.95

PT. 84.77

PT. 84.85

6211+433
6211+938
6212+23.8
6212+60
6212+61
6212+85
6213+106

6211+1129
6212+213
6212+522
6213+02.7

4 Wire BW Fence
Metal Posts

3 Wire BW Fence W.P.

PT. 81.78
PT. 81.78

PT. 82.30

PT. 81.78
PT. 81.11
PT. 81.78

PT. 80.90
PT. 81.55

PT. 85.15

PT. 83.95

PT. 84.77

PT. 84.85

6211+433
6211+938
6212+23.8
6212+60
6212+61
6212+85
6213+106

PLAN	SURVEYED		DATE
	PLOTTED	ALIGNED CHECKED	
NOTE BOOK		MT. OF WAY CHECKED	NO.

PROFILE	SURVEYED		DATE
	PLOTTED	GRADES CHECKED	
NOTE BOOK		STRUCTURE NOTED	NO.

SE 1/4 Sec 33 T35 R43W

44 ANNA E. MORGAN
3319 COTTAGE GROVE AVE.
DES MOINES, IOWA.

SW 1/4 Sec 34 T35 R43W

45 J. KENNETH CONRAD &
MARGUERITE CONRAD
WRAY, COLO.

35 LOIS E. WALZ
ST FRANCIS, KANSAS

36 LOIS E. WALZ
ST FRANCIS, KANSAS



Point of Beginning Parcel No. 35 & 36
1100', N. 1/2 08' W. to N.E. Cor. Sec. 3

NE 1/4 Sec 4 T45 R43W

NW 1/4 Sec 3 T45 R43W

FED. ROAD DIST. NO.	DIST.	PROJ. NO.	SHEET NO.	TOTAL SHEETS
9	COLO.	F-013-1(3)	20	

RIGHT OF WAY

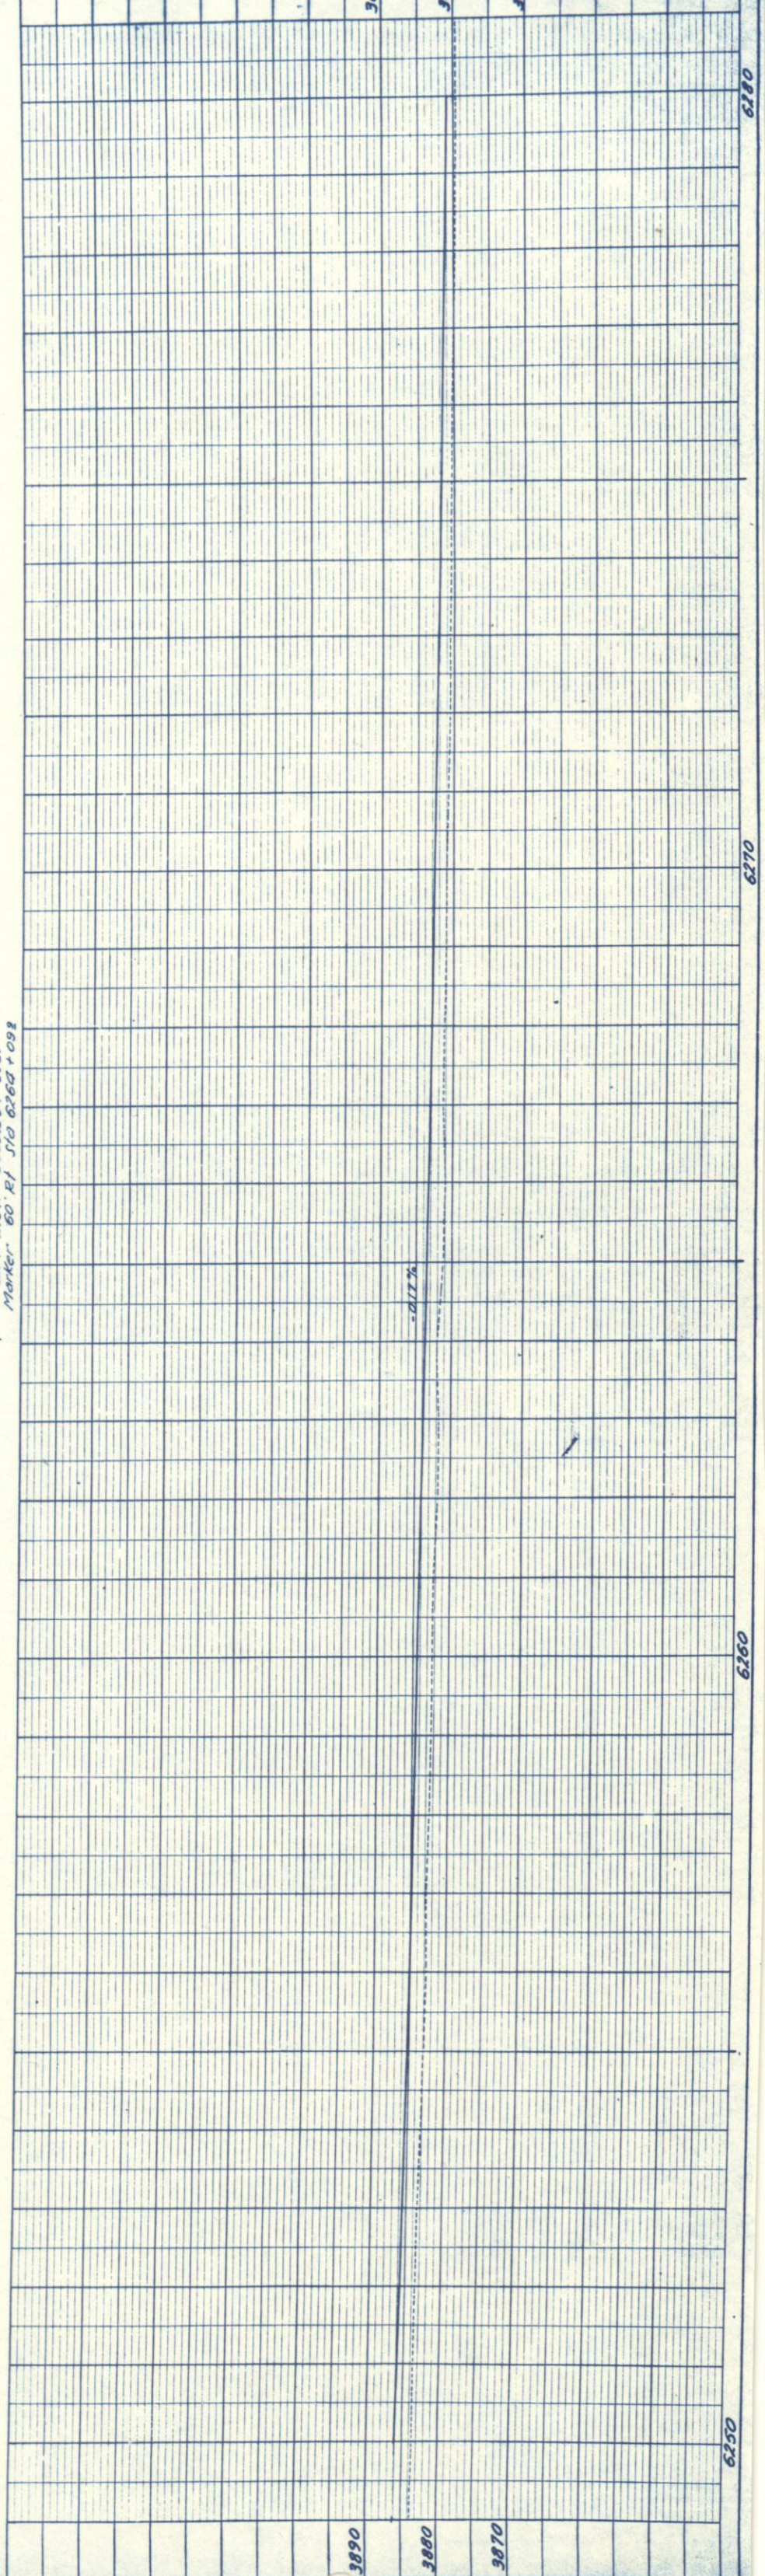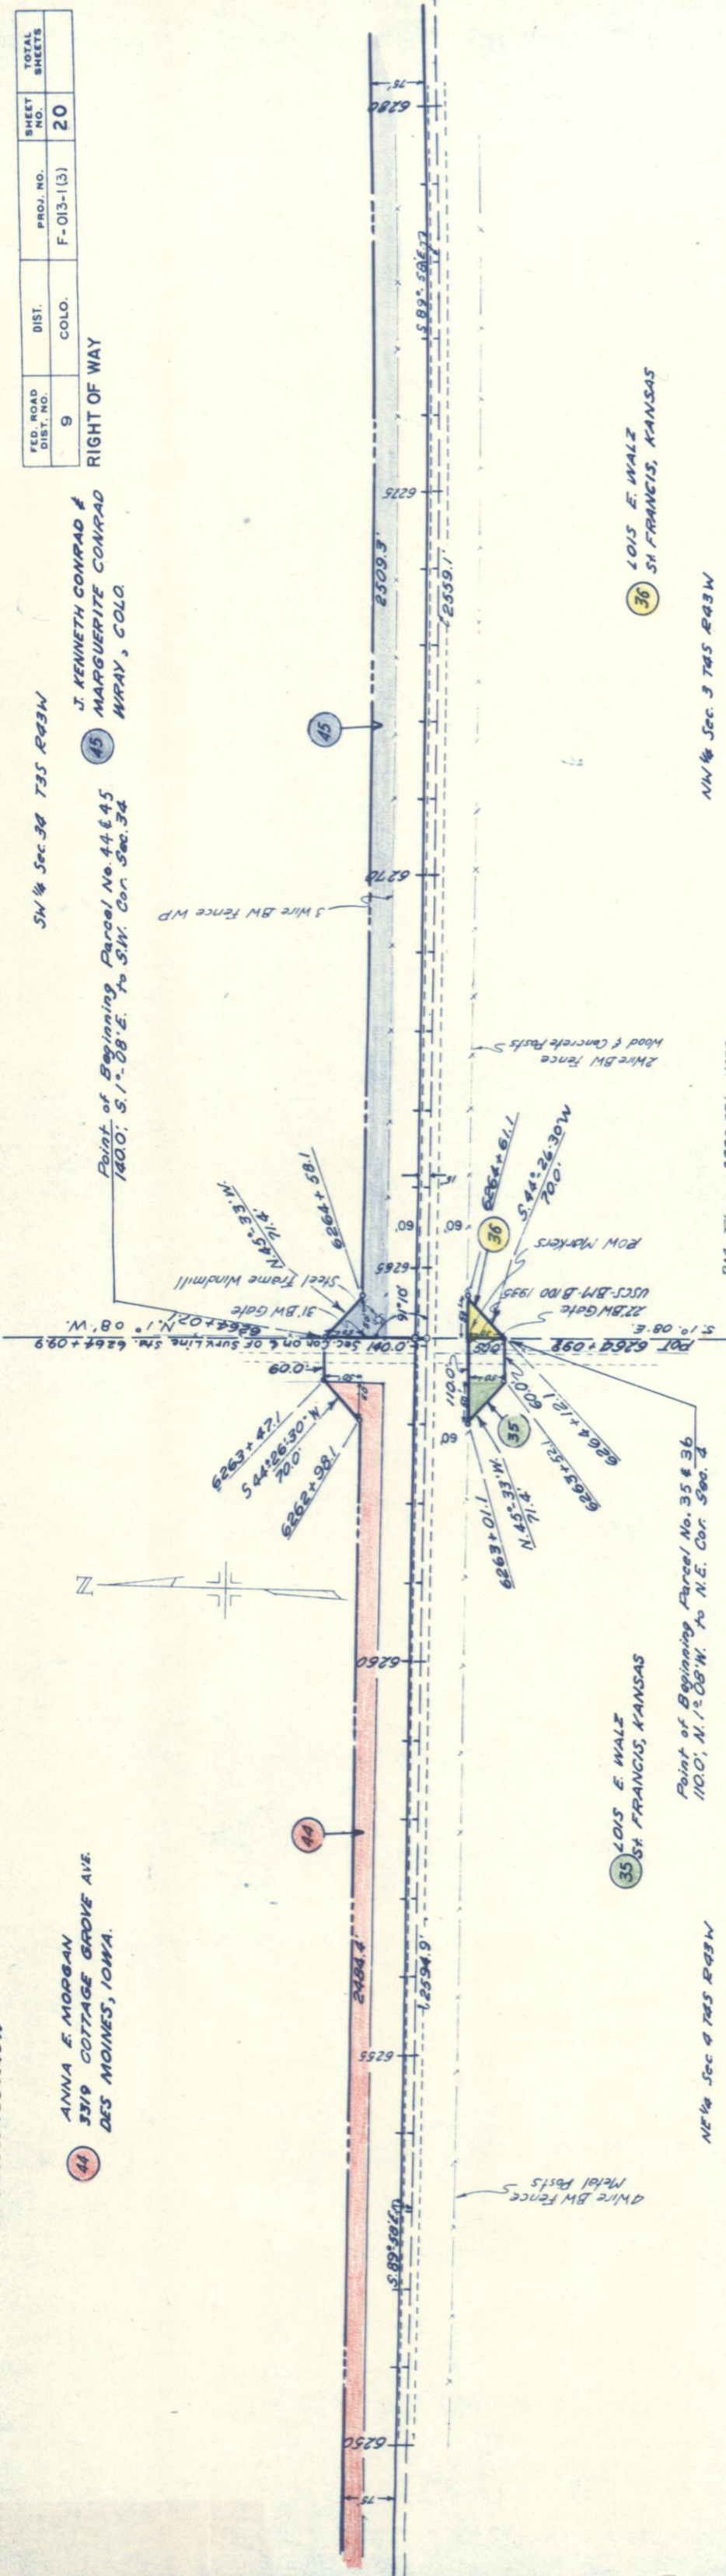


RIGHT OF WAY

EDNA MAE McINTIRE
ARMEL, COLO.

45 J. KENNETH CONRAD &
MARGUERITE CONRAD
WRAY, COLO.

BM Elev. 3874.98' ROW
Marker 60' Rt S/A 6289 + 699

NE 1/4 Sec 3 T4S R49W

 


SE 1/4 Sec. 35 T35 R43W

(48) EDNA BRUEGEMAN, ADMINISTRATRIX
OF THE ESTATE OF FRED BRUEGEMAN

39 EDNA BRUEGEMAN, ADMINISTRATRIX
OF THE ESTATE OF FRED BRUEGEMAN

Point of Beginning Parcel No. 39
110.0' N. 1° 02' W. to N.E. Cor. Sec. 2
USCS-BM Elev 3835.50' 7/1/14
Sta. 6366 + 53 "D-100-1935"

NE 1/4 Sec 2 T4S R23W

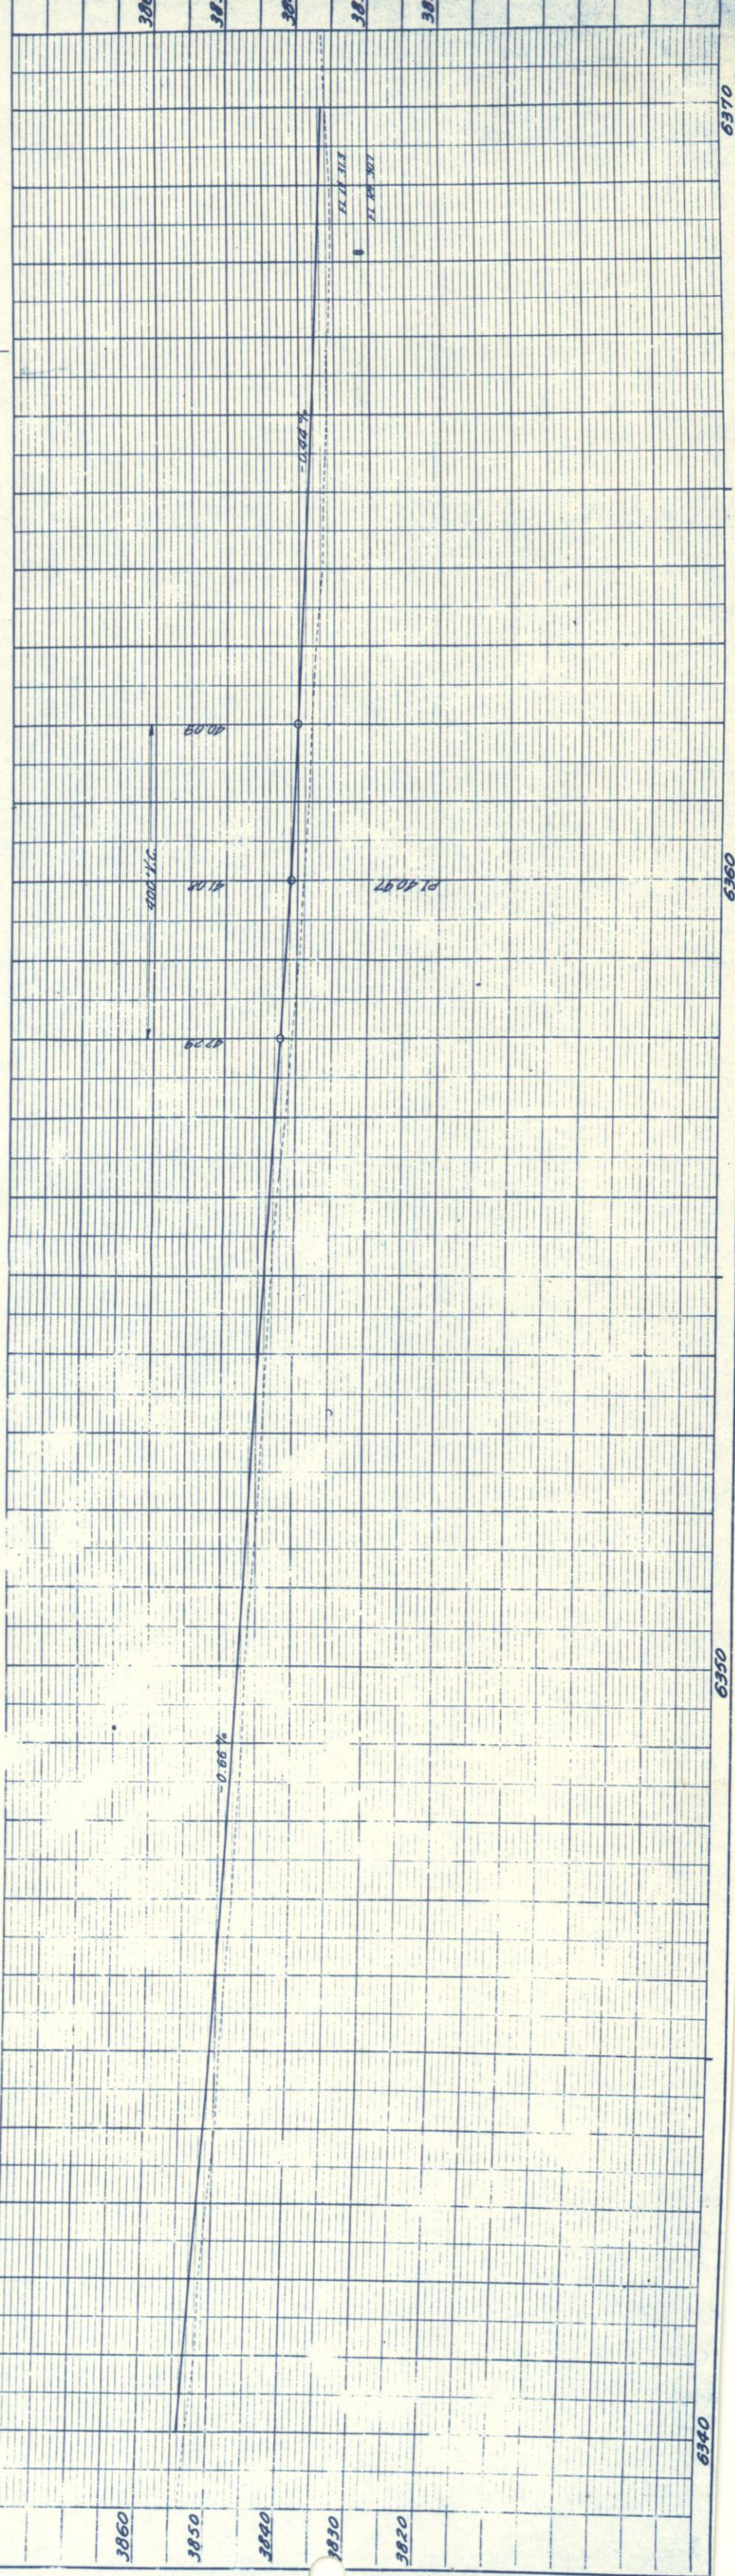

RIGHT OF WAY

MSB Sec 36 TGS R49W



49 G. H. KAMLA
MATILDA KAMLA
ARMEL, COLO.

CORINNE Q PETERSON
WYAY, COLO.

CARL E. BUSBY
WRAY, COLO


NW 1/4 Sec 1 T4S R43W

Marker 60'RX 6392 + 63.5 NE 1/4 Sec 1 T4S R43W

  

1 Strand BW Electric
Fence Wood Posts —

2 Strand BH Fence
Wood Posts

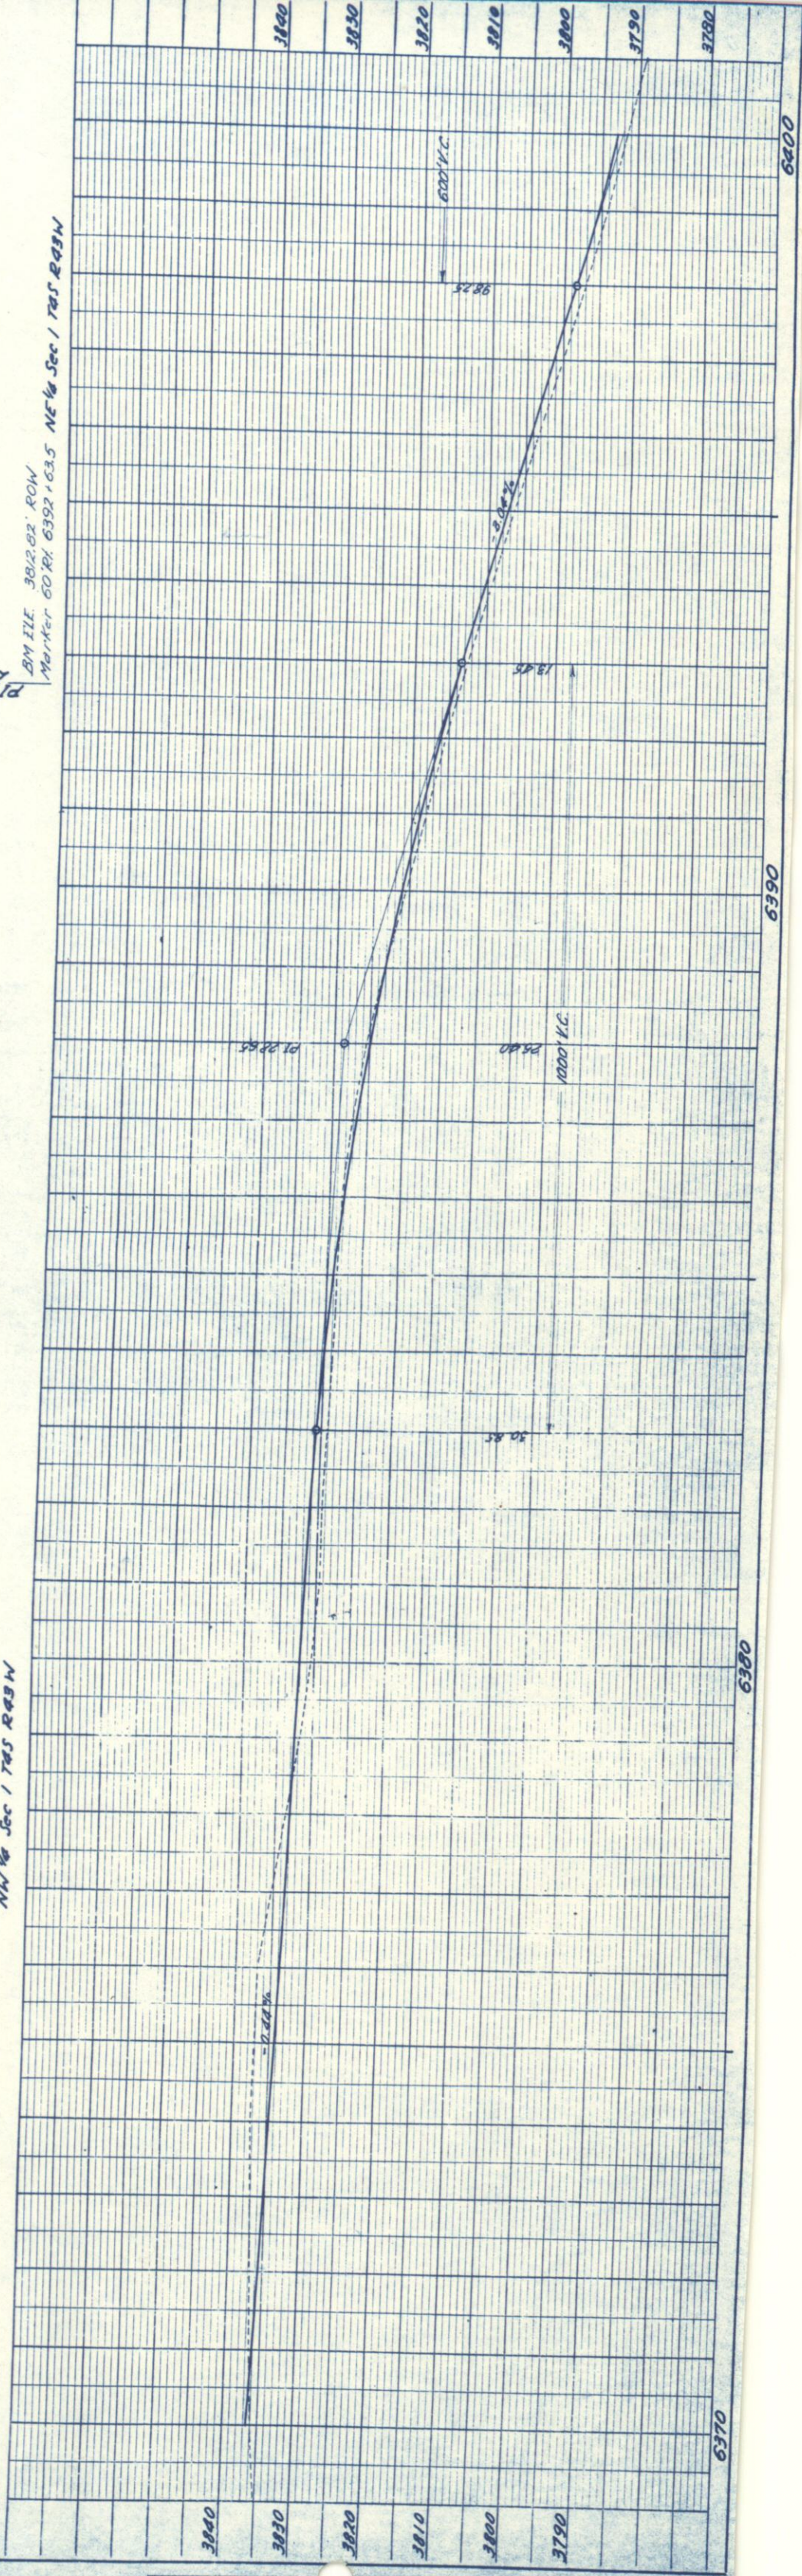

SE 1/4 Sec 36 T35 R43W

49 G.H. KAMLA F
MATILDA KAMLA
ARMEL, COLO.

54
CARL E. BUSBY
WRAY, COLO.

50 CARL E. BUSBY
WRAY, COLO.


40 CARL E. BUSBY
WRAY, COLO.

NE 1/4 Sec 1 T4S R43W

Point of Beginning Parcel No. 40 & 50
110.0' N. 0°-45' W. to NE. Cor. Sec. 1

NW $\frac{1}{4}$ Sec 6 T4S R42W

FED. ROAD DIV. NO.	DIST.	PROJ. NO.	SHEET NO.	TOTAL SHEETS
9	COLO.	F-013-1 (3)	25	

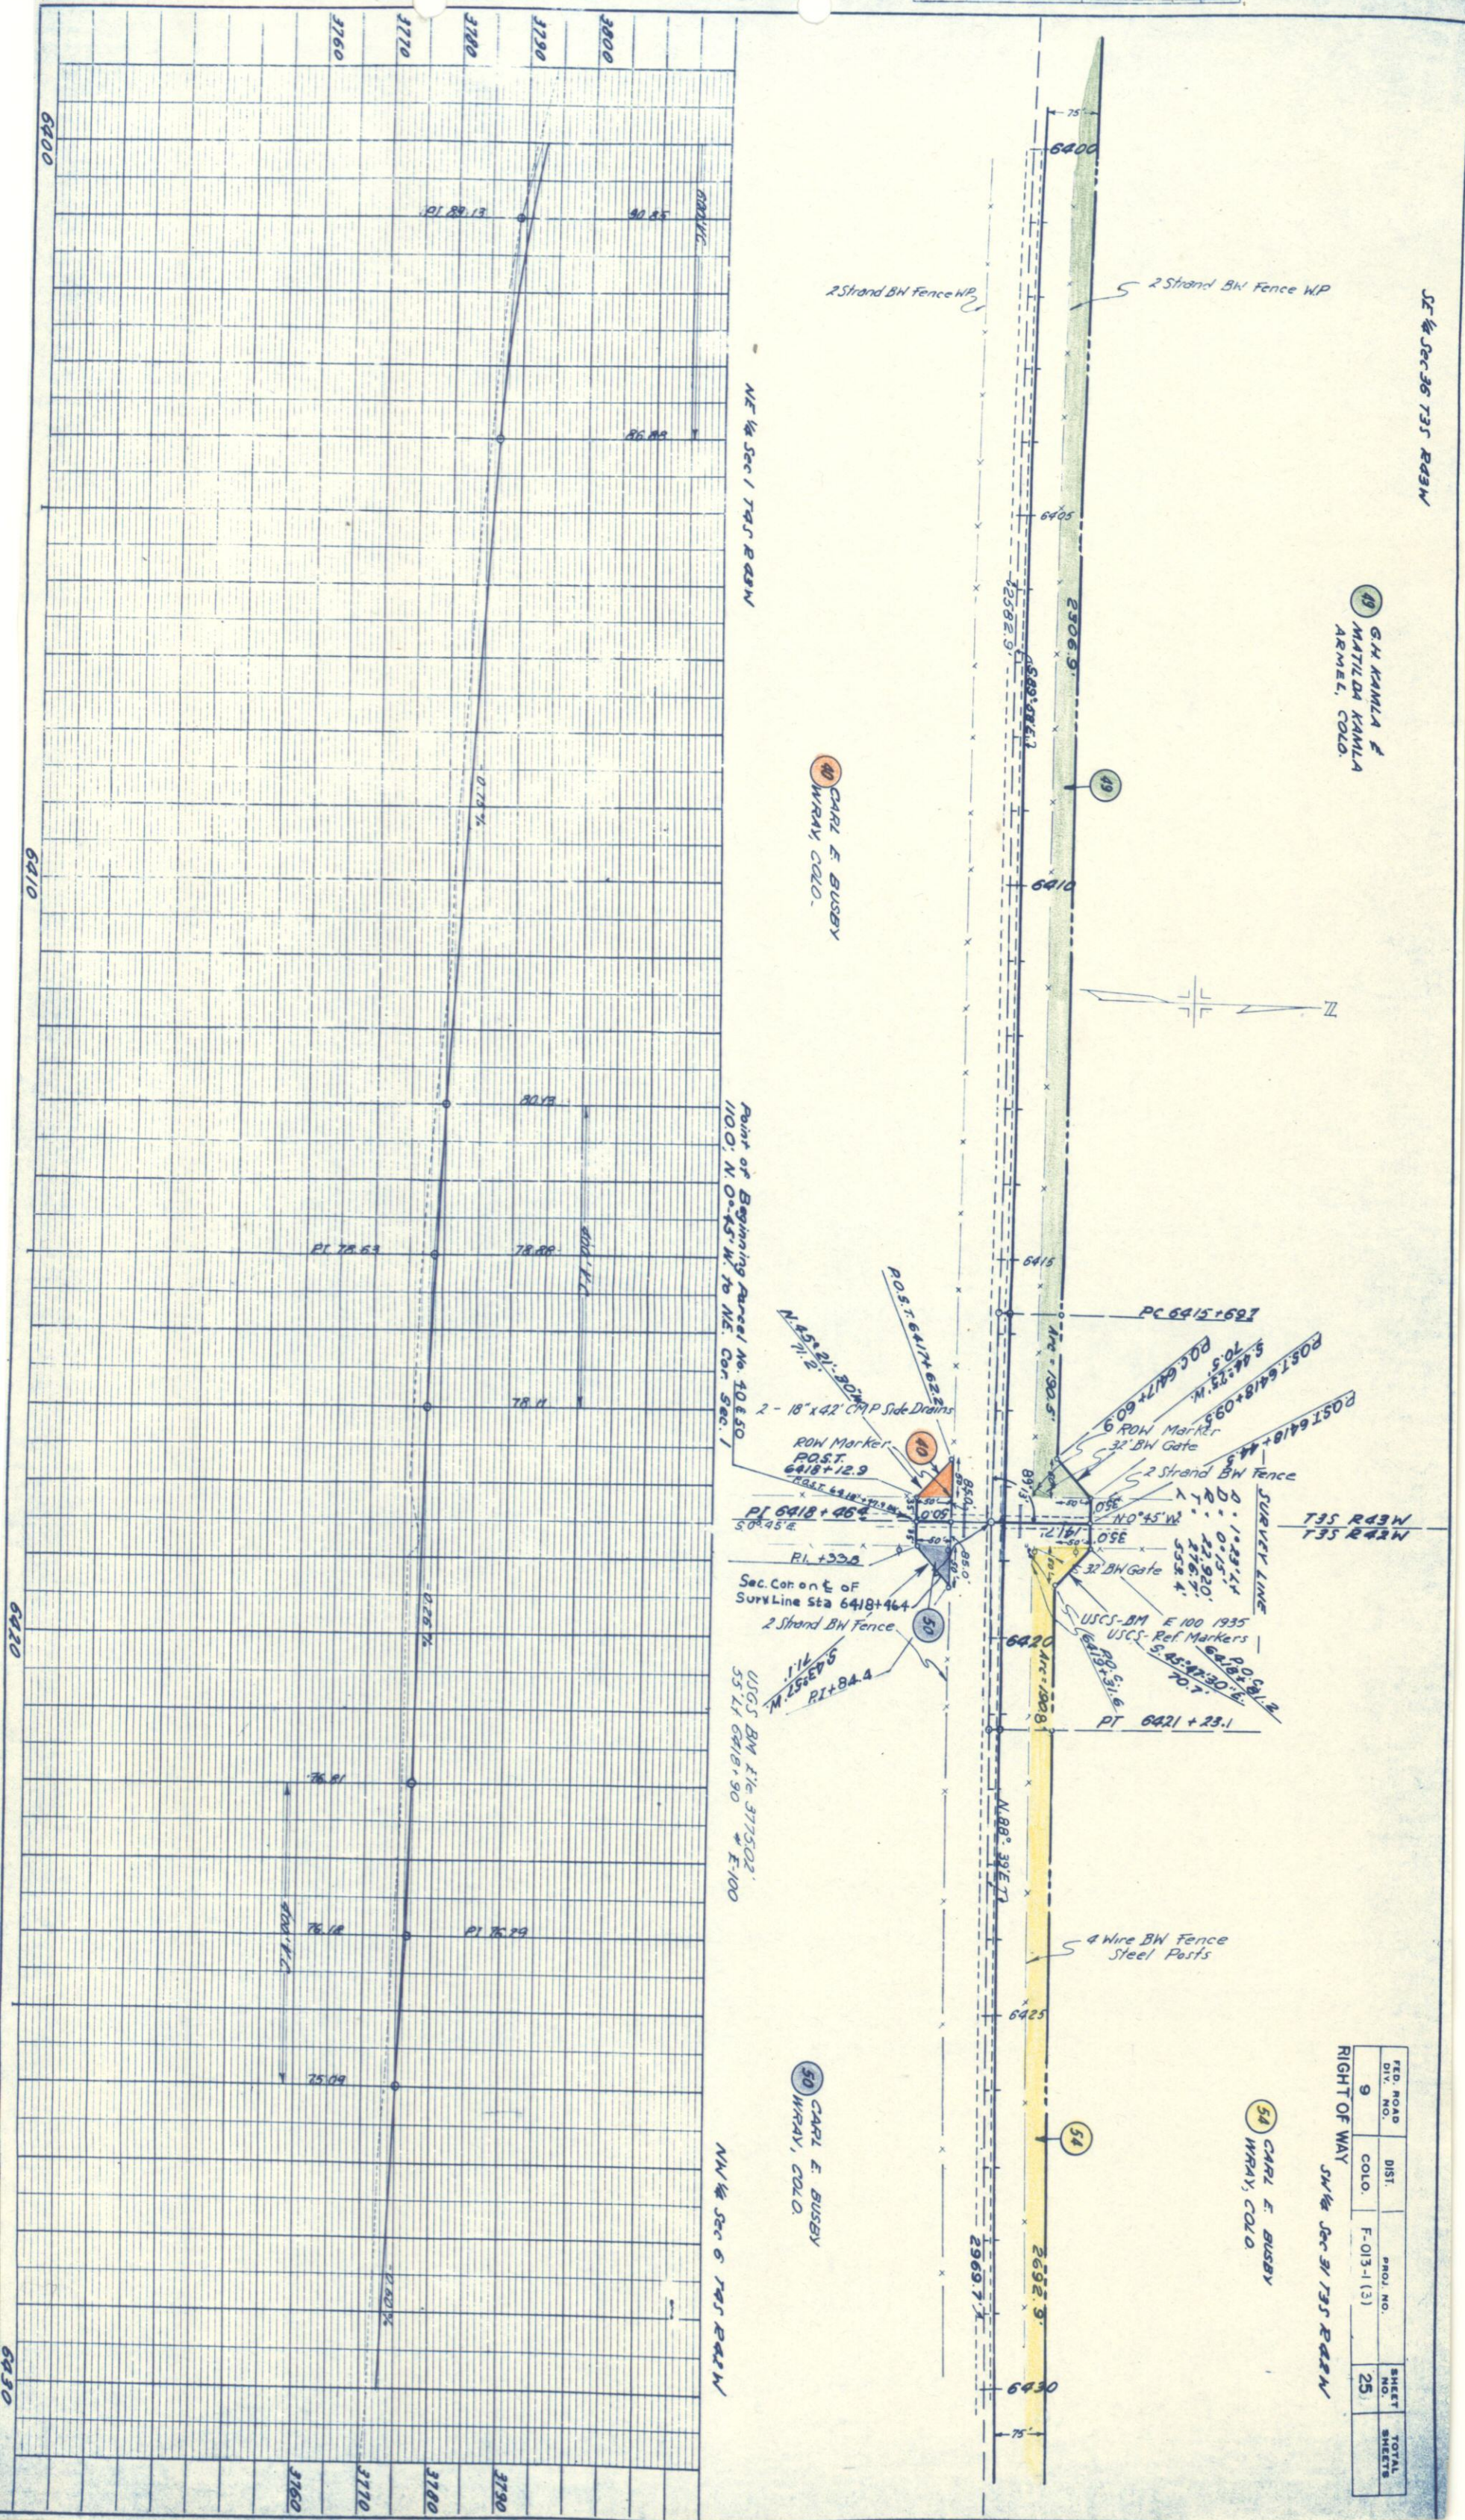


SW 1/4 Sec 32 T3S R22W

W. E. SCHEIBLE
1815 N LOCUST
CHILLICOTHE, MO

56
HENRY W. ABRAHAM &
ELLEN A. ABRAHAM
ARMEL, COLO.


FED. ROAD DIV. NO.	DIST.	PROJ. NO.	SHEET NO.	TOTAL SHEETS
9	COLO.	F-013-1 (3)	28	

RIGHT OF WAY

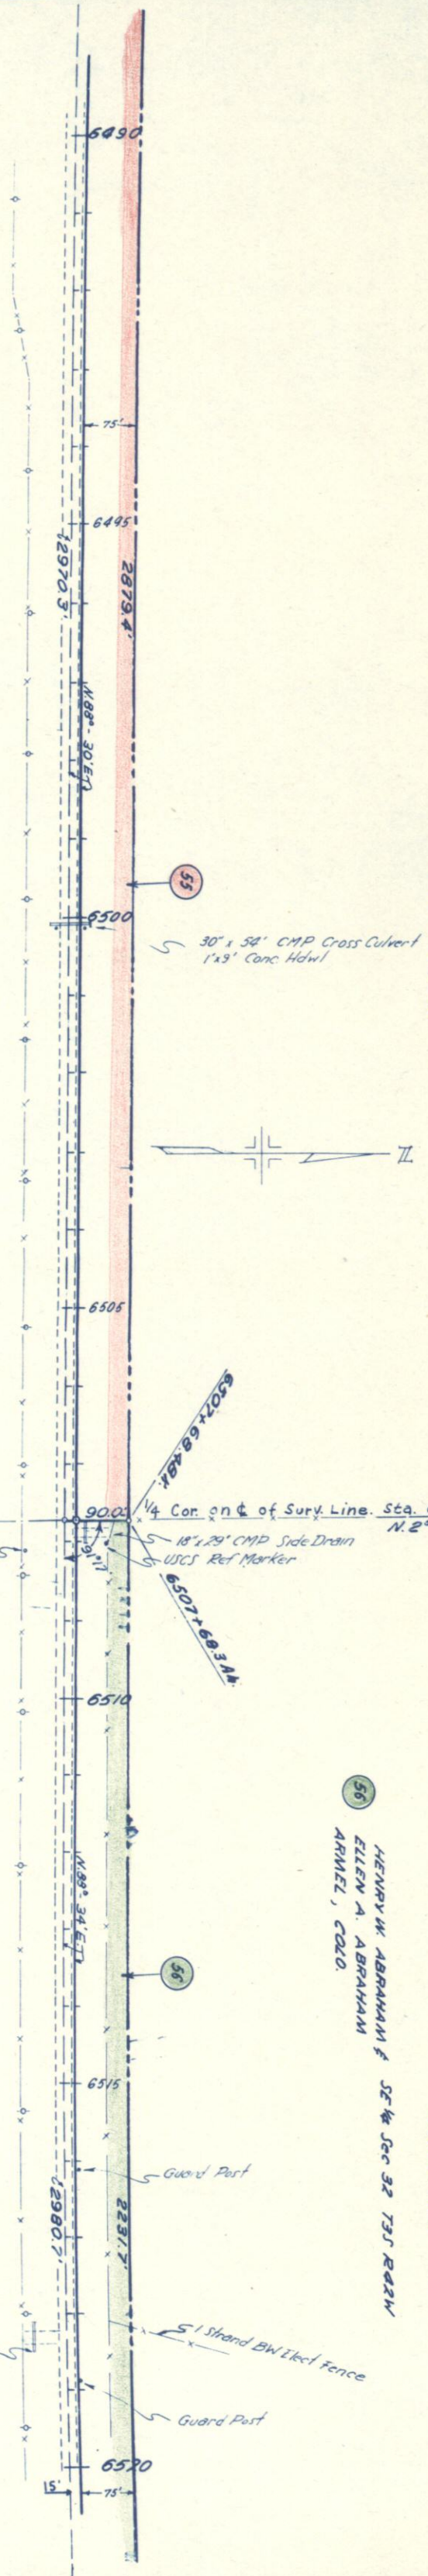

NW 1/4 Sec 5 T4S R22W

NE 1/4 Sec 5 T4S R22W


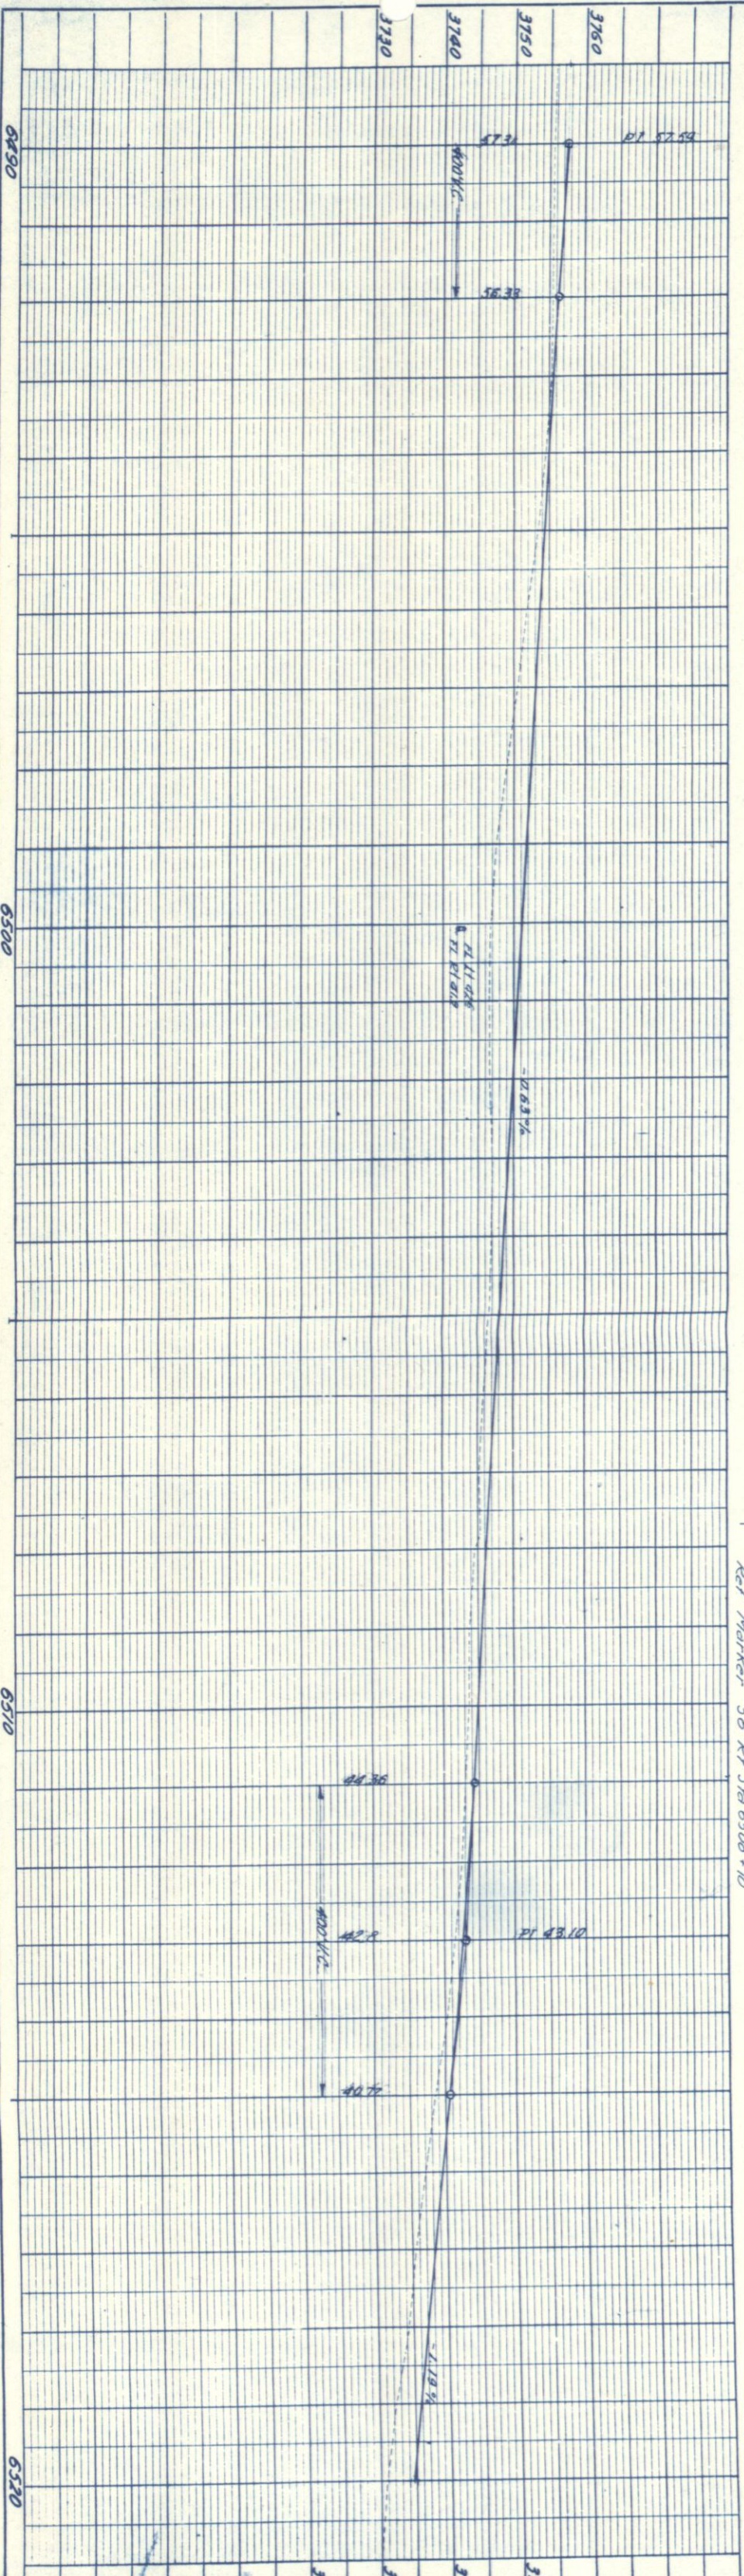


56 HENRY W. ABRAHAM &
EILEEN A. ABRAHAM
ARMEL, COLO.

FED. ROAD DIV. NO.	DIST.	PROJ. NO.	SHEET NO.	TOTAL SHEETS
9	COLO.	F-013-1(3)	29	

RIGHT OF WAY

57 HENRY W. ABRAHAM
ARMEL, COLO.

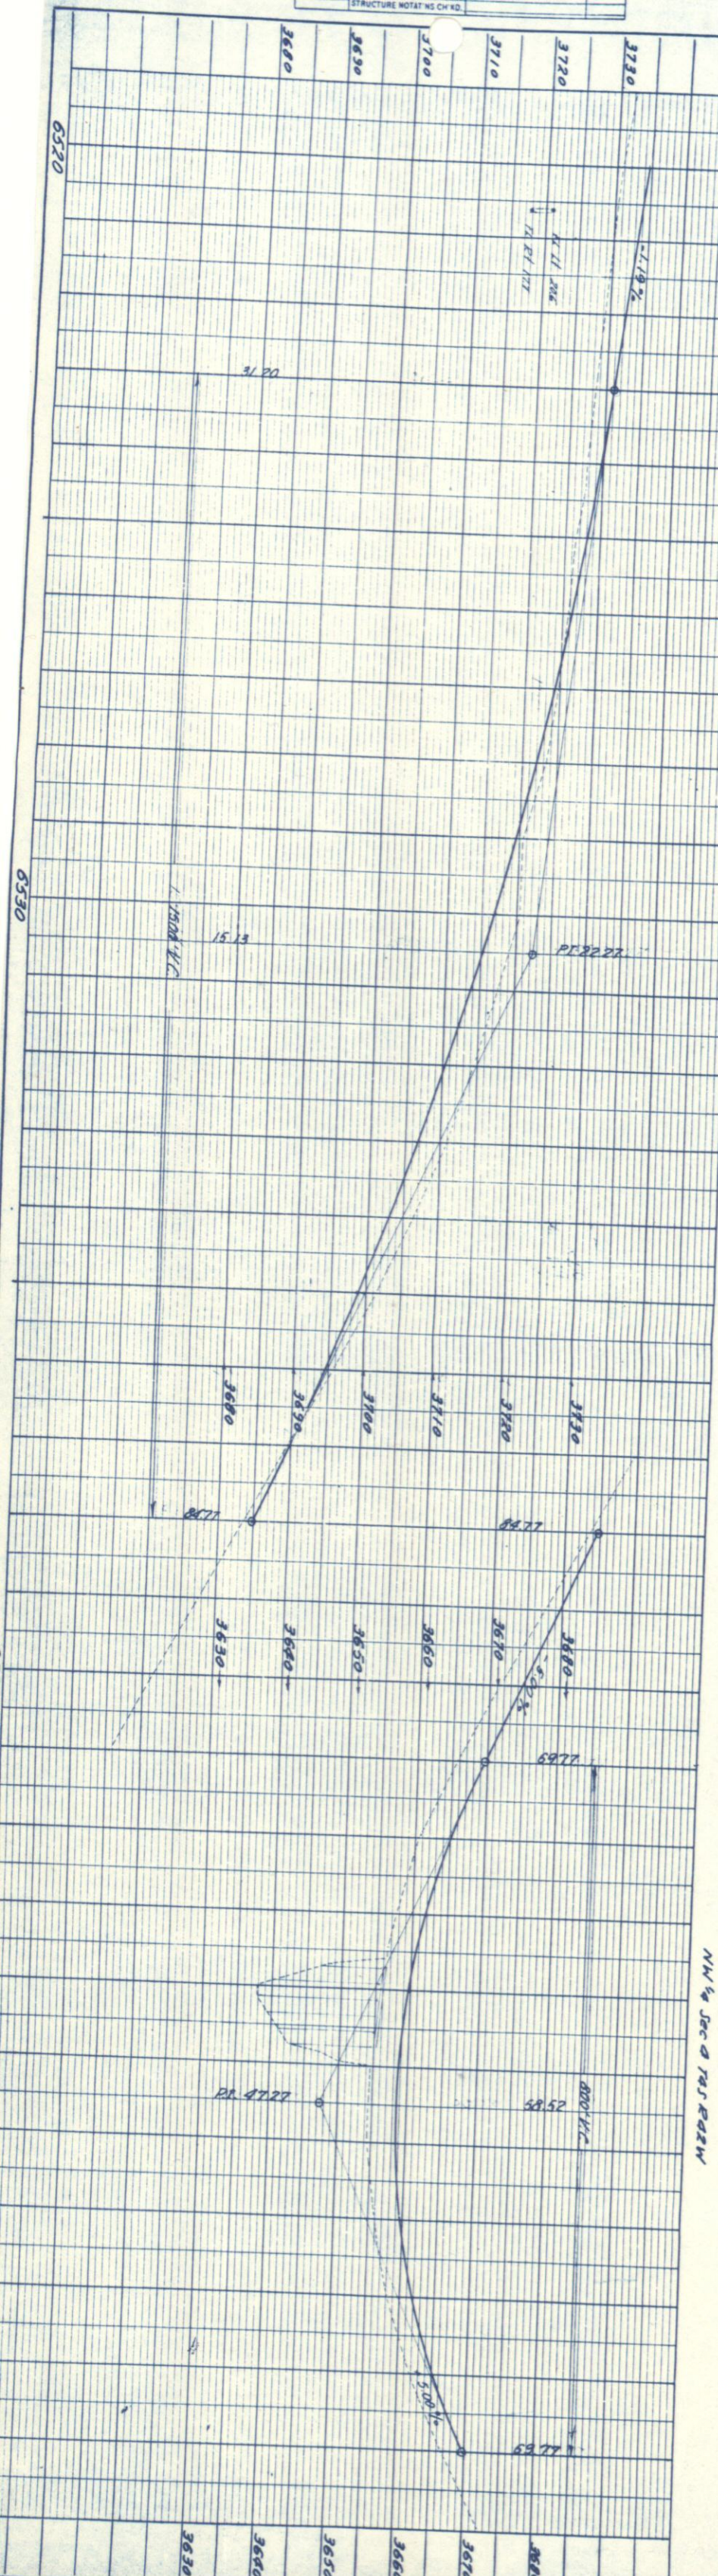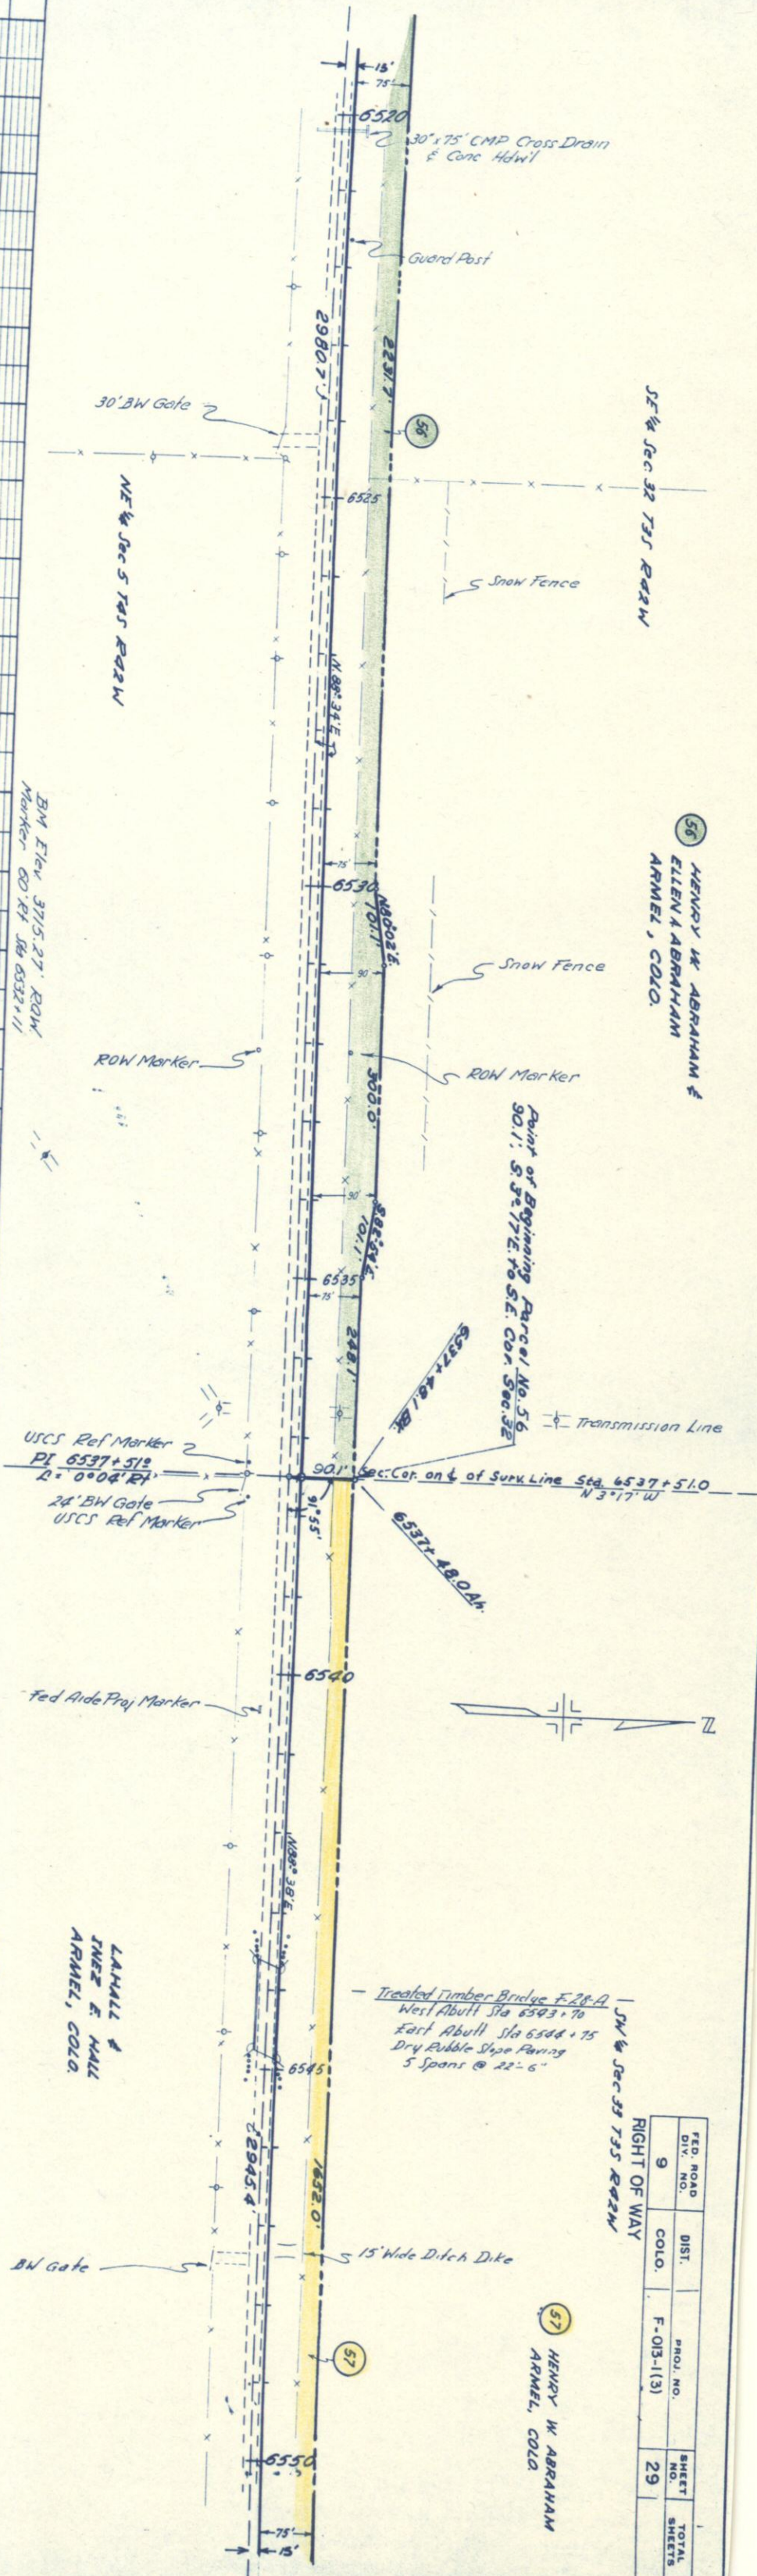

SW 1/4 Sec 33 T35 R42N

57 HENRY W. ABRAHAM
ARMEL, COLO.

SE 1/4 Sec 33 T35 R42N

Point of Beginning Parcel No. 57,
90.1' S. 3° 36' 30" E. 5 1/4 Cor. Sec. 33

14' 1/4 x 77' Concrete
Cross Culvert

5 Drift Fence

6566 + 92.9 BM

N. 81° 13' 30" E.
504.2'

300.0'

S. 85° 08' E.
403.3'

92.9'

6566 + 92.7 M.

6570

6575

SW 1/4 Sec 34 T35 R42W

59 GEORGE WILMET KLINE
ARMEL, COLO.

FED. ROAD DIV. NO.	DIST.	PROJ. NO.	SHEET NO.	TOTAL SHEETS
9	COLO.	F-013-1(3)	32	

RIGHT OF WAY

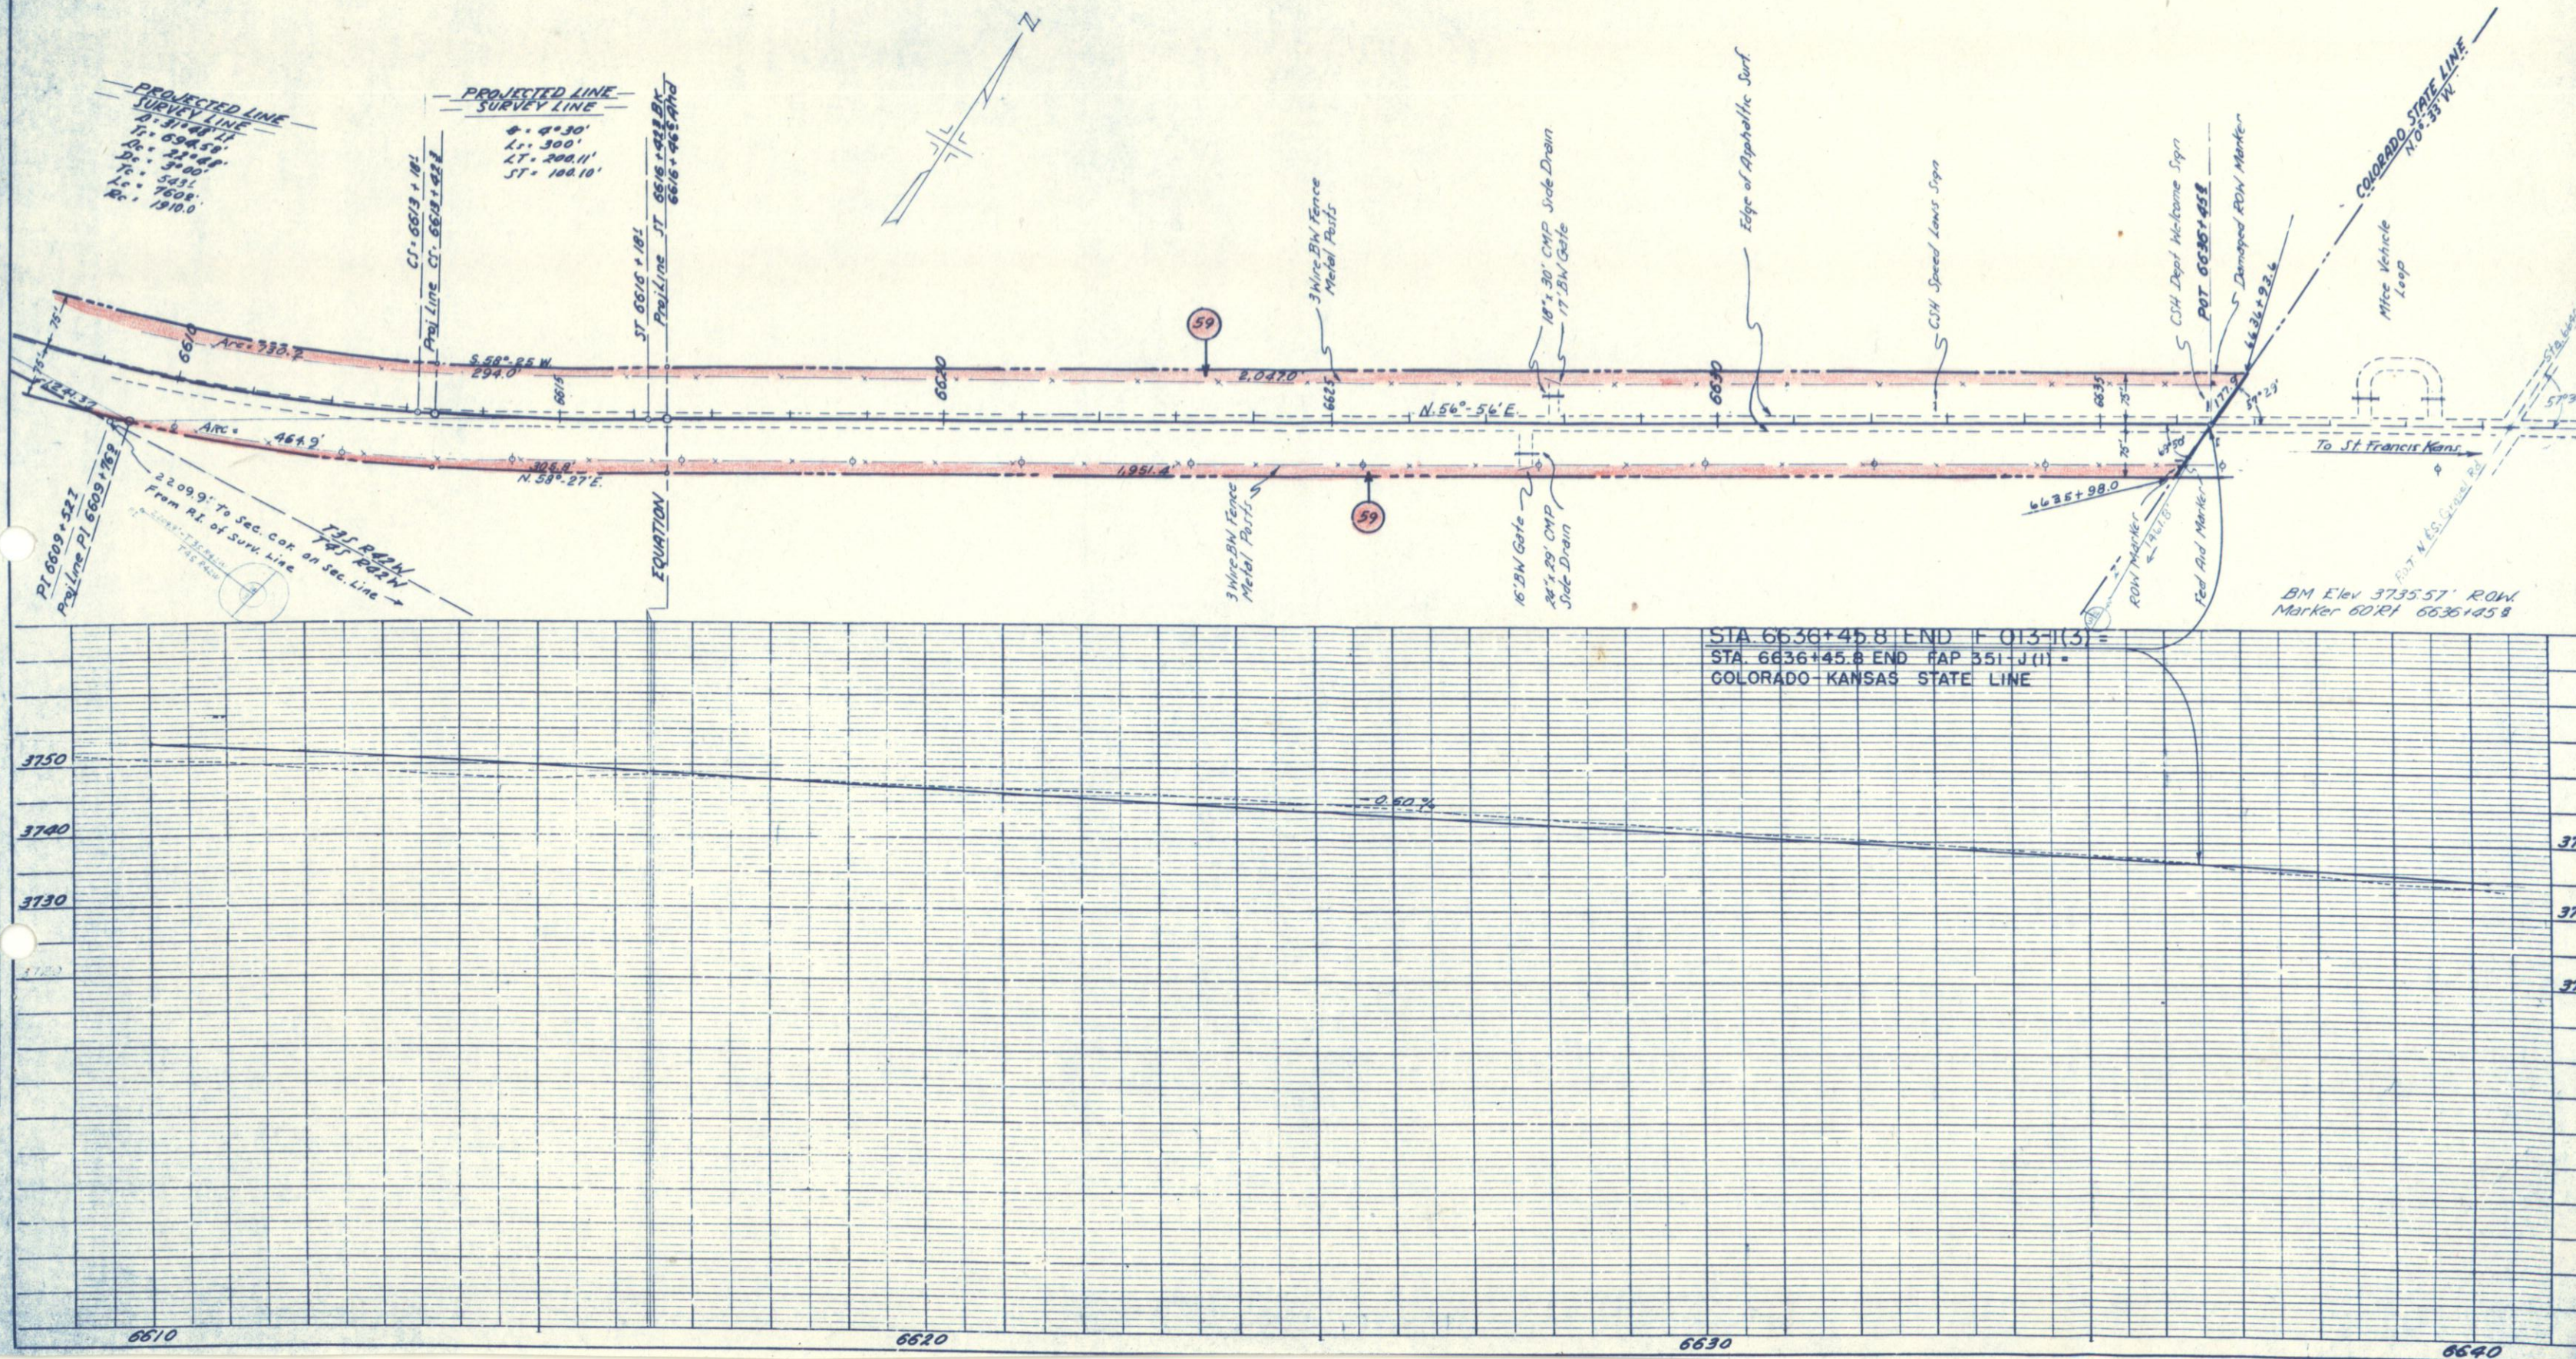

PED ROAD DIV. NO.	DISTRICT	PROJ. NO.	SHEET NO.	TOTAL
9	COLO.	F 013-1(3)	33	

RIGHT OF WAY

T 4S, R44W

T4S, R44W

H.E. Flick & Ruth A. Flick
Idalia, Colorado
S 1/2 Sec. 14
NW 1/4 Sec. 14
S. 40' for Hwy ROW.
Plus ROW in SE 1/4

J.W. Lentz, Aka.
(J. William Lentz)
1042 South University
Denver 9, Colorado
All Sec. 15
Except 1/2 Acre ± Triangle in SW 1/4 (To County)
" 40' Co. Road on West Side SW 1/4
" 40' " " South Side Sec 15
" 1/2 Acre in SW Corner

Ron Ashliman
Triangle Tract 1 Acre
In SW Cor. Sec 15

Corinne Peterson &
Carl O. Peterson
Wray, Colorado
Lots 10, 11 & 12 Block 9, Alley Block 9
Street between Blocks 9 & 10
Alleys in Block 10 & 11
Exc. 39' x 79' Tract

Rose Beechley
Idalia, Colorado
Lots 9, 10, 11 & 12 Block 10
Metropolitan Life
Insurance Co.
Lots 22, 23 & 24 Block 9
Plus other Tracts

Martin E. Stutheit
Idalia, Colorado
Mrs. Martin E. Stutheit
Idalia, Colorado
Board of Trustees For The St Paul Church
Evangelical Association Lots 8, 9, 10, 11 & 12
Idalia, Colorado Block 11

John C. Hughey
Lots 23 & 24 Block 10

George W. Wingfield
Idalia, Colorado
SE 1/4 SW 1/4 & SW 1/4 SE 1/4 Sec. 16
Except Tracts of
W.F. Wilcoxen
Martin E. Stutheit

J. Kenneth Conrad &
Marquerite Conrad
Wray, Colorado
W 1/2 SW 1/4 Sec 16

Margaret Jane Pyle (Clarke)
% Gene Warner
Wray, Colorado
NW 1/4 Sec 21
Except 40' on North Side

Edward Ramseier
NE 1/4 Sec 21

J.W. Lentz
1042 South University Blvd.
Denver 9, Colorado
N 1/2 Sec 22
Except Approx. 40' ROW.

Mary Moellenberg
Idalia, Colo
W 1/2 NW 1/4 Sec 23
Except Approx 40' R.O.W.

Arman F. Moellenberg
Idalia, Colo.
E 1/2 NW 1/4 Sec. 23
Except Approx 40' R.O.W.

(17) Delete

(Lentz)

T4S, R44W

FED. ROAD DIV. NO.	DISTRICT	PROJ. NO.	SHEET NO.	TOTAL
9	COLO.	F 013-1(3)	34	

RIGHT OF WAY

25 Cassius M. Dutton, deceased
Walter L. Grutter, Attorney for Estate
Wray, Colo.
E 1/2 Sec 2

26 Mable F. Pinckard
Wray, Colorado
SW 1/4 Sec. 1
Except Approx. West 50' for Hwy ROW

23 Katie Boden
984 South High
Denver, Colorado
NW 1/4 Sec. 12
Except Approx. W. 50' for Hwy ROW

22 Mable F. Pinkard
Wray, Colorado
SW 1/4 Sec. 12
Except West 50' for R.O.W.

Carl Helling
Idalia Colorado
NW 1/4 Sec 13
Except W. 50' for R.O.W.

19 Carl Helling
Idalia Colorado
SW 1/4 Sec 13
Except 50' R.O.W.
Plus Additional Area for R.O.W.

Y. W. Electric Association, Inc.
1 Acre


21 Charles Sheverbush
Rt 2 Box 6
Montrose, Colorado
S 1/2 Sec 11
Delete

20 Carl Helling
Idalia, Colorado
NE 1/4 Sec 14
Except E. 50' for Hwy R.O.W.

18 H.E. Flick & Ruth A. Flick
Idalia, Colorado
SW 1/4 Sec. 14
NW 1/4 Sec. 14
S. 40' for Hwy ROW
Plus Additional ROW in SE 1/4


George Nugent
NE 1/4 Sec 23
Approx. 40' Hwy ROW 23
on North Side

HE Flick & Ruth A. Flick
Idalia, Colorado
SE 1/4 Sec. 14

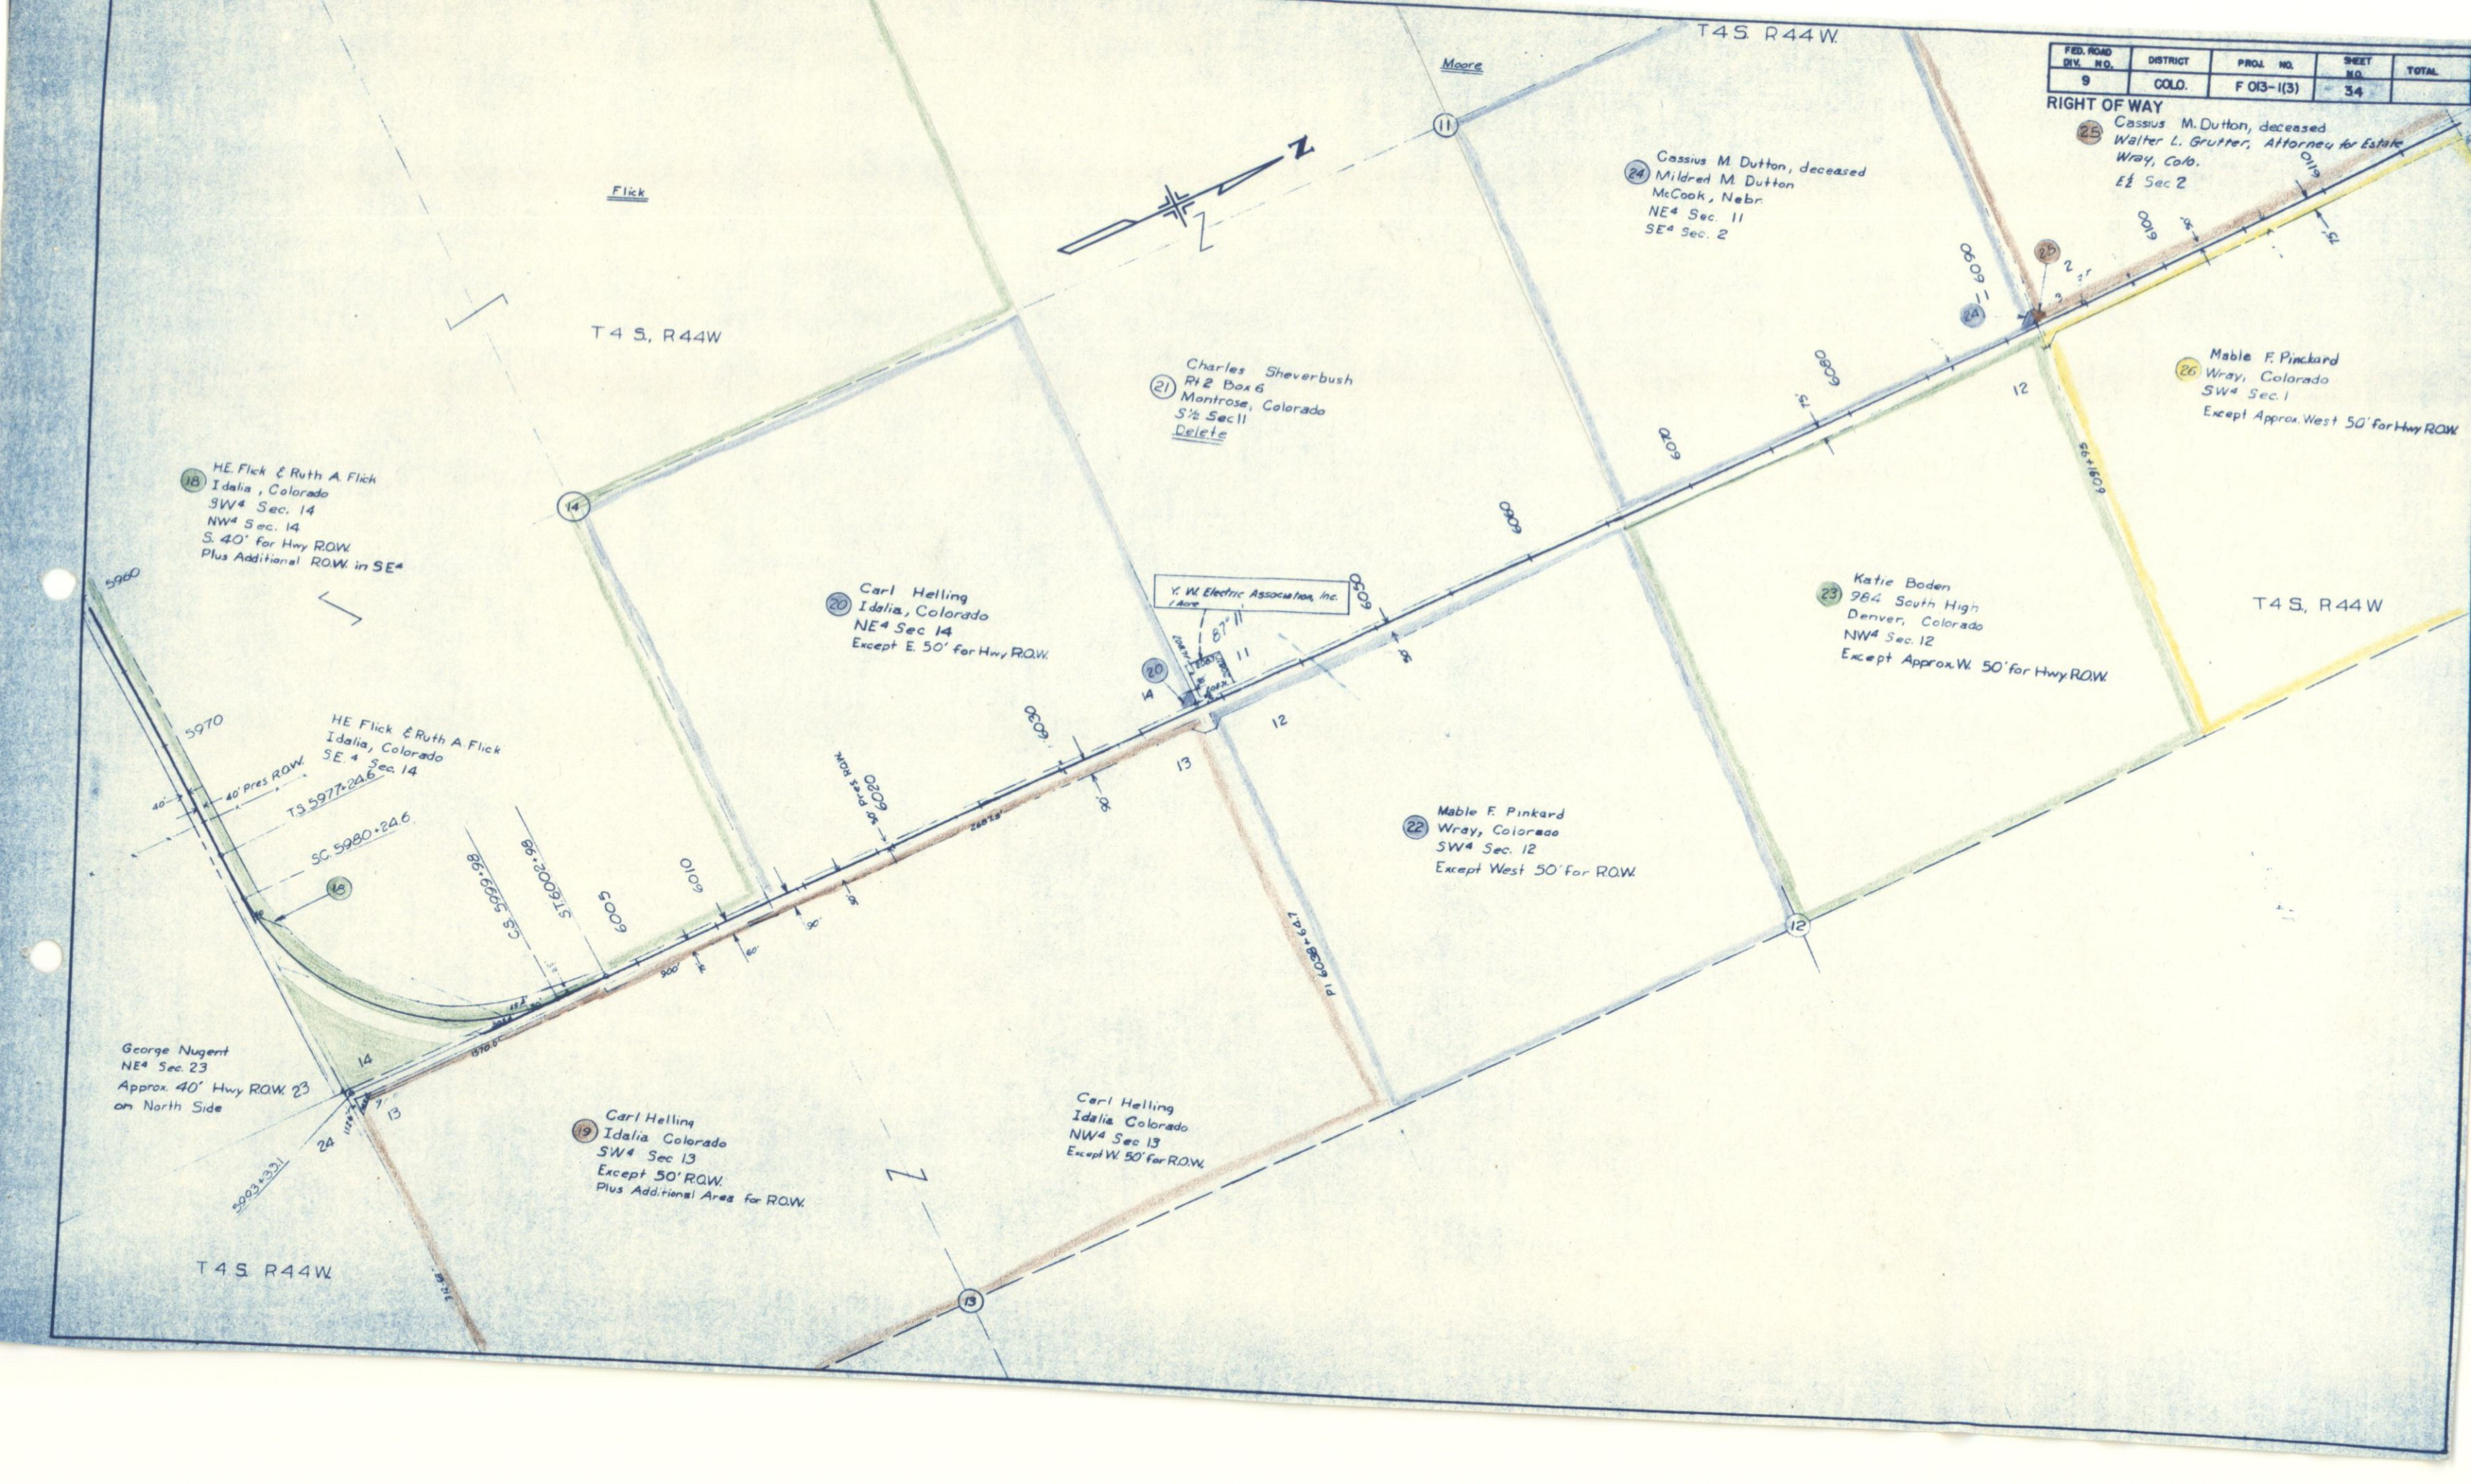


FED. ROAD DIV. NO.	DISTRICT	PROJ. NO.	SHEET NO.
9	COLO.	F 013-1(3)	36

RIGHT OF WAY SE 1/4 Sec 32 T 3 S, R 43 W Rev. 8-5-57 A.A.H.

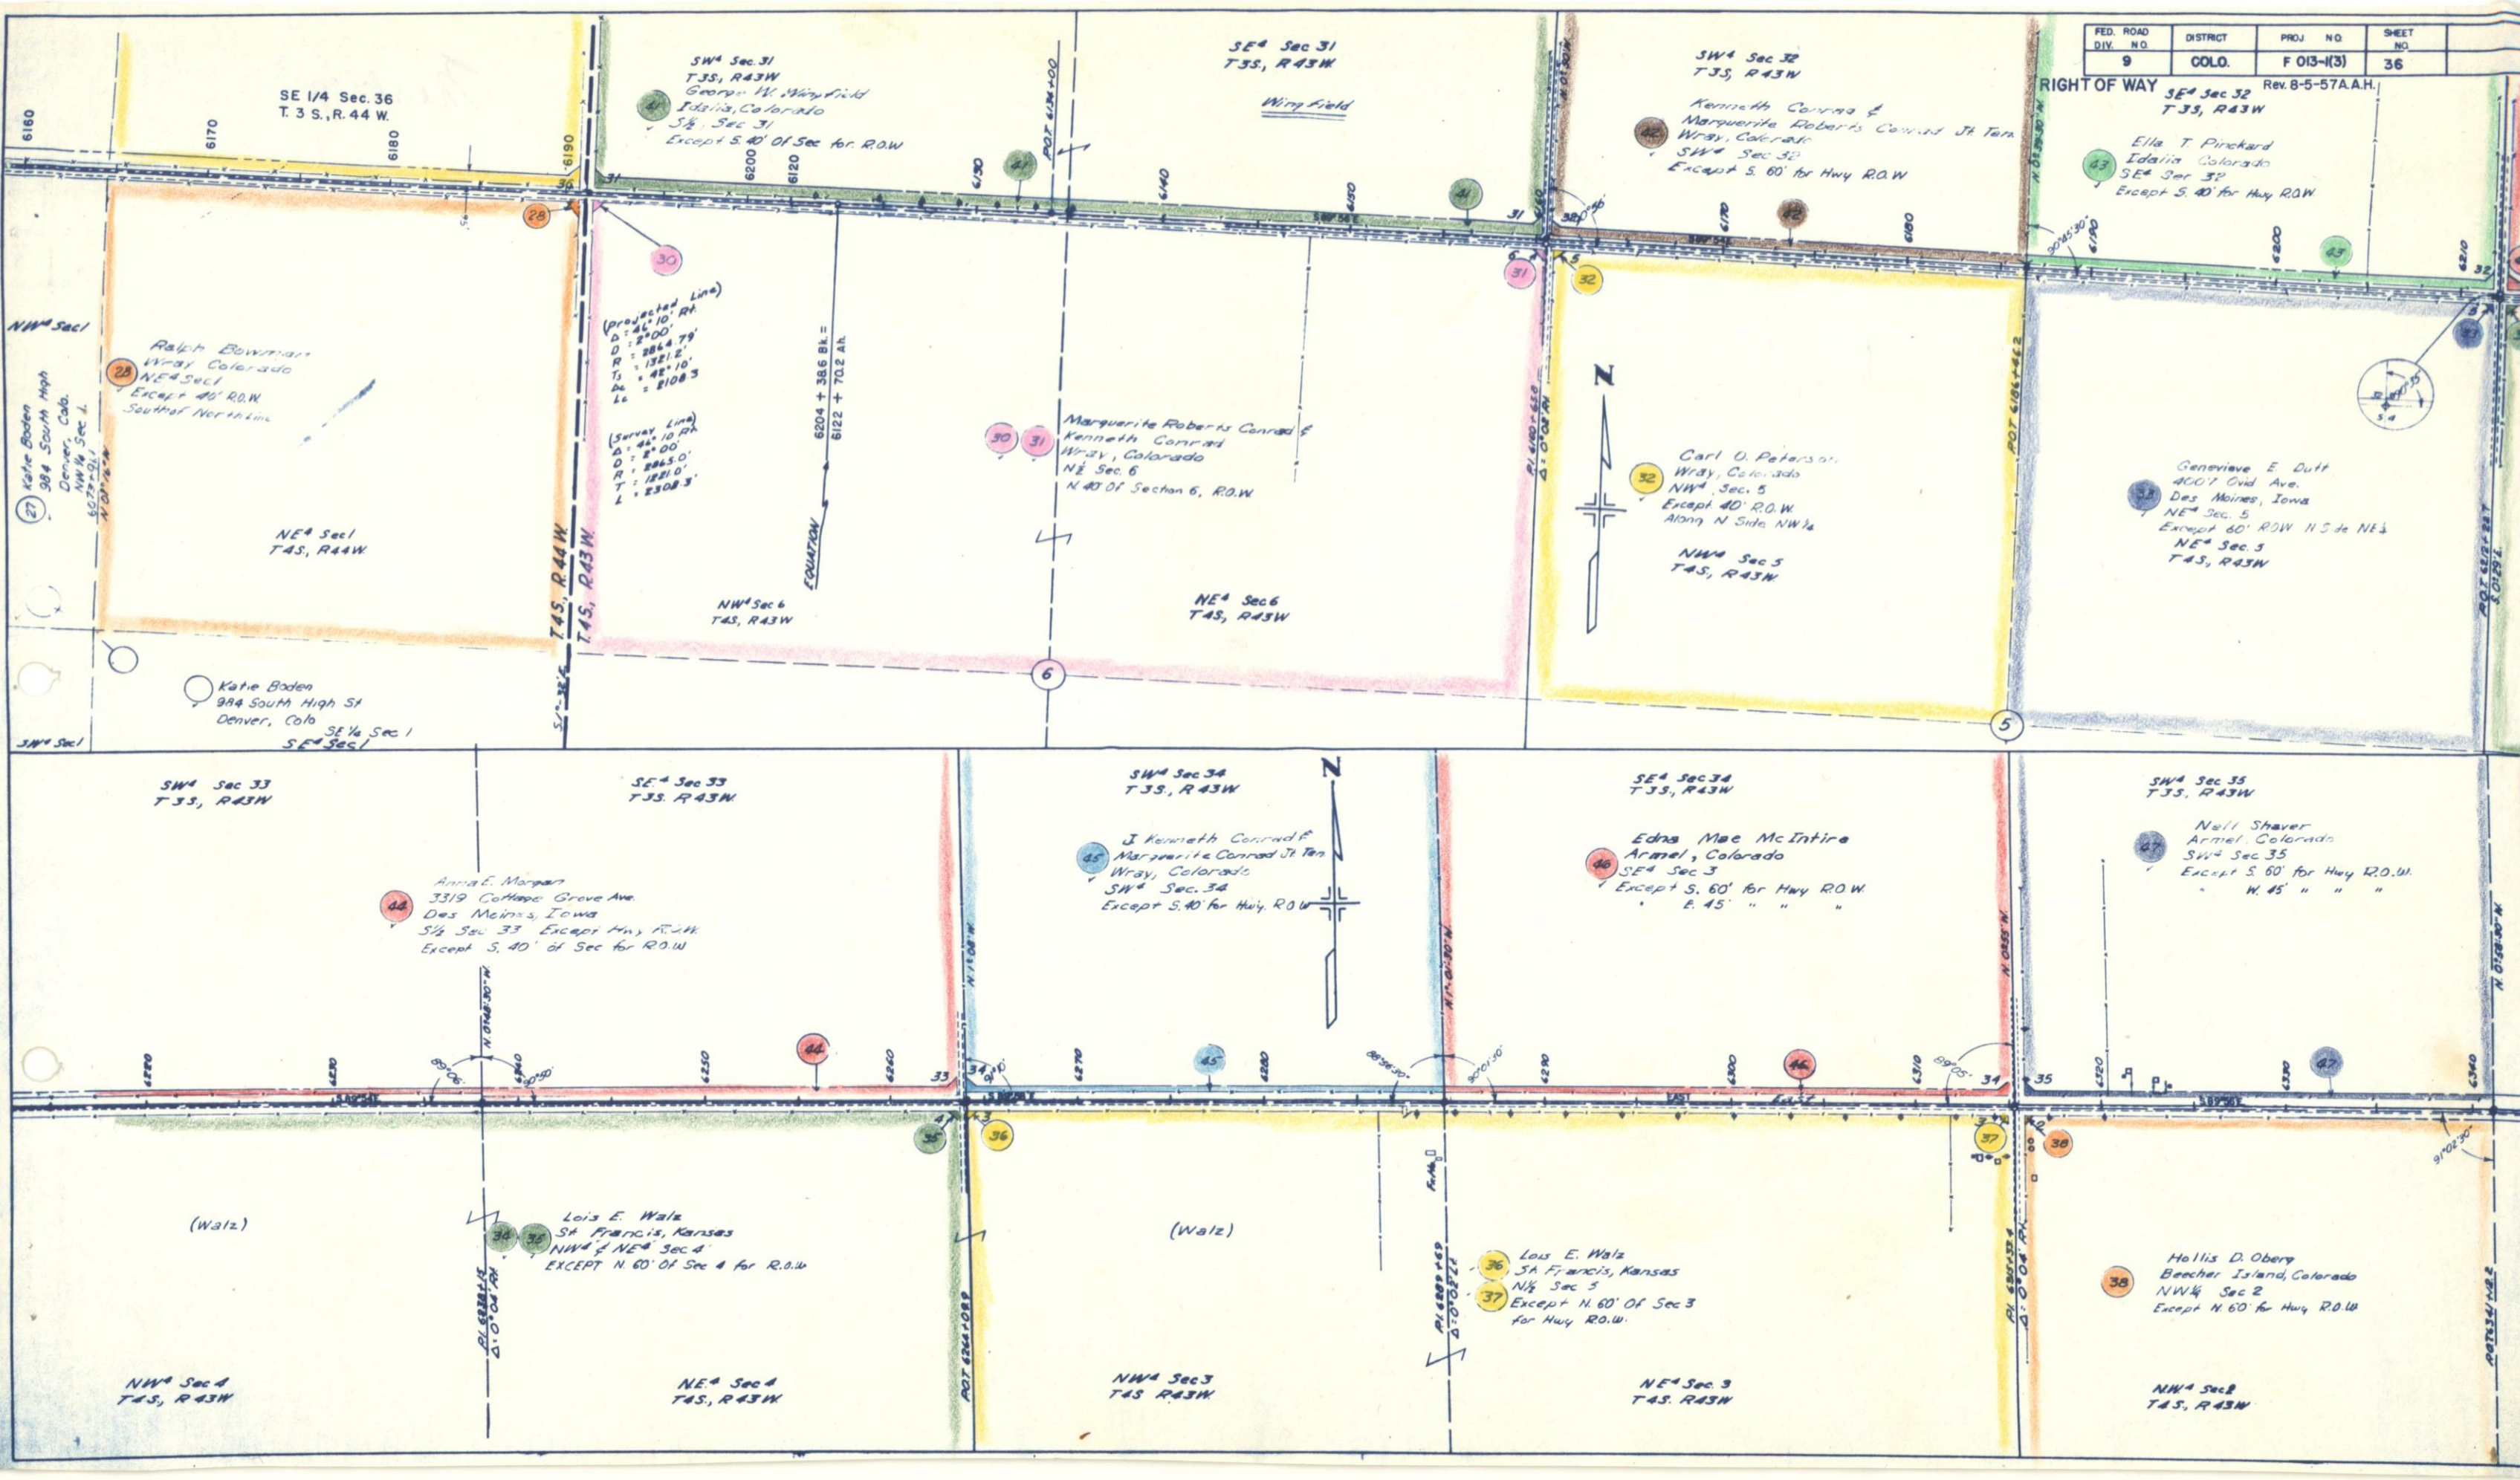

SE4 Sec 31
TJS, R42W

SE4 Sec 31
TJS, R42W

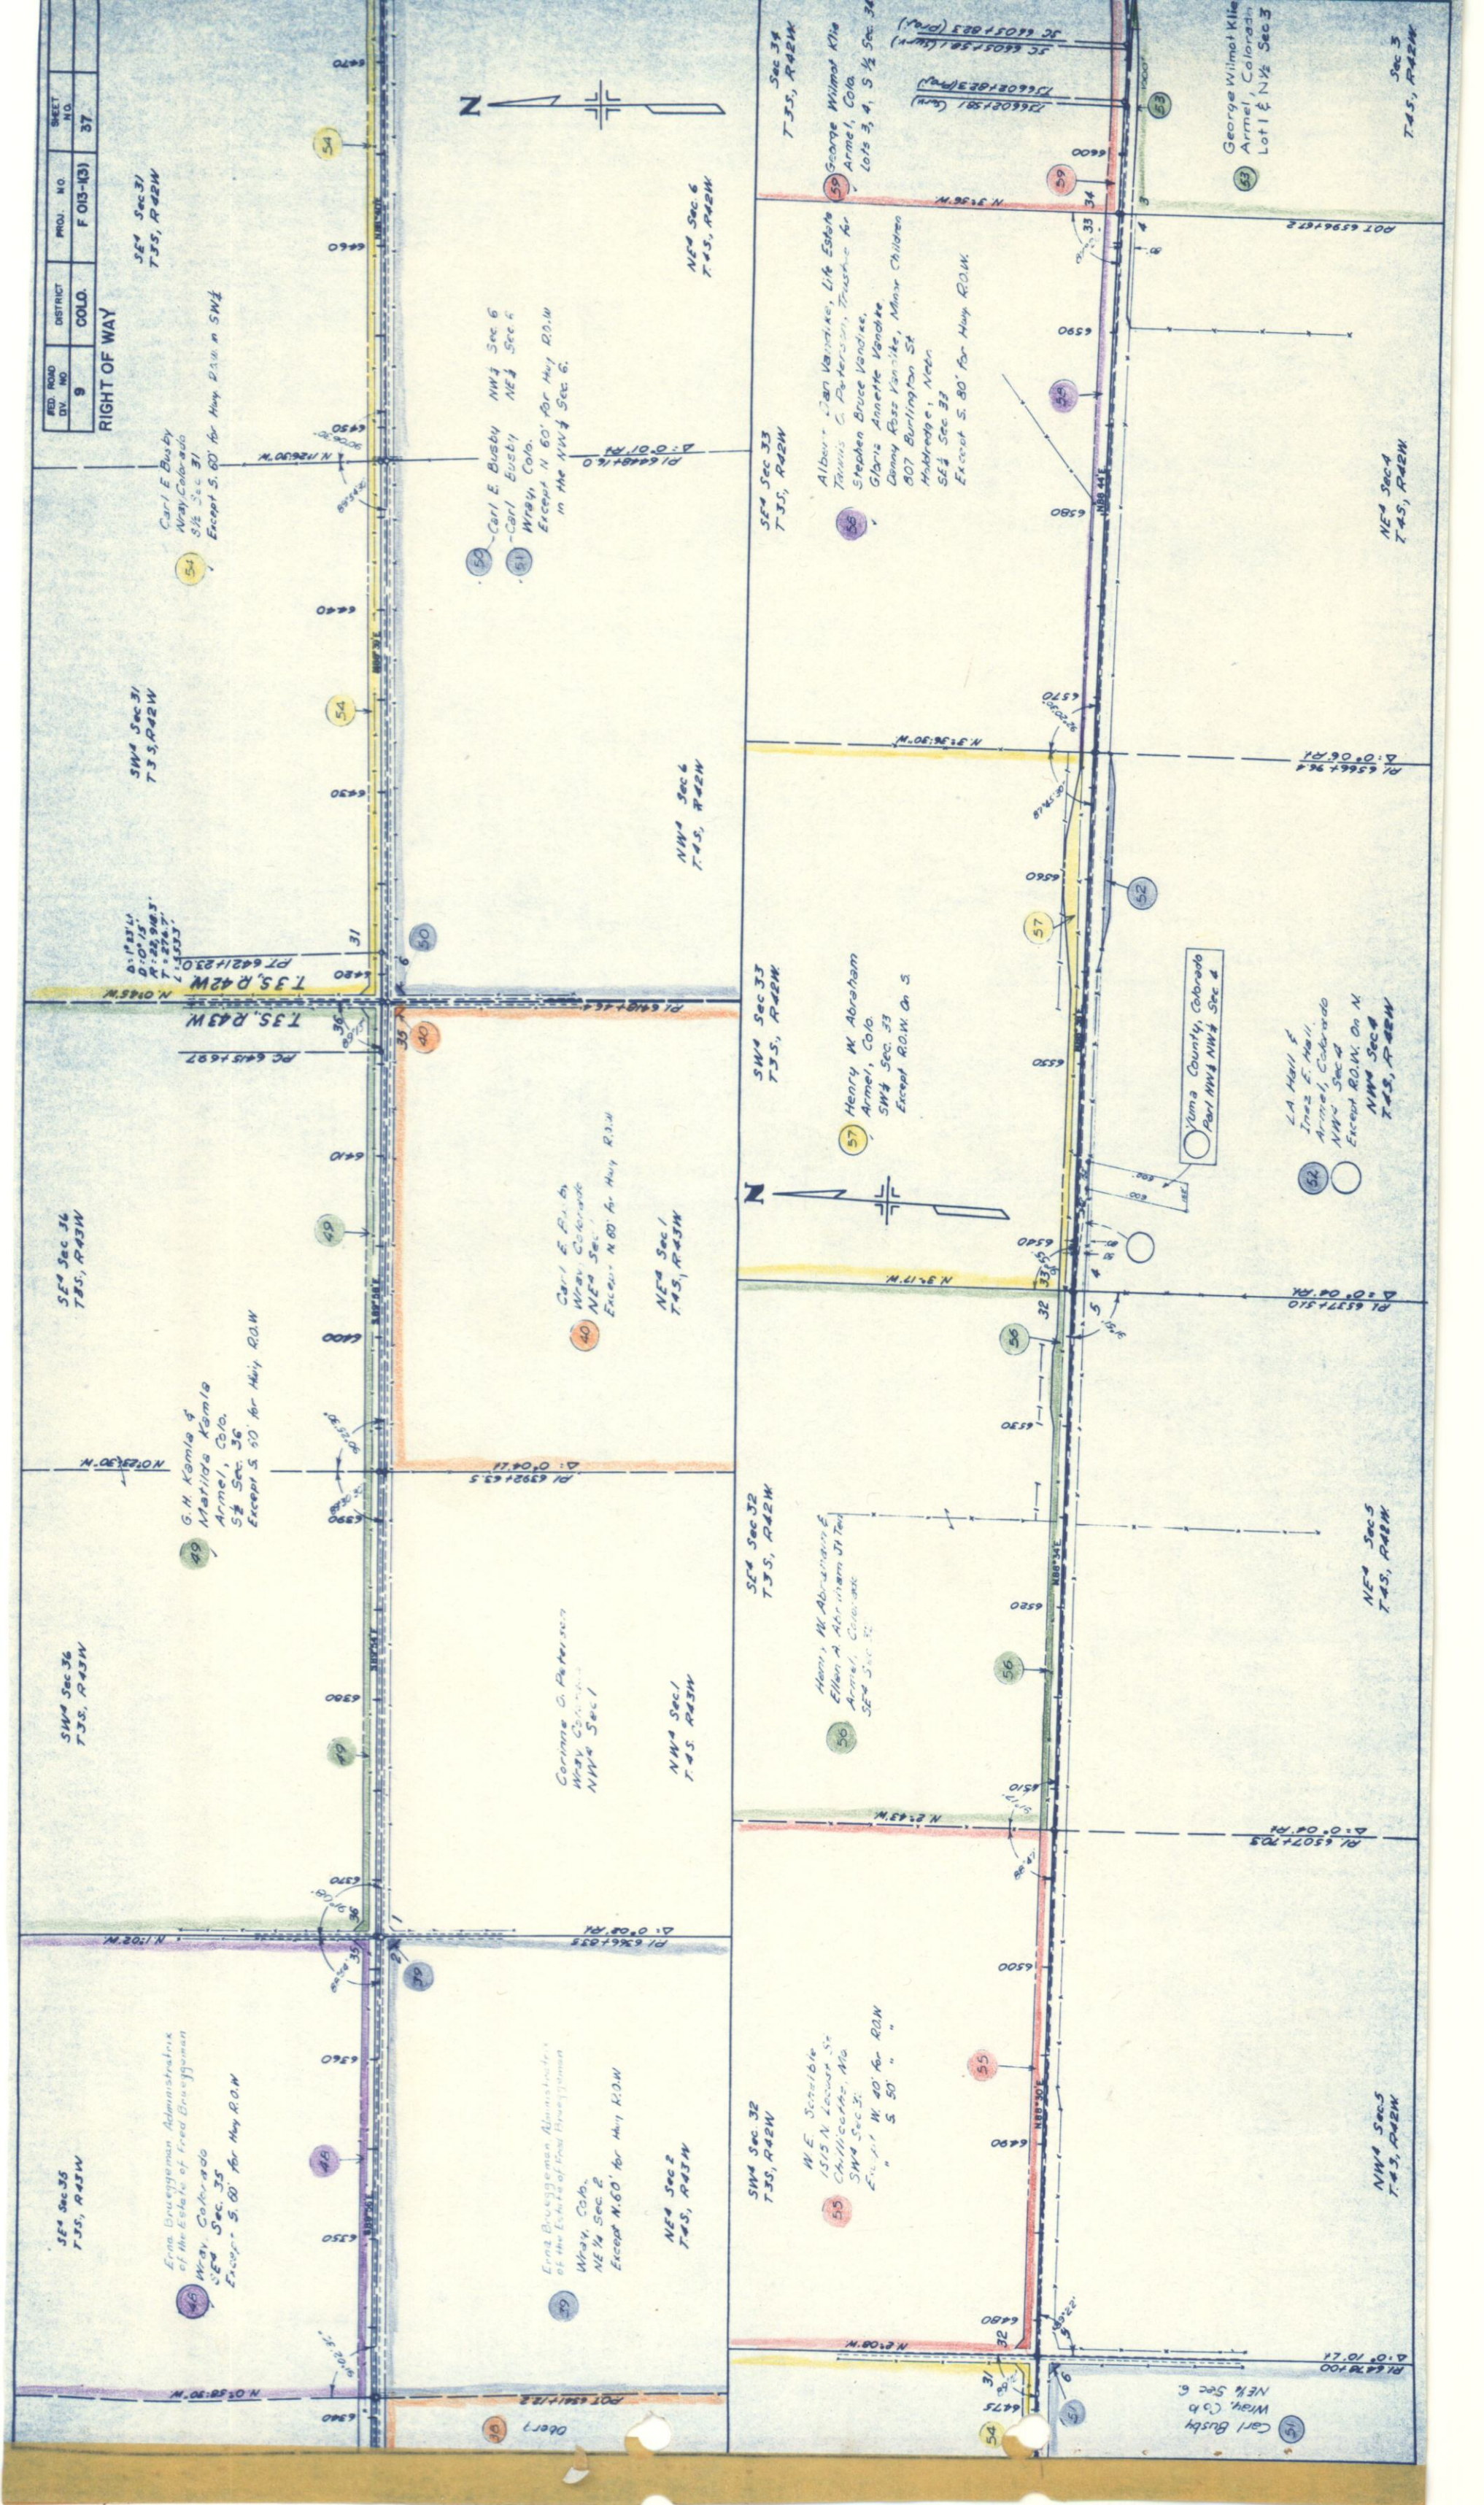

BACKFILL

R.O.W. MARKERS

TIMBER GUARD POSTS

1.

project

NO. 2247

DESCRIPTION
erburden
nd and Gravel
liche (Hard)
erburden
nd and Gravel
liche (Hard)
erburden
nd and Gravel
ly
erburden
nd and Gravel
ndoy Clay
erburden
nd and Gravel
liche (Hard)
erburden
nd and Gravel
liche (Hard)
erburden
nd and Gravel
liche (Hard)

to be 3,000 cu yds.

W.

RS

S.

E NO. 2253

DESCRIPTION
nd and Gravel
astic Sand and Gravel
ale
nd and Gravel
astic Sand and Gravel
nd and Gravel
astic Sand and Gravel
nd and Gravel
astic Sand and Gravel
nd and Gravel
lastic Sand and Gravel

be 1,000 cu yds.

STATION	SIDE	NO.
C 19-0102-12		
5977 + 24.6	Rt. & Lt.	2
5990 + 00	Lt.	1
6002 + 98	Rt. & Lt.	2
6017 + 00	Rt.	1
6031 + 00	Rt.	1
6045 + 00	Rt.	1
6059 + 00	Rt.	1
6073 + 00	Rt.	1
6086 + 00	Lt.	1
6101 + 00	Rt.	1
6114 + 00	Rt.	1
6128 + 72.7	Rt. & Lt.	2
6141 + 00	Rt.	1
6154 + 56.0	Rt. & Lt.	2
6167 + 00	Lt.	1
6179 + 00	Rt.	1
TOTAL C19-0102-12		20
6192 + 00	Lt.	1
6122 + 70.3 Ah.	Rt. & Lt.	2
6135 + 00	Lt.	1
6148 + 00	Lt.	1
6162 + 00	Lt.	1
6175 + 00	Lt.	1
6188 + 00	Lt.	1
6201 + 00	Lt.	1
6214 + 00	Lt.	1
6227 + 00	Lt.	1
6240 + 00	Lt.	1
6253 + 00	Lt.	1
6266 + 00	Lt.	1
6279 + 00	Lt.	1
6292 + 00	Lt.	1
6305 + 00	Lt.	1
6318 + 00	Lt.	1
6331 + 00	Lt.	1
6344 + 00	Lt.	1
6357 + 00	Lt.	1
6370 + 00	Lt.	1
6383 + 00	Lt.	1
6396 + 00	Lt.	1
6415 + 69.7	Lt.	1
6421 + 23.0	Lt.	1
6434 + 00	Lt.	1
6447 + 00	Lt.	1
6460 + 00	Lt.	1
6473 + 00	Lt.	1
6486 + 00	Lt.	1
6499 + 00	Lt.	1
6512 + 00	Lt.	1
6525 + 00	Lt.	1
6535 + 00	Lt.	1
6551 + 00	Lt.	1
6566 + 00	Lt.	1
6579 + 00	Lt.	1
6592 + 00	Lt.	1
6602 + 82.3	Lt.	1
6616 + 46.6 Ah.	Rt. & Lt.	2
TOTAL - F 013-1(3)		42

STATION	SIDE	SPACING	NO.	REMOVE POSTS NO.
C 19-0102-12				
6007 + 40	Rt. & Lt.	Culvert	2	
6039 + 10	Rt. & Lt.		2	
6094 + 20	Rt. & Lt.			2
6100 + 00	Rt. & Lt.			2
6105 + 58	Rt. & Lt.			2
6161 + 00	Rt. & Lt.	Culvert	2	
TOTAL C-19-0102-12			6	6
6192 + 13	Rt. & Lt.		2	2
6213 + 14	Rt. & Lt.		2	2
6297 + 68	Rt. & Lt.	Culvert	2	2
6368 + 13	Rt. & Lt.	Culvert	2	2
6466 + 13	Rt. & Lt.	Culvert	2	2
6500 + 08	Rt. & Lt.			2
6516 + 12	Lt.			1
6518 + 88	Lt.			1
6521 + 75	Lt.			1
6519 + 00 to 6523 + 00	Rt.	200'	3	
6536 + 00 to 6550 + 00	Lt.	200'	8	
6538 + 00 to 6552 + 00	Rt.	200'	8	
6543 + 00 to 6545 + 00	Rt. & Lt.			20
6572 + 00 to 6586 + 00	Rt. & Lt.	200'	16	
6573 + 00	Rt. & Lt.			2
6575 + 00	Rt. & Lt.			2
6576 + 00	Rt. & Lt.			2
6578 + 00	Rt. & Lt.			2
6580 + 00	Rt. & Lt.			2
6582 + 00	Rt. & Lt.			2
6584 + 00	Rt. & Lt.			2
TOTAL S - F 013-1(3)			45	49

DETAILS OF CONCRETE DIVISION BOX STA. 5964+00

