

FEDERAL ROAD DIVISION NO.	DISTRICT	PROJ. NO.	SHEET NO.	TOTAL SHEETS
1	COLORADO	F 022-1(8)	1	

RIGHT OF WAY

INDEX OF SHEETS


SHEET NO. 1 TITLE SHEET.
2 TABULATION OF PROPERTIES.
3-12 PLAN AND PROFILE SHEETS SHOWING
RIGHT OF WAY REQUIRED.
13-14 OWNERSHIP MAP.

COLORADO DEPARTMENT OF HIGHWAYS

PLAN AND PROFILE OF PROPOSED FEDERAL AID PROJECT NO. F 022-1(8) STATE HIGHWAY NO. 10 LA PLATA COUNTY RIGHT OF WAY

SCALES OF ORIGINAL DRAWINGS

ON PLAN, 1 IN. = 100 FT.
ON PROFILE, 1 IN. = 100 FT. HORIZONTAL,
1 IN. = 10 FT. VERTICAL.
GRADE LINE ON PROFILE IS SHOWN AS GRADE OF FINISHED ROAD
GROSS LENGTH OF PROJECT
NET LENGTH OF PROJECT

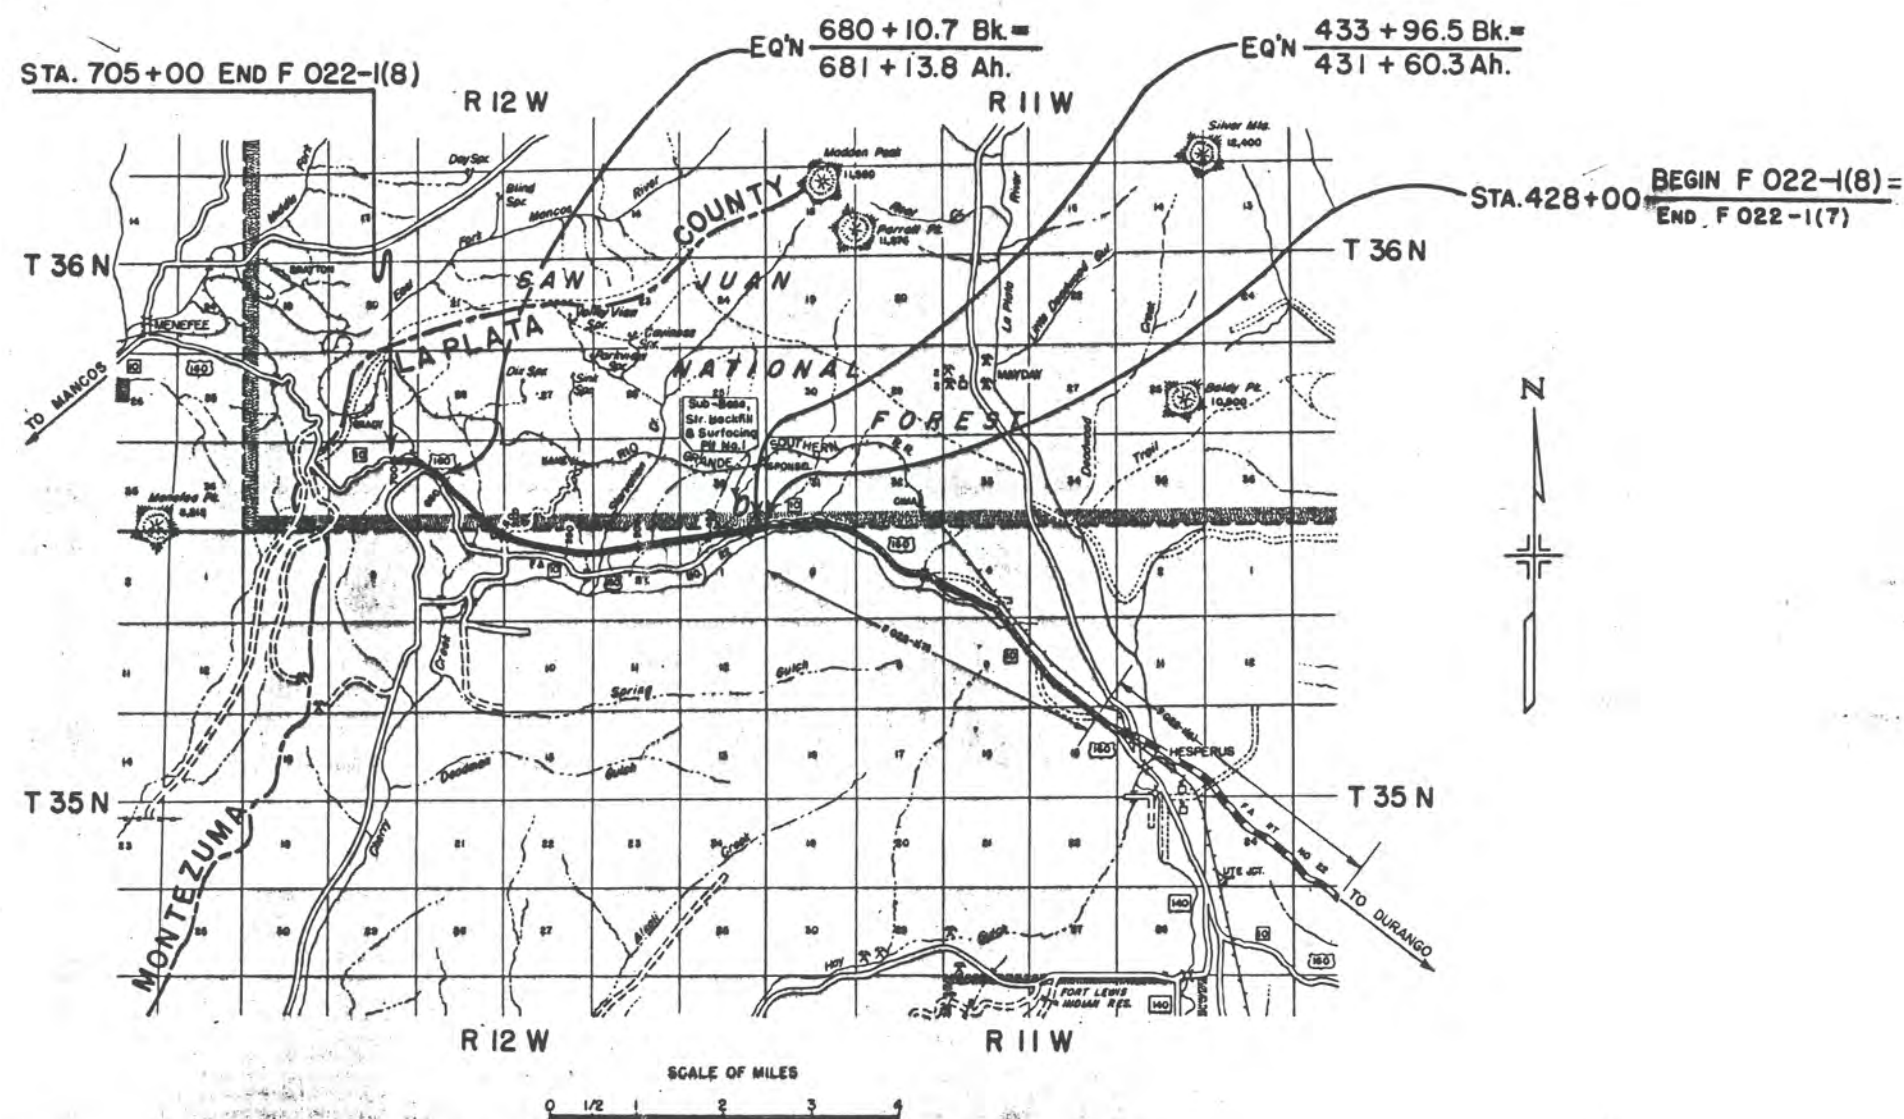

R.O.W. TABULATION OF PROPERTIES IN LA PLATA COUNTY S.H.No. 10 PROJ. F 022-1(8)

FEDERAL ROAD DIVISION NO.	DISTRICT	PROJ. NO.	SHEET NO.	TOTAL SHEETS
9	COLORADO	F 022-1(8)	2	

RIGHT OF WAY 11-15-94 Add par. 13A, 16A, 12A SRW
1-1-95 Rev. par. 12, 13, 16


PARCEL NO.	OWNER	ADDRESS	LOCATION	AREA IN ACRES							REMARKS	NO
				TOTAL LAND IN TRACT	PARCEL	TO BE ACQUIRED						
			T. 36 N., R. 11 W. N.M.P.M.									
1	U.S. GOVERNMENT		SW 1/4 Sec. 31.								Right of Way was acquired on Proj. F 022-1(7)	1
			T. 36 N., R. 12 W. N.M.P.M.									
2	U.S. GOVERNMENT		SE 1/4 Sec. 36.								San Juan National Forest	2
			T. 35 N., R. 12 W. N.M.P.M.									
3	ROSS S. FRAME	MANCOS, COLORADO	Lots 1, 2, 3 & 4 Sec. 1.	160.970	20.796	18.981						
4	JOSEPH Mc CALEB	MANCOS, COLORADO	NE 1/4 Sec. 2.	81.020	9.486	9.486						
5	JOSEPH Mc CALEB	MANCOS, COLORADO	NW 1/4 Sec. 2.	161.230	9.233	9.233						
6	CARL, MARIE, RICHARD O. & MARARET M. SCHAEFER, META MARTIN & ALMA HASTO.	MANCOS, COLORADO	E 1/2 NE 1/4 Sec. 3.	80.530	5.052	5.052						
7	BERTHA S. Mc CABE	Rt. 1, MANCOS, COLORADO	SW 1/4 NE 1/4, SE 1/4 NW 1/4 Sec. 3.	80.000	12.358	12.358						
8	MARTIN P. SAFLEY & DORIS M. SAFLEY	MANCOS, COLORADO	W 1/2 NW 1/4 Sec. 3.	79.860	6.904	6.739						
9	ANDREW J. OLBERT	Rt. 1, MANCOS, COLORADO	NE 1/4 NE 1/4 Sec. 3.	39.800	1.145	0.760						
			T. 36 N., R. 12 W. N.M.P.M.									
10	ELMER RIFFEY	Rt. 1, MANCOS, COLORADO	E 1/2, SE 1/4 NW 1/4 Sec. 33.	240.000	18.693	18.431						
11	FRANK SPONSEL	MANCOS, COLORADO	SW 1/4 NW 1/4 Sec. 33.	40.000	1.869	1.869						
12A	U.S. GOVERNMENT		NW 1/4 NW 1/4 Sec. 33.								U.S. GOV'T BUREAU OF LAND MANAGEMENT	12A
12 Rev	U.S. GOVERNMENT		NW 1/4 NW 1/4 Sec. 33.								San Juan National Forest	12
13 Rev	U.S. GOVERNMENT		N 1/2 NE 1/4 Sec. 32.								San Juan National Forest	13
13A	U.S. GOVERNMENT		DO								U.S. GOV'T BUREAU OF LAND MANAGEMENT	13A
14	FRANK SPONSEL	MANCOS, COLORADO	SE 1/4 NE 1/4 Sec. 32.	40.000	0.015	0.015						
15	JAMES H. & BERTHA S. Mc CABE	Rt. 1, MANCOS, COLORADO	SW 1/4 NE 1/4 Sec. 32.	40.000	5.026	4.806						
16 Rev	U.S. GOVERNMENT		NW 1/4 Sec. 32.								San Juan National Forest	16
16A	U.S. GOVERNMENT		DO								U.S. GOV'T BUREAU OF LAND MANAGEMENT	16A
			T. 35 N., R. 12 W. N.M.P.M.									
E-1	JOSEPH Mc CALEB	MANCOS, COLORADO	NW 1/4 Sec. 2.		2.066	2.066					For Easement only.	E-1
E-2	JOSEPH Mc CALEB	MANCOS, COLORADO	NW 1/4 Sec. 2.		0.321	0.321					For Easement only.	E-2
E-3	BERTHA S. McCABE	Rt. 1, MANCOS, COLORADO	SE 1/4 NW 1/4 Sec. 3.		0.333	0.333					For Easement only.	E-3
E-4	MARTIN P. & DORIS M. SAFLEY	MANCOS, COLORADO	W 1/2 NW 1/4 Sec. 3.		0.249	0.249					For Easement only.	E-4
E-5	ANDREW J. OLBERT	Rt. 1, MANCOS, COLORADO	NE 1/4 NE 1/4 Sec. 4.		0.143	0.143					For Easement only.	E-5
			T. 36 N., R. 12 W. N.M.P.M.									
E-6	ELMER RIFFEY	Rt. 1, MANCOS, COLORADO	SE 1/4 Sec. 33		0.732	0.732					For Easement only.	E-6
E-7	ELMER RIFFEY	" " "	" " "		0.103	0.103					For Easement only.	E-7
E-8	ELMER RIFFEY	" " "	" " "		0.103	0.103					For Easement only.	E-8
E-9	ELMER RIFFEY	" " "	" " "		0.344	0.344					For Easement only.	E-9

NE 1/4 Sec. 1
T35N R12W

NW 1/4 Sec. 1
T35N R12W


FED. ROAD DIST. NO.	STATE	PROJ. NO.	SHEET NO.	TOTAL SHEETS
3	COLO.	F022-1(8)	4	

RIGHT OF WAY

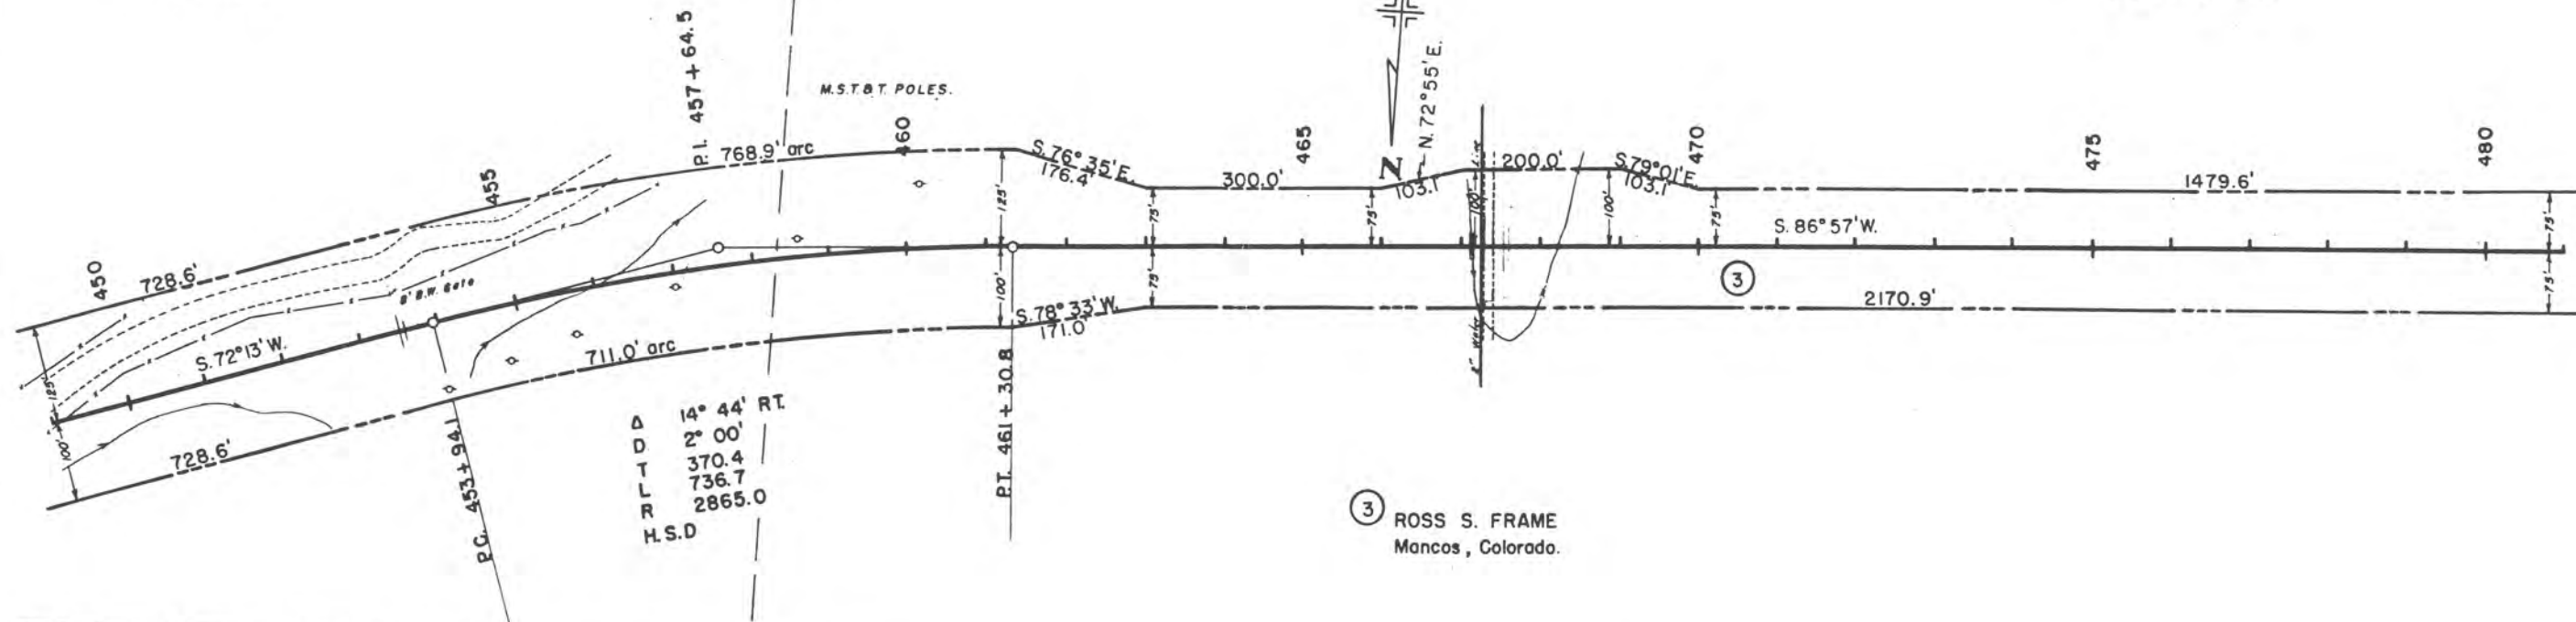

SE 1/4 Sec. 36
T36N R12W

SW 1/4 Sec. 36
T36N R12W

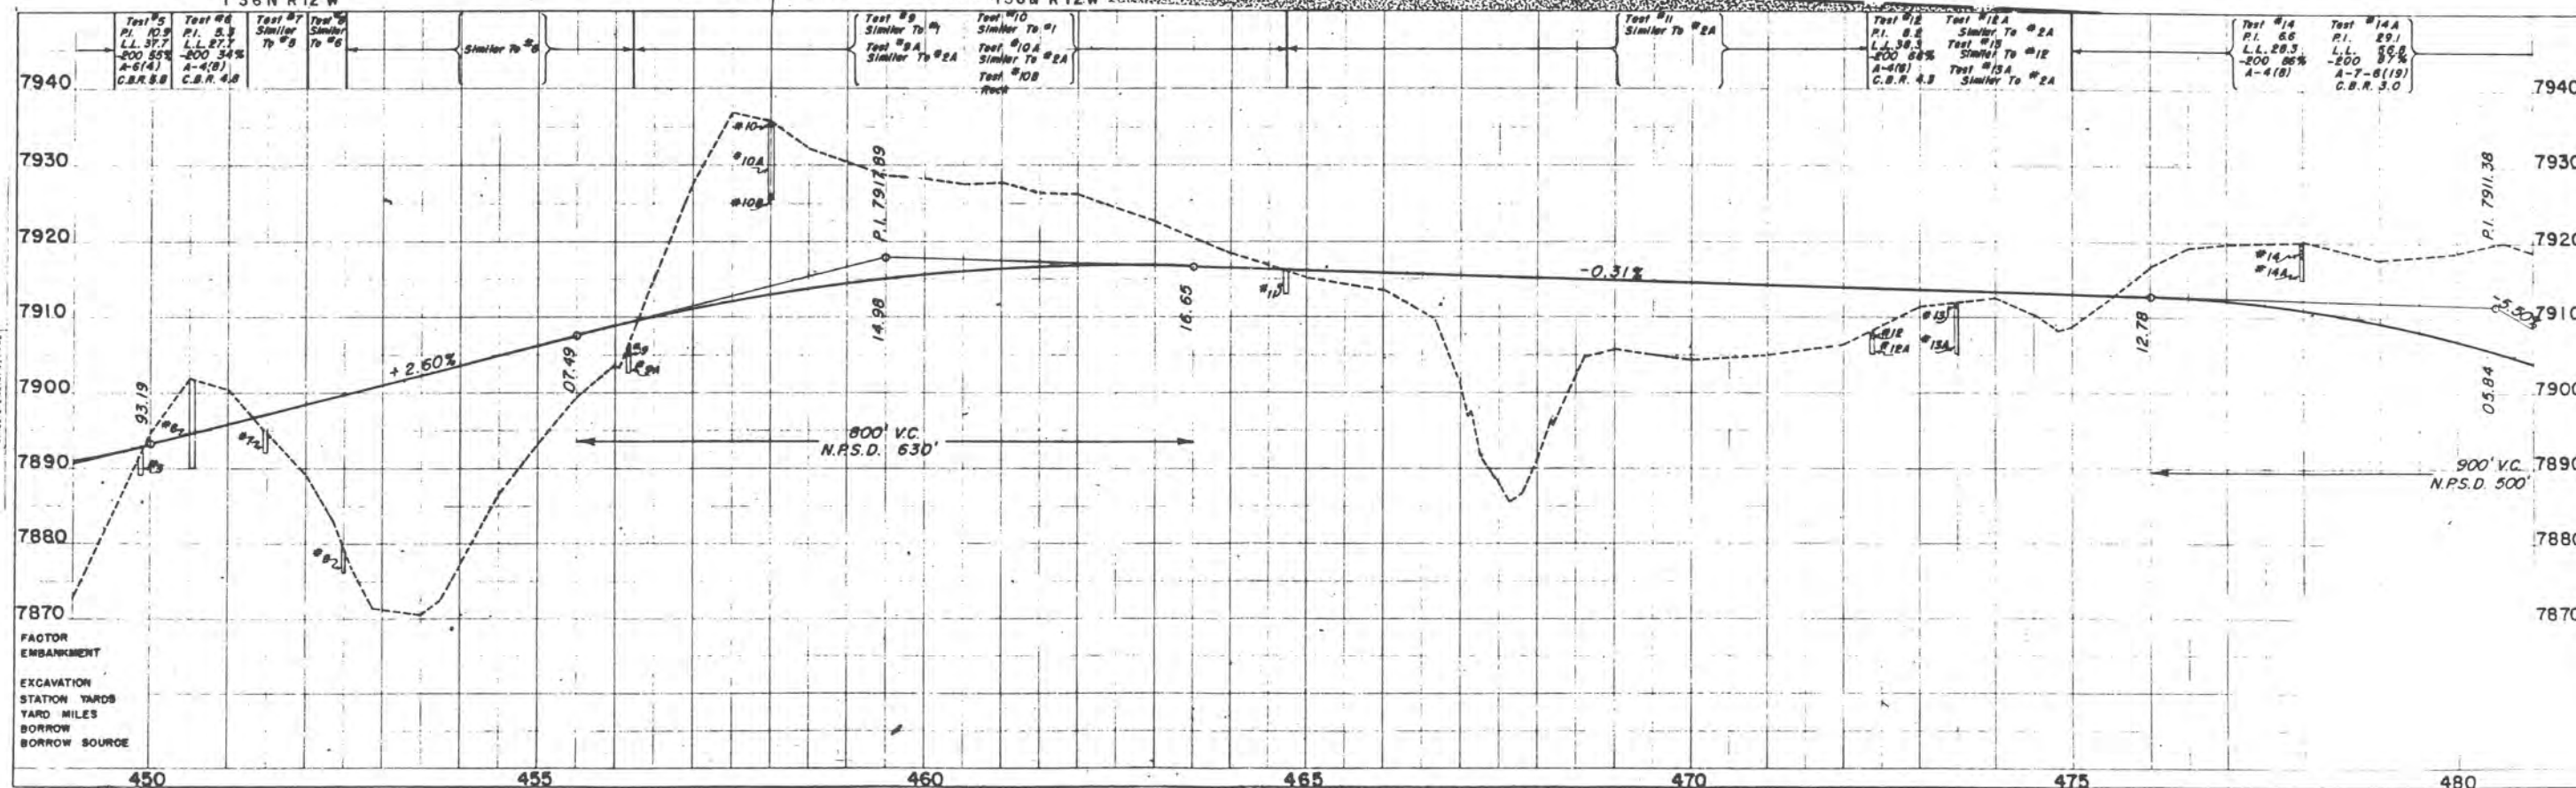


NW 1/4 Sec. 1
T35N R12W.

NE 1/4 Sec. 2
T35N R12W


FED. ROAD DIST. NO.	STATE	PROJ. NO.	SHEET NO.	TOTAL SHEETS
3	COLO.	F022-(8)	5	

RIGHT OF WAY

PLAN
SURVEYED
ADJUSTED
ALIGNED
CHECKED
DATE
BY

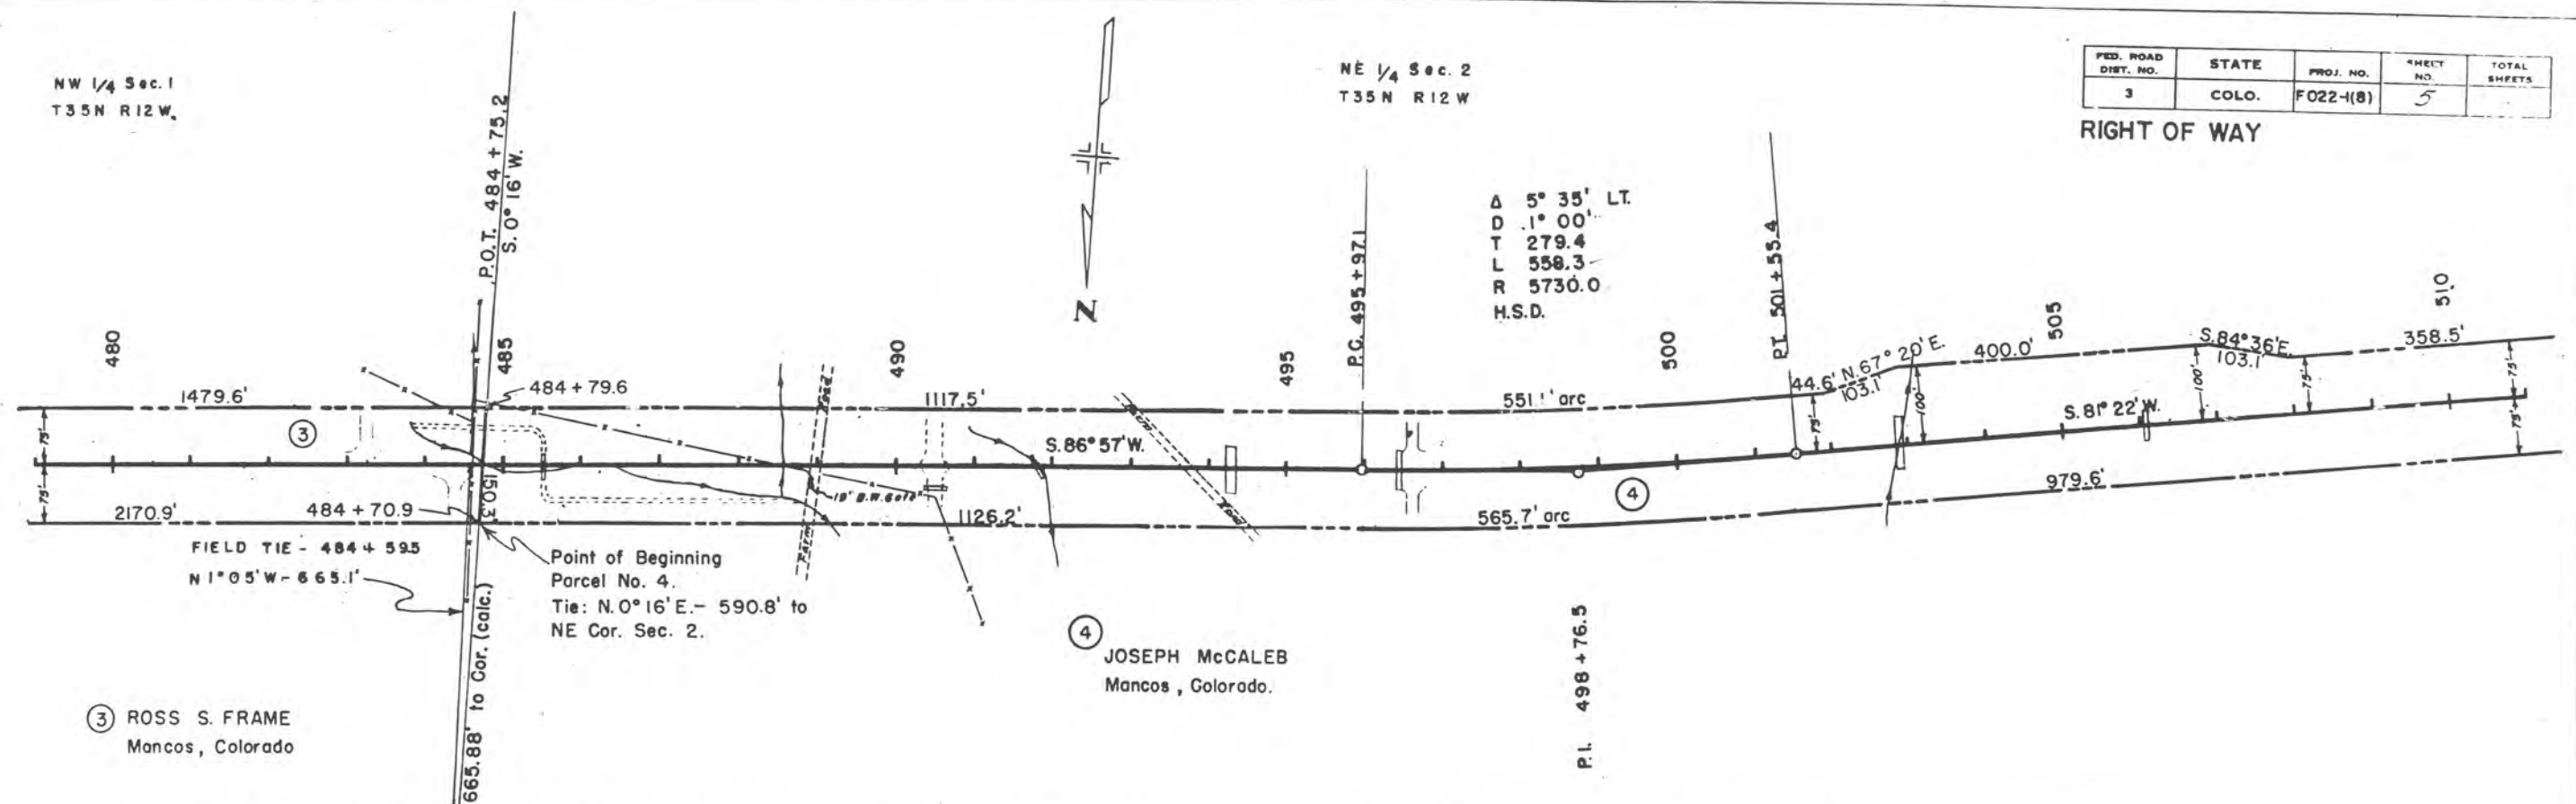

PROFILE
SURVEYED
ADJUSTED
ALIGNED
CHECKED
DATE
BY

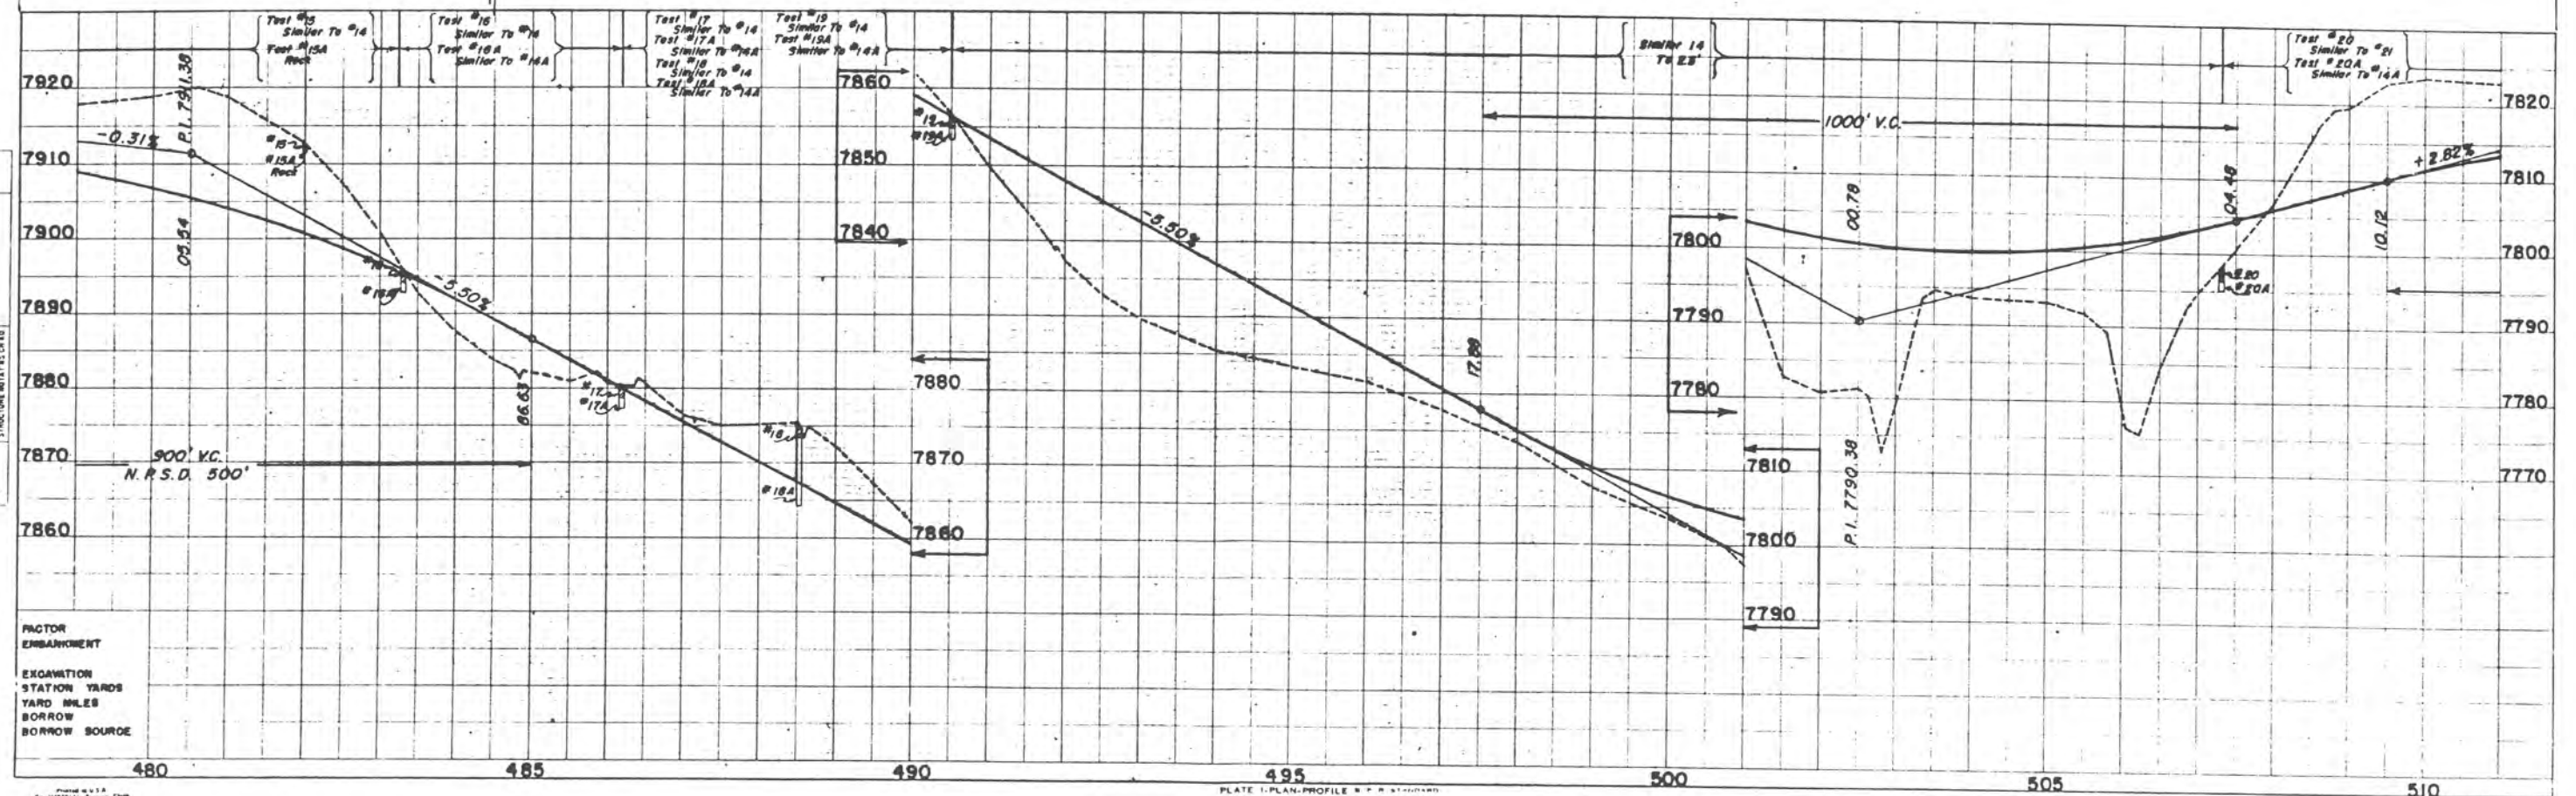



FACTOR
EMBANKMENT
EXCAVATION
STATION YARDS
YARD MILES
BORROW
BORROW SOURCE

PLAN
 SURVEYED
 PLANNED
 CHECKED
 DATE
 BY
 NO.


PROFILE
 SURVEYED
 PLANNED
 CHECKED
 DATE
 BY
 NO.

FED. ROAD DIST. NO.	STATE	PROJ. NO.	SHEET NO.	TOTAL SHEETS
3	COLO.	FO22-1(8)	6	


RIGHT OF WAY

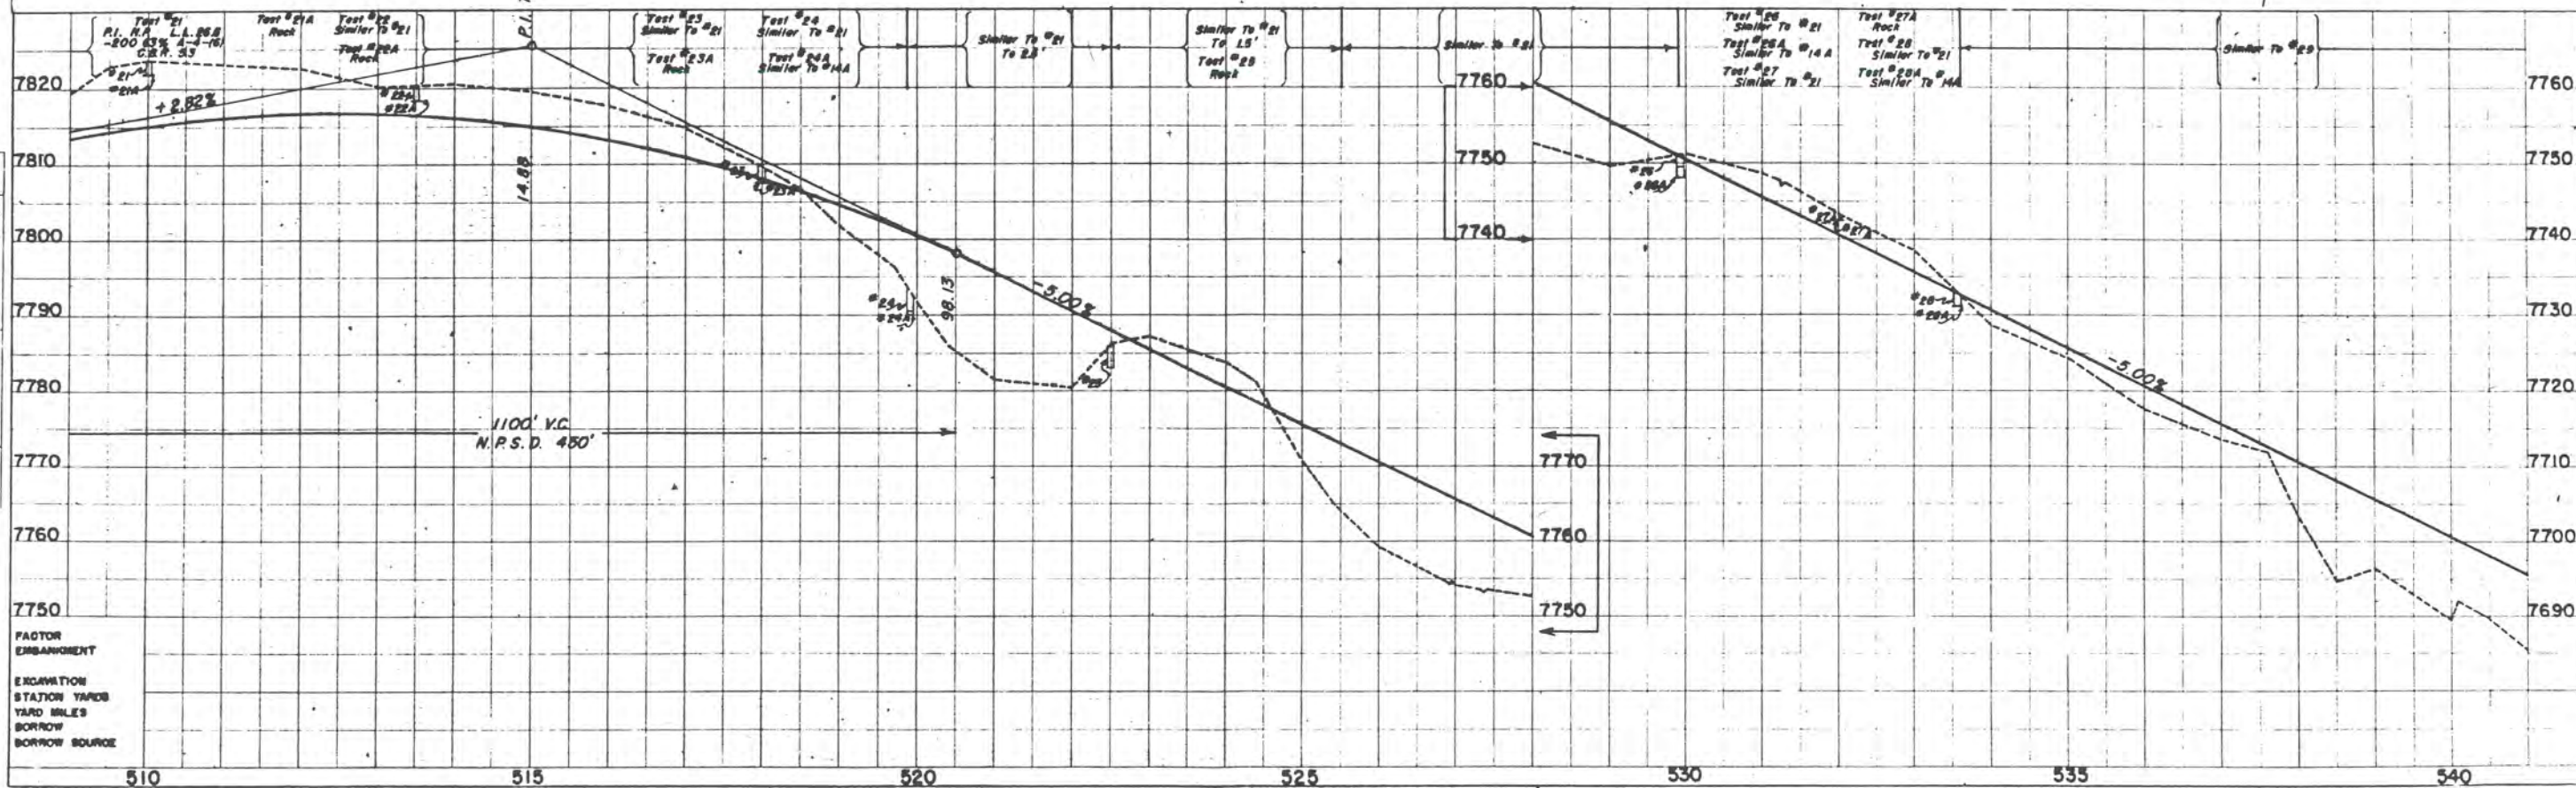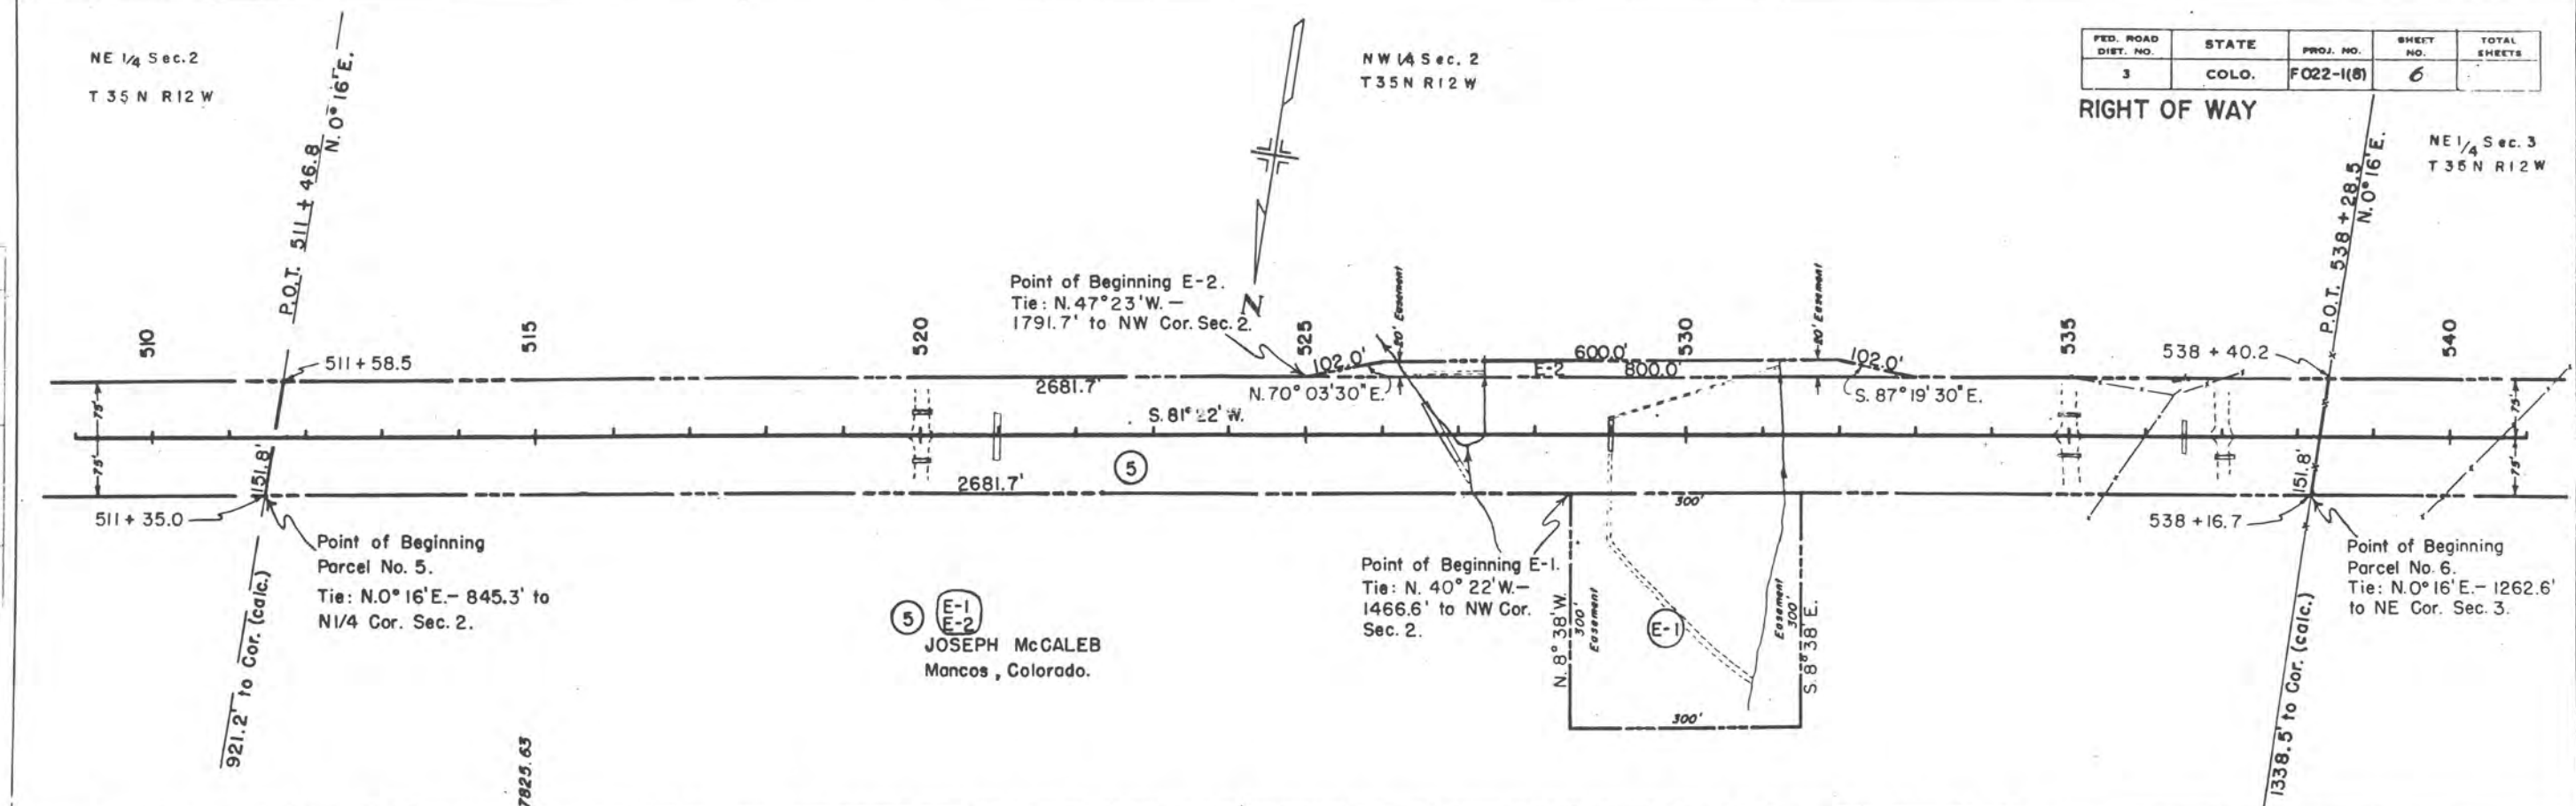

PLAN
 SURVEYED
 ALIGNED
 CHECKED
 DATE
 NO.

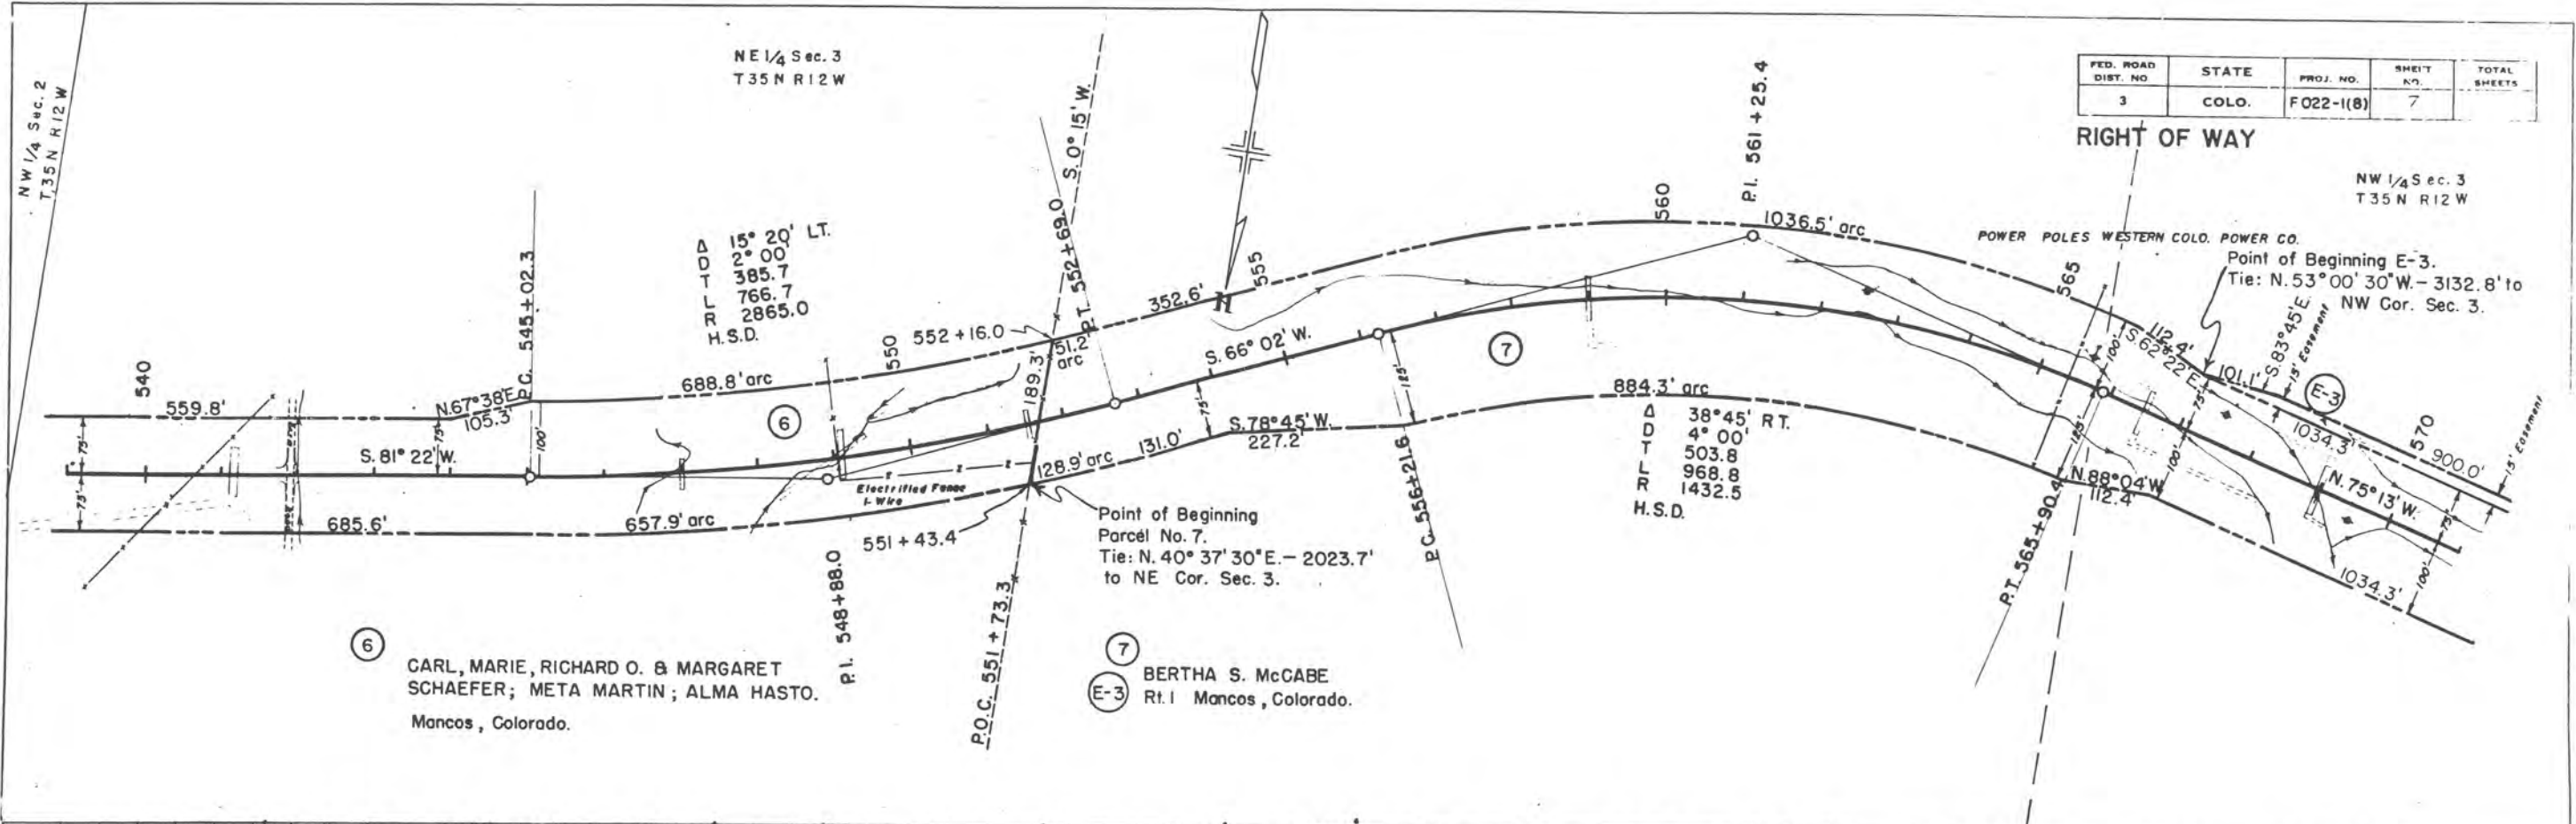

PROFILE
 SURVEYED
 ALIGNED
 CHECKED
 DATE
 NO.


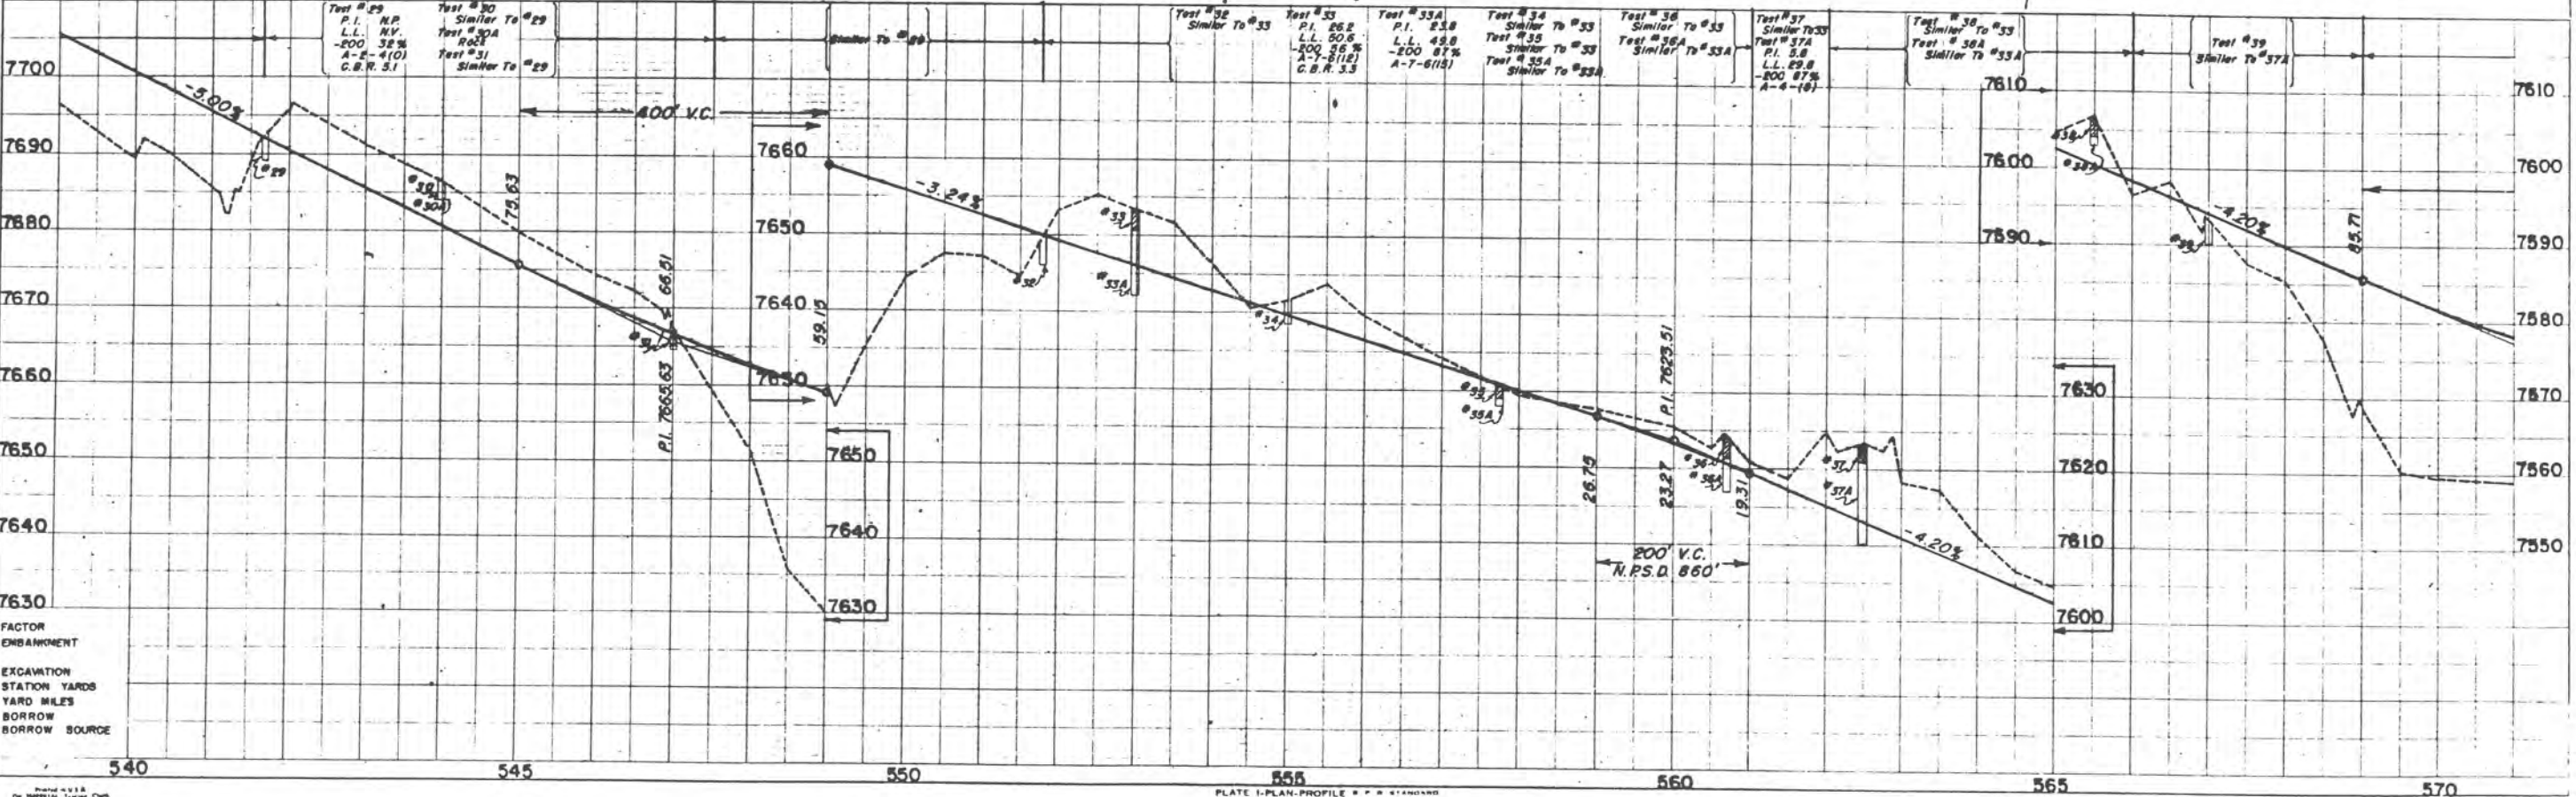


PLAN
 SURVEYED
 ADJUSTED
 GRADES
 AT
 DATE
 1960

PROFILE
 SURVEYED
 ADJUSTED
 GRADES
 AT
 DATE
 1960

FED. ROAD DIST. NO.	STATE	PROJ. NO.	SHEET NO.	TOTAL SHEETS
3	COLO.	F022-1(8)	8	

RIGHT OF WAY
 NE 1/4 SEC. 4
 T 35 N R 12 W

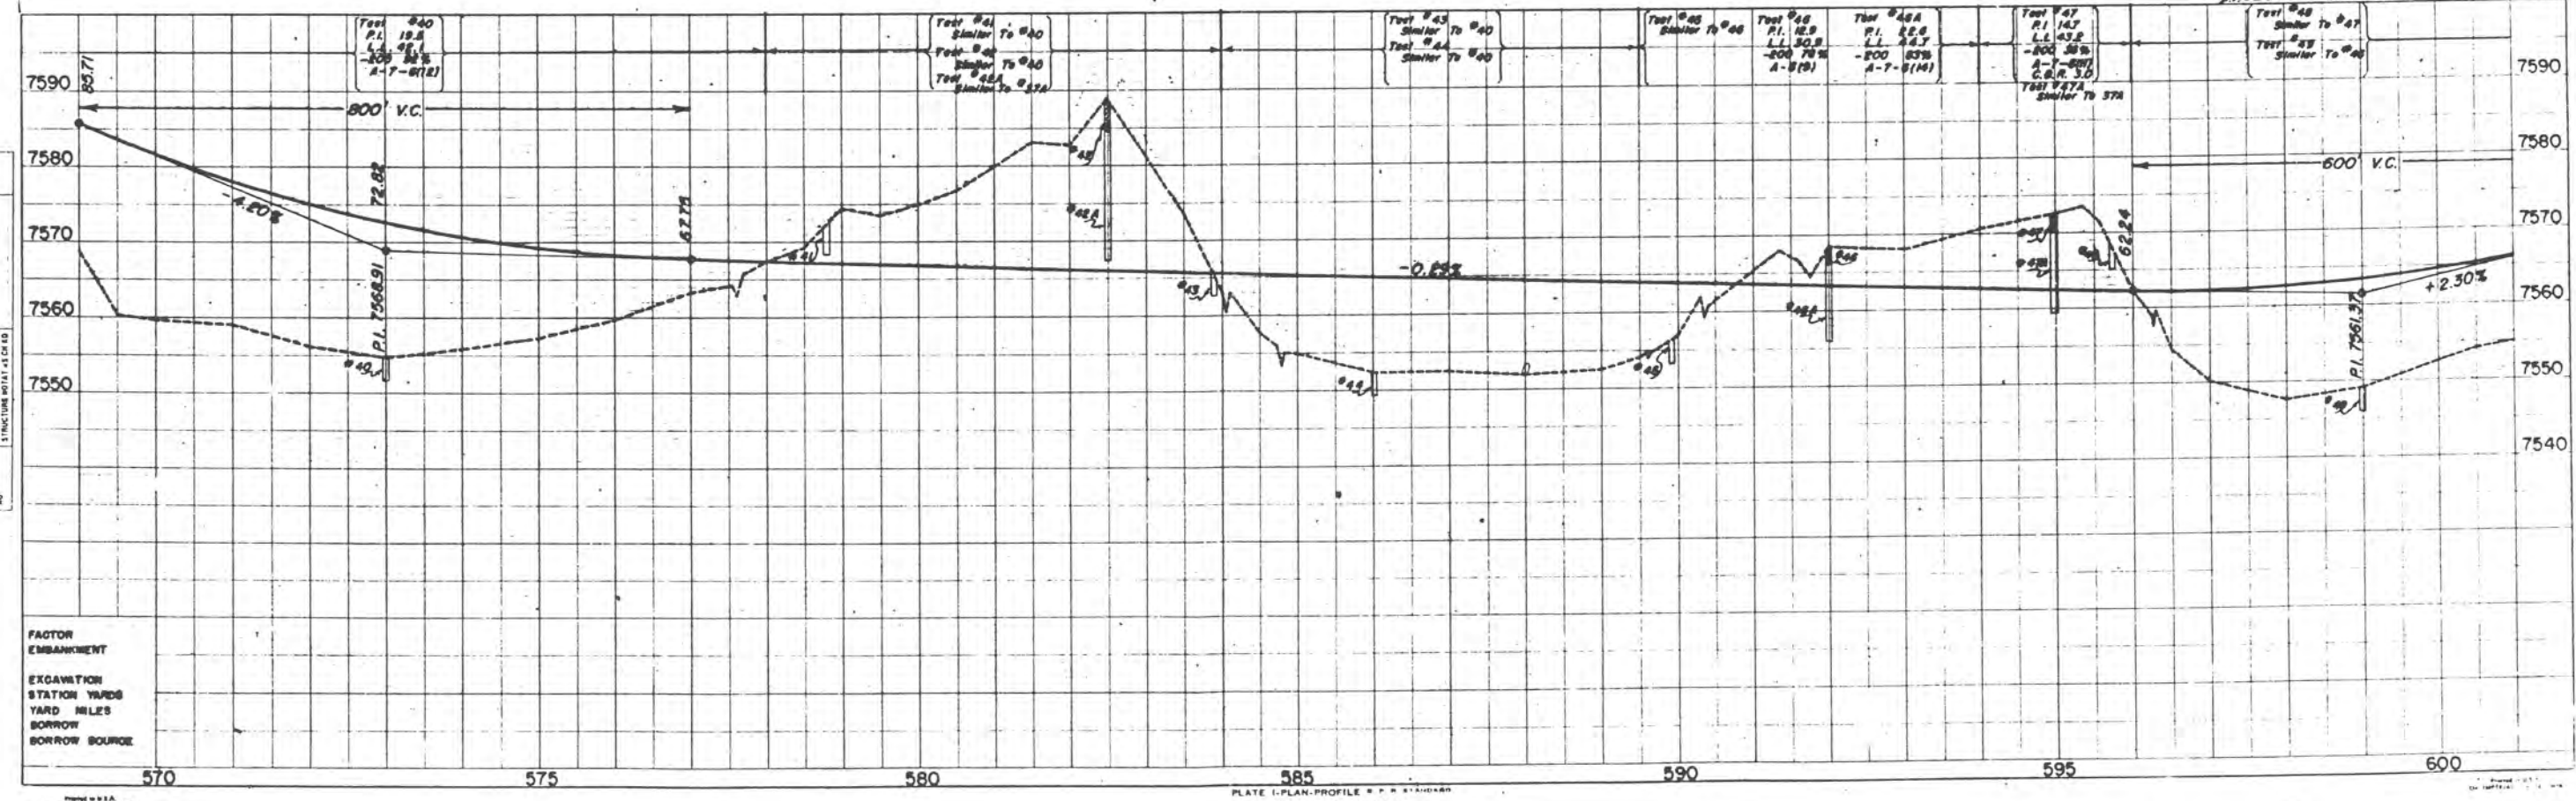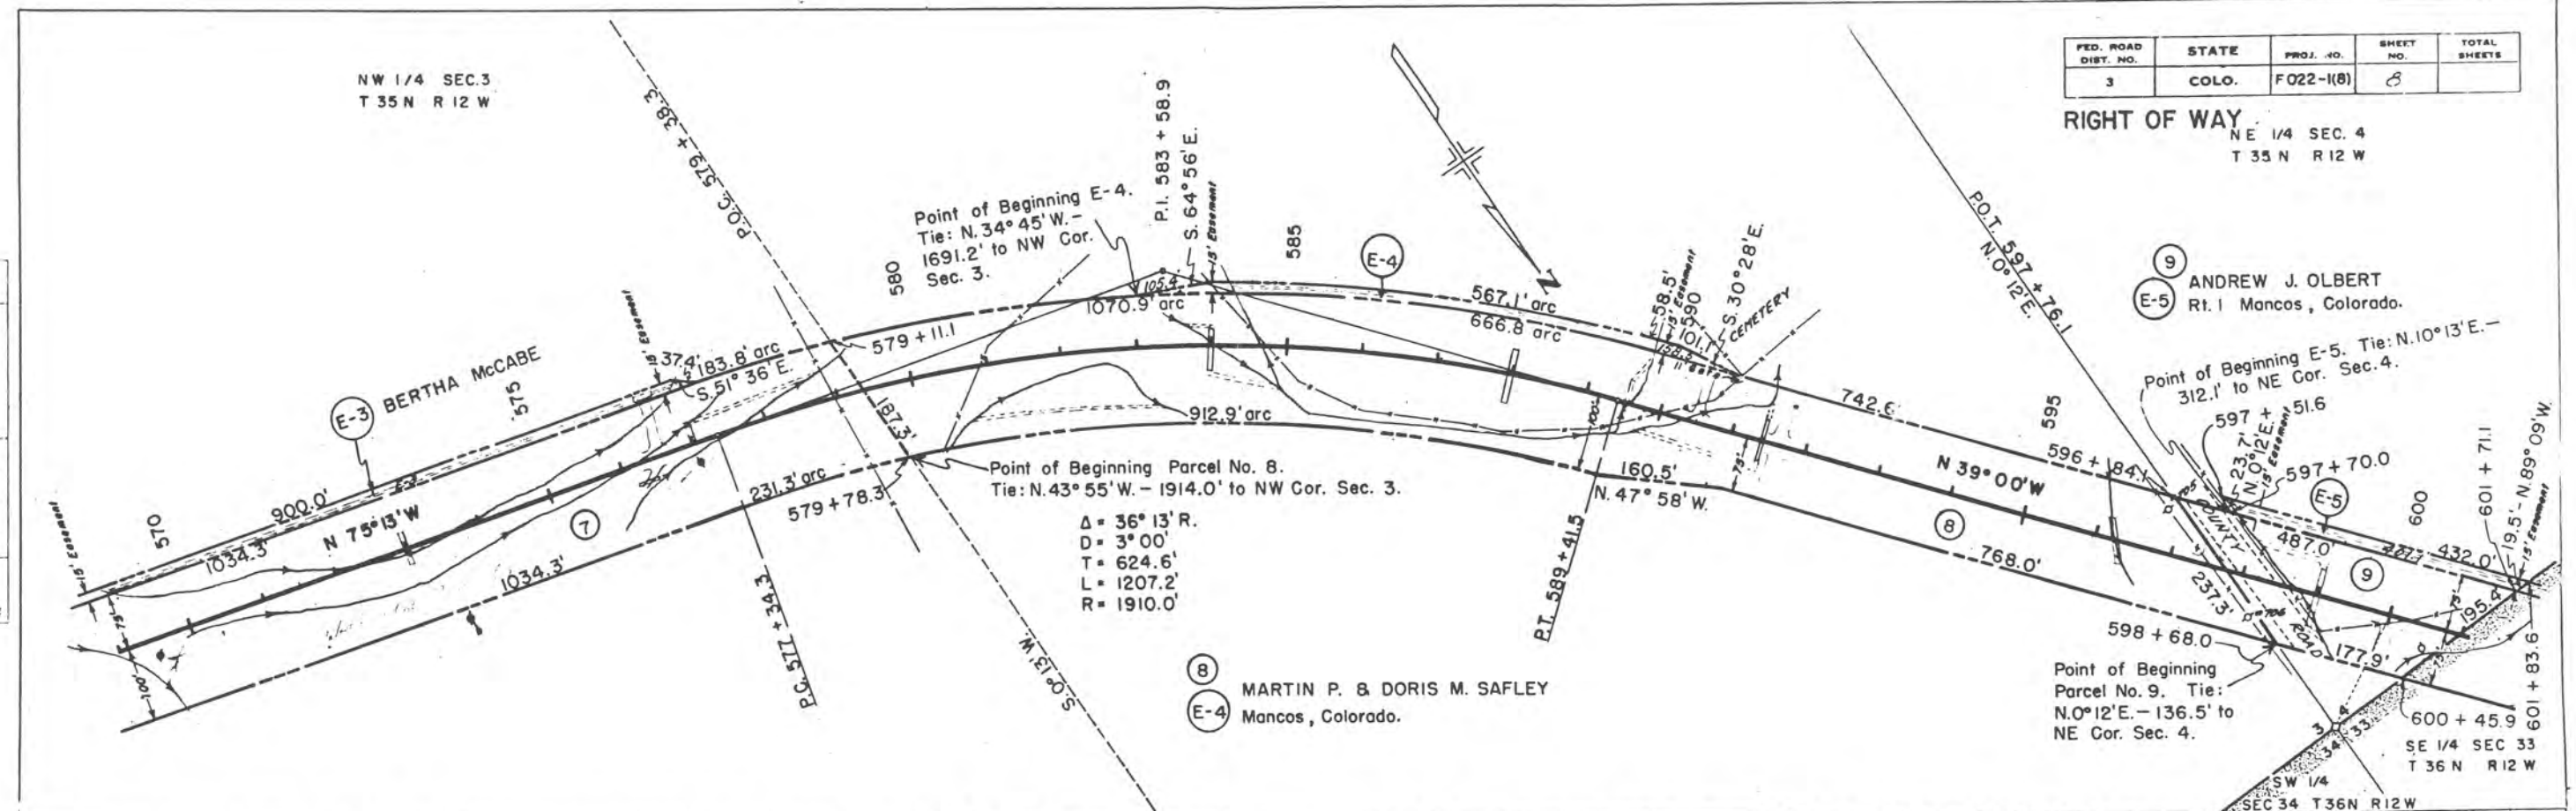



FACTOR
 EMBANKMENT
 EXCAVATION
 STATION YARDS
 YARD MILES
 BORROW SOURCE

DATE	BY
REVISION	DATE
NO.	DATE

DATE	BY
REVISION	DATE
NO.	DATE



FED. ROAD DIST. NO.	STATE	PROJ. NO.	SHEET NO.	TOTAL SHEETS
3	COLO.	F022-K(8)	9	

RIGHT OF WAY

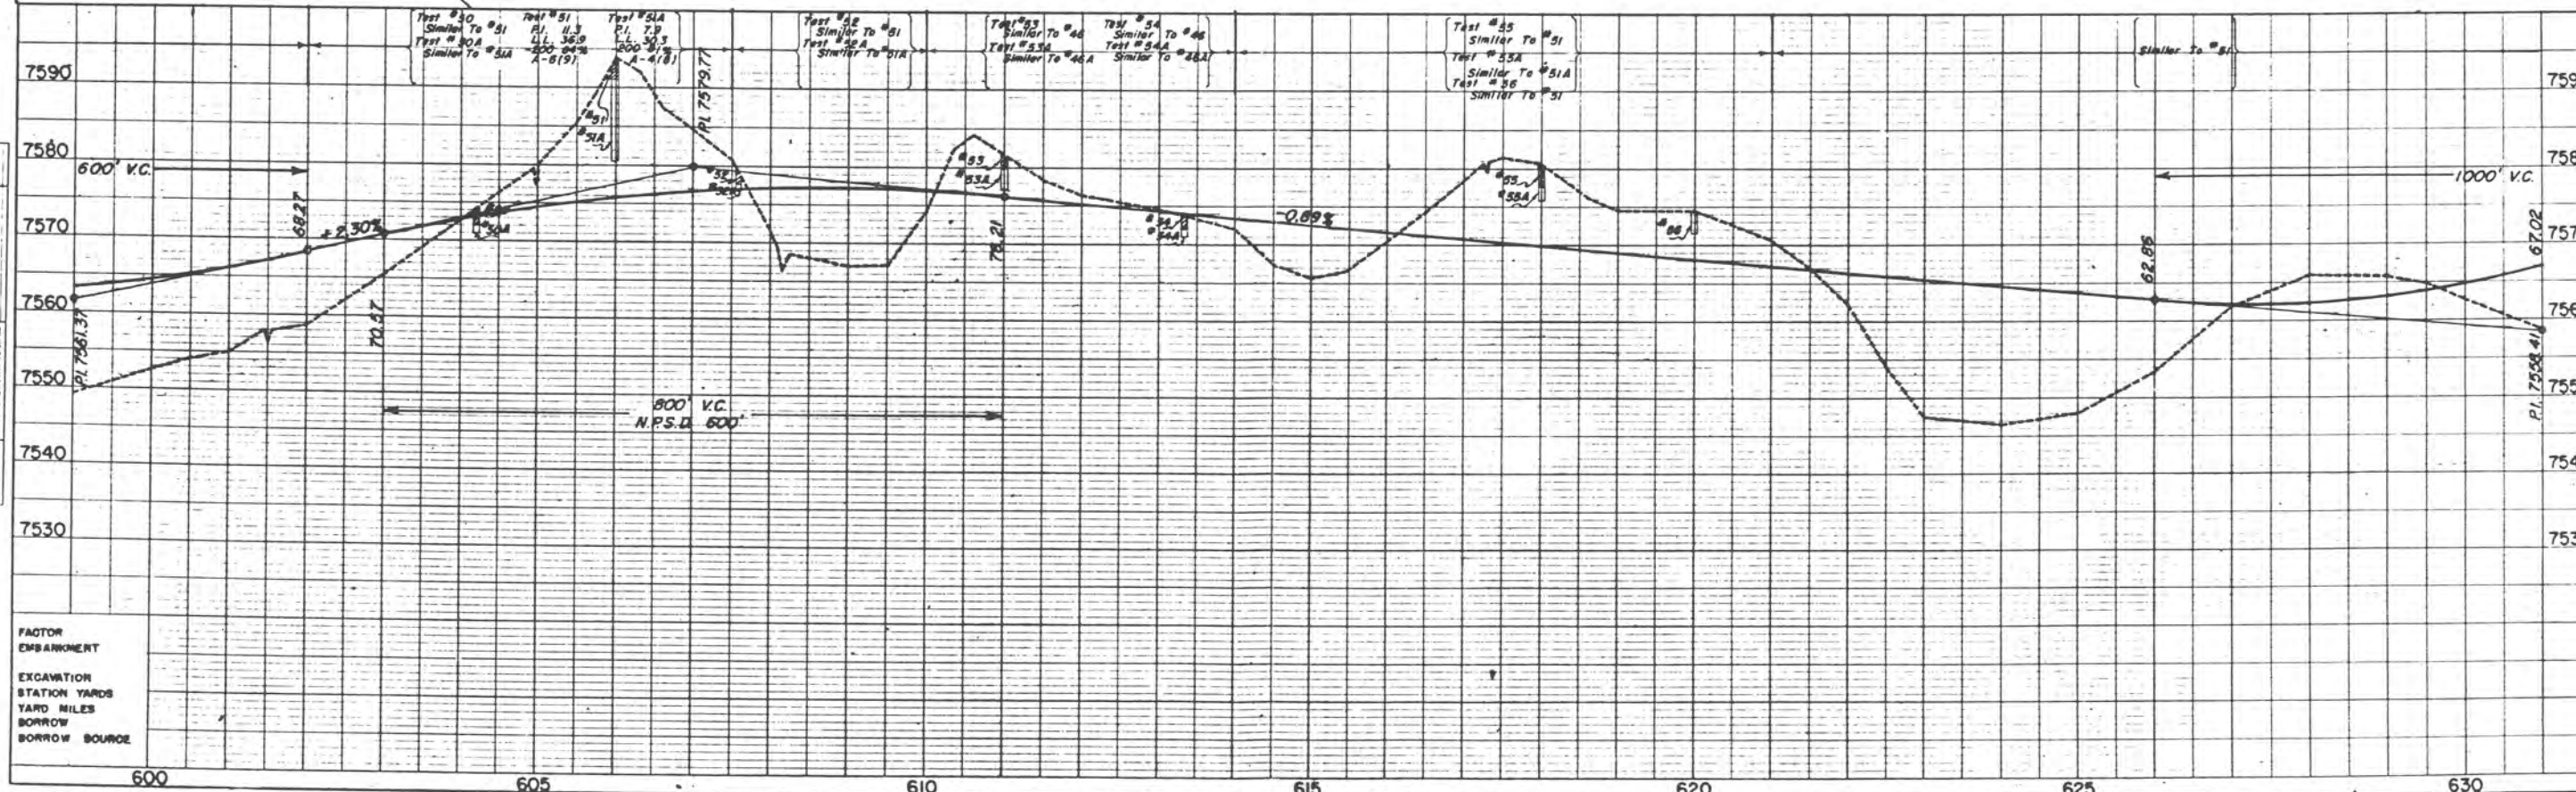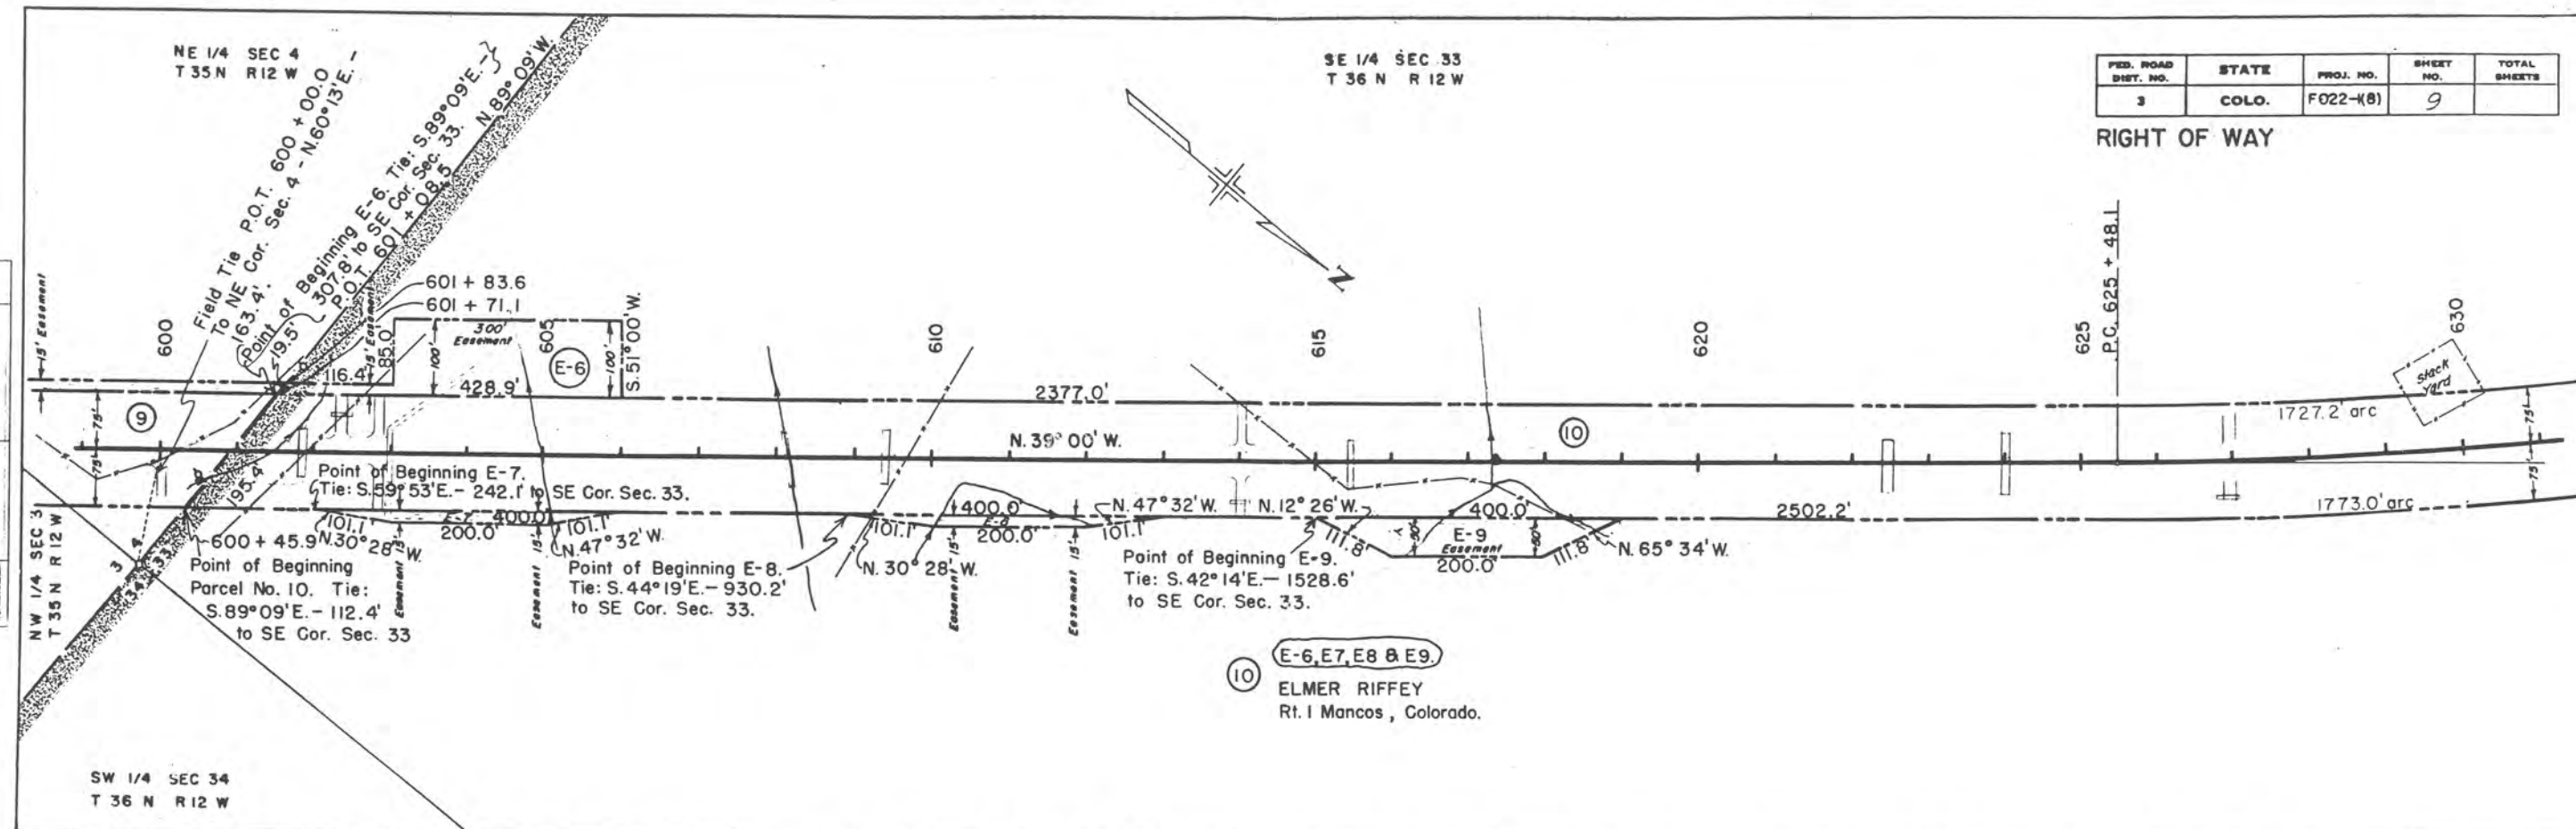


FED. ROAD DIST. NO.	STATE	PROJ. NO.	SHEET NO.	TOTAL SHEETS
3	COLO.	FO22-1(8)	//	

RIGHT OF WAY
11-15-94 Add parcel 13A, 12A SRW
1-1-95 Rev parcel 12, 13 SRW

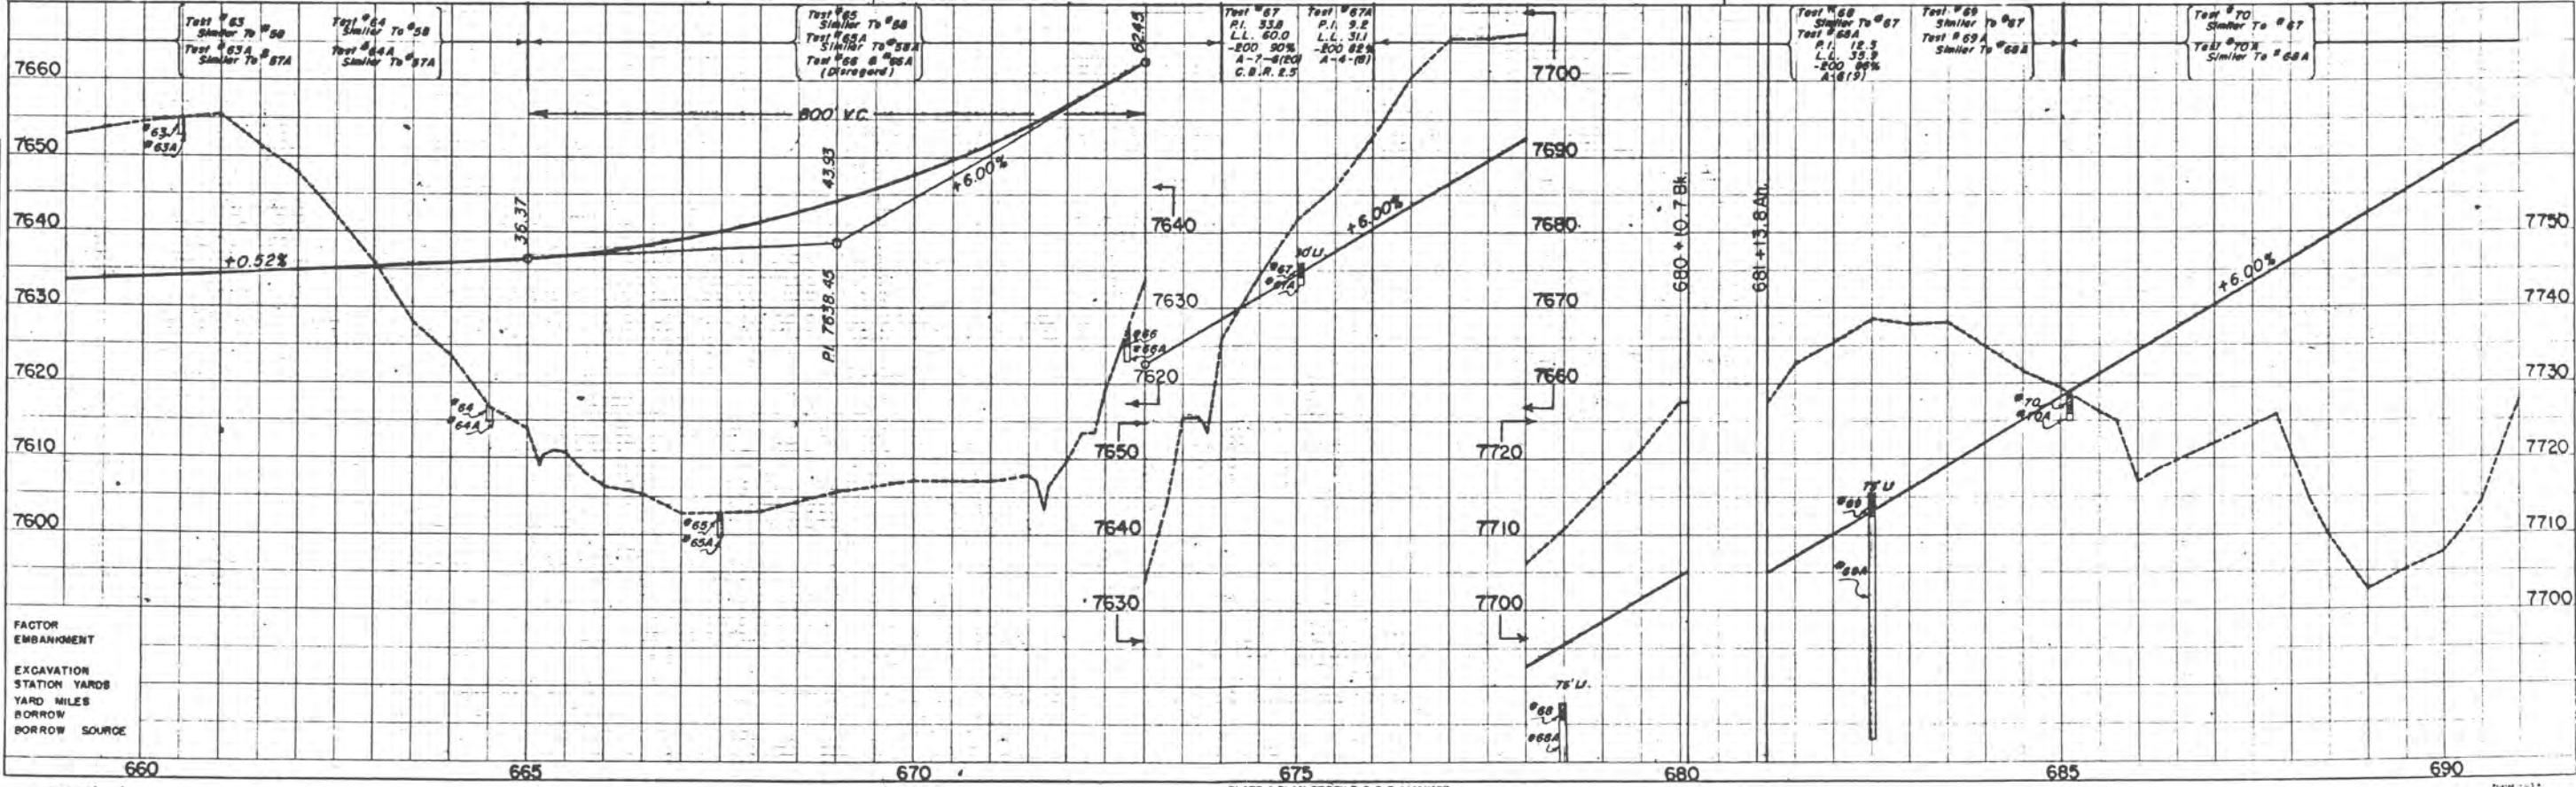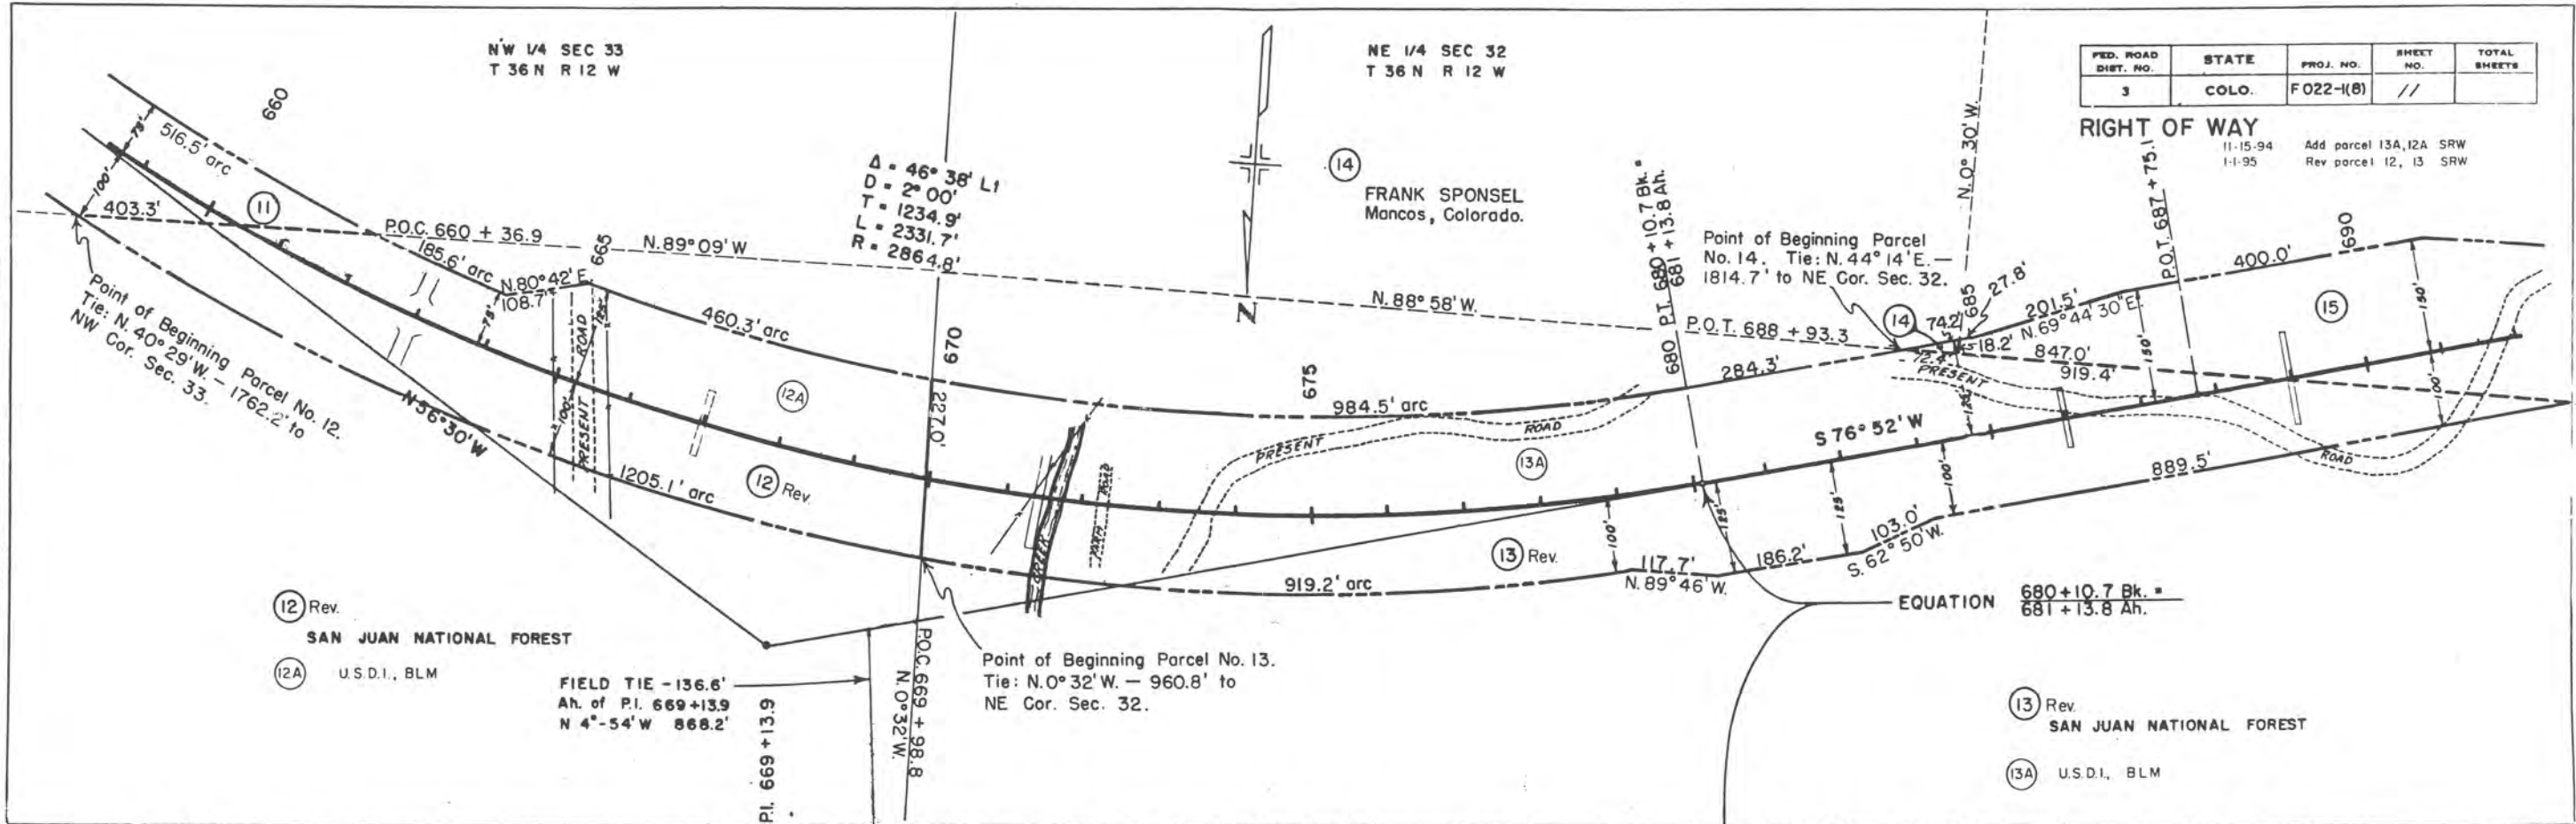

PLAN	DATE
	BY
NO.	REVISION
	DATE


PROFILE	DATE
	BY
NO.	REVISION
	DATE




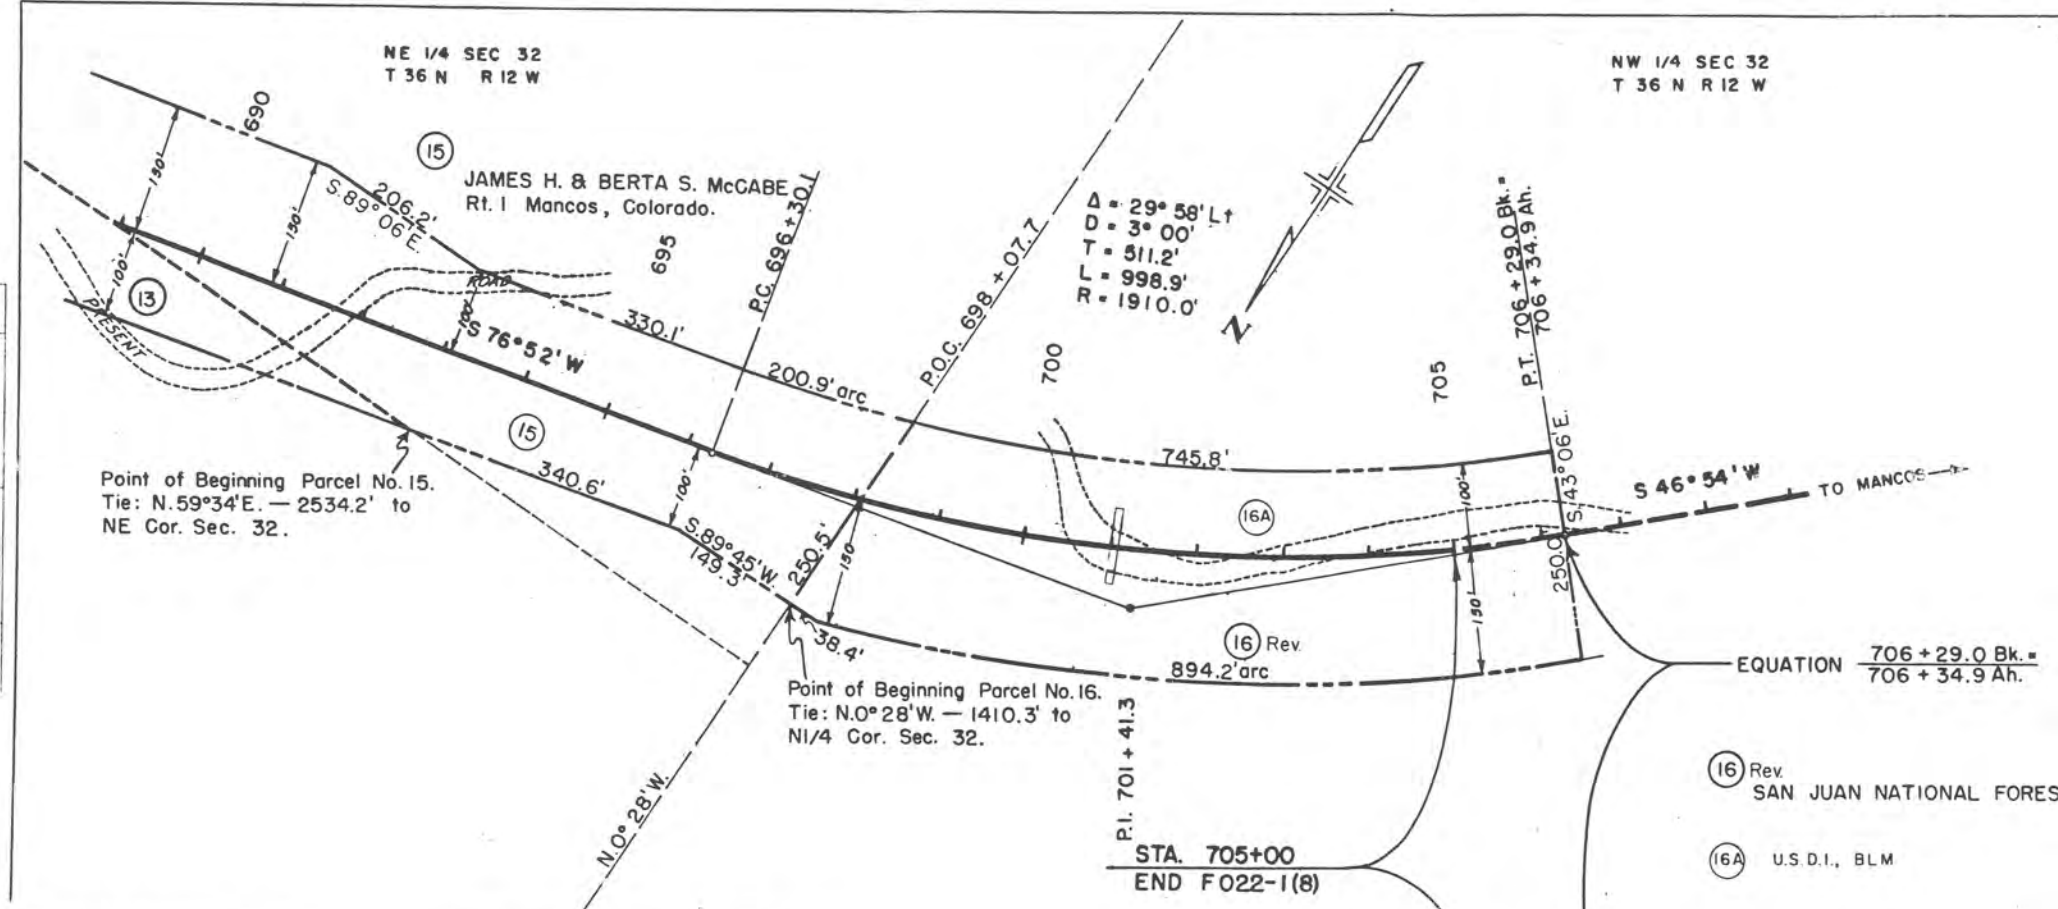


FED. ROAD DIST. NO.	STATE	PROJ. NO.	SHEET NO.	TOTAL SHEETS
3	COLO.	F022-1(8)	12	

RIGHT OF WAY


11-15-94 Add parcel 16A SRW
1-1-95 Rev par 16 SRW

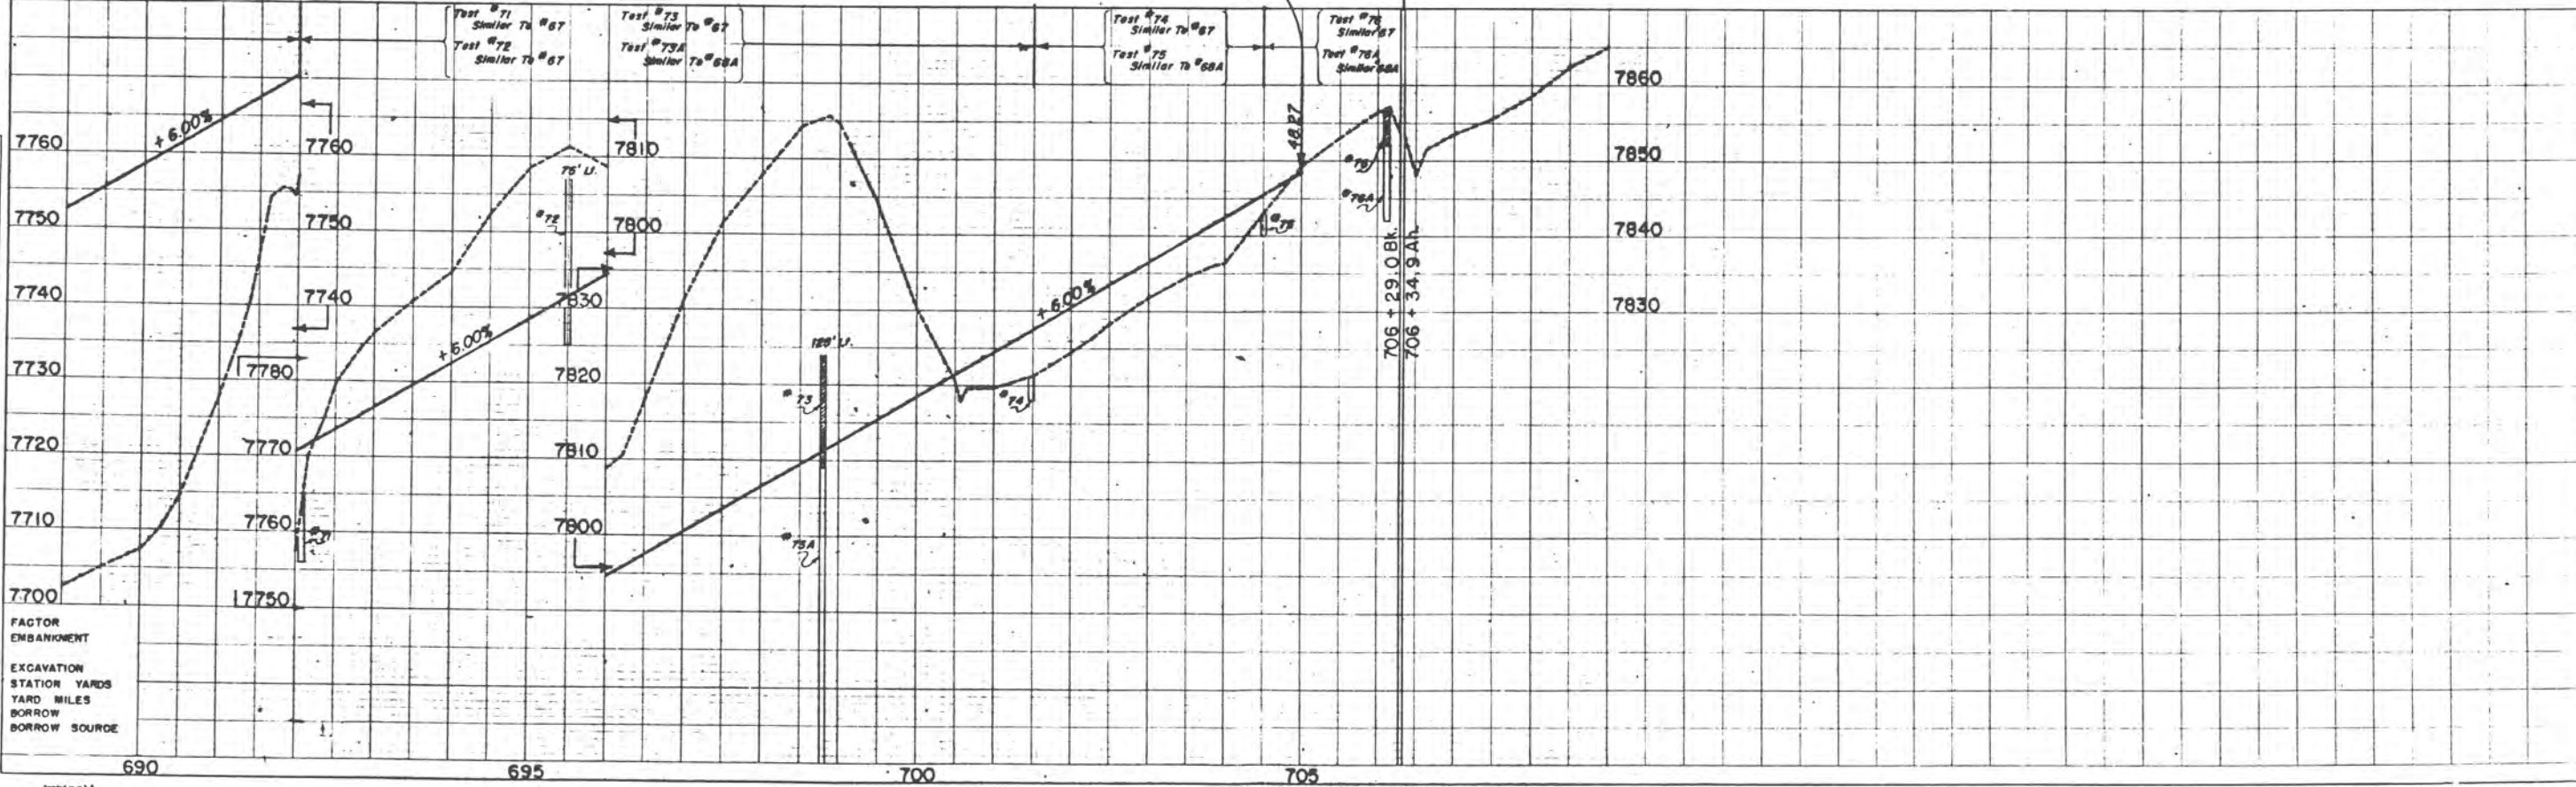

    


FEDERAL ROAD DIVISION NO.	DISTRICT	PROJ. NO.	SHEET NO.	TOTAL SHEETS
9	COLORADO	F 022-1(8)	13	

RIGHT OF WAY 1-1-95 Rev. par. 12, 13 Add par. 12A, 13A SRW

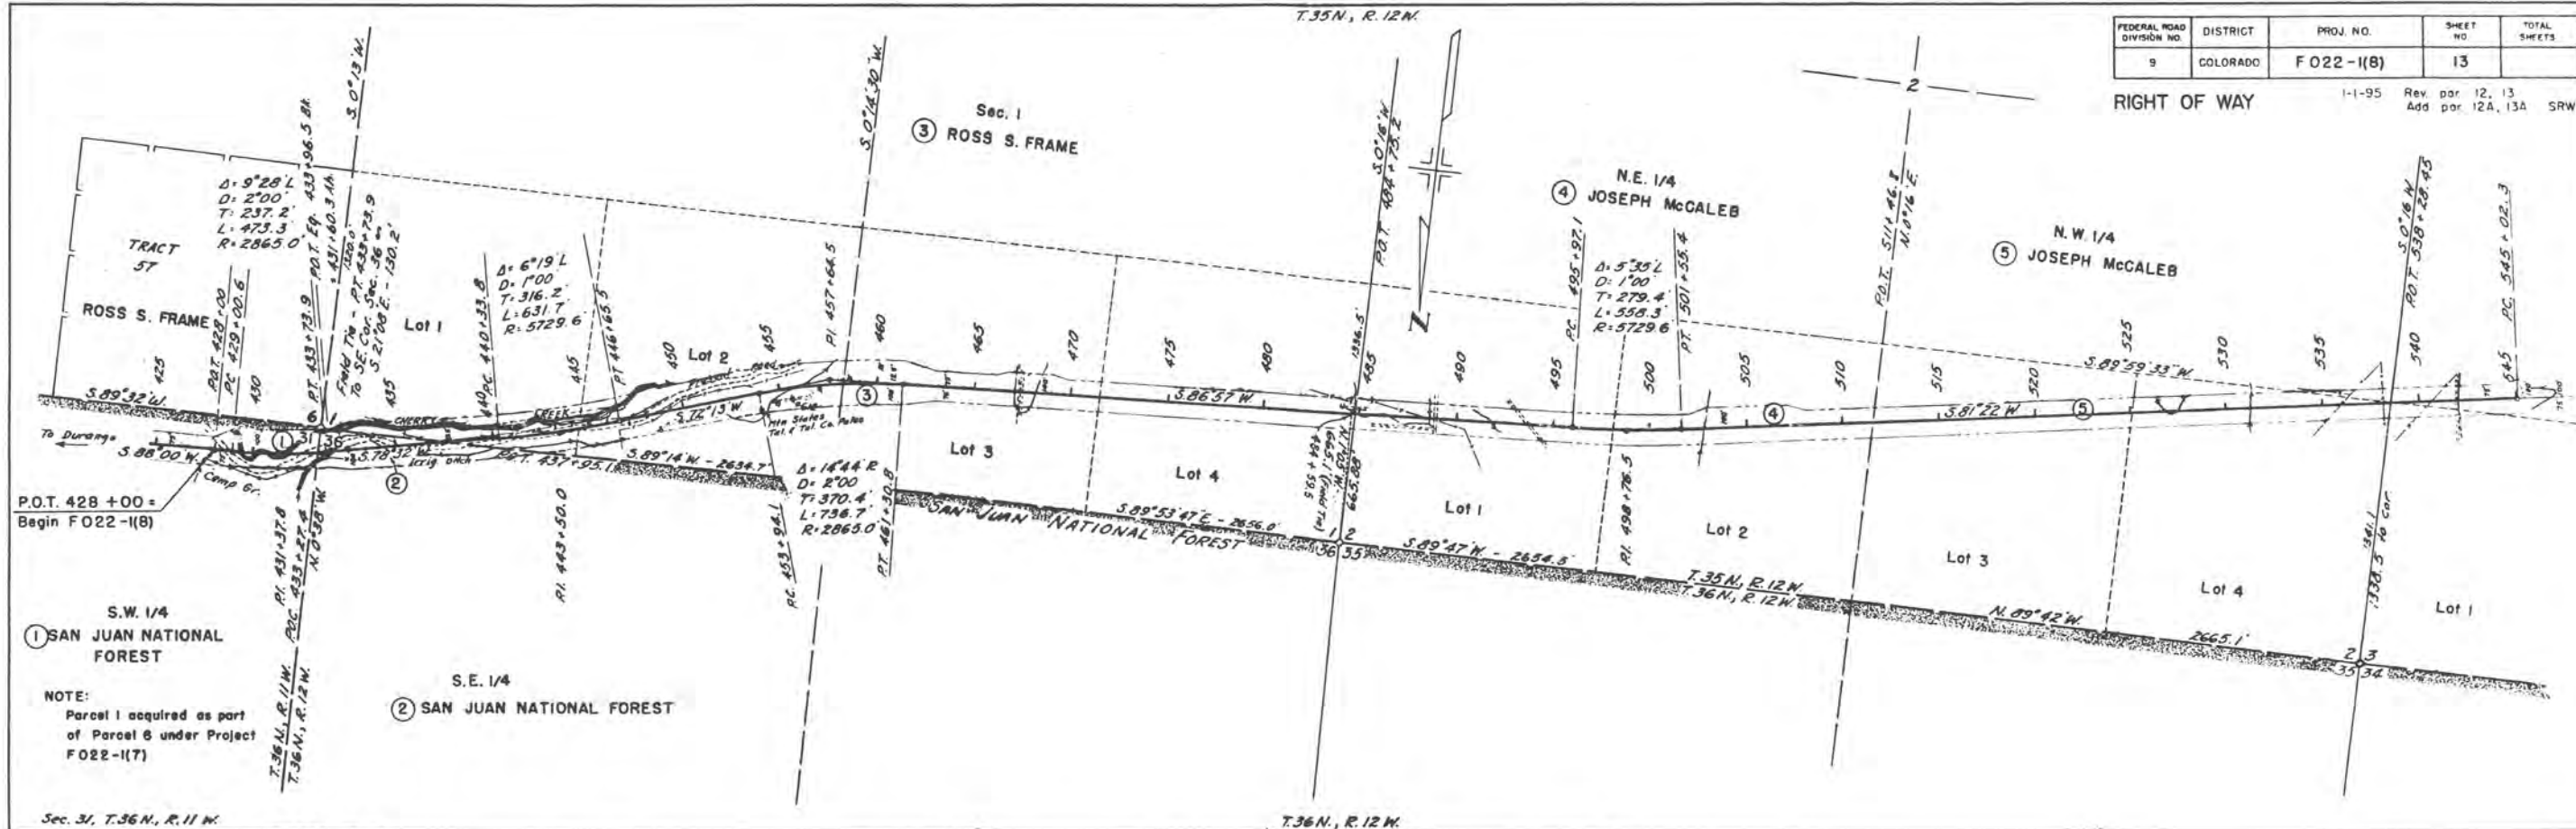

OWNERSHIP MAP PLAT
 SHOWING CLAIMANTS WITH REGARD TO RIGHT OF WAY FOR PROJECT F 022-1(8)
 ORIGINAL SCALE 1" = 400'
 JANUARY 30, 1953
 Recommended R.O.W. 150' Min.

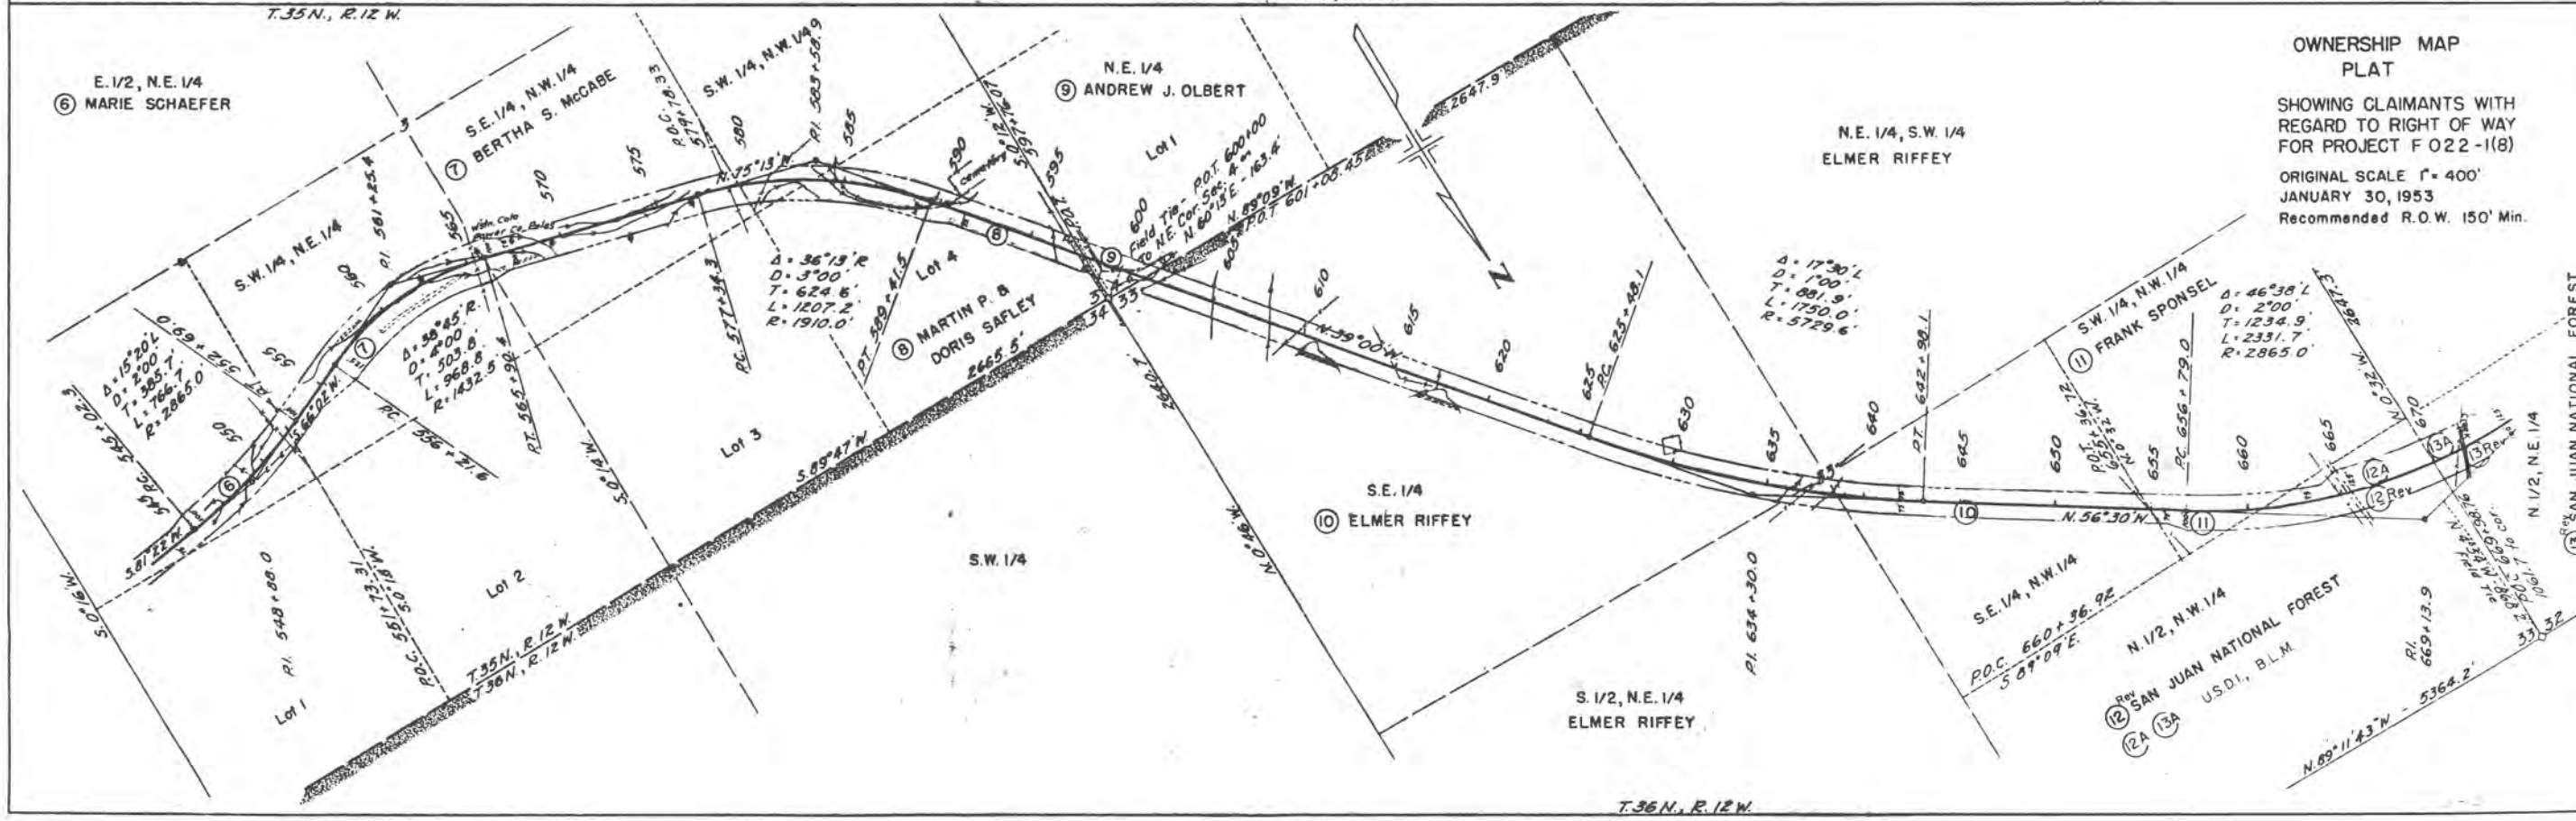

FEDERAL ROAD DIVISION NO.	DISTRICT	PROJ. NO.	SHEET NO.	TOTAL SHEETS
8	COLORADO	F 022-1(8)	14	

RIGHT OF WAY

11-15-94 Add par 13A, 16A
1-1-95 Rev par 13, 16


SRW
SRW

OWNERSHIP MAP

PLAT

SHOWING CLAIMANTS WITH
REGARD TO RIGHT OF WAY
FOR PROJECT F022-1(8).

Scale: 1" = 400'

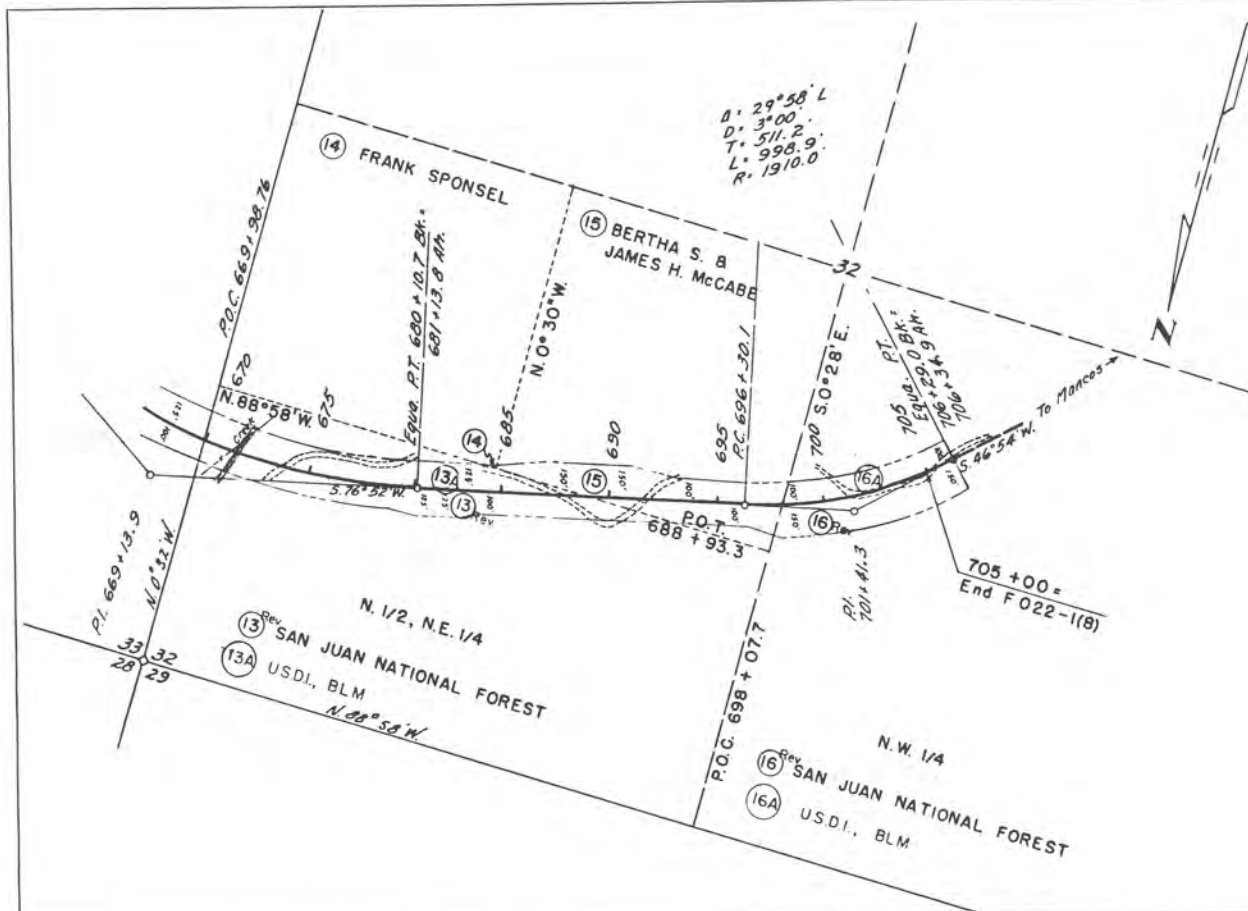

TIMBER GUARD POSTS & GUARD FENCE

STATION	SIDE	SPACING	NUMBER	GUARD FENCE LIN. FT.
432+75 439+338 ~ 440+338 441+248 ~ 446+708 447+708 ~ 453+708	Rt/Lt. Lt. Lt. Lt.	CMP 100' 91' 100'	2 2 2 7	
454+348 ~ 456+268 444+00 446+708 ~ 448+708 452+708 ~ 453+708	Lt. Rt Rt Rt	64' CMP 100' 100'	4 1 3 2	
454+348 ~ 455+628 467+00 ~ 469+00 467+00 ~ 472+00 472+80	Rt. Rt Lt Rt/Lt	64' 100' 100' CMP	3 3 6 2	
484+00 ~ 485+00 432+00 ~ 495+00 496+50 501+554 ~ 503+374	Lt. Rt/Lt Rt/Lt Rt/Lt	100' 100' CMP 91'	2 2 8 6	
505+50 ~ 507+50 520+00 ~ 522+00 526+00 ~ 528+00 536+50 538+50 ~ 541+50 540+90	Rt/Lt. Rt/Lt Rt/Lt Rt/Lt Lt Rt	100' 100' 100' CMP 100' CMP	6 6 6 2 4 1	
547+66 ~ 549+58 548+30 ~ 551+50	Rt Rt	64' 64'	4 6	
551+50 558+88 ~ 566+24 567+00 ~ 577+00	Rt Lt Lt	CMP 46' 100'	1 17 11	
568+50 ~ 574+50 584+115 ~ 589+945 585+00 ~ 587+65 596+19 603+00 597+00 ~ 600+00 597+00 ~ 603+00 608+00 ~ 609+00 609+50 615+43	Rt Lt Rt Rt Rt/Lt Rt Rt Lt Lt Rt/Lt Rt/Lt	100' 53' 53' CMP CMP 100' 100' 100' 100' CMP CMP	7 12 6 2 1 4 2 2 2 2 2	
622+00 ~ 626+00 631+00 ~ 637+25	Rt/Lt Rt/Lt	CMP CMP	2 2	

R. O. W. MARKERS

STATION	SIDE	NUMBER
435+00 446+655 461+308 475+00	Rt Lt Rt Lt	1 1 1 1
488+00 501+554 515+00 528+00	Lt Lt Lt Rt	1 1 1 1
541+00 552+690 568+00 577+343	Rt Lt Rt Lt	1 1 1 1
596+00 607+70 621+00 634+00	Rt Lt Rt Lt	1 1 1 1
647+00 662+50 674+00 683+50 707+00	Rt Lt Rt Lt Rt	1 1 1 1 1
TOTAL		21

FEDERAL ROAD DIVISION NO. 9 DISTRICT COLORADO PROJ. NO. F 022-1(8) SHEET NO. 5 TOTAL SHEETS

Feb. 8-12-53, Fencing Requirements (Haven Stage), JCR