



COLORADO
Department of
Transportation

DOCUMENT SEPARATOR SHEET

REGION 5 – JUNE 2017 CONVERSION

To be placed at the beginning of each separator sheet.



r500001496

Description:

ROW Plans 24X36

Route # and Mile Points:

US 666

Originating Office:

ROW/Survey

File Name:

F 666-2(1) SEC 2_ROW(.PDF)

Box Location:

24 (TUBE-22)of 38

F Goldo-2(1)
Sec. 2


FEDERAL ROAD REGION NO.	DIVISION	PROJECT NO.	SHEET NO.
VIII	COLORADO	F 666-2 (1)	1

REVISIONS		
8-8-74	Add Const. No. & Sta.	GM
4-4-76	Change Beg. Const. Sta.	R.S.
8-26-76	Add Const. Sta.	R.S.

STATE DEPARTMENT OF HIGHWAYS

DIVISION OF HIGHWAYS—STATE OF COLORADO

LEWIS-ARRIOLA SEC. 2
RIGHT OF WAY

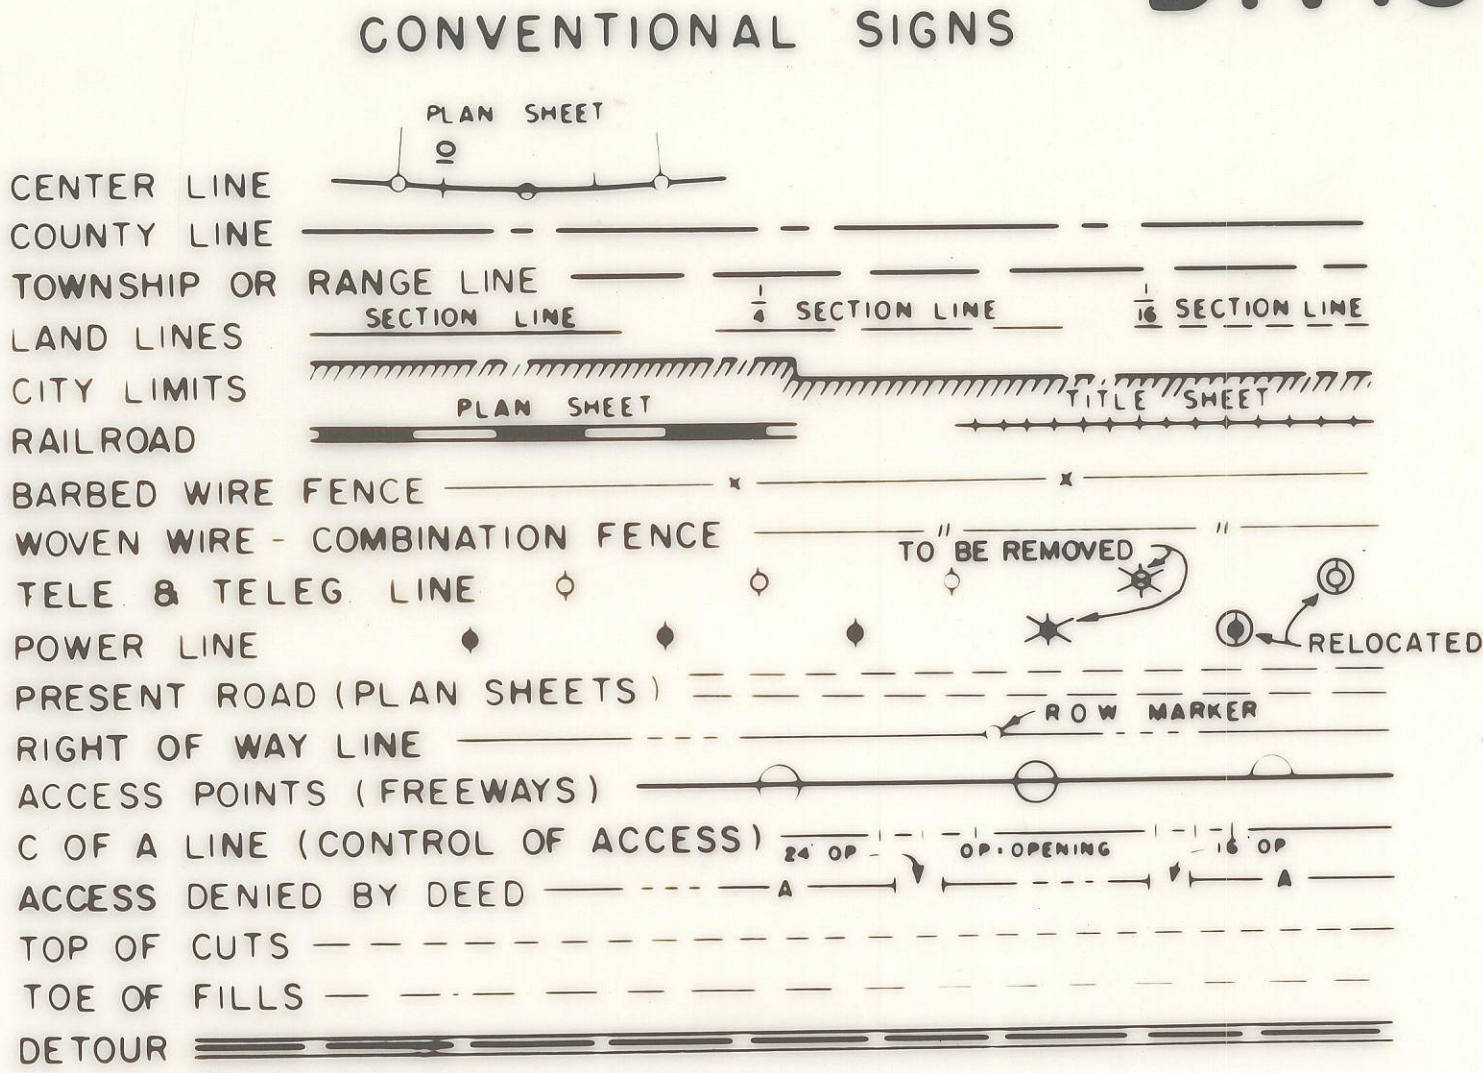

PLAN AND PROFILE OF PROPOSED FEDERAL AID PROJECT NO. F 666-2(1) Sec. 2 STATE HIGHWAY NO. 666 MONTEZUMA COUNTY

RIGHT OF WAY

SCALE OF ORIGINAL DRAWINGS
PLAN SHEETS 1" =
DETAIL SHEETS 1" =
OWNERSHIP MAPS 1" =

R.O.W. LENGTH OF PROJECT = 5.960 Miles

INDEX OF SHEETS

SHEET NO.
1
2A- 2D
3 - 13
14 - 19

TITLE SHEET
TABULATION OF PROPERTIES
ALIGNMENT SHEETS
OWNERSHIP MAP

NOTE: ALL CALCULATIONS ARE FROM
THE PROJECTED LINE.


SCALE: OWNERSHIP 1" = 200'
LINE SHEETS 1" = 100'

End Const. Sta. 571+00 on DP RF 666-2(6) =
Sta. 571+00 Begin RF 666-2(5) =
Sta. 571+00 on F.A.P. 269-D

Begin Const. Sta. 372+00 on DP RF 666-2(6) =
Sta. 372+00 End BF 022-1(12) =
Sta. 372+00 on F.A.P. 269-D

STA. 684+92.5 END R.O.W. F 666-2(1) SEC. 2
STA. 85+00.0 BEGIN F 022-1(19)
END CONST. STA. 684+92.5 PROJ. RF666-2(5)

BEGIN CONST. STA. 571+00 PROJ. RF666-2(5) =
STA. 571+ ON FAP 269-D
STA. 370+23.0 BEGIN R.O.W. F 666-2(1) SEC. 2
STA. 372+00.0 END BF 022-1(12) =
STA. 372+00.0 ON F.A.P. 269-D

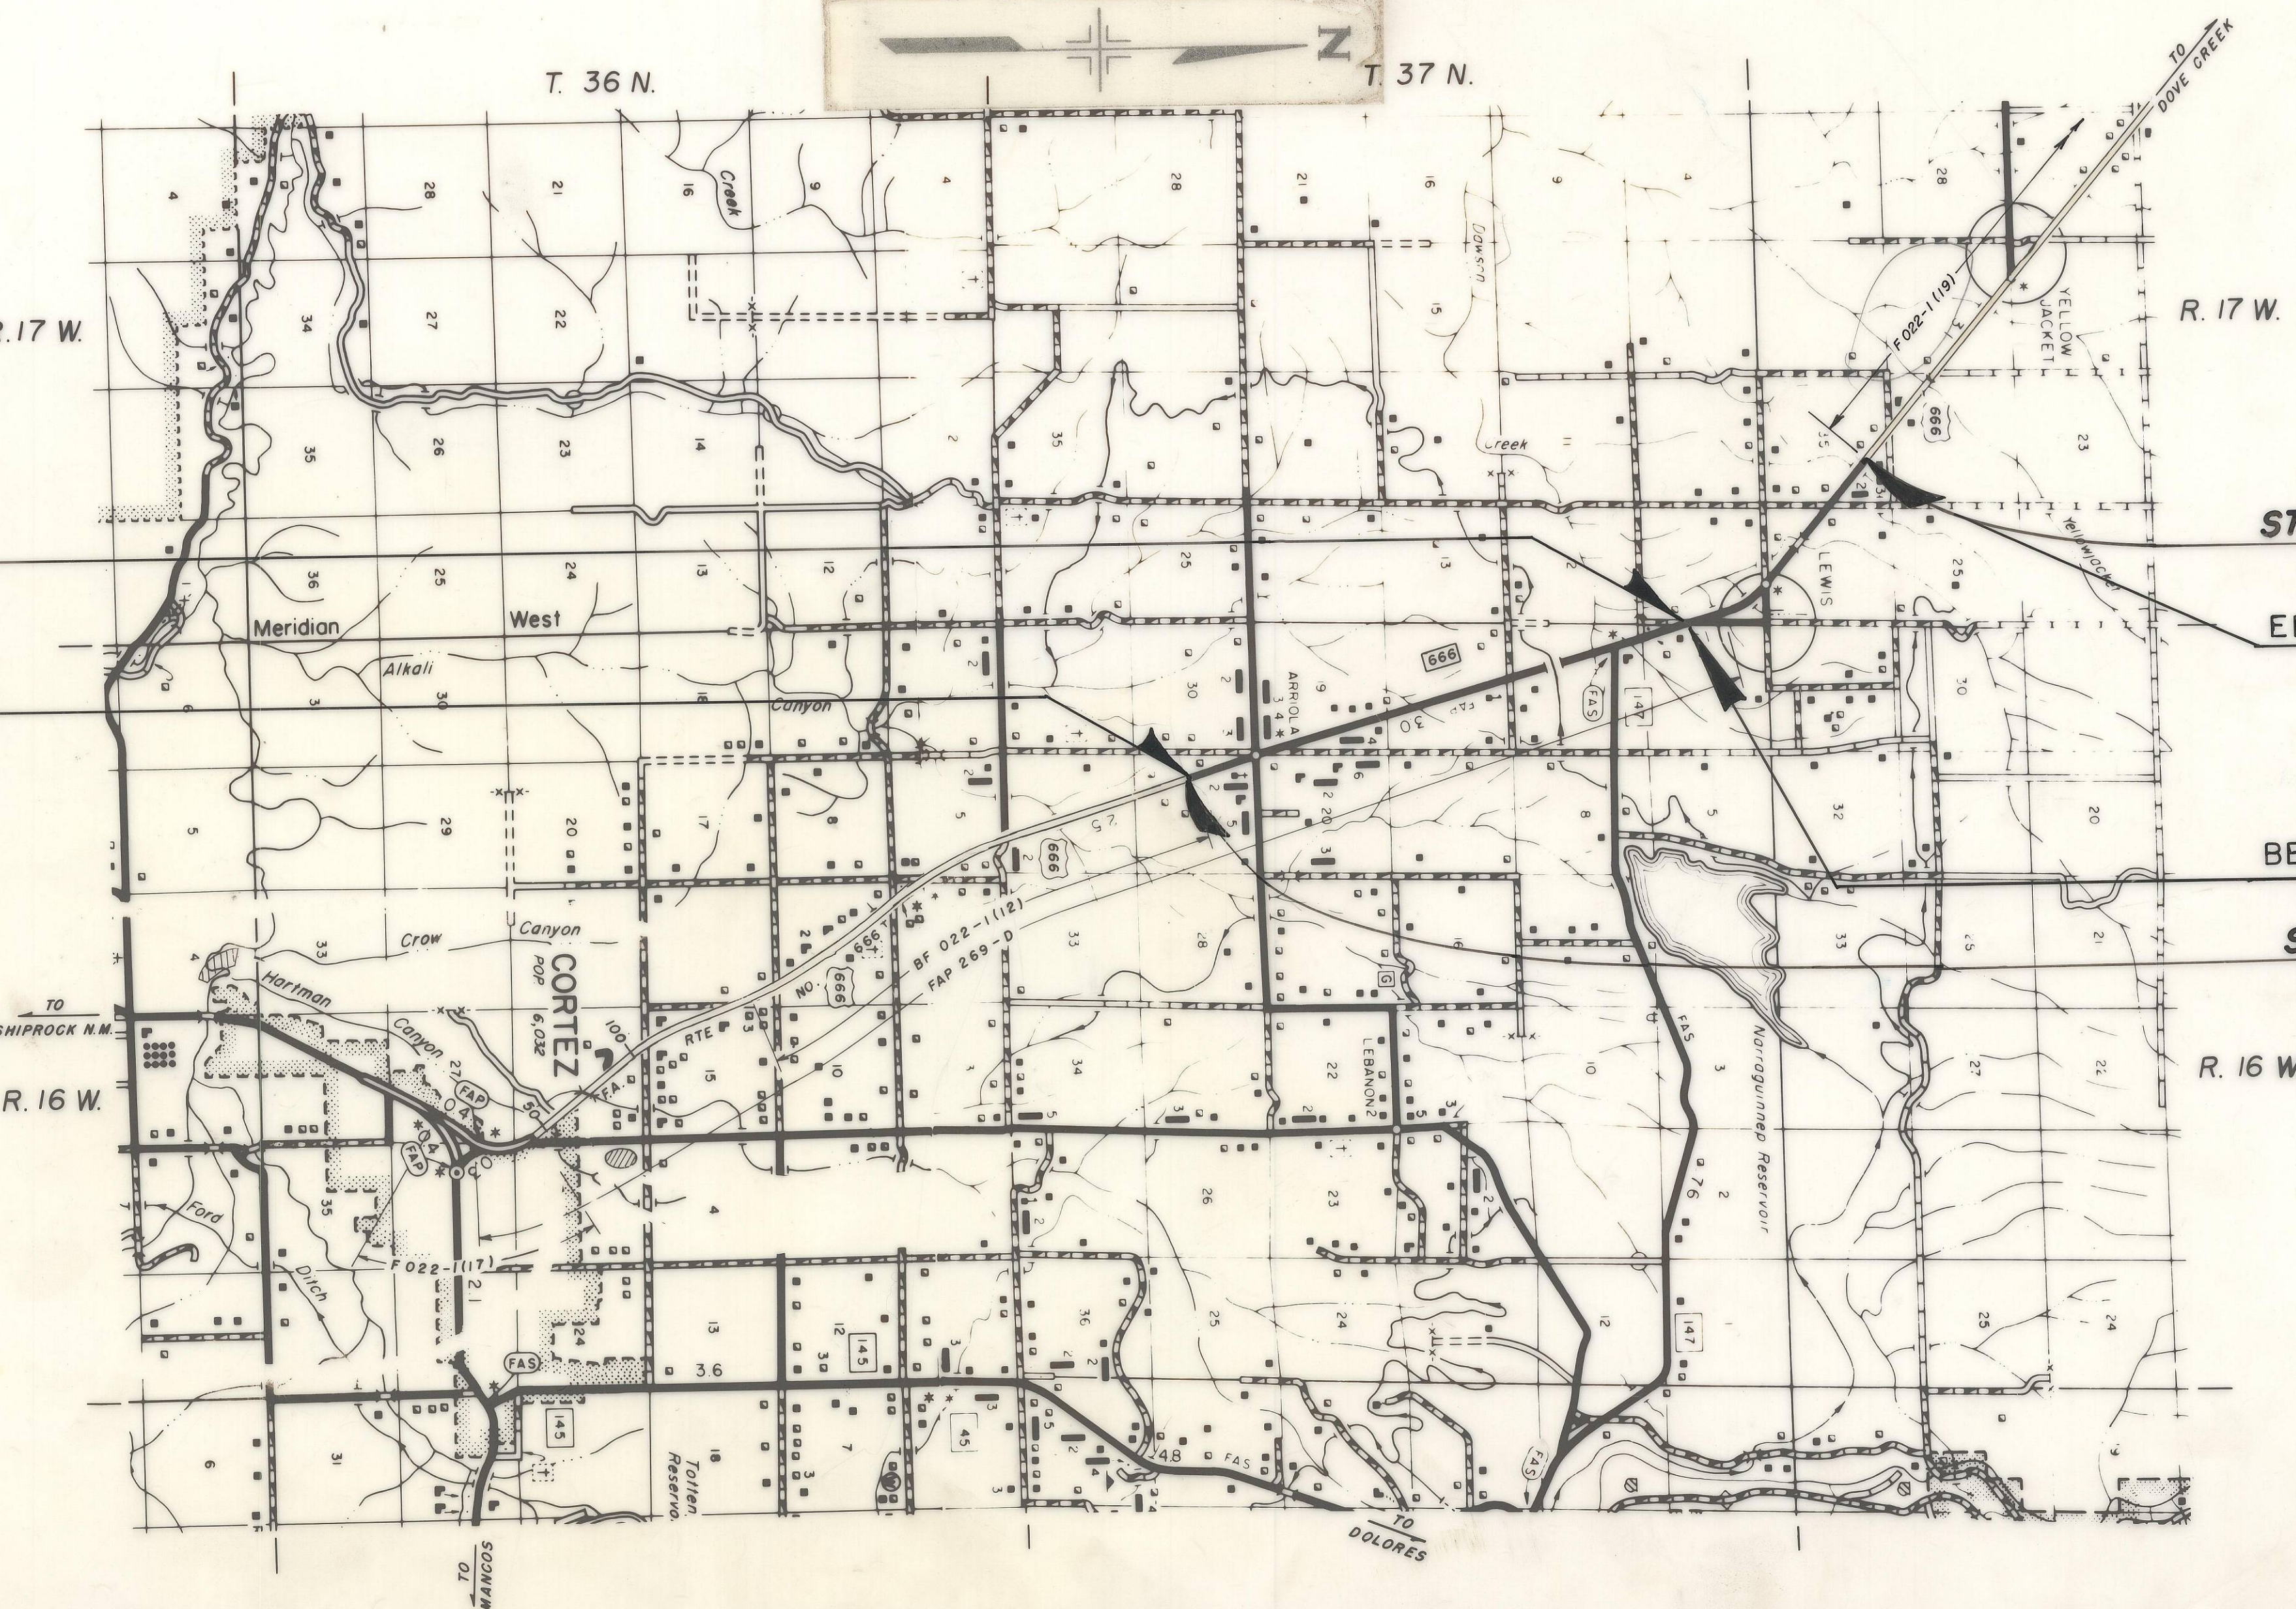

RIGHT OF WAY LEWIS-ARRIOLA

PARCEL NO.	OWNER	ADDRESS	LOCATION	AREA IN ACRES			PURCHASE DATA					REMARKS	NO.
				PARCEL	TO BE ACQUIRED	REMAINDER	LAND	IMPROV'M'TS	DAMAGE	MISC.	TOTAL		
			T. 37 N., R. 16 W., N.M.P.M.			LT. RT.							
41	JEWELL L. GARDNER	DOLORES, COLORADO	SW 1/4 NW 1/4 SEC. 29	1.39	0.36	8+ 0							
42	WAYNE & ALFRED HAL ROGERS	RT. 1 BOX 61B CORTEZ, COLORADO	NW 1/4 NW 1/4 SEC. 29	0.82	0.19	2+ 0							
43	LEE R. SCOTT	BOX 101 MANCOS, COLORADO	NW 1/4 NW 1/4 SEC. 29	1.03	0.25	0 13+							
44	MOUNTAIN VIEW PRIMITIVE CHURCH, INCORPORATED	LEWIS, COLORADO	NW 1/4 NW 1/4 SEC. 29	0.09	0.01	0 20+							
44A	CHARLES & CHARLOTTE M. LINCOLN	DOLORES, COLORADO	NE 1/4 NE 1/4 SEC. 30	0.65	0.12	0 0							
45	VIOLA A. HUGHES (ESTATE)	RT. 1 CORTEZ, COLORADO	NE 1/4 SE 1/4 SEC. 19	0.64	0.09	0 20+							
46	LEE ROY & JANE H. COSPER	RT. 1 BOX 86 CORTEZ, COLORADO	E 1/2 E 1/2 SEC. 19	1.21	0.22	40+ 30+							
47A	T. A. & ADELE M. CRESTO	BOX 667 CORTEZ, COLORADO	W 1/2 SE 1/4 SEC. 18	3.64	1.72	0 40+							
47B	T. A. & ADELE M. CRESTO	BOX 667 CORTEZ, COLORADO	NW 1/4 SE 1/4 SEC. 18	0.60	0.12	0 40+							
48	DARRELL J. & OLLIE A. CLEVER	RT. 1 BOX 87 CORTEZ, COLORADO	W 1/2 SE 1/4 SEC. 18	3.22	1.57	30+ 0							
48ARev	PAUL L. & HELEN J. WILLIAMSON	CORTEZ, COLORADO	NE 1/4 NW 1/4 SEC. 18	0.45	0.19	300± 4±							
48BRev	MONTEZUMA - CORTEZ SCHOOL DISTRICT NO. RE-1	121 E. 1st CORTEZ, COLORADO	NE 1/4 NW 1/4 SEC. 18	0.33	0.10	0 10±							
49ARev	LYLE M. & GEORGETTA R. BROSSARD	RT. 1 BOX 73 CORTEZ, COLORADO	SE 1/4 SW 1/4 SEC. 7	0.77	0.28	80± 80±							
49B	LYLE M. & GEORGETTA R. BROSSARD	RT. 1 BOX 73 CORTEZ, COLORADO	NW 1/4 SW 1/4 & SW 1/4 NW 1/4 SEC. 7	8.64	3.66								
50A	GUYRENE R. MCAFEE	LEWIS, COLORADO	NW 1/4 NW 1/4 SEC. 7	1.23	0.28	15+ 0							


RIGHT OF WAY LEWIS-ARRIOLA

[illegible]

RIGHT OF WAY LEWIS-ARRIOLA

PARCEL NO.	OWNER	ADDRESS	LOCATION	AREA IN ACRES			PURCHASE DATA					REMARKS	NO.	
				PARCEL	TO BE ACQUIRED	REMAINDER	LAND	IMPROV'M'TS	DAMAGE	MISC.	TOTAL			
			T38N., R17W., NMPM											
TE 55B	CHARLES T. & SONORA LEWIS PORTER	LEWIS, COLORADO	SE1/4 SW1/4 SEC36	0.18								CHANNEL CHANGE	4-4-76 Add TE-61F, TE-63B & TE-64B	RS.
TE 55C	ROY J. RETHERFORD	BOX 718 LEWIS, COLORADO	SE1/4 SW1/4 SEC 36	0.16								CHANNEL CHANGE		
TE 55D	ROY J. RETHERFORD	BOX 718 LEWIS, COLORADO	SE1/4 SW1/4 SEC 36	0.02								ROAD APPROACH		
TE 56A	VELDA TURNER	BOX 723 LEWIS, COLORADO	E1/2 SW1/4 SEC 36	0.02								ROAD APPROACH		
TE 56B	VELDA TURNER	BOX 723 LEWIS, COLORADO	NW1/4 SW1/4 SEC36	0.07								DITCH CHANGE		
TE 56C	VELDA TURNER	BOX 723 LEWIS, COLORADO	NW1/4 SW1/4 SEC 36	0.05								ROAD APPROACH		
TE 57A	LILLIAN H. RETHERFORD	BOX 718 LEWIS, COLORADO	SE1/4 NE1/4 SEC 35	0.07								ROAD APPROACH		
TE 57B	LILLIAN H. RETHERFORD	BOX 718 LEWIS, COLORADO	SE1/4 NE1/4 SEC 35	0.01								DITCH CHANGE		
TE 57C	LILLIAN H. RETHERFORD	BOX 718 LEWIS, COLORADO	SE1/4 NE1/4 SEC 35	0.03								DITCH CHANGE		
TE 57D	LILLIAN H. RETHERFORD	BOX 718 LEWIS, COLORADO	S1/2 NE1/4 SEC 35	0.02								ROAD APPROACH		
TE 57E	LILLIAN H. RETHERFORD	BOX 718 LEWIS, COLORADO	S1/2 NE1/4 SEC 35	0.03								DITCH CHANGE		
TE 57F	LILLIAN H. RETHERFORD	BOX 718 LEWIS, COLORADO	SE1/4 NE1/4 SEC.35	0.01								DITCH CHANGE		
			T37N., R16W., NMPM											
TE 58A	J. A. & SARAH MAUDE LEONARD	DOLORES, COLORADO	SW1/4 NW1/4 SEC 29	0.01								DITCH CHANGE		
TE 58B	J. A. & SARAH MAUDE LEONARD	DOLORES, COLORADO	SW1/4 NW1/4 SEC 29	0.03								ROAD APPROACH		
TE 60	CHANDLER & KATHY CHAFFIN	RT. 1 BOX 30A CORTEZ, COLORADO	SE1/4 SE1/4 SEC 19	0.19								ROAD APPROACH		
TE-64B	ROBERT E. MILLER		NW 1/4 NE 1/4 SEC.19	0.05								DITCH CHANGE		
TE-61F	GRADY AND GAYLE GARDNER		SE 1/4 SE 1/4 SEC.19	0.05								IRRIGATION DITCH		
TE-63B	FRANK A. & HELEN L. BLACKMER	RT. 1 BOX 82 CORTEZ, COLORADO	SE 1/4 NE 1/4 SEC. 19	0.04								DITCH CHANGE		
TE 61A	ROBERT H. GARDNER	RT. 1 BOX 87D CORTEZ, COLORADO	SE1/4 SE1/4 SEC 19	0.05								DITCH CHANGE		
TE 61B	ROBERT H. GARDNER	RT. 1 BOX 87D CORTEZ, COLORADO	SE1/4 SE1/4 SEC 19	0.02								DITCH CHANGE		
TE 61C	ROBERT H. GARDNER	RT. 1 BOX 87D CORTEZ, COLORADO	SE1/4 SE1/4 SEC 19	0.02								DITCH CHANGE		
TE 61D	ROBERT H. GARDNER	RT. 1 BOX 87D CORTEZ, COLORADO	SE1/4 SE1/4 SEC.19	0.02								DITCH CHANGE		
TE 62	FRANK A. & HELEN L. BLACKMER	RT. 1 BOX 82 CORTEZ, COLORADO	SE1/4 NE1/4 SEC 19	0.03								ROAD APPROACH		
TE 63	FRANK A. & HELEN L. BLACKMER	RT. 1 BOX 82 CORTEZ, COLORADO	SE1/4 NE1/4 SEC 19	0.01								DITCH CHANGE		
TE 63A	EDWARD F. BERGER	STAR ROUTE BOX 272 CASTLE ROCK, COLORADO	NW1/4 NE1/4 SEC 19	0.04								ROAD APPROACH		
TE 64	BENNIE D. & VERDA B. CUMMINGS	RT. 1 BOX 92 CORTEZ, COLORADO	NW1/4 NE1/4 SEC 19	0.02								DITCH CHANGE		
TE 66	PAUL & MARGARET RAMSEY JAMES & ELAINE RIFFEY	RT. 1 BOX 39 CORTEZ, COLORADO	SW1/4 NE1/4 SEC 18	0.13								DITCH CHANGE		
TE-61E	ROBERT H. GARDNER	RT. 1 BOX 87D CORTEZ, COLORADO	SE1/4 SE1/4 SEC. 19	0.02								DITCH CHANGE		
TE 64A	BENNIE D. & VERDA B. CUMMINGS	RT. 1 BOX 92 CORTEZ, COLORADO	NW1/4 NE 1/4 SEC. 19	0.06								ROAD APPROACH		
			T38N., R17W., NMPM											
TE 69A	EVERETT & NANCY CONRAD	BOX 784 LEWIS, COLORADO	SW1/4 SE1/4 SEC 36	0.17								ROAD APPROACH		
TE 69B	EVERETT & NANCY CONRAD	BOX 784 LEWIS, COLORADO	SW1/4 SE1/4 SEC 36	0.02								ROAD APPROACH		
TE 70	VICTOR M. & ELSIE F. CHAFFIN		SW1/4 SE1/4 SEC 36	0.02								ROAD APPROACH		
TE 72A	LYNN FRAZIER	9536 ORIZABA DOWNY, CALIFORNIA	SE1/4 NE1/4 SEC 35	0.03								ROAD APPROACH		
TE 72B	LYNN FRAZIER	9536 ORIZABA DOWNY, CALIFORNIA	SE1/4 NE1/4 SEC 35	0.11								DITCH CHANGE		
TE 73A	HERSCHEL R. & JANICE OLIVER	YELLOW JACKET, COLORADO	SW1/4 NE1/4 SEC 35	0.06								CHANNEL CHANGE		
TE 73B	HERSCHEL R. & JANICE OLIVER	YELLOW JACKET, COLORADO	SW1/4 NE1/4 SEC 35	0.03								DITCH CHANGE		
			T38N., R17W., NMPM											
TE 73C	HERSCHEL R. & JANICE OLIVER	YELLOW JACKET, COLORADO	NW1/4 NE1/4 SEC 35	0.03								DITCH CHANGE		
TE 74	MELVIN O. & BERTHA M. BREWER	C/O IVAN BOYER BOX BBB CORTEZ, COLORADO	NW1/4 NE1/4 SEC 35	0.02								DITCH CHANGE		
TE 74A	MELVIN O. & BERTHA M. BREWER	C/O IVAN BOYER BOX 88B CORTEZ, COLORADO	NW1/4 NE1/4 SEC 35	0.06								ROAD APPROACH		


REVISIONS	
8-8-74	Add Rd. Appr.s Sta.376+05,
	Rt., 376+40 Lt., 379+05 Rt.,
	384+30 Lt., 392+80 Rt,
	391+68 Lt. & Rt., 398+95 Rt.
	397+84 Lt.

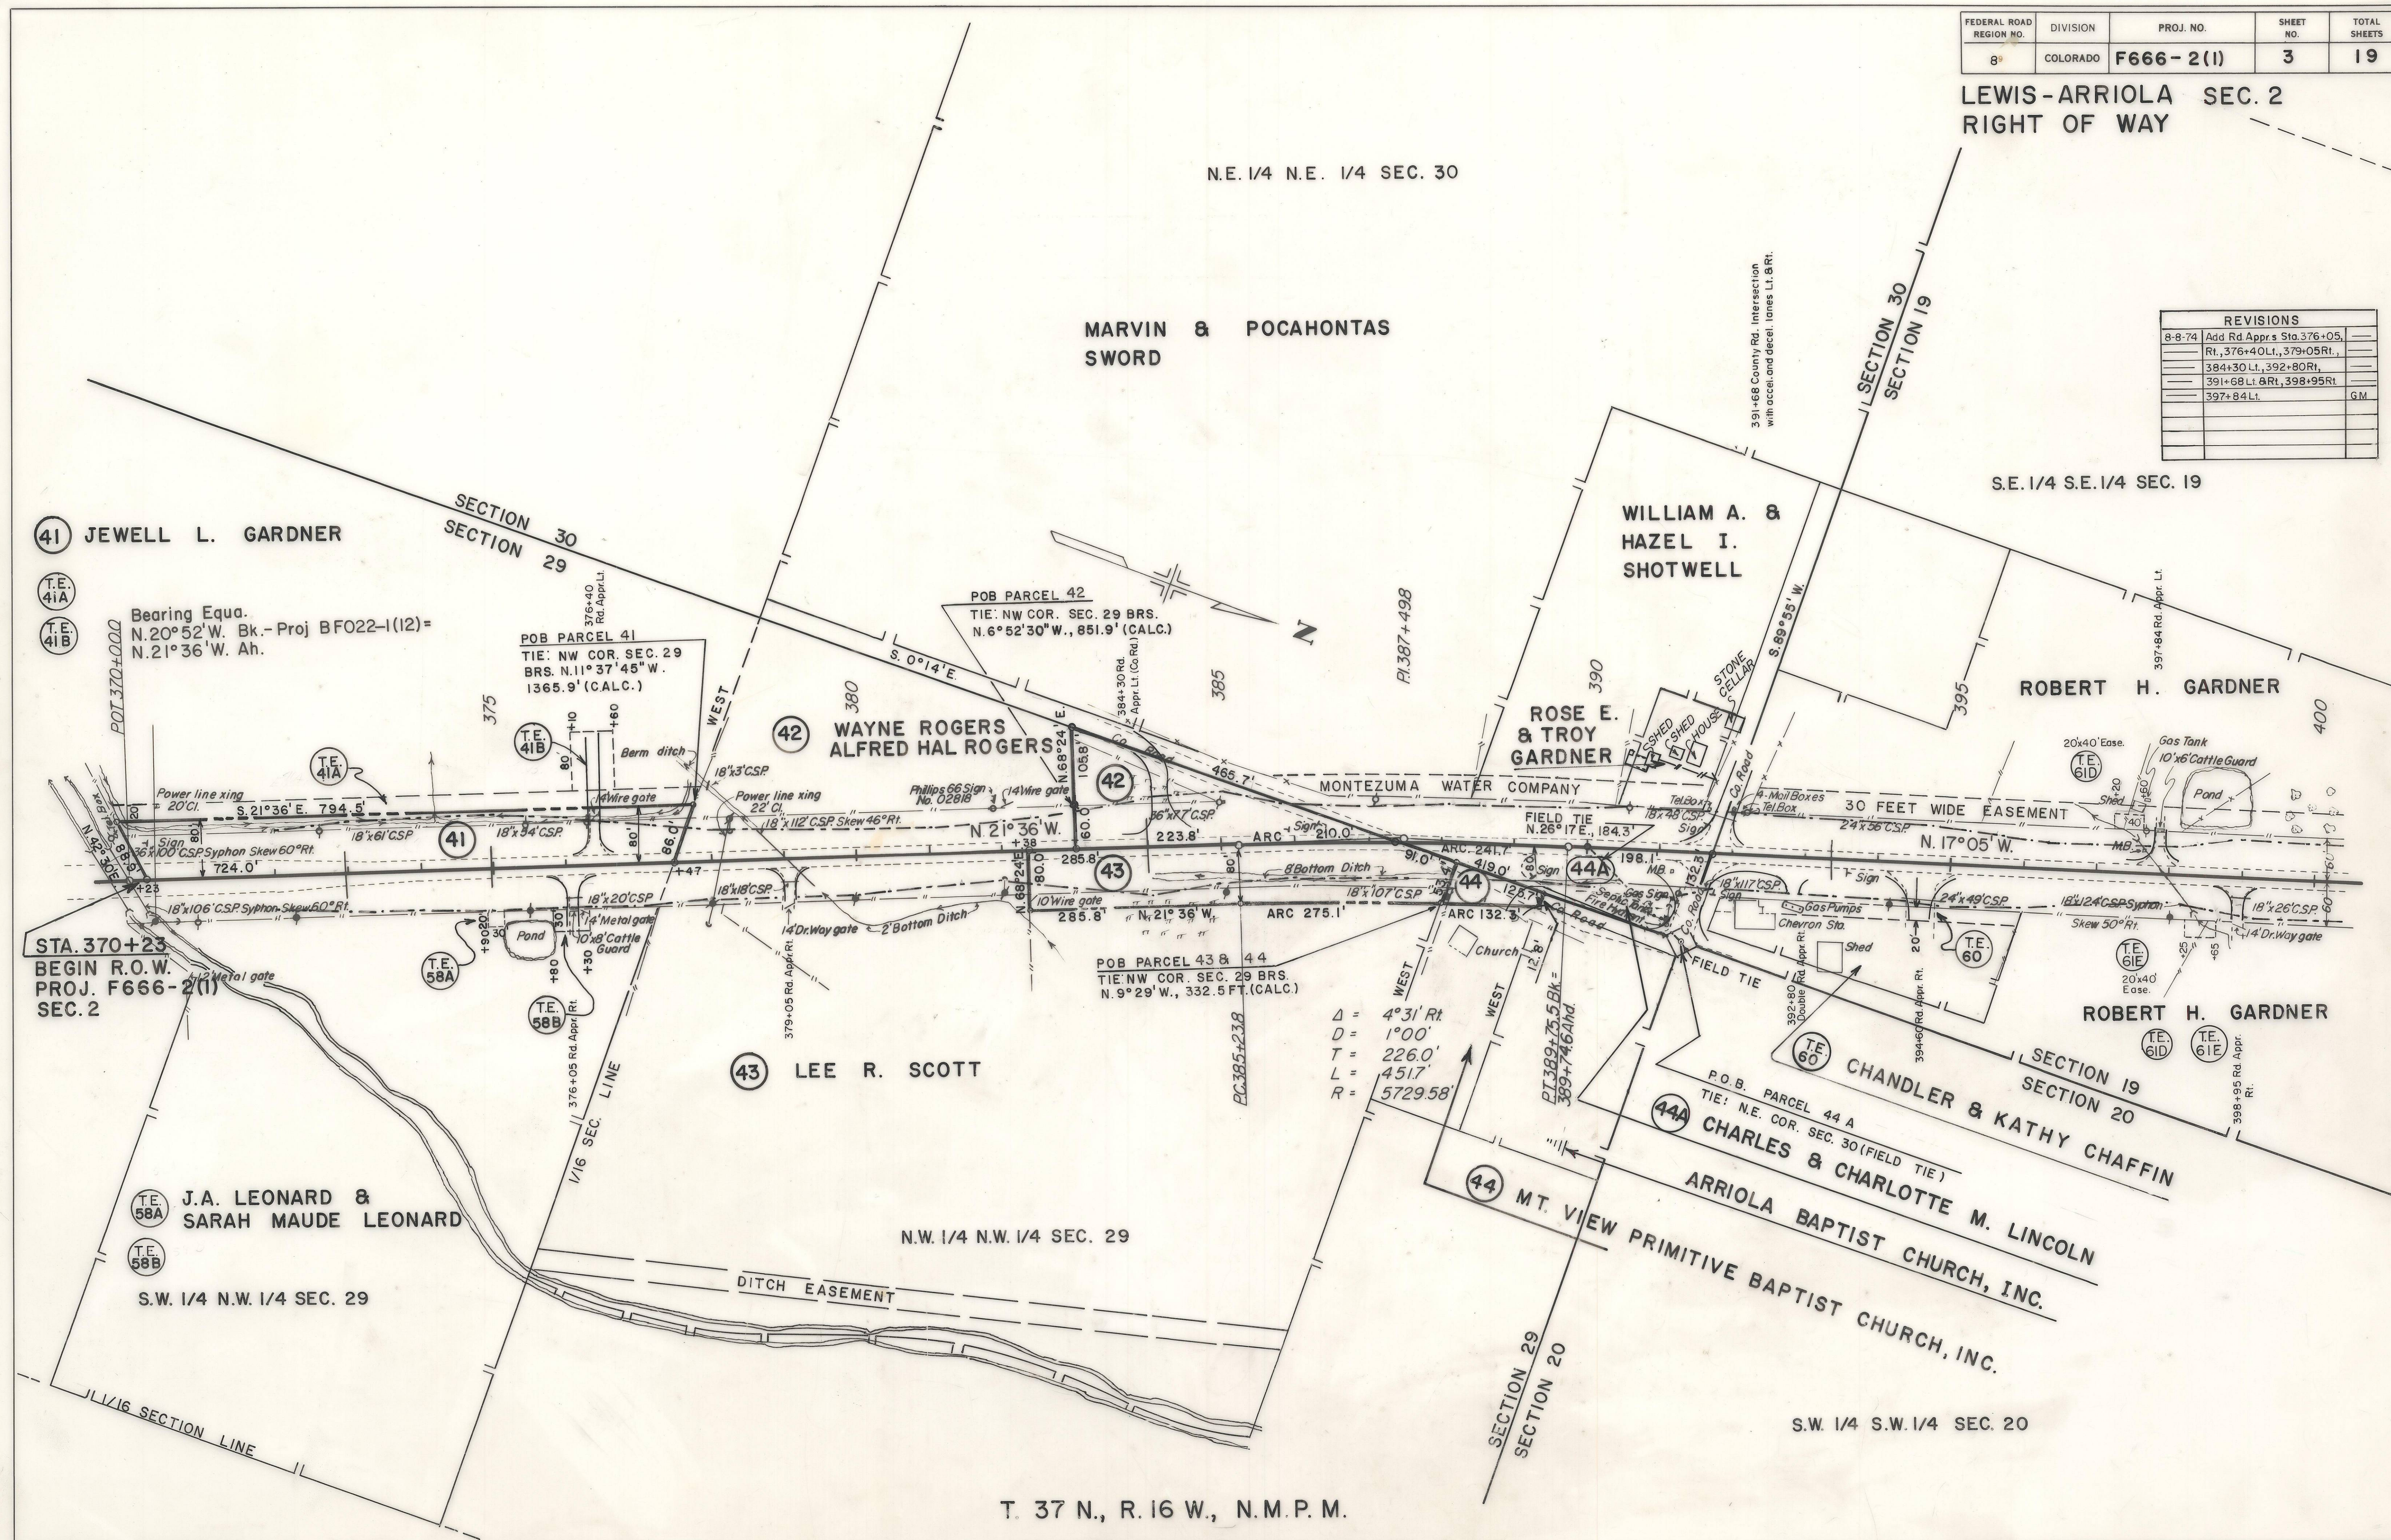

FEDERAL ROAD REGION NO.	DIVISION	PROJ. NO.	SHEET NO.	TOTAL SHEETS
89	COLORADO	F666-2(1)	4	19

LEWIS-ARRIOLA SEC. 2
RIGHT OF WAY


REVISIONS			
8-8-74	Add Rd. Appr. 405+65 Lt.		
	409+90 Rt., 416+50 Lt.,		
	420+30 Rt., 429+09 Rt.	GM	
4-4-76	Add TE-61F, TE-63B	RS.	

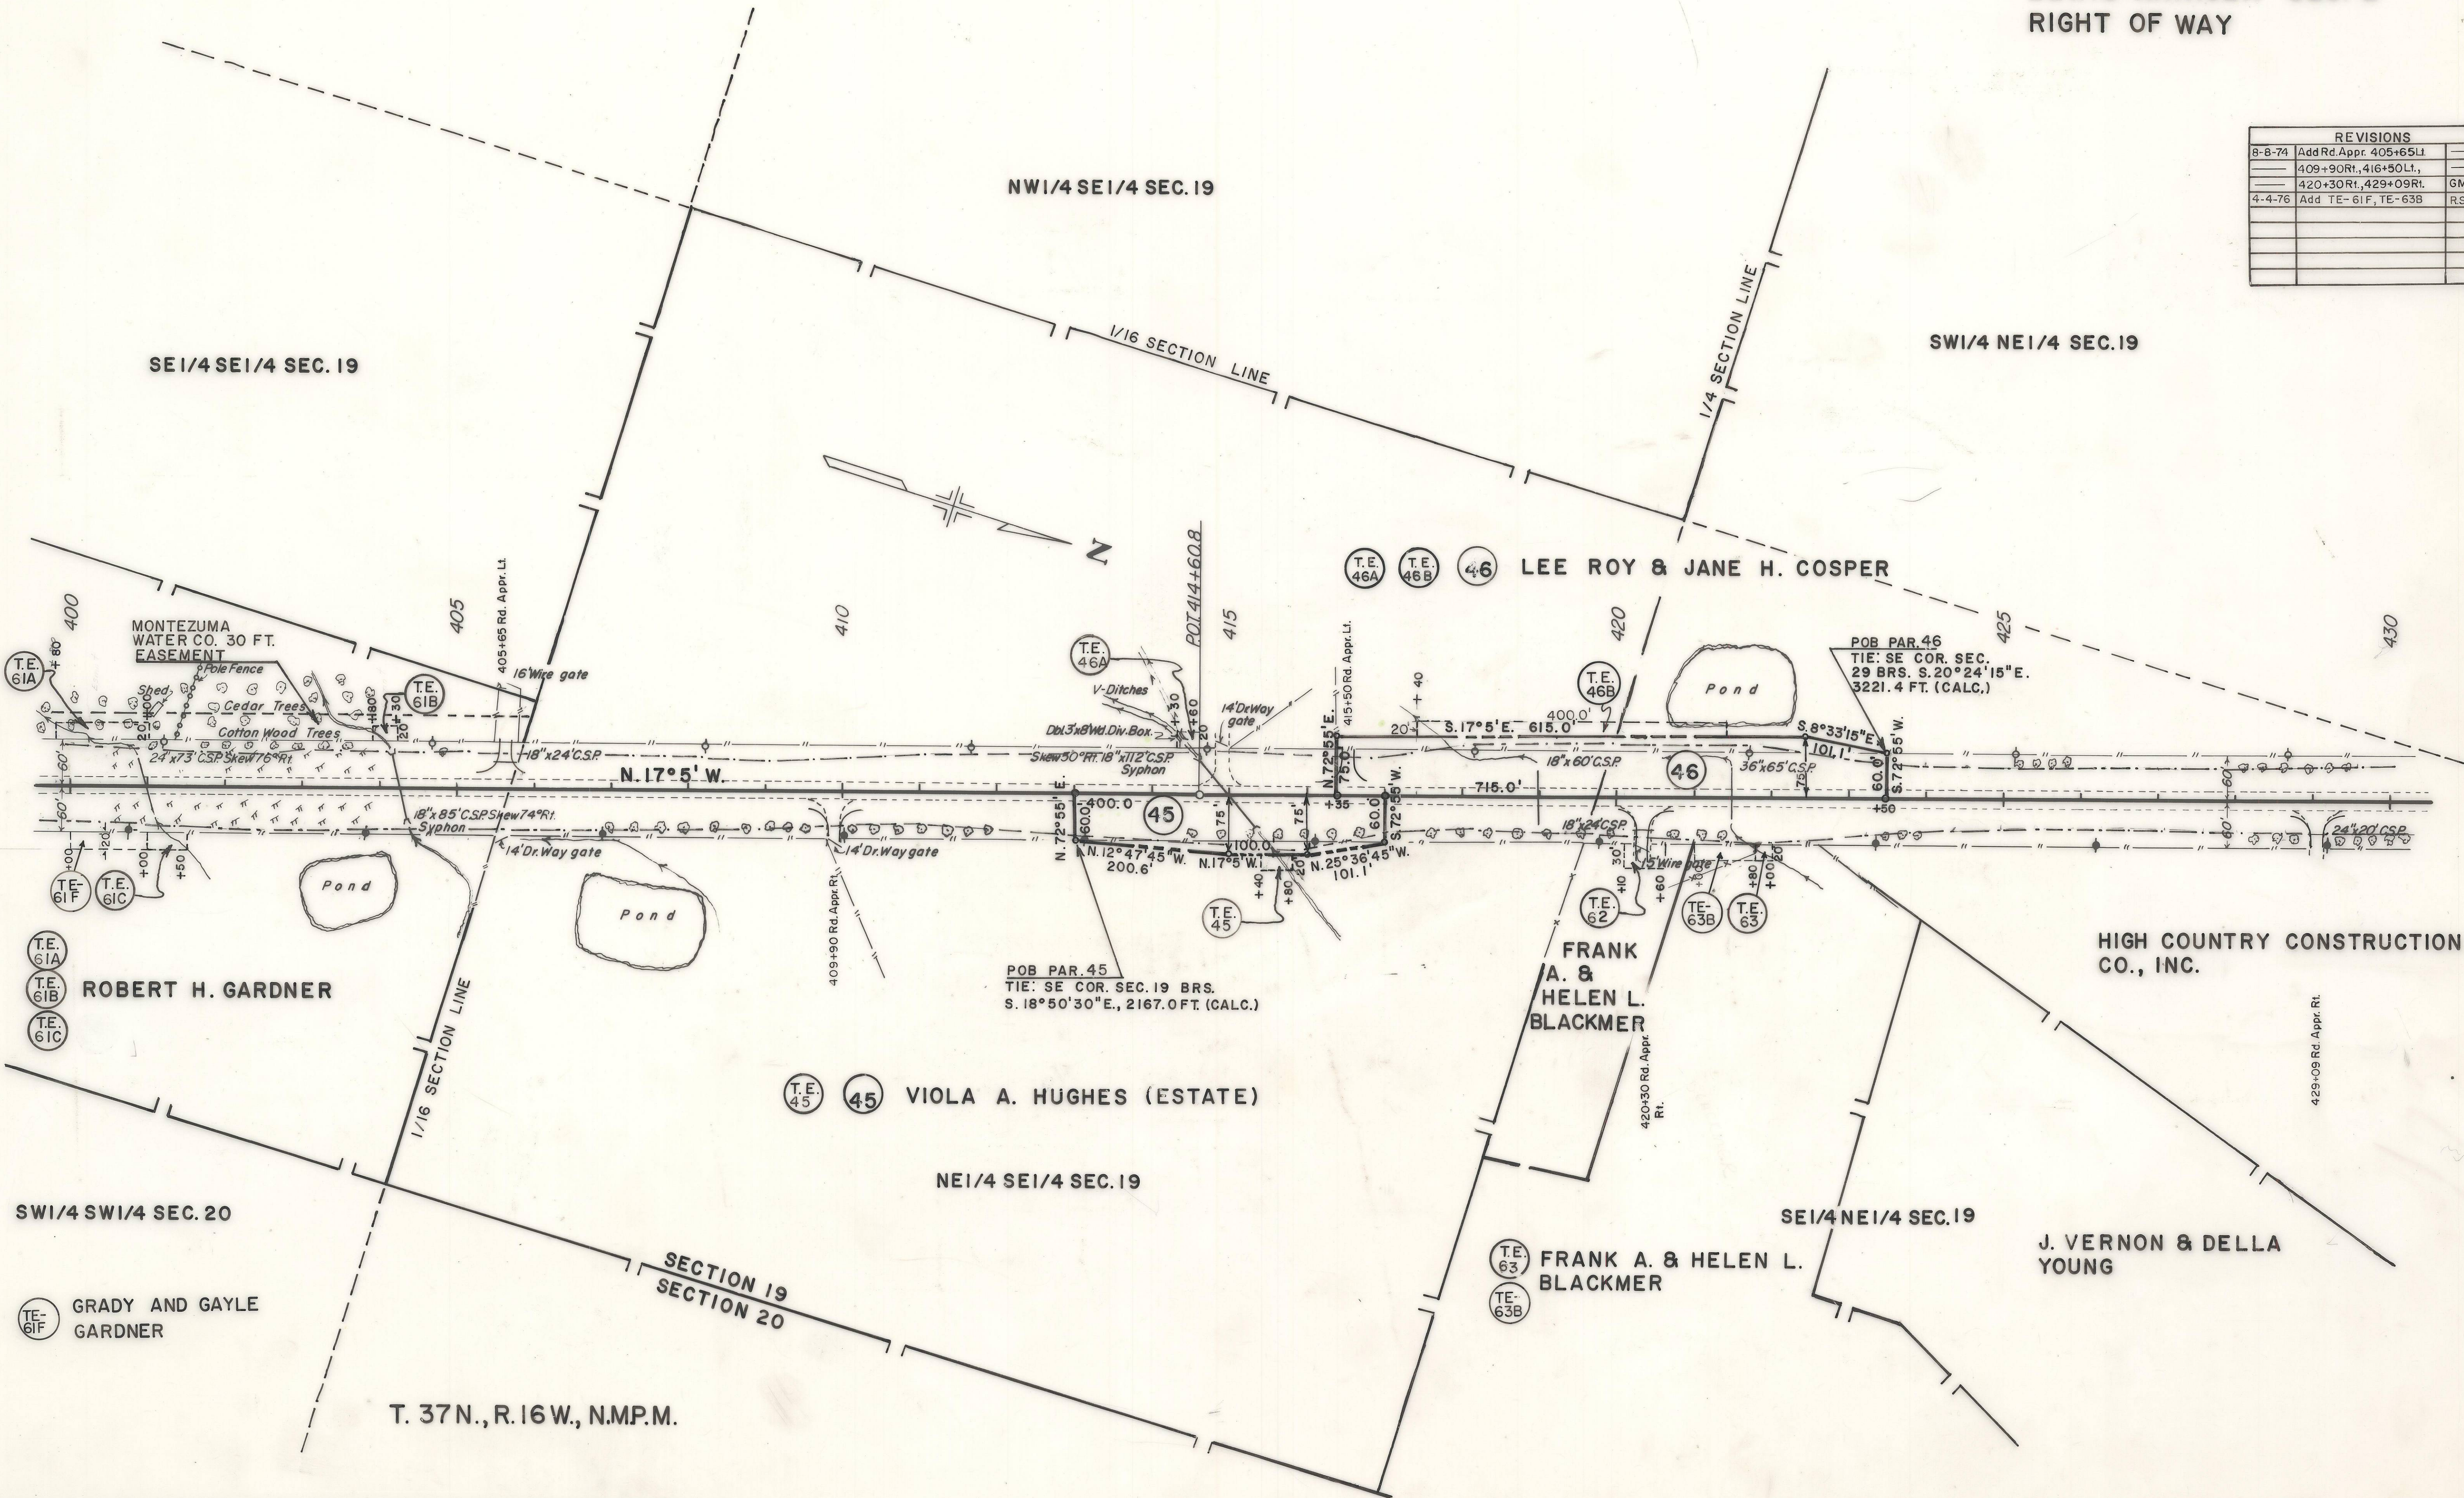


FEDERAL ROAD REGION NO.	DIVISION	PROJ. NO.	SHEET NO.	TOTAL SHEETS
8	COLORADO	F666-2(1)	5	19

LEWIS-ARRIOLA SEC. 2
RIGHT OF WAY

REVISIONS	
8-8-74	Add Rd. Apprs 432+85 Lt.
	437+50 Lt., 438+70 Lt.,
	441+35 Rt., 442+10 Rt.,
	444+00 Lt., 447+10 Rt.,
	447+40 Lt., 449+00 Lt.,
	456+20 Rt.
4-4-76	Add TE-64B
	GM
	R.S.

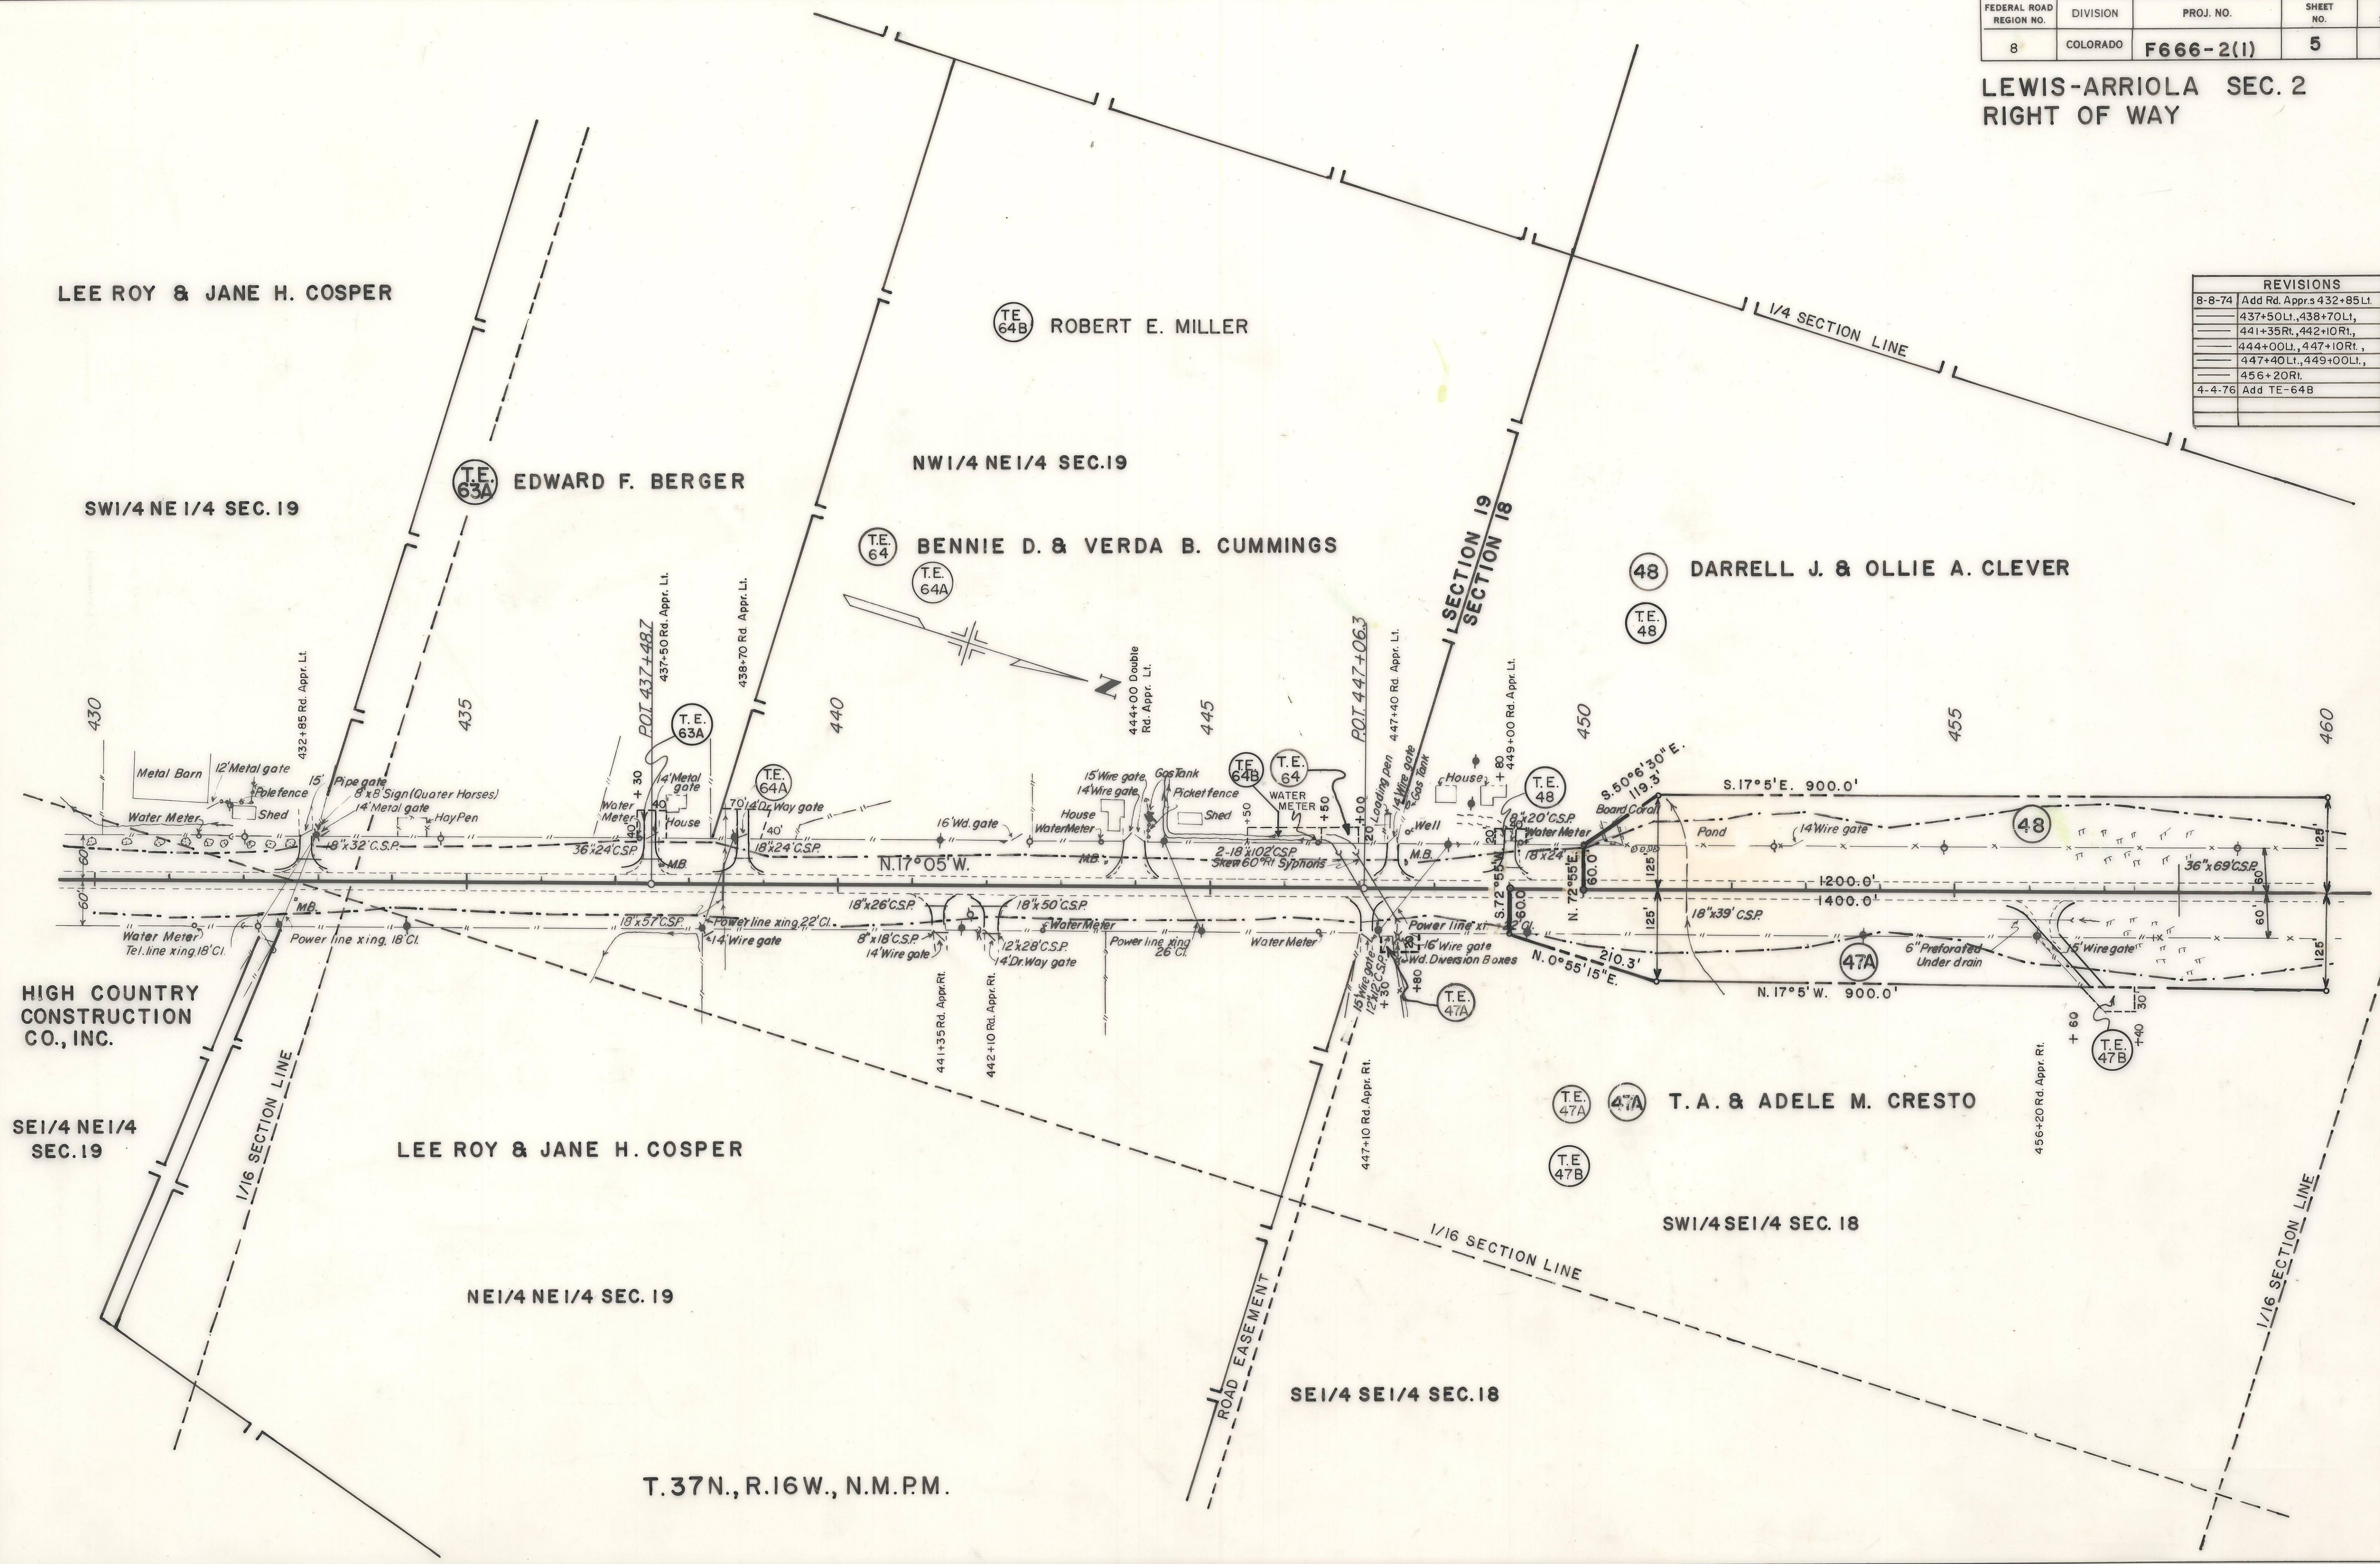


T.37N., R.16W., N.M.P.M.

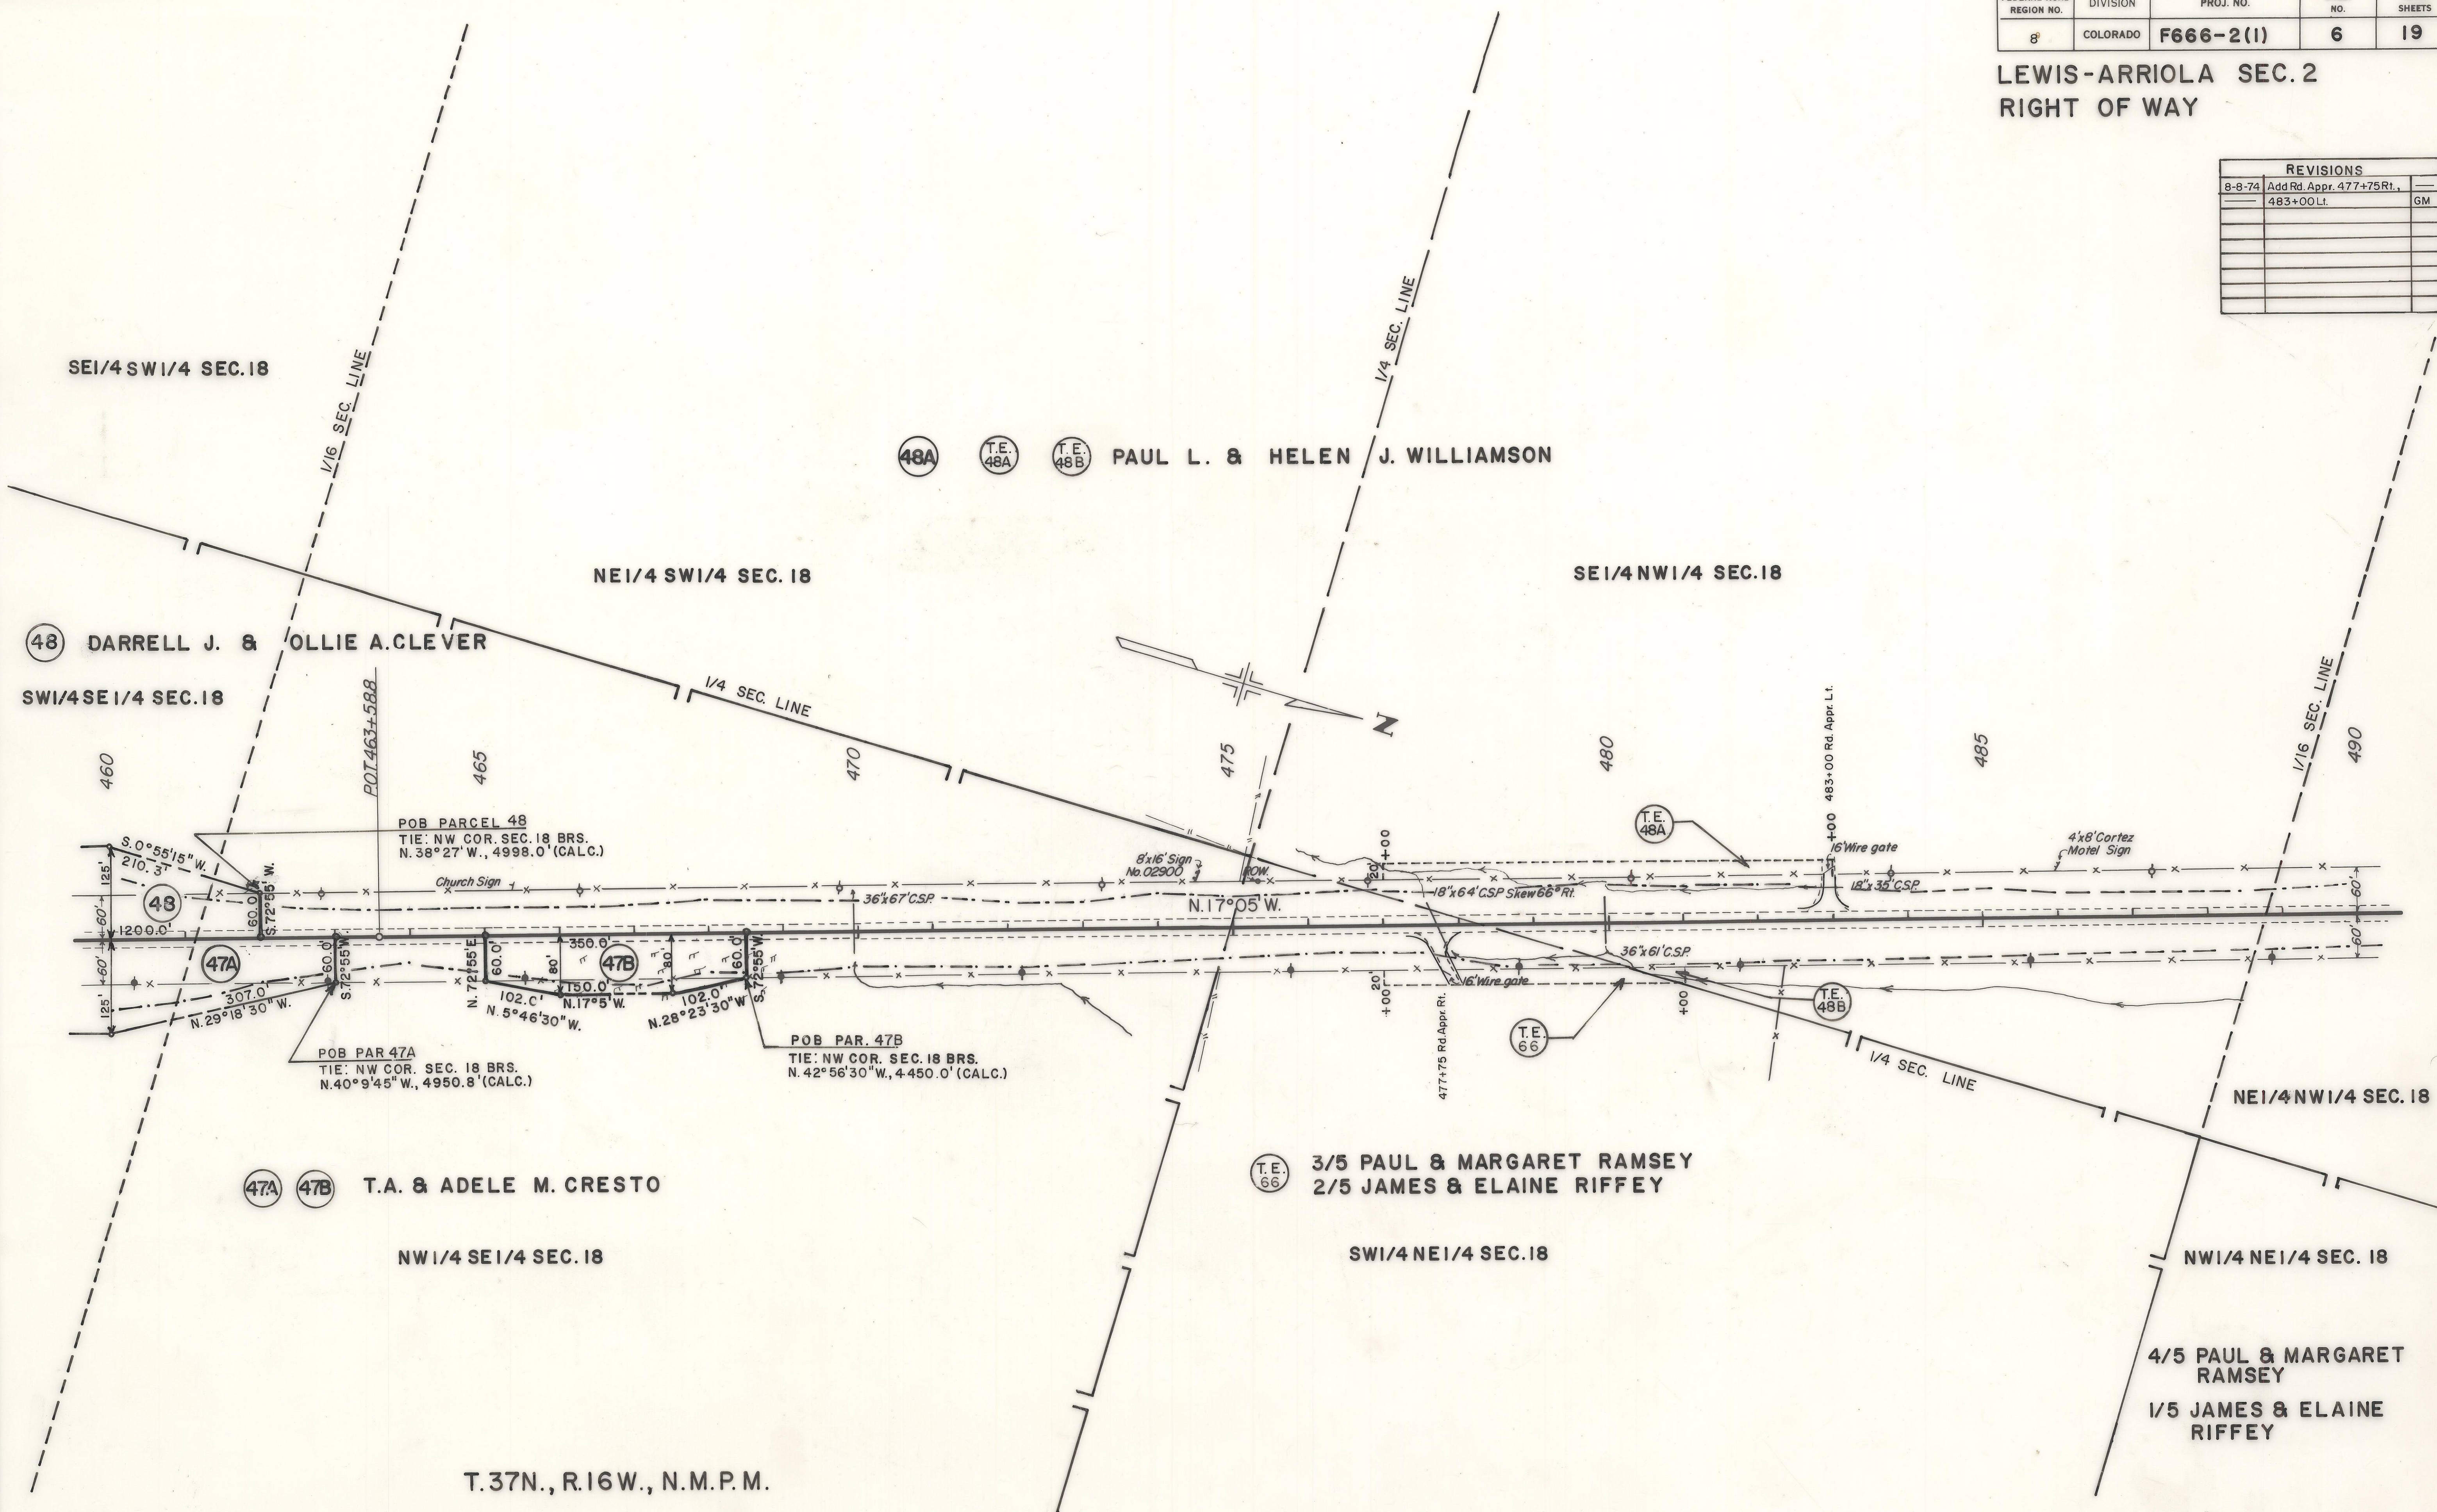
[illegible]

FEDERAL ROAD REGION NO.	DIVISION	PROJ. NO.	SHEET NO.	TOTAL SHEETS
8	COLORADO	F666-2(1)	7	19

LEWIS-ARRIOLA SEC. 2
RIGHT OF WAY

REVISIONS		
7-11-74	Rev 49A, 48A, 48B	GM
8-8-74	Add Rd. Appr. 502+74 Rt.	
	B.Lt. 508+60 Lt. & Rt.,	
	513+07 Lt., 513+35 Rt.	GM
4-4-76	Add TE-48E	R.S.

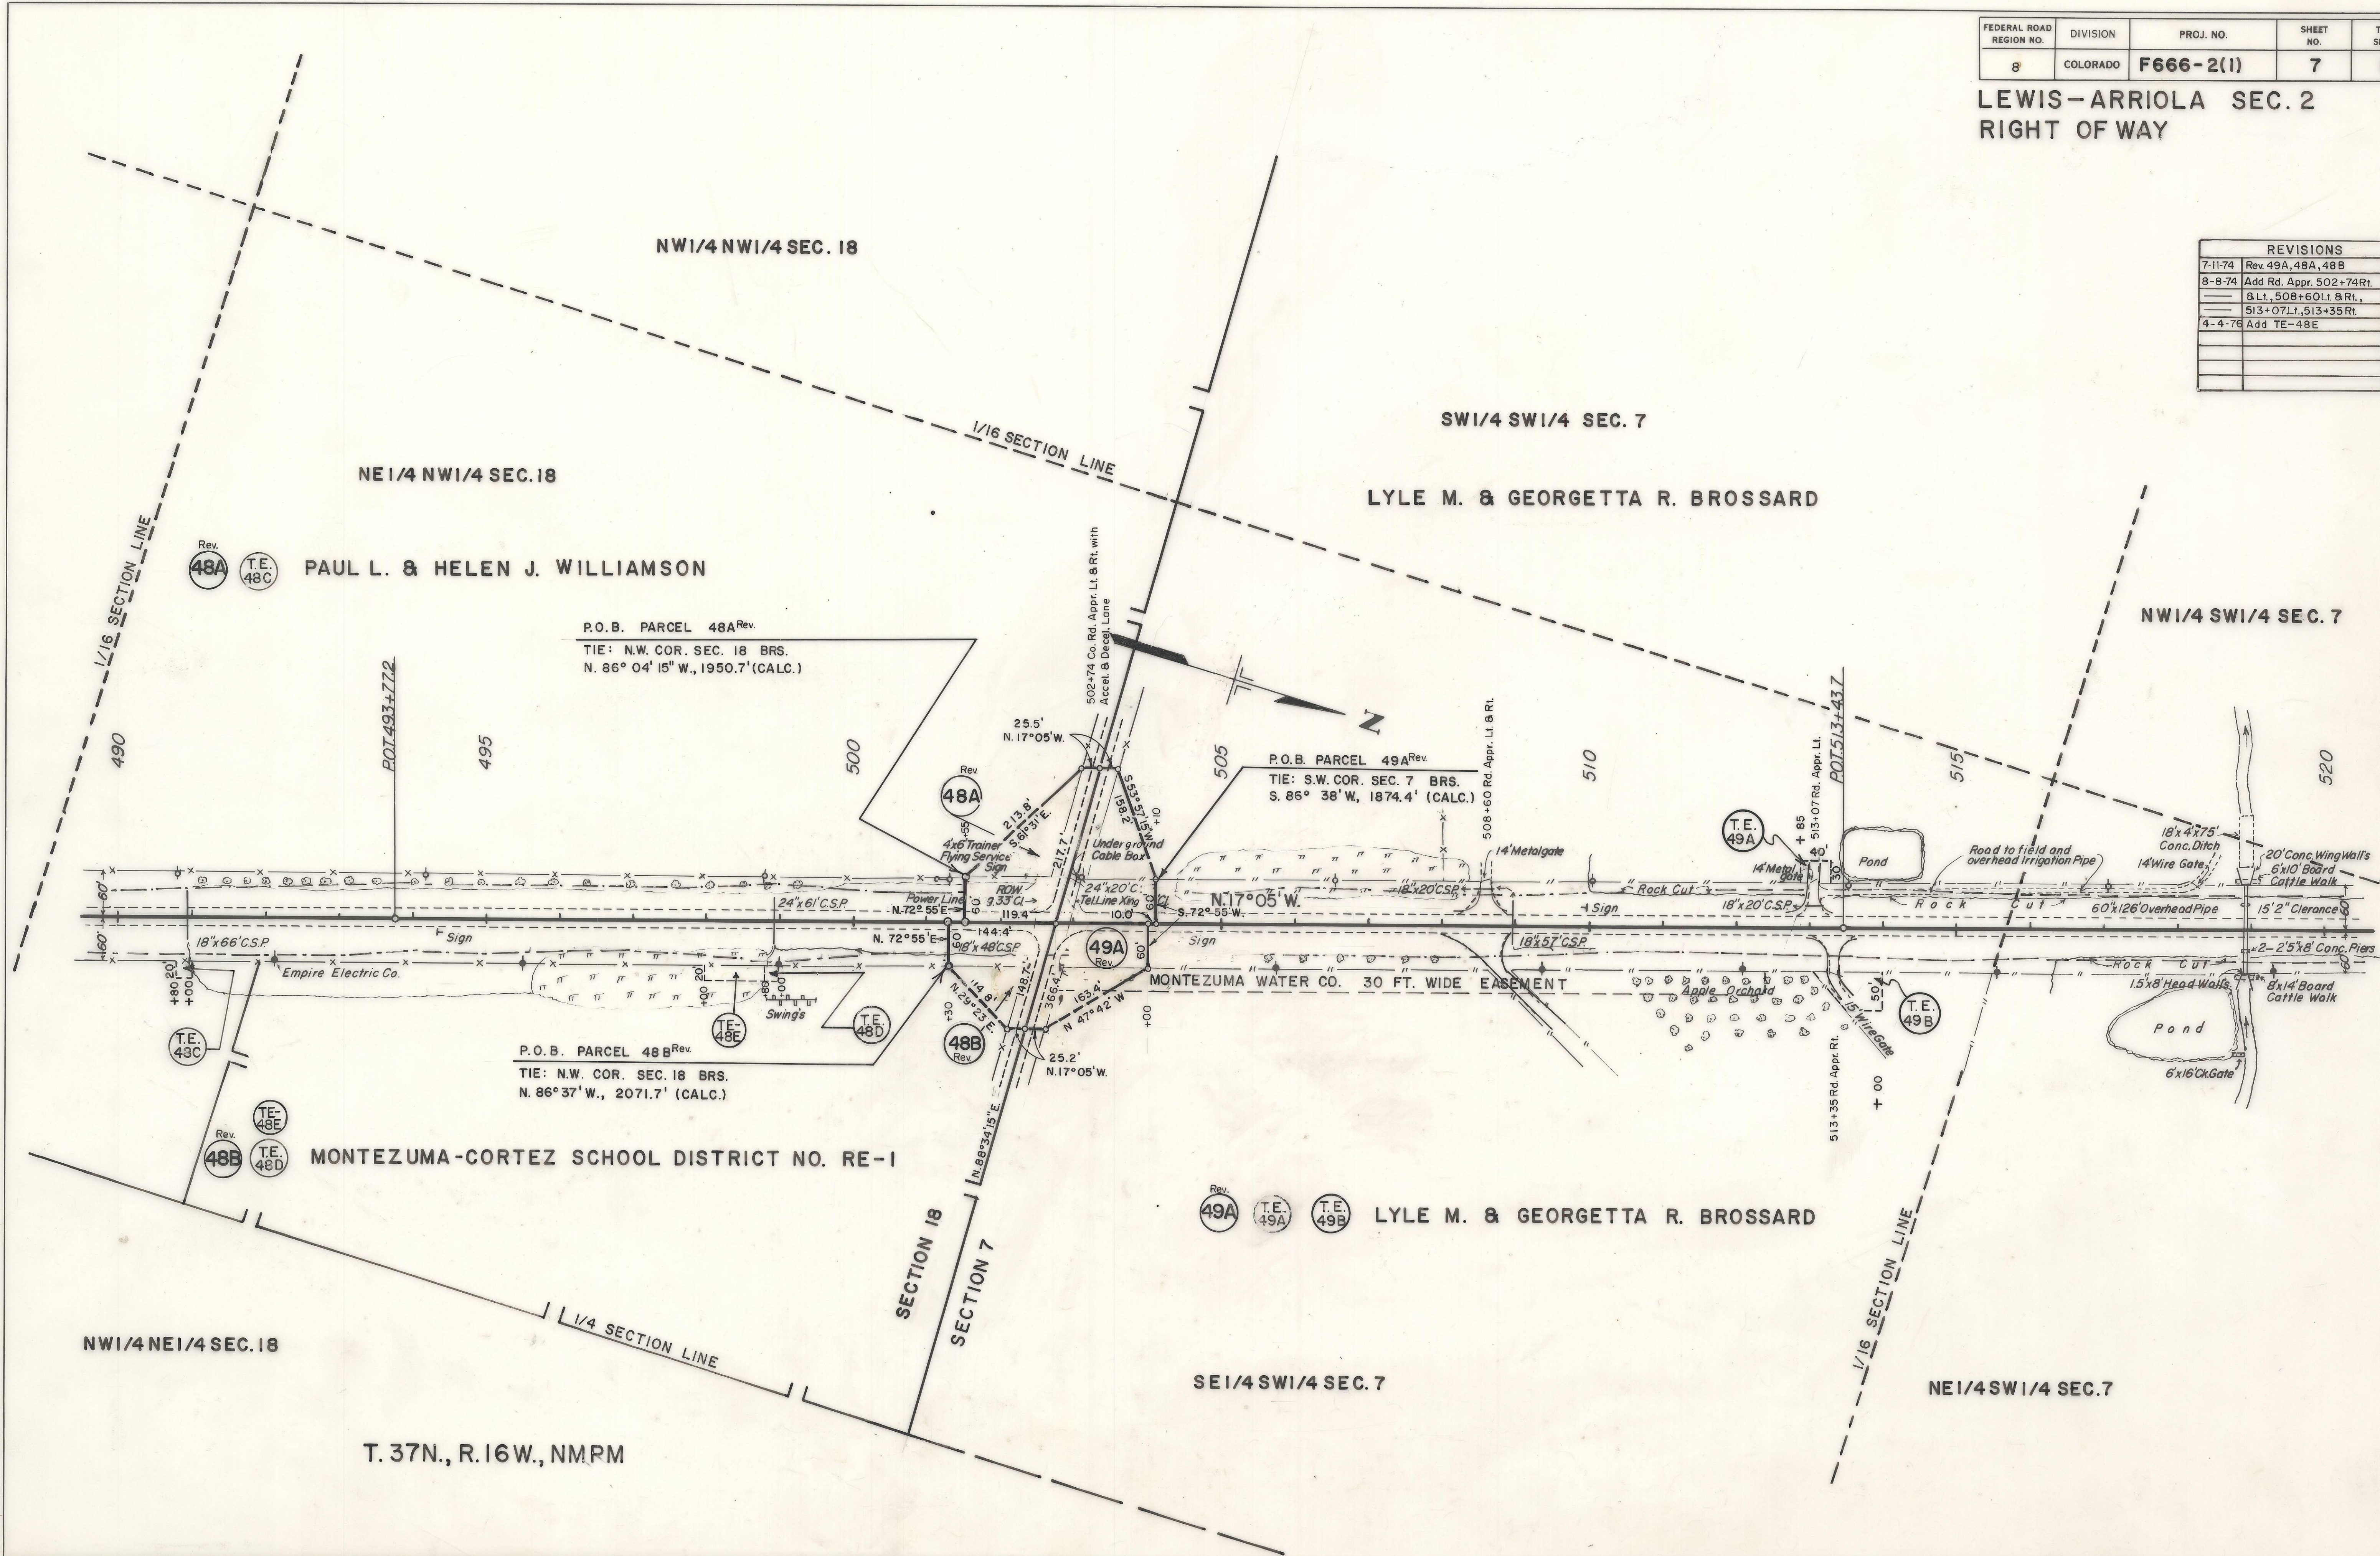

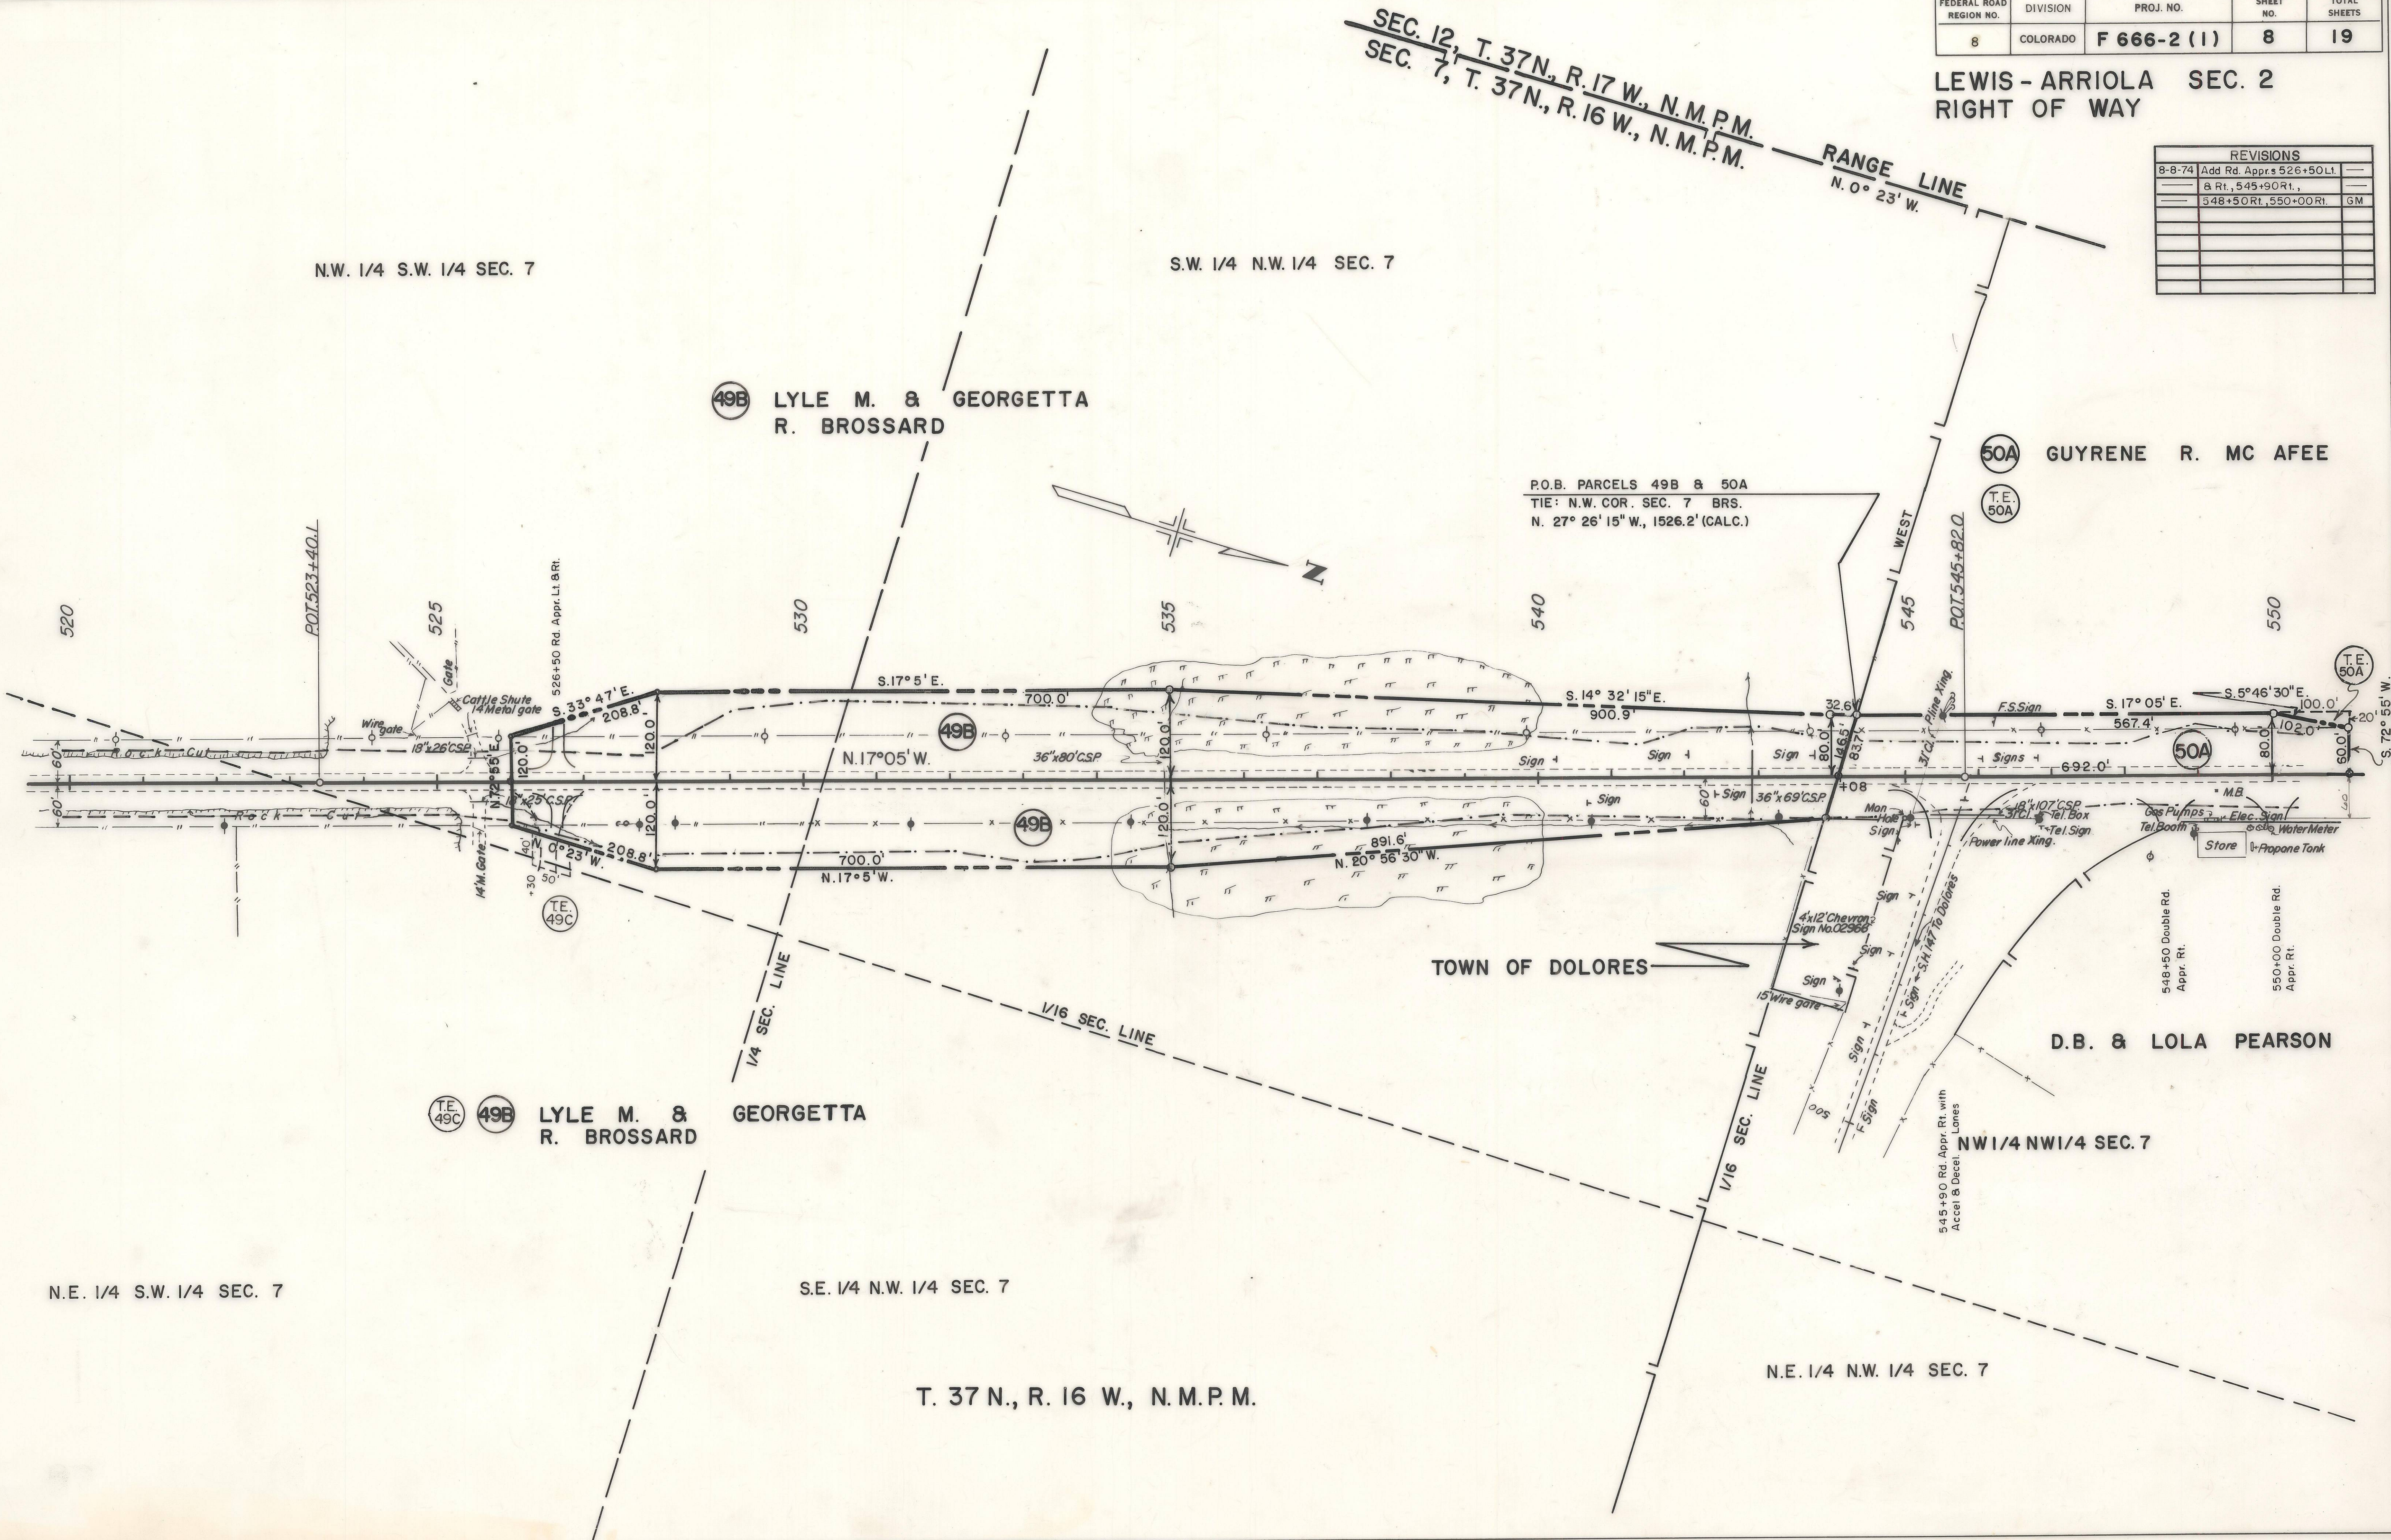
[illegible]

T. 37 N., R.17 W., N.M.P.M.

FEDERAL ROAD REGION NO.	DIVISION	PROJ. NO.	SHEET NO.	TOTAL SHEETS
8	COLORADO	F666-2(1)	9	19

LEWIS-ARRIOLA SEC. 2
RIGHT OF WAY


REVISONS		
517-74	Rev. 51B,TE-51rev.,52,TE52A	G
8-8-74	Add Rd. Appr. 558+25Lt.	—
—	567+00Rt.,567+80 Lt.	—
—	569+05Lt.,569+50Rt.	—
—	571+95Lt.,572+00Rt.	G

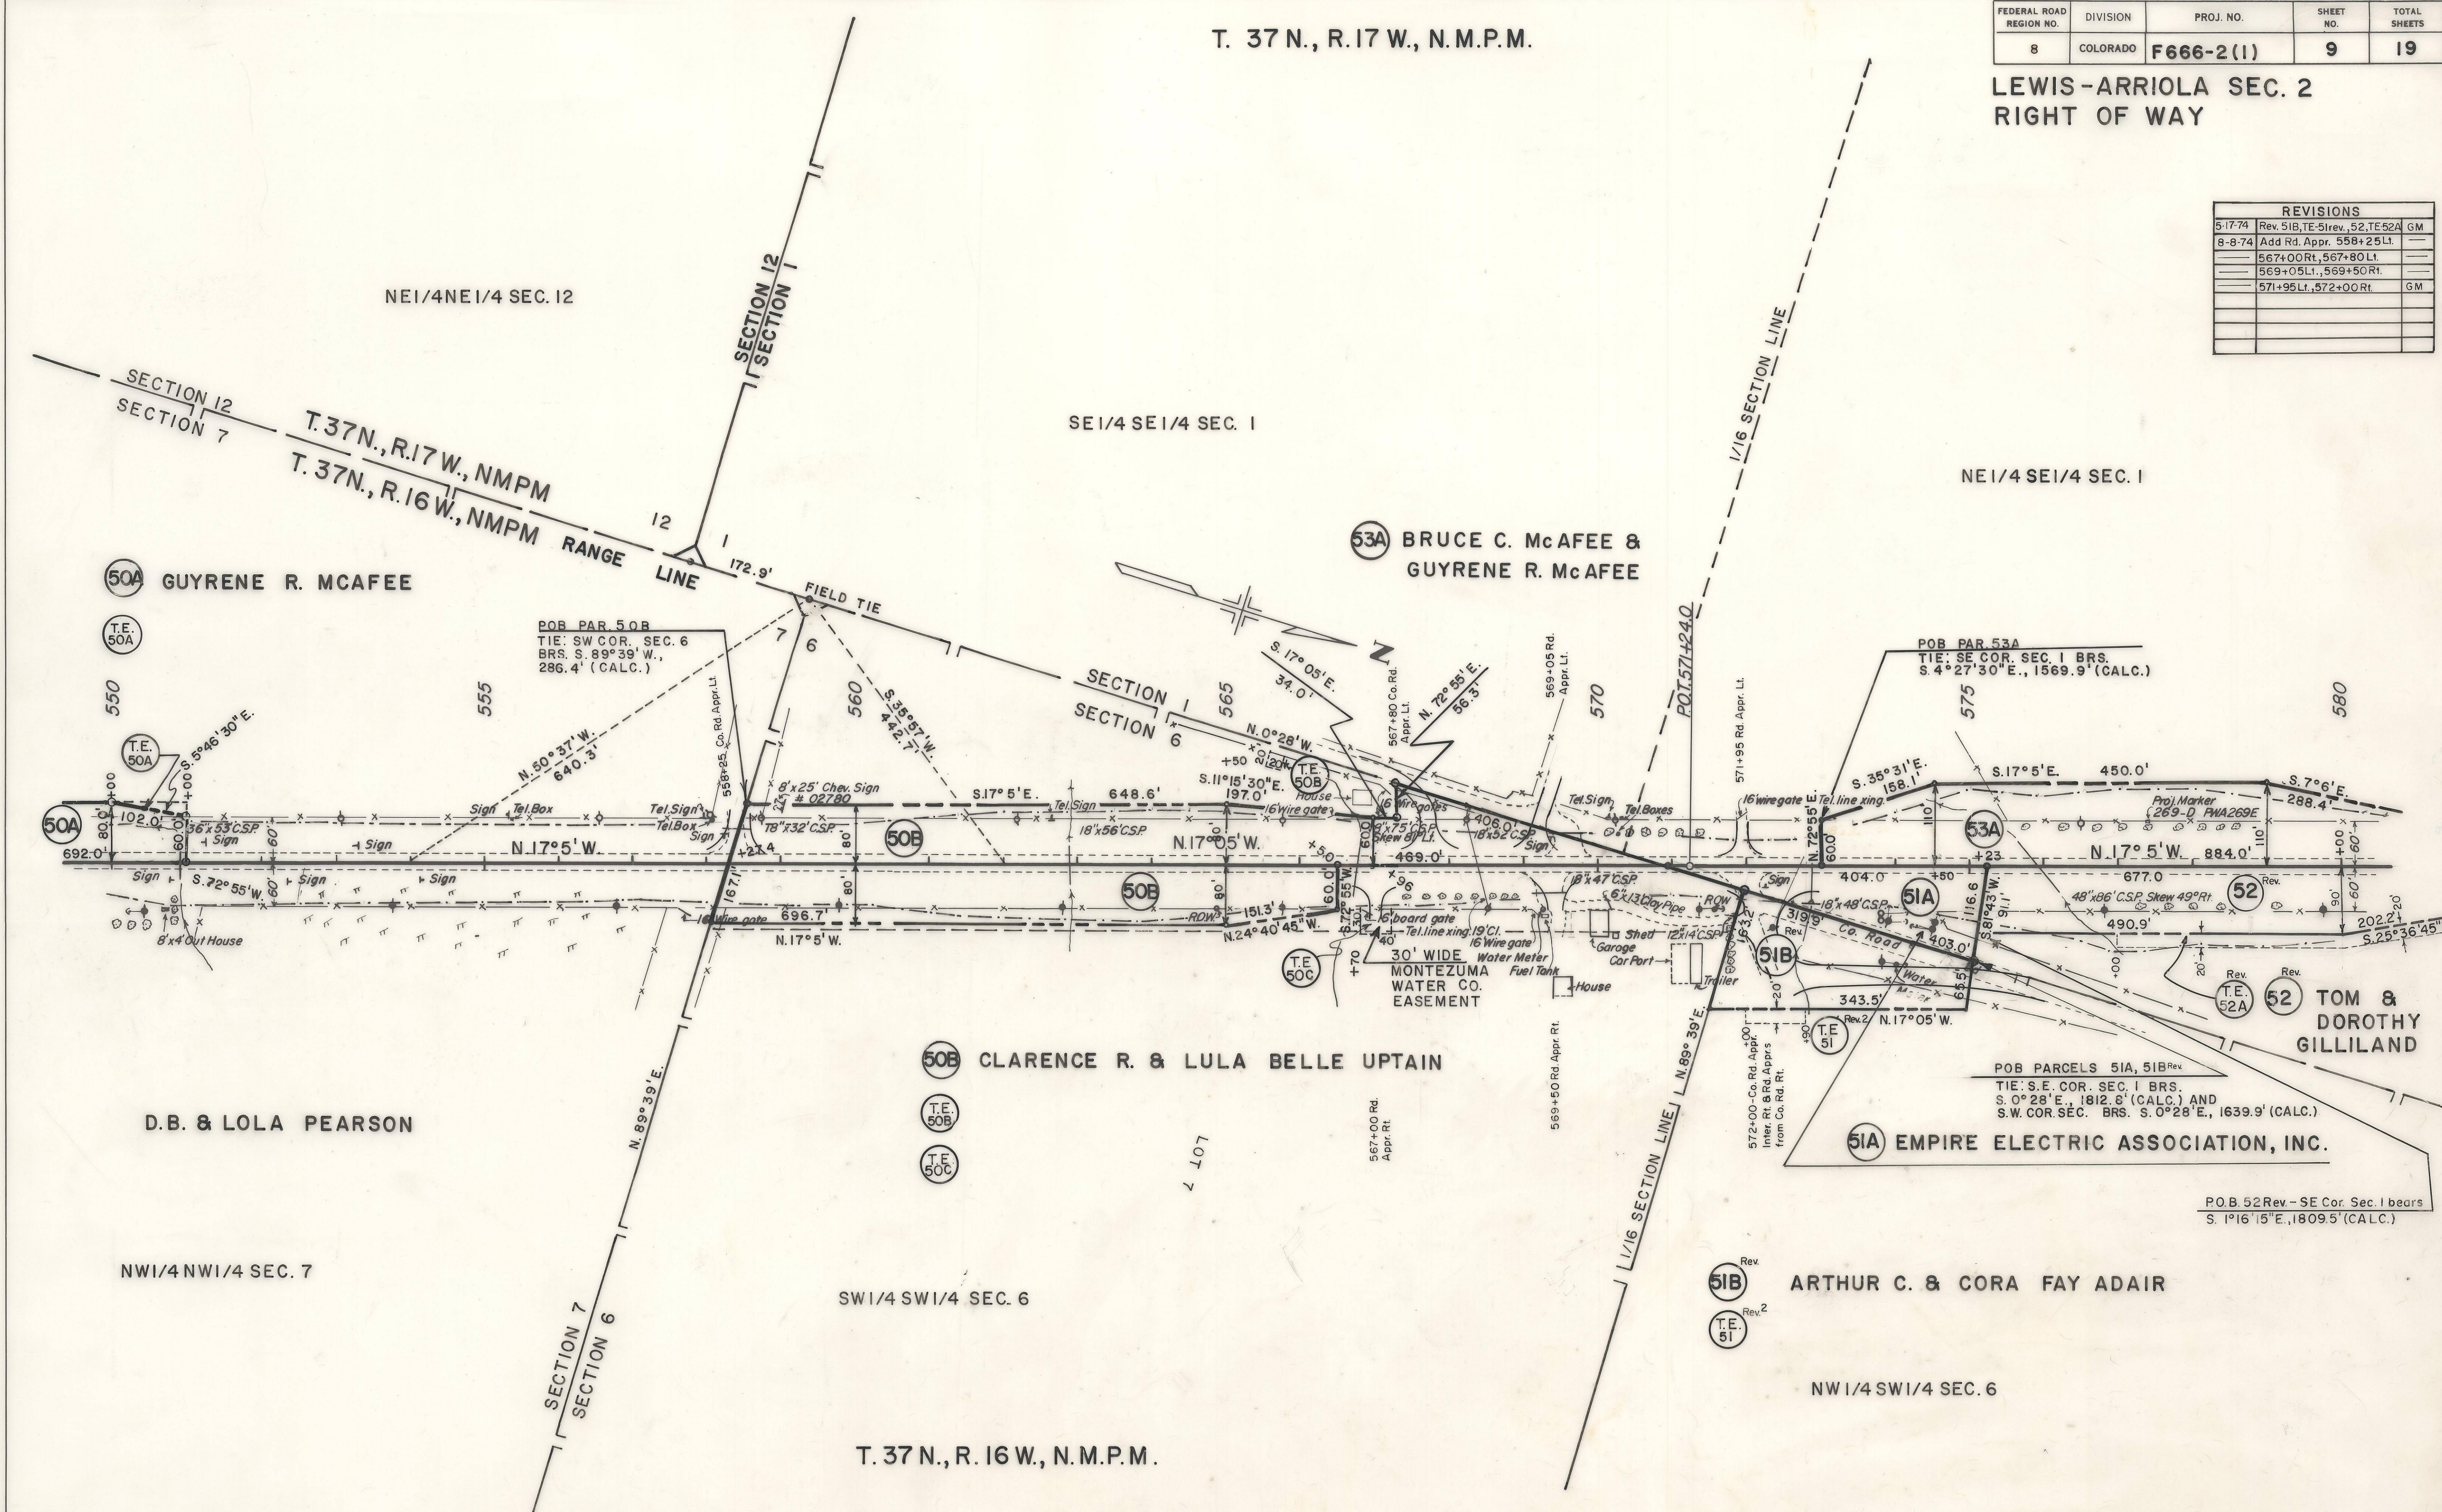

FEDERAL ROAD REGION NO.	DIVISION	PROJ. NO.	SHEET NO.	TOTAL SHEETS
8	COLORADO	F 666-2(1)	10	19

LEWIS-ARRIOLA SEC. 2
RIGHT OF WAY


REVISIONS		
5-17-74	Rev. 52, TE 52A, TE 52B	GM
8-9-74	Add Rd. Apprs 581+35 Rt.	
	582+00 Lt., 584+60 Rt.	
	586+90 Rt., 595+70 Lt. & Rt.	GM
	Delete Par. 54	GM
11-1-74	Cor. Prop. Line (Martin Prop)	GM
2-14-75	Show Exist ROW Rt. 603+	DF

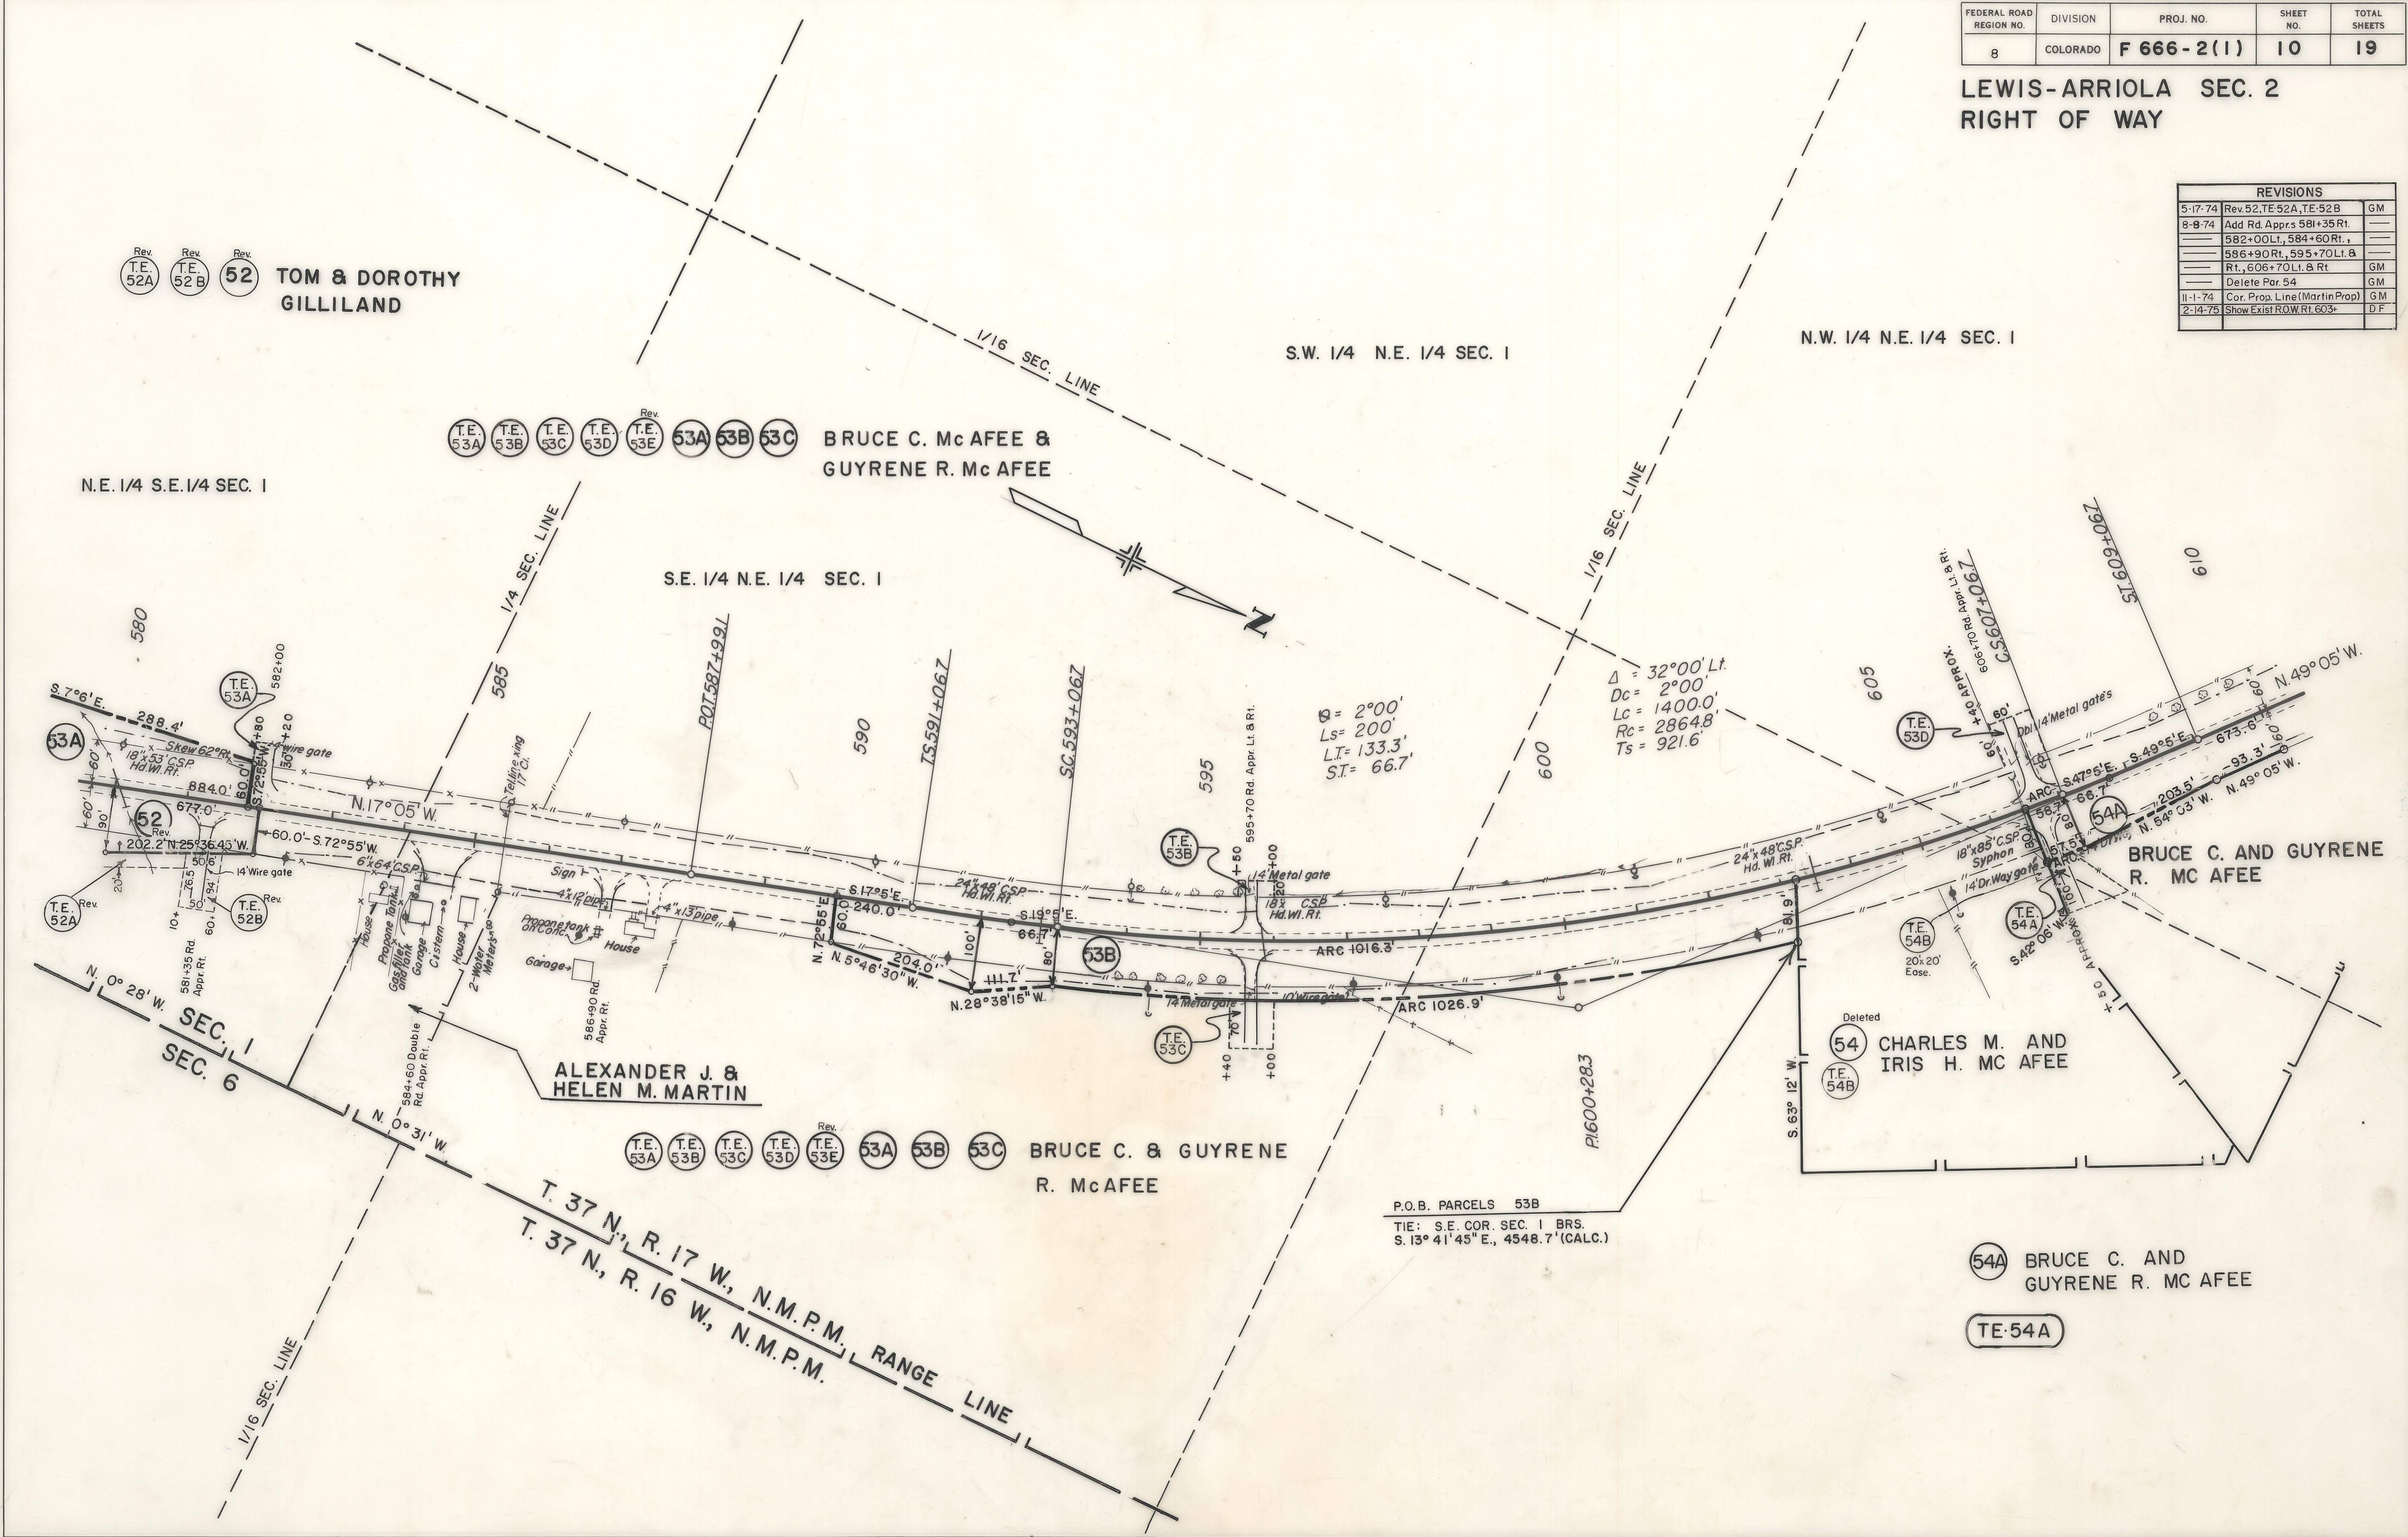


FEDERAL ROAD REGION NO.	DIVISION	PROJ. NO.	SHEET NO.	TOTAL SHEETS
8	COLORADO	F666-2 (1)	11	19

LEWIS-ARRIOLA SEC. 2
RIGHT OF WAY

REVISIONS	
5-17-74	Delete 55A
8-8-74	Add Rd. Apprs 614+40 Lt. & Rt., 618+00 Lt. & Rt., 620+50 Lt., 623+00 Lt. & Rt., 636+60 Lt., 639+70 Rt., Structure 612+00 & 635+15
	GM

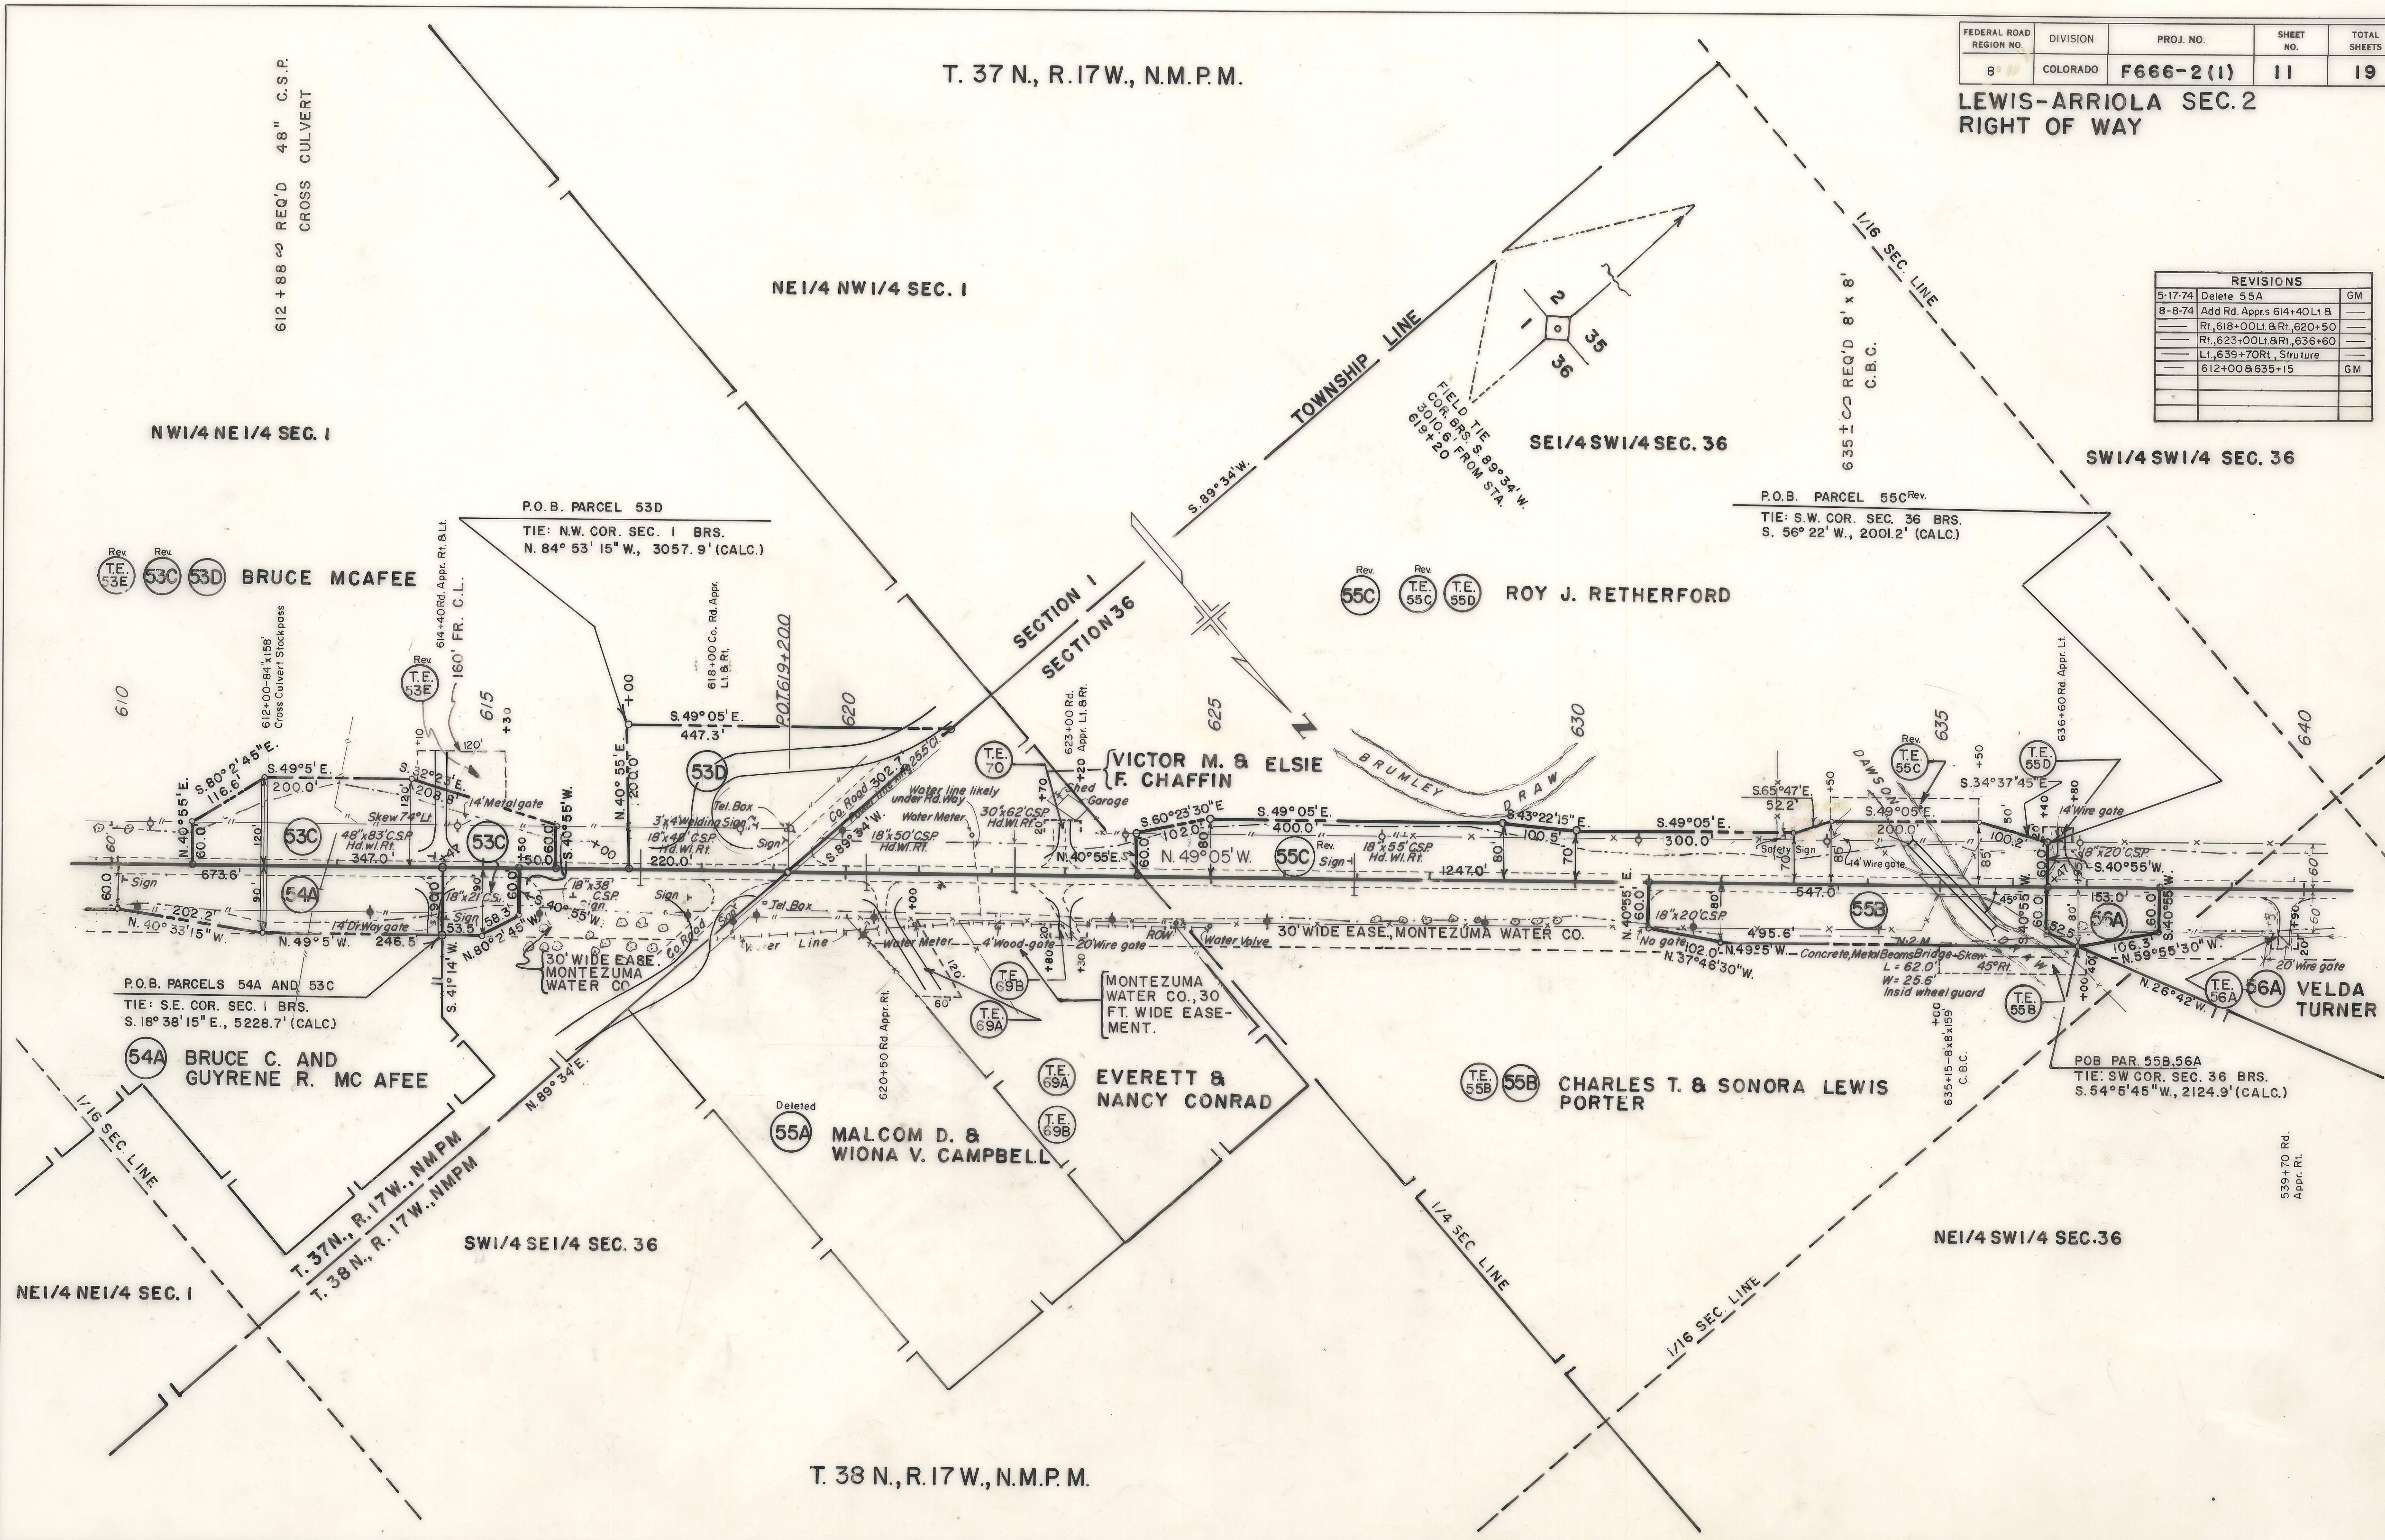


REVISONS		
8-8-74	Add Rd. Appr.s 655+70Rt.	-
—	658+36Lt., 659+30Rt.	-
—	662+40Lt., 662+90Rt	G

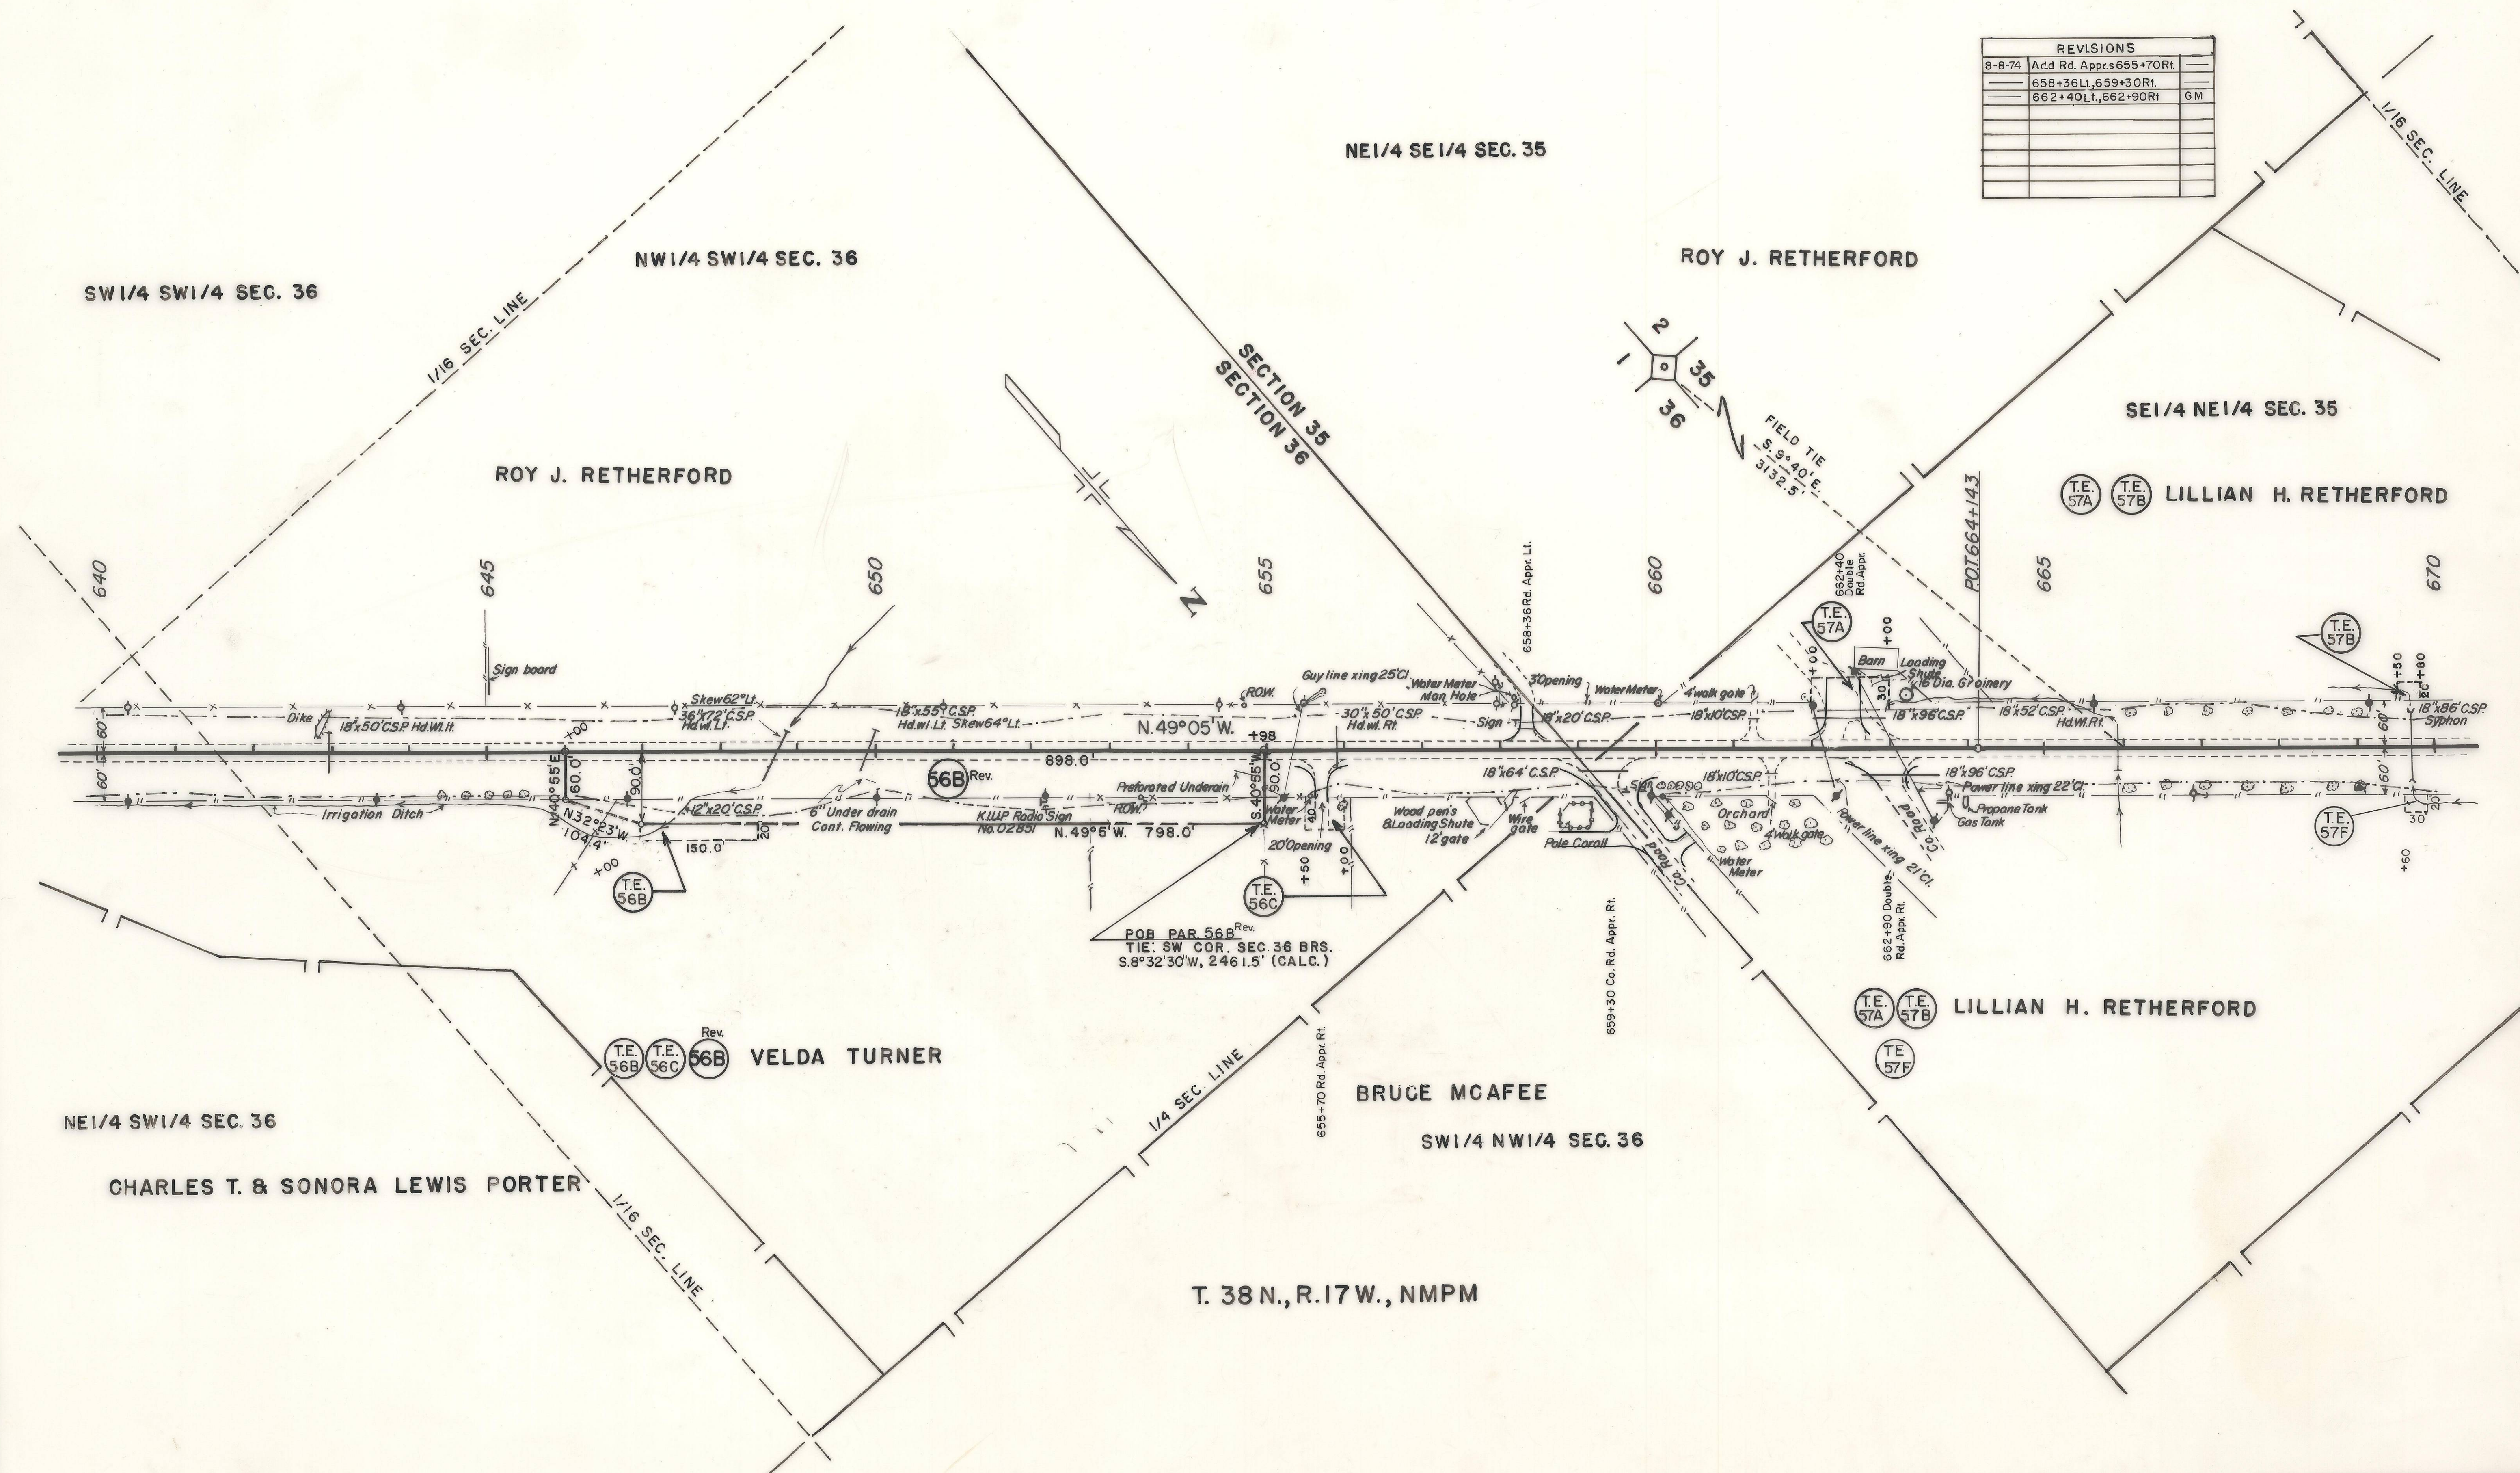

FEDERAL ROAD REGION NO.	DIVISION	PROJ. NO.	SHEET NO.	TOTAL SHEETS
8	COLORADO	F666-2(1)	13	19

LEWIS-ARRIOLA SEC. 2
RIGHT OF WAY

REVISIONS		
8-8-74	Add Rd. Appr. 675+80 Lt. &	
	674+25 Rt., 678+70 Lt.,	
	680+40	GM
4-4-76	Extend C.B.C. at 677+93.5	R.S.

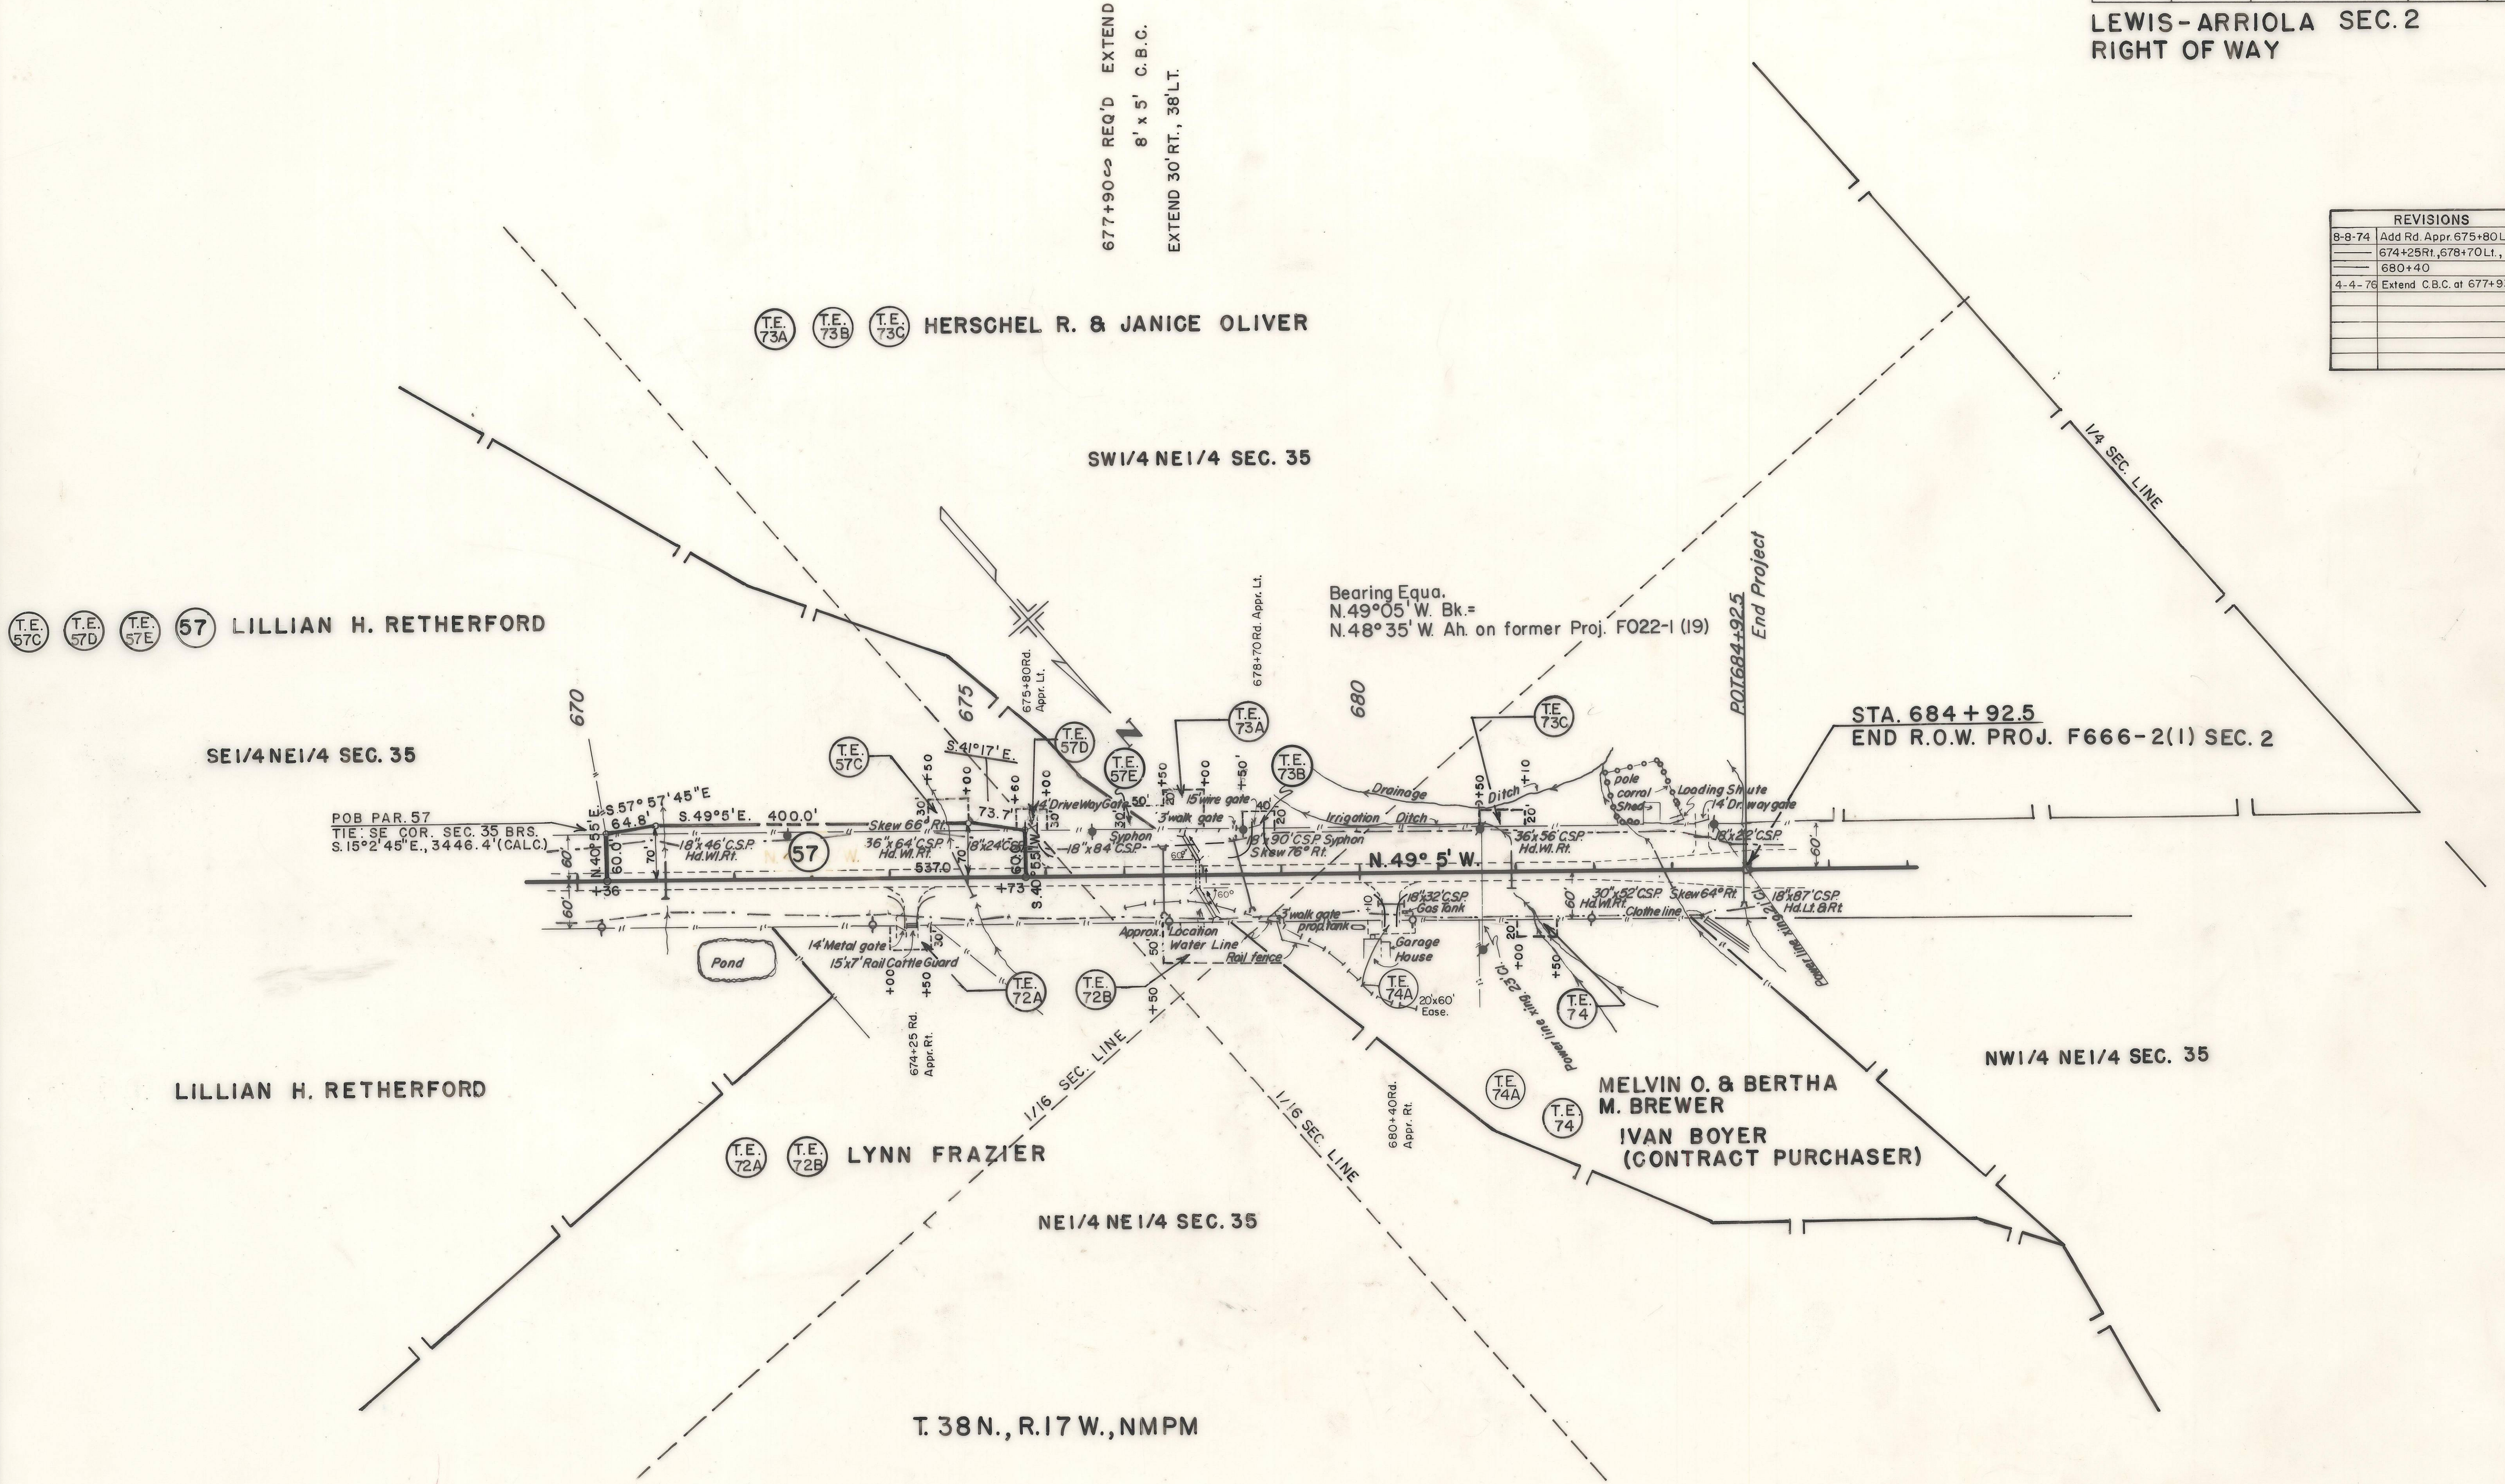

677+90 REQ'D EXTEND
8' x 5' C.B.C.
EXTEND 30' RT., 38' LT.

T.E. 73A T.E. 73B T.E. 73C HERSCHEL R. & JANICE OLIVER

SW 1/4 NE 1/4 SEC. 35

T.E. 57C T.E. 57D T.E. 57E 57 LILLIAN H. RETHERFORD

SE 1/4 NE 1/4 SEC. 35

POB PAR. 57
TIE SE COR. SEC. 35 BRS.
S. 15° 2' 45" E., 3446.4' (CALC.)

Bearing Equa.
N. 49° 05' W. Bk. =
N. 48° 35' W. Ah. on former Proj. F022-1 (19)

STA. 684 + 92.5
END R.O.W. PROJ. F666-2(1) SEC. 2

LILLIAN H. RETHERFORD

T.E. 72A T.E. 72B LYNN FRAZIER

NE 1/4 NE 1/4 SEC. 35

T. 38 N., R. 17 W., NMPM

MELVIN O. & BERTHA
M. BREWER
IVAN BOYER
(CONTRACT PURCHASER)

NW 1/4 NE 1/4 SEC. 35

FEDERAL ROAD REGION NO.	DIVISION	PROJ. NO.	SHEET NO.	TOTAL SHEETS
8	COLORADO	F 666-2(1)	14	19

LEWIS-ARRIOLA SEC.2
RIGHT OF WAY

REVISIONS	

OWNERSHIP MAP PLAT
FOR THAT PART OF
T. 37 N., R. 16 W., MONTEZUMA COUNTY
FOR PROJECT F 666-2(1) Sec. 2
Scale: 1"= 200'

SW 1/4 SE 1/4 SEC 19

NW 1/4 SE 1/4 SEC 19

SW 1/4 NE 1/4 SEC 19

LEE ROY COSPER
JANE H. COSPER

SE 1/4 SE 1/4 SEC 19

NE 1/4 NE 1/4 SEC 30

MARVIN SWORD

Wm. A &
HAZEL I
SHOTWELL

GARY HARLAN
VIRGINIA HARLAN

ROBERT H.
GARDNER

S 79° 33' E 142.7
392+00

N 17° 05' W

ROBERT H. &
MARGURITE T.
GARDNER

GRADY EUGENE
& GAYLE A
GARDNER

Field Tie, Sta 390+00
184.3', N 26° 17' E

SW 1/4 SW 1/4 SEC 20

VIOLA A. HUGHES

NE 1/4 SE 1/4 SEC 19

FRANK A &
HELEN L.
BLACKMER

HIGH COUNTRY CONSTRUCTION
COMPANY, INC.

J. VERNON &
DELLA YOUNG

SE 1/4 NE 1/4 SEC 19

JANE HYDE COSPER
LEE ROY COSPER

$\Delta = 40^{\circ} 31' \text{ P.T.}$
 $L_c = 451.7'$
 $D_c = 1^{\circ}$
 $T = 226.0'$
 $R = 5730.0'$

T. 37 N., R. 16 W., N.M.P.M.

OWNERSHIP MAP PLAT
SHOWING CLAIMANTS WITH REGARD
TO DETAIL FOR PROJECT NO.
F666-2(1), SEC. 2, LEWIS-ARRIOLA

1. TROY & ROSE E. GARDNER

2. CHARLES LINCOLN AND CHARLOTTE LINCOLN

3. MOUNTAIN VIEW PRIMITIVE BAPTIST CHURCH, INC.

4. ARRIOLA BAPTIST CHURCH, INC.

STA. 370+23
BEGIN ROW.
PROJ. NO.
F666-2(1)
SEC. 2.

J. A. & SARAH MAUDE
LEONARD

LEE R. SCOTT

NW 1/4 NW 1/4 SEC 29

JEWELL L. GARDNER

WAYNE &
ALFRED HAL
ROGERS.

County Road

P.I. 387+49.8

Church

Storage
Shed

Field Tie, Sta 390+00
184.3', N 26° 17' E

P.T. 389+74.6

P.C. 385+22.9

SEC LINE

SEC LINE

FEDERAL ROAD REGION NO.	DIVISION	PROJ. NO.	SHEET NO.	TOTAL SHEETS
8	COLORADO	F666-2(1)	15	19

LEWIS-ARRIOLA SEC.2
RIGHT OF WAY

REVISIONS	


OWNERSHIP MAP PLAT
FOR THAT PART OF
T.37N.,R.16W., MONTEZUMA COUNTY
FOR PROJECT F666-2(1)Sec.2
Scale: 1"=200'

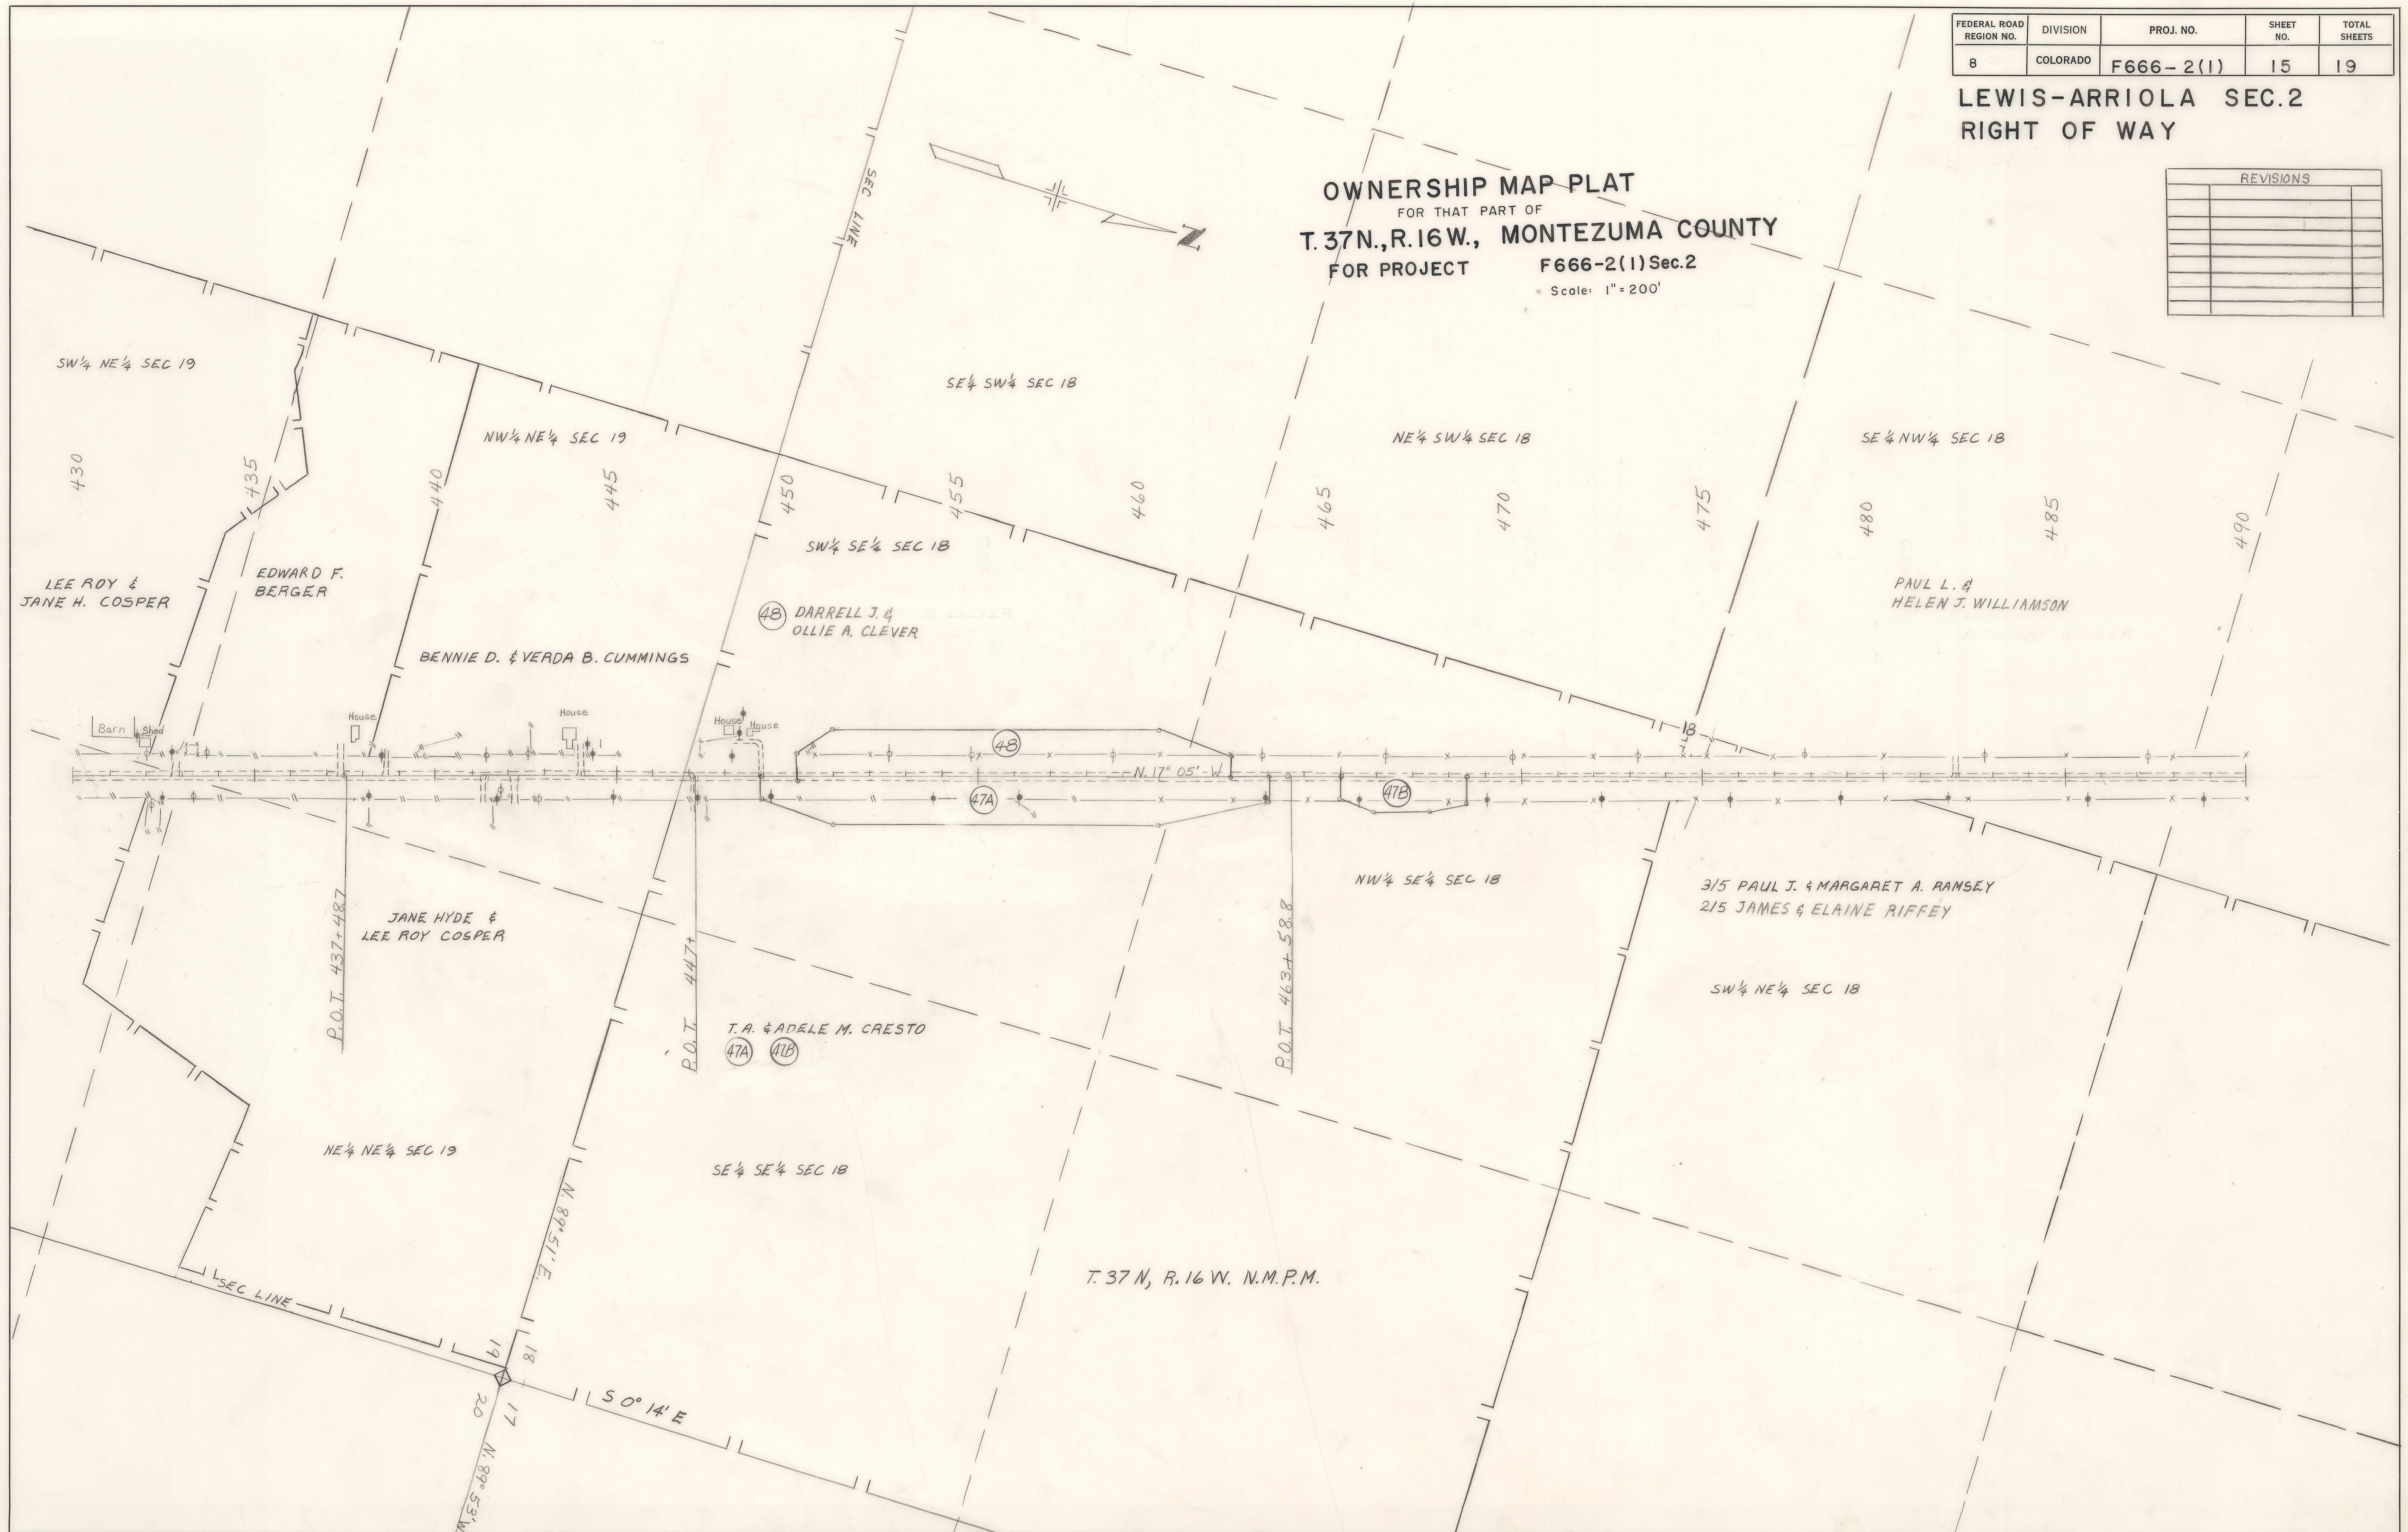

FEDERAL ROAD REGION NO.	DIVISION	PROJ. NO.	SHEET NO.	TOTAL SHEETS
8	COLORADO	F666- 2(1)	16	19

LEWIS-ARRIOLA SEC. 2
RIGHT OF WAY

REVISIONS		
7-11-74	Rev. 49A, 48A, 48B	GM

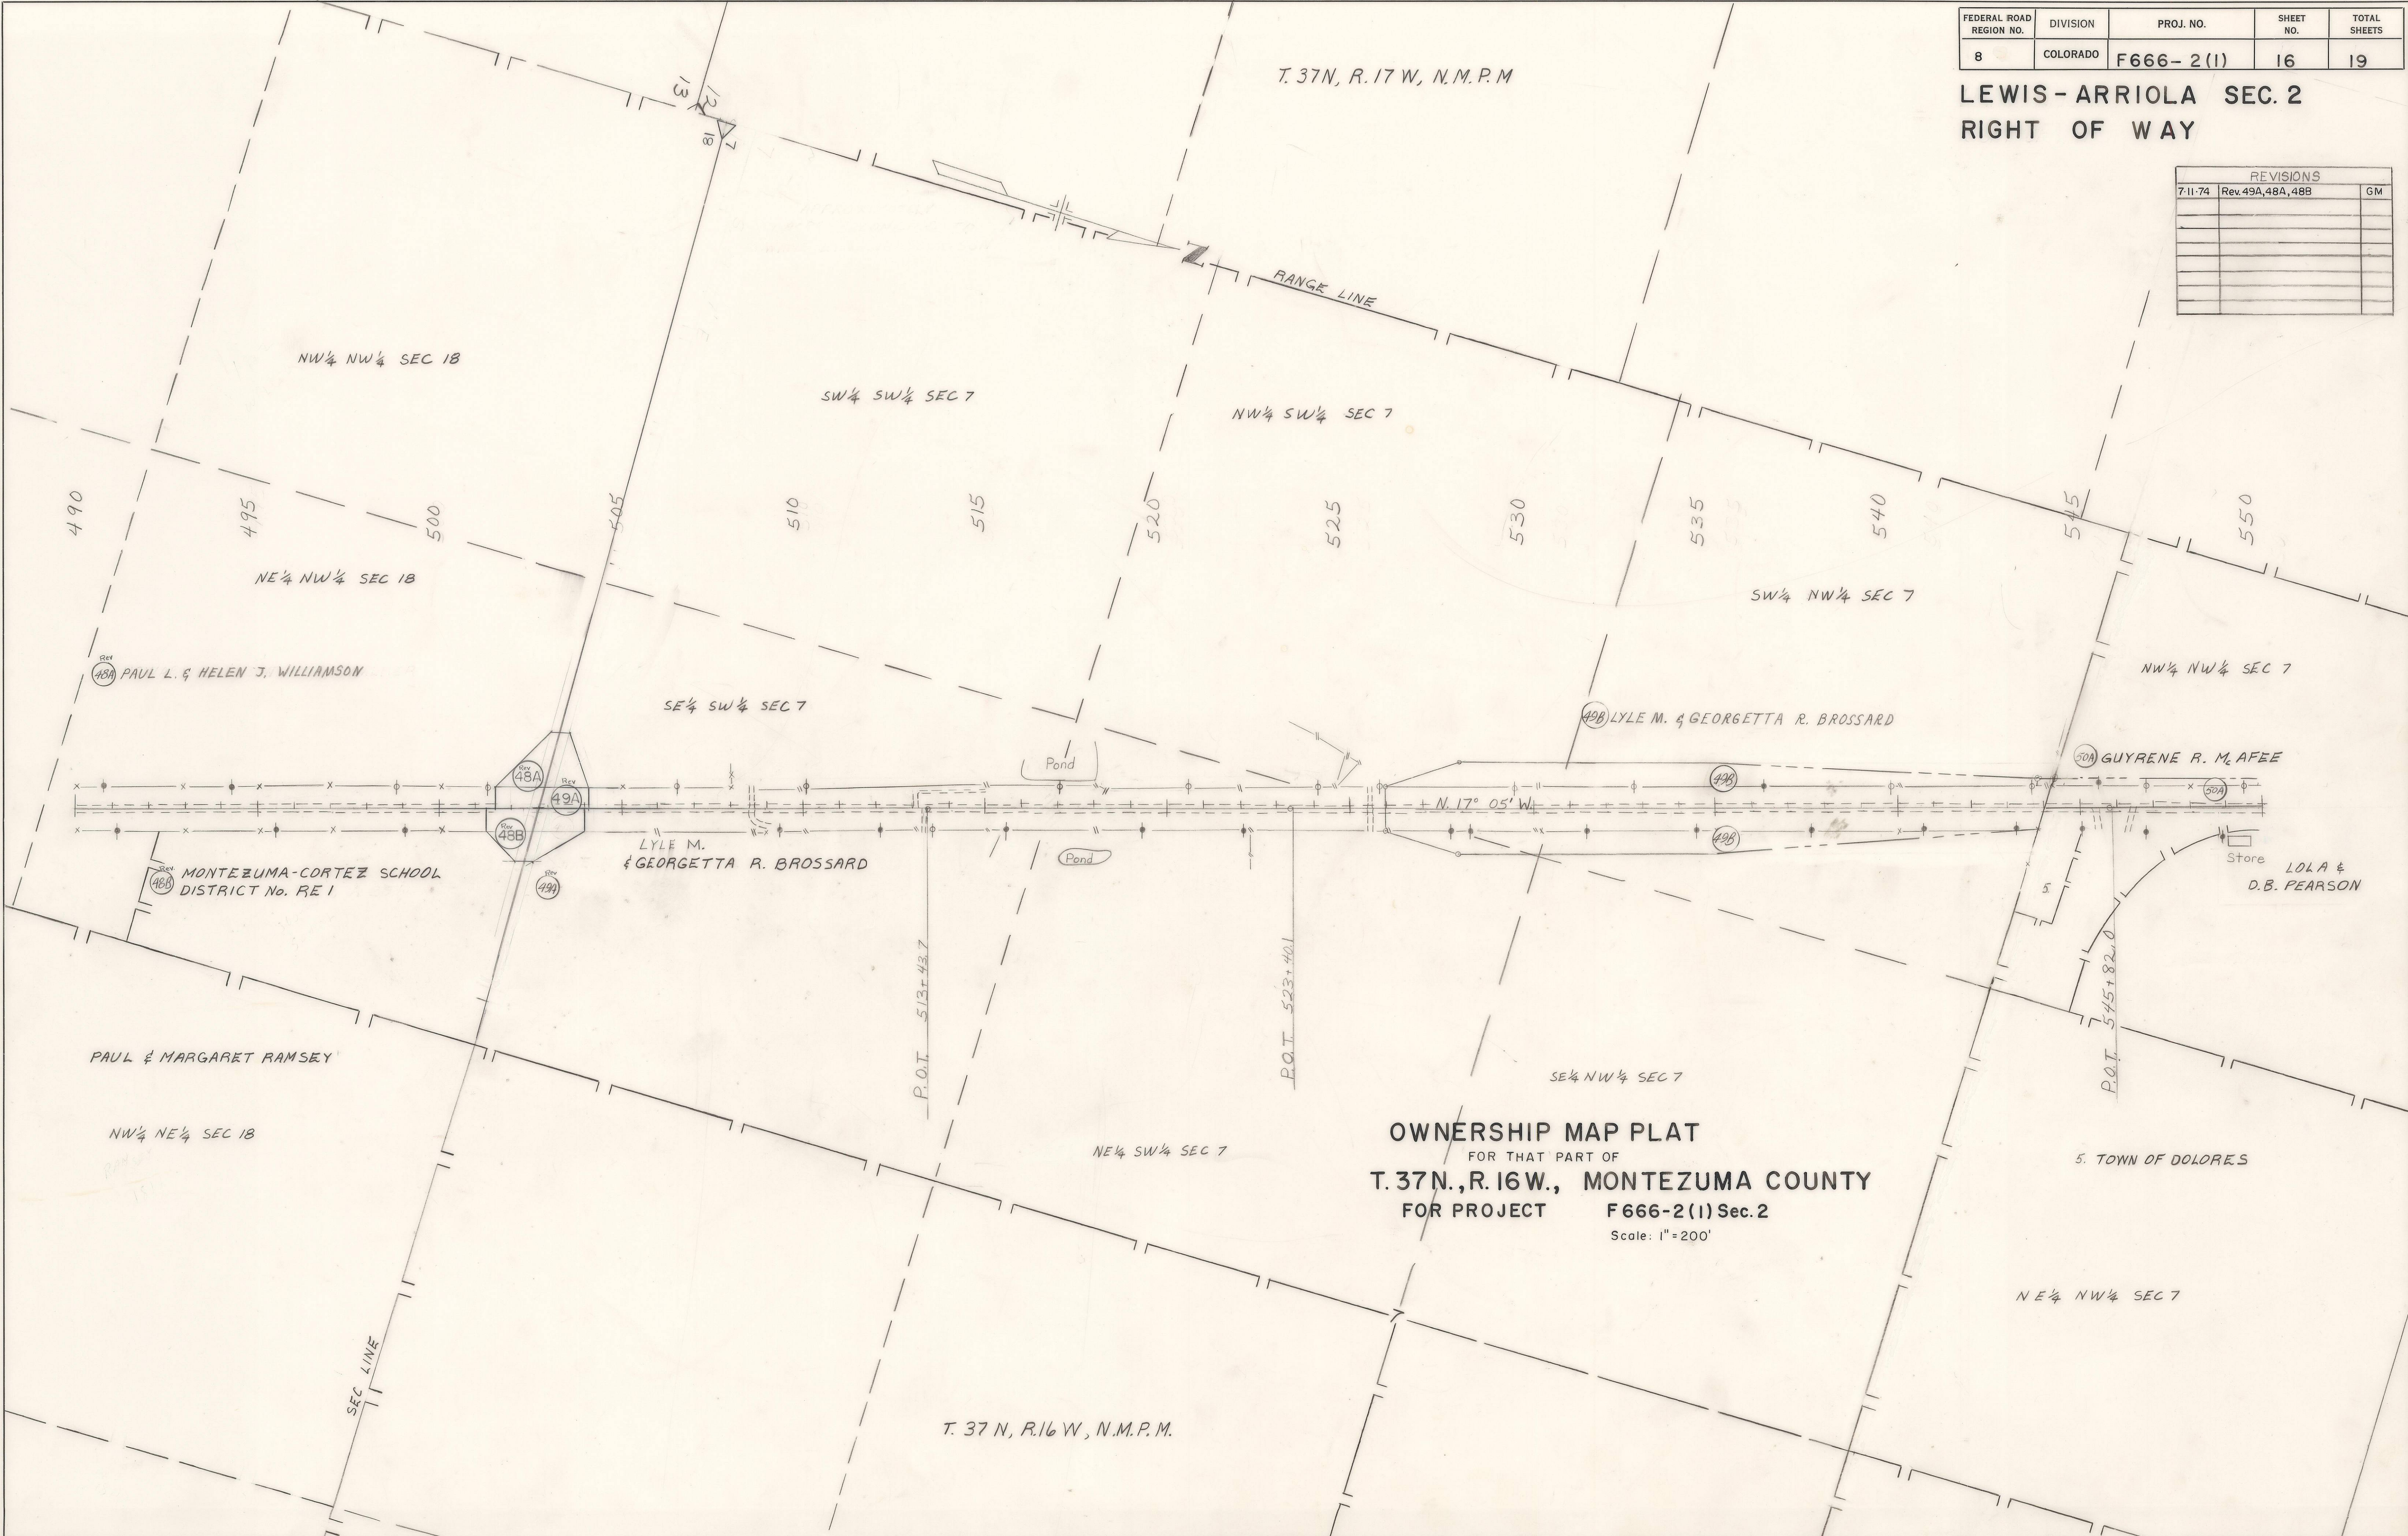


FEDERAL ROAD REGION NO.	DIVISION	PROJ. NO.	SHEET NO.	TOTAL SHEETS
8	COLORADO	F 666-2(1)	17	19

LEWIS-ARRIOLA SEC. 2
RIGHT OF WAY

OWNERSHIP MAP PLAT
FOR THAT PART OF
T. 37N., R. 16 & 17 W., MONTEZUMA COUNTY
FOR PROJECT F 666-2(1) Sec. 2
Scale: 1" = 200'

REVISIONS		
5-17-74	Rev. 51B, 52	GM
8-8-74	Del. Par. 54	GM
11-1-74	Cor. Prop. Line (Martin)	GM

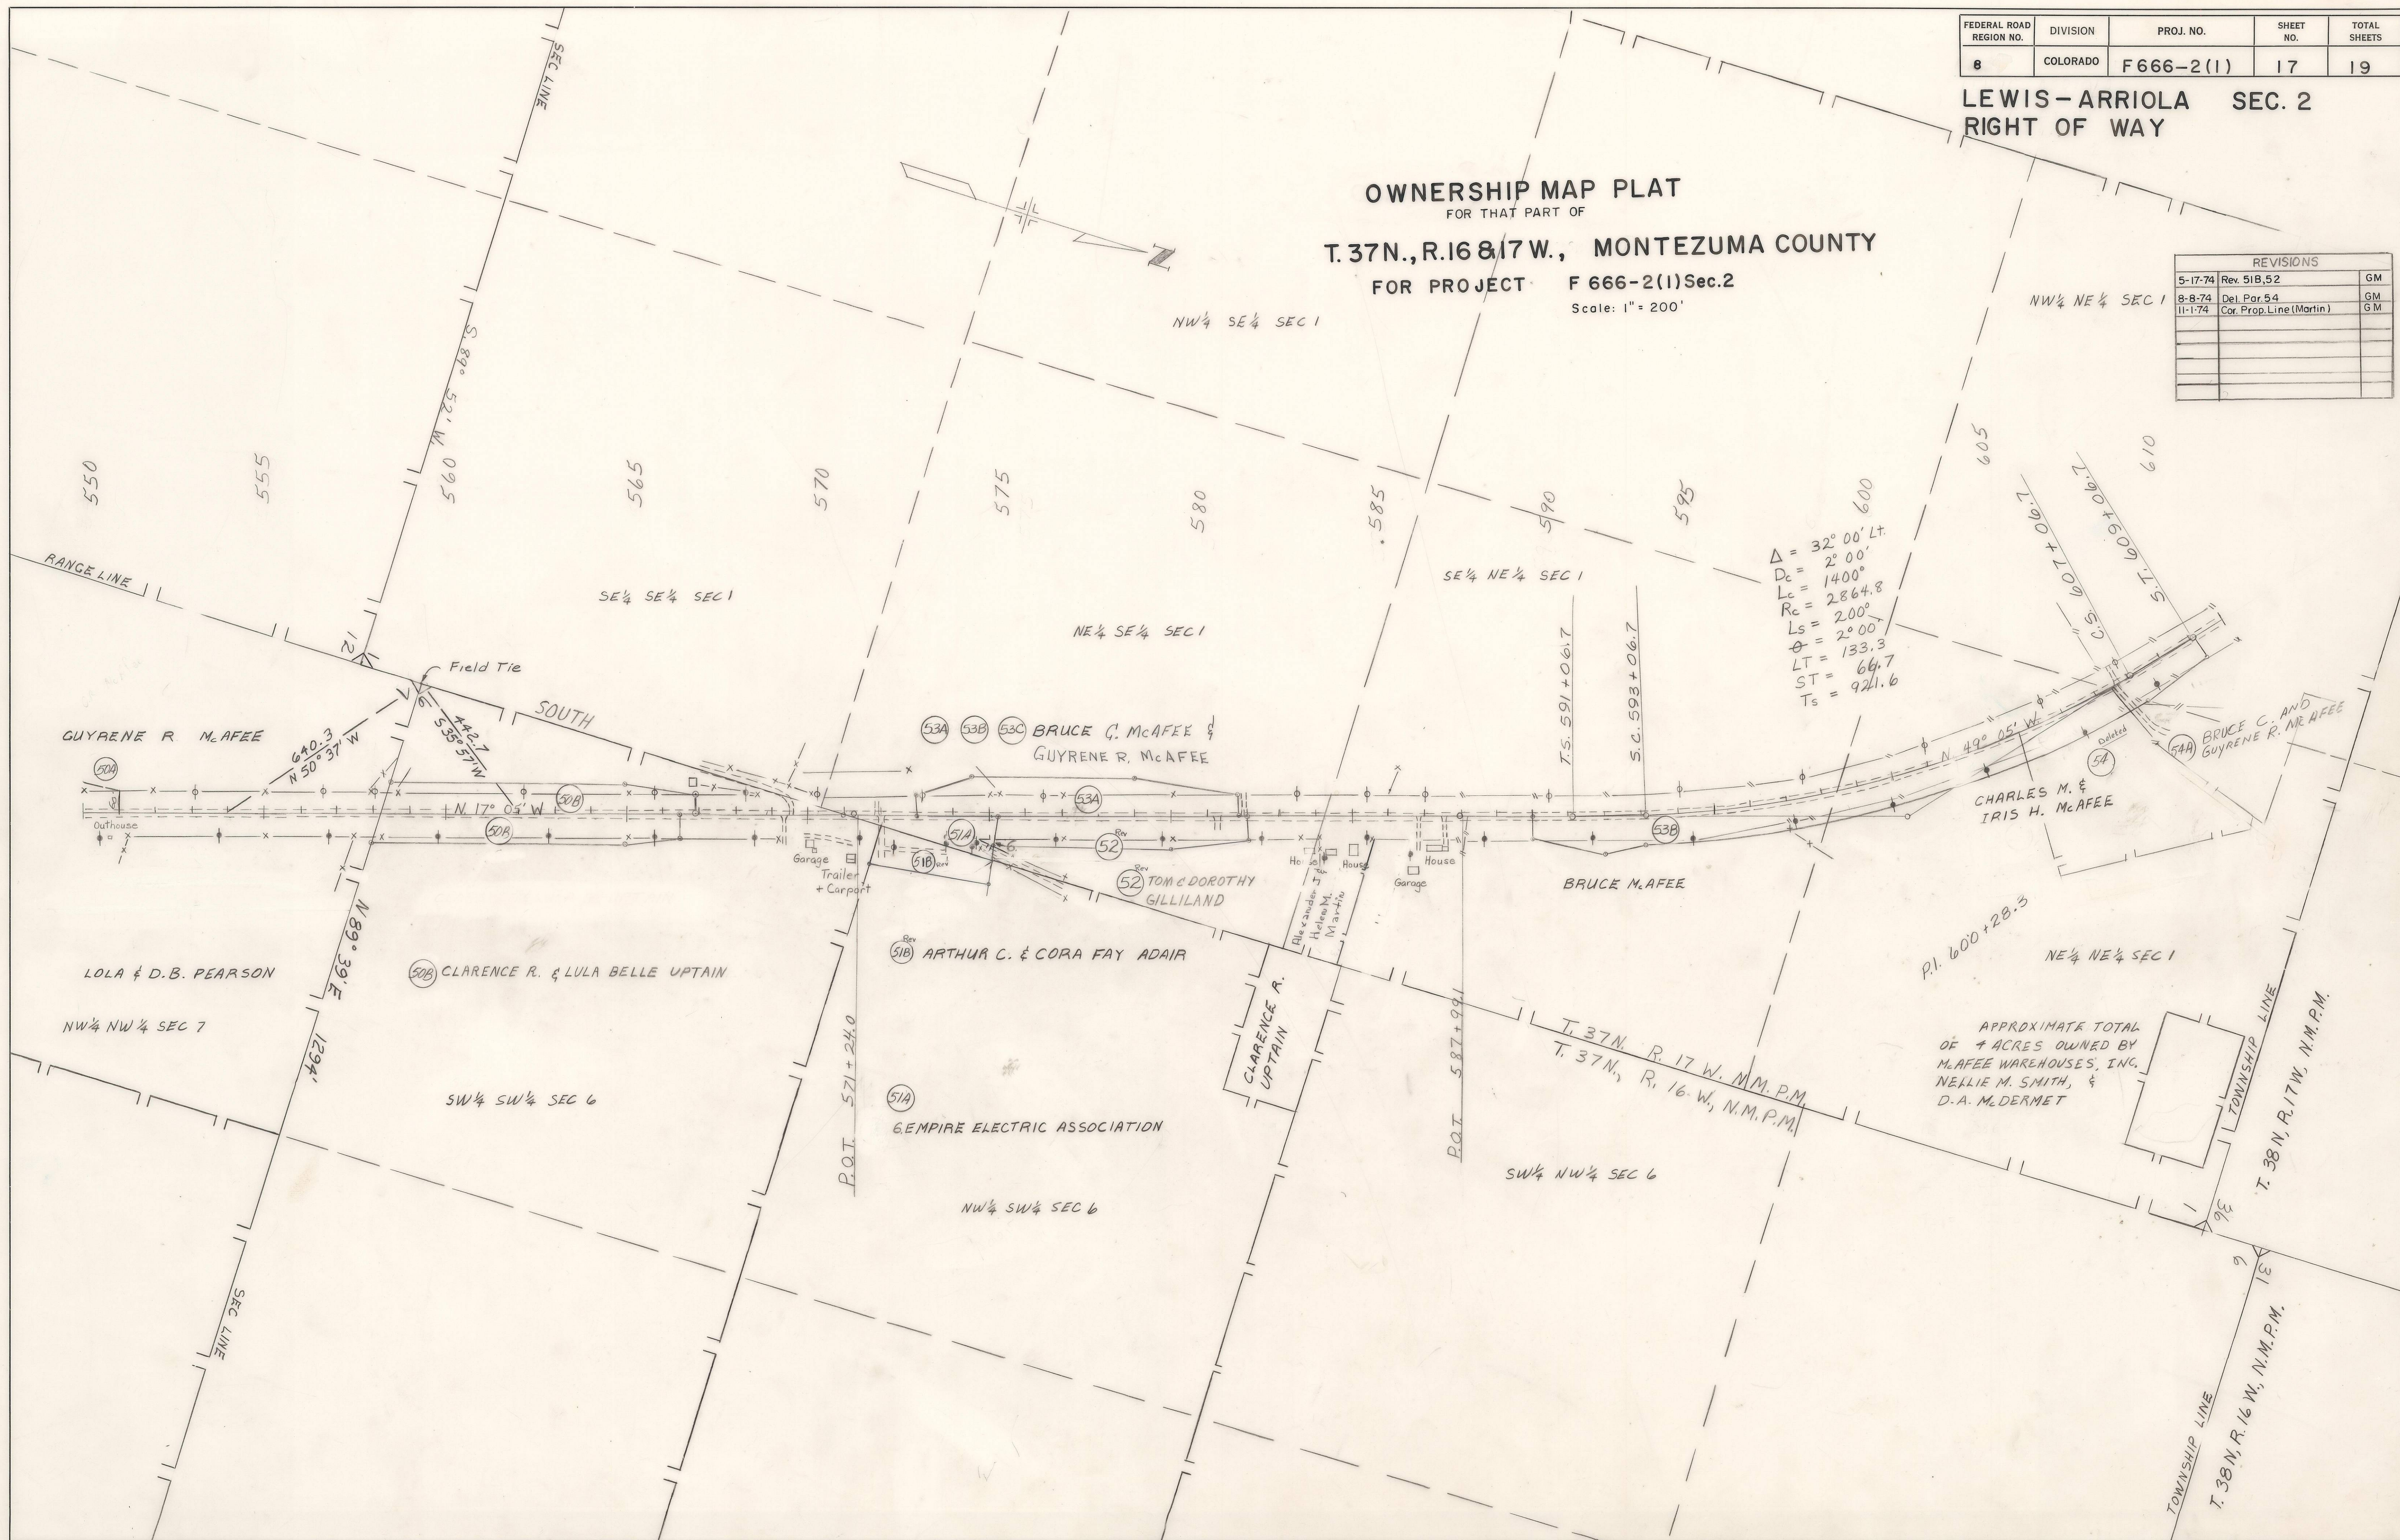


T. 37 N., R. 17 W., N.M.P.M.

FEDERAL ROAD REGION NO.	DIVISION	PROJ. NO.	SHEET NO.	TOTAL SHEETS
8	COLORADO	F666 - 2(1)	18	19

LEWIS - ARRIOLA SEC. 2
RIGHT OF WAY

REVISIONS		
5-17-74	Delete 55A	GM


OWNERSHIP MAP PLAT
FOR THAT PART OF
T. 37 & 38 N., R. 17 W., MONTEZUMA COUNTY
FOR PROJECT F666-2(1) SEC. 2
Scale: 1" = 200'

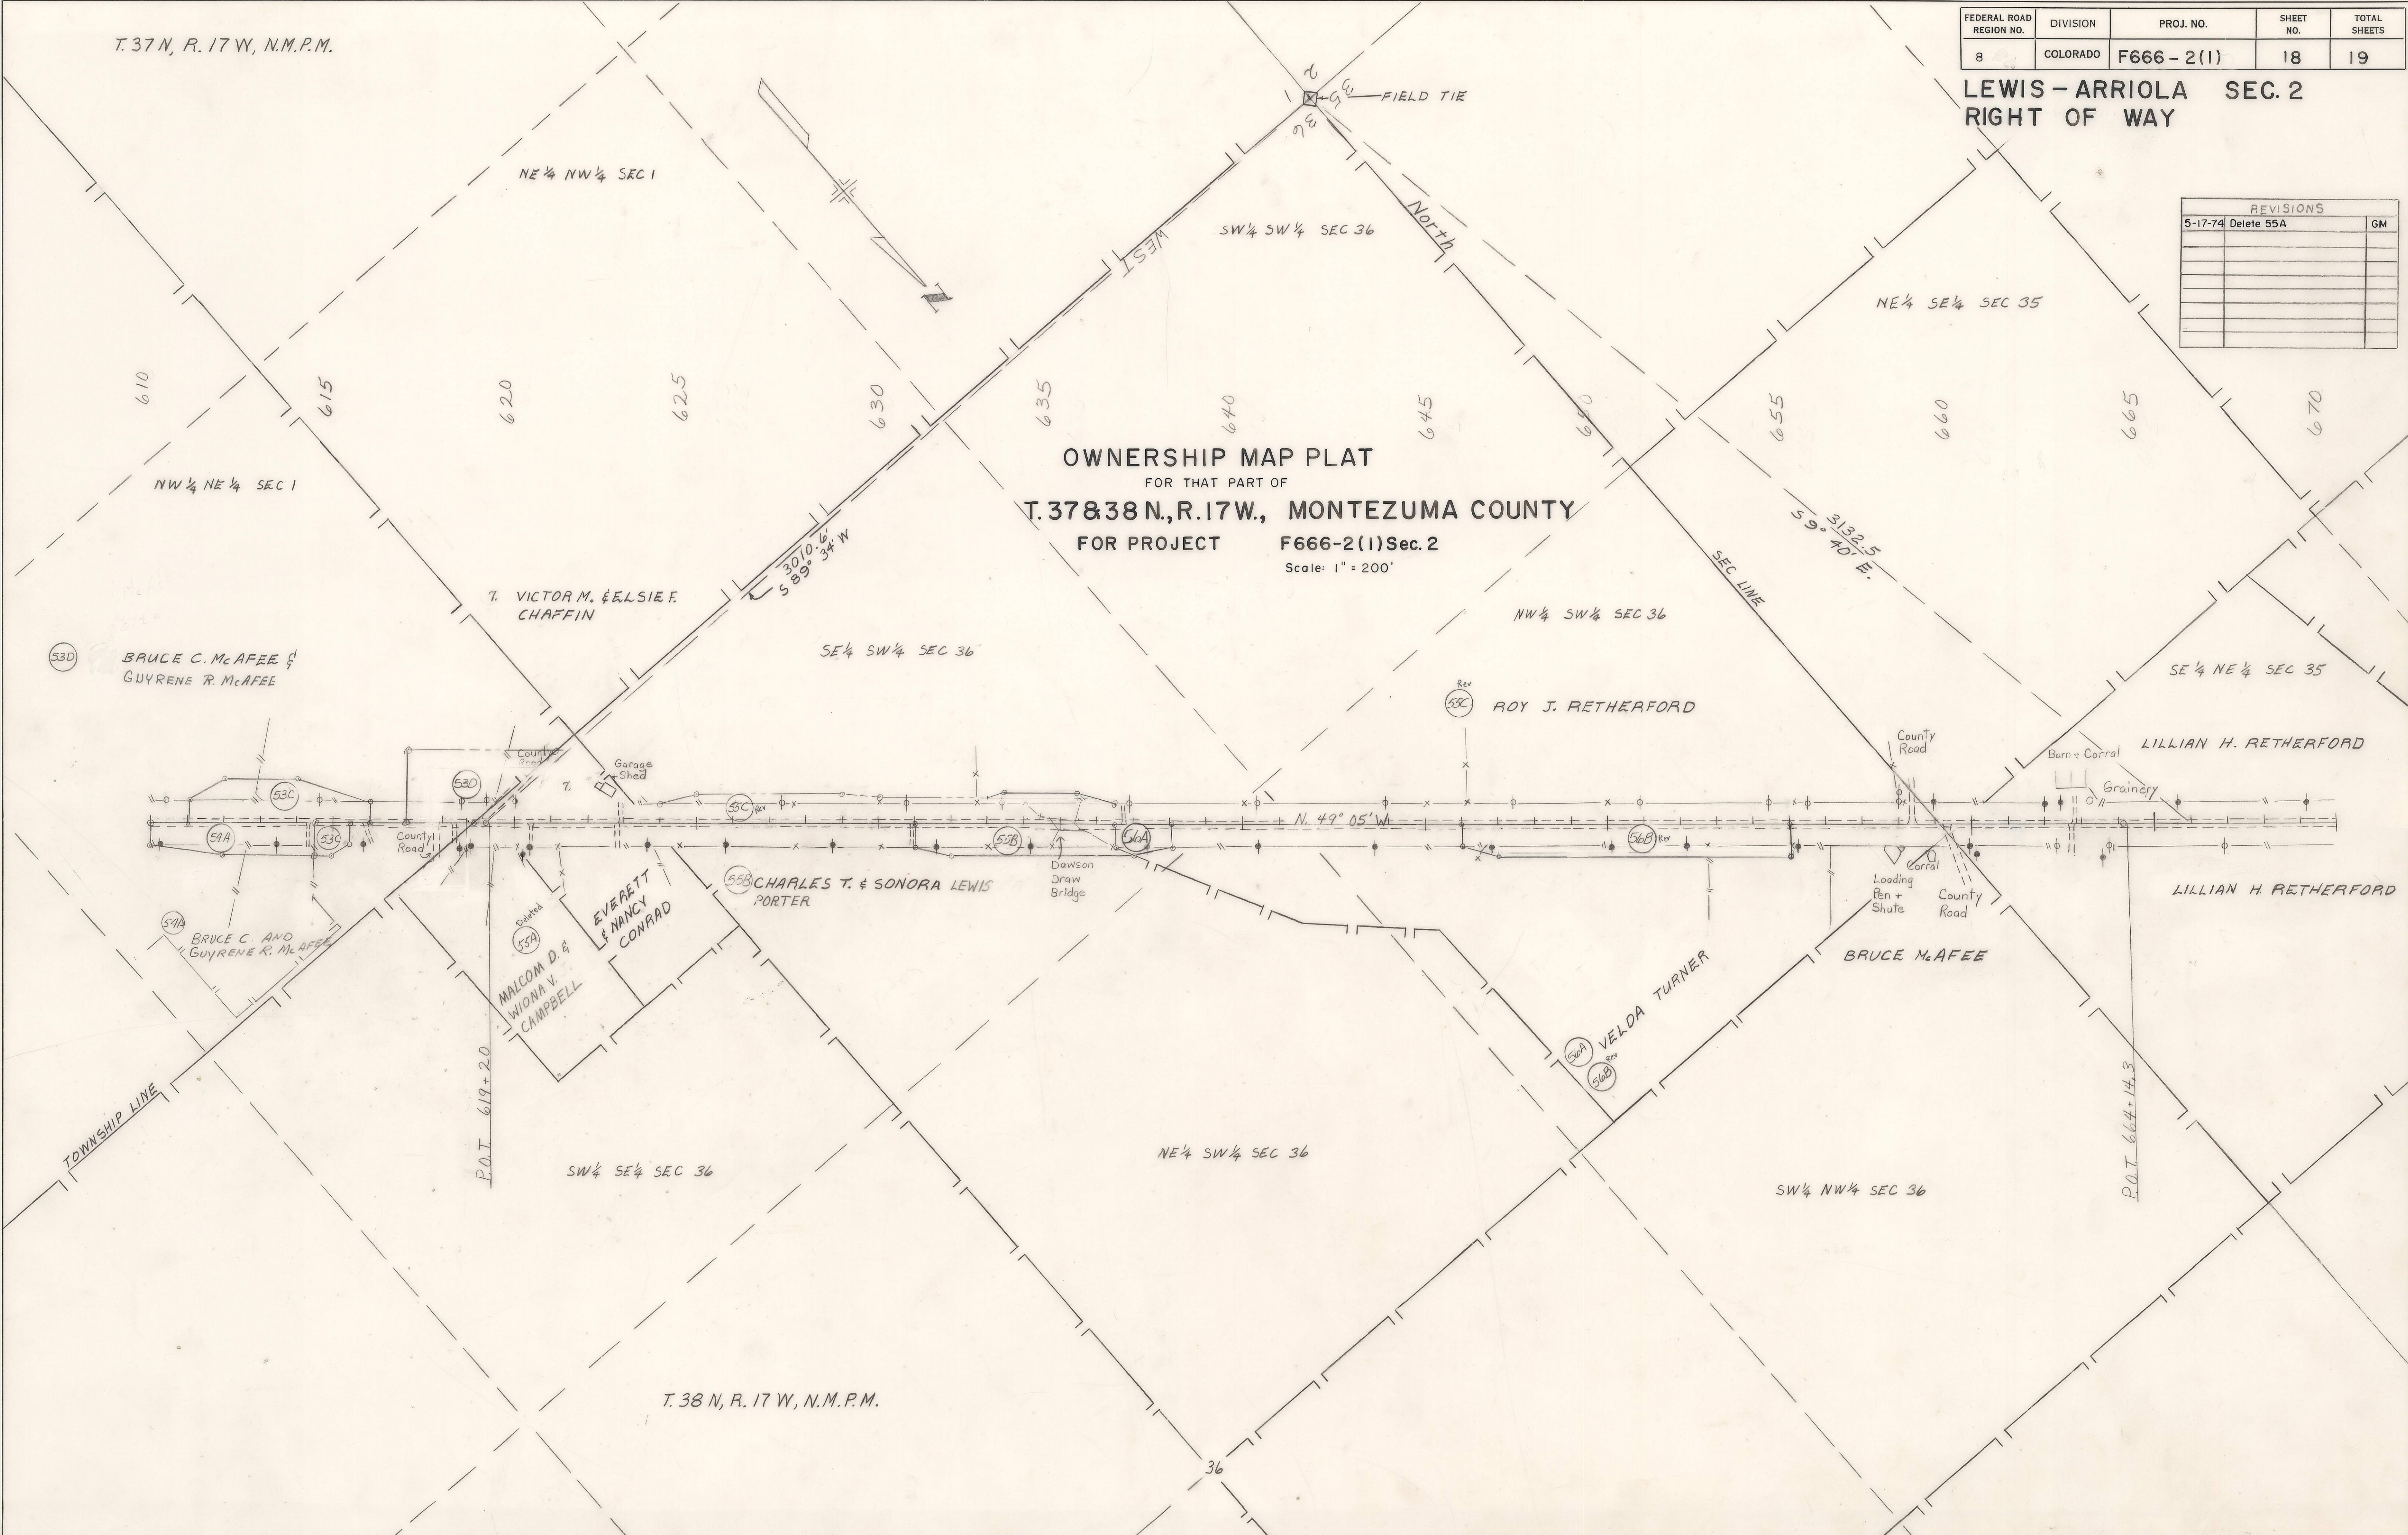

FEDERAL ROAD REGION NO.	DIVISION	PROJ. NO.	SHEET NO.	TOTAL SHEETS
8	COLORADO	F 666-2(1)	19	19


LEWIS-ARRIOLA SEC. 2
RIGHT OF WAY

REVISIONS	

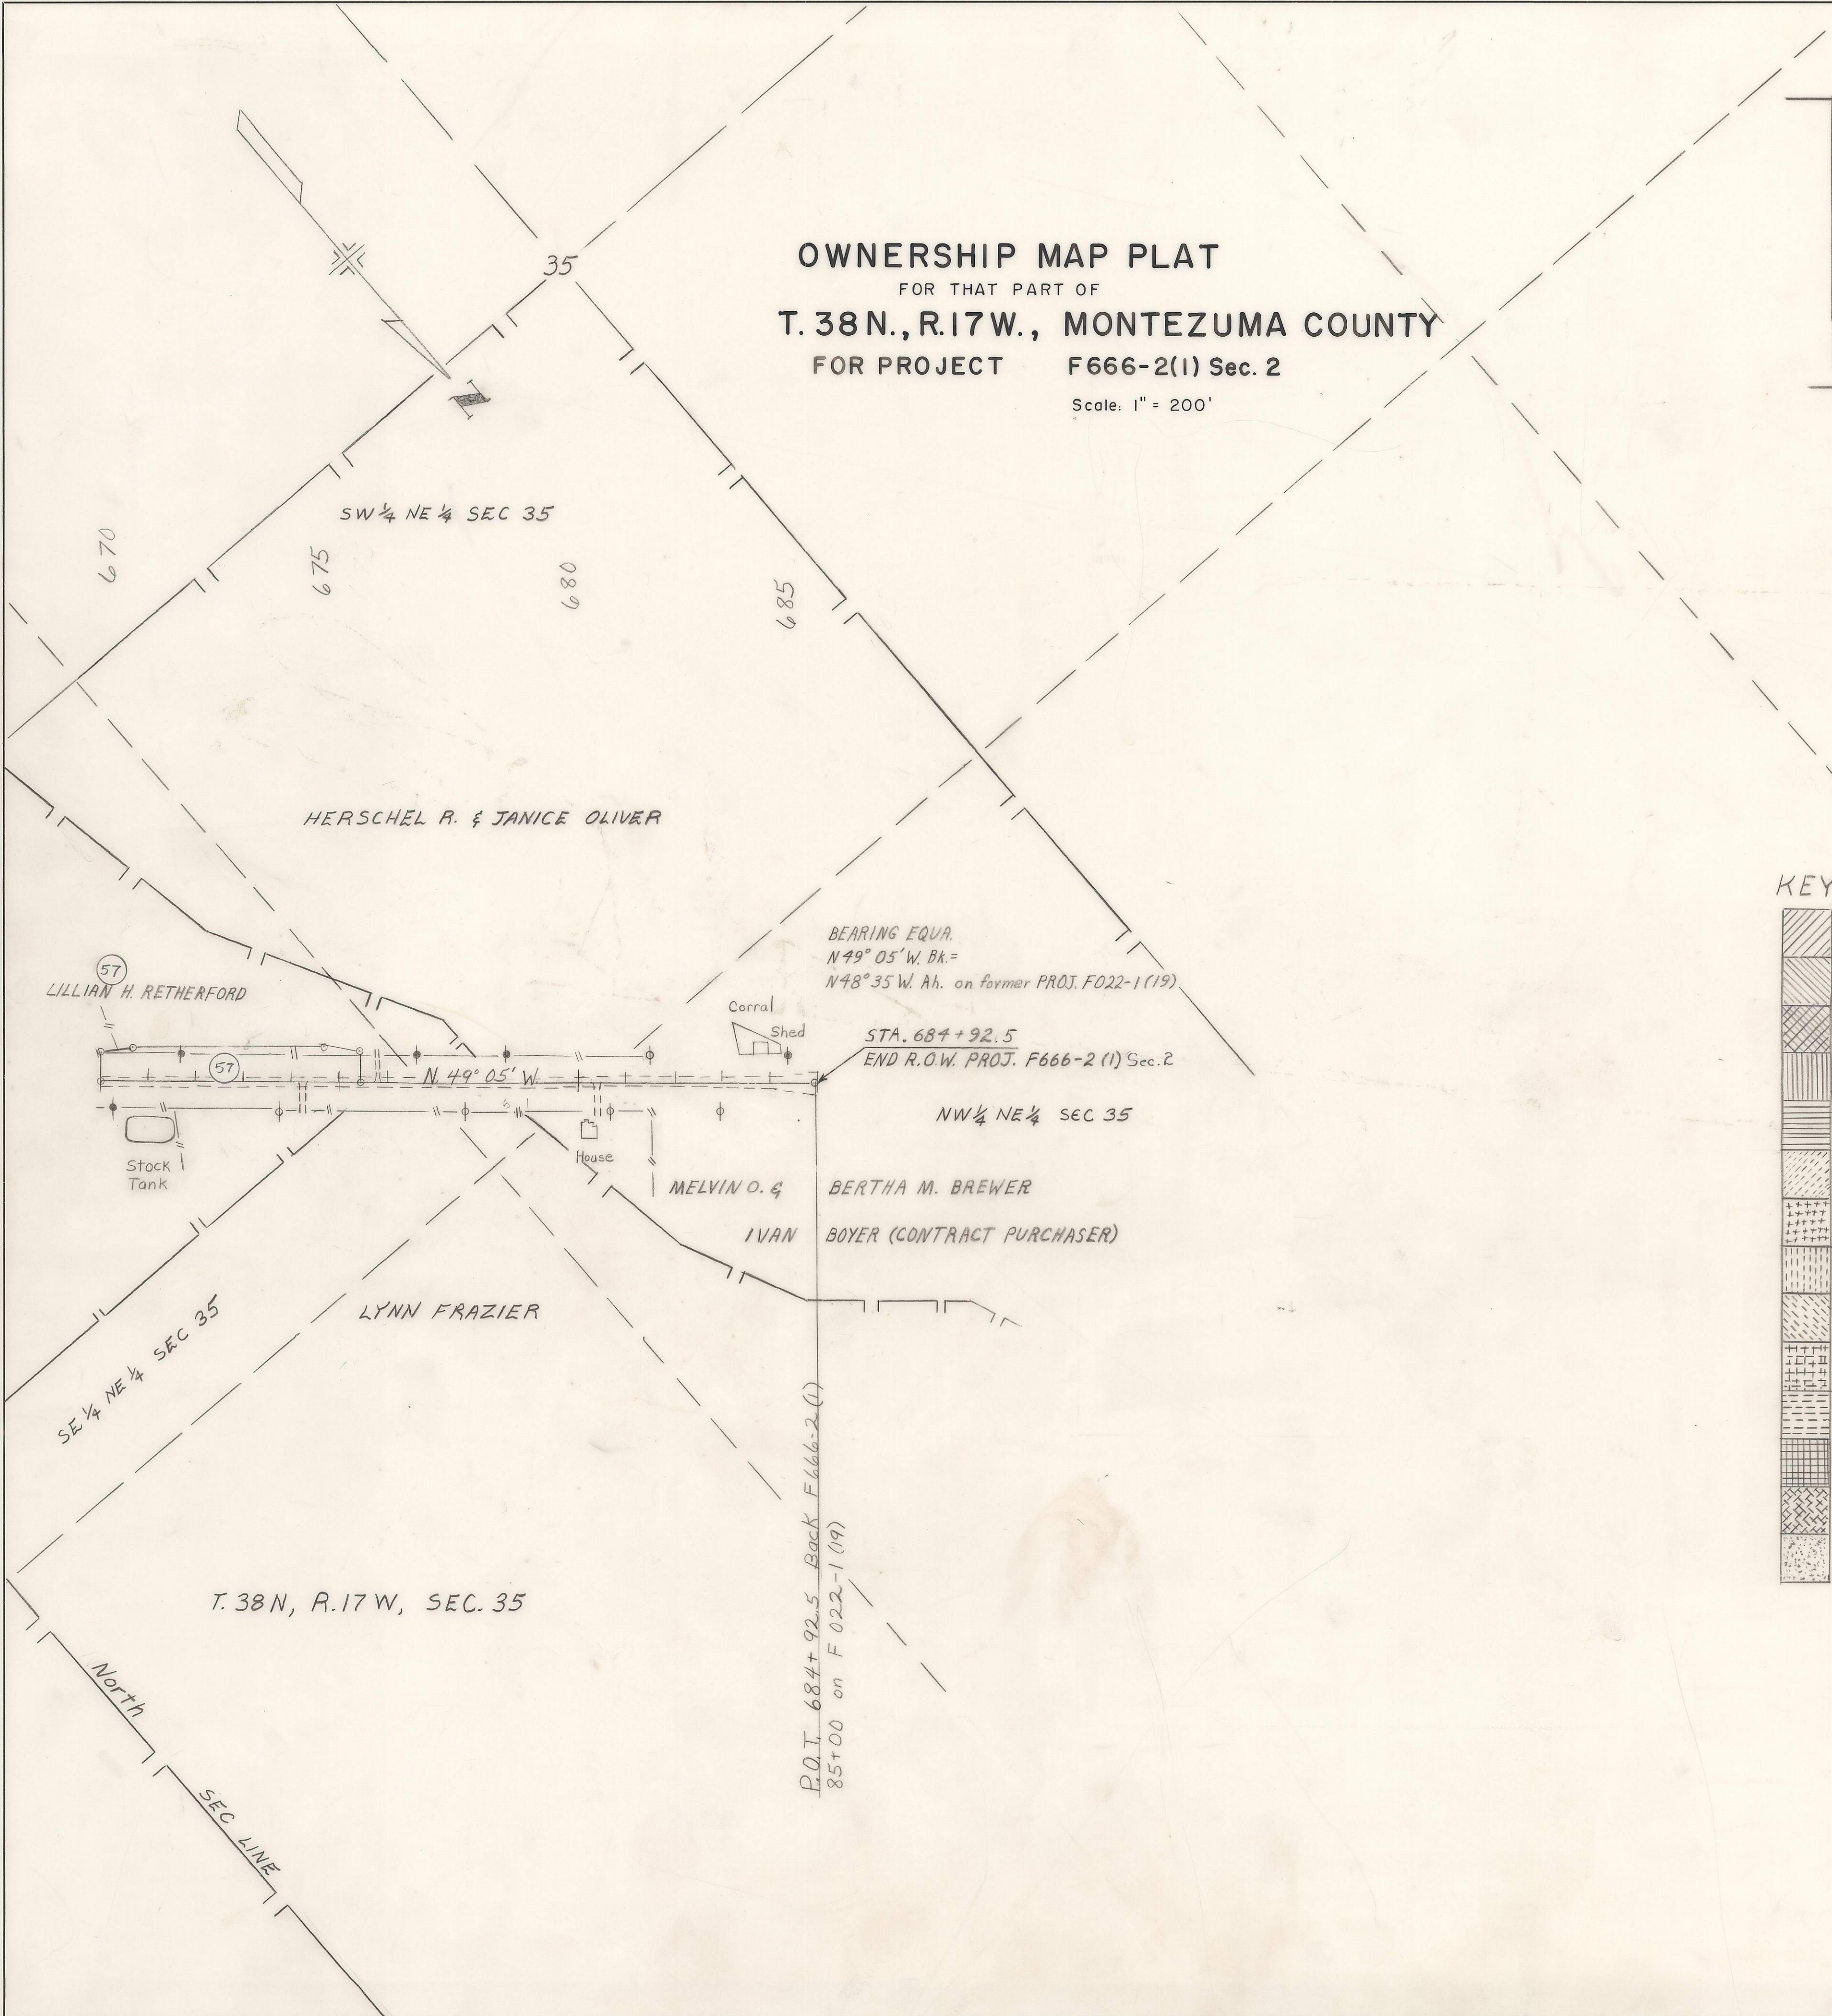

- KEY
- LEE ROY & JANE H. COSPER
 - T.A. & ADELE M. CRESTO
 - PAUL L. & HELEN J. WILLIAMSON
 - PAUL & MARGARET RAMSEY 3/5
JAMES & ELAINE RIFFEY 2/5
 - LYLE M. & GEORGETTA BROSSARD
 - GUYRENE R. MCAFEE
 - D.B. & LOLA PEARSON
 - CLARENCE R. & LULA BELLE UPTAIN
 - BRUCE MCAFEE
 - ROY J. RETHERFORD
 - CHARLES T. & SONORA LEWIS PORTER
 - LILLIAN H. RETHERFORD
 - HERSCHEL R. & JANICE OLIVER
 - LYNN FRAZIER

NOTE
FOR OWNERSHIPS NOT SHOWN
ABOVE, SEE SHEETS 14 THRU 19,
OWNERSHIP MAP

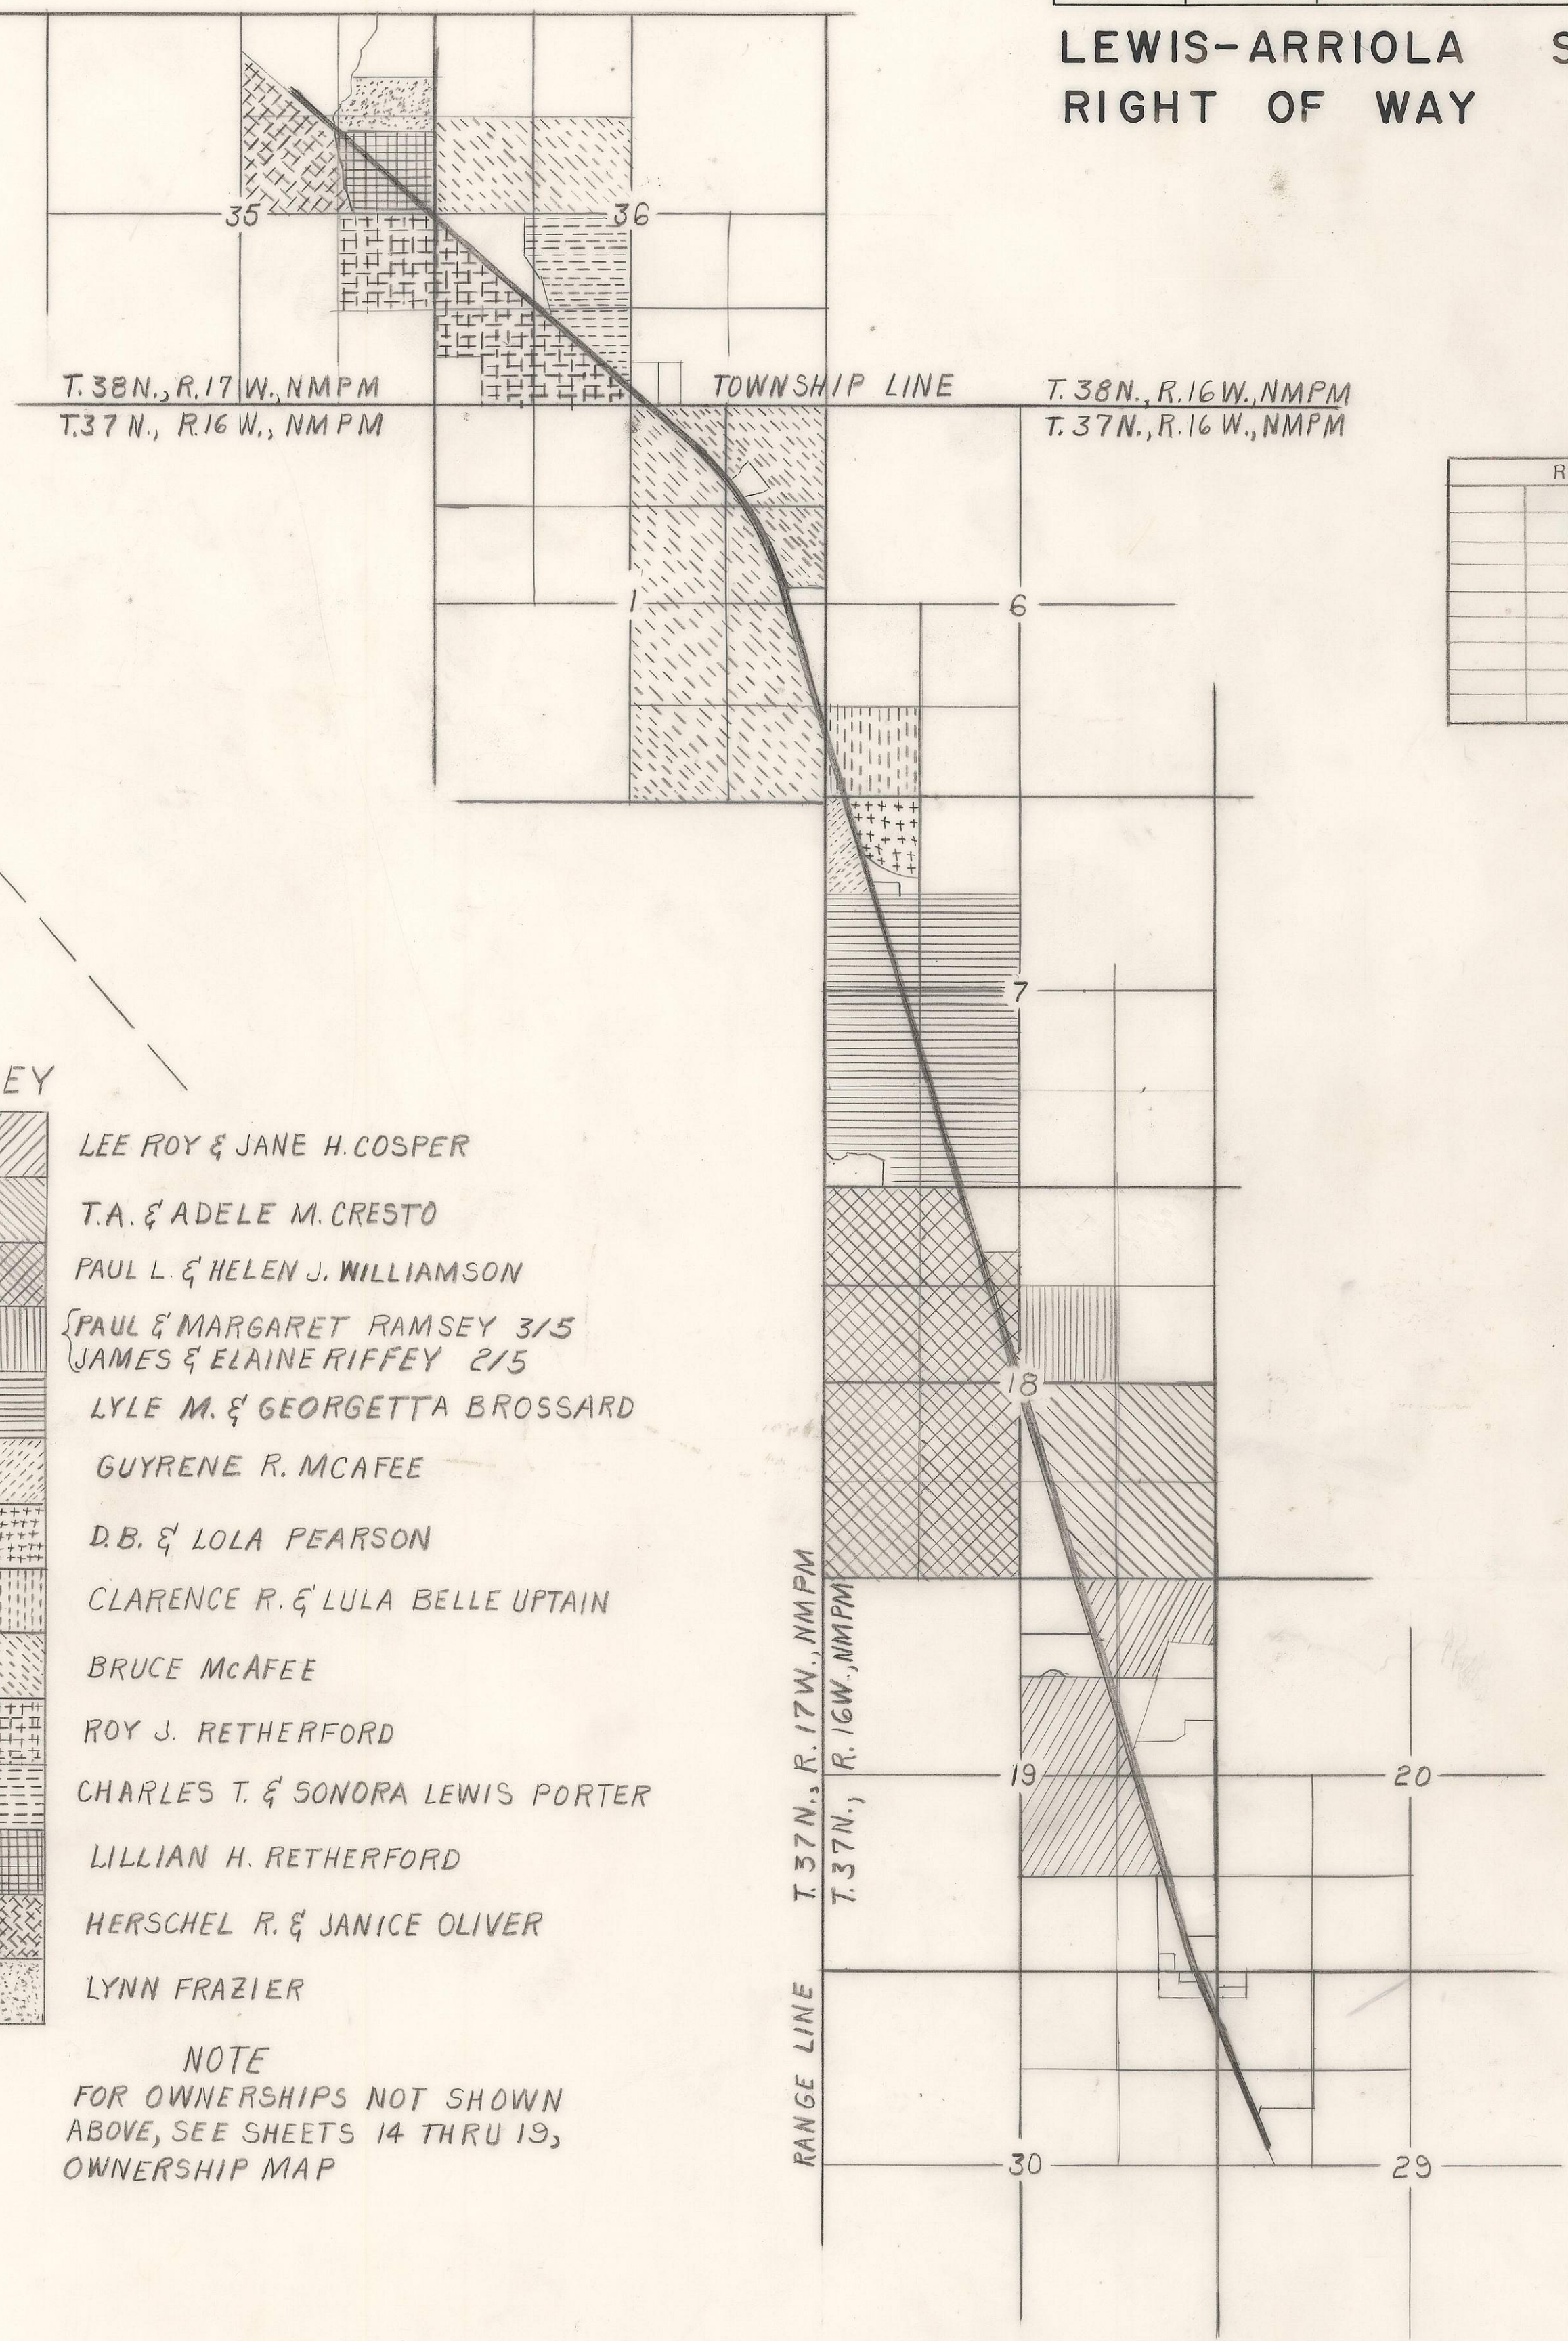

TOTAL OWNERSHIPS-PROJ. F666-2(1) SEC. 2