

PLEASE DO NOT TRIM

TITLE SHEET

CONVENTIONAL SIGNS

CENTER LINE
RIGHT OF WAY LINE
COUNTY LINE
TOWNSHIP OR RANGE LINE
LAND LINES
RAILROAD
BARRIED WIRE FENCE
COMBINATION WIRE FENCE
SNOW FENCE
TELEPHONE & TELEGRAPH LINES
POWER LINE
DETOUR
PRESENT ROAD (Plan Sheets)
PROPOSED FRONTAGE ROADS

COLORADO DEPARTMENT OF HIGHWAYS

PLAN AND PROFILE OF PROPOSED
FEDERAL AID PROJECT NO. I 25-3(31)258 SECTION 2
STATE HIGHWAY NO. 185
LARIMER COUNTY

SCALES OF ORIGINAL DRAWINGS

ON PLAN 1 IN = 100 FT
ON PROFILE 1 IN = 10 FT VERTICAL
GRADE LINE ON PROFILE IS SHOWN AS GRADE OF FINISHED ROAD
NET LENGTH OF PROJECT = 11.563 MILES IN R.O.W.

RIGHT OF WAY

INDEX OF SHEETS

SHEET NO.
1 TITLE SHEET
2-20 TABULATION OF OWNERS
3-30 PLAN & PROFILE SHEET
31-34 OWNERSHIP MAP

FEDERAL AID PROJECT NO.	DIVISION	SECTION NO.	TITLE	DATE
9	COLORADO	SECTION 2	1	

RIGHT OF WAY
LOVELAND INTERCHANGE-NORTH


REVISIONS	NO.	DATE	DESCRIPTION

Sta. 1+00 Beg. I 25-3(31)258 =

Sta. 1+00 Beg. I 25-3(28)251

Sta. 3599+00 End I 25-3(31)258 =

Sta. 3599+00 Beg. I 25-3(32)283

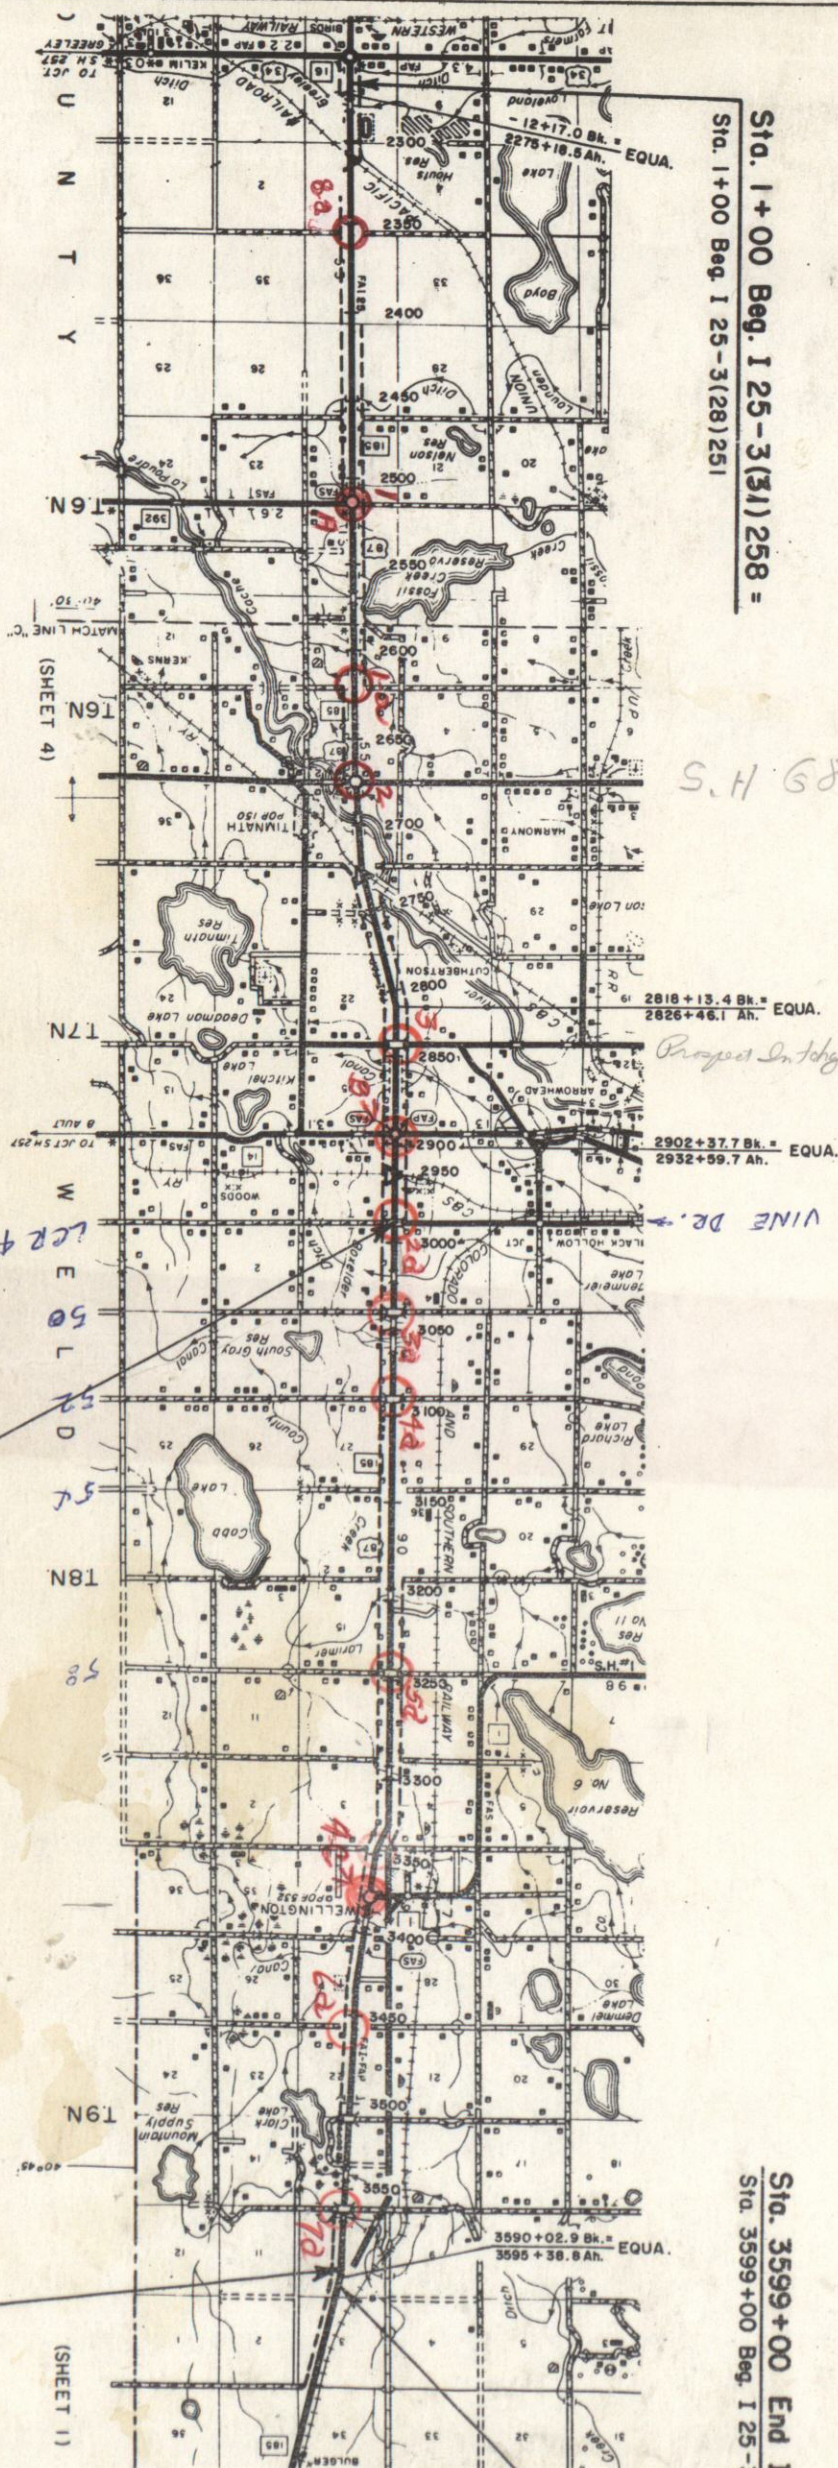

BEGIN R.O.W. I 25-3(31)258 SECTION 2
STA. 2978+89.2

END R.O.W. I 25-3(31)258 SECTION 2
STA. 3589+33.2

SEE SPECIAL PROVISIONS FOR NOTICE TO BIDDERS

R.O.W. TABULATION OF PROPERTIES IN LARIMER

COUNTY S.H.No.185 PROJ. I 25-3(31)258 Section 2

FEDERAL ROAD DISTRICT	PROJECT NO.	SHEET NO.
0	0	2
COLUMBIA	I 25-3(31)258 Section 2	

RIGHT OF WAY LEVELAND INTERCHANGE-NORTH

PARCEL NO.	OWNER	ADDRESS	LOCATION	AREA IN ACRES			PURCHASE DATA					REMARKS	NO.
				PARCEL	TO BE ACQUIRED	REMAINDER	LAND	IMPROV'TS	DAMAGE	MISC.	TOTAL		
			T. 7 N., R. 68 W										
42	PHILIP SCHNORR, HARRY SCHNORR & ROLAND SCHNORR	RT. 2 BOX 314 FT. COLLINS, COLO.	E 1/2 SE 1/4 SEC. 4 & SE 1/4 NE 1/4 SEC. 4	17.59	7.44	1574 LT							
42 A	THE LARIMER & WELD IRRIGATION CO.	106 ELM EATON, COLO.	SE 1/4 NE 1/4 SEC. 4	0.56	0.23								
43	DON M. DRURY & ALICE L. DRURY J.T.	RT. 4 BOX 50 FT. COLLINS, COLO.	W 1/2 SW 1/4 SEC. 3	3.51	1.23	1164 RT							
44	DREHER PICKLE CO. A CO-PARTNERSHIP	P. O. BOX 46 FT. COLLINS, COLO.	E 1/2 NE 1/4 SEC. 4	12.00	5.25	1174 LT							
45 Rev	HARVEY G. JOHNSON	948 W. MOUNTAIN FT. COLLINS, COLO.	NW 1/4 NW 1/4 SEC. 3	1.97	1.00	6.54 RT							
46 Rev	GAME & FISH COMMISSION OF THE STATE OF COLO.		NW 1/4 NW 1/4 SEC. 3	1.87	1.47	304 RT							
			T. 8 N., R. 68 W.										
47 Rev	STATE BOARD OF AGRICULTURE		SW 1/4 SW 1/4 SEC. 34	2.49	1.14	754 RT							
48 Rev	FRED C. KLUVER	1527 MATHEWS ST. FT. COLLINS, COLO.	E 1/2 S SE 1/4 SEC. 33 NW 1/4 SW 1/4 SEC. 34	15.68	6.99	784 RT 2794 LT							
49	LINDWOOD INC.		E 1/2 NE 1/4 SEC. 33	14.85	6.33	2954 LT							
50 Rev	AMIN LAND CO., A COLO. CORP. C/O VICTOR AMIN	1523 MATHEWS ST. FT. COLLINS, COLO.	W 1/2 NW 1/4 SEC. 34	5.20	2.81	2834 RT							
51	FRANK L. BARTELS	RT. 2 BOX 206 FT. COLLINS, COLO.	E 1/2 E 1/2 SEC. 28	22.39	12.88	2984 LT							
51 A	SCHOOL DIST. 35 (NO. R-1)		NE 1/4 NE 1/4 SEC. 28	1.87	1.40	128 LT							
51 B	DELETED												
52 Rev	CARL HERBER & LEAH HERBER J.T.	RT. 2 BOX 147 FT. COLLINS, COLO.	SW 1/4 SW 1/4 SEC. 27	1.99	0.50	734 RT							
52 Y	FRED FEIT, ROLAND FEIT & JUANITA FEIT	% FRED FEIT, 804 BUCKEYE FT. COLLINS, COLO.	NW 1/4 NW 1/4 SEC. 27	---	---	---							
53	FLOYD D. WADLEIGH	RT. 2 BOX 142 FT. COLLINS, COLO.	E 1/2 SE 1/4 SEC. 21	9.15	6.57	1364 LT							
54	EMANUEL E. ZOLLER & KATHERINE M. ZOLLER J.T.	RT. 4 BOX 274 FT. COLLINS, COLO.	E 1/2 NE 1/4 SEC. 21	12.23	6.70	1414 RT							
55	P. WILLARD MAXWELL & CELIA KATHRYN MAXWELL J.T.	RT. 2 BOX 135 FT. COLLINS, COLO.	E 1/2 SE 1/4 SEC. 16	13.78	6.73	1364 RT							
55 A	THE DREHER PICKLE CO A CO-PARTNERSHIP	P. O. BOX 46 FT. COLLINS, COLO.	SW 1/4 SW 1/4 SEC. 15	0.94	0.20	2194 RT							
55 B	THE WATER SUPPLY & STORAGE CO. C/O HARVEY JOHNSON, PRES	FT. COLLINS, COLO.	SE 1/4 SE 1/4 SEC. 16	0.38	0.20								
55 C	UNKNOWN		SW 1/4 SW 1/4 SEC. 15	0.15	0.07								
56 Rev	WILLIAM FRANK & ELLA FRANK, JT.	FT COLLINS, COLO	E 1/2 NE 1/4 SEC. 16	15.70	7.84	1354 LT							

REVISIONS

0306	51A Rev, 51B Deleted	REC
8-9-64	Revised section 45, 46, 47, 48	---
---	50, 52, 6, 56	LP
9-29-64	add 52 Y	CW
9-25-65	Name Change 49	DUF

PURCHASE OF WELL & PUMP ONLY

PURCHASE OF WELL & PUMP ONLY

REVISIONS			
0306	51A Rev, 51B Deleted	REC	
0354	Revised parcel 45, 46, 47, 48	LP	
---	50, 52, 8, 56	CW	
02364	add 52 Y	DJF	
02546	Name Change	49	

R.O.W. TABULATION OF PROPERTIES IN LARIMER

COUNTY S.H.No.185 PROJ.I 25-3(31)258 Section 2

FEDERAL ROAD DISTRICT NO.	PROJECT NO.	SHEET NO.
6	COLORADO I 25-3(31) 258 Section 2	2 A
RIGHT OF WAY LOWLAND INTERCHANGE-NORTH		

PARCEL NO.	OWNER	ADDRESS	LOCATION	AREA IN ACRES			PURCHASE DATA					REMARKS	NO.
				PARCEL	TO BE ACQUIRED	REMAINDER	LAND	IMPROV'MTS	DAMAGE	MISC.	TOTAL		
			T. 8 N., R. 68 W.										
			SW 1/4 NW 1/4 SEC. 15 W 1/2 SW 1/4 SEC. 15	2.30	0.37	93± RT							
56 A	CHARLES ROBERTSON C/O REUBEN HECKMAN & CLARA HECKMAN	P. O. BOX 11 WELLINGTON, COLO.											
56-B	HAROLD I. CARLISLE	RT 2 BOX 133 FT. COLLINS, COLO.	SE 1/4 NE 1/4 SEC. 16	0.35	0.35	0.66± LT							
57 Rev.	ROBERT L. STIEBEN & KATHRYN M. STIEBEN J.T.	RT. 2 BOX 132 FT. COLLINS, COLO.	NW 1/4 NW 1/4 SEC. 15	2.00	0.53	144± RT							
58	O. J. WARNER & ESTHER WARNER	720 CHEYENNE DR. FT. COLLINS, COLO.	E 1/2 SE 1/4 SEC. 9	16.09	8.15	139± LT							
59 Rev.	FRANCES A. BEE & SYLVIA E. BEE J.T.	RT. 2 BOX 131 FT. COLLINS, COLO.	W 1/2 SW 1/4 SEC. 10	4.63	2.46	156± RT							
60	HAROLD C. WARNER & ALICE E. WARNER J.T.	716 CHEYENNE DR. FT. COLLINS, COLO.	E 1/2 NE 1/4 SEC. 9	14.19	6.72	142± LT							
60 A	CONRAD C. KERBEL & EVA S. KERBEL J.T.	1000 ELM ST. FT. COLLINS, COLO.	W 1/2 NW 1/4 SEC. 10	2.19	0.28	313± RT							
61	GEORGE P. BASKERVILLE & MARIE BASKERVILLE J.T.	RT. 1 WELLINGTON, COLO.	E 1/2 SE 1/4 SEC. 4	14.04	6.66	141± LT							
61 A	VERNE B. WICH & CLARA WICH J.T.	RT. 1 WELLINGTON, COLO.	W 1/2 SW 1/4 SEC. 3	2.21	0.41	15039± RT							
E 61A	VERNE B. WICH & CLARA WICH J.T.	RT. 1 WELLINGTON, COLO.	SW 1/4 SW 1/4 SEC. 3	0.61	0.61								
62	MARY KATHERINE KINOSFAITER	2220 VASSAR FT. COLLINS, COLO.	E 1/2 NE 1/4 SEC. 4	13.00	5.93	126± LT							
62 A	H. A. GERITSON & ESTHER GERITSON J.T.	WELLINGTON, COLO.	SW 1/4 NW 1/4 SEC. 3	0.95	0.07	109± RT							
63	KAY D. WELKER & FRANCES C. WELKER J.T.	P. O. BOX 81 WELLINGTON, COLO.	SW 1/4 & S 1/2 NW 1/4 SEC. 34	41.75	21.31	163± EAST RT 35± LT							
64	CHARLEY R. TUCKER & ERNA M. TUCKER J.T.	WELLINGTON, COLO.	N 1/2 NW 1/4 SEC. 34	8.73	2.85	9.67± SW LT 4.28± NW LT 25.31± SE RT							
64 A	THE GREILEY - POUDE IRRIGATION DISTRICT		N 1/2 NW 1/4 SEC. 34	1.17	0.45								
65	HARRY HILDERMAN	WELLINGTON, COLO.	SW 1/4 SEC. 27	4.97	4.87	90± LT							
66	ELDON K. EDWARDS	WELLINGTON, COLO.	E 1/2 SW 1/4 SEC. 27	1.22	1.16	39± RT							
67 Rev.	JOHN WAGNER	RT. 1, WELLINGTON, COLO.	NW 1/4 SEC. 27	22.45	8.96	40± RT 95± LT							
68 Rev.	LEE J. WAGNER & RUTH J. WAGNER J.T.	RT. 1 WELLINGTON, COLO.	SW 1/4 SEC. 22	7.34	6.83	99± LT							
68 A	NATALIE BENDER	RT. 1 WELLINGTON, COLO.	SE 1/4 SW 1/4 SEC. 22	2.11	1.74	35± RT							
69 Rev.	RUSSELL J. TUCKER & MYRTLE A. TUCKER J.T.	3330 S. ZUNI ST. ENGLEWOOD, COLO.	E 1/2 NW 1/4 SEC. 22	5.91	5.88	17± RT 105± LT							
70	DELETED												
71 Rev. 2	GLENN D. WICH & MARIAN A. WICH	RT. 1 WELLINGTON, COLO.	E 1/2 SW 1/4 SEC. 15	6.07	6.04	17± RT 112± LT							
72	DELETED												
73	HAROLD W. COPELAND	3120 11TH ST. BOULDER, COLO.	E 1/2 NW 1/4 SEC. 15	9.58	9.07	32± LT							

REVISIONS	
0306 71 Rev. 72 Deleted	REC
9-9-64 Add 56-B 57 Rev. 8 59 Rev. L.P.	L.P.
5-4-65 Rev. 67 68 69 71 Rev. Add 69-A DJF	DJF
8-6-65 Item Change 71 Rev. 2	DJF
8-8-65 Add Parc E-61A	GM

RIGHT OF WAY

PROJECT NO.	SHEET NO.
-------------	-----------

[illegible]

R.O.W. TABULATION OF PROPERTIES IN LARIMER

COUNTY S.H. NO. 185 PROJ. I 25-3(31) 258 Section 2

PROJECT NO.	SHEET NO.
1 25-3(31) 258 Section 2	2 C

RIGHT OF WAY LOVELAND INTERCHANGE - NORTH

PARCEL NO.	OWNER	ADDRESS	LOCATION	AREA IN ACRES			PURCHASE DATA					REMARKS	NO.
				PARCEL	TO BE ACQUIRED	REMAINDER	LAND	IMPROV'TS	DAMAGE	MISC.	TOTAL		
E-42 REV	PHILIP SCHNORR, HARRY SCHNORR & ROLAND SCHNORR	RT. 2 BOX 314 FT. COLLINS, COLO.	T 7 N., R. 68 W. E 1/2 SE 1/4 SEC. 4	0.56	0.56								
E-43	DELETED												
E-43A	DOM M. DRURY & ALICE L. DRURY J.T.	RT. 4 BOX 50 FT. COLLINS, COLO.	NW 1/4 SW 1/4 SEC. 3	0.42	0.42								
E-43B	ROY A. PORTNER	PORTNER BLDG. FT. COLLINS, COLO.	SW 1/4 NW 1/4 SEC. 3	0.18	0.18								
TE-44	DREHER PICKLE CO. A CO. PARTNERSHIP	P. O. BOX 46 FT. COLLINS, COLO.	E 1/2 NE 1/4 SEC. 4	1.24	1.24								
E-45	DELETED												
TE-45 REV	HARVEY G. JOHNSON	948 MOUNTAIN FT. COLLINS, COLO.	NW 1/4 NW 1/4 SEC. 3 NW 1/4 NW 1/4 SEC. 3	0.14 0.22	0.14 0.22								
E-46	GAME & FISH COMMISSION, STATE OF COLORADO												
			T 8 N., R 68 W.										
TE-48	FRED C. KLUVER	1527 MATHEWS ST. FT. COLLINS, COLO.	E 1/2 SE 1/4 SEC. 33	0.68	0.68								
TE-49	LINDWOOD INC.		E 1/2 NE 1/4 SEC. 33	1.45	1.45								
E-50	AKIN LAND CO. A COLO. CORP. C/O VICTOR AKIN	1523 MATHEWS ST FT COLLINS, COLO.	NW 1/4 NW 1/4 SEC. 34	0.35	0.35								
TE-51	FRANK L. BARTELS	RT. 2 BOX 206 FT. COLLINS, COLO.	E 1/2 E 1/2 SEC. 28	1.41	1.41								
E-53	FLOYD D. WADLEIGH	RT. 2 BOX 142 FT. COLLINS, COLO.	E 1/2 SE 1/4 SEC. 21	0.98	0.98								
E-53A	J.E.S. FARMS INC., C/O JOHN E. SWANSON	RT. 2 BOX 138 FT. COLLINS, COLO.	SW 1/4 SW 1/4 SEC. 22	0.47	0.47								
E-54	EMANUEL E. ZOLLER & KATHERINE M. ZOLLER J.T.	RT. 4 BOX 274 FT. COLLINS, COLO.	E 1/2 NE 1/4 SEC. 21	1.20	1.20								
E-55	P. WILLARD MAXWELL & CELIA KATHRYN MAXWELL J.T.	RT. 2 BOX 135 FT. COLLINS, COLO.	SE 1/4 SE 1/4 SEC. 16	0.59	0.59								
E-56 REV	WILLIAM FRANK & ELLA FRANK J.T.	FT. COLLINS, COLO.	SE 1/4 NE 1/4 SEC. 16	0.46	0.46								
TE-56 REV	DELETED												
E-56 A	CHARLES ROBERTSON CONTRACT TO: REUBEN HECKMAN & CLARA HECKMAN	P.O. BOX 11 WELLINGTON, COLO.	W 1/2 SW 1/4 SEC. 15	0.34	0.34								
E-56 B	HAROLD CARLISLE	RT. 2 BOX 133 FT COLLINS, COLO.	SE 1/4 NE 1/4 SEC. 16	0.06	0.06								
E-56 C	WILLIAM FRANK & ELLA FRANK J.T.	FT. COLLINS, COLO.	NE 1/4 NE 1/4 SEC. 16	0.24	0.24								
TE-57 REV	ROBERT L. STIEBEN & KATHRYN M. STIEBEN J.T.	RT. 2 BOX 132 FT. COLLINS, COLO.	NW 1/4 NW 1/4 SEC. 15	0.36	0.36								
E-59	FRANCES A. BEE & SLYVIA E. BEE J.T.	RT. 2 BOX 131 FT. COLLINS, COLO.	NW 1/4 SW 1/4 SEC. 10	0.01	0.01								
TE-59 REV	FRANCES A. BEE & SLYVIA E. BEE J.T.	RT. 2 BOX 131 FT. COLLINS, COLO.	SW 1/4 SW 1/4 SEC. 10	0.45	0.45								
E-60	HAROLD C. WARNER & ALICE E. WARNER J.T.	716 CHEYENNE DR. FT. COLLINS, COLO.	NE 1/4 NE 1/4 SEC. 9	0.05	0.05								
E-60 A	CONRAD C. KERBEL & EVA S. KERBEL J.T.	1000 ELM ST. FT. COLLINS, COLO.	SW 1/4 NW 1/4 SEC. 10	0.01	0.01								
TE-60 A	CONRAD C. KERBEL & EVA S. KERBEL J.T.	1000 ELM ST. FT. COLLINS, COLO.	NW 1/4 NW 1/4 SEC. 10	0.02	0.02								
E-61 REV/2	GEORGE P. BASKEVILLE & MARIE BASKEVILLE J.T.	RT. 1 WELLINGTON, COLO.	E 1/2 SE 1/4 SEC. 4	0.99	0.99								

REVISIONS	
9-3-64	REVISED E-42, E-43, E-44, E-1398, E-1

DIVISION NO.	PROJECT NO.	SHEET NO.
0	I 25-3(3)258 Section 2	2 D

RIGHT OF WAY **LOVELAND INTERCHANGE - NORTH**

RIGHT OF WAY

[illegible]

NE 1/4 Sec 9
T. 7 N. R. 68 W.

SE 1/4 Sec. 4
T. 7 N. R. 68 W.

FEDERAL ROAD DISTRICT NO.	DIVISION	PROJECT NO.	SHEET NO.
9	COLORADO	125-3(31) 258 SECTION 2	3

JAKE MILL &
ANNA MILL
RT. 4
FT. COLLINS, COLO.

Point of Beginning Parcel E-40
N. 78° 39' E. 378.2 ft. to NE Corner
E. 24° 20' S. 21.4 ft. to
E. 24° 20' S. 21.4 ft. to

Point of Beginning Parcel E-42 Rev.
S. 70° 46' 30" E. - 558.9 ft. to S.E. Cor. Sec. 4

Rev. 42
PHILIP SCHNORR,
HARRY SCHNORR &
ROLAND SCHNORR
RT. 2, BOX 314
FT. COLLINS, COLO.

RIGHT OF WAY
LOVELAND INTERCHANGE- NORTH

REVISIONS	LP	D.J.F.	LP
9-9-64 E-43 Deleted			
9-29-64 Revised Access B E-42			
11-27-64 Border line			

Point of Beginning Parcel E-40
N. 78° 39' E. 378.2 ft. to NE Corner
E. 24° 20' S. 21.4 ft. to
E. 24° 20' S. 21.4 ft. to

Point of Beginning Parcel E-42 Rev.
S. 70° 46' 30" E. - 558.9 ft. to S.E. Cor. Sec. 4

Rev. 42
PHILIP SCHNORR,
HARRY SCHNORR &
ROLAND SCHNORR
RT. 2, BOX 314
FT. COLLINS, COLO.

RIGHT OF WAY
LOVELAND INTERCHANGE- NORTH

REVISIONS	LP	D.J.F.	LP
9-9-64 E-43 Deleted			
9-29-64 Revised Access B E-42			
11-27-64 Border line			

NOTED	ALIGNED CHECKED	RT. OF WAY CHECKED
23986		

PROFILE	NOTED	STRUCTURE NOTATIONS CHKD
NOTE BOOK	BRIDGE CHECKED	
	D. B. A. NOTED	

BEGIN R.O.W I 25-3(31) 258 Section 2
STA. 2978 + 89.2

TEST No. 80 A-7-6(20) N.W. 1/4 Sec 10
SIMILAR # 76 T. 7 N. R. 68 W.

TEST No. 72 A OIL MAT
TEST No. 72 A
SIMILAR # 69 A
TEST No. 72 B # 69 B
TEST No. 72 C A-6(5)
SIMILAR # 69 C

TEST No. 73 A OIL MAT
TEST No. 73 A
SIMILAR # 69 A
TEST No. 73 B # 69 B
TEST No. 73 C A-6(5)
SIMILAR # 69 C

TEST No. 74 A OIL MAT
TEST No. 74 A
SIMILAR # 69 A
TEST No. 74 B # 69 B
TEST No. 74 C A-6(5)
SIMILAR # 69 C

TEST No. 75 A OIL MAT
TEST No. 75 A
SIMILAR # 69 A
TEST No. 75 B # 69 B
TEST No. 75 C A-6(5)
SIMILAR # 69 C


TEST No. 76 A OIL MAT
TEST No. 76 A
SIMILAR # 69 A
TEST No. 76 B # 69 B
TEST No. 76 C A-6(5)
SIMILAR # 69 C

TEST No. 77 A OIL MAT
TEST No. 77 A
SIMILAR # 69 A
TEST No. 77 B # 69 B
TEST No. 77 C A-6(5)
SIMILAR # 69 C

TEST No. 78 A OIL MAT
TEST No. 78 A
SIMILAR # 69 A
TEST No. 78 B # 69 B
TEST No. 78 C A-6(5)
SIMILAR # 69 C

Point of Beginning Parcel E-41
N. 86° 28' 30" W. 603.9 ft. to NW Cor.
Section 10.

Point of Beginning Parcel
43 to SW Corner Sec. 3
S. 87° 03' W. 608.0 ft.

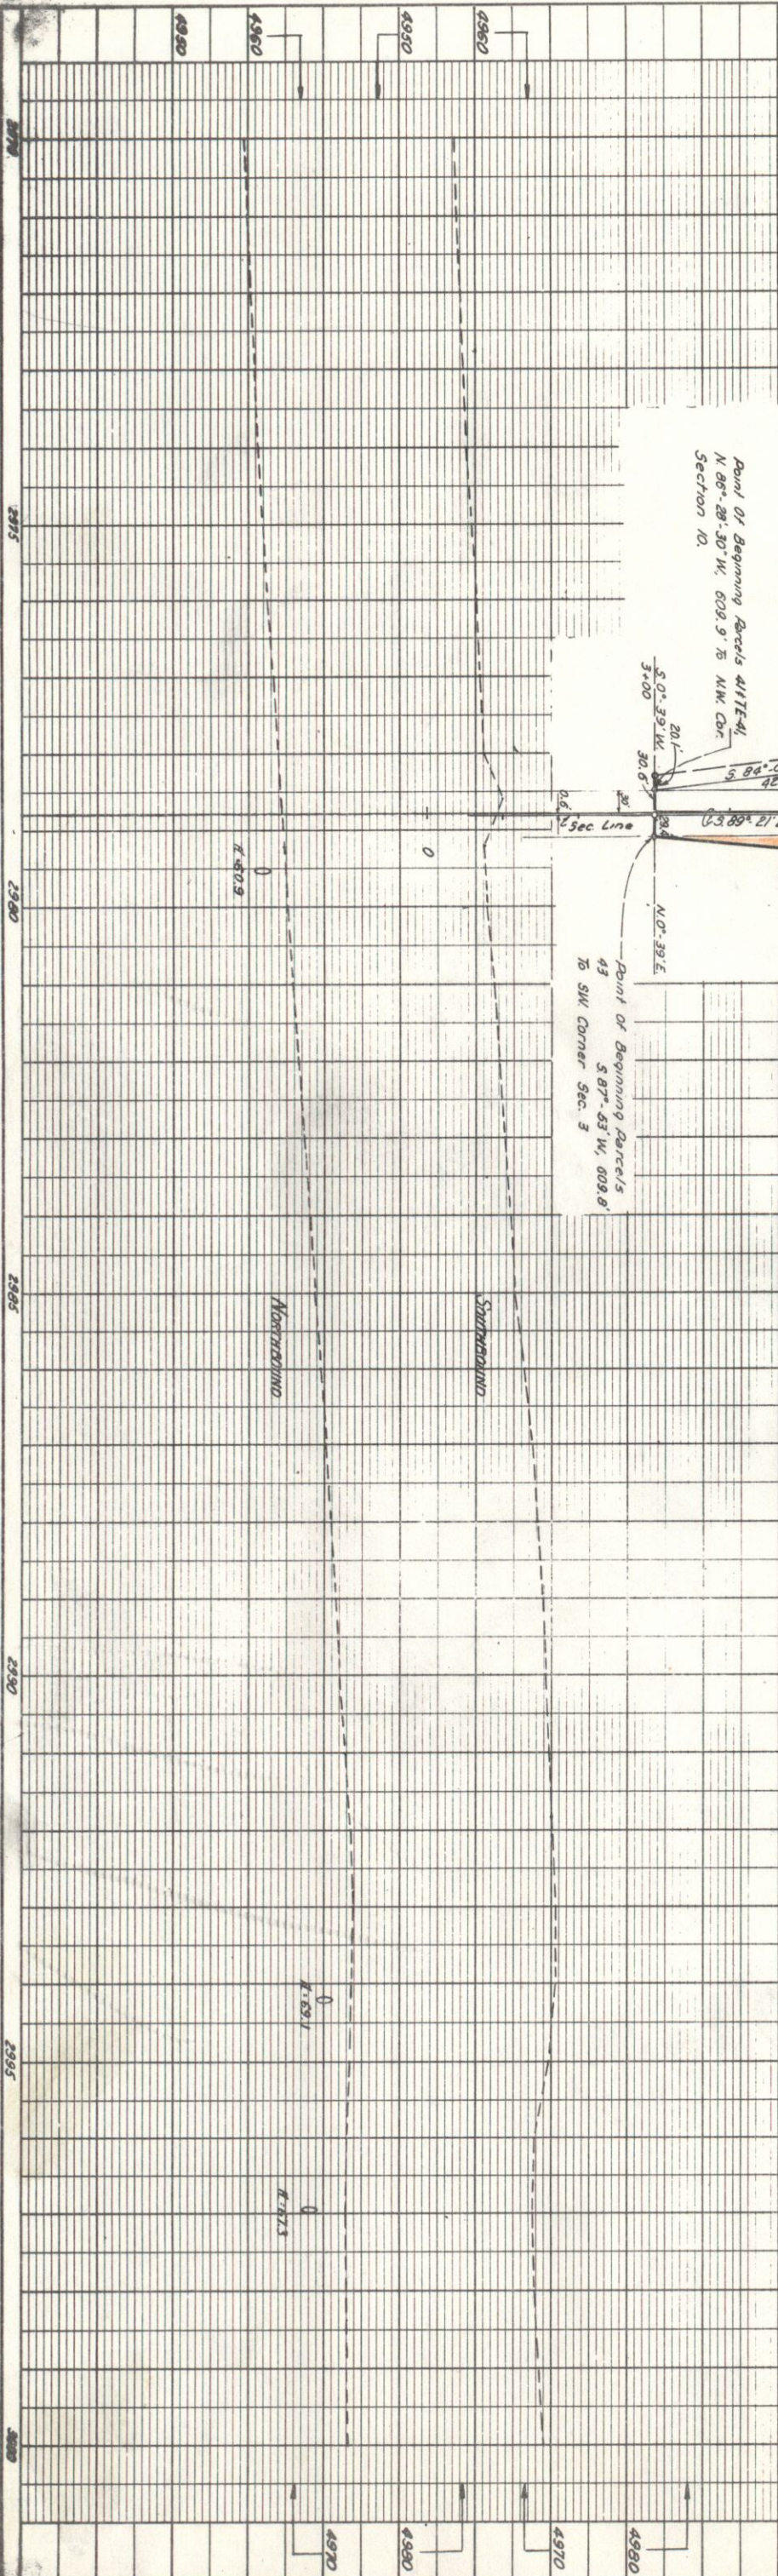

PLEASE DO NOT TRIM

COUNTY ROAD SEPARATION

LOVELAND INTERCHANGE - NORTH

STA. 2978+

43 DON M. DRURY &
ALICE L. DRURY, J.
RT. 4, BOX 50
FT. COLLINS, COLO




Point of Beginning Parcels
43 & E-43, S. 87°-53' W., 609.8
To SW Corner Sec. 3.

REVISIONS				
9/30/63	topog pcc 42	C.V.		
9-29-64	Revise Access & E-42	D.J.		
11/19/64	Deleted E 43	C.W.		
11-27-64	Barrier line	L.P.		

PL IN			DATE
NOTE BOOK	ALIGNMENT CHECKED		
NO.	RT. OF WAY CHECKED		

PROFILE	SUBJECT	BY	DATE
401-1002	GRADE CHECKED		
NO.	B. M. - NOTED		
	STRUCTURE NOTATIONS CHECKED		

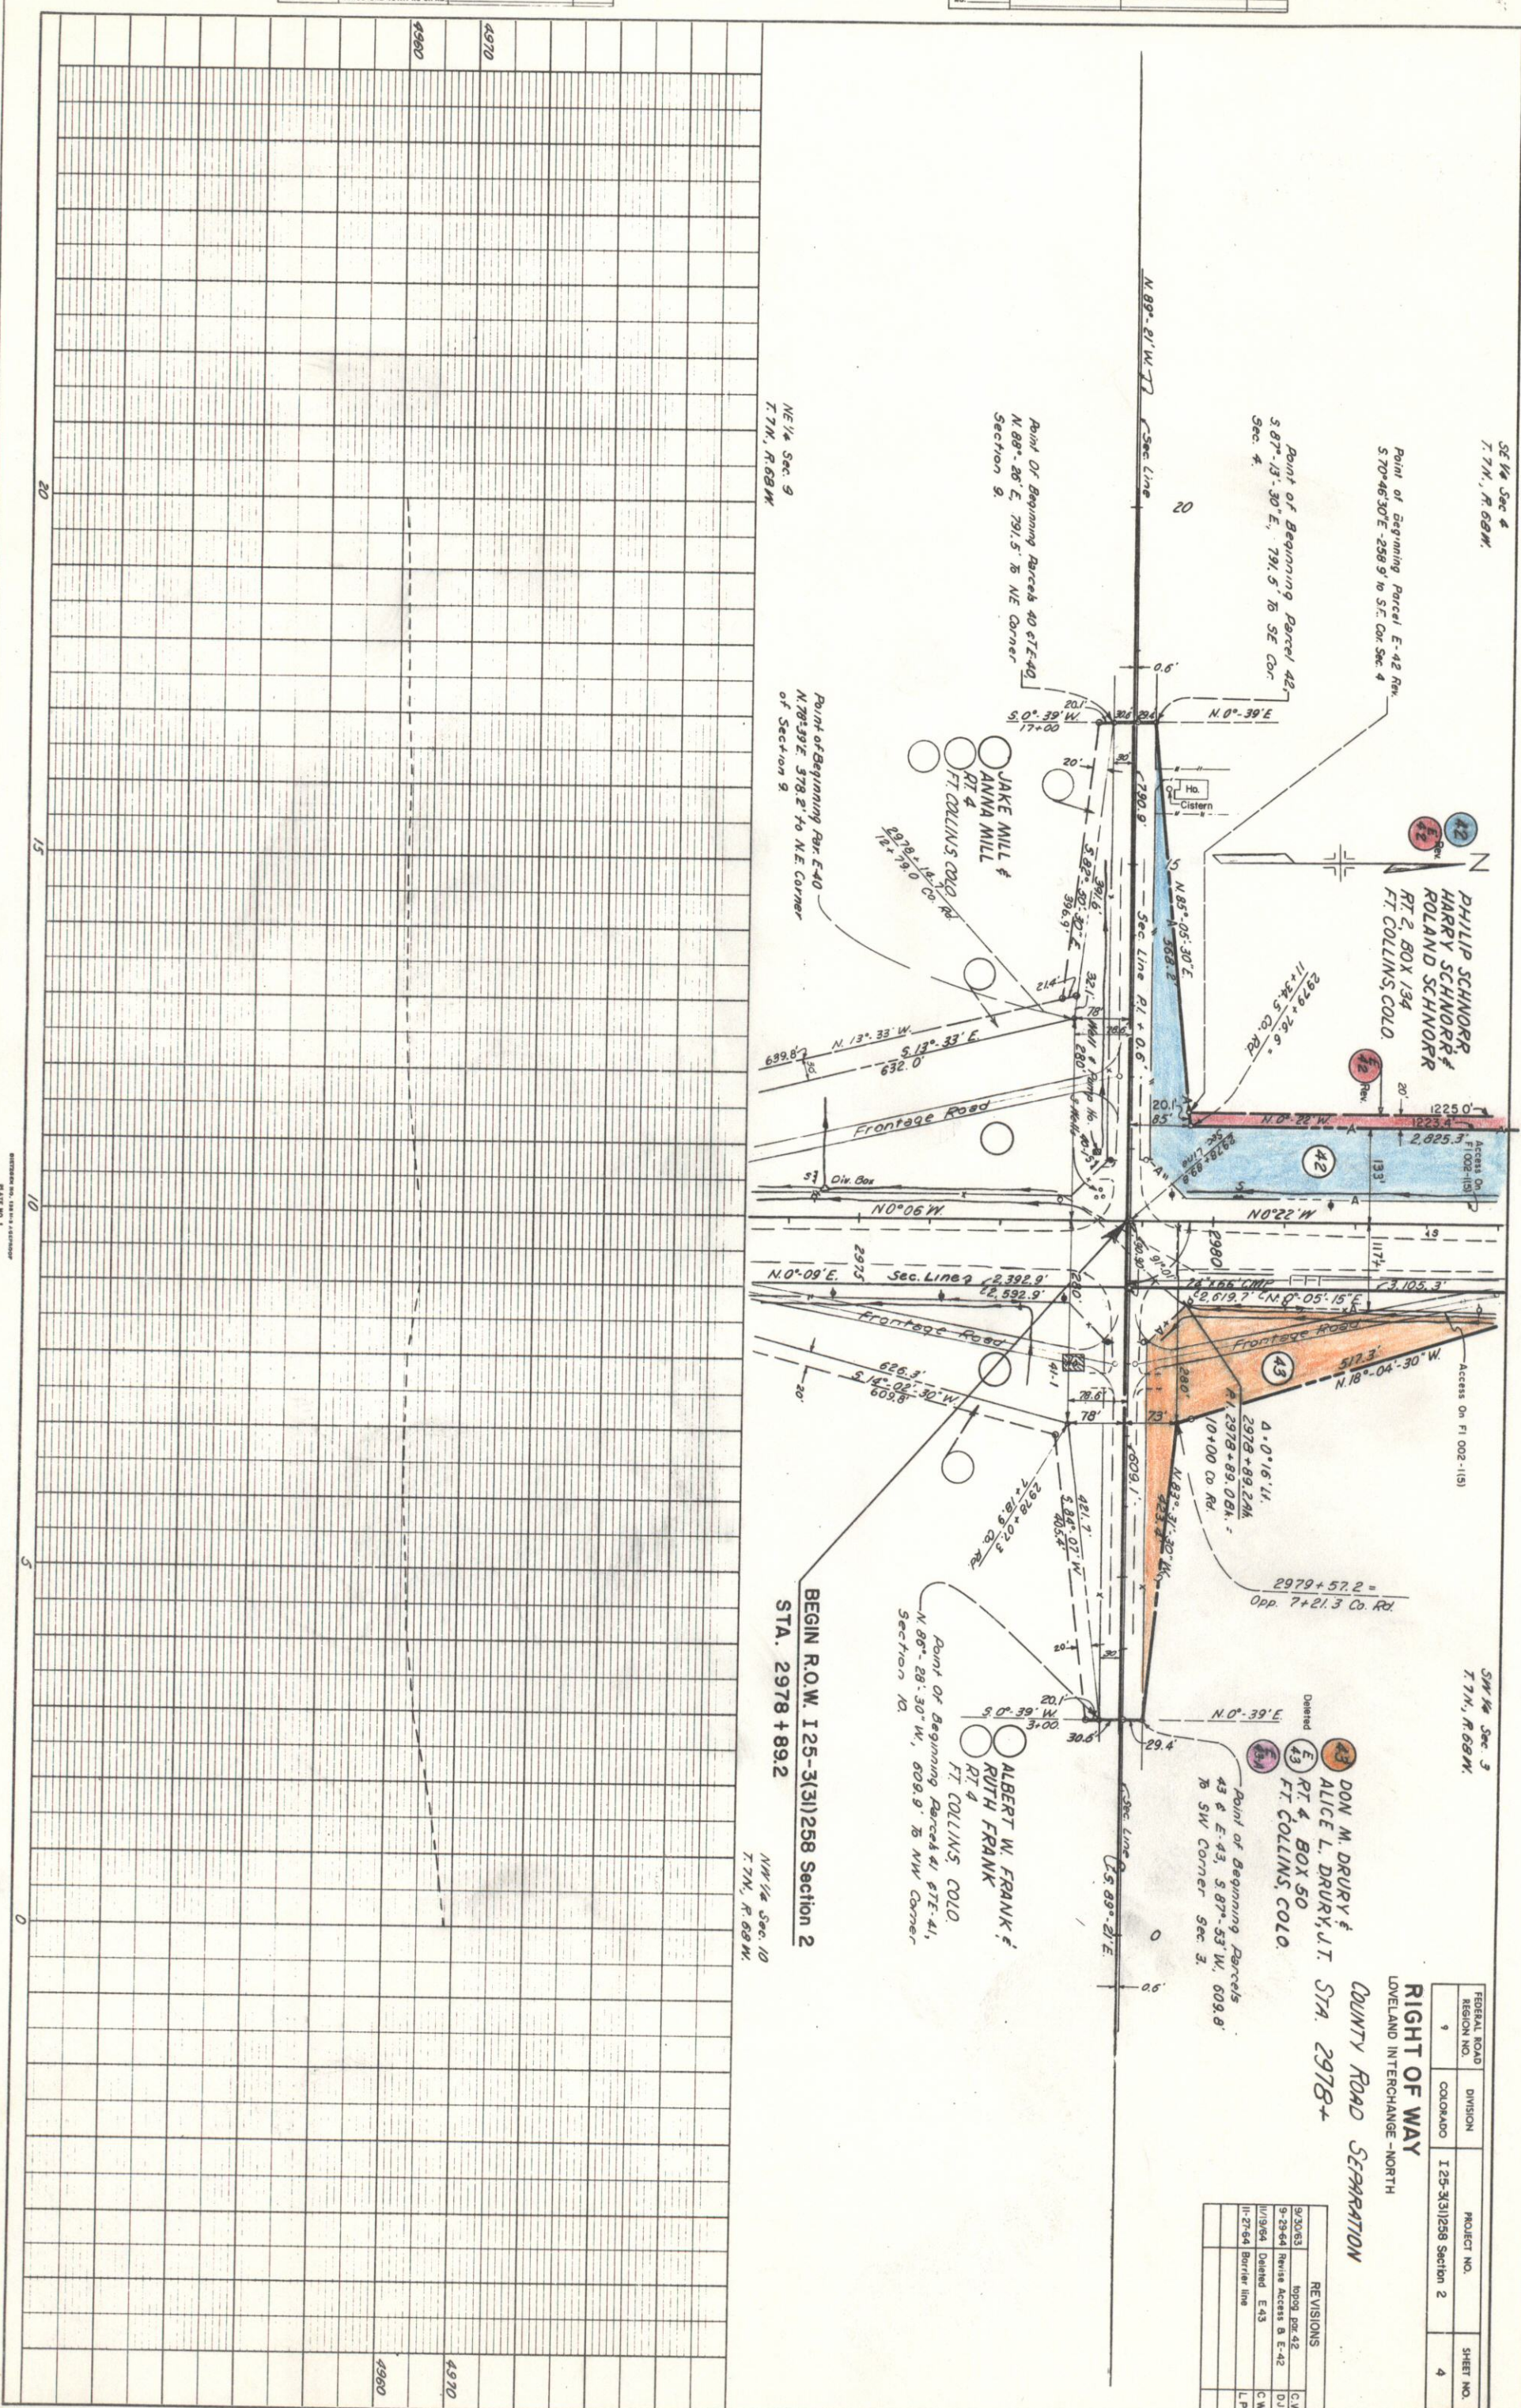

PHILIP SCHNORR
HARRY SCHNORR
PT. 2, BOX 314
FT. COLLINS, COLO.


THE LARIMER & WELD
IRRIGATION COMPANY
106 ELM,
EATON, COLO.

DREHER PICKLE CO.
PO BOX 46
FT. COLLINS, COLO.

RIGHT OF WAY
LOVELAND INTERCHANGE-NORTH


FEDERAL ROAD REGION NO.	DIVISION	PROJECT NO.	SHEET NO.
9	COLORADO	125-31(3)258 Section 2	5

REVISIONS	DATE	BY
7-15-64 45-Rev. E-48 Added	8/14	LP
9-9-64 E-43 Deleted		LP
9-29-64 Revise Access & E-42		DJF
11-27-64 Barrier lines, delete E-45		
8 add TE-45 Row		LP

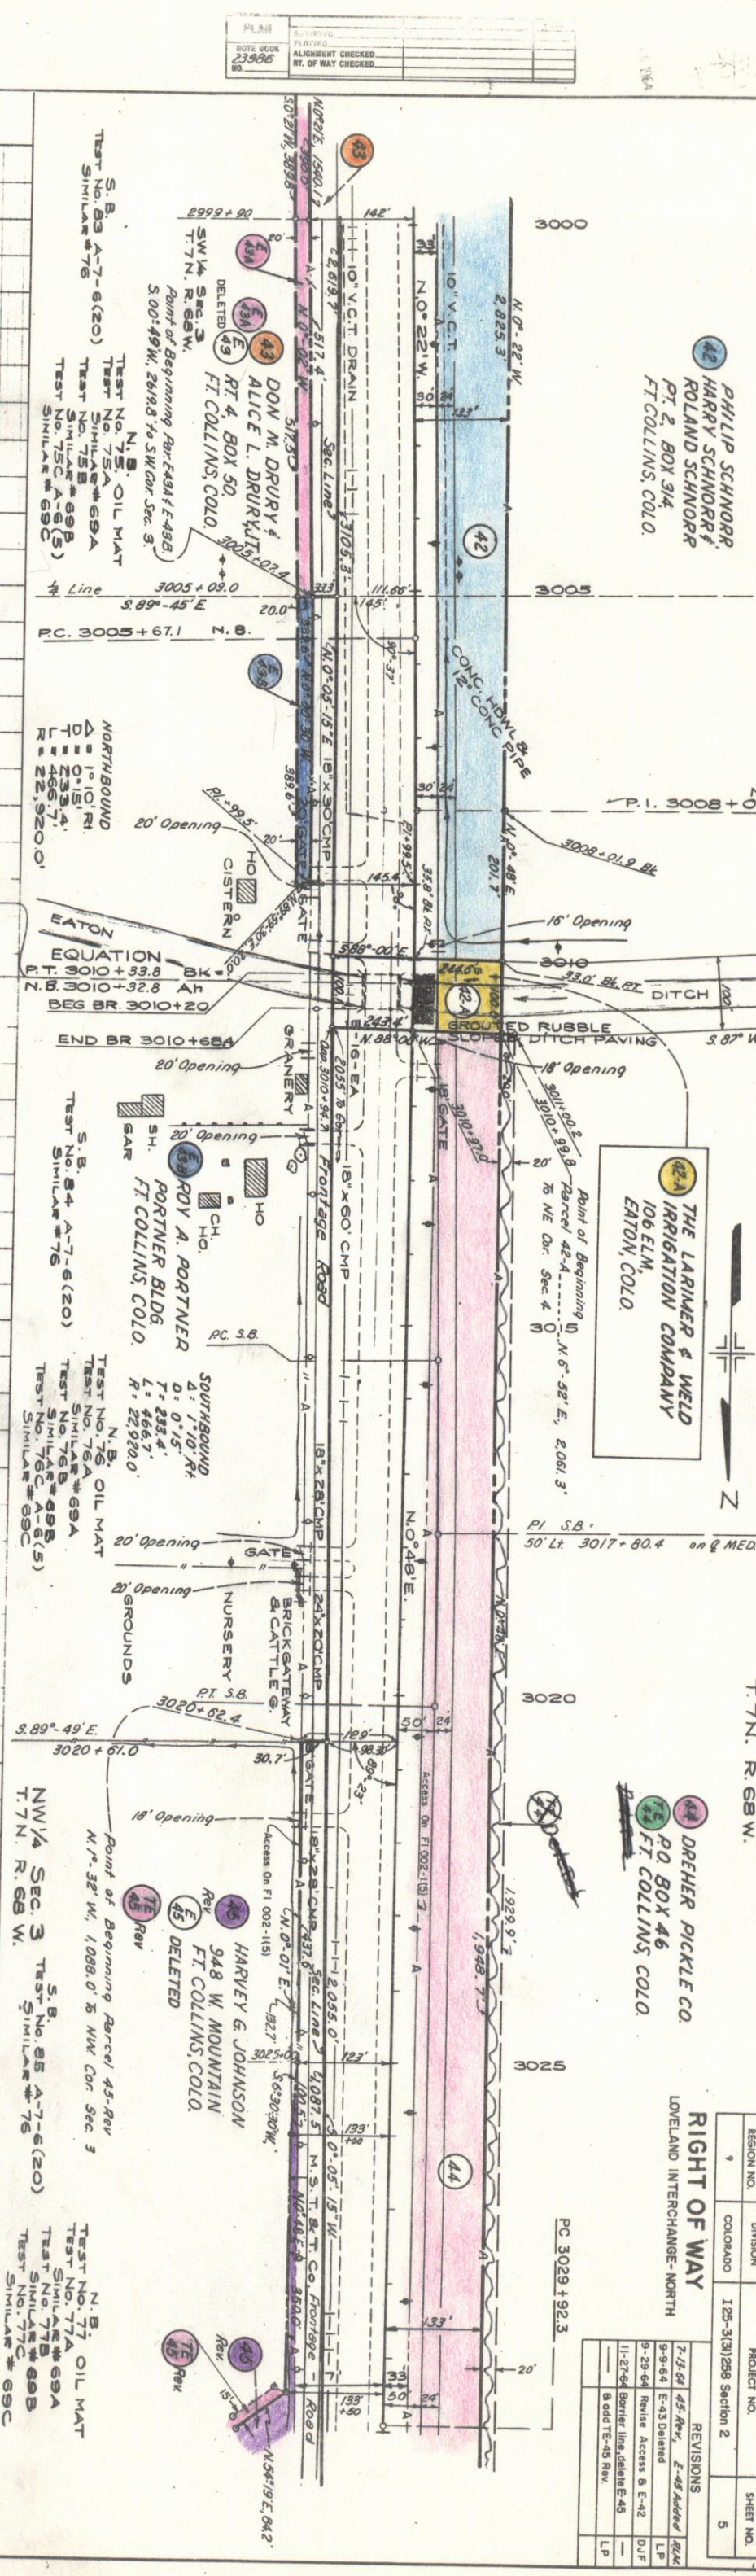

PROFILE	BY	DATE
SURVEYED		
PLOTTED		
GRADES CHECKED		
B. M. NOTED		
STRUCTURE NOTATIONS OK'D		

PLAN	BY	DATE
SURVEYED		
PLOTTED		
ALIGNMENT CHECKED		
RT. OF WAY CHECKED		

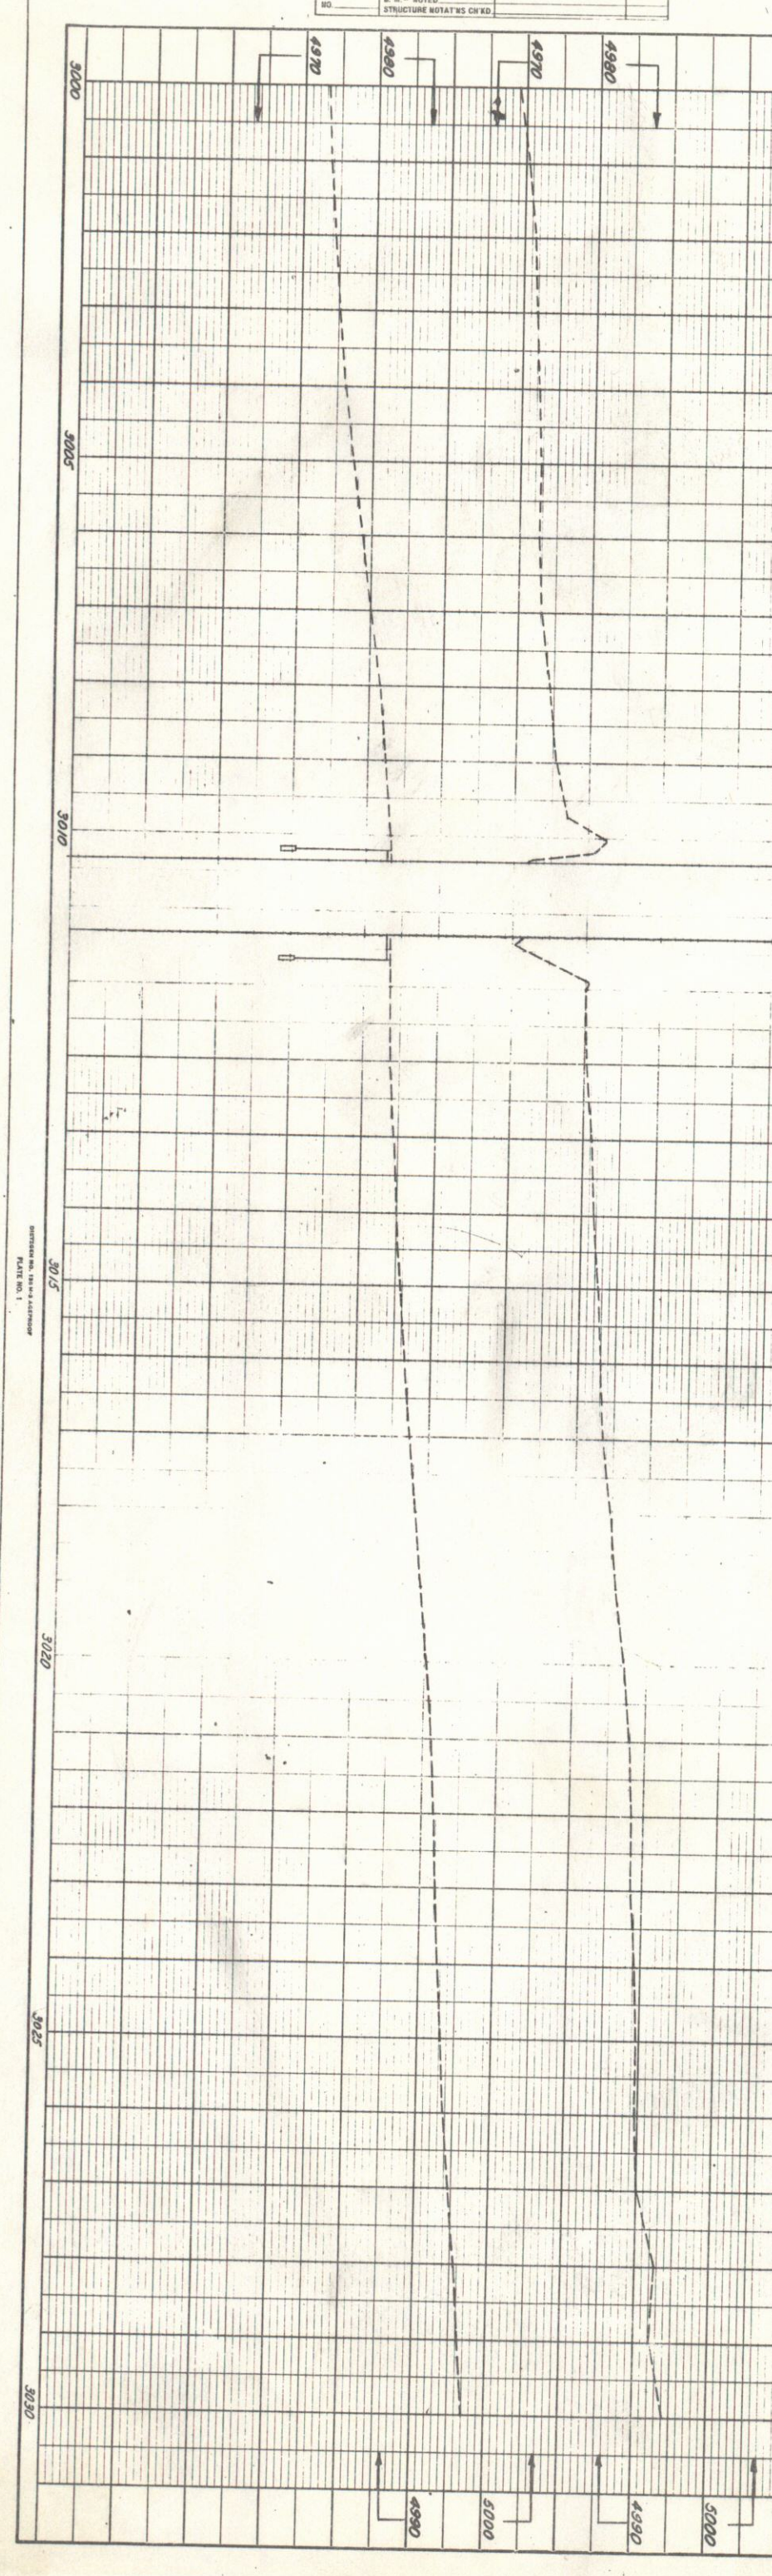

SE 1/4 Sec. 33
T. 8 N. R. 68 W.


3031 + 1 Reg'd Separation
(County Road over Interstate)

48 FRED C. KLUVER
REV 1527 MATHIEWS ST.
15 FT. COLLINS, COLO.

FEDERAL ROAD	DIVISION	PROJECT NO.	SHEET NO.
9	COLORADO	I-25-3(31)250 Section 2	6

LINDWOOD INC.

POINT OF BEGINNING
FOR TE-48 SITE-49
S. 89° 53' E. 224.7 TO
E. 4 CORNER SEC. 35

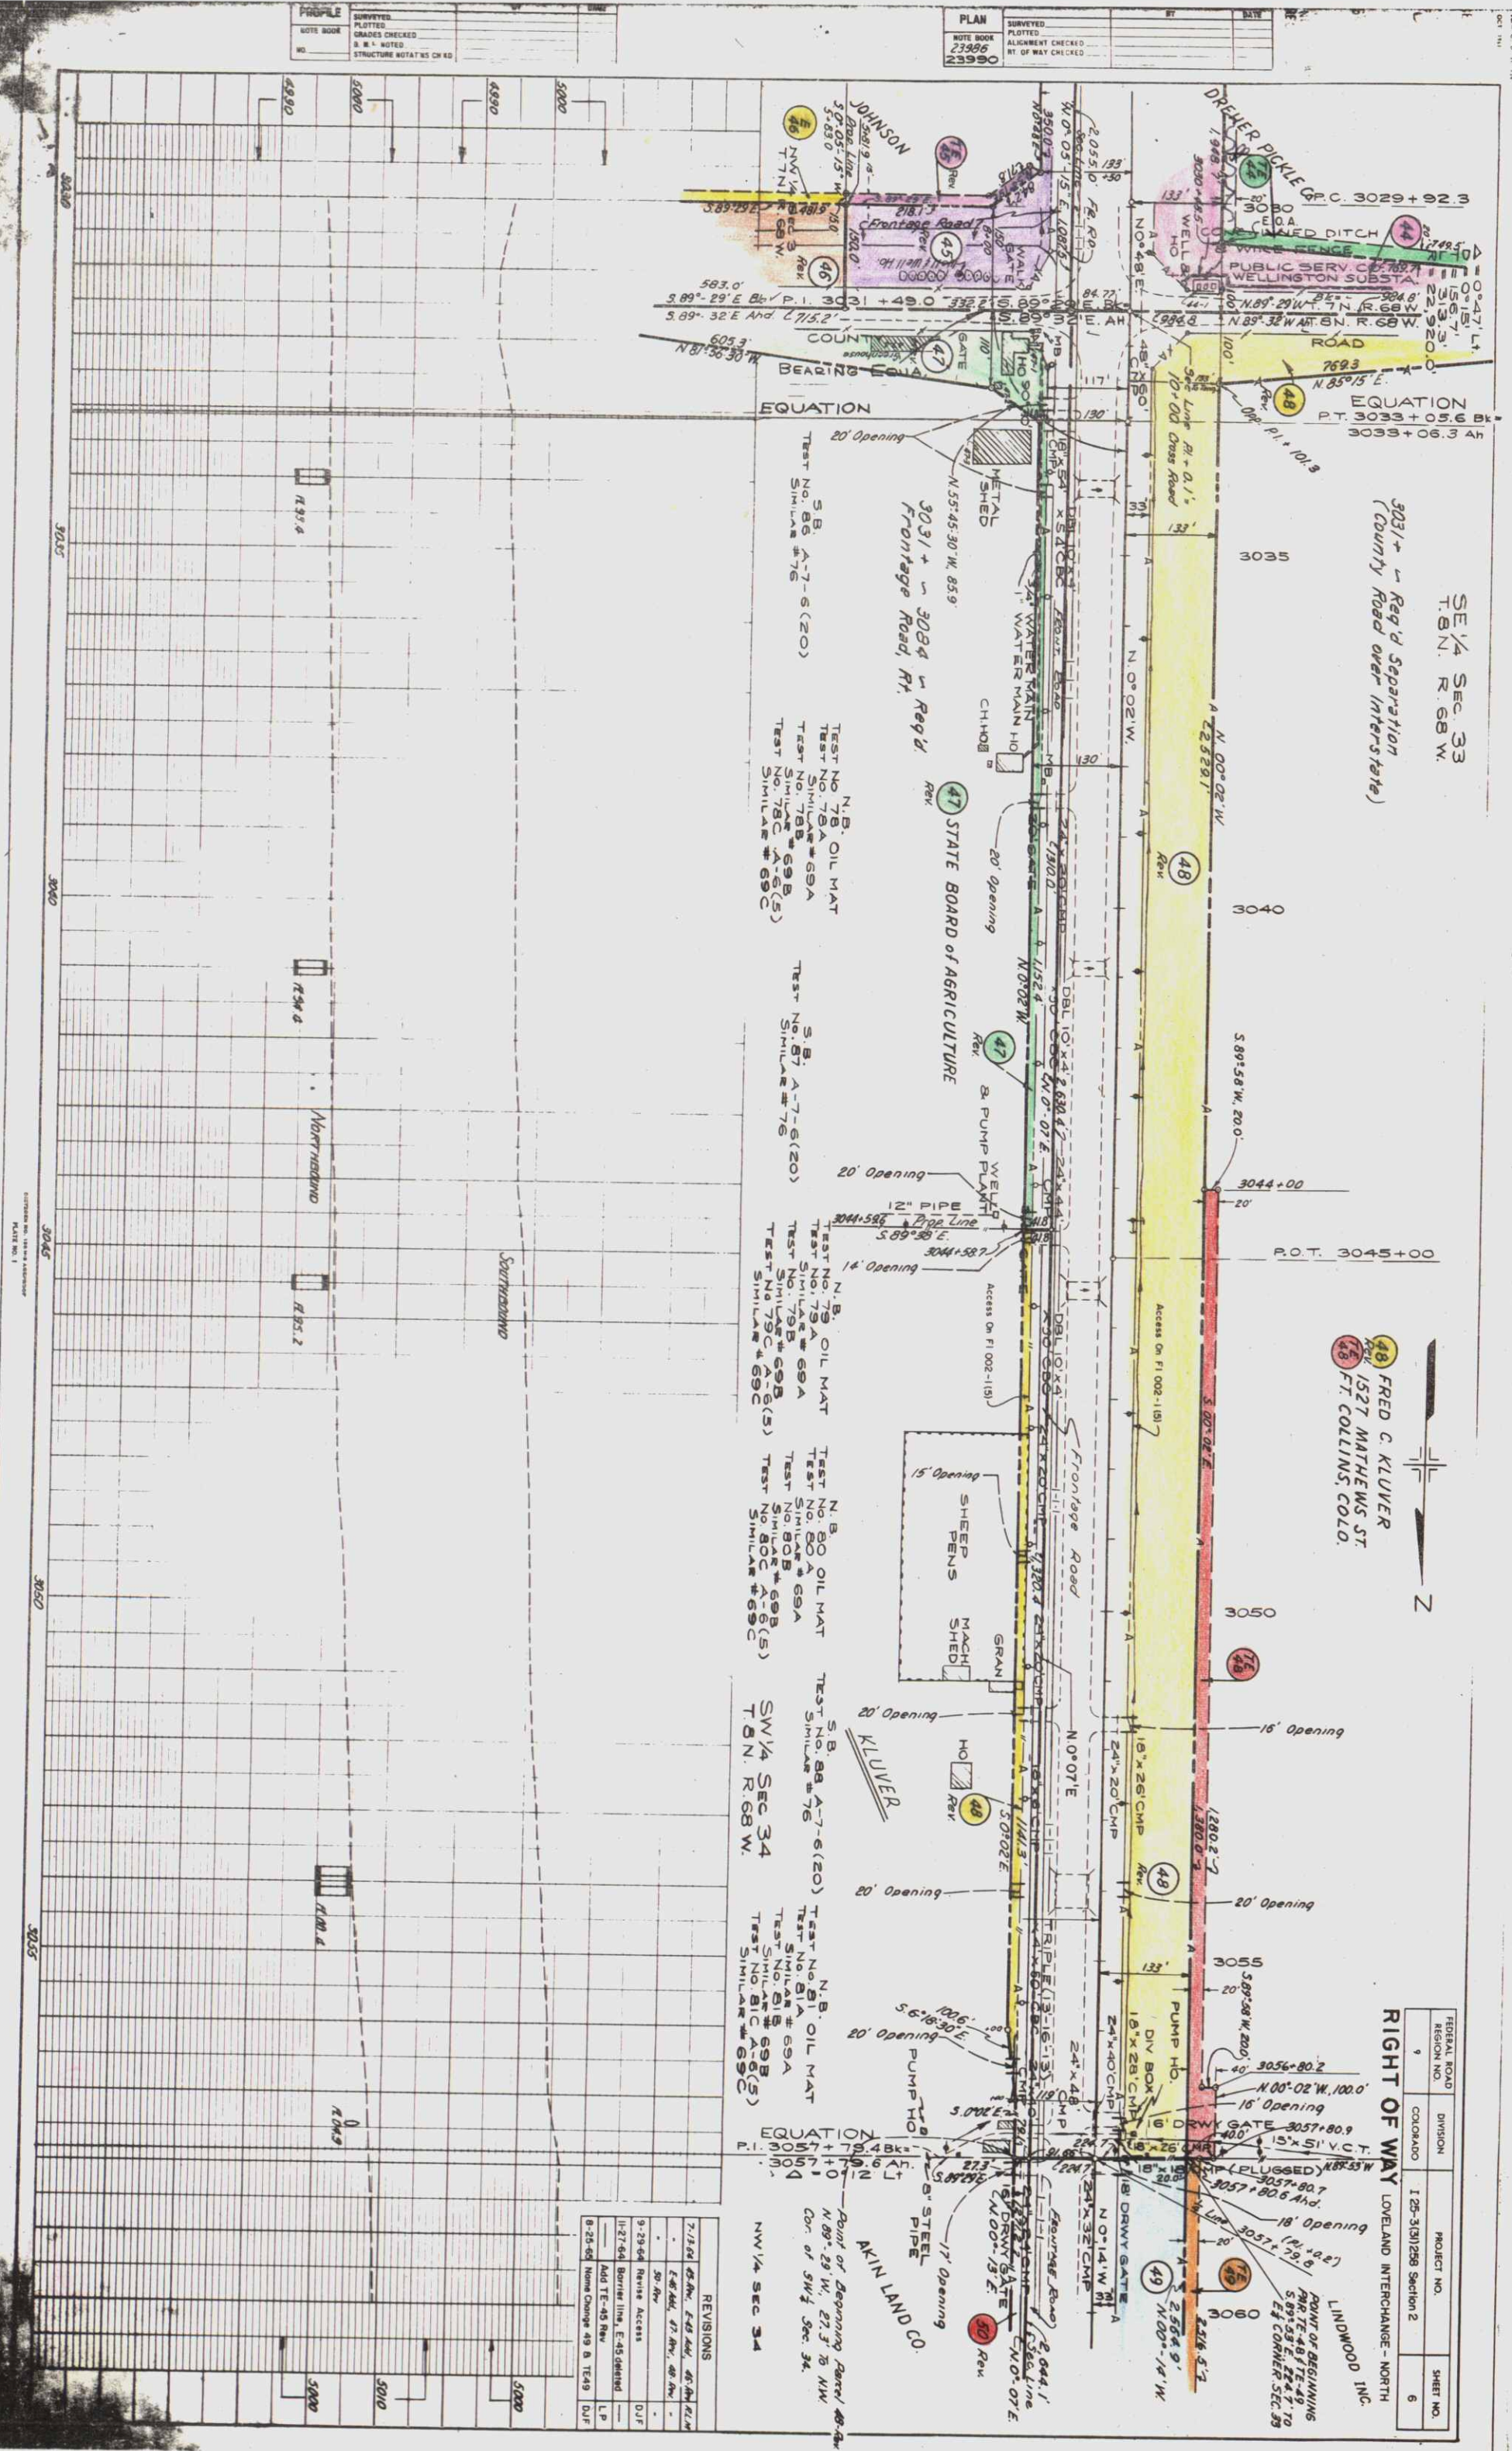

TEST NO. 78 OIL MAT
TEST NO. 78A #69A
TEST NO. 78B #69B
TEST NO. 78C #69C
SIMILAR #76

TEST NO. 79 OIL MAT
TEST NO. 79A #69A
TEST NO. 79B #69B
TEST NO. 79C #69C
SIMILAR #76

TEST NO. 80 OIL MAT
TEST NO. 80A #69A
TEST NO. 80B #69B
TEST NO. 80C #69C
SIMILAR #76

TEST NO. 81 OIL MAT
TEST NO. 81A #69A
TEST NO. 81B #69B
TEST NO. 81C #69C
SIMILAR #76

TEST NO. 82 OIL MAT
TEST NO. 82A #69A
TEST NO. 82B #69B
TEST NO. 82C #69C
SIMILAR #76

TEST NO. 83 OIL MAT
TEST NO. 83A #69A
TEST NO. 83B #69B
TEST NO. 83C #69C
SIMILAR #76

REVISIONS
7/12/64 (S. 89° 53' E. 224.7 TO E. 4 CORNER SEC. 35)
9-29-64 Revise Access
11-27-64 Barrier line, E. 45 cleared
Add TE-48 Rev
8-25-64 Name Change 48 to TE-49

PLEASE DO NOT TOUCH

PLEASE DO NOT

SE 1/4 Sec. 33
T. 8 N., R. 68 W.

SW 1/4 Sec. 34
T. 8 N., R. 68 W.

FEDERAL ROAD REGION NO.	DIVISION	PROJECT NO.	SHEET NO.
9	COLORADO	I-25-3(31)256 Section 2	7

RIGHT OF WAY
LOVELAND INTERCHANGE-NORTH

COUNTY ROAD SEPARATION
STA. 3031+

48 FRED C. KLUVER
REV. 1527 MATHEWS
FT. COLLINS, COLO.

MAINLINE
D = 0° 47' 14"
D = 0° 15'
T = 156.7'
L = 319.3'
R = 22,920'

Point of Beginning Parcel 48-Rev
S. 89° 32' E., 984.8 to SE Corner Sec. 33

Point of Beginning Parcel 47-Rev
N. 89° 32' W., 715.2 to SW Corner Sec. 34

Point of Beginning Parcel 46-Rev & E-46
N. 87° 36' 30" W., 915.7 to NW Corner Sec. 3

Point of Beginning
Parcel 44 & TE-44,
N. 88° 46' 30" E., 985.3 to
NE Corner Sec. 4.

NE 1/4 Sec. 4
T. 7 N., R. 68 W.

NW 1/4 Sec. 3
T. 7 N., R. 68 W.


43 HARVEY G. JOHNSON
REV. 948 W. MOUNTAIN
FT. COLLINS, COLO.

46 GAME & FISH COMMISSION
REV. OF THE STATE OF COLO.

REVISIONS
7-15-64 45-Rev, E-45, 46-Rev, 46-Rev, 47-Rev
9-29-64 Revise Access
11-27-64 Revise Line, Delete E-45
9-24-65 Rev. 45 Rev.
LP


PROFILE	NOTES
NOTE BOOK	FLATTED
NO. 1241	GRADES CHECKED
	N. & W. NOTES
	STRUCTURE NOTATIONS CHECKED

PROFILE	NOTES
NOTE BOOK	FLATTED
NO. 1241	GRADES CHECKED
	N. & W. NOTES
	STRUCTURE NOTATIONS CHECKED

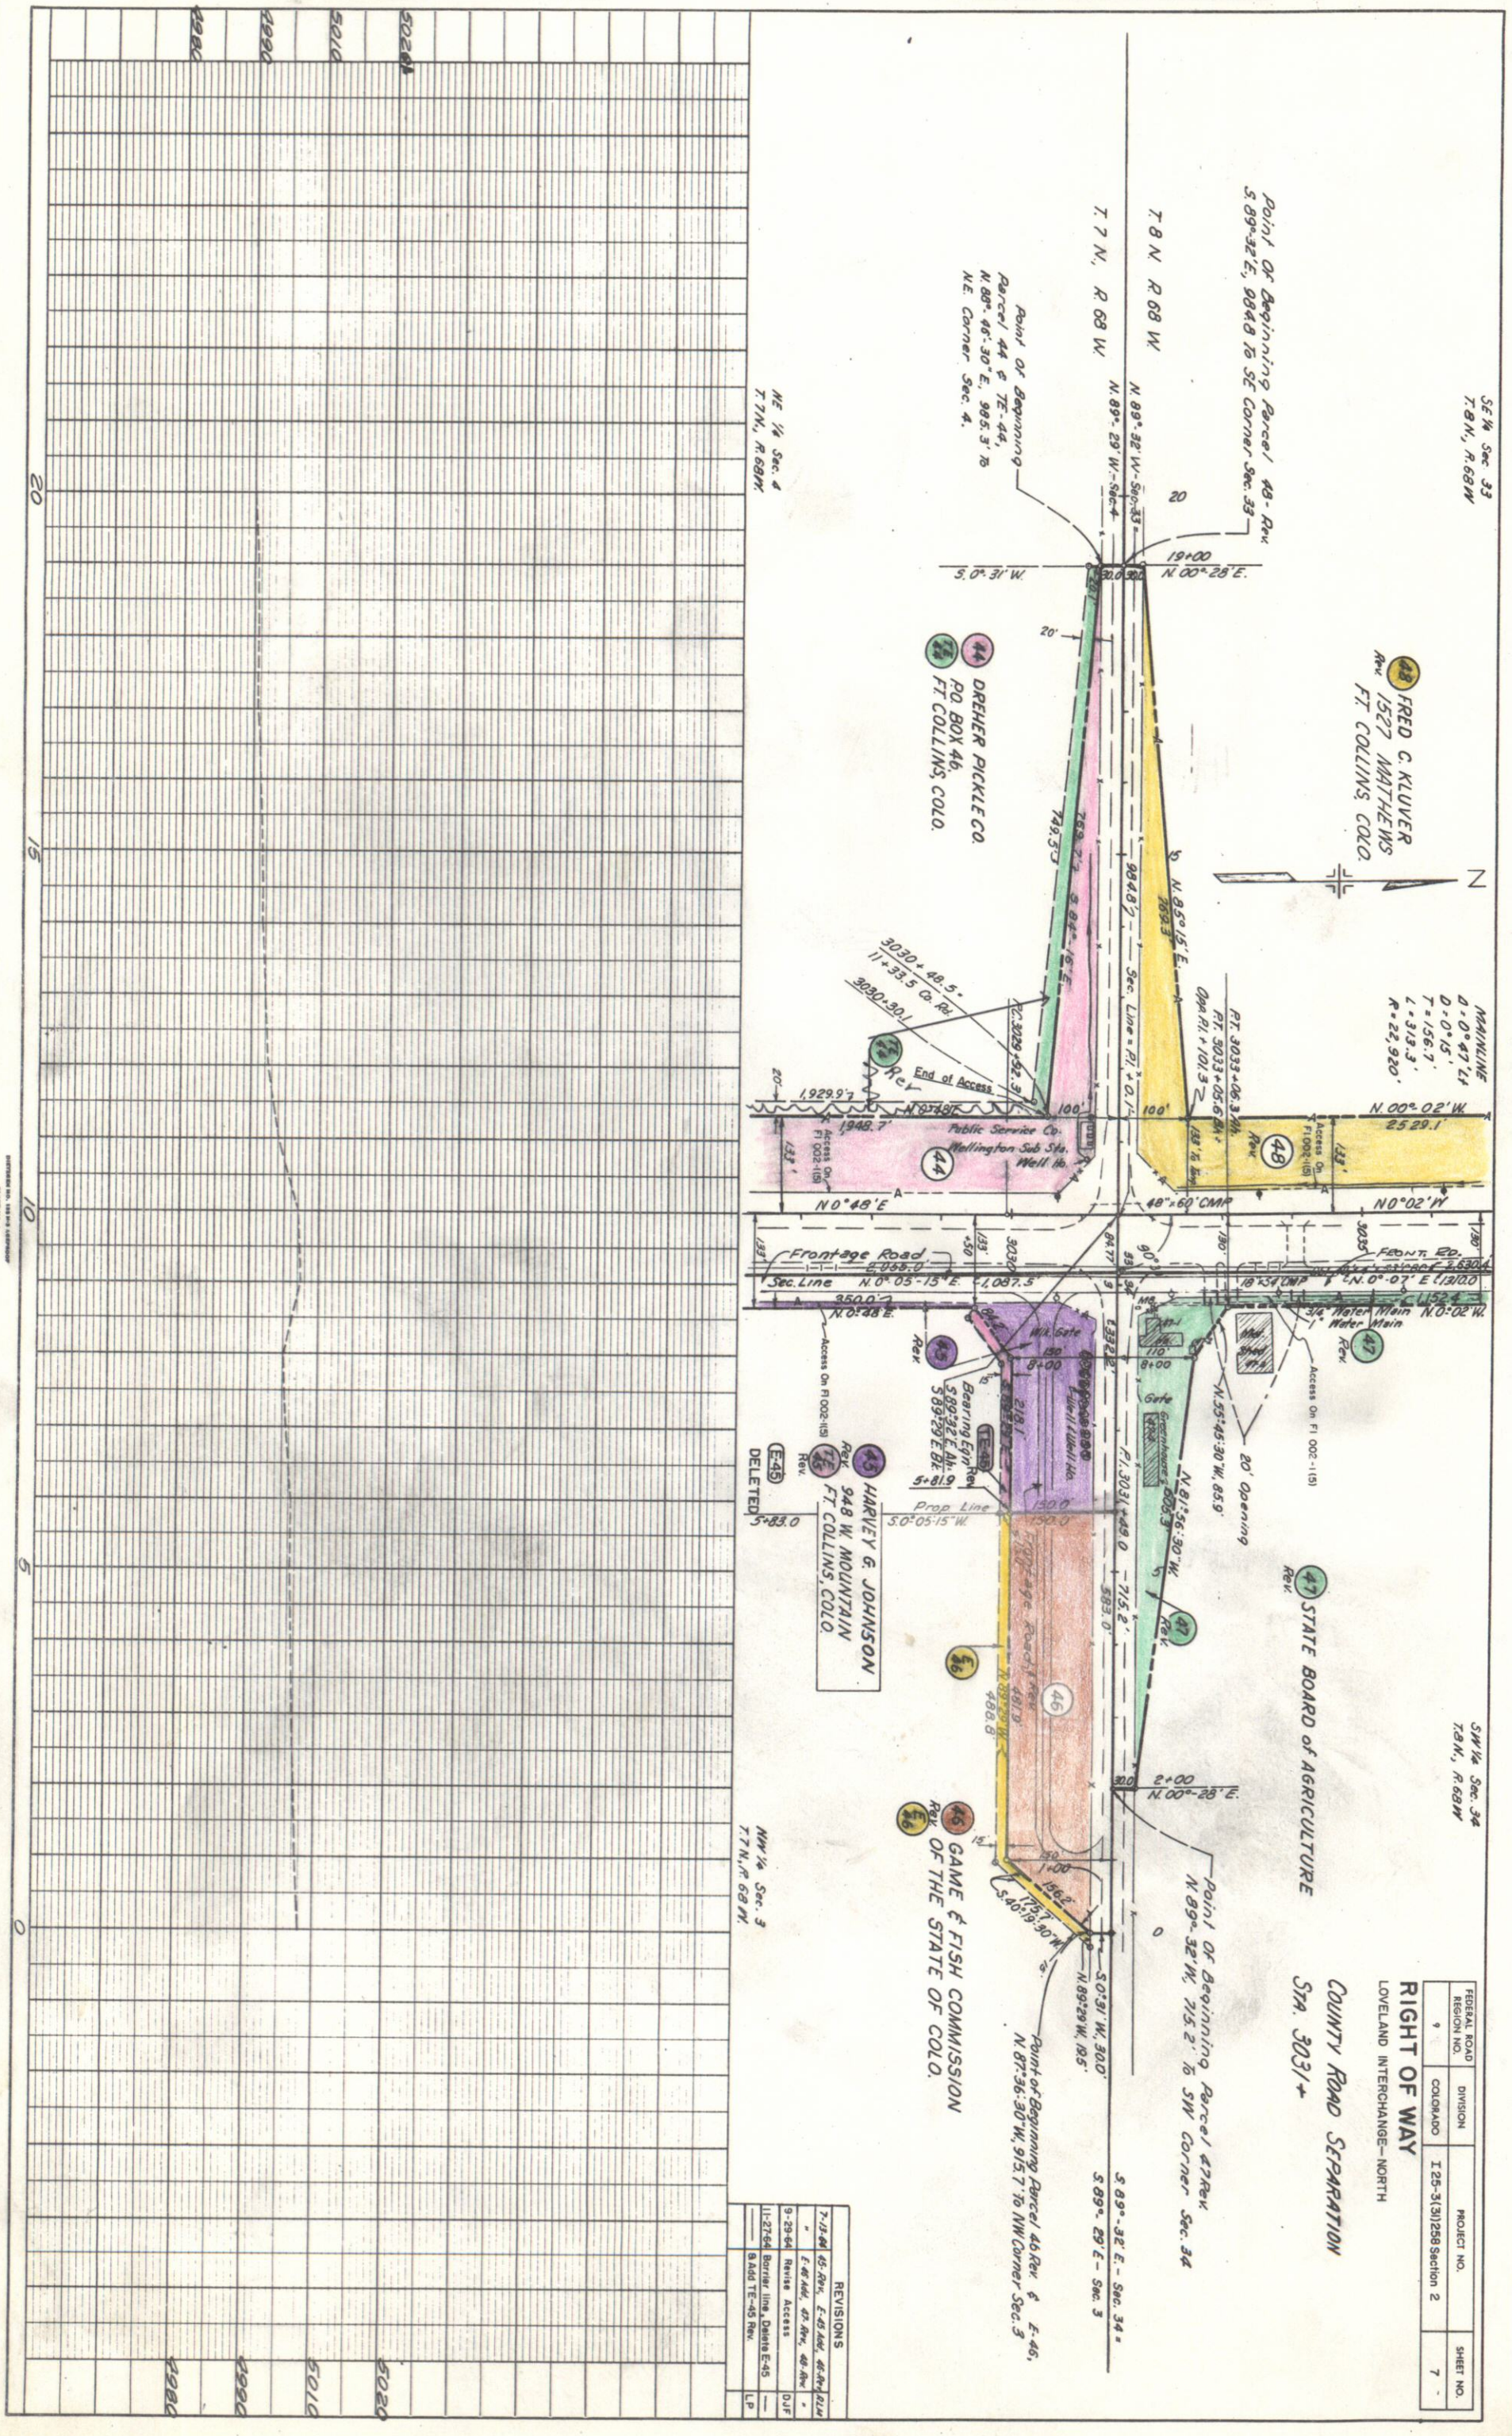

PLEASE DO NOT TRIM

PROFILE	SURVEYED		
	PLATTED		
	GRADES CHECKED		
	R. & R. NOTED		
	STRUCTURE NOTATIONS CHECKED		
NOTE BOOK			
NO.			

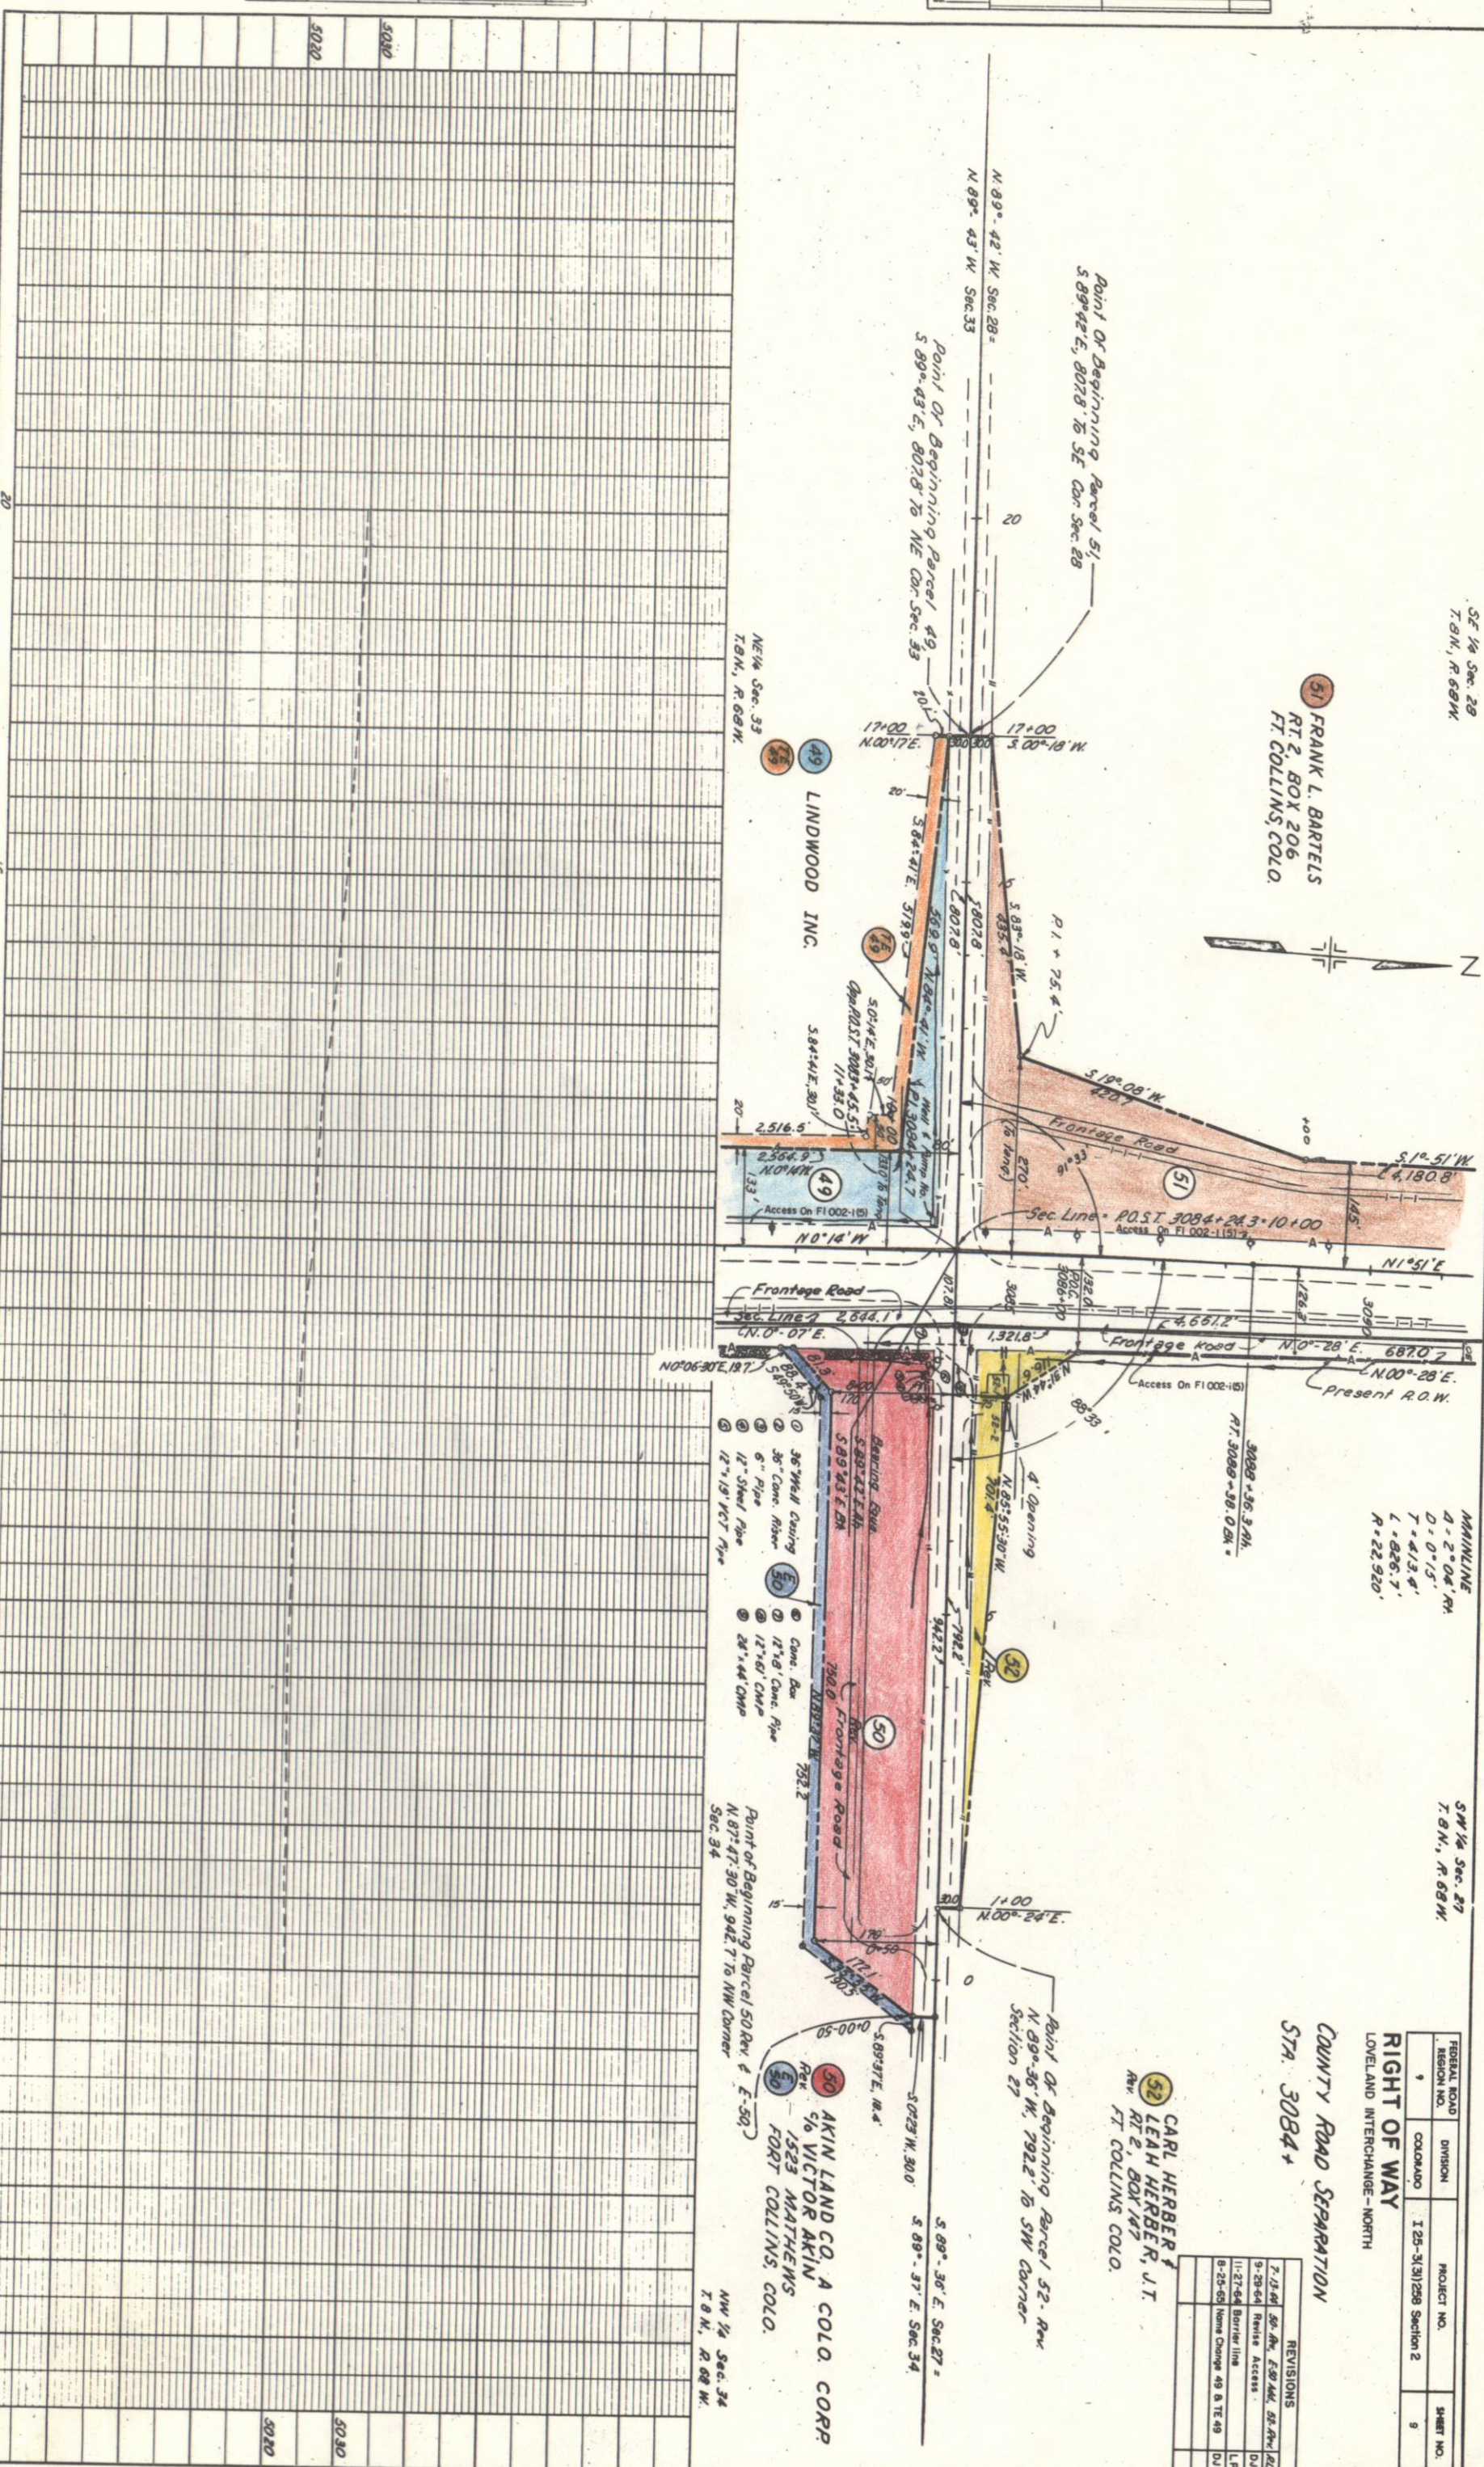


NE 1/4 Sec 28
T. 8 N. R. 68 W.


RIGHT OF WAY

LOVELAND INTERCHANGE - NORTH


201/000 SECTION 2	10
-------------------	----

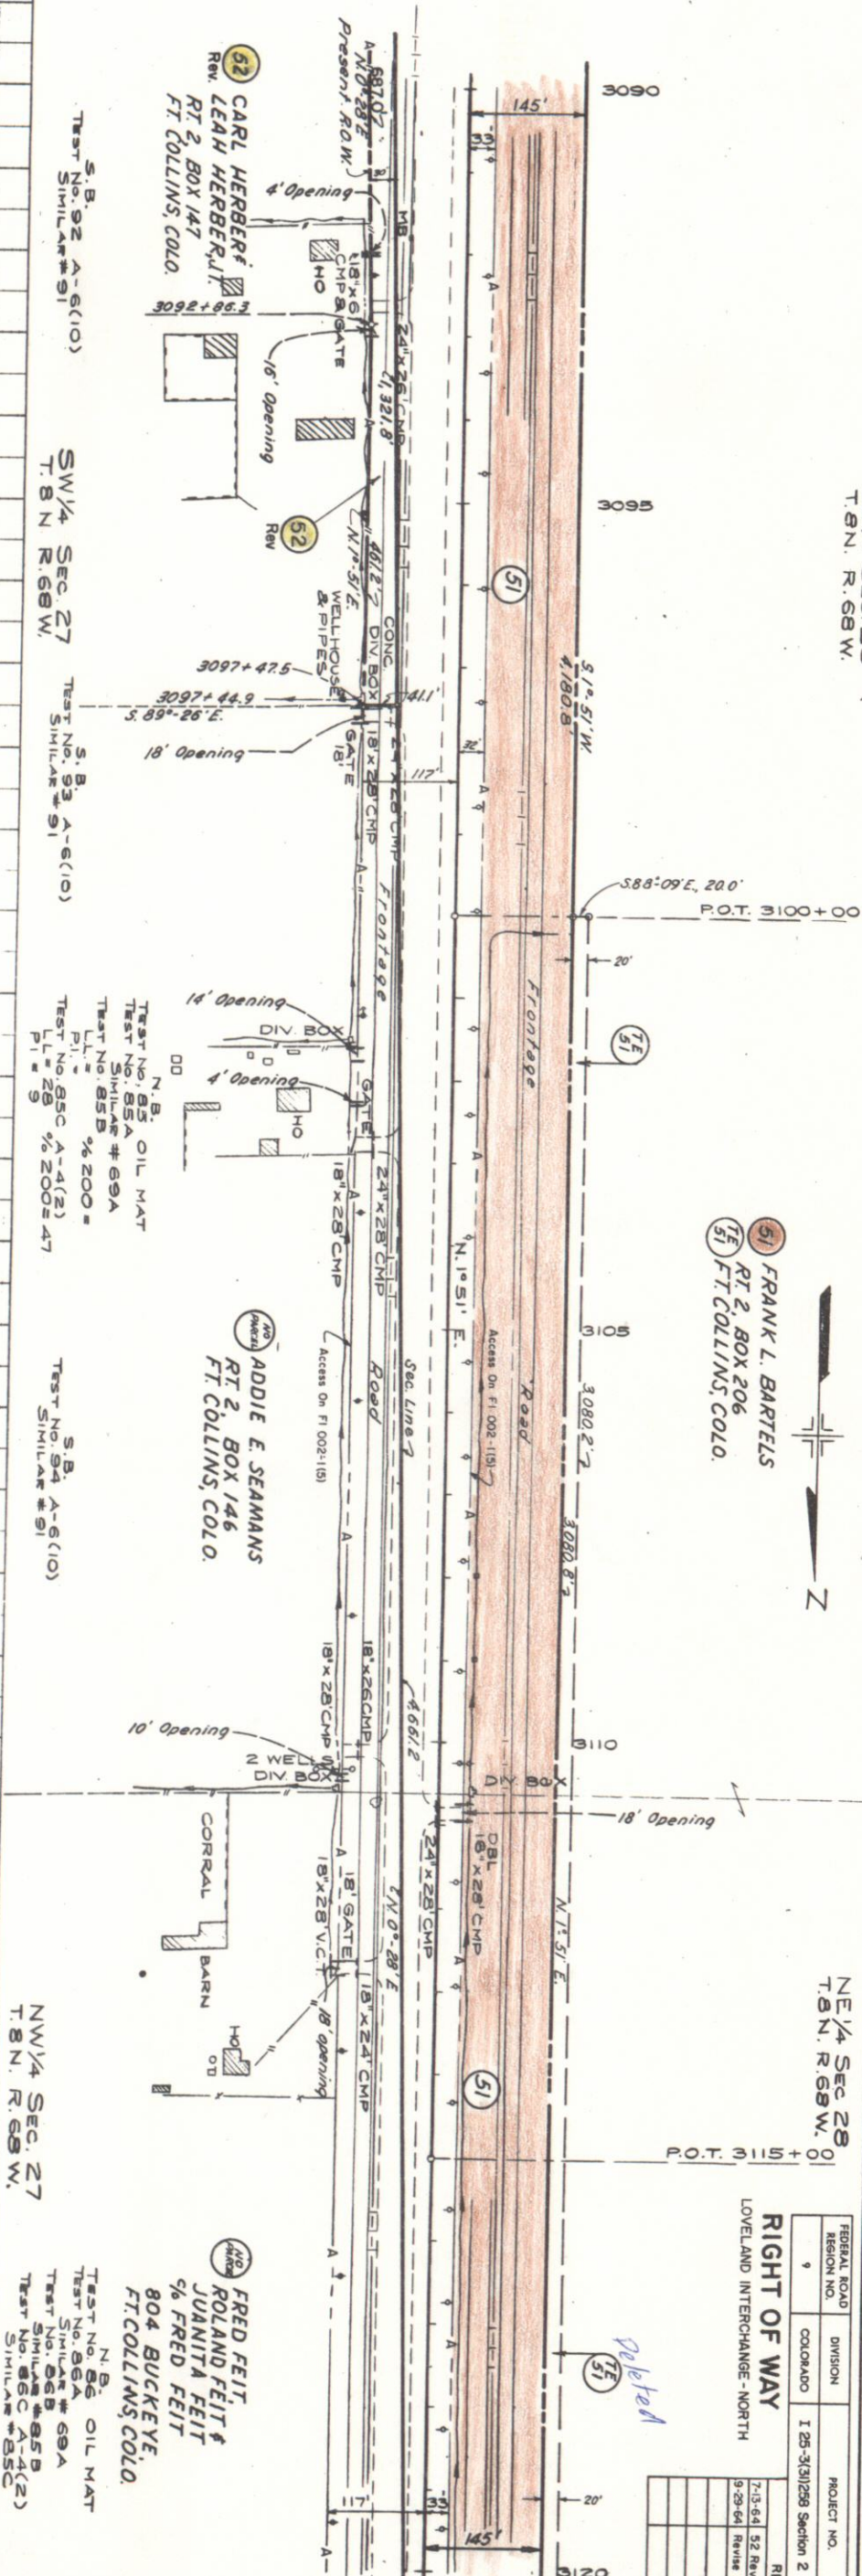

PROFILE		BY	DATE
NOTE BOOK	SURVEYED		
	PLOTTED		
	GRADES CHECKED		
NO.	S. M. & NOTES		
	STRUCTURE NOTES CHECKED		

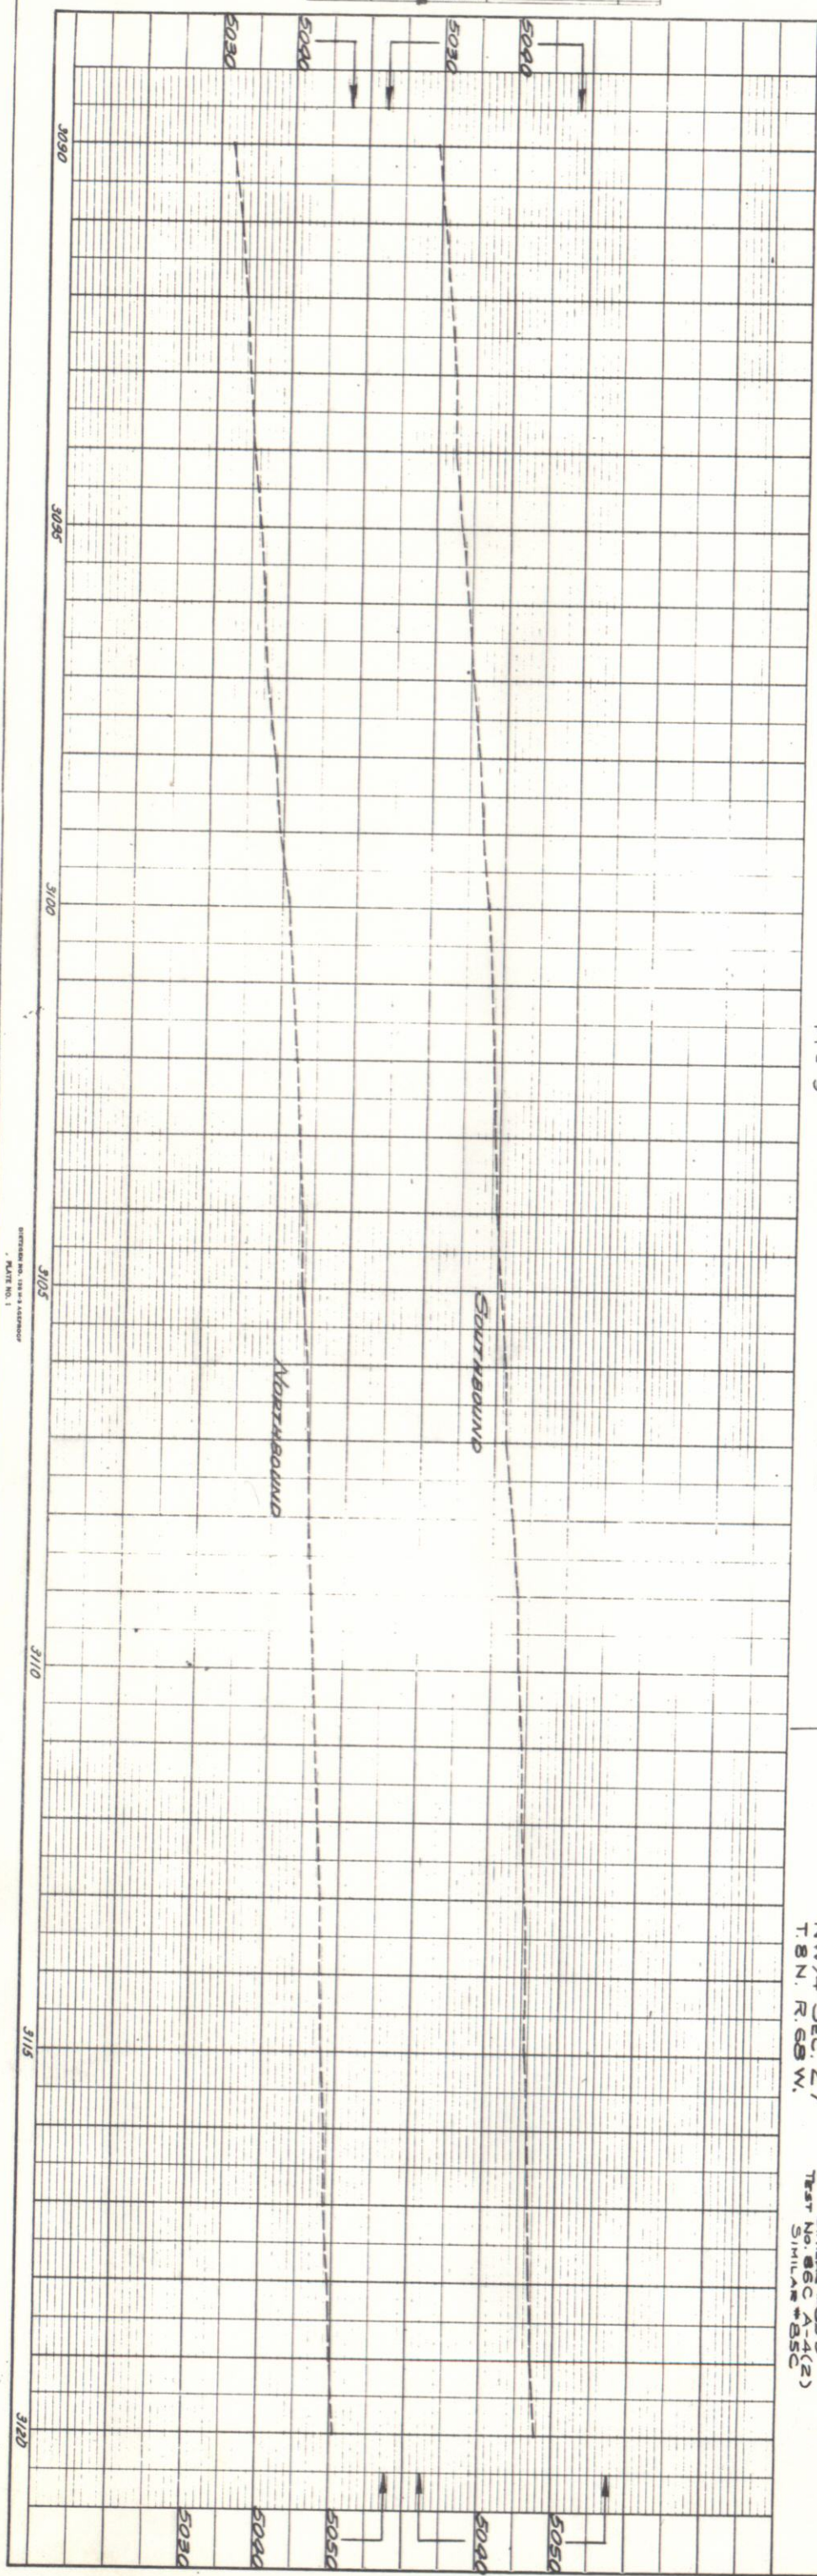


PEOPLE	ST	DATE
NOTES	REVIEWED	
	PLAYED	
	GRADES CHECKED	
	A. M. - NOTED	

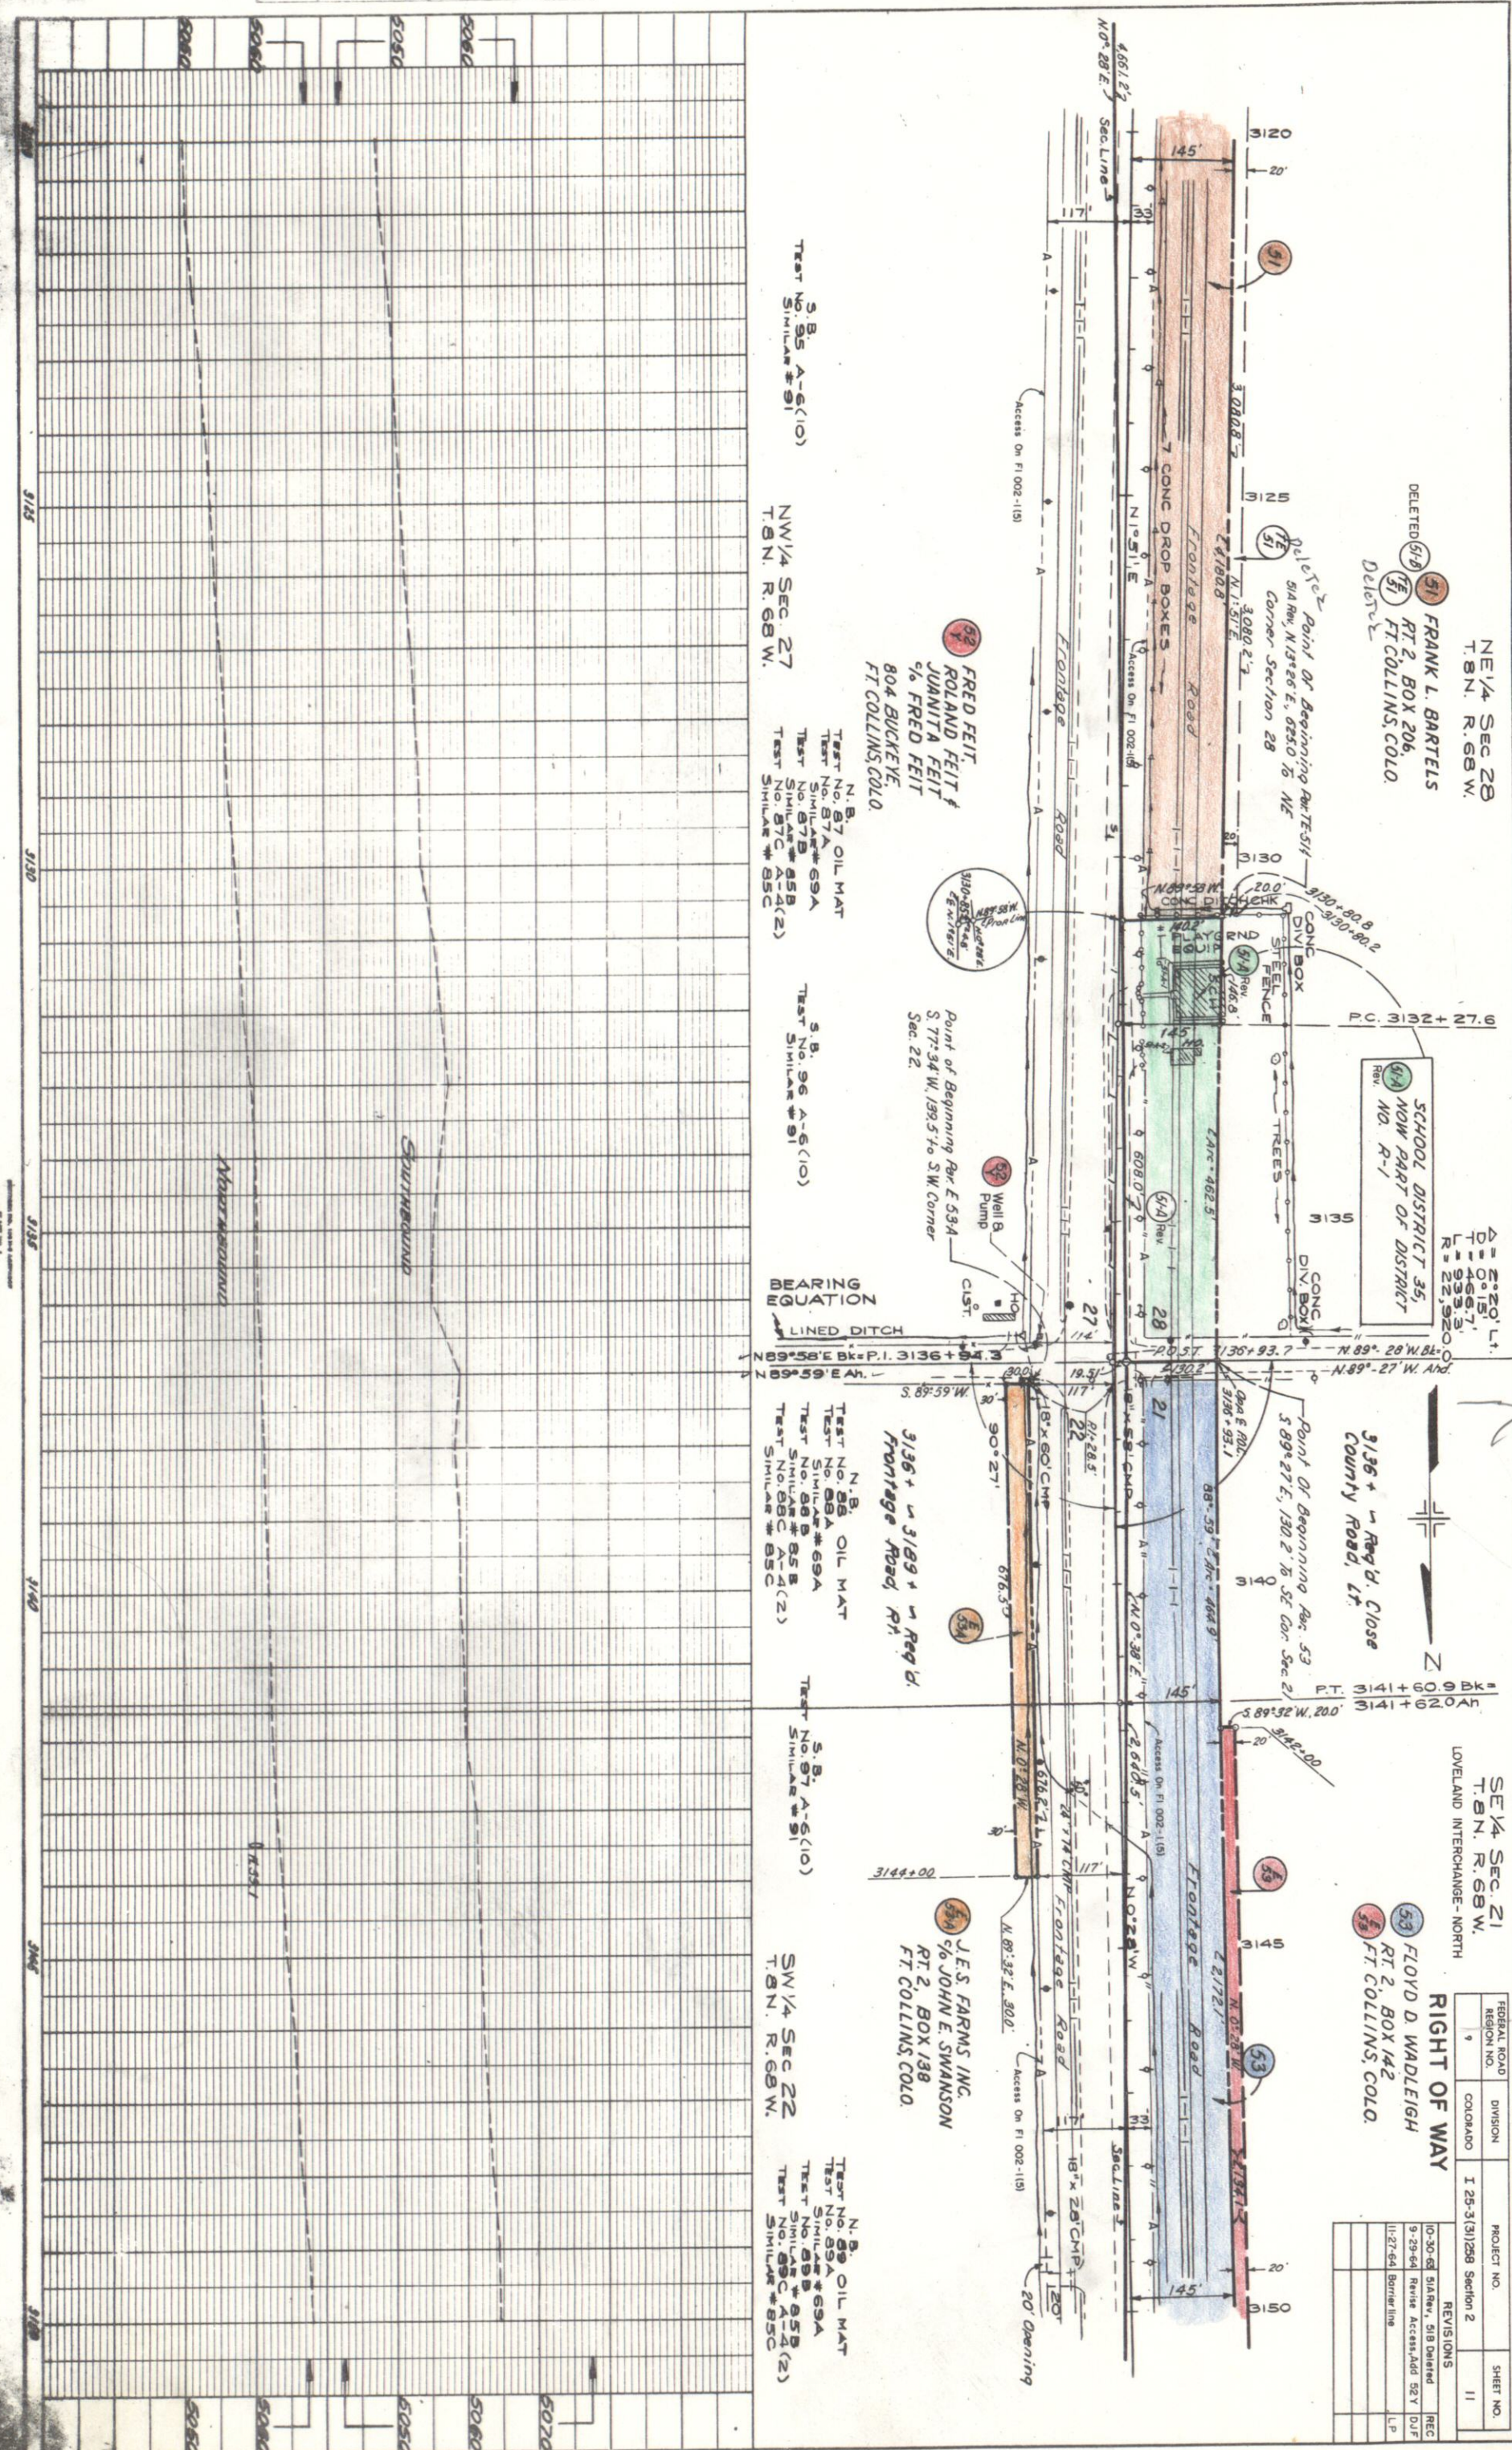


3084 to 3189

3084 to 3189

3084 to 3189

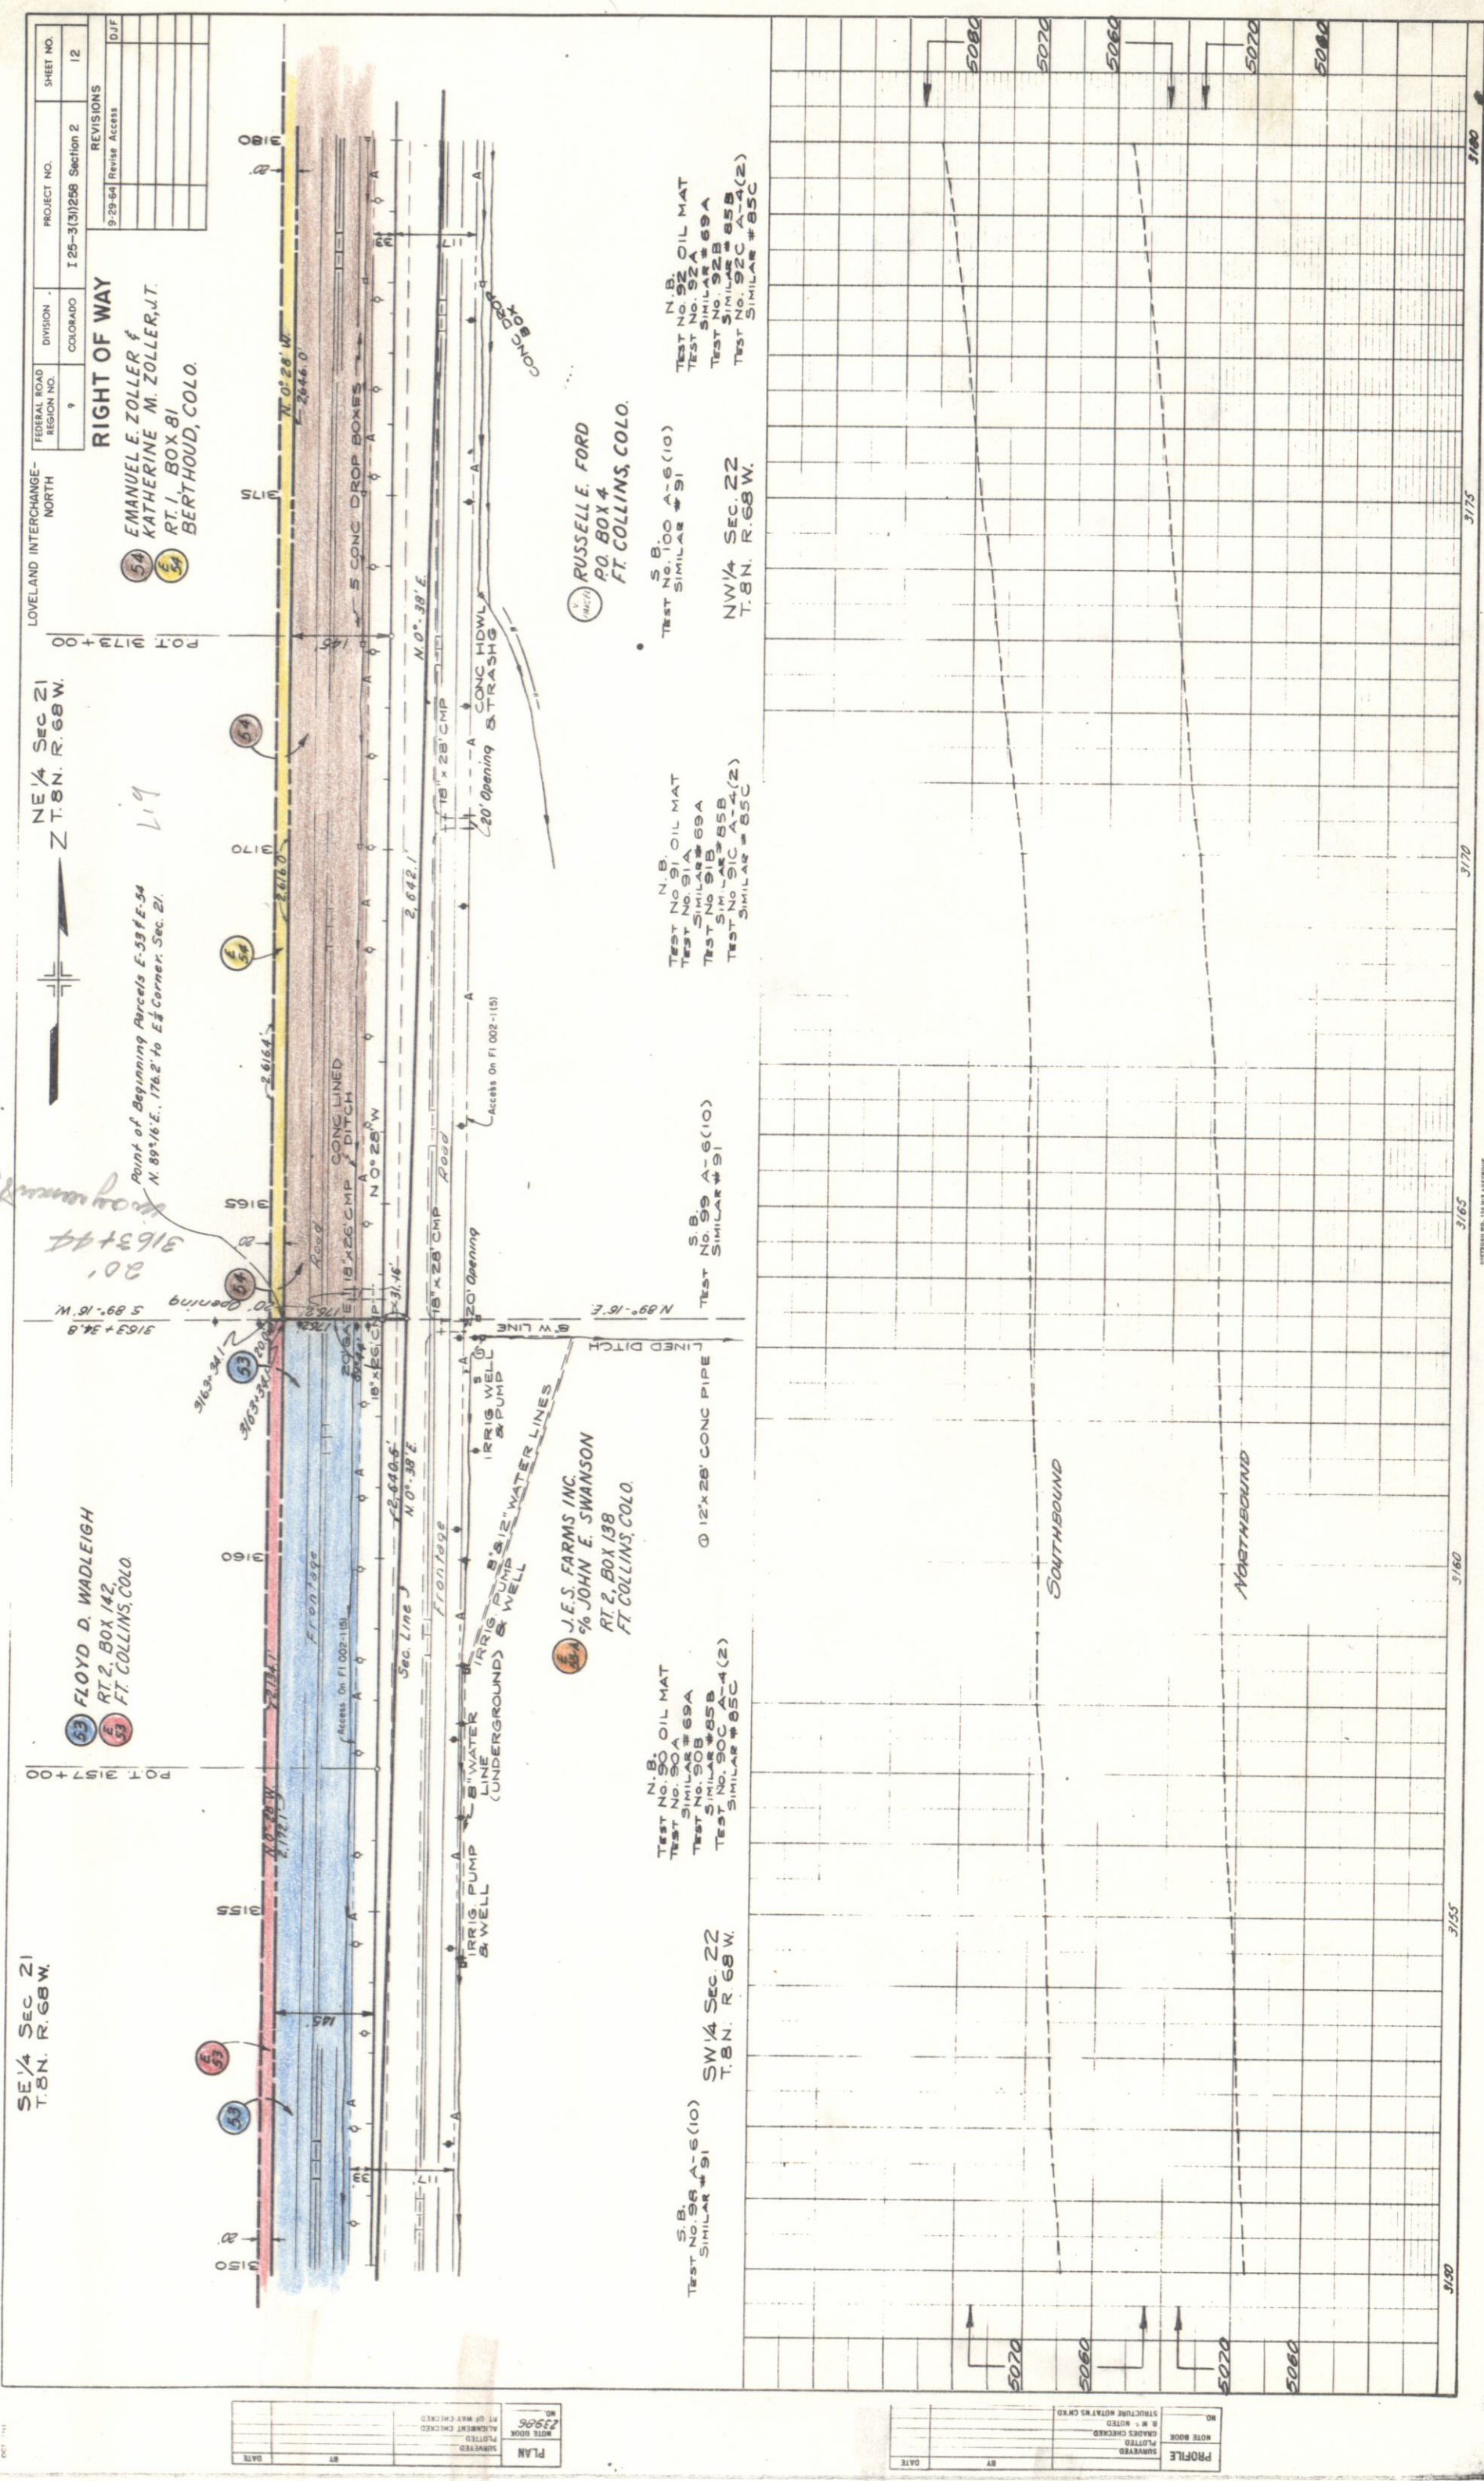

PROFILE	SURVEYED	BY	DATE
NOTE BOOK	PLOTTED		
	GRADE CHECKED		
NO	DRAWN		
	STRUCTURE NOTATION CHECKED		

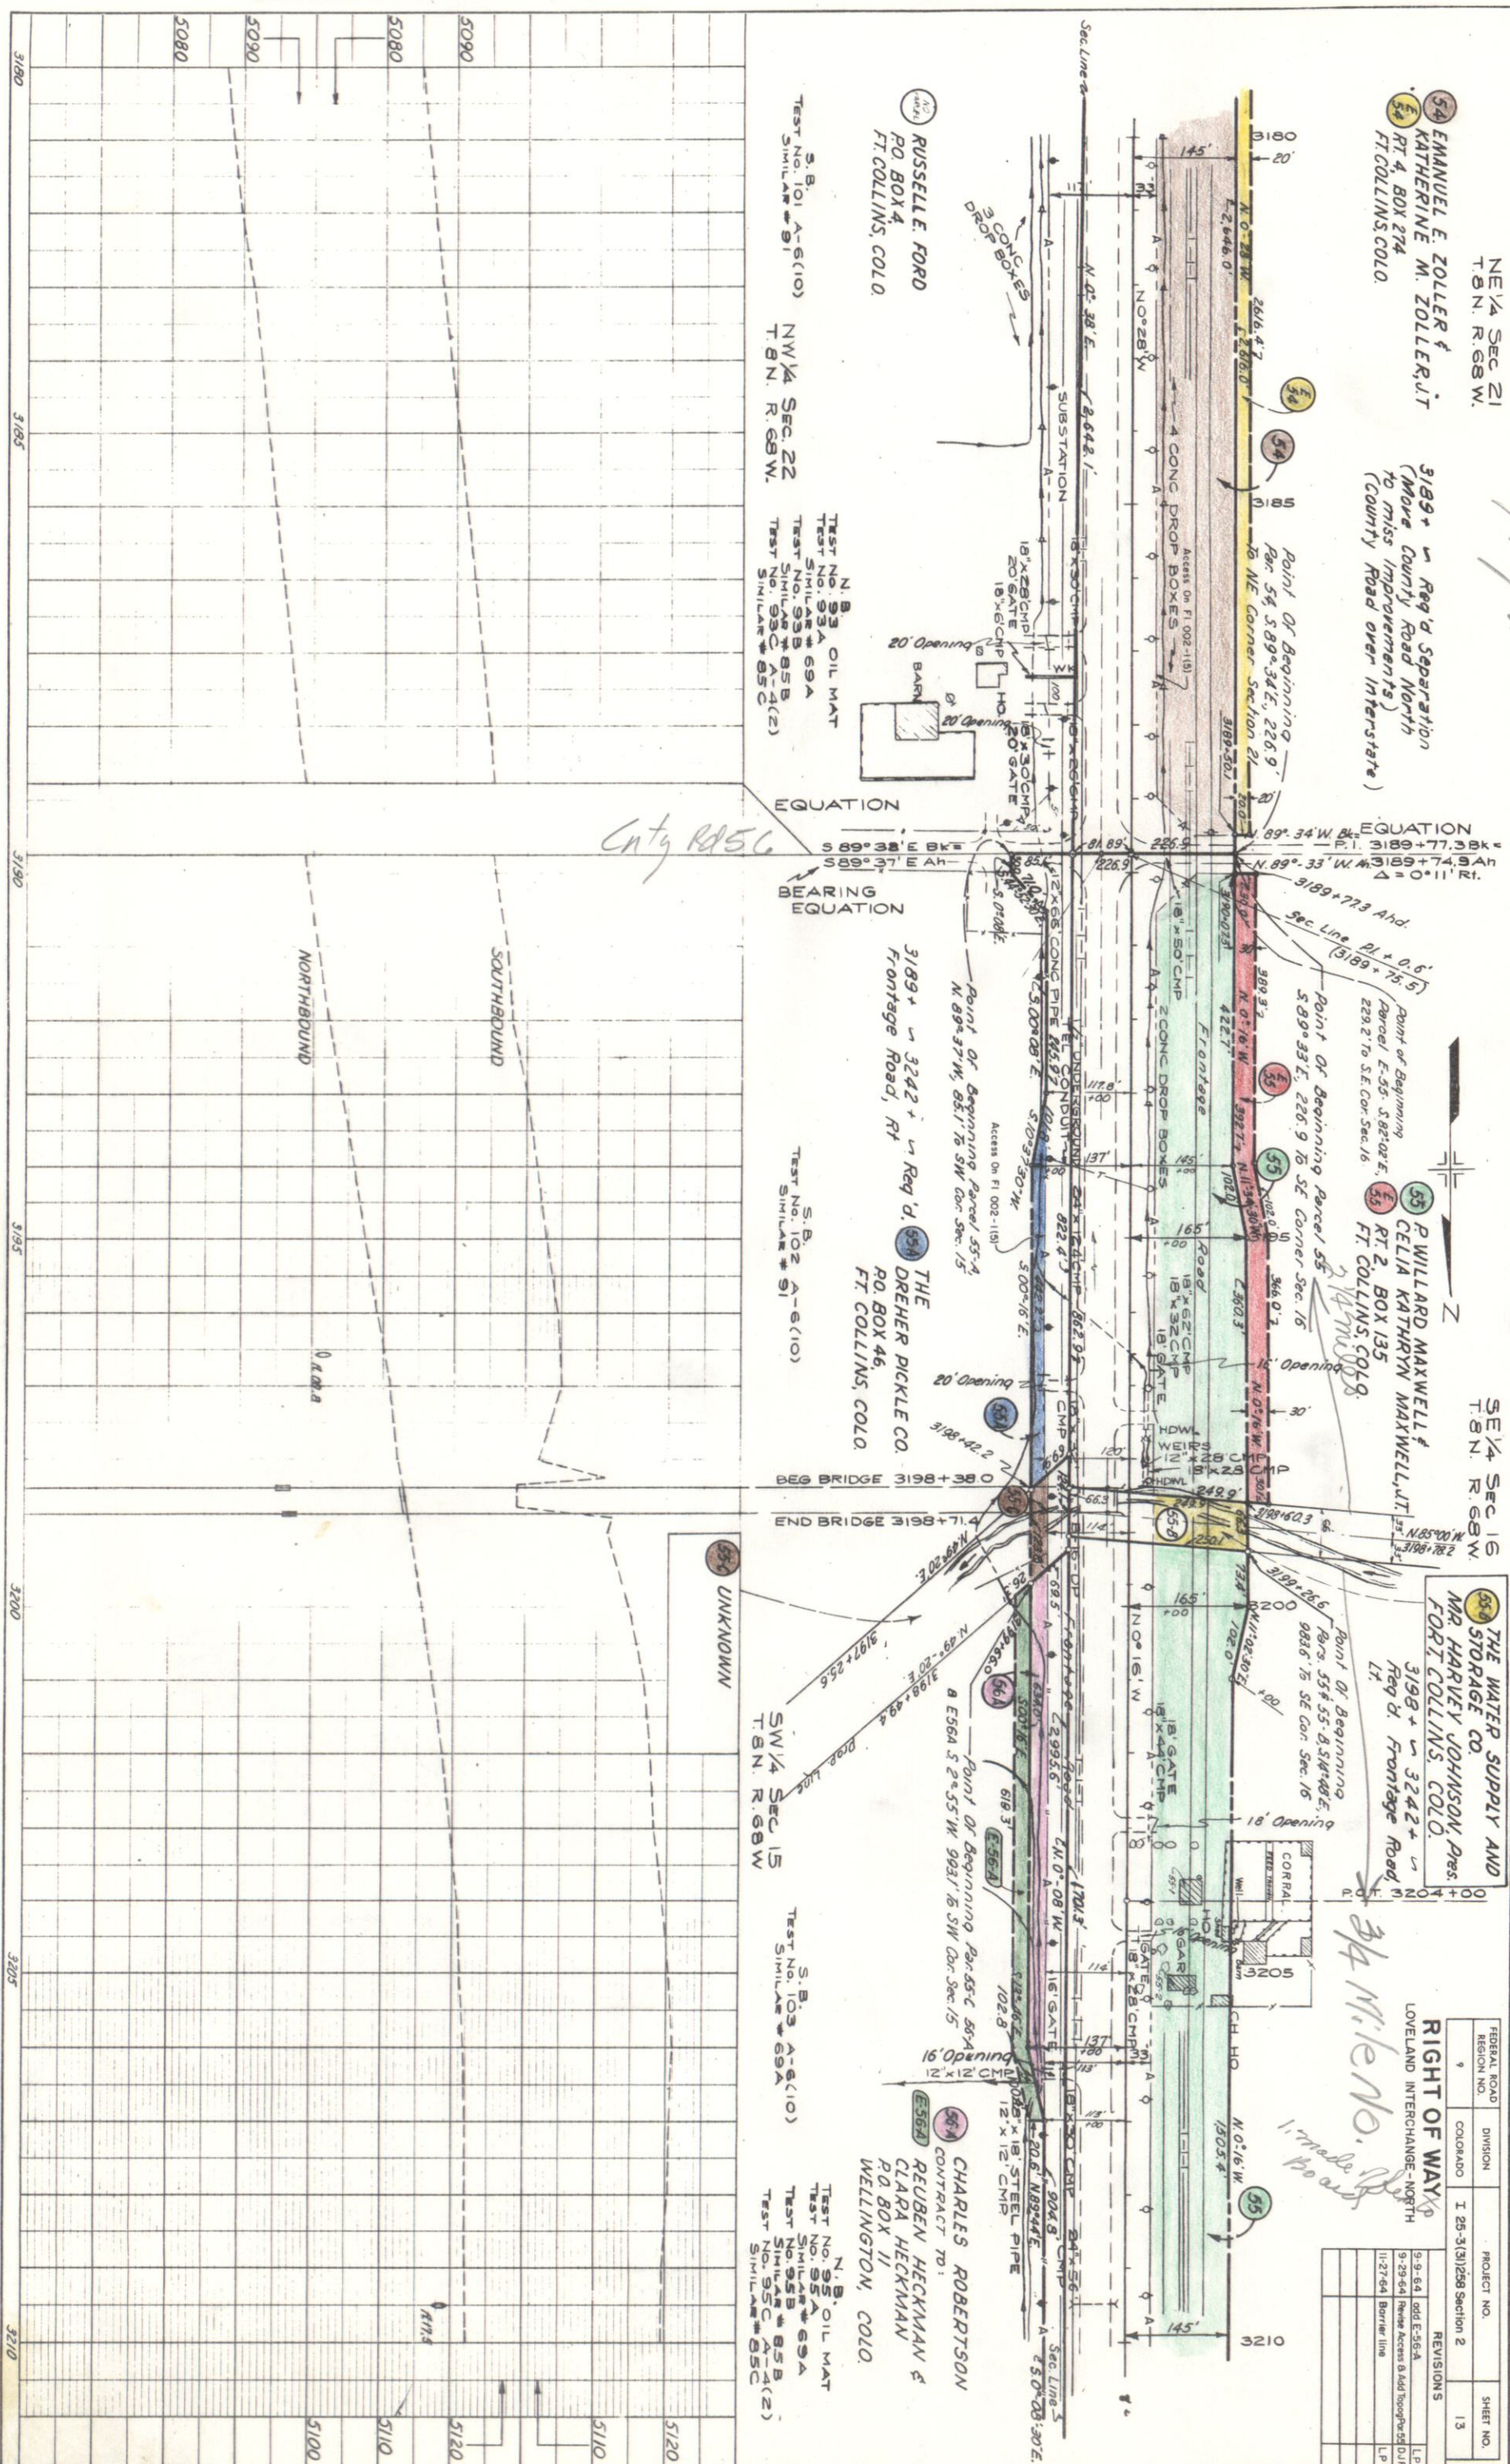

PLEASE DO NOT REMOVE

SE 1/4 Sec 16
T 8 N. R 68 W

NE 1/4 Sec 16
T 8 N. R 68 W

53 P WILLARD MAXWELL &
CELIA KATHRYN MAXWELL, JT.
RT 2, BOX 135
FT. COLLINS, COLO.

52 HAROLD CARLISLE
RT 2 BOX 133
FT. COLLINS, COLO.

56 WILLIAM FRANK &
ELIO FRANK, JT.
FT. COLLINS, COLO.

54 CHARLES ROBERTSON
Contract to:
REUBEN HECKMAN &
CLARA HECKMAN
PO. BOX 11
WELLINGTON, COLO.

57 ROBERT L. STIEBEN &
KATHRYN M. STIEBEN, JT.
RT 2, BOX 132
FT. COLLINS, COLO.

51 S.B. A-6(10)
SW 1/4 SEC 15
T. 8 N. R. 68 W

52 N.B. OIL MAT
TEST NO. 96A
SIMILAR # 91

53 S.B. A-6(10)
T. 8 N. R. 68 W

54 N.B. OIL MAT
TEST NO. 97A
SIMILAR # 91

55 S.B. A-6(10)
T. 8 N. R. 68 W

56 N.B. OIL MAT
TEST NO. 98A
SIMILAR # 91

57 N.B. OIL MAT
TEST NO. 99A
SIMILAR # 91


RIGHT OF WAY

FEDERAL ROAD DISTRICT NO.	DIVISION	PROJECT NO.	SHEET NO.
9	COLORADO	I 25-331258 Section 2	14

REVISIONS	DATE	BY	REASON
6-22-64	Rev 57, 58, 59, 60, 61, 62, 63, 64	L.P.	Initial
9-29-64	Rev 55, 56, 57, 58, 59, 60, 61, 62, 63, 64	D.P.	Initial
11-27-64	Rev 55, 56, 57, 58, 59, 60, 61, 62, 63, 64	L.P.	Initial
12-15-64	Rev 55, 56, 57, 58, 59, 60, 61, 62, 63, 64	L.P.	Initial

PLAN	SURVEYED	BY	DATE
NOTE BOOK	23986		
23990	ALIGNED	CHECKED	
	RT. OF WAY	CHECKED	


PROFILE	SURVEYED	BY	DATE
NOTE BOOK	23986		
23990	ALIGNED	CHECKED	
	RT. OF WAY	CHECKED	

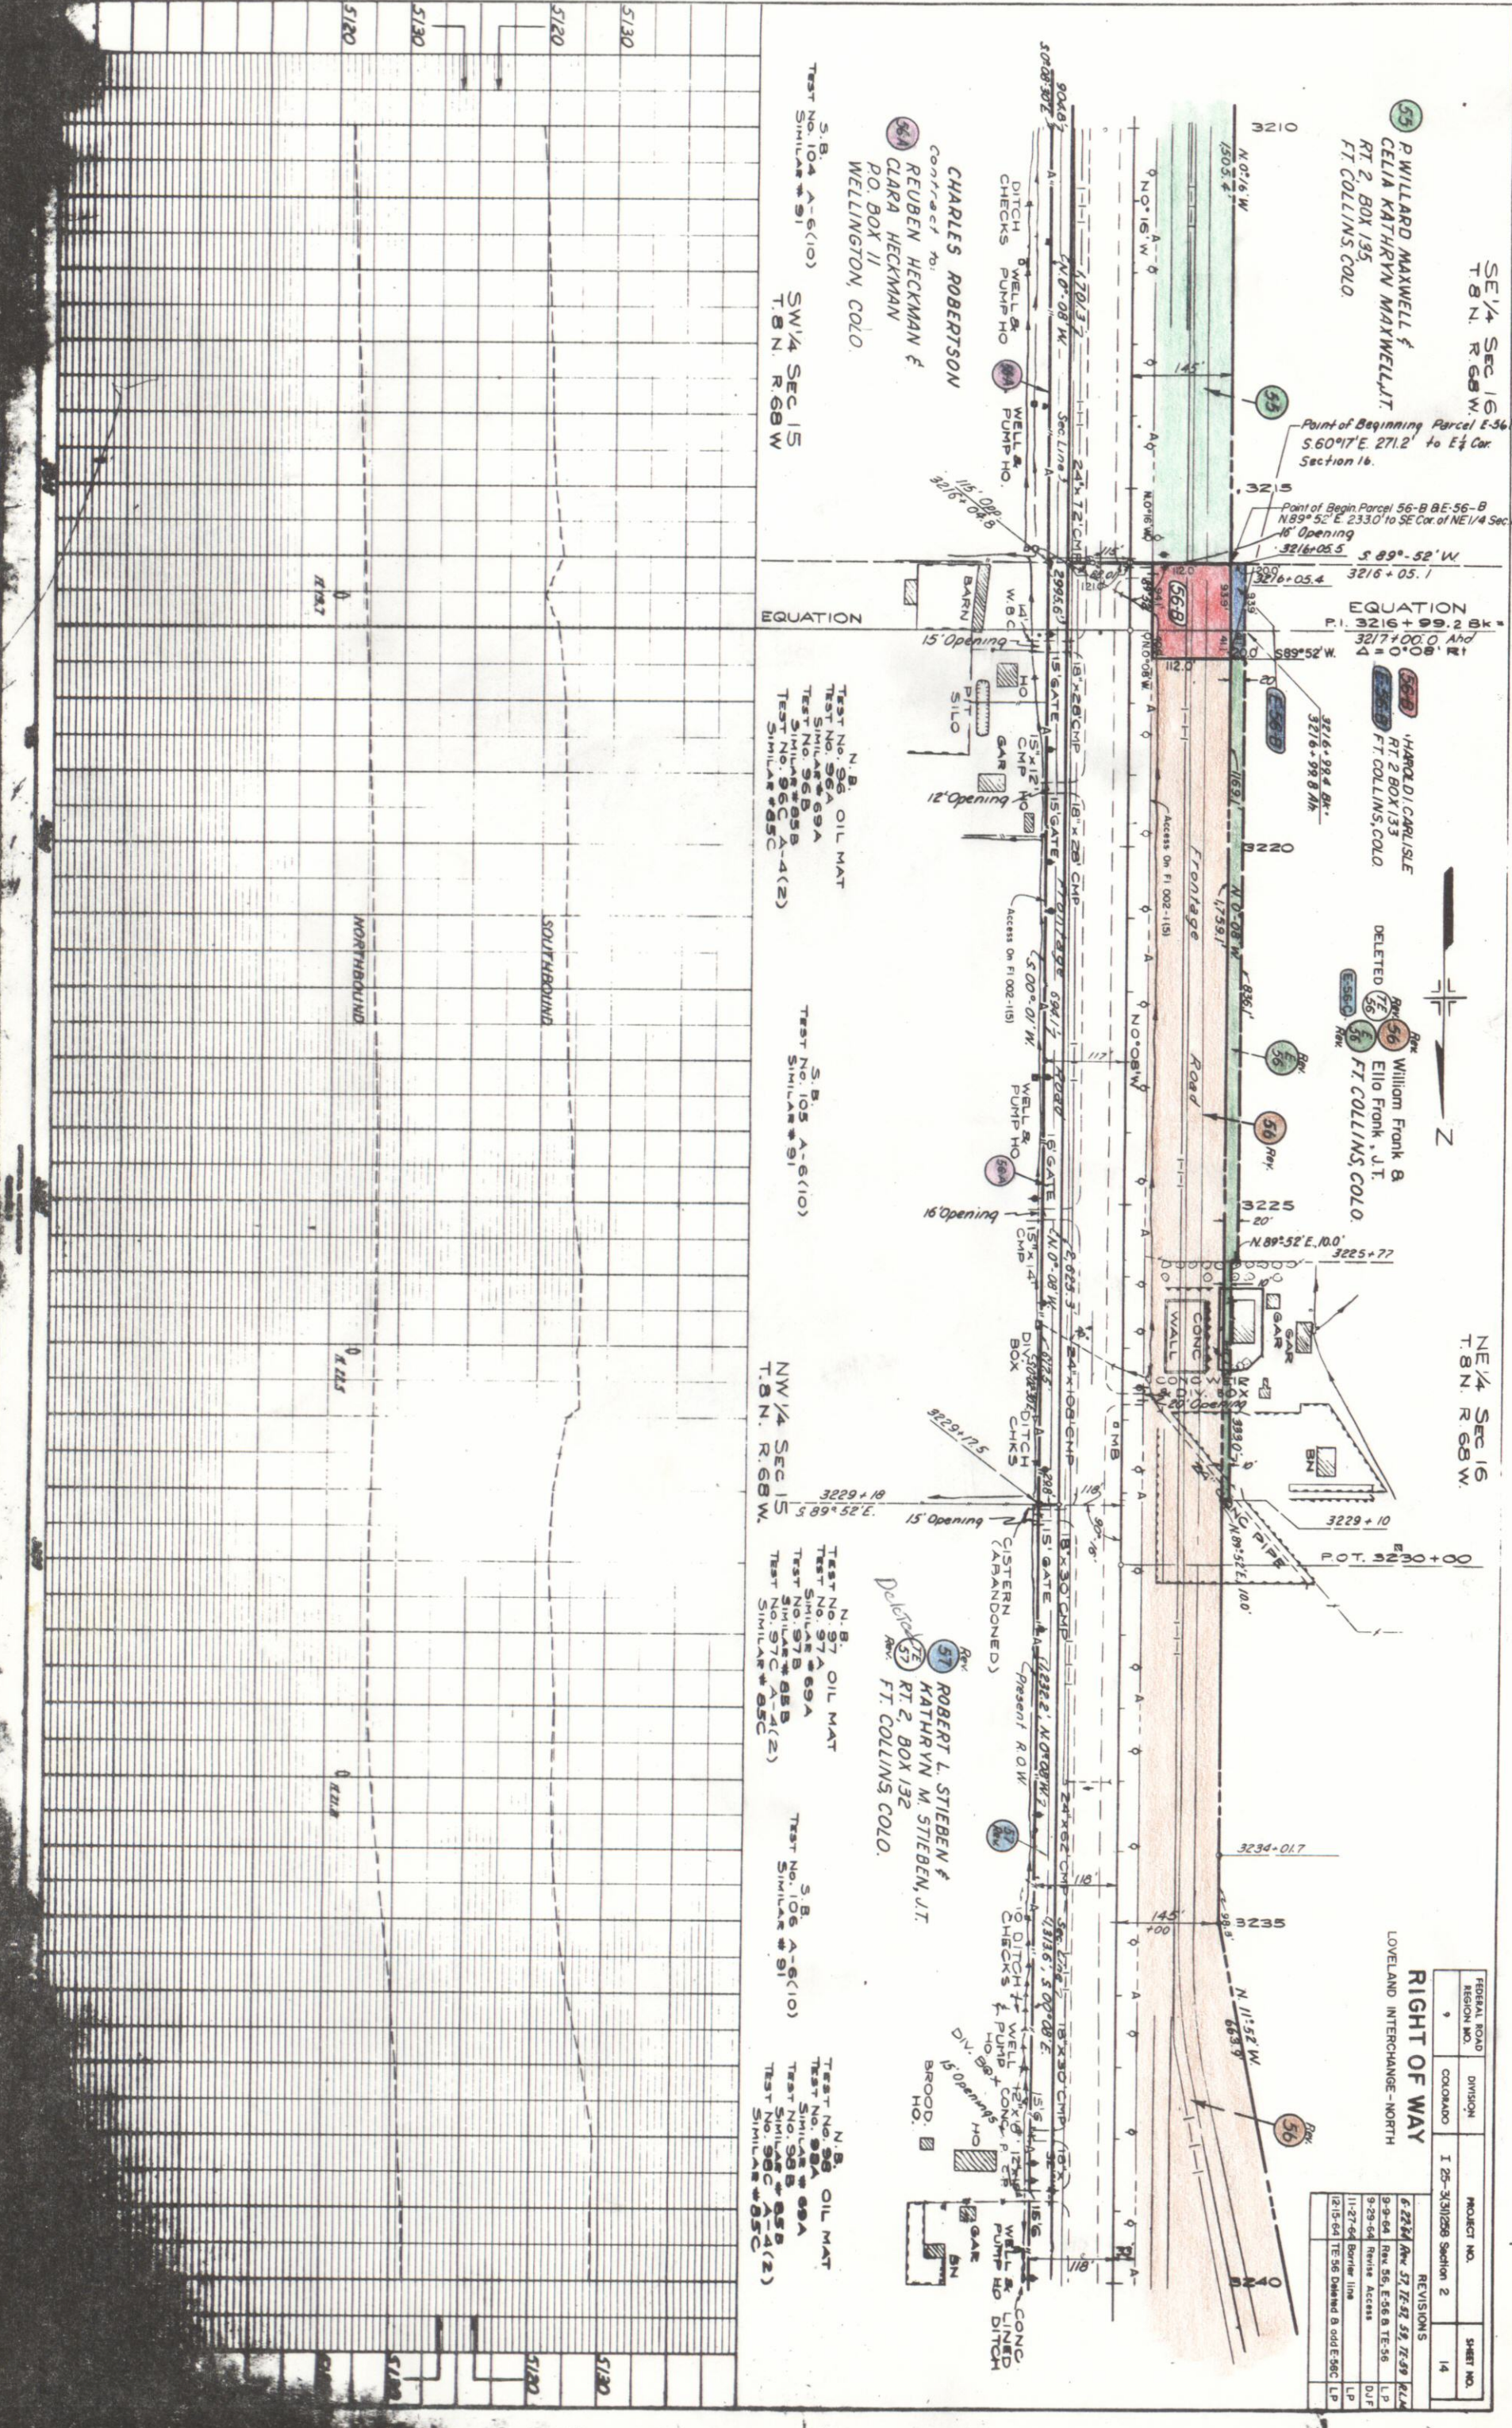

PLEASE DO NOT TRIM

PLAN	SURVEYED	BY	DATE
NOTE BOOK 23966	PLOTTED		
23999	ALIGNED CHECKED		
	RT. OF WAY CHECKED		

PROFILE	SURVEYED	BY	DATE
NOTE BOOK	PLOTTED		
	GRADES CHECKED		
	B. M. NOTED		
	STRUCTURE NOTED		

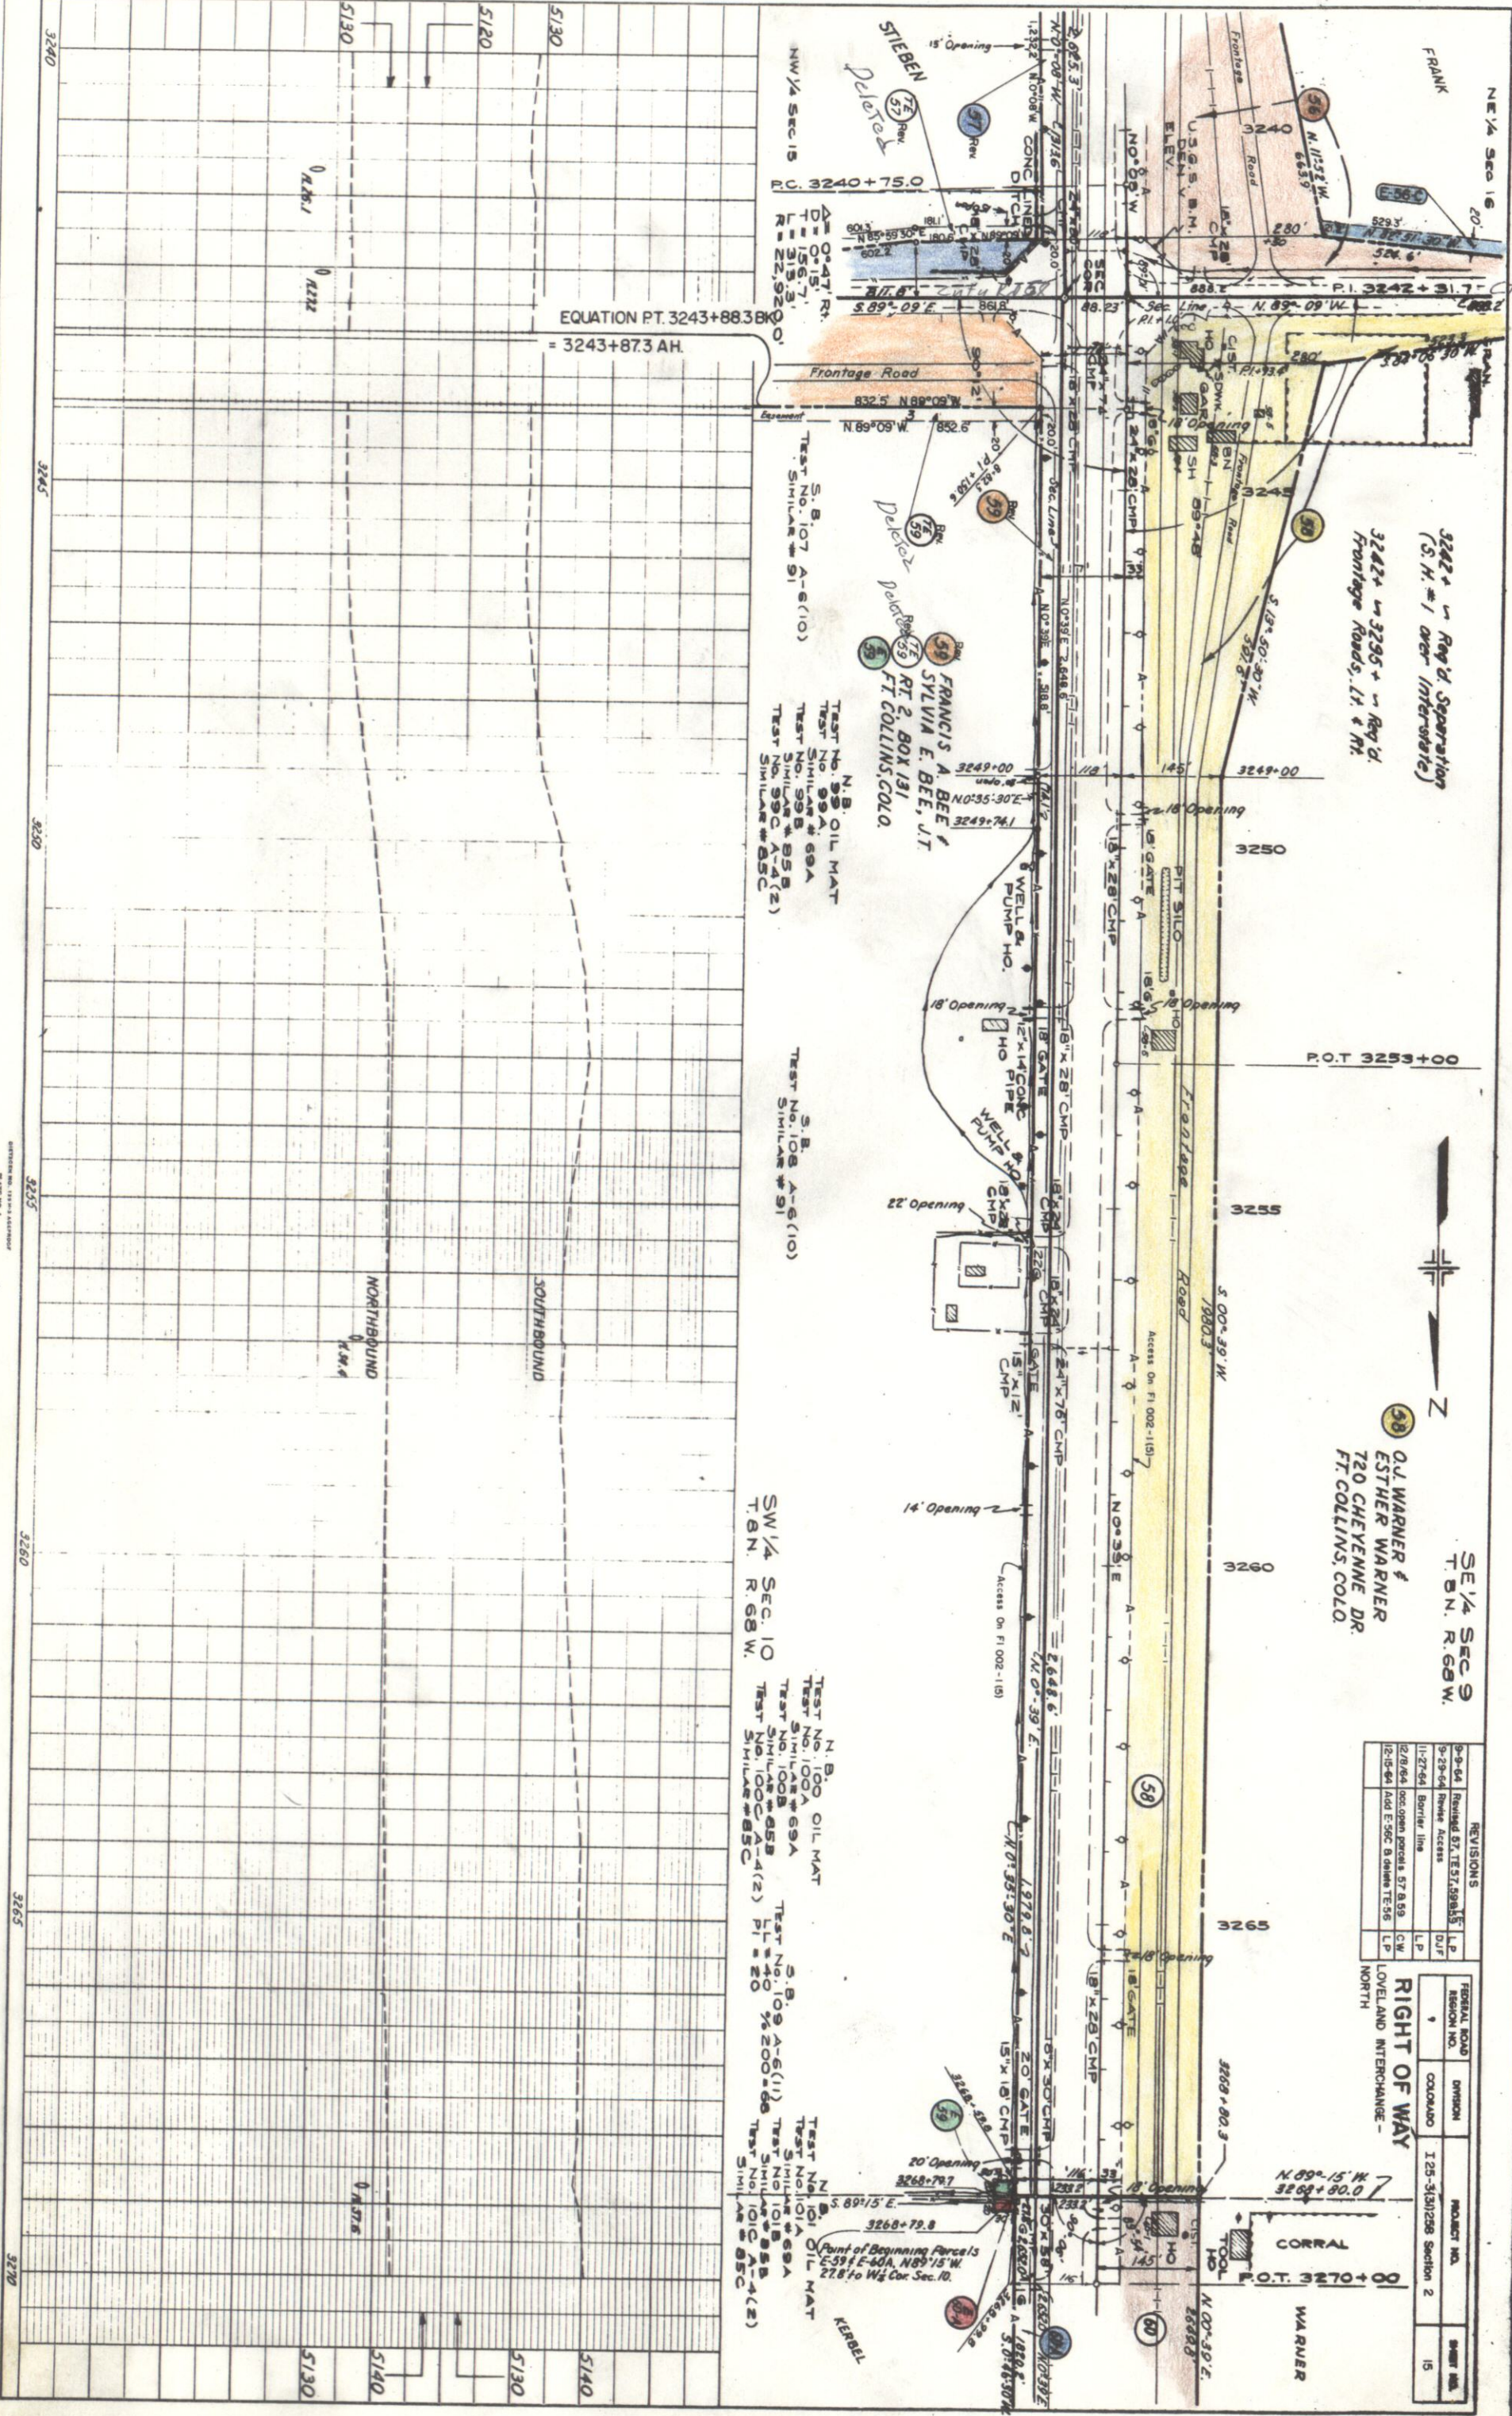

REVISIONS			
9-9-64	Revised 57, 155, 159, 165	L.P.	
9-29-64	Revised Access	D.P.	
11-27-64	Barrier / line	L.P.	
12/8/64	Loc. open parcels 57 & 59	C.W.	
12-15-64	Loc. E 59C & 59B	L.P.	
RIGHT OF WAY LOVELAND INTERCHANGE - NORTH			
FEDERAL ROAD DISTRICT NO.	DIVISION	PROJECT NO.	SHEET NO.
9	COLORADO	125-31(1)258 Section 2	15

PLEASE DO NOT TRIM

FEDERAL ROAD DISTRICT NO.	DIVISION	PROJECT NO.	SHEET NO.
1	COLORADO	I 25-3(3)258 Section 2	16

REVISIONS
6-25-64 Rev. 57, 58, 59, 1000

RIGHT OF WAY
LOVELAND INTERCHANGE-NORTH

SEPARATION
STA. 3242+

Point of Beginning Parcel TE-59-Rev,
589+33.3 W, 882.0' To SW Corner Sec. 10

Point of Beginning Parcel 59-Rev,
N 89° 09' W, 881.8' To SW Corner Section 10

Point of Beginning Parcel 57-Rev,
N 89° 09' W, 811.8' To NW Corner Section 15


Point of Beginning Parcel TE-57-Rev,
N 87° 02' W, 812.4' To NW Corner Section 15

Francis A. Bee &
Sylvia E. Bee, J.T.
RT 2 BOX 131,
FT. COLLINS, COLO.

Robert L. Stieben &
Kathryn M. Stieben, J.T.
RT 2, BOX 132
Delato > FT. COLLINS, COLO.

SW 1/4 Sec. 10
T. 8 N., R. 68 W.


NE 1/4 Sec. 15
T. 8 N., R. 68 W.

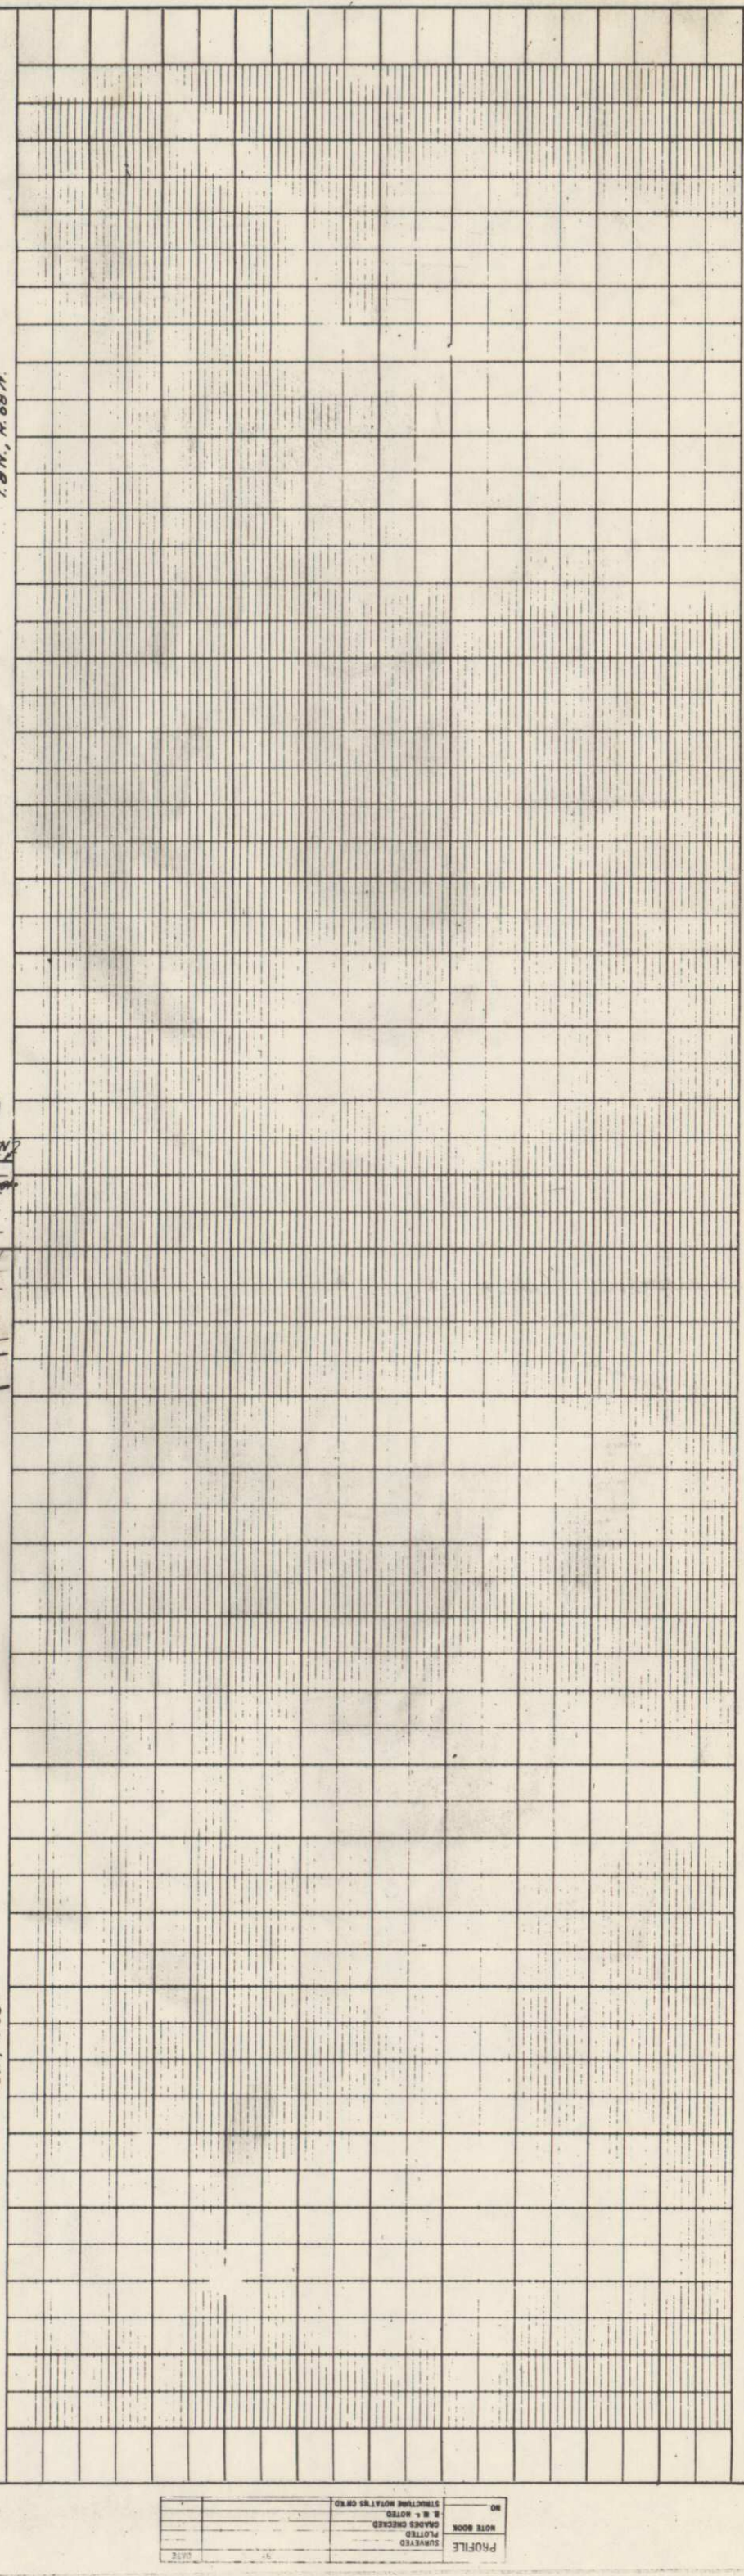


DATE	BY	REVISIONS

DATE	BY	REVISIONS

PROFILE		BY	DATE
NOTE BOOK	SURVEYED		
	PLOTTED		
	GRADES CHECKED		
	B. M. NOTED		
NO.	STRUCTURE NOTATIONS CHECKED		

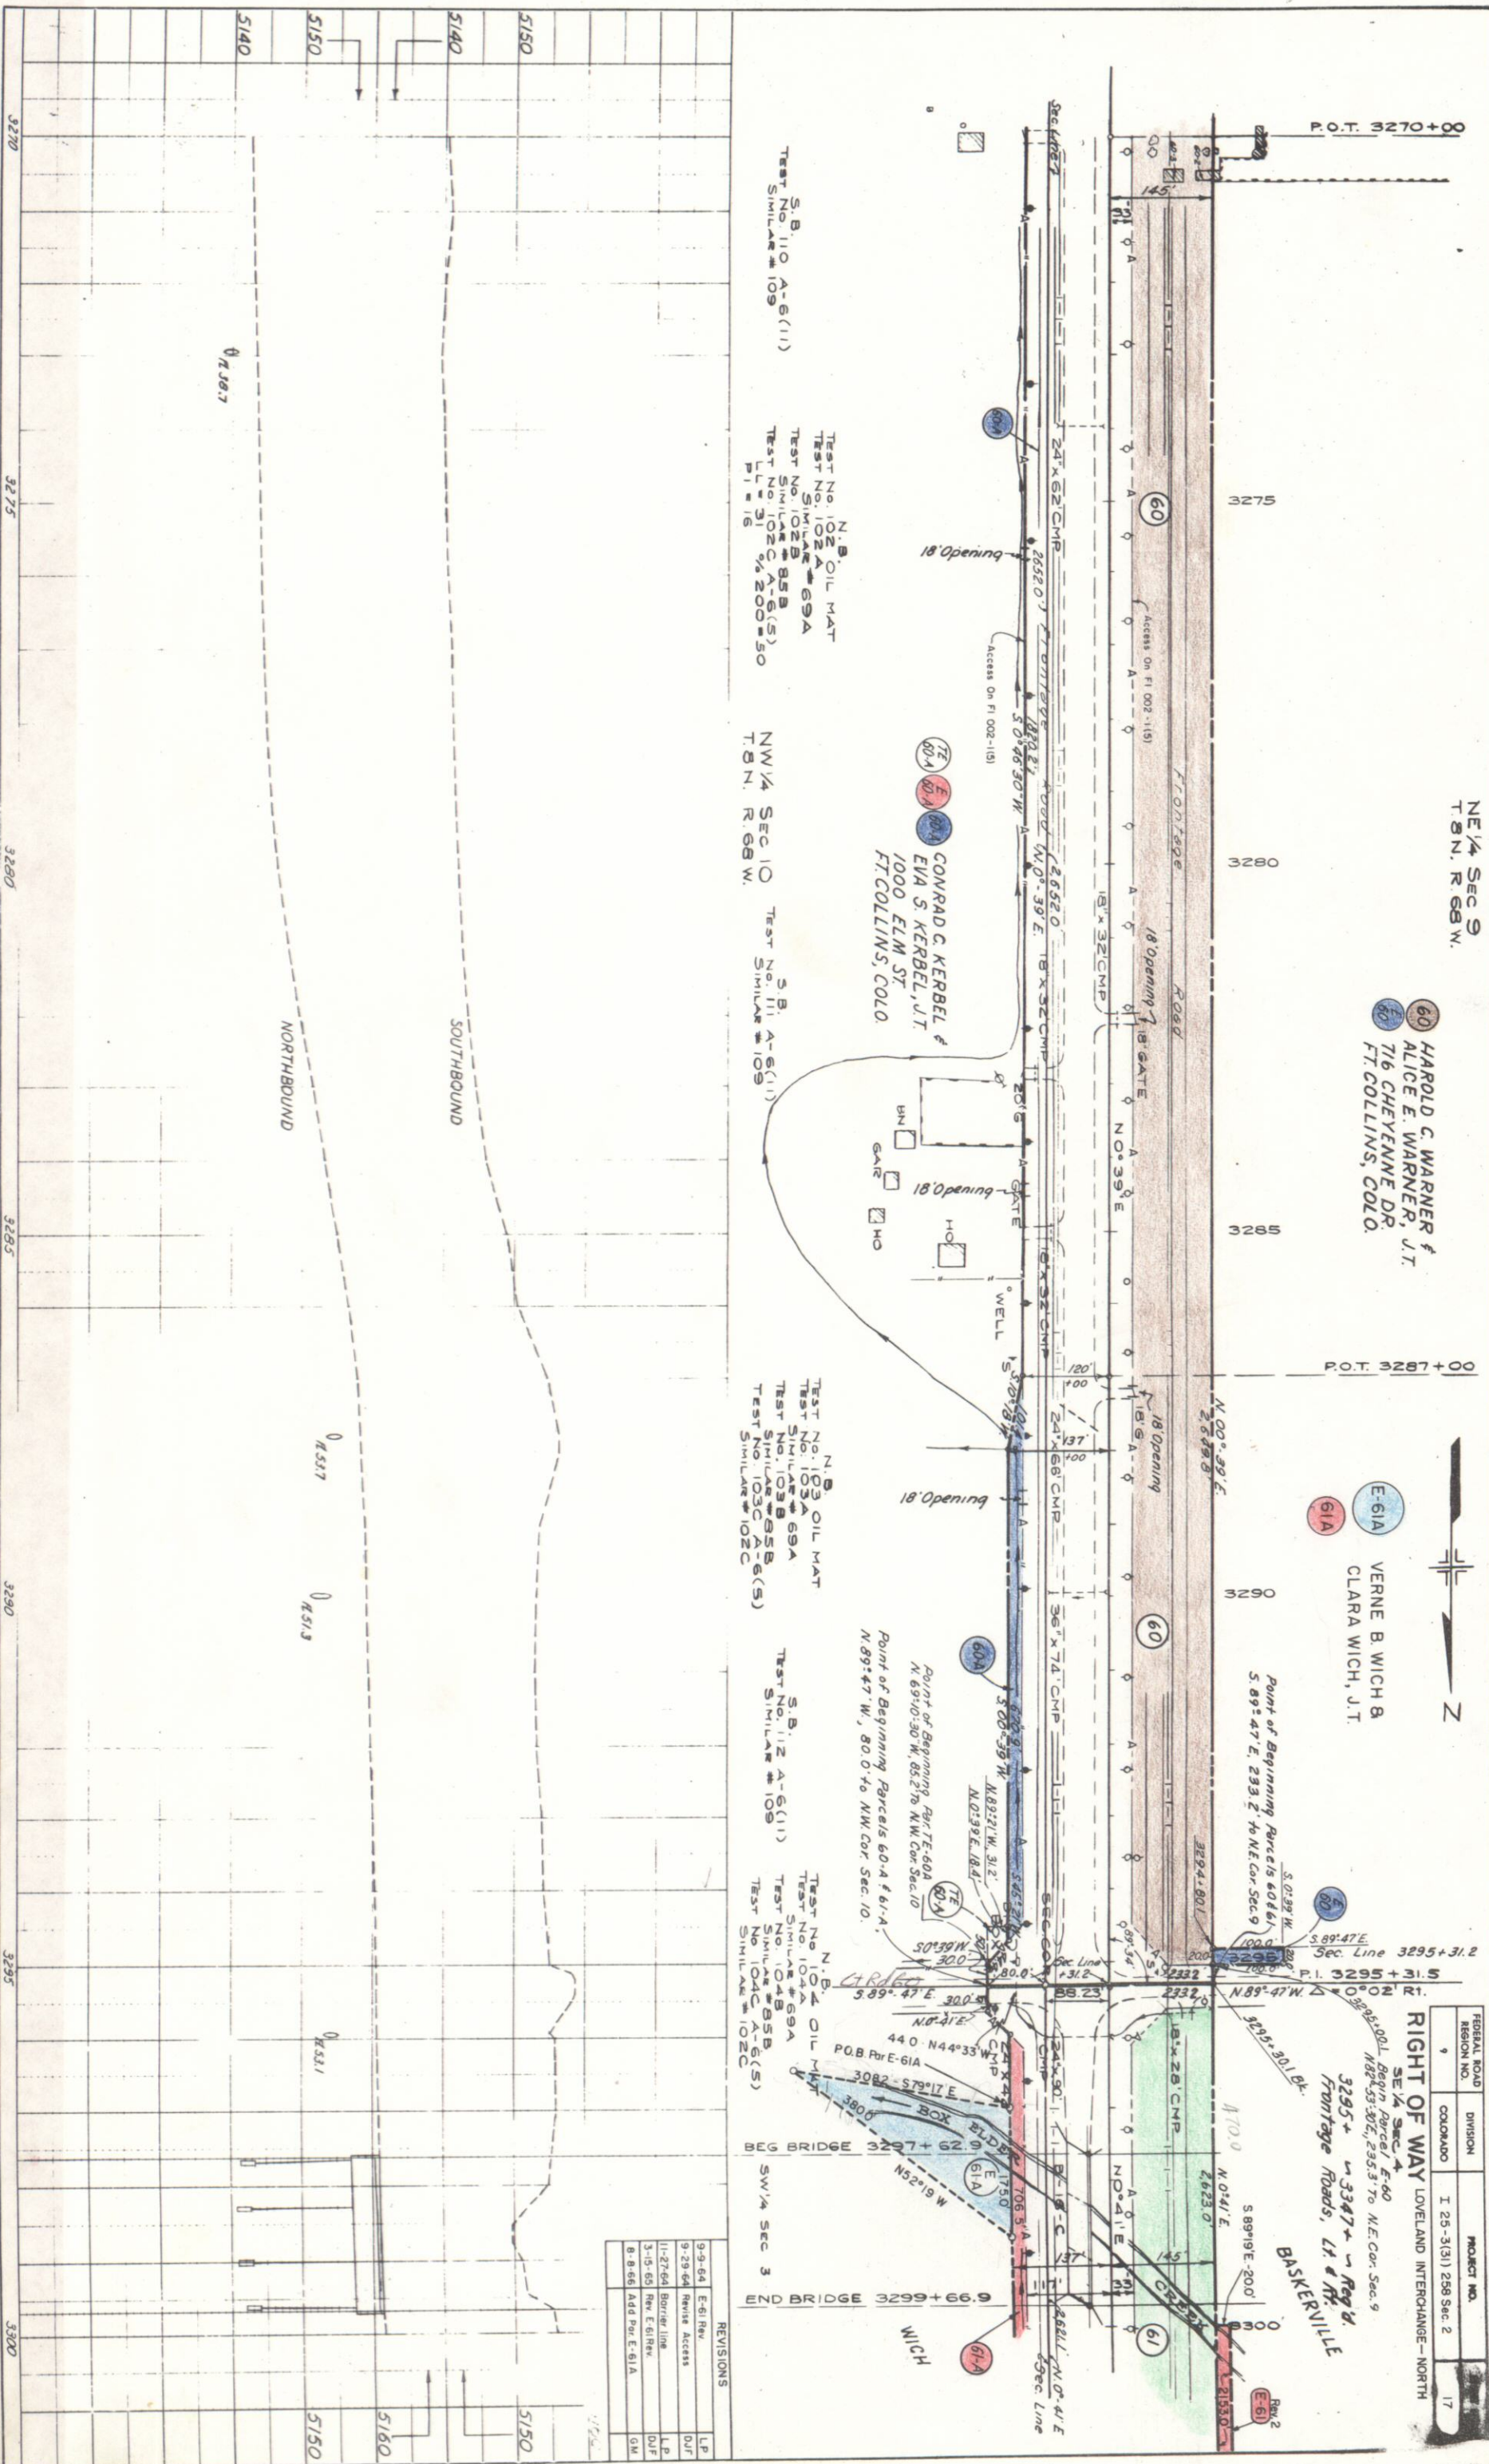


T. 8 N., R. 68 W., 6TH P.M.

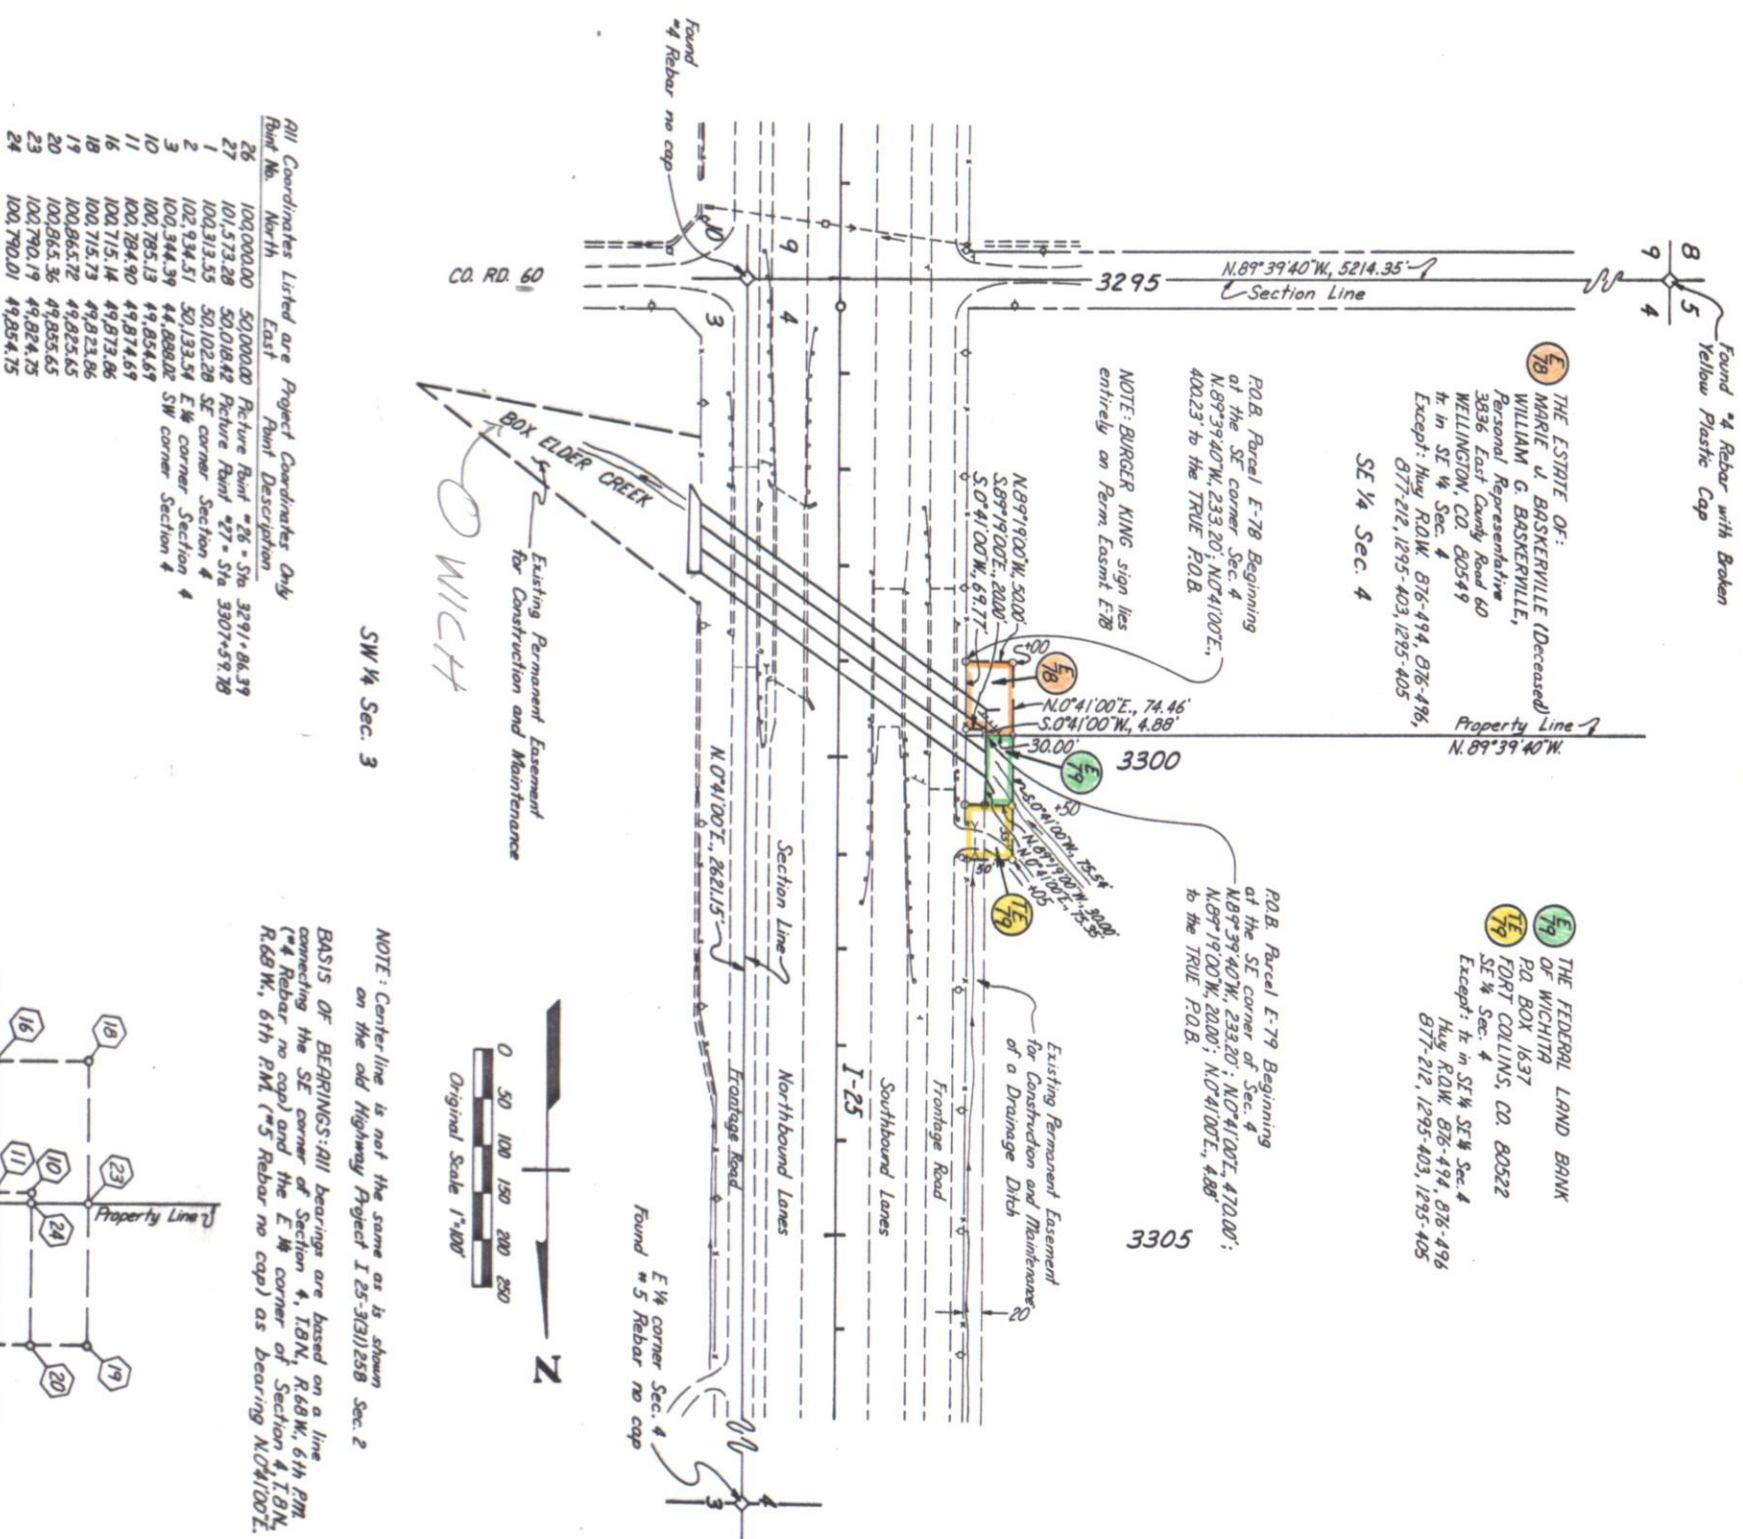

NOTE: Center line is not the same as is shown on the old Highway Project I 25-3(31)258 Sec. 2

Point No.	North	East	Project Coordinates Only
26	100,000.00	50,000.00	Picture Point #26 - Sta. 3291+86.39
27	101,573.28	50,018.42	Picture Point #27 - Sta. 3307+59.78
15	100,313.55	50,102.28	SE corner Section #
2	102,934.51	50,133.54	EW corner Section #
3	100,344.39	44,688.02	SW corner Section #
10	100,785.13	44,654.64	
11	100,784.90	44,874.69	
16	100,715.14	49,873.06	
18	100,715.73	49,823.65	
19	100,865.72	49,825.65	
20	100,915.36	49,855.65	
23	100,790.19	44,824.75	
24	100,790.01	44,854.75	

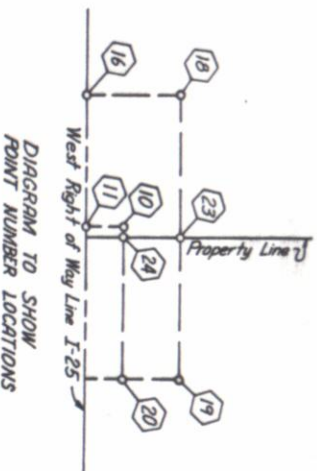

T. 9 N., R. 68 W., 6TH P.M.

This Right of Way plan is not a complete boundary survey of all adjoining owners and is prepared for Highway Department purposes only.

NOTICE: According to Colorado law you must commence any legal action based upon any defect in this survey within three years after you first discover such defect. In no event, may any action based upon any defect in this survey be commenced more than ten years from the date of the certification shown herein.

NOTE: Project to be Filed with the old plans for Project I25-3(31)258 Sec. 2

RIGHT OF WAY
LCR 52-NORTH


FEDERAL ROAD DISTRICT NO.	DIVISION	PROJ. NO.	SHEET NO.	TOTAL SHEETS
III	COLORADO	IR 025-3(90)	179	

RIGHT OF WAY
LCR 52 - NORTH

with the
5-3(31)25B Sec 2

REVISIONS

NW ¼ Sec. 34

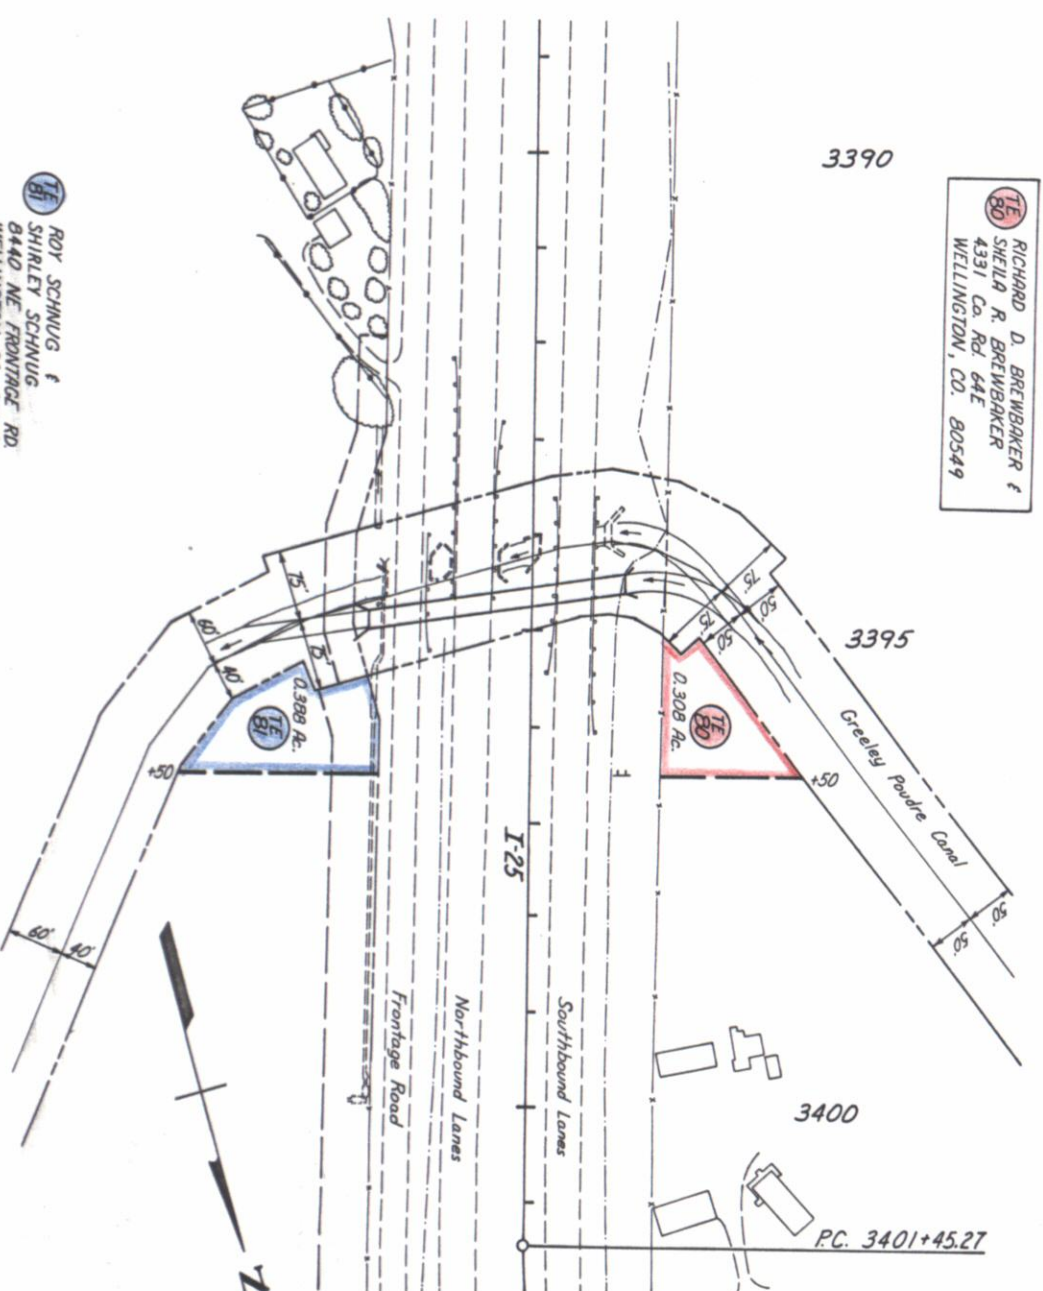

TE
80
RICHARD D. BREWBAKER &
SHEILA R. BREWBAKER
4331 Co. Rd. 64E
WELLINGTON, CO. 80549

ROY SCHNUG &
SHIRLEY SCHNUG
8440 NE FRONTAGE RD
WELLINGTON, CO. 80549

COUNTY SURVEYOR'S CERTIFICATE

Deposited this ____ day of _____, 1989 at ____m., in book _____ of the county surveyor's land survey plats/right-of-way surveys at page _____, reception number _____. This land survey plat complies with section 38-5-102, Colorado Revised Statutes.

SURVEYOR CERTIFICATE (FIELD)


Control survey and monumentation was done under my supervision and checking.

NAME _____ P.L.S. NO. _____
DATE _____

SURVEYOR CERTIFICATE (OFFICIAL)

R.O.W. Plans and Legal Desc
my supervision and checking

NAME Ben Venable PLS. TO 25381
DATE Dec 29th 1983 OFF

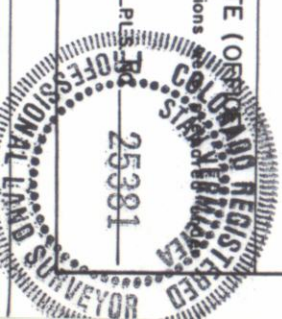

SEP 19 1963

PLAN
DATE 2/29/66
BY
DATE

PROFILE
DATE
BY
DATE

61
61
GEORGE P BASKERVILLE &
MARIE BASKERVILLE, JT.
RT. 1
WELLINGTON, COLO.

SE 1/4 Sec 4
T. 8N. R. 68W

NE 1/4 Sec 4
T. 8N. R. 68W

Point of Beginning Parcel E-61 E-62
S. 89° 19' E. 2382' to E. Cor. Sec. 4

Point of Beginning Parcel 62-A B-62-A
N. 0° 11' 30" W. 2535.1' to NW Cor.
Sec. 3.

FEDERAL ROAD DISTRICT NO.	DIVISION	PROJECT NO.	SHEET NO.
9	COLOADO	I 25-3(31)258 Section 2	18

RIGHT OF WAY LEVELAND INTERCHANGE - NORTH

62
62
MARY KATHERINE KINDSFATER
2220 VASSAR
FT. COLLINS, COLO.

TEST NO. 113 A-6(11)
S. B.
SIMILAR # 109

TEST NO. 105 OIL MAT
TEST NO. 105A
TEST SIMILAR # 69A
TEST NO. 105B
TEST NO. 105C A-6(5)
SIMILAR # 102C

SW 1/4 Sec 3
T. 8N. R. 68W

61-A
VERNE B. WICH &
CLARA WICH, JT.
RT. 1
WELLINGTON, COLO.

TEST NO. 106 OIL MAT
TEST NO. 106A
TEST SIMILAR # 69A
TEST NO. 106B
TEST NO. 106C A-6(5)
SIMILAR # 102C


TEST NO. 115 A-6(11)
S. B.
SIMILAR # 109

NW 1/4 Sec 3
T. 8N. R. 68W

TEST NO. 107 OIL MAT
TEST NO. 107A
TEST SIMILAR # 69A
TEST NO. 107B
TEST NO. 107C A-6(5)
SIMILAR # 102C

62-A
H. A. GERTSON &
ESTHER GERTSON, JT.
WELLINGTON, COLO.

REVISIONS	DATE	BY	DATE
9-9-64 E-61 Rev. B add E-62-A		LP	
9-23-64 Rev. E-61 Access		DUF	
3-15-65 Rev. E-61 Rev.		DUF	
8-18-67 Add 20' Dp. R. 1818 3321428 6M			

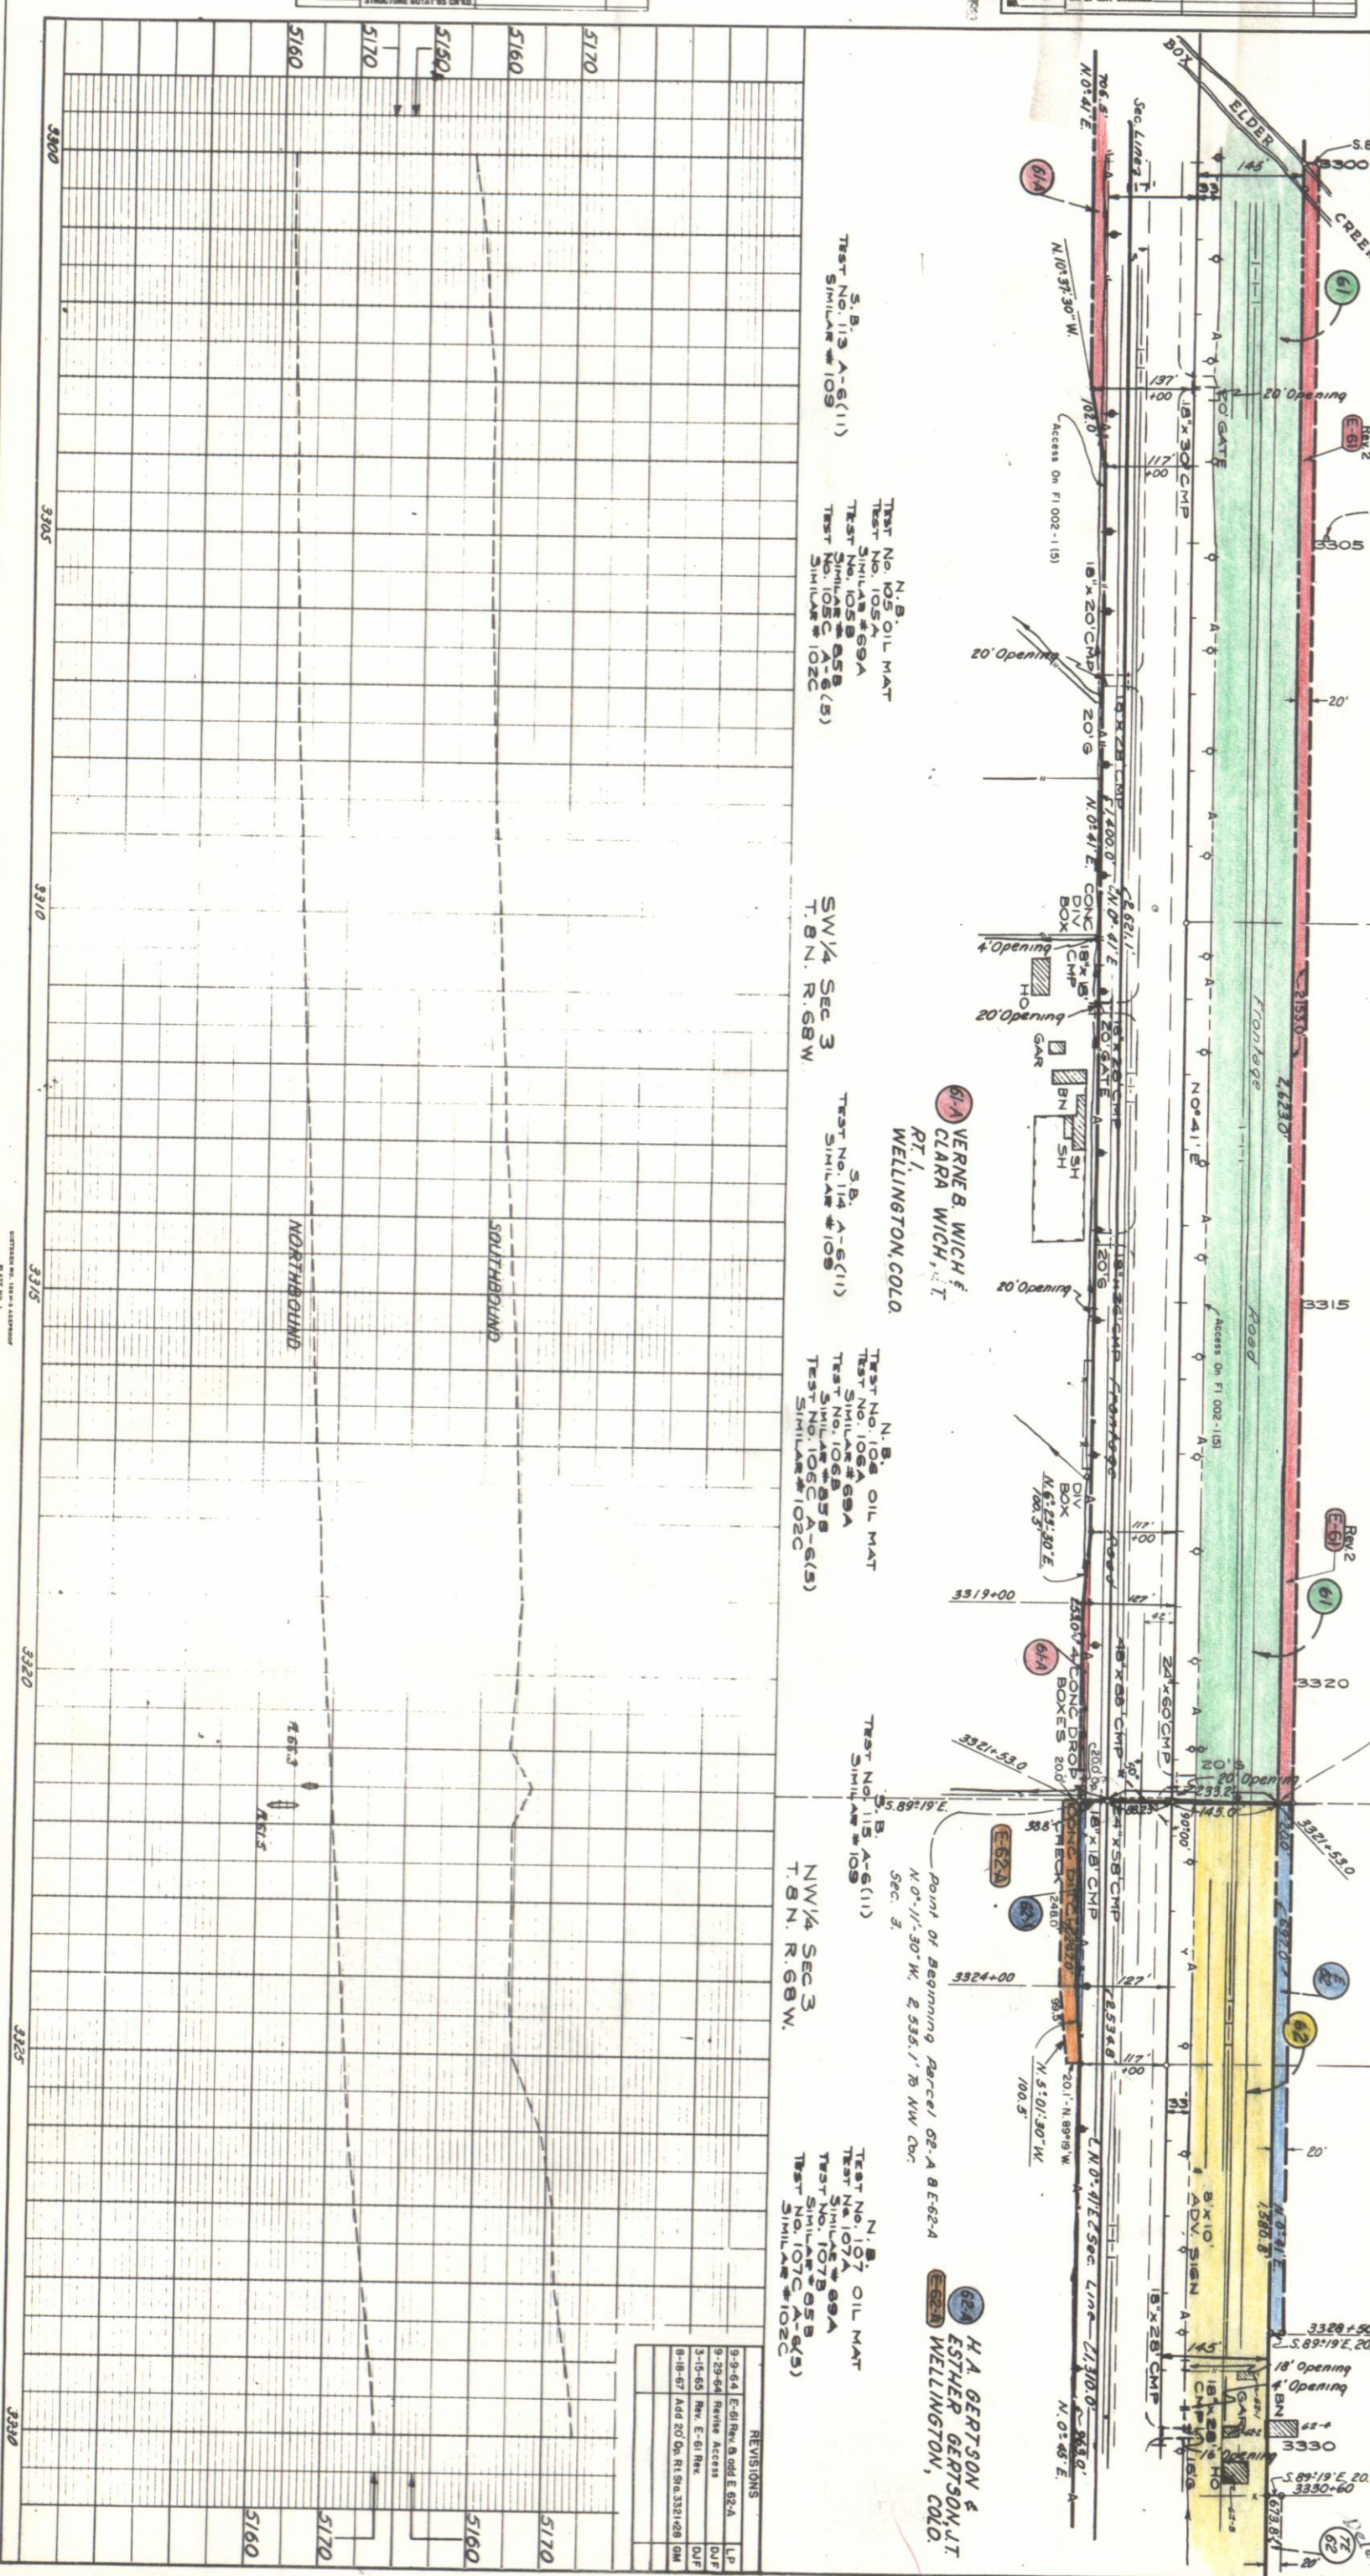

DATE	2/23/56	BY	
NOTE BOOK	23596	ALIGNMENT CHECKED	
NO.		RT. OF WAY CHECKED	

PROFILE	DATE	BY
NOTE BOOK		
NO.		


N.E. 1/4 SEC. 4
T. 8 N., R. 68 W.
Delete
62 MARY KATHERINE KINDSFATER
2220 WASSAR
FT. COLLINS, COLO.

S.E. 1/4 SEC. 33
T. 9 N., R. 68 W.

FEDERAL ROAD REGION NO.	DIVISION	PROJECT NO.	SHEET NO.
9	COLORADO	I-25-31/258 Section 2	19

RIGHT OF WAY LOWLAND INTERCHANGE - NORTH

63 KAY D. WELKER &
FRANCES C. WELKER, JT.
P.O. BOX 81
WELLINGTON, COLO.
SW 1/4 SEC. 34
T. 9 N. R. 68 W.

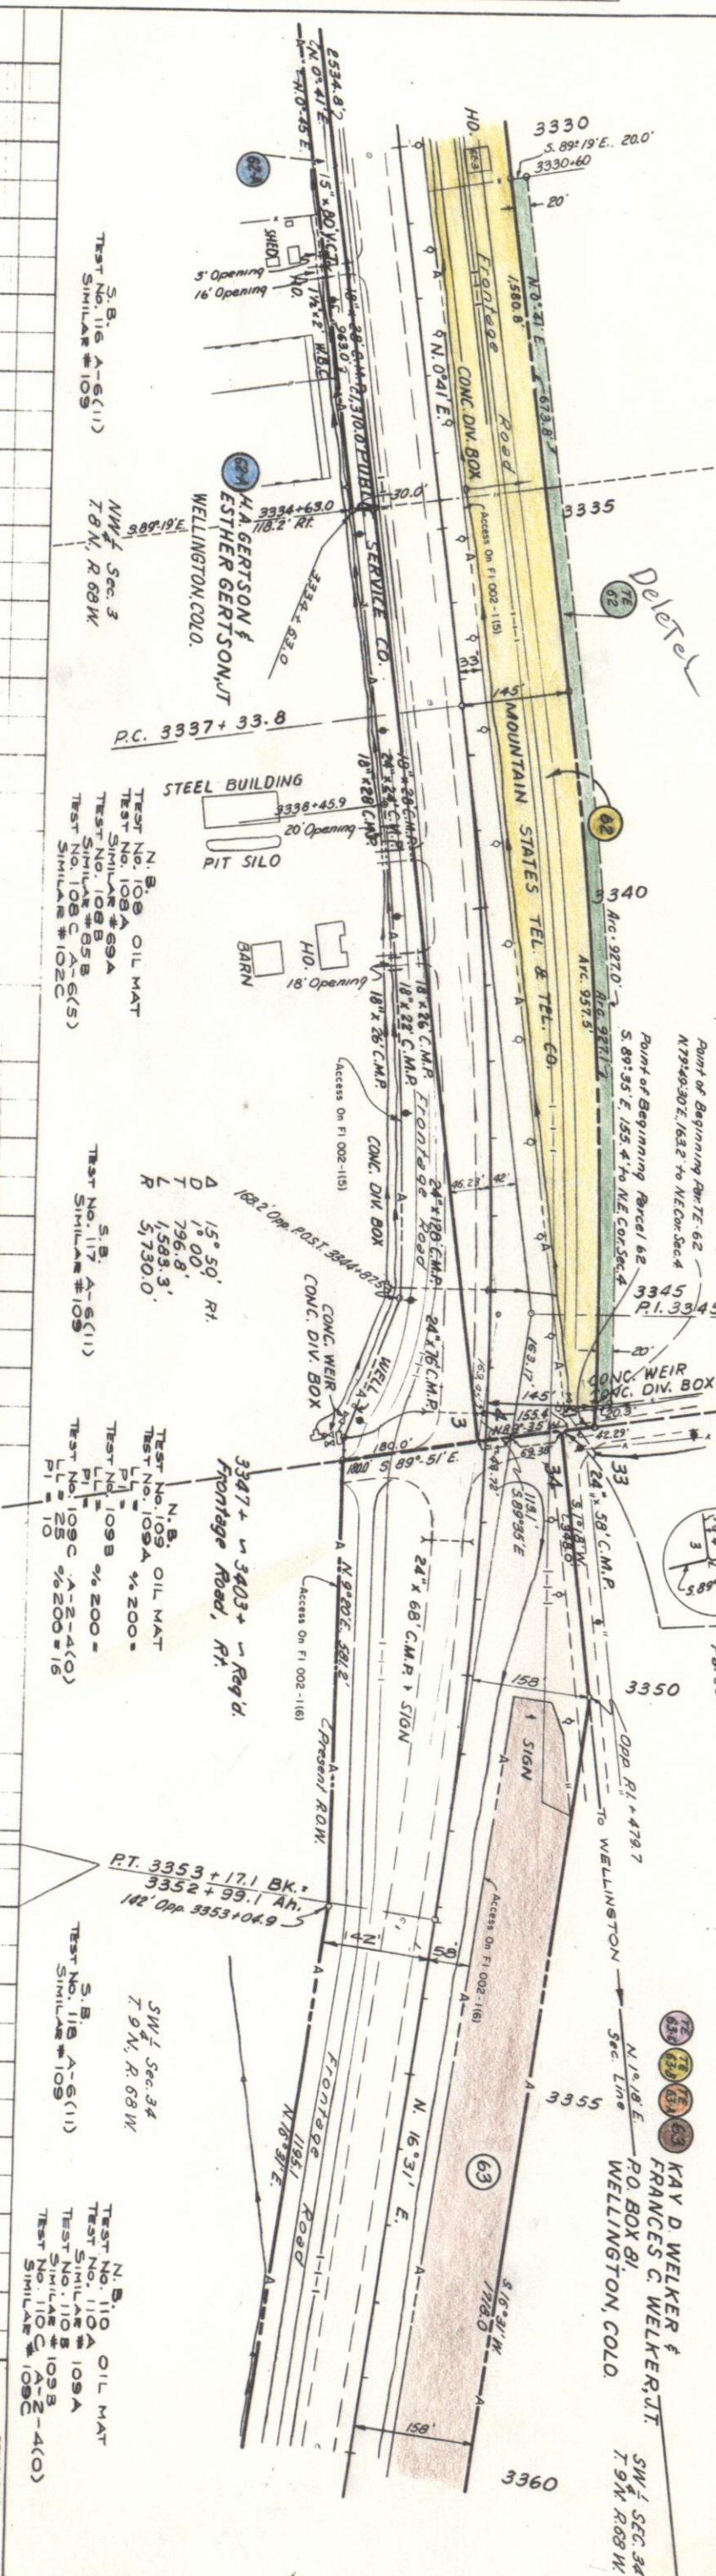

TEST NO. 116 A-6(11)
SIMILAR #109

TEST NO. 117 A-6(11)
SIMILAR #109

TEST NO. 108 A OIL MAT
TEST NO. 108 B A-6(11)
TEST NO. 108 C A-6(11)
SIMILAR #109

TEST NO. 109 A OIL MAT
TEST NO. 109 B A-6(11)
TEST NO. 109 C A-6(11)
SIMILAR #109

TEST NO. 108 A OIL MAT
TEST NO. 108 B A-6(11)
TEST NO. 108 C A-6(11)
SIMILAR #109

TEST NO. 109 A OIL MAT
TEST NO. 109 B A-6(11)
TEST NO. 109 C A-6(11)
SIMILAR #109

TEST NO. 110 A OIL MAT
TEST NO. 110 B A-6(11)
TEST NO. 110 C A-6(11)
SIMILAR #109

TEST NO. 110 A OIL MAT
TEST NO. 110 B A-6(11)
TEST NO. 110 C A-6(11)
SIMILAR #109

REVISIONS	DATE	BY
11/27/54		
11/27/54		

PLEASE DO NOT WRITE


PLAN	
DATE	BY
DRAWN BY	
CHECKED BY	
APPROVED BY	
REVISIONS	

PROFILE	
DATE	BY
DRAWN BY	
CHECKED BY	
APPROVED BY	
REVISIONS	

FEDERAL ROAD DISTRICT NO.	DIVISION	PROJECT NO.	SHEET NO.
9	COLORADO	125-3(1)256 Section 2	21

RIGHT OF WAY LOVELAND INTERCHANGE-NORTH


COUNTY ROAD SEPARATION
STA. 3374+

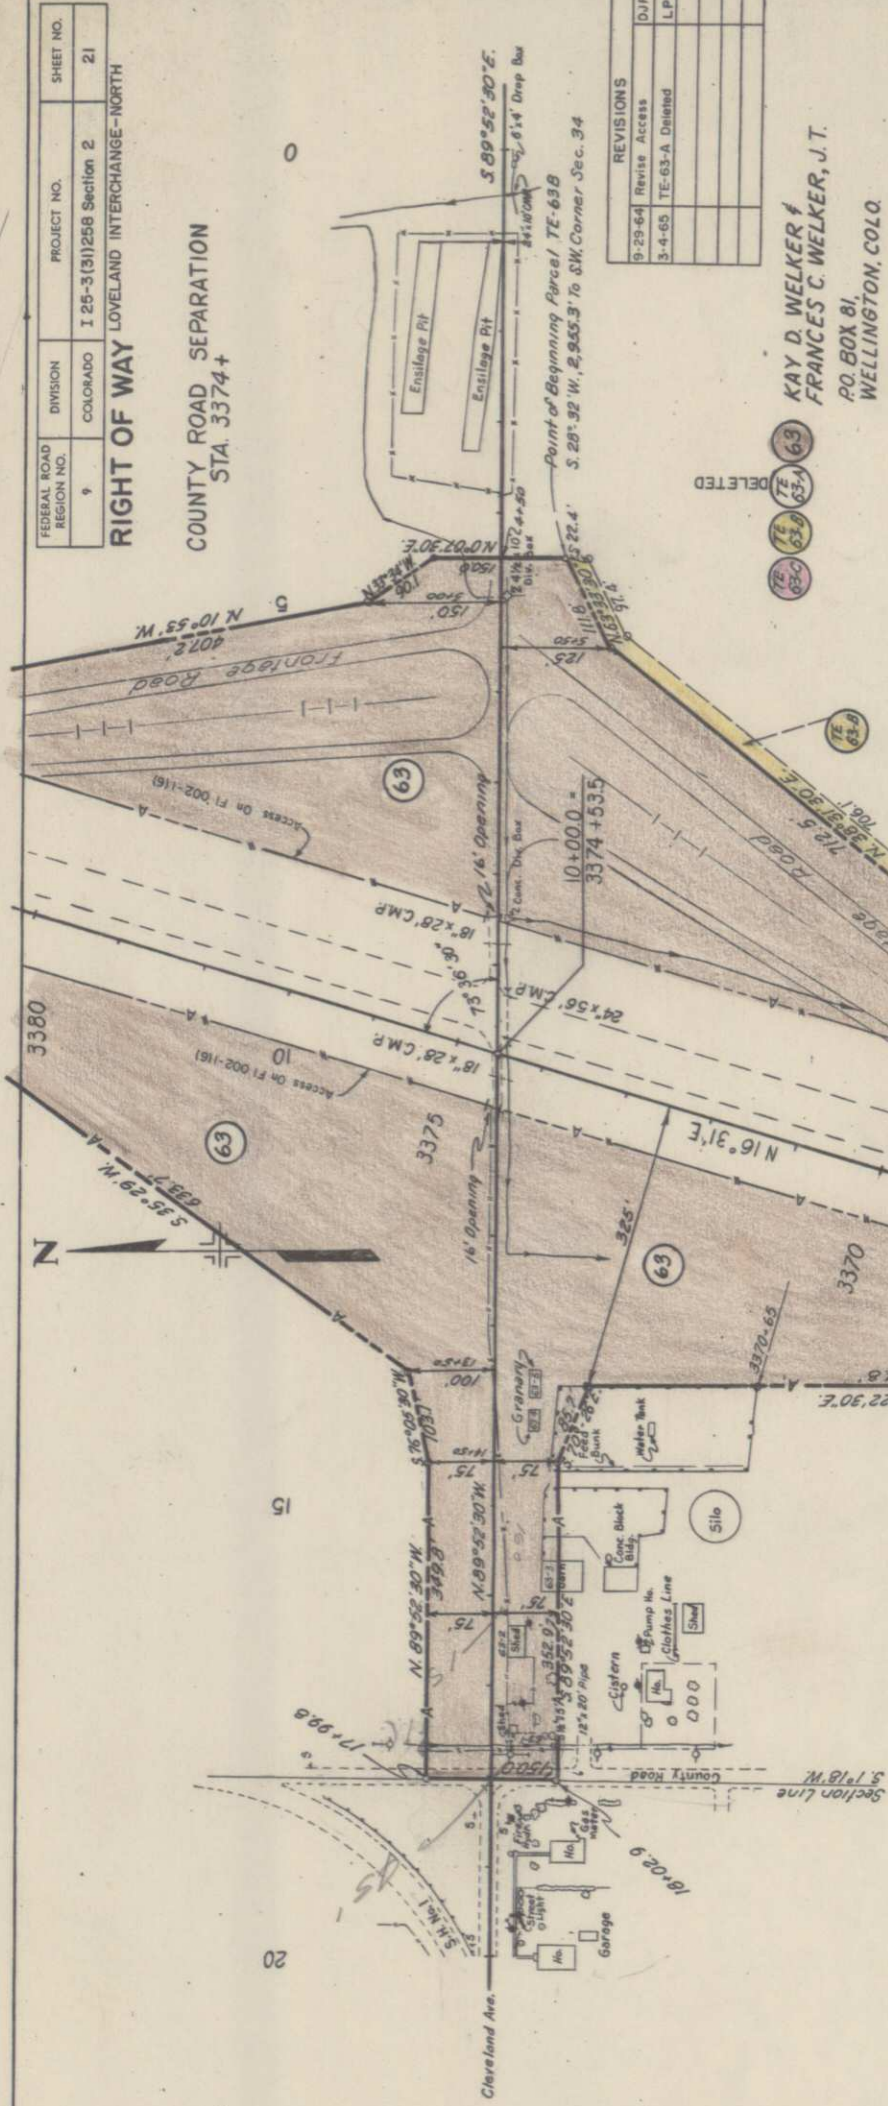

KAY D. WELKER &
FRANCES C. WELKER, J.T.
P.O. BOX 81,
WELLINGTON, COLO.

REVISIONS
9-29-64 Revis. Access
3-4-65 TE-63-A Deleted
LP

DELETED
TE-63-A
TE-63-A
TE-63-A
TE-63-A

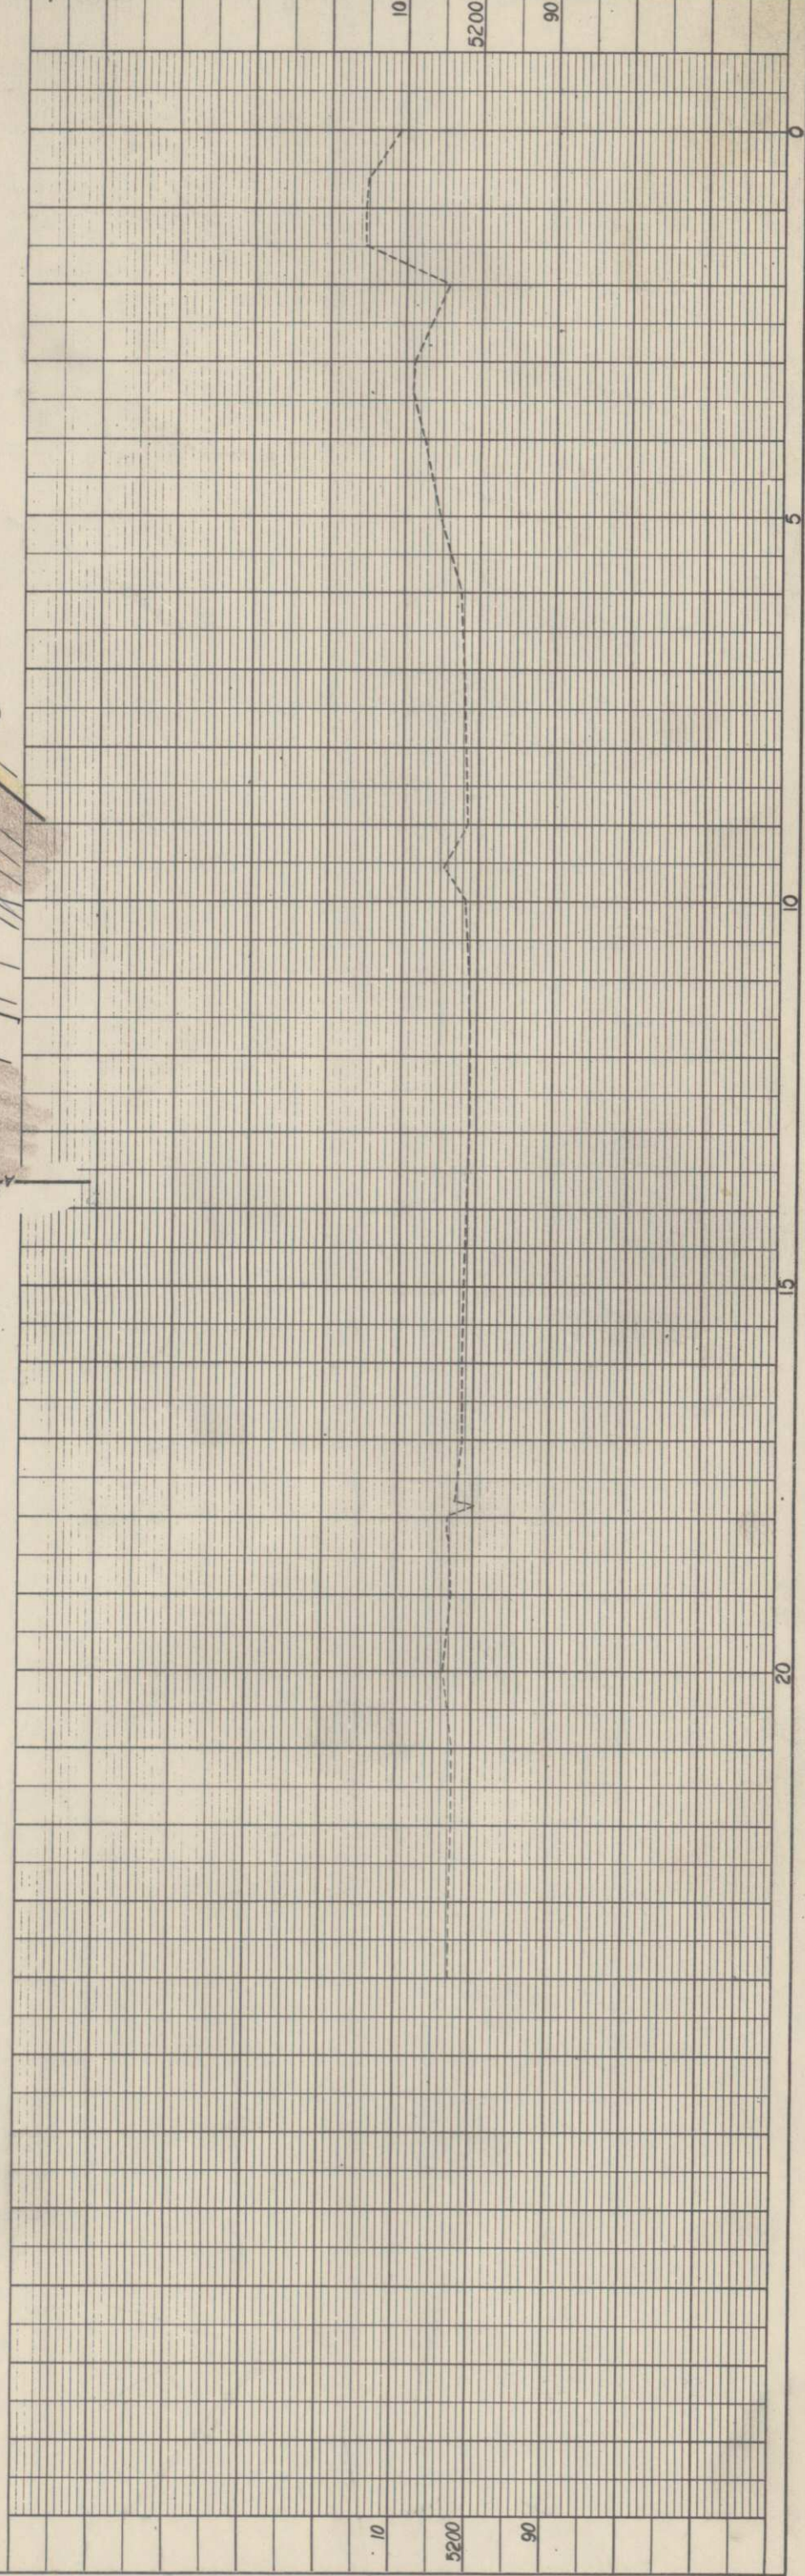

FEDERAL ROAD REGION NO.	DIVISION	PROJECT NO.	SHEET NO.
9	COLORADO	I 25-3(3)258 Section 2	21A

RIGHT OF WAY

LOVELAND INTERCHANGE - NORTH

INTERCHANGE Sta. 3374 +

No.	Δ	T_b	L_s	Δ_c	D_c	T_c	L_c	R_c
①	15°	326.5'	150'	10°30'	3°	175.5'	350.0'	1910.0'
②	18°30'	261.8'	150'	11°	5°	110.3'	220.0'	1146.0'
③	20°	272.2'	150'	12°30'	5°	125.5'	250.0'	1146.0'
④	21°06'				6°	177.8'	351.7'	955.0'
⑤	25°24'				6°	215.2'	253.3'	955.0'

CURVE DATA

LEGEND

LANE EDGE


SHOULDER EDGE

SLOPE STAKE

RIGHT OF WAY
COUNTY OF LOUISIANA


CONTROL OF ACCESS
LIGHTS - 20,000 LUMEN AMBER

LIGHTS-20,000 LUMEN, MERCURY VAPER

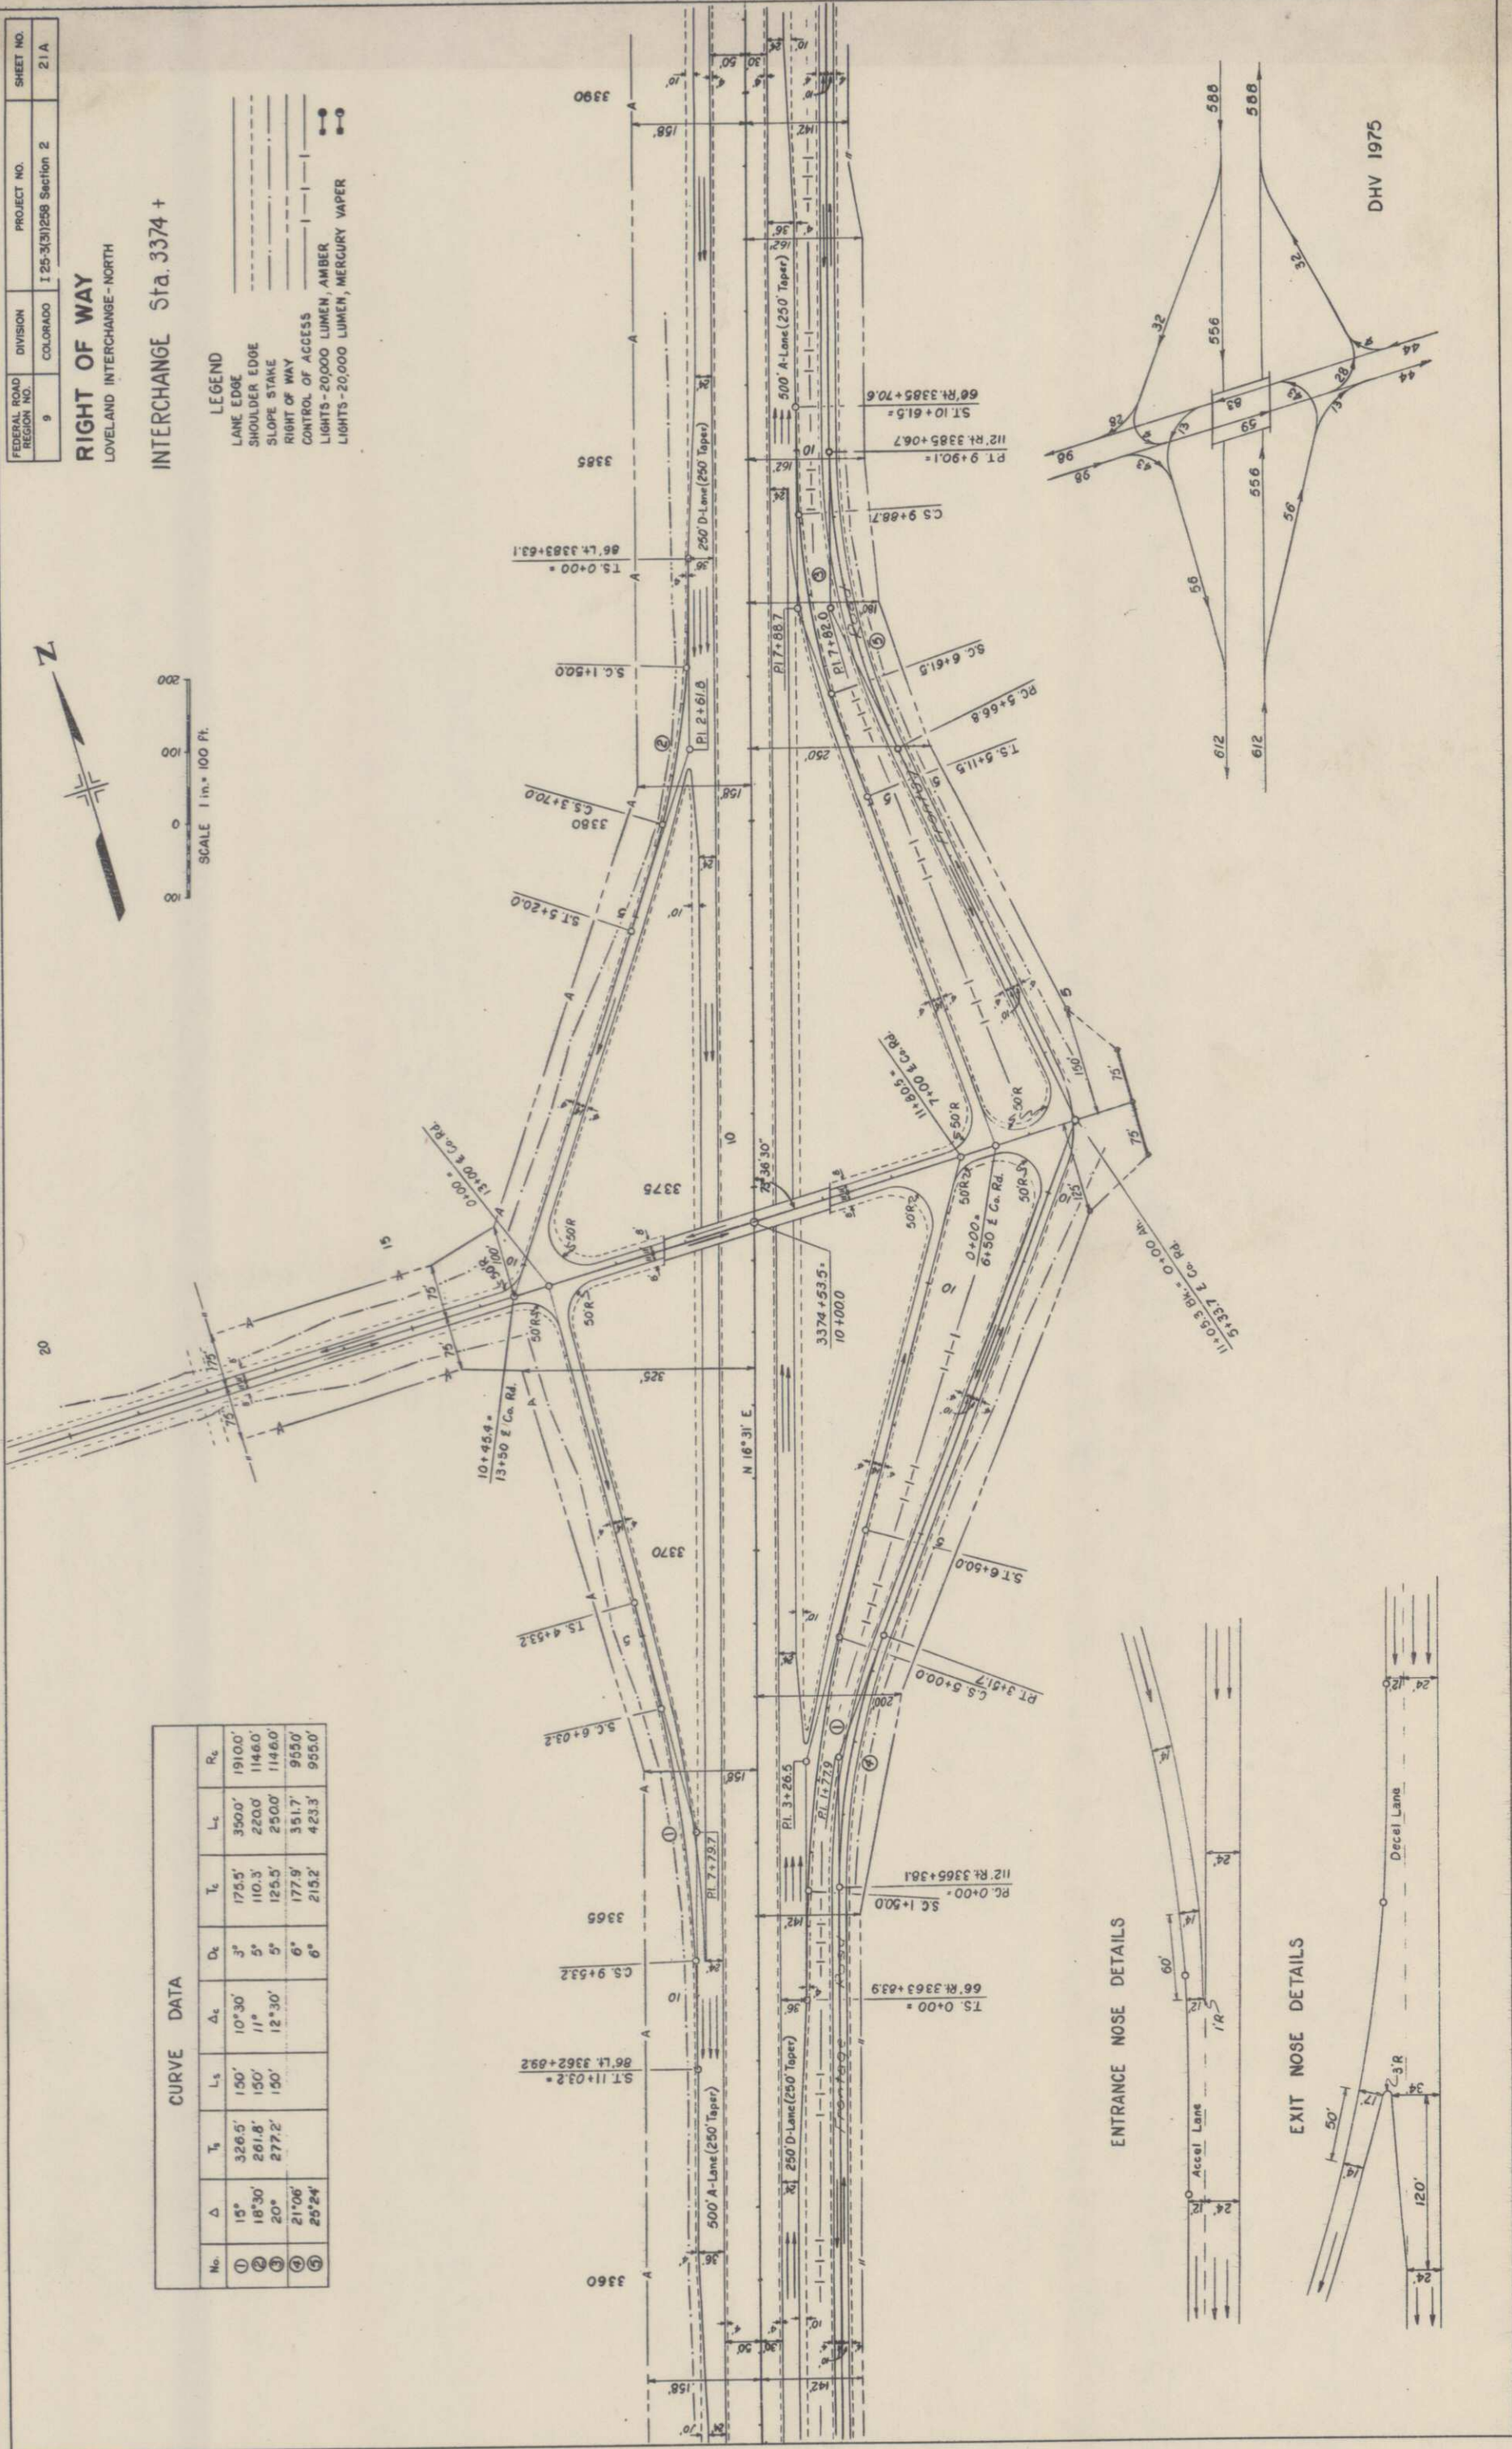

PLAN	SURVEYED	DATE
NOTED	ALIGNED	1956
3586	RT. OF WAY CHECKED	


PROFILE	SURVEYED	DATE
NOTE BOOK	PLOTTED	
NO.	GRADES CHECKED	
	R.M. + 100.0	
	STRUCTURE NOTATIONS CHECKED	

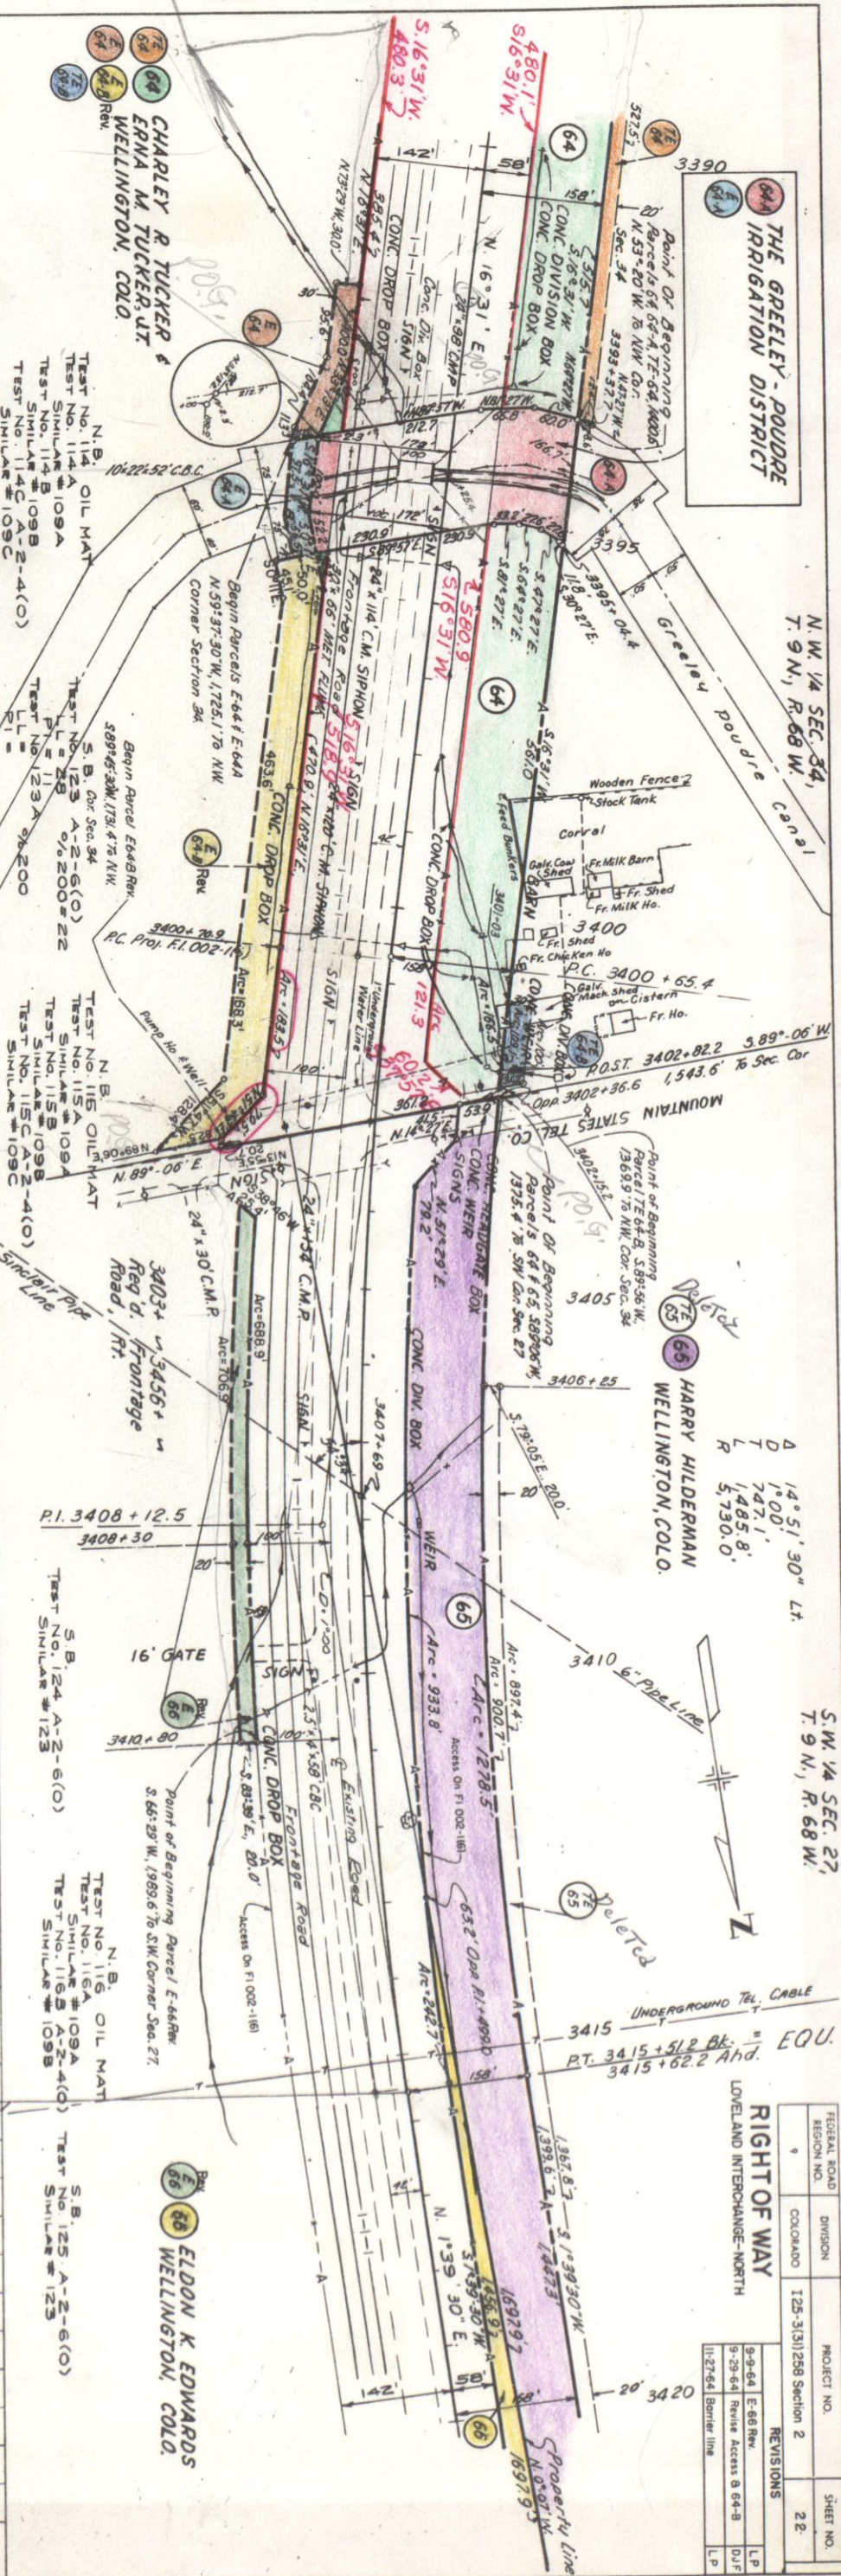

1. All under trees
2. Under trees
3. Under trees
REGION NO.	COLORADO	125-3(3)258 Section 2	22
RIGHT OF WAY			
LOVELAND INTERCHANGE-NORTH			
REVISIONS			
9-9-64	E-66 Rev.	LP	
9-29-64	Revise Access 8 64-8	DJF	
11-27-64	Barrier line	LP	

PROFILE NOTE BOOK NO.	SURVEYED	BY	DATE
	PLOTTED		
	GRADES CHECKED		
	B. M. NOTED		
	STRUCTURE NOTATIONS CHECKED		

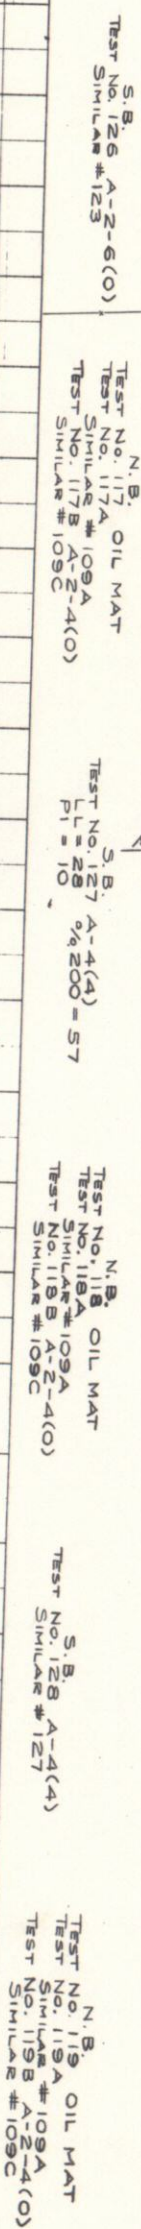

REVISIONS	
9-9-64	E-66 Rev
9-29-64	Revise Access
11-27-64	Barrier line
5-4-65	67- Rev

TE 67
REV. 67
JOHN WAGNER
RT. 1
WELLINGTON, COLO.
Deleted

NW 1/4 SEC. 27
T. 9 N., R. 68 W.

3456 + " Reg'd. Close
County Road, Lt.

S.W. 1/4 SEC. 22,
T. 9 N., R. 68 W.


TE 68
REV. 68
LEE J. WAGNER &
RUTH J. WAGNER, J.T.
RT. 1
WELLINGTON, COLO.

FEDERAL ROAD	DIVISION	PROJECT NO.	SHEET NO.
9	COLORADO	125-3(3)258 Section 2	24

RIGHT OF WAY
LOVELAND INTERCHANGE-NORTH

PLAN	SURVEYED	BY	DATE
NOTE BOOK 239.96	PLOTTED ALIGNMENT CHECKED RT. OF WAY CHECKED		

PROFILE	SURVEYED	BY	DATE
NOTE BOOK 239.96	PLOTTED GRADES CHECKED B.W. ADDED STRUCTURE NOTATIONS CHECKED		

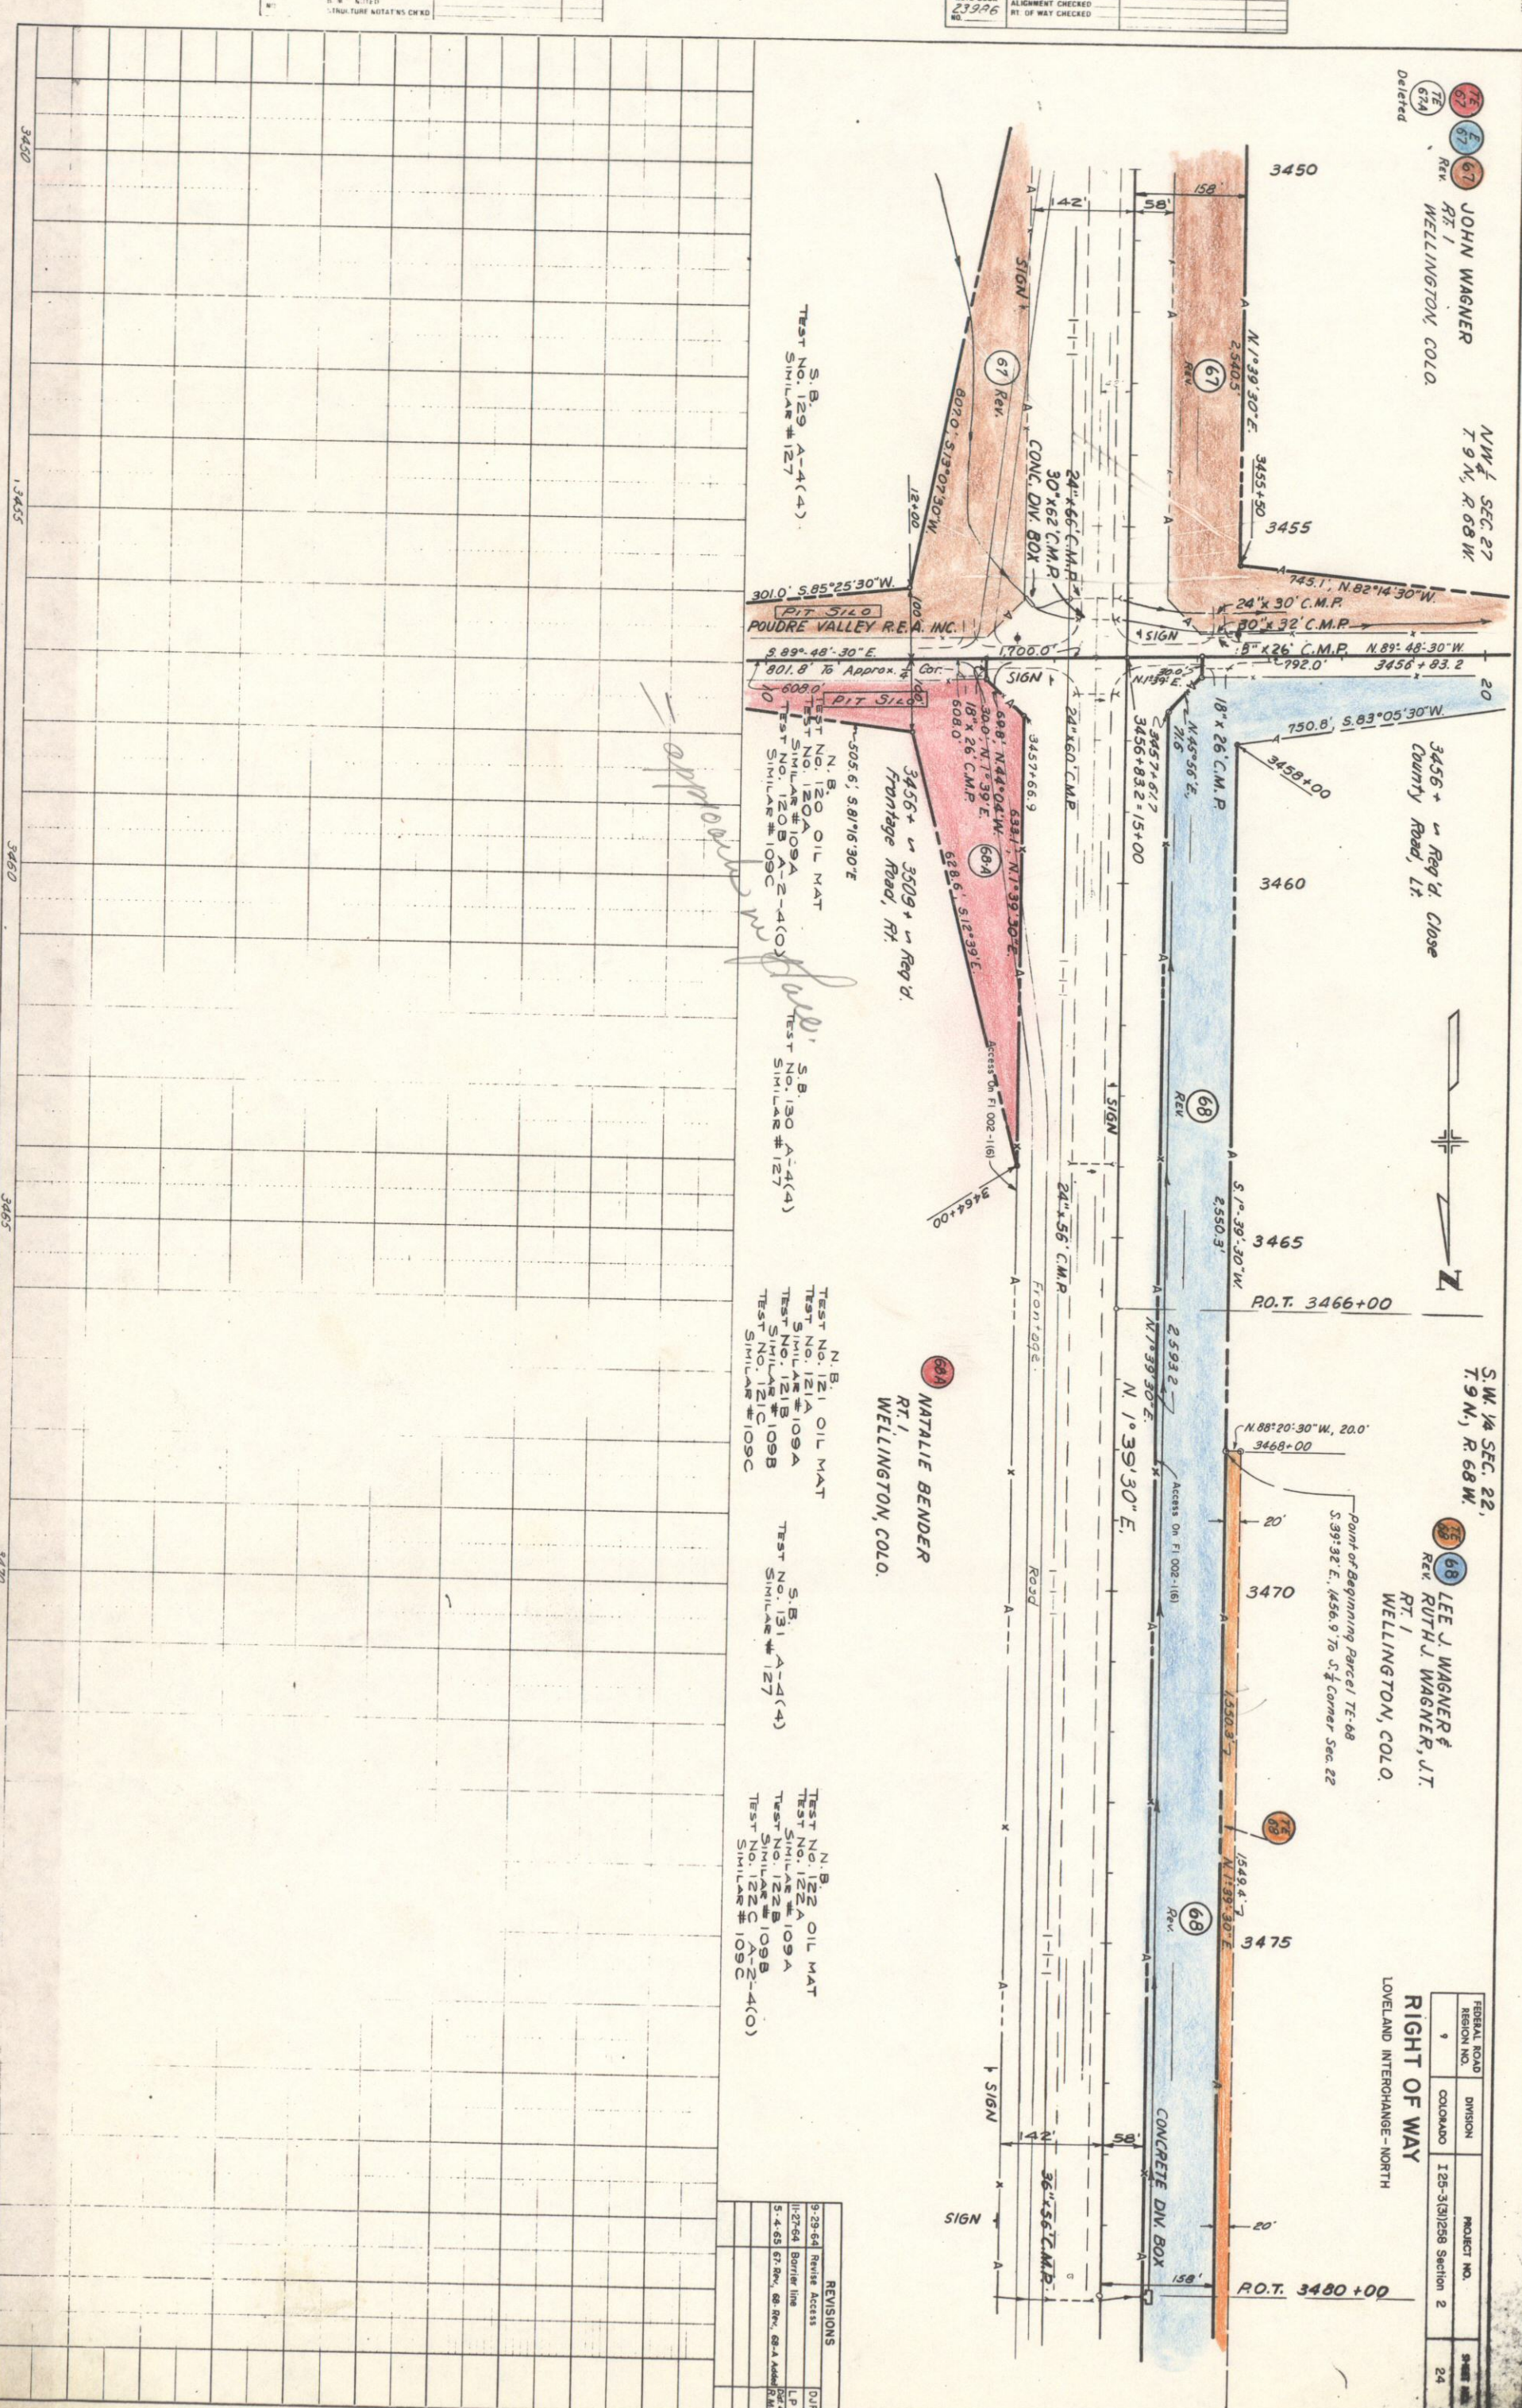

TEST NO. 129 A-4(4)
SIMILAR #127

TEST NO. 120 OIL MAT
TEST NO. 120A
TEST NO. 120B A-2-4(0)
TEST NO. 120C
SIMILAR #109C

TEST NO. 121 OIL MAT
TEST NO. 121A
TEST NO. 121B
TEST NO. 121C
SIMILAR #109C

TEST NO. 122 OIL MAT
TEST NO. 122A
TEST NO. 122B
TEST NO. 122C A-2-4(0)
SIMILAR #109C

REVISIONS	DATE	BY
9-29-64	Revised Access	D.J.F.
11-27-64	Border line	L.P.
5-4-65	67 Rev., 68 Rev., 68-A Added	R.M.

FILE NO.	DIVISION	PROJECT NO.	SHEET NO.
9	COLO.	I 25-3(31) 258 Section 2	24-A

RIGHT OF WAY
SEPARATION STA. 3456+
 LOVELAND INTERCHANGE - NORTH
 SE 4 Sec. 22
 T. 9N, R. 68W

NATALIE BENDER
 RT. 1
 WELLINGTON, COLO.

**LEE J. WAGNER &
 RUTH J. WAGNER J.T.**
 RT. 1
 WELLINGTON, COLO.



SW 4 Sec. 22
 T. 9N, R. 68W

JOHN WAGNER
 RT. 1
 WELLINGTON, COLO.


NW 4 Sec. 27
 T. 9N, R. 68W

NE 4 Sec. 27
 T. 9N, R. 68W

REVISIONS
5-4-65 New Street

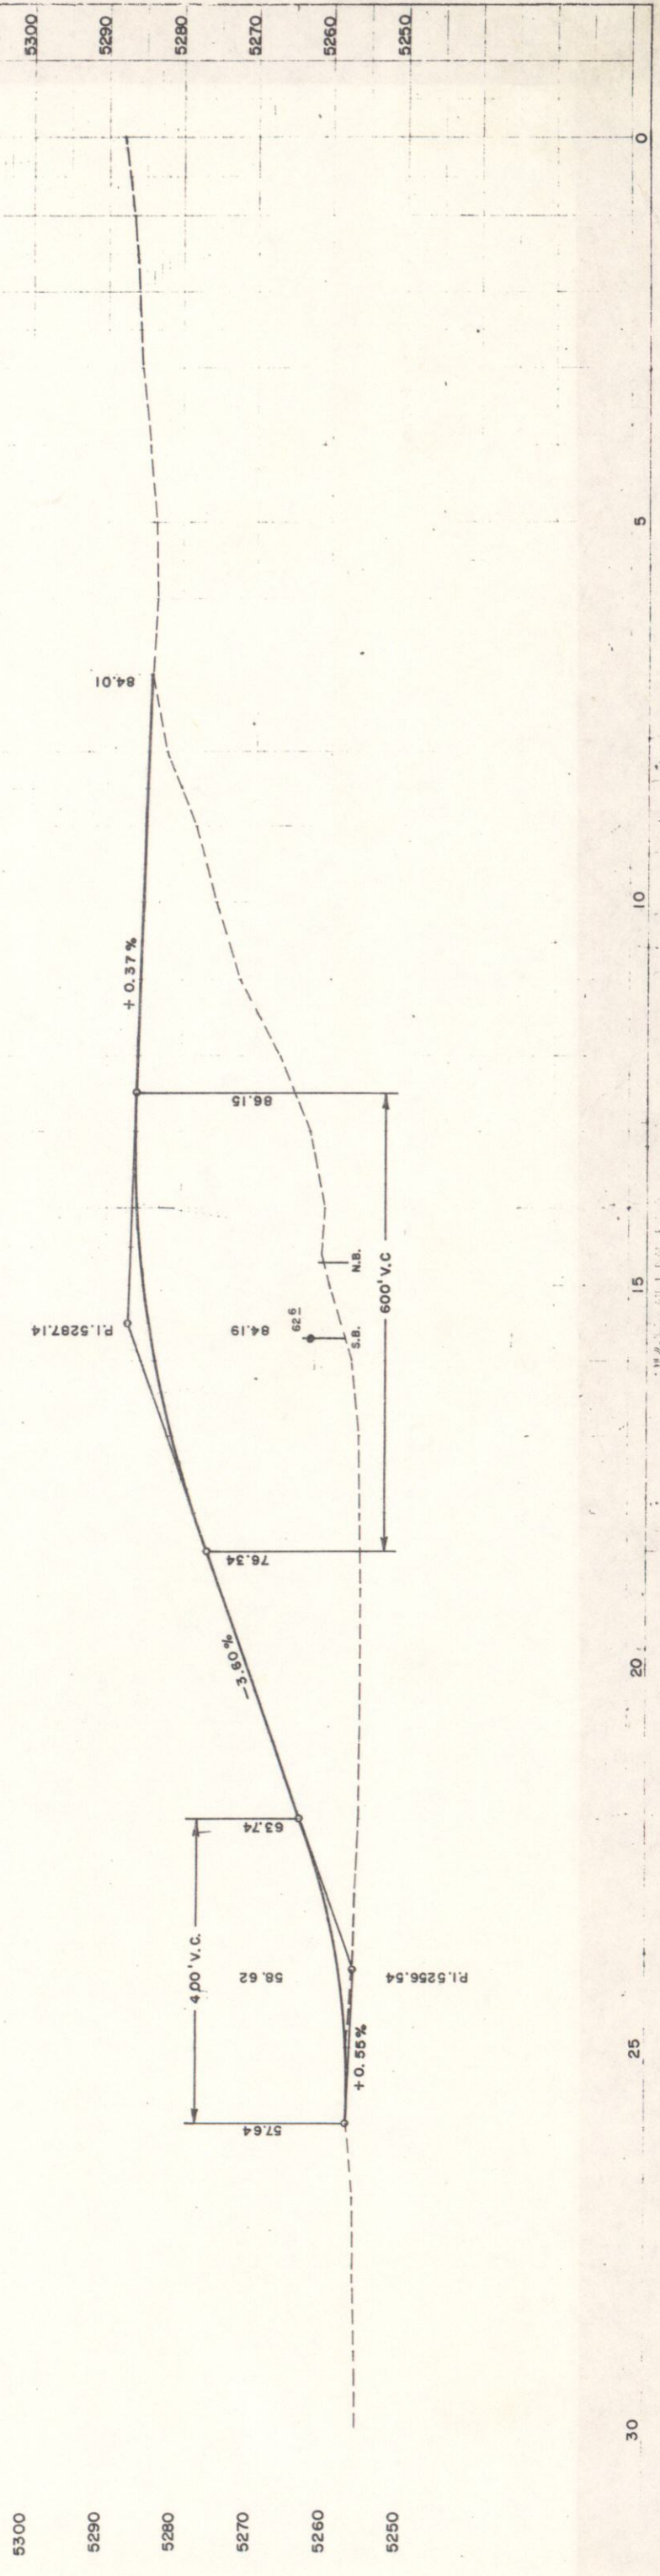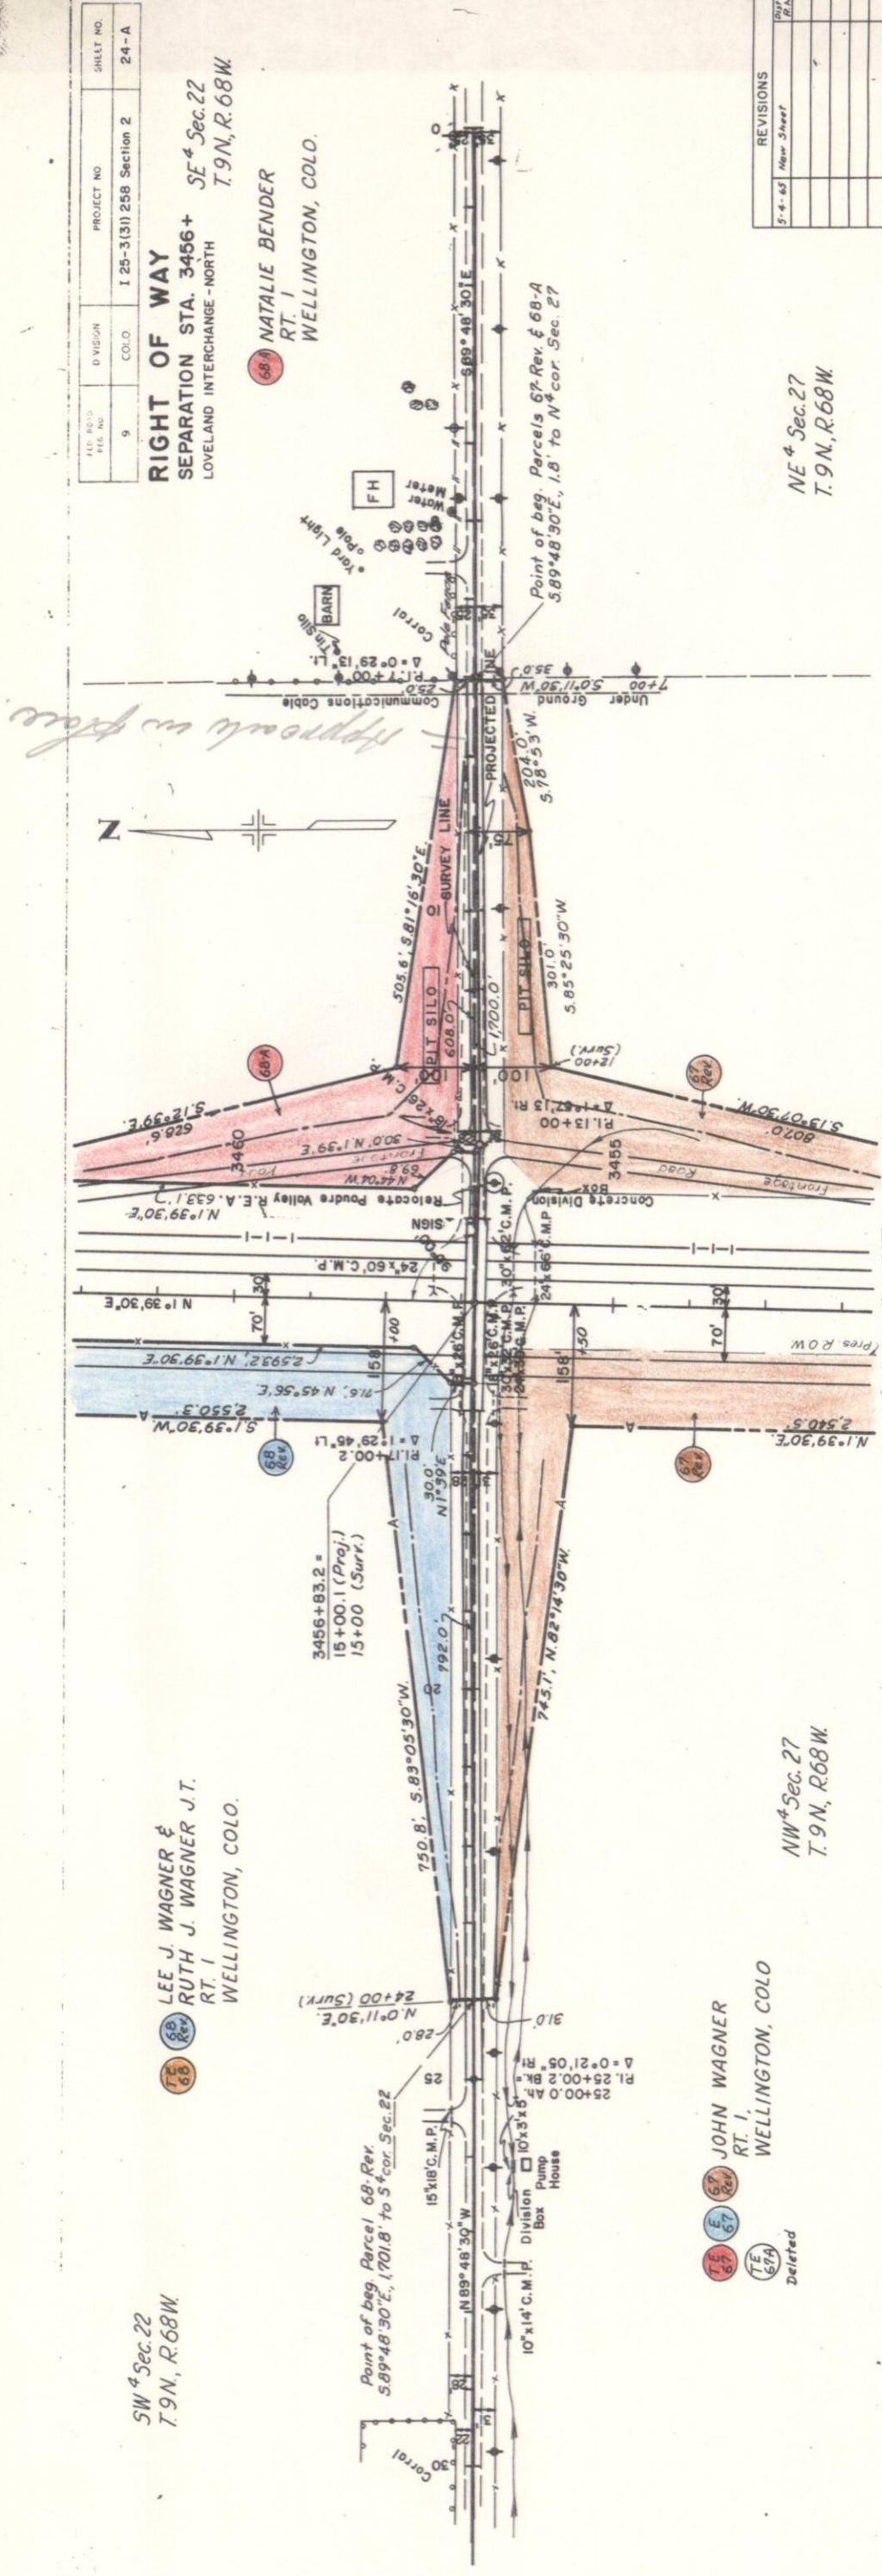

NO	STRUCTURE NOTATIONS CHRG	
NOTE BOOK	B N S NOTED	
PROFILE	GRADES CHECKED	
	PLOTTED	
	SURVEYED	
	BY	DATE

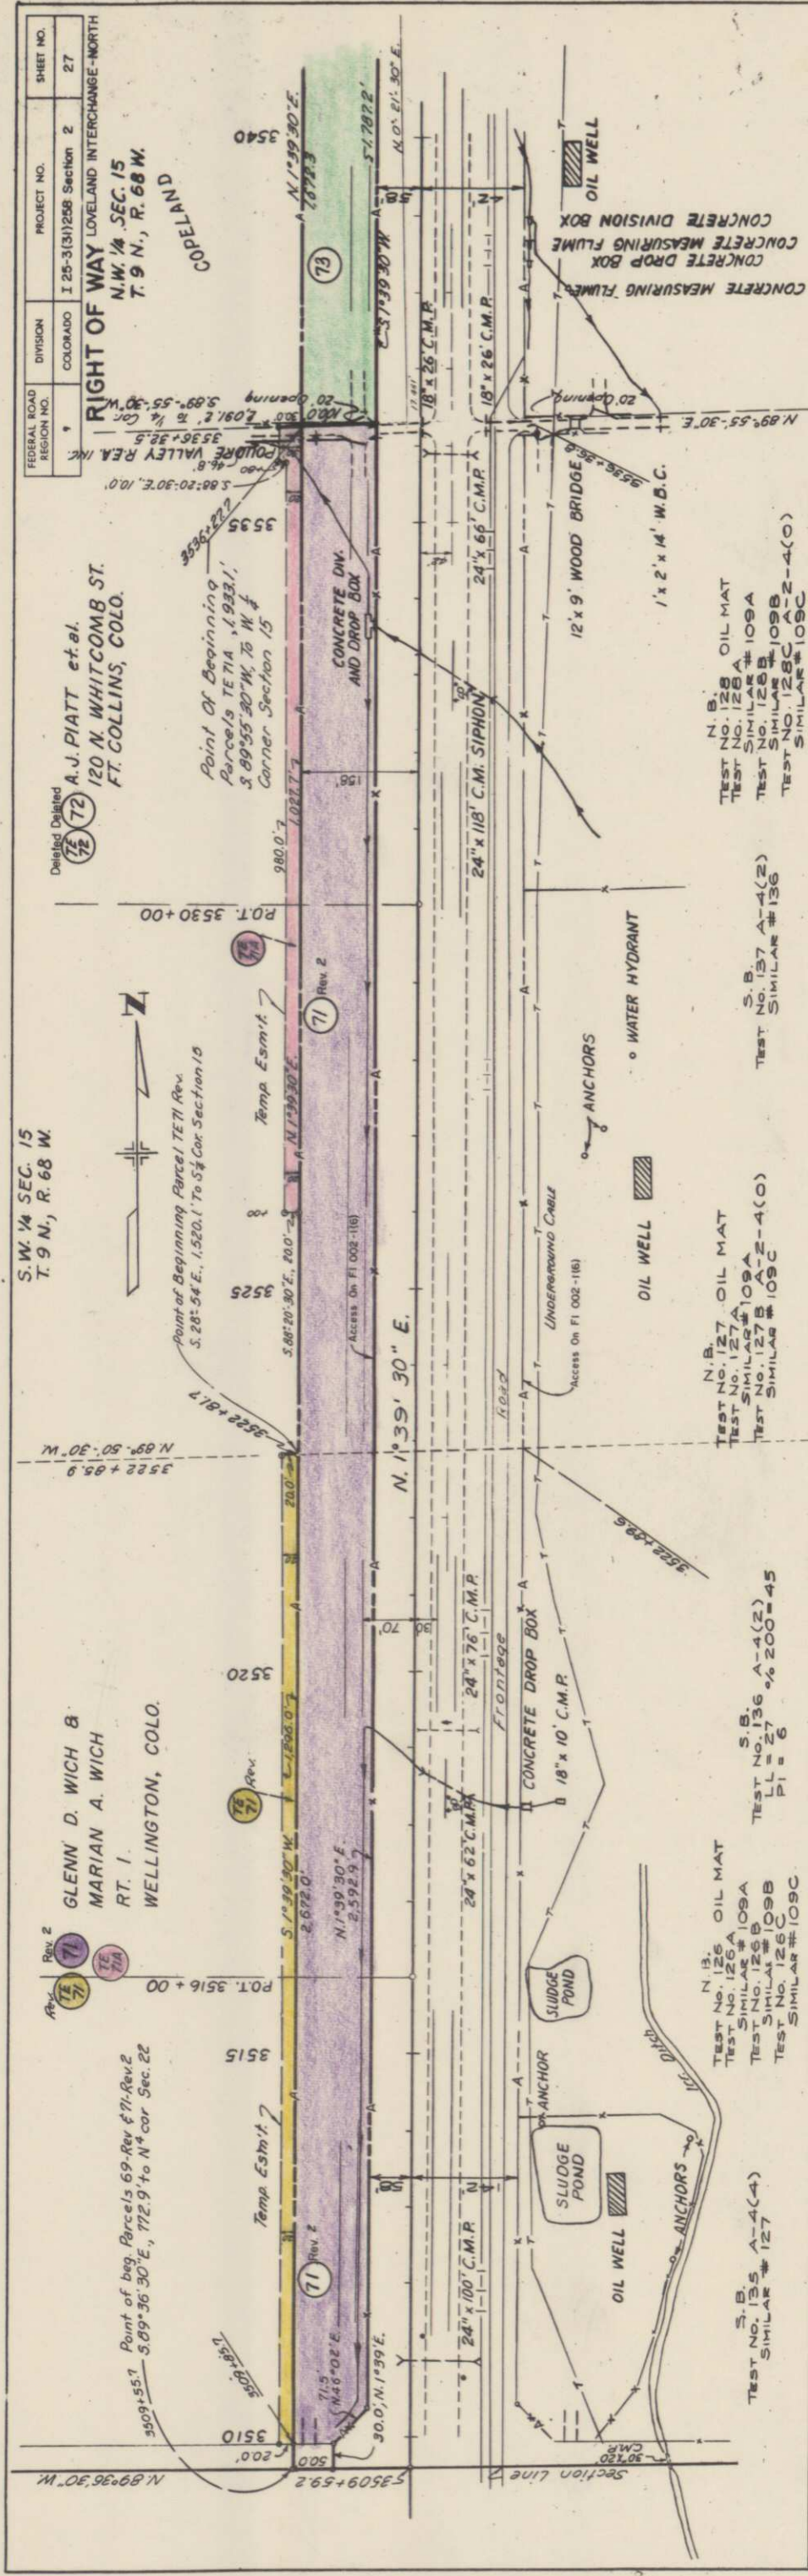


REVISIONS		
10-30-63	71 Rev. 72 Deleted	REC
9-29-64	Revise Access	DJF
11-27-64	Barrier line	LP
5-4-65	Rev. 71 Rev. & TE-71	Dist. 4 R.M.
8-6-65	Name Change 71 Rev. 2-TE 71-TE 71	DJF

FEDERAL ROAD REGION NO.	DIVISION	PROJECT NO.	SHEET NO.
9	COLORADO	I 25-3(3)258 Section 2	28

RIGHT OF WAY LOVELAND INTERCHANGE - NORTH

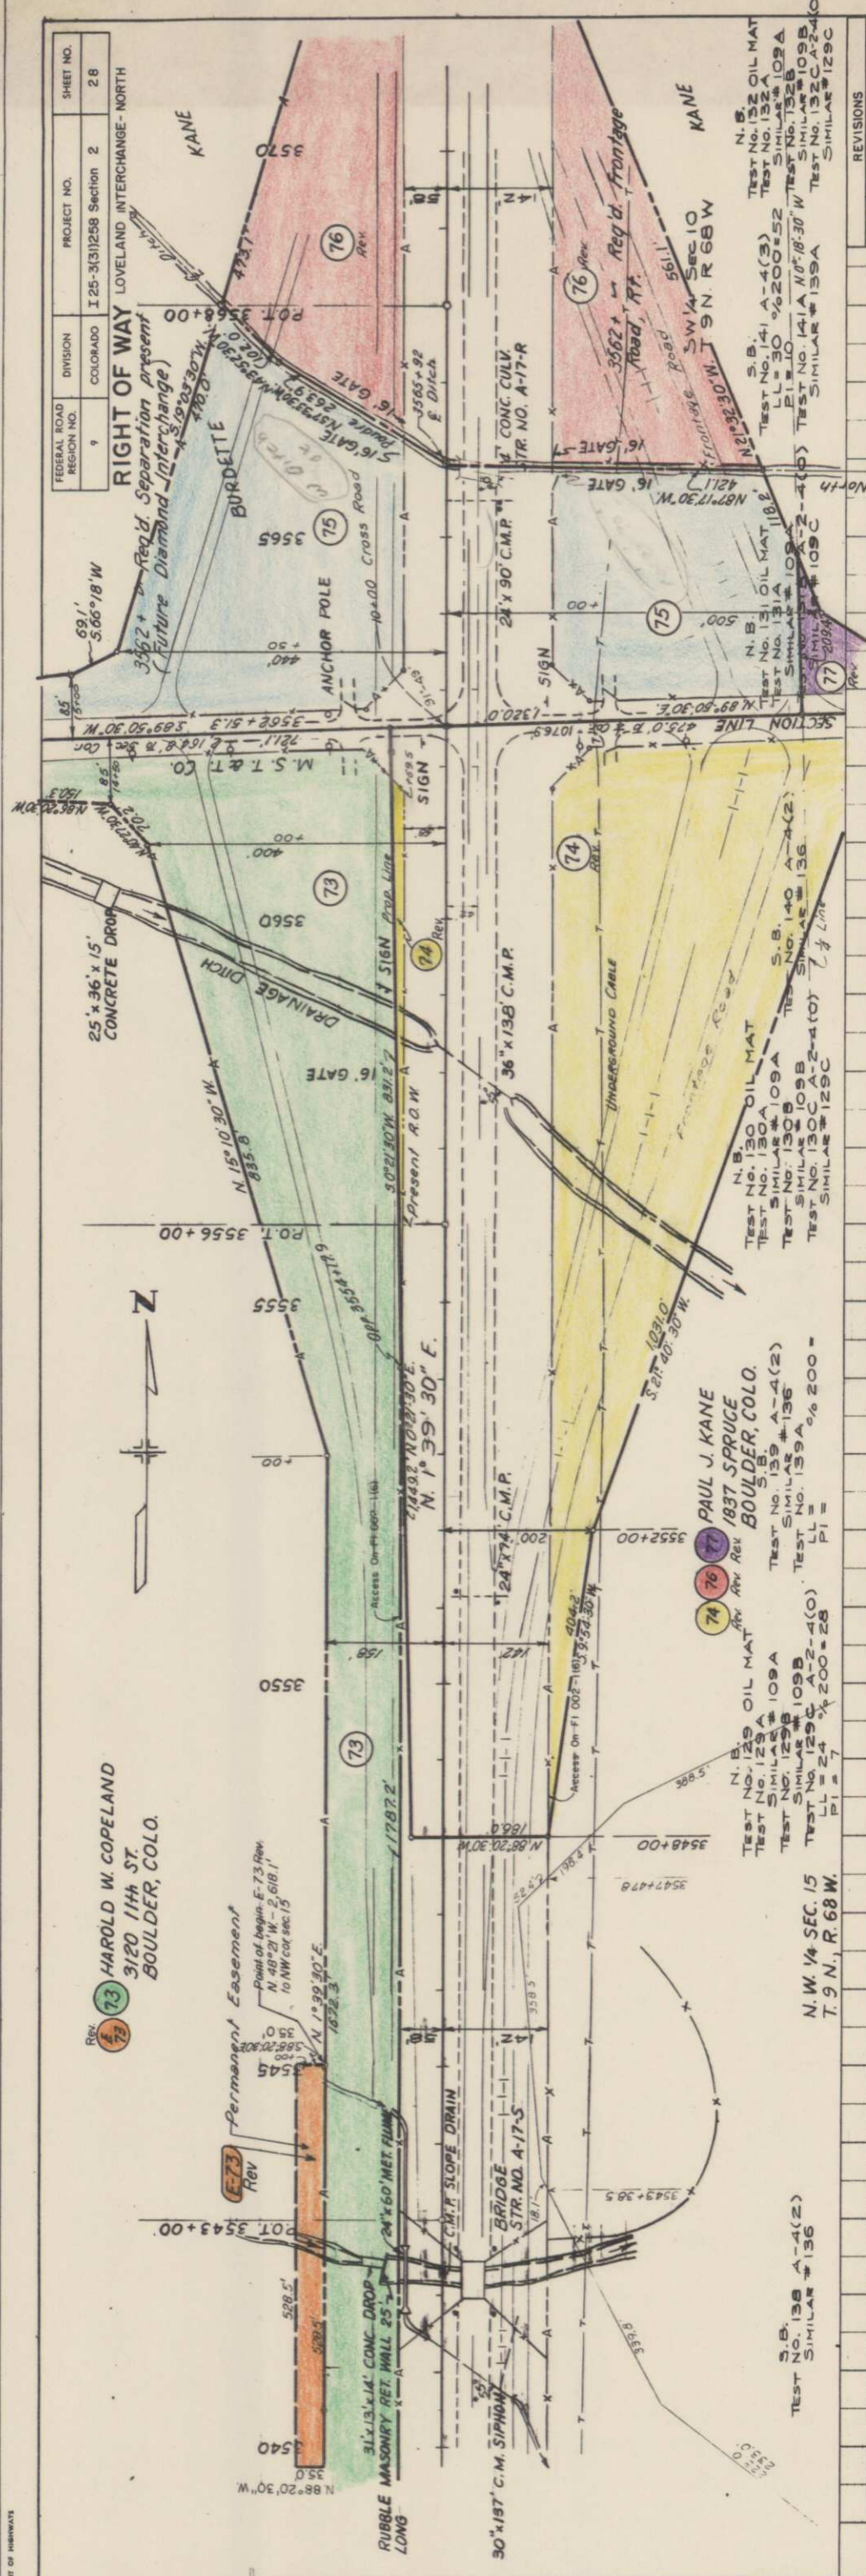

REVISIONS		LP
9-9-64	E-73 Rev	
9-29-64	Revise Access	DJF
5-4-65	74-REV, 76-REV, 77-REV	OUT 4 REV

[illegible]

REVISIONS		LP
9-9-64	E-73 Rev	DJF
9-29-64	Revise Access	DAK
5-4-65	74. Rev, 76. Rev, 77. Rev	R 14

SE 1/4 Sec. 10
T. 9 N., R. 68 W.

FEDERAL ROAD DISTRICT NO.	DIVISION	PROJECT NO.	SHEET NO.
9	COLORADO	125-3(3)258 Section 2	29

RIGHT OF WAY	
LOVELAND INTERCHANGE-NORTH	

REVISIONS	
9-23-64	Add TE-73 & Reuse Access
5-4-65	TE-75 Added
74 Rev.	76 Rev.
77 Rev.	77 Rev.
78 Rev.	78 Rev.

COUNTY ROAD SEPARATION

75A GLADYS MAURINE WATSON
651 WHEDEE ST.
FT. COLLINS, COLO.

73A NATALIE BENDER
RT. 1,
WELLINGTON, COLO.

NW 1/4 Sec. 15
T. 9 N., R. 68 W.

75 LORETTA C. BURDETTE
2216 DILLON,
CHEYENNE, WYOMING

73 HAROLD W. COPELAND
3120 11th St.
BOULDER, COLO.


74 PAUL J. KANE
1837 SPRUCE
BOULDER, COLO.

77 PAUL J. KANE
1837 SPRUCE
BOULDER, COLO.

STA. 3562+

Point of Beginning
Parcel 75-A, S. 89° 50' 30" W.,
1164.8' to NW Cor. Sec. 15

NE 1/4 Sec. 15
T. 9 N., R. 68 W.

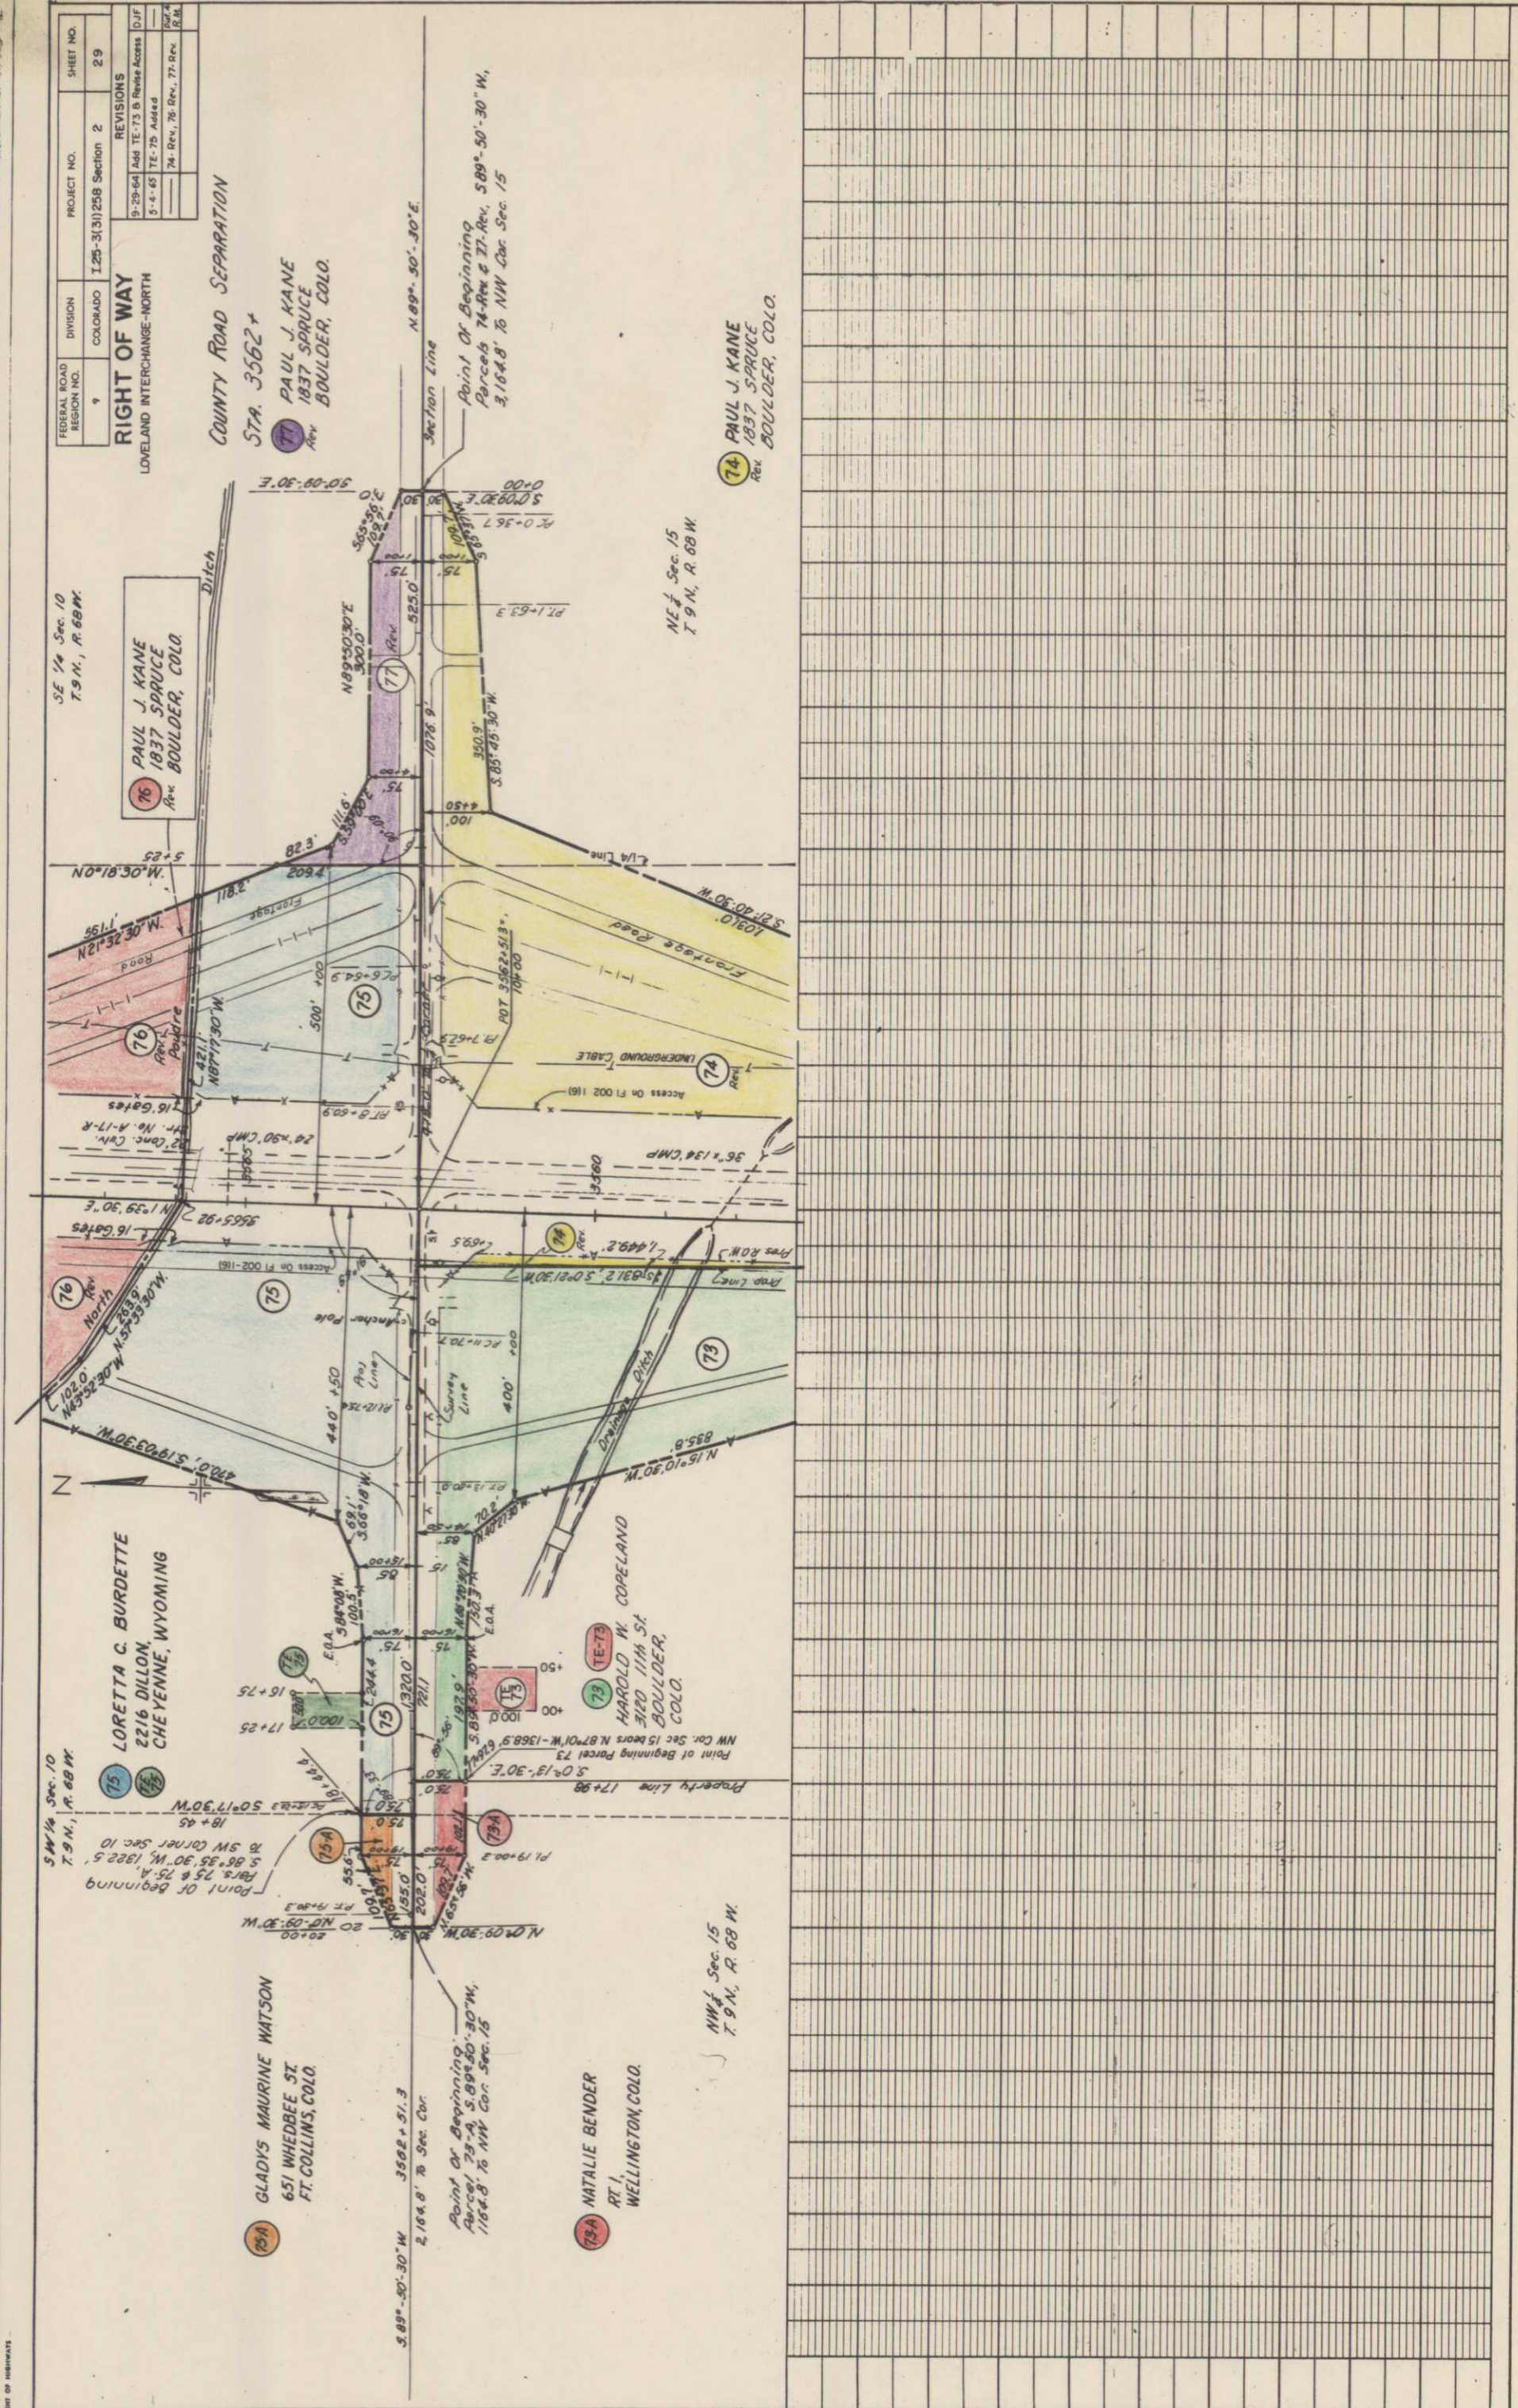

FEDERAL ROAD REGION NO.	DISTRICT	PROJ. NO.	SHEET NO.	TOTAL SHEETS
9	COLORADO	I 25-3(3)258 Sec. 2	29. A	


CURVE DATA

No.	Δ	T_s	L_s	Δc	D_c	T_c	L_c	R_c	S
1				$0^\circ 38'$	$0^\circ 30'$	63.3	126.6	11,460.0'	R.C.
2				$2^\circ 27'$	$1^\circ 15'$	98.0	196.0	4,584.0'	R.C.
3				$2^\circ 37'$	$1^\circ 15'$	104.7	209.3	4,584.0'	R.C.
4				$0^\circ 48'$	$0^\circ 30'$	80.0	160.0	11,460.0'	R.C.
5	$14^\circ 04'$	276.9	200.0'	$6^\circ 04'$	$4^\circ 00'$	75.9	151.7	1,432.5	0.062'/ft.
6	$13^\circ 44'$	272.6	200.0'	$5^\circ 44'$	$4^\circ 00'$	71.7	143.3	1,432.5	0.062'/ft.
7	$17^\circ 04'$	315.1'	200.0'	$9^\circ 04'$	$4^\circ 00'$	113.6	226.7	1,432.5	0.062'/ft.
8	$21^\circ 50'$	376.5	200.0'	$13^\circ 50'$	$4^\circ 00'$	173.8	345.8	1,432.5	0.062'/ft.
9				$21^\circ 50'$	$10^\circ 00'$	110.5	218.3	573.0'	0
10				$18^\circ 19' 23''$	$3^\circ 00'$	308.0	610.8	1,910.0'	0


- Distance from Survey Line



ORIGINAL SCALE { LAYOUT 1" = 100'
DETAILS 1" = 50'
DESIGN SPEED 70 MPH
RIGHT OF WAY
DETAILS OF INTERCHANGE
STA. 3562 +

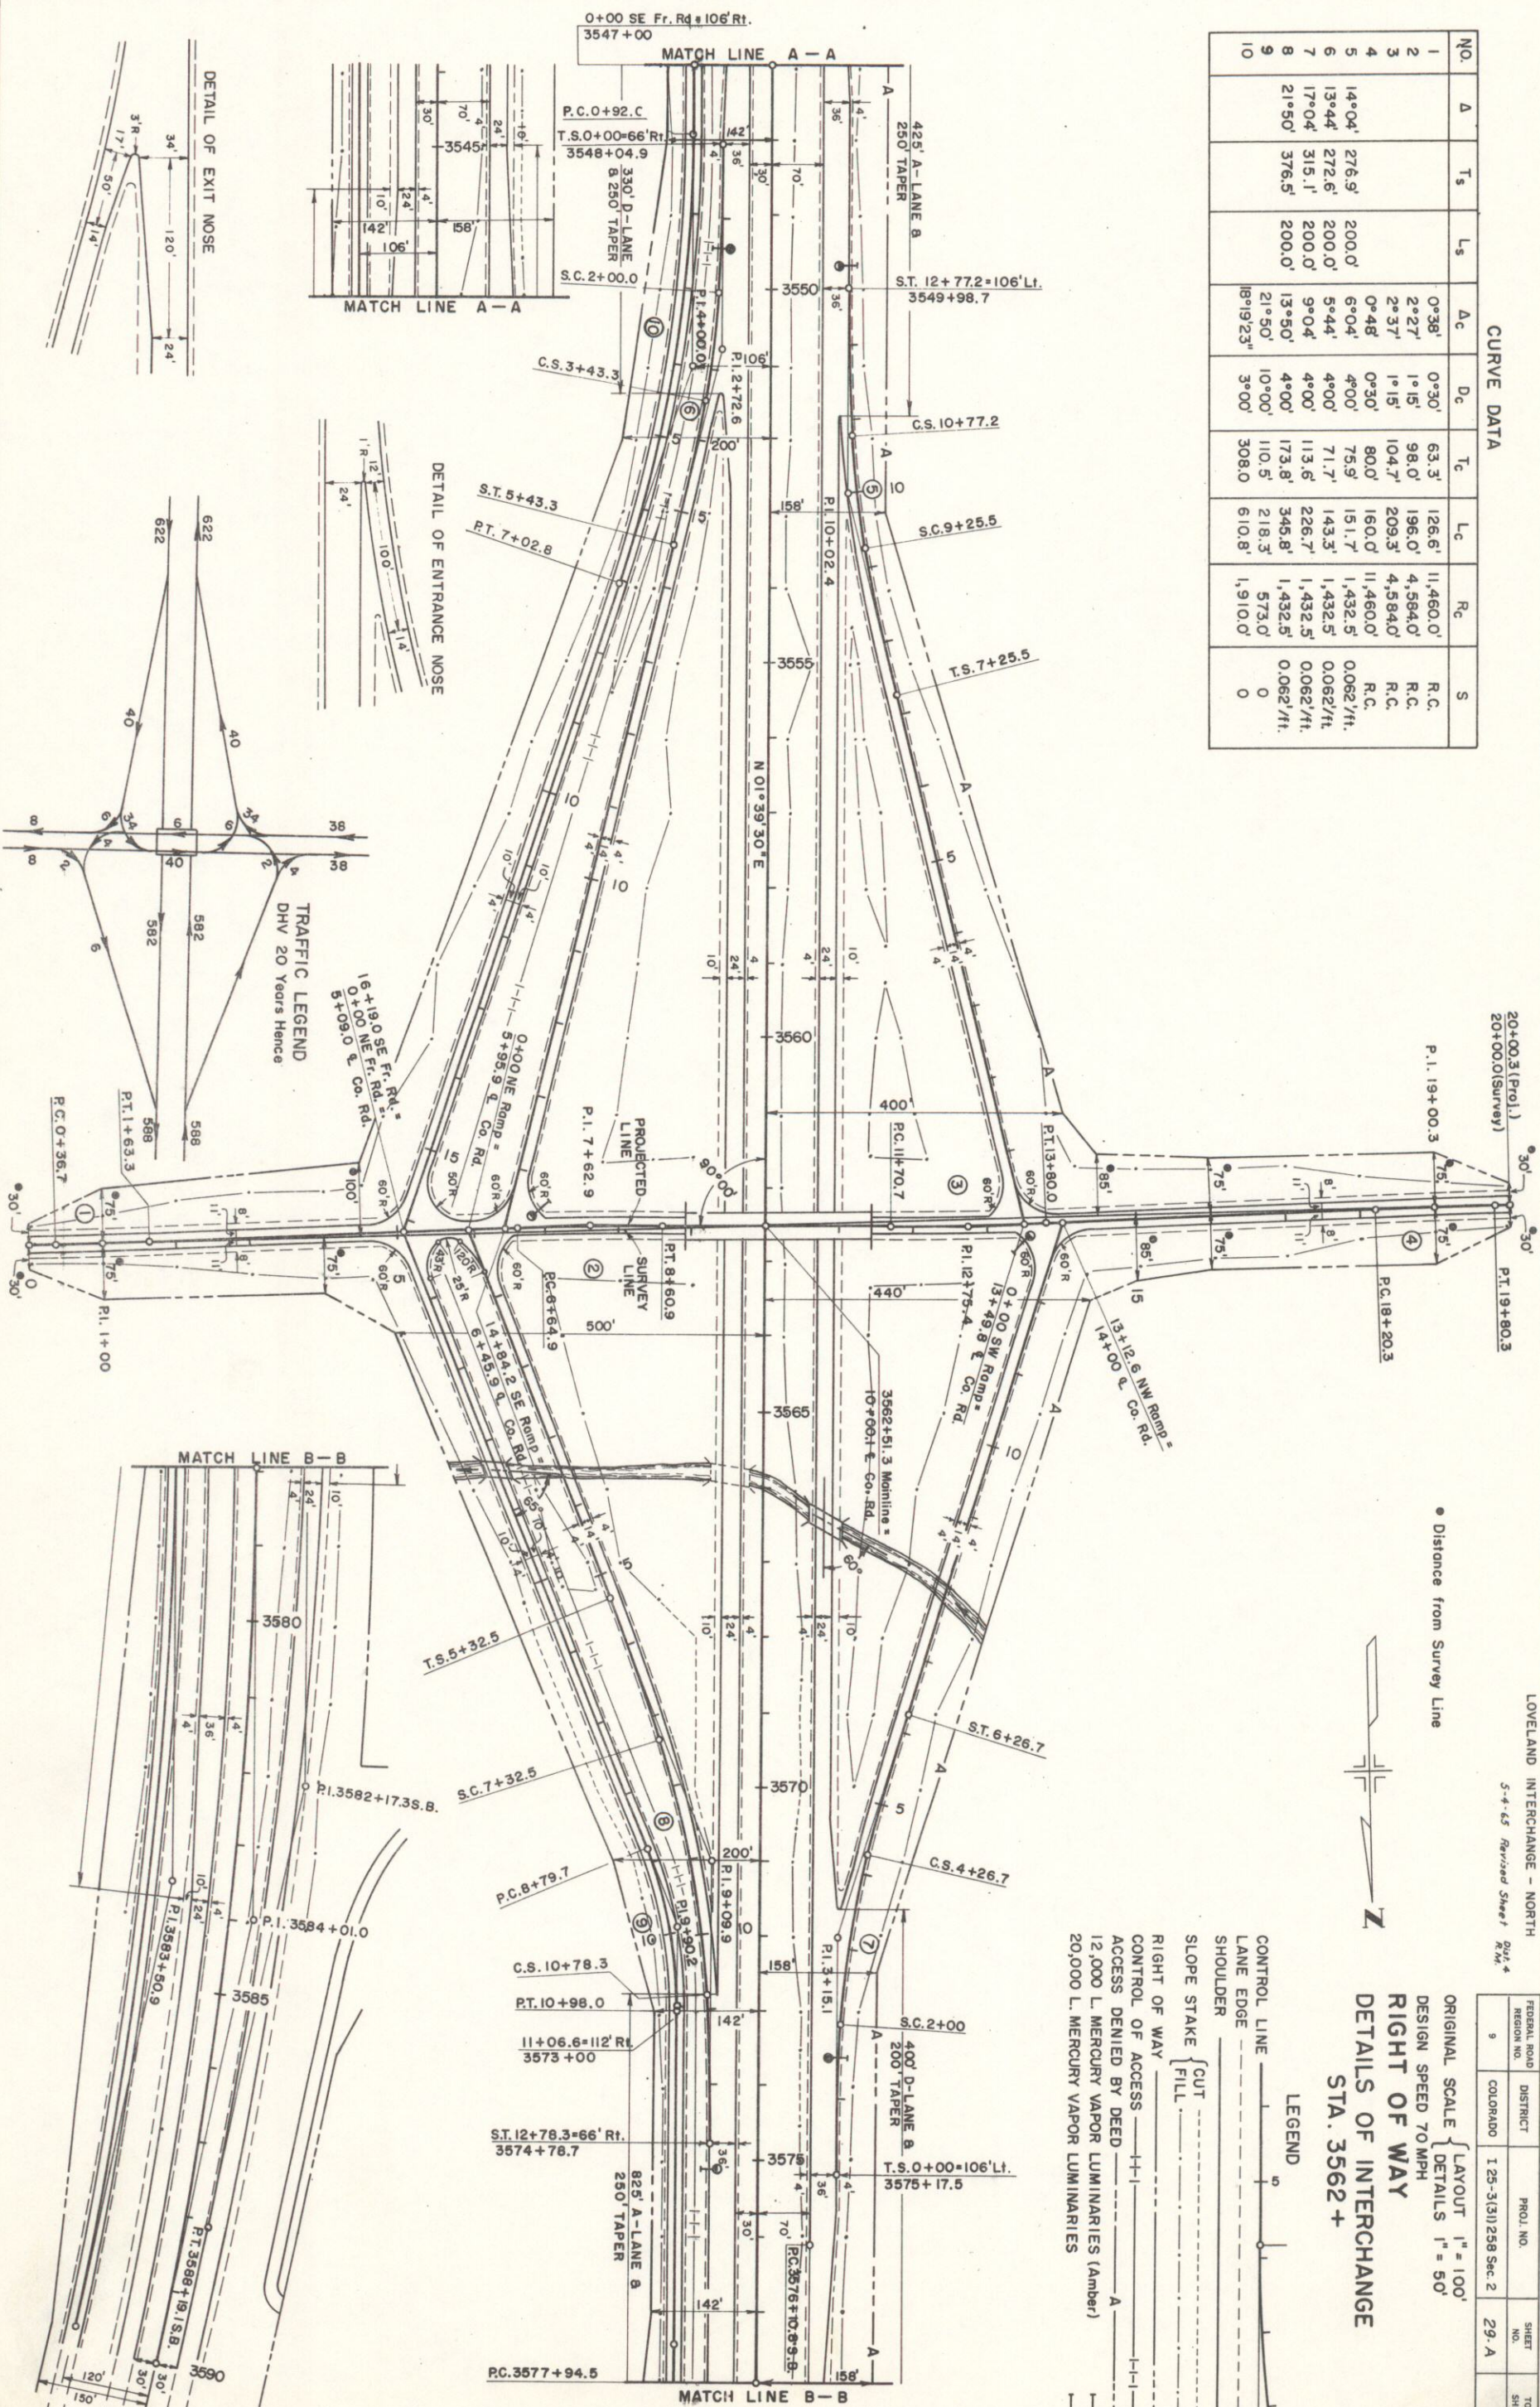

PROJECT NO.	SHEET NO.
3(3) 258 Section 2	30
REVISONS	
12-3-63	add 76A
12/18/63	Access
9-29-64	Revise Access
5-4-65	Rev. 76

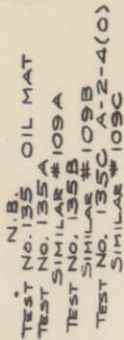[illegible]

