

COLORADO DEPARTMENT OF HIGHWAYS

PLAN AND PROFILE OF PROPOSED FEDERAL AID PROJECT NO. I 002-1(13) STATE HIGHWAY NO. 185 WELD COUNTY RIGHT OF WAY

SCALES OF ORIGINAL DRAWINGS

ON PLAN. 1 IN. = 100 FT.
ON PROFILE. 1 IN. = 100 FT. HORIZONTAL
1 IN. = 10 FT. VERTICAL
GRADE LINE ON PROFILE IS SHOWN AS GRADE OF FINISHED ROAD
GROSS LENGTH OF PROJECT 39,761.05' = 7.531 MI.
NET LENGTH OF PROJECT

FEDERAL ROAD DIVISION NO.	DISTRICT	PROJ. NO.	SHEET NO.	TOTAL SHEETS
9	COLORADO	I 002-1 (13)		

RIGHT OF WAY

Rev 9-9-57 (Rev. INDEX) DMB
Rev 2-24-58 (Conventional signs added) DMB
Rev 4-2-58 (Rev. INDEX) CPW
Rev 7-28-58 Conventional Signs CW
Rev 12-1-58 JLS
Rev 3/8/61 CPW INDEX

CONVENTIONAL SIGNS


CENTER LINE
RIGHT OF WAY LINE
COUNTY LINE
TOWNSHIP OR RANGE LINE
LAND LINES
RAILROAD
BARBED WIRE FENCE
COMBINATION WIRE FENCE
SNOW FENCE
TELEPHONE & TELEGRAPH LINES
POWER LINE
DETOUR
PRESENT ROAD (Plan Sheets)
ACCESS DENIED by DEED
C of A. LINE (CONTROL of ACCESS)

INDEX OF SHEETS

SHEET NO. 1. SKETCH MAP AND TITLE PAGE.
2D, 2, 2A, 2B & 2C TABULATION OF PROPERTIES.
4-10 ALIGNMENT PLAN AND PROFILE
10A-16 SHEETS SHOWING RIGHT OF WAY.
17-20 OWNERSHIP MAP.

(SHEET NO. 3 DELETED)
(SHEET NO. 14A DELETED)

21-22 SUB-SURFACE MAP.

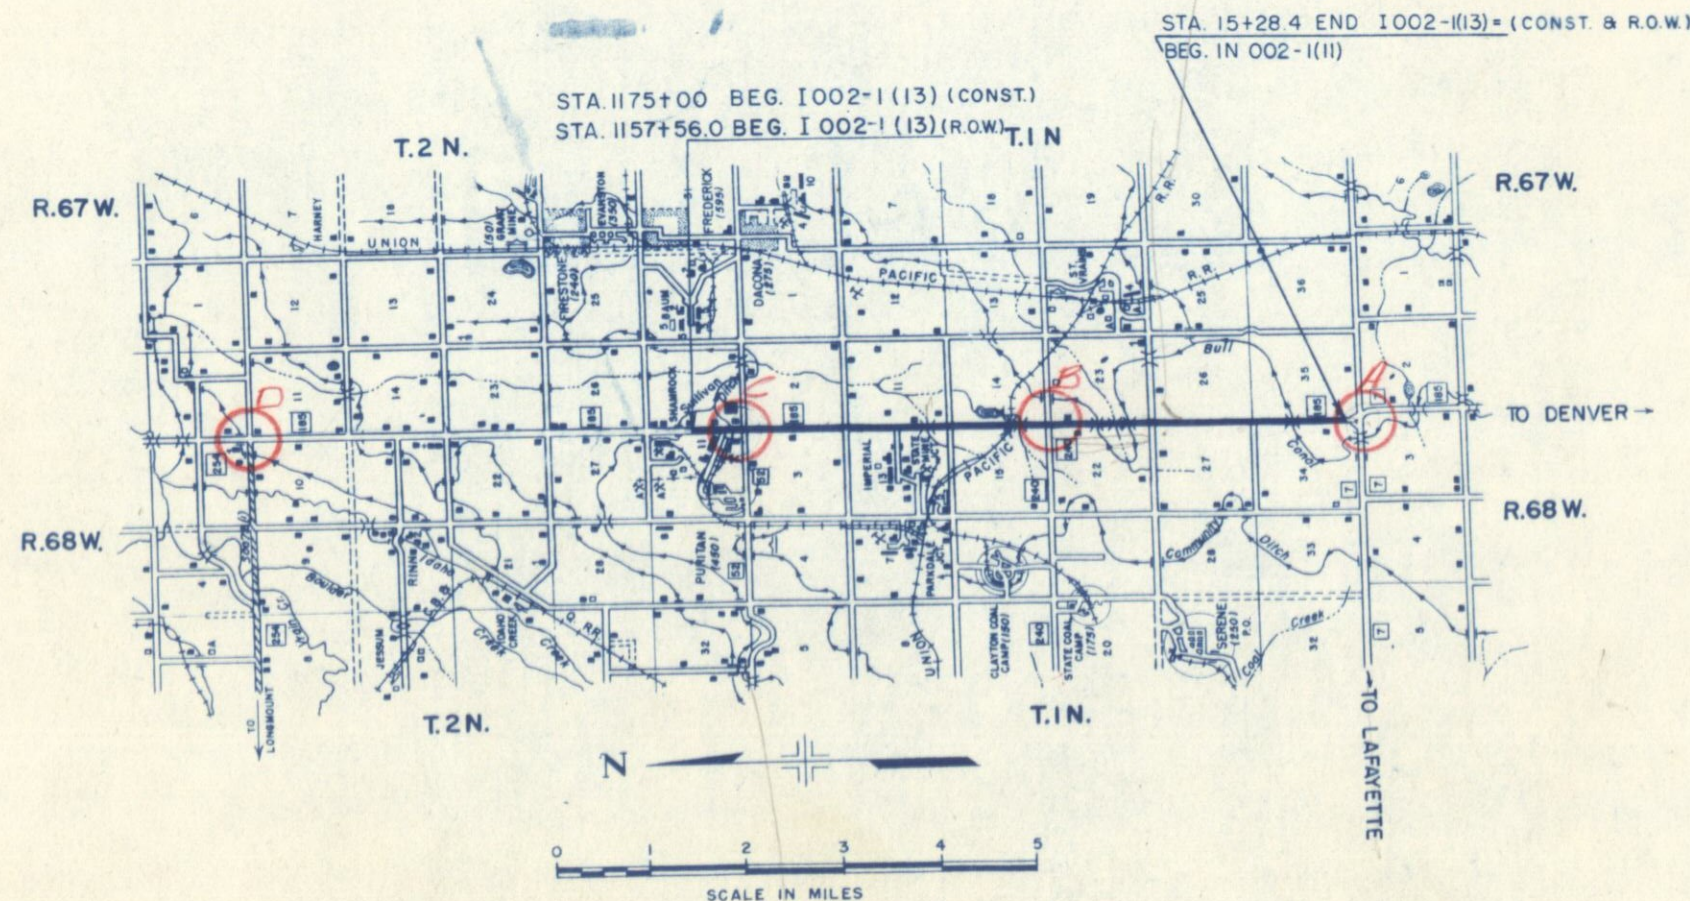

5 years agreement in Book of Platsheet

COUNTY S.H.No. 185 PROJ. I 002 - I (13)

Rev. 3/9/61 C.P.W. U.P. Agt. Note Rev. 3/16/78 Add AC-8A & AO-8A	D-1 NC
---	-----------

Parcels 1 thru 5 deleted on this Project.

ACCESS ONLY
ACCESS ONLY
ACCESS ONLY

WELD COUNTY S.H. NO. 185 PROJ. 1 002-1(13)

RIGHT OF WAY

RIGHT OF WAY
Rev. 2-27-57 S.J.N.

REMARKS Rev. 12-1-58 JLS
Rev. 3/9/61 C.P.W. U.P. Agt. Note NO

PARCEL NO.	OWNER	ADDRESS	LOCATION	AREA IN ACRES		TO BE ACQUIRED				RIGHT OF WAY
				PARCEL						
15	UNION PACIFIC RAILROAD CO.		T.1 N. R. 68 W.							
16	THE IMPERIAL COAL CO	ERIE, COLO.	NE 1/4 SE 1/4 Sec 15	2.419	1.466					
17	UNION PACIFIC RAILROAD		NE 1/4 SE 1/4 Sec 15	1.665	1.665					
18	THE IMPERIAL COAL CO.	ERIE, COLO.	E 1/2 SE 1/4 Sec 15	0.483	0.483					
19	UNION PACIFIC COAL CO.	ERIE, COLO.	E 1/2 SE 1/4 Sec 15	6.645	6.645					
20	ROLAND BURY & IZOLA B. BURY	OMAHA, NEBR.	SW 1/4 SW 1/4 Sec 14	4.273	2.674					
21	EARL L. ARNESON & RUTH S. ARNESON	4101 WEST 76TH, WESTMINISTER, COLO.	NW 1/4 NW 1/4 Sec 23	2.558	1.525					
22	JAMES BRENNAN & GEORGE E. BRENNAN	515 DENHAM BLDG. DENVER, COLO.	NE 1/4 NE 1/4 Sec 22	10.709	8.801					
23	FARMERS RESERVOIR & IRRIG. CO.	Rt 1 ERIE, COLO.	SE 1/4 NE 1/4 Sec 22	6.294	5.118					
24	JAMES BRENNAN & GEORGE E. BRENNAN	515 DENHAM BLDG. DENVER, COLO.	SE 1/4 NE 1/4 Sec 22	0.644	0.517					
25	MARGARET RICKERS & HENRY RICKERS	ERIE, COLO.	NE 1/4 SE 1/4 Sec 22	0.718	0.489					
26	PAUL BAKER & MARY BAKER	ERIE, COLO.	SE 1/4 SE 1/4 Sec 22	7.521	6.002					
27	FARMERS RESERVOIR & IRRIG. CO.	Rt 1 ERIE, COLO.	E 1/2 SE 1/4 Sec 22	0.115	0.047					
28	PAUL BAKER & MARY BAKER	ERIE, COLO.	SE 1/4 SE 1/4 Sec 22	0.578	0.463					
29	DELETED			6.963	5.488					
30	DELETED									
31	MURPHY THOMAS, DONALD THOMAS, & FREDRECH THOMAS	% GILBERT HIRSH 624 SYMES BLDG. DENVER, COLO.	NE 1/4 NE 1/4 Sec 27	2.679	1.986					
32	DELETED									
33	CLARENCE JAMES VOGL & SHIRLEY MAE VOGL	Rt 1 ERIE, COLO.	NE 1/4 NE 1/4 Sec 27	5.105	4.084					
34	T. LESLIE KIZER, WILSON W. KIZER & CHARLOTTE E. KIZER	906 D. STREET LINCOLN, NEBR.	NE 1/4 NE 1/4 Sec 27	0.211	0.211					

R. O. W. TABULATION OF PROPERTIES IN

WELD COUNTY S.H.No. 185 PROJ. NO. 1 002-1 (13)

FEDERAL MOLD DIVISION NO	DISTRICT	PHOL NO	SHEET NO	TOTAL SHEETS
9	COLORADO	I 002-1 (13)	28	

RIGHT OF WAY

Rev. 7-18-57 B.R.M.
(To delete Fosements)

REMARKS Rev. 3-14-59 Added E-1-F & E-1-G FCW
Rev. 3/9/61 C.P.W. Sub-Surface Note NC

PARCEL NO.	OWNER	ADDRESS	LOCATION	AREA IN ACRES		RIGHT OF WAY			
				PARCEL	TO BE ACQUIRED				
35	MATTHEW AULD	122 S COLLEGE ST COLLINS COLO	T 1 N. R 68 W NE 1/4 SE 1/4 Sec 27	7.563	6.051				
36	FRANK MIHELICH	6275 NO WASHINGTON DENVER, COLO	SE 1/4 SE 1/4 Sec 27	7.615	5.954				
37	USG. BOWERSOX & AE BOWERSOX	LONGMONT, COLO	E 1/2 NE 1/4 Sec 34	8.031	6.327				
38	FARMERS RESERVOIR COMPANY	Rt 1 ERIE, COLO	E 1/2 NE 1/4 Sec 34	0.715	0.606				
39	USG BOWERSOX & A.E. BOWERSOX	LONGMONT, COLO	SE 1/4 NE 1/4 Sec 34	6.467	5.101				
40	JOHN W PRUESSNER & DOROTHY M. PRUESSNER	Rt 1 BOX 27 ERIE, COLO.	E 1/2 SE 1/4 Sec 34	13.532	13.342				
41	FARMERS RESERVOIR & IRRIG CO	Rt 1 ERIE, COLO	SE 1/4 SE 1/4 Sec 34	0.229	0.160				
42	JOHN W PRUESSNER & DOROTHY M. PRUESSNER	Rt 1 BOX 27 ERIE, COLO.	SE 1/4 SE 1/4 Sec 34	0.027	0.027				
*39-A	USG. BOWERSOX & A. E. BOWERSOX (DELETED)	LONGMONT, COLO.	S 1/2 NE 1/4 SEC. 34						
E-13 I	DELETED								
E-13 J	UNION PACIFIC COAL CO.	OMAHA, NEBR.	S.W. 1/4 SEC. 11	0.007	0.007				
E-23	DELETED								
E-37	DELETED								
E-I-F	FRANK E. WILCOX & BARBARA A. WILCOX	ERIE, COLO.	SW 1/4 SW 1/4 Sec. 35	0.23	0.23				
E-I-g	FRANK E. WILCOX & BARBARA A. WILCOX	ERIE, COLO.	SW 1/4 SW 1/4 Sec. 35	0.24	0.24				

FEDERAL ROAD DIVISION NO.	DISTRICT	PROJ. NO.	SHEET NO.	TOTAL SHEETS
9	COLORADO	I 002-1 (13)	2C	

RIGHT OF WAY

Rev. 2-27-57 S.J.N.
Rev. 4-22-58 C.P.W. Add E-18,19
Rev. 12-1-58 JLS

Rev. 12-1-58 JL

Rev. 12-1-58 JLS

REMARKS

[illegible]

R.O.W. TABULATION OF PROPERTIES IN WELD

COUNTY S.H. NO. 185 PROJ. I 002-1(13)

FEDERAL ROAD DIVISION NO.	DISTRICT	PROJ. NO.	SHEET NO.	TOTAL SHEETS
0	COLORADO	I 002-1(13)	2 D	

Rev. 3/9/61 C.P.W. New Sheet

PARCEL NO.	SECTION	SURFACE	ACRES COAL		RIGHT OF WAY						REMARKS	NO.
					DATE	LAND	IMPROV'M'TS	DAMAGE	MISC.	TOTAL		
PART 1, NO. 1	3		36.409									
	" 1, " 2											
	10	30.495	30.495	FORMER PARCEL 13								
	" 1, " 3											
	11	6.099	6.099	OLD ROAD								
U.P. AGT	" 1, " 4											
	14	10.949	10.949	OLD ROAD & FORMER PARCEL 19								
	" 1, " 5											
	15	0.483	29.271	INCLUDES FORMER PARCEL 17								
	" 1, " 6											
IMPERIAL AGT	23		7.872									
	" 1, " 7											
	27		30.376									
	" 1, " 8											
	35		12.327									
	PART 2, NO. 1											
	10		6.099	WEST BUFFER								
	" 2, " 2											
	11		6.099	EAST BUFFER								
	" 2, " 3											
	14		6.124	EAST BUFFER								
	" 2, " 4											
	15		5.771	WEST BUFFER								
	THE IMPERIAL COAL CO. - PARCEL NOS. SAME AS U.P. AGT.											
	PART 1, NO. 2											
IMPERIAL AGT	10		30.495									
	" 1, " 3											
	11		6.099									
	" 1, " 4											
	14		10.949									
	" 1, " 5											
	15		29.271									
	PART 2, NO. 1											
	10		6.099									
	" 2, " 2											
CLAYTON AGT	11		6.099									
	" 2, " 3											
	14		6.124									
	" 2 " 4											
	15		5.771									
CLAYTON AGT	THE CLAYTON COAL CO.											
	6											
	23		7.872	DES. SAME AS U.P. PART 1, NO. 6								
	7											
	27		22.762	" " " " " 7								
CLAYTON AGT	7A											
	26		4.552	OLD ROAD								

5. E. 1/4 SEC. 34
T. 2 N. R. 68 W.

N.W. 1/4 SEC. 2
T. 1 N. R. 68 W.




Rev. 5-2-57 S. J. N.
TO ADD E. B.
Rev. 7-5-57 B. R. M.
(To Snow Rdwy.)
Rev. 9-9-57 (E-10 DELETED)
C. H. E. 12 To E-12A
S. J. N. R. 68 W.
Rev. 2-24-58 To add Access DMB
Rev. 7-28-58 Access CPW
Rev. 12-1-58 Access JLS
Rev. 3/9/61 C. P. W. Sub-Surface Note

FED. ROAD DIST.	PROJ. NO.	SHEET NO.	TOTAL SHEETS
9	COLO. 1002-1(13)	6	

RIGHT OF WAY

18"x26" C.M.P. Sd. Dr.
16" B.W. Gate
Fr. Hse.
20' B.W. Gate
16" B.W. Gate
24"x72" C.M.P. Siphon

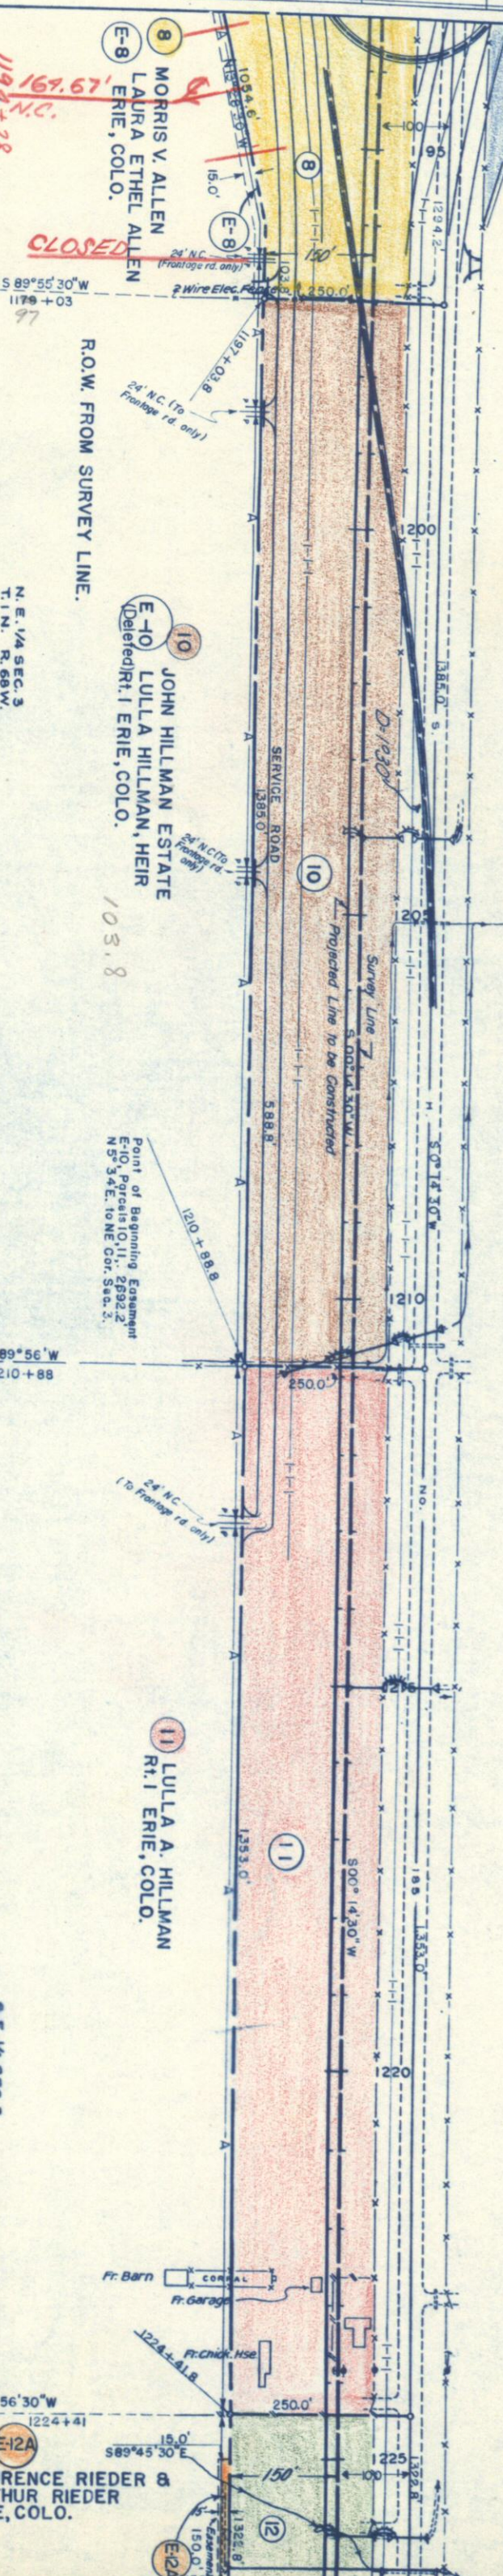


R.O.W. FROM SURVEY LINE.


FOR SUB-SURFACE IN SEC. 3 SEE U.P. PART 1 NO. 1 SHEET 21-

PROFILE	BY	DATE
SURVEYED PLOTTED GRADES CHECKED B. W. E. NOTED STRUCTURE NOTATIONS CHECKED		

PLAN	BY	DATE
SURVEYED PLOTTED ALIGNMENT CHECKED RT. OF WAY CHECKED		

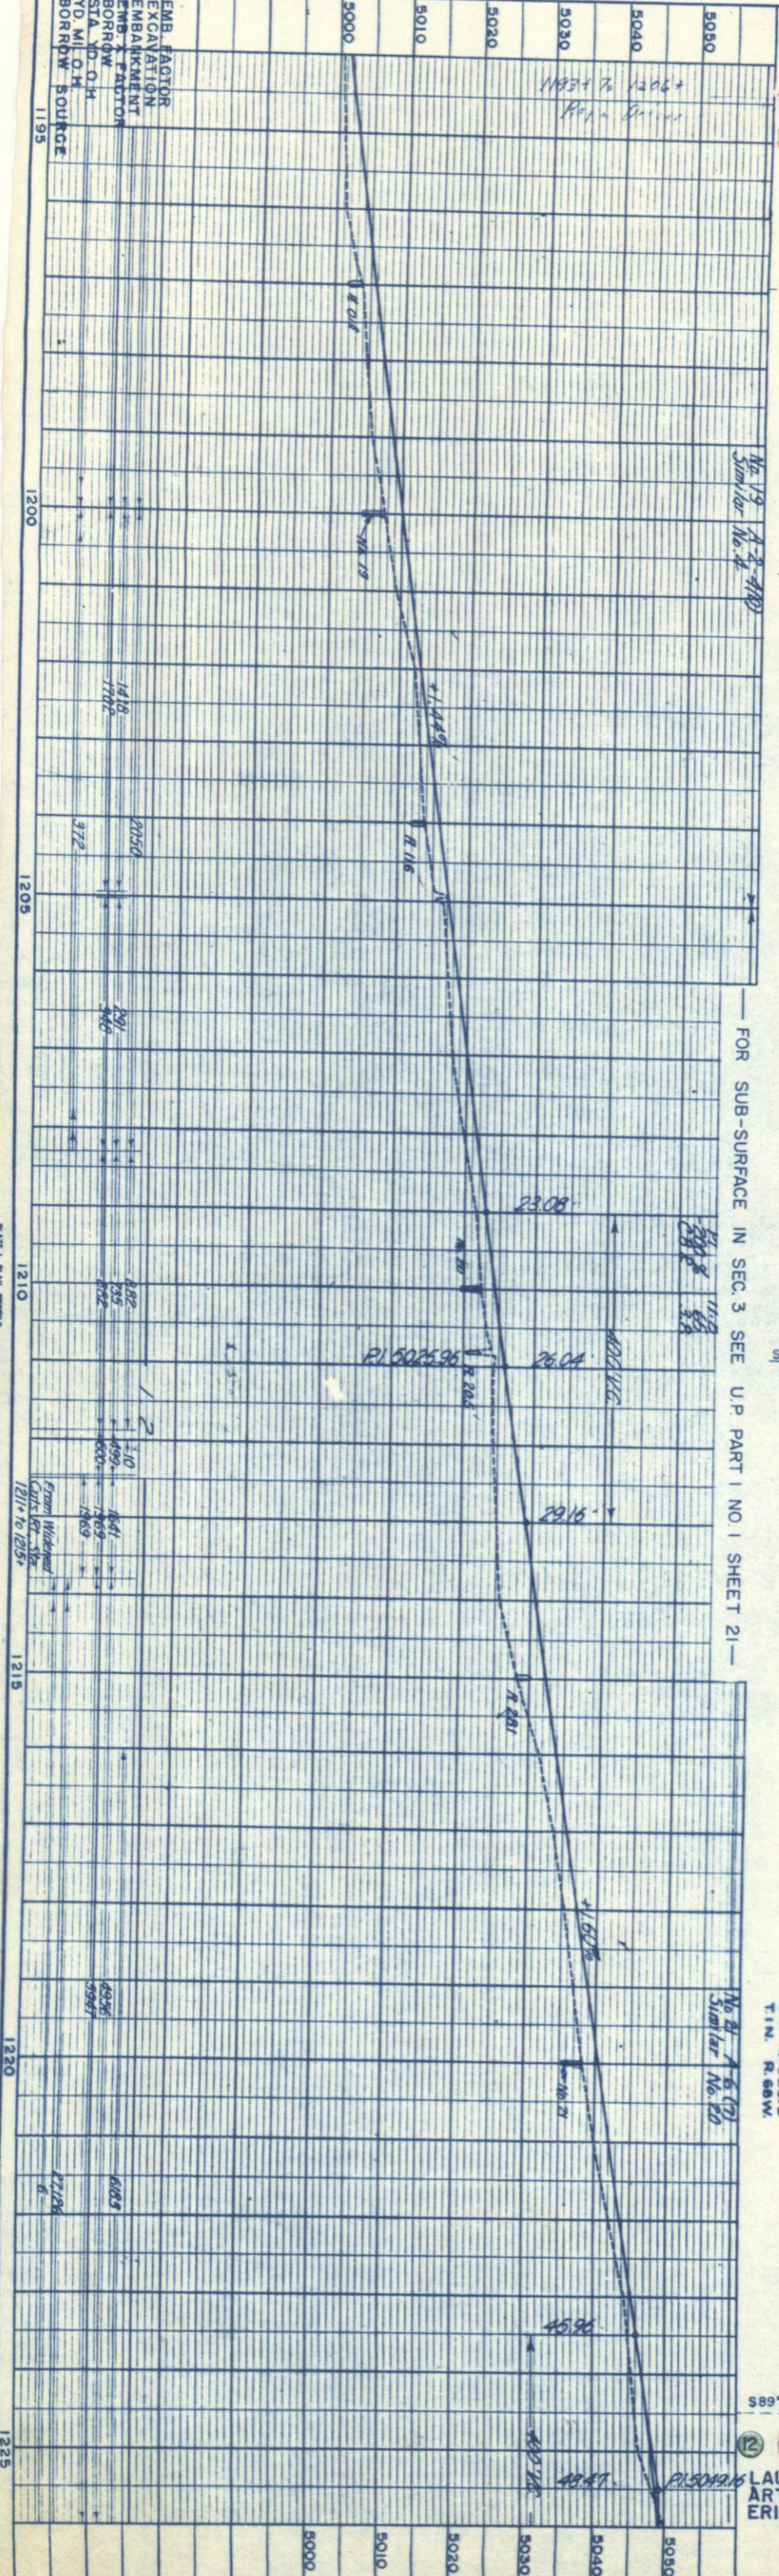

PROFILE		BY	DATE
NOTE BOOK NO. <u>1529</u>	SURVEYED		
	PLOTTED		
	GRADES CHECKED		
	S. M.S. NOTED		
	STRUCTURE NOTATIONS CHKD.		

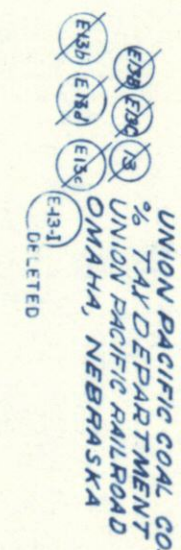


FED. ROAD DIV. NO.	DIST.	PROJ. NO.	SHEET NO.	TOTAL SHEETS
9	COLO.	1 002-1 (13)	8	

RIGHT OF WAY Rev. 2-27-57 S.J.N.
(to odd E-13E, E-13F & E-13G)

Rev. 6
Rev. 7
Rev. 9-9-57
(Cng E-13 E To E13 b)
(Cng E13 G To E13 c)
(Cng E-13 F To E13 d)
DWB
Rev. 2-28-58 To show Access Rights/DWB
Rev 7-28-58 Access C P W.
Rev 12-1-58 Access AJS
Rev 3/9/61 C.P.W. Sub-Surface Note

PROFILE		BY	DATE
	SURVEYED		
	PLOTTED		
NOTE BOOK	GRADES CHECKED		
NO. <u>1529</u>	B. M.'S NOTED		
	STRUCTURE NOTATIONS CHK'D.		

 

FED. ROAD DIV. NO.	DIST.	PROJ. NO.	SHEET NO.	TOTAL SHEETS
9	COLOR.	I 002-1 (13)	9	

RIGHT OF WAY

Rev. 2-27-57 S.J.N
(to odd E-13H & E-14A)
Rev. 6-27-57 to odd E-13J B.R.M.


R.O.W Markers

Rev.9-9-97
(E1H & E1DA DELETED) DWB.
Rev.2-24-98(To show Access Right) D.
Rev.7-28-98 Access C.P.W.
Rev.10/30/98 Access C.P.W.
Rev.11-12-98 B.R.M.(Access)
Rev.12-2-98 Access J.L.S.
Rev.3/9/01 C.P.W. Sub-Surface


R.O.W Marker


-See Sheet 21

FOR SUB-SURFACE IN SEC. 14 SEE SHEET 21 _____

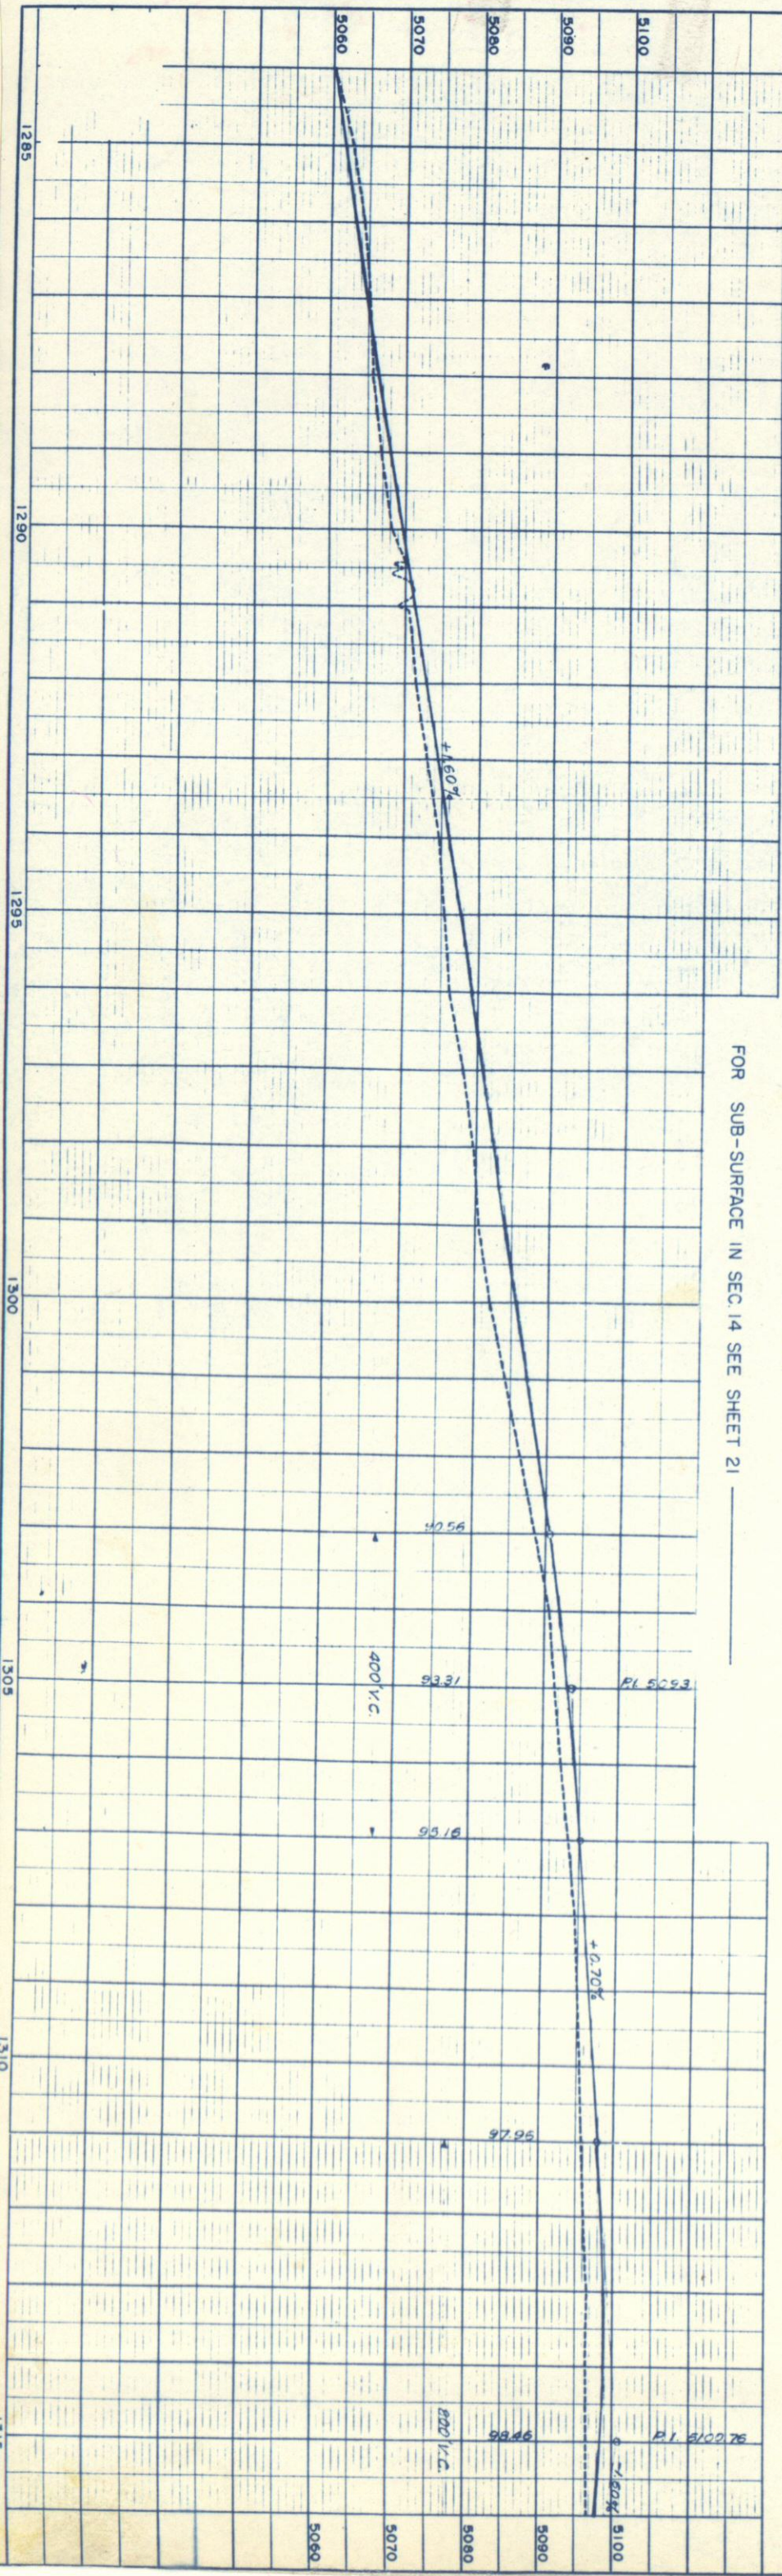

PROFILE	BY	DATE
SURVEYED		
PLOTTED		
GRADES CHECKED		
B. M.S. NOTED		
STRUCTURE NOTATIONS CHK'D.		

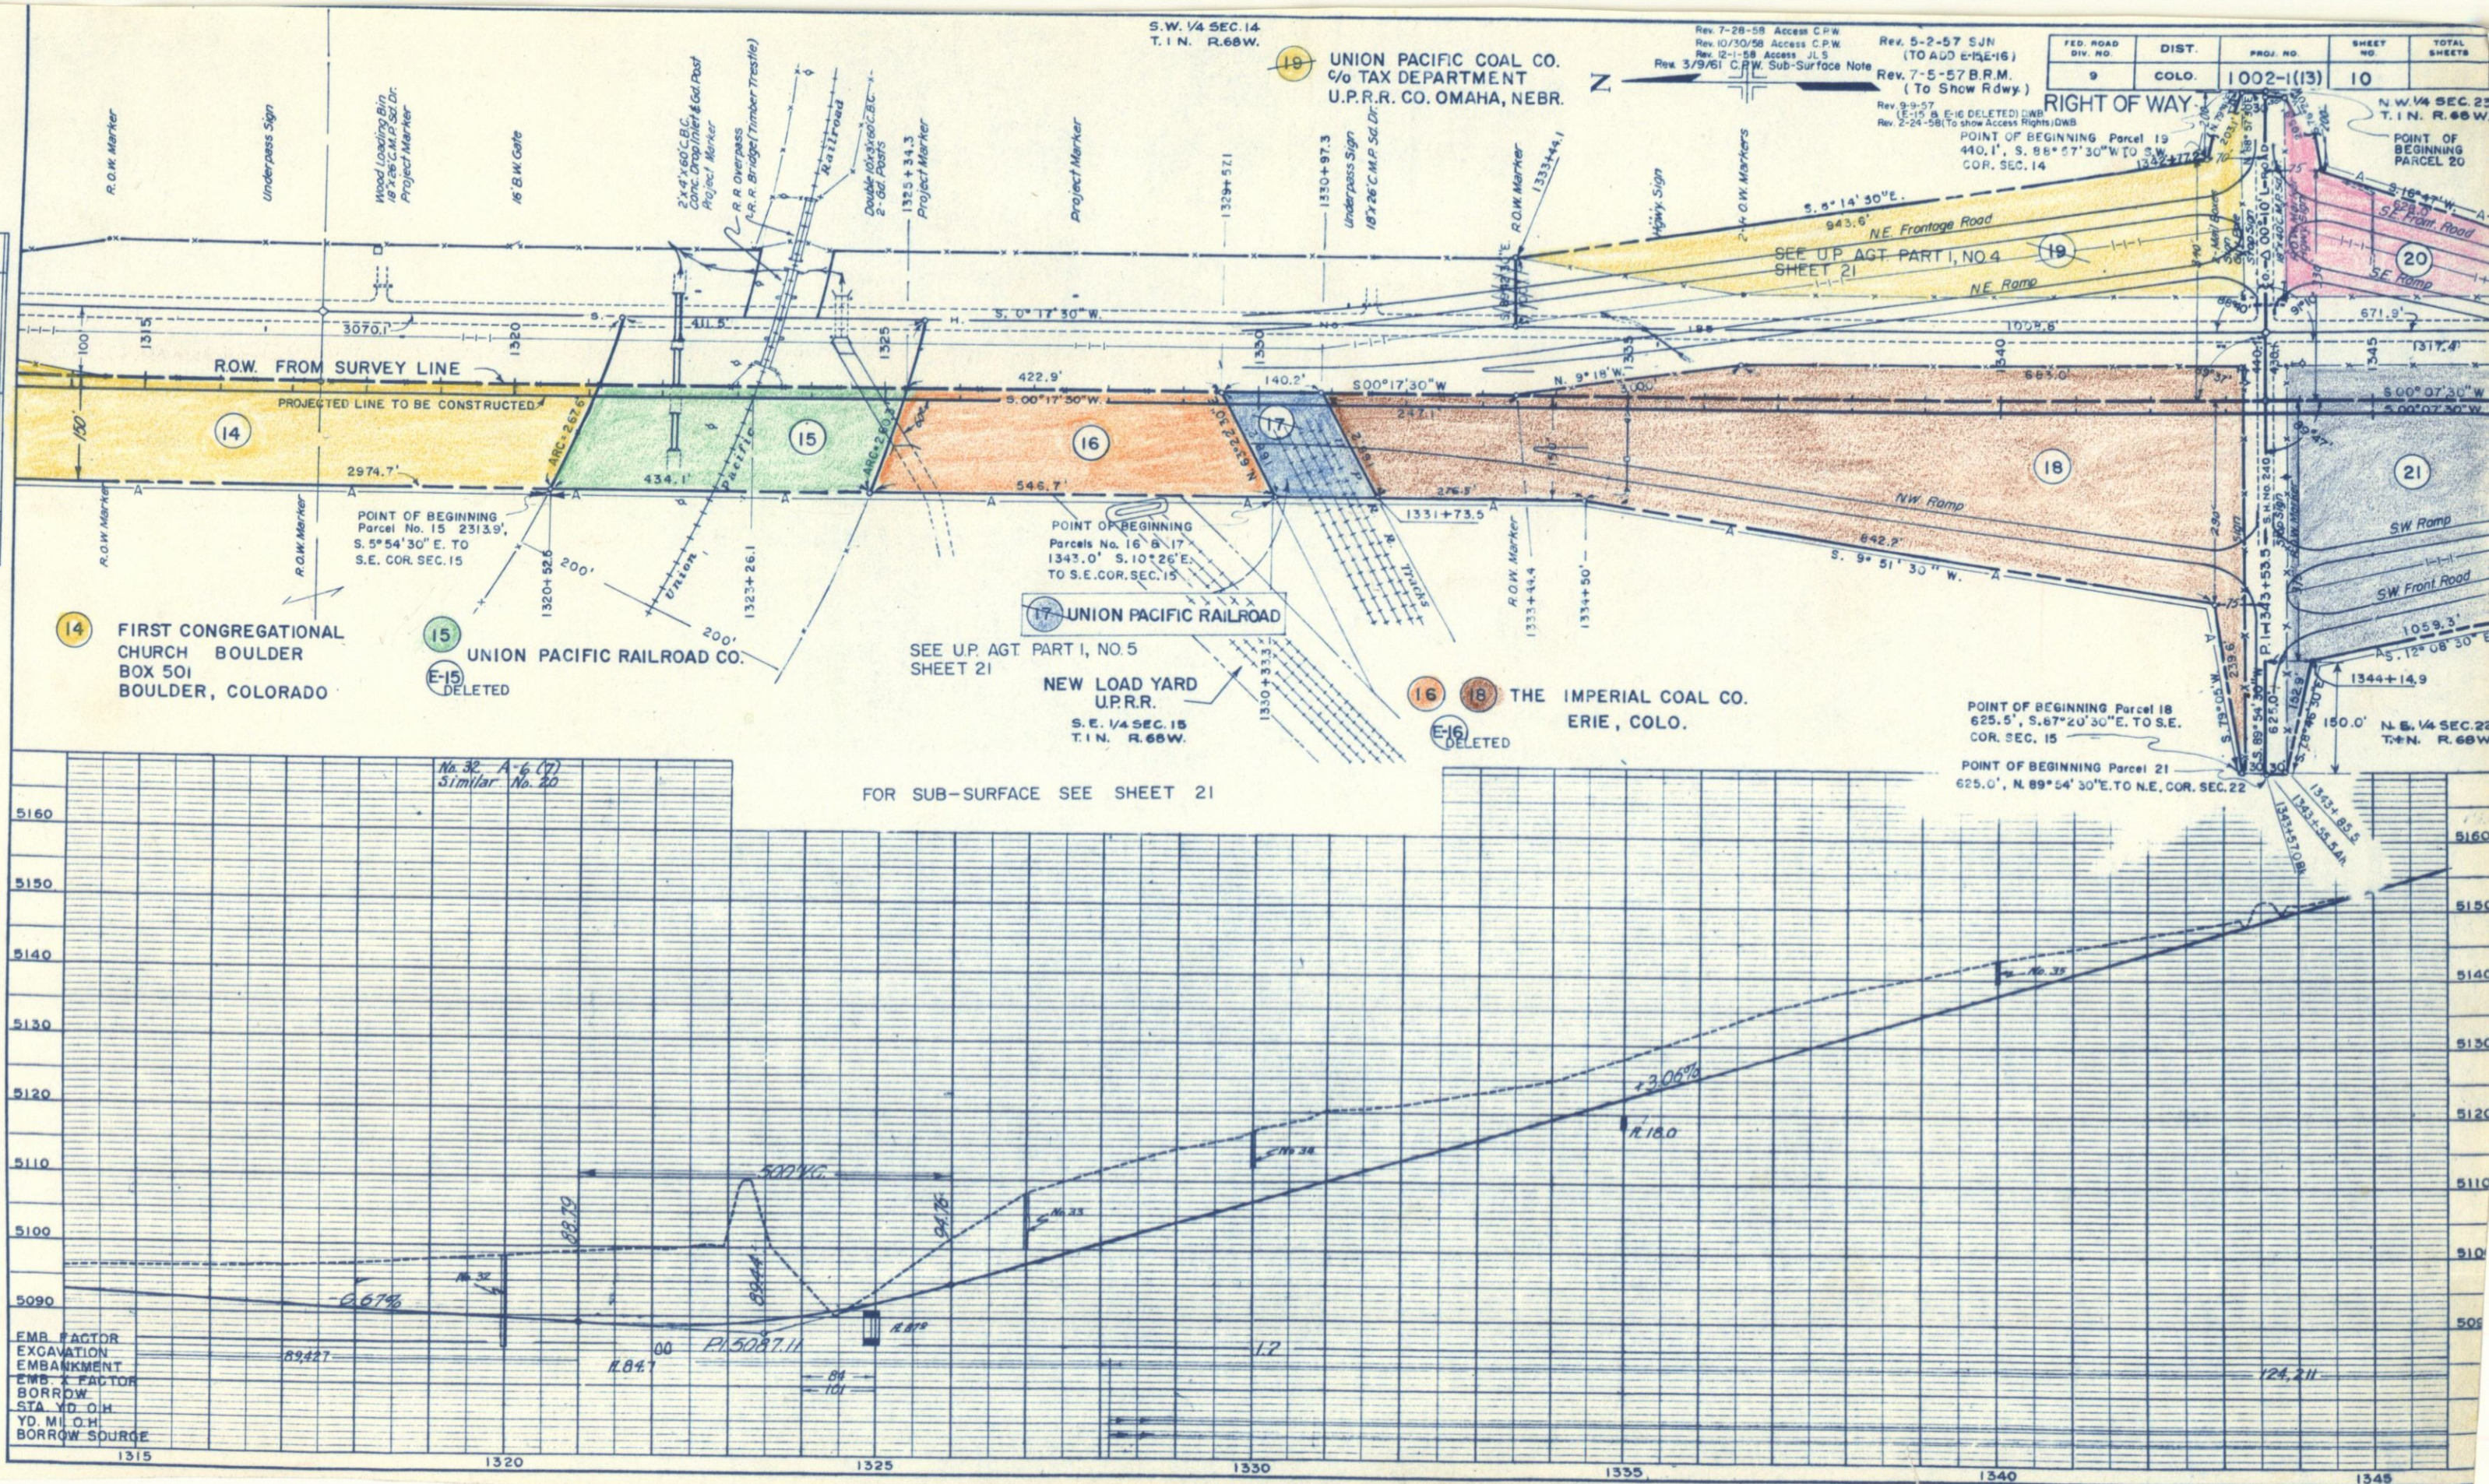


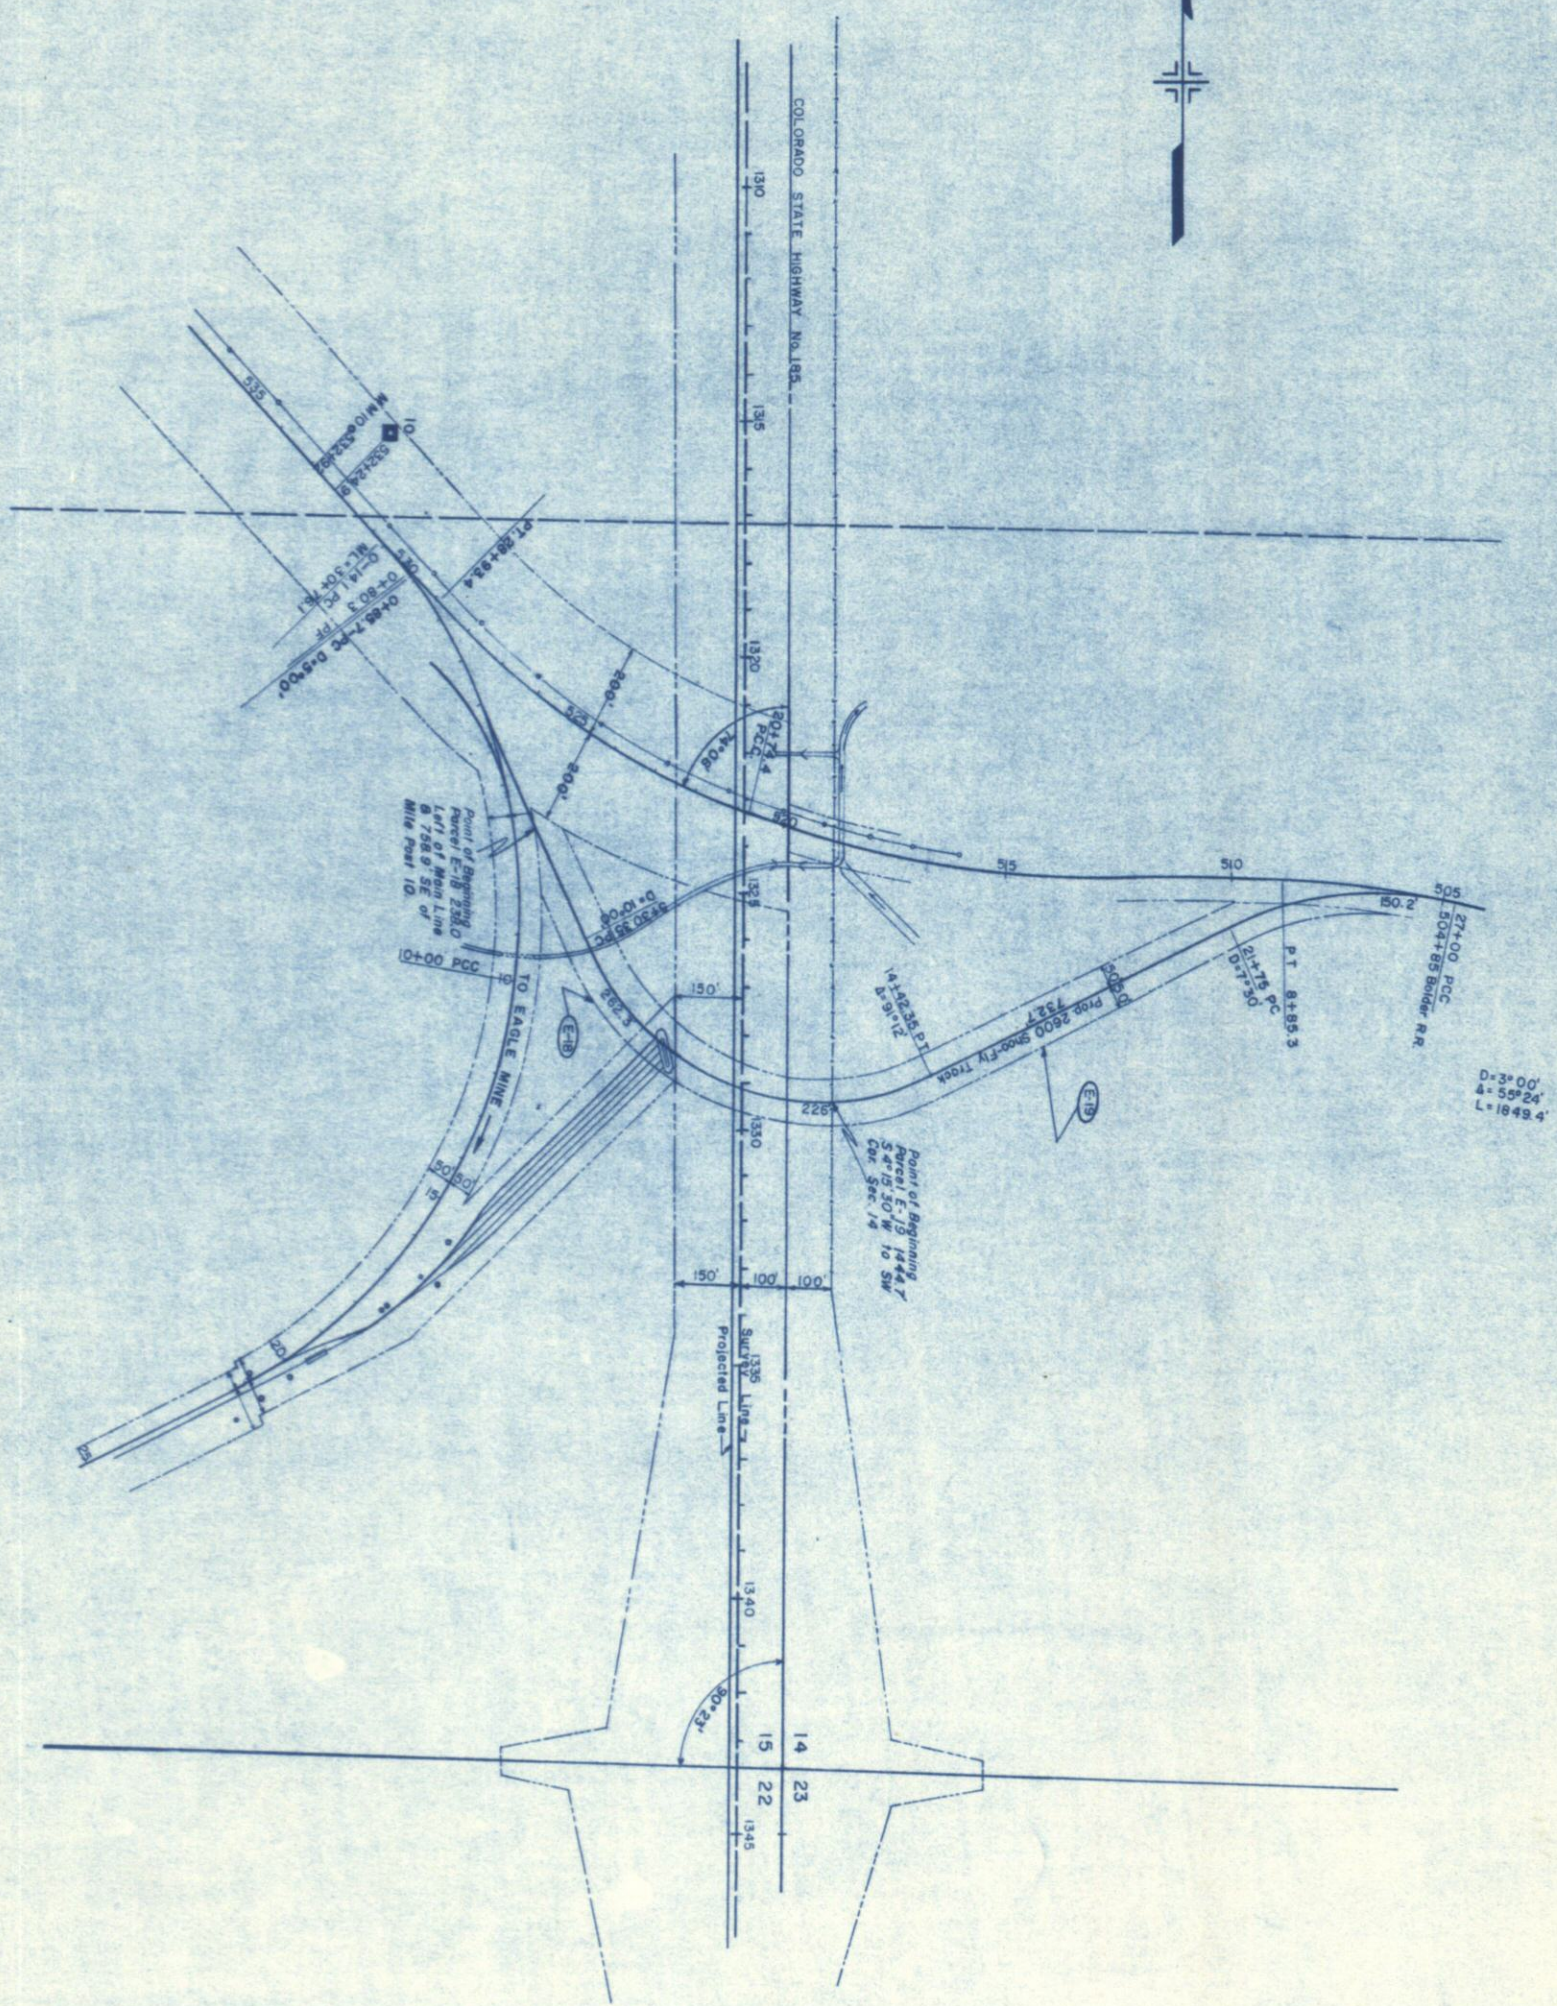


FEDERAL ROAD DISTRICT	PROJ. NO.	SHEET NO.	TOTAL SHEETS
9	1002-1(13)	10-A	13

RIGHT OF WAY
New Sheet 4-21-58 C.P.W.
Rev. 2-2-55 J.S.

PROFILE	SURVEYED	BY	DATE
NOTE BOOK	PLOTTED		
NO. 15729	GRADES CHECKED		
	B. M.S. NOTED		
	STRUCTURE NOTATIONS CHECKED		

PLAN	SURVEYED	BY	DATE
NOTE BOOK	PLOTTED		
NO. 15729	ALIGNMENT CHECKED		
	RT. OF WAY CHECKED		

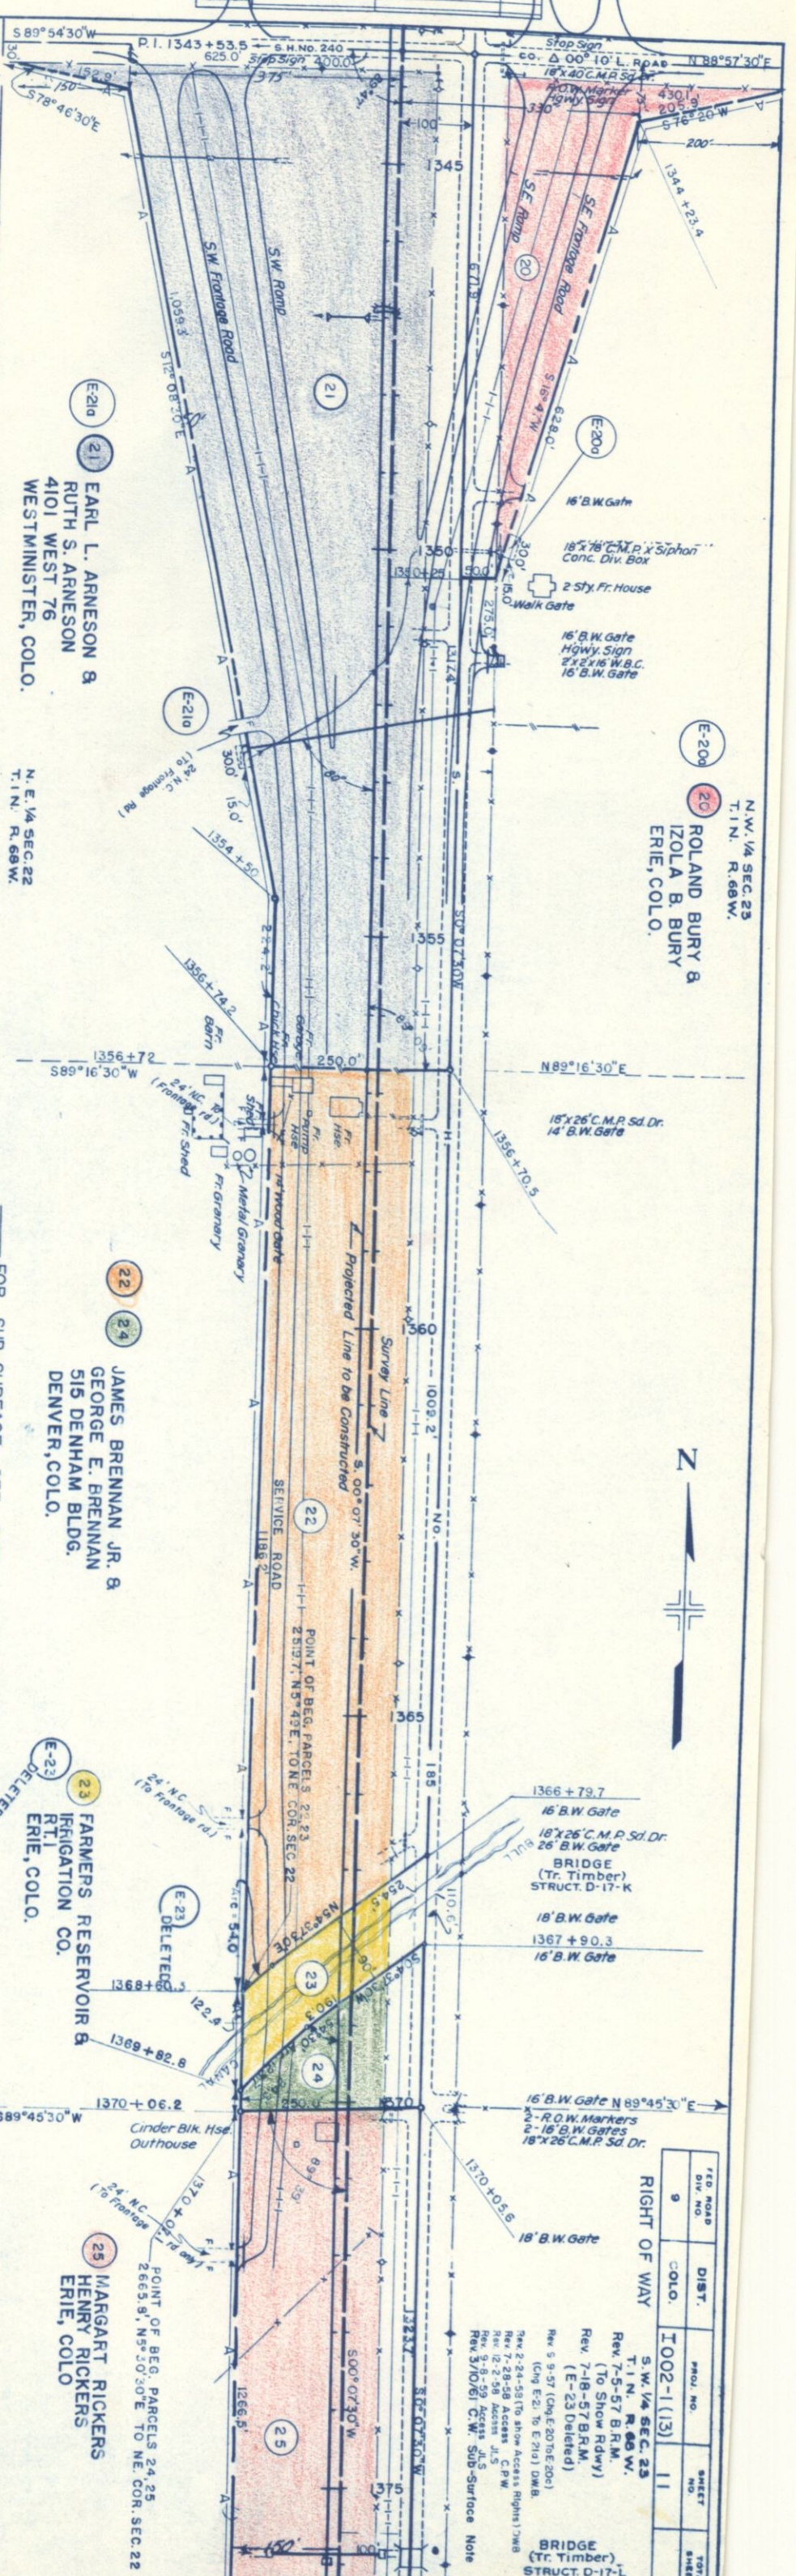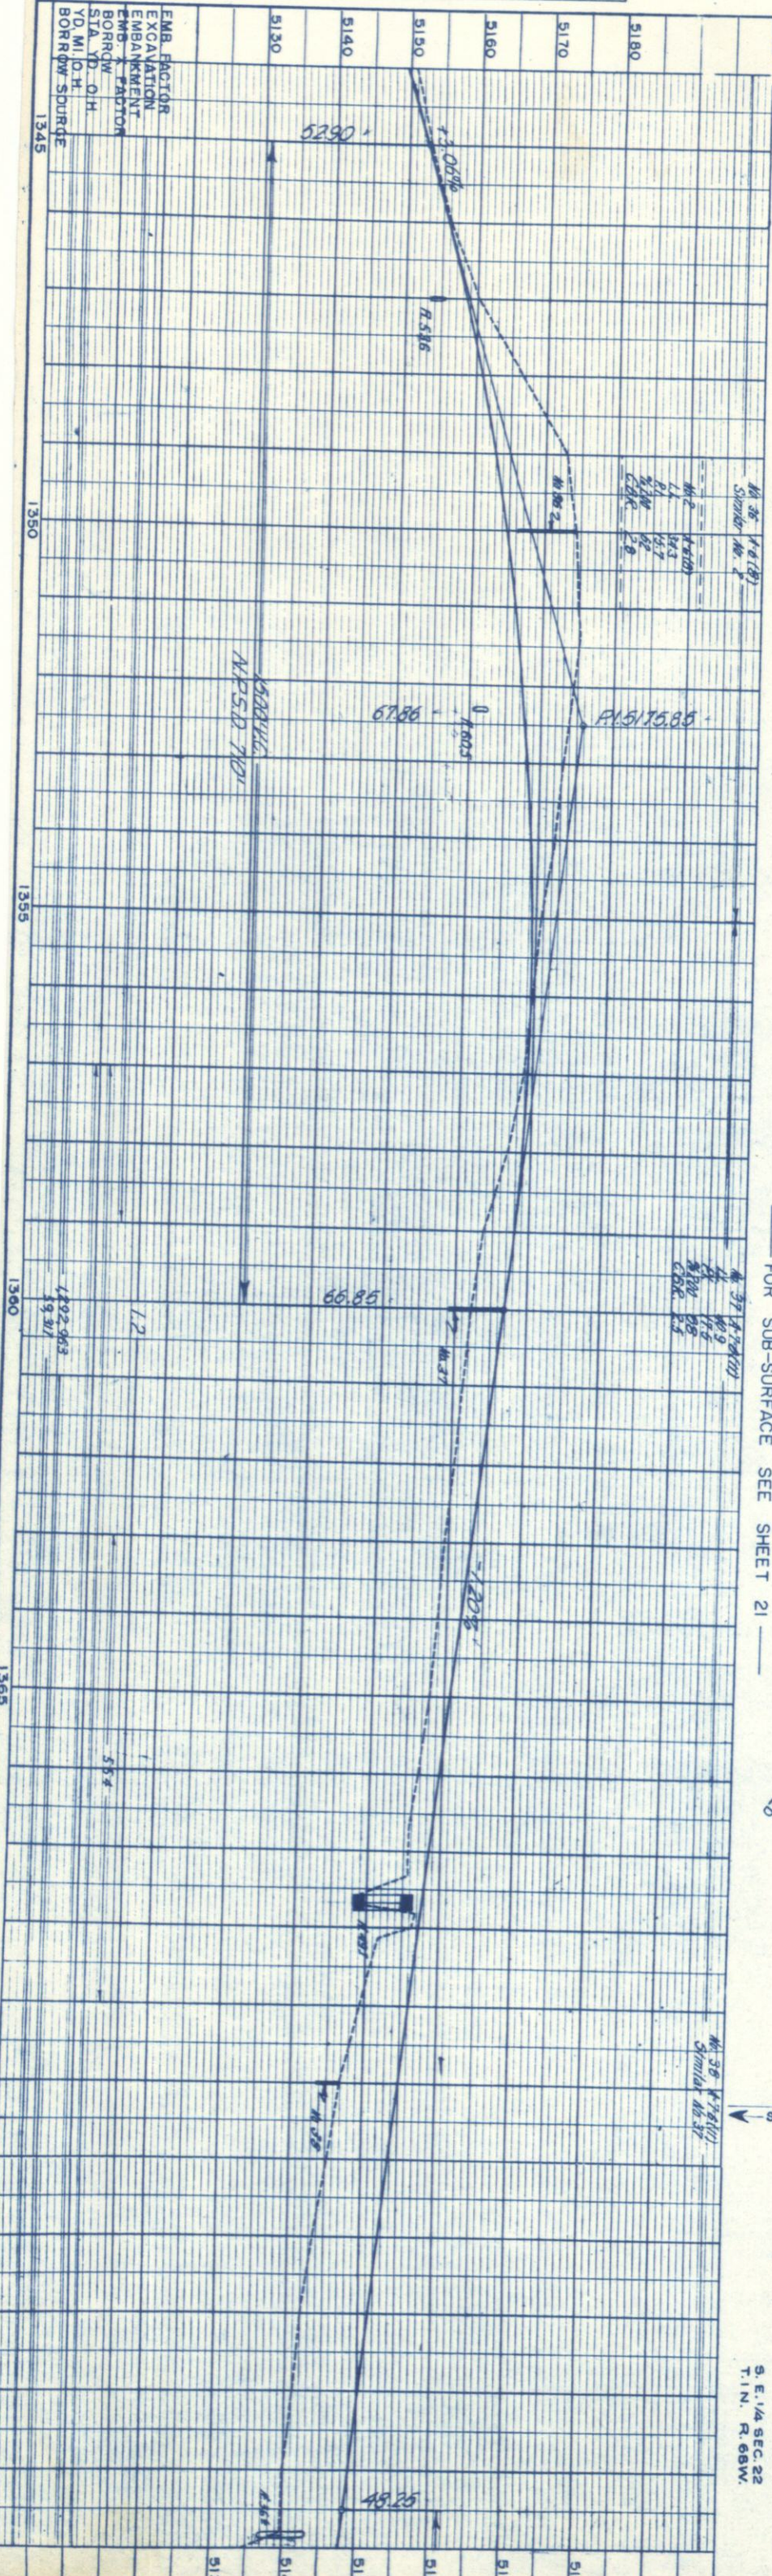

N.W. 1/4 SEC. 23
T.1 N. R. 68 W.
ROLAND BURY &
IZOLA B. BURY
ERIE, COLO.

E-210
21
EARL L. ARNESON &
RUTH S. ARNESON
4101 WEST 76
WESTMINSTER, COLO.

22 24
JAMES BRENNAN JR. &
GEORGE E. BRENNAN
515 DENHAM BLDG.
DENVER, COLO.


E-23
23
FARMERS RESERVOIR &
IRRIGATION CO.
ERIE, COLO.

E-25
25
MARGARET RICKERS
HENRY RICKERS
ERIE, COLO.

RIGHT OF WAY	DIST.	PROJ. NO.	SHEET NO.	TOTAL SHEETS
9	COLO.	1002-1(13)	11	

RIGHT OF WAY
S. 1/4 SEC. 23
T.1 N. R. 68 W.
Rev. 7-5-57 B.R.M.
(To Show Rdywy)
Rev. 7-18-57 B.R.M.
(E-23 Deleted)
Rev. 9-5-57 (Chg. E-20 to 20C)
(Chg. E-21 to E-21A) D.M.B.
Rev. 2-24-58 To show Access Rights 7MB
Rev. 7-29-58 Access C.P.W.
Rev. 12-2-58 Access J.L.S.
Rev. 3/10/61 Access J.L.S. Sub-Surface Note

BRIDGE
(Tr. Timber)
STRUCT. D-17-L

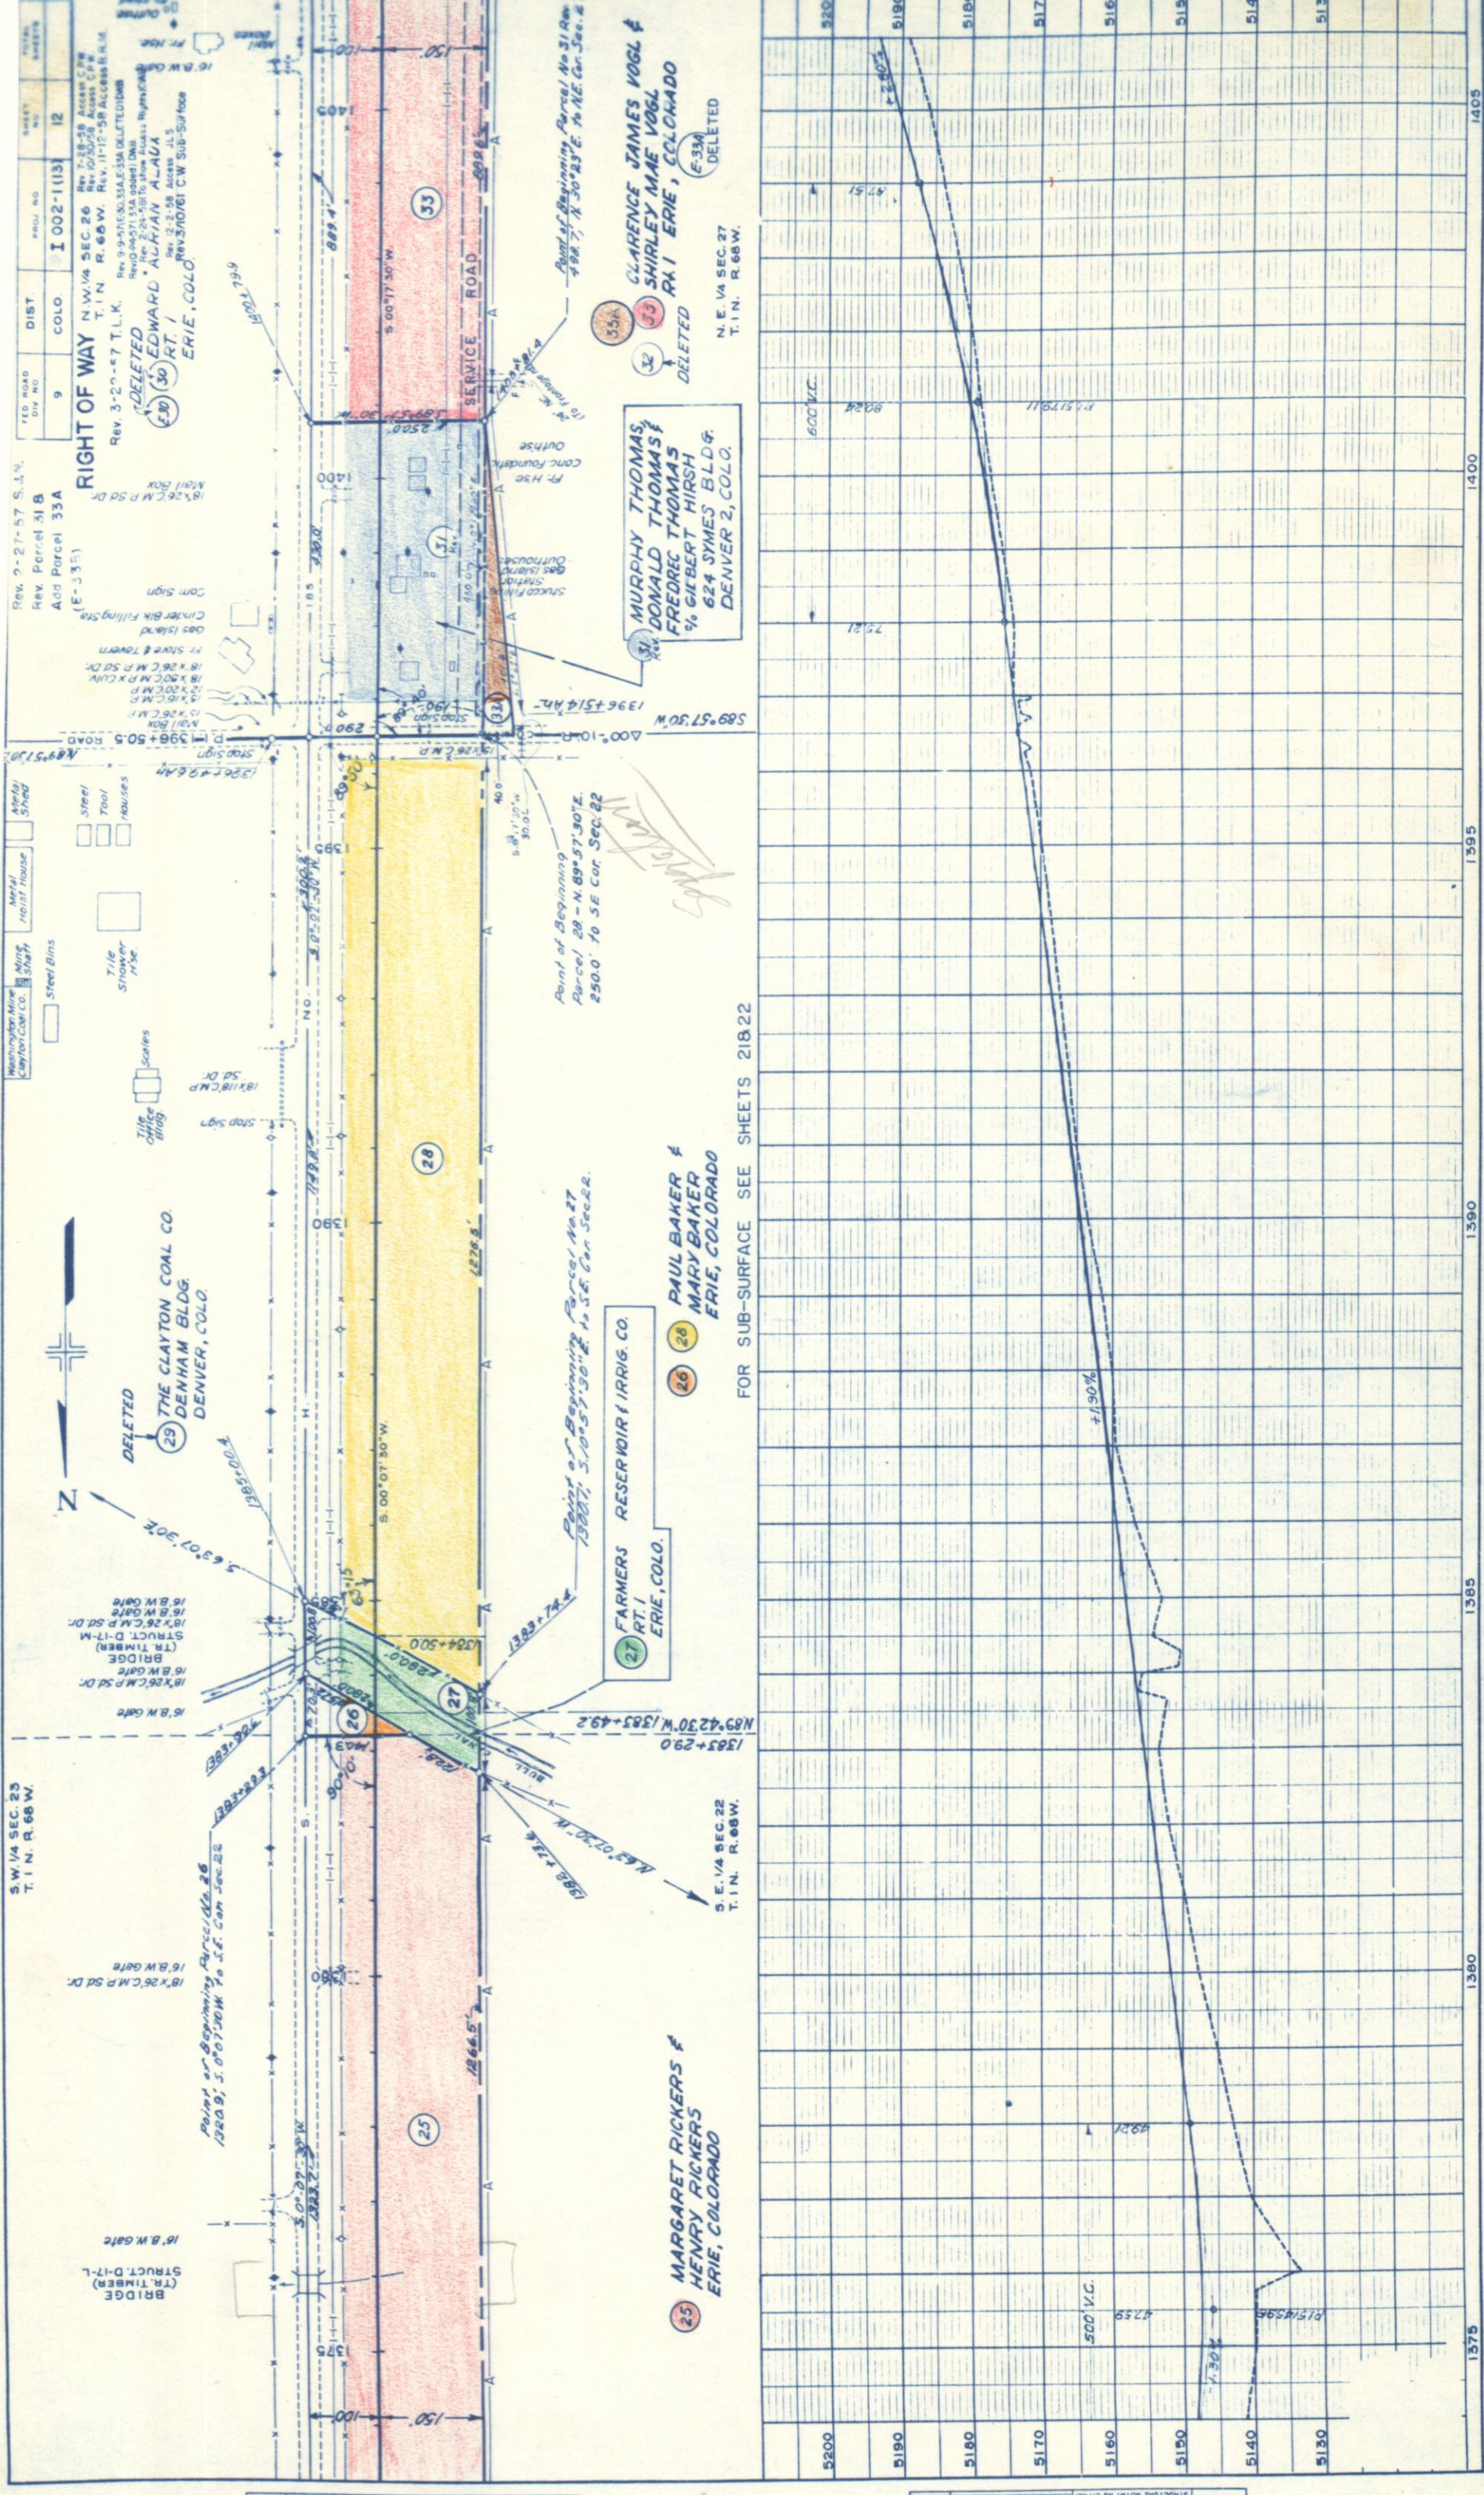[illegible]

PROFILE		BY	DATE
NOTE BOOK NO. <u>1028</u>	SURVEYED		
	PLOTTED		
	GRADES CHECKED		
	R. M.S. NOTED		
	STRUCTURE NOTATIONS CHKD.		

S.W. 1/4 SEC. 26
T. 1 N. R. 66 W.

E-36A FRANK JACOBucci

N
Z

N.W. 1/4 SEC. 26
T. 1 N. R. 66 W.


RIGHT OF WAY

Rev 2-27-57 S.J.N.
(10 add E-36
E-36B)
Rev 5-2-57 S.
E-36A
Rev 7-12-57 B.R.
to J.
J.E-3
Rev 3/10/61 C.W.
Note

2-24"x28" C.M.P. Sd. Dr.
2-16" B.W. Gates
BRIDGE
(TR. TIMBER)
STRUCT. D-17-N
18"x30" C.M.P. Sd. Dr.
20" B.W. Gate
2-16" B.W. Gates
Rev 5-2-57 S.
E-36A
Rev 7-12-57 B.R.
to J.
J.E-3

PLAN	SURVEYED	BY	DATE
18394	18394		
NOTE BOOK	PLOTTED		
NO. 8124	ALIGNMENT CHECKED		
	RT. OF WAY CHECKED		

PROFILE	SURVEYED	BY	DATE
NOTE BOOK	18394		
NO. 8124	PLOTTED		
	GRADES CHECKED		
	S. M.S. NOTED		
	STRUCTURE NOTATIONS OK'D		

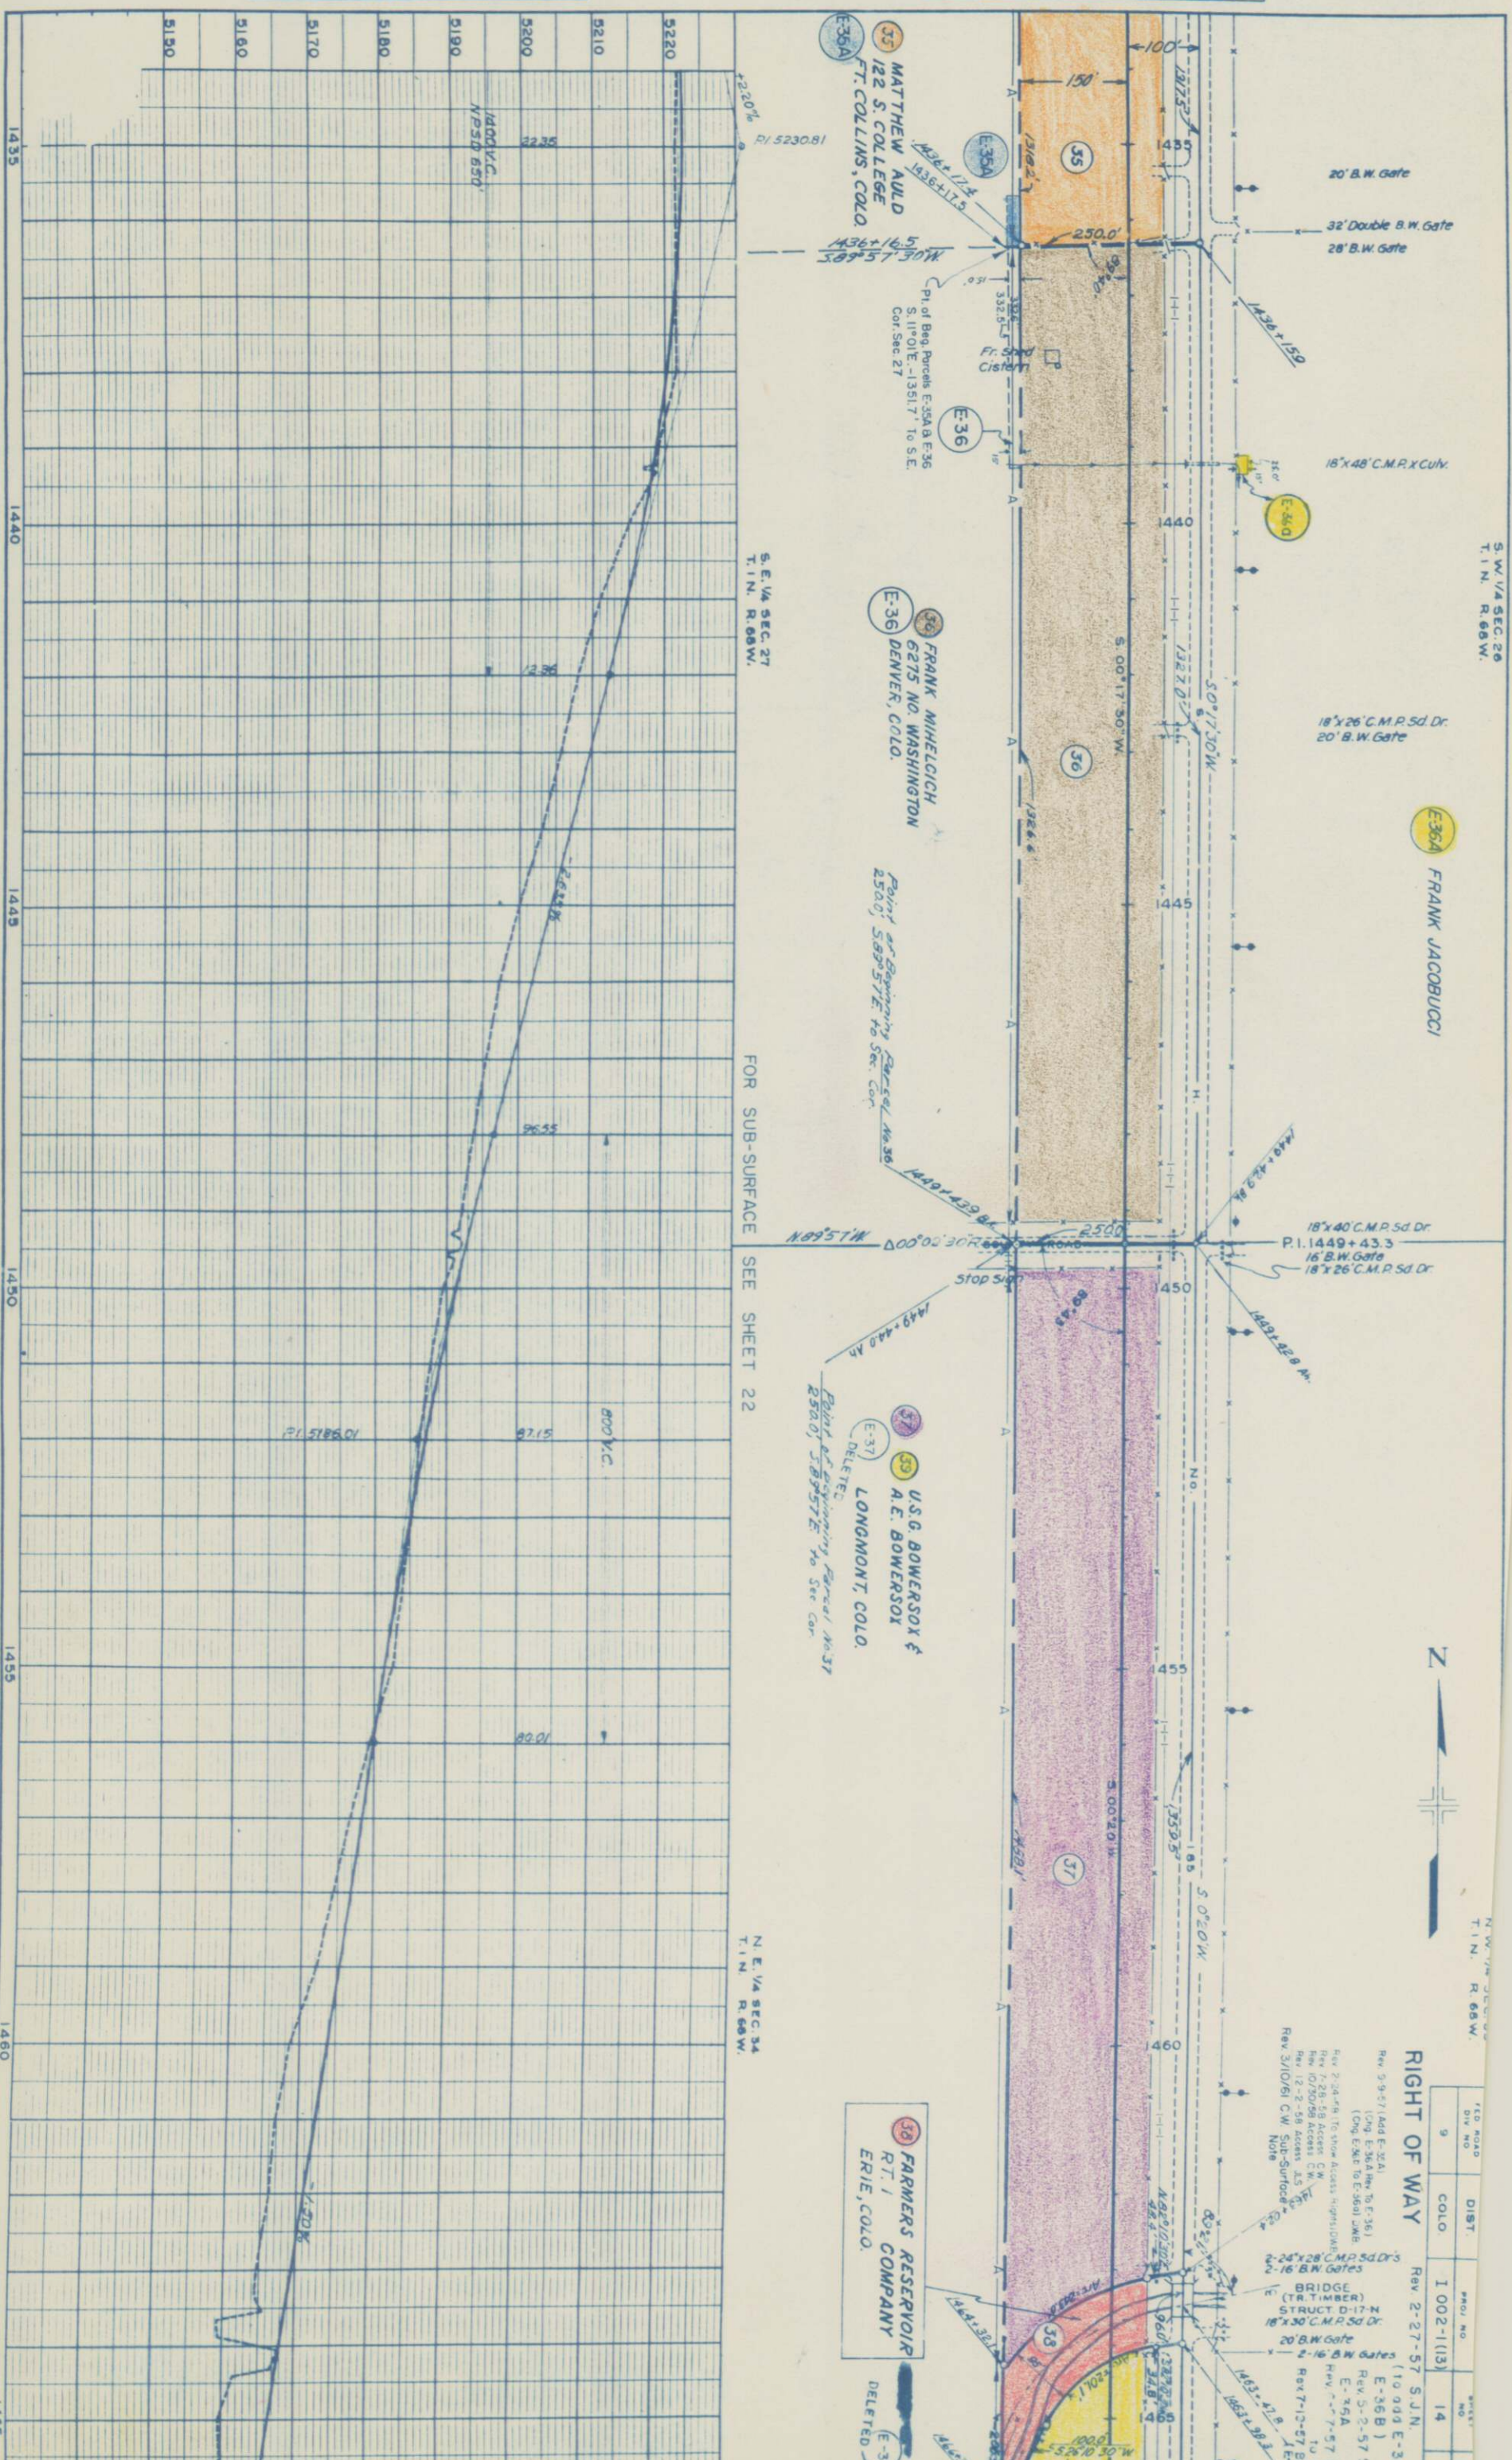

N.W. 1/4 SEC. 35
T.1 N. R. 68 W.

38 FARMERS RESERVOIR CO.
RT. 1 (BULL CANAL)
ERIE, COLO.

EIF FRANK E. WILCOX &
BARBARA A. WILCOX
ERIE, COLO.

EIC A.E. BOWERSOX &
U.S.G. BOWERSOX
LONGMONT, COLO.

S.W. 1/4 SEC. 35
T.1 N. R. 68 W.


RIGHT OF WAY

FEED ROAD	DIST.	PROJ. NO.	SHEET NO.
9	COLO.	1002-1(13)	15

Rev. 3/10/61 C.W. Sub-Surface Note
Rev. 7-5-57 DWB (To Show Right of Way)
Rev. 9-9-57 (59A) (ELECTED) DWB
Rev. 2-24-56 (To show Access Rights) DWB
Rev. 7-28-58 Access C.P.W.
Rev. 12-2-58 Access
Rev. 9-14-59 Added E.I.C. Right of Way

PLAN	SURVEYED	BY	DATE
1529A	PLOTTED		
NOTE BOOK	ALIGNMENT CHECKED		
NO. 1529A	RT. OF WAY CHECKED		

PROFILE	SURVEYED	BY	DATE
NOTE BOOK	PLOTTED		
NO. 1529A	GRADES CHECKED		
	S. M. 3. NOTED		
	STRUCTURE NOTATIONS CHYD.		

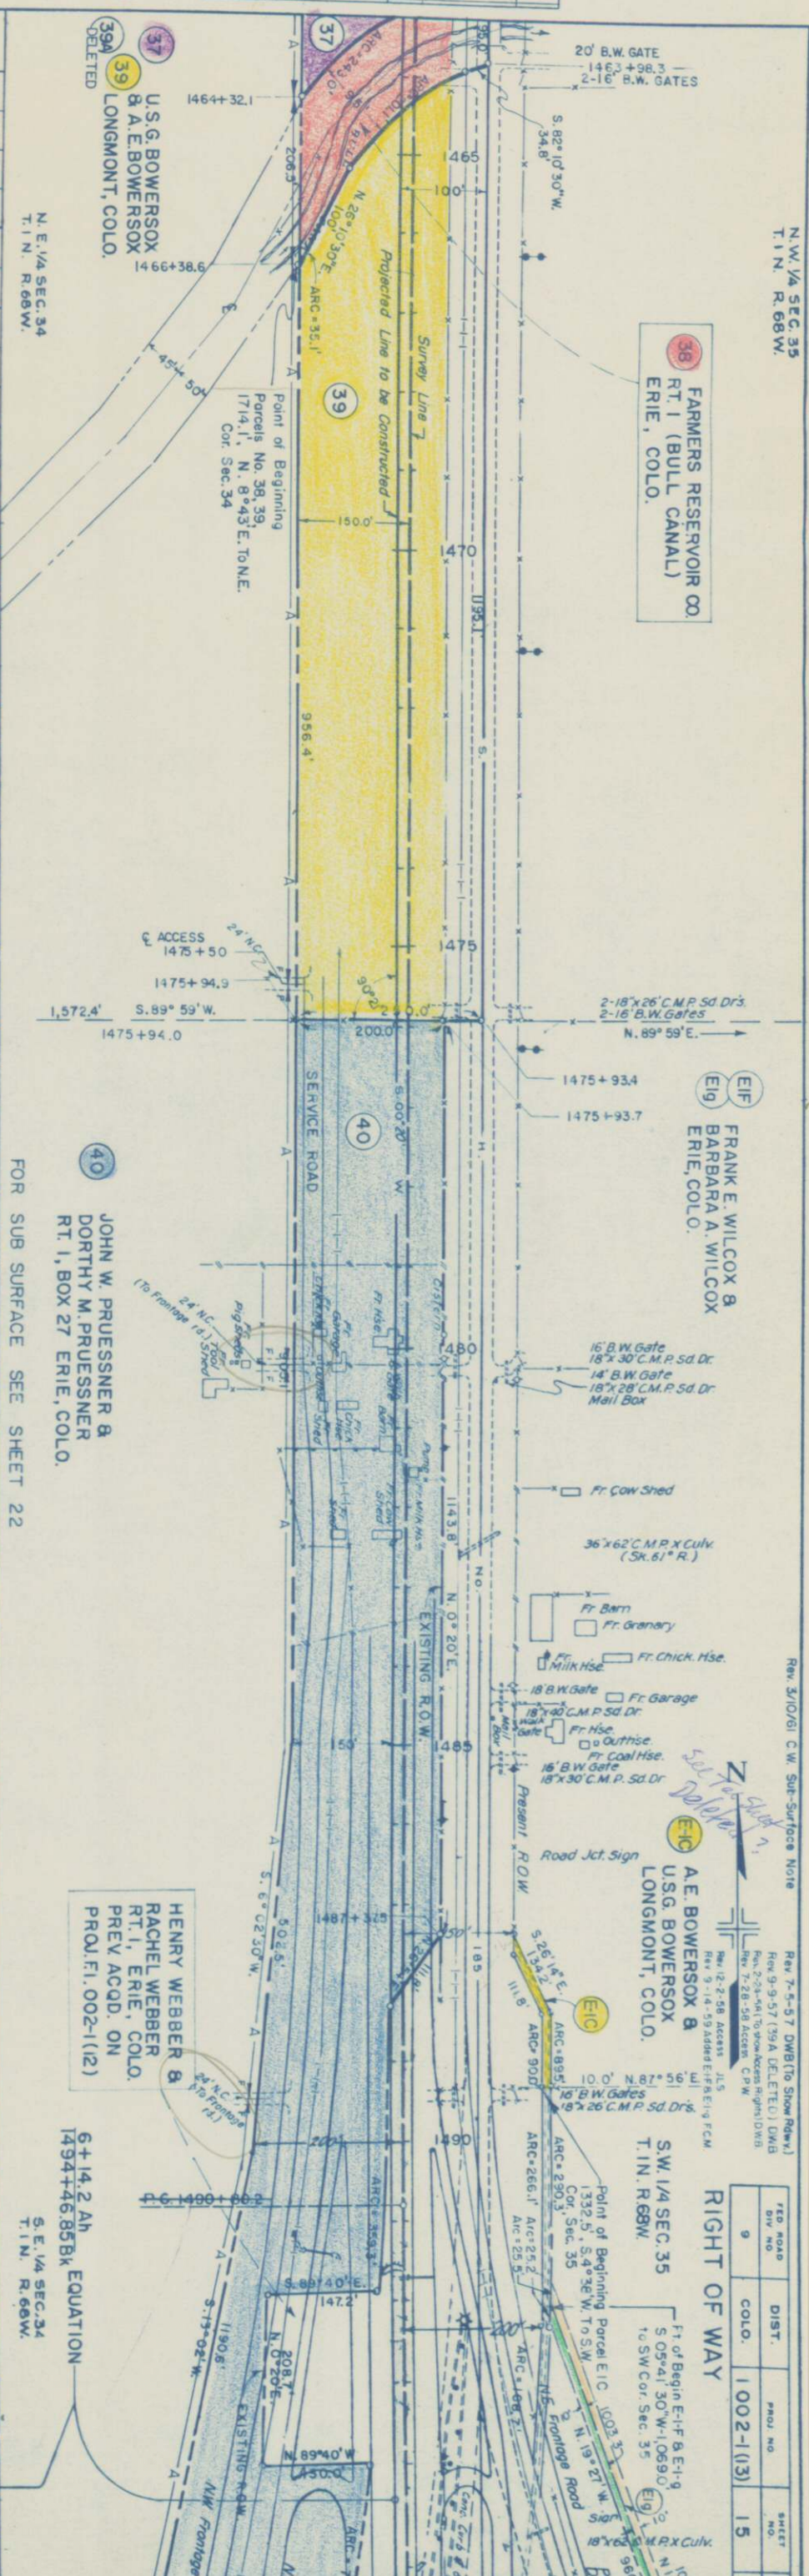


FOR SUB SURFACE SEE SHEET 22

40 JOHN W. PRUESSNER &
DOROTHY M. PRUESSNER
RT. 1, BOX 27 ERIE, COLO.

HENRY WEBBER &
RACHEL WEBBER
RT. 1, ERIE, COLO.
PREV. ACQD. ON
PROJ. FI. 002-1(12)


6+14.2 A
1494+46.85 Bk EQUATION

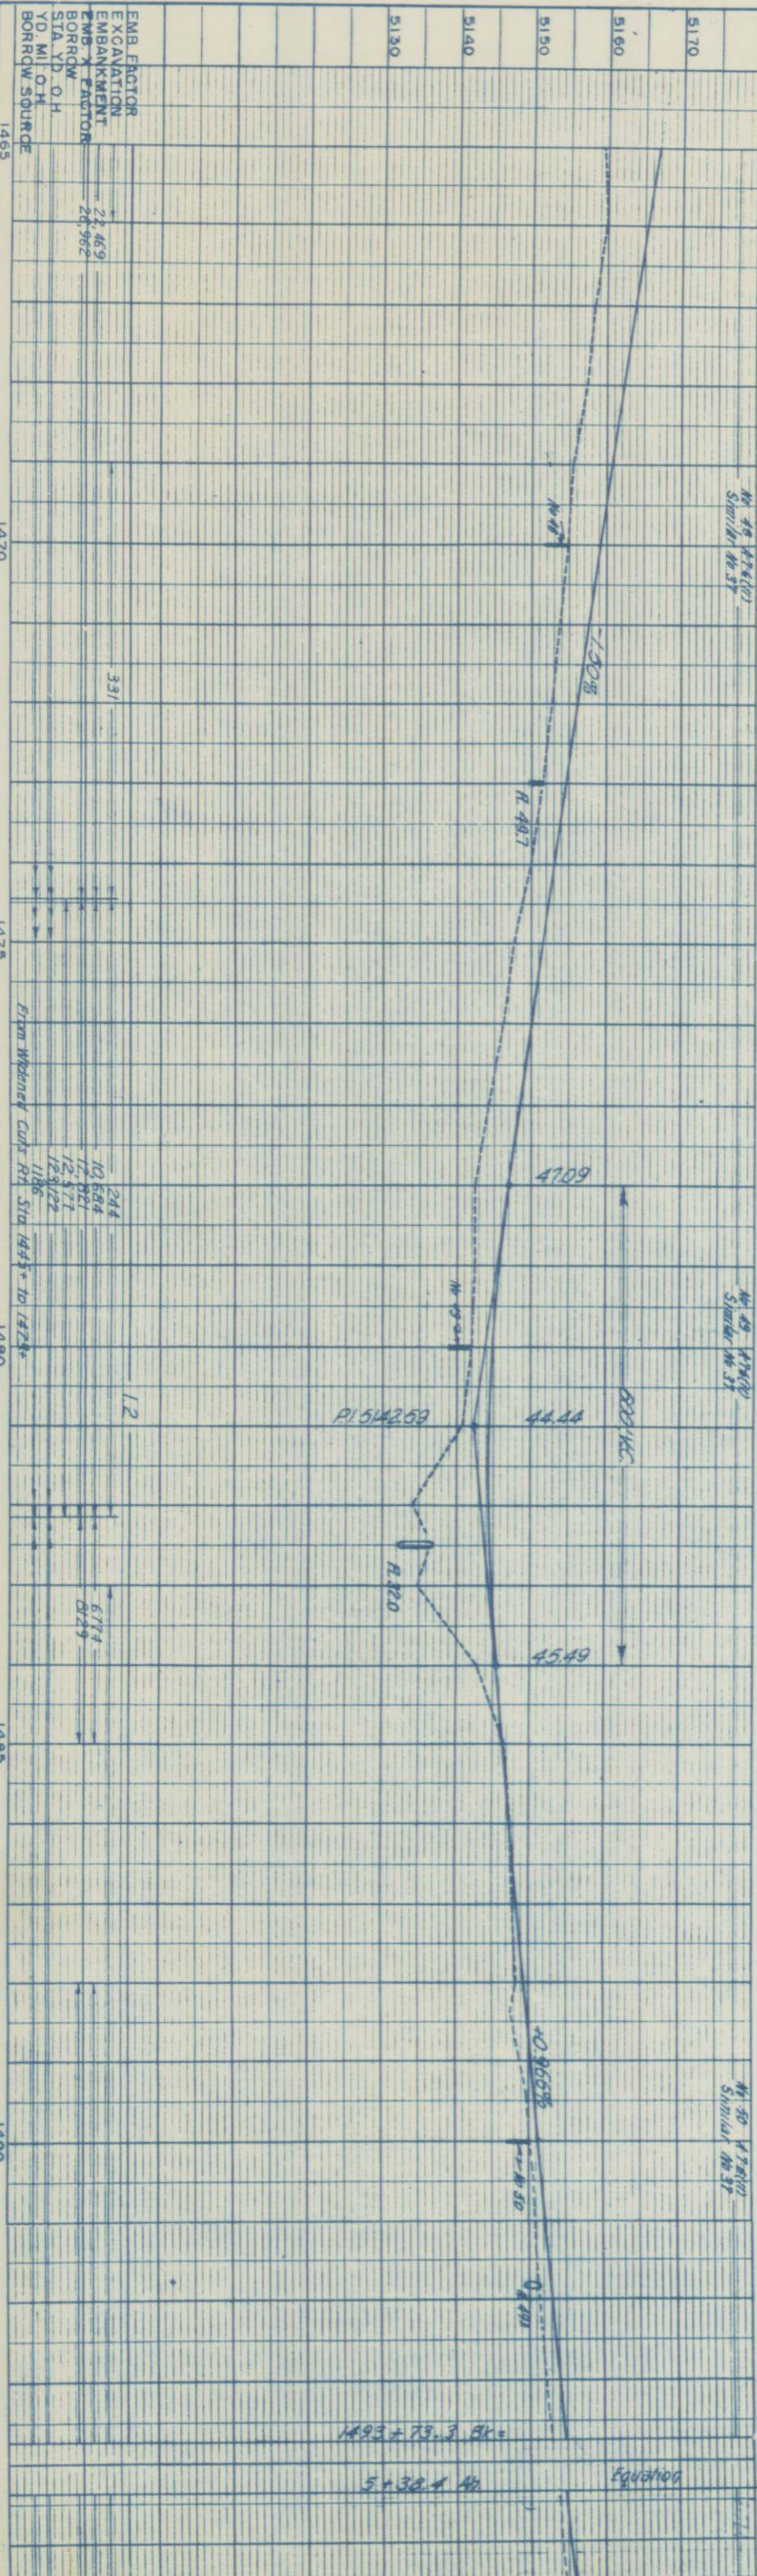

EMB. FACTOR
EXCAVATION
EMBANKMENT
EMB. FACTOR
BORROW
STA. YD. O.H.
YD. MI. O.H.
BORROW SOURCE

PLAN	BY	DATE
SURVEYED		
NOTED		
ALIGNED		
RT. OF WAY		

PROFILE	BY	DATE
SURVEYED		
NOTED		
STRUCTURE		

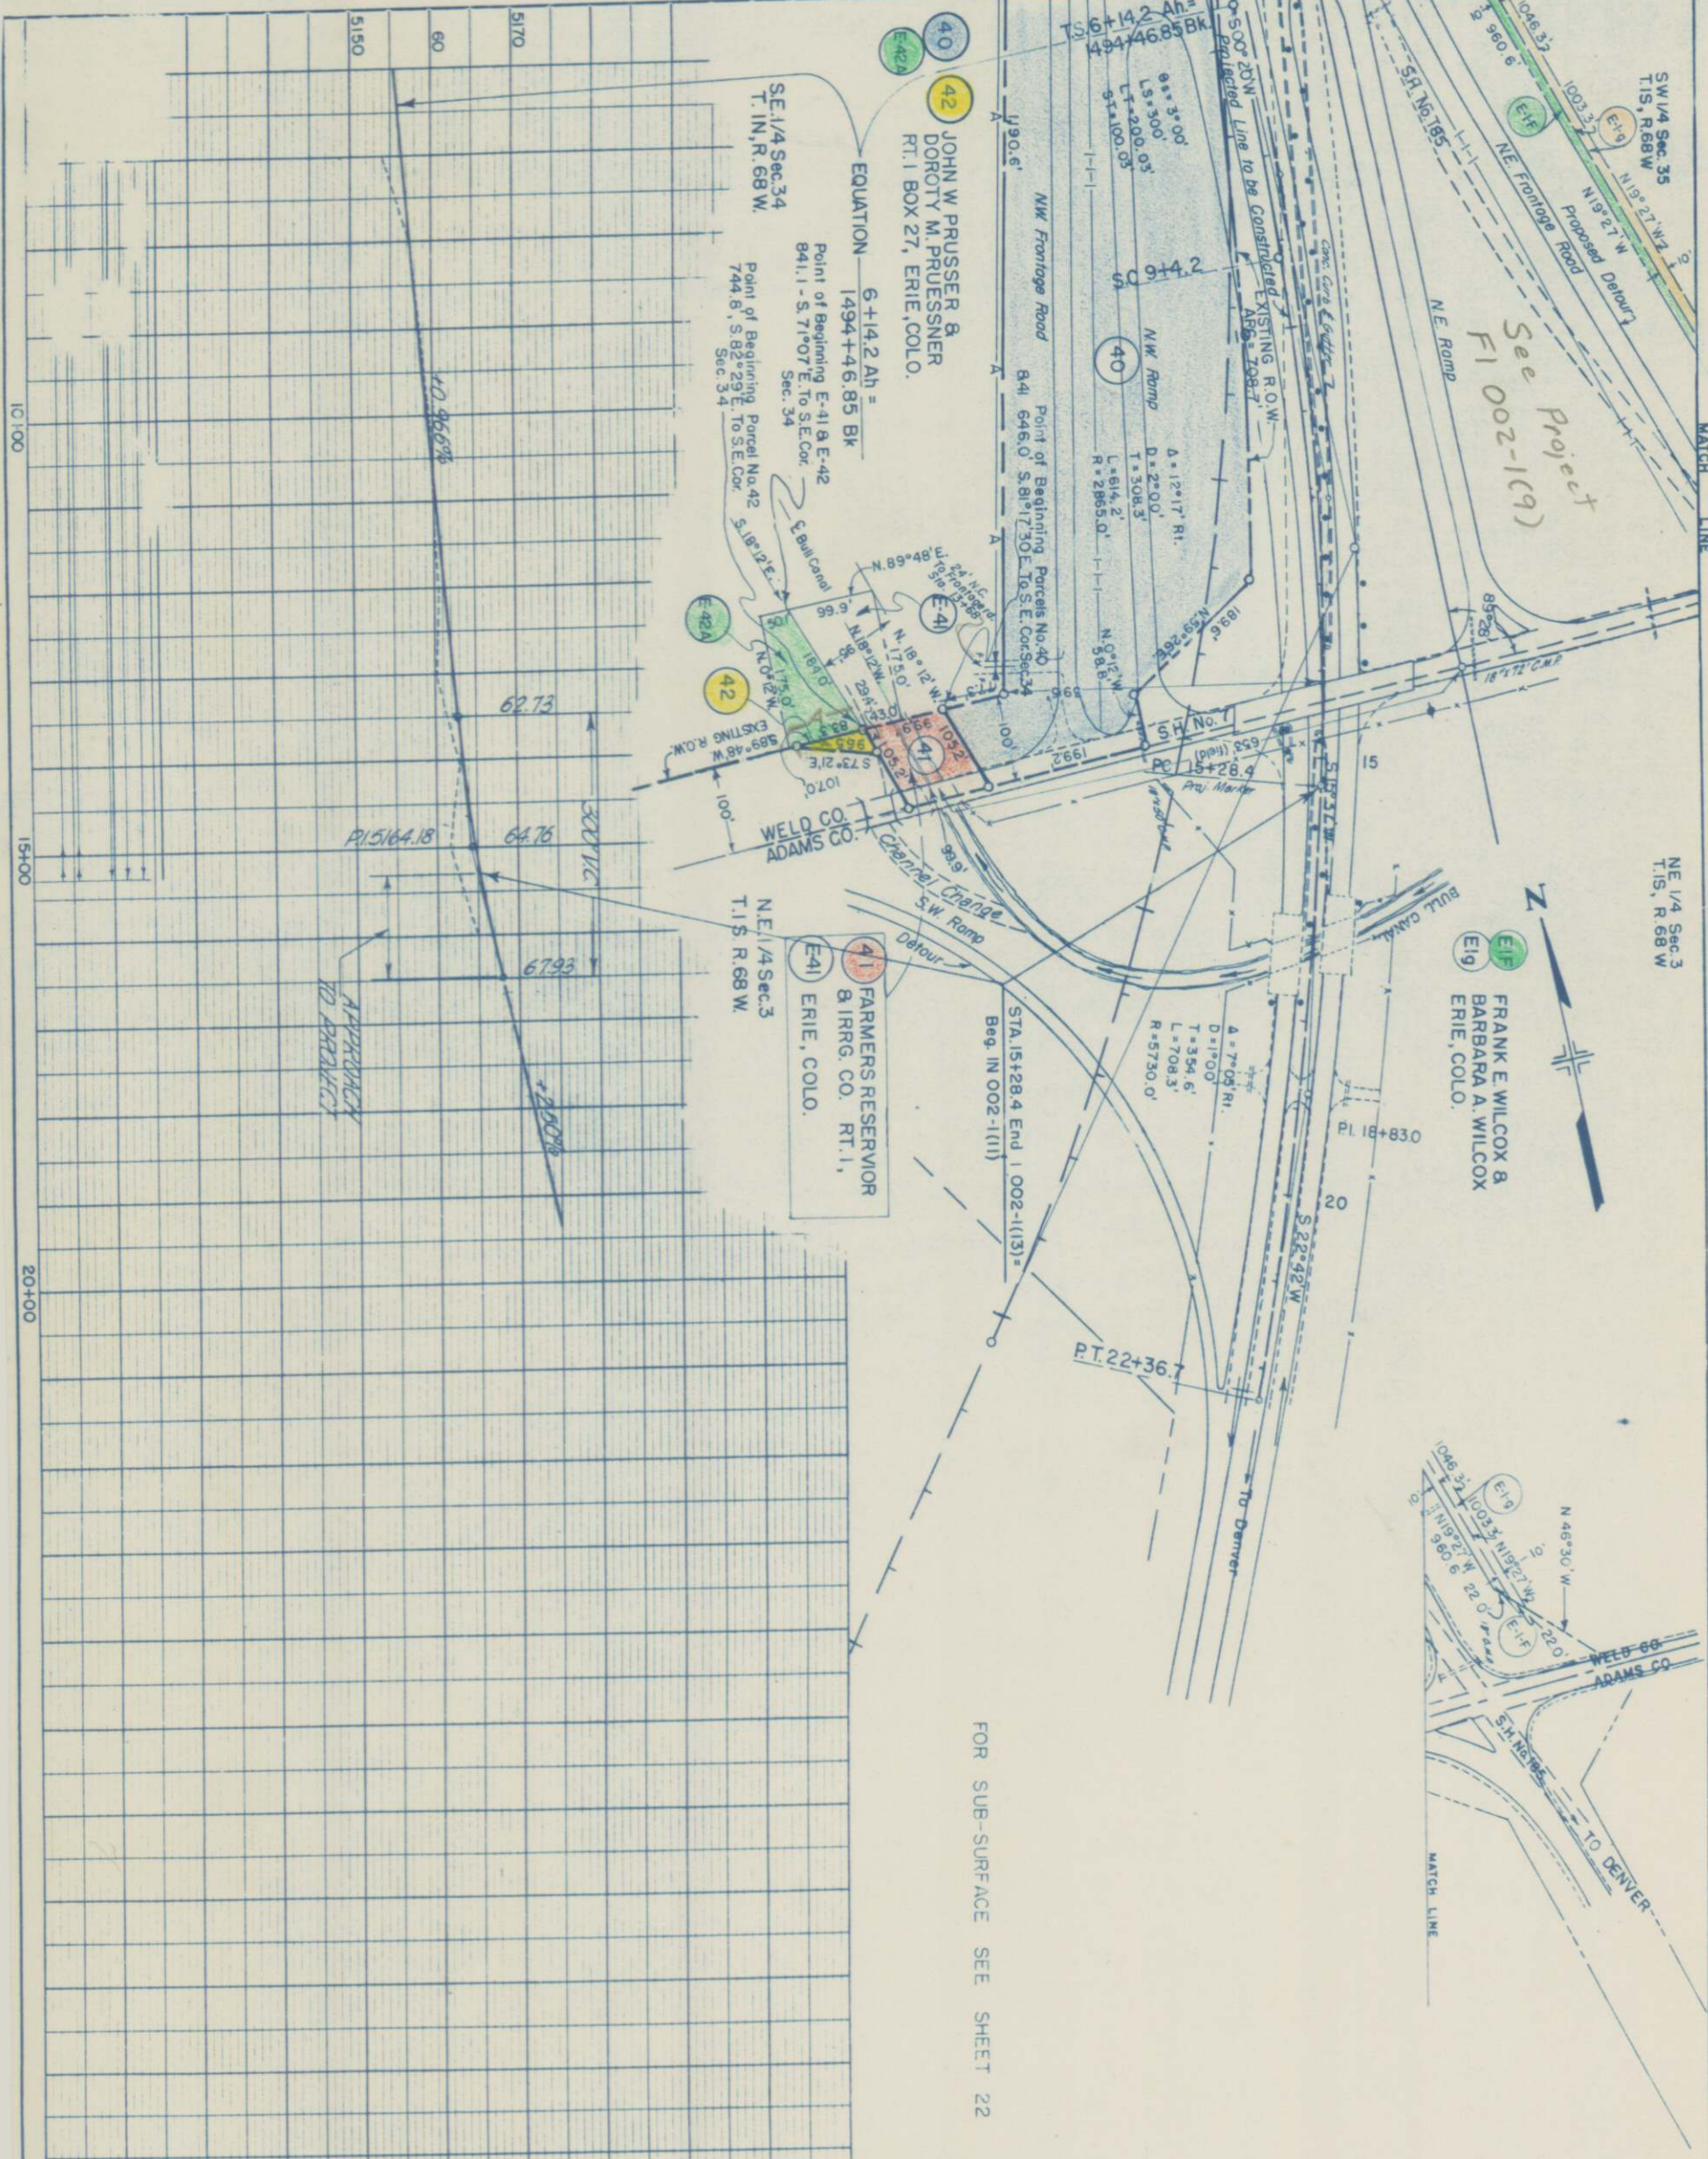

FOR SUB-SURFACE SEE SHEET 22

REV. NO.	DATE	BY	DESCRIPTION
1	10-2-57	CM	1002-1(13)
2	10-2-57	CM	1002-1(13)
RIGHT OF WAY
1002-1(13)
16
Rev. 7-5-57 B.R.M.
(To Snow Rd.)

CUMUL. CO. DIVIDENDS

T. 1 N., R. 68 W.




FED. ROAD DIST. NO.	STATE	PROJ. NO.	SHEET NO.	TOTAL SHEETS
3	COLO.	I 002-1(13)	18	

RIGHT OF WAY

Rev. 2-27-57 S.J.N.
Rev. 5-2-57 S.J.N.
Rev. 7-18-57 B.R.M.
(To delete E-131)

Rev. 9-1-57 D.W.B.
Rev. 12-2-58 J.A.S.
Rev. 3/15/61 C.W. Sub-Surface Map

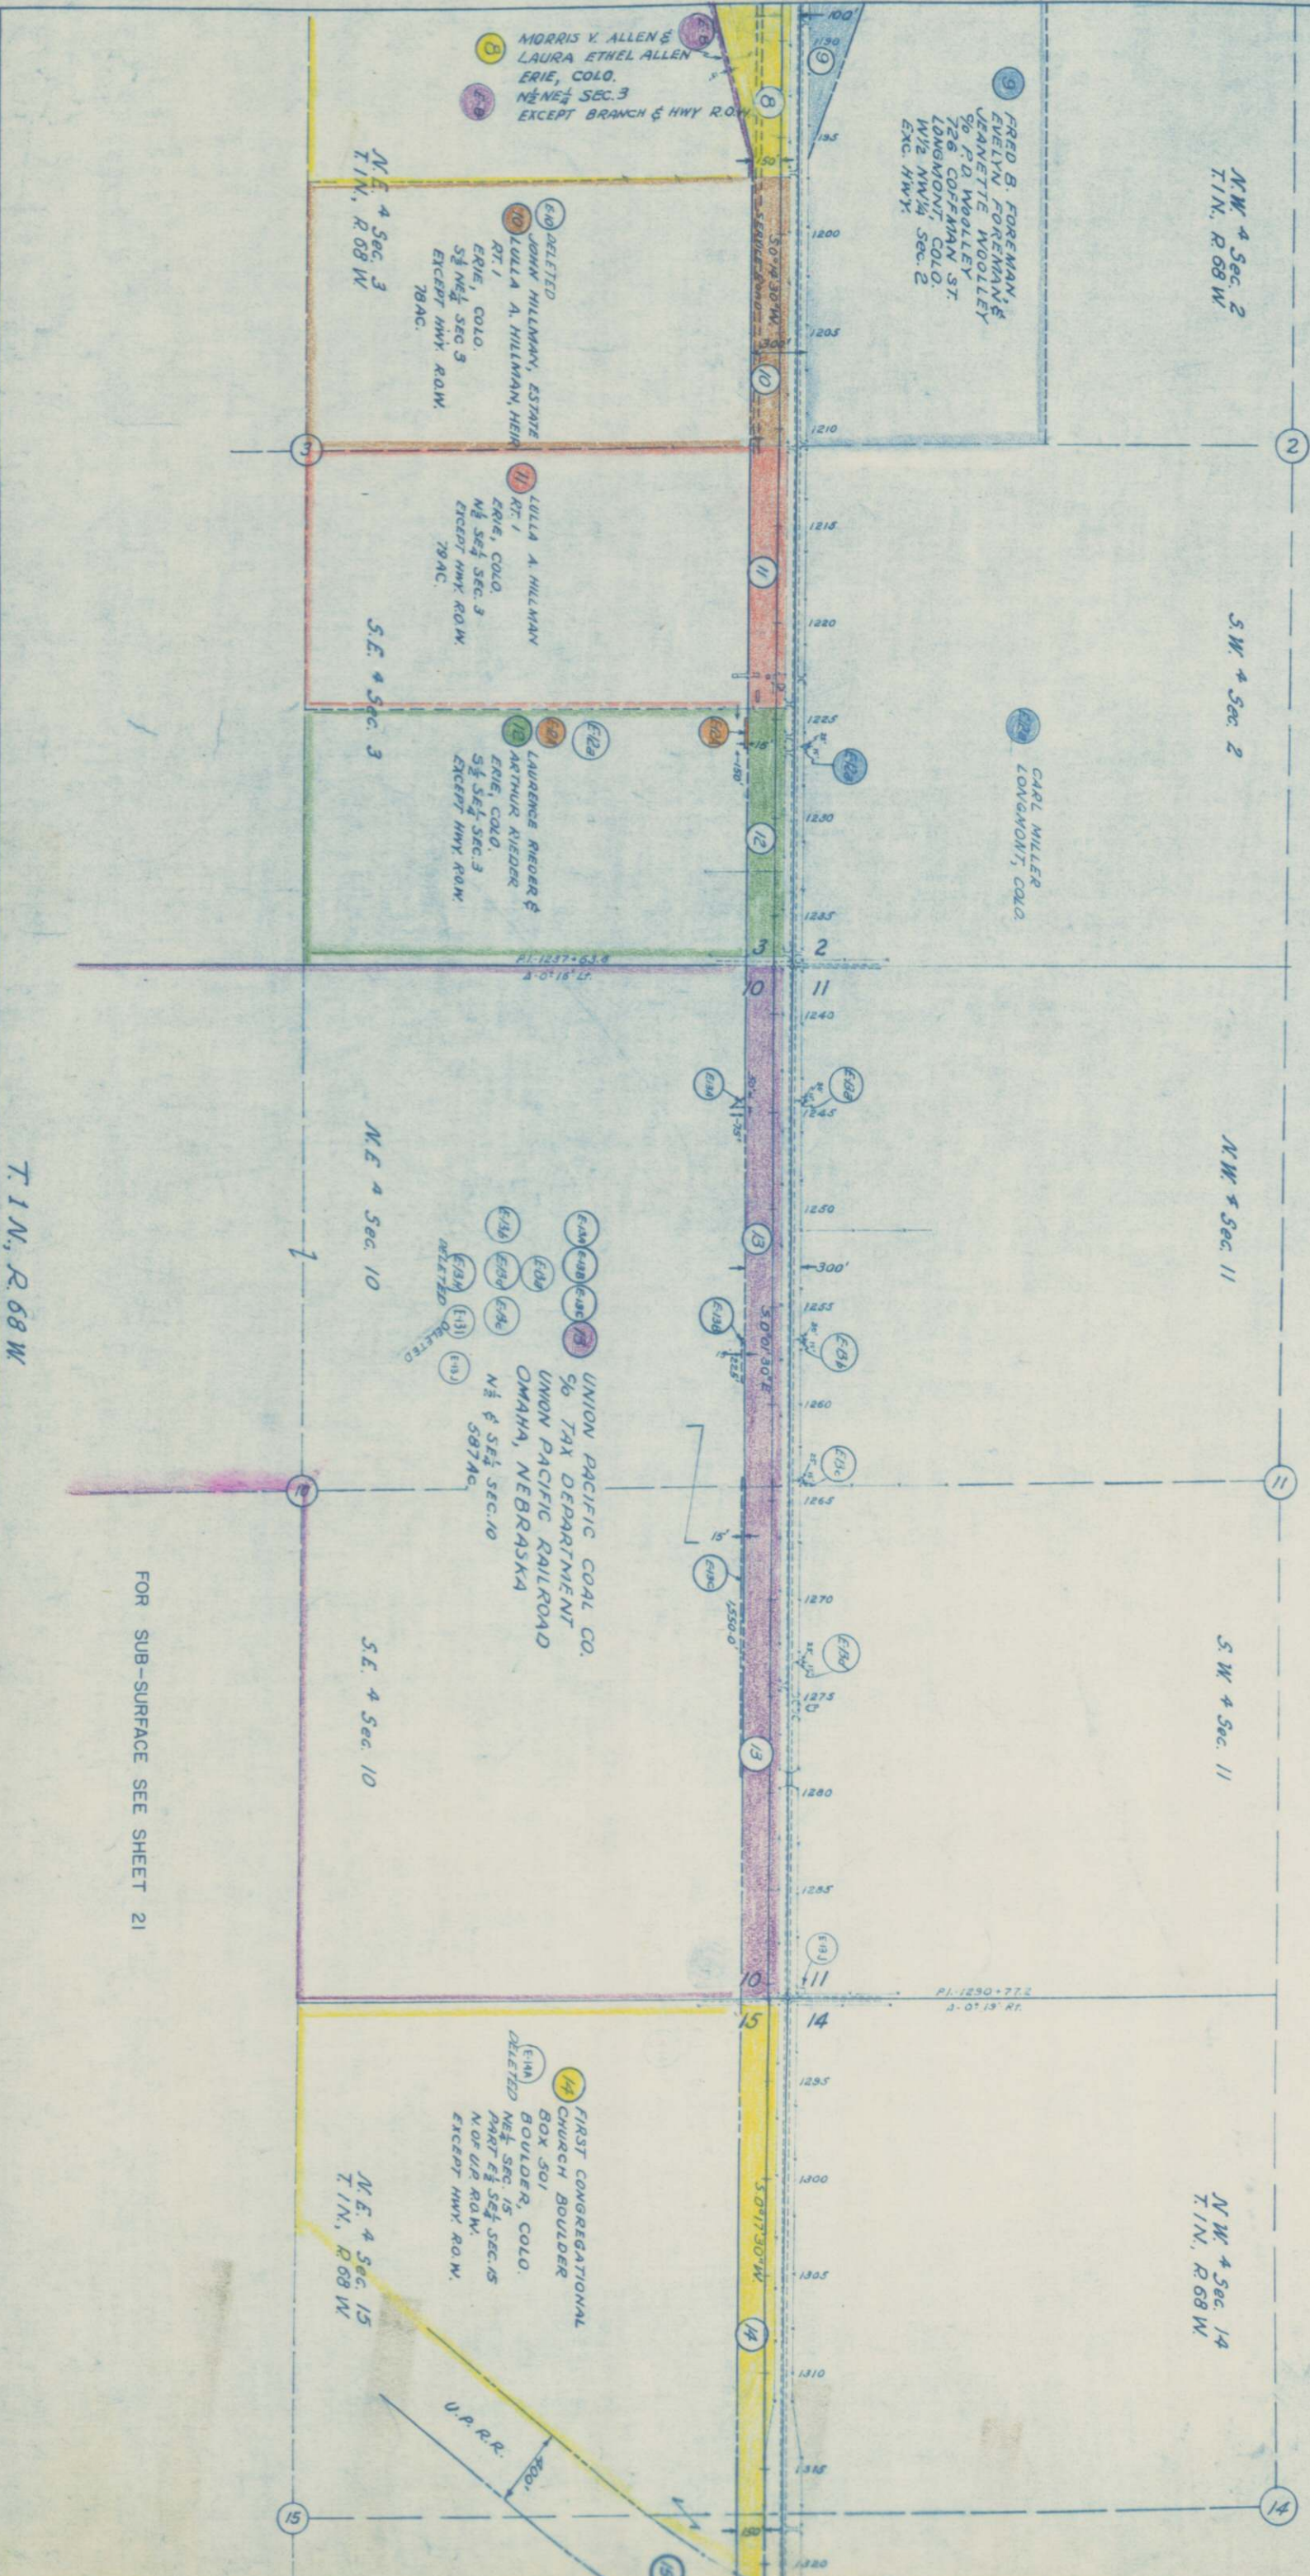



FOR SUB-SURFACE SEE SHEET 21

T. 1 N., R. 68 W.

FED. ROAD DIST. NO.	STATE	PROJ. NO.	SHEET NO.	TOTAL SHEETS
3	COLO.	I 002-1(13)	19	

RIGHT OF WAY
Rev. 2-27-57 S.J.N.
Rev. 5-2-57 S.J.N.
Rev. 7-18-57 B.R.M.
(To delete E-23)


Rev. 9-9-57 DMB
Rev. 10-24-57 DMB
Rev. Add E 18, E 19-4-25-58 C.P.W.
Rev. 12-2-58 J.L.S.
Rev. 3/15/61 C.W. Sub-Surface
Note

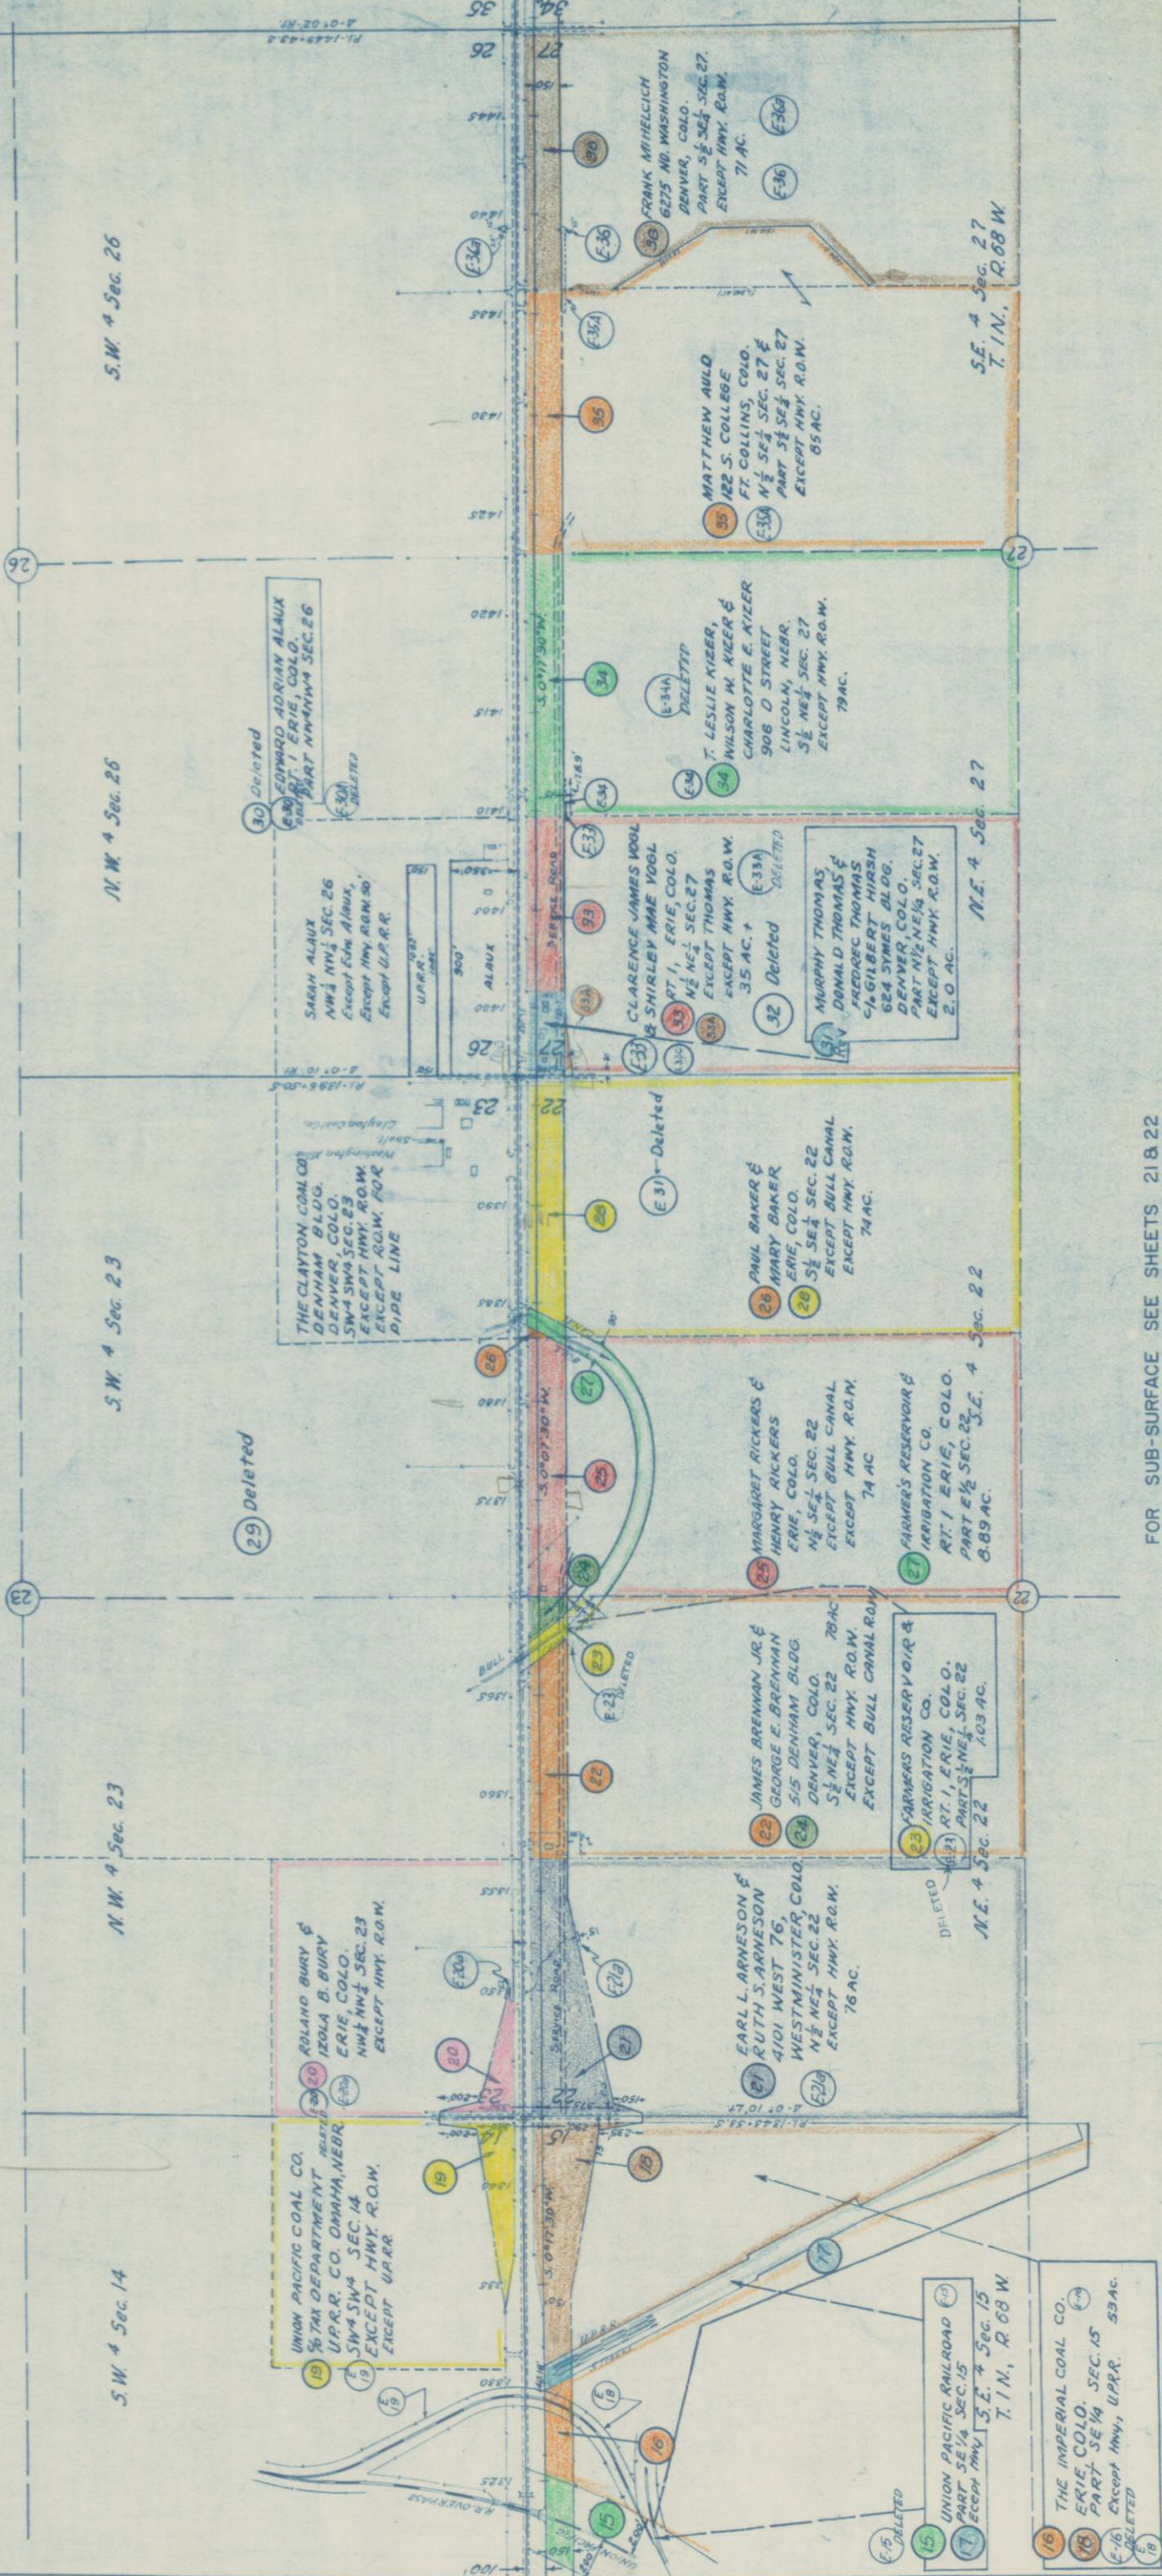 

FOR SUB-SURFACE SEE SHEETS 218.22

T. 1 N., R. 68 W.

T. 1 N., R. 68 W.

 

N.W. 1/4 Sec. 35

S.W. 1/4 Sec. 35

WELD CO.
ADAMS CO.

WILCOX, FRANK E. &
BARBARA
ROUTE 1
ERIE, COLO.
74 AC.

BOWERSOX, U.S.G. & A.E.
LONGMONT, COLO.
75 AC.

STA. 15+28.4 END I 002-1(13)
BEGIN IN 002-1(11)

HENRY WEBBER &
RACHEL WEBBER
ROUTE 1
ERIE, COLO.
PREV. ACQ'D. FI 002-1(12)

U.S.G. BOWERSOX &
A.E. BOWERSOX
LONGMONT, COLO.
DELETED SEC. 34
EXCEPT FARMER'S RES. & IRR CO.
EXCEPT HWY. R.O.W.
146 AC.

FARMERS RESERVOIR COMPANY
RT. 1 ERIE, COLO.
PART NE 1/4 SEC. 34
EXCEPT HWY. R.O.W.
NE 1/4 Sec. 34
T. 1 N., R. 68 W.

JOHN W. PRUESSNER &
DOROTHY M. PRUESSNER
RT. 1, BOX 27
ERIE, COLO.
SEC. 34
Except Hwy.
Except Bull Canal

FARMERS RESERVOIR & IRRIG. CO.
RT. 1 ERIE, COLO.
PART SE 1/4 SEC. 34
12.83 AC.

T. 1 N., R. 68 W.
T. 1 S., R. 68 W.

FOR SUB-SURFACE SEE SHEET 22


T. 1 N., R. 68 W.

T. 1 N., R. 68 W.

SUB-SURFACE
SHOWING

U.P. AGREEMENT
IMPERIAL AGT.
CLAYTON AGT.

SCALE 1" = 4'

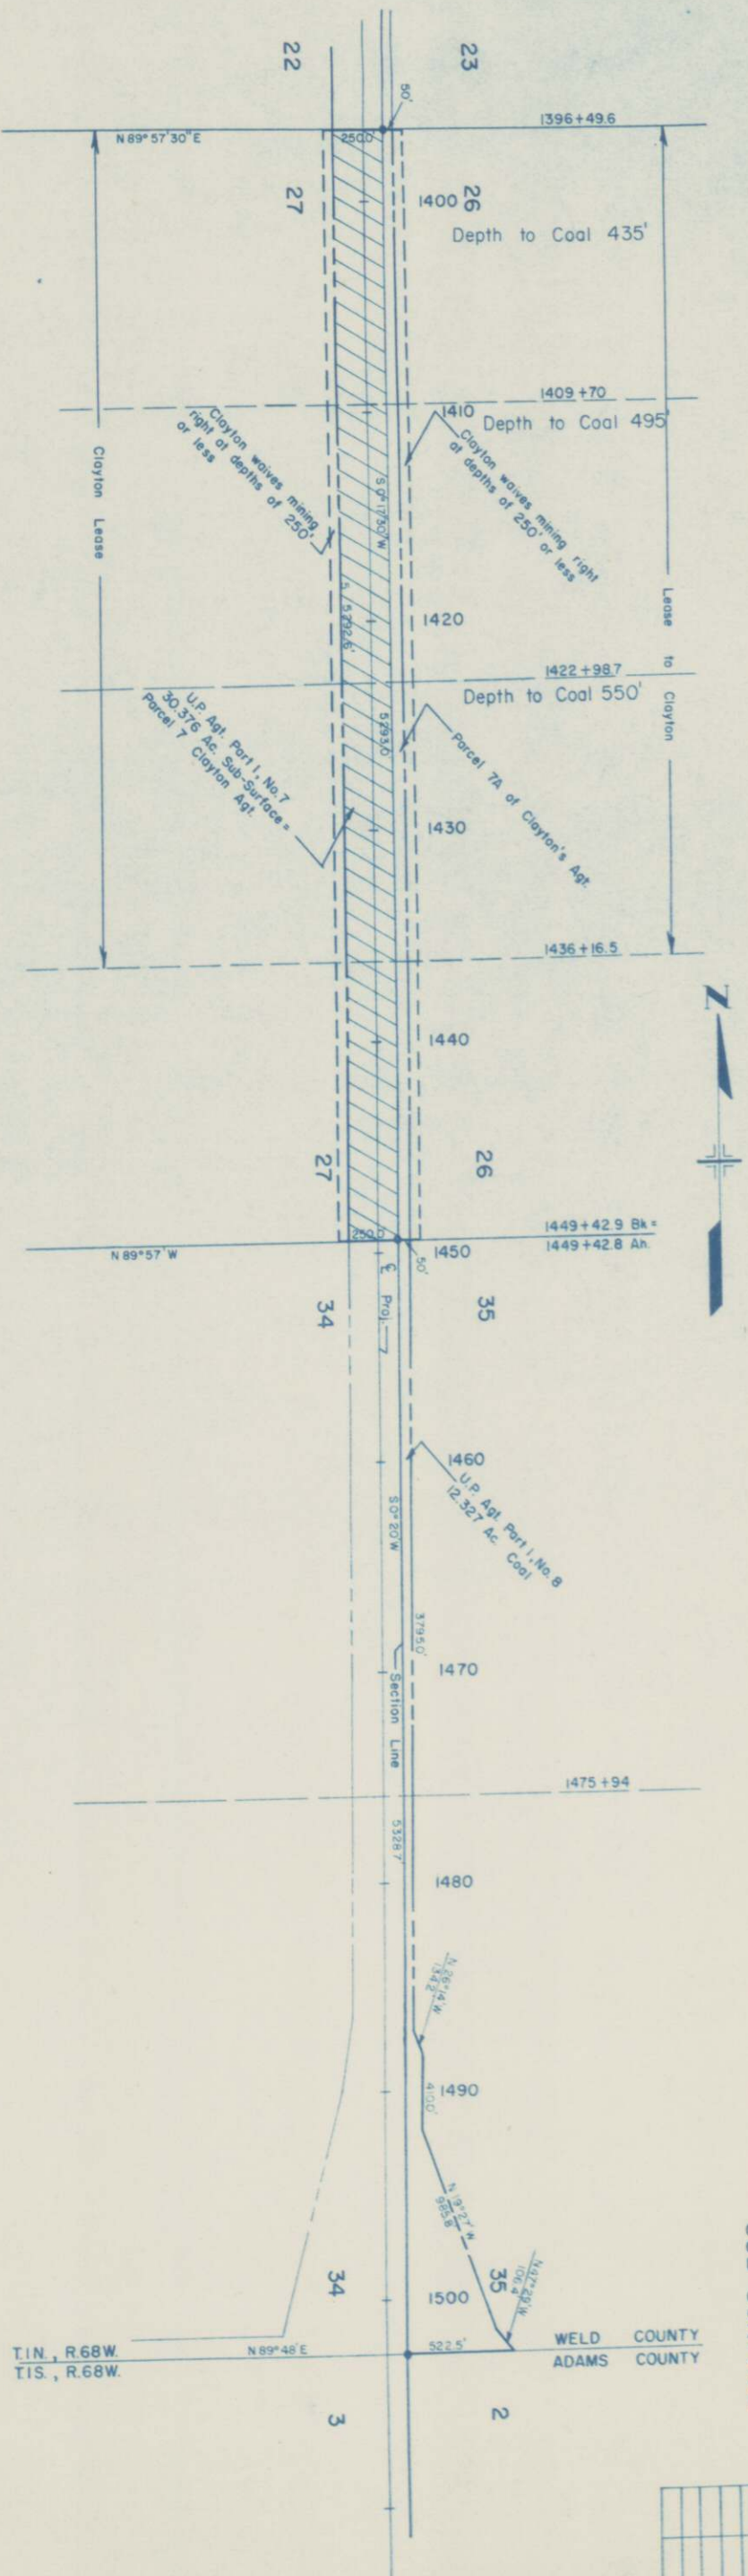

SUB-SURFACE MAP
SHOWING
U.P. AGREEMENT—Conveys Surface (old road) Areas
a Sub-Surface (coal) Areas
THE IMPERIAL COAL CO.—Mining Rights a 2
Surface Parcels
THE CLAYTON COAL CO. AGREEMENT—Mining Rights

SCALE 1" = 400'
3/15/61

RIGHT OF WAY
SUB-SURFACE

PROJECT NO.	DISTRICT	PROJ. NO.	SHEET NO.	TOTAL SHEETS
9	COLORADO	1 002-1 (13)	22	
REVISIONS				
3/8/61	New Sheet			CW