

INDEX OF SHEETS	
T NO. 1	TITLE SHEET
2A thru 2F	TABULATION OF PROPERTIES
3 thru 33	PLAN AND PROFILE SHEETS
32A	SHOWING RIGHT OF WAY.
4 thru 39	OWNERSHIP MAPS

COLORADO DEPARTMENT OF HIGHWAYS PLAN AND PROFILE OF PROPOSED FEDERAL AID PROJECT NO. 1 003-1 (7) STATE HIGHWAY NO. 2 180S-1(3)71 MORGAN COUNTY

SCALE OF ORIGINAL DRAWINGS

ON PLAN. 1 IN. = 100 FT.

ON PROFILE { 1 IN. = 100 FT. HORIZONTAL
1 IN. = 100 FT. VERTICAL

GRADE LINE ON PROFILE IS SHOWN AS GRADE OF FINISHED ROAD


GROSS LENGTH OF PROJECT

NET LENGTH OF PROJECT


RIGHT OF WAY

FEDERAL ROAD DIVISION NO.	DISTRICT	PROJ. NO.	SHEET NO.
8	COLORADO	1003-1(7) 180S-1(3)71	1

RIGHT OF WAY CONVENTIONAL SIGNS

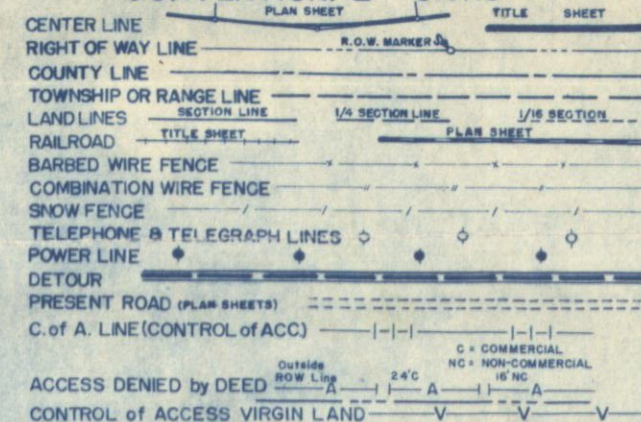

REVISIONS		
6-3-58	Access	CW
3-24-59	Proj. No.	RDC

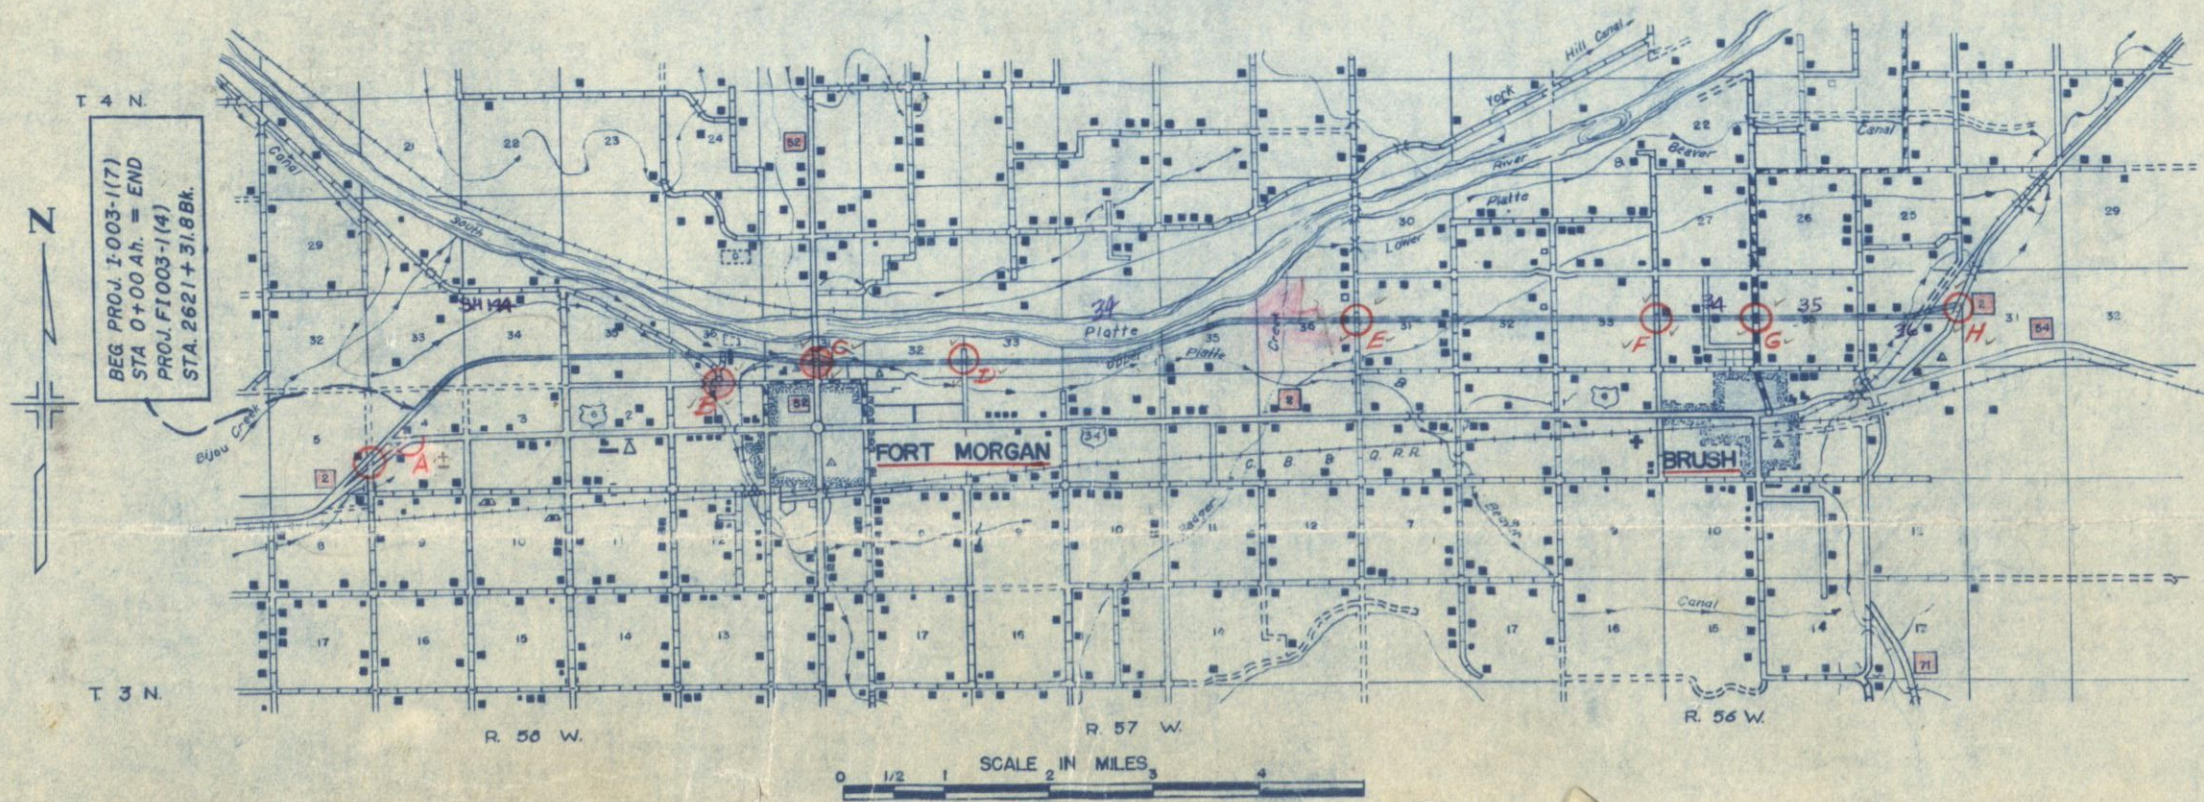

BEG PROJ. 1-003-1(7)
STA 0+00 Ah. = END
PROJ. F1003-1(4)
STA. 2621 + 31.8 Bk.

R. O. W. TABULATION OF PROPERTIES IN MORGAN COUNTY S.H. NO. 2 PROJ. 1-003-1 (7) 1805-1(3) 71

RIGHT OF WAY

PARCEL NO.	OWNER	ADDRESS	LOCATION	AREA IN ACRES		TO BE ACQUIRED		REMARKS	
				PARCEL					
1-Rev	ROBERT E. HOGSETT & GRETITA C. HOGSETT	BOX 618 FT. MORGAN, COLO.	T. 3N., R. 58 W.						
1-B	SAMUEL B. STEPHENS & MILDRED ANN STEPHENS		SW 1/4 NE 1/4 SEC. 4	3.827	3.827				
2.	BIJOU LAND & INVESTMENT CO.	214 CORONADO BLDG, GREELEY, COLO.	SW 1/4 SW 1/4 SEC. 4	1.598	0.567				
HC	GUY R. TAYLOR	HEDRON NEB.	NE 1/4 NE 1/4 SEC. 4	13.408	13.174				
E 1-A	SAMUEL B. STEPHENS & MILDRED ANN STEPHENS	RT. 2 FT. MORGAN, COLO.	NW 1/4 SW 1/4 SEC. 4	0.105	0.105				
3.	BIJOU LAND & INVESTMENT CO.	214 CORONADO BLDG, GREELEY, COLO.	SW 1/4 SW 1/4 SEC. 4	0.400	0.400				
4.	BIJOU LAND & INVESTMENT CO.	214 CORONADO BLDG, GREELEY, COLO.	T. 4N., R. 58W. SE 1/4 SE 1/4 SEC. 33	7.790	7.484				
5	J.O. MEEK	824 W. KIOWA AVE, FT. MORGAN, COLO.	SW 1/4 SW 1/4 SEC. 34	7.554	7.554				
6-7	DELETED								
8.	BIJOU LAND & INVESTMENT CO.	214 CORONADO BLDG, GREELEY, COLO.	NE 1/4 SE 1/4 SEC. 35	30.172	29.965				
9	CLARENCE J. GREEN	RT. 2, FT. MORGAN, COLO.	NE 1/4 SW 1/4 SEC. 36	36.351	36.144				
10-Rev	CHARLES M. BOYD & ZOE E. BOYD	FT. MORGAN, COLO.	NW 1/4 SW 1/4 SEC. 36	4.633	4.653				
			C.M. BOYD'S SUBDIVISION SW 1/4 SEC. 36	6.991	4.712				
11.	DALE L. TEDFORD & ELEANOR TEDFORD	WIGGINS, COLO.	BLOCK 3 "	0.918	0.918				
12	CHARLES M. BOYD & ZOE E. BOYD	FT. MORGAN, COLO.	BLOCK 3 "	1.377	1.377				
12-A	JACK M. PATTERSON & LEVON N. PATTERSON	721 WALNUT ST. FT. MORGAN, COLO.	BLOCK 3 "	0.459	0.459				
12-B	CLYDE O. ROLAND	531 LAKE ST. FT. MORGAN, COLO.	BLOCK 3 "	0.230	0.230				
12-C	DERREL D. RASMUSSEN & DEVELA G. RASMUSSEN	BRUSH, COLO.	BLOCK 8 "	0.668	0.668				
13	LAWSON H. DENNIS	903 MAIN ST. FT. MORGAN, COLO.	BLOCK 3 "	0.459	0.459				
14.	DICK F. WARNER	4945 W. FOREST HOME AVE, MILWAUKEE, WIS.	BLOCK 3 "	0.459	0.459				
15.	BERTON WARNER & FERN D. WARNER	714 WALNUT ST., FT. MORGAN, COLO.	BLOCK 4 "	0.459	0.459				
15-A	TROY E. RUBENDALL & BETTEE LEE RUBENDALL	FT. MORGAN, COLO.	BLOCK 7 "	0.257	0.257				
16.	CHARLES E. WARNER & GERTRUDE WARNER	1028 MEEKER ST, FT. MORGAN, COLO.	BLOCK 4 "	0.918	0.918				
16-A	WILLIAM OBERHILMAN & RHEA OBERHILMAN	RT. 2, FT. MORGAN, COLO.	BLOCK 4 "	0.459	0.459				

R.O.W. TABULATION OF PROPERTIES IN

MORGAN COUNTY S.H.No. 2

PROJ. 1-003-1(7)
80S-1(3)71

PARCEL NO.	OWNER	ADDRESS	LOCATION	AREA		IN	ACRES	TO BE ACQUIRED	REMARKS
				TOTAL LAND IN TRACT	PARCEL				
			T. 4 N., R. 58 W.						
17A	DELETED		C.M. BOYD'S SUBDIVISION						
17	LAWSON H. DENNIS	903 MAIN ST. FT. MORGAN, COLO.	BLOCK 4 Sec. 36		0.459		0.459		
18	LINCOLN WINGSTROM & BETTY ARLENE WINGSTROM	R.R. 2 FT. MORGAN, COLO.	BLOCK 4 "		0.459		0.459		
19	CHARLES M. BOYD & ZOE E. BOYD	FT. MORGAN, COLO.	BLOCK 4 "		0.918		0.918		
20	LAWSON H. DENNIS	903 MAIN ST. FT. MORGAN, COLO.	BLOCK 5 "		0.918		0.918		
21	CHARLES M. BOYD & ZOE E. BOYD	FT. MORGAN, COLO.	BLOCK 5 "		2.525		2.525		
22Rev	GREAT WESTERN SUGAR CO.	FT. MORGAN, COLO.	T. 4 N., R. 58 W. SE 1/4 Sec. 36		18.207		18.207		
23-Rev4	GREAT WESTERN SUGAR CO.	FT. MORGAN, COLO.	T. 4 N., R. 58 W. SW 1/4 Sec. 31		23.109		22.393		
E-23A	" " "	" " "	" " "		0.069		0.069		
24	JACK BROWN & SARAH BROWN	N. MAIN ST. FT. MORGAN, COLO.	SW 1/4 SE 1/4 "		0.452		0.406		
E-23	GREAT WESTERN SUGAR CO.	" " "	SE 1/4 SEC 36 R 58 W S W 1/4 SEC 31 R 57 W		0.032		0.032		
24-A	CITY OF FT. MORGAN	FT. MORGAN, COLO.	NW 1/4 SE 1/4 Sec. 31 T 4 N R 57 W.		0.018		0.004		
25	CATHERINE R. HENSLEIGH	N. MAIN ST. FT. MORGAN, COLO.	SW 1/4 SE 1/4 "		2.108		1.951		
26	CLIFFORD E. PERSEE & EDITH H. PERSEE	N. MAIN ST. FT. MORGAN, COLO.	SW 1/4 SE 1/4 "		0.742		0.612		
27Rev	ROBERT E. HOGSETT	FT. MORGAN, COLO.	SW 1/4 SE 1/4 "		1.911		1.706		
28Rev2	CITY OF FT. MORGAN	FT. MORGAN, COLO.	SW 1/4 SE 1/4 "		4.045		4.045		
29Rev	RAY WHITE	231 E. RIVERVIEW AVE. FT. MORGAN, COLO.	SW 1/4 SE 1/4 "		1.700		1.700		
30Rev	ROY N. JONES & NANNIE M. JONES	E. RIVERVIEW AVE. FT. MORGAN, COLO.	SW 1/4 SE 1/4 "		0.962		0.962		
31Rev	VELMA F. ANDREWS, ALBERT F. HARTMAN & ETHEL O. HARTMAN	319 E. RIVERVIEW AVE FT. MORGAN, COLO.	SW 1/4 SE 1/4 "		0.618		0.618		
32Rev	CHRISTINA HACKER	FT. MORGAN, COLO.	SW 1/4 SE 1/4 "		0.600		0.600		
33Rev	EMMA LUCILLE LEWIS	E. RIVERVIEW AVE. FT. MORGAN, COLO.	SW 1/4 SE 1/4 "		1.816		1.816		
34Rev	FRED KRONKOW & KATIE KRONKOW	806 CAROL ST. FT. MORGAN, COLO.	5 1/2 SE 1/4		0.629		0.629		
35Rev	PAUL WOOLLOMES	E. RIVERVIEW AVE. FT. MORGAN, COLO.	SE 1/4 SE 1/4		1.372		1.372		
36	FRED J. MARTENSEN & FRED A. MARTENSEN	E. RIVERVIEW AVE. FT. MORGAN, COLO.	SE 1/4 SE 1/4		1.264		1.264		

R. O. W. TABULATION OF PROPERTIES IN

MORGAN COUNTY S.H. No. 2

PROJ. 1-003-1(7)
180S-1(3)71

FEDERAL ROAD DIVISION NO.	DISTRICT	PROJ. NO.	SHEET NO.	TOTAL SHEETS
9	COLORADO	1003-1(7) 180S-1(3)71	2-C	

RIGHT OF WAY

PARCEL NO.	OWNER	ADDRESS	LOCATION	AREA IN ACRES						REMARKS	NO.
				PARCEL	TO BE ACQUIRED						
			T. 4 N. R. 57 W.								
56 Rev.	LENA ADAMS	R. R. 1 FT. MORGAN, COLO.	N 1/2 S 1/2 Sec. 35	37.839	37.839	I					
57 Rev.	STATE OF COLORADO		N 1/2 S 1/2 Sec. 36 T. 4 N., R. 56 W.	37.032	36.816	F					
58 Rev.	DANIEL KJELDGAARD	518 CAMERON, BRUSH, COLO.	5 1/2 NW 1/4 Sec. 31	2.189	2.085	I					
59	FRED A. LINDELL	BRUSH, COLO.	NW 1/4 SW 1/4 Sec. 31	8.256	8.050	I					
60	AARON LINDELL, est.	BRUSH, COLO.	NE 1/4 SW 1/4 Sec. 31	8.198	8.198						
61 Rev.	PAUL CHRISTENSEN	629 WARNER, FT. MORGAN, COLO.	N 1/2 SE 1/4 Sec. 31	19.016	18.809						
62 Rev.	FRED B. CHRISTENSEN	313 CAMERON, BRUSH, COLO.	N 1/2 SW 1/4 Sec. 32	18.665	18.458						
63	PETER F. BRUHN & IONE MAY BRUHN	BRUSH, COLO.	N 1/2 SE 1/4 Sec. 32	17.772	17.574	I					
64.	FRANK G. SCHWANKE	BRUSH, COLO.	N 1/2 SW 1/4 Sec. 33	17.900	17.715	I & G ¹⁵					
65	VERN A. WINGER & TENA B. WINGER (dscd)	BRUSH, COLO.	N 1/2 SE 1/4 Sec. 33	19.795	19.466	G					
66.	GORDON K. MARBLE & MABEL M. MARBLE	BRUSH, COLO.	SE 1/4 NE 1/4 Sec. 33	0.148	0.148	I					
66-A	M.M. MITCHELL	504 CUSTER ST. BRUSH, COLO.	SE 1/4 NE 1/4 Sec. 33	1.346	1.243	G					
67	S. WEISBART & CO, A CORP.	BRUSH, COLO.	NW 1/4 SW 1/4 Sec. 34	6.707	6.492	C					
68	DONALD RICHARD & GLADYS RICHARD	BRUSH, COLO.	N 1/2 SW 1/4 Sec. 34	11.550	11.440	I					
69	GERTRUDE E. KROSCHE	BRUSH, COLO.	MUNNS ADDN. N 1/2 SE 1/4 SEC. 34 LOT 8 " Sec. 34	3.250	3.170	I					
70.	KENNETH A. SMITH & AL A. JONES	703 COTTON BRUSH, COLO.	LOT 7 " "	3.243	3.243	I					
71.	JENNIE M. ECHOLS	303 CAMERON, BRUSH, COLO.	LOTS 5 & 6 " "	6.463	6.463	I					
72	EMMET C. ISHMAEL & GLADYS I. ISHMAEL	1130 N. COLO AVE., BRUSH, COLO.	LOTS 1 & N 1/2 2, 4 " "	3.879	3.879	I					
73	HERBERT C. KOEHLER & IDA ROSE KOEHLER	1120 N. COLO. AVE., BRUSH, COLO.	LOTS 3 & S 1/2 2, 4 " "	3.320	3.320	I					

R.O.W. TABULATION OF PROPERTIES IN

MORGAN

COUNTY

S.H.No. 2

PROJ.

1-003-1(7)
180S-1(3) 71

FEDERAL ROAD DIVISION NO.	DISTRICT	PROJ. NO.	SHEET NO.	TOTAL SHEETS
9	COLORADO	1003-1(7) 180S-1(3) 71	2.F	

RIGHT OF WAY
Rev 11-25-57 D.L.W.
Rev 12-10-57 D.L.W. F-85-A, F-83 Rev.

RIGHT OF WAY 180S-1(3) 71											NO.
PARCEL NO.	OWNER	ADDRESS	LOCATION	AREA		ACRES	REMARKS				NO.
				TOTAL LAND IN TRACT	PARCEL		TO BE ACQUIRED				
			T. 4 N., R. 57 W.								
E-41	JASPER N. SARGENT	416 PROSPECT ST. FT. MORGAN, COLO.	SE 1/4 SE 1/4 SEC. 32		0.094	0.094					
E-41-B	JASPER N. SARGENT	416 PROSPECT ST. FT. MORGAN, COLO.	S 1/2 S 1/2 SEC. 32		1.206	1.206					
E-41-C	JASPER N. SARGENT	416 PROSPECT ST. FT. MORGAN, COLO.	SE 1/4 SE 1/4 SEC. 32		1.373	1.373					
E-44A	JOHN J. ECKHOUSE	FT. MORGAN, COLO.	SE 1/4 SE 1/4 SEC. 32		0.163	0.163					
E-45A	REMUEL PARSONS & IDA MAY PARSONS	R. R. 1, FT. MORGAN, COLO.	SE 1/4 SE 1/4 SEC. 32		0.164	0.164					
E-45B	CLAYTON HARRIS & NORA H. HARRIS	FORT MORGAN, COLO.	SE 1/4 SE 1/4 SEC. 32		0.146	0.146					
E-46	RUTH ELLEN HEDDING	206 EUCLID ST. FT. MORGAN, COLO.	SE 1/4 SE 1/4 SEC. 32		0.324	0.324					
E-47	VERA CURRY DAVIDSON	217 1/2 MAIN ST. FT. MORGAN, COLO.	SE 1/4 SE 1/4 SEC. 32		0.782	0.782					
E-50	R.O. BARLOW, BENJAMIN BARLOW & GLEN M. BARLOW	R. R. 1 FT. MORGAN, COLO.	SW 1/4 SW 1/4 SEC. 33		1.362	1.362					
E-56	LENA ADAMS	R. R. 1 FT. MORGAN, COLO.	N 1/2 S 1/2 SEC. 35		0.381	0.381					
E-57	STATE LAND		N 1/2 S 1/2 SEC. 36		0.059	0.059					
			T. 4 N., R. 56 W.								
E-58-RW	DANIEL KJELDGAARD	518 CAMERON ST., BRUSH, COLO.	SW 1/4 NW 1/4 SEC. 31		0.451	0.451					
E-80	PHENIE E. VALLERY		NW 1/4 SEC. 35		0.444	0.444					
E-61	PAUL CHRISTENSEN	629 WARNER, FT. MORGAN, COLO.	NE 1/4 SE 1/4 SEC. 31		0.535	0.535					
E-62	FRED B. CHRISTENSEN	313 CAMERON, BRUSH, COLO.	NW 1/4 SW 1/4 SEC. 32		0.199	0.199					
E-62-A	FRED B. CHRISTENSEN		N 1/2 SW 1/4 SEC. 32		0.852	0.852					
E-35	PAUL WOOLLOMES	E. RIVERVIEW AVE., FT. MORGAN, COLO.	T. 4 N., R. 57 W. SE 1/4 SE 1/4 SEC. 31		0.023	0.023					
E-36	FRED J. MARTENSON & FRED A. MARTENSON	E. RIVERVIEW AVE., FT. MORGAN, COLO.	SE 1/4 SE 1/4 SEC. 31		0.009	0.009					
E-37	MORGAN COUNTY		SE 1/4 SE 1/4 SEC. 31		0.304	0.304					
E-38	CITY OF FT. MORGAN		SE 1/4 SE 1/4 SEC. 31		0.705	0.705					
E-39	CITY OF FT. MORGAN		SE 1/4 SE 1/4 SEC. 31		0.750	0.750					
E-40	LAWRENCE J. REID & GLADYS A. REID	626 W. PLATTE AVE., FT. MORGAN, COLO.	SW 1/4 SW 1/4 SEC. 32		0.369	0.369					
E-40-B	ELMER B. BARNES & MARY L. BARNES	FT. MORGAN, COLO.	SW 1/4 SW 1/4 SEC. 32		0.237	0.237					
E-85-A	CONRAD BURBACK & MARY K. BURBACH		T. 4 N., R. 56 W.								
E-85-RW	CONRAD BURBACK & MARY K. BURBACH		SE 1/4 NW 1/4 SEC. 36		0.107	0.107					
E-86	LARS B. ANDERSON & HELEN ELIZABETH ANDERSON	BRUSH, COLO.	SE 1/4 NW 1/4 SEC. 36		0.343	0.343					
			NE 1/4 SEC. 36		0.059	0.059					

Deleted
Consented to by State Land Board

Deleted


[illegible]

1-003-1(7)
180S-1(3)71

[illegible]

PLAN	BY	DATE	SURVEYED
			PLOTTED
NOTE BOOK			ALIGNMENT CHECKED
NO			RT. OF WAY CHECKED

NO.	NOTE BOOK	DATE
SURVEYED PLOTTED GRADIES CHECKED D. M. - NOTED STRUCTURE NOTATING CHKD		
BY		DATE

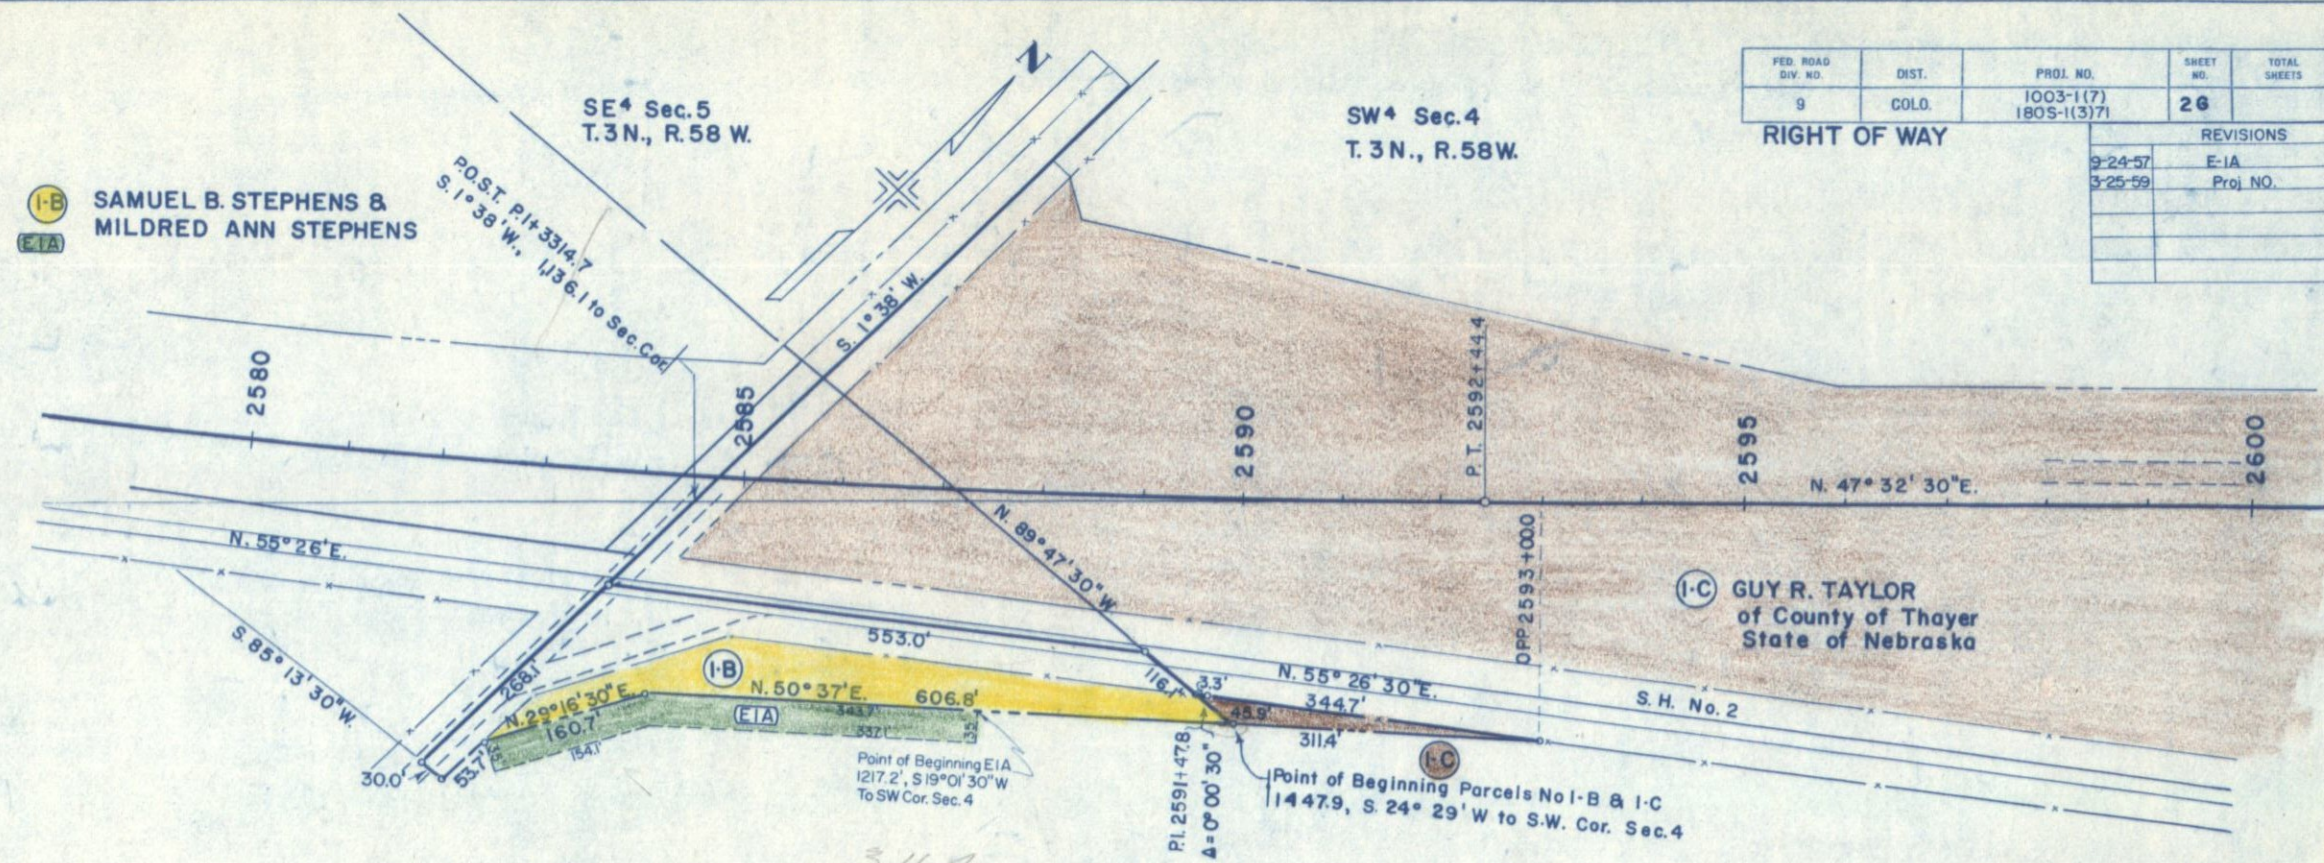

FED. ROAD DIV. NO.	DIST.	PROJ. NO.	SHEET NO.	TOTAL SHEETS
9	COLO.	1003-1(7) 1805-1(37)	3	

RIGHT OF WAY

1-A MARJORIE E FOCHT
5367 OCANA
LAKEWOOD II, CALIF.

REVISIONS	BRM
6-2-58	Access
3-25-59	Proj. NO.
	BRM

16' Barbed Wire Gate




NW 4 Sec. 4
T. 3N., R. 58 W.

Pasture Land

Pasture Land

PLAN	DATE
NO. 1	
NOTE BOOK	
ALIGNMENT CHECKED	
RT. OF WAY CHECKED	

PROFILE	DATE
NO. 1	
NOTE BOOK	
GRADES CHECKED	
STRUCTURE NOTATIONS CHECKED	

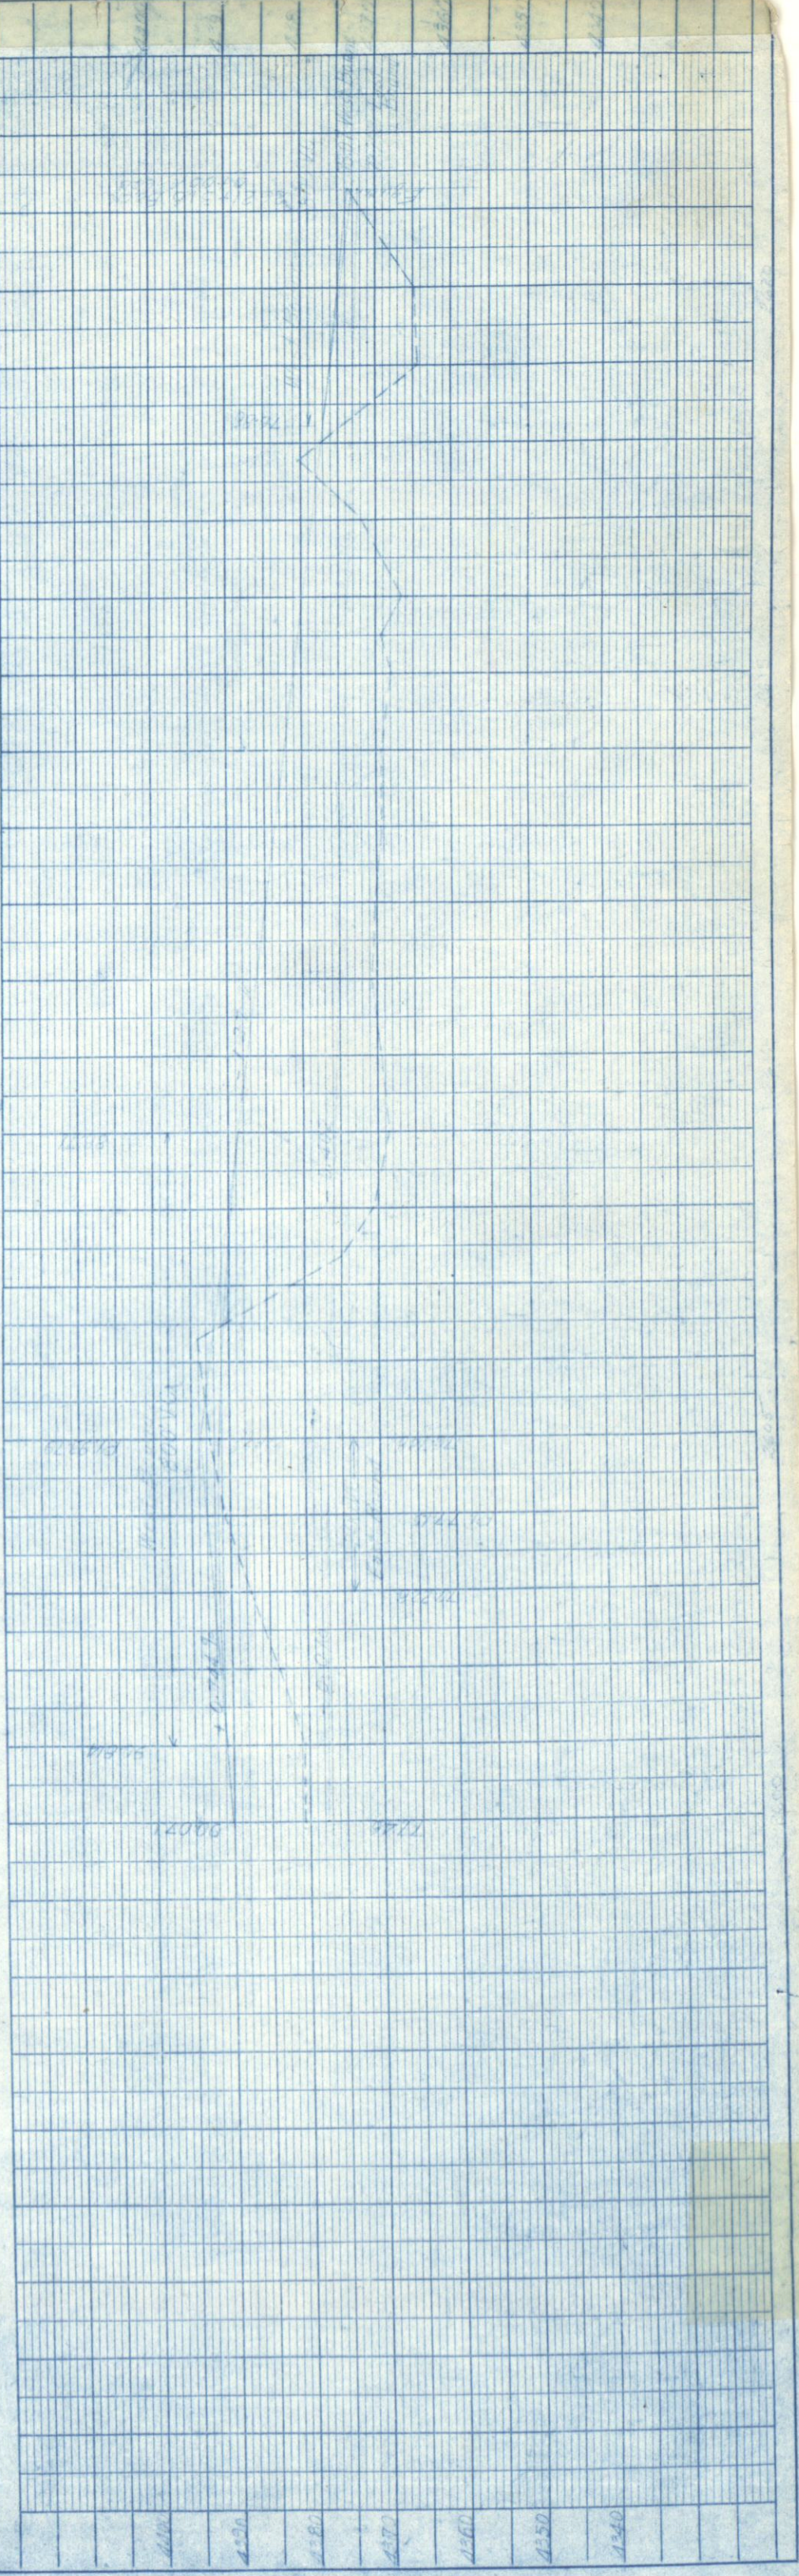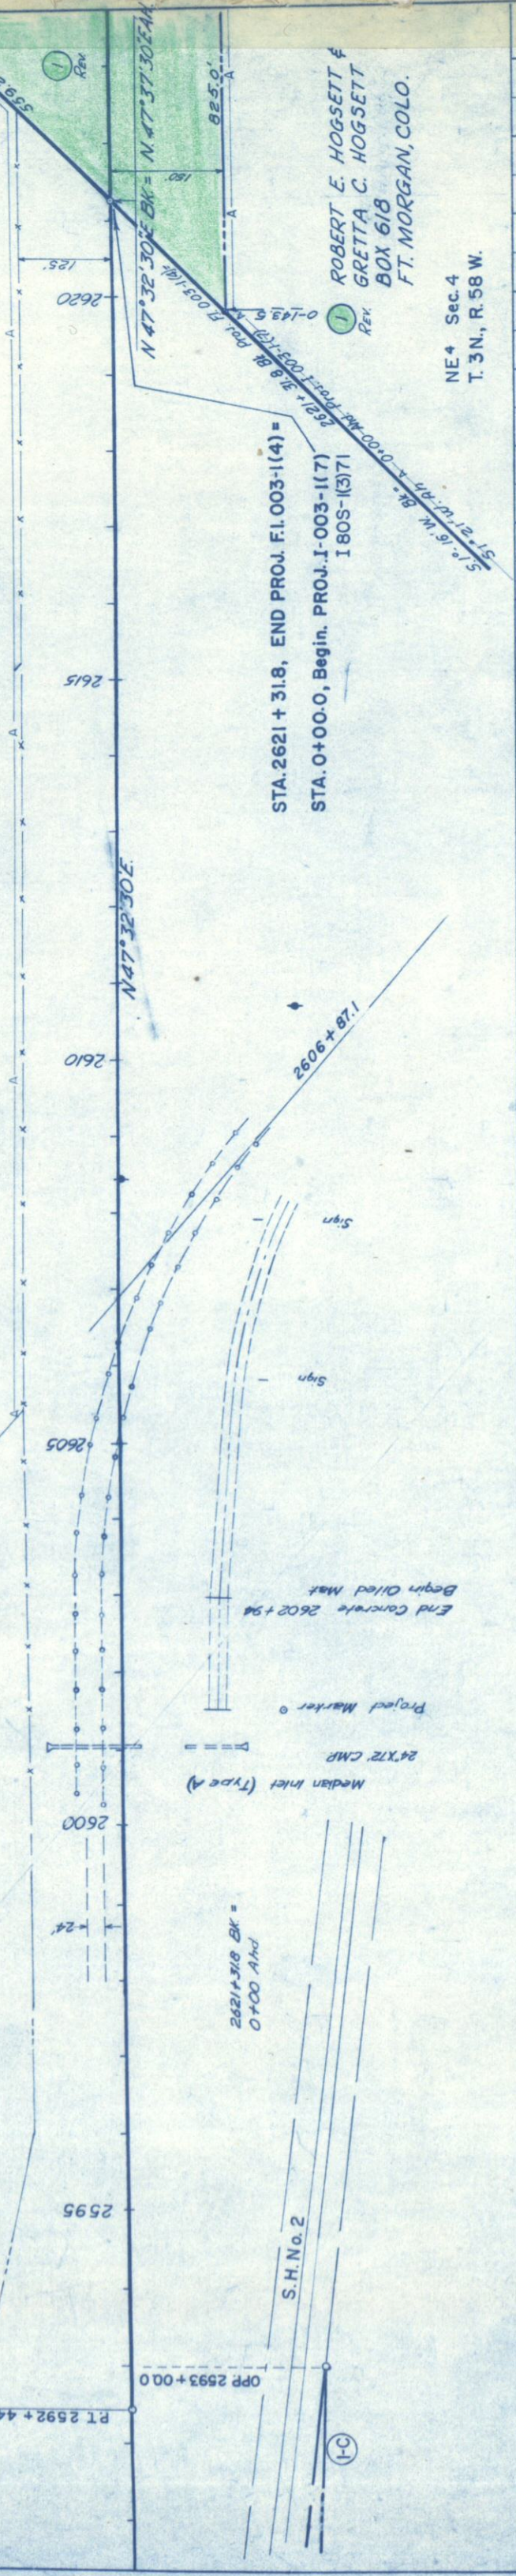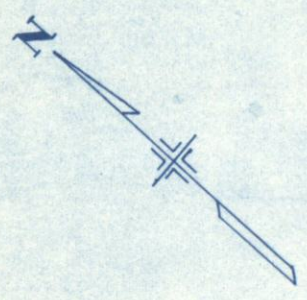

PLAN	DATE
BY	
REVISIONS	
NO.	

PROFILE	DATE
BY	
REVISIONS	
NO.	



NW⁴ Sec. 4
T. 3N., R. 58W.
MARJORIE E. FOCHT
5367 OCANA
LAKEWOOD II, CALIF.
Pasture Land

NE⁴ Sec. 4
T. 3N., R. 58W.
Pasture Land

SE⁴ Sec. 33
T. 4N., R. 58W.

FED. ROAD DIV. NO.	DIST.	PROJ. NO.	SHEET NO.	TOTAL SHEETS
9	COLO.	1003-1(7) 1805-1(37)	4	

RIGHT OF WAY		
REVISIONS		
6-2-58	Access	BRM
3-25-59	Proj. NO.	BRM

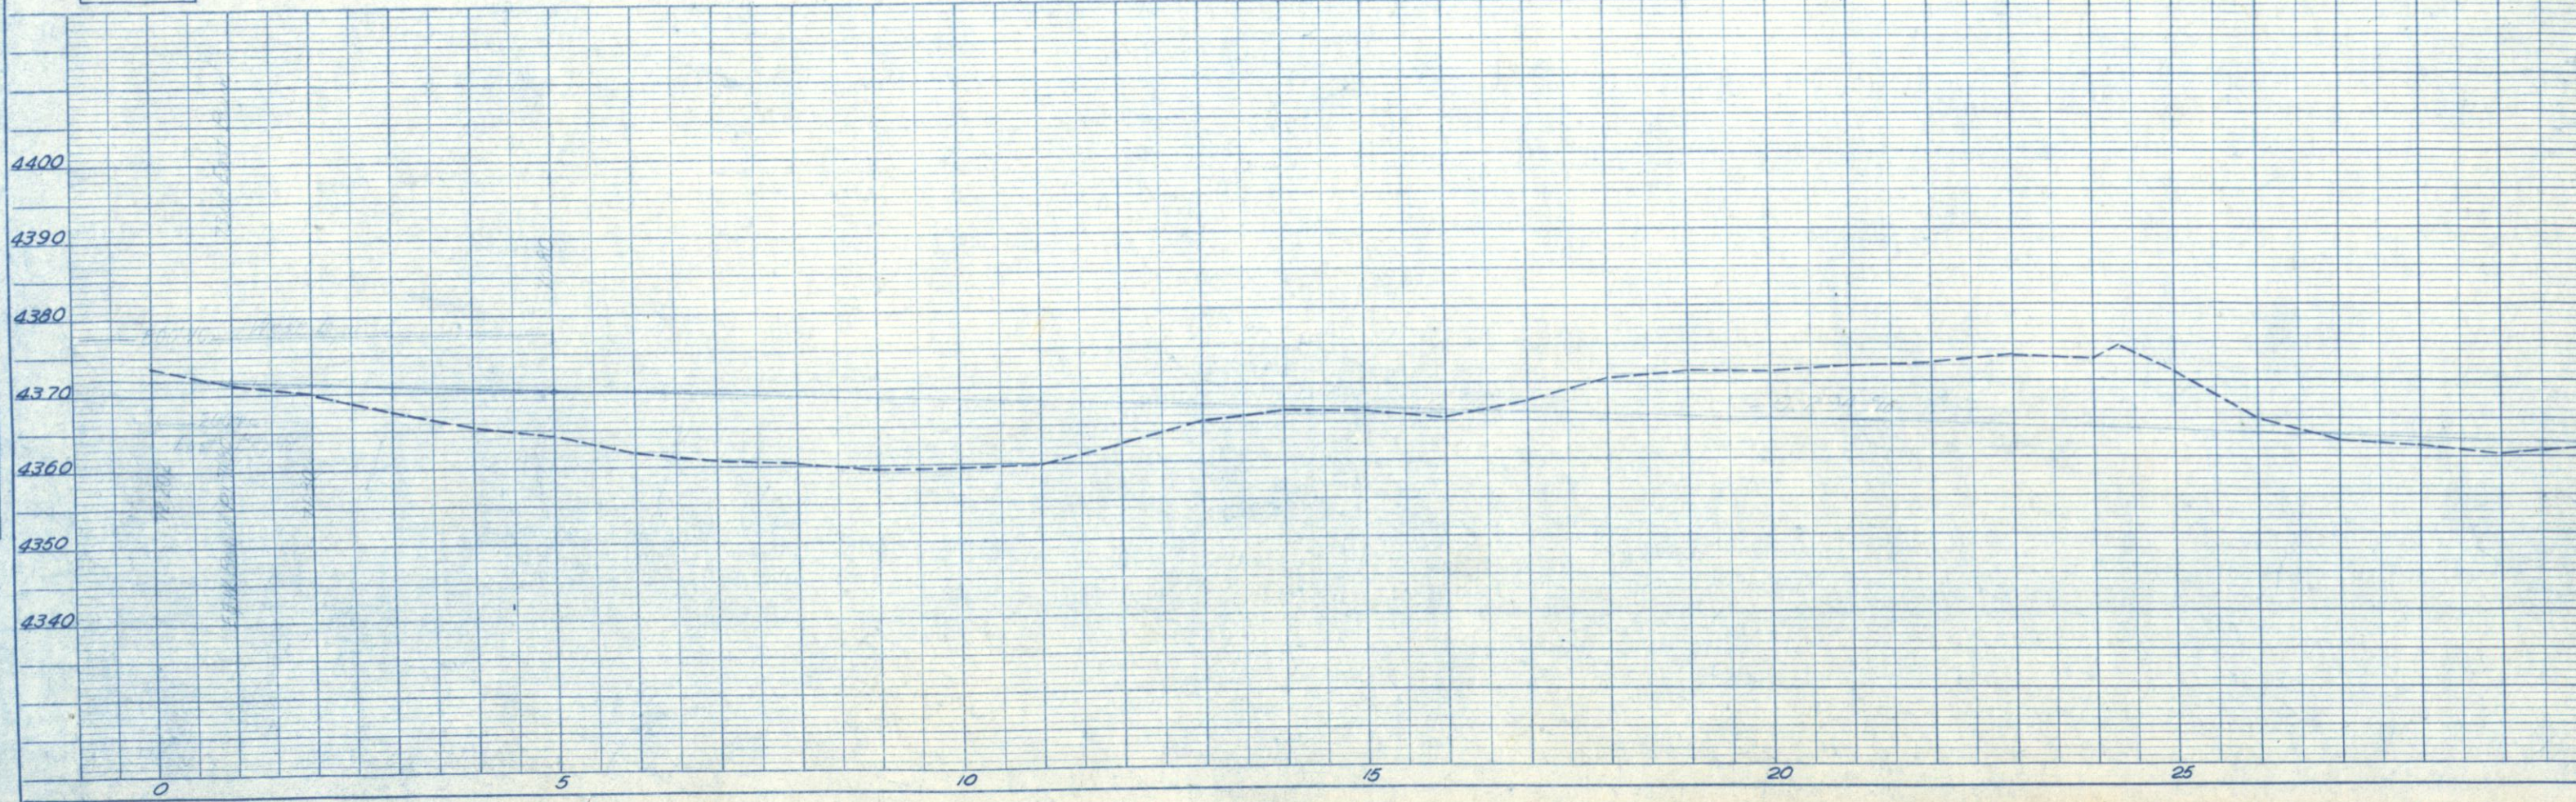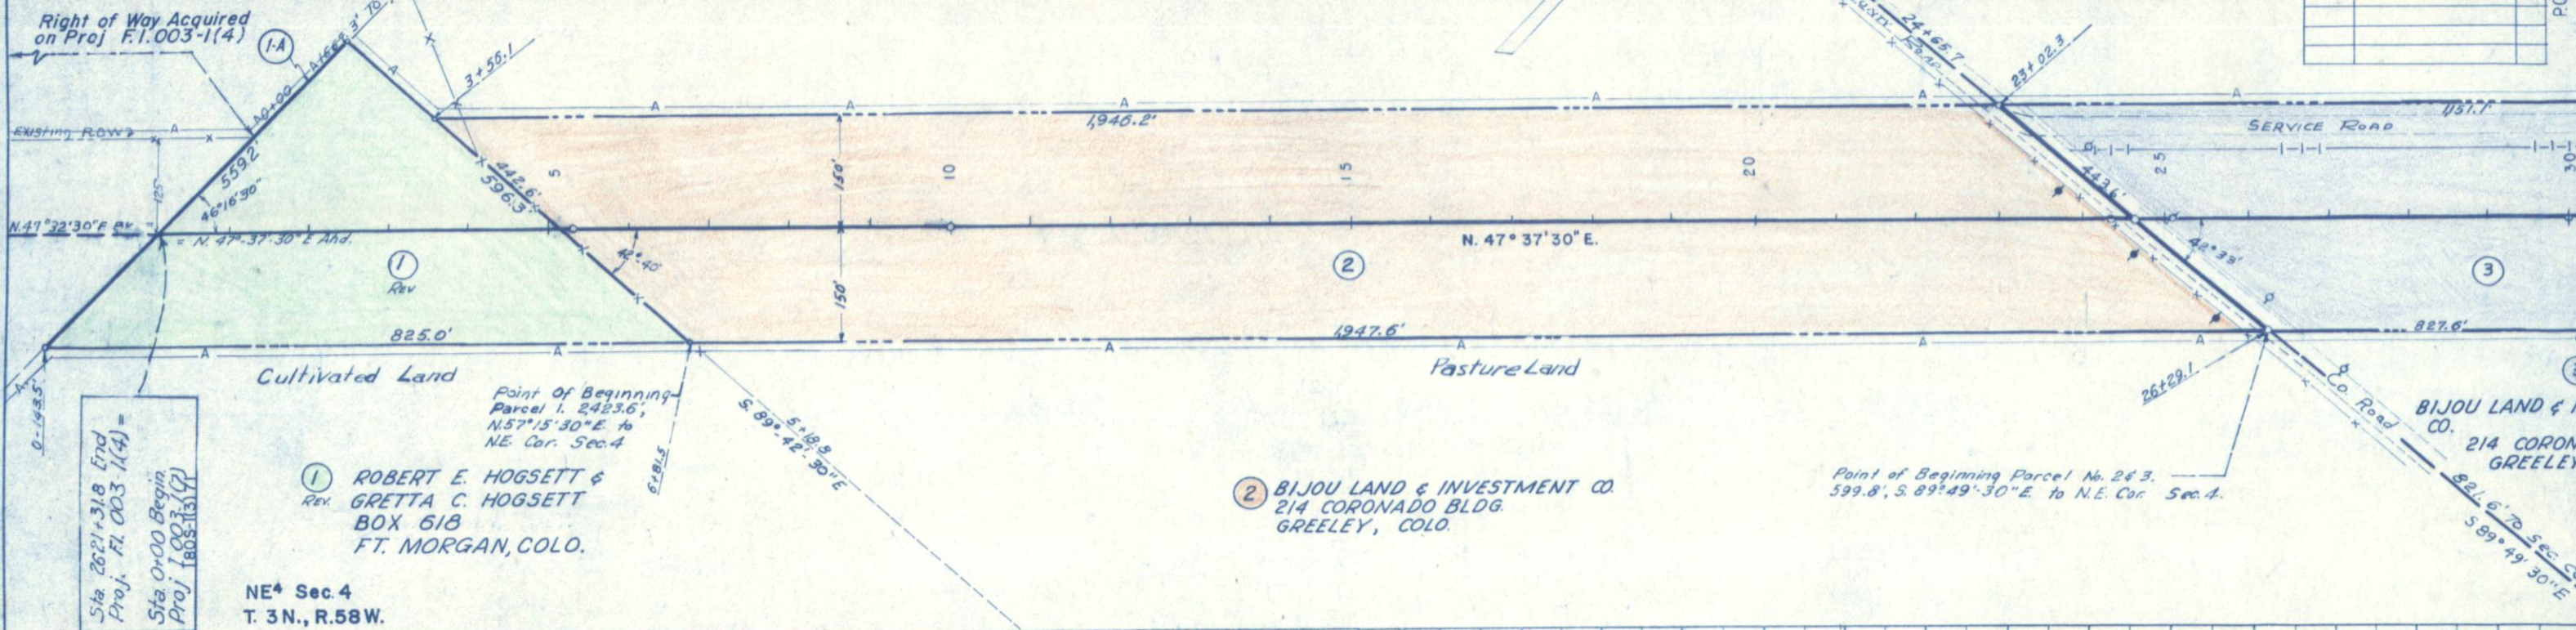

FED. ROAD DIV. NO.	DIST.	PROJ. NO.	SHEET NO.	TOTAL SHEETS
9	COLO.	1003-1(7) 180 S-1(3)71	5	

RIGHT OF WAY
Rev. 4-16-58 R.D.C. Recl. E-1
Rev. 6-2-58 S.R.M. Access

REVISIONS	Proj. NO.	BRM
3-25-59		

5 J.O. MEEK
824 W. KIOWA AVE
FT. MORGAN, COLO.

Recl. E-1 Bureau of Reclamation



PLAN
SURVEYED
PLOTTED
CHECKED
NOTE BOOK
RT. OF WAY CHECKED
NO.

PROFILE
SURVEYED
PLOTTED
CHECKED
NOTE BOOK
GRADES CHECKED
NO.
STRUCTURE NOTATION IN CH. 40.


PLAN	SURVEYED	DATE
	PLOTTED	
	NOTE BOOK	
	NO.	

PROFILE	SURVEYED	DATE
	PLOTTED	
	NOTE BOOK	
	NO.	

SE 1/4 SEC. 34

FED. ROAD DIV. NO.	DIST.	PROJ. NO.	SHEET NO.	TOTAL SHEETS
9	COLO.	1003-1(7) 180S-1(3)71	6	

REVISIONS		
6-2-58	Access	BM
3-25-59	Proj. NO.	BM

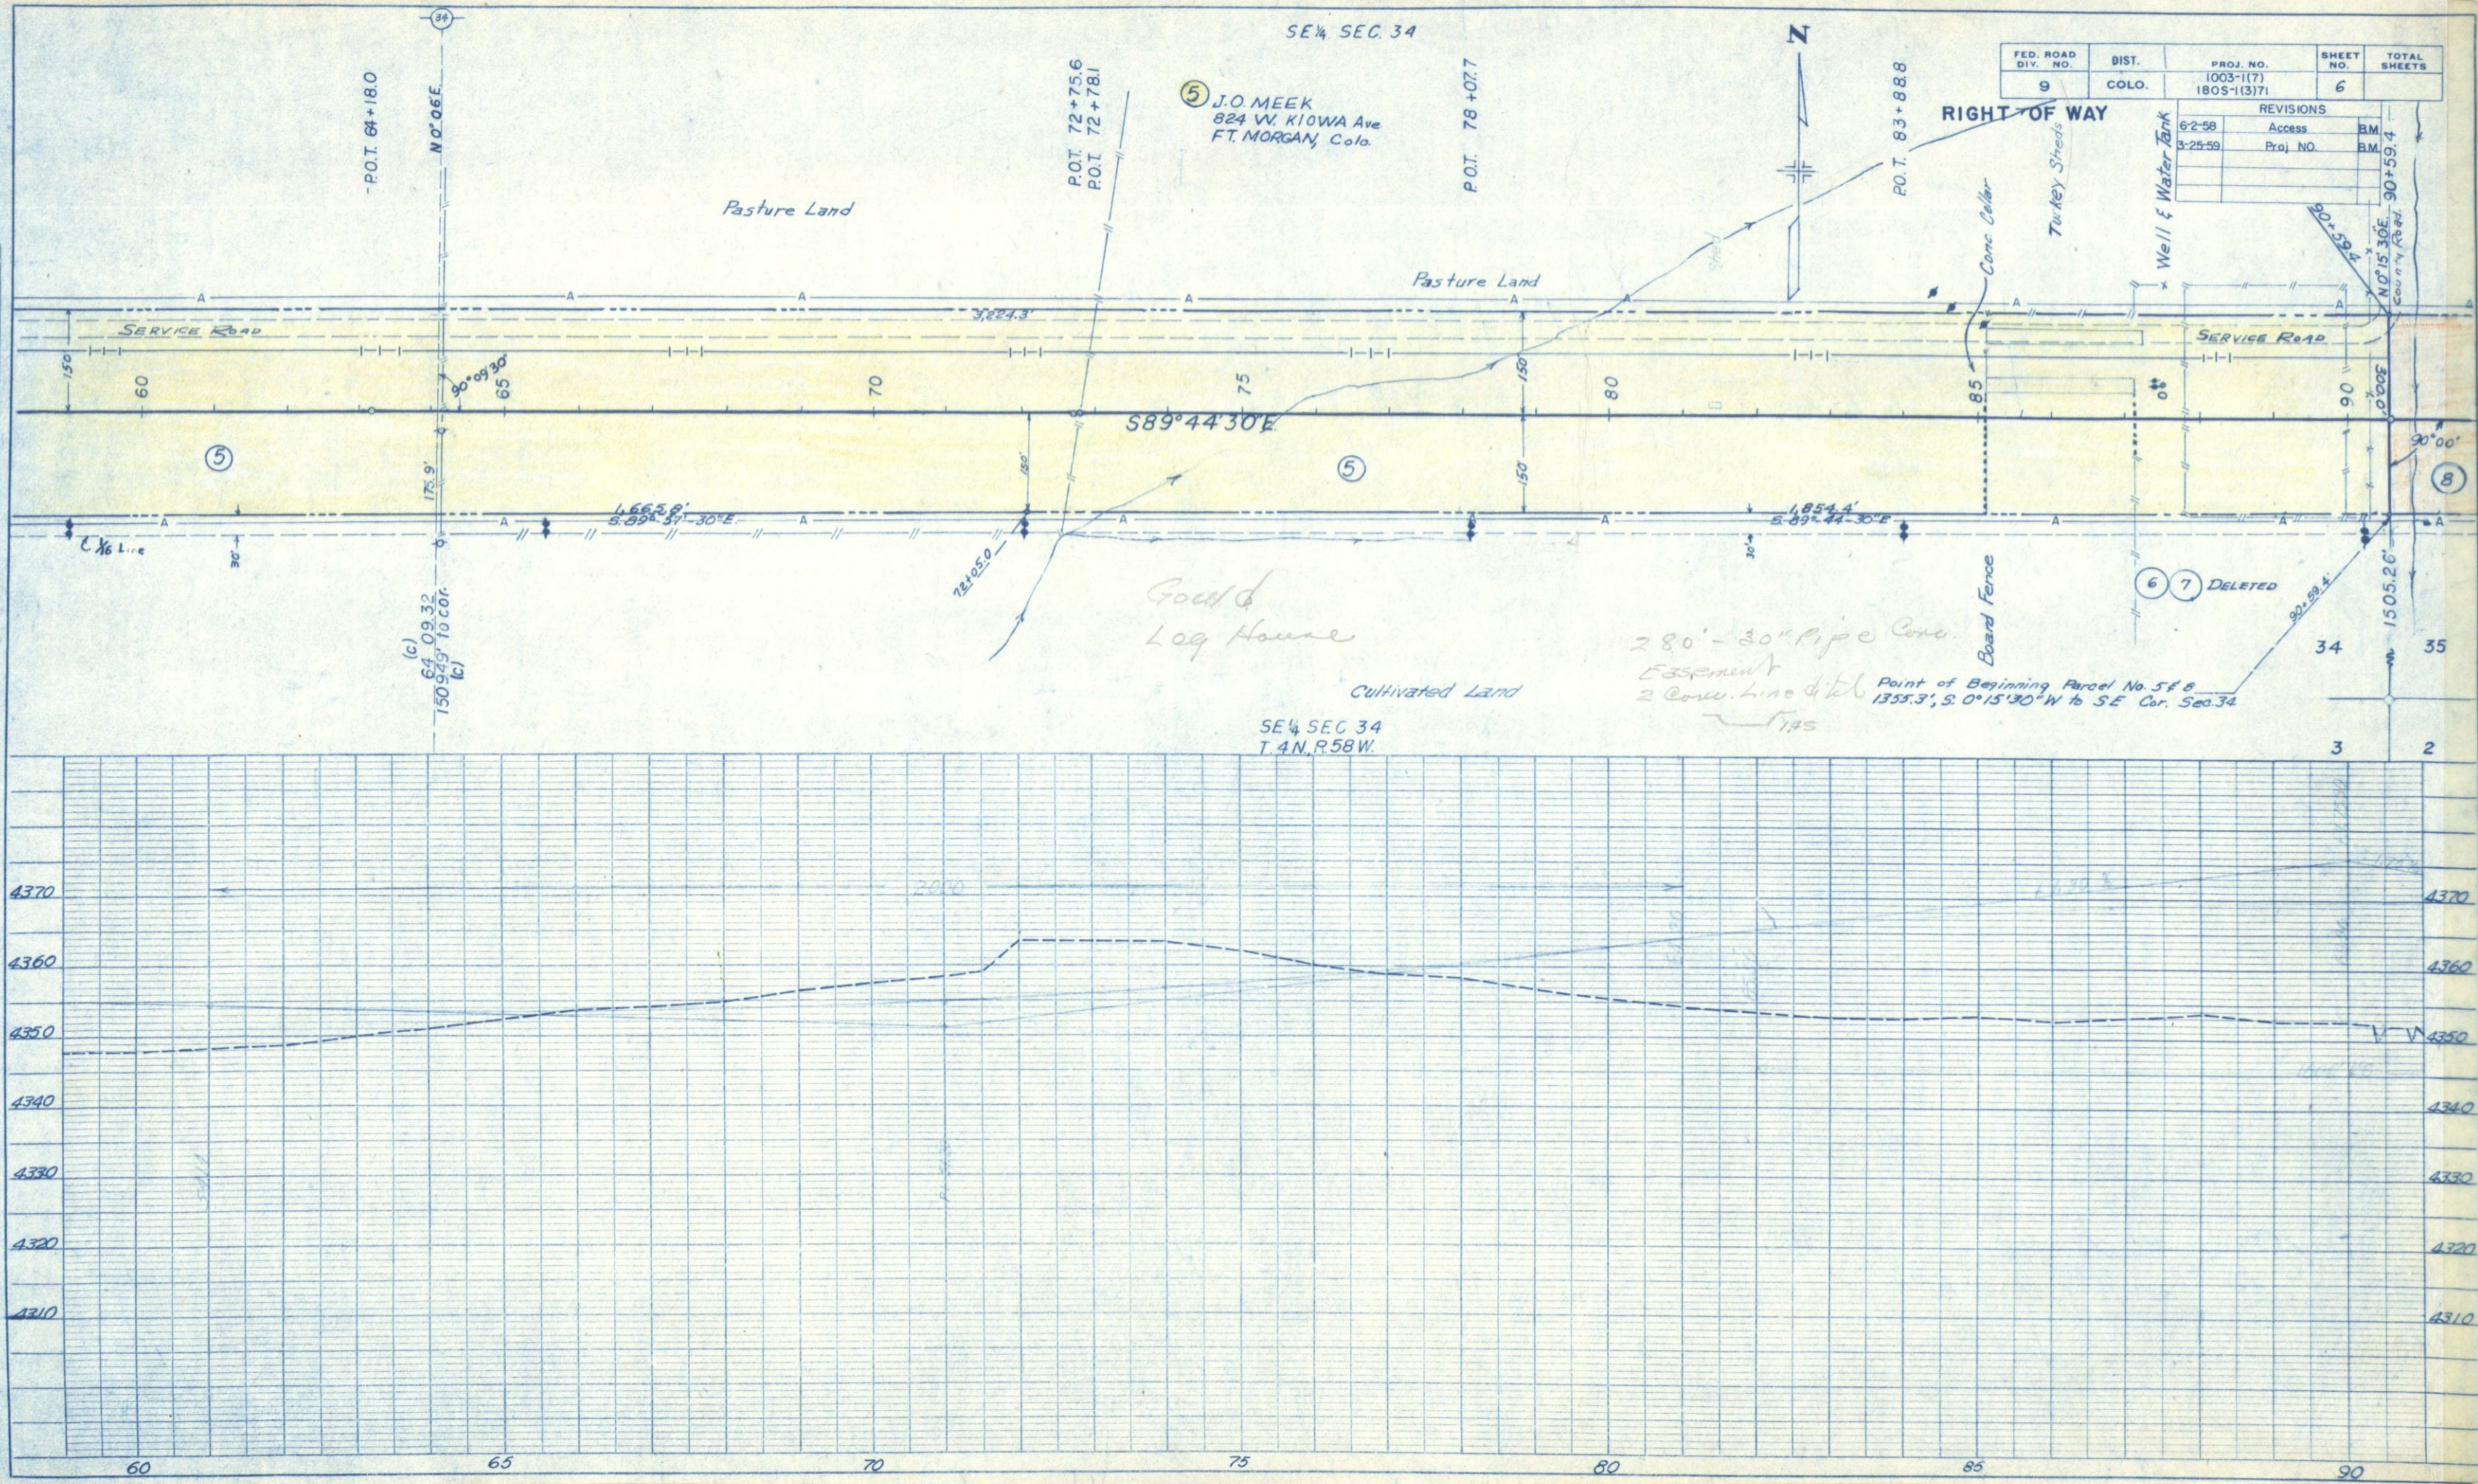

PLAN	DATE	NO.
DESIGNED		
PLOTTED		
NOTE BOOK		
ALIGNMENT CHECKED		
BY		

PROFILE	DATE	NO.
DESIGNED		
PLOTTED		
NOTE BOOK		
GRADES CHECKED		
BY		
STRUCTURE NOTATION CHECKED		


SW 1/4 SEC. 35

BIJOU LAND & INVESTMENT Co.
214 CORONADO BLDG
GREELEY, COLO.


FED. ROAD DIV. NO.	DIST.	PROJ. NO.	SHEET NO.	TOTAL SHEETS
9	COLO.	1003-1(7) 1805-1(3)71	7	

RIGHT OF WAY

REVISIONS		
6-2-58	Access	BRM
3-25-59	Proj. NO.	BRM

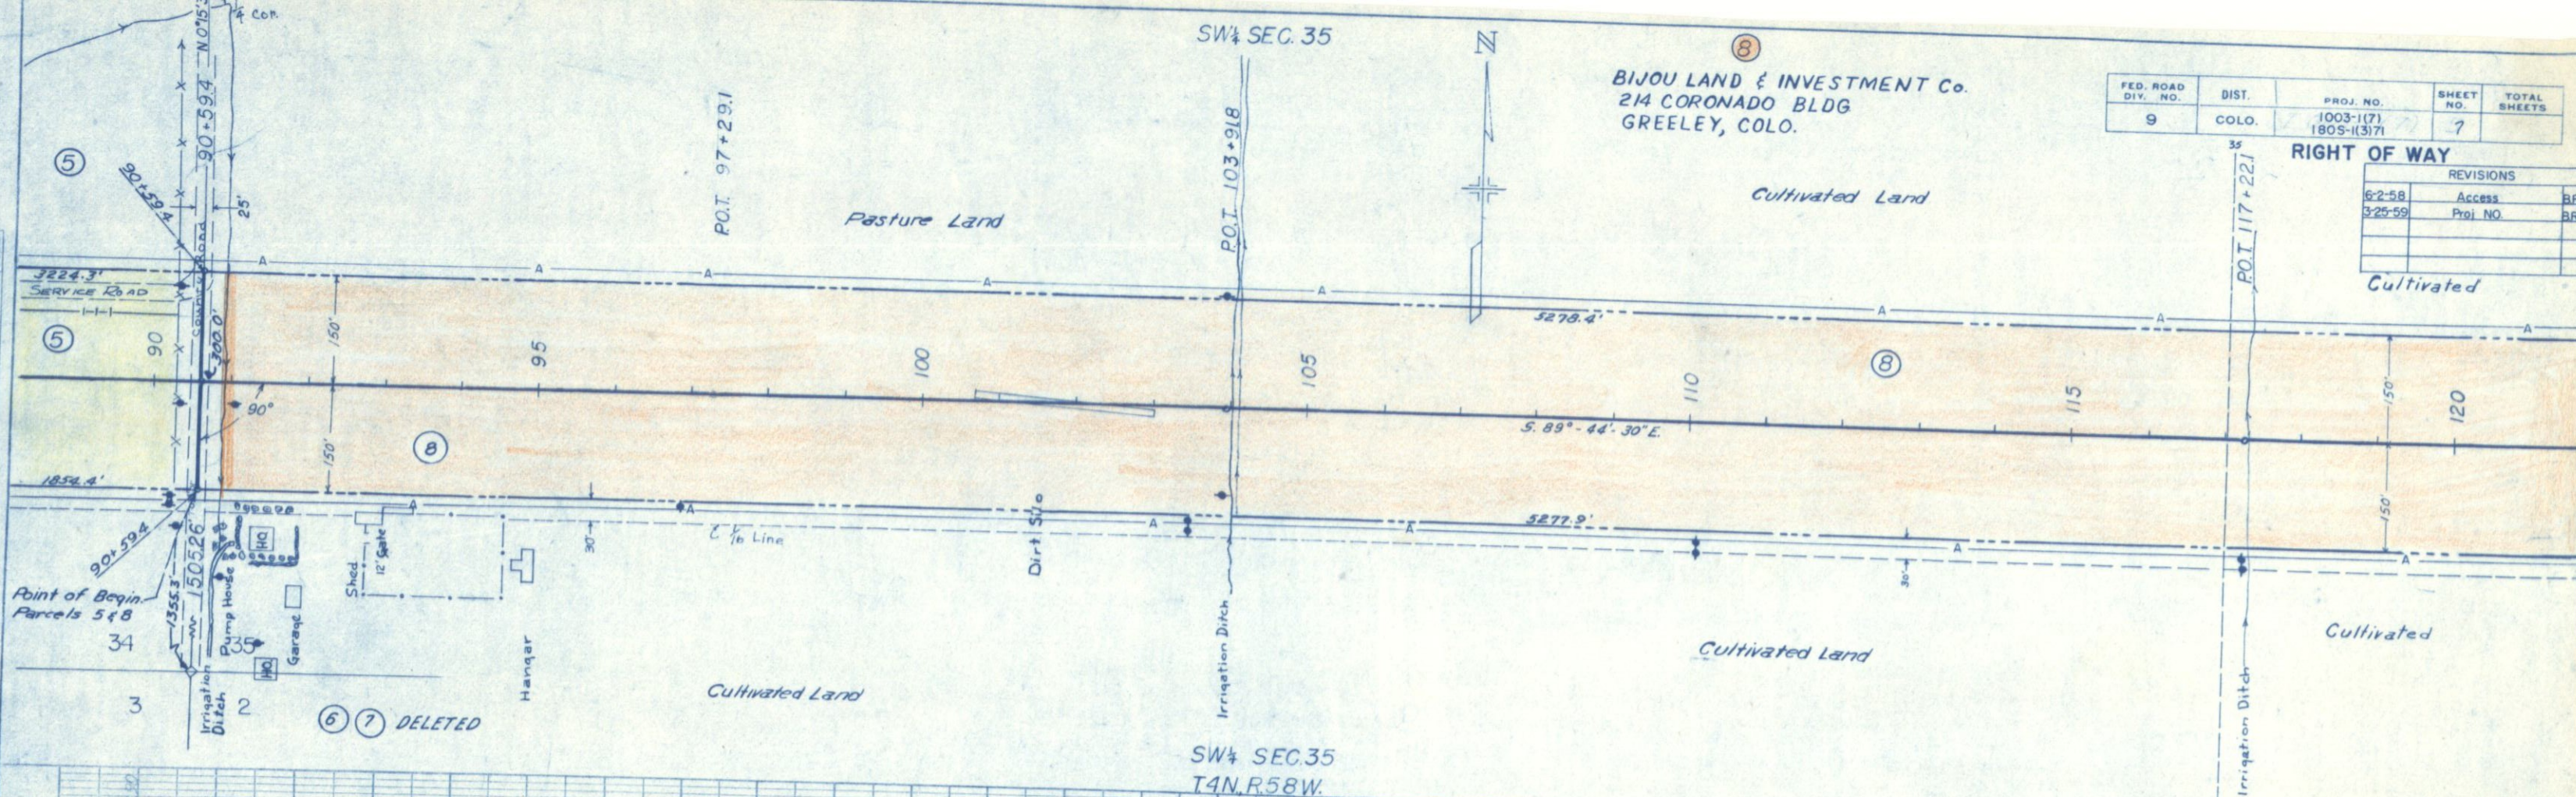


SW 1/4 SEC. 35
T4N.R58W.

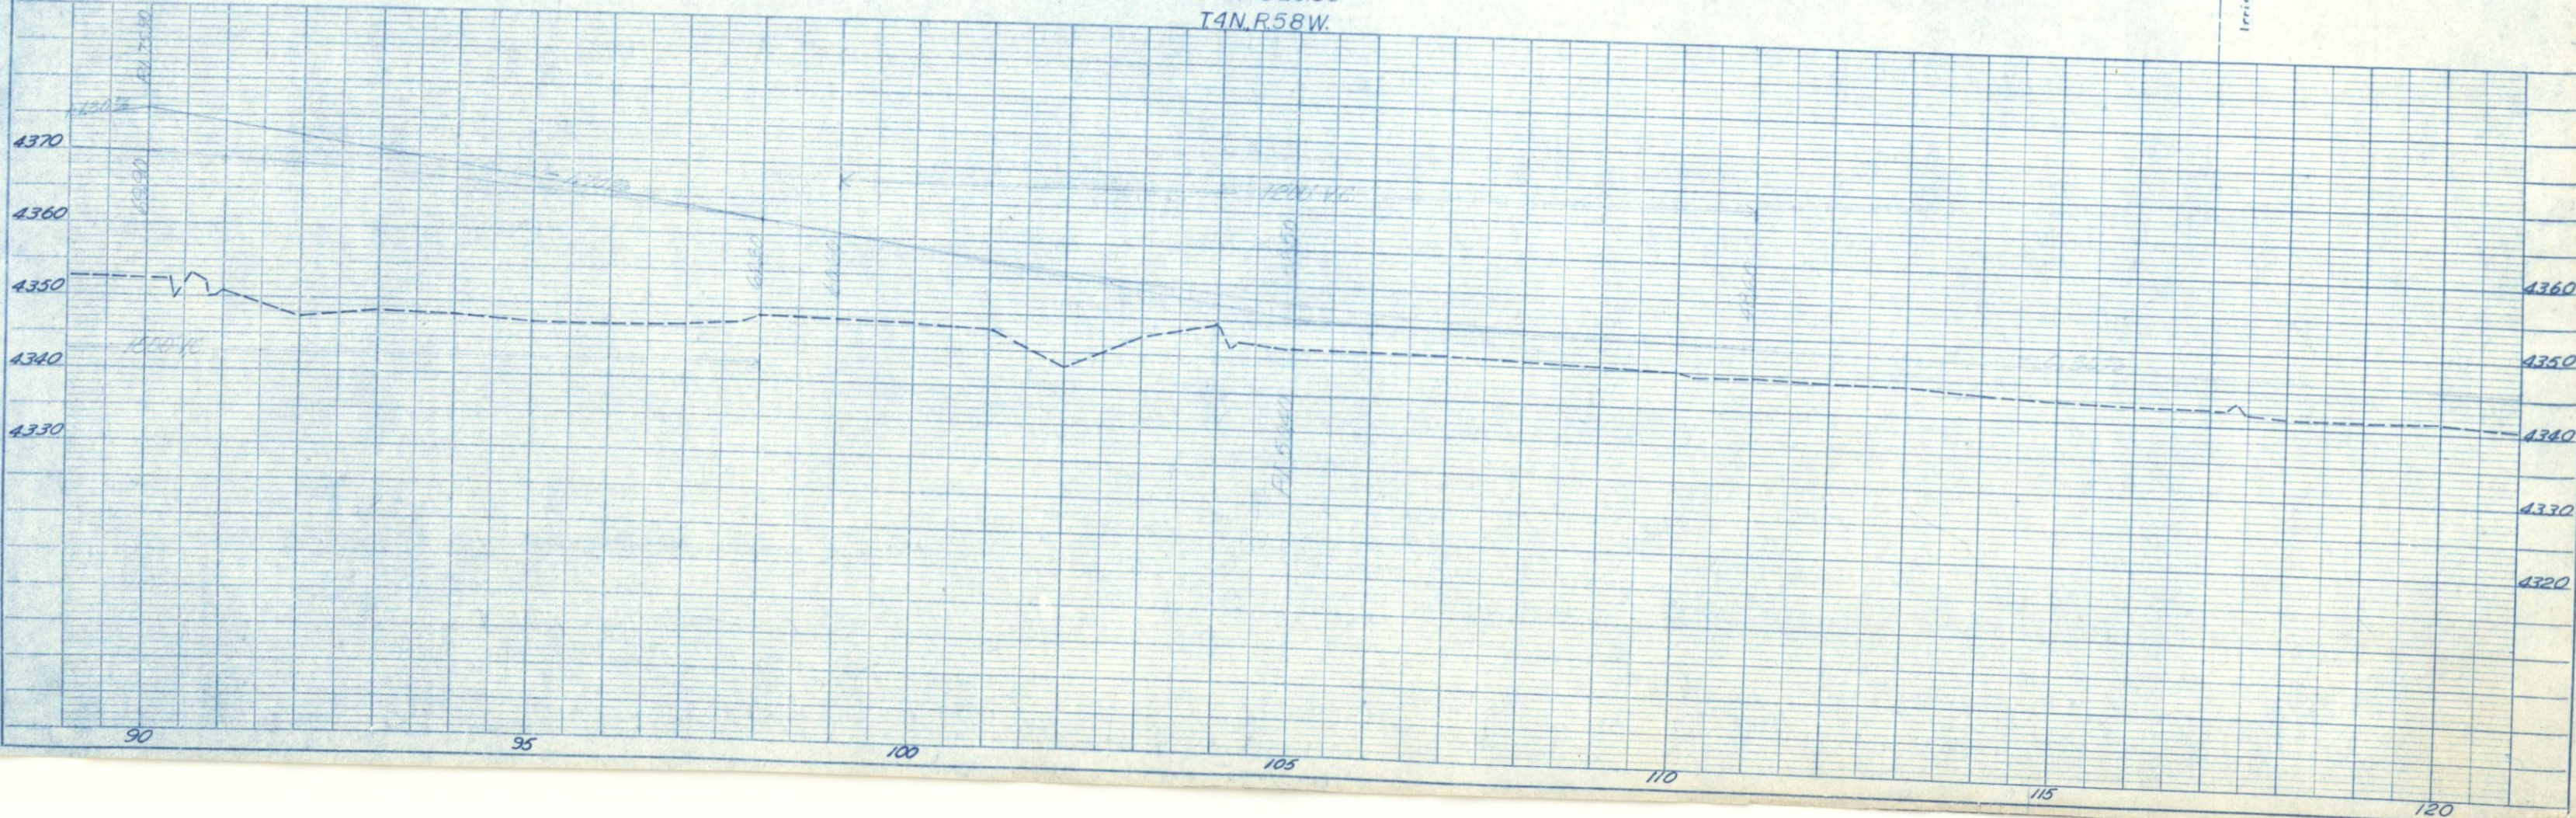

FEDERAL ROAD REGION NO.	DIVISION	PROJECT NO.	SHEET NO.
9	COLORADO	1003-1(7) 1805-1(3)71	8


REVISIONS		
6/2/58	Access	B.R.M.
3/25/59	Proj. No.	B.R.M.
3/25/63	Access open	C.W.
8/9/63	Access open change	C.W.

RIGHT OF WAY

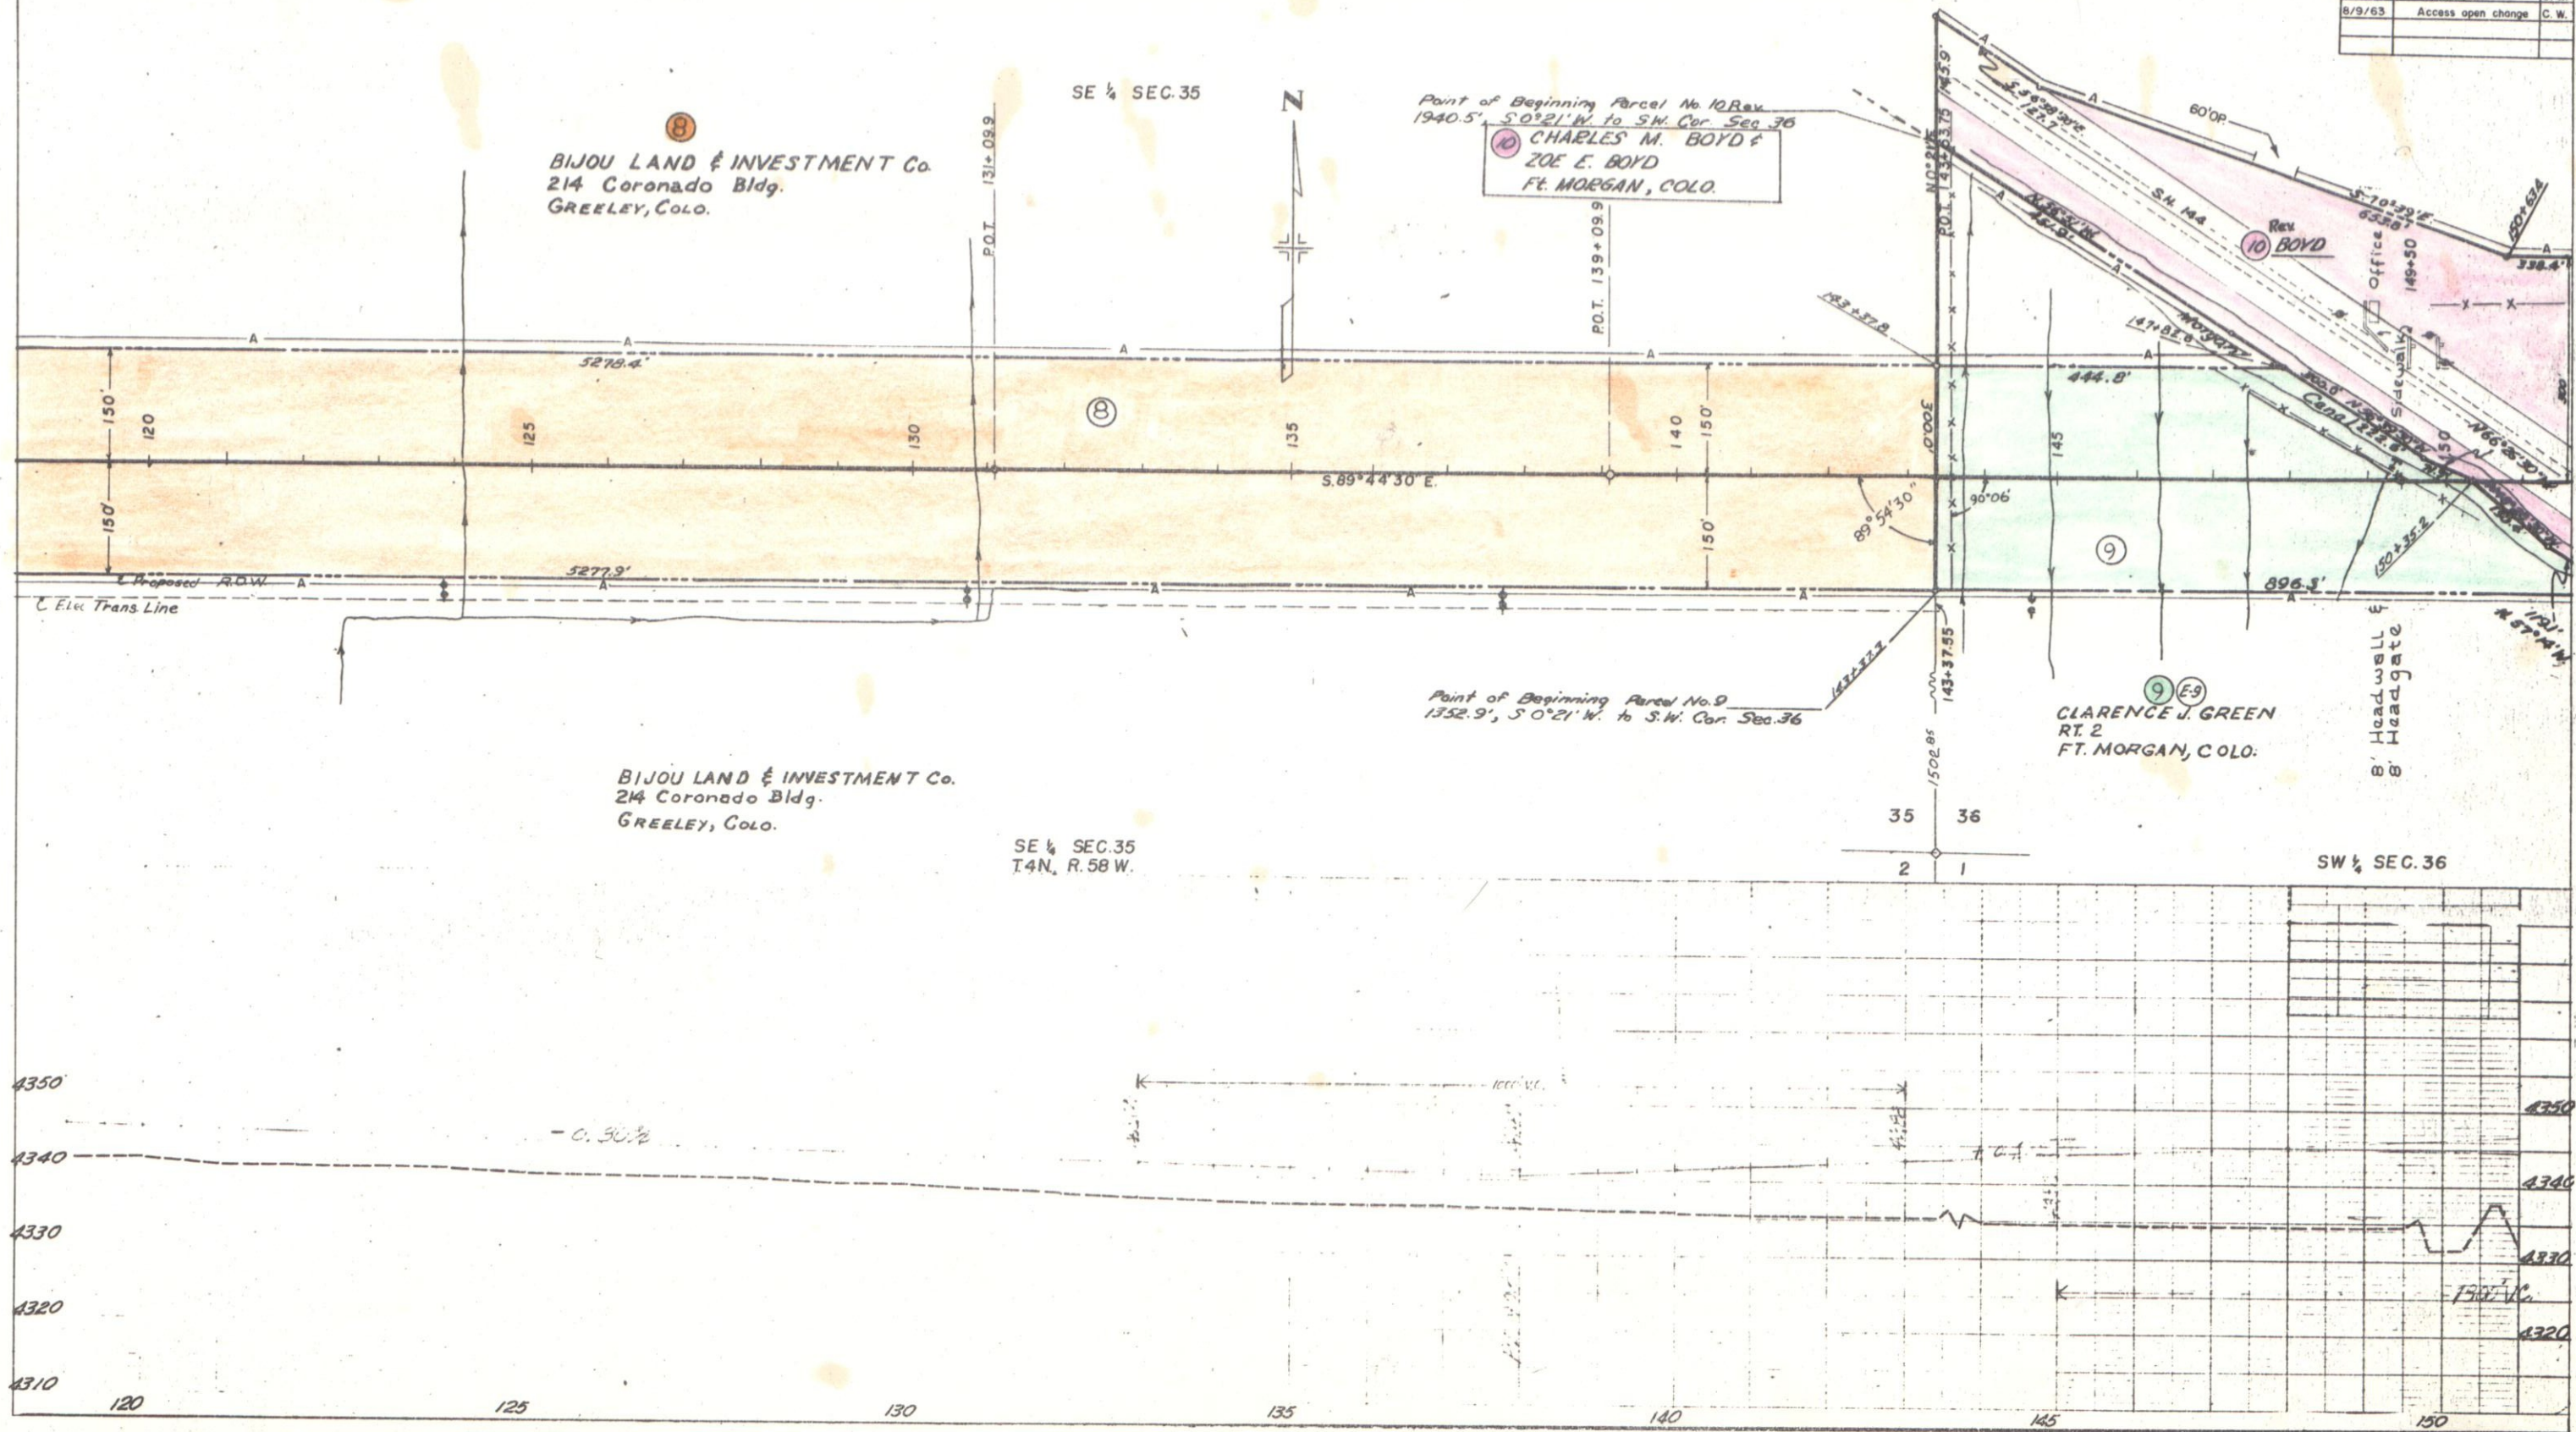

PLAN
DATE
BY
CHECKED
NOTED
NO.

PROFILE
DATE
BY
CHECKED
NOTED
NO.

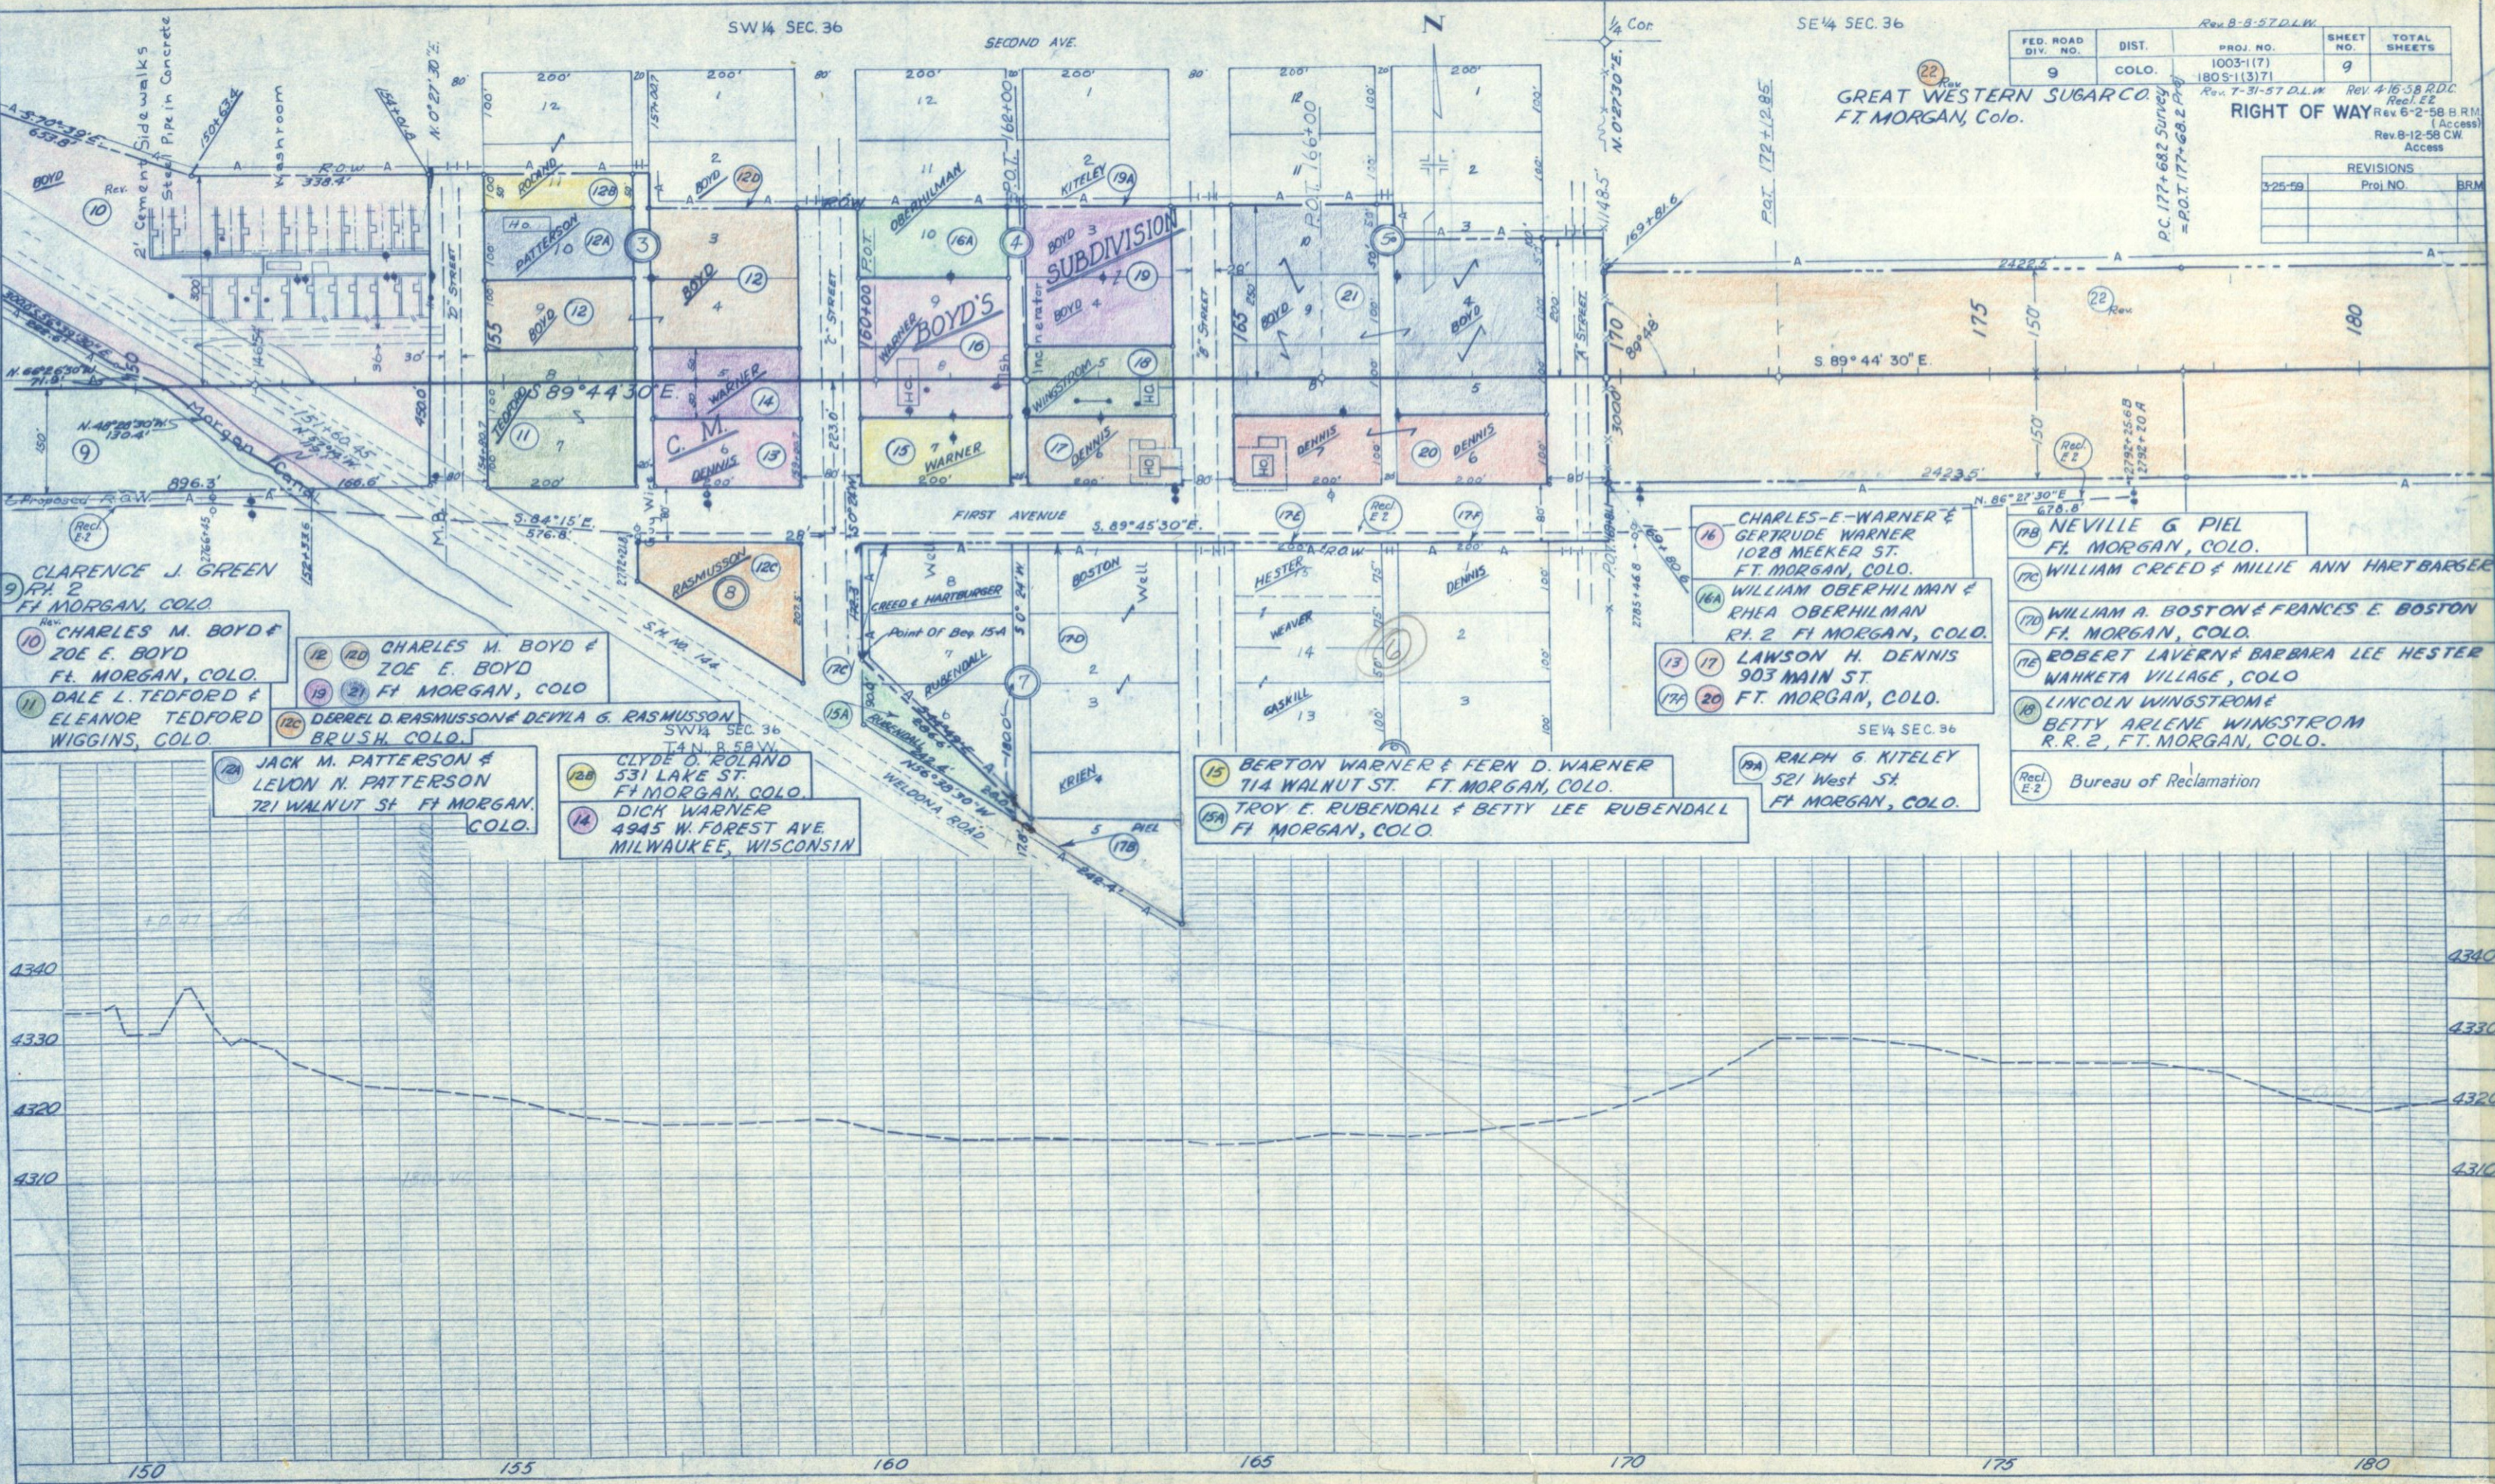

FED. ROAD DIV. NO.	DIST.	PROJ. NO.	SHEET NO.	TOTAL SHEETS
9	COLO.	1003-1(7) 1805-1(37)	9	

Rev. 8-57 D.L.W.
Rev. 7-31-57 D.L.W.
Rev. 4-16-58 R.D.C.
Rev. 6-2-58 B.R.M.
Rev. 8-12-58 C.W.
Access

RIGHT OF WAY


REVISIONS	Proj. NO.	BRM
3-25-59		

- CLARENCE J. GREEN
9 FT. 2
FT. MORGAN, COLO.
- CHARLES M. BOYD &
ZOE E. BOYD
FT. MORGAN, COLO.
- DALE L. TEDFORD &
ELEANOR TEDFORD
WIGGINS, COLO.
- CHARLES M. BOYD &
ZOE E. BOYD
FT. MORGAN, COLO.
- DERREL D. RASMUSSEN &
DEVILA G. RASMUSSEN
BRUSH, COLO.
- JACK M. PATTERSON &
LEVON N. PATTERSON
721 WALNUT ST. FT. MORGAN,
COLO.
- CLYDE O. ROLAND
531 LAKE ST.
FT. MORGAN, COLO.
- DICK WARNER
4945 W. FOREST AVE.
MILWAUKEE, WISCONSIN


- CHARLES-E. WARNER &
GERTRUDE WARNER
1028 MEEKER ST.
FT. MORGAN, COLO.
- WILLIAM OBERHILMAN &
RHEA OBERHILMAN
Rt. 2 FT. MORGAN, COLO.
- LAWSON H. DENNIS
903 MAIN ST.
FT. MORGAN, COLO.
- BERTON WARNER & FERN D. WARNER
714 WALNUT ST. FT. MORGAN, COLO.
- TROY E. RUBENDALL & BETTY LEE RUBENDALL
FT. MORGAN, COLO.
- RALPH G. KITELEY
521 West St.
FT. MORGAN, COLO.
- NEVILLE G. PIEL
FT. MORGAN, COLO.
- WILLIAM CREED & MILLIE ANN HARTBARGER
- WILLIAM A. BOSTON & FRANCES E. BOSTON
FT. MORGAN, COLO.
- ROBERT LAVERN & BARBARA LEE HESTER
WANKETA VILLAGE, COLO.
- LINCOLN WINGSTROM &
BETTY ARLENE WINGSTROM
R.R. 2, FT. MORGAN, COLO.
- Bureau of Reclamation

PLAN	BY	DATE
SURVEYED		
PLOTTED		
ALSCANT CHECKED		
RT. OF WAY CHECKED		

PROFILE	BY	DATE
SURVIVED		
PLOTTED		
GRADUS CHECKED		
B.M.S. NOTED		

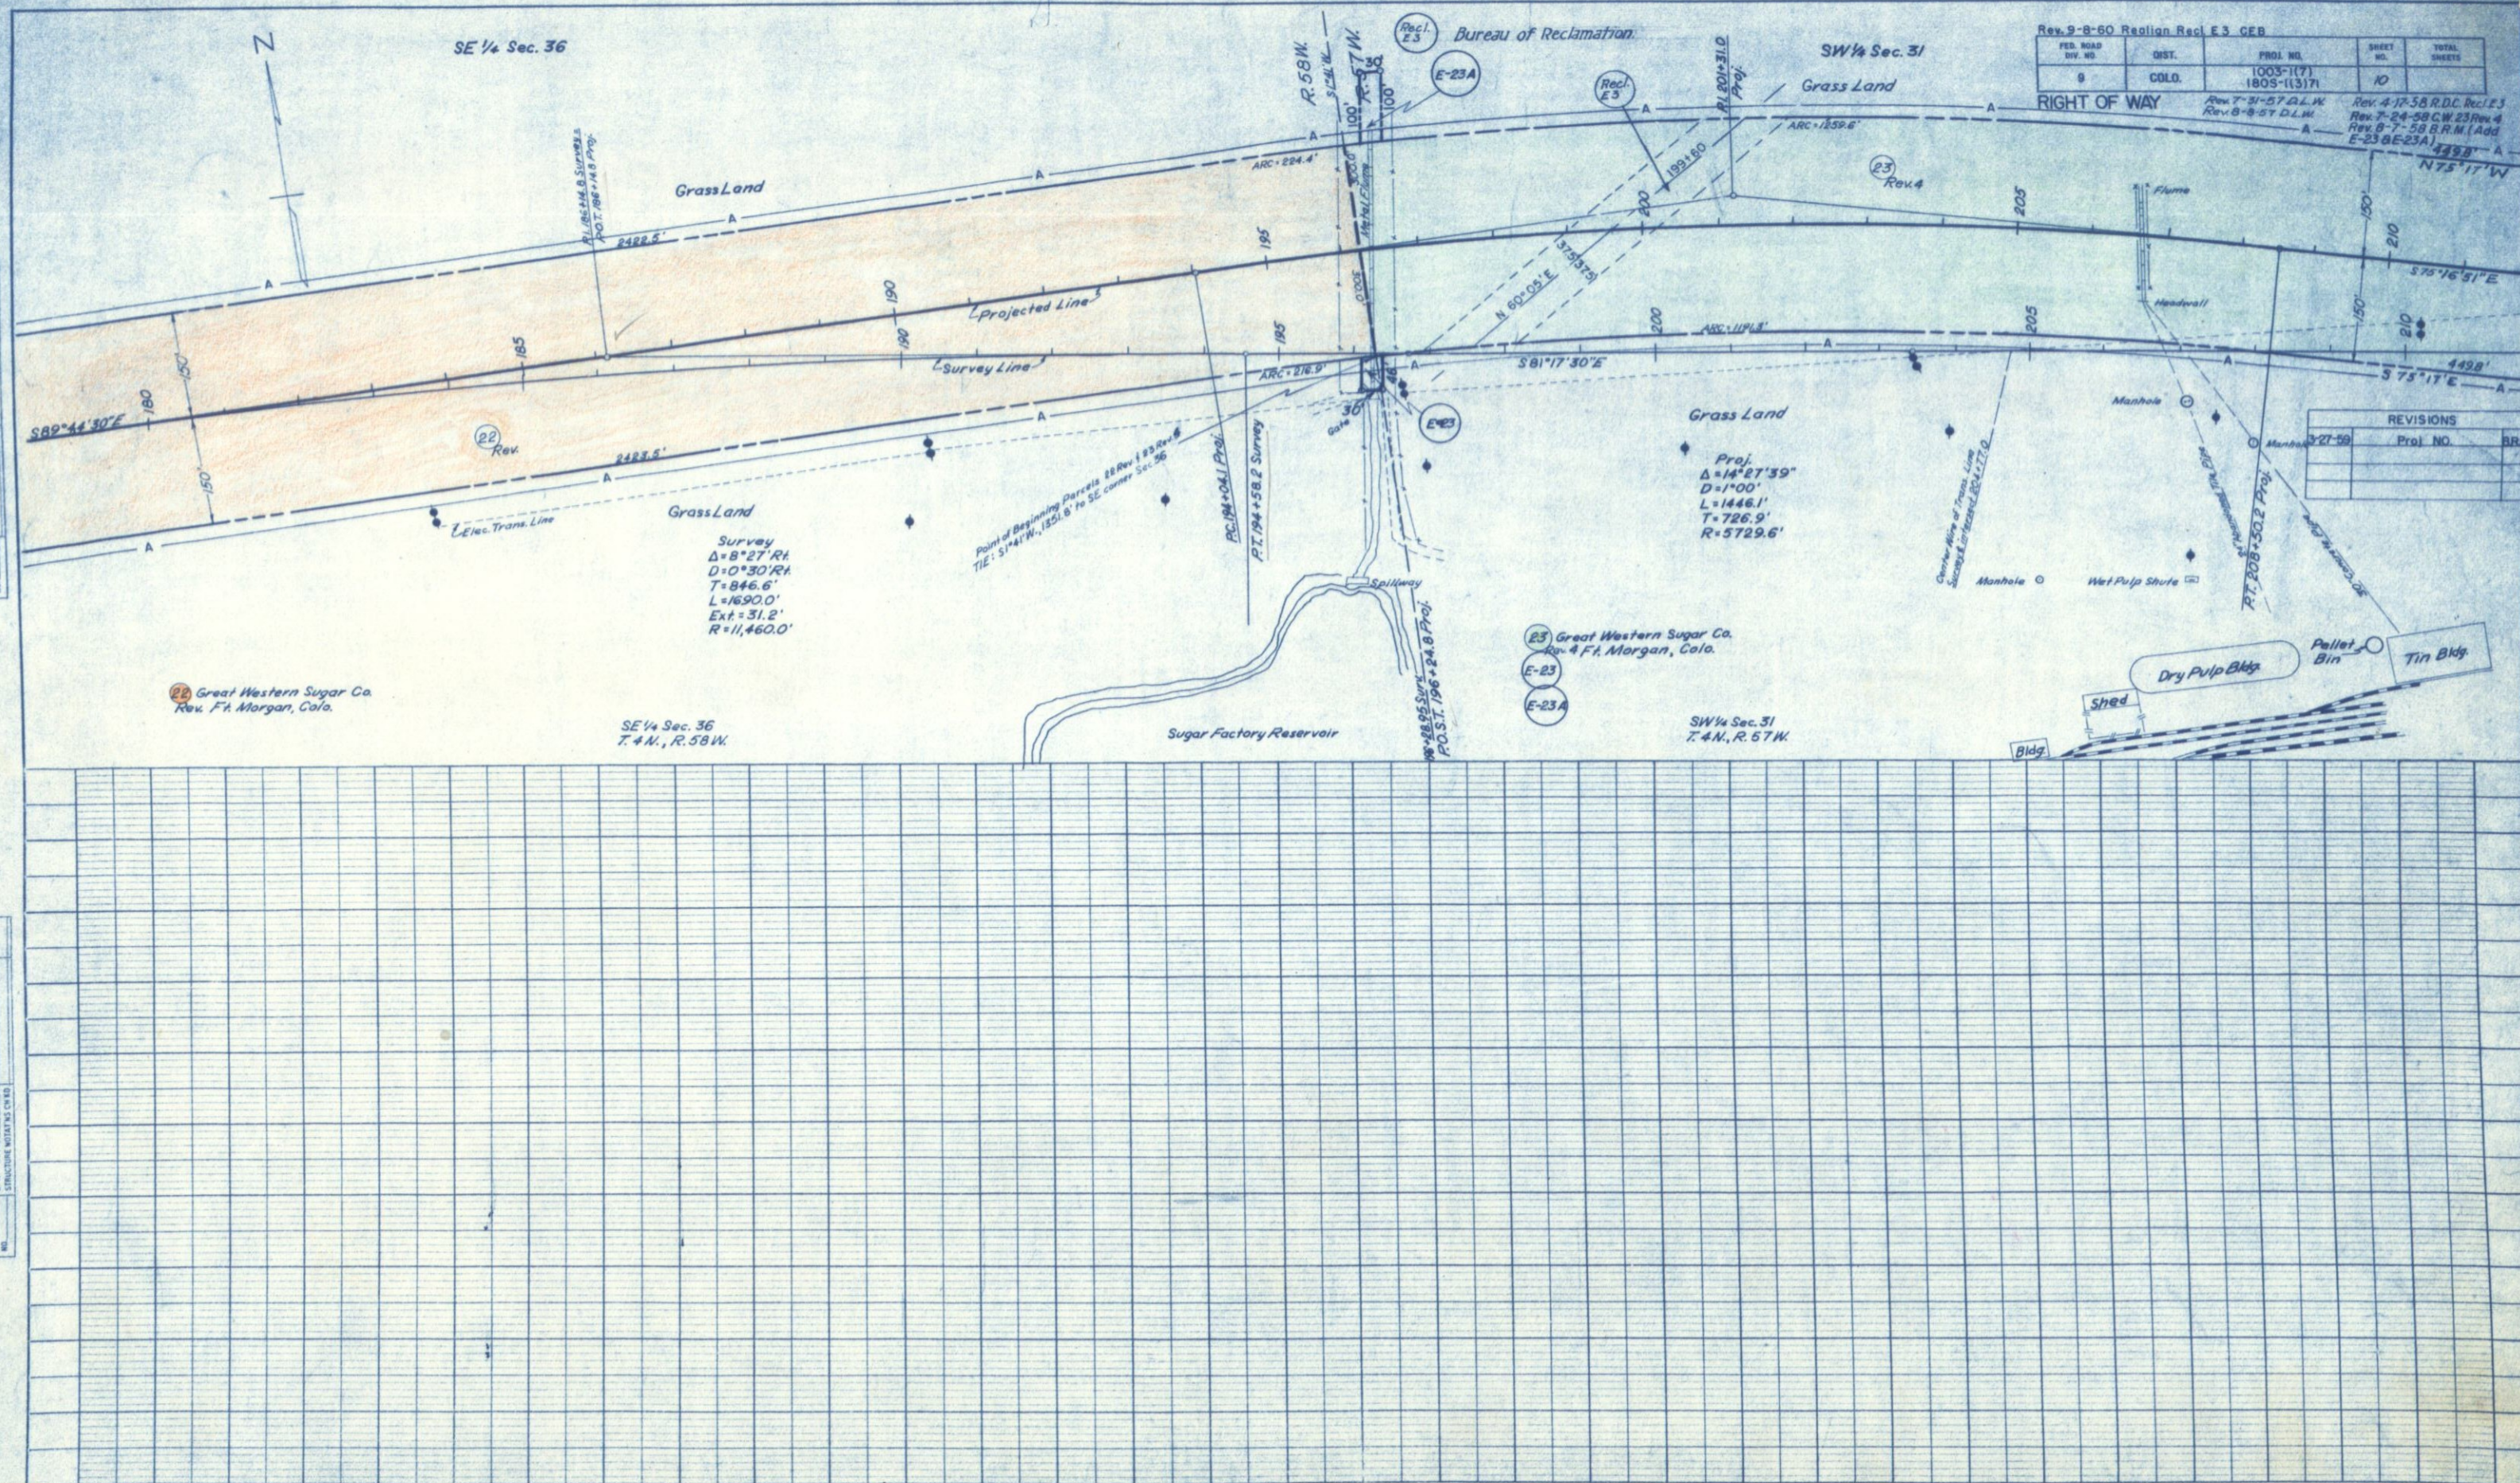

PROFILE	BP	DATE
SURVIVED		
PLOTTED		
NOTE BOOK		
B. M'S NOTED		
STRUCTURE NOTAT W3 CHD.		

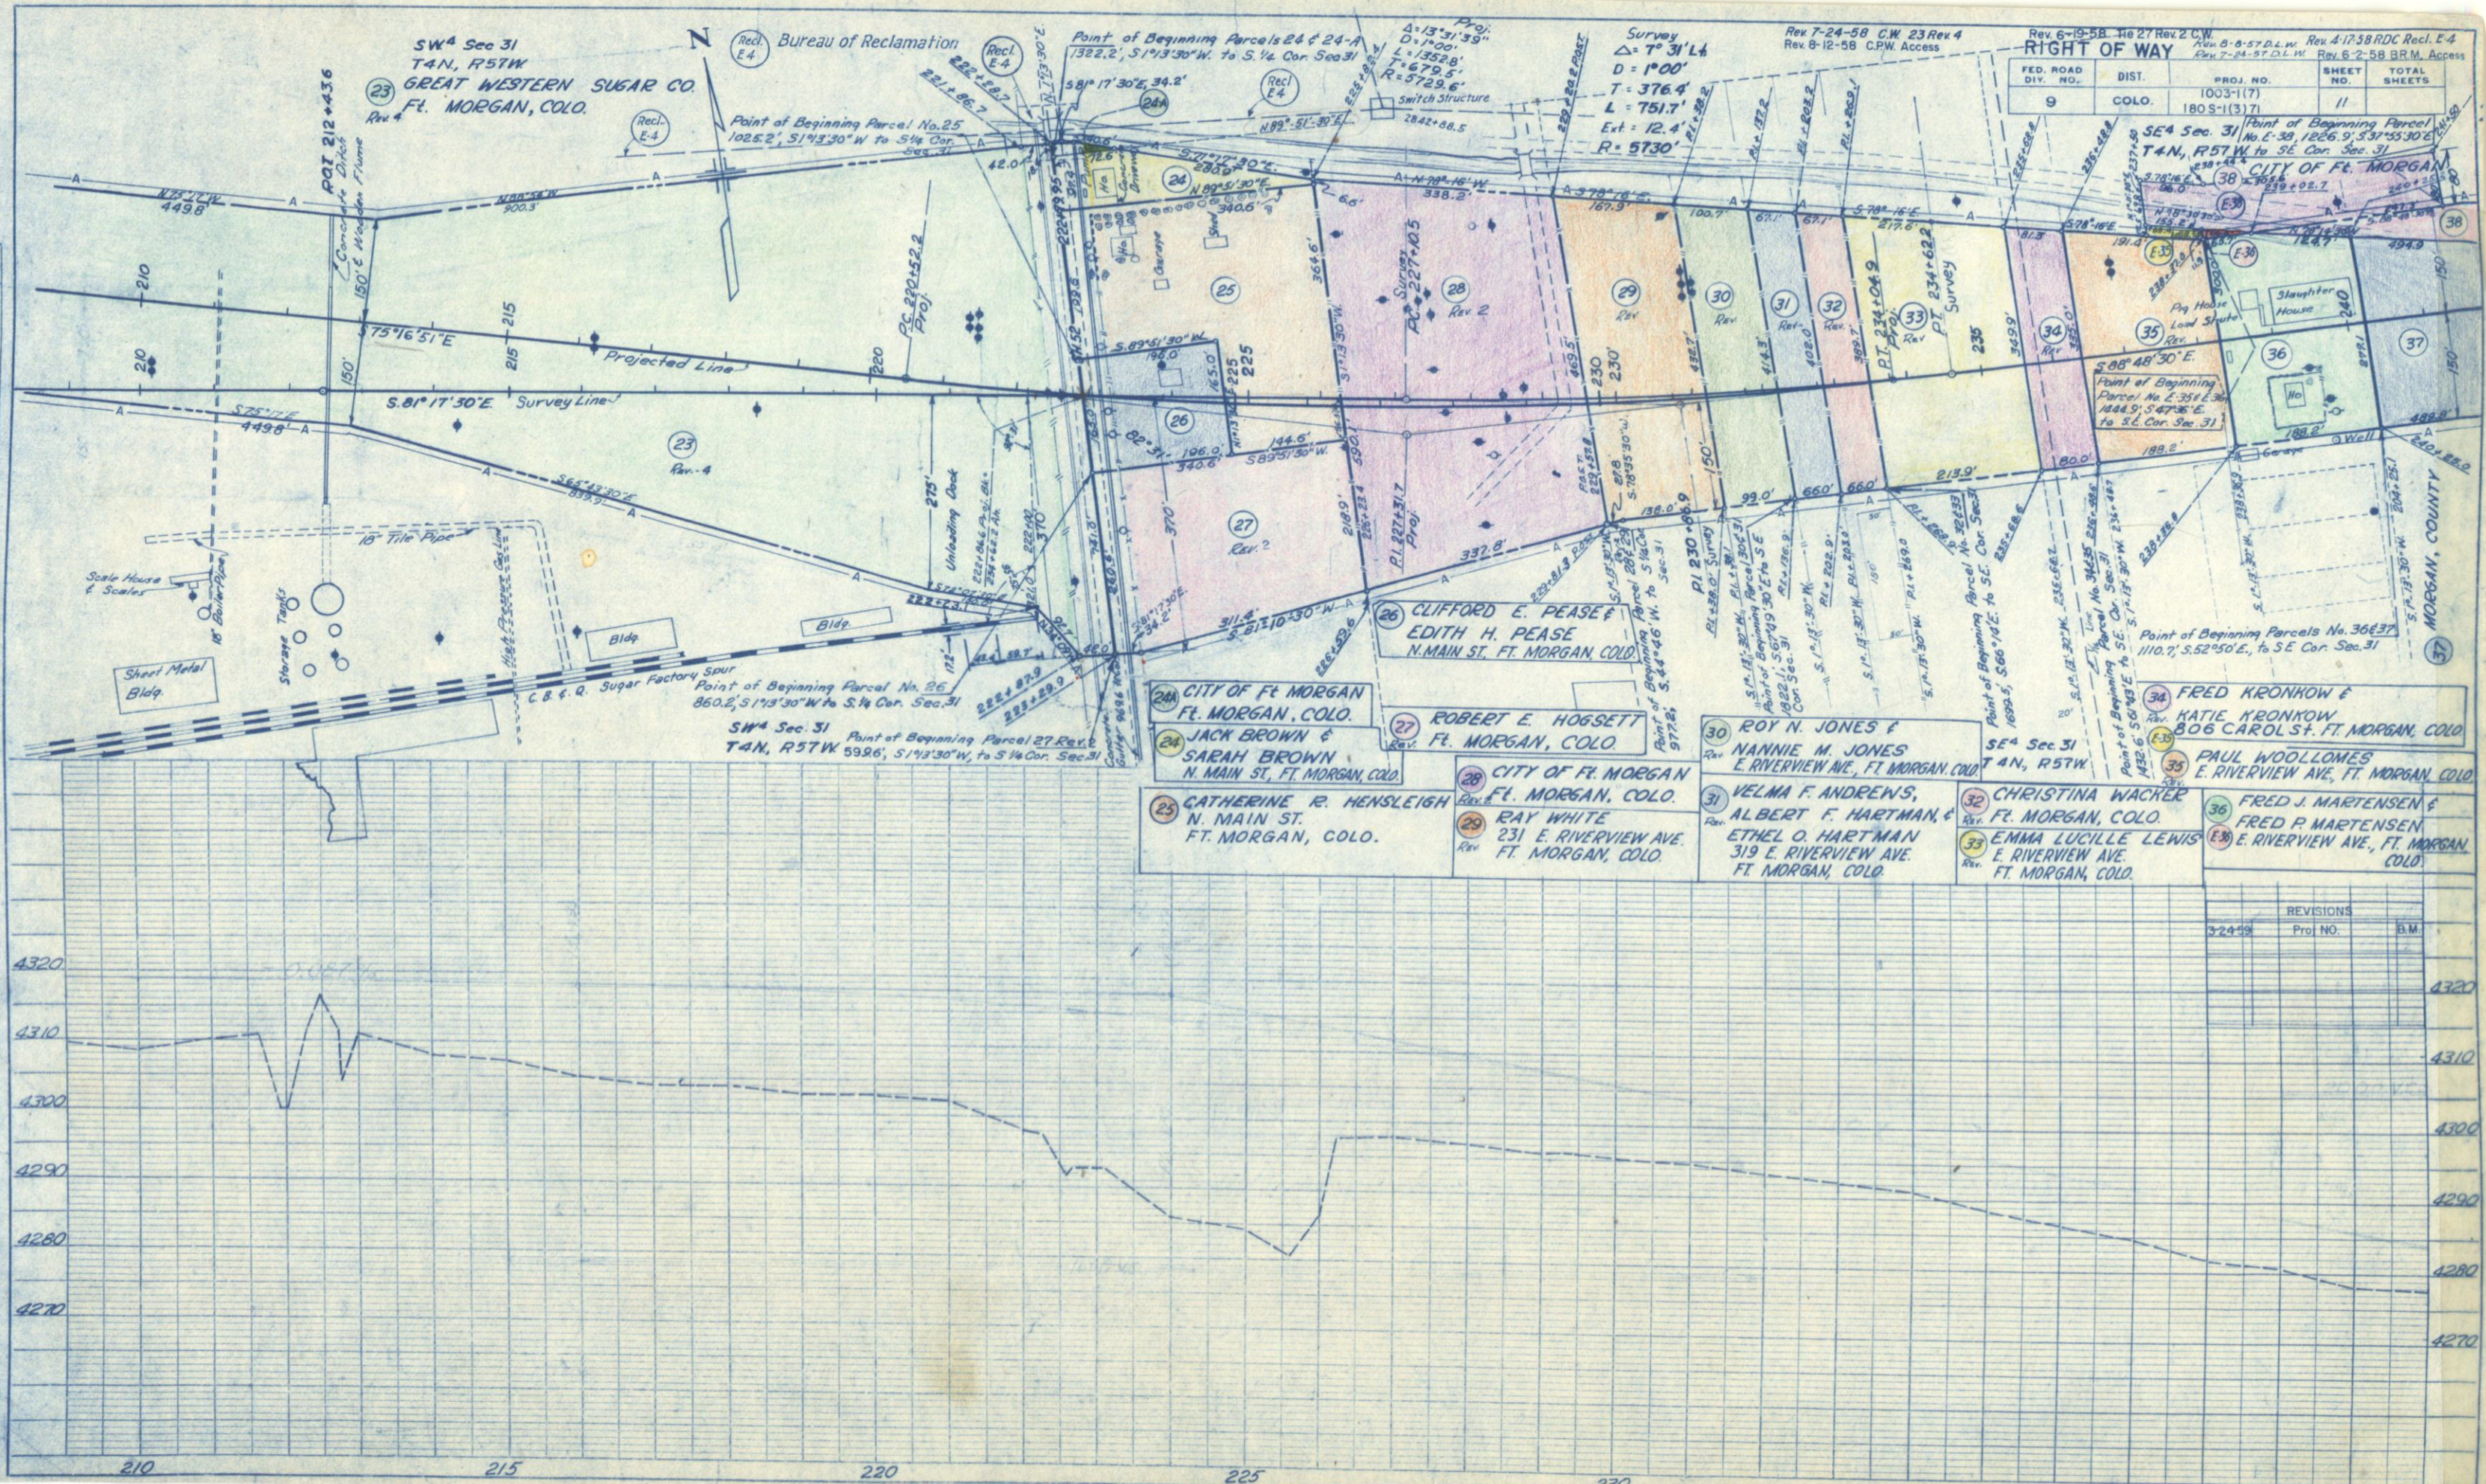



FED. ROAD DIV. NO.	DIST.	PROJ. NO.	SHEET NO.	TOTAL SHEETS
9	COLO.	1003-1(7) 1805-1(3) 71	12	

RIGHT OF WAY Rev. 4-17-58 RDC Rec. E-5
Rev. 6-2-58 B.R.M. Access

REVISIONS	Proj. NO.	B.M.
3-24-58		
1-00		
269+00		

PLAN	DATE
SURVEYED	
PLOTTED	
ALIGNED	
CHECKED	
NO. OF WAY CHECKED	

PROFILE	DATE
SURVEYED	
PLOTTED	
GRADES CHECKED	
B. M. NOTED	
STRUCTURE NOTED	
NO.	

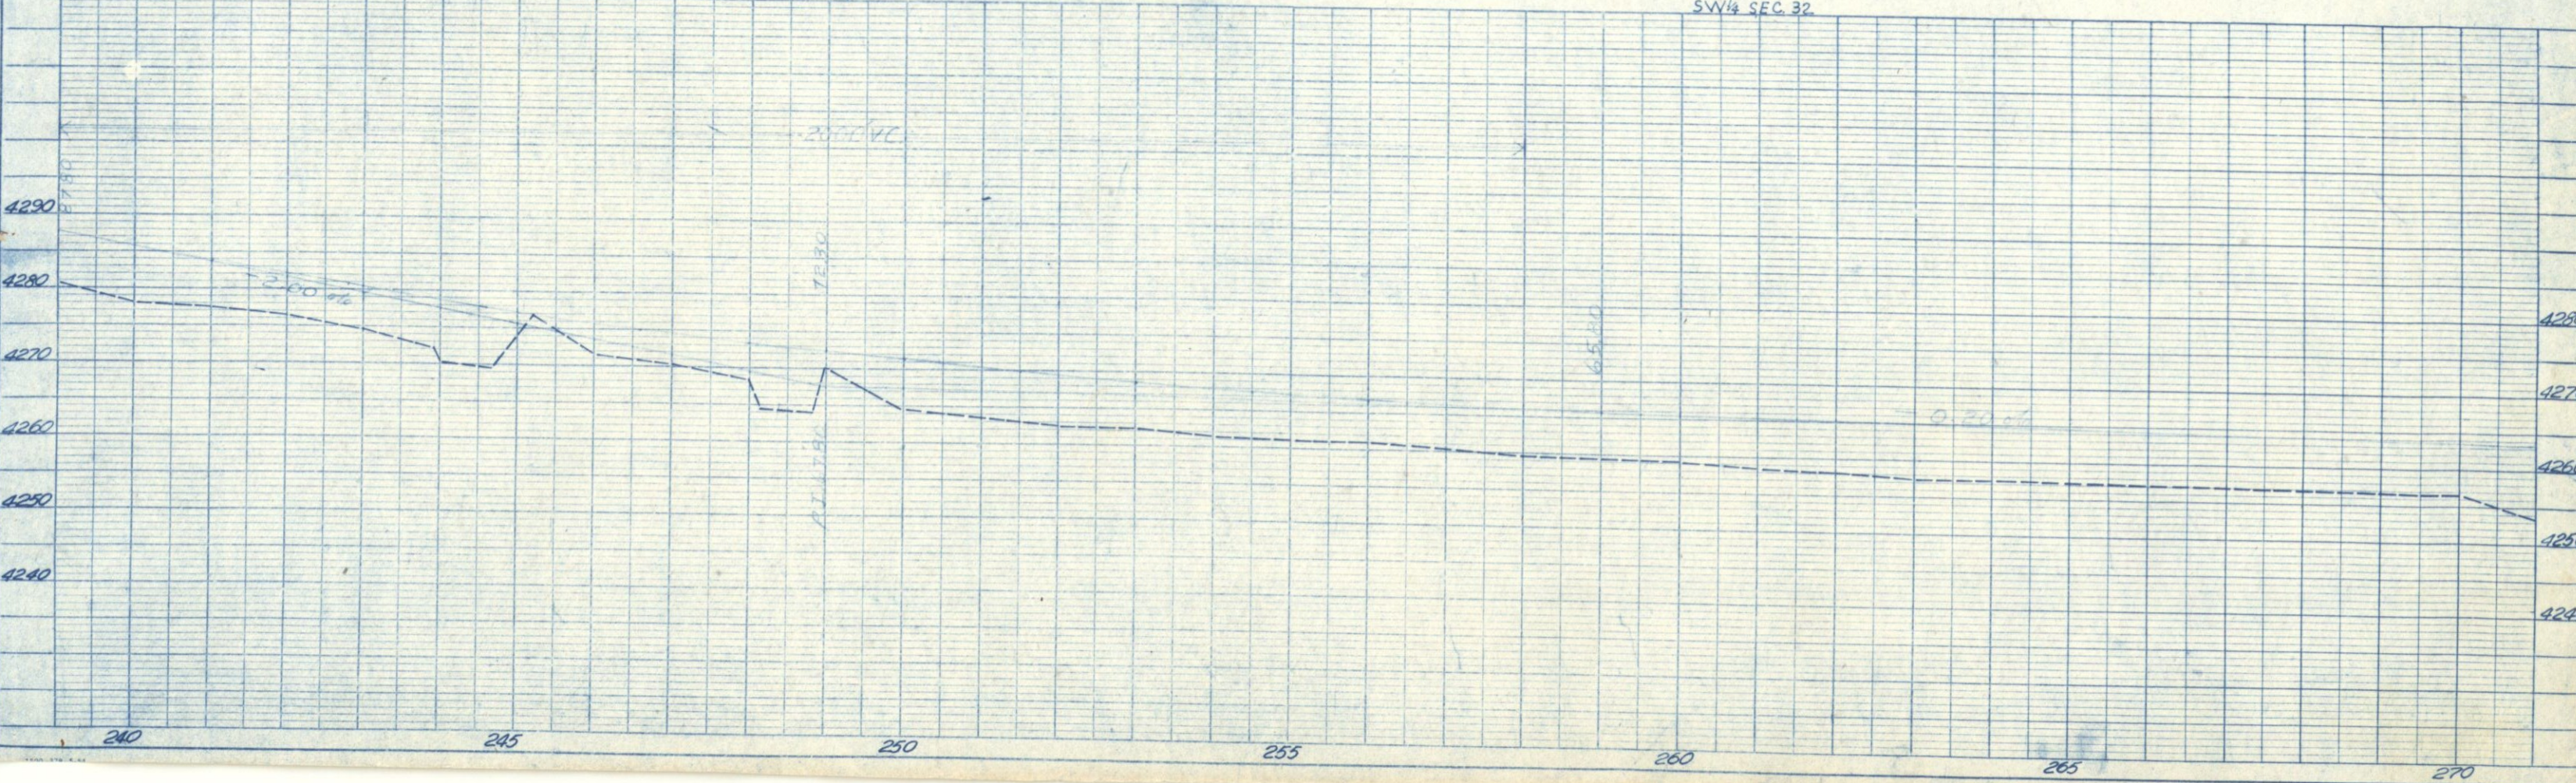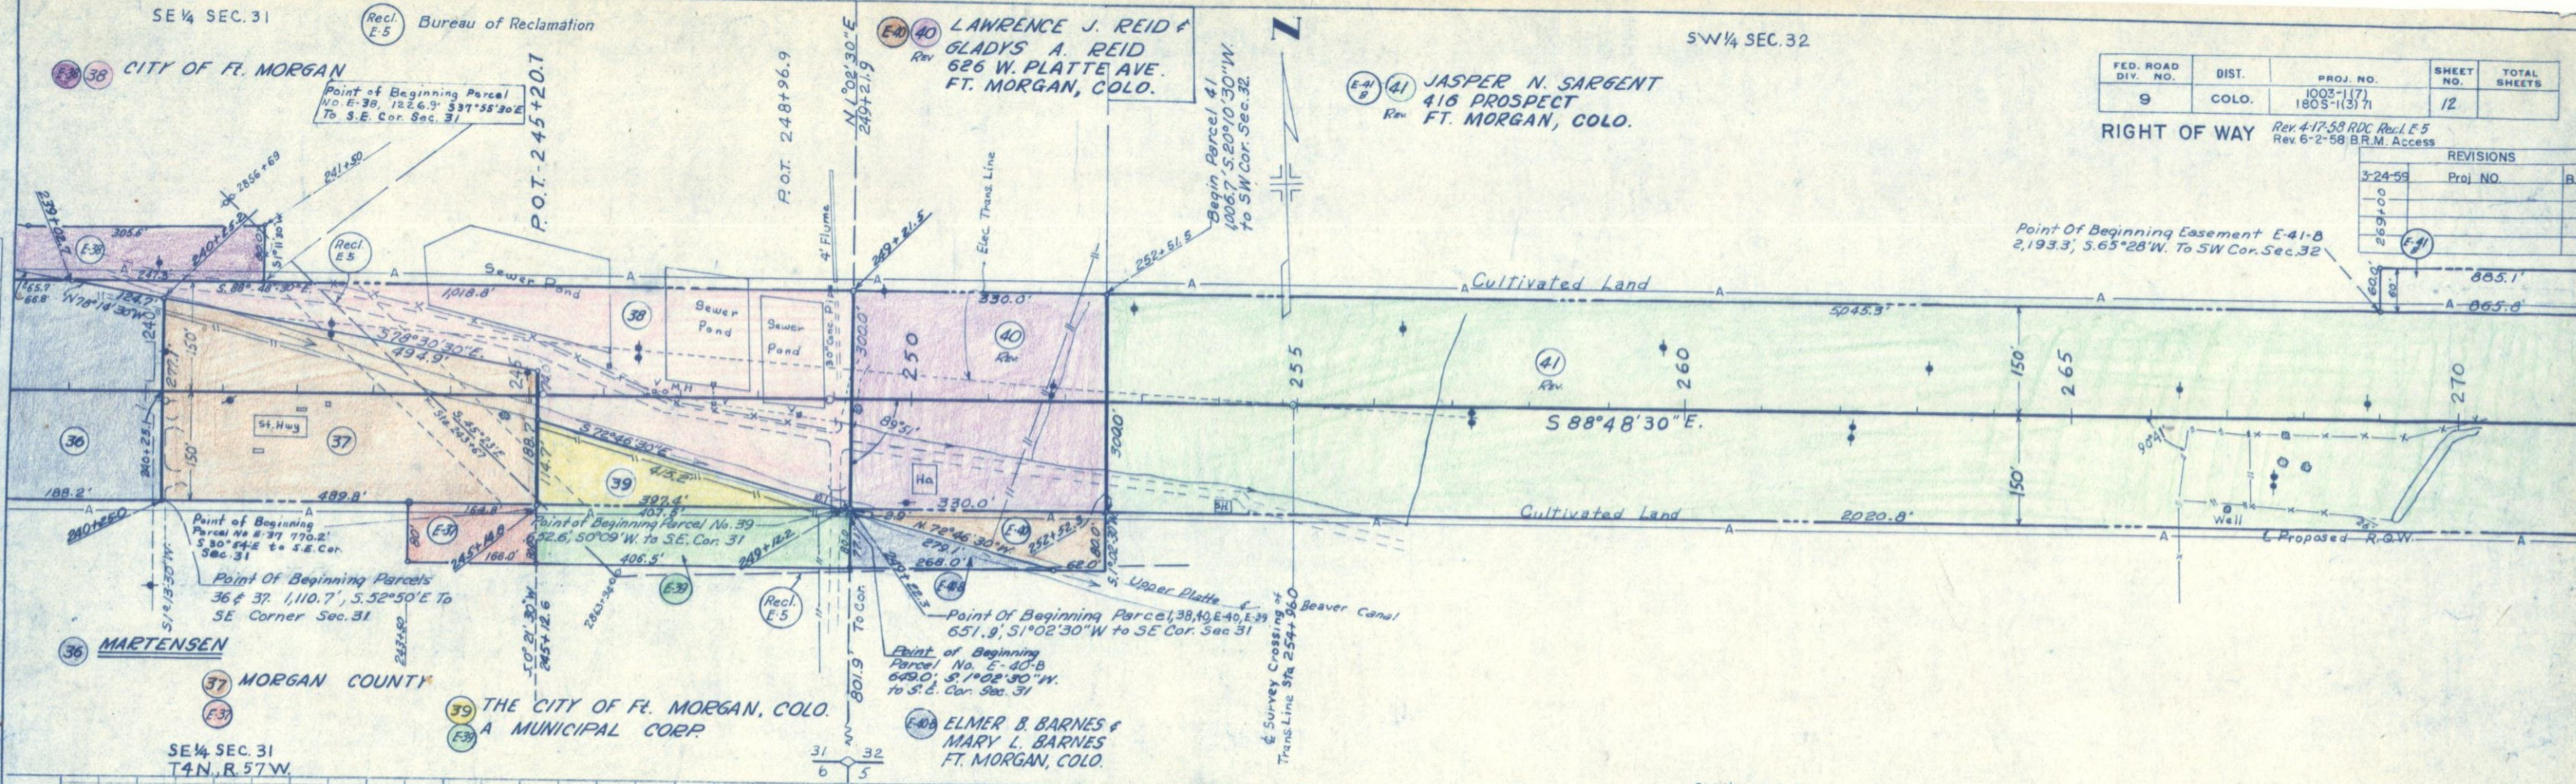

SW 1/4 SEC. 32
T.4N., R.57W

SE 1/4 SEC. 32
T.4N., R.57W.


FED. ROAD DIV. NO.	DIST.	PROJ. NO.	SHEET NO.	TOTAL SHEETS
9	COLO.	1003-1(7) 180S-1(3)71	13	

RIGHT OF WAY Rev 6-2-58 BRM Access

REVISIONS		
DATE	Proj. NO.	BY
3-24-59		BRM

PLAN	DATE	BY
SURVEYED		
PLOTTED		
NOTE BOOK		
NO.		

PROFILE	DATE	BY
SURVEYED		
PLOTTED		
NOTE BOOK		
NO.		

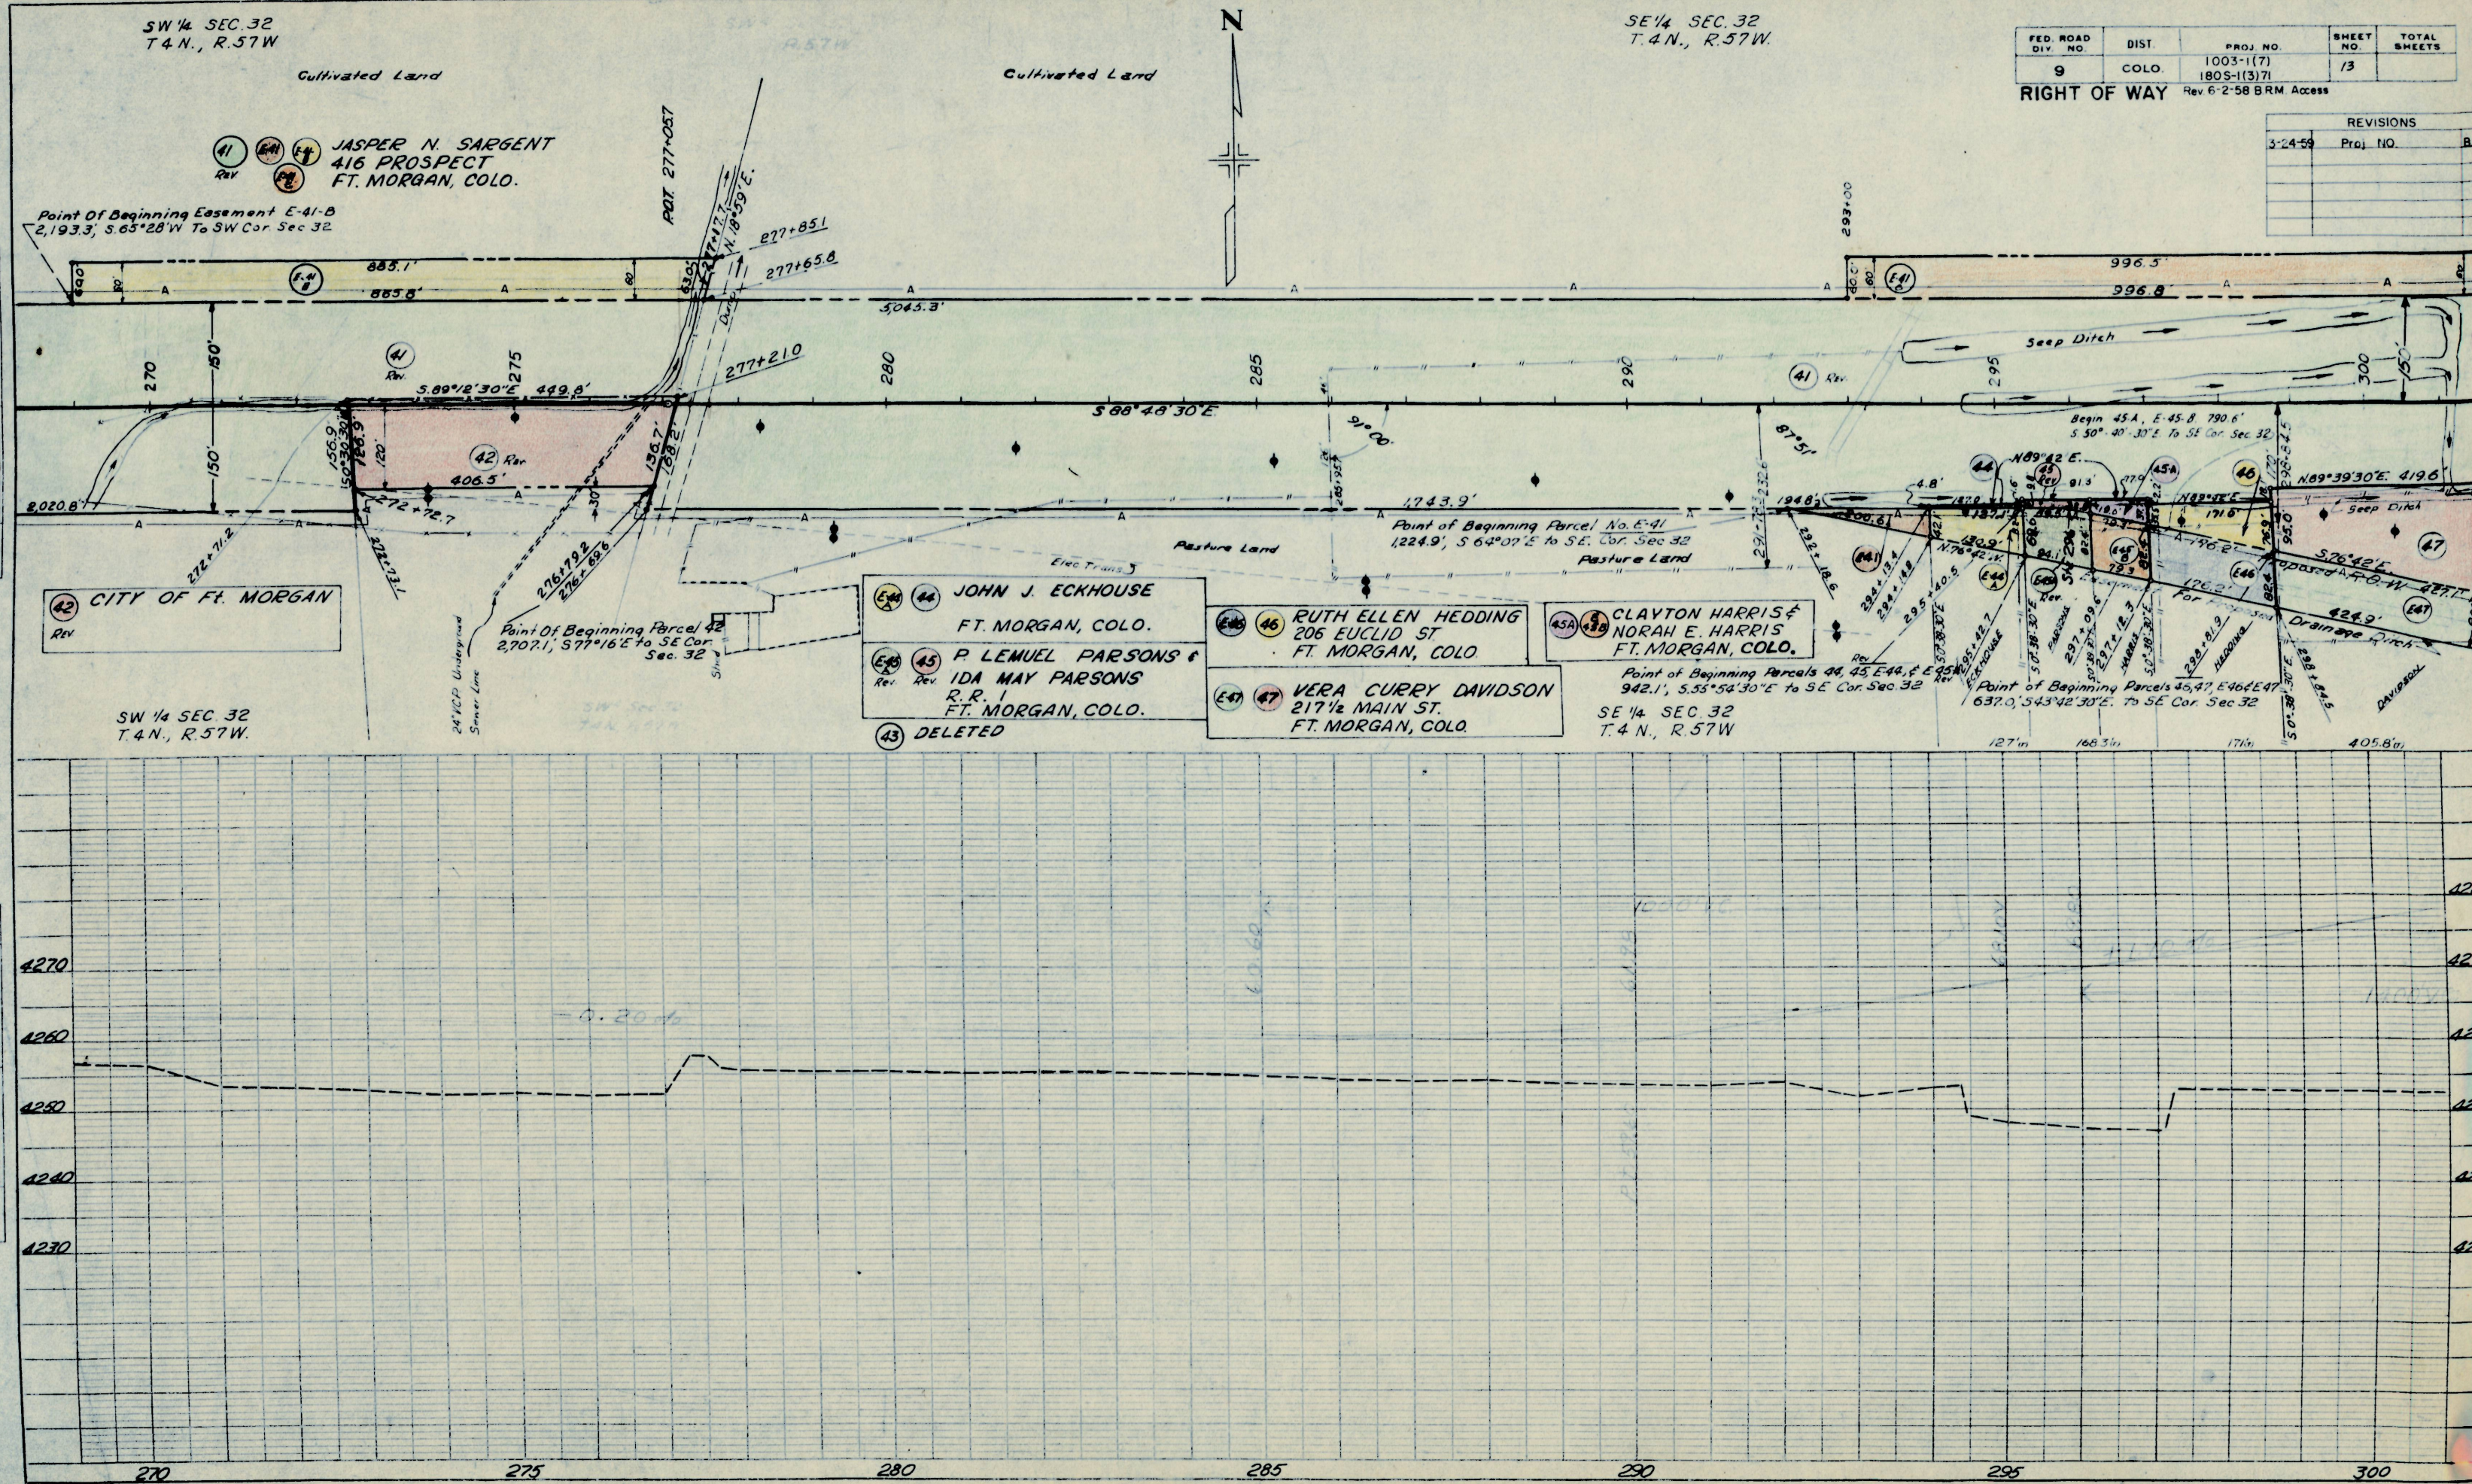

S.W. 1/4 Sec. 33

FED. ROAD DIV. NO.	DIST.	PROJ. NO.	SHEET NO.	TOTAL SHEETS
9	COLO.	1003-1(7) 180S-1(3) 71	14	

RIGHT OF WAY

REVISIONS		
6-2-58	Access	B.M.
3-25-59	Proj. NO.	B.M.

SE 1/4 Sec. 32
JASPER N. SARGENT
Rev. 416 PROSPECT
FT. MORGAN, COLO.

DELETED
R.O. BARLOW, BENJAMIN BARLOW, &
GLEN M. BARLOW,
FT. MORGAN, COLO.

Point of Beginning Easement E-41-C
872.4' S. 106° 30' E. to SE. Cor. Sec. 32
Cultivated

Point of beginning Parcel 50
961.7' S. 0° 51' 30" W. to SW Cor. Sec. 33

Cultivated

S. 88° 48' 30" E.


Cultivated

Point of beginning Parcel 51
476.4' S. 0° 58' 30" W. to 1/4 Cor.

S.W. 1/4 Sec. 33
T. 4. N., R. 57 W.

VERA CURRY DAVIDSON
217 1/2 MAIN ST.
FT. MORGAN, COLO.

Point of beginning E-50
362.8' S. 5° 36' W. to SW Cor. 33

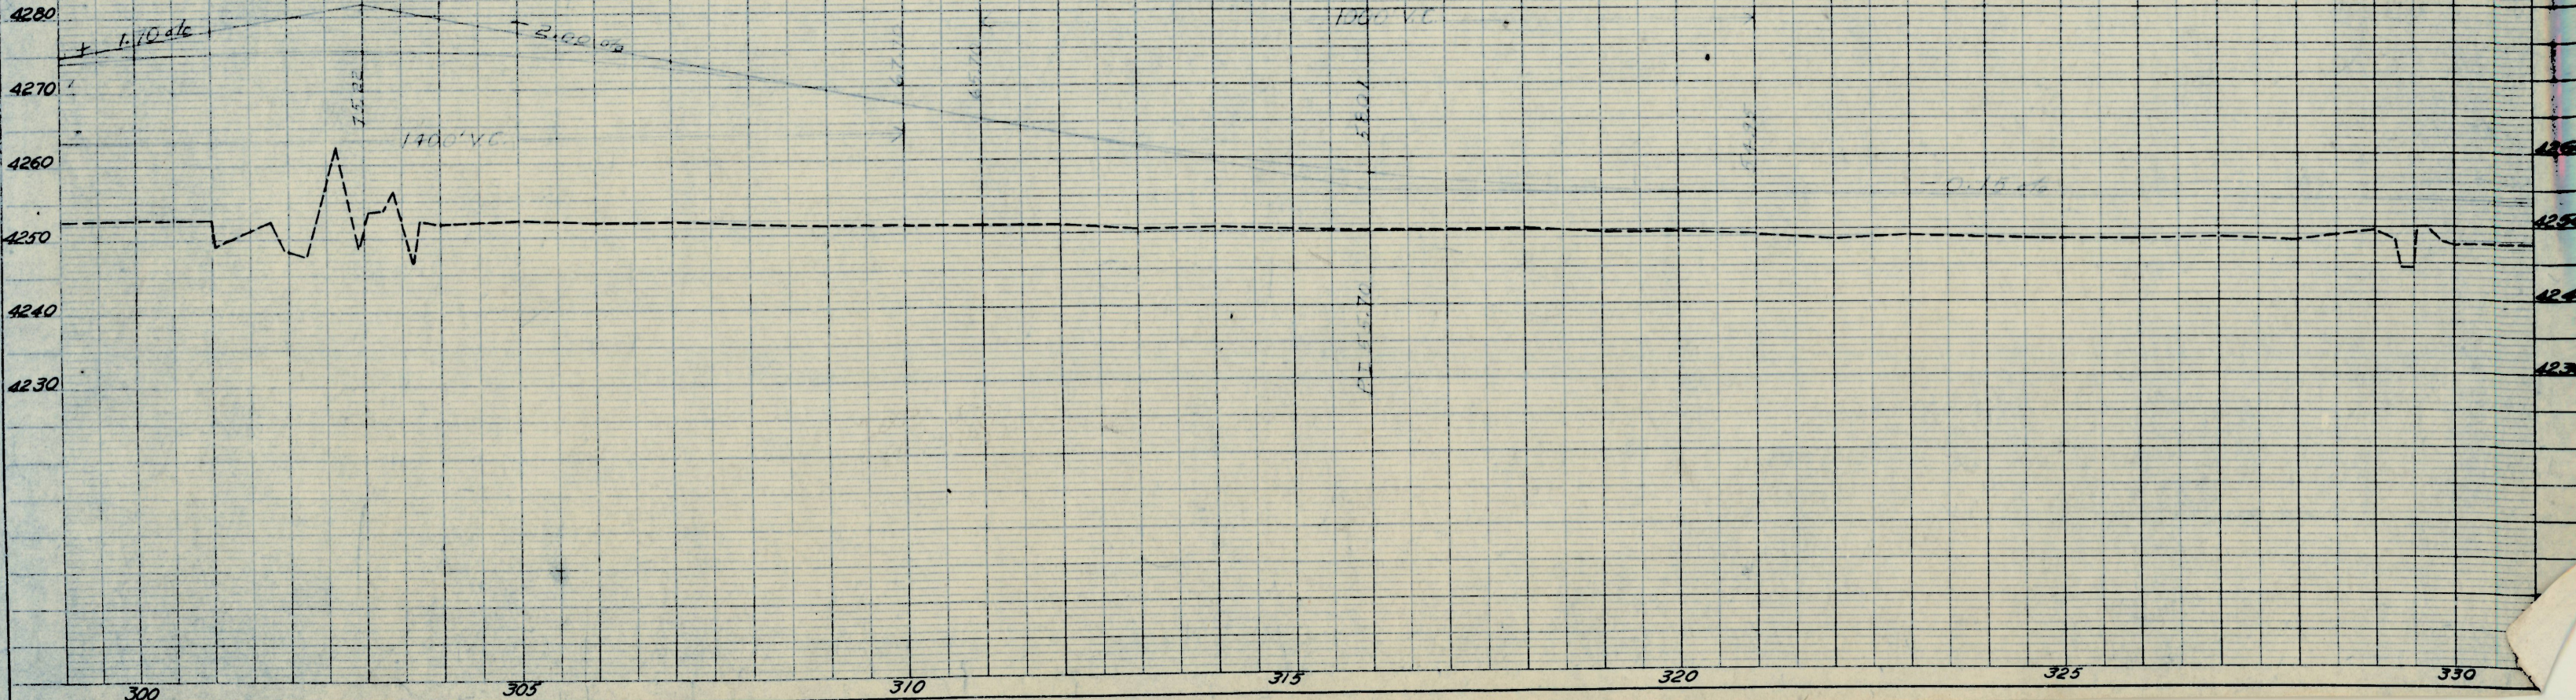

PLAN	DATE
BY	
CHECKED	
NO.	

PROFILE	DATE
BY	
CHECKED	
NO.	


FED. ROAD DIST. NO.	DIST.	PROJ. NO.	SHEET NO.	TOTAL SHEETS
9	COLO.	1003-1(7) 1805-1(3)71	15	

RIGHT OF WAY

(Proj. Line)
 $\Delta = 16^{\circ}26'Lt$
 $D = 1^{\circ}00'$
 $T = 827.4$
 $L = 1643.5'$
 $R = 5730'$

SW 1/4 SEC. 34
T4N, R57W.

REVISIONS		
6-2-58	Access	B.M.
3-24-59	Proj. NO.	B.M.

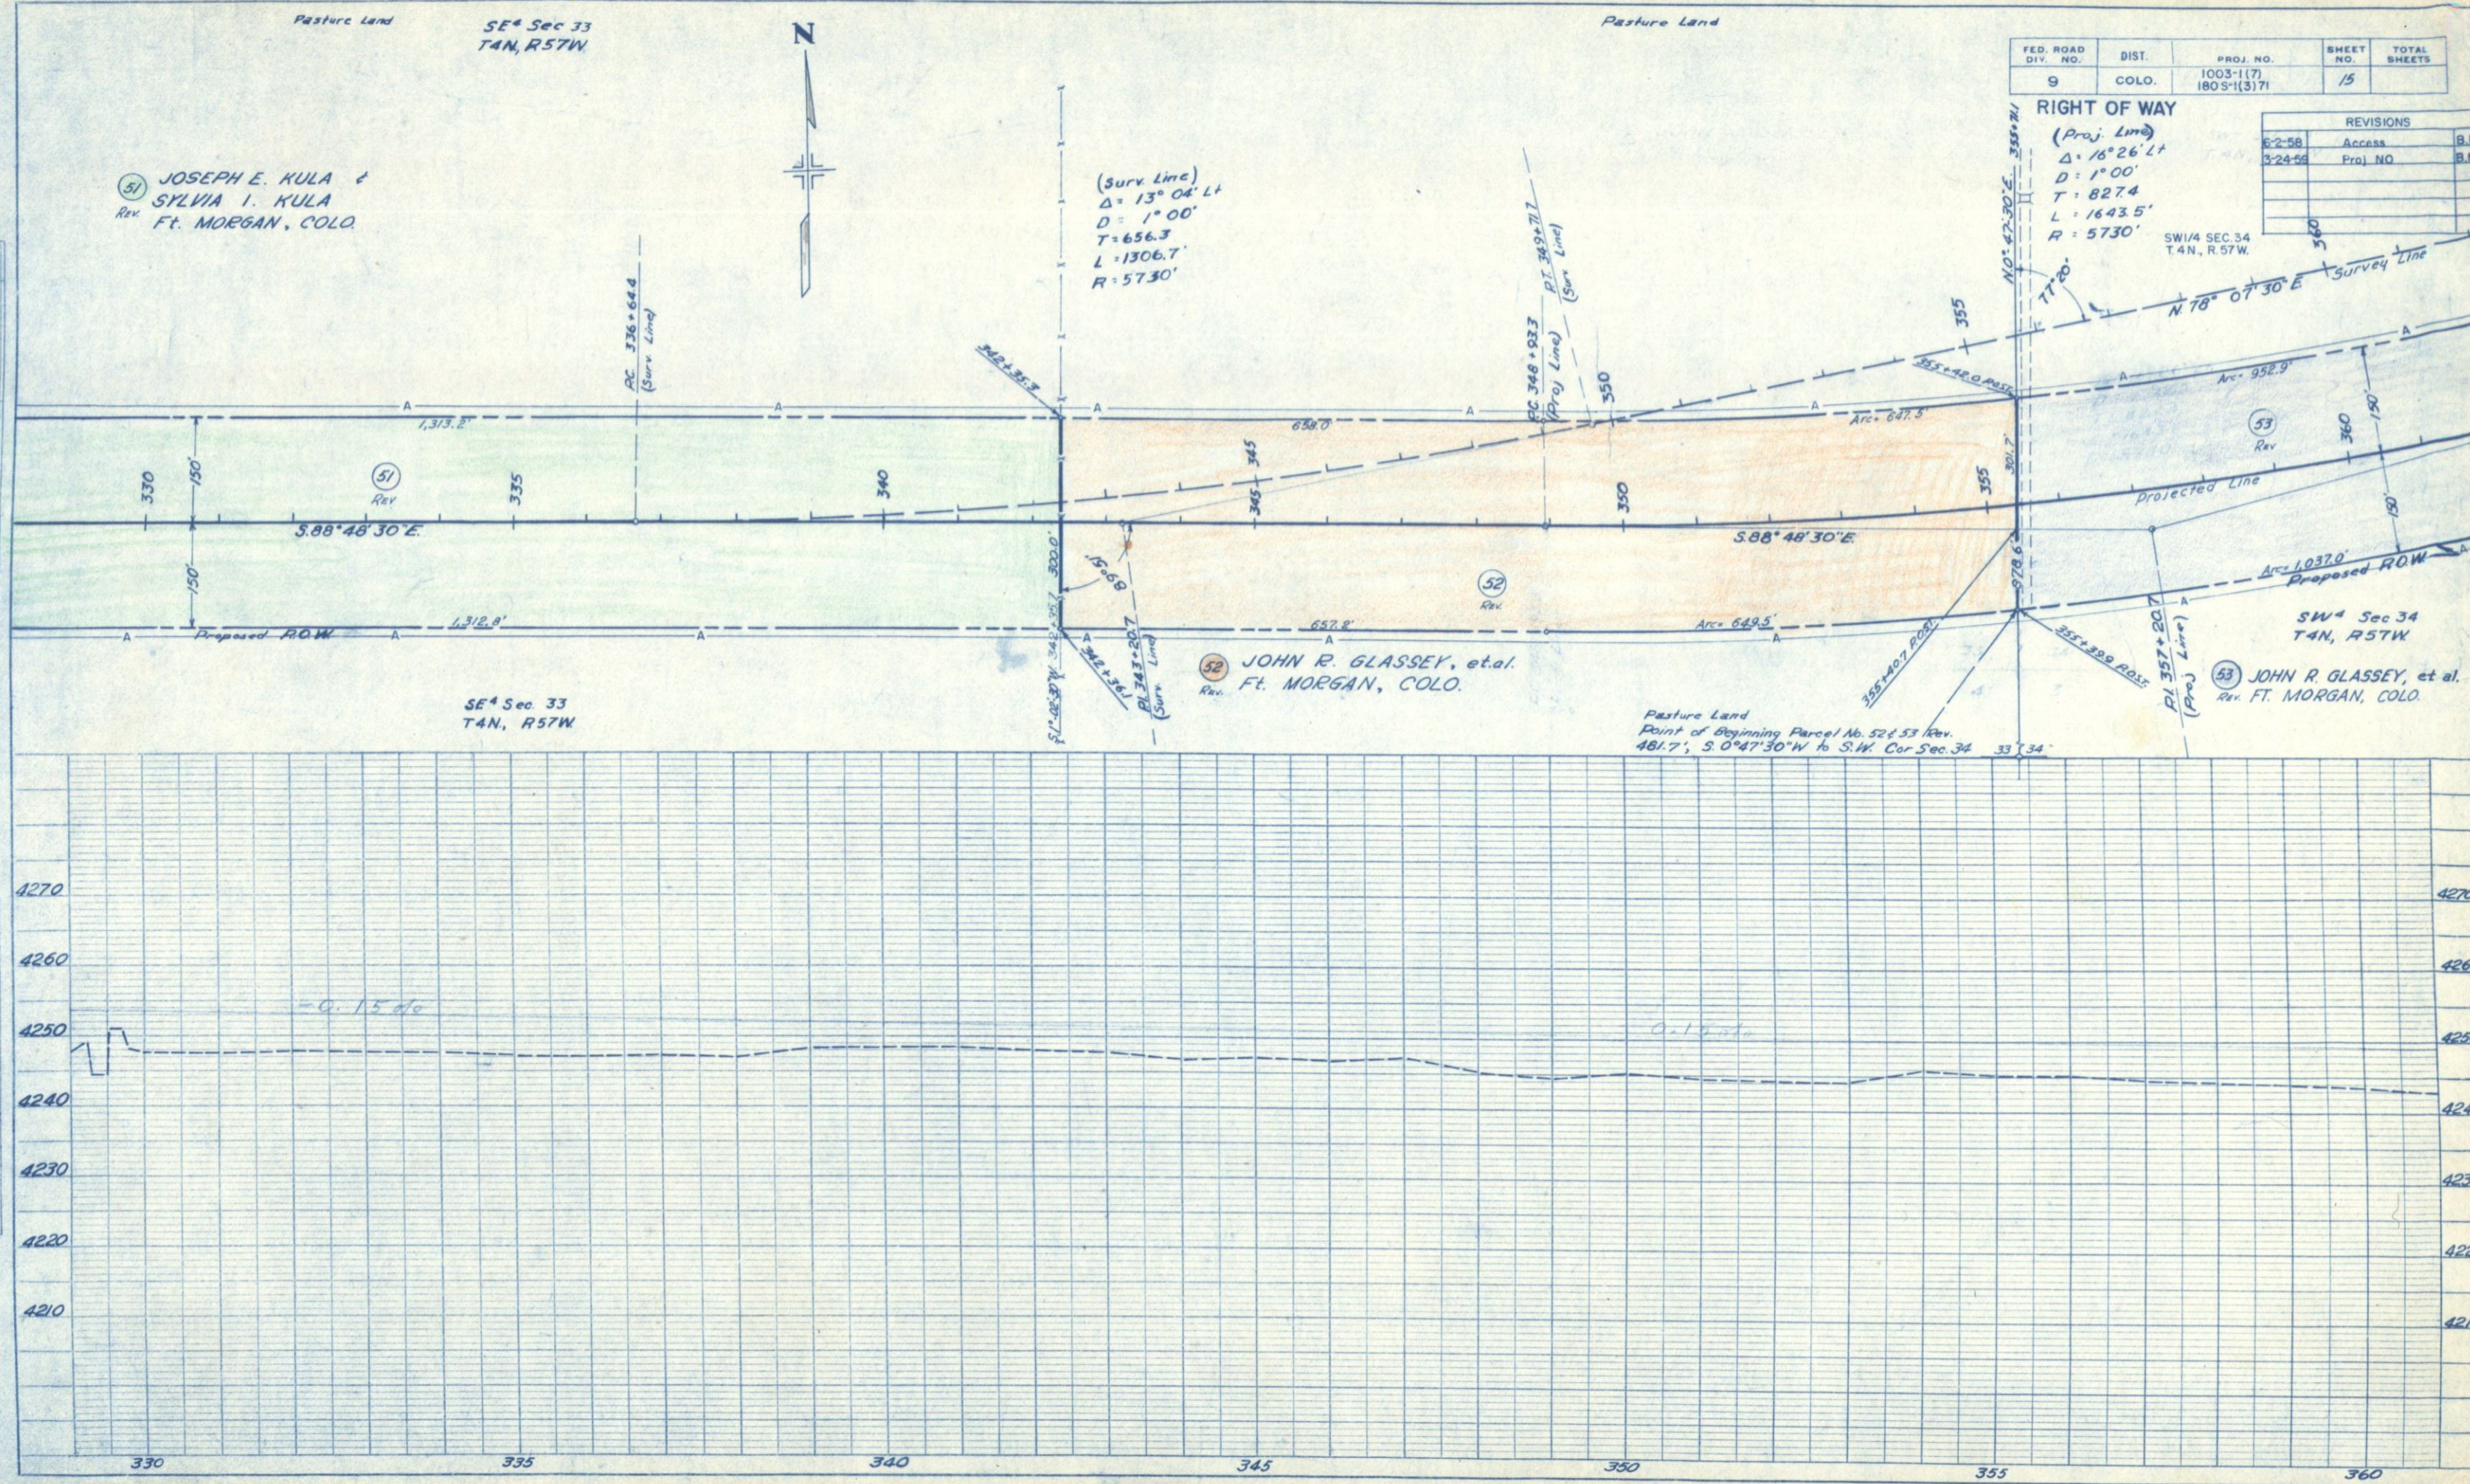



PLAN	DATE	
	BY	
	SURVEYED	
	PLOTTED	
PROFILE	DATE	
	BY	
	SURVEYED	
	PLOTTED	
NOTE BOOK		
NO. OF PAGES CHECKED		
STRUCTURE NOTATION NO. OF NO.		

PROFILE	DATE	
	BY	
	SURVEYED	
	PLOTTED	
NOTE BOOK		
NO. OF PAGES CHECKED		
STRUCTURE NOTATION NO. OF NO.		

FED. ROAD DIV. NO.	DIST.	PROJ. NO.	SHEET NO.	TOTAL SHEETS
9	COLO.	1003-1(7) 1805-1(3)71	16	

SE 1/4 Sec 34
T4N, R57W
Cultivated Land

RIGHT OF WAY		
REVISIONS		
DATE	REVISION	B.M.
6-2-58	Access	B.M.
3-24-59	Proj. NO	B.M.

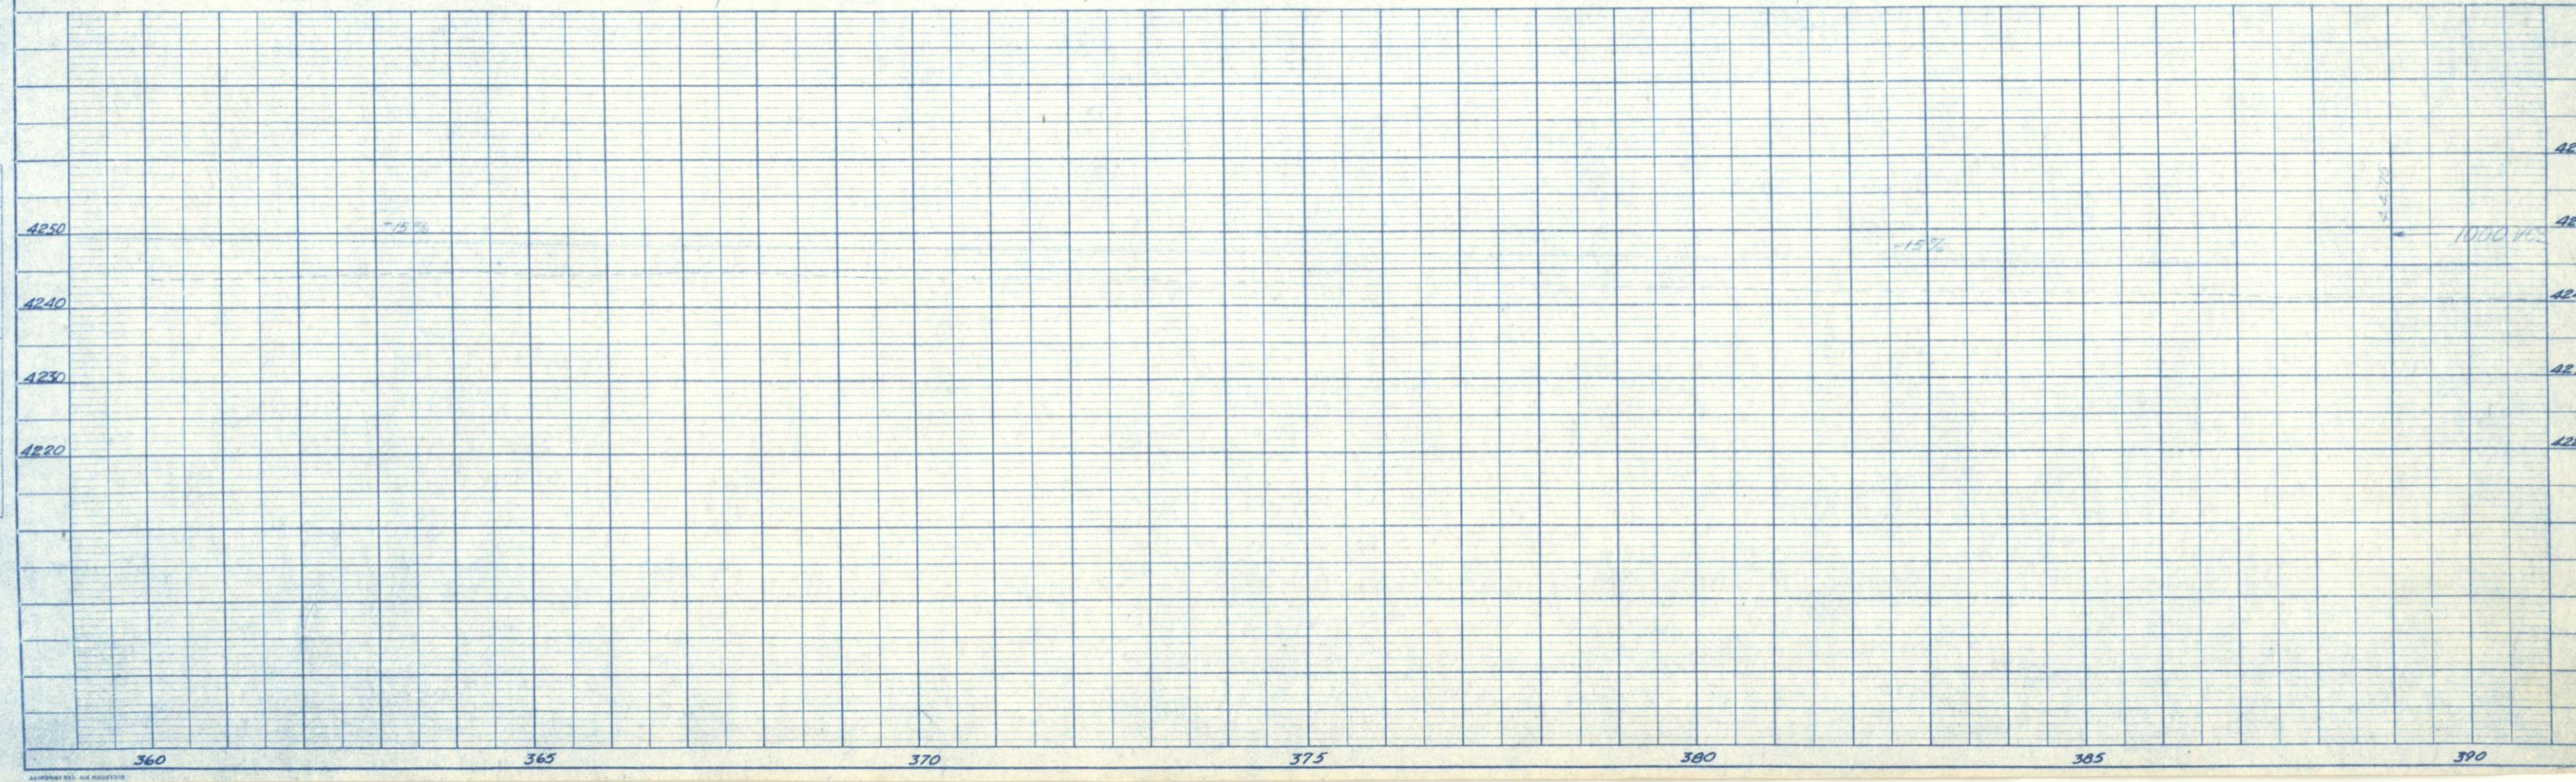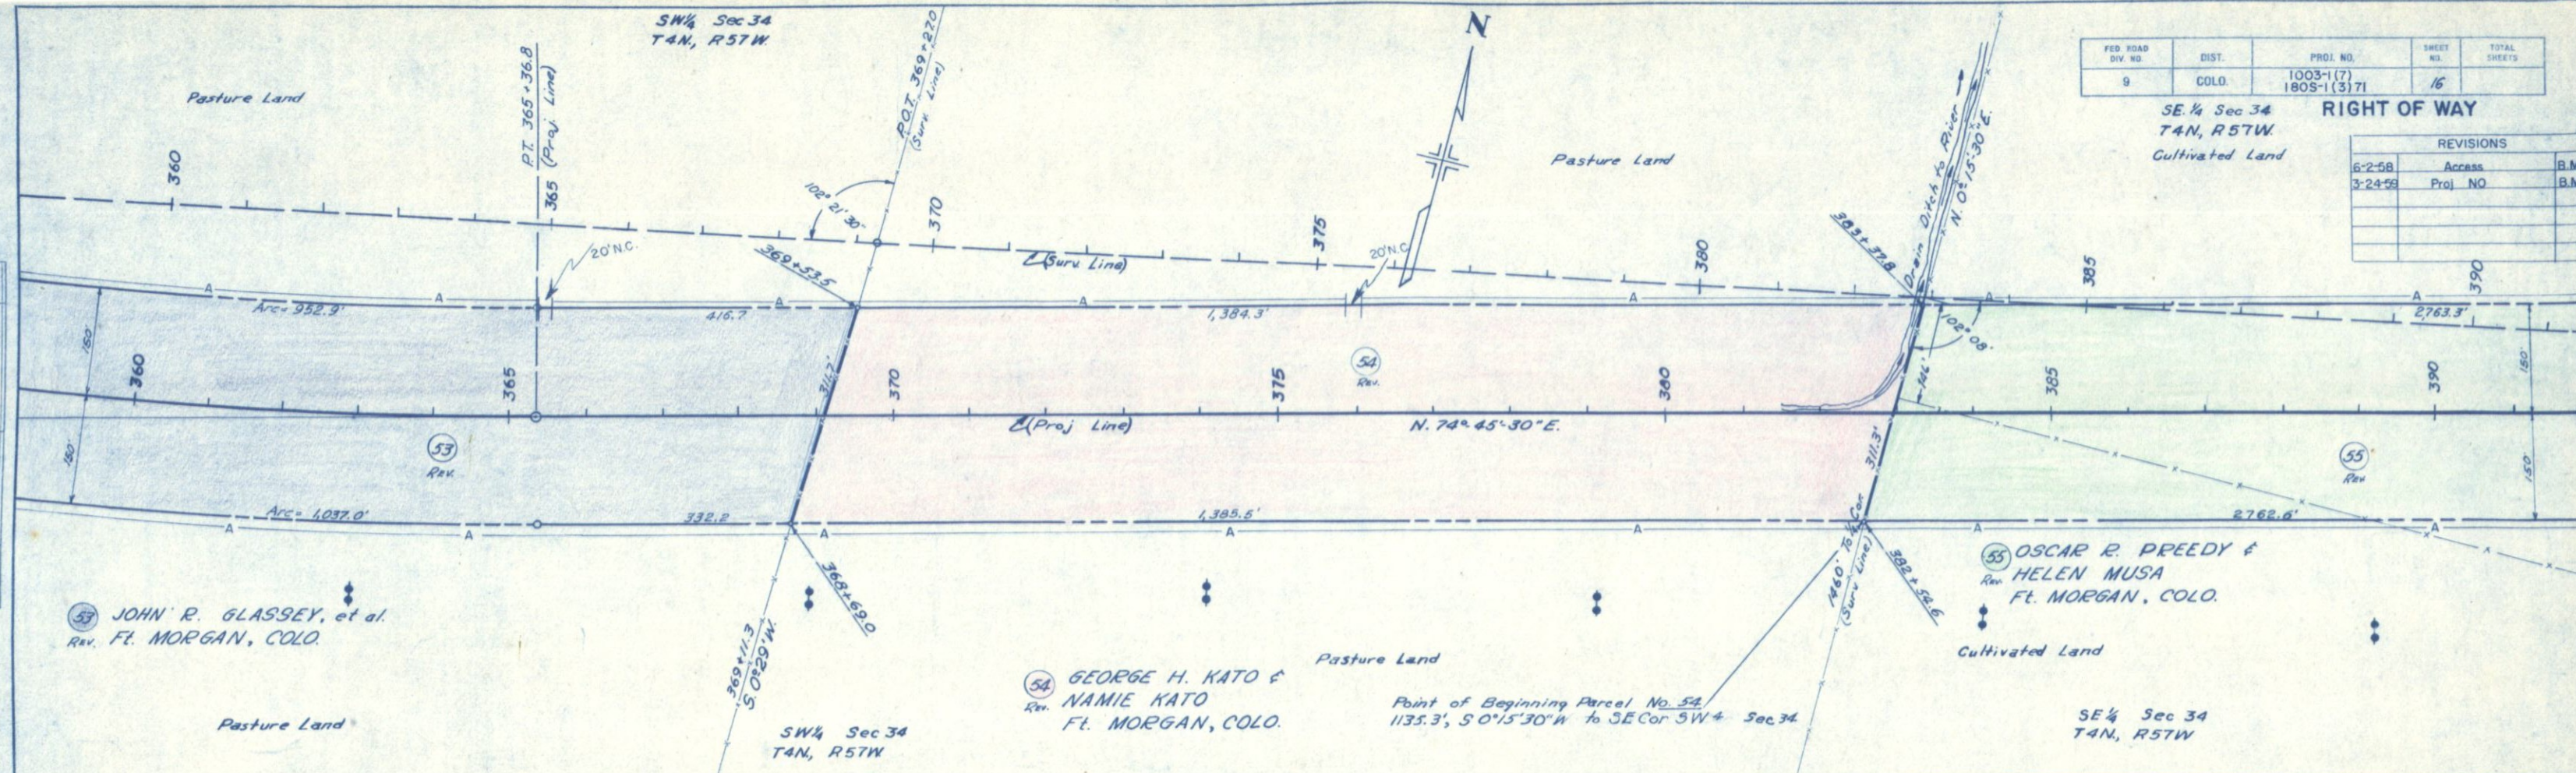

SE 4 Sec 34
T4N, R57W

FED. ROAD DIV. NO.	DIST.	PROJ. NO.	SHEET NO.	TOTAL SHEETS
9	COLO.	1003-1(7) 180 S-1(371)	17	

RIGHT OF WAY
SW 4 Sec 35
T4N, R57W
Pasture Land

REVISIONS
6-2-58 Access
3-25-59 Proj. NO.
B.M.
B.M.

Pasture Land

Cultivated Land

Point of Beginning Parcel No. 55 & 56
449.2', N0°23'E to NE Con SE 1/4 Sec 34

20' N.C.

20' N.C.

PLAN
DATE
BY
NO.
NOTE BOOK
ALIGNED CHECKED
PLOTTED
DATE

OSCAR R. PREEDY &
HELEN MUSA
Rev. FT. MORGAN, COLO.

SE 4 Sec 34
T4N, R57W

LENA ADAMS
R.R. 1
Rev. FT. MORGAN, COLO.

SE 4 Sec 34
T4N, R57W

SW 4 Sec 35
T4N, R57W



PROFILE
DATE
BY
NO.
NOTE BOOK
ALIGNED CHECKED
PLOTTED
DATE

4260

4250

4240

4230

4220

4210

4200

390

400

410



415

420

FED. ROAD DIST. NO.	9	DIST.	COLD.	PROJ. NO.	1003-1171	SHEET NO.	18	TOTAL SHEETS	18
RIGHT OF WAY Rev. 4-17-58 RDC Recl. E. 6 Rev. 6-3-58 B.R.M. Access									
REVISIONS									
3-24-58 Proj. No. B.M.									

P.O.T. 450+00

Proposed ROW along & line

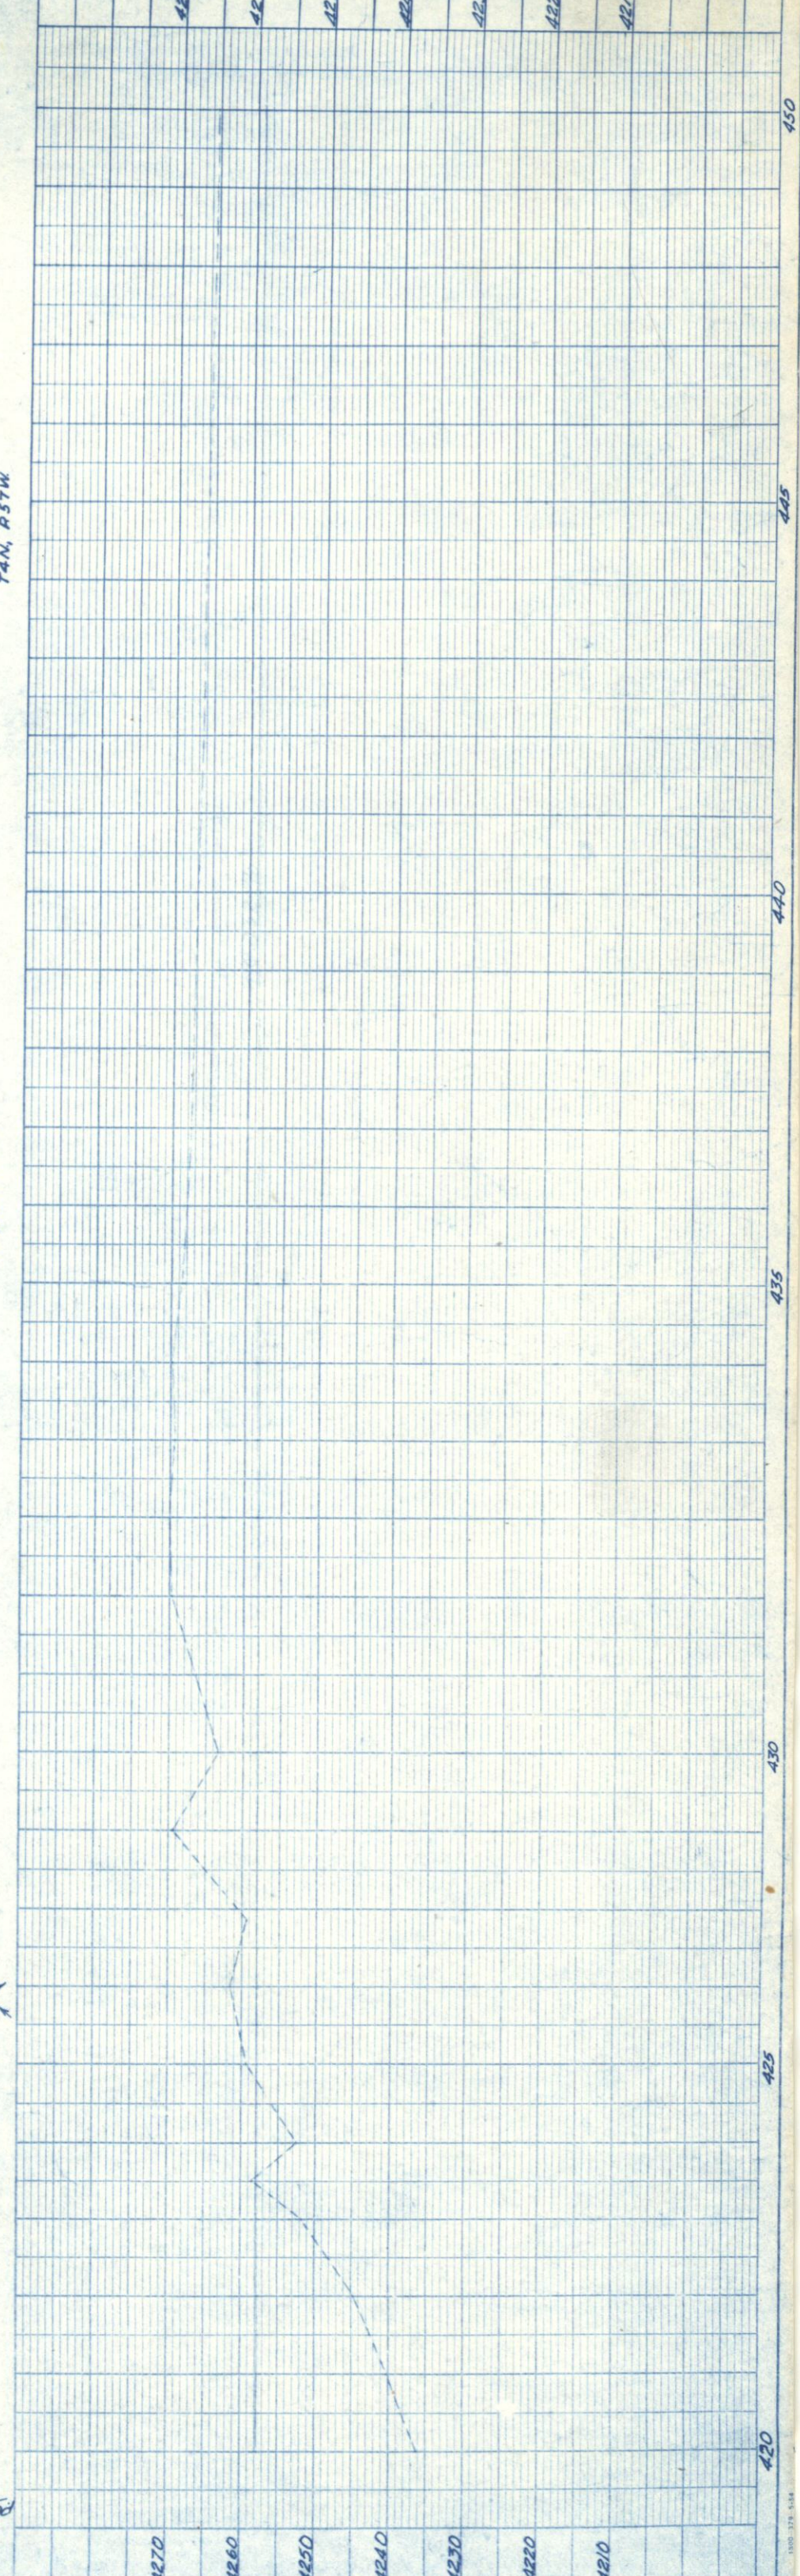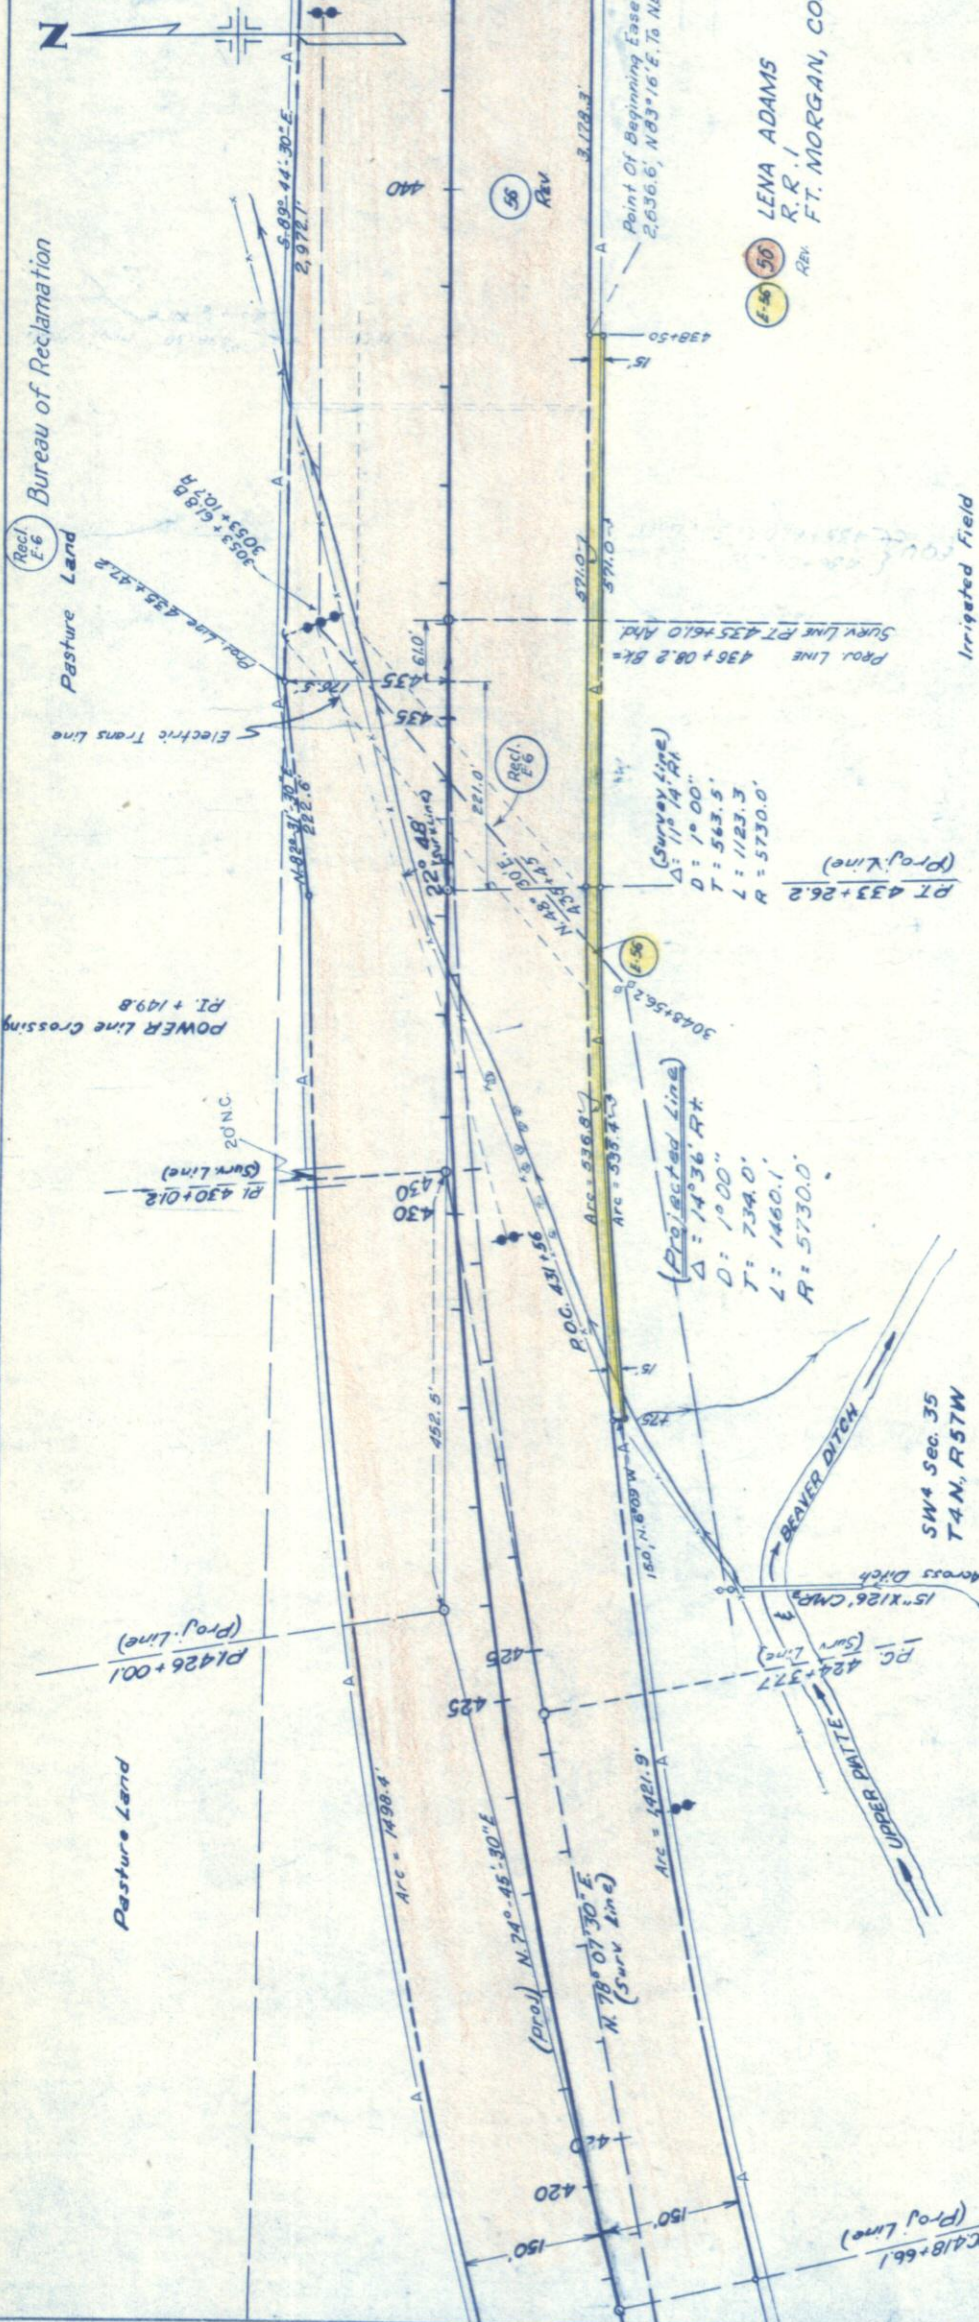

PLAN	DATE	BY	DATE	PROFILE	DATE	BY	DATE
NO. 1003-1171				NO. 1003-1171			
NOTE BOOK				NOTE BOOK			
ALIGNED CHECKED				ALIGNED CHECKED			
PLANNED				PLANNED			
DATE				DATE			


PLAN	DATE
DESIGNED	BY
PLOTTED	BY
NOTE BOOK	CHECKED
NO.	FT. OF WAY CHECKED

PROFILE	DATE
DESIGNED	BY
PLOTTED	BY
NOTE BOOK	CHECKED
NO.	FT. OF WAY CHECKED

NE⁴ SEC 35
T4N, R57W
Cultivated Land

NW⁴ SEC 36
T4N, R57W
Cultivated Land

FED. ROAD DIV. NO.	DIST.	PROJ. NO.	SHEET NO.	TOTAL SHEETS
9	COLO.	1003-1(7) 1805-1(3)71	19	
RIGHT OF WAY				
REV. 11-22-57 D.L.W. E-83 Rev. 6-3-58 B.R.M. Access				
REVISIONS				
3-24-59	Proj. NO.			B.M.

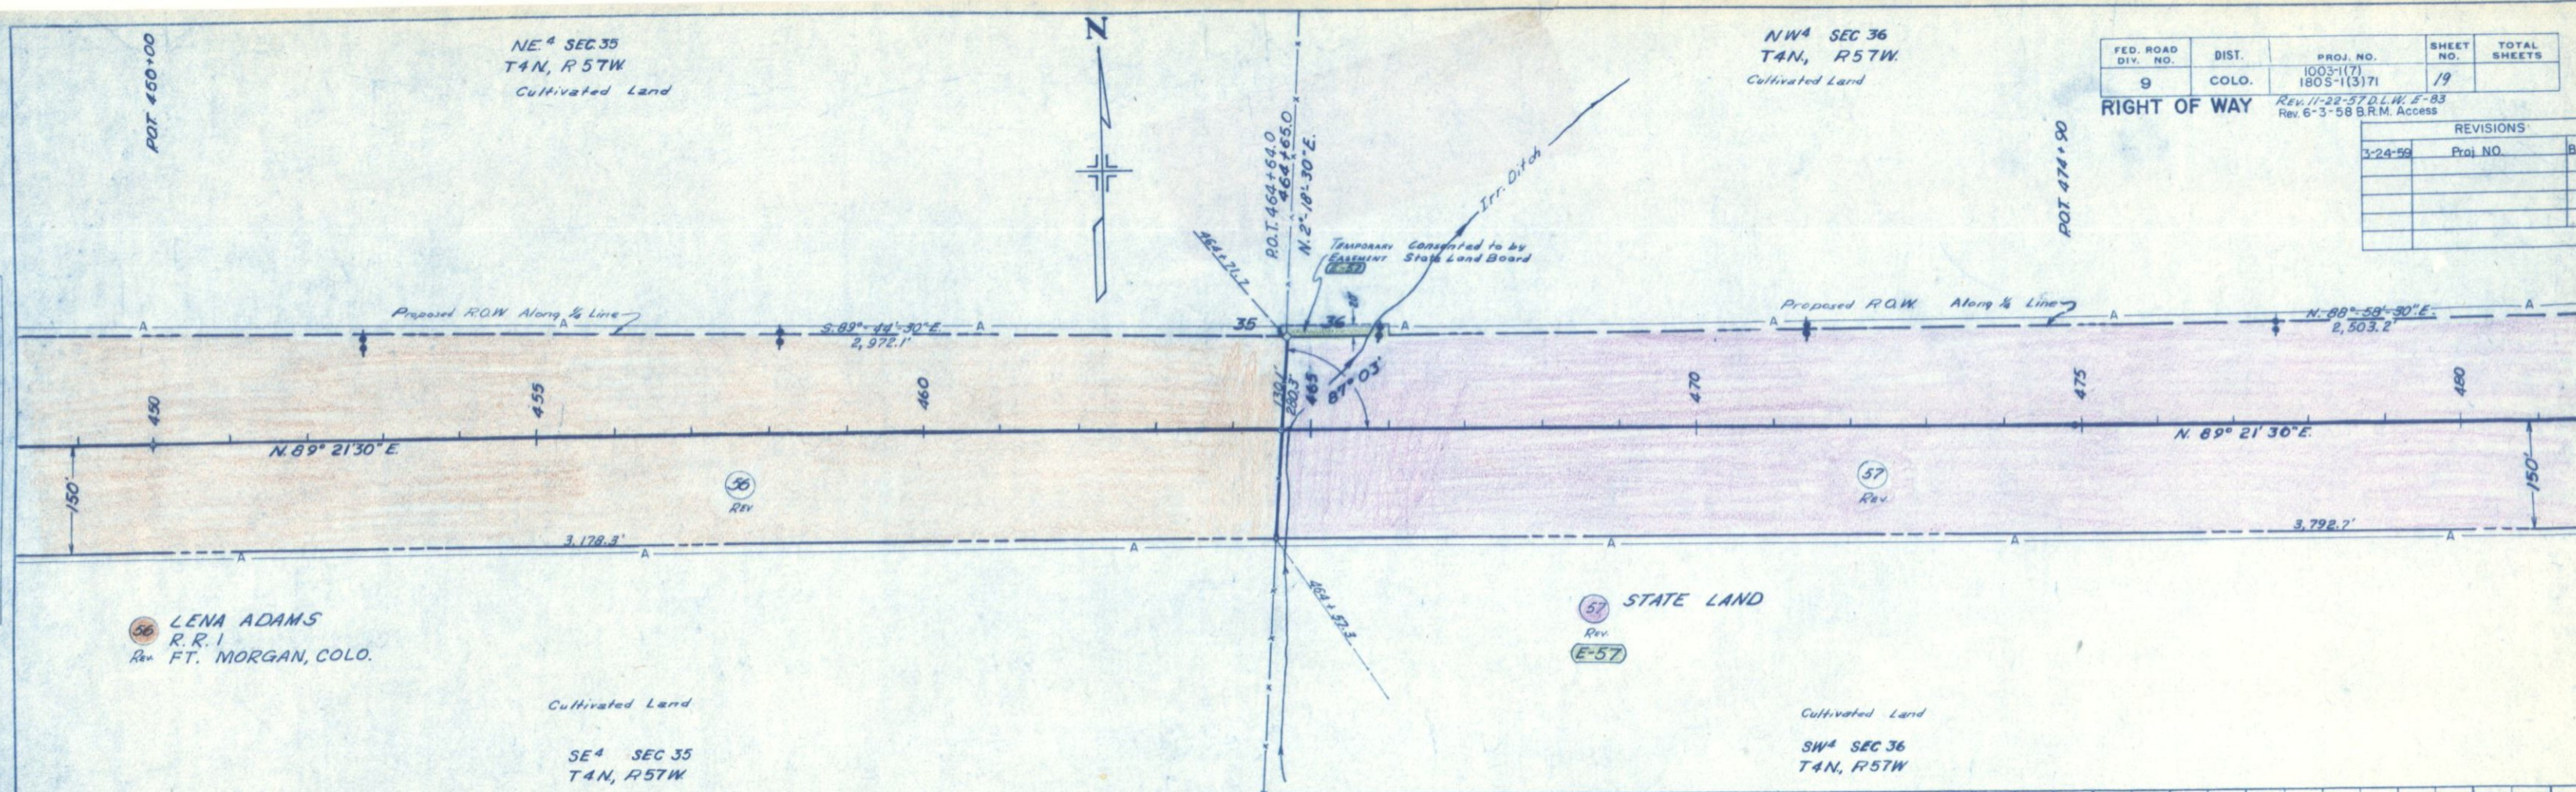


56 LENA ADAMS
R.R. 1
Rev. FT. MORGAN, COLO.

57 STATE LAND
Rev.
E-57

Cultivated Land
SE⁴ SEC 35
T4N, R57W

Cultivated Land
SW⁴ SEC 36
T4N, R57W

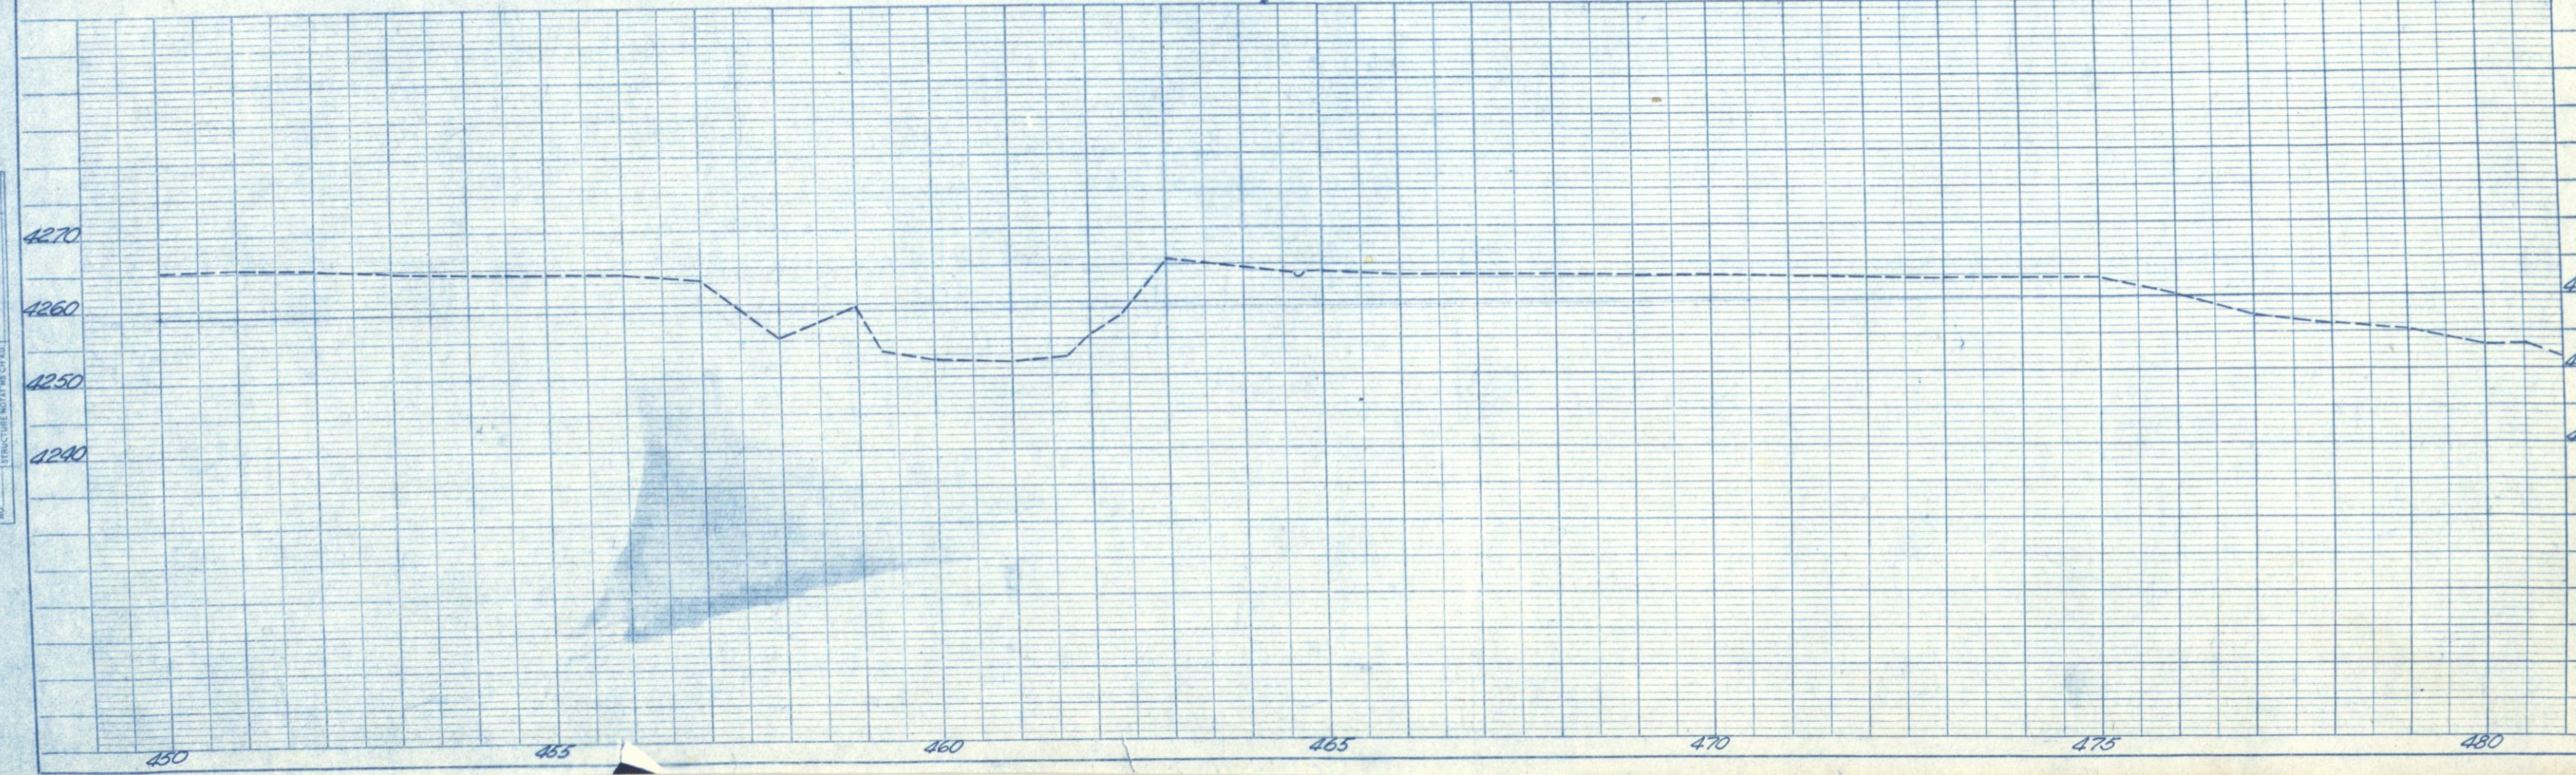


SL B


(57A) L.D. THOMPSON &
MARIE THOMPSON

RIGHT OF WAY

REVISIONS		
6-3-58	Access	B.N.
3-25-59	Proj NO.	B.N.

 

Hand-drawn profile graph on grid paper. The vertical axis represents elevation in feet, ranging from 4230 to 4270. The horizontal axis represents stationing, ranging from 510 to 540. The graph shows a dashed line representing the existing ground surface and a solid line representing the proposed road grade. Key features include a 1.00% grade, a 1600' vertical curve, and a 0.10% grade. A vertical curve is labeled '1600' VC' and a horizontal curve is labeled '0.10%'. A vertical curve is also labeled '1600' VC'.

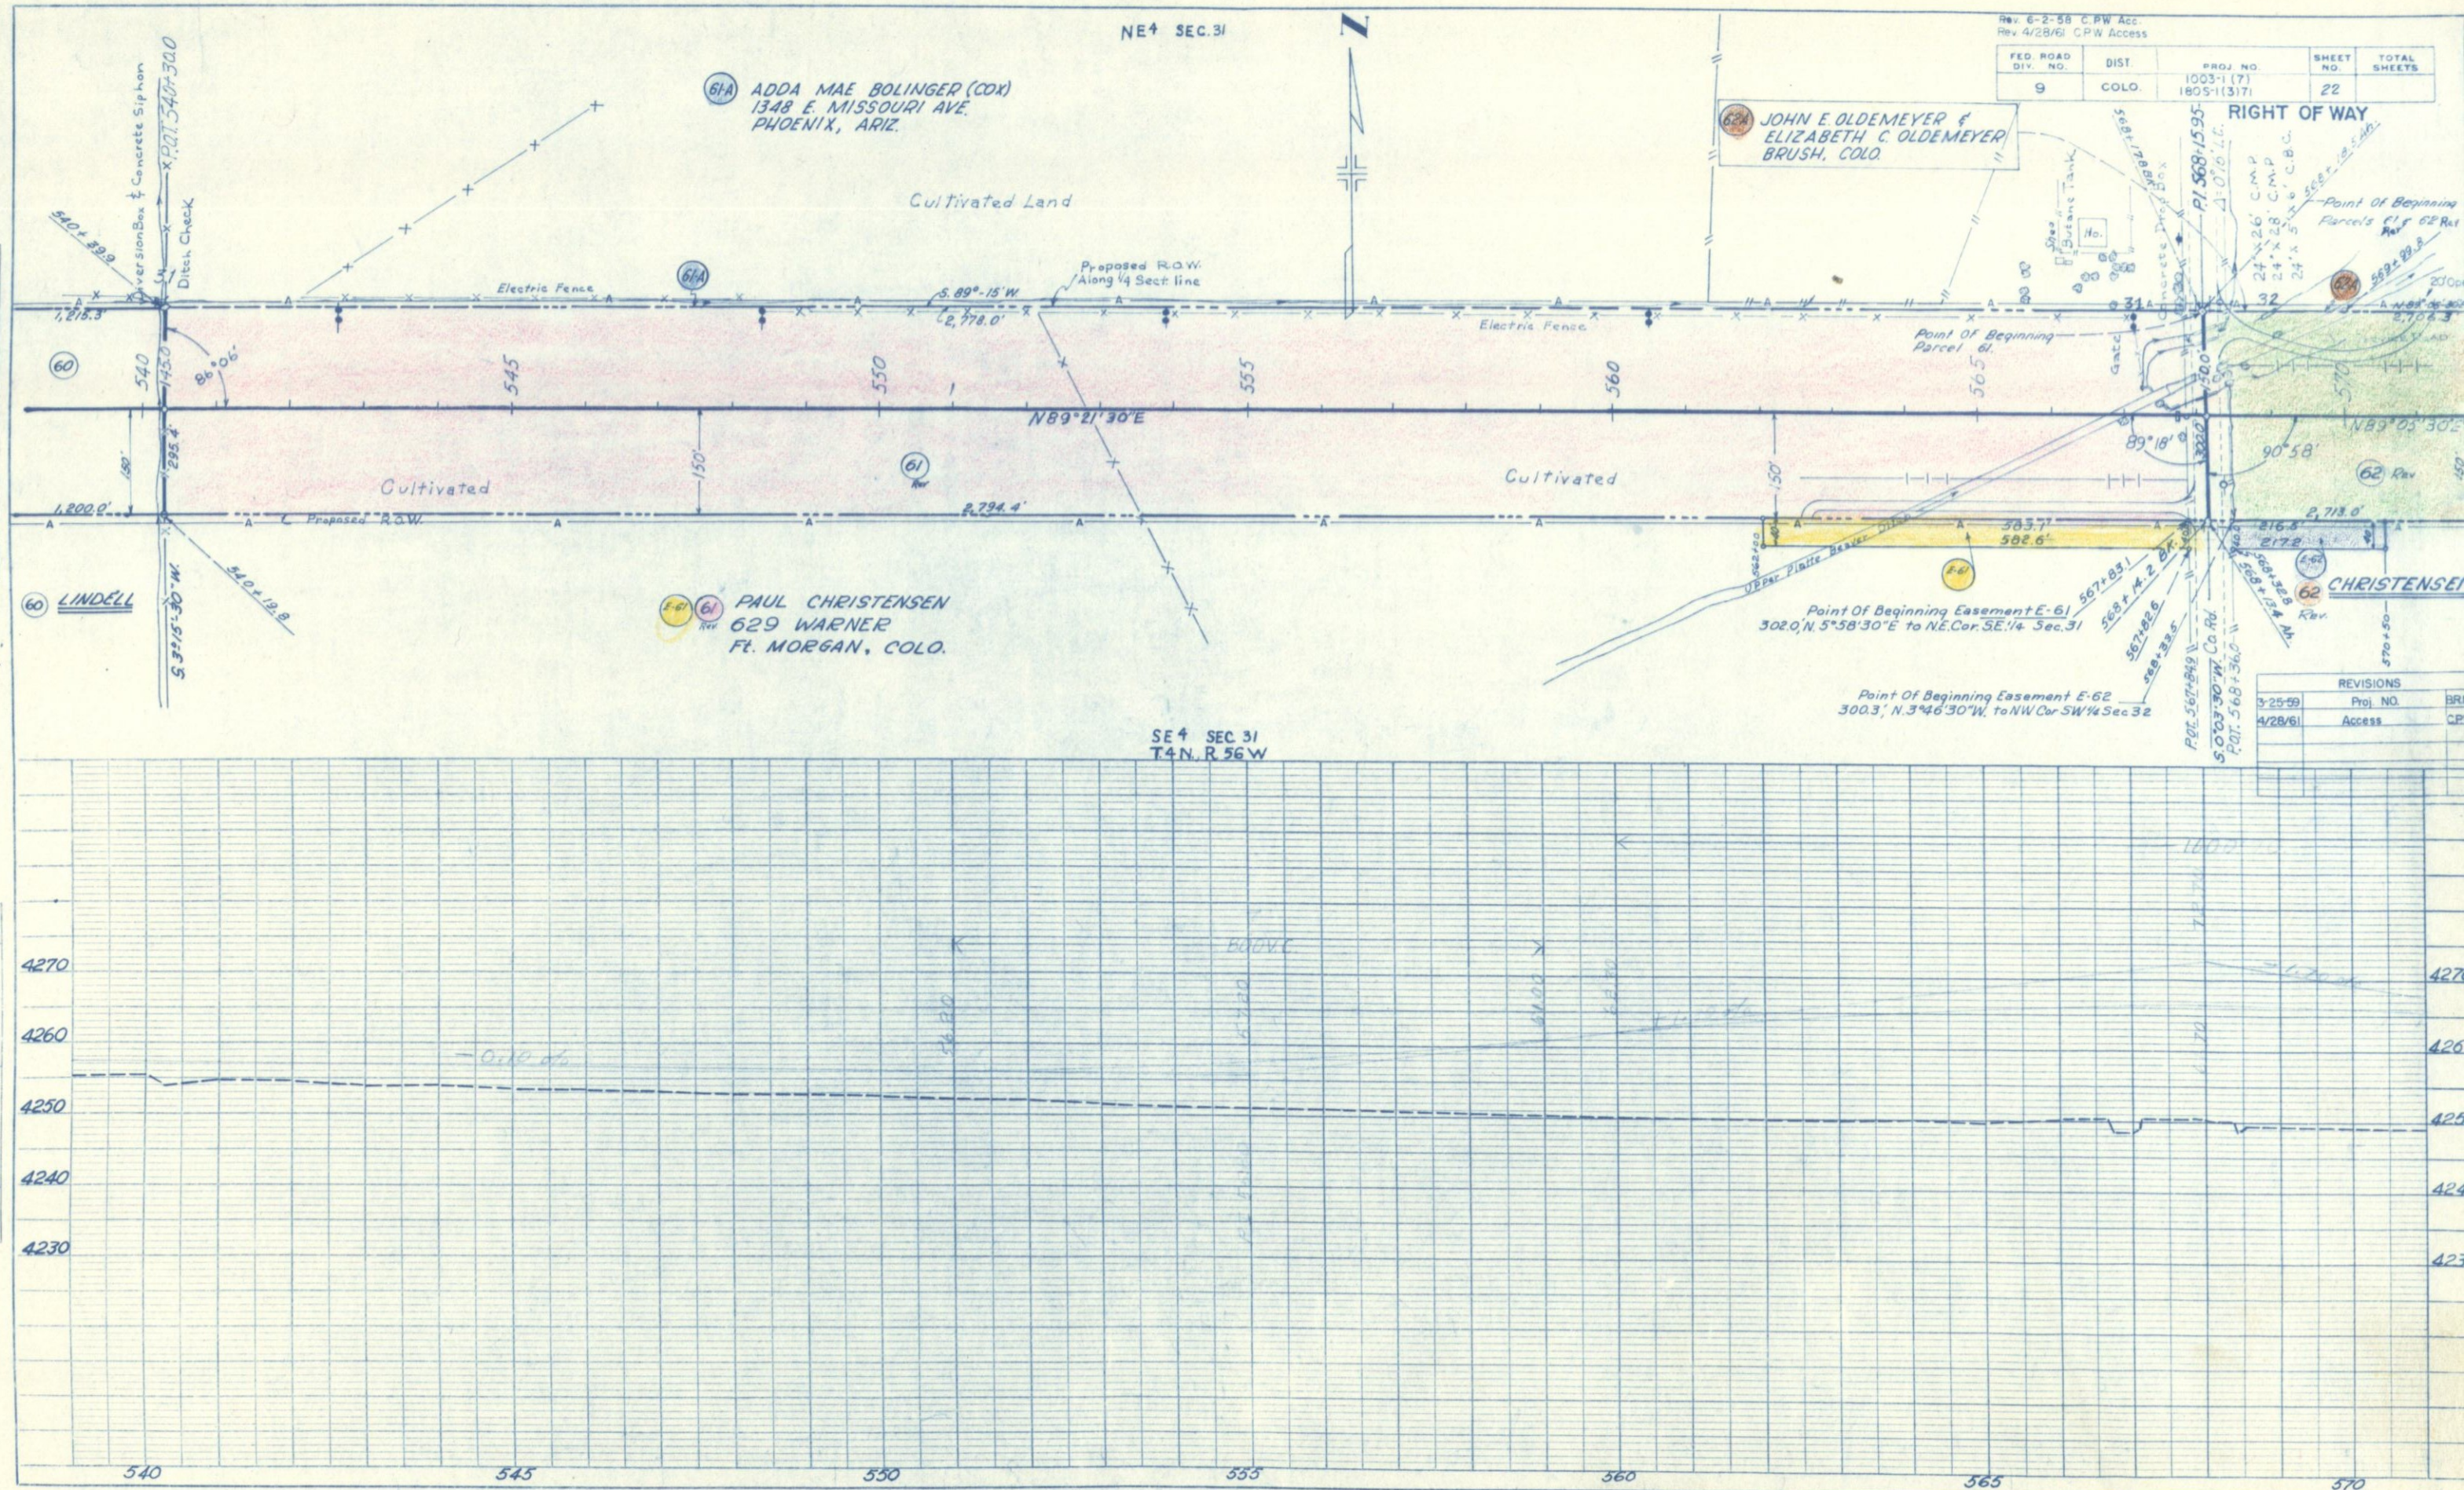

NW 1/4 SEC. 32

JOHN E. OLDEMEYER &
ELIZABETH C. OLDEMEYER
BRUSH, COLO.


CULTIVATED LAND

FED. ROAD DIV. NO.	DIST.	PROJ. NO.	SHEET NO.	TOTAL SHEETS
9	COLO.	1003-1(17) 1803-1(37)	23	

RIGHT OF WAY
Rev. 11-22-57 D.L.W. E-62-A
Rev. 6-2-59 C.P.W. Acc.
Rev. 4/28/61 C.P.W. Access
GEORGE LESLIE MORTENSEN,
HOMER RAYMOND MORTENSEN &
DANIEL ALVIN MORTENSEN
BRUSH, COLO.


PLAN	DATE
DESIGNED	
PLOTTED	
NOTE BOOK	
NO.	

PROFILE	DATE
DESIGNED	
PLOTTED	
NOTE BOOK	
NO.	

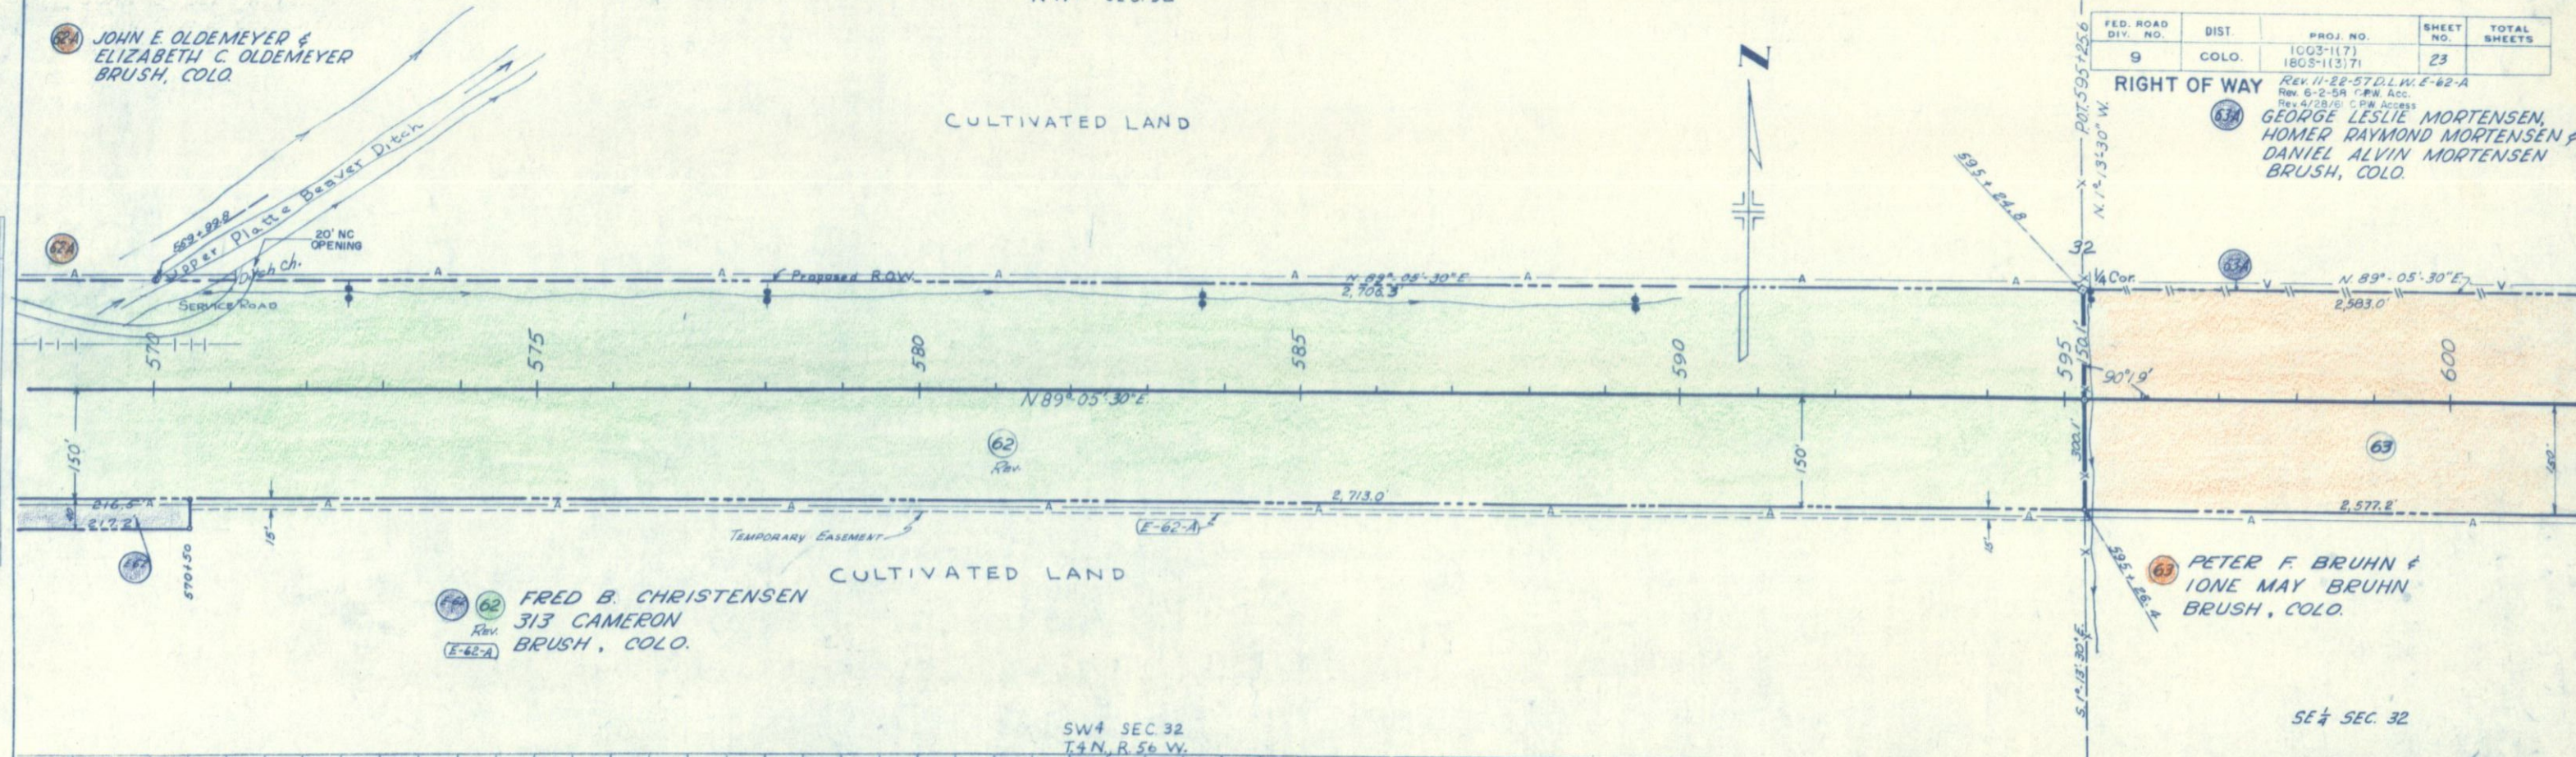

SW 1/4 SEC. 32
T.4N., R. 56 W.


SE 1/4 SEC. 32

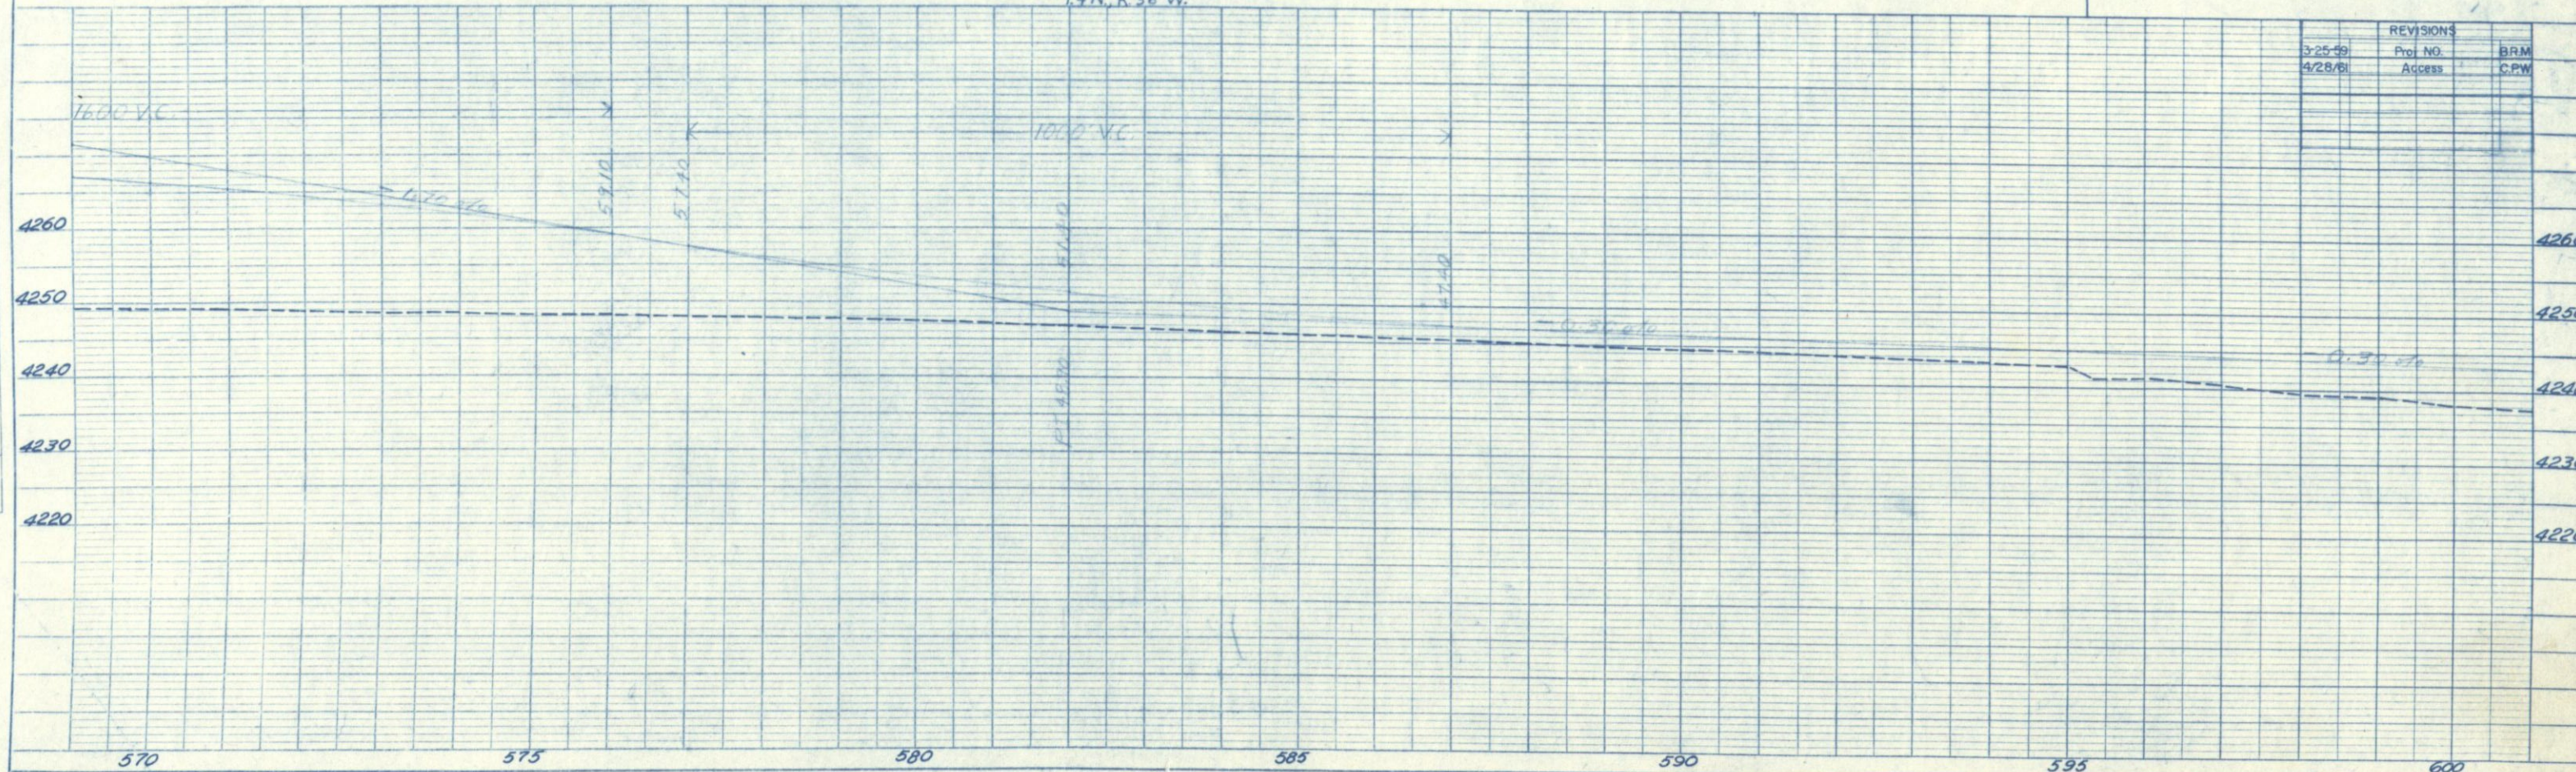

REVISIONS	PROJ. NO.	BRM
3-25-59		
4-28-61	Access	C.P.W.

PLAN	DATE
NO.	
REVISIONS	
NOTE: BOOK ALGEBRA CHECKED	
NOTE: BOOK ALGEBRA CHECKED	
NOTE: BOOK ALGEBRA CHECKED	

PROFILE	DATE
NO.	
REVISIONS	
NOTE: BOOK ALGEBRA CHECKED	
NOTE: BOOK ALGEBRA CHECKED	
NOTE: BOOK ALGEBRA CHECKED	

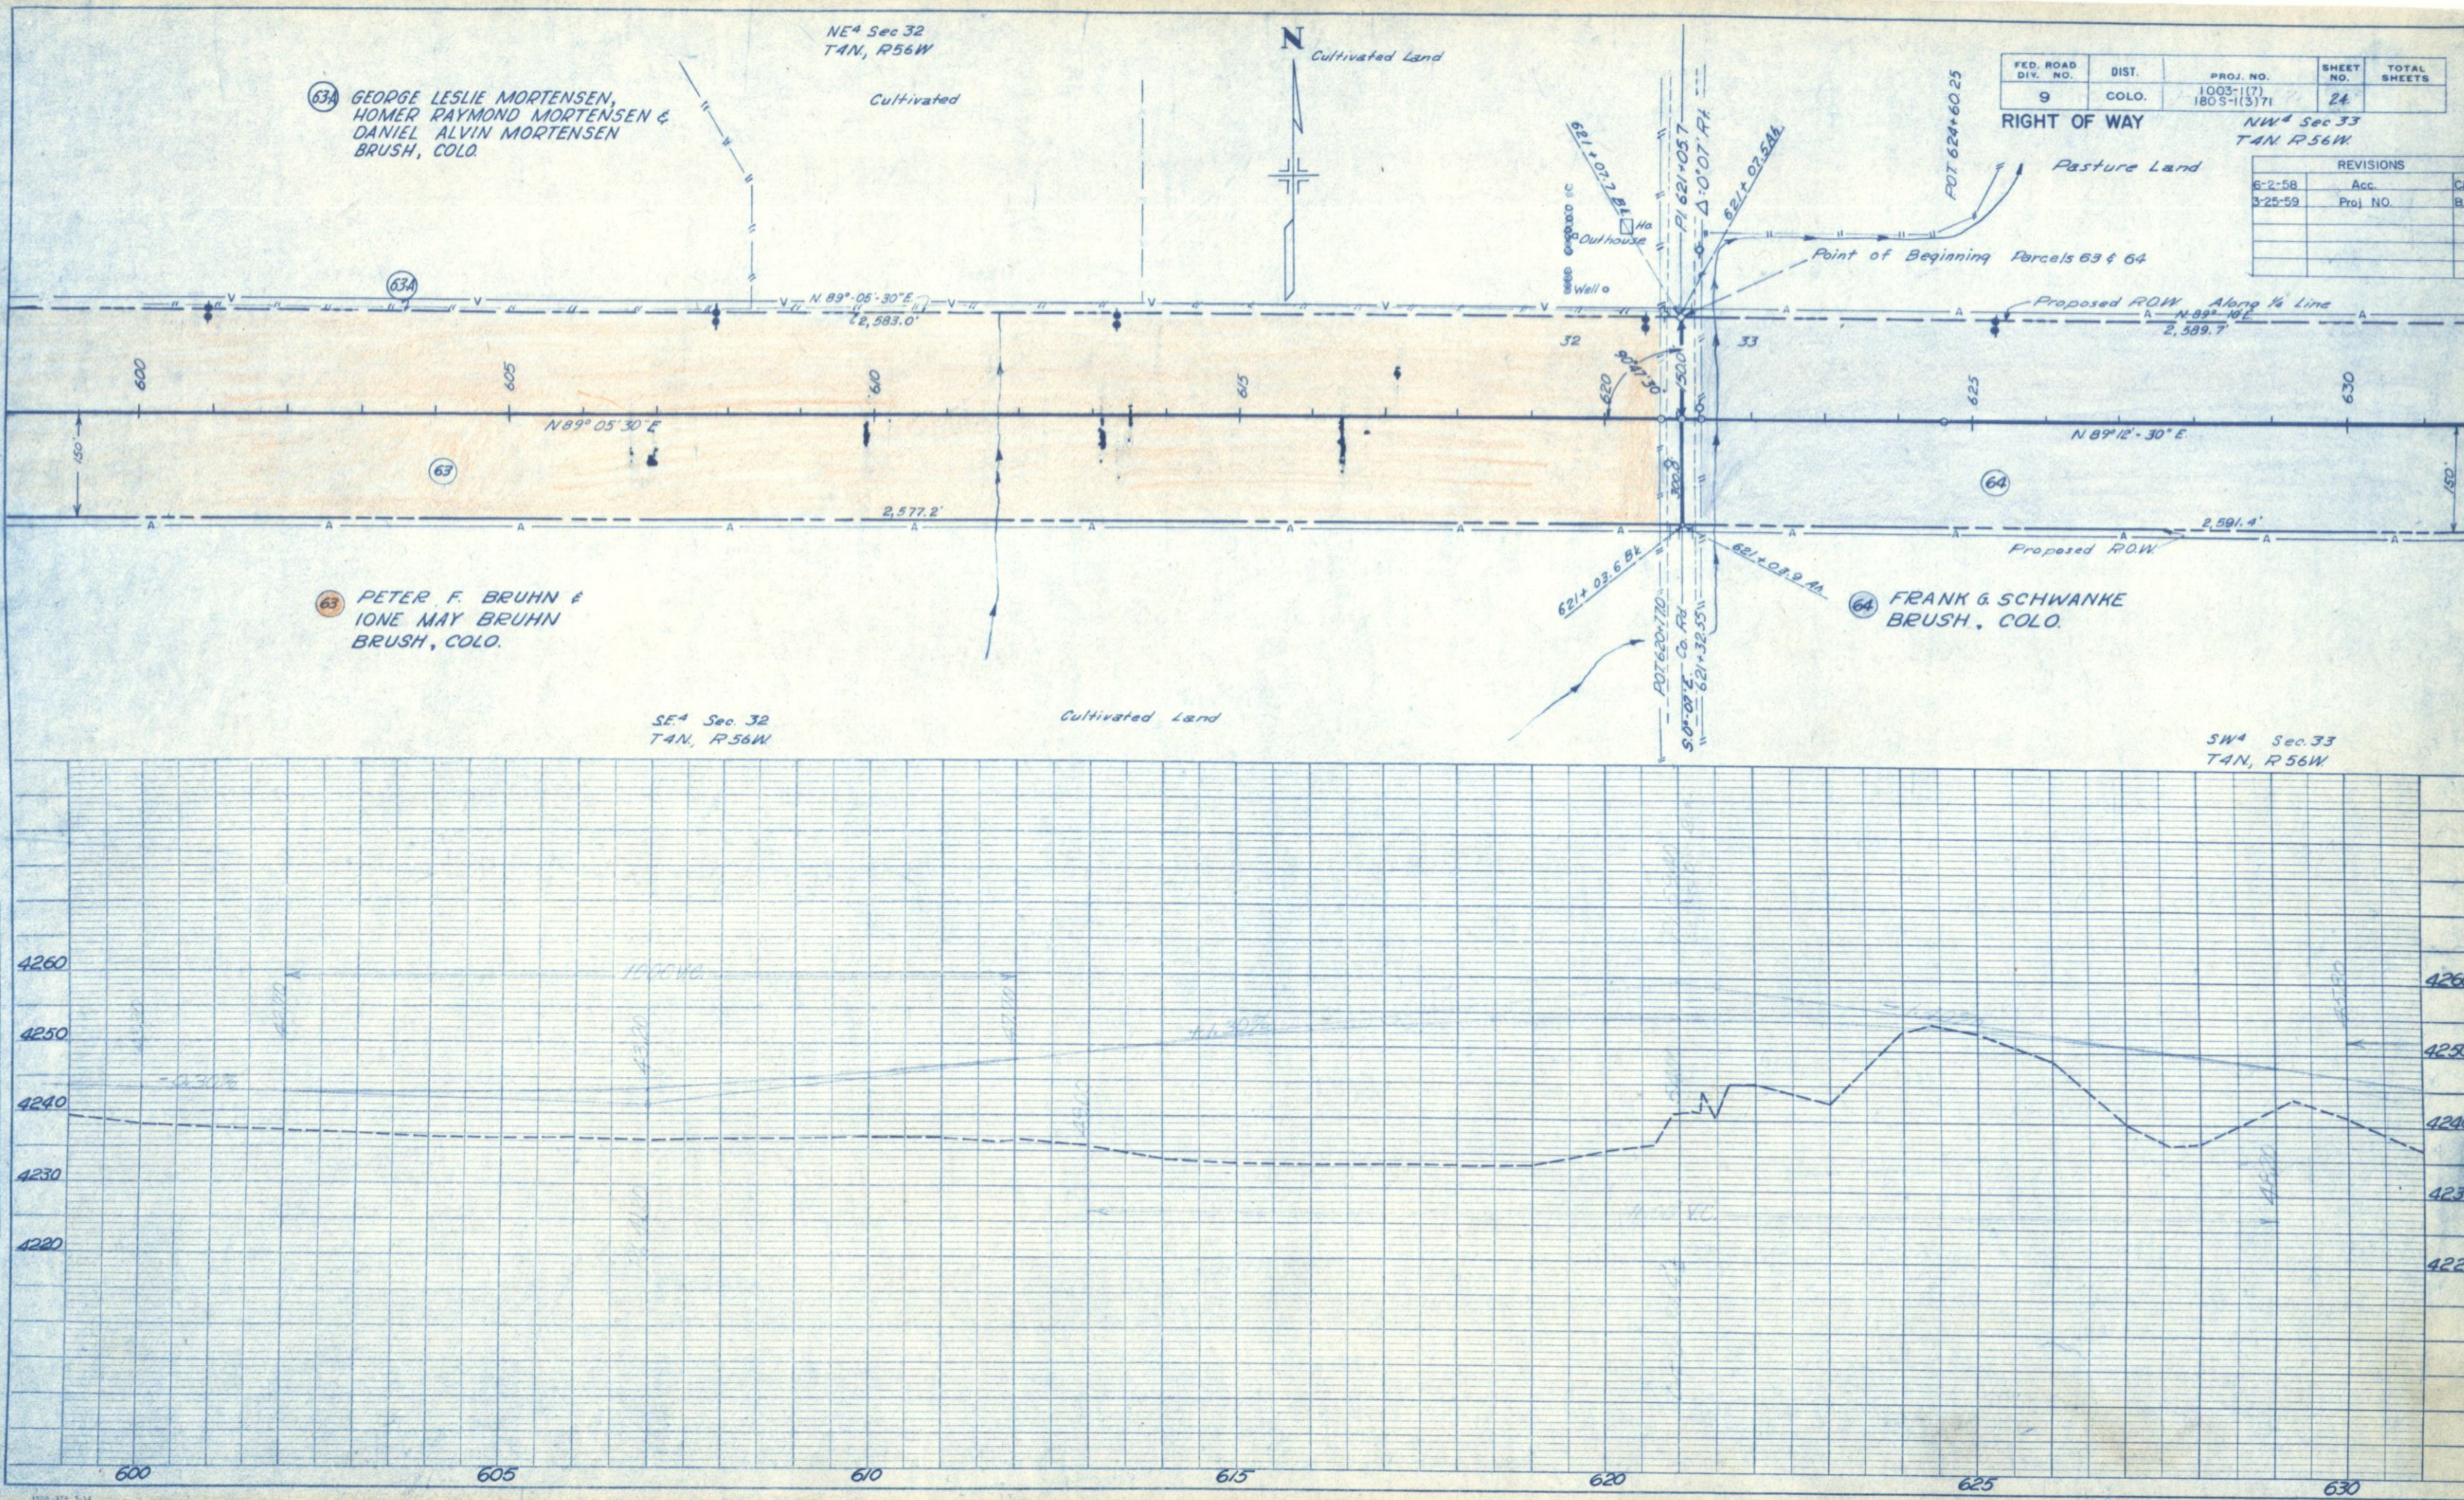



FED. ROAD DIV. NO.	DIST.	PROJ. NO.	SHEET NO.	TOTAL SHEETS
9	COLO.	1003-1(7) 1805-1(3)71	24	

REVISIONS		
6-2-58	Acc.	CPW
3-25-59	Proj. NO.	BM

N.W. 1/4 Sec. 33

N.E. 1/4 Sec. 33

FED. ROAD DIST. NO.	DIST.	PROJ. NO.	SHEET NO.	TOTAL SHEETS
9	COLO.	1003-1(7) 180 S-1(3)71	25	
RIGHT OF WAY				
REVISIONS				
6-2-58 Acc.				
3-25-59 Proj. NO.				
BR				

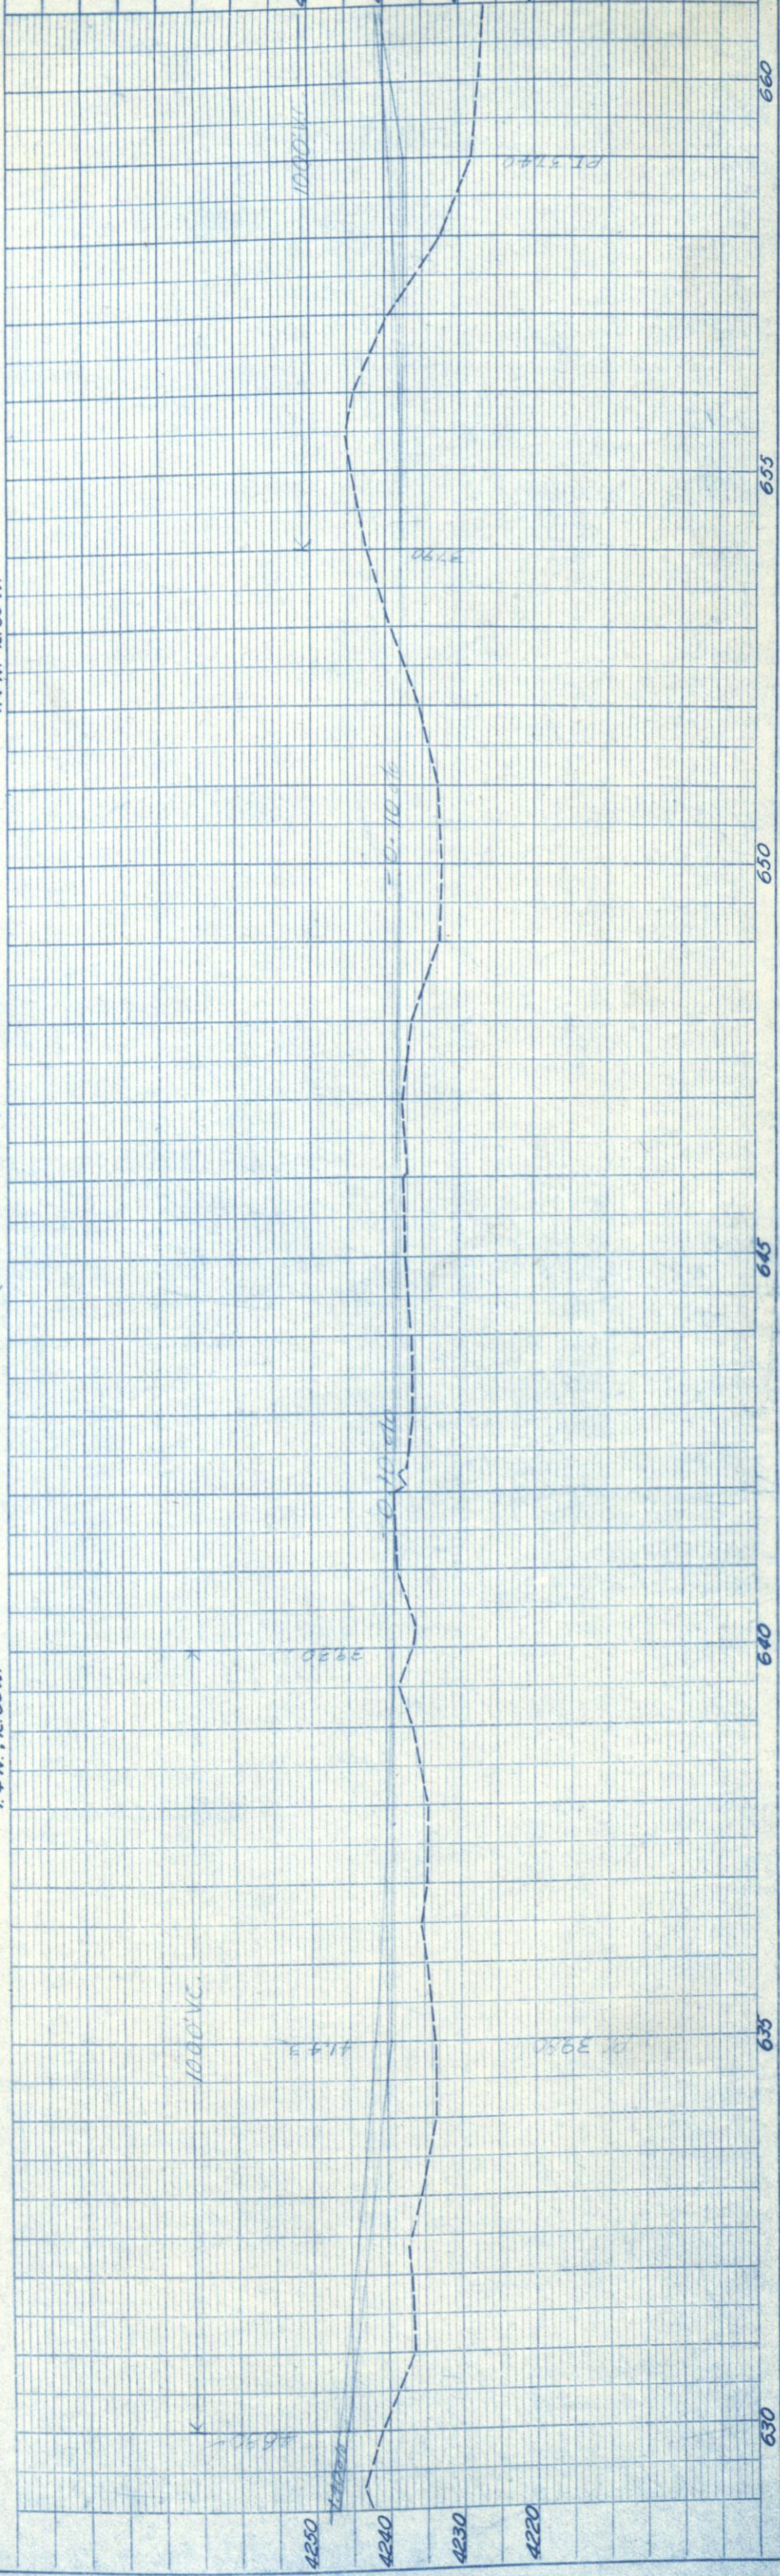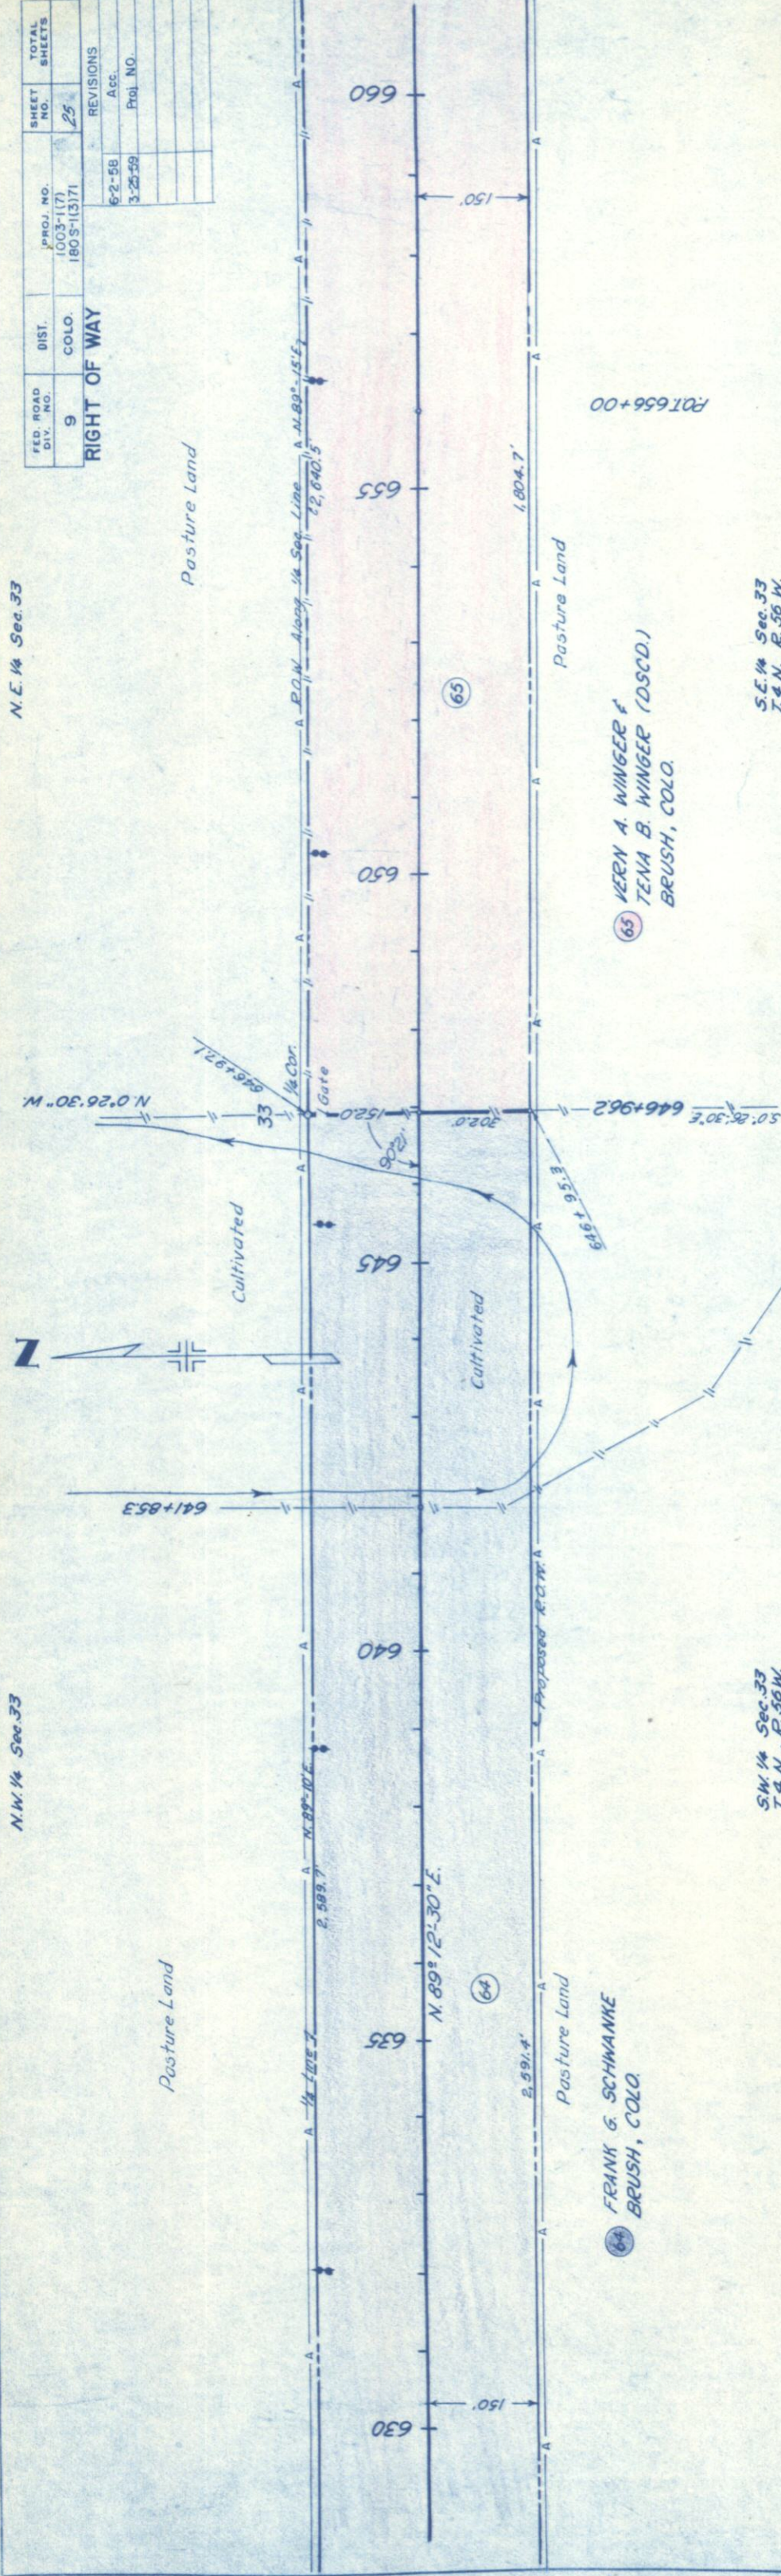

PLAN
NO. 1
NOTE BOOK
FLIGHT CHECKED
DATE

PROFILE
NO. 1
NOTE BOOK
FLIGHT CHECKED
DATE

NE 1/4 SEC. 33
T. 4 N., R. 56 W.

NW 1/4 SEC. 34
T. 4 N., R. 56 W.

66 GORDON K. MARBLE &
MABLE M. MARBLE
BRUSH, COLO.
Point of Beginning Parcel 66
832.6', N. 89°15'E to E 1/4 Cor.

66A M. M. MITCHELL
504 CUSTER ST.
BRUSH, COLO.

Point of Beginning Parcel 66-A
150.1', S. 2°35'30"E to E 1/4 Cor. Sec. 33
Feed Lot

Point of Beginning Parcel 67
Feed Lot

Point of Beginning Parcel No. 68
965.7', S. 89°07'W. to W 1/4 Cor. Sec. 34


Point of Beginning Parcel 65
450.1', N. 89°12'30"E to E 1/4 Cor. Sec. 33

65 VERN A. WINGER &
TENA B. WINGER (DSCD)
BRUSH, COLO.

67 S. WEISBART & CO., A CORP.
BRUSH, COLO.

SW 1/4 SEC. 34
T. 4 N., R. 56 W.


68 DONALD RICHARD &
GLADYS RICHARD
BRUSH, COLO.

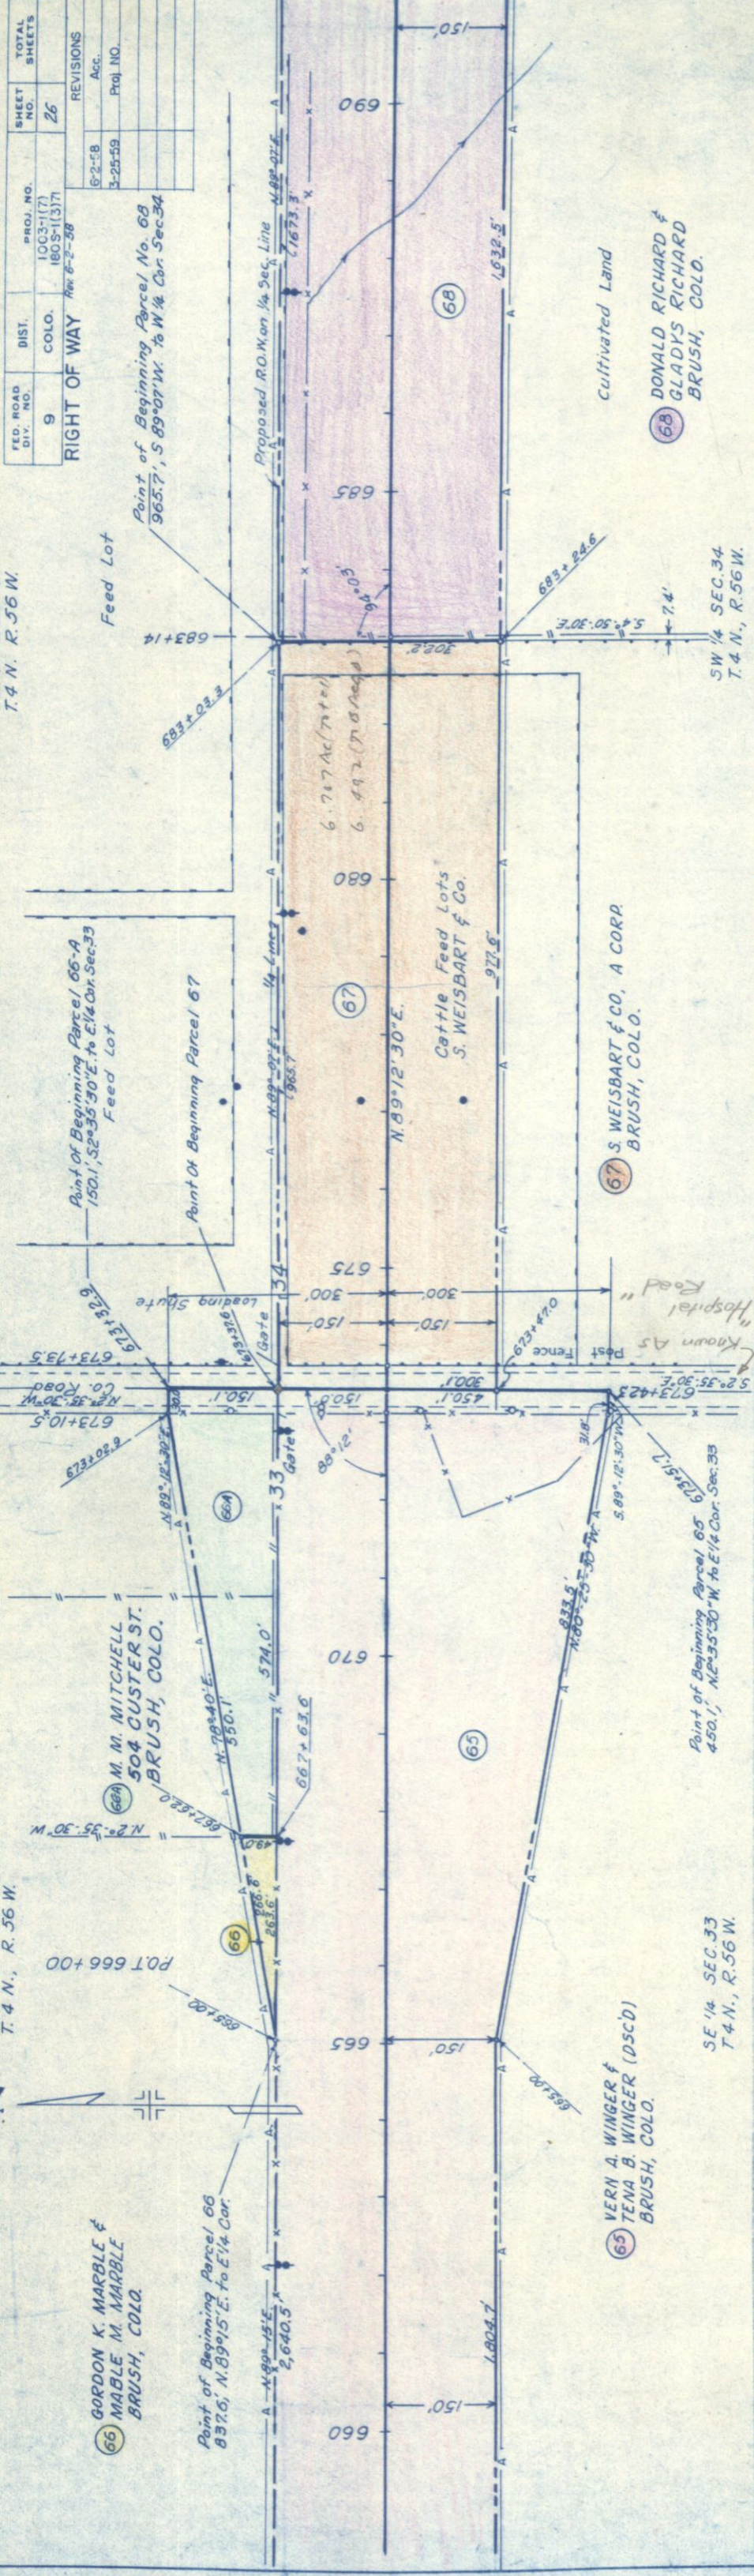

Point of Beginning Parcel No. 71, 72
781.7', N. 89° 11' E. to E $\frac{1}{4}$ Cor. Sec. 34

Point of Beginning Parcel No. 69 & 70
T4N.8', N.69°11'E to E. 1/4 Cor. Sec. 34
NE 1/4 SEC. 34
T4 N., R. 56 W.

Point of Beginning Parcel No. 71, 72
781.7', N. 89° 11' E. to E 1/4 Cor. Sec. 34

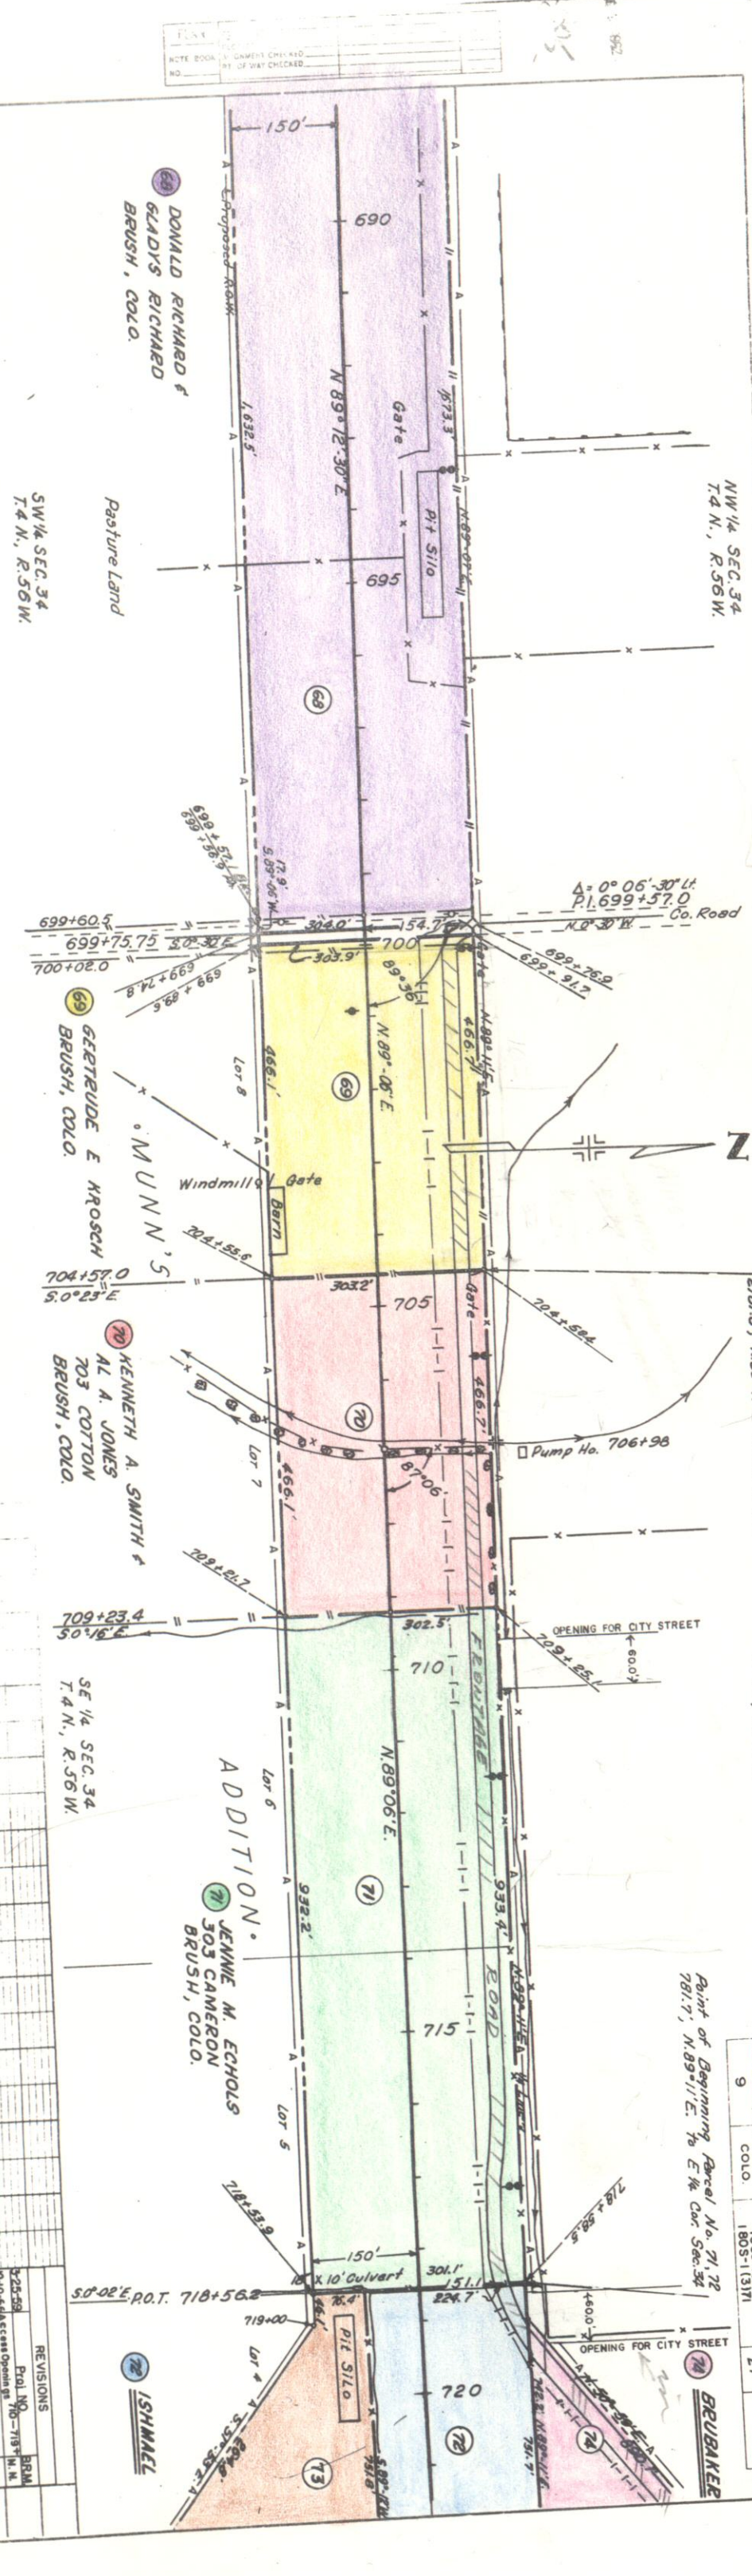[illegible]

74 Access
THE BRUSH DEVELOPMENT CO. INC.
BRUSH, COLO.
S. 1/2 NE 1/4 SEC. 34
EXCEPT: R.O.W. to C.D.O.H., Easement for sewer line
to City of Brush, (585-296), Access Right to
C.D.O.H., Easement to City of Brush for 20'
strip north of highway


Access Sold
80 Rev. S. H. SAMPSON &
R. Z. BURNWORTH
SEDGWICK CO. KANS.

NW 1/4 SEC. 35
T.4N., R.56W.

FEDERAL ROAD DIVISION NO.	DISTRICT	PROJ. NO.	SHEET NO.	TOTAL SHEETS
9	COLORADO	1003-1(7) 180 S-1(3)71	29	

PROPOSED INTERCHANGE STA. 726+40.05
RIGHT OF WAY Rev. 11-22-57 D.L.W. E-80
Rev. 6-2-58 C.P.W. Acc.

REVISIONS		
NO.	DATE	BY
3-25-58		Proj. NO.
6-30-65		Add Access Sold Par. 74, 80 Rev.
		AC-80 B. AC-80-A
		DJF

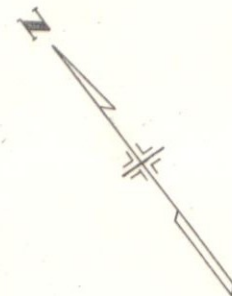

NE 1/4 SEC. 34
T.4N., R.56W.

Begin Parcel 74.
742.2', N.89°11'E To
E 1/4 Corner Sec. 34.

Begin Parcel 71.72
781.7', N.89°11'E
To E 1/4 Corner Sec. 34.

71 JENNIE M. ECHOLS
303 CAMERON
BRUSH, COLO.

72 EMMET C. ISHMAEL &
GLADYS I. ISHMAEL
1030 N. COLO. AVE.
BRUSH, COLO.

73 HERBERT C. KOEHLER &
IDA ROSE KOEHLER
1120 N. COLO. AVE.
BRUSH, COLO.

Begin Parcels 78 & 79A
(714.3', N.26°15'30"E
To E 1/4 Corner.)

Begin Parcels 79 & 79A
(878.4', N.3°06'30"E
To E 1/4 Corner Sec. 34.)

SE 1/4 SEC. 34
T.4N., R.56W.
20

Access Sold
80 Rev. S. H. SAMPSON &
R. Z. BURNWORTH
EXCEPT: SW 1/4 Sec. 35
Tract to Sampson & Burnworth

SW 1/4 SEC. 35
T.4N., R.56W.

Access Sold
80 Rev. S. H. SAMPSON &
R. Z. BURNWORTH
Tract in W. 1/2 SW 1/4 Sec. 35

74 MURCHELL WINSTEAD &
L. B. WINSTEAD
617 CLAYTON
BRUSH, COLO.
75 HELEN M. UNDERWOOD &
ROGER W. UNDERWOOD
1018 N. COLO. AVE.
BRUSH, COLO.

76 FRANKLIN KRUEGER &
ALNEA R. KRUEGER
1108 N. COLO. AVE.
BRUSH, COLO.

77 RALPH J. SCOTT &
GRACE E. SCOTT
1070 N. COLO. AVE.
BRUSH, COLO.

78 LOYD S. RAFF &
HARRIET RAFF
1064 N. COLO. AVE.
BRUSH, COLO.

79 NORVAL BATES &
GUIDOTTA BATES
1060 N. COLO. AVE.
BRUSH, COLO.

80 E.T. METZ &
LAVERN METZ
1042 N. COLO. AVE.
BRUSH, COLO.

81 EDNA M. DANIELS &
GORDON K. MARBLE
1038 N. COLO. AVE.
BRUSH, COLO.

74 ALLEN C. BRUBAKER &
FRED A. BRUBAKER
BRUSH, COLO.

75 JENNIE M. ECHOLS
303 CAMERON
BRUSH, COLO.

76 JENNIE M. ECHOLS
303 CAMERON
BRUSH, COLO.

77 JENNIE M. ECHOLS
303 CAMERON
BRUSH, COLO.

78 JENNIE M. ECHOLS
303 CAMERON
BRUSH, COLO.

MUNN'S
CLARA STREET (Abandoned)

79 JENNIE M. ECHOLS
303 CAMERON
BRUSH, COLO.

80 JENNIE M. ECHOLS
303 CAMERON
BRUSH, COLO.

PLAN	SURVISED	DATE
	PLOTTED	BY
	ALIGNED	NO.
	NOTED	NO.

PROFILE	SURVISED	DATE
	PLOTTED	BY
	ALIGNED	NO.
	NOTED	NO.


NW 1/4 SEC. 35
T.4 N., R.56 W.

NE 1/4 SEC. 35
T.4 N., R.56 W.

RIGHT OF WAY				
FED. ROAD DIV. NO.	DIST.	PROJ. NO.	SHEET NO.	TOTAL SHEETS
9	COLO.	1003-117 1805-11371	30	

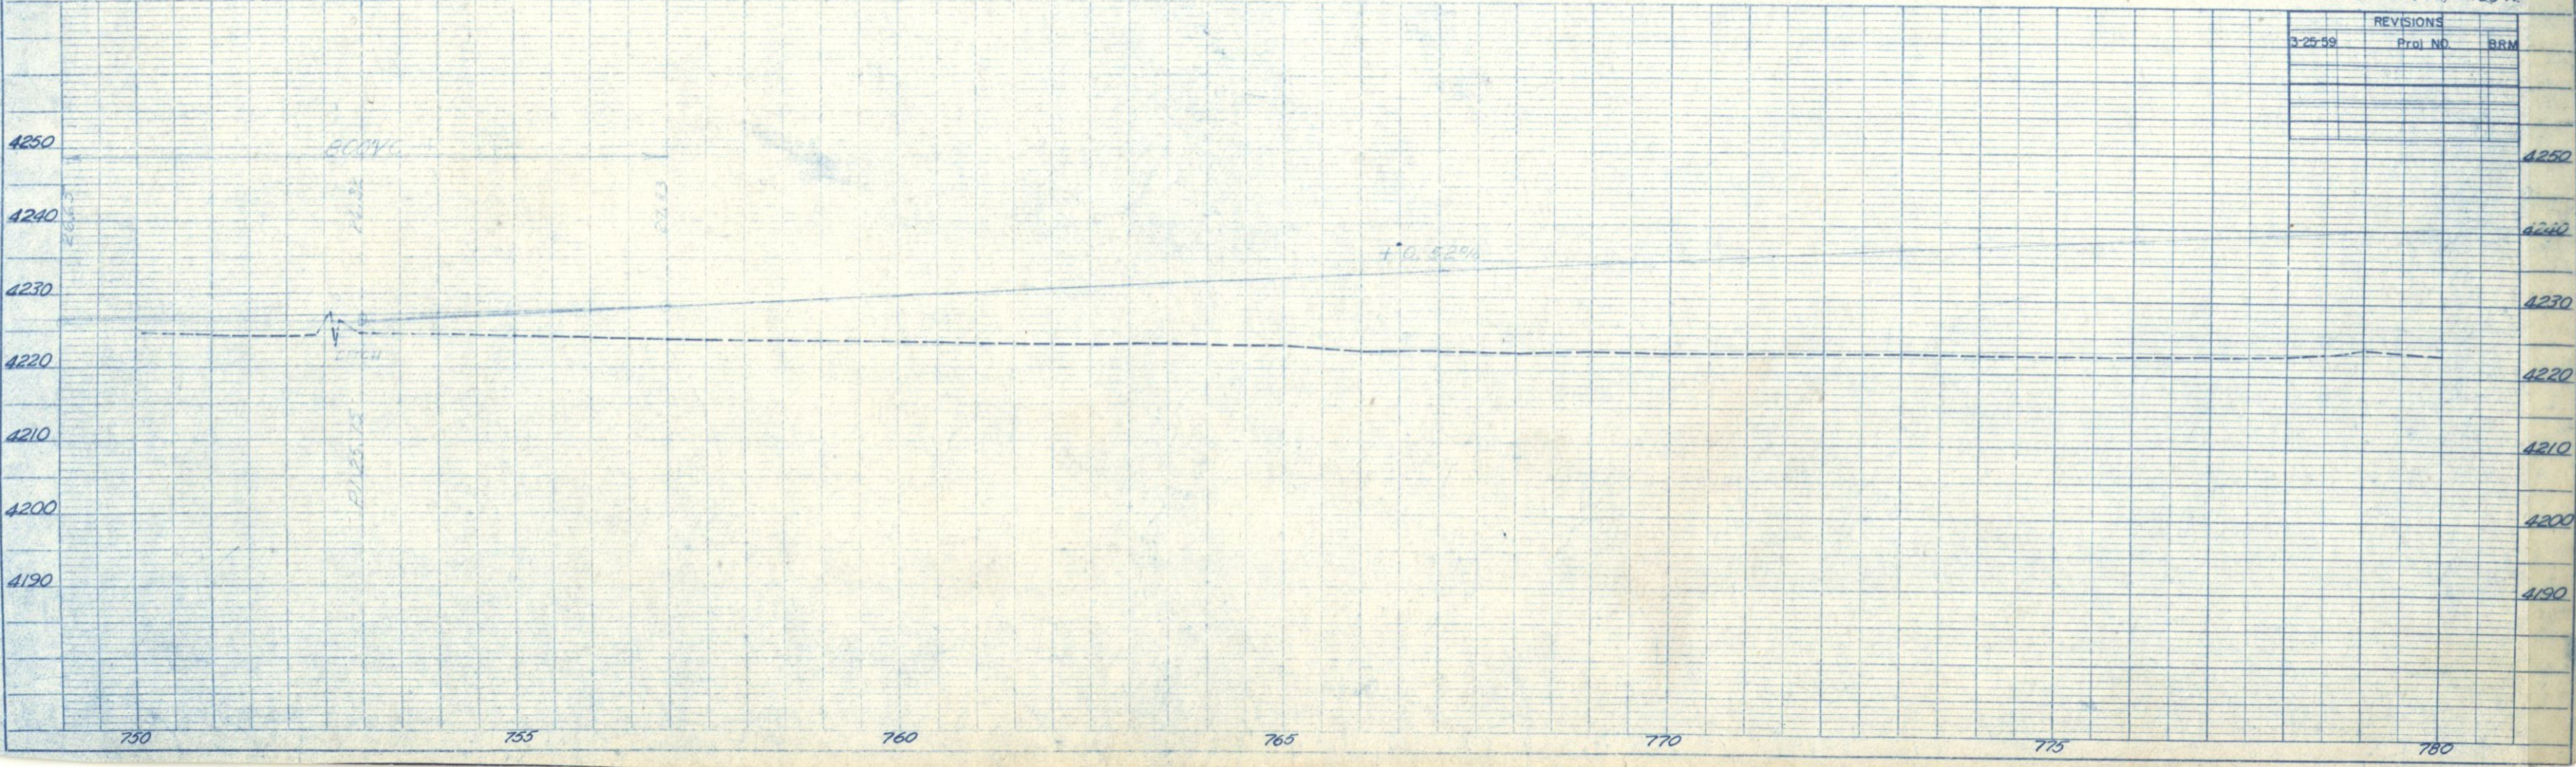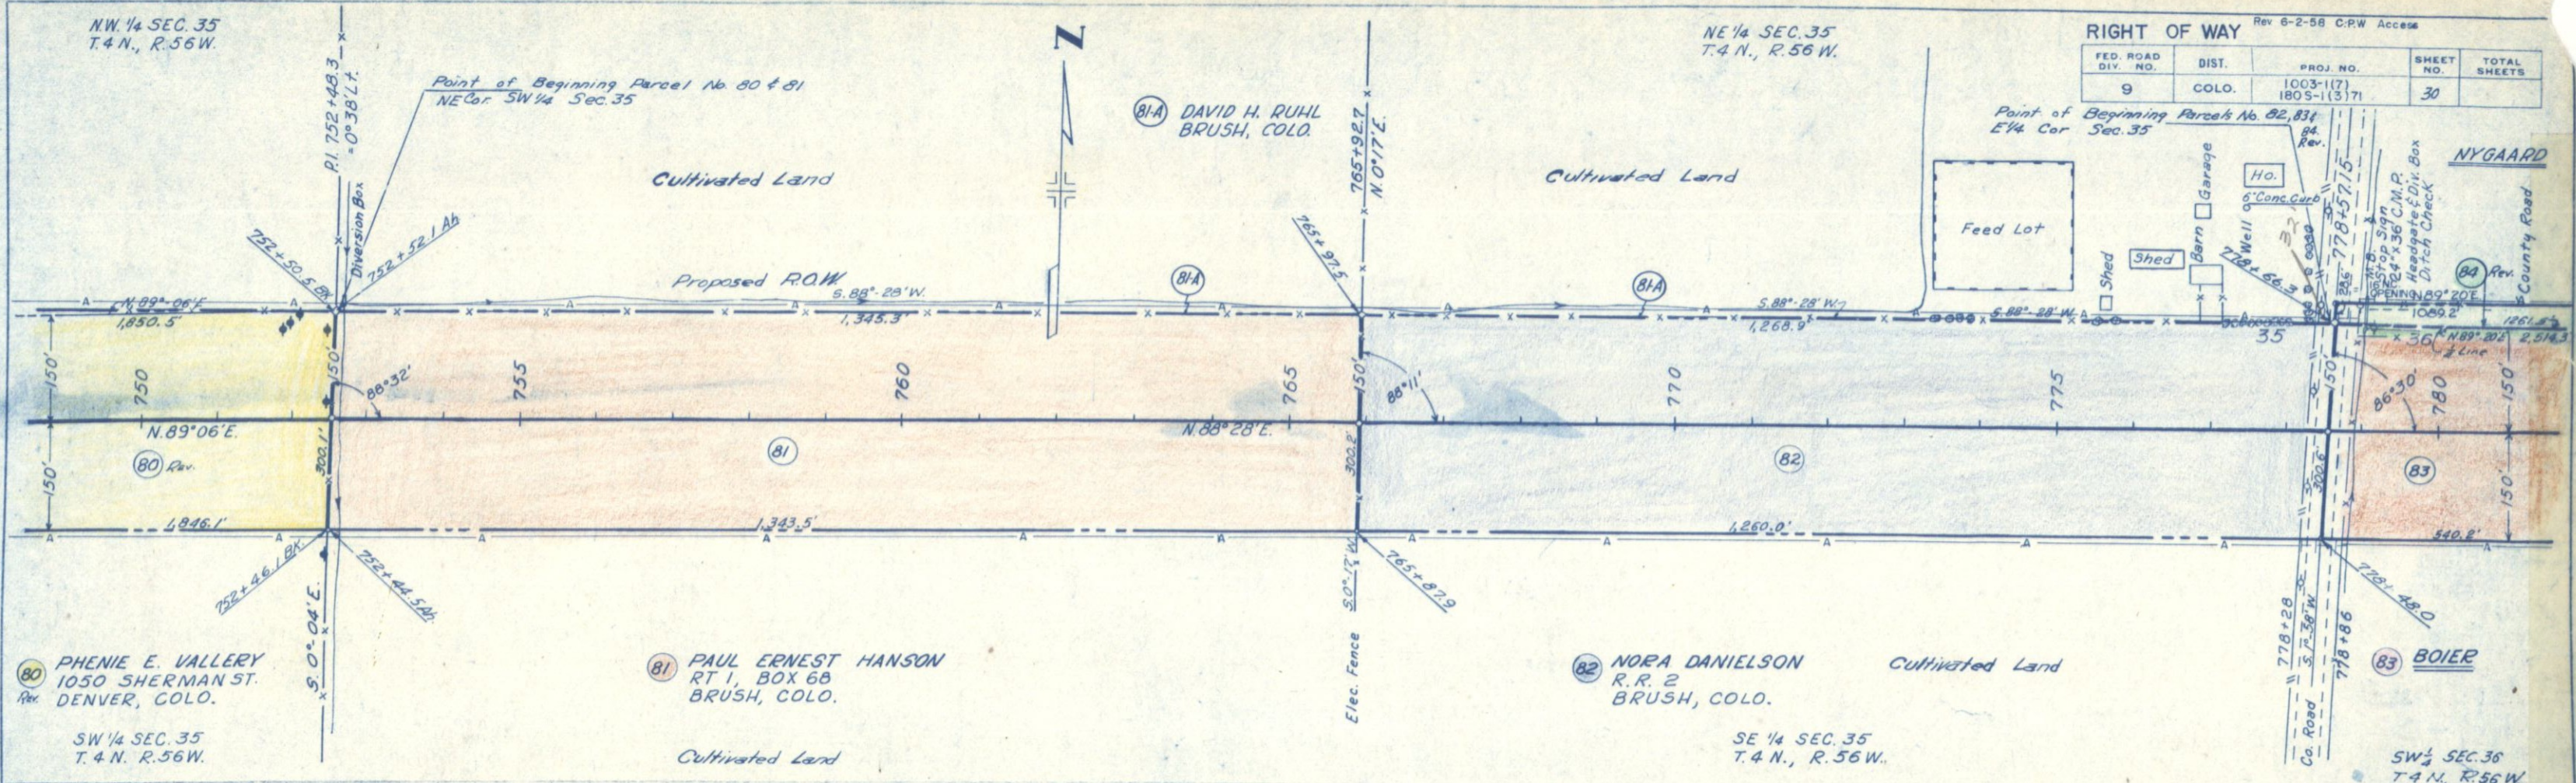

REVISIONS		
3-25-59	Proj. NO.	BRM

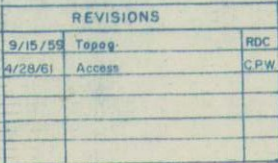

88 C.B. & Q. RAILROAD

NE 1/4 Sec 36
T4N, R56W

Δ 35°-57' L
D 0°-25' (0.416 6667°)
T 4,461.7'
L 8,628.6'
R 13,752.0'
E 705.6'

Recl. E7 Bureau of Reclamation


RIGHT OF WAY				
FED. ROAD DIV. NO.	DIST.	PROJ. NO.	SHEET NO.	TOTAL SHEETS
9	COLO.	1003-1(7) 1805-1(3)71	32	

89 H.C. KJELDGAARD,
HEDEVIG KJELDGAARD &
ELLA KJELDGAARD
223 EATON ST.
BRUSH, COLO.


NW 1/4 Sec 31
T4N, R55W

DATE	
BY	
SURVEYED	
PLANNED	
NOTE BOOK	
NO.	

DATE	
BY	
SURVEYED	
PLANNED	
NOTE BOOK	
NO.	

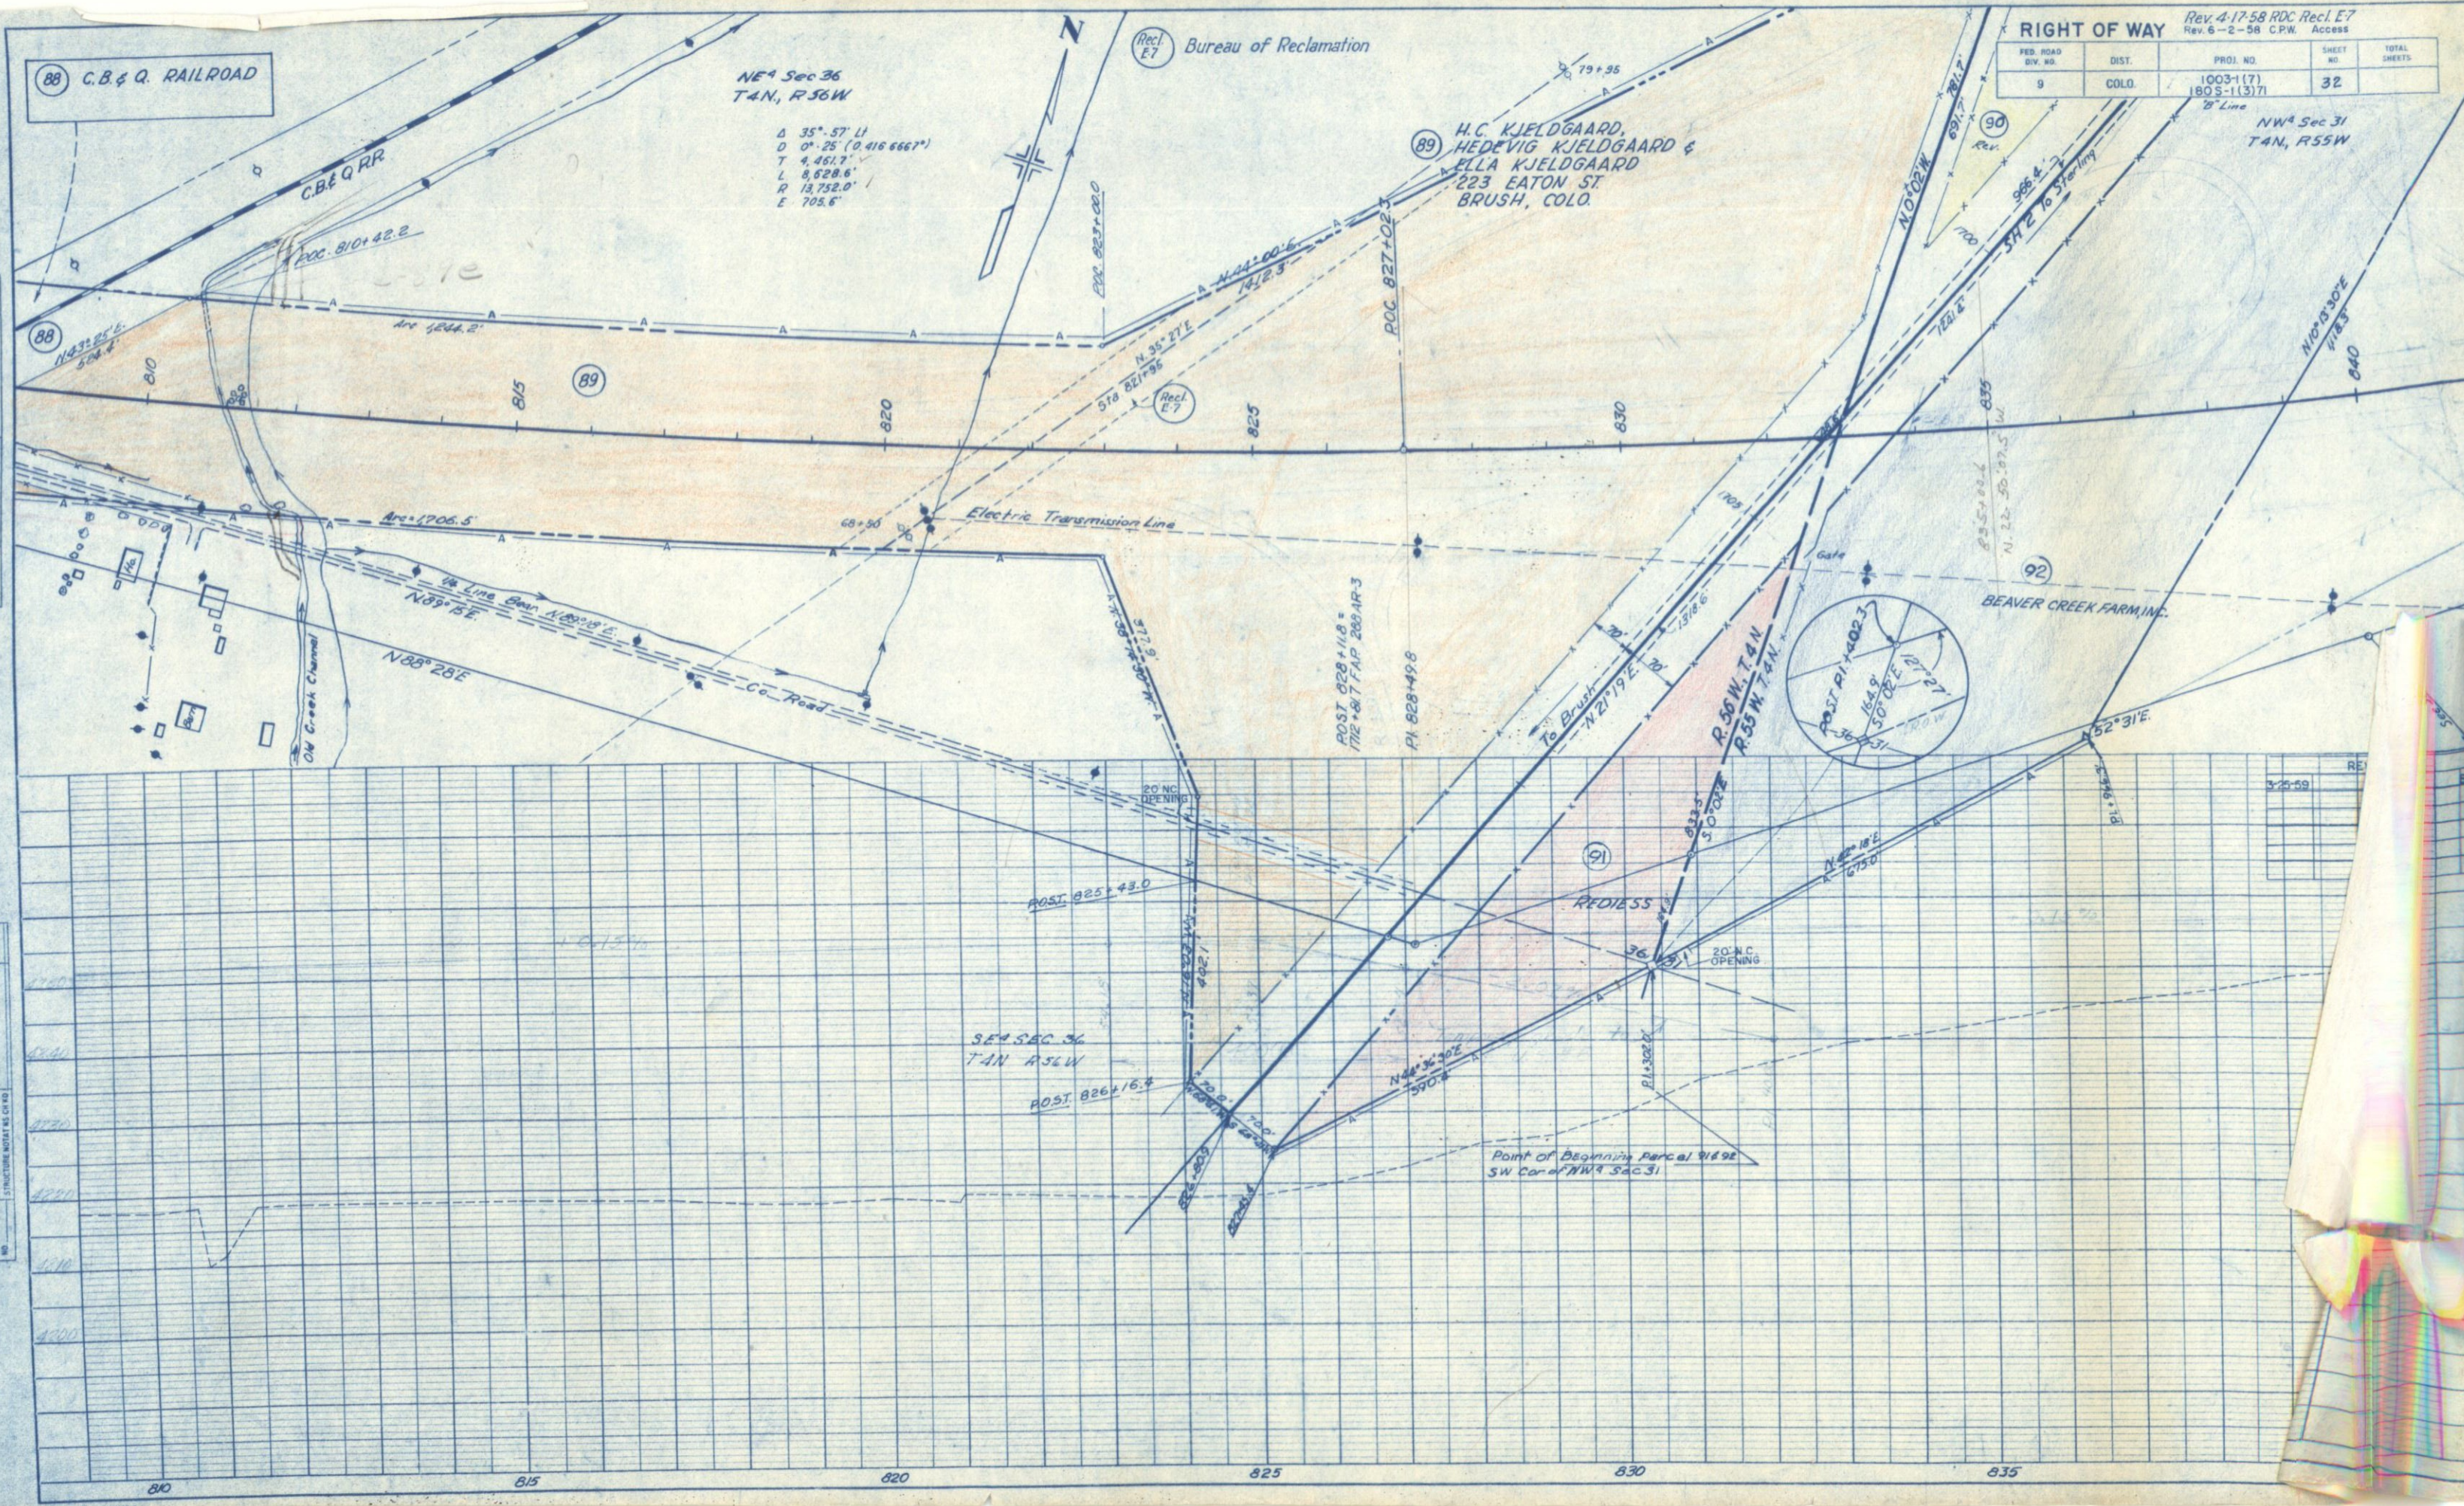


FED. ROAD DIV. #12	DIST.	PRJ. NO.	SHEET NO.	TOTAL SHEETS
9	COLD	1003-1(7) 180S-1(3)71	33	

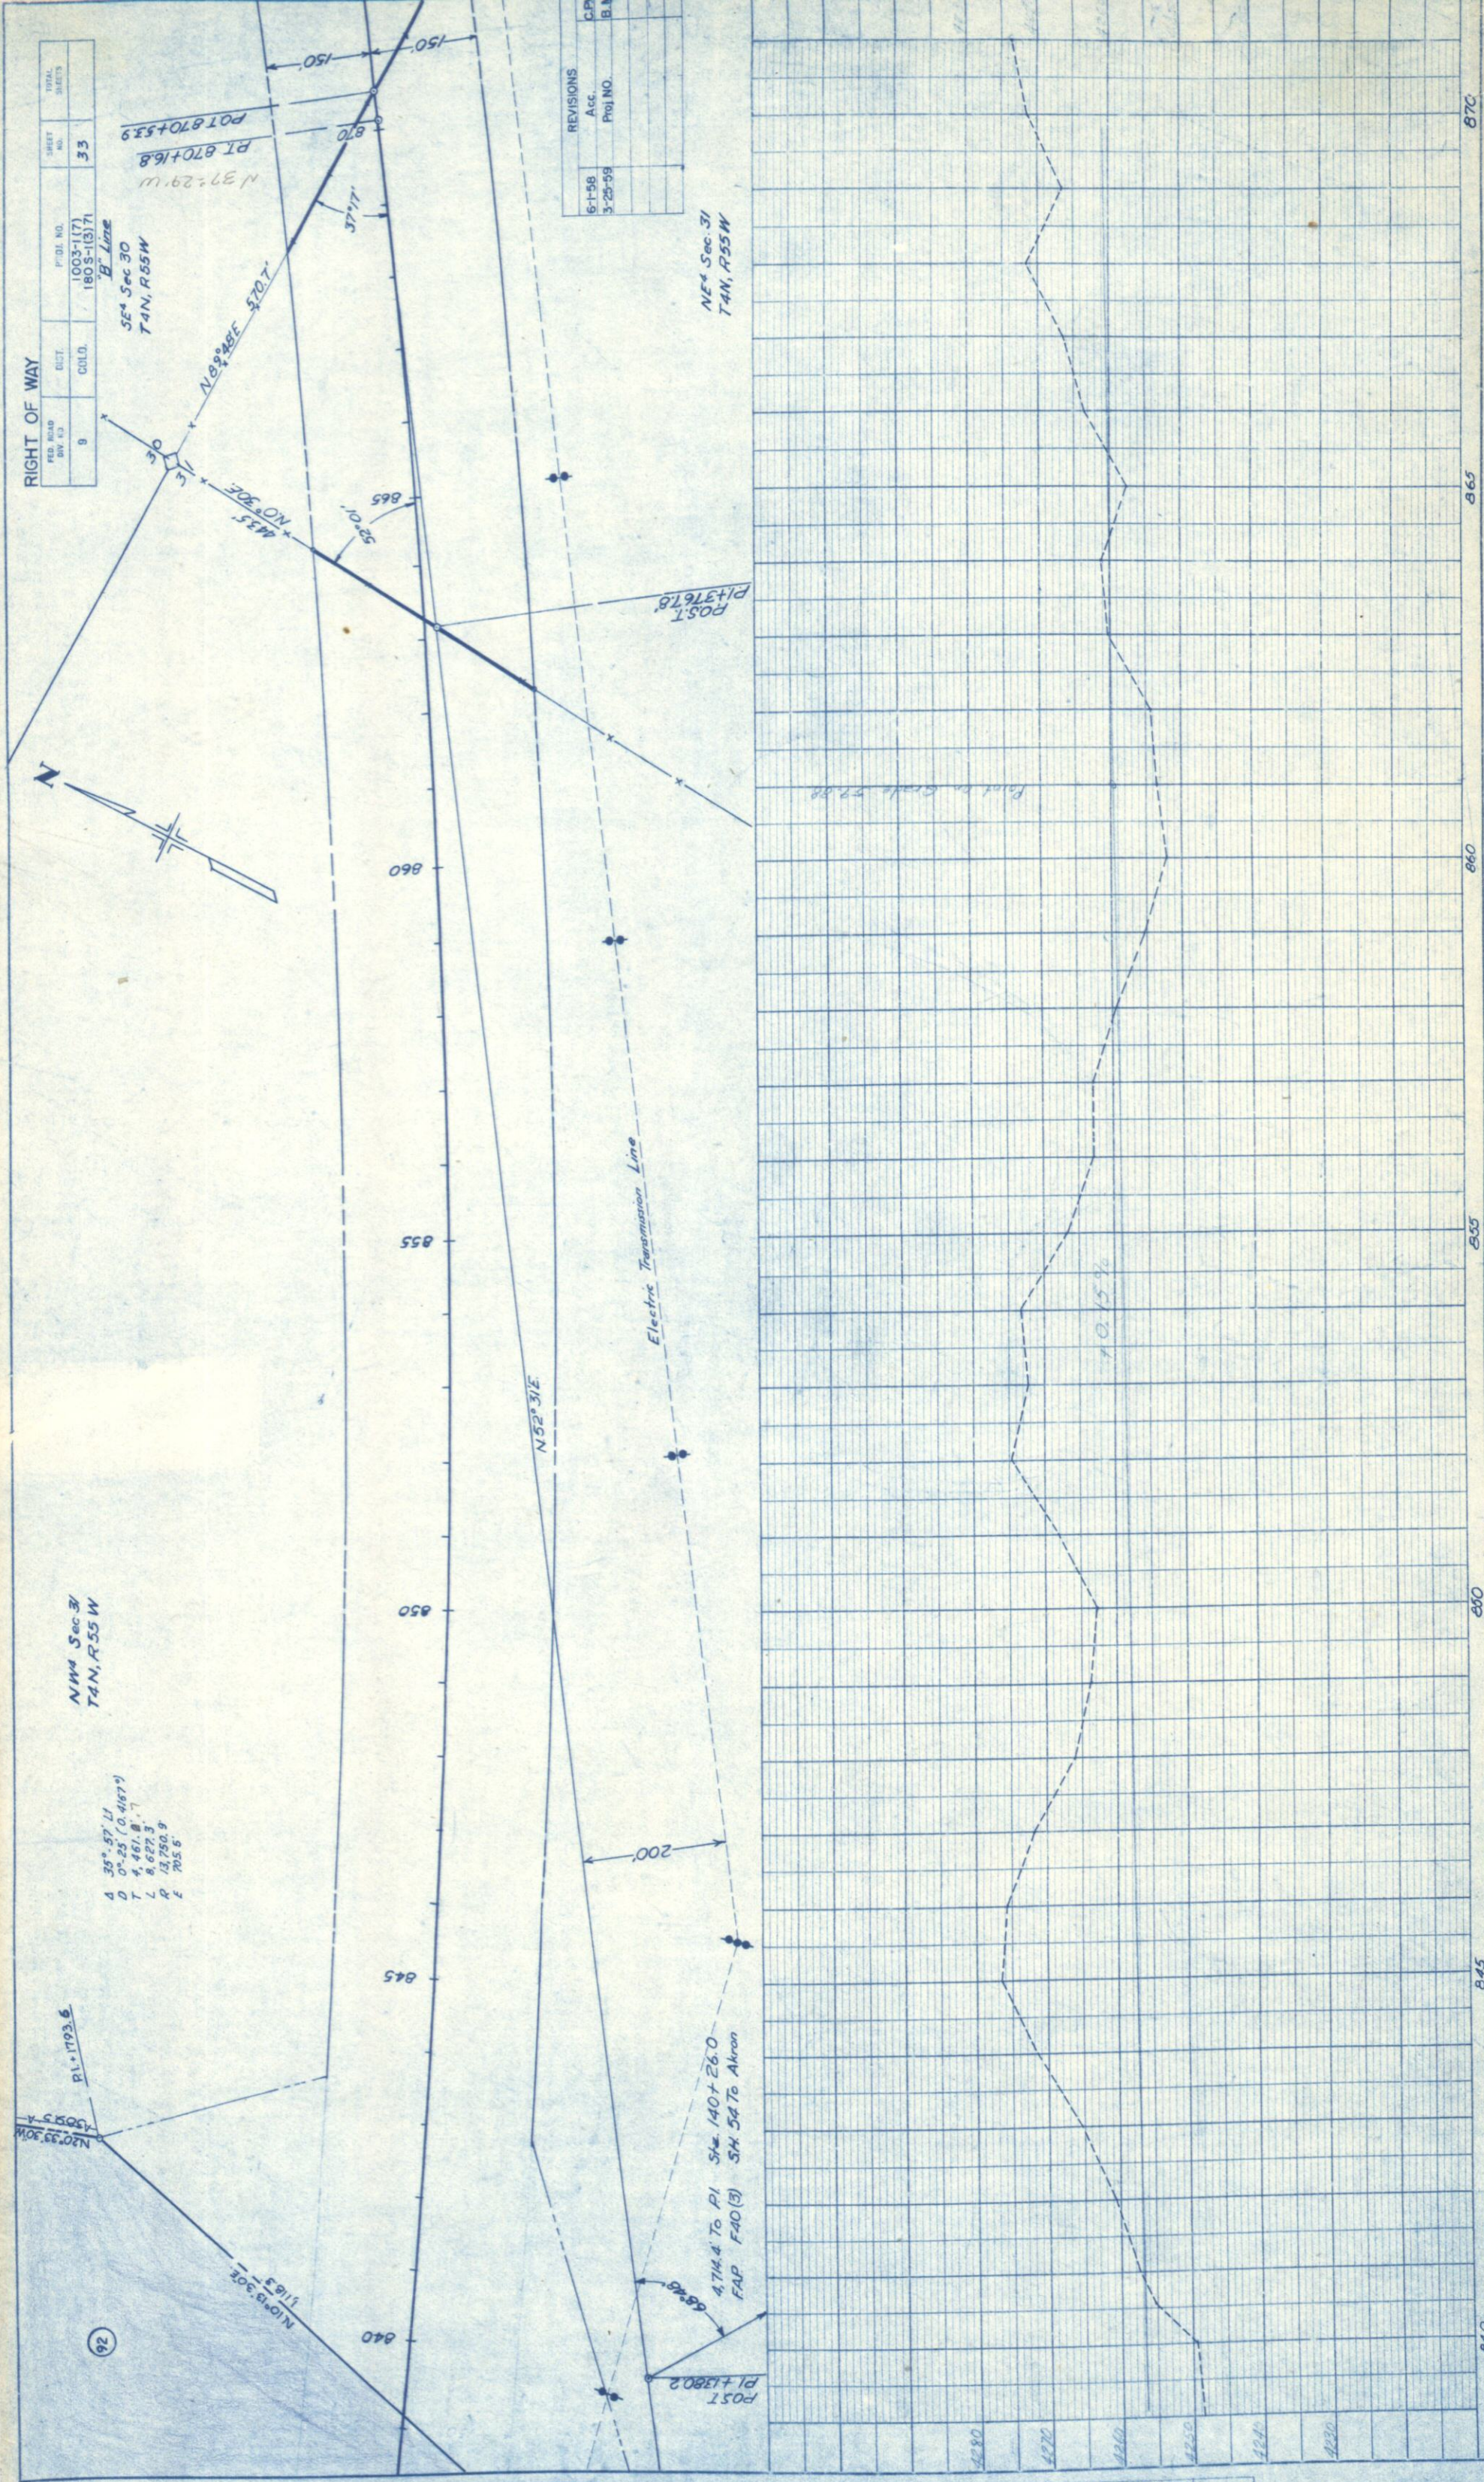[illegible][illegible]

NO	STATIONARY MOUNTING CHUCK				
NOTE BOOK	D. M. F. MOUNT				
PROFILE	GRADES CHECKED				
	PLOTTED				
	SUBMITTED				
		DT			
		DATE			

OWNERSHIP MAP
SCALE: 1" = 400'
RIGHT OF WAY

REVISIONS	
4-17-58	Rec'd E-1
3-25-59	Proj NO.

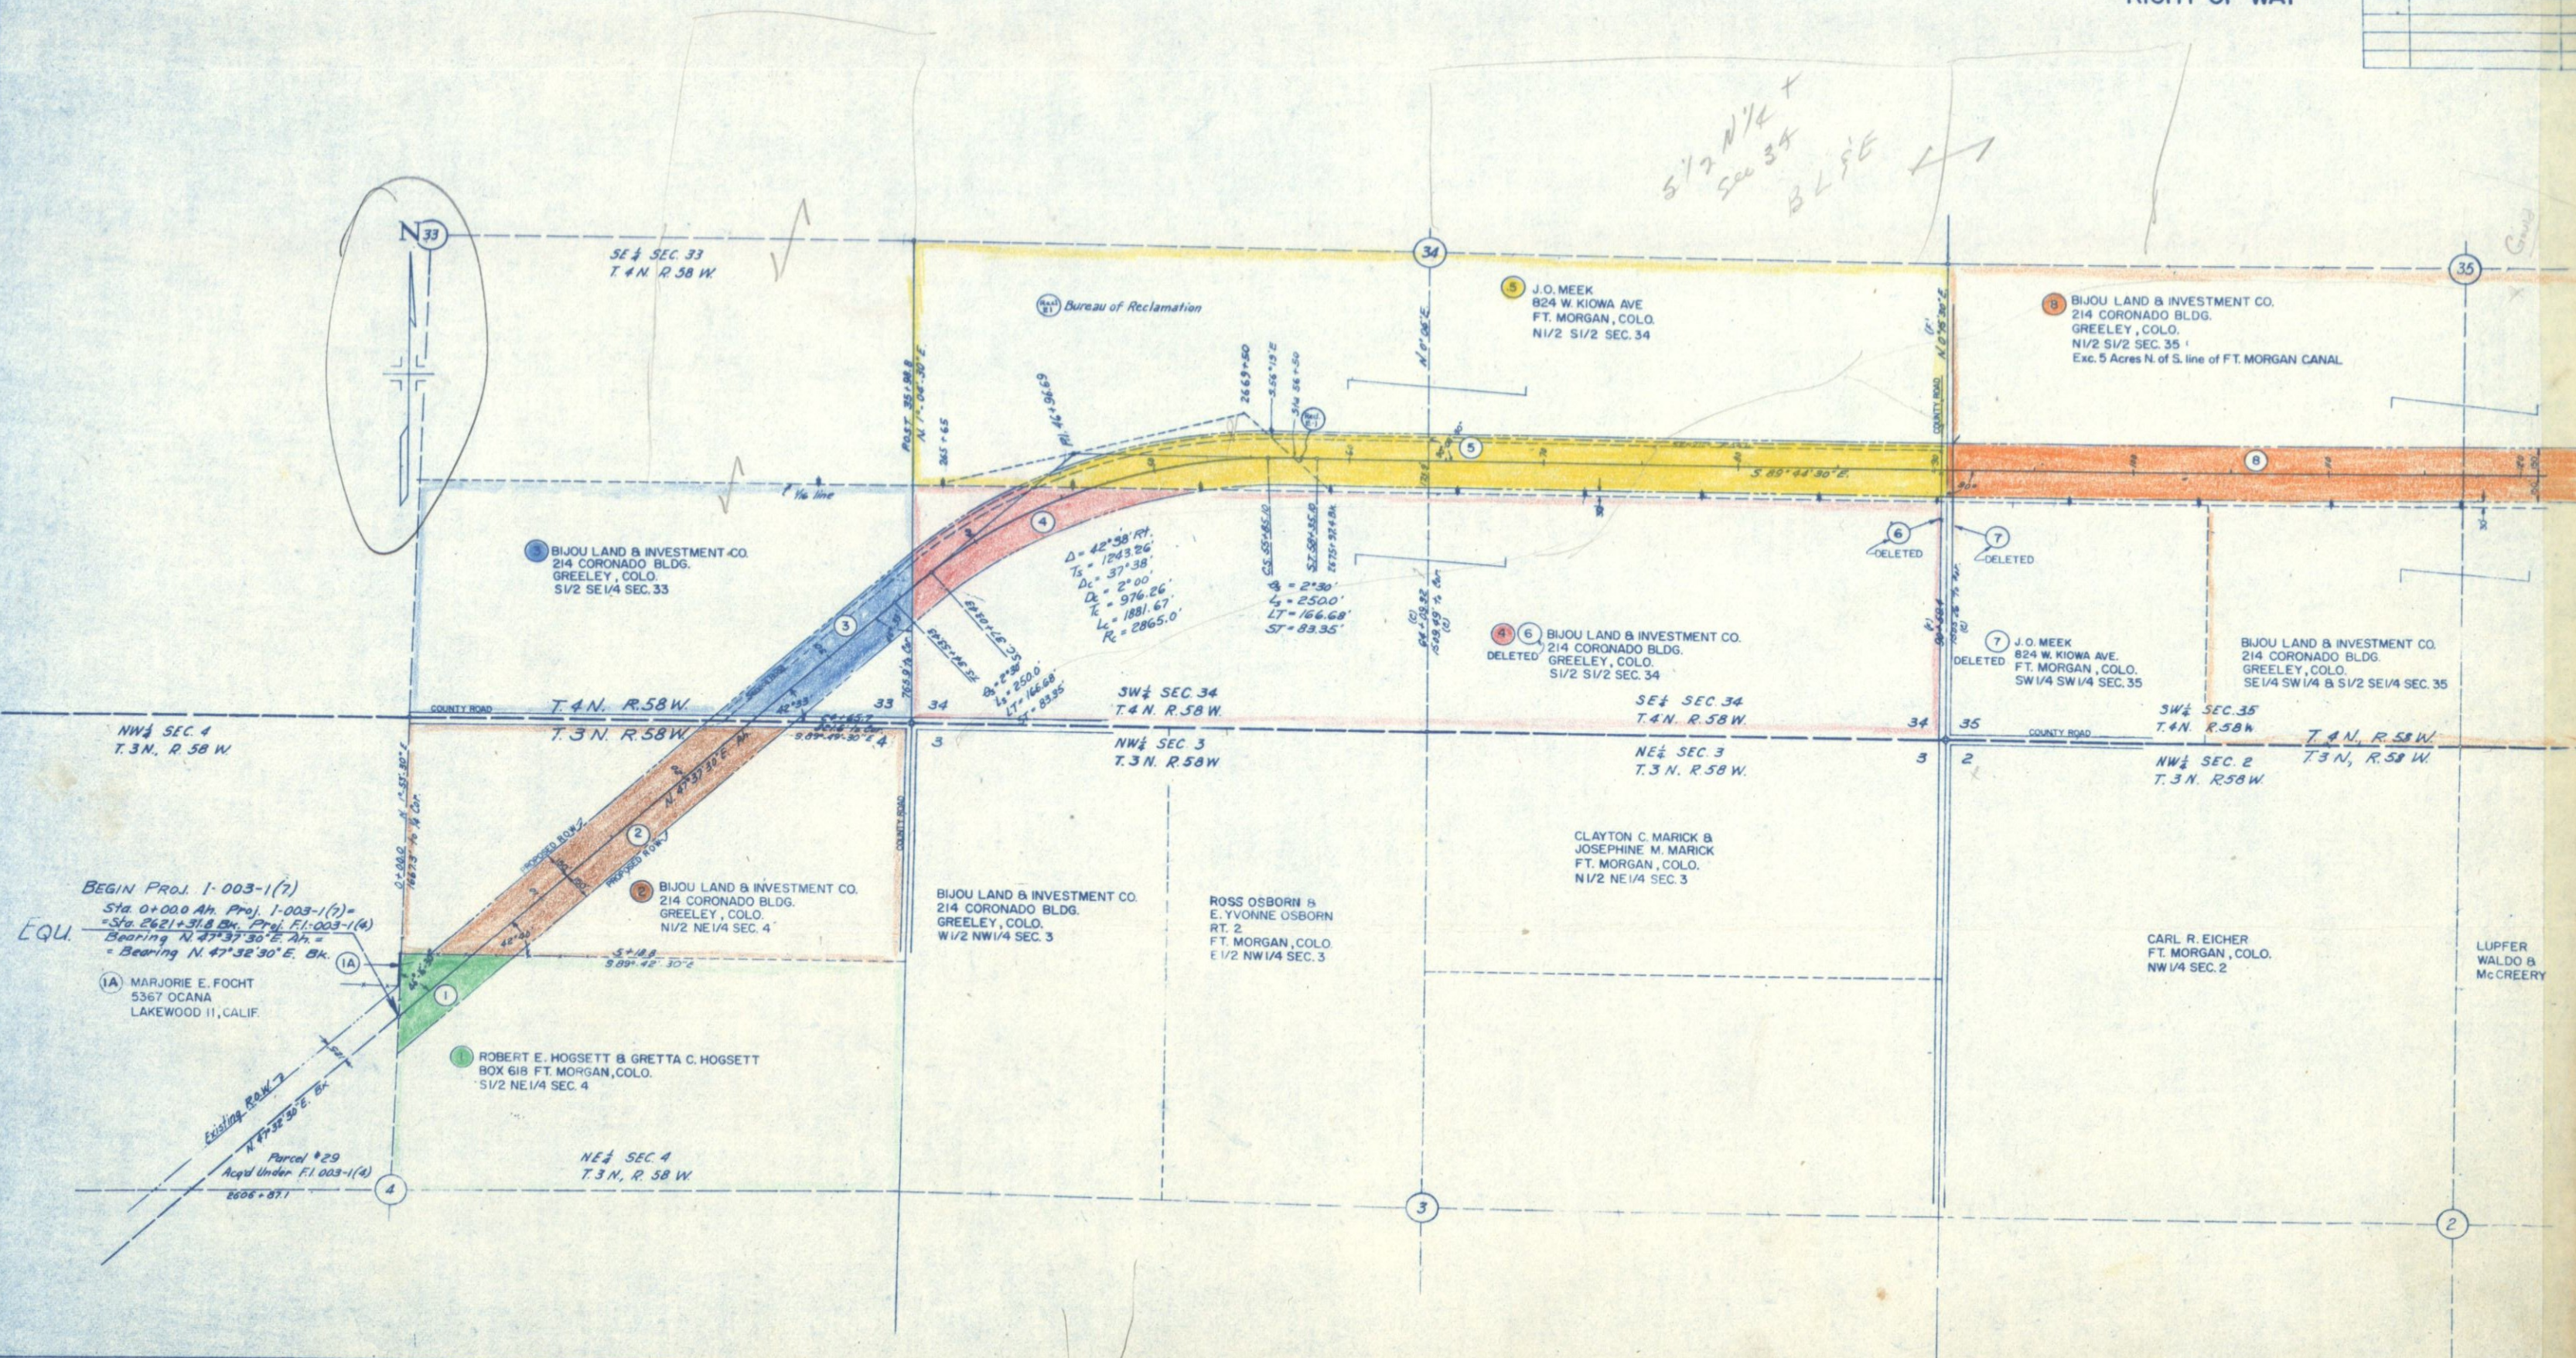


FEDERAL ROAD DIVISION NO.	DISTRICT	PROJ. NO.	SHEET NO.	TOTAL SHEETS
9	COLORADO	1003-1(7) 1805-1(371)	35	

RIGHT OF WAY OWNERSHIP MAP
SCALE 1" = 400'

Rev. 4-18-58 RDC Recl. E2-E5.
Rev. 8-7-58 B.R.M. (Add E-238E-23A)

REVISIONS	Proj. NO.	BRM
3-25-59		

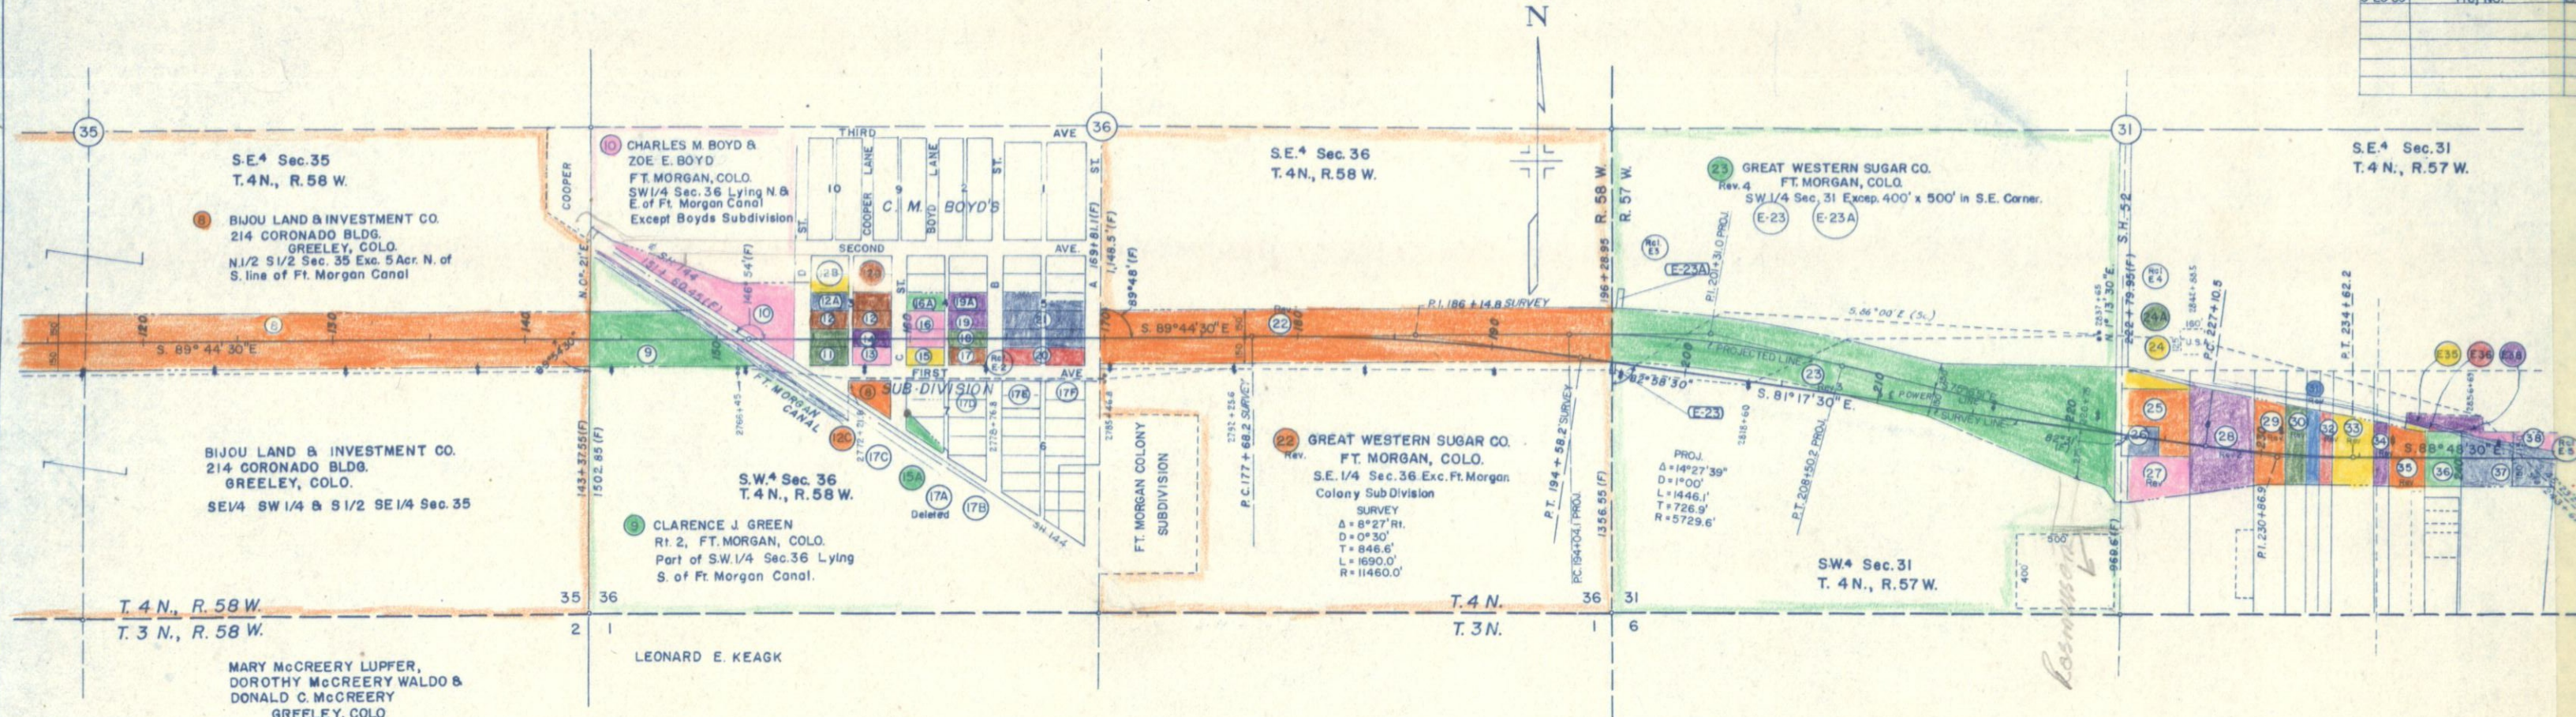


- (1) DALE L. TEDFORD & ELEANOR TEDFORD Block 3, Lots 7 & 8, Boyd's Sub. WIGGINS, COLO.
- (2A) JACK M. PATTERSON & LEVON N. PATTERSON 721 Walnut St., FT. MORGAN, COLO. Block 3, Lot 10
- (20) (12) (19) (21) CHARLES M. BOYD & ZOE E. BOYD Block 3, Lots 3, 4 & 9 - 0.9 Acres ± FT. MORGAN, COLO. Block 4, Lots 3 & 4 - 0.5 Acres ± Block 5, Lots 1-5 incl. 8-12 incl. Block 3, Lot 2 Block 4, Lot 2 Block 6, Lot 1
- (2C) DERREL D. RASMUSSEN & DEVYLA G. RASMUSSEN BRUSH, COLO. Block 8, Boyds Sub.
- (2B) CLYDE O. ROLAND 531 Lake St, FT. MORGAN, COLO. Block 3, Lots 11 & 12
- (13) (17) (17F) (20) LAWSON H. DENNIS 903 Main St., FT. MORGAN, COLO. Block 3, Lot 6 Block 4, Lot 6 Block 5, Lots 6 & 7
- (14) DICK F. WARNER 4945 W. Forest Home Ave MILWAUKEE, WIS. Block 3, Lot 5
- (15) BERTON WARNER & FERN D. WARNER Block 4, Lot 7 714 Walnut St. FT. MORGAN, COLO.
- (16) CHARLES E. WARNER & GERTRUDE WARNER 1028 Meeker St., FT. MORGAN, COLO. Block 4, Lots 8 & 9
- (16A) WILLIAM OBERHILMAN & RHEA OBERHILMAN Rt. 2, MORGAN CO., COLO. Block 4, Lots 10 & 11

- (17B) NEVILLE G. PIEL Block 7, Lot 5 FT. MORGAN, COLO.
- (17A) JAKE KRIEN & REGINA KRIEN Block 7, Lot 4 FT. MORGAN, COLO.
- (17C) WILLIAM CREED & MILLIE ANN HARTBARGER MORGAN CO., COLO. Blocks 7 & 8, Boyds Sub.
- (17D) WILLIAM A. BOSTON & FRANCES E. BOSTON FT. MORGAN, COLO. Block 7, Lots 1, 2 & 3, Boyds Sub.
- (17E) ROBERT LAVERNE & BARBARA LEE HESTER WAHKETA VILLAGE, COLO. N. 75' Lot 15, Block 6, Boyds Sub.
- (15A) TROY E. RUBENDALL & BETTY LEE RUBENDALL FT. MORGAN, COLO. Block 7, Lots 6 & 7
- (NO PARCEL) ARTHUR WILLIAM & BURY MAXIENE WEAVER WAHKETA VILLAGE, COLO. N. 1/2 Lot 14, All Lot 15 Exc. N. 75' in Block 6, Boyds Sub.
- (NO PARCEL) THOMAS DAVID & EULA JANE GASKILL FT. MORGAN, COLO. Lot 13 & S. 1/2 Lot 14 Block 6, Boyds Sub.

- (24A) CITY OF FT. MORGAN N. 1/2 SE 1/4 Sec. 31 Exc. U.S.A.
- (24) JACK BROWN & SARAH BROWN N. Main St., FT. MORGAN, COLO.
- (25) CATHERINE R. HENSLEIGH N. Main St., FT. MORGAN, COLO.
- (26) CLIFFORD E. PEASE & EDITH H. PEASE N. Main St., FT. MORGAN, COLO.
- (27) Rev. 2 ROBERT E. HOGSETT FT. MORGAN, COLO.
- (28) Rev. 2 CITY OF FT. MORGAN
- (29) Rev. RAY WHITE 231 E. Riverview Ave., FT. MORGAN, COLO.
- (30) Rev. ROY N. JONES & NANNIE M. JONES E. Riverview Ave. FT. MORGAN, COLO.
- (31) Rev. VELMA F. ANDREWS, ALBERT HARTMAN & ETHEL O. HARTMAN 319 Riverview Ave. FT. MORGAN, COLO.
- (32) Rev. CHRISTINA WACKER FT. MORGAN, COLO.
- (33) Rev. EMMA LUCILE LEWIS E. Riverview Ave. FT. MORGAN, COLO.

- (34) Rev. FRED KRONKOW & KATIE KRONKOW 806 Carol St. FT. MORGAN, COLO.
- (E-35) (35) Rev. PAUL WOOLLOOMS E. Riverview Ave. FT. MORGAN, COLO.
- (E-36) (36) FRED J. MARTENSEN & FRED P. MARTENSEN E. Riverview Ave FT. MORGAN, COLO.
- (E-37) (37) MORGAN CO.
- (E-38) (38) CITY OF FT. MORGAN
- (Rel E-2) (Rel E-3) (Rel E-4) (Rel E-5) BUREAU OF RECLAMATION

FEDERAL ROAD DIVISION NO.	DISTRICT	PROJ. NO.	SHEET NO.	TOTAL SHEETS	
9	COLORADO	1003-1(7) 1805-1(3)71	36		
RIGHT OF WAY OWNERSHIP MAP SCALE 1" = 400'			REVISIONS		
			4-18-58	Recl. E-5	RD
			3-25-59	Proj. NO.	BR

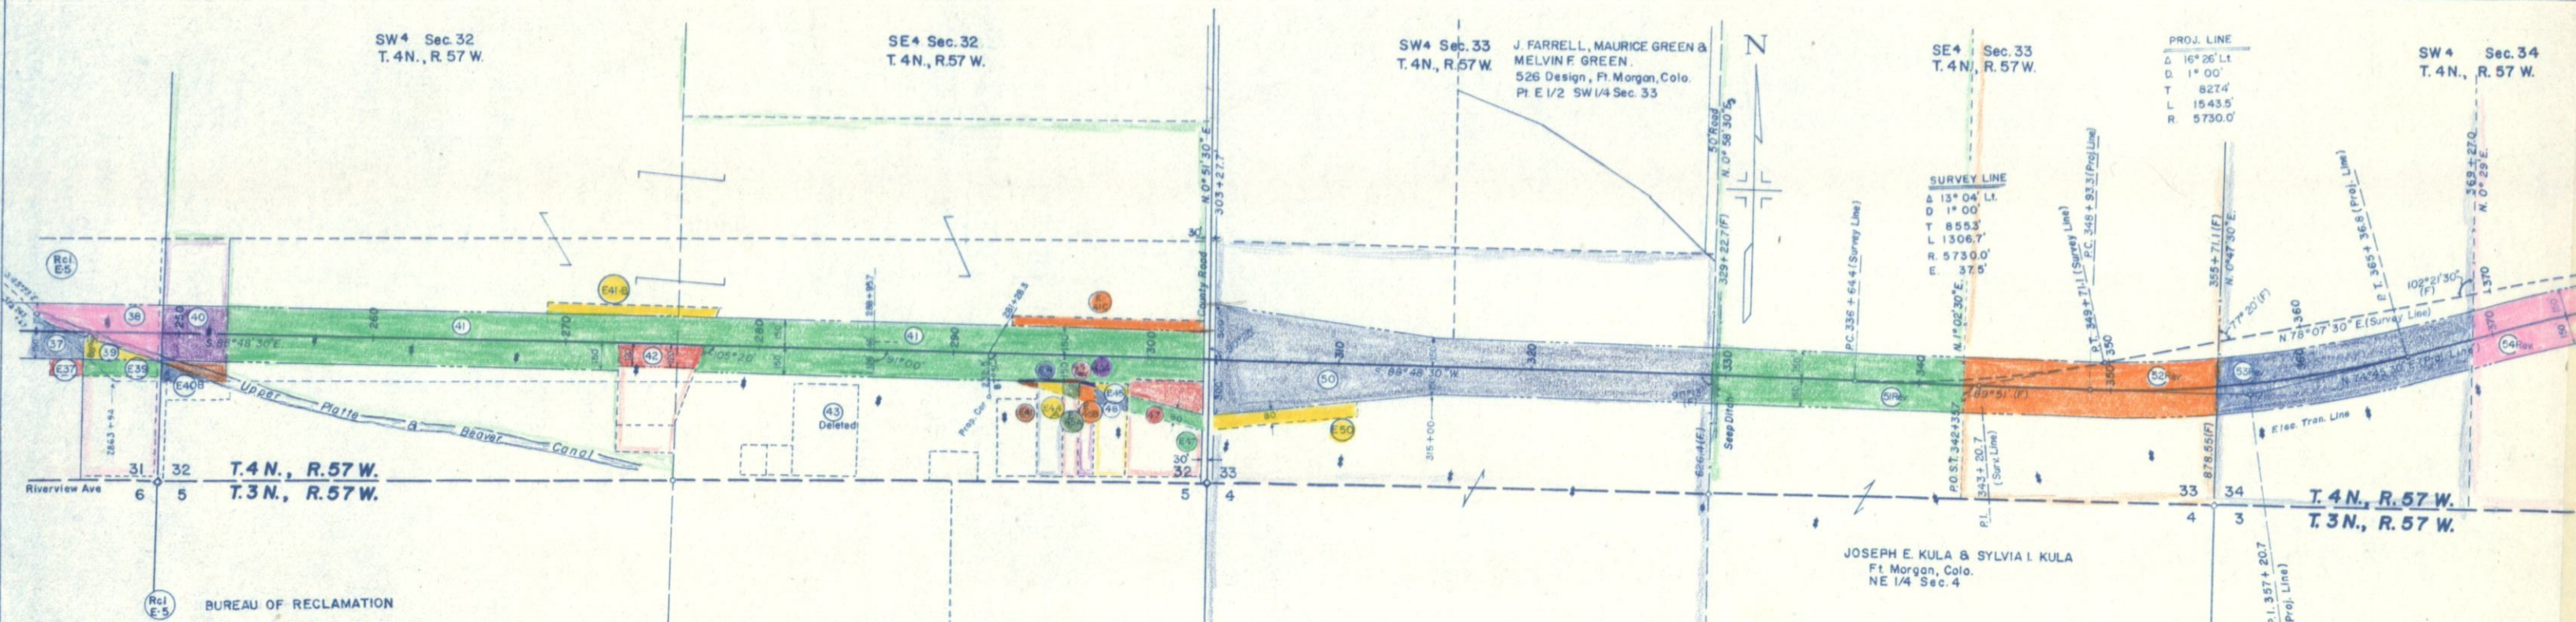

- Rel
E 5
- 38
- E 39 39
- 40 40
- E 40B
- 41
- 42
- 43
- E 44 44
- BUREAU OF RECLAMATION
- CITY OF FT. MORGAN
Part SE 1/4 SE 1/4 Sec. 31
- CITY OF FT. MORGAN
Part SE 1/4 SE 1/4 Sec. 31 S. of R.O.W.
of upper Platte & Beaver Canal.
- LAWRENCE J. REID & GLADYS A. REID
626 W. Platte Ave., Ft. Morgan, Colo.
Part SW 1/4 SW 1/4 Sec. 32.
- ELMER B. BARNES & MARY L. BARNES
Ft. Morgan, Colo.
Part of SW 1/4 Sec. 32
- JASPER N. SARGENT
416 Prospect, Ft. Morgan, Colo.
SW 1/4 Sec. 32 Lying N. of Canal,
Excep. Parcels
- CITY OF FT. MORGAN
Part S. 1/2 S. 1/2 Sec. 32
- J. M. SARGENT
Deleted
- JOHN J. EKHOUSE
Ft. Morgan, Colo.
Part SE 1/4 SE 1/4 Sec. 32

- E41C E41B E41 41Rev.
- 41B
Rev.
- 45
- 46
- 45A
- 47
- 48
- 49
- JASPER N. SARGENT
416 Prospect Ave., Ft. Morgan, Colo.
SE 1/4 Sec. 32 Exc. N 1/2 N 1/2 SE 1/4
N. of U.P. & B. Canal, Exc. Parcels.
- LEMUEL PARSONS & IDA MAY PARSONS
R.R.1, Ft. Morgan, Colo.
Pt. SE 1/4, SE 1/4 Sec. 32
- RUTH ELLEN HEDDING
206 Euclid St., Ft. Morgan, Colo.
Pt. SE 1/4 SE 1/4 Sec. 32
- CLAYTON HARRIS & NORAH E. HARRIS
Ft. Morgan, Colo.
- VERA CURREY DAVIDSON
217 1/2 Main St., Ft. Morgan, Colo.
Pt. SE 1/4 SE 1/4 Sec. 32
- OTTO C. GERKEN & LUELLE K. GERKEN
Morgan County, Colo.
Pt. NE 1/4 NE 1/4 Sec. 5 N of Canal
Deleted
- R.D. BARLOW et al
Ft. Morgan, Colo.
N 1/2 NW 1/4 Sec. 4
Deleted

- E50. R.D. BARLOW, BENJAMIN BARLOW & GLEN M. BARLOW
Ft. Morgan, Colo.
S. 1/2 SW 1/4 Sec. 33
- 51 Rev. JOSEPH E. KULA & SYLVIA I. KULA
Ft Morgan, Colo.
W. 1/2 SE 1/4 Sec. 33
- 52 Rev. JOHN R. GLASSEY et al.
Ft. Morgan, Colo.
SE 1/4 Sec. 33
- 53 Rev. JOHN R. GLASSEY
Ft. Morgan, Colo.
W 1/2 SW 1/4 Sec. 34
- 54 Rev. GEORGE H. KATO & NAMIE KATO
Ft. Morgan, Colo.
E. 1/2 SW 1/4 Sec. 34

