

DEPT. OF HIGHWAYS
SHEET

INDEX OF SHEETS
SHEET NO.
1 TITLE SHEET
2,2A,2B TABULATION SHEETS
3 to 8, 8A, 9-17 PLAN & PROFILE SHEETS SHOWING RIGHT OF WAY
18-21 OWNERSHIP MAPS

COLORADO DEPARTMENT OF HIGHWAYS

PLAN AND PROFILE OF PROPOSED FEDERAL AID PROJECT NO. 1 092-1(1) STATE HIGHWAY NO. 185 WELD COUNTY



SCALES OF ORIGINAL DRAWINGS
ON PLAN, 1 IN. = 100 FT.
ON PROFILE, 1 IN. = 100 FT. HORIZONTAL
1 IN. = 10 FT. VERTICAL
GRADE LINE ON PROFILE IS SHOWN AS GRADE OF FINISHED ROAD
GROSS LENGTH OF PROJECT 42,600 FT. = 8.068 MI.
NET LENGTH OF PROJECT

RIGHT OF WAY

FEDERAL ROAD REGION NO.	DIVISION	PROJ. NO.	SHE. NO.	TOTAL SHEETS
9	COLORADO	1 092-1(1)	1	

RIGHT OF WAY
Rev. 2-19-58 R.O.C. SHEET 8A Added
Rev. 3-18-58 B.R.M. (25 Added)
Rev. 4-29-58 B.R.M. CONV. SIGNS
Rev. 5-19-58 I.W.H. (CONV. SIGNS)
Rev. 6-5-59 B.R.M. Begin Proj Sta.

CONVENTIONAL SIGNS

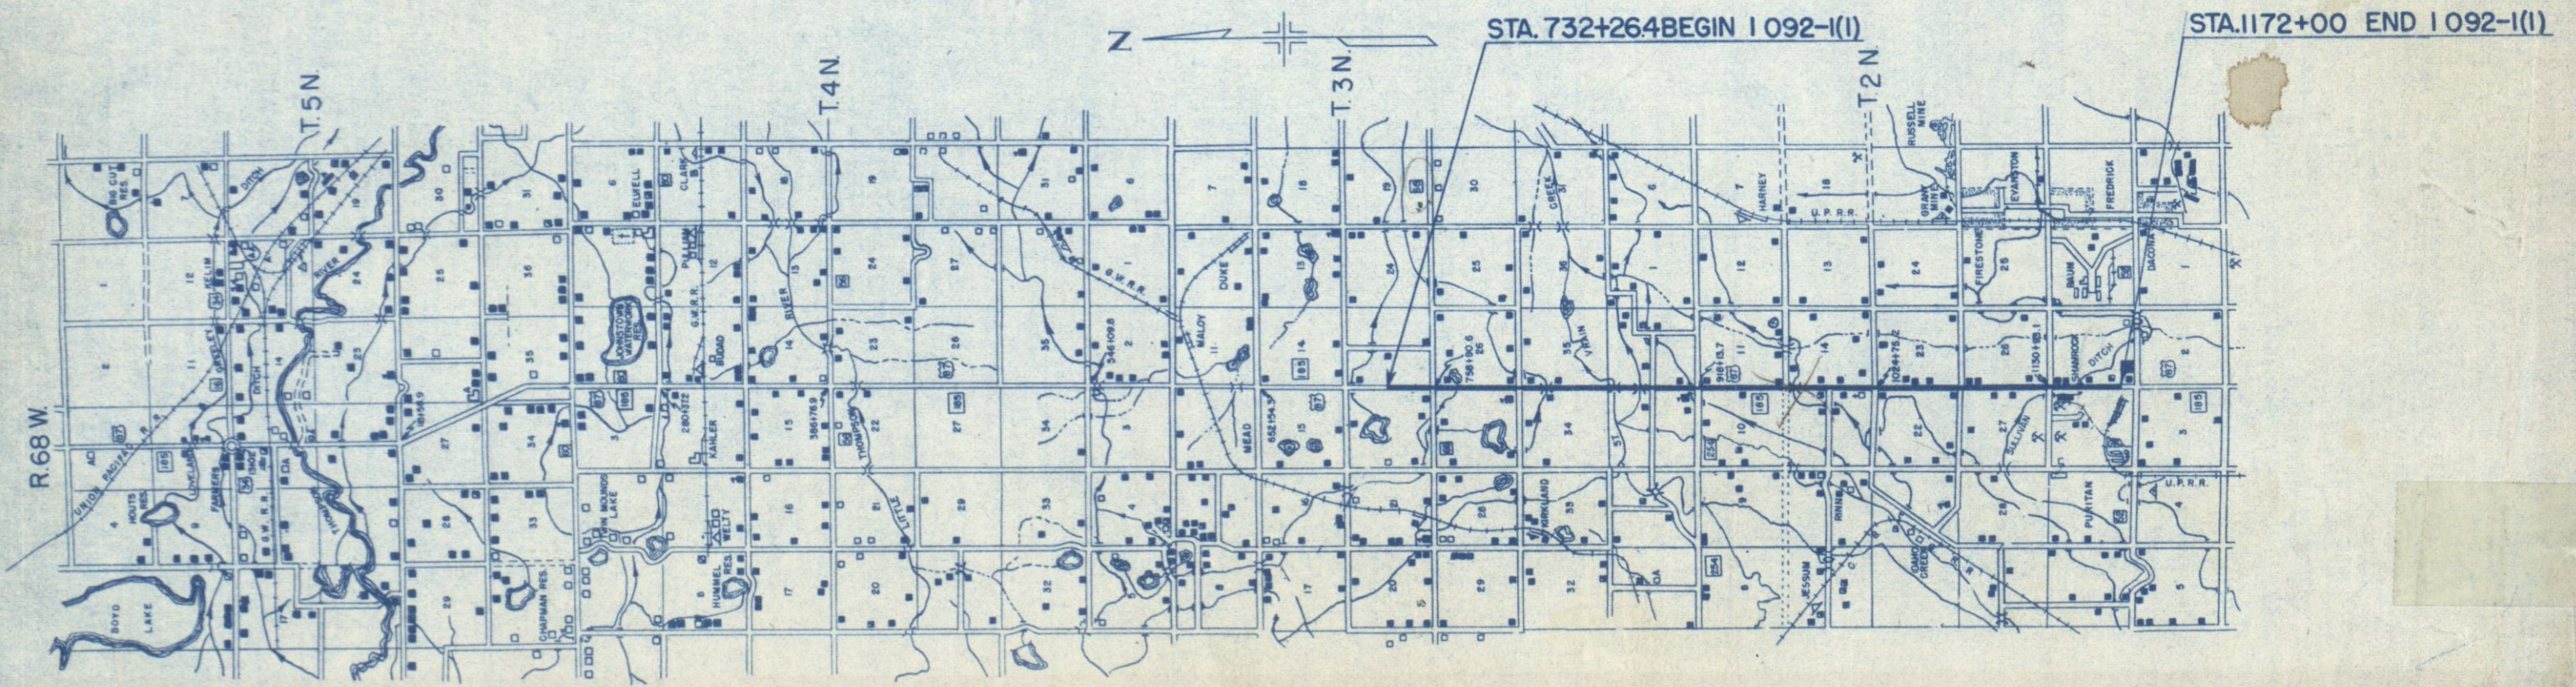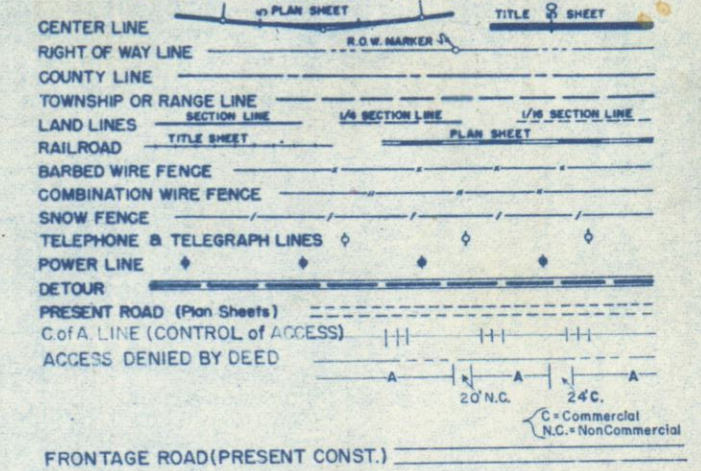

R.O.W. TABULATION OF PROPERTIES IN WELD COUNTY S.H.No.185 PROJ. 1092-1 (1)

FEDERAL ROAD DIVISION NO.	DISTRICT	PROJ. NO.	SHEET NO.	TOTAL SHEETS
9	COLORADO	1092-1 (1)	2	

RIGHT OF WAY

Rev. 1-30-58 B.R.M. (Add. 10A)
Rev. 2-19-58 R.D.G. 10A Rev.
Rev. 2-25-58 B.R.M. (Name change 7A, 18)
Rev. 3-14-58 B.R.M. 6 Rev. 2
Rev. 3-19-58 B.R.M. (10A Rev. 2)
Rev. 4-17-58 B.R.M. (16B Rev. 2)
Rev. 8-5-58 B.R.M. (Name 18 Rev.)
Rev. 11-5-58 B.R.M. (16B Rev., Add 16C)

REMARKS

NO.

PARCEL NO.	OWNER	ADDRESS	LOCATION	AREA IN ACRES		TO BE ACQUIRED					
				PARCEL							
			T. 3 N., R. 68 W.								
1 Rev	THEO. J. RADEMACHER & ELIZABETH H. RADEMACHER	ROUTE 1 LONGMONT, COLO.	SW 1/4 SW 1/4 SEC. 23	5.046		3.138					
2 Rev	THEO. J. RADEMACHER & ELIZABETH H. RADEMACHER	ROUTE 1 LONGMONT, COLO.	SW 1/4 SW 1/4 SEC. 23	1.160		1.160					
3 Rev	THEO. J. RADEMACHER & ELIZABETH H. RADEMACHER	ROUTE 1 LONGMONT, COLO.	E 1/2 SE 1/4 SEC. 22	19.787		16.184					
4 Rev	THEO. J. RADEMACHER & ELIZABETH H. RADEMACHER	ROUTE 1 LONGMONT, COLO.	NW 1/4 NW 1/4 SEC. 26	5.928		4.107					
5 Rev	JOHN DALZIEL	1410 E. 4th AVE. DENVER 18, COLO.	E 1/2 NE 1/4 SEC. 27	194.48		15.843					
6 Rev	ALBERT H. ANDERSON EDWIN A. ANDERSON, et al	ROUTE 1 LONGMONT, COLO.	E 1/2 SE 1/4 SEC. 27	14.631		11.541					
7	MARIE J. BYTHEWAY & FLORENCE M. FIRKS	5612 MEADE AVE. SAN DIEGO 15, CALIF.	SE 1/4 SE 1/4 SEC. 27	0.826		0.524					
7 A	MAMIE DOYLE EDWARDS		SW 1/4 SW 1/4 SEC. 26	0.229		0.000					
8 Rev	ALBERT H. ANDERSON, et al	ROUTE 1 LONGMONT, COLO.	E 1/2 NE 1/4 SEC. 34	17.644		13.989					
8 B	CARL H. ADLER		NW 1/4 NW 1/4 SEC. 35	0.780		0.550					
8 A	ALBERT H. ANDERSON, EDWIN A. ANDERSON		E 1/2 SE 1/4 SEC. 34	12.829		10.271					
9	DELETED		T. 2 N., R. 68 W.								
10 Rev	ALBERT H. ANDERSON, EDWIN A. ANDERSON	ROUTE 1 LONGMONT, COLO.	E 1/2 NE 1/4 SEC. 3	15.516		12.262					
10 A Rev	ALBERT H. ANDERSON, EDWIN A. ANDERSON	ROUTE 1 LONGMONT, COLO.	NE 1/4 SEC. 3	120.198		118.532					
11 Rev	FREDE E. CALLENDER, JULIA E. CALLENDER	ROUTE 4 LONGMONT, COLO.	W 1/2 SW 1/4 SEC. 2	14.486		11.027					
12 Rev	ALBERT RADEMACHER	ROUTE 4 LONGMONT, COLO.	E 1/2 SE 1/4 SEC. 3	6.549		4.389					
13 Rev	JOHN J. CONTUS & SOLON J. CONTUS % D.G. HUETT	LONGMONT, COLO.	NE 1/4 SE 1/4 SEC. 3	1.515		1.033					
14 Rev	CHRIS SORENSON & IRENE SORENSON		SE 1/4 SE 1/4 SEC. 3	0.556		0.251					
15 Rev	SCHOOL DISTRICT NO. 3		SE 1/4 SE 1/4 SEC. 3	0.452		0.165					
16 Rev	FERN MILLER WICKSTRAND, CARL A. MILLER, HELEN MILLER GRANT, JAMES S. HALEY, TRUSTEE, % HOWARD GRANT	LONGMONT, COLO.	W 1/2 NW 1/4 SEC. 11	19.607		16.022					
16 A Rev	JOE J. STRAUGHAN		NE 1/4 NE 1/4 SEC. 10	0.506		0.072					
16 B Rev	J.P. & MARY M. CAMENISCH J.T.		E 1/2 NE 1/4 SEC. 10	0.846		0.414					
17 Rev	WILLIAM J. FALLON	937 PRATT ST. LONGMONT, COLO.	E 1/2 NE 1/4 SEC. 10	2.668		1.127					
16 C	JOE J. STRAUGHAN		E 1/2 NE 1/4 SEC. 10	0.721		0.464					
18 Rev	PAUL L. JONES	922 No. SUNSET LONGMONT, COLO.	W 1/2 SW 1/4 SEC. 11	9.646		6.429					

9

1092-1(I)

2-A

9

1092-1(I)

2-A

0	COLONADO	I 092-1(1)	28	


[illegible]

PROFILE
SURVEYED
PLOTTED
GRADES CHECKED
B.M.'S NOTED
STRUCTURE NOTATIONS

BY
DATE

PLAN
SURVEYED
PLOTTED
ALIGNMENT CHECKED
RT. OF WAY CHECKED

BY
DATE

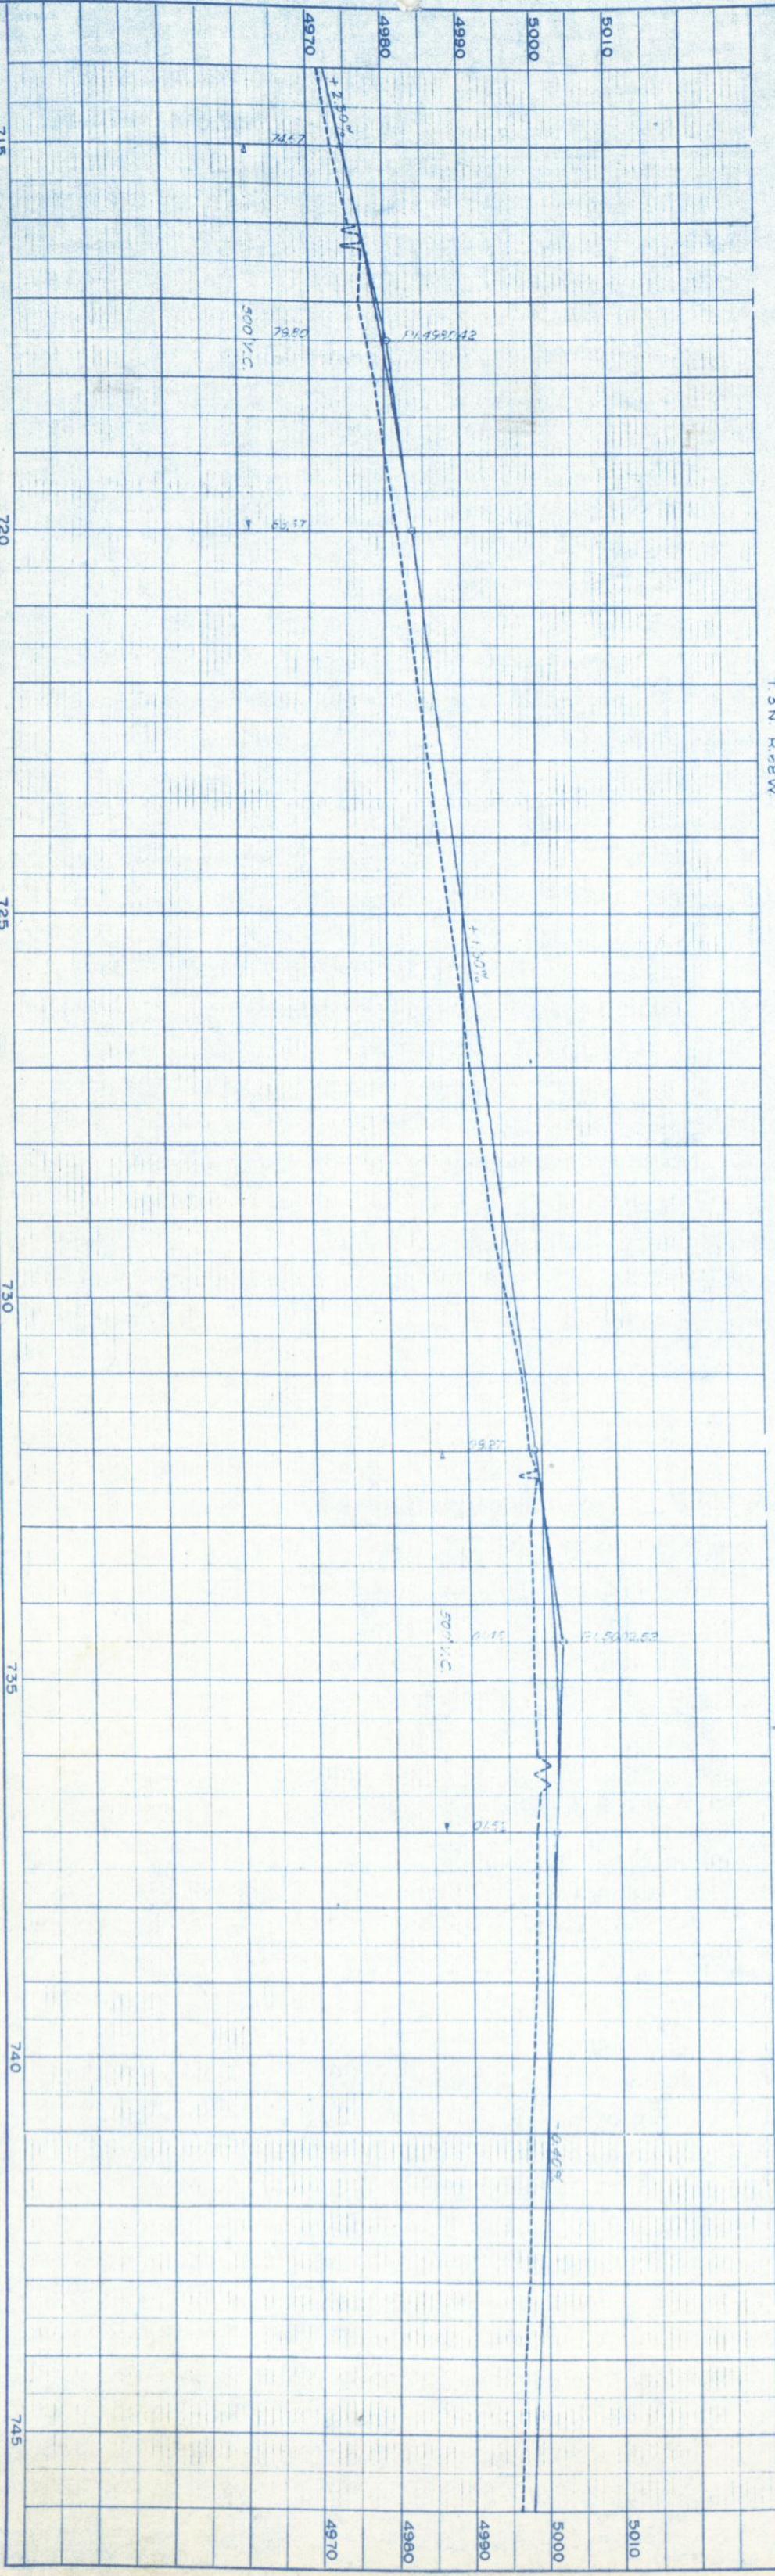


11 E 1/4 SEC. 22
T. 3 N. R. 28 W.

BEGIN ROW STA. 732+26.4
PROJ. I 092-1(1)

THEO J. RADEMACHER &
ELIZABETH H. RADEMACHER
ROUTE 1
LONGMONT, COLO.

SEC. 22
T. 3 N. R. 28 W.

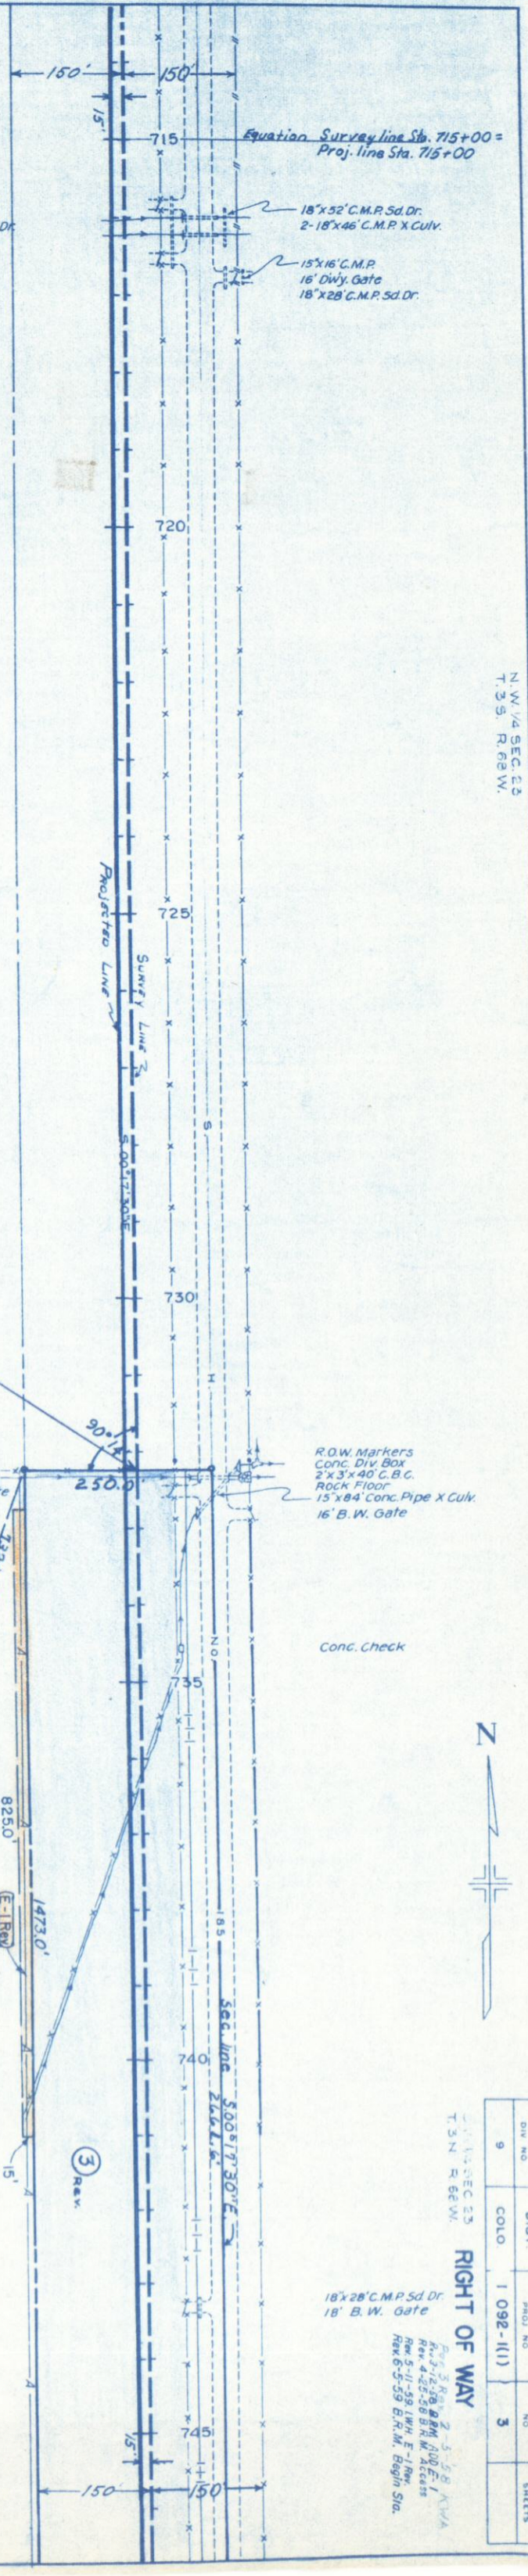

N.W. 1/4 SEC. 23
T. 3 S. R. 28 W.



FEED ROAD DIV. NO.	DIST.	PROJ. NO.	SHEET NO.	TOTAL SHEETS
9	COLO.	I 092-1(1)	3	

SEC. 23
T. 3 N. R. 28 W.

RIGHT OF WAY

THEO J. RADEMACHER &
ELIZABETH H. RADEMACHER
ROUTE 1
LONGMONT, COLO.

FED. ROAD DIV. NO.	DIST.	PROJ. NO.	SHEET NO.	TOTAL SHEETS
9	COLO.	1 092-1(1)	4	

RIGHT OF WAY

REV. Rev. 10-2-57
2-50 COM.
A-1-12-58 (10-2-57) 10-2-57, 10-2-58
Rev. 3-3-58
Rev. 4-2-58
Rev. 4-2-58
(E-5A Rev.)
(E-5A DELETED)
Rev. 4-26-58 P.A.M.
(Access)
Rev. 5-16-58 I.W.H.
(Frontage Rd.)
Rev. 5-12-59 I.W.H.
E-1 (Rev.)

CONC checks

□ outsize.

Fr
Hse
C.M.P.

16 Dwy Gate
Fr
Garage

N. W. 1/4 SEC. 26
T. 3 N. R. 68 W.

18x48 C.M.PX Cultiv.
Conc Check
to 16 B.W. Gate
934.30 E.

E-4A Rev.
THEO J. RADEMACHER &
ELIZABETH H. RADEMACHER
ROUTE 1
LONGMONT, COLO.
10888
10888 W. 6th
E-4
TEMP.

4
 E
 150
 Rd. Junc. sign
 18° 24' 00" P.C. x C.V.
 N 16° 00' E
 Beginning Parcel No. 1435
 400' Sec. 23

15 B.W. Gate
GUY DOLE
COTTAGE
P. 1.758 + 90.6
ROAD
ROW MARKER
10 X 50 F. M.P. X CULT.
44.0
M.S. TOWER
20 X 32 F. M.P. X CULT.

450.2'
A
51° 54' E.
(2) Rev

7471+00.0
N89°42'30"E

ELIZABETH
ROUTE 1
Rev. LONGMO

10

NE 1/4 Section 27 Mineral Rights
Union Pacific Railroad Company (coal only)
Other Minerals
24.34 acres, Highland Ditch Company
Balance, Frances Wren 1/5
Barbara Webb Austin 1/5
Edmund F. Webb 1/5
John Dalziel 2/5

**THEO. J. RADEMACHER &
ELIZABETH H. RADEMACHER
ROUTE 1
LONGMONT, COLO.**

**JOHN DALZIEL
1410 E. 4TH AVE.
DENVER 18, COLO.**


N.E. 1/4 SEC 27
T. 3 N. R. 63 W.

REV.

30" W 300.7

N 84° 44' 30" E 30

2
3
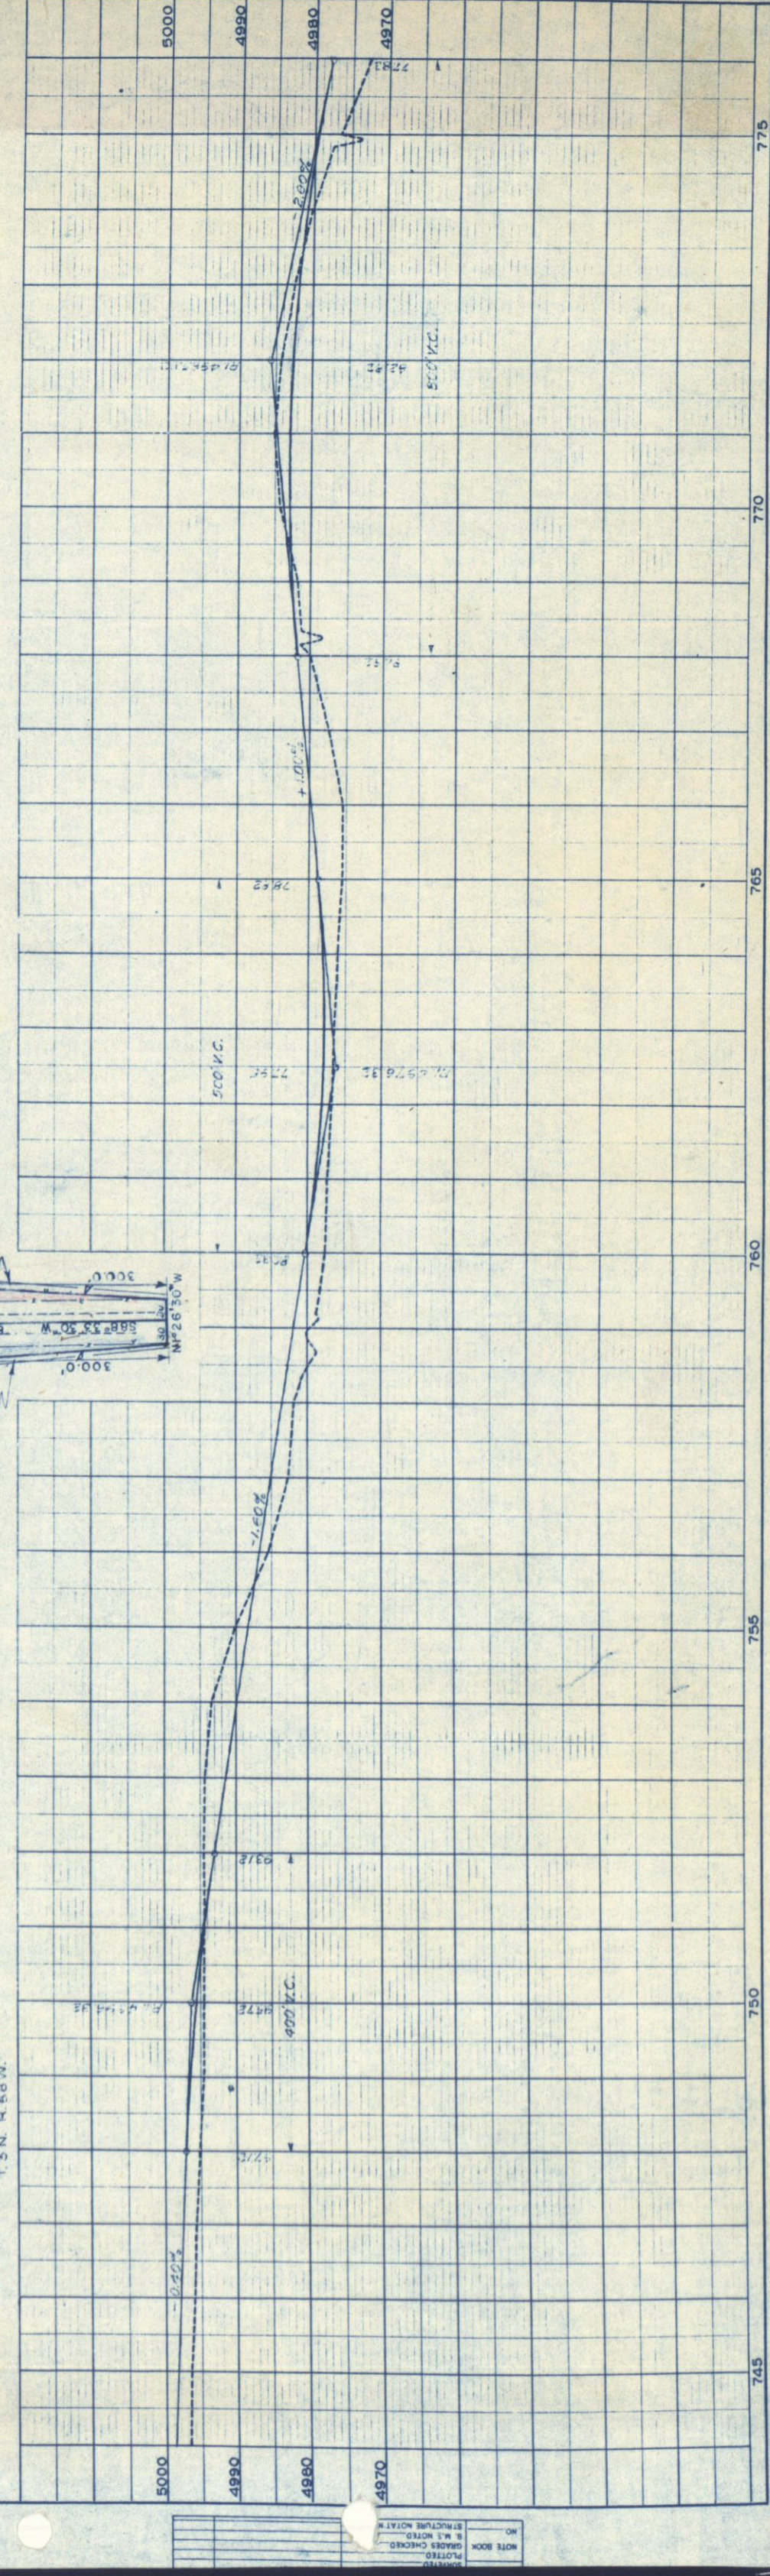



1

10

FLAT	SURVEYED	
	PLOTTED	
	ALIGNMENT CHECKED	
	RT OF WAY CHECKED	
NO.		
NOTE BOOK		

NO.	STRUCTURE NOTATION
NOTE BOOK	B. M.'S. NOTED
	GRAPHS CHECKED
	PLOTTED
	SUBMITTED

Revised 6 Rev. 2-5-58. I.W.H. 5 Rev.
Rev 3-3-58 (6 Rev 2) B.R.M.
Rev 3-12-58 B.R.M. (Add E-5A, E-6, E-4A, E-4B)
Rev. 4-21-58 B.R.M. (E-4A Rev., E-7A Rev.) (E-5A, E-6 DELETED)
Rev. 4-25-58 B.R.M. Access. (Add E-5A Rev. E-8 Rev.)

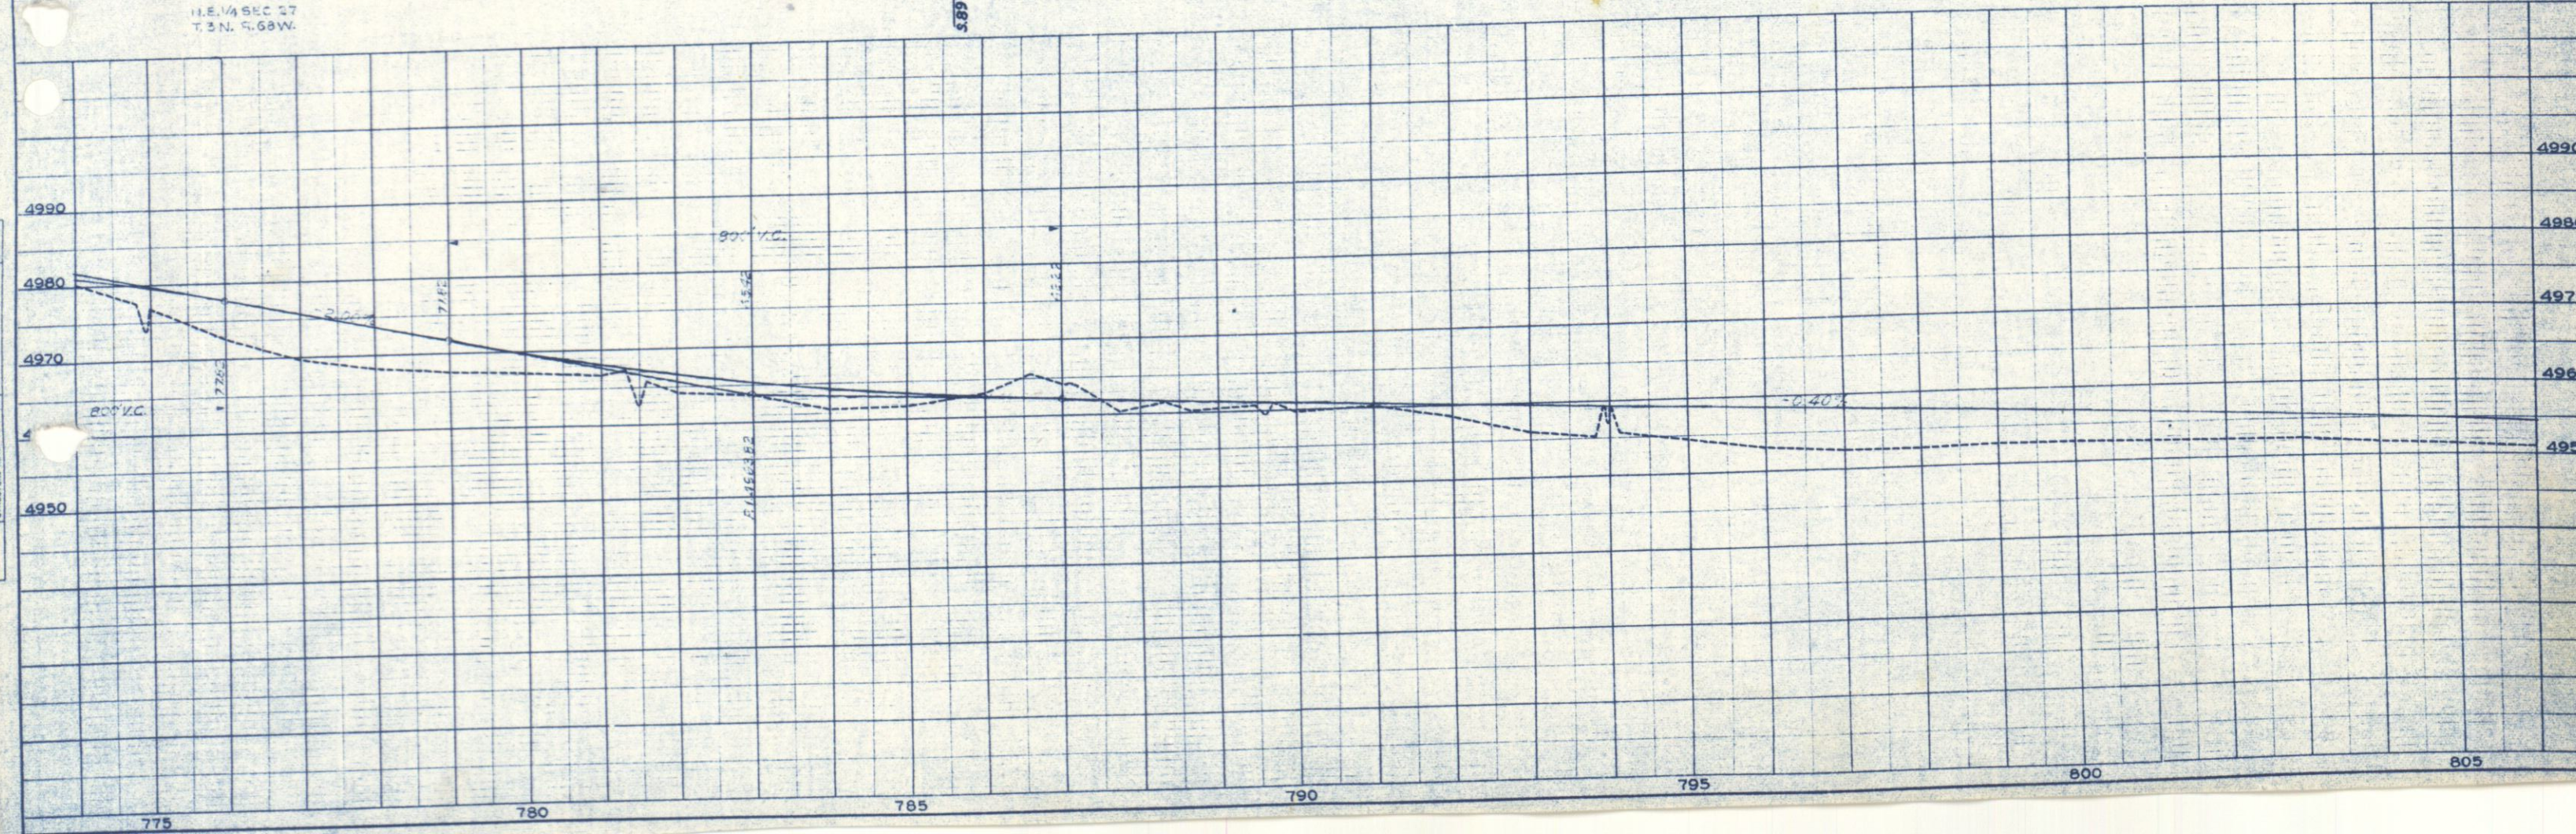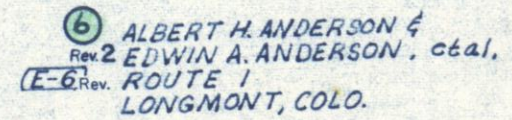

7A MAMIE DOYLE EDWARDS
[E-7A Rev.]


98 CARL H. ADLER
E-88

Point of Beginning Parcel No. 6 Rev.
S 0° 25' 30" W 160.0' to SE cor. Sec.

[E-90] Parcels 8 Rev.2, 7A, 8B, Begin at Section corner.

7 MARIE J. BYTHEWAY
FLORENCE M. FIRKS
5612 MEADE AVE.
SAN DIEGO 15, CALIF.
Tract in S.E. 1/4 S.E. 1/4

(8) ALBERT H. ANDERSON, et al.
 Rev 2 ROUTE 1
 LONGMONT, COLO.
 Except Parcel in S.E. Cor. Conv
 N.E. 1/4 SEC 34
 T. 2 N. R. 6 E.

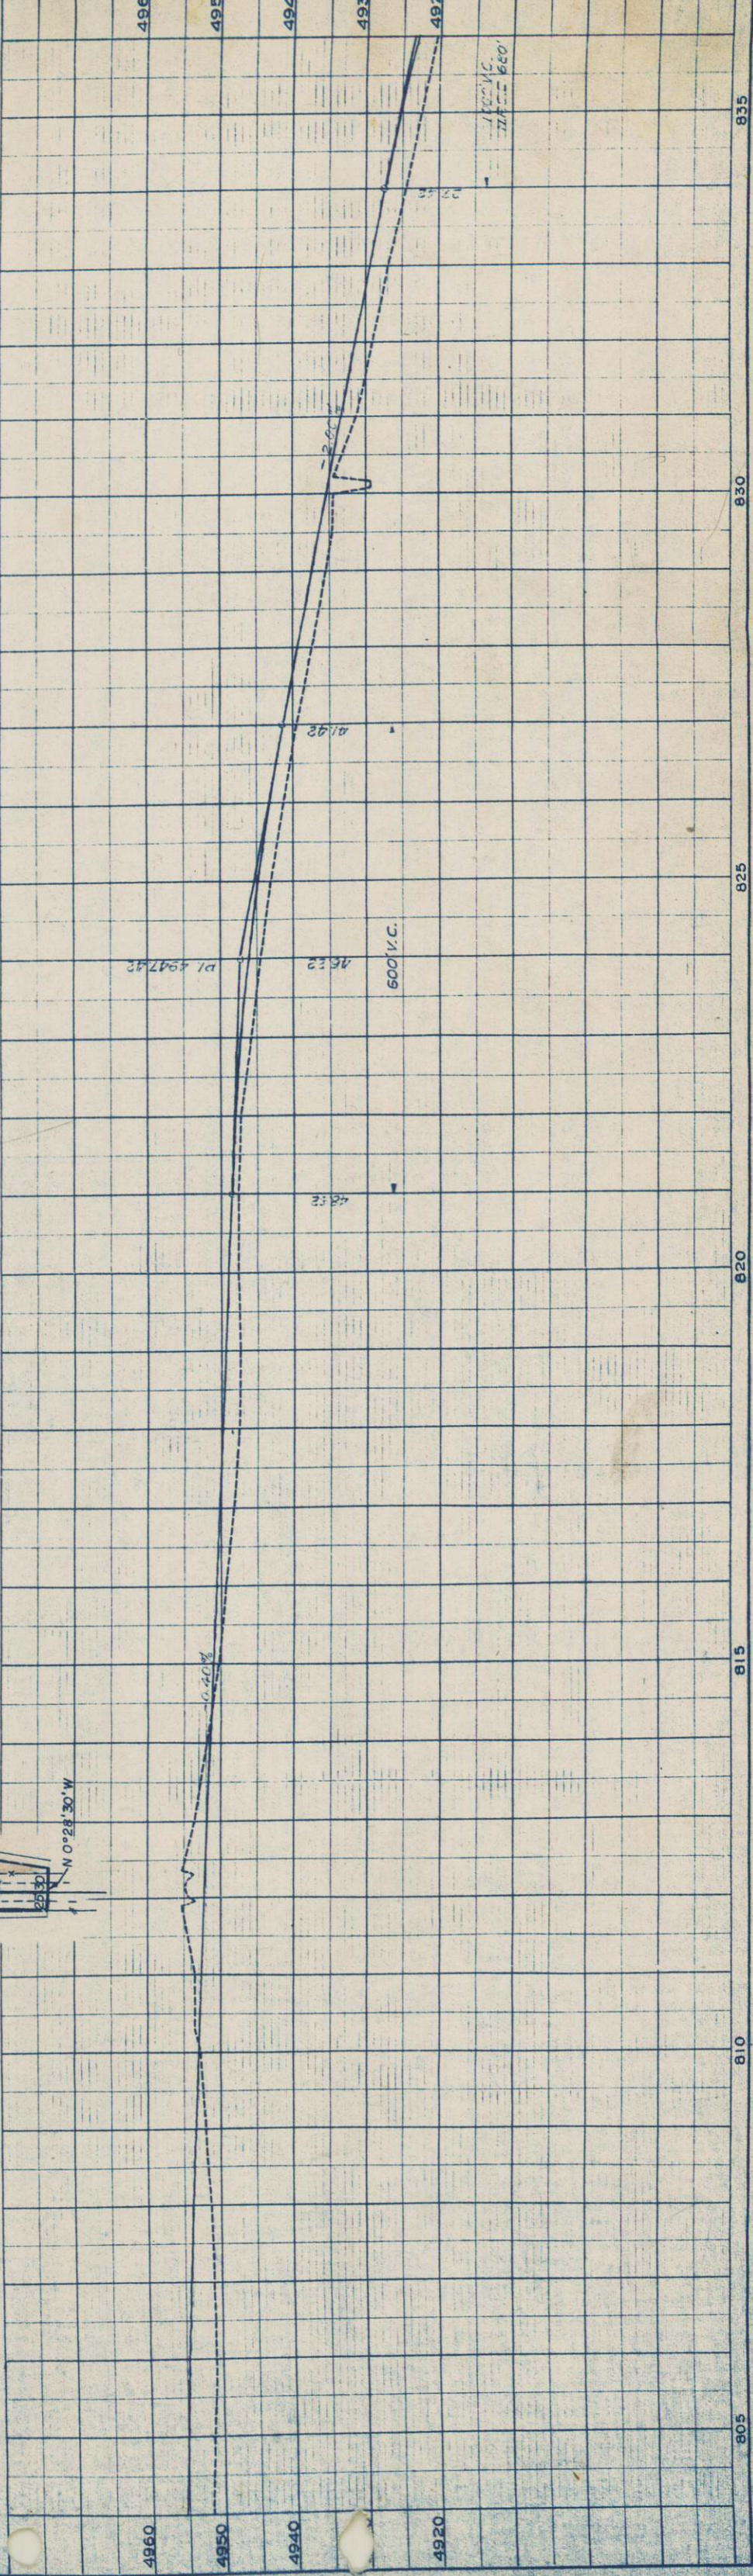


N.W. 1/4 SEC. 2
T.2N. R.66W

Rev. 1-30-58 B.R.M. (Add 10A)
Rev. 2-18-58 R.D.C. 10A Rev.
Rev. 3-13-58 B.R.M. (Add E-1)
Rev. 3-19-58 B.R.M. (10A Rev. 2)
Rev. 4-25-58 B.R.M. Access
Rev. 9-11-58 C.P.W. Access

FED. ROAD DIV. NO.	DIST.	PROJ. NO.	SHEET NO.	TOTAL SHEETS
9	COLO.	1 092-1(1)	8	

RIGHT OF WAY
S.W. 1/4 SEC. 2
T.2N. R.66W.

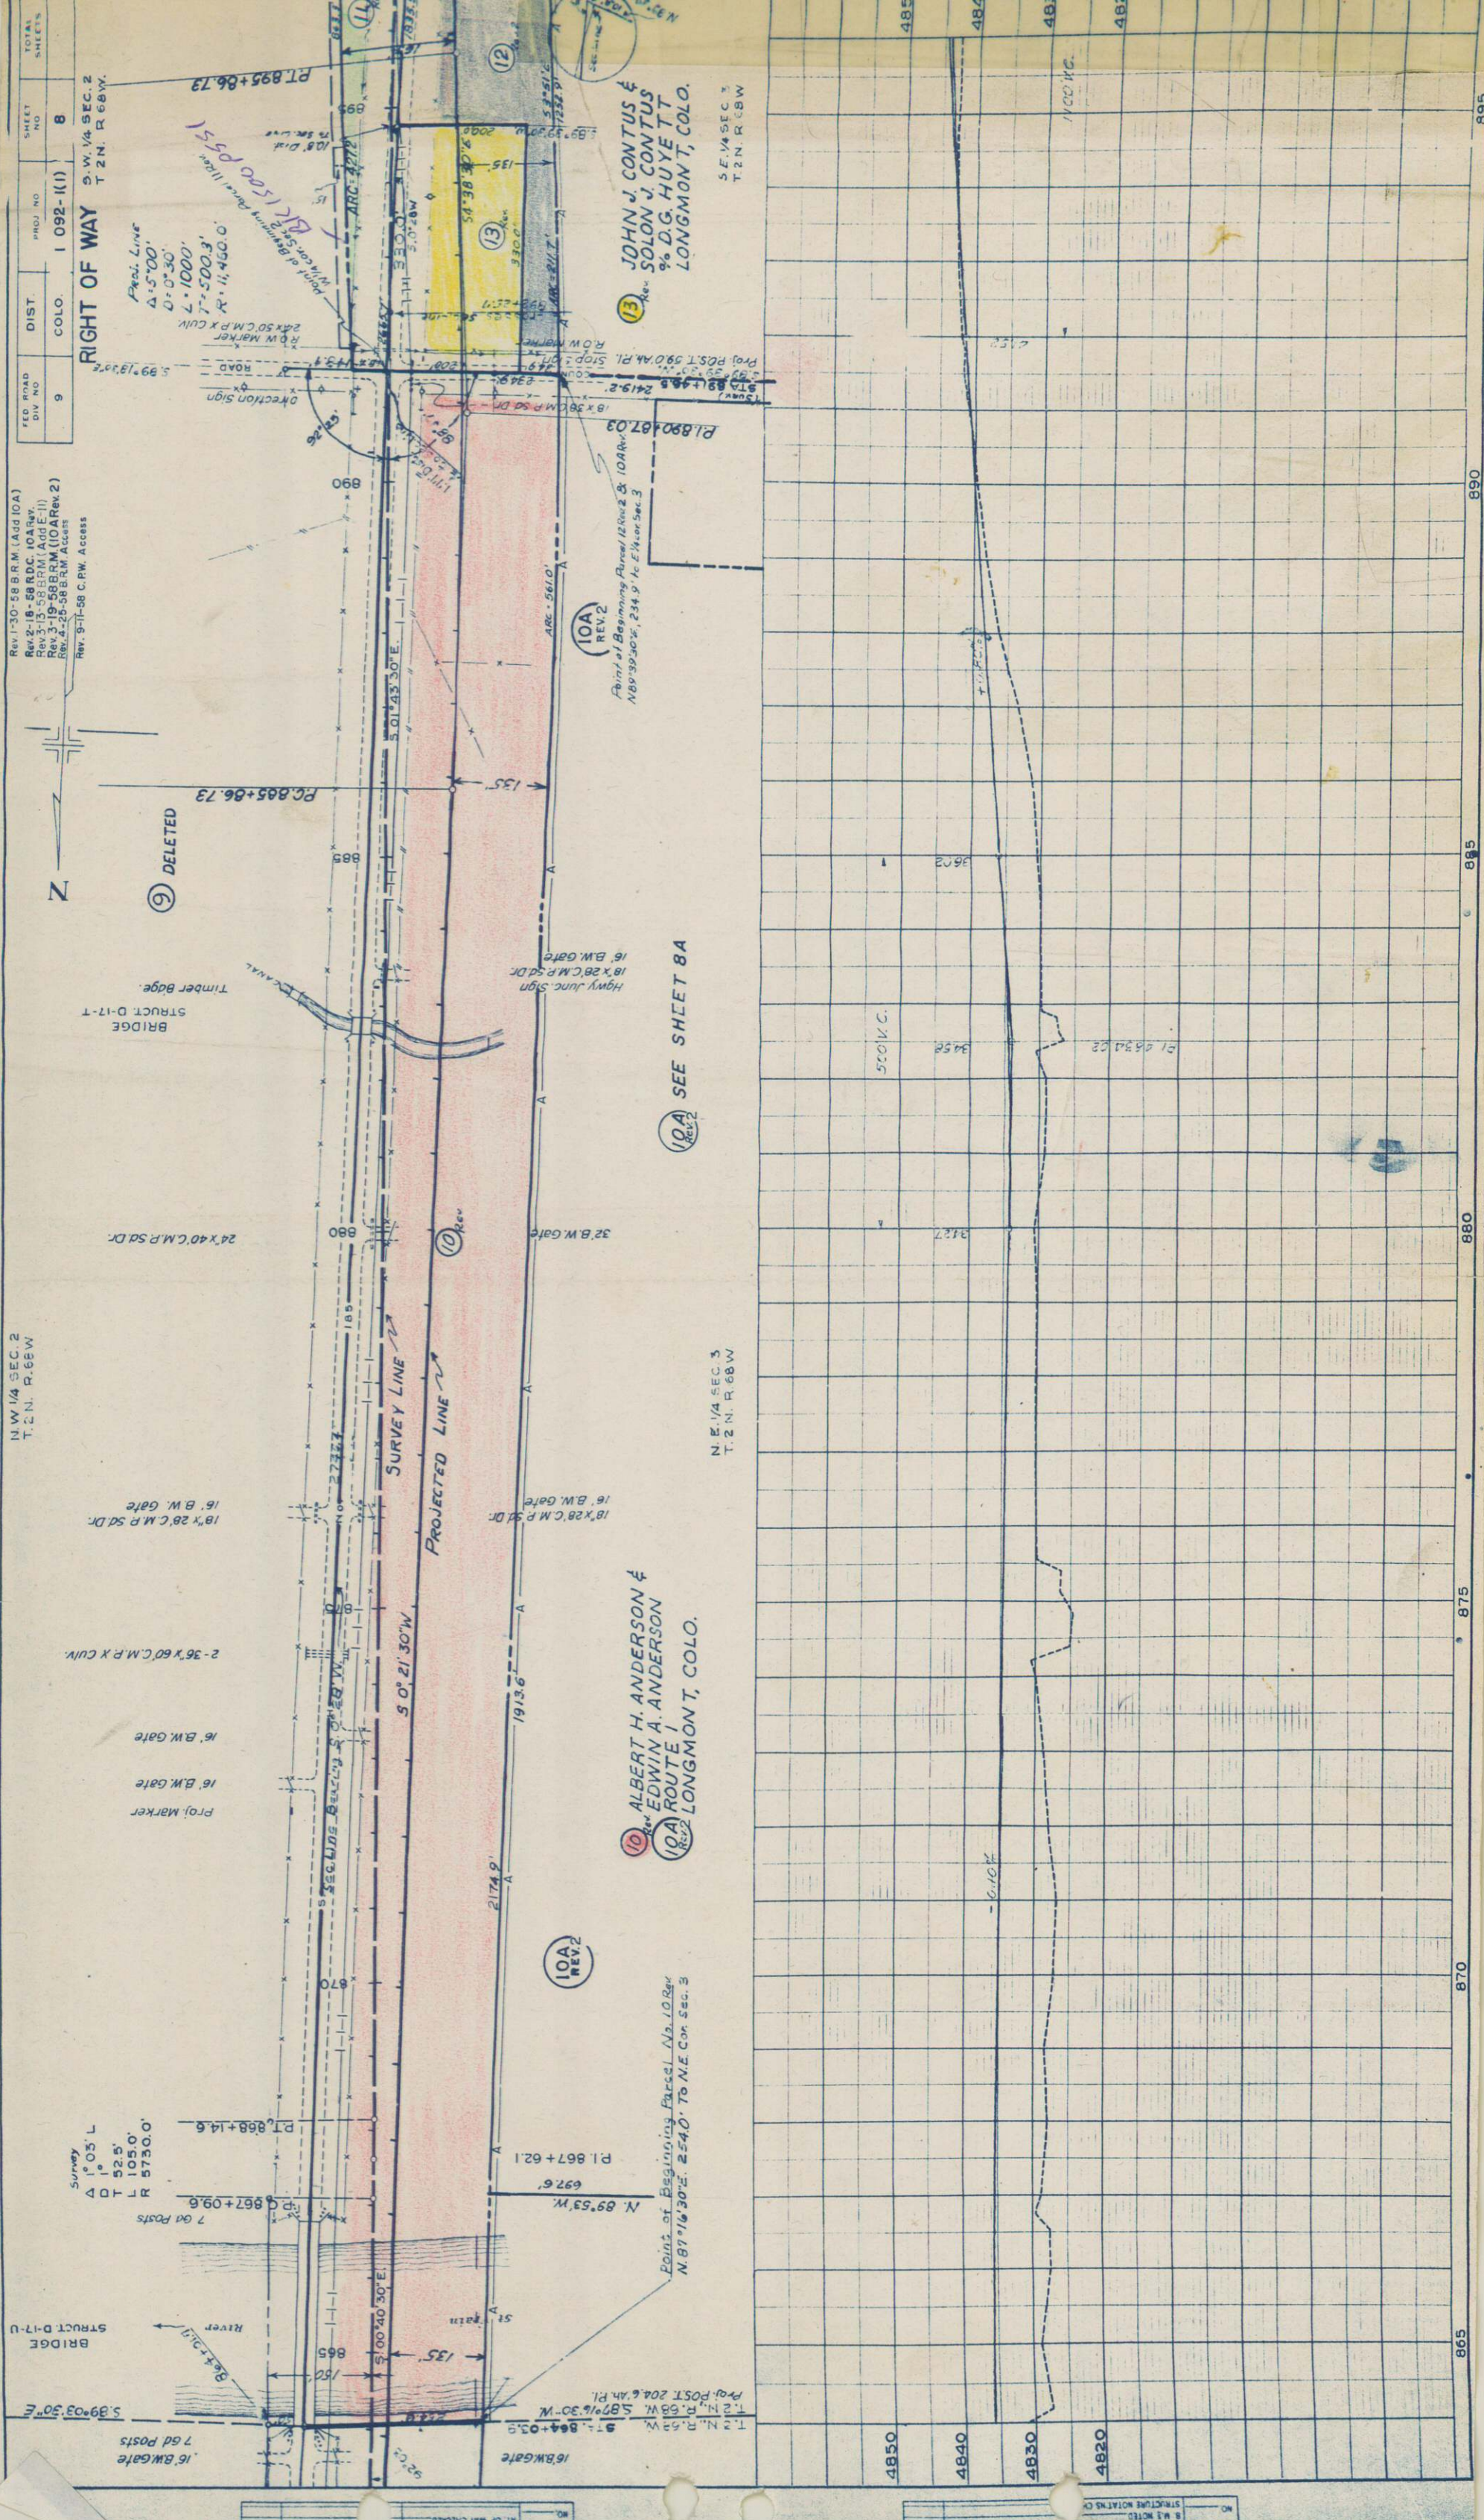

10 ALBERT H. ANDERSON &
EDWIN A. ANDERSON
10A ROUTE 1
10A REV. 2
LONGMONT, COLO.

13 JOHN J. CONTUS &
SOLON J. CONTUS
% D.G. HUYETT
LONGMONT, COLO.

10A SEE SHEET 8A
10A REV. 2

N.E. 1/4 SEC. 3
T.2N. R.66W

S.E. 1/4 SEC. 3
T.2N. R.66W

865

870

875

880

885

890

895



FEDERAL ROAD DIVISION NO.	DISTRICT	PROJ. NO.	SHEET NO.	TOTAL SHEETS
9	COLORADO	I-092-1(1)	8 A	

SW 4 Sec. 35
T. 3 N., R. 68 W.

NW 4 Sec. 2
T. 2 N., R. 68 W.

RIGHT OF WAY
New Sheet 2-18-58 RDC
Rev. 3-19-58 9RM (IOA Rev. 2)
Rev. 4-25-56 B.P.M. Access

Scale 1" = 200'

 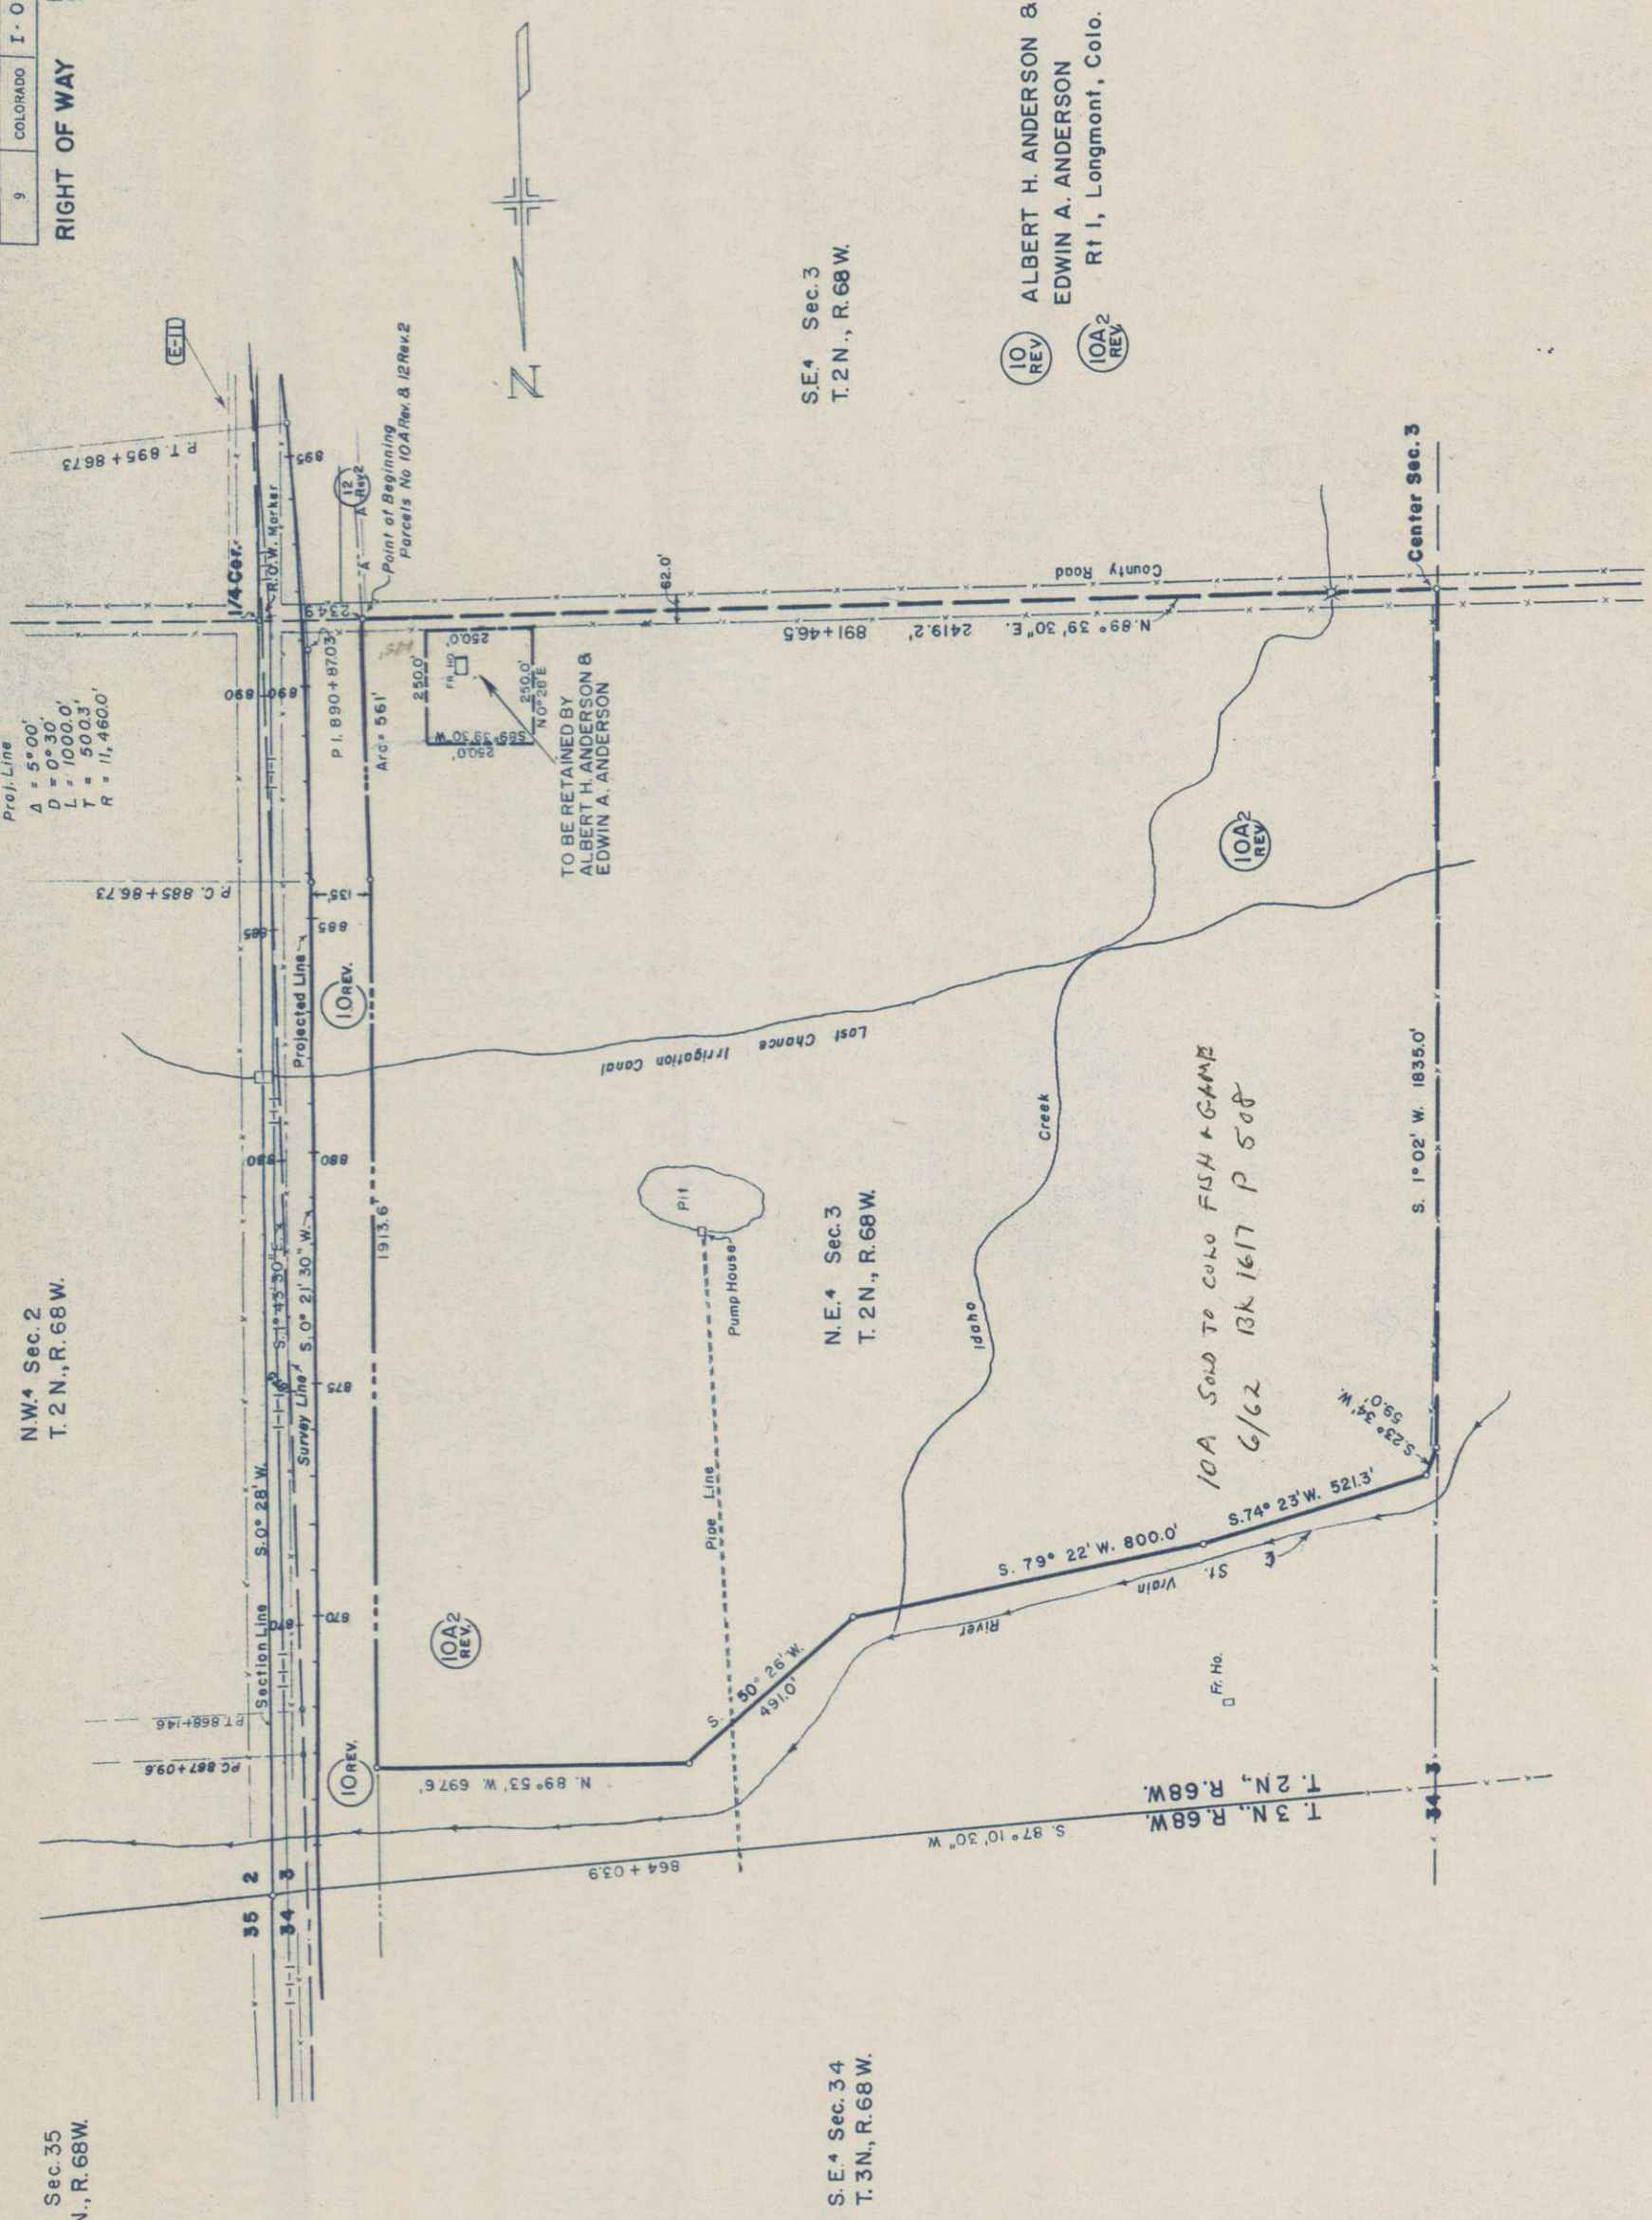

ALBERT H. ANDERSON &
EDWIN A. ANDERSON
Rt 1, Longmont, Colo.

SE 4 Sec. 3
T. 2 N., R. 68 W.

SE 4 Sec. 34
T. 3 N., R. 68 W.

T. 3 N., R. 68 W.
T. 2 N., R. 68 W.

Center Sec. 3

S.W. 1/4 SEC. 3
T.2N. R.65W.

FED. ROAD DIV. NO.	DIST.	PROJ. NO.	SHEET NO.	TOTAL SHEETS
9	COLO.	1 092-1(1)	9	

11 Rev
(E-11) FREDE. CALLENDER &
JULIA E. CALLENDER
ROUTE 4
LONGMONT, COLO.


16 Rev
(E-16) FERN MILLER
WICKSTRAND, Etal
1/10 HOWARD
GRANT
LONGMONT, COLO.

12 Rev
(E-12) ALBERT RADEMACHER
ROUTE 4
LONGMONT, COLO.

CHRIS SORENSON &
IRENE SORENSON

SCHOOL DISTRICT NO. 3
1 Sq. Acre S.E. Cor.

17 Rev
(E-17) JOE J. STRAUGHAN

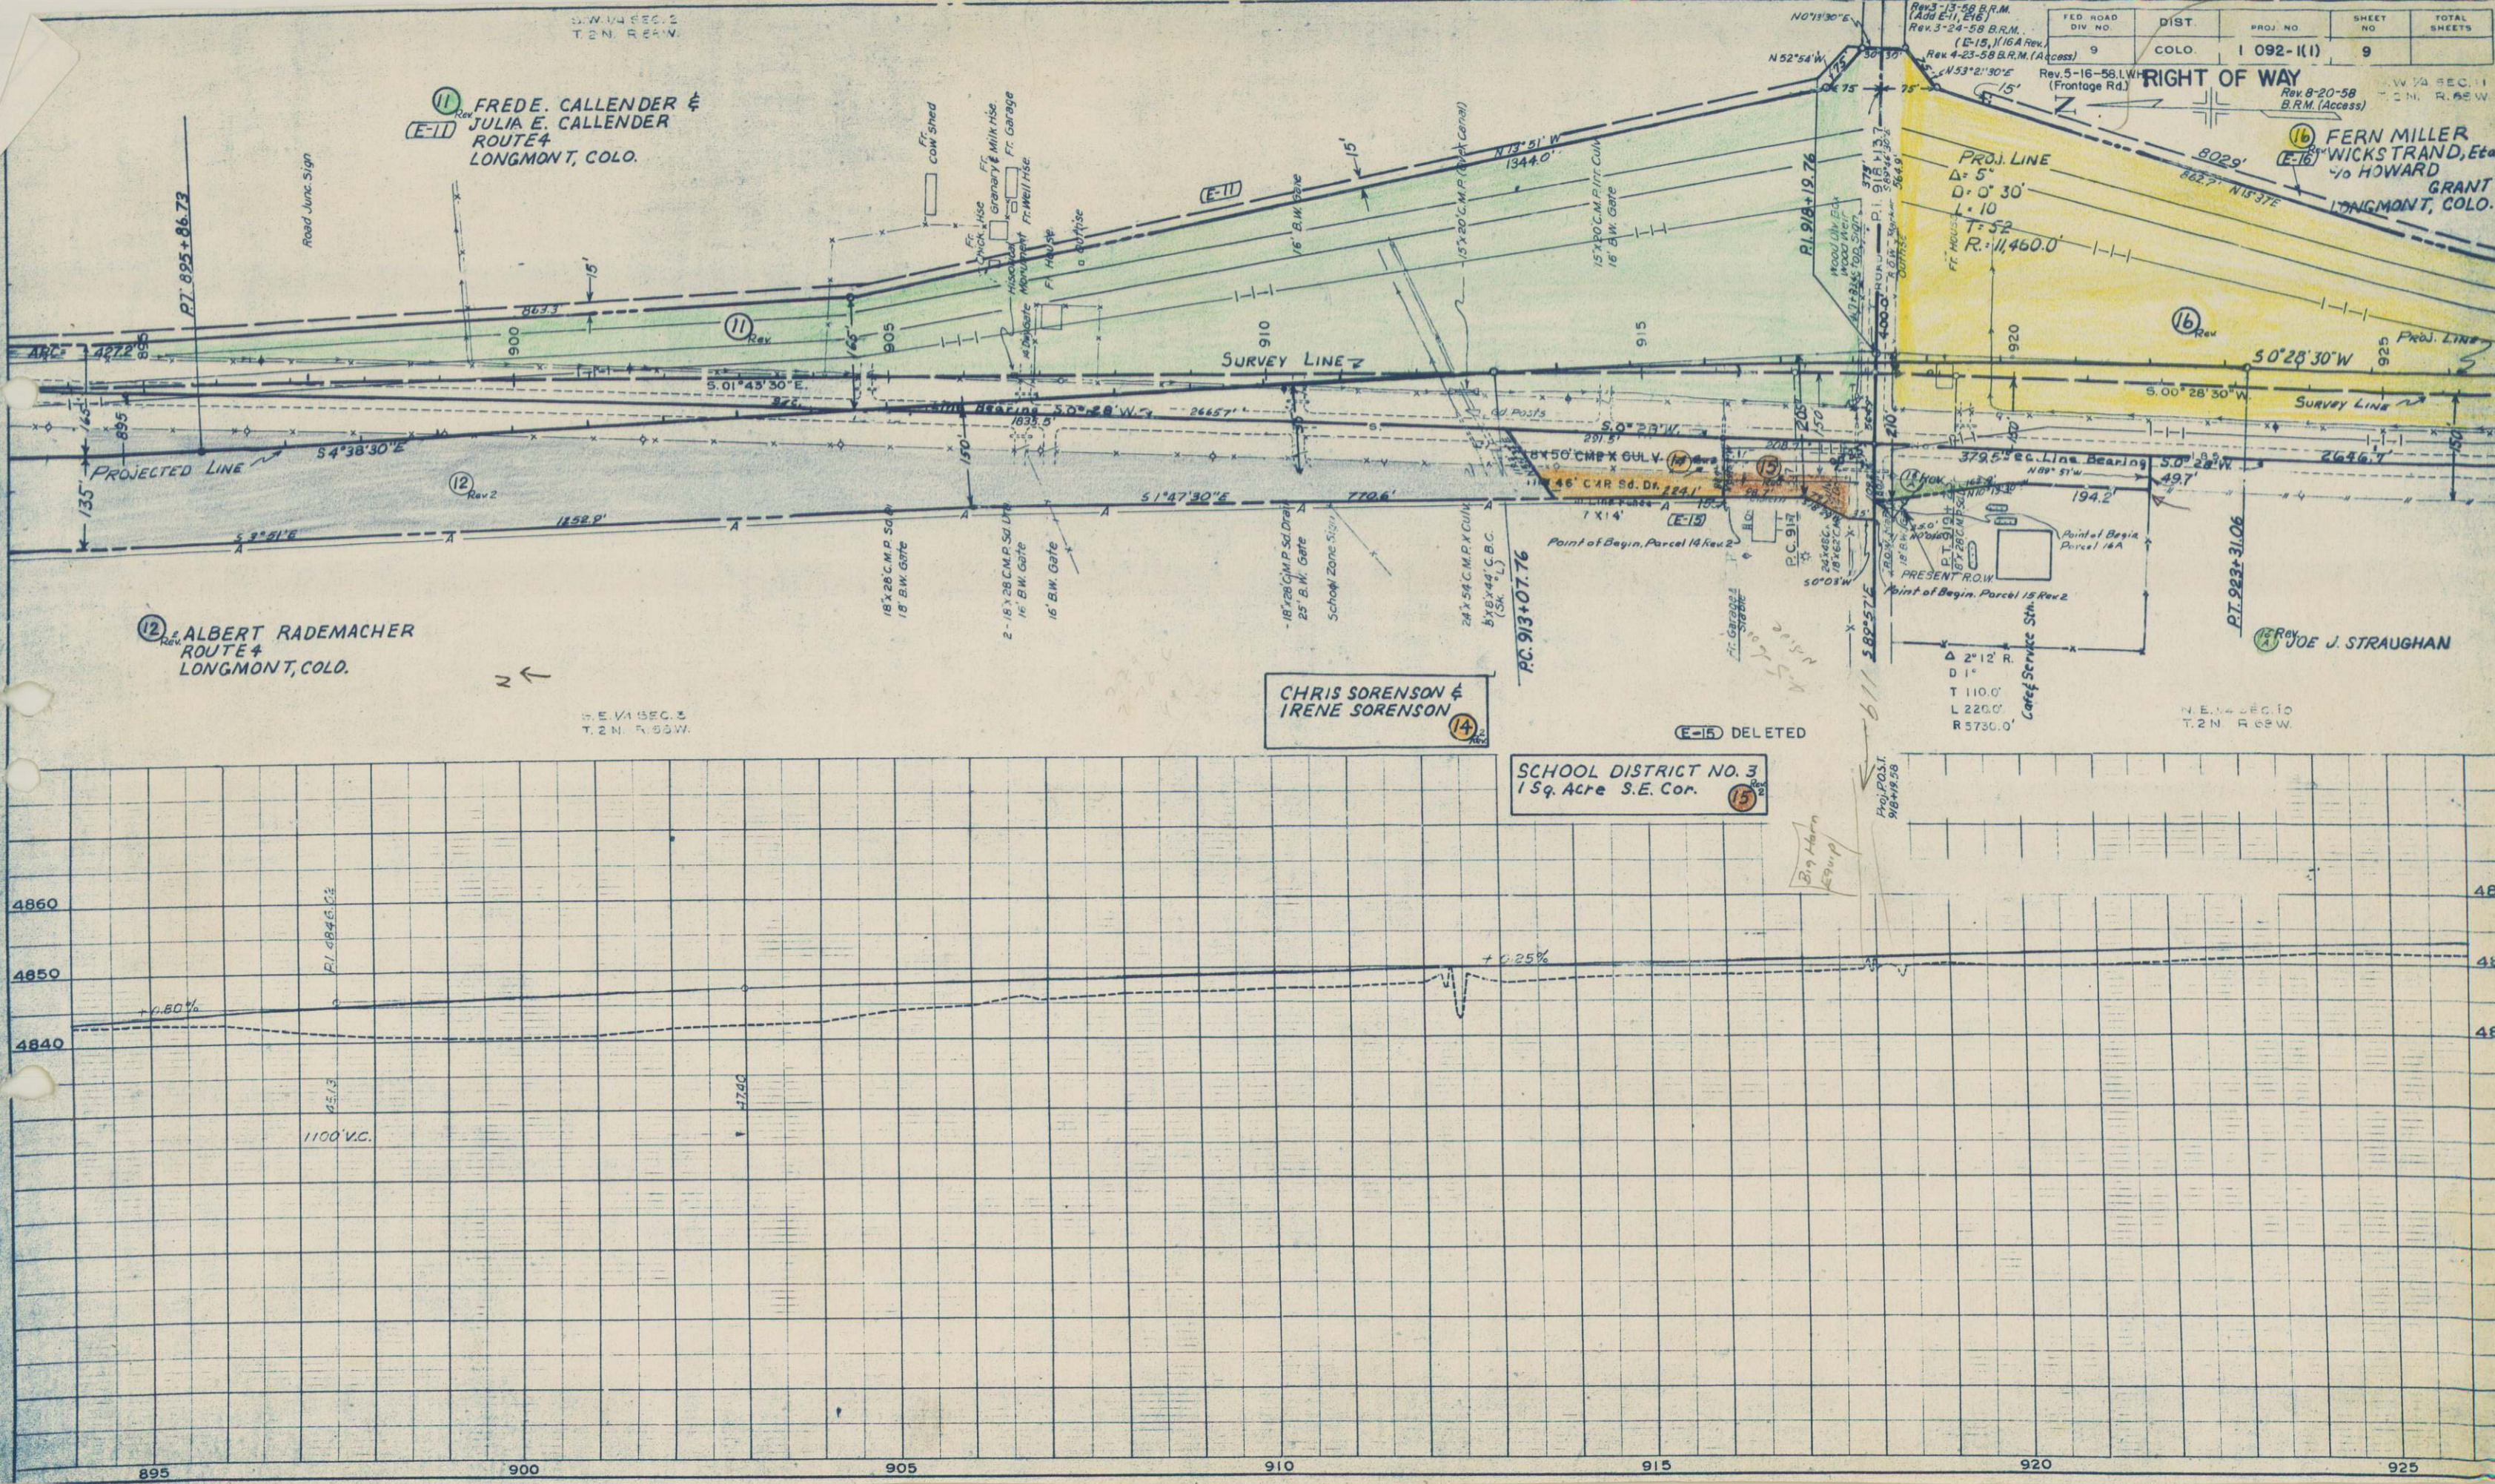

S.W. 1/4 SEC. 11
T. 2 N. R. 65 W.

18 PAUL L. JONES
Rev. 922 No. Sunset
E-18A LONGMONT, COLO.

PROJECTED LINE
 $\Delta = 5^\circ 48'$
 $D = 0^\circ 30'$
 $L = 1160'$
 $T = 580.5'$
 $R = 11,460'$




FED. ROAD DIV. NO.	DIST.	PROJ. NO.	SHEET NO.	TOTAL SHEETS
9	COLO.	1 092-1(1)	11	

RIGHT OF WAY
S.W. 1/4 SEC. 14
T. 2 N. R. 65 W.

Rev. 3-13-58 B.R.M. (Add E-21)
Rev. 3-14-58 B.R.M. (17 Rev. 2.)
Rev. 4-25-58 B.R.M. Access
Rev. 5-19-58 I.W.H. Frontage Rd.
Rev. 5-21-58 I.W.H. (Add E-21A)
Rev. 6-27-58 B.R.M. E-21A
Rev. 6-5-58 B.R.M. (Add E-18A)

NOTE: BOOK ALIGNMENT CHECKED
RET. OF WAY CHECKED

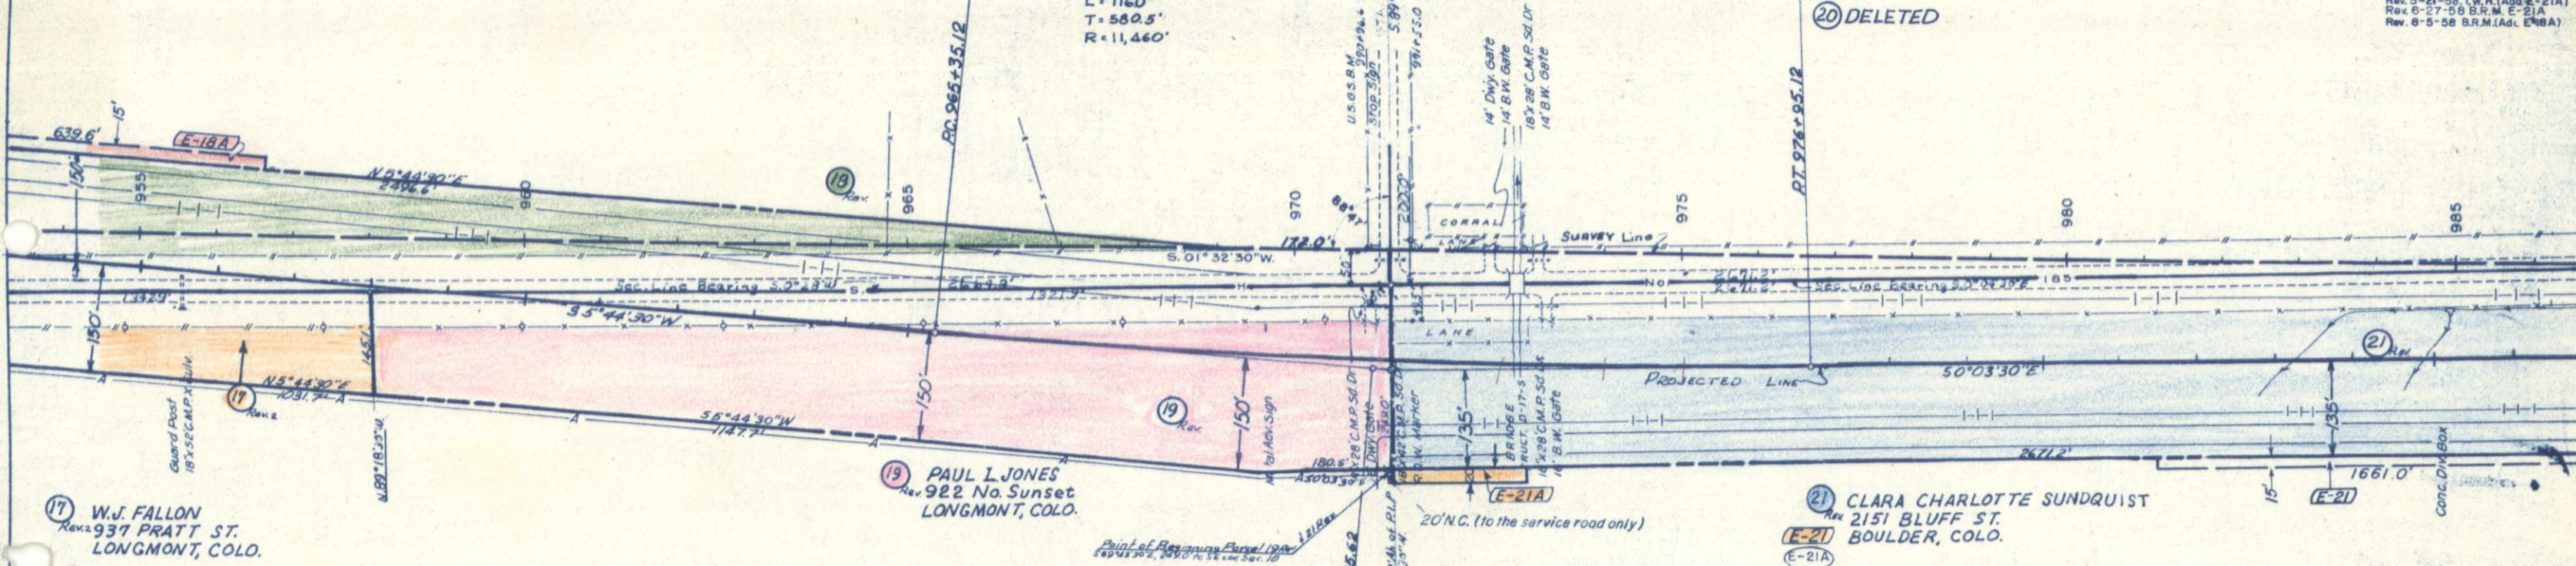


17 W.J. FALLON
Rev. 937 PRATT ST.
LONGMONT, COLO.

19 PAUL L. JONES
Rev. 922 No. Sunset
LONGMONT, COLO.

21 CLARA CHARLOTTE SUNDQUIST
Rev. 2151 BLUFF ST.
E-21 BOULDER, COLO.

S.E. 1/4 SEC. 10
T. 2 N. R. 65 W.

N.E. 1/4 SEC. 14
T. 2 N. R. 65 W.

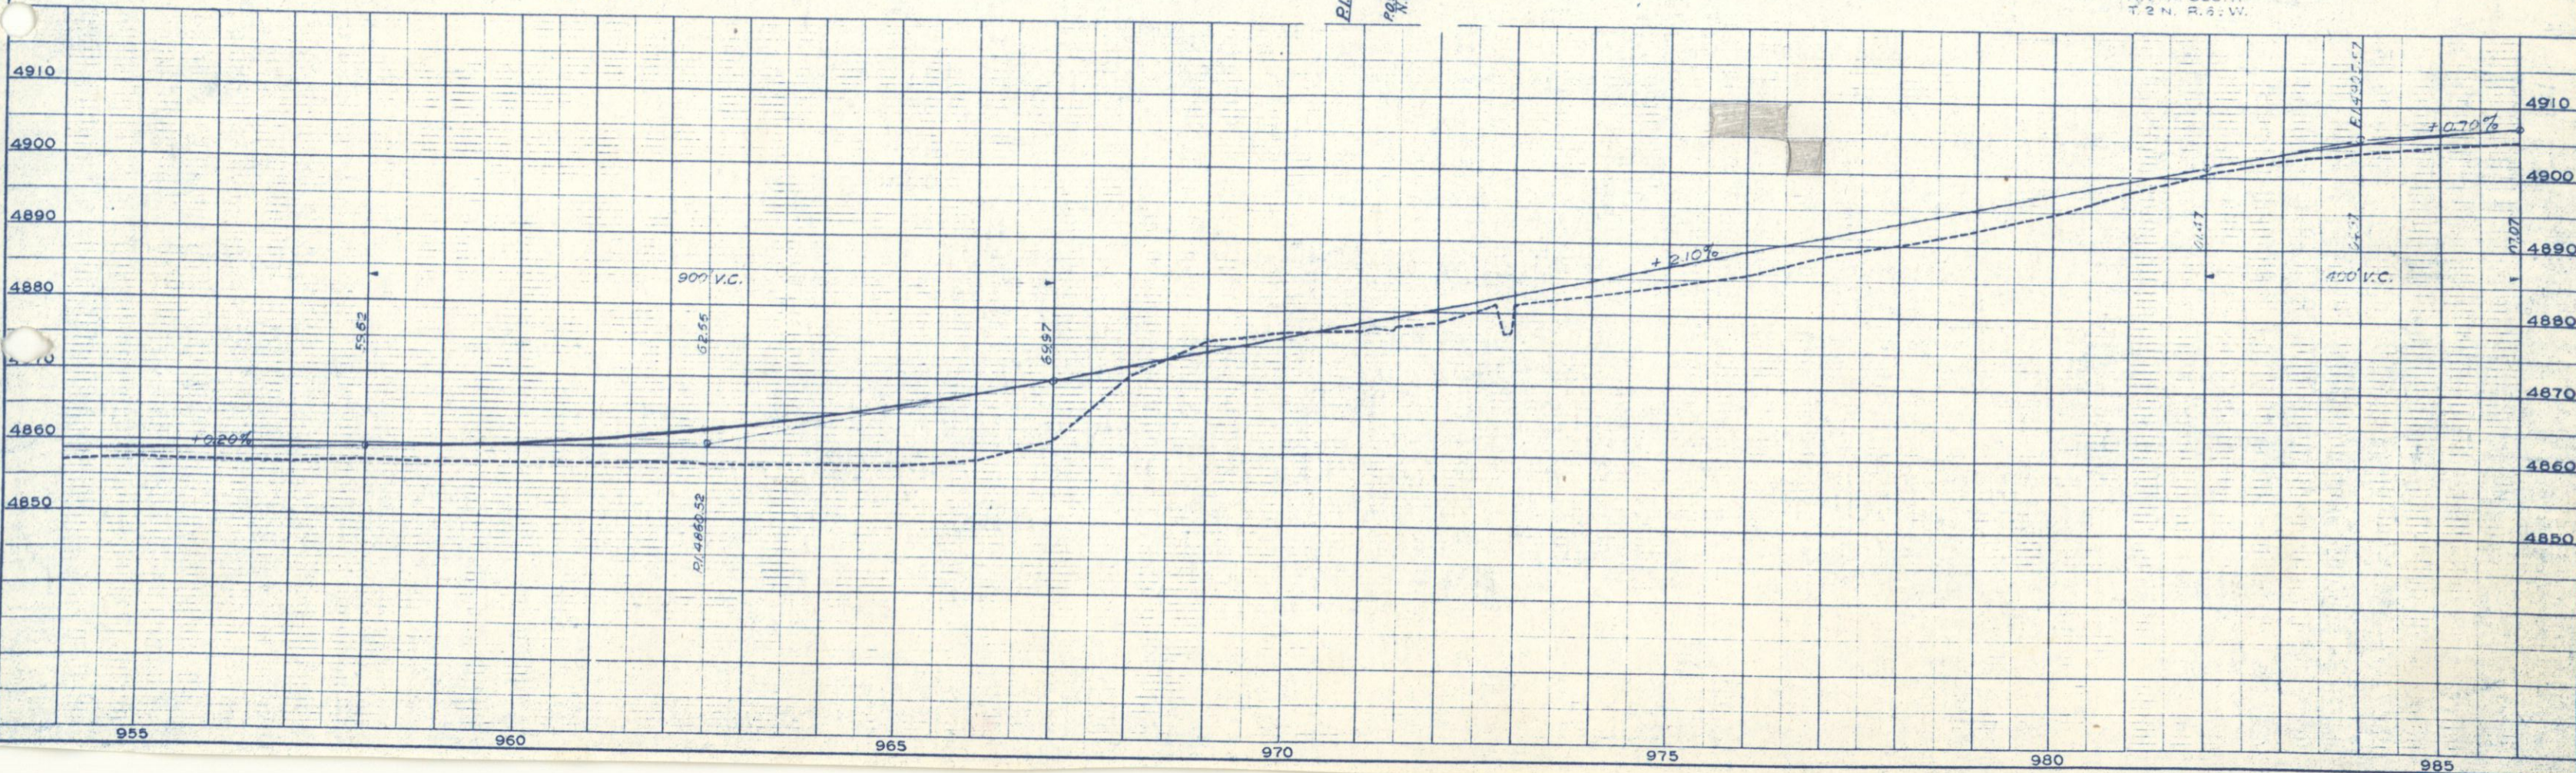

(20) DELETED



②② DELETED

FED. ROAD DIV. NO.	DIST.	PROJ. NO.	SHEET NO.	TOTAL SHEETS
9	COLO.	1 092-1(1)	12	

5. W 34 DEC. 14
T 2 N. R 68 W.

RIGHT OF WAY

Rev. 3-14-58 (Add E-21, E-23)
Rev. 4-21-58 B.R.M. E-2
Rev. 4-28-58 BRM Access
Rev. 5-19-58, D.W.H. Frontage

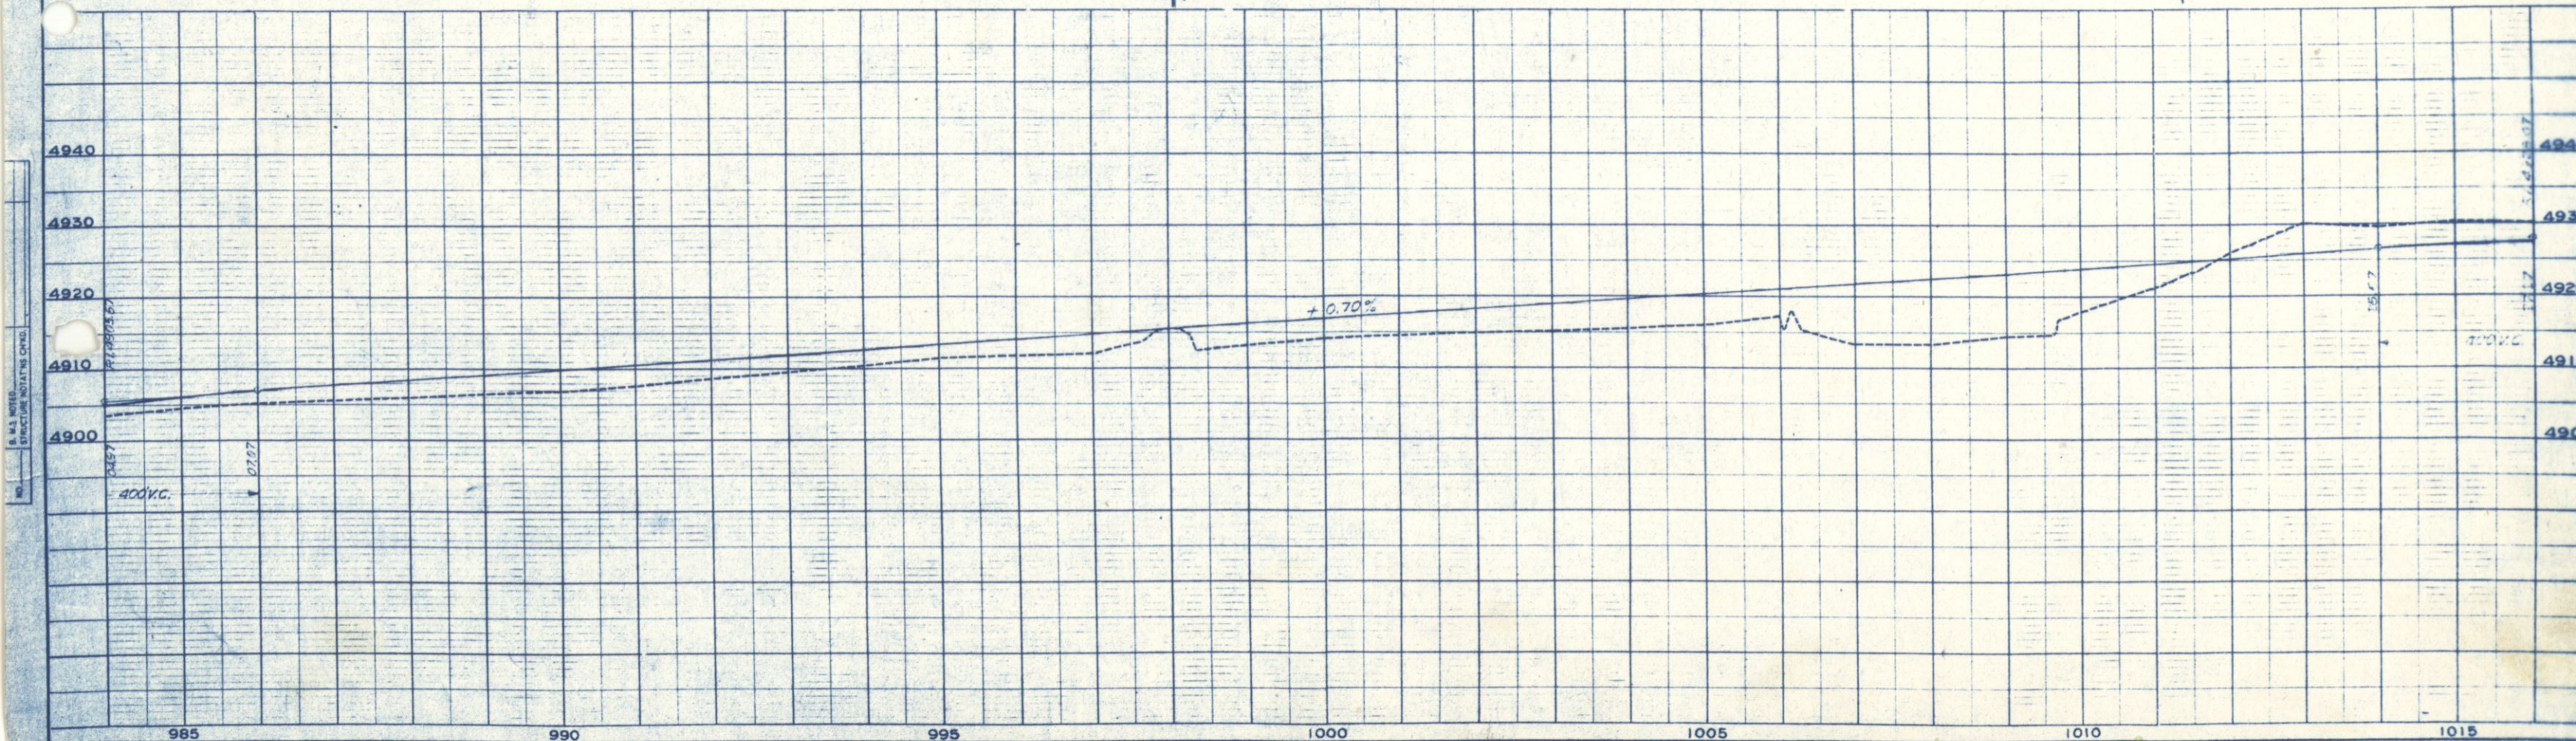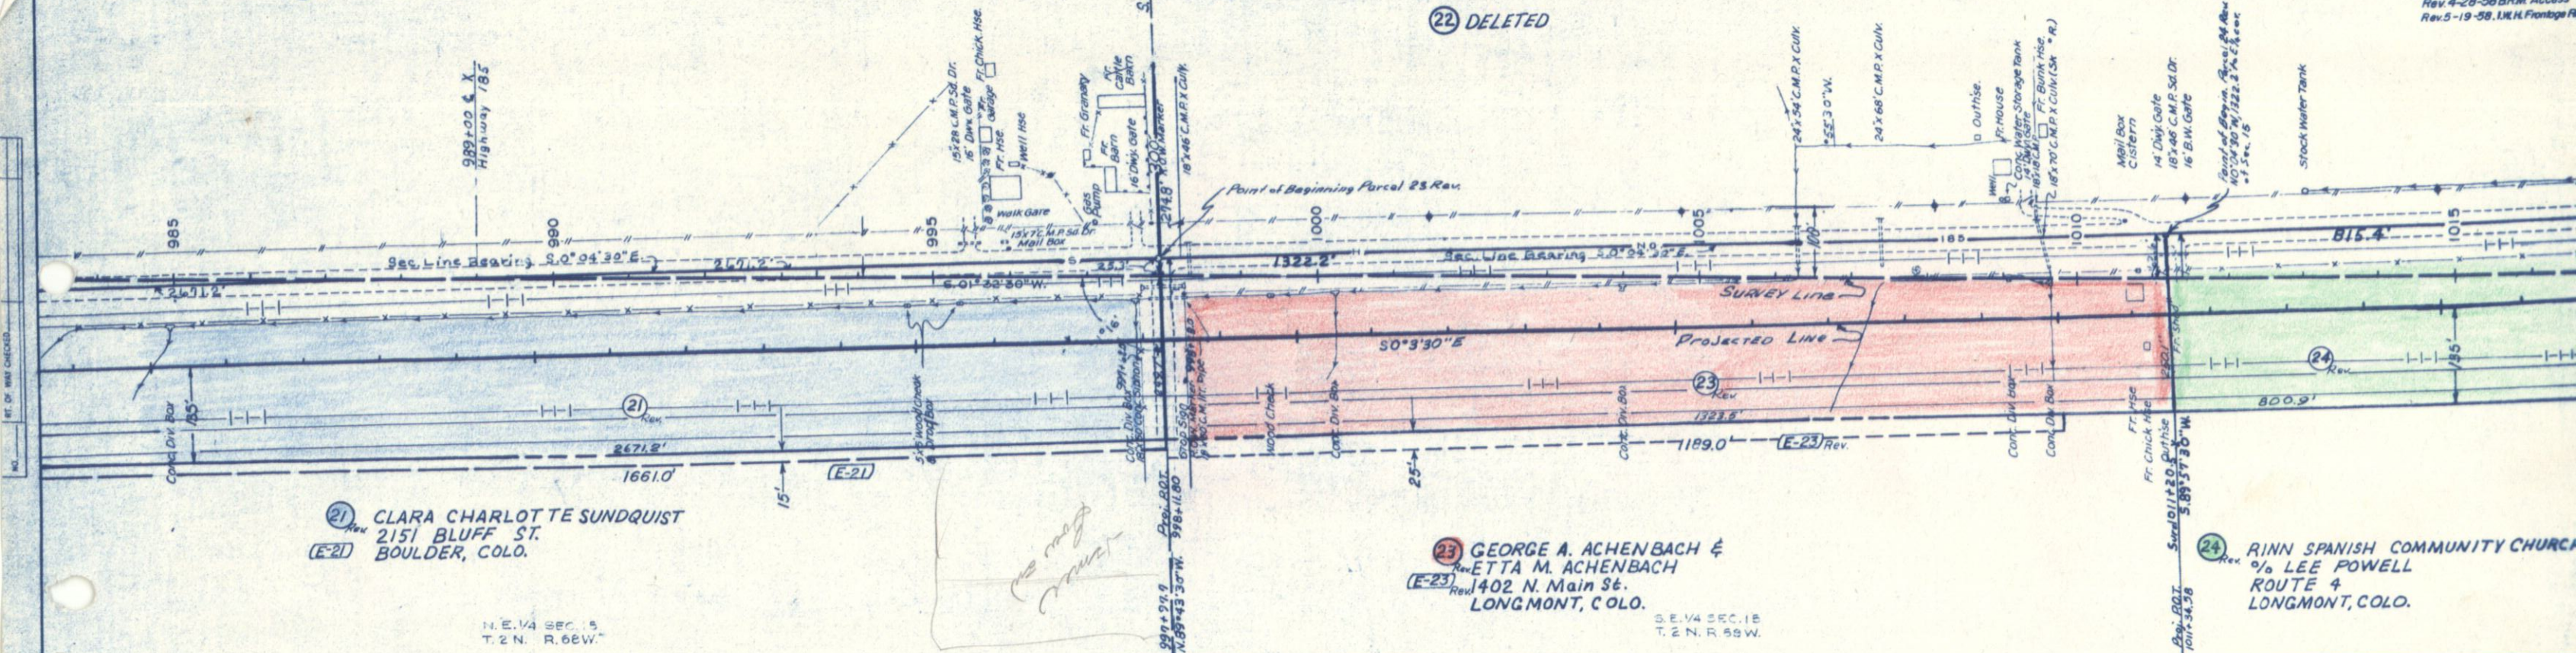


FED. ROAD DIV. NO.	DIST.	PROJ. NO.	SHEET NO.	TOTAL SHEETS
9	COLO.	1 092-1(1)	13	

RIGHT OF WAY

Rev. 5-19-58 L.W.H. Frontage Rd.
Rev. 5-21-58 L.W.H. (E-26 Rev.)
Rev. 4-23-59 B.R.M. (E-26c)

Rev. 3-14-58 B.R.M. (Add E-26 Rev. E-27A)
Rev. 3-25-58 B.R.M. (Add E-26 Rev. E-27A)
Rev. 4-21-58 B.R.M. (Add E-26 Rev. E-27A)

N. W. 1/4 SEC. 23
T. 2 N. R. 65 W.

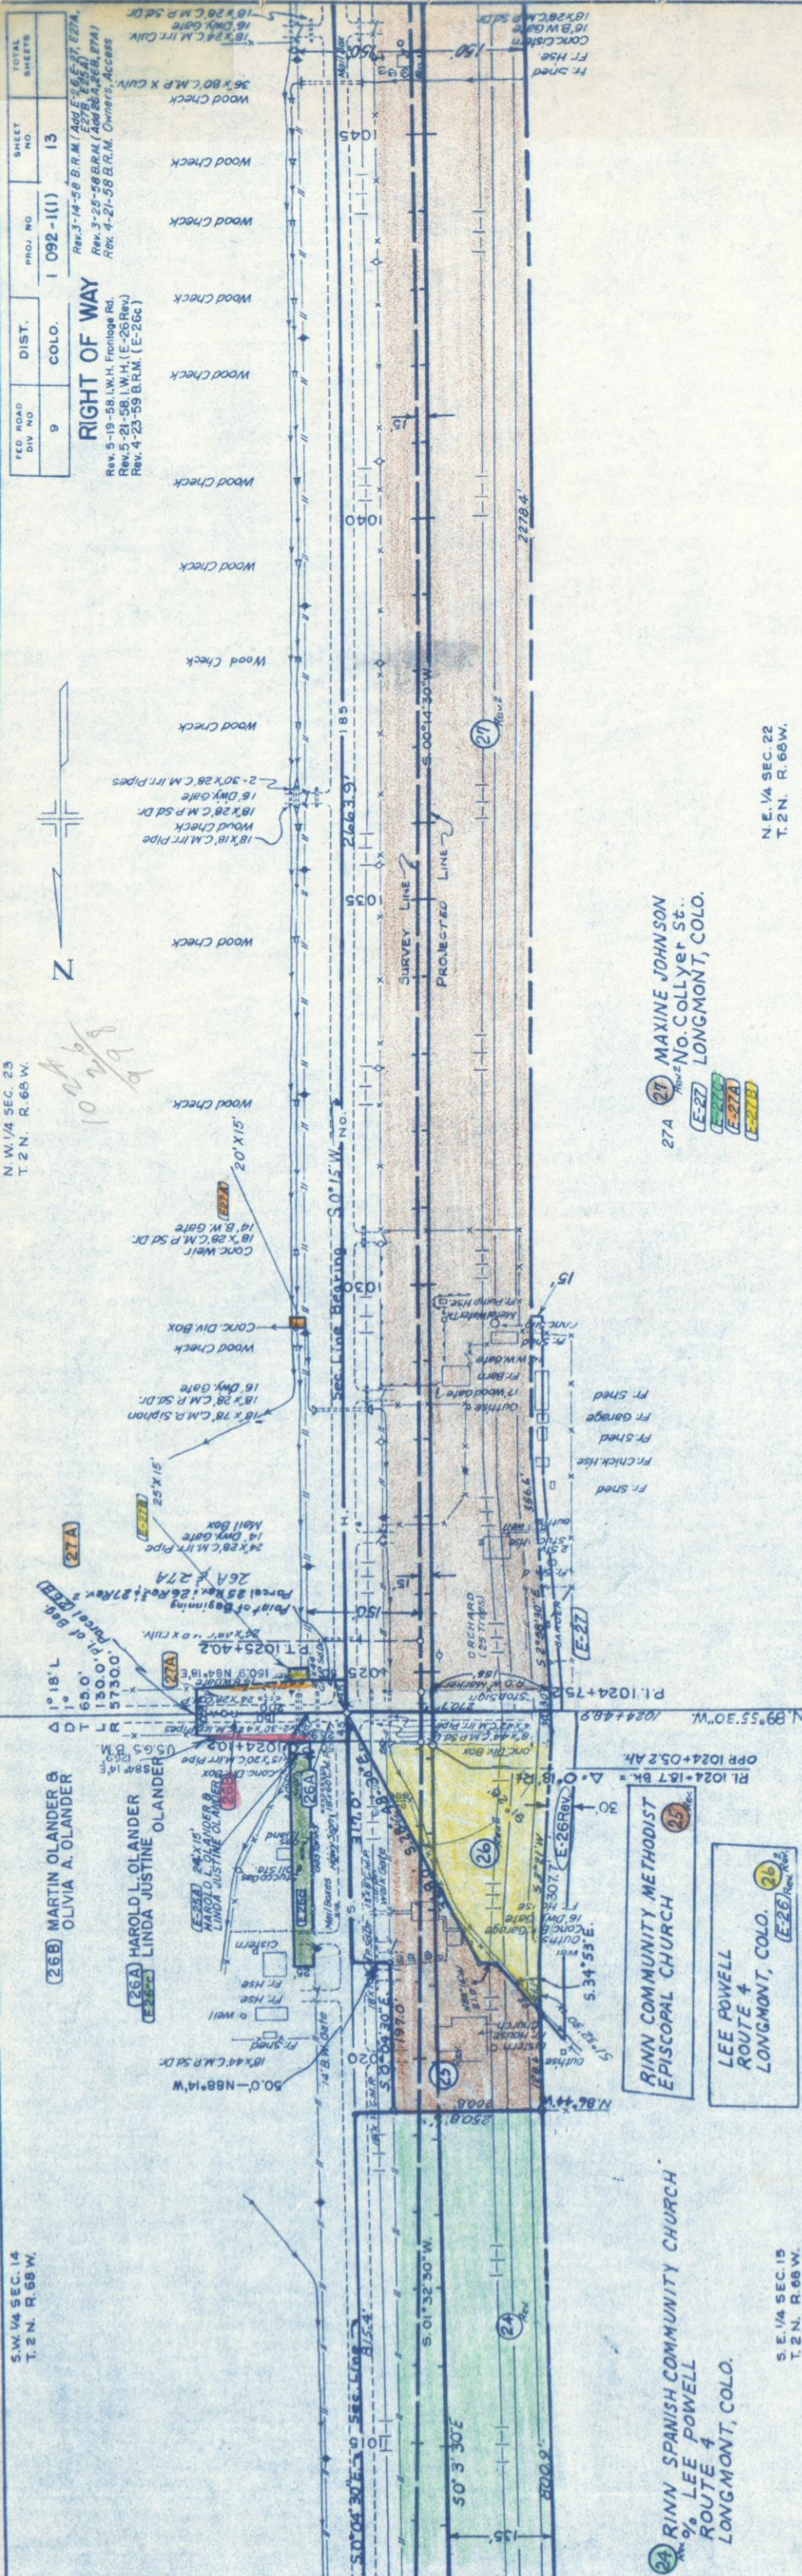

27A MAXINE JOHNSON
No. Collyer St.
LONGMONT, COLO.


N. E. 1/4 SEC. 22
T. 2 N. R. 65 W.

25 RINN COMMUNITY METHODIST
EPISCOPAL CHURCH

LEE POWELL
ROUTE 4
LONGMONT, COLO.

24 RINN SPANISH COMMUNITY CHURCH
% LEE POWELL
ROUTE 4
LONGMONT, COLO.

S. E. 1/4 SEC. 15
T. 2 N. R. 65 W.

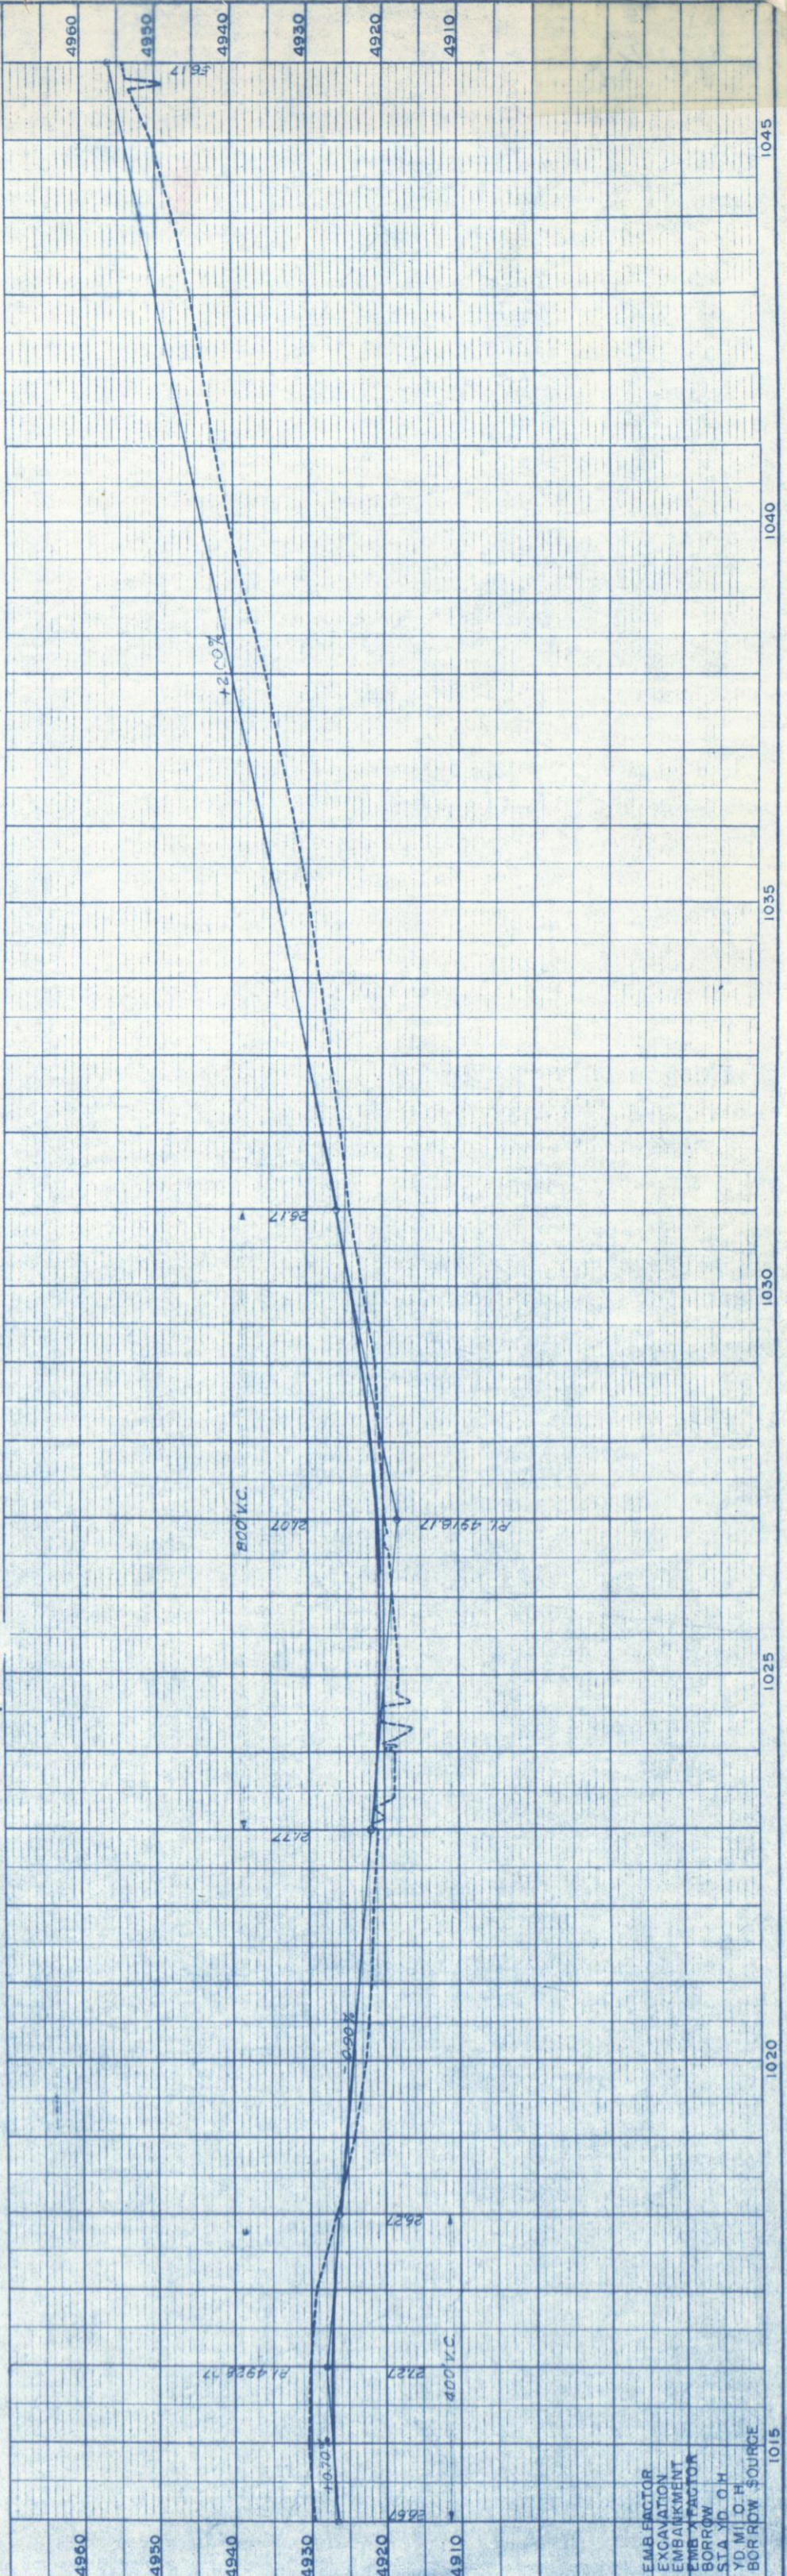

EMBANKMENT
EXCAVATION
EMBANKMENT
BORROW
STANDARD
BORROW SOURCE

N.W. 1/4 SEC. 35
T. 2 N. R. 68 W.

FED. ROAD
DIV. NO. 9

DIST. COLO.


PROJ. NO. 1 092-1(1)

SHEET NO. 17

TOTAL SHEETS

RIGHT OF WAY

Rev. 1-14-58, 18' B.W. Access, Add E-33
Rev. 4-28-58, 58' B.W. Access, Add E-33
S.W. 1/4 SEC. 35
T. 2 N. R. 68 W.
Rev. 5-19-58, 1 M.H. Frontage Rd.

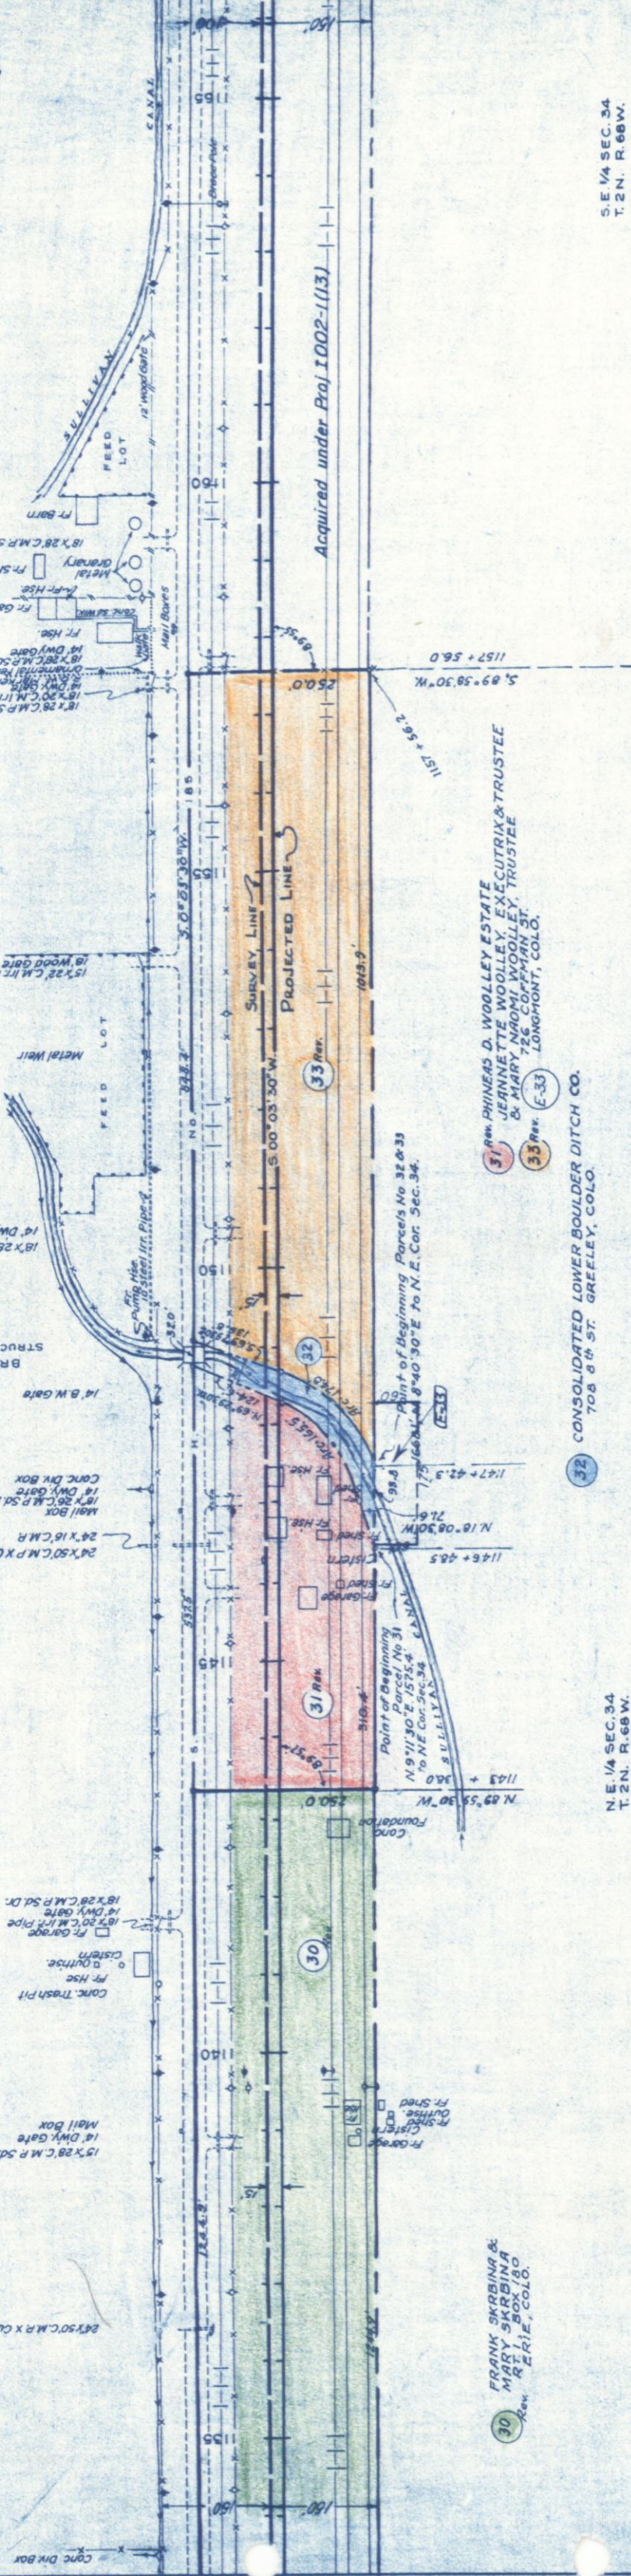


30 FRANK SKRIBING &
MARY SKRIBING
Rev. 8-1-58, 180'
Box 180
R. 68 E, COLO.

31 Rev. PHINEAS D. WOOLLEY ESTATE
JEANNETTE WOOLLEY, EXECUTRIX & TRUSTEE
& MARY NAOMI WOOLLEY, TRUSTEE
726 COFFMAN ST.
LONGMONT, COLO.
33 Rev. E-33


32 CONSOLIDATED LOWER BOULDER DITCH CO.
708 8th ST. GREELEY, COLO.

N.E. 1/4 SEC. 34
T. 2 N. R. 68 W.

S.E. 1/4 SEC. 34
T. 2 N. R. 68 W.

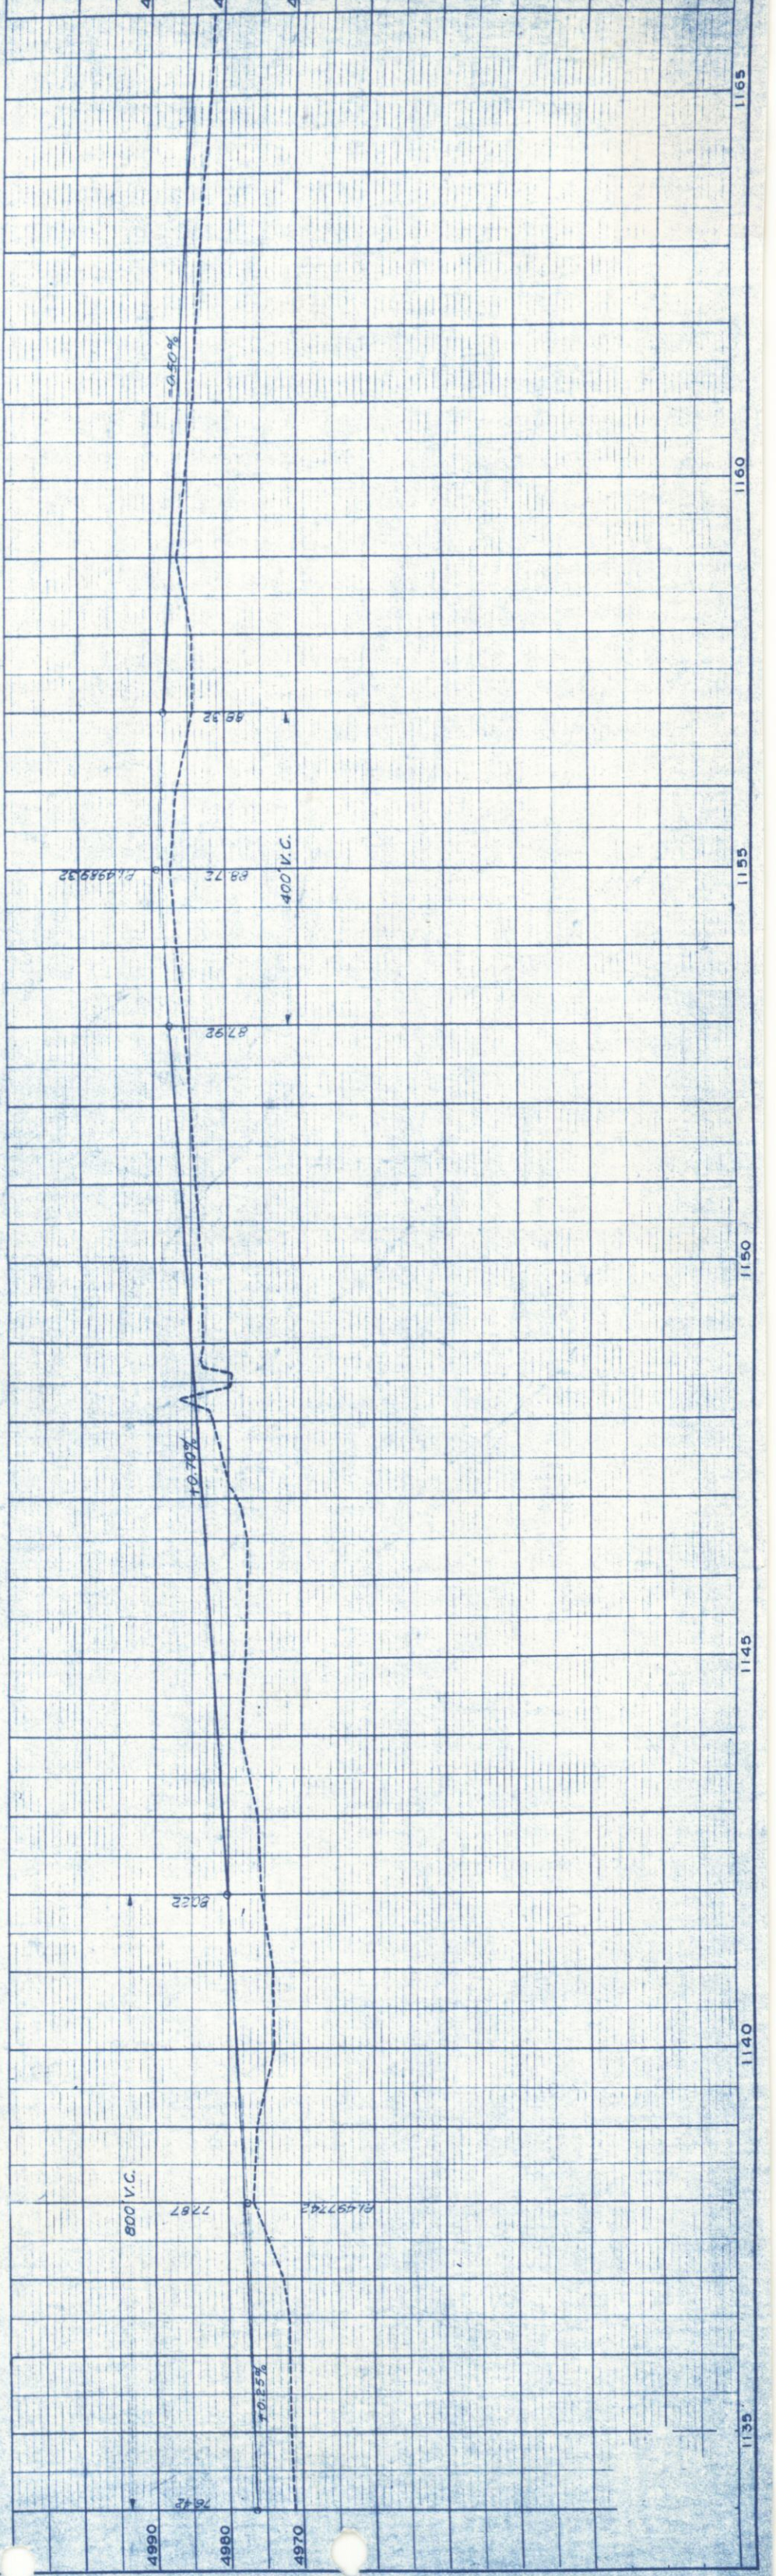

T. 3 N., R. 68 W.

 

N.W. 4 Sec. 14

S.W. 4 Sec. 14

N.W. 4 Sec. 23

S.W. 4 Sec. 23

N.W. 4 Sec. 26

ZIMBECK, LULU
601 COLLYER ST.
LONGMONT, COLO.
265 Ac.

PETERS, CARL L.
MEAD, COLO.
280 Ac.

LE CLEIG, JOSEPHINE
120 Ac.

1. THEO. J. & ELIZABETH H.
RADEMACHER
ROUTE 1
LONGMONT, COLO.
SW 1/4 Sec. 23

2. THEO. J. & ELIZABETH H.
RADEMACHER
RT. 1
LONGMONT, COLO.
SW 1/4 Sec. 23

4. THEO. J. & ELIZABETH H.
RADEMACHER
ROUTE 1
LONGMONT, COLO.
N.W. 1/4 Sec. 26

3. THEO. J. & ELIZABETH H.
RADEMACHER
ROUTE 1
LONGMONT, COLO.
E 1/2 SE 1/4 Sec. 22

5. DALZIEL, JOHN
1410 E. 4th AVE.
DENVER 18, COLO.
110 Ac.

N.E. 4 Sec. 15

S.E. 4 Sec. 15


N.E. 4 Sec. 22

S.E. 4 Sec. 22

N.E. 4 Sec. 27

Rev. 2-6-58 12K Rev. 3-10-40a	FED. ROAD DIST. NO.	STATE	PROJ. NO.	SHEET NO.	TOTAL SHEETS
Rev. 3-3-58 BRM (6) Rev. 2	3	COLO.	I-092-1(1)	18	18
Rev. 3-17-58 BRM 2 Rev.					
Rev. 4-22-58 B.R.M. Easement					
Rev. 5-21-59 I.W.E.-1 Rev.					
Rev. 6-5-59 BRM Sig.					

RIGHT OF WAY
DENVER NO. - SH 52 TO S.H. 66
PROPERTY OWNERSHIP MAP
SCALE 1"=400'

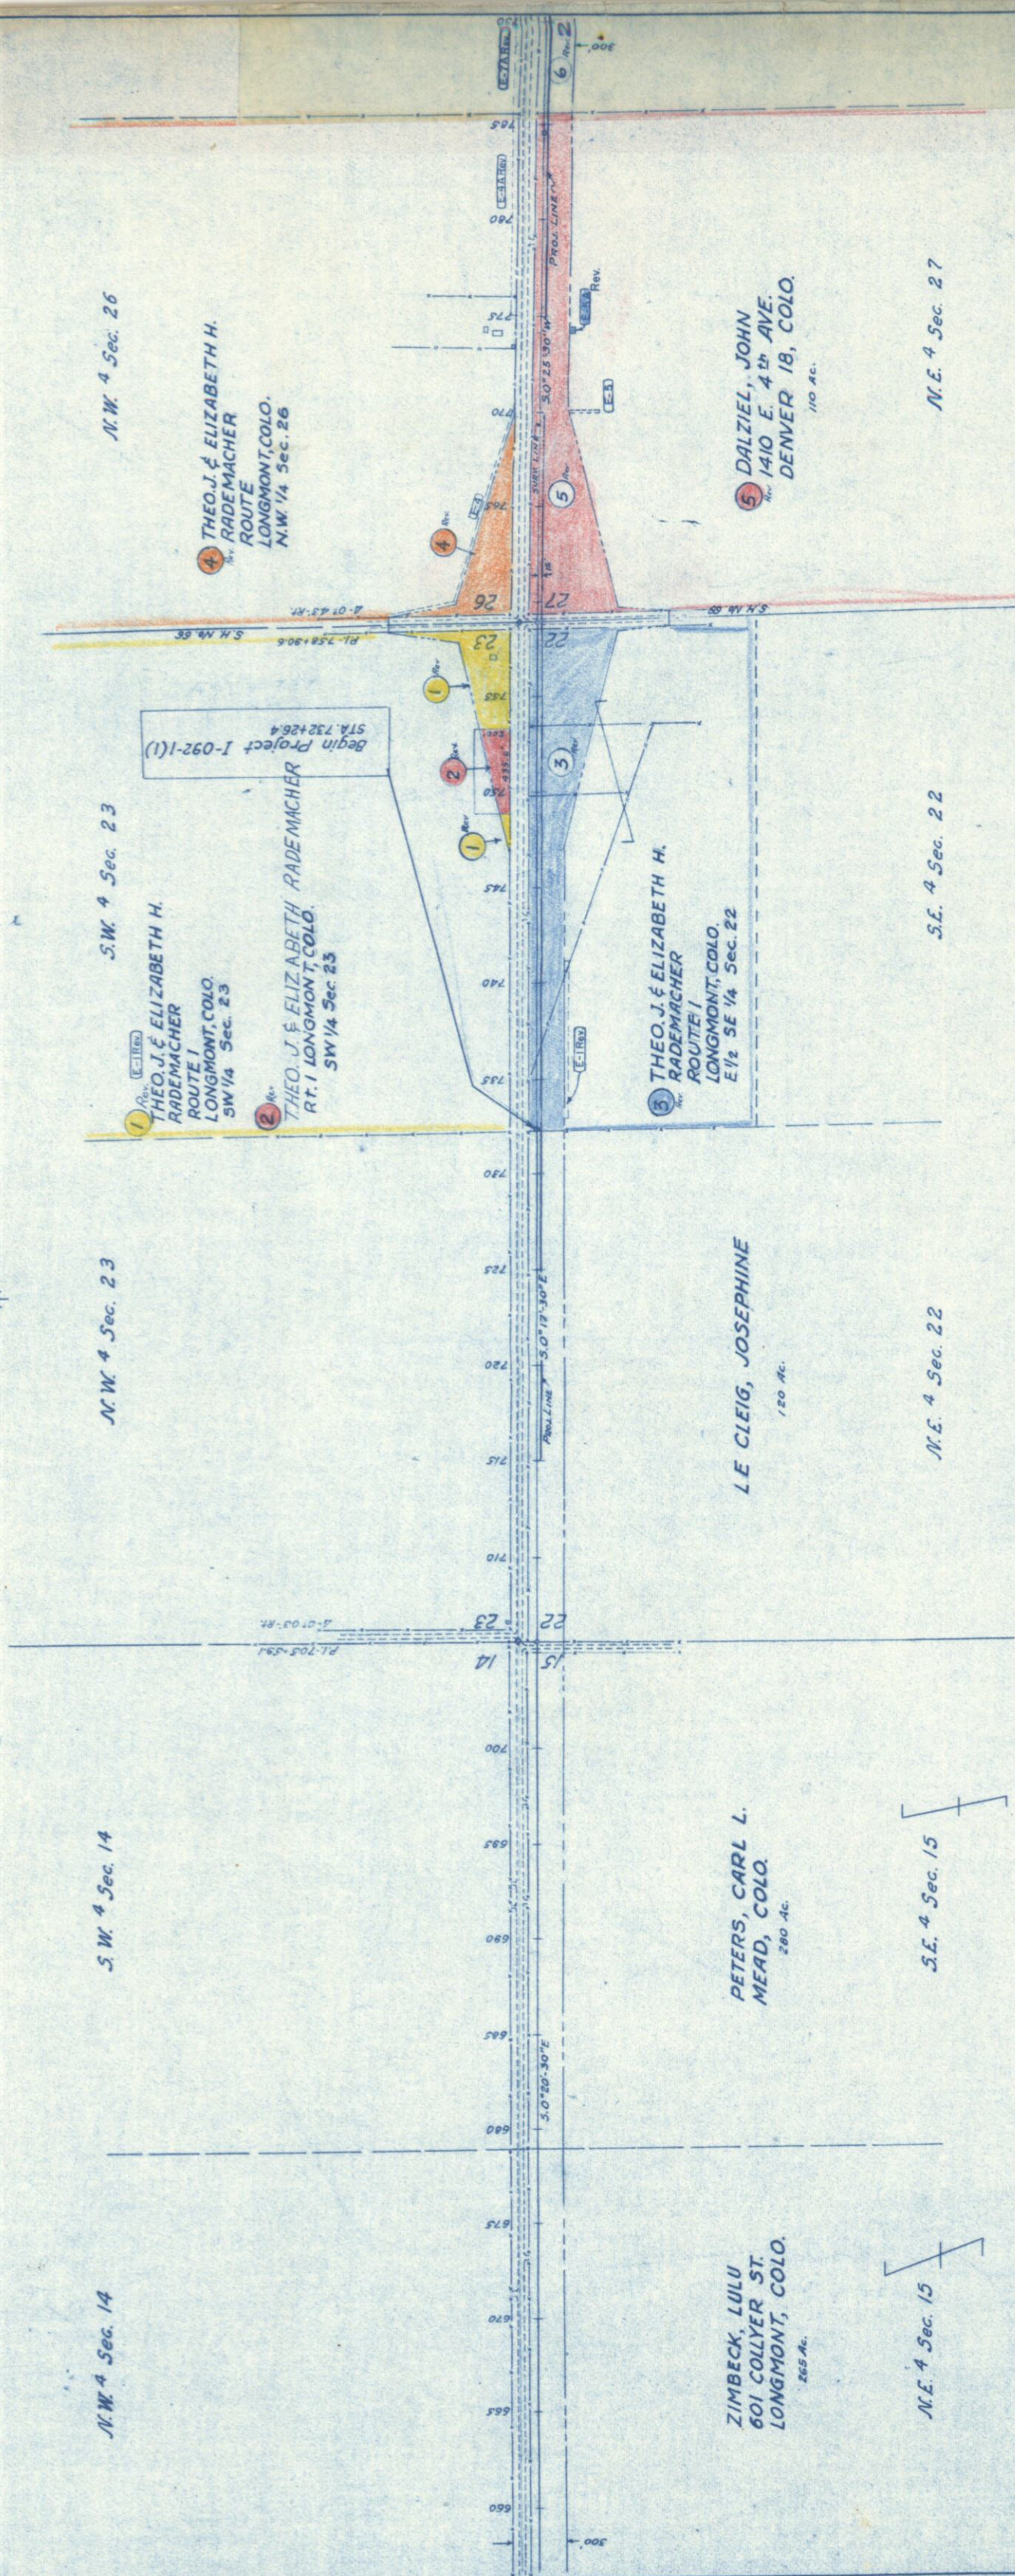



T. 3 N., R. 68 W.

T. 2 N., R. 68 W.

FED. ROAD DIST. NO.	STATE	PROJ. NO.	SHEET NO.	TOTAL SHEETS
3	COLO.	1092-1(1)	19	

RIGHT OF WAY DENVER NO. - SH. 52 TO SH. 66
PROPERTY OWNERSHIP MAP
Rev. 1-30-58 Add 10A 85M
SCALE 1" = 400'

Revised 6 Rev. 8 Rev. 2, Added 7A, 8B, 2-6-58. I. W. H.
Rev. 2-19-58 RDC. IOA Rev.
Rev. 2-28-58 S.R.M. Name change (7A, 8B)
Rev. 3-3-58 S.R.M. (6 Rev. 2)
Rev. 3-19-58 S.R.M. IOA Rev. 2, 16A Rev.
Rev. 4-7-58 CPW. (E-15 Deleted)
Rev. 4-22-58 S.R.M. Easements

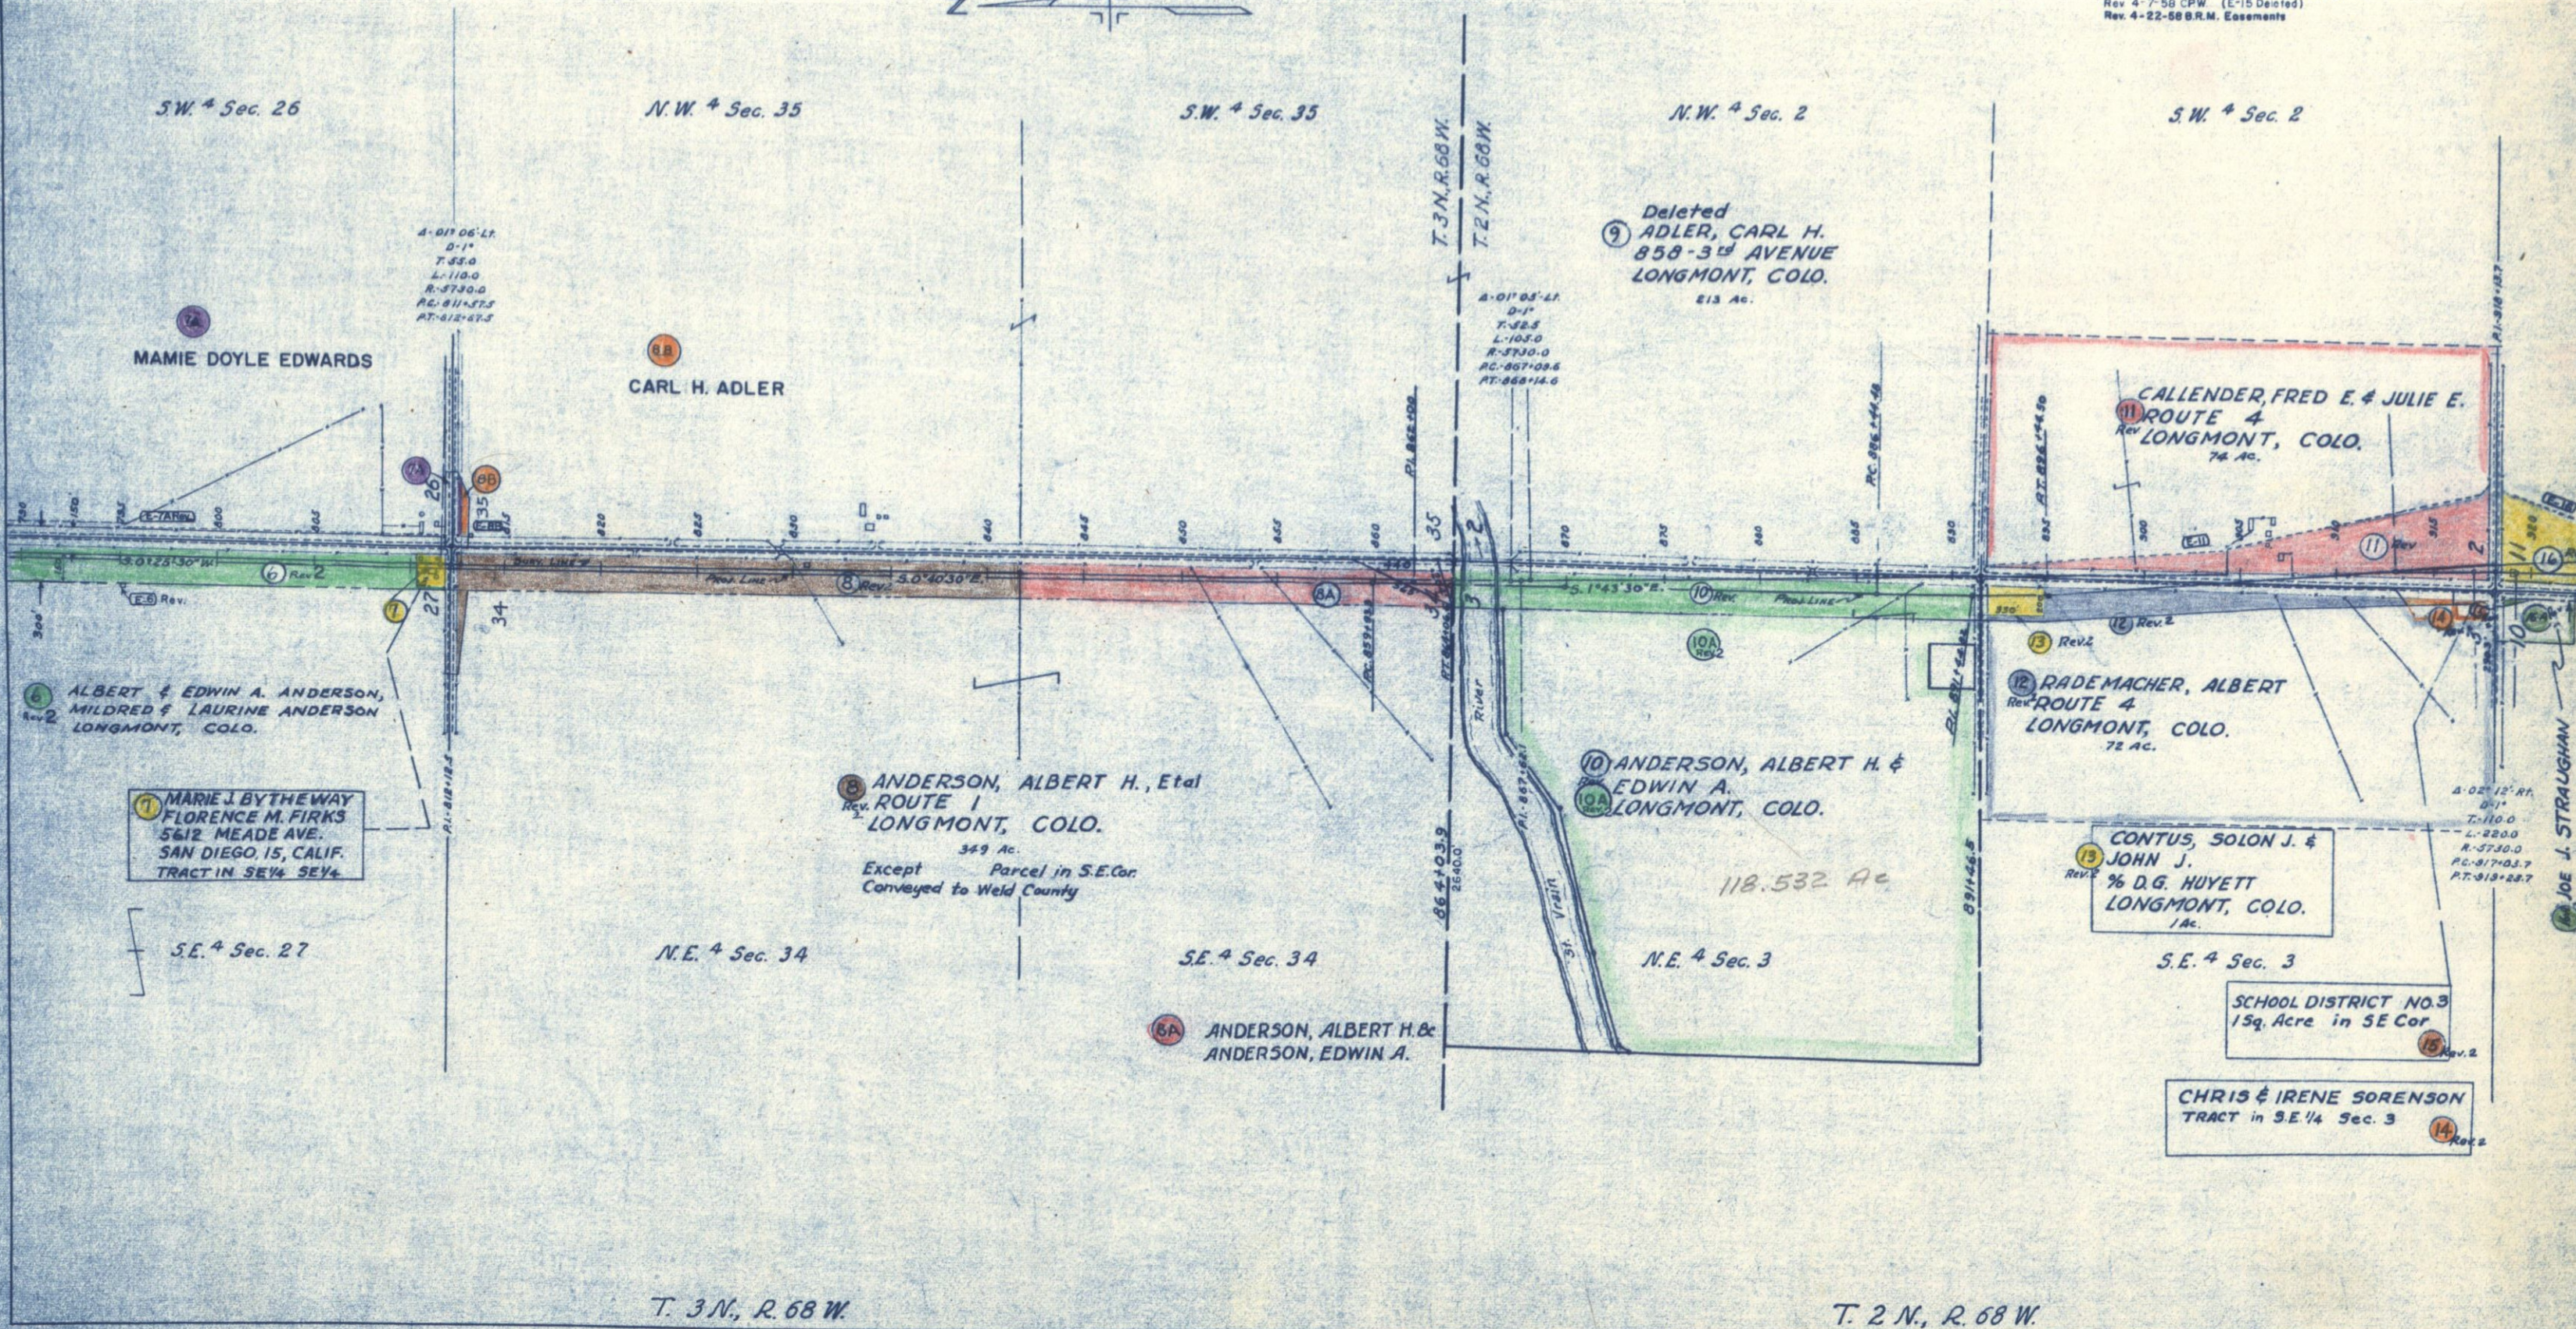
 


T. 2 N., R. 68 W.

Rev. 3-14-58 B.R.M. 17 Rev. 2.
Rev. 3-25-58 B.R.M. (Add 26 A, 26 B, 27 A)
Rev. 4-21-58 B.R.M. (16 B)
Rev. 4-22-58 B.R.M. Easements
Rev. 5-22-58 B.R.M. Easements
Rev. 6-27-58 B.R.M. E-21 A
Rev. 8-5-58 B.R.M. (Add E-18 A)
Rev. 11-5-58 B.R.M. (16 B Rev. Add. 16 C)
Rev. 4-23-59 B.R.M. (Add E-26 C)

FED. ROAD DIST. NO.	STATE	PROJ. NO.	SHEET NO.	TOTAL SHEETS
3	COLO.	I 092-1(1)	20	

RIGHT OF WAY
DENVER NO. - S.H. 52 TO S.H. 66
PROPERTY OWNERSHIP MAP
SCALE 1" = 400'

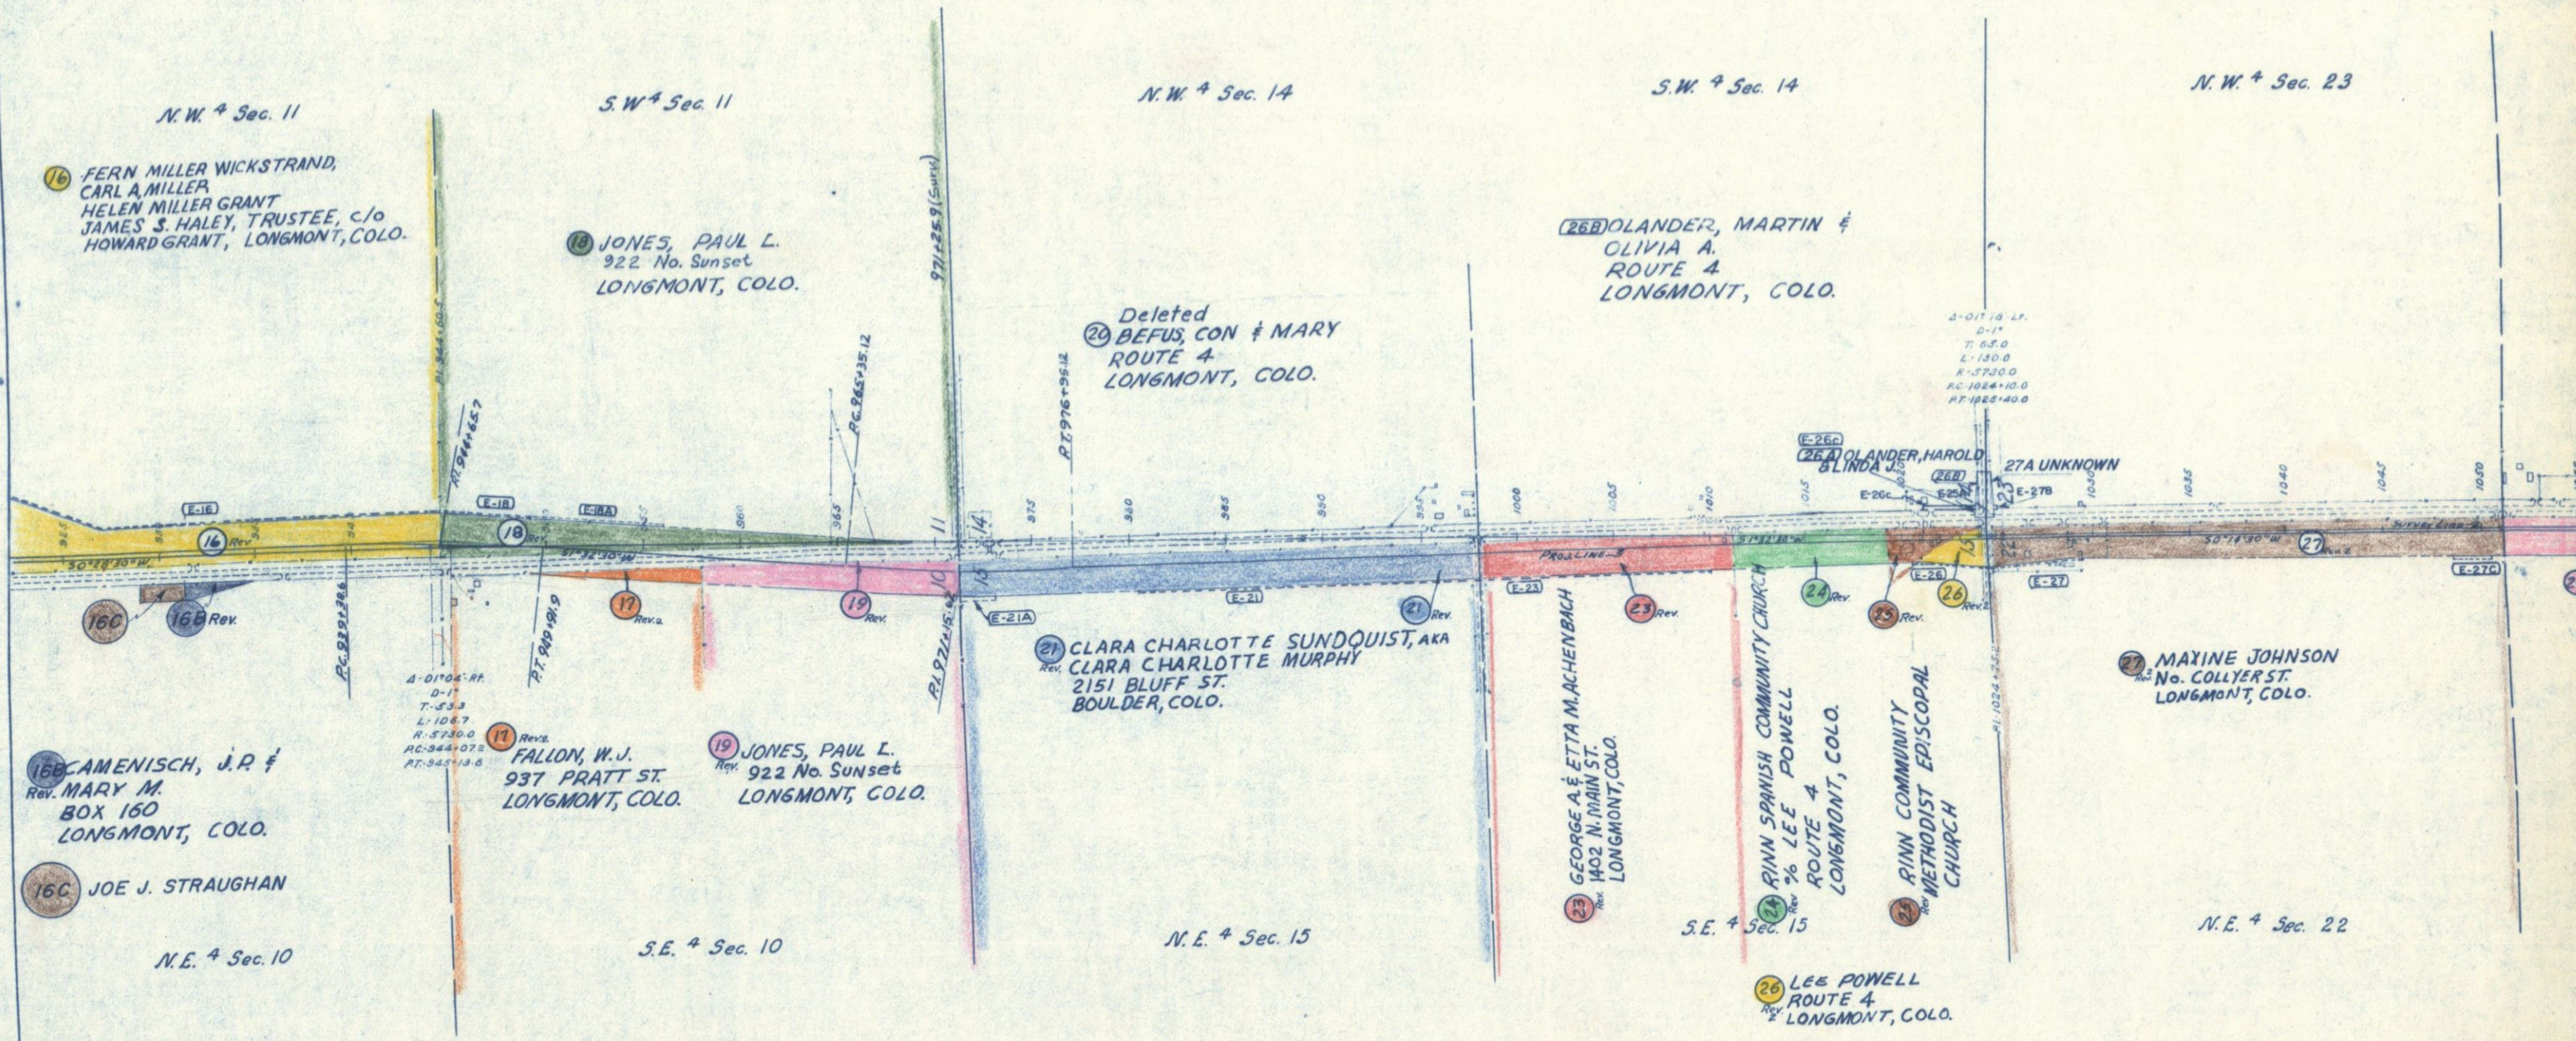 

T. 2 N., R. 68 W.

T. 2 N., R. 68 W.

Rev. 3-14-58 B.E.N. 319, 320, 321
Rev. 4-22-58 B.R.M. Easements
Rev. 1-16-61, I.W.H., Add 29-I

FED. ROAD DIST. NO.	STATE	PROJ. NO.	SHEET NO.	TOTAL SHEETS
3	COLO.	I 092-1(1)	21	

RIGHT OF WAY DENVER NO. - S.H. 52 TO S.H. 66
PROPERTY OWNERSHIP MAP
SCALE: 1" = 400'



S.W. 4 Sec. 23

N.W. 4 Sec. 26

S.W. 4 Sec. 26

N.W. 4 Sec. 35

S.W. 4 Sec. 35

30A DELETED

28 DALPRA, GILBERT O. &
DOROTHY M.
ROUTE 4
LONGMONT, COLO.

29-1 29 CARLA A. MILLER, FERN MILLER WIKSTRAND &
HELEN MILLER GRANT
% HOWARD GRANT
LONGMONT, COLO.

31-33 WOOLEY, P. D.
726 COFFMAN ST
LONGMONT, COLO.

30 SKRBINA FRANK
& MARY
ROUTE 1, BOX 180
ERIE, COLO.

32 CONSOLIDATED LOWER BOULDER
DITCH CO.
708 - 8 ST., GREELEY, COLO.

MERCHANTILE BANK & TRUST CO.
BOULDER, COLO.
Acquired Under Project I 002-1(13)

S.E. 4 Sec. 22

N.E. 4 Sec. 27

S.E. 4 Sec. 27

N.E. 4 Sec. 34

S.E. 4 Sec. 34

T. 2 N., R. 68 W.

END PROJECT I 092-1(1)

$\Delta = 9^{\circ}09'41''$
 $D = 1^{\circ}$
 $T = 458.5'$
 $L = 915.0'$
 $R = 5730'$

PC 1179+34.7

PT 1180+69.7

PC 1167+66.5

PT 1172+39.2

PC 1172+39.2

PT 1180+69.7