

COLORADO DEPARTMENT OF HIGHWAYS

PLAN AND PROFILE OF PROPOSED **FEDERAL AID PROJECT NO. 180S-1(19)0 Sec.1** **STATE HIGHWAY NO. 3**

ADAMS COUNTY RIGHT OF WAY

SCALES OF ORIGINAL DRAWINGS

ON PLAN 1 IN = 1 FT
ON PROFILE 1 IN = 1 FT HORIZONTAL
1 IN = 1 FT VERTICAL
GRADE LINE ON PROFILE IS SHOWN AS GRADE OF FINISHED ROAD
GROSS LENGTH OF PROJECT
NET LENGTH OF PROJECT

FEDERAL ROAD REGION NO.	DIVISION	PROJ. NO.	SHEET NO.	SHEET COUNT
9	COLORADO	180S-1(19)0 Sec.1	1	1


RIGHT OF WAY VALLEY HIGHWAY-DUPONT		REVISIONS
10-18-63	Changed Index of Sheet	
2/19/65	Add Sheet No 41A	
4-1-65	For Conv.	
8-19-66	Rev. Project Number	

INDEX OF SHEETS

SHEET NO.	
1	Title Sheet
2 - 2-E	Tabulation of Properties
3-80 & 9-18	Plan and Profile Sheets Showing Right-of-Way
19-41 & 41A	Detail Sheets Showing Right-of-Way
42-46	Ownership Maps

CONVENTIONAL SIGNS

CENTER LINE _____
RIGHT OF WAY LINE _____
COUNTY LINE _____
TOWNSHIP OR RANGE LINE _____
LAND LINES _____
RAILROAD _____
BARBED WIRE FENCE _____
COMBINATION WIRE FENCE _____
SNOW FENCE _____
TELEPHONE & TELEGRAPH LINES _____
POWER LINE _____
DETOUR _____
PRESENT ROAD (Plan Sheets) _____
TOE OF SLOPES _____
C. OF A. LINE (Control of Access) _____
ACCESS DENIED BY DEED _____
PROTECTED BY FREEWAY LAW (Virgin Location) _____

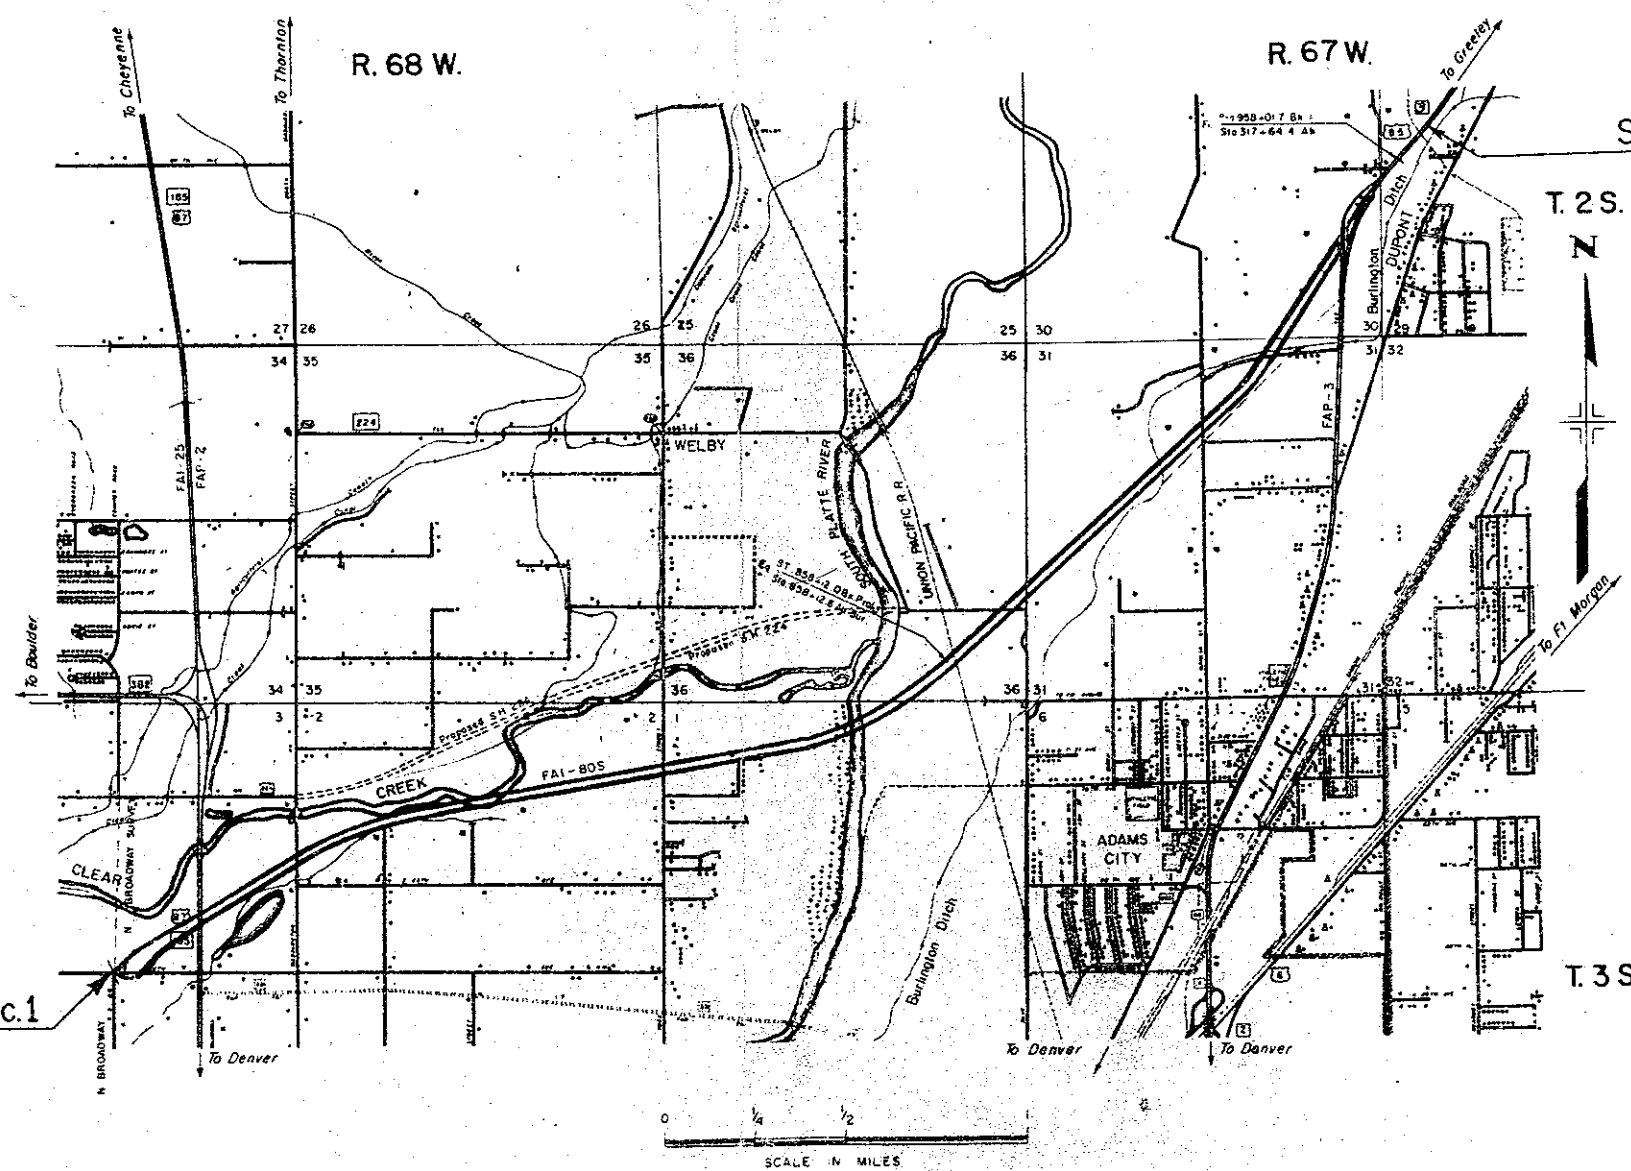

STA 729+12.1 BEG 180S-1(19)0 Sec.1
Right of Way

STA 336+00 END 180S-1(19)0 Sec.1
18' 0" L.R. Sta 336+00 on Proj F 6-1(1)

PROJ. I 80 S-I(19)0 Sec.1

RIGHT OF WAY		REVISIONS	
VALLEY HIGHWAY - DUPONT		1-29-62	Added 19A - FCM
		9-18-62	Added Note LRJ
REMARKS		8-12-63	Rex Parcel 13 Rev. LRJ
		3-4-64	Name Change Parcel 4 AWP
		1/26/65	Added Par. PE 2 D-1
		3/24/65	Rev. Par. 6 AWP
		4-5-65	13 Rev. 4 FCM
		6-7-65	Chs. Pac 6 Rev. to 6 FCM
		5-19-66	Rev. Project Number Dist 5 FCM
		4-21-67	Rev. Par. 6 FCM
730 + to 734 +		2-28-69	Revised Parcel No. 4 Rev. V.R.

PARCEL NO.	OWNER	ADDRESS	LOCATION	AREA IN ACRES						REMARKS	VALLEY HIGHWAY - DUPONT	
				TOTAL LAND IN TRACT	PARCEL	TO BE ACQUIRED						
			T. 3 S., R. 68 W.									
2Rev.	Dominic Pedotto	95 East 66th Ave. Denver 29, Colo.	S.E.1/4 Sec.3			1.496						
PE 2	Dominic Pedotto	95 East 66th Ave. Denver 29, Colo.	S.E.1/4 Sec.3			0.215					Sta. 730 + to 734 +	
3	Deleted										Sta. 729 + 75	PE 2
												3
4Rev.	Northwestern Engineering & Colo. Constructors	2025 W. 64th Ave. Denver 21, Colo.	N.W. 1/4 of the SE 1/4 Sec. 3			16.048					Sta. 732 + to 740 +	4Rev.
5	Deleted.											
6Rev.	Albert & Jennie Petrocco	6556 Sherman Street Denver 16, Colo.	SW 1/4 of the SE 1/4 Sec. 3			9.02					Sta. 726 + to 734 +	6Rev.
7	John & Ann Petrocco	Route 4, 200 E. 66th Ave. Denver 16, Colo.	S.E. 1/4 Sec. 3			0.517					Sta. 731 + to 734 +	7
8	George W. Deffenbaugh	201 E. 64th Ave. Denver 21, Colorado	S.E. 1/4 Sec. 3			0.022					Sta. 728 + to 730 +	8
9	Ralph John	301 E. 64th Ave. Denver 21, Colorado	S.E. 1/4 Sec. 3			2.535					Sta. 728 + to 734 +	9
10	Street											10
11	Ajax Investment Company	9838 E. Colfax Ave Aurora, Colorado	S.E. 1/4 Sec. 3			0.495					Sta. 732 + to 737 +	11
12 Rev.	Street											12 Rev.
13 Rev. 4	J. Milton Copeland et al		N.E. 1/4 of the S.E. 1/4 & SE 1/4 of the NE 1/4 Sec. 3			45.48					Sta. 740 + to 757 +	13 Rev. 4
											NOTE: Parcels 13 Rev., 14 Rev., 14 A & 16 Combined into Parcel 13 Rev. 4	
14 Rev.	Deleted											14 Rev.
14-A	Deleted											14-A
15	Combined with Parcel 14 (Deleted)											15
16	Deleted											16
17 Rev.	Combined with Parcel 19 Rev. 2 (Deleted)											17 Rev.
18 Rev.	Street (North Washington)											18 Rev.
19 Rev. 2	James Legozzie & Theresa Legozzie	6810 N. Washington St Denver, Colo.	N.W. 1/4 Sec. 2			1.838					Sta. 756 + to 764 +	19 Rev. 2
19-A	James Legozzie & Theresa Legozzie		SW 1/4 of the NW 1/4 Sec. 2			0.208						19-A
19-B	Deleted.											19-B
20	Combined with Parcel 19 Rev. 2 (Deleted)											20
21 Rev.	Mike Cornillo & Angelina Cornillo	6800 N. Downing St. Denver 16, Colo.	N.W. 1/4 Sec. 2			1.775					Sta. 764 + to 771 +	21 Rev.

COUNTY S.H.No. 3 PROJ. I 80 S - I(19)0 Sec.1

PARCEL NO.	OWNER	ADDRESS	LOCATION	AREA IN ACRES		TO BE ACQUIRED	VALLEY HIGHWAY - DUPONT				TOTAL	RIGHT OF WAY
				TOTAL IN TRACT	PARCEL		LAND	IMPROV'M'TS	DAMAGE	MISC.		
			T. 3 S., R. 68 W.				LAND	IMPROV'M'TS	DAMAGE	MISC.		
22	Subdivision Street											
23	Deleted											See Proj. CS 12-0003 - 18 Sta. 779+ to 782+
24 Rev. 3	Jennie Fortunato	6880 Downing Street, Denver 16, Colo.	NW 1/4 Sec. 2		2.823	2.823						Sta 771+ to 785+
24 A Rev. 2	Deleted											
24 B Rev. 2	Deleted											
25 Rev. 3	Deleted (Combined with 24 Rev. 3)											
25-A	Deleted (Combined with 24 Rev. 3)											
26	Deleted (Combined with 28 Rev.)											
27 Rev. 3	Frank S. Rizzuto (Dec'd) Andrew Wysowatcky Administrator	414 So. 17th Street, Omaha, Nebraska	N 1/2 Sec. 2		60.390	60.390						Sta 757+ to 799+ 27
27 A Rev. 2	Frank S. Rizzuto " " "	" " " "	N 1/2 Sec. 2		21.068	21.068						R
27 B	Frank S. Rizzuto " " "	" " " "	NE 1/4 & NW 1/4 Sec. 2 & SE 1/4 Sec. 35		8.902	8.902						
27 C	Sam A. Rizzuto	Unknown	SE 1/4 NW 1/4 Sec. 2		0.08	0.08						
27 D	Sam A. Rizzuto	"	SE 1/4 NW 1/4 Sec. 2		0.18	0.18						
27 G	Colorado Department of Highways		NW 1/4 Sec. 2		1.158	1.158						
28 Rev.	Subdivision Street											
29 Rev. 2	Western Paving & Construction Co.	5105 N. Washington, St. Denver, Colo.	NE 1/4 Sec. 2		4.470	4.470						Sta 784+ to 799+ 29
29 A Rev.	Deleted (Combined With 29 Rev. 2)											
30	Deleted											See Proj. CS 12-0003 - 18
31 Rev. 3	Alice B. Siegrist	1965 Jasmine St., Denver, Colo.	NE 1/4 Sec. 2		10.324	10.324						Sta 784+ to 799+ 31
32 Rev. 3	Ruth M. Shepherd & Jay Milton Copeland, William D. Copeland & Edna B. Lynch	6600 N. Washington, St. Denver, Colo.	NE 1/4 Sec. 2		1.503	1.503						Sta 797+ to 800+ 32
33	Deleted (Combined with 35 Rev. 3)											Sta 799+ to 802+ 33
34	Frank S. Rizzuto (Dec'd) Andrew Wysowatcky Administrator	414 So. 17th St., Omaha, Nebraska	NE 1/4 Sec. 2		0.278	0.278						
35 Rev. 3	Michael I. Sferro	2001 E. 68th Ave., Denver, 16, Colo.	NE 1/4 Sec. 2		3.861	3.861						Sta 798+ to 802+ 35
36	Western Paving & Construction Co.	5105 N. Washington St., Denver, Colo.	NE 1/4 Sec. 2		1.278	1.278						Sta 801+ to 807+ 36
37 Rev. 3	Western Paving & Construction Co.	" " "	NE 1/4 Sec. 2		6.986	6.986						Sta 798+ to 806+ 37
38	Deleted											
39	Siegrist Construction Co.	7000 York St., Denver, 16 Colo.	NE 1/4 Sec. 2		6.956	6.956						Sta 801+ to 812+ 39

COUNTY S.H.No. 3 PROJ. I 80 S-I(19)0 Sec.1

RIGHT OF WAY		REVISIONS	
VALLEY HIGHWAY - DUPONT		5-26-61	40 Rev. 1
		6-11-61	Deleted ER54
		6-29-61	43 Rev. 3
REMARKS		7-6-61	Added Parcel No. 56-A
		10-24-61	56 A Rev
		2-12-61	Add 40A, 40B B 40 Rev ^S
mainder to be disposed of later		3-5-62	Added Reference
		4-2-62	41 Rev. 2
mainder to be disposed of later		4-19-62	Rev. Note
		6-20-62	Deleted Parcel 44, Rev. 45
811+ to Sta. 819+		10-22-62	Name Chg. on 42 B 48 Rev.
		5-19-63	Rev. 43 Rev. 3 Added 43A
		5-25-63	Rev. 40B B 40 Rev. 5
to Colo. Dept. of Highways		11-24-64	Added 52B
		5-19-68	Rev. Project Number:
818+ to Sta. 828+		19-30-51	Added note 43A
		10-15-51	Added note to Par. 52B
819+ to Sta. 823+			

PARCEL NO.	OWNER	ADDRESS	LOCATION	AREA IN ACRES			REMARKS			
				TOTAL LAND IN TRACT	PARCEL	TO BE ACQUIRED				
			T. 3 S. R. 68 W.							
40A	Frank J. Rotella & Stella Rotella	7100 N. York Street, Denver, Colo.	N.W. 1/4 Sec. 1		2.514	2.514				Remainder to be disposed of later
40B Rev.	Frank J. Rotella & Stella Rotella	7100 N. York Street, Denver, Colo.	N.W. 1/4 Sec. 1		1.980	1.980				Remainder to be disposed of later
40C Rev. 5	Frank J. Rotella & Stella Rotella	7100 N. York Street, Denver, Colo.	N.W. 1/4 Sec. 1		4.432	4.432				Sta. 811+ to Sta. 819+
40-X	Lillian R. Siegrist		N.W. 1/4 Sec. 1		0.422	0.422				Sold to Colo. Dept. of Highways
41 Rev.	Martha James	7070 Clayton Street, Denver 16, Colo.	N.W. 1/4 Sec. 1		1.266	1.266				Sta. 818+ to Sta. 828+
42	Ralph Domenico & Fannie Domenico	7090 Detroit Street, Denver 16, Colo.	N.W. 1/4 Sec. 1		1.155	1.155				Sta. 818+ to Sta. 823+
43-A	Dan Rossi, Angela Rossi, John Rossi, Leonard Rossi, Anthony T. Rossi (in joint tenancy)	7105 Clayton Street, Denver 16, Colo.	N.W. 1/4 Sec. 1		1.070	1.070				Sold to Robert L. Siegrist & John J. Siegrist
43 Rev. 3	Dan Rossi, Angelo Rossi, John Rossi, Leonard Rossi & Anthony T. Rossi (in joint tenancy)	7105 Clayton Street, Denver 16, Colo.	N.W. 1/4 Sec. 1		2.322	2.322				Sta. 818+ to Sta. 825+
44	Deleted									
45 Rev.	Dan Rossi	7105 Clayton Street, Denver 16, Colo.	N.W. 1/4 Sec. 1		0.269	0.269				Sta. 822+ to Sta. 823+
46	Deleted (Combined with Parcel No. 43 Rev. 2)		N.W. 1/4 Sec. 1							
47	Deleted (Combined with Parcel No. 51 Rev.)		N. 1/2 of N.W. 1/4, Sec. 1							
48 Rev.	Ralph Domenico & Fannie Domenico	7090 Detroit Street, Denver 16, Colo.	N.W. 1/4 Sec. 1		2.139	2.139				Sta. 822+ to Sta. 835+
49	Deleted (Combined with Parcel No. 41)		N.W. 1/4 Sec. 1							
50	Deleted (Combined with Parcel No. 51 Rev.)		N. 1/2 of N.W. 1/4, Sec. 1							
51 Rev.	Lizzie Digiacomo	7110 Detroit Street, Denver 16, Colo.	N. 1/2 of N.W. 1/4, Sec. 1		7.948	7.948				Sta. 822+ to Sta. 839+
52 Rev. 2	Bennett R. Fernald & Louise W. Fernald	Henderson, Colorado.	N. 1/2 of NE 1/4, Sec. 1		7.249	7.249				Sta. 838+ to Sta. 851+
52B	Bennett R. Fernald & Louise W. Fernald	Henderson, Colorado	SW 1/4, SE 1/4 Sec. 36 T. 2 S. R. 68 W. N. 1/2 Sec. 1 T. 3 S. R. 68 W. Lying N. & N. R. of SH. 3 T. 2 S. R. 68 W.		18.00	18.00				Sold to Adams County 9/81 (642,718 SQ. FT. Total)
52-A Rev. 3	Bennett R. Fernald & Louise W. Fernald	Henderson, Colorado.	SW 1/4 of SE 1/4, Sec. 36		8.809	8.324				Sta. 847+ to Sta. 862+
53 Rev. 2	Freda P. Bromley	7281 Colo. Blvd. Derby, Colo.	SE 1/4 of SE 1/4, Sec. 36		4.312	4.287				Sta. 853+ to Sta. 861+
ER54	Deleted (Combined with Parcel No. ER91 Rev. 2)									
55 Rev.	Freda P. Bromley	7281 Colo. Blvd. Derby, Colo.	SE 1/4 of SE 1/4, Sec. 36		11.399	10.657				Sta. 859+ to Sta. 876+
56 Rev. 2	Celine J. Frossard	3801 E. 74th Ave. Derby, Colo.	NE 1/4 of SE 1/4, Sec. 36		5.529	7.569				Sta. 859+ to Sta. 876+
TE 56	Celine J. Frossard	3801 E. 74th Ave. Derby, Colo.	NE 1/4 of SE 1/4, Sec. 36		0.155	0.155				Sta. 113+ to Sta. 114+
56-A Rev.	Celine J. Frossard	3801 E. 74th Ave. Derby, Colo.	N.W. 1/4 of SE 1/4, Sec. 36		3.888	3.888				Sta. 103+ to Sta. 107+ SEE PARCEL 56A PROJ. UC374 (1) Rev.

FEDERAL ROAD DISTRICT NO.	DISTRICT	PROJ. NO.	SHEET NO.	TOTAL SHEETS
3	COLORADO	180S-1(19)0 Sec. 1	2-C	

RIGHT OF WAY		REVISIONS	
VALLEY HIGHWAY - DUPONT			
		7-11-61	Corrected Parcel
		1-6-62	Added 59A 8 60A
		7-30-62	Added Parcel 56B
		8-24-62	59 Rev. 4, 59A Rev. 60 Rev.
			60A Rev. 6 Added 60B
		4-3-63	61 Rev. 2, 62 Rev. 4, 63 Rev. 4
			65 Rev. 4, 66 Rev. 2, 67 Rev. 2
			Added 61B, 62A, 63B, 66A
		9-3-63	Combined 60A Rev. 60B
		9-16-63	Combined 59 Rev. 4 & 59A Rev.
		11-5-63	Added 55A
		3-4-64	Added Parcel 71A
		8-1-64	Rev. 82A
		8-1-64	Add 62B

REMARKS	
8-19-64 63-A Rev. Deleted	D. I.
8-19-64 63 Rev. 5 Comb. 63R & 64A	D. I.
9-27-65 Deleted 61B, 63B & 75	VR
11/4/65 Added Parcel # 61-C	Dist. 1
5-19-66 Rev. Project Number	Dist. 1


R.O.W. TABULATION OF PROPERTIES IN ADAMS COUNTY S.H.No. 3 PROJ. 180S-1(19)0 Sec.1

FEDERAL ROAD DIVISION NO.	DISTRICT	PROJ. NO.	SHEET NO.	TOTAL SHEETS
1	COLORADO	180S-1(19)0 Sec.1	2-0	

RIGHT OF WAY		REVISIONS	
VALLEY HIGHWAY - DUPONT		1-7-61 Deleted Parcel No. 76	LRJ
		7-5-61 Parcel 90 To 90Rev.	LRJ
		12-12-61 Deleted Parcel 85	FCM
		1-24-62 87Rev. 2	FCM
		2-21-62 87Rev. 3, Added 87A	LRJ
		3-6-62 Added Reference	LRJ
		8-24-62 87Rev. 4 & 87ARev.	FCM
		1-4-63 Added 79A	FCM
		8-16-63 Name Change Parcel 81	LRJ
		2-18-63 Deleted 83ARev. & Added 83Rev.	FCM
		1-1-65 Add Appraisal Parcel 82	MC
		8-15-65 Rev. Parcel No. 82	B.L
		11-4-65 Revised Parcel 83 Rev. 3	Det 1
		11-8-65 Added Parcel 83B	D-1
		12-1-65 Rev. Parcel 83-B	D-2
		5-19-66 Rev. Project Number	Det 2
		7-27-66 Added Parcel No. 83-X	W.R.

PARCEL NO.	OWNER	ADDRESS	LOCATION	AREA IN ACRES			REMARKS	
				TOTAL LAND IN TRACT	PARCEL	TO BE ACQUIRED		
			T.2 S., R.67 W.					
76	Deleted							
77	Street		E. 1/2 Sec. 3					
			T.3 S., R.68 W.					
78	Western Paving & Construction Company	5105 N. Washington St. Denver, Colo.	N.E. 1/4 Sec. 2			0.044	Sta. 795 + to 798 +	78
			T.2 S., R.67 W.					
79	Sadie Van Oeveren	5595 E. 84th Ave., Henderson, Colo.	N.E. 1/4 Sec. 30		0.452	0.452	Sta. 954 + to Sta. 955 +	79
79A	Sadie Van Oeveren		N.E. 1/4 Sec. 30		0.198	0.198	To Be Traded	79A
80	Harold E. Hubbell Jr., Edward L. & Ruth E. Hubbell	Henderson, Colorado	N.W. 1/4 Sec. 29		0.088	0.088	Sta. 956 + to Sta. 956 +	80
81	John H. Dees & Phyllis L. Dees		N.E. 1/4 Sec. 30		0.021	0.021		81
82	Albert & Raynolda Frei (See Remarks)		N 1/2 NW 1/4 Sec. 29		7.173	7.173		82
83	Denver Chicago Trucking Company Inc.	Denver, Colorado	N.W. 1/4 N.E. 1/4 Sec. 31		10.528	10.528	Sta. 908 + to Sta. 922 +	83
83-X	Colorado Department Of Highways		N.W. 1/4, N.E. 1/4 Sec. 31		9.037	8.763	To Be Deeded To The Burlington Ditch Co.	83X
83-A	Deleted							
83-B	Northwestern Engineering Company		N.W. 1/4 N.E. 1/4 Sec. 31		0.443	0.443		83B
84	Street (Canal)		S.W. 1/4 N.E. 1/4 Sec. 31				Sta. 907 + to Sta. 908 +	84
			T.3 S., R.68 W.					
85	Deleted							
			T.2 S., R.67 W.					
86	Harold E., Edward L. & Ruth E. Hubbel	Henderson, Colorado	N.E. 1/4 Sec. 30		0.011	0.011	Sta. 953 + to Sta. 954 +	86
87	Amos Cochran & Julia A. Cochran		S.W. 1/4 Sec. 31		0.899	0.899	Sta. 871 + to Sta. 874 +	87
87-A	Amos Cochran & Julia A. Cochran		S.W. 1/4 Sec. 31		0.716	0.716	Purchased on Project U037-1(1) Remainder to be disposed of later	87A
88	Mary Marsco	3301 Kearney St., Denver, Colorado	S.E. 1/4 NW 1/4, Sec. 31		0.496	0.496	Sta. 872 + to Sta. 878 +	88
							Sta. 898 + to Sta. 900 +	
			T.3 S., R.68 W.					
89	Street (Broadway & 66 Ave.)		S. 1/2 Sec. 3				Sta. 723 + to Sta. 726 +	89
			T.2 S., R.68 W.					
90	Hazel Iwerks	7400 Garfield St. Denver 16, Colo.	S.E. 1/4 Sec. 36		2.688	2.688	Sta. 845 + to Sta. 865 +	90
							Purchased on Project U037-1(1)	

FEDERAL ROAD DIVISION NO.	DISTRICT	PROJ. NO.	SHEET NO.	TOTAL SHEETS
1	COLORADO	180S-1(19) Sec. 1	3	

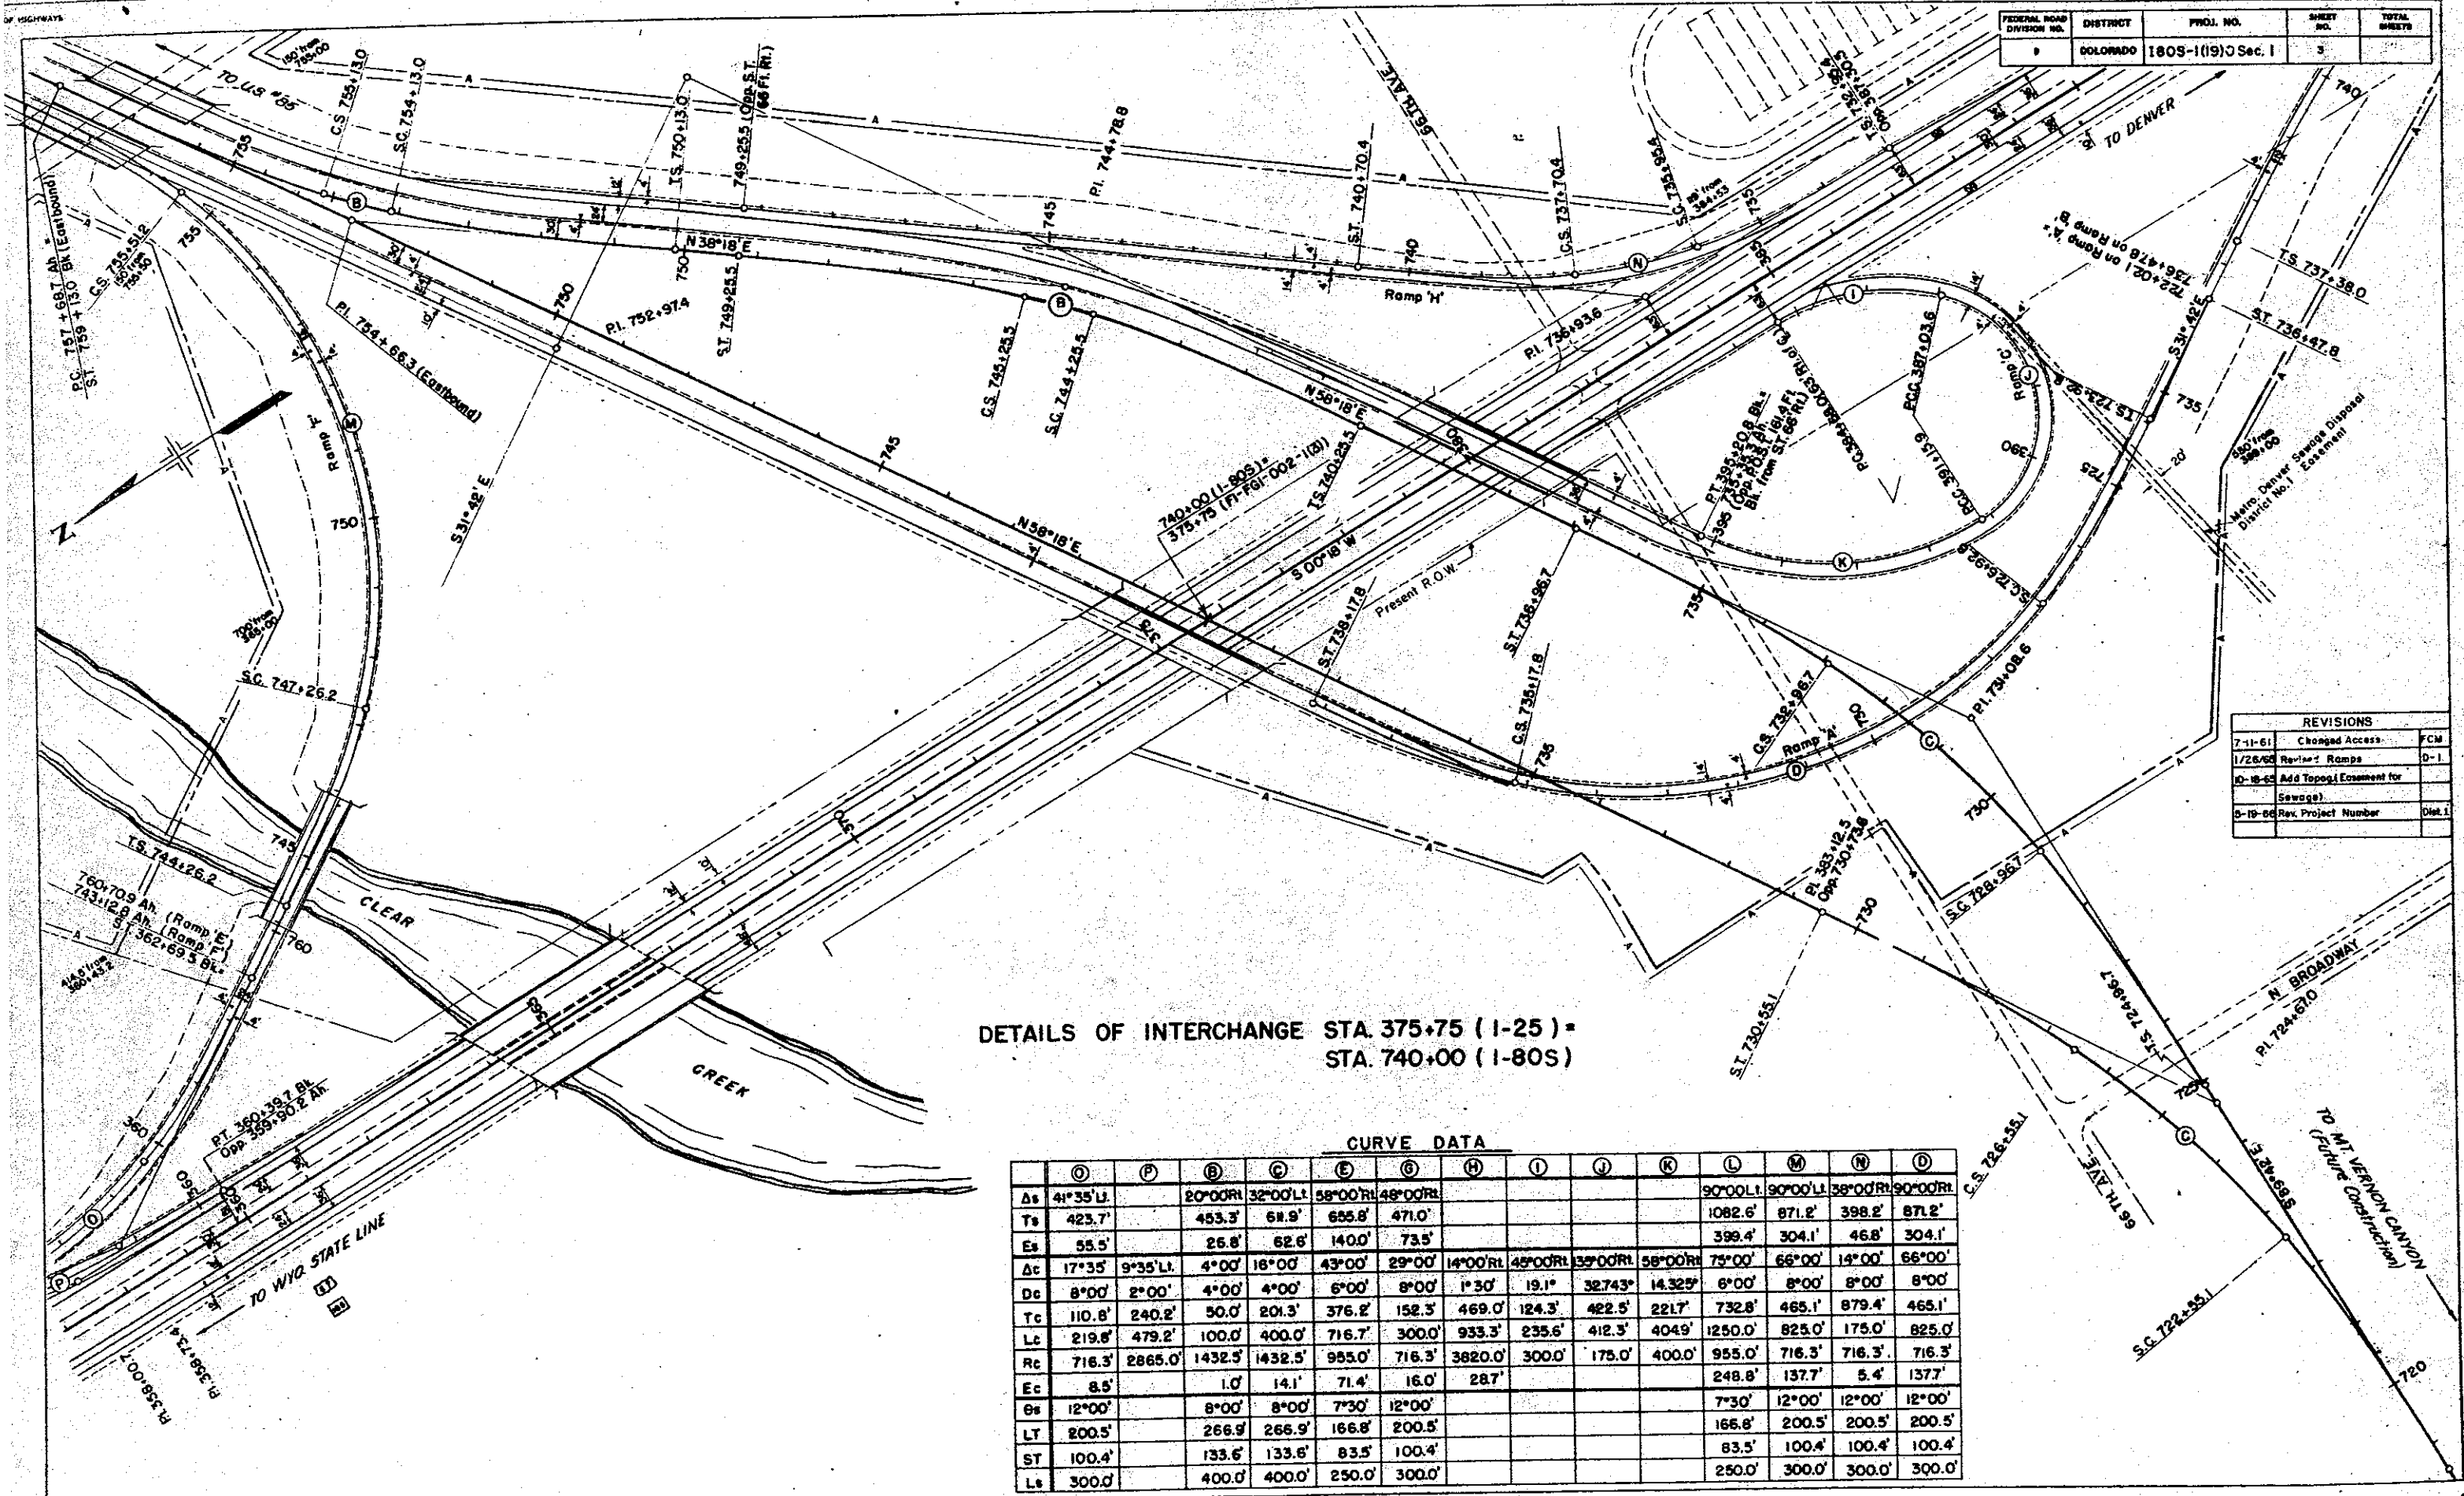


DETAILS OF INTERCHANGE STA. 375+75 (I-25) = STA. 740+00 (I-80S)


CURVE DATA

	O	P	B	C	E	G	H	I	J	K	L	M	N	D
Δs	41°35' L		20°00' R	32°00' L	58°00' R	48°00' R					90°00' L	90°00' L	38°00' R	90°00' R
Ts	423.7'		453.3'	61.9'	655.8'	471.0'					1082.6'	871.2'	398.2'	871.2'
Es	55.5'		26.8'	62.6'	140.0'	73.5'					399.4'	304.1'	46.8'	304.1'
Δc	17°35'	9°35' L	4°00'	18°00'	43°00'	29°00'	14°00' R	45°00' R	39°00' R	58°00' R	75°00'	66°00'	14°00'	66°00'
Dc	8°00'	2°00'	4°00'	4°00'	6°00'	8°00'	1°30'	19.1'	32.743'	14.325'	6°00'	8°00'	8°00'	8°00'
Tc	110.8'	240.2'	50.0'	201.3'	376.2'	152.3'	469.0'	124.3'	422.5'	221.7'	732.8'	465.1'	879.4'	465.1'
Lc	219.8'	479.2'	100.0'	400.0'	716.7'	300.0'	933.3'	235.6'	412.3'	404.9'	1250.0'	825.0'	175.0'	825.0'
Rc	716.3'	2865.0'	1432.5'	1432.5'	955.0'	716.3'	3820.0'	300.0'	175.0'	400.0'	955.0'	716.3'	716.3'	716.3'
Ec	8.5'		1.0'	14.1'	71.4'	16.0'	28.7'				248.8'	137.7'	5.4'	137.7'
θs	12°00'		8°00'	8°00'	7°30'	12°00'					7°30'	12°00'	12°00'	12°00'
LT	200.5'		266.9'	266.9'	166.8'	200.5'					166.8'	200.5'	200.5'	200.5'
ST	100.4'		133.6'	133.6'	83.5'	100.4'					83.5'	100.4'	100.4'	100.4'
Ls	300.0'		400.0'	400.0'	250.0'	300.0'					250.0'	300.0'	300.0'	300.0'


REVISIONS		
7-11-61	Changed Access	FCM
1-26-62	Revised Ramps	D-1
10-18-62	Add Topog. Easement for Sewage	
8-18-62	Rev. Project Number	Dist. 1


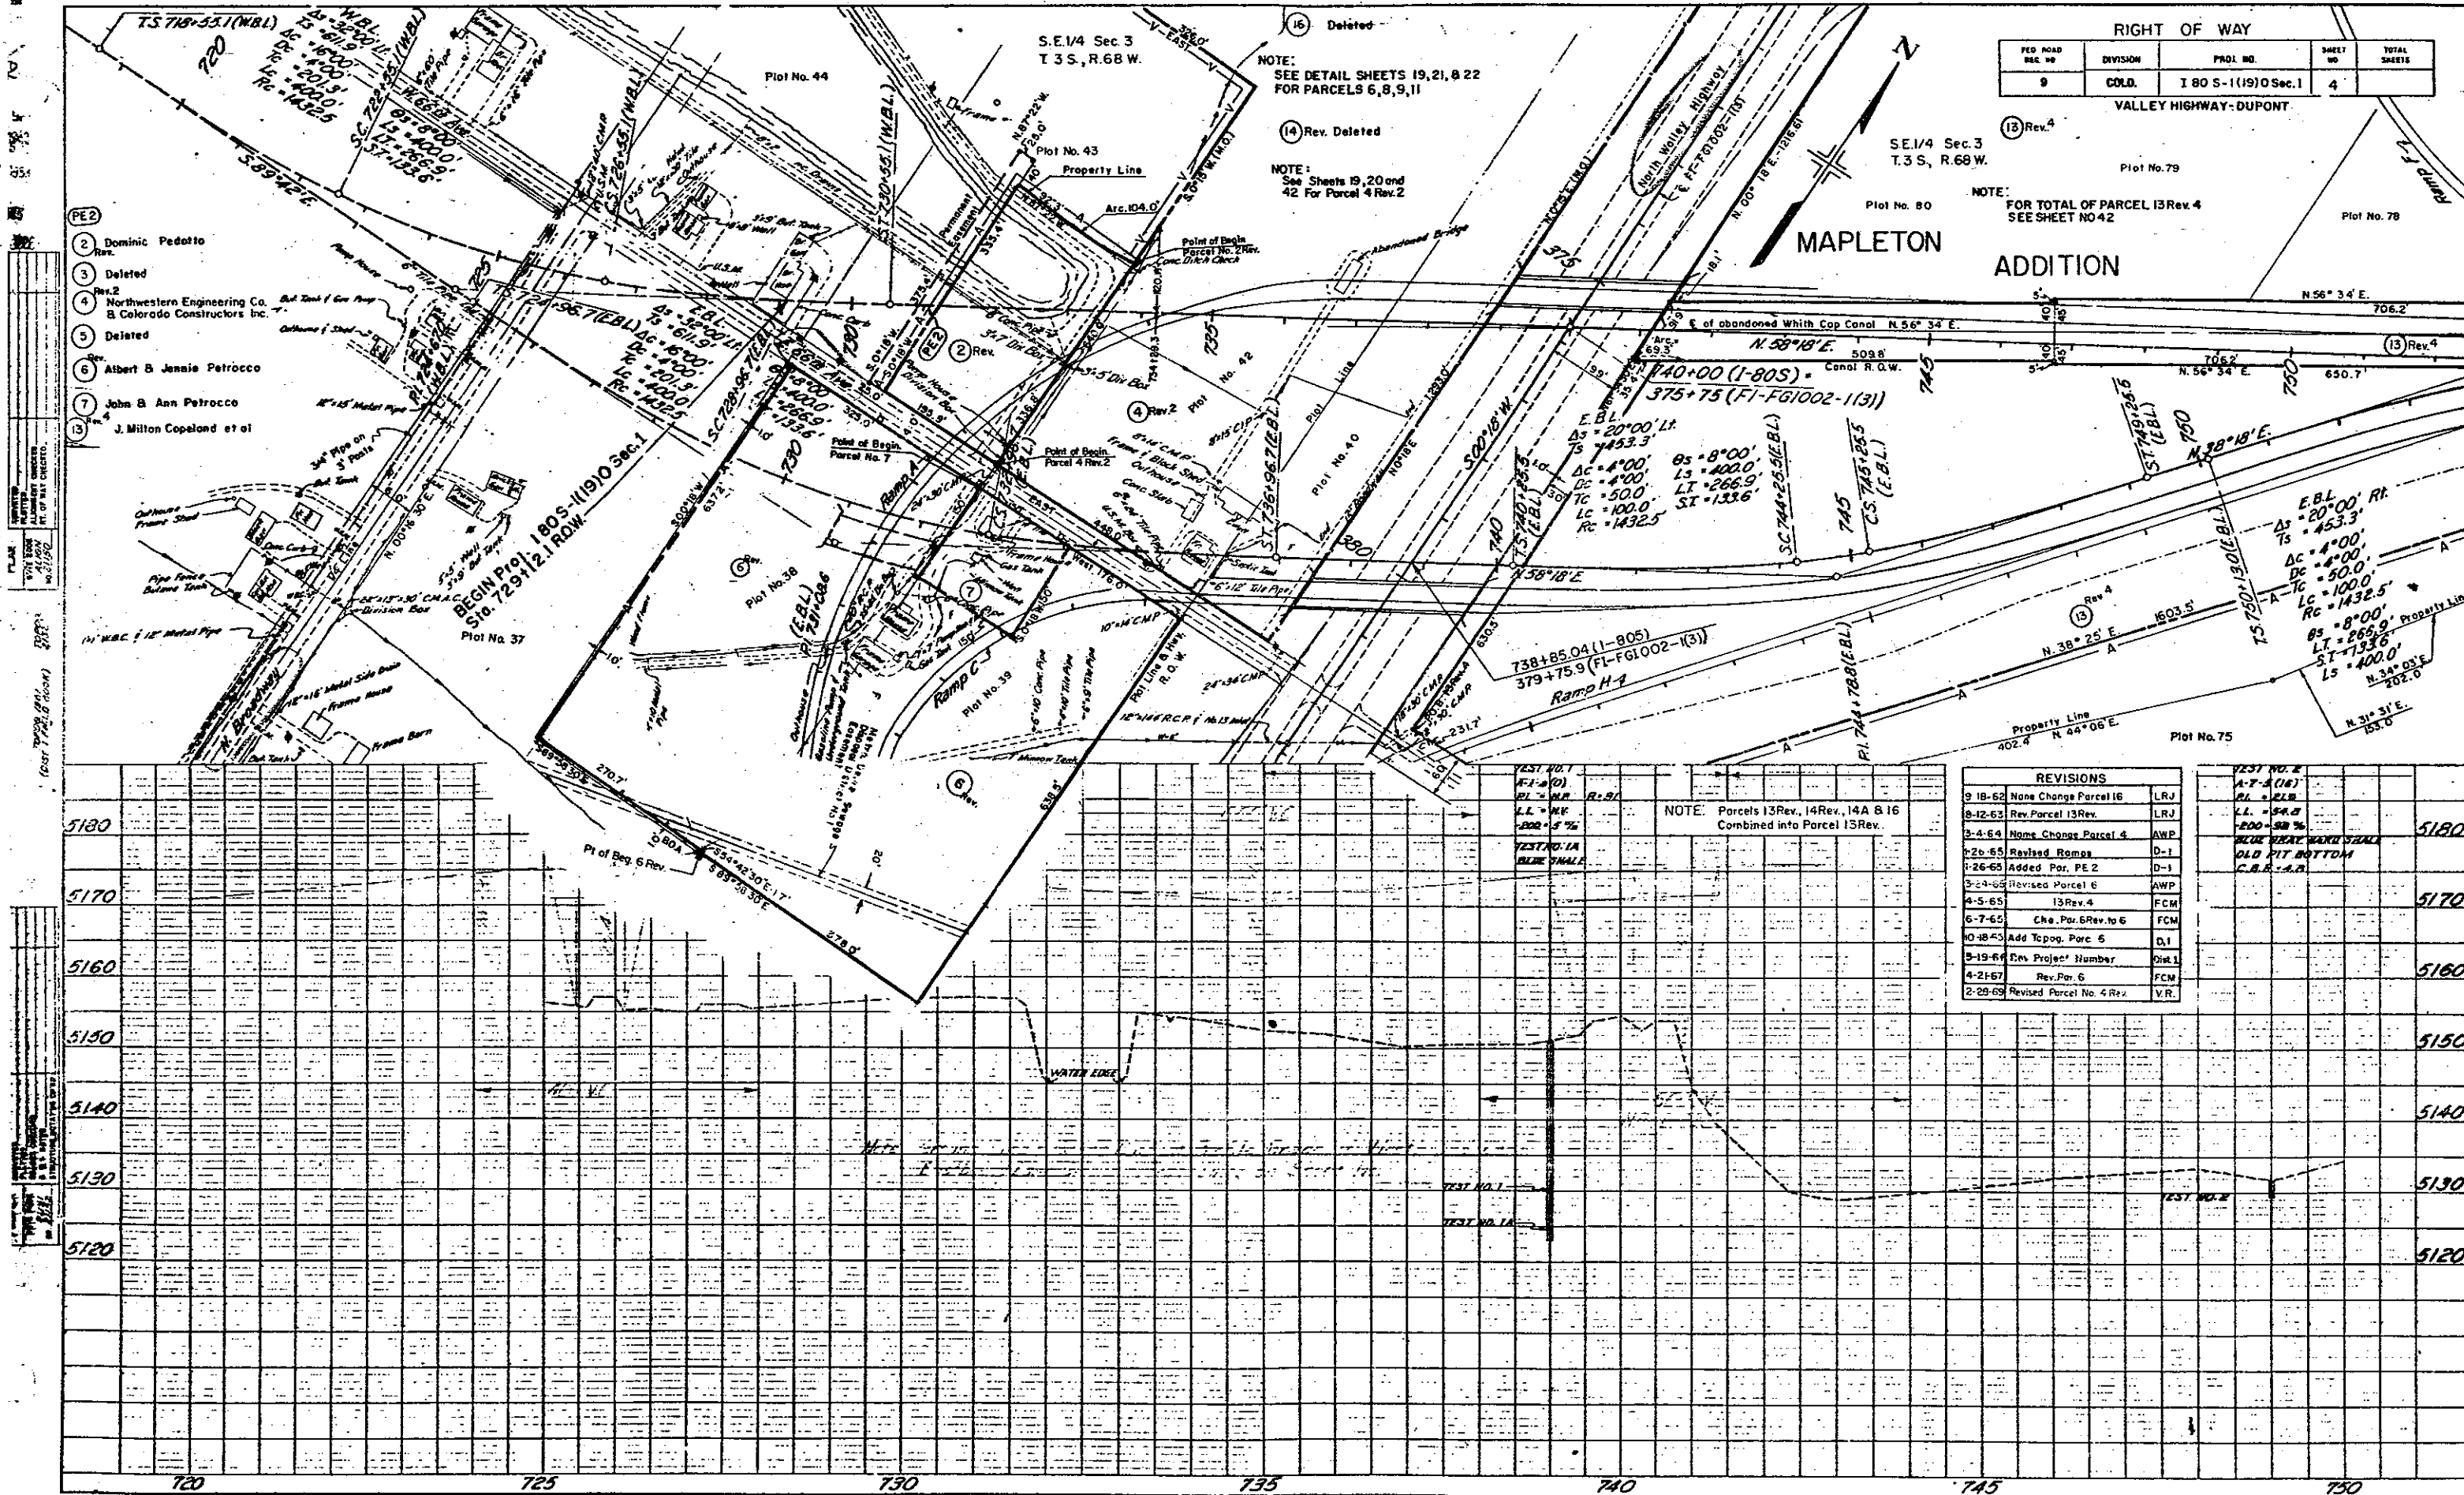


REVISIONS		
7-11-61	Changed Access	FO
1/26/65	Revised Ramps	D
5-19-66	Revised Project Number	D

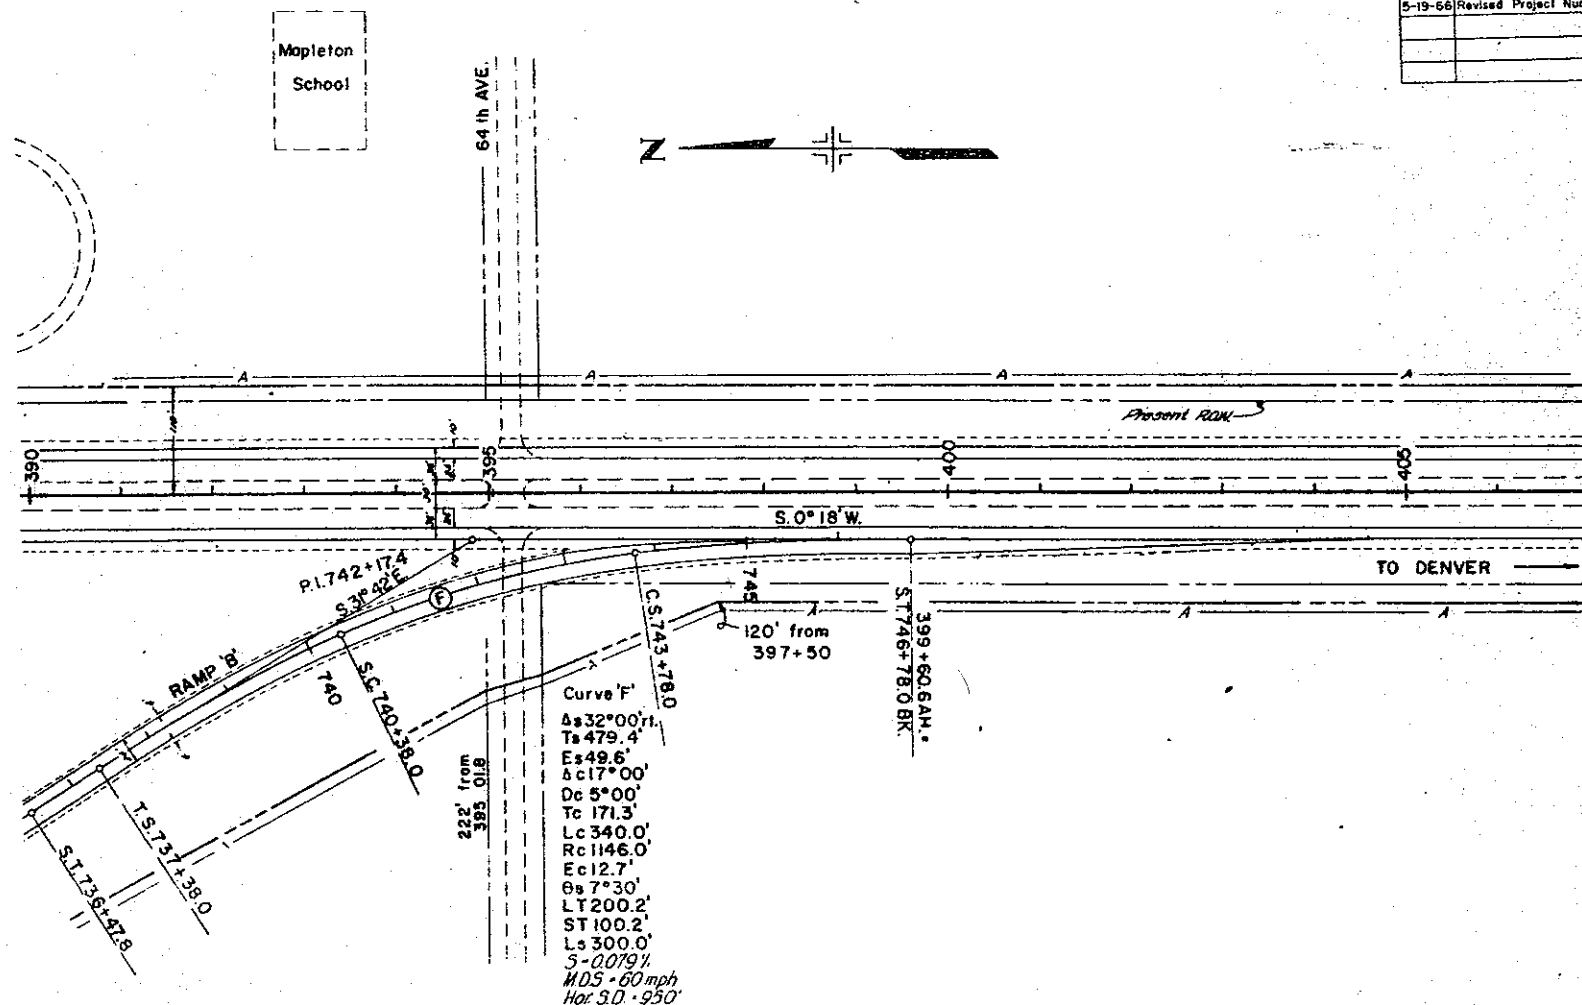

TRAFFIC LEGEND
D.H.V. - 1978

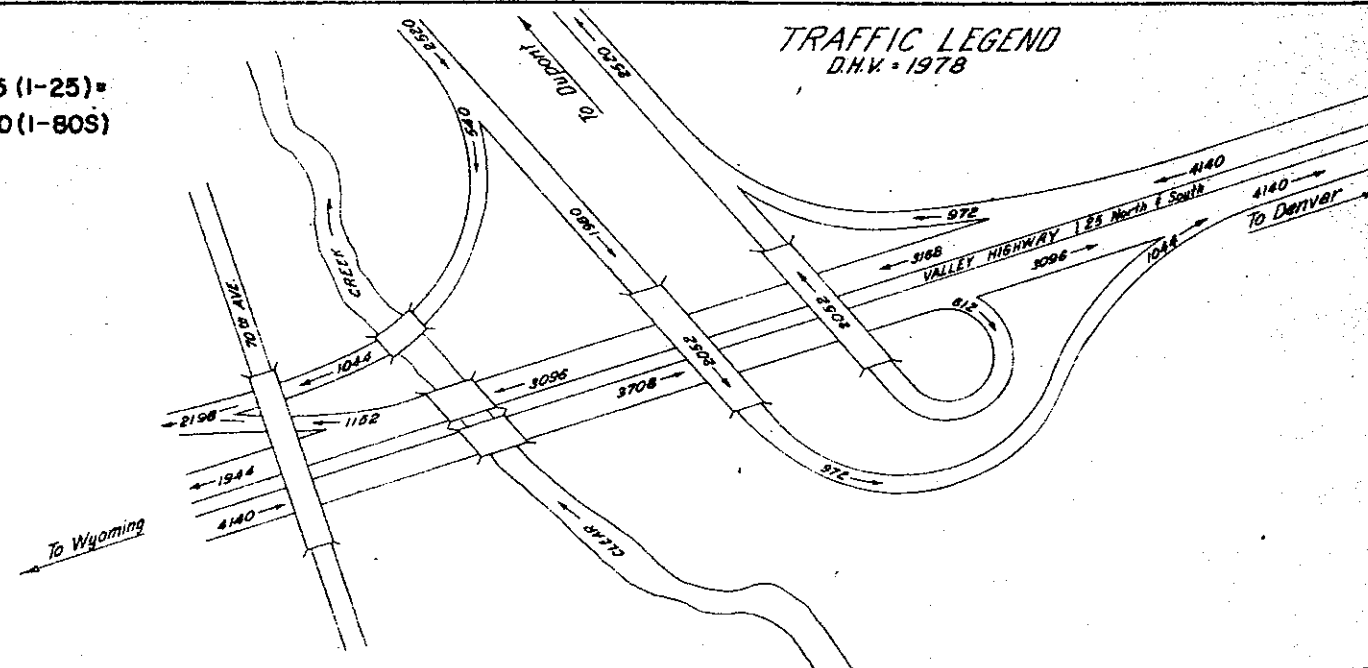

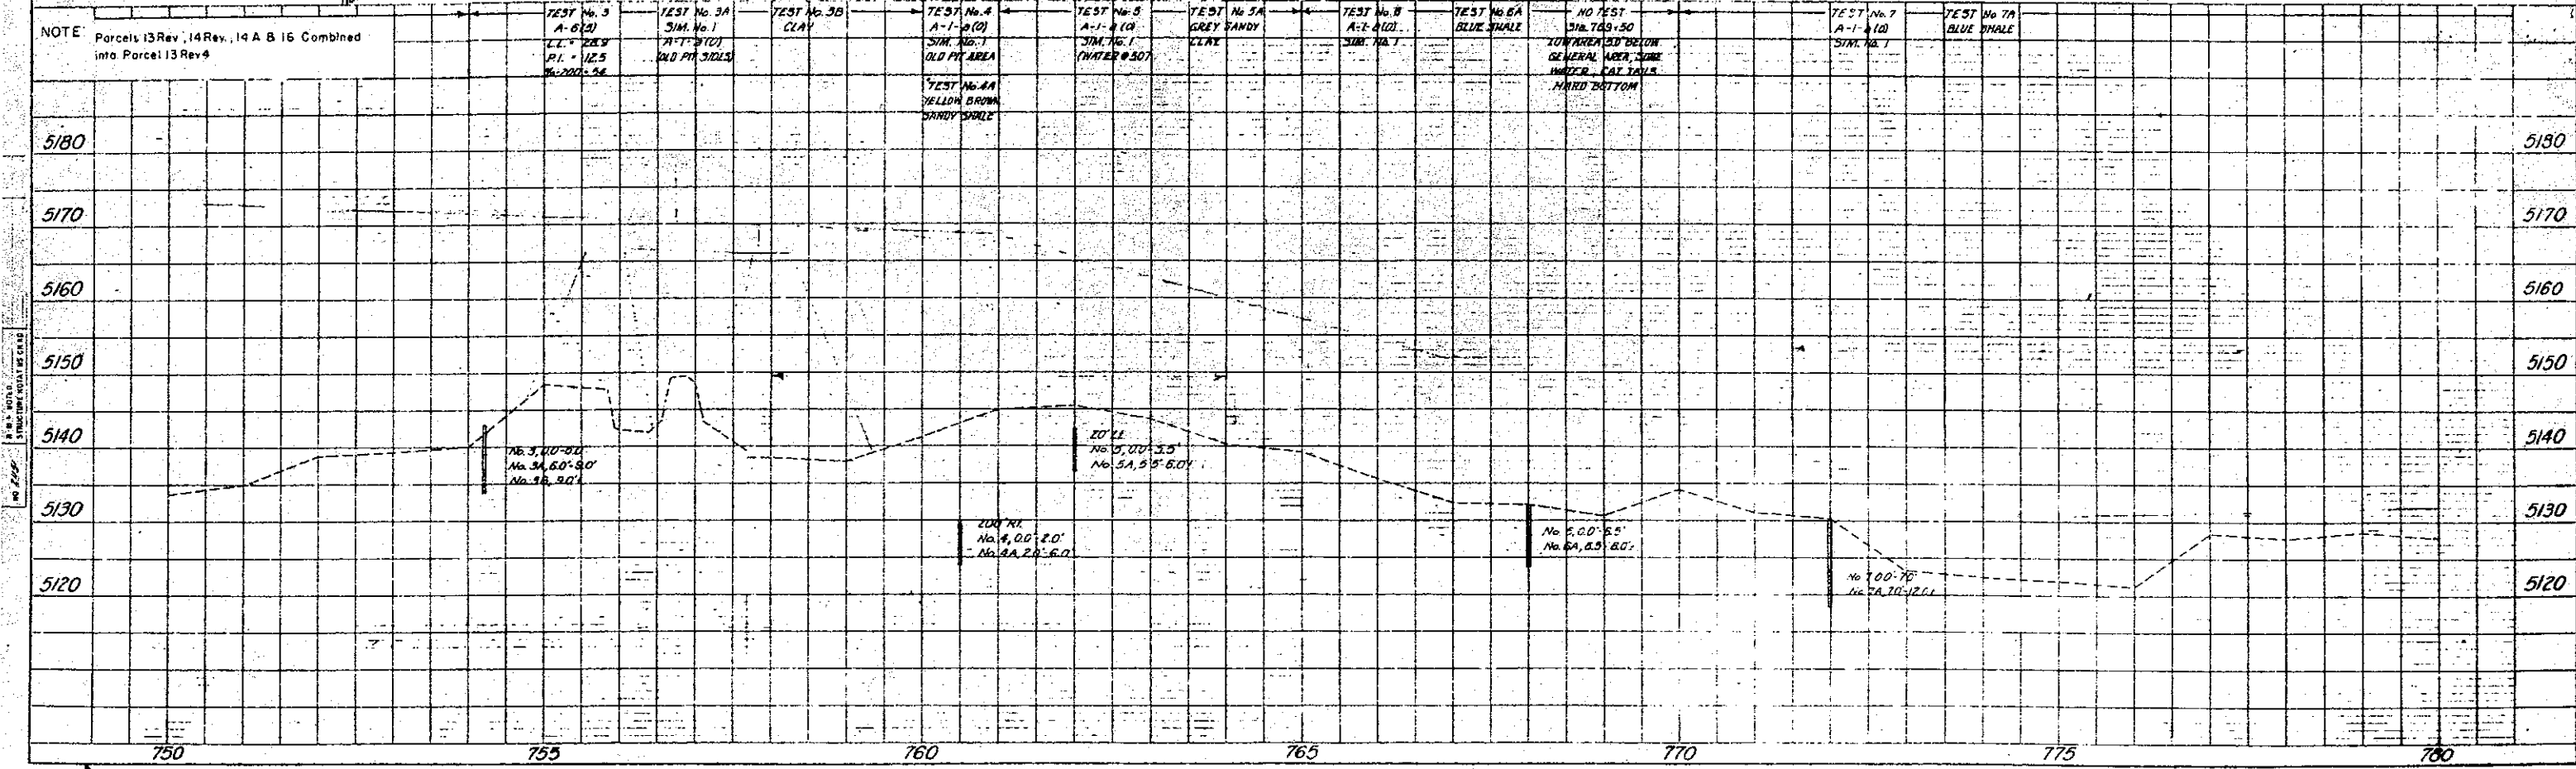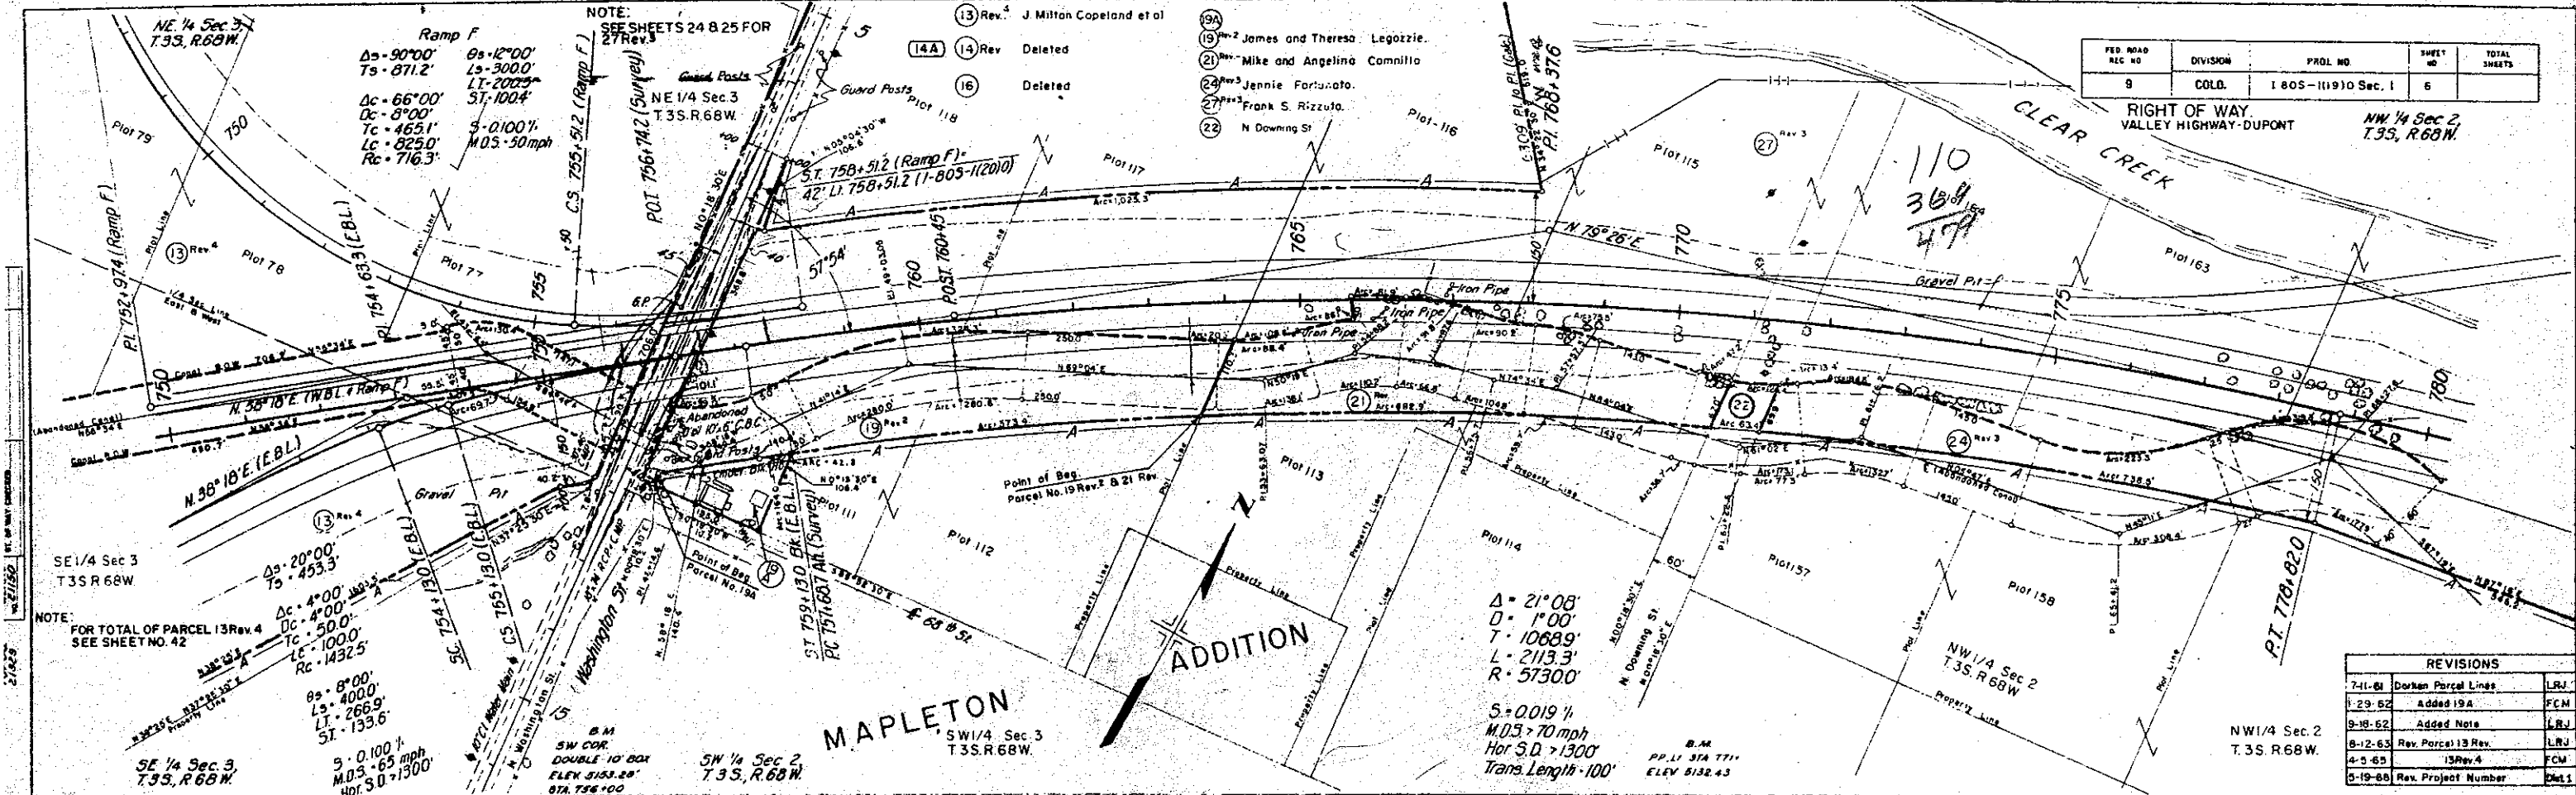

DATE: 11-11-61
BY: J. H. WATSON
NO. 21829

DATE: 11-11-61
BY: J. H. WATSON
NO. 21829

PLAN & PROFILE OF NORTH WASH.



Typical Section on Sheet No. 21

NE 1/4 Sec 3
T 3 S R 68 W

FED. ROAD DIST. NO.	DIVISION	PROJ. NO.	SHEET NO.	TOTAL SHEETS
8	COLD.	1805-111910Sec. I	7	

RIGHT OF WAY
VALLEY HIGHWAY-DUPONT

REVISIONS		
7-11-61	Change Access	FCM
4-1-65	For Conv.	FCM
5-19-66	Rev. Project Number	Dist. 1

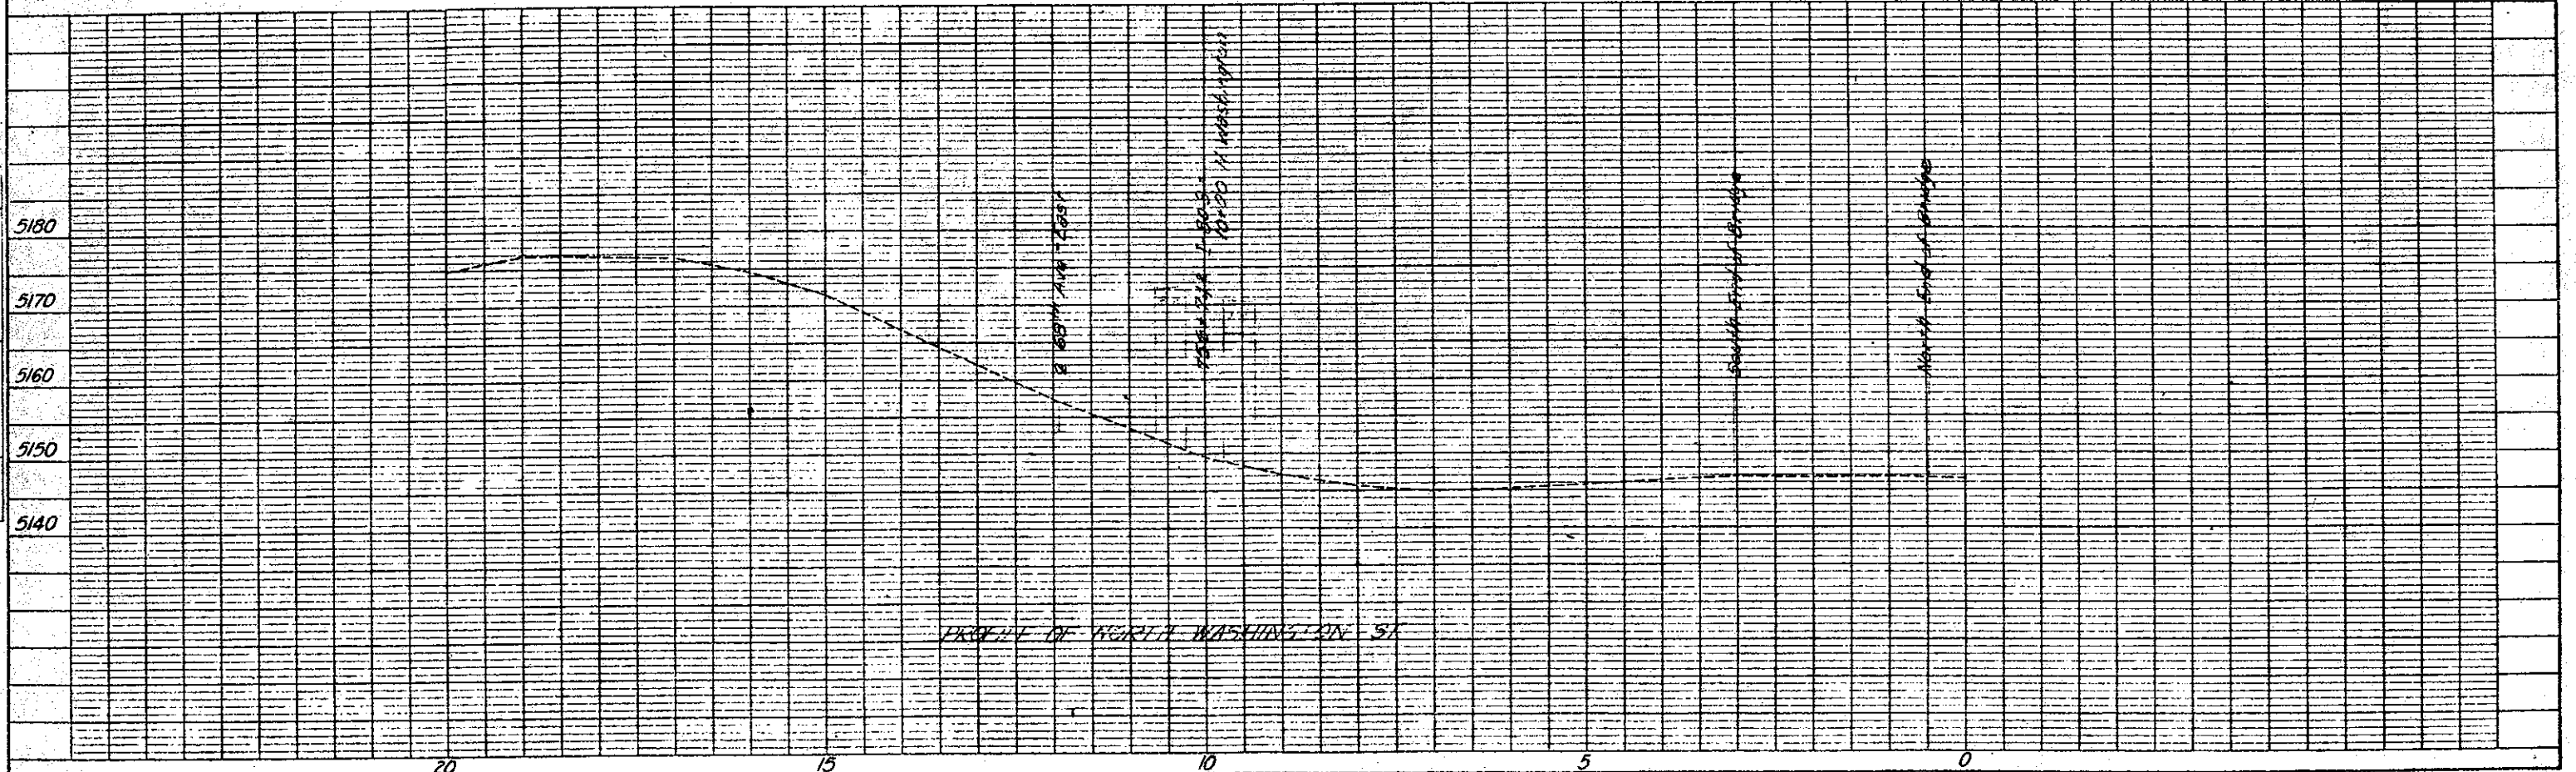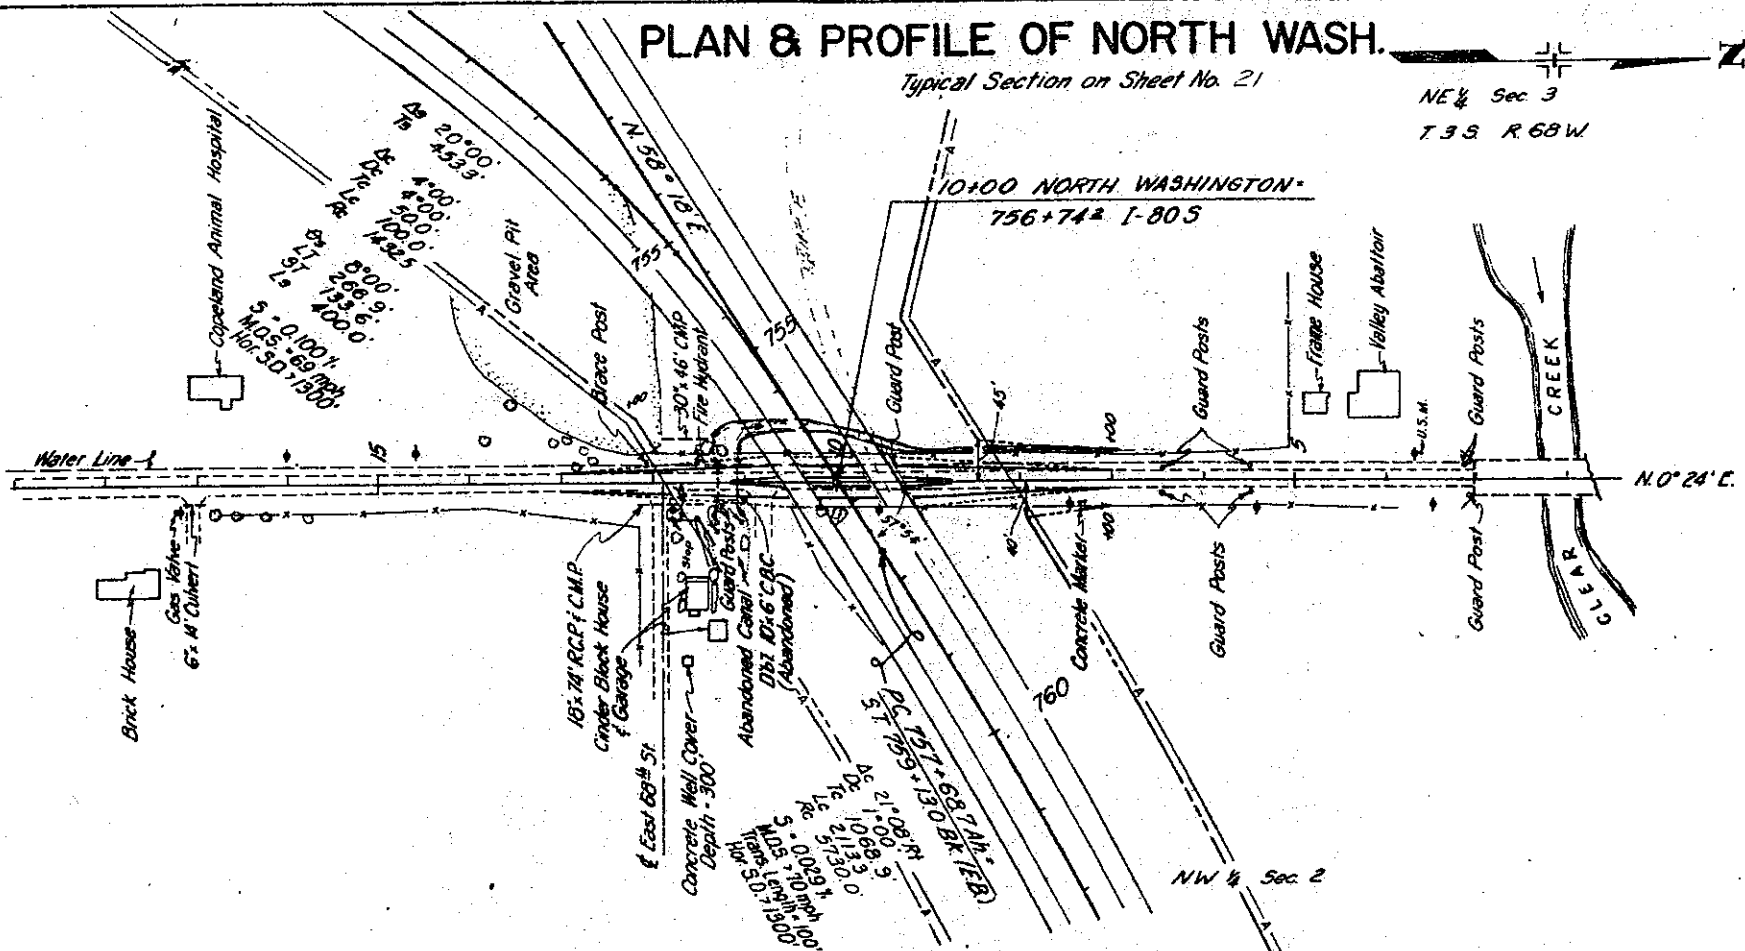


PROFILE OF NORTH WASHINGTON ST



SER. ROAD SER. NO.	DIVISION	PROJ. NO.	SHEET NO.	TOTAL SHEETS
1	COLOR.	180S-1(19)O Sec. 1	8A	46

RIGHT OF WAY
VALLEY HIGHWAY — DUPONT

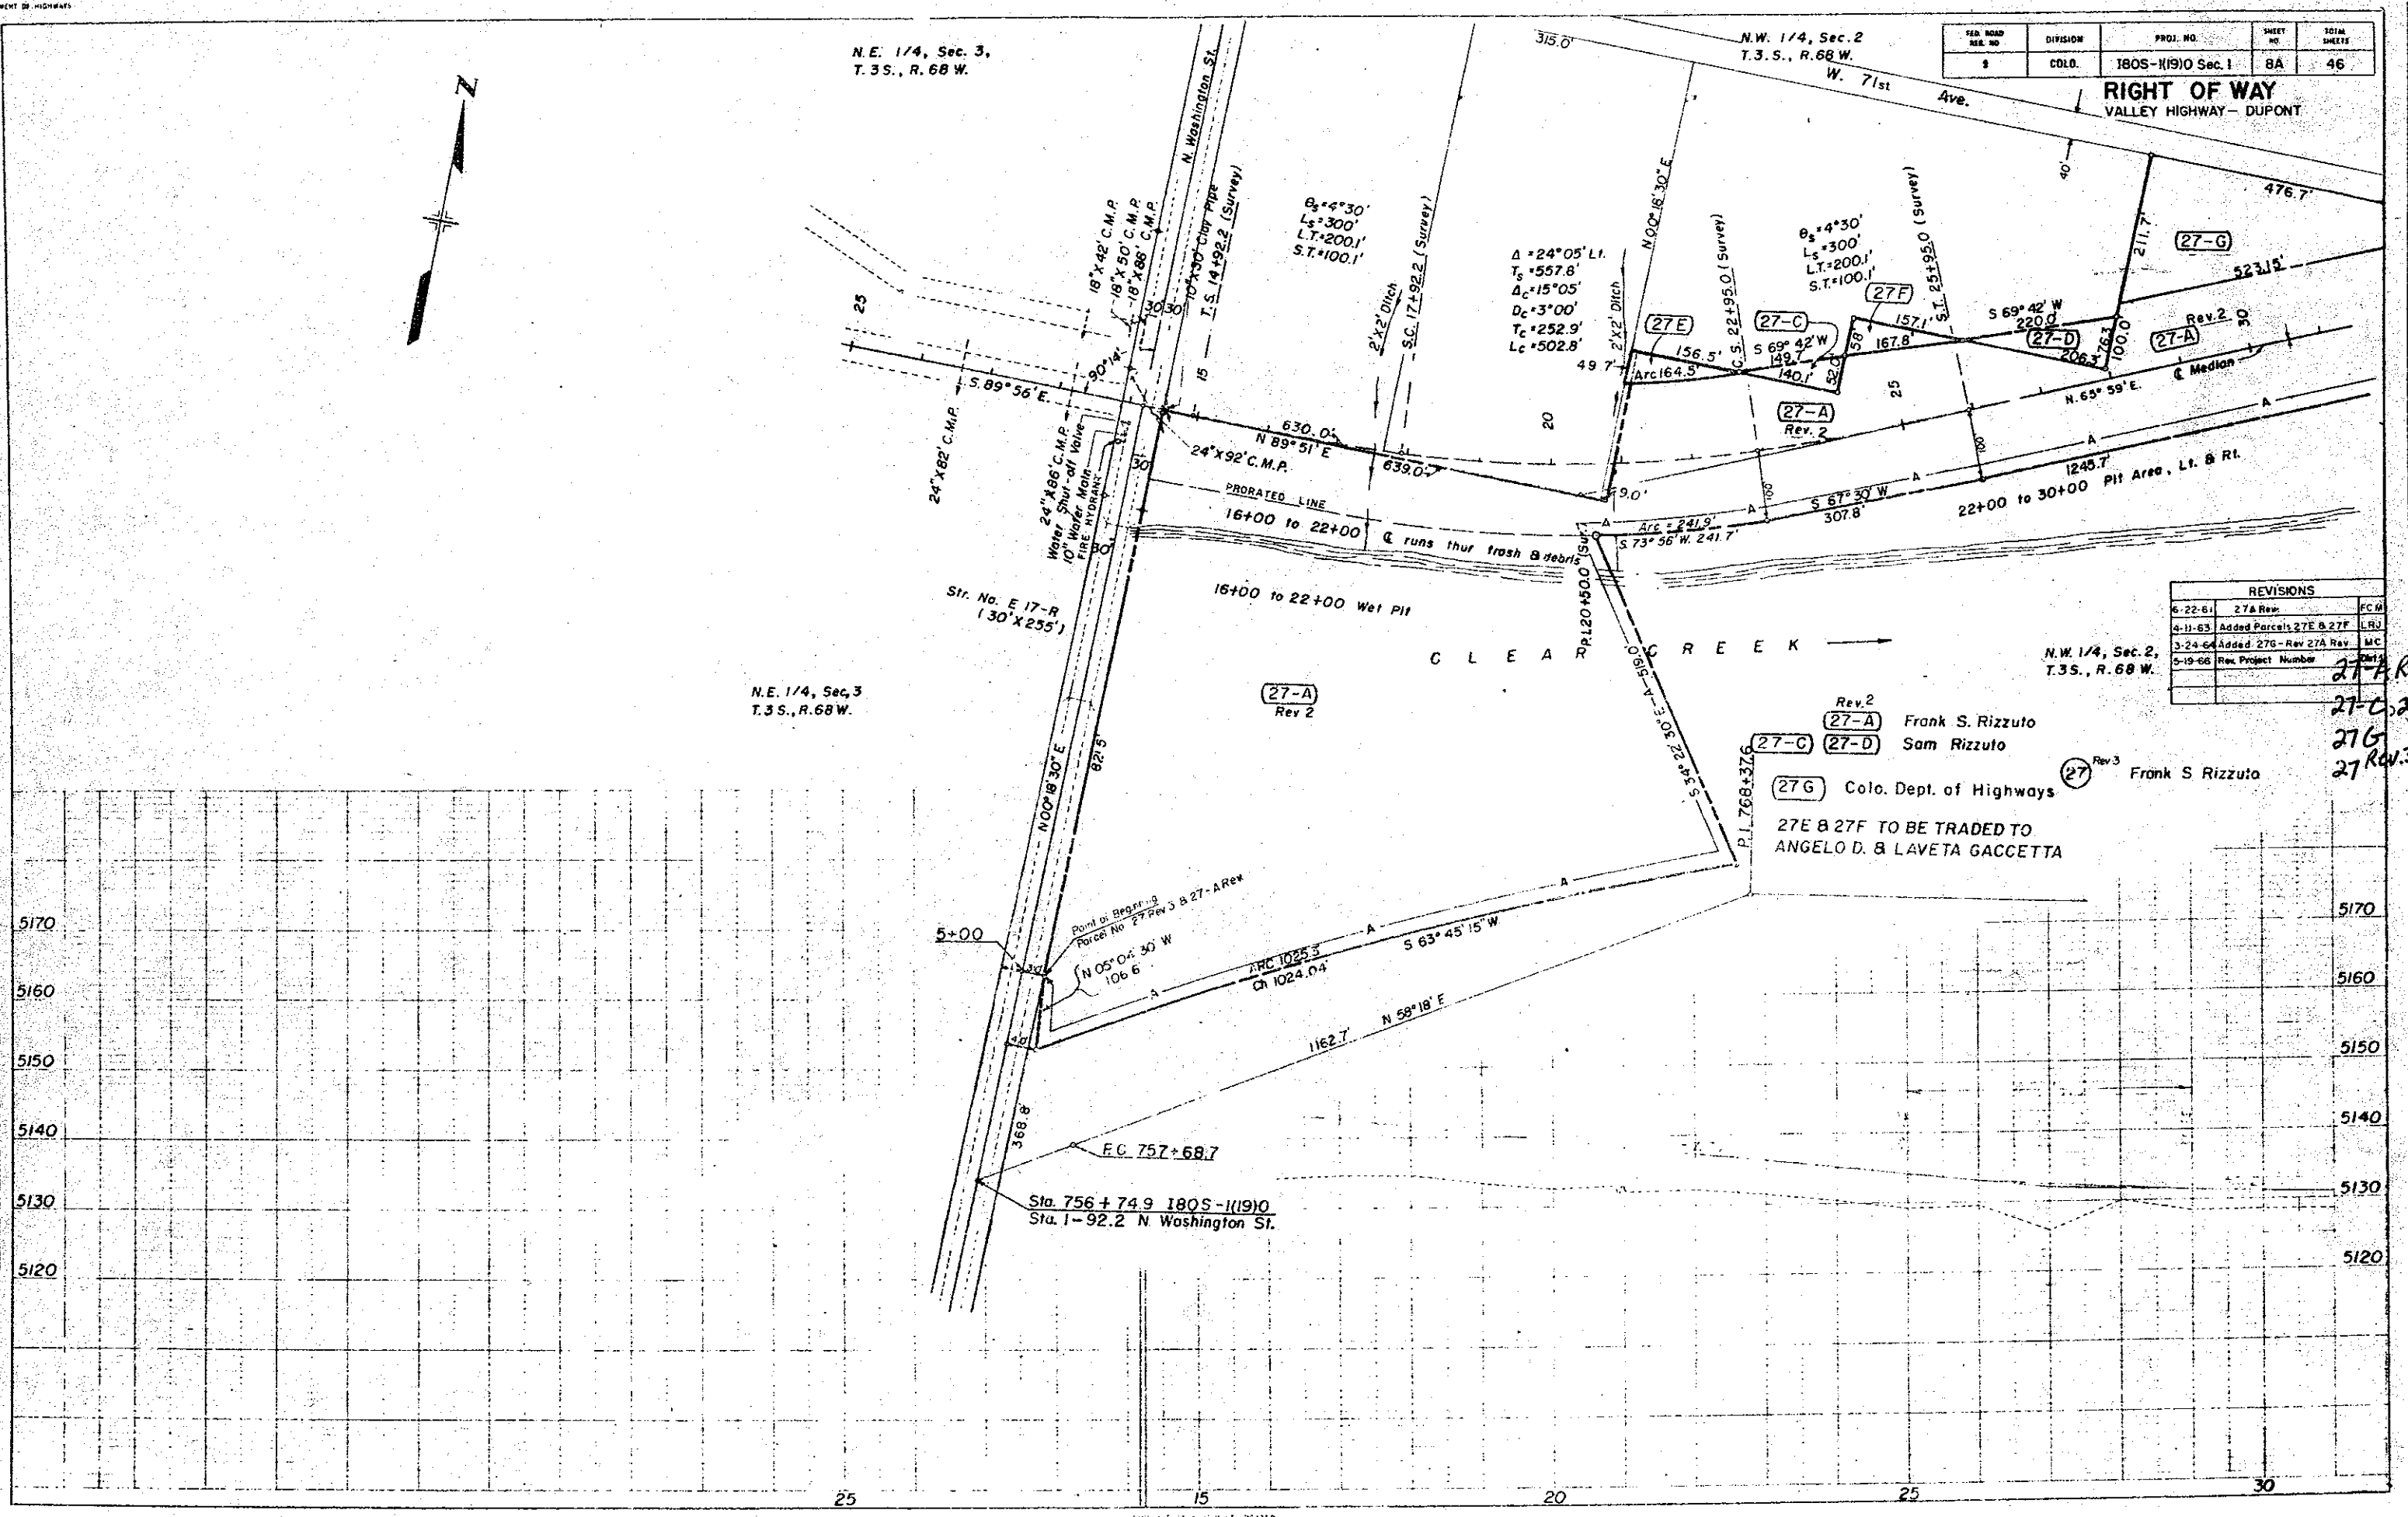

REVISIONS		
6-22-61	27A Rev	FCM
4-11-63	Added Parcel 27E & 27F	LRJ
3-24-64	Added 27G - Rev 27A Rev	MC
5-19-66	Rev Project Number	27-1

27A Rev. MC
27-A Rev. 2
27-C, 27-D
27G
27 Rev. 3

Rev. 2
(27-A) Frank S. Rizzuto
(27-C) (27-D) Sam Rizzuto
(27) Rev. 3 Frank S. Rizzuto
(27G) Colo. Dept. of Highways.
27E & 27F TO BE TRADED TO
ANGELO D. & LAVETA GACCETTA

OF HIGHWAY

SCALE OF HORIZONTAL DISTANCES
1" = 100'

SCALE OF VERTICAL DISTANCES
1" = 10'

ENTRUSTED ENGINEER

N.W. 1/4, Sec. 2,
T.3S., R.68W.

HAY FIELD


CULTIVATED FIELD
T.2S., R.68W.
T.3S., R.68W.

S.E. 1/4, Sec. 35,
T.2S., R.68W.

FED. ROAD NO.	DIVISION	PROJ. NO.	SHEET NO.	TOTAL SHEETS
8	COLD	180S-11(19)0Sec.1	8B	46

RIGHT OF WAY
VALLEY HIGHWAY - DUPONT

REVISIONS	
5-22-61	27A Rev.
7-27-61	Added D.H.R. & Bear to 27 Rev. 3 L.R.J.
3-24-64	Added 27G - Rev. 27A - Rev. M.C.
5-19-66	Rev. Project Number
	Dist.

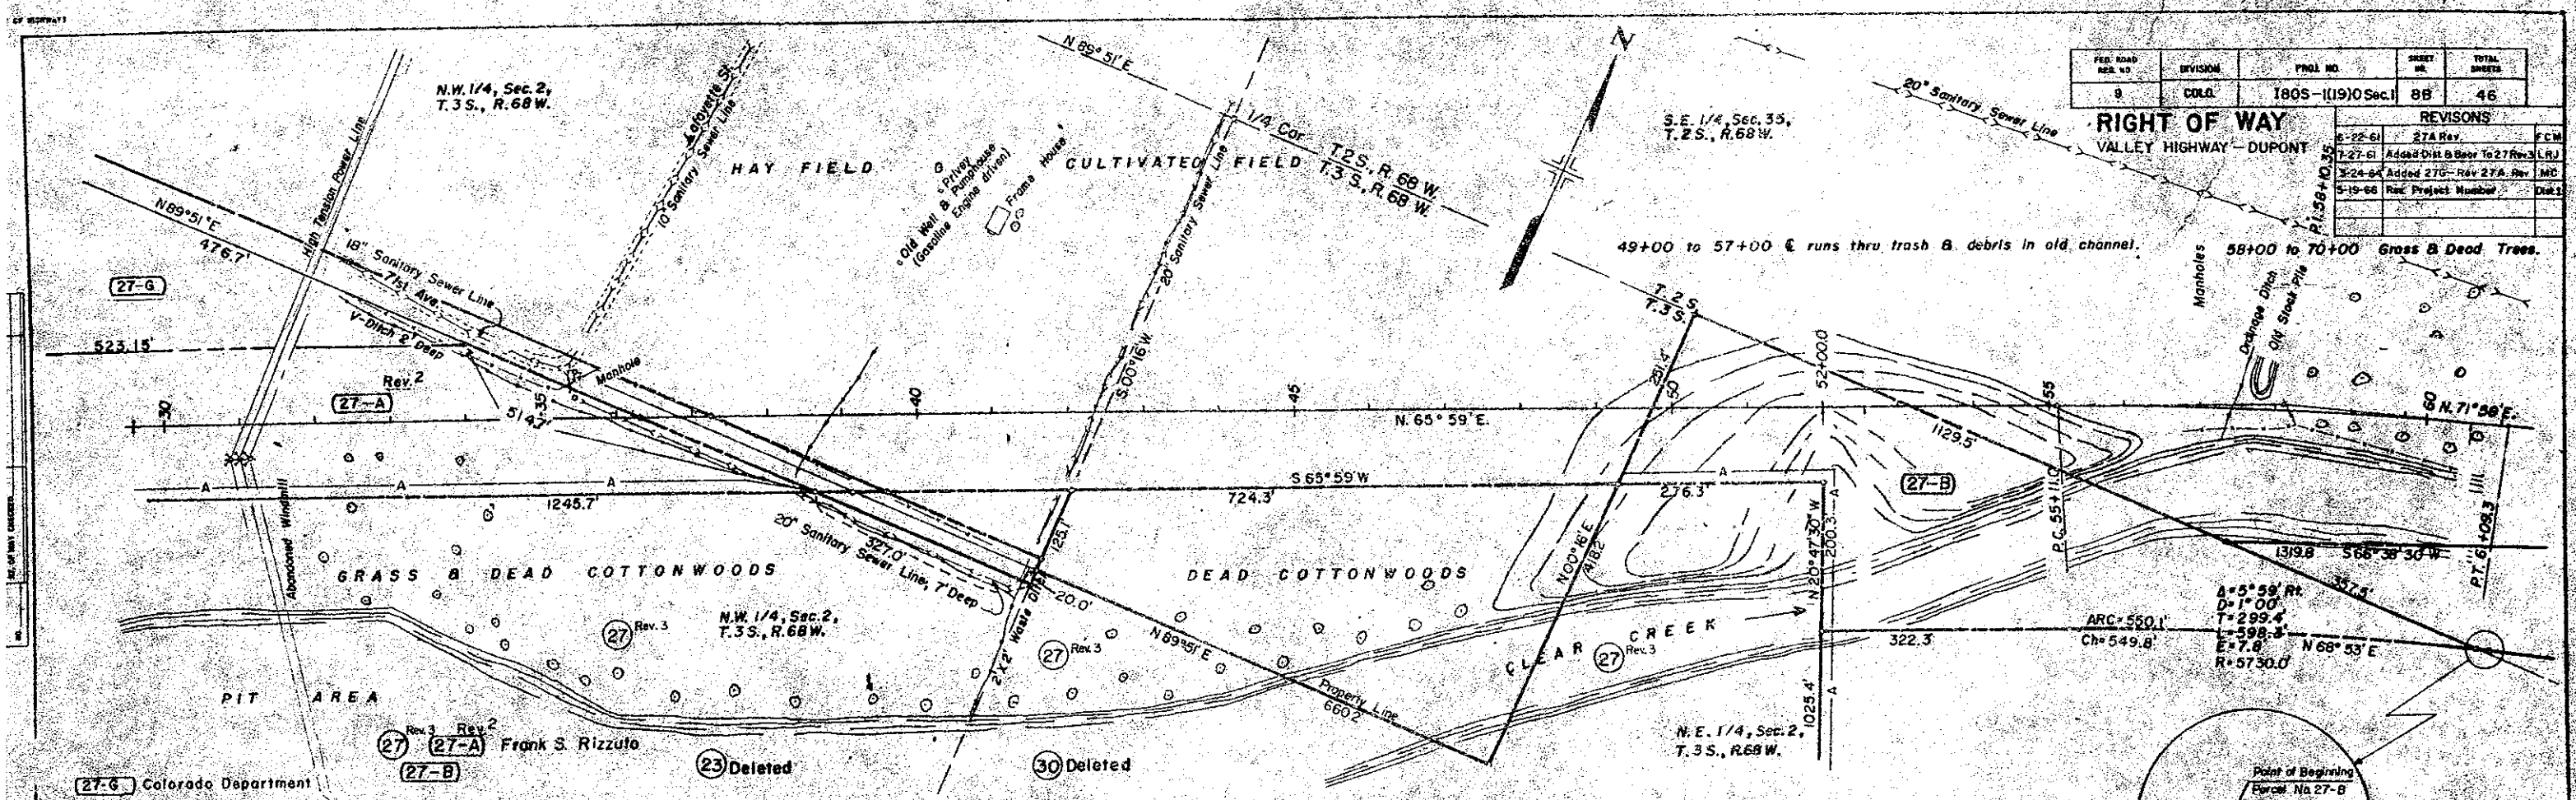

(27-G) Colorado Department
of Highways


(27) (27-A) Frank S. Rizzuto
(27-B)

(23) Deleted

(30) Deleted

N.E. 1/4, Sec. 2,
T.3S., R.68W.

49+00 to 57+00 & runs thru trash & debris in old channel.
58+00 to 70+00 Grass & Dead Trees.

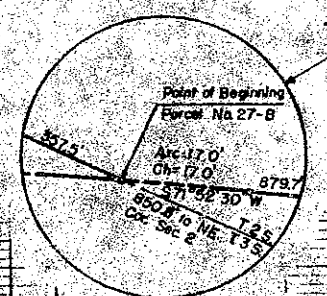

27-G
27 Rev. 3
5140


5130
5120
5110
5100

S.E. 1/4, Sec. 35,
T.2 S., R.68 W.

FED. ROAD DIST. NO.	DIVISION	PROJ. NO.	SHEET NO.	TOTAL SHEETS
9	180S-1(19)0	Sec. 1	8C	46


RIGHT OF WAY
VALLEY HIGHWAY - DUPONT

27-B

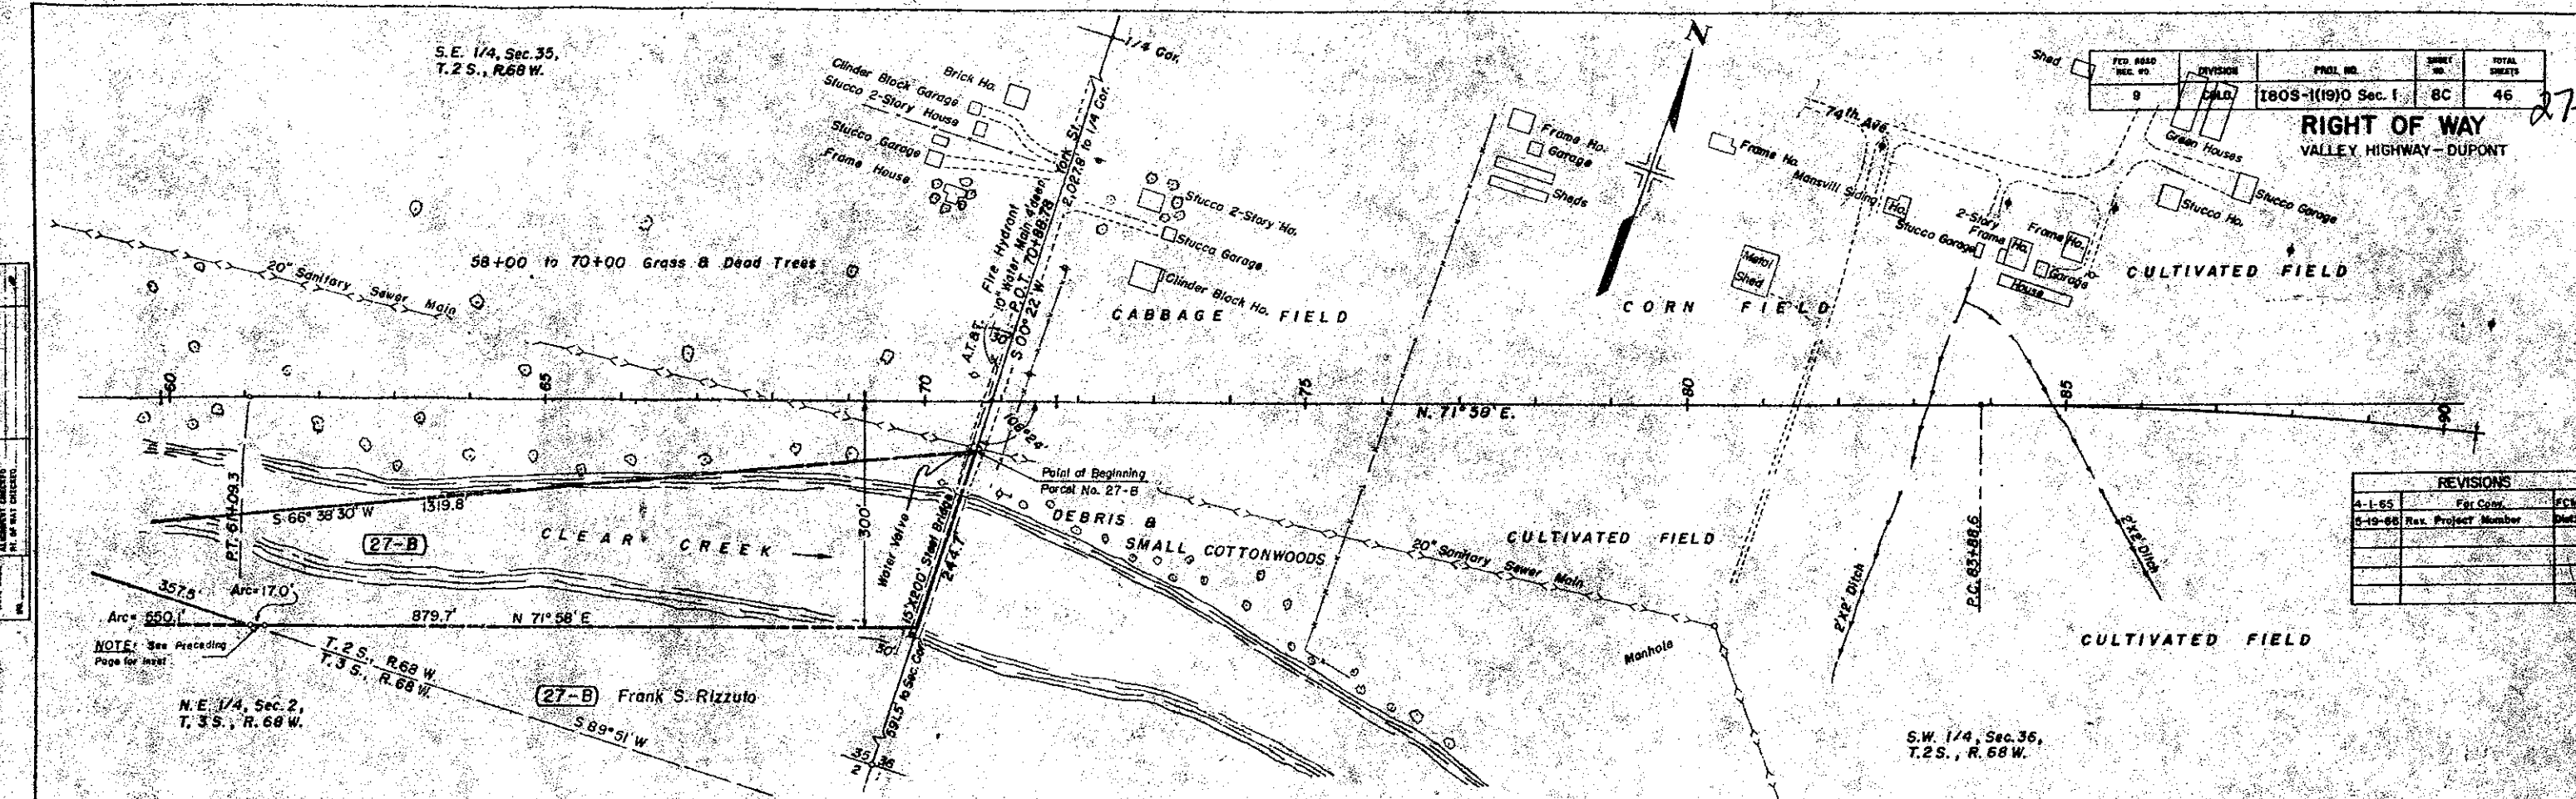

REVISIONS		
No.	Description	Date
1	As Shown	4-1-65
2	Revised Project Number	5-19-66

NOTE: See Preceding
Page for Detail

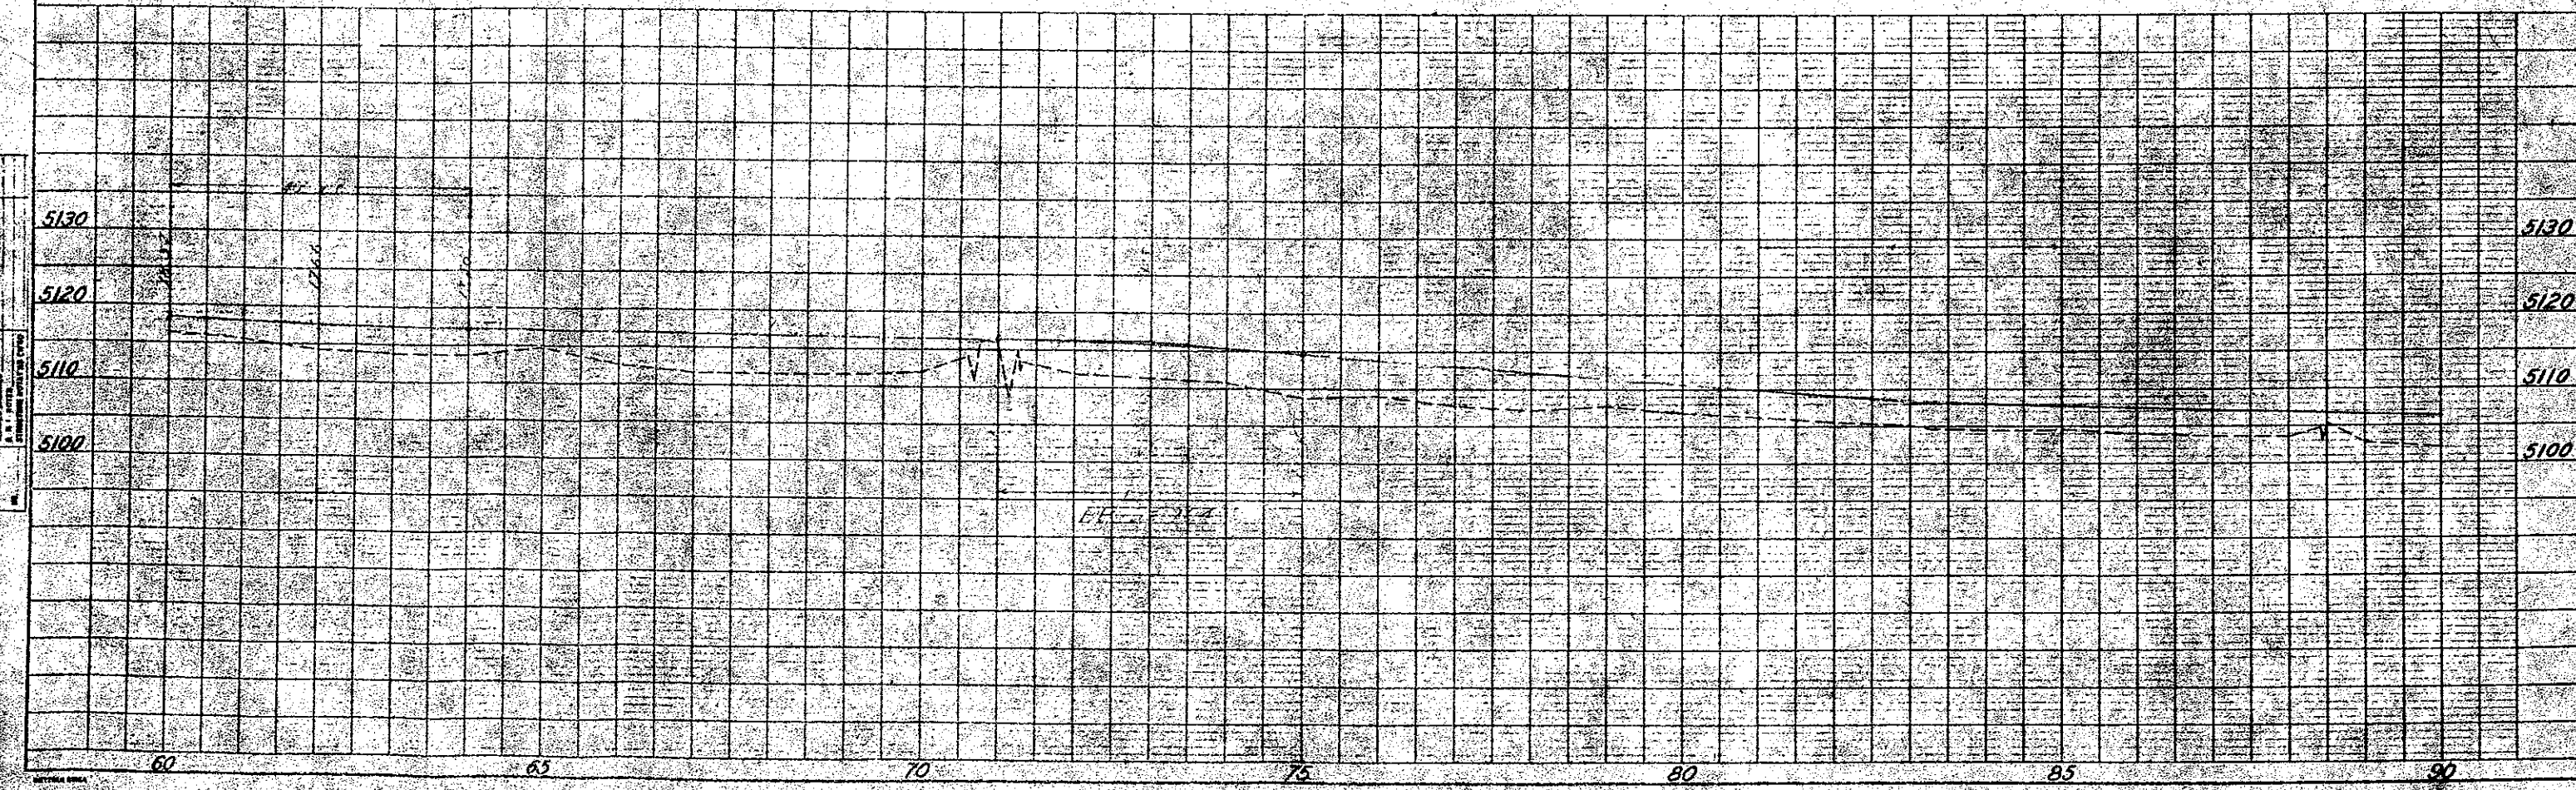

DETAILS OF 180S AND 1270 INTERCHANGE FUTURE CONSTRUCTION


REVISIONS

NO.	DATE	REVISION
1	5-19-66	Revised Project Number

FEDERAL ROAD DISTRICT NO.	DIVISION	PROJ. NO.	SHEET NO.	TOTAL SHEETS
9	COLORADO	180S-11910 Sec. I	8 D	



RIGHT OF WAY
VALLEY HIGHWAY - DUPONT

DETAILS OF TAPERS

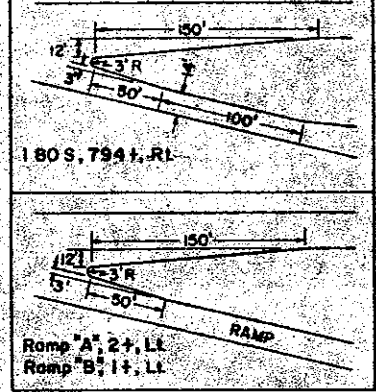


RAMP "B"

	①	②	③	④	⑤
A		125°20'15"	56°27'45"	17°49'00"	
D		32°00'	16°00'	8°00'	
T		346.5'	192.3'	112.3'	
R		391.7'	352.9'	222.7'	
S	24°00'				12°00'
Ls	150.0'				300.0'
LT	100.9'				200.5'
ST	50.9'				100.4'
S		0.099%	0.099%	0.094%	
MDS		25 mph	35 mph	45 mph	
Hor S.D.					

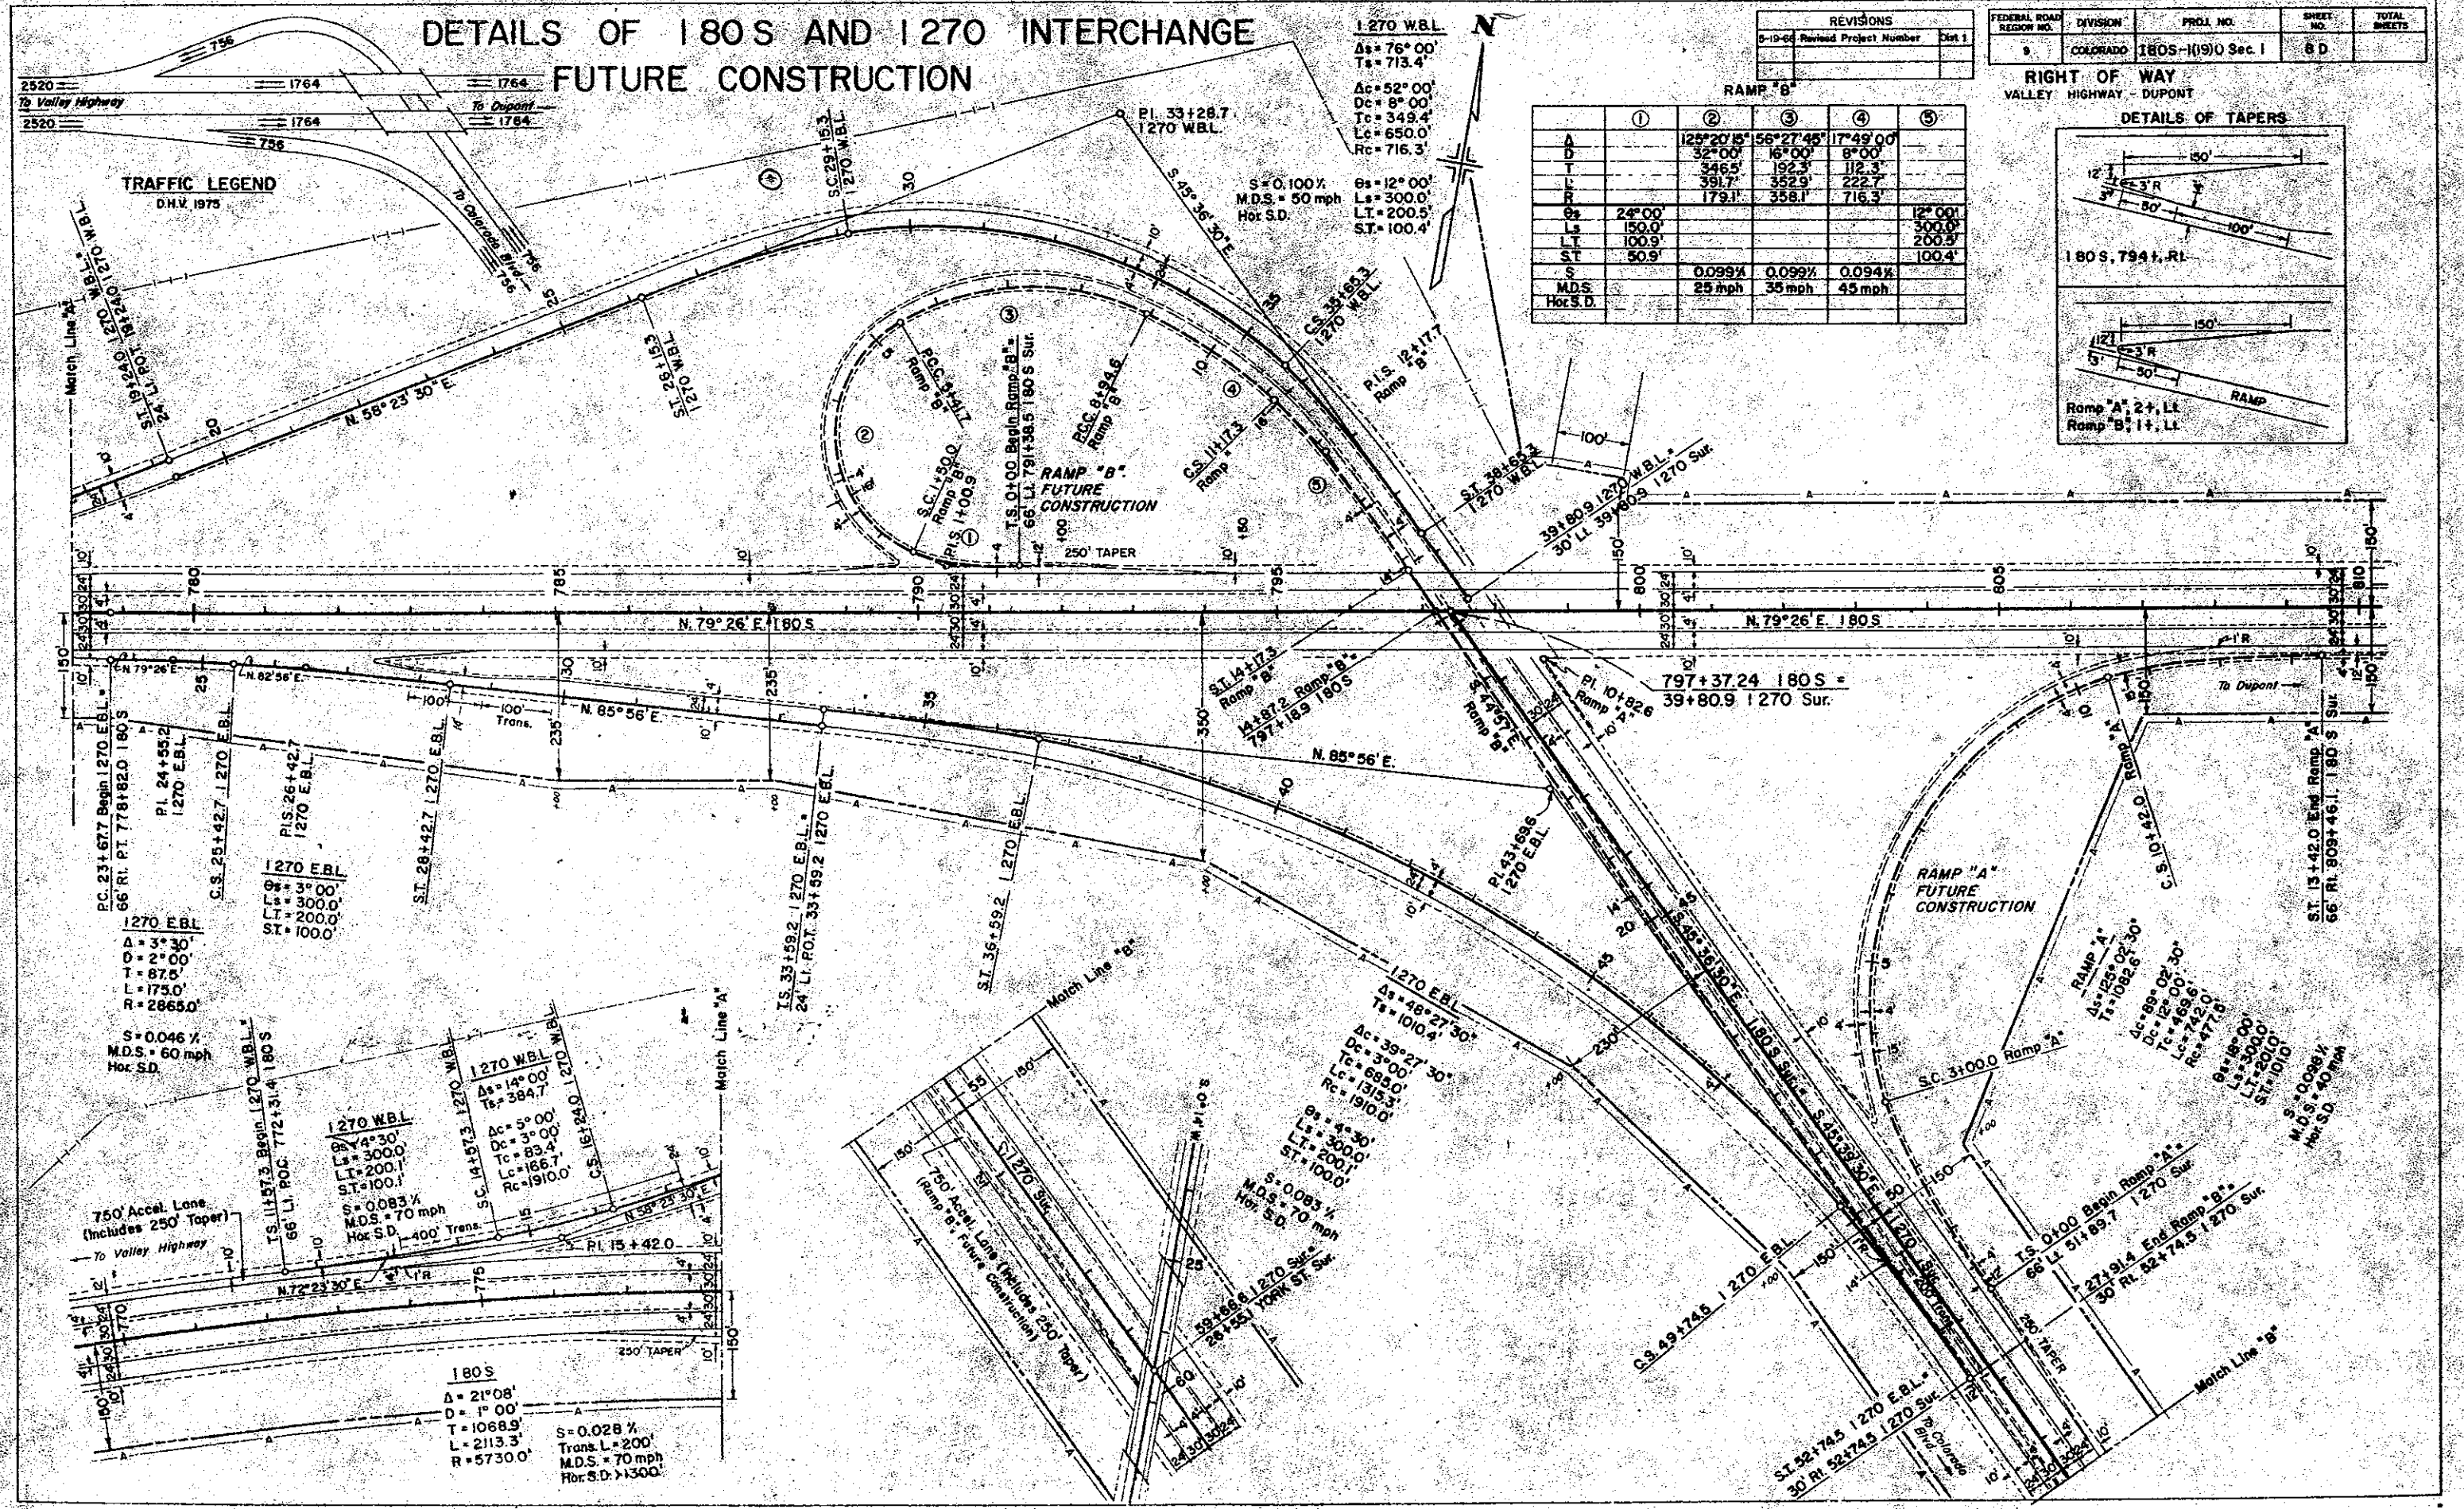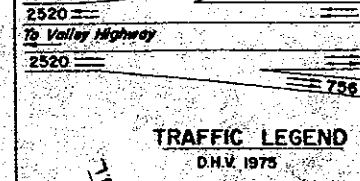

PLAN	DATE	BY
DESIGNED		
CHECKED		
IN CHARGE		
NO. 21180		

PROFILE	DATE	BY
DESIGNED		
CHECKED		
IN CHARGE		
NO. 21180		

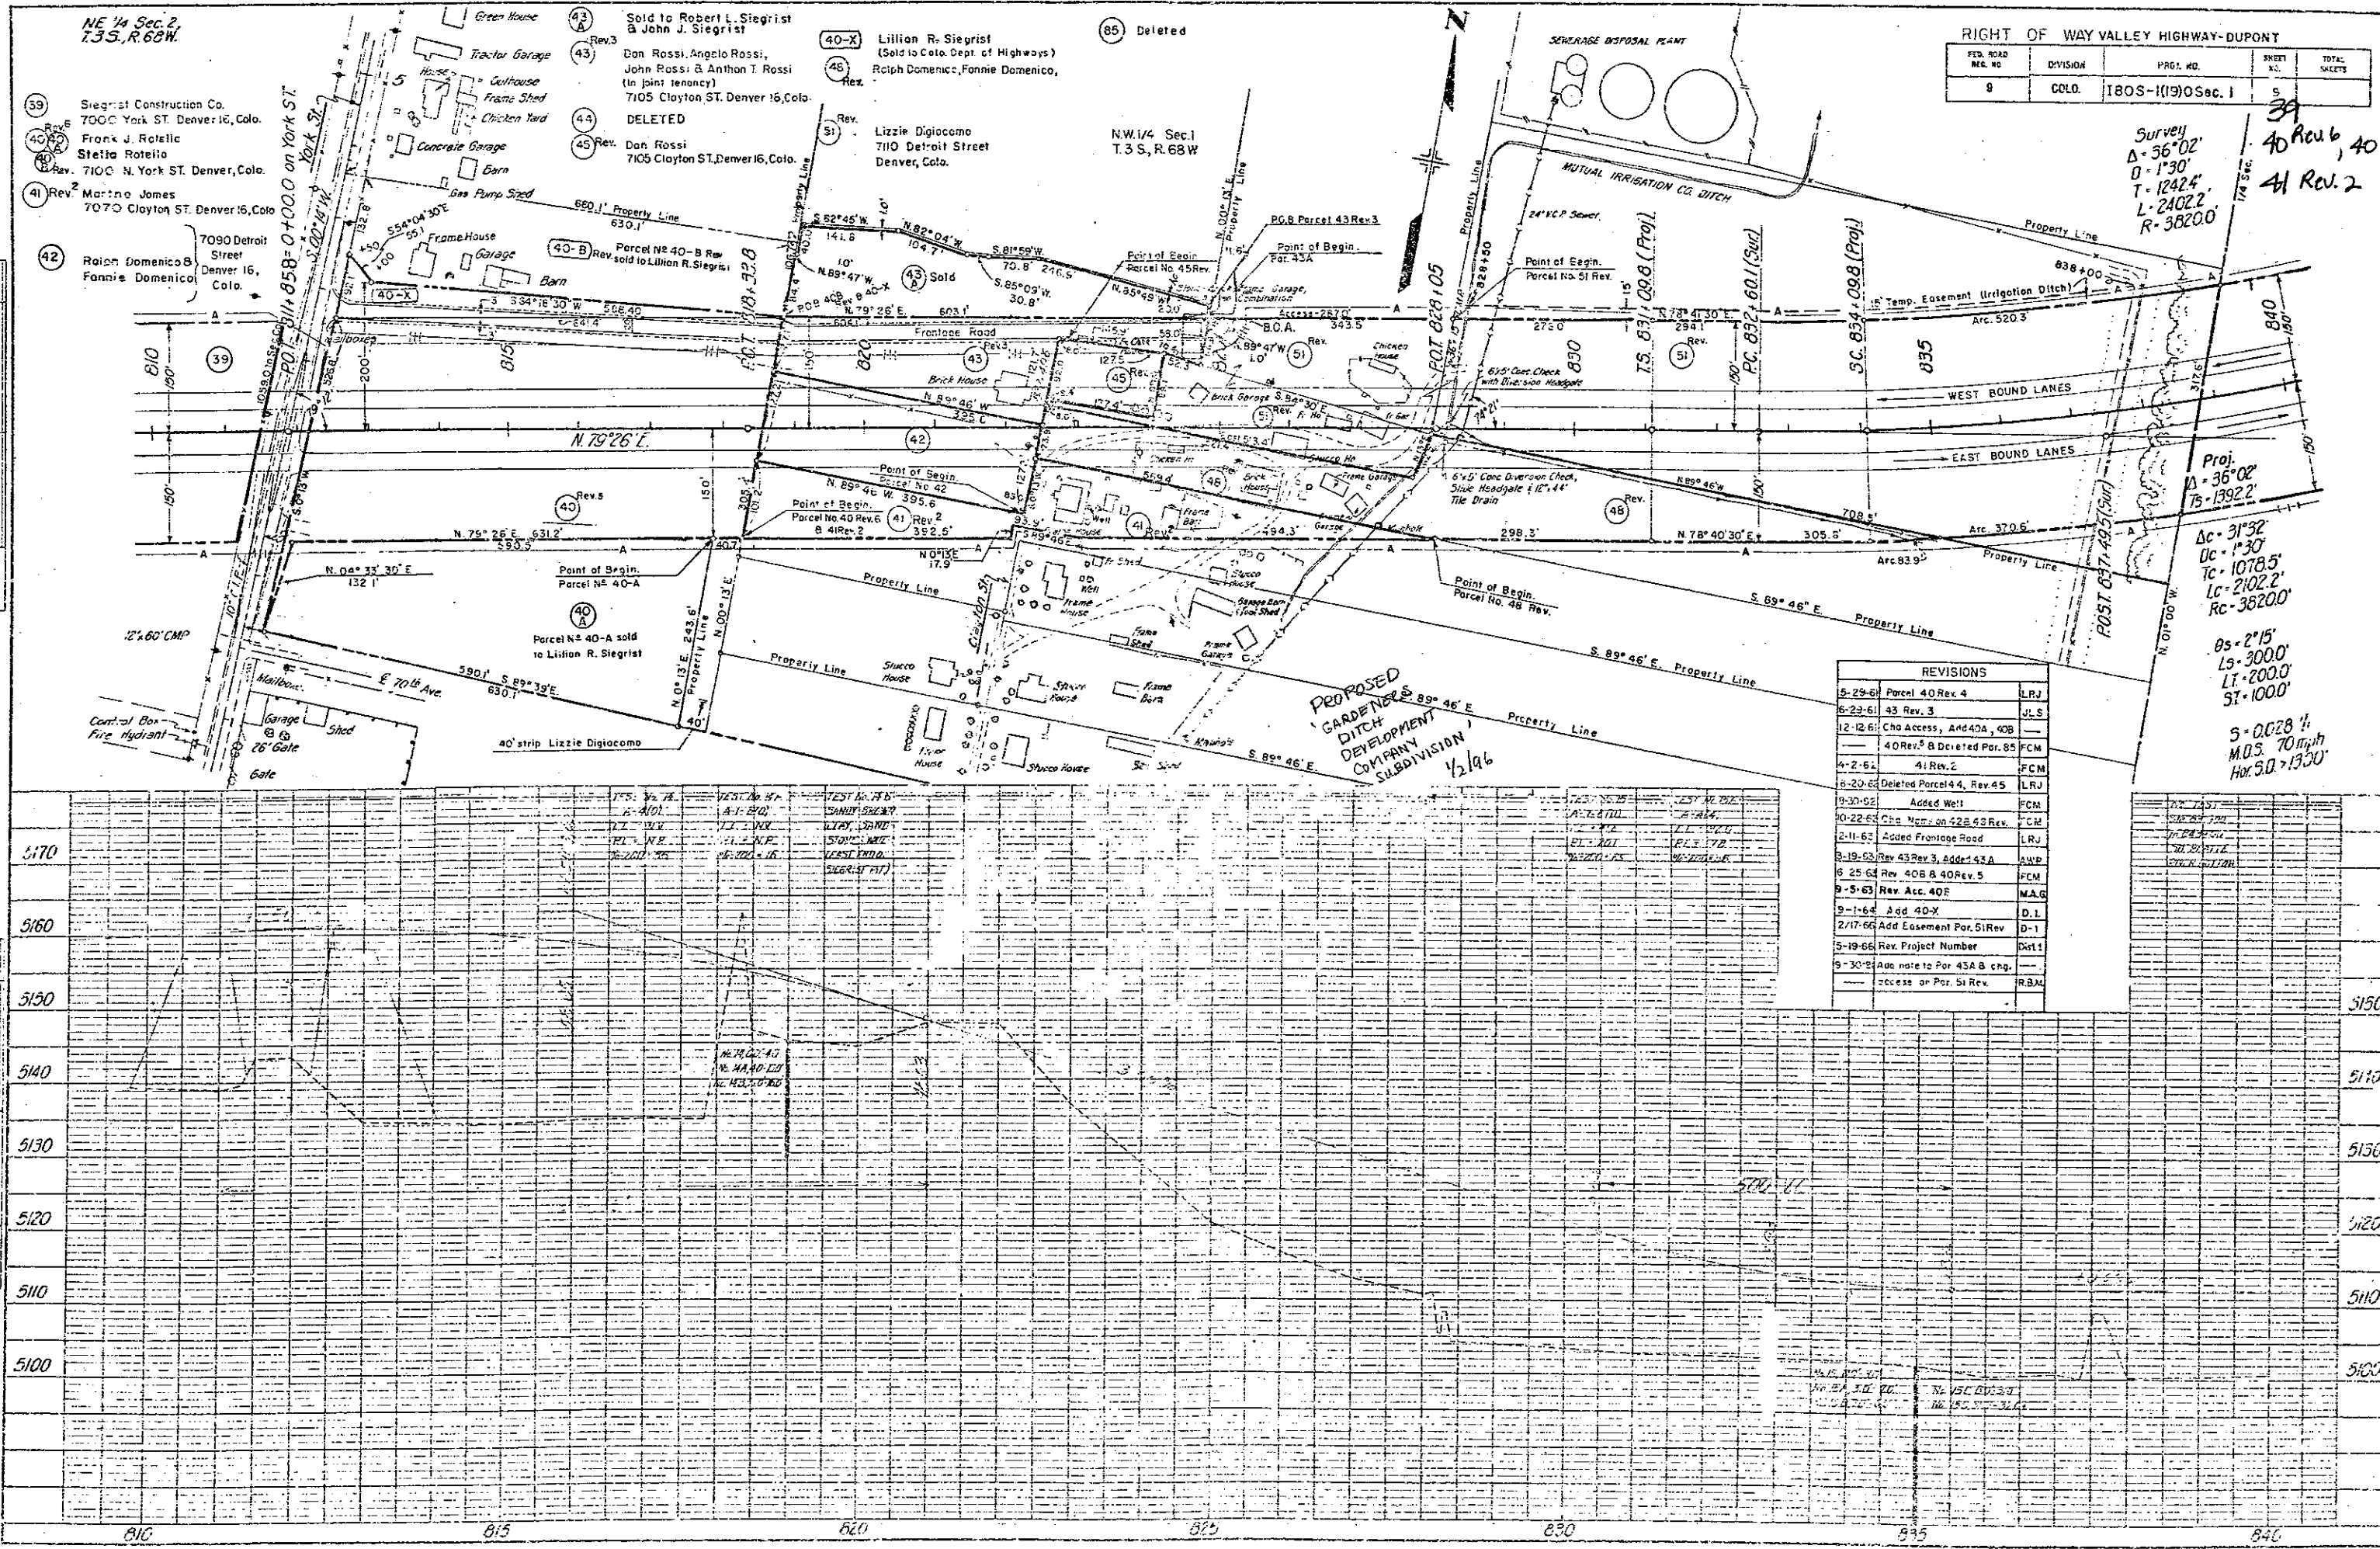

RIGHT OF WAY VALLEY HIGHWAY-DUPONT				
FED. ROAD DIST. NO.	DIVISION	PROJ. NO.	SHEET NO.	TOTAL SHEETS
8	COLO.	180S-1(19)0500.1	5	

Survey
Δ = 36° 02'
D = 1° 30'
T = 1242.4'
L = 2402.2'
R = 3820.0'

Proj.
Δ = 36° 02'
Ts = 1392.2'
Δc = 31° 32'
Dc = 1° 30'
Tc = 1078.5'
Lc = 2102.2'
Rc = 3820.0'
Ds = 2° 15'
Ls = 3000.0'
Lt = 2000.0'
St = 1000.0'

REVISIONS		
5-29-61	Parcel 40 Rev. 4	LRJ
6-23-61	43 Rev. 3	JLS
12-12-61	Cho Access, Add 43A, 40B	
	40 Rev. 5 Deleted Por. 85	FCM
4-2-62	41 Rev. 2	FCM
6-20-62	Deleted Parcel 44, Rev. 45	LRJ
9-30-62	Added Well	FCM
10-22-62	Cho. Name on 42B 43 Rev.	FCM
2-11-63	Added Frontage Road	LRJ
3-19-63	Rev. 43 Rev. 3, Add 43A	AWP
6-25-63	Rev. 40B & 40 Rev. 5	FCM
9-5-63	Rev. Acc. 40E	MAG
9-1-64	Add 40-X	D.I.
2-17-66	Add Easement Por. 51 Rev	D-1
5-19-68	Rev. Project Number	Drt1
9-30-68	Add note to Por. 43A & chg.	
	Access on Por. 51 Rev.	RBM

PLAN 8 PROFILE OF YORK STREET


SW 1/4 Sec. 36,
R.68W, T.25.

NW 1/4 Sec. 1,
R.68W, T.35.

FED. ROAD NO. 9	DIVISION COLD	PROJ. NO. 1805-1(1990 Sec. 1)	SHEET NO. 10	TOTAL SHEETS

RIGHT OF WAY
VALLEY HIGHWAY-DUPONT



REVISIONS	
No.	Description
4-1-65	For Cons.
5-19-66	Revised Project Number


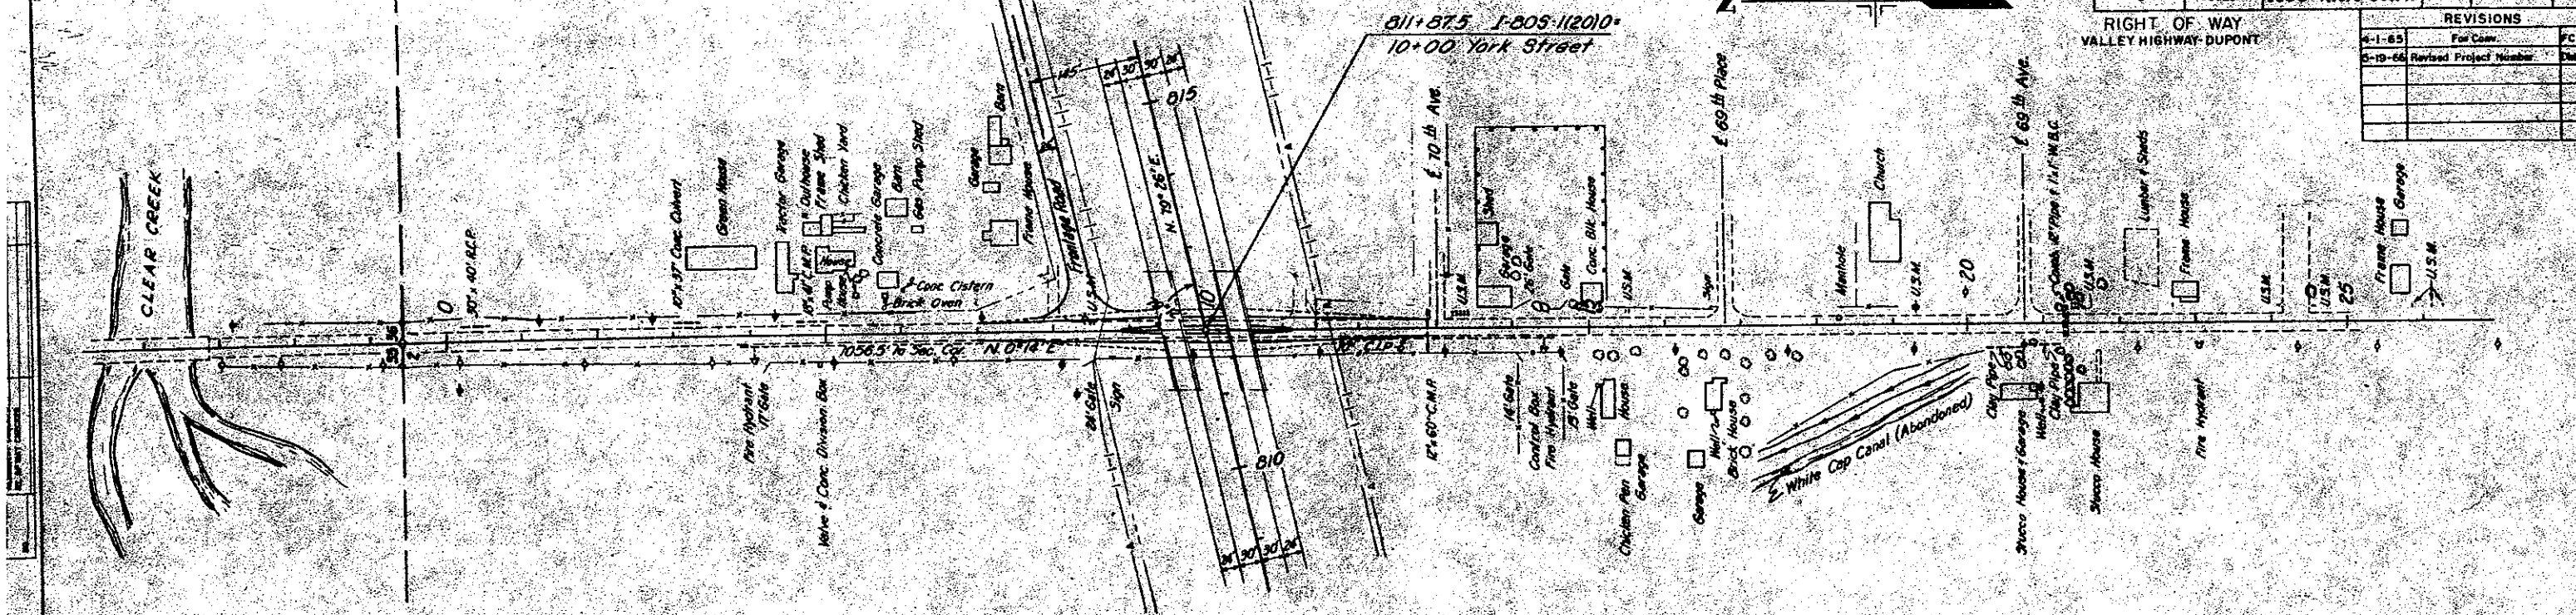


SE 1/4 Sec. 35,
R.68W, T.25.

NE 1/4 Sec. 2,
R.68W, T.35.

TYPICAL SECTION WASHINGTON & YORK STREETS UNDER 1805

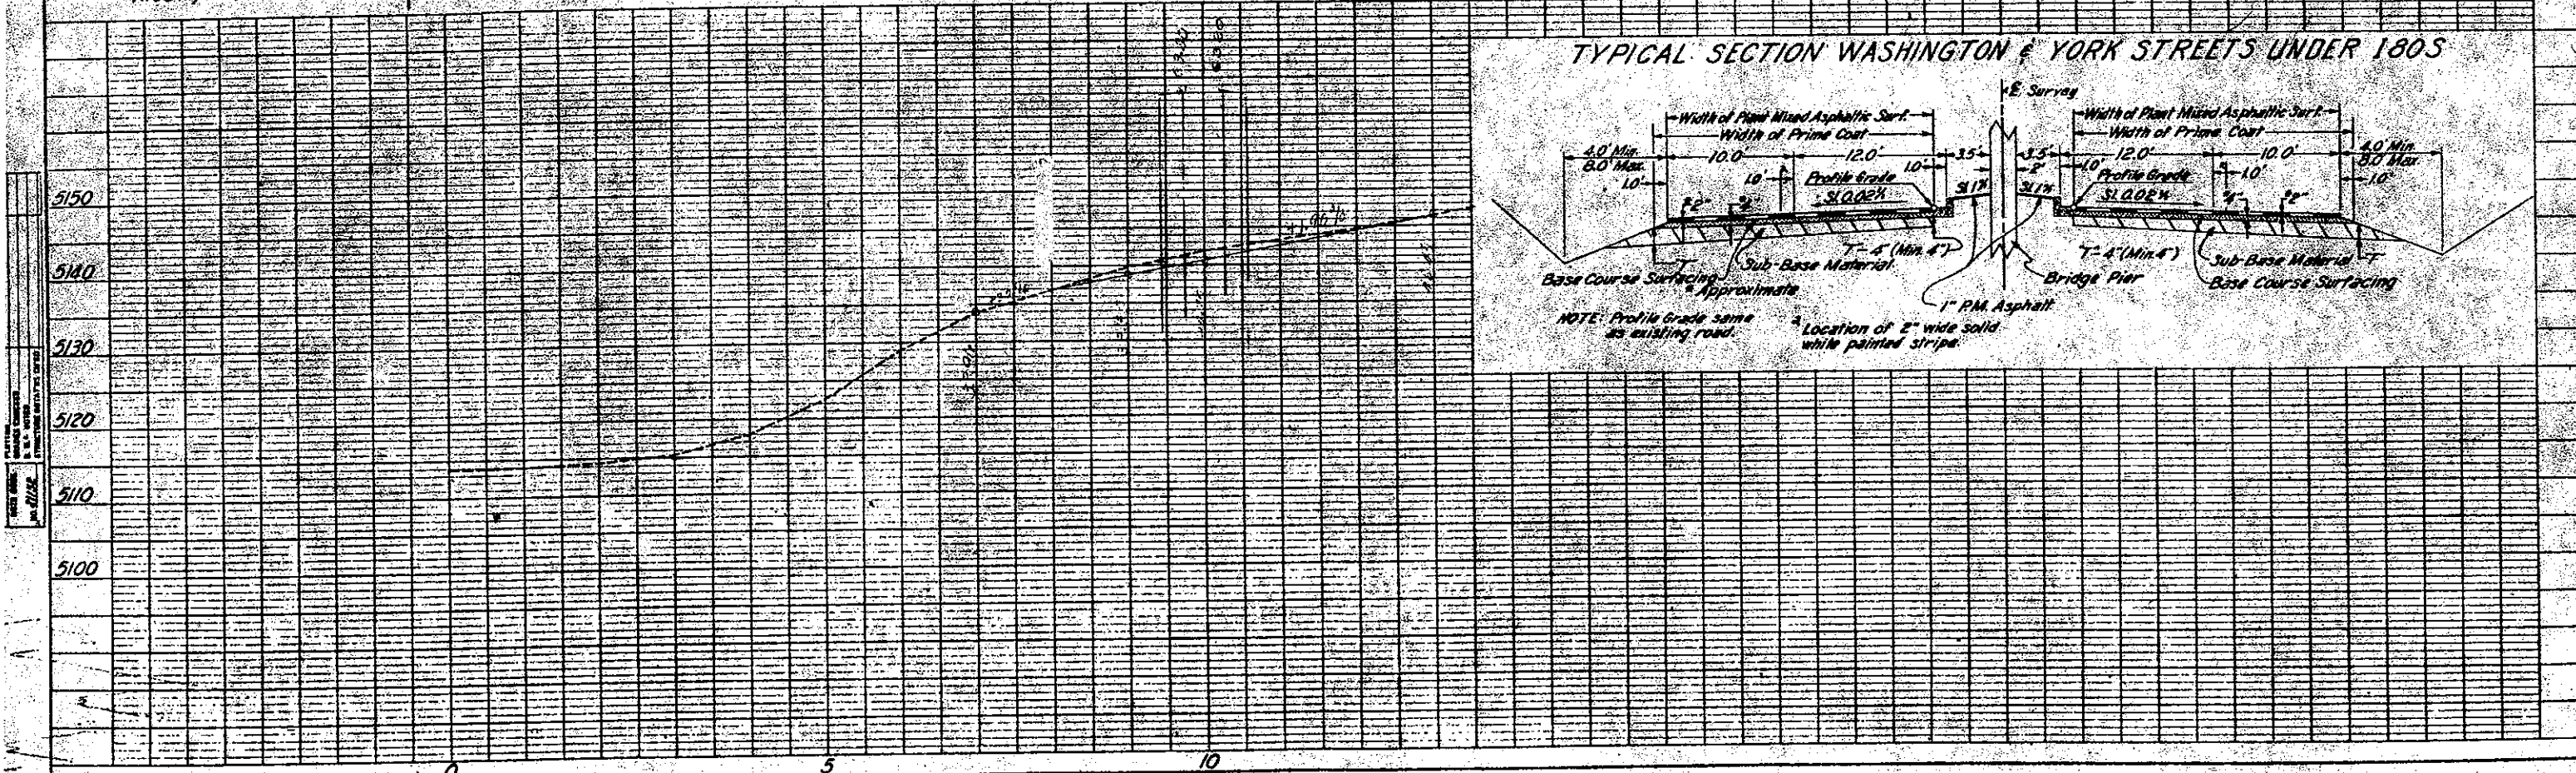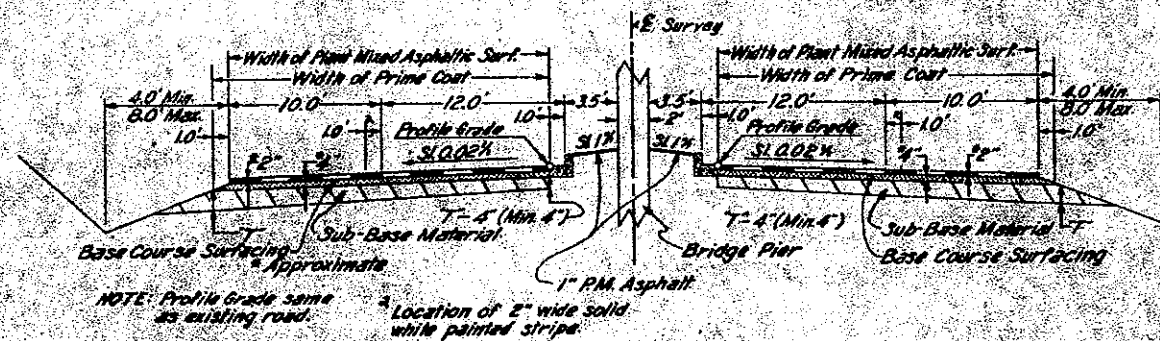

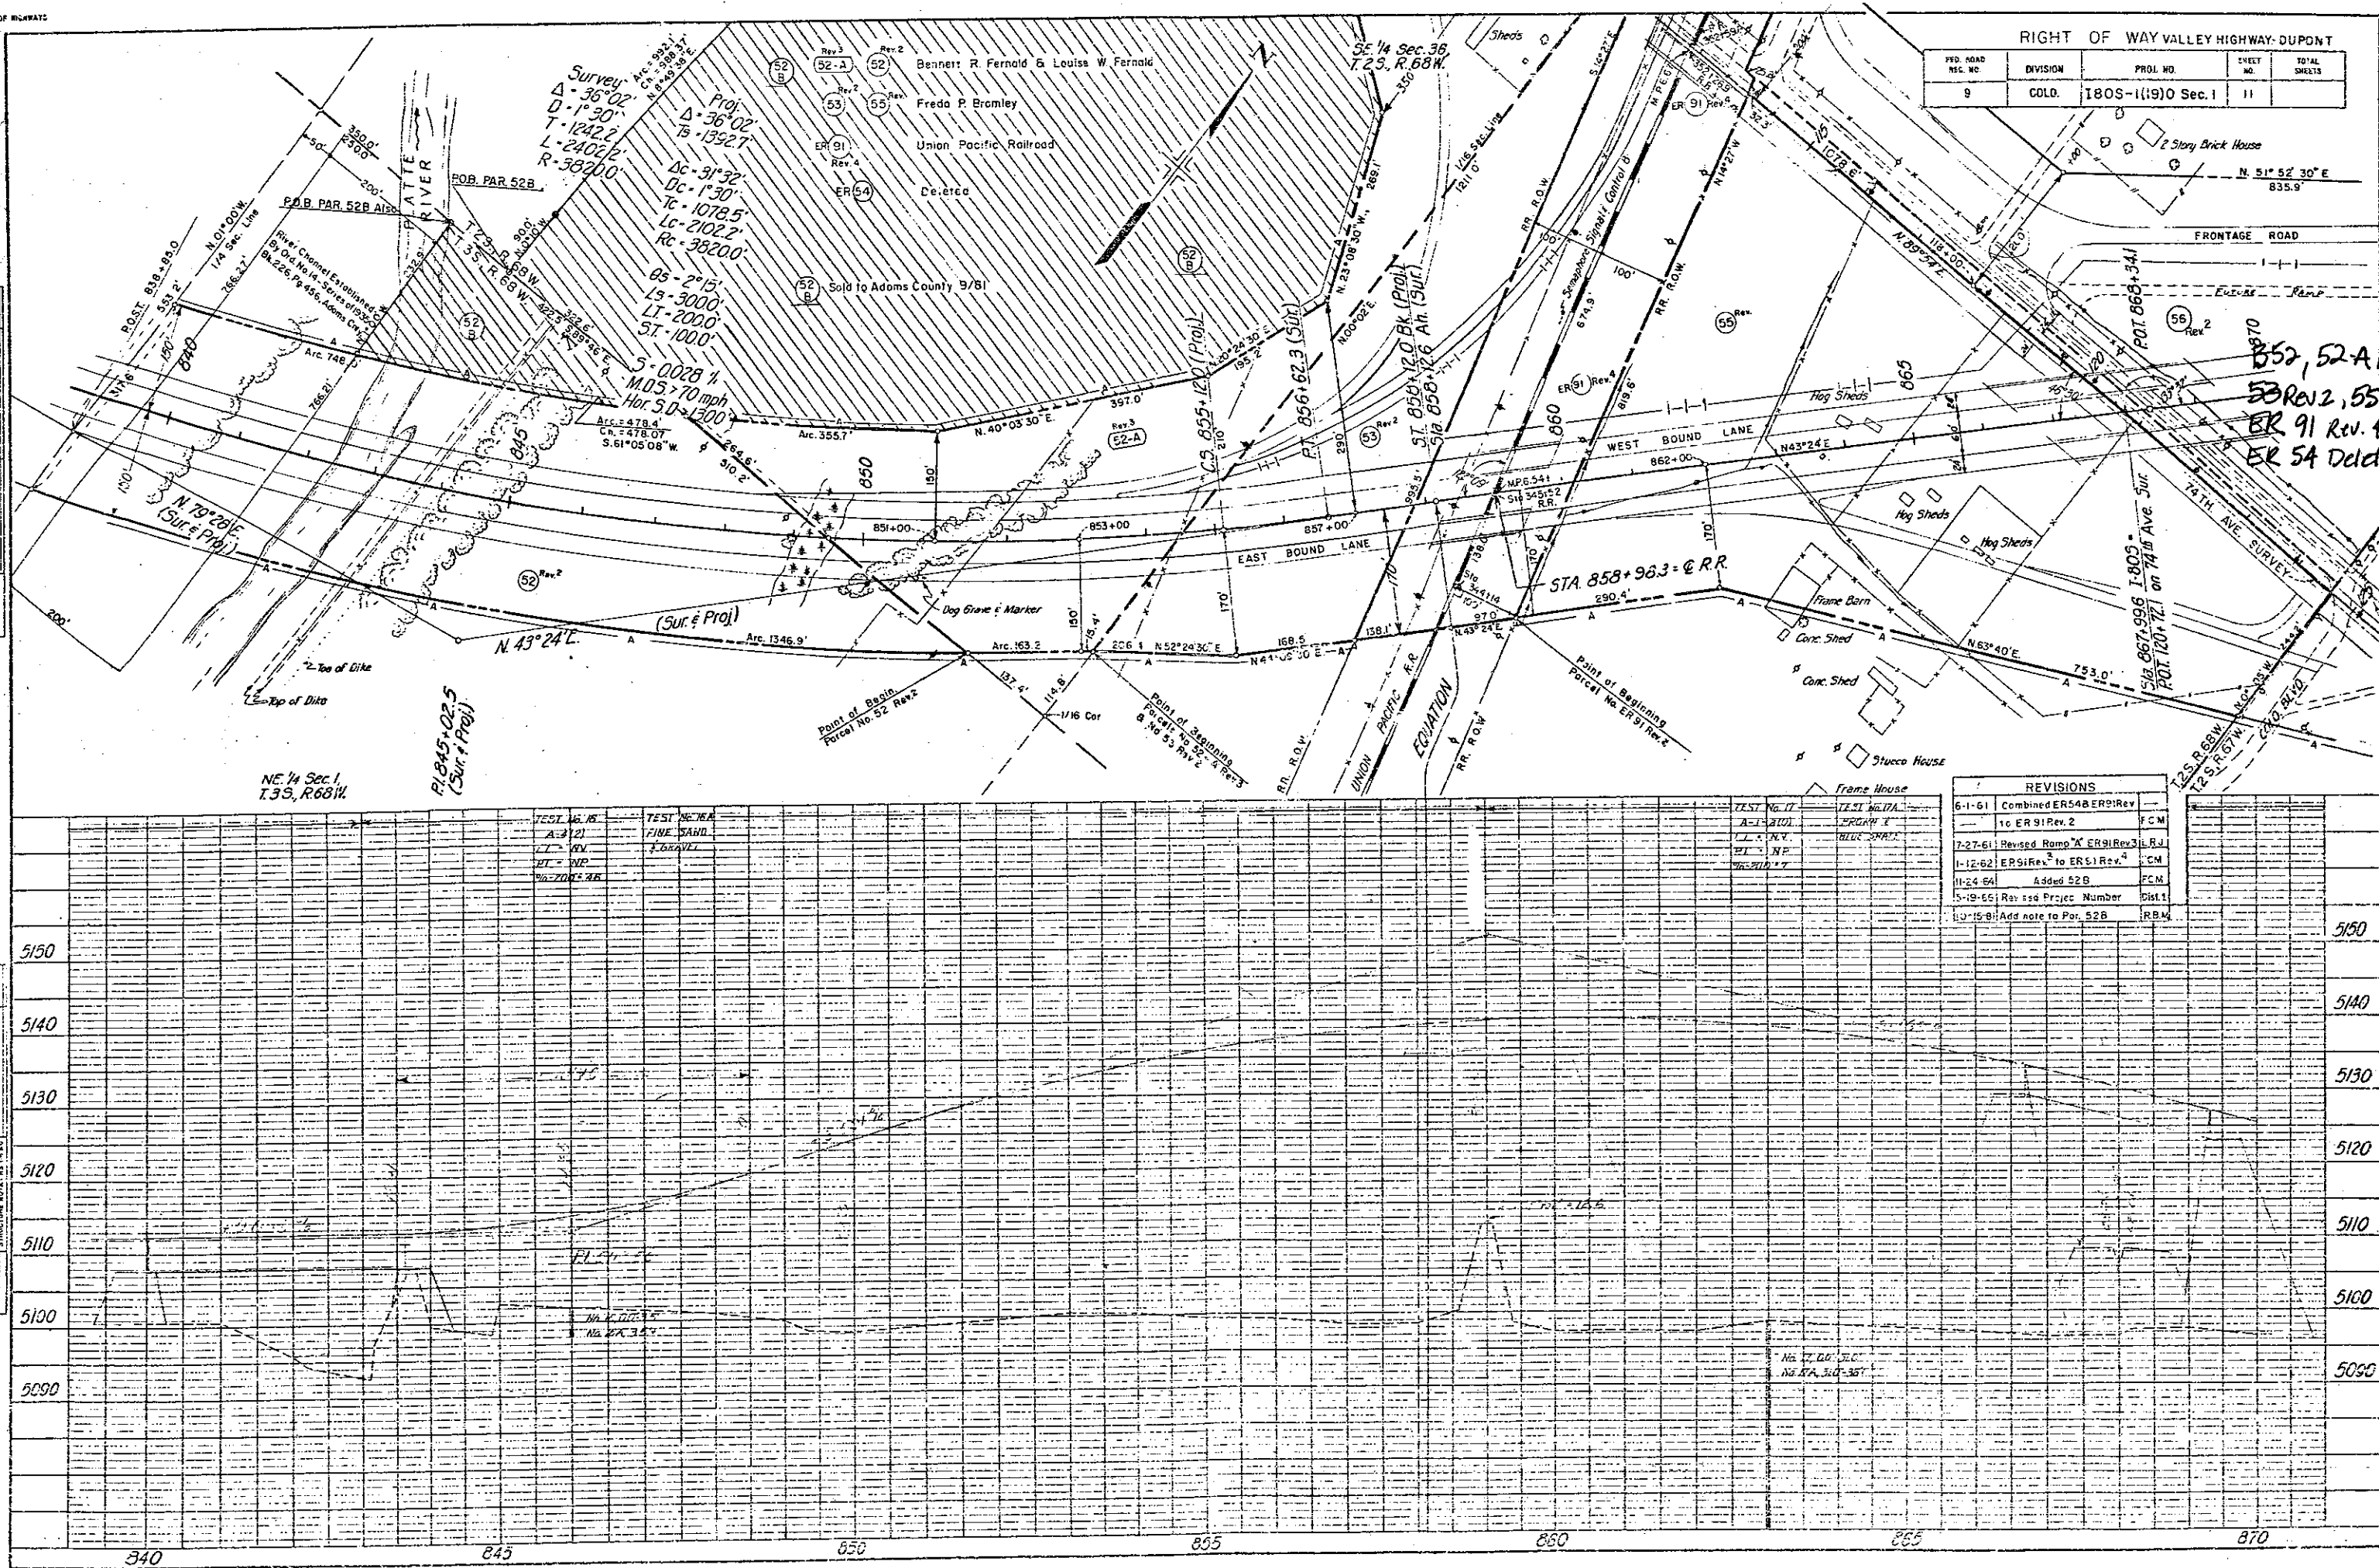 


SE 1/4 Sec. 36,
T.23, R.68 W.

RIGHT OF WAY VALLEY HIGHWAY-DUPONT


REV. ROAD NO. NO.	DIVISION	PROJ. NO.	SHEET NO.	TOTAL SHEETS
9	CDLE	T-805-1(19)0 Sec. 1	14	

SW 1/4 NW 1/4 Sec. 31
T.25, R.67 W.

NOTE: Parcels 87 Rev. 4, 102 Rev. 2, & 103 Rev. 2
Purchased on Project U-037-1(1)

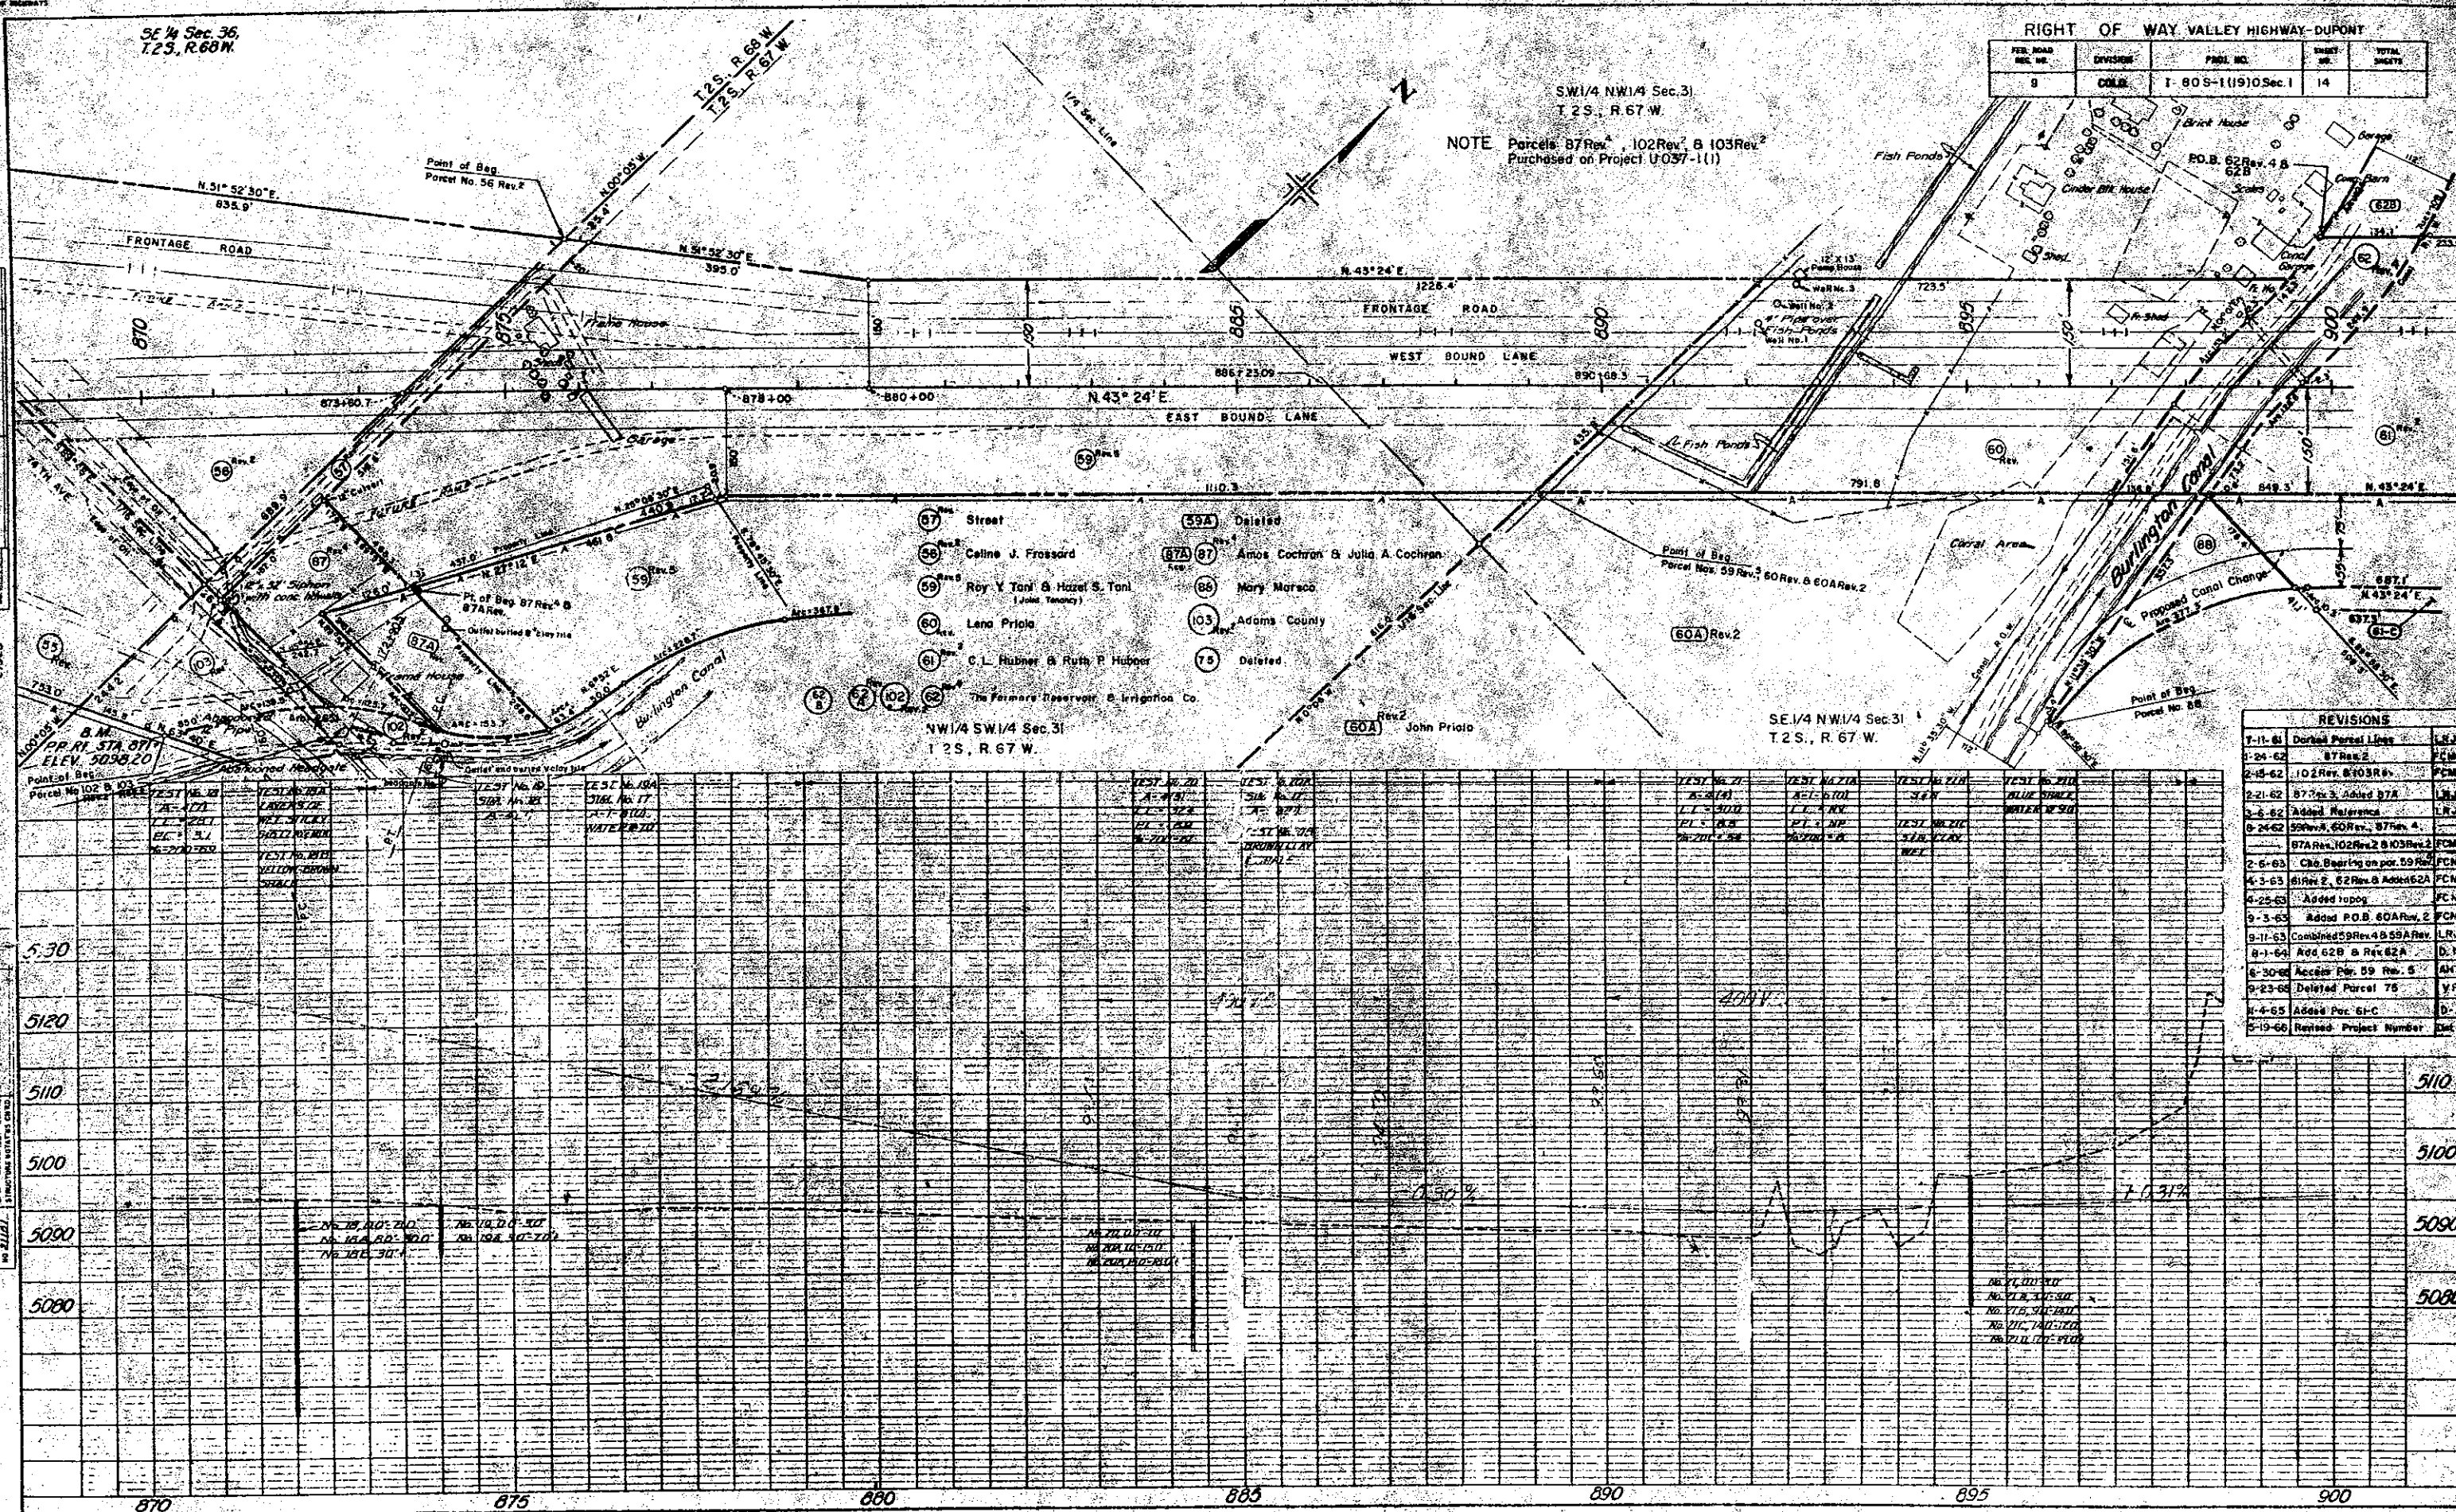

REVISIONS		
1-11-61	Dashed Parcel Lines	FCM
1-24-62	87 Rev. 2	FCM
2-15-62	102 Rev. 2 & 103 Rev. 2	FCM
2-21-62	87 Rev. 3, Added 87A	LRJ
3-6-62	Added Reference	LRJ
5-24-62	59 Rev. 4, 60 Rev. 4, 87 Rev. 4	FCM
	87A Rev. 102 Rev. 2 & 103 Rev. 2	FCM
2-6-63	Chg. Bearing on par. 59 Rev. 4	FCM
4-3-63	87 Rev. 2, 62 Rev. 2, Added 62A	FCM
4-25-63	Added 102 Rev. 2	FCM
9-3-63	Added P.O.B. 60A Rev. 2	FCM
9-11-63	Combined 59 Rev. 4 & 59A Rev. 1	LRJ
8-1-64	Added 62B & Rev. 62A	D.Y.
8-30-64	Access Per. 59 Rev. 5	AMT
9-23-64	Deleted Parcel 75	YR
11-4-65	Added Per. 61-C	D.Y.
5-19-66	Revised Project Number	FCM

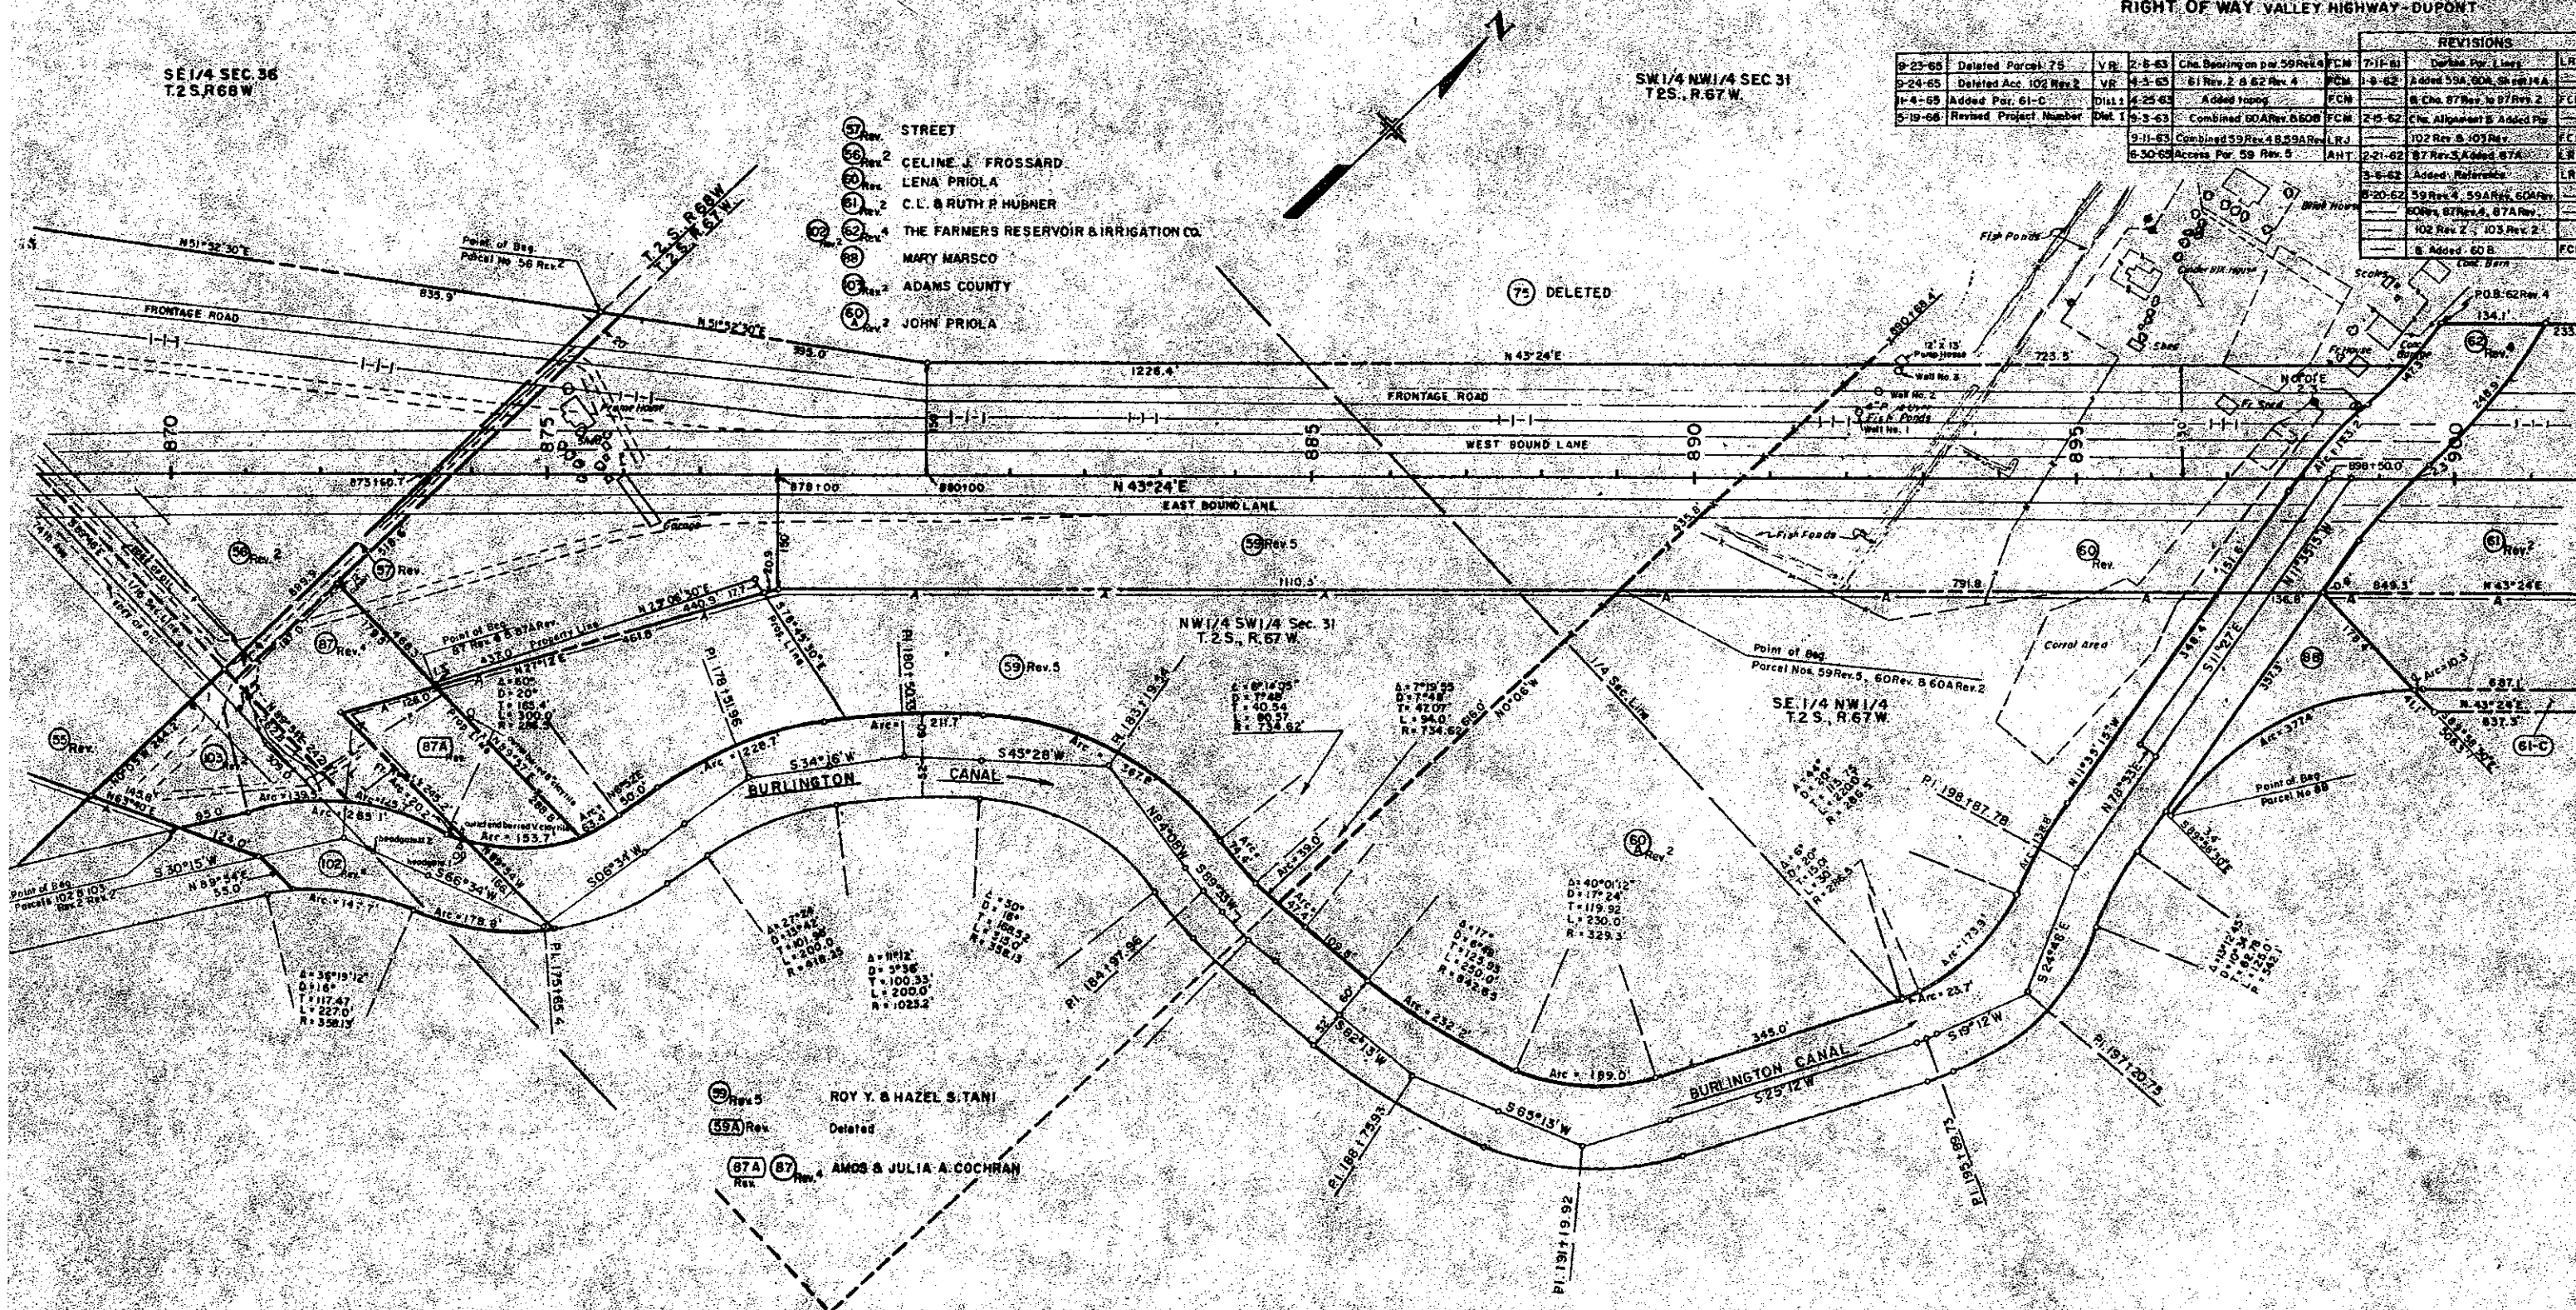RIGHT OF WAY VALLEY HIGHWAY - DUPONT[illegible]

BY OF HIGHWAY

NE 1/4 Sec. 31
R. 67W, T. 2S

PLAN & PROFILE OF DAHLIA STREET

PRO. NO.	DIVISION	PROJ. NO.	SHEET NO.	TOTAL SHEETS
9	COLD	1 80 S-1 (1910 Sec. 1)	15	

RIGHT OF WAY
VALLEY HIGHWAY - DUPONT


REVISIONS		
4-1-65	For Cons.	PCM
5-10-65	Added Tank Enclosure	DMG
5-10-66	Revised Project Number	DMG


THREE CENTERED CURVE DATA

Detail Drawing on Sheet No.

Curve	①	②
Δ	70°	110°
Δ_1	10° 47' 49"	22° 37' 12"
R_1	180.0'	100.0'
R_2	45.0'	35.0'
O	40'	50'
T	58.5'	82.1'
T_1	19.8'	43.7'
Y	6.4'	7.7'

NW 1/4 Sec. 31

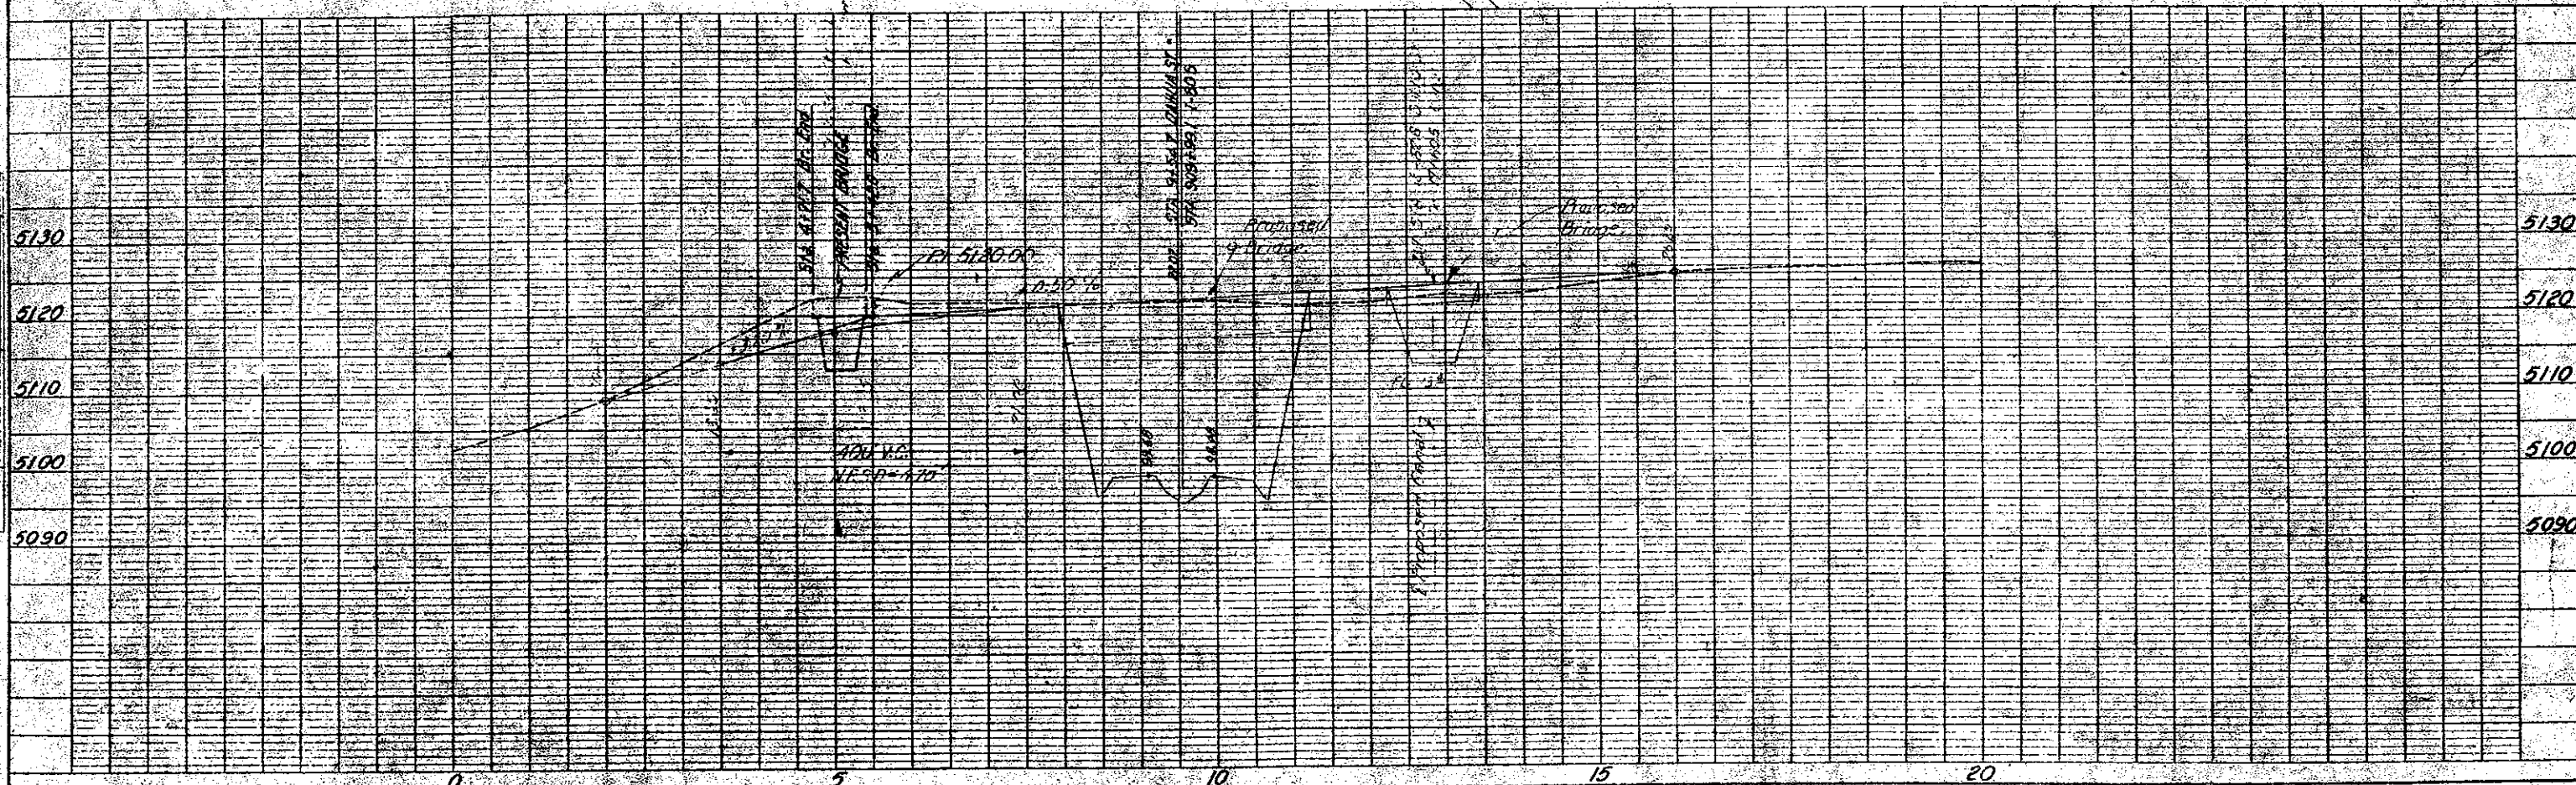

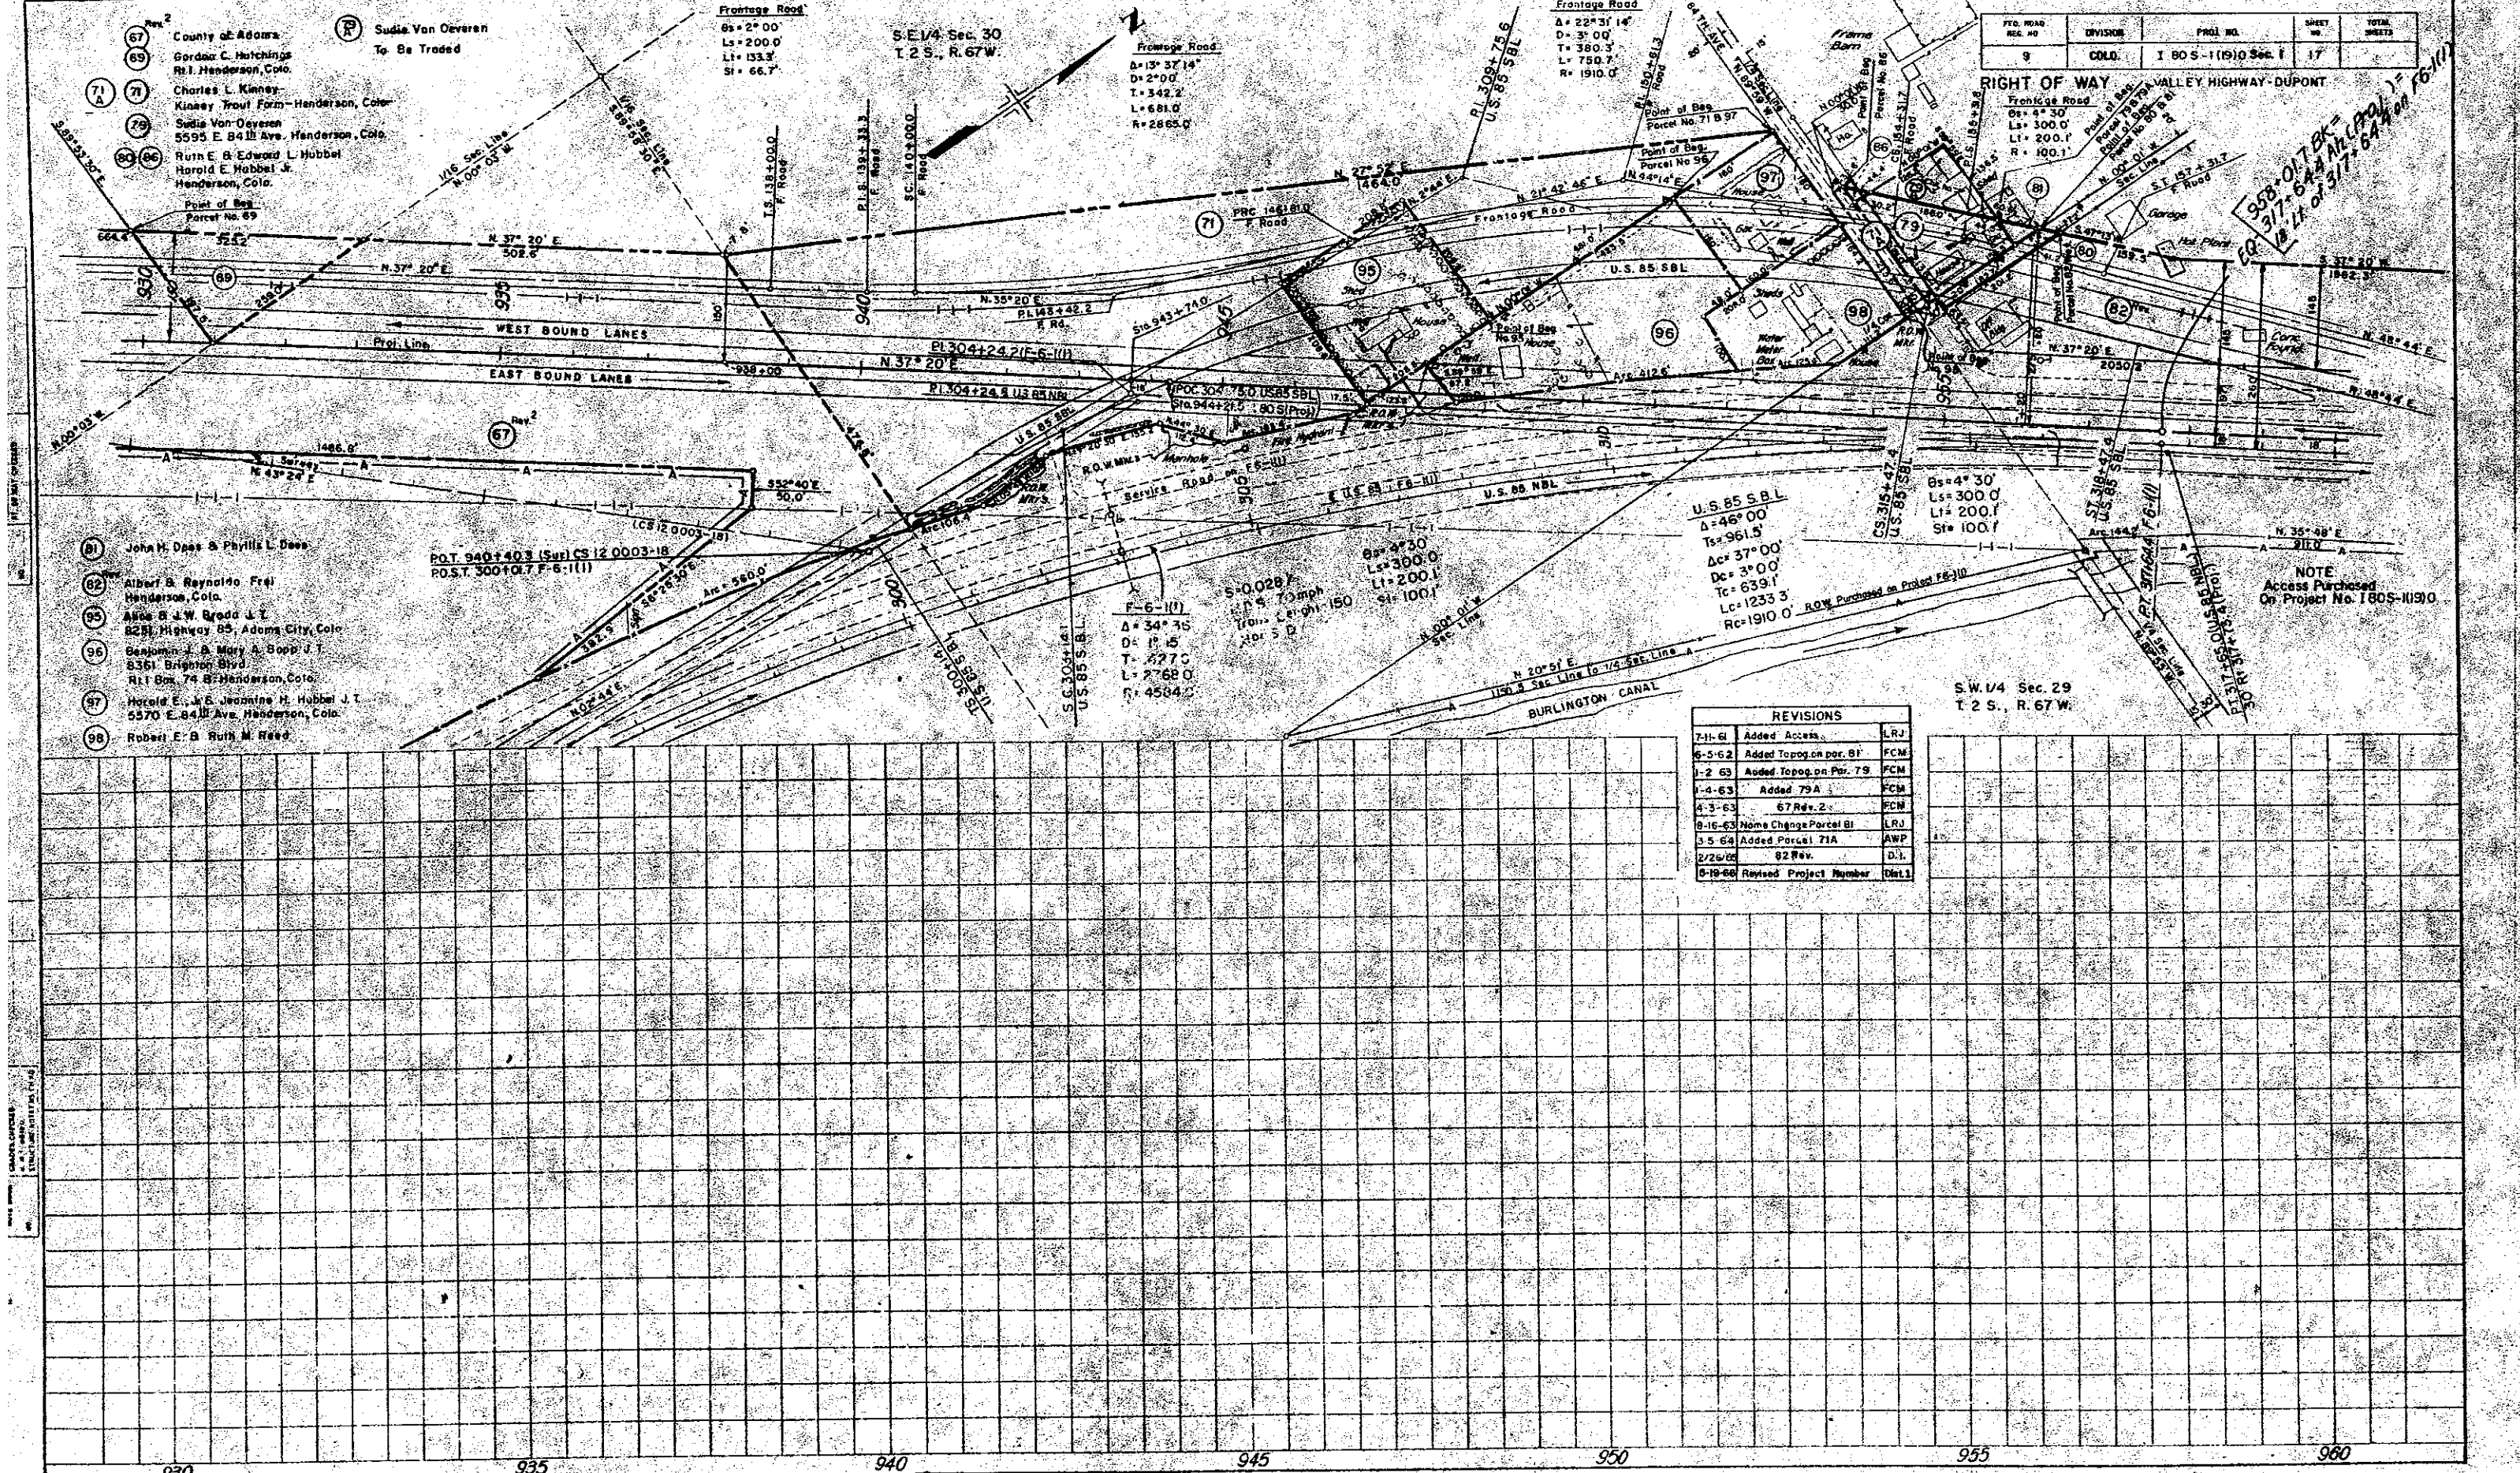

County of Adams
Gordon C. Hutchings
Rt. 1, Henderson, Colo.
Charles L. Kinney
Kinney Tract Farm-Henderson, Colo.
Sudie Van Oeveren
5595 E. 84th Ave., Henderson, Colo.
Ruth E. & Edward L. Hubbel
Harold E. Hubbel Jr.
Henderson, Colo.
Point of Beg.
Parcel No. 69

Sudie Van Oeveren
To Be Traded

Frontage Road
8s=2° 00'
Ls=200.0'
Li=133.3'
St=66.7'

S.E. 1/4 Sec. 30
T. 2 S., R. 67 W.

Frontage Road
Δ=13° 32' 14"
D=2° 00'
T=380.3'
L=681.0'
R=2865.0'

Frontage Road
Δ=22° 31' 14"
D=3° 00'
T=380.3'
L=750.7'
R=1910.0'

FILE NO.	DIVISION	PROJ. NO.	SHEET NO.	TOTAL SHEETS
9	COLO.	I 805-11(19)0 Sec. 1	17	

RIGHT OF WAY
Frontage Road
8s=4° 30'
Ls=300.0'
Li=200.1'
St=100.1'

958-017 BK
9377-64
18 of 317-64

John H. Doss & Phyllis L. Doss
Alfred & Reynold Freil
Henderson, Colo.
Abe & J.W. Brodd & J.
8251 Highway 85, Adams City, Colo.
Benjamin J. & Mary A. Boop J.
8361 Brighton Blvd.
Rt. 1 Box 74, Henderson, Colo.
Harold E. & Jeannine H. Hubbel J.
5570 E. 84th Ave., Henderson, Colo.
Robert E. & Ruth M. Reed

P.O.T. 940+40.3 (Surf) CS 12 0003-18
P.O.T. 300+01.7 F-6-1(1)

F-6-1(1)
Δ=34° 35'
D=1° 15'
T=427.0'
L=2768.0'
R=4584.0'

8s=4° 30'
Ls=300.0'
Li=200.1'
St=100.1'

U.S. 85 S.B.L.
Δ=46° 00'
Ts=961.5'
Δc=37° 00'
Dc=3° 00'
Tc=639.1'
Lc=1233.3'
Rc=1910.0'

8s=4° 30'
Ls=300.0'
Li=200.1'
St=100.1'

NOTE
Access Purchased
On Project No. 1805-11(19)0


S.W. 1/4 Sec. 29
T. 2 S., R. 67 W.

REVISIONS		
7-11-61	Added Access	LRJ
6-5-62	Added Topog. on par. 81	FCM
1-2-63	Added Topog. on par. 79	FCM
1-4-63	Added 79A	FCM
4-3-63	67 Rev. 2	FCM
8-16-63	Name Change Parcel 81	LRJ
3-5-64	Added Parcel 71A	AWP
2/26/65	62 Rev.	D.I.
8-19-66	Revised Project Number	Dist. 1

DETAILS OF INTERCHANGE I-80S & US 85

FEDERAL ROAD DISTRICT NO.	DIVISION	PROJ. NO.	SHEET NO.	TOTAL SHEETS
9	COLORADO	I80S-II1910 Sec. I	17 A	


REVISIONS	
9-18-65	Added Temp. Elevation
9-19-65	Revised Project Number

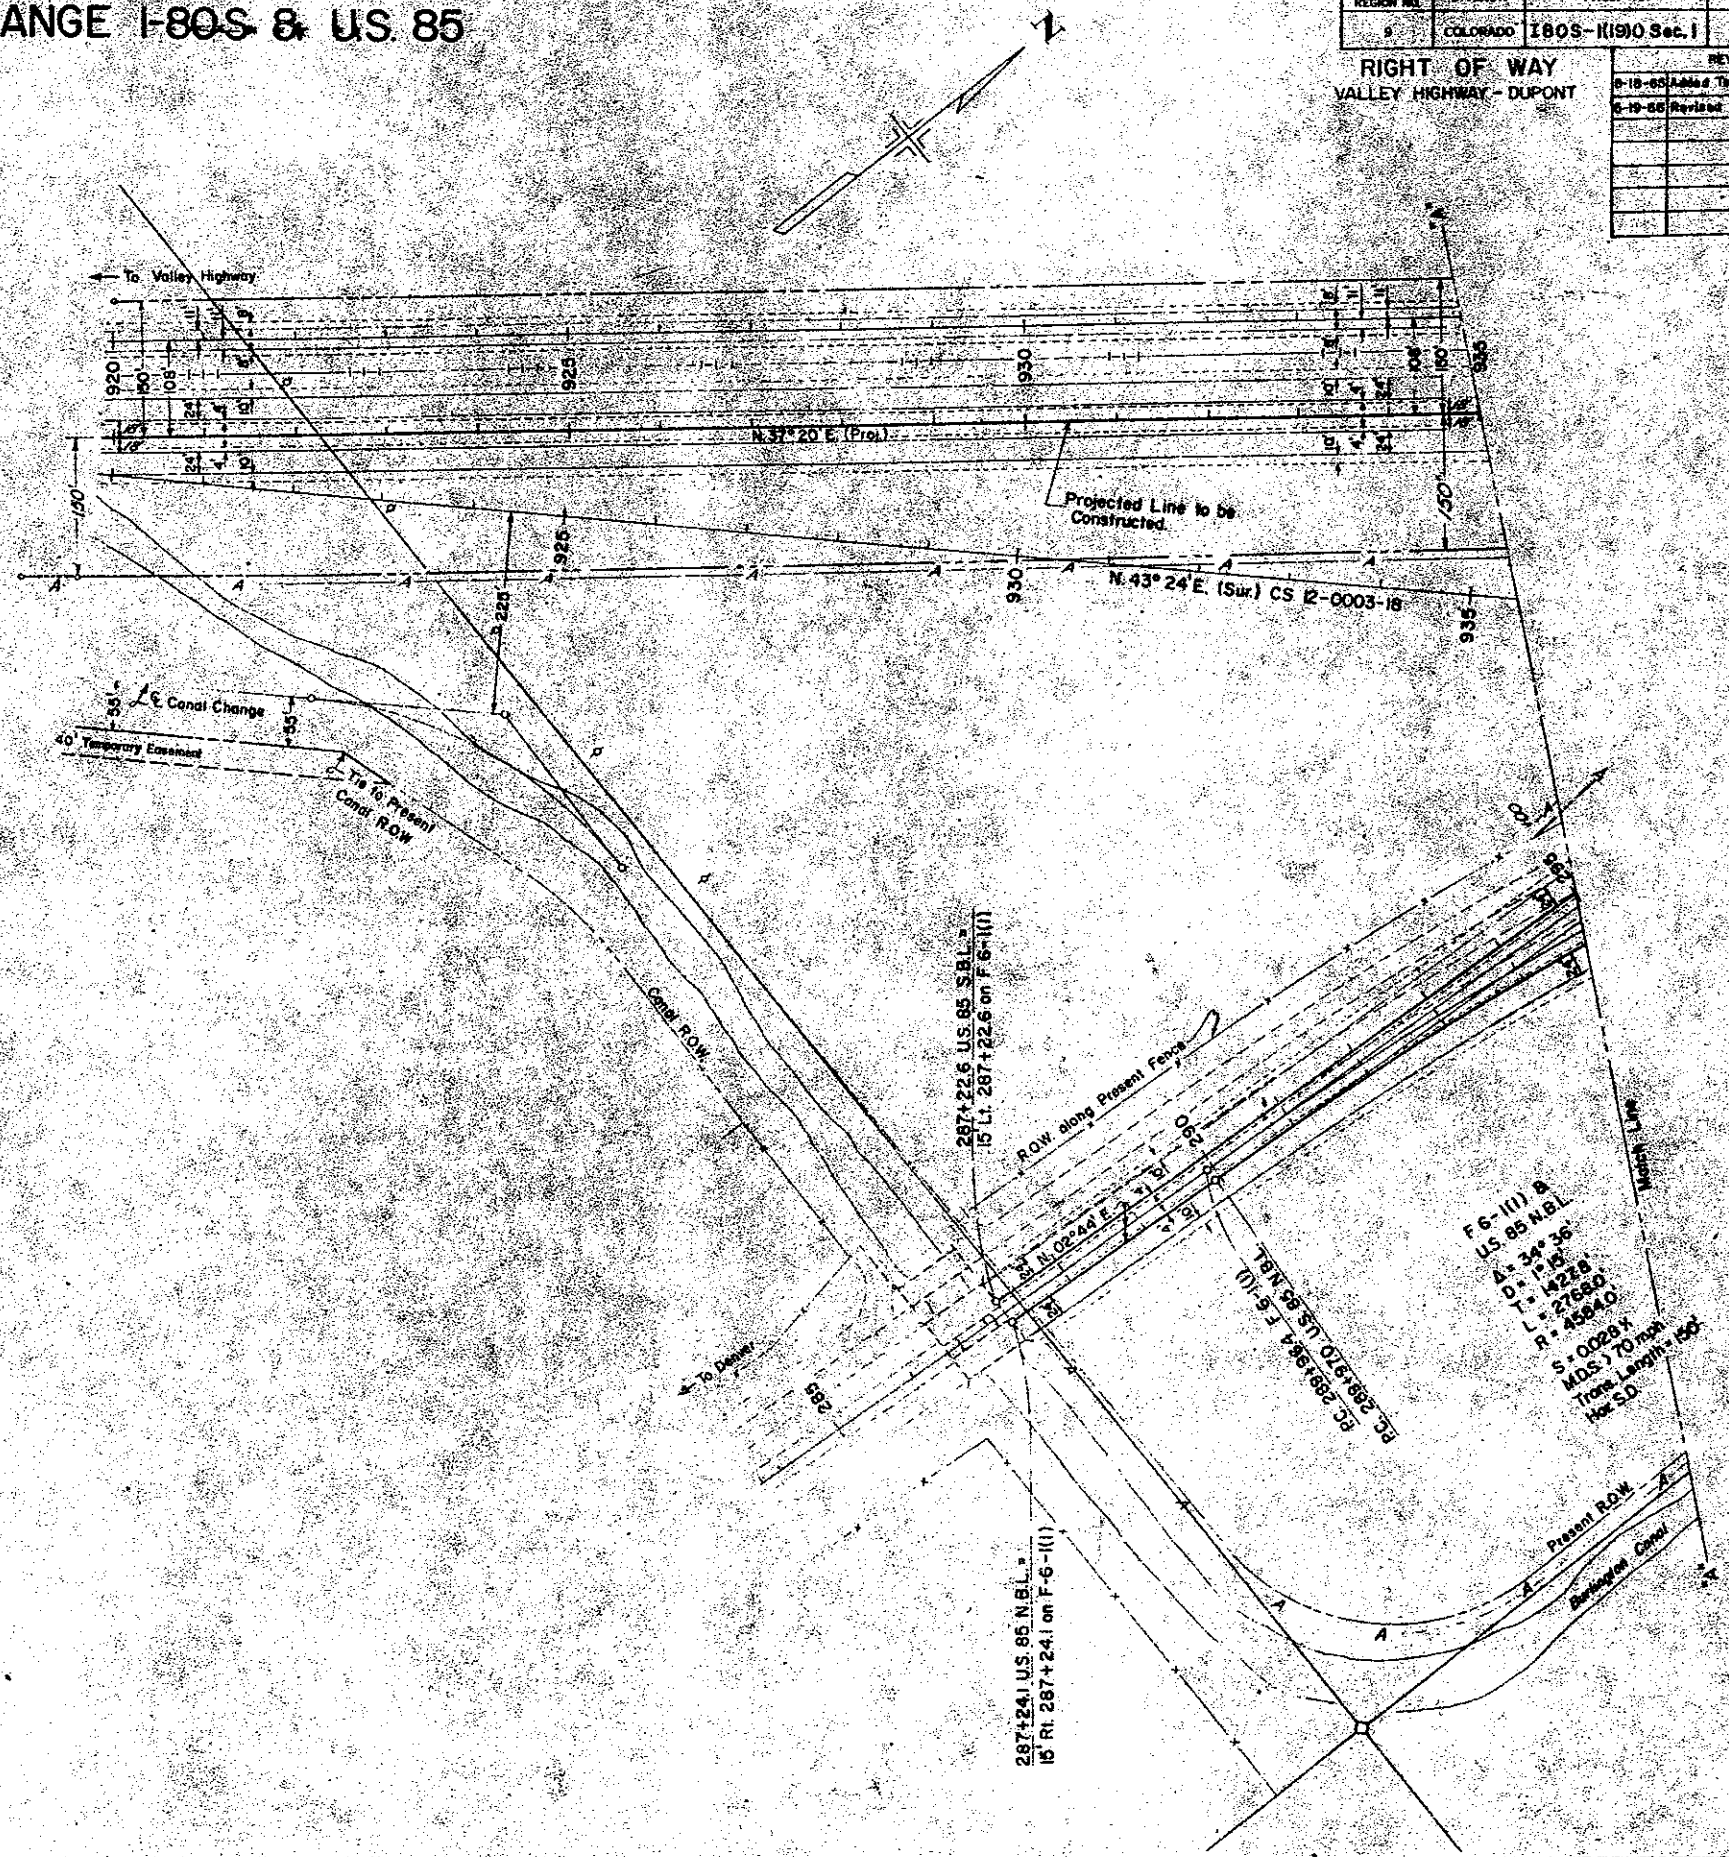

DETAILS OF INTERCHANGE I-80 S & U.S. 85

FEDERAL ROAD REGION NO.	DIVISION	PROJ. NO.	SHEET NO.	TOTAL SHEETS
5	COLORADO	180S-II(190) Sec. 1	178	

RIGHT OF WAY
VALLEY HIGHWAY - DUPONT

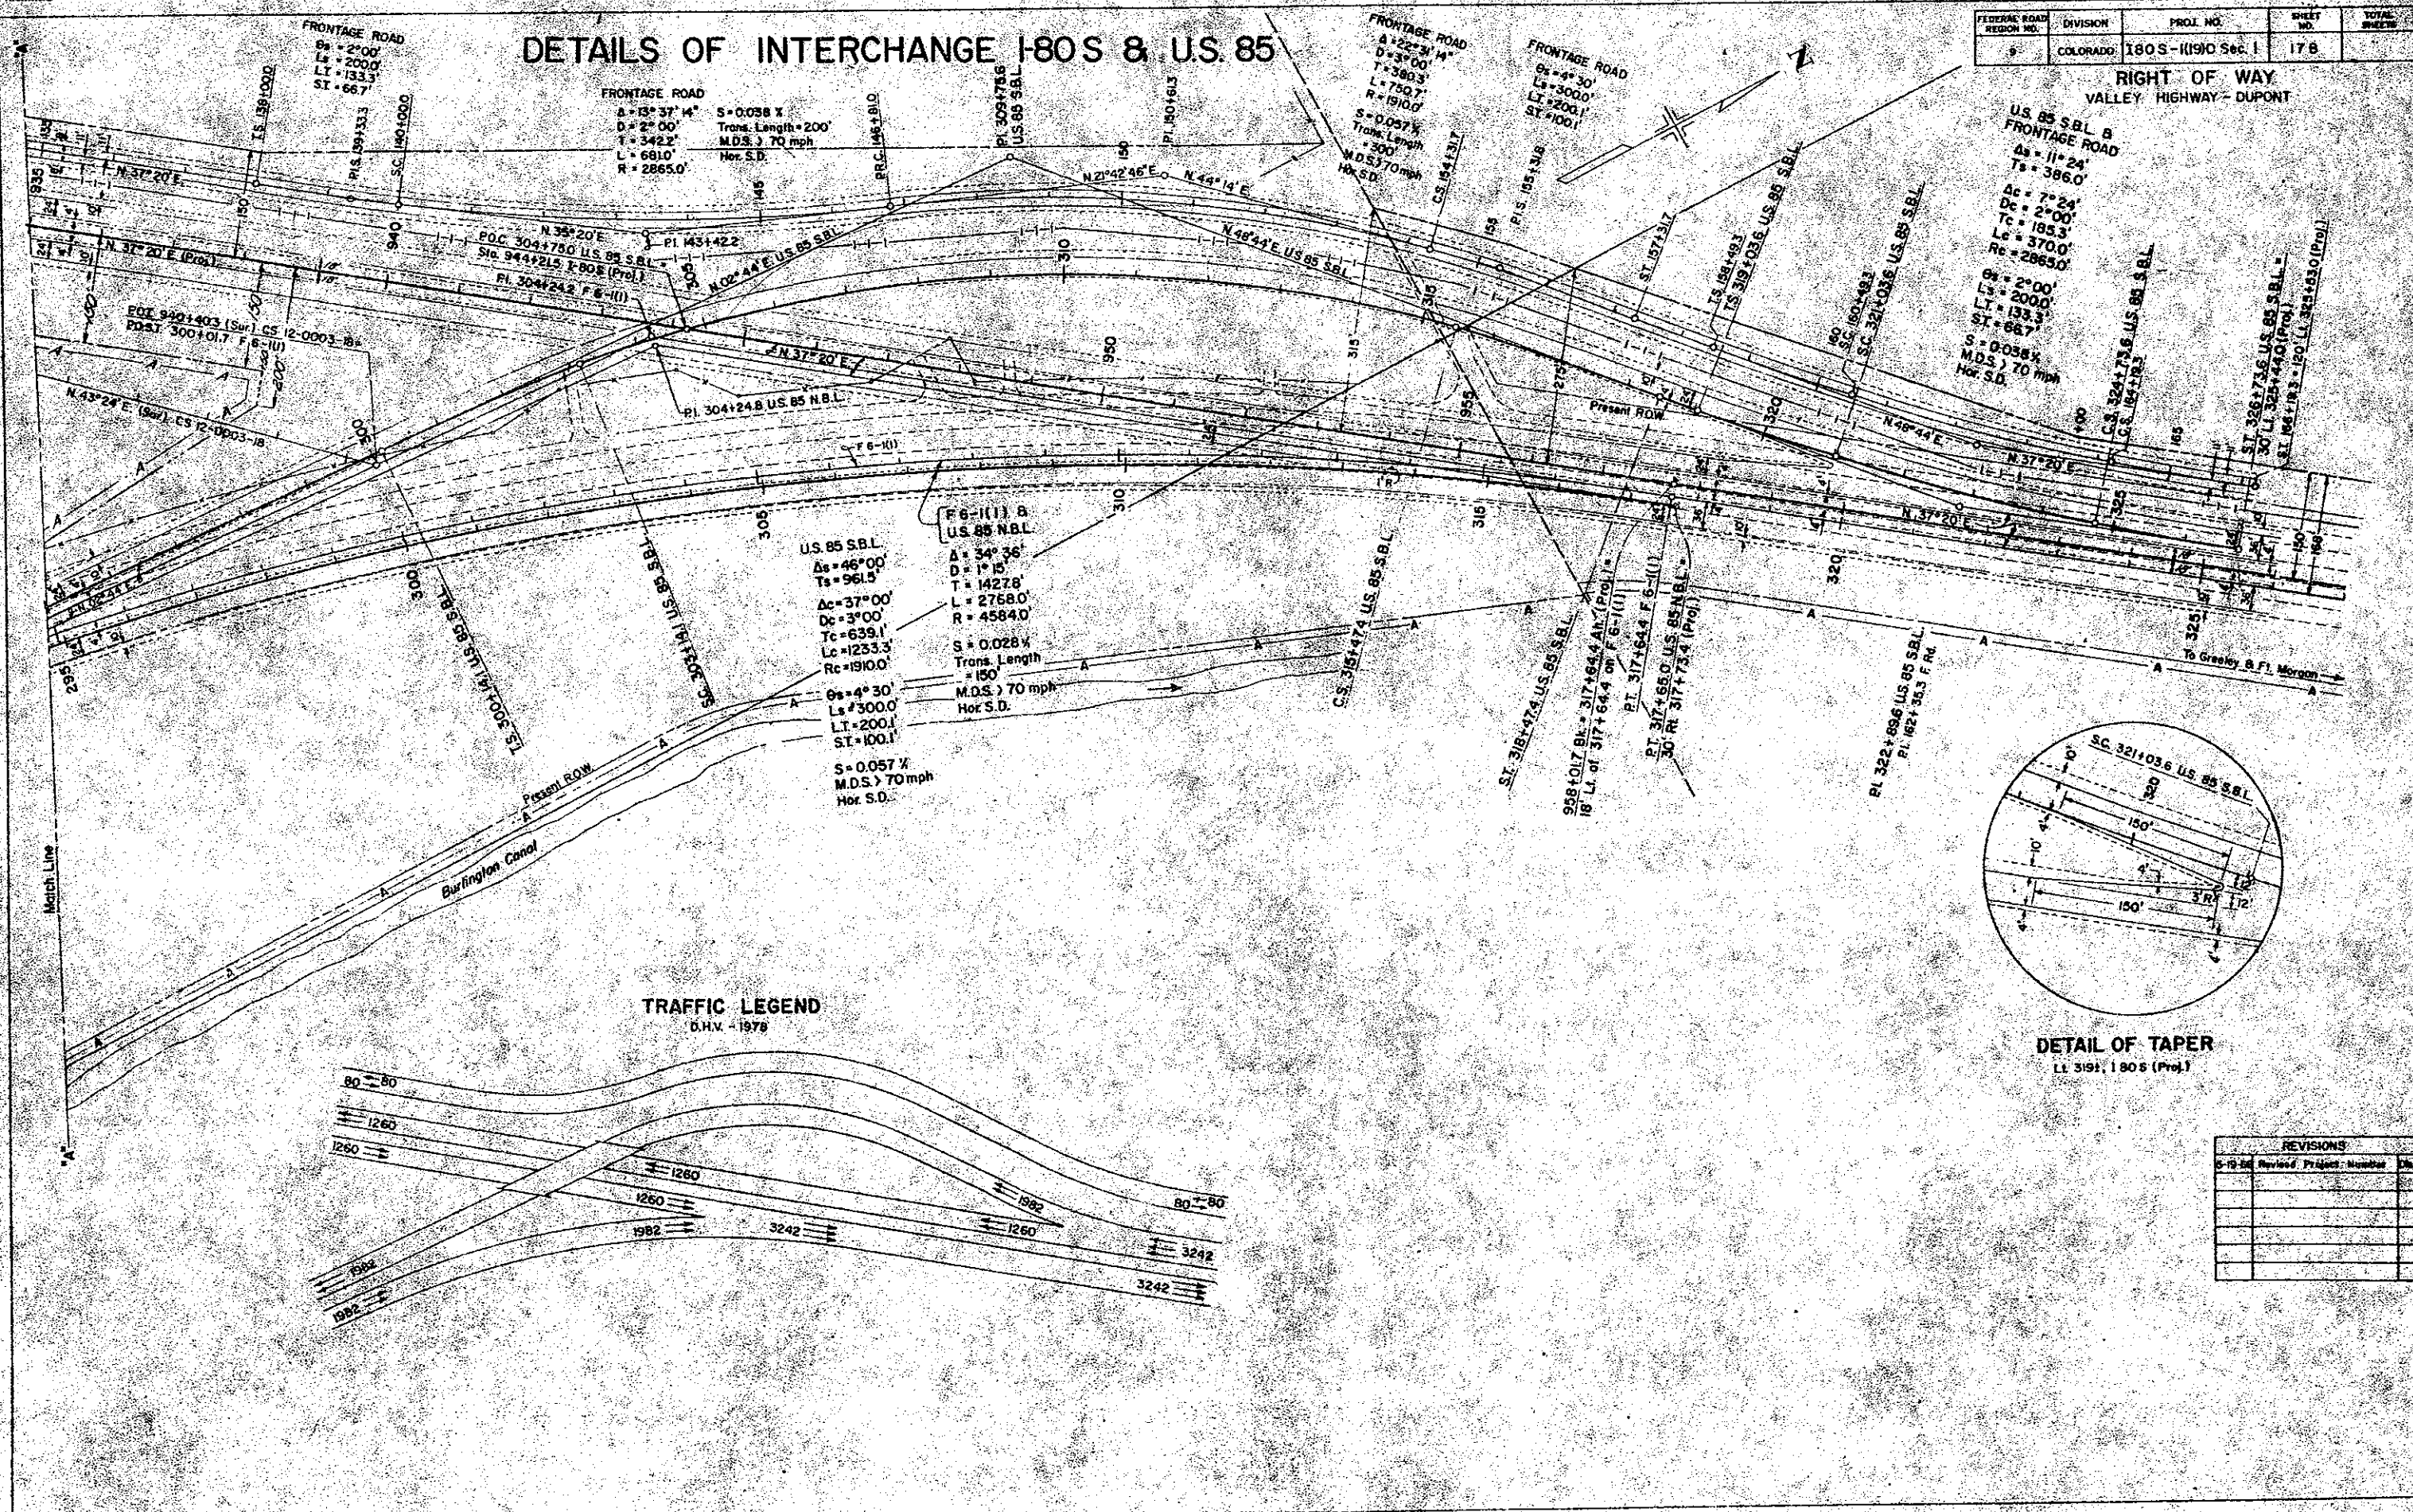

TRAFFIC LEGEND
D.H.V. - 1978

DETAIL OF TAPER
LL 3191, 1805 (Proj.)

[illegible]

END OF HIGHWAY

On 2°00'
Ls 200.0'
Ls 133.3'
St 66.7'

U.S. 35 S.B.L. and
Frontage Road
Asst 11°24'
Ts 386.0'
Ds 7°24'
De 2°00'
Ts 183.3'
Ls 370.0'
Re 2,865.0'

On 2°00'
Ls 200.0'
Ls 133.3'
St 66.7'

N.W. 1/4 NW 1/4 Sec. 29
T. 2 S., R. 67 W.

END R.O.W. PROJECT 180S-1(19)0 Sec. 1
Sta. 336+00.0

SW 1/4 NW 1/4 Sec. 29
T. 2 S., R. 67 W.

FED. ROAD DIST. NO.	DIVISION	PROJECT NO.	SHEET NO.	TOTAL SHEETS
9	COLA	180S-1(19)0 Sec. 1	18	21

REVISIONS	
2/26/64	Rev. P.C. 326+00
4-1-65	For Cons. Plan
5-19-66	Revised Project Number


RIGHT OF WAY
VALLEY HIGHWAY-DUPONT


TO BRIGHTON

Rev. 82
Albert & Reynolds Feil

326+00 End 180S-1(19)0 Sec. 1
18.0' L.I. of Sta. 326+00 on Proj. F6-1(1)

SE 1/4 NW 1/4 Sec. 29
T. 2 S., R. 67 W.

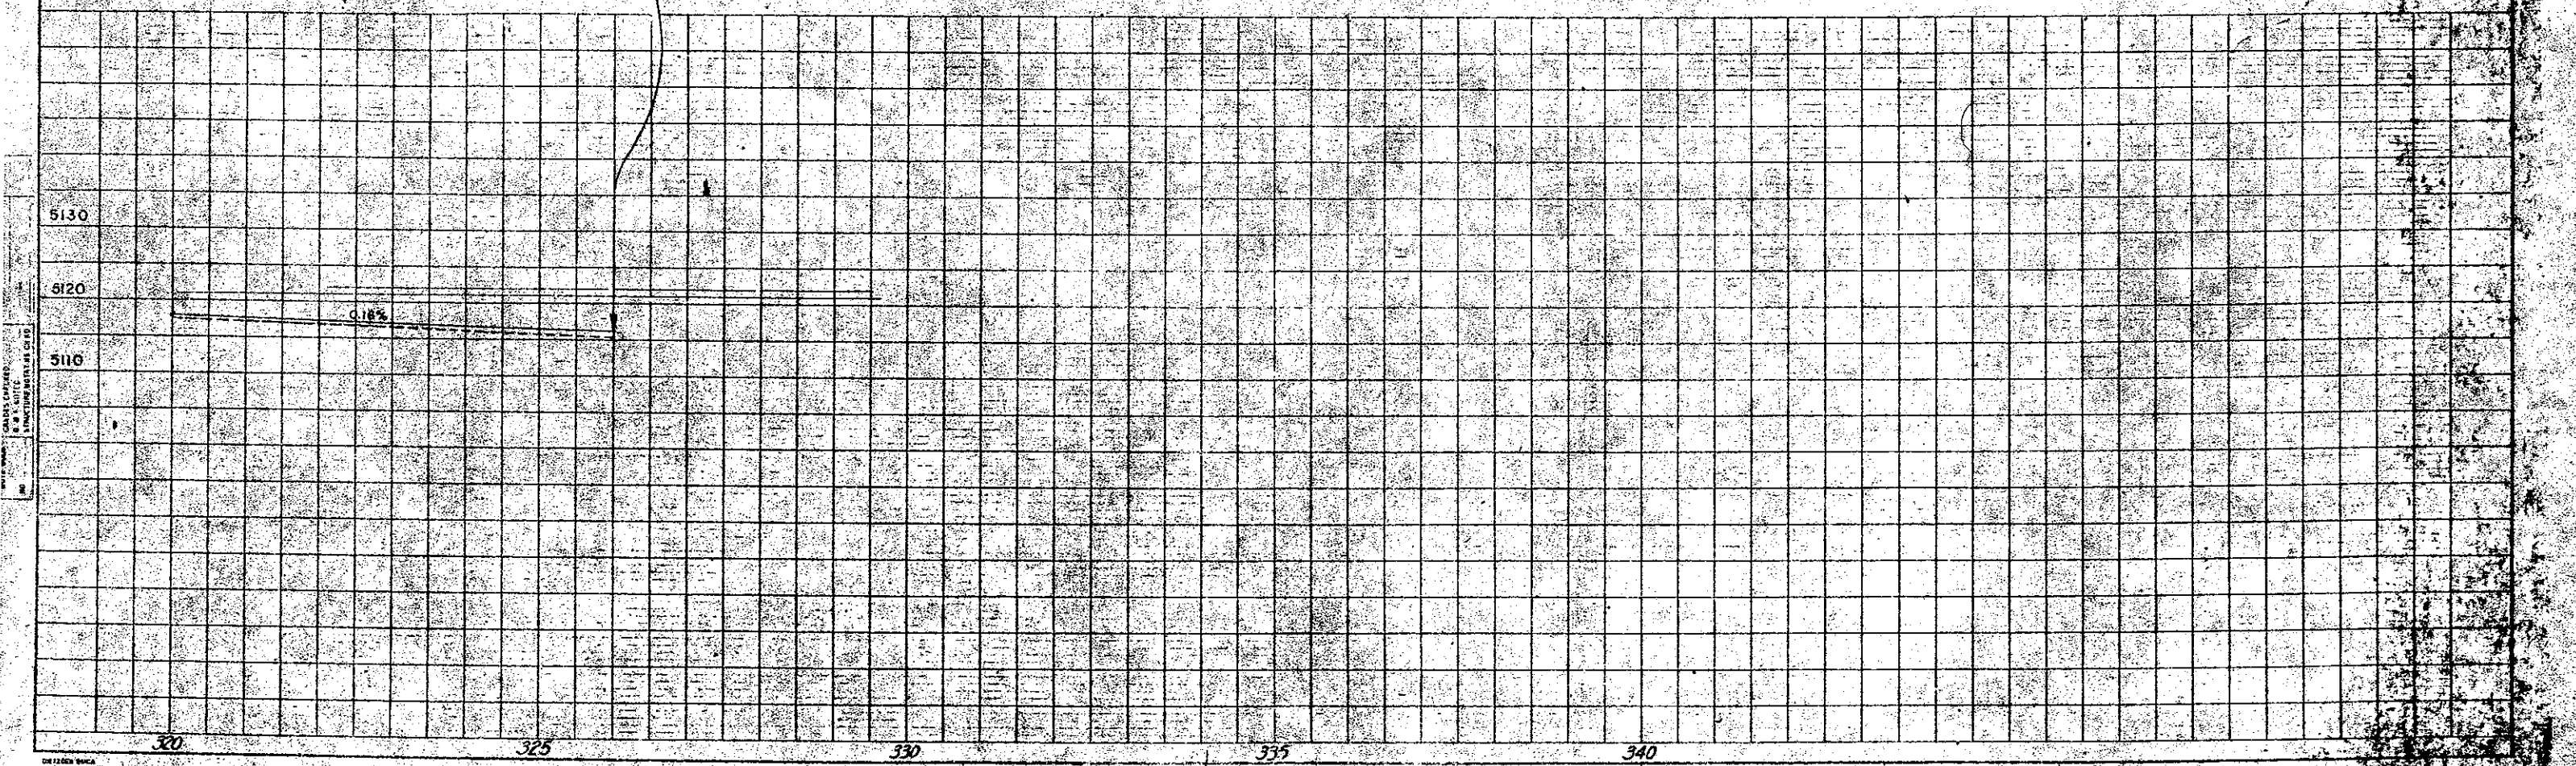

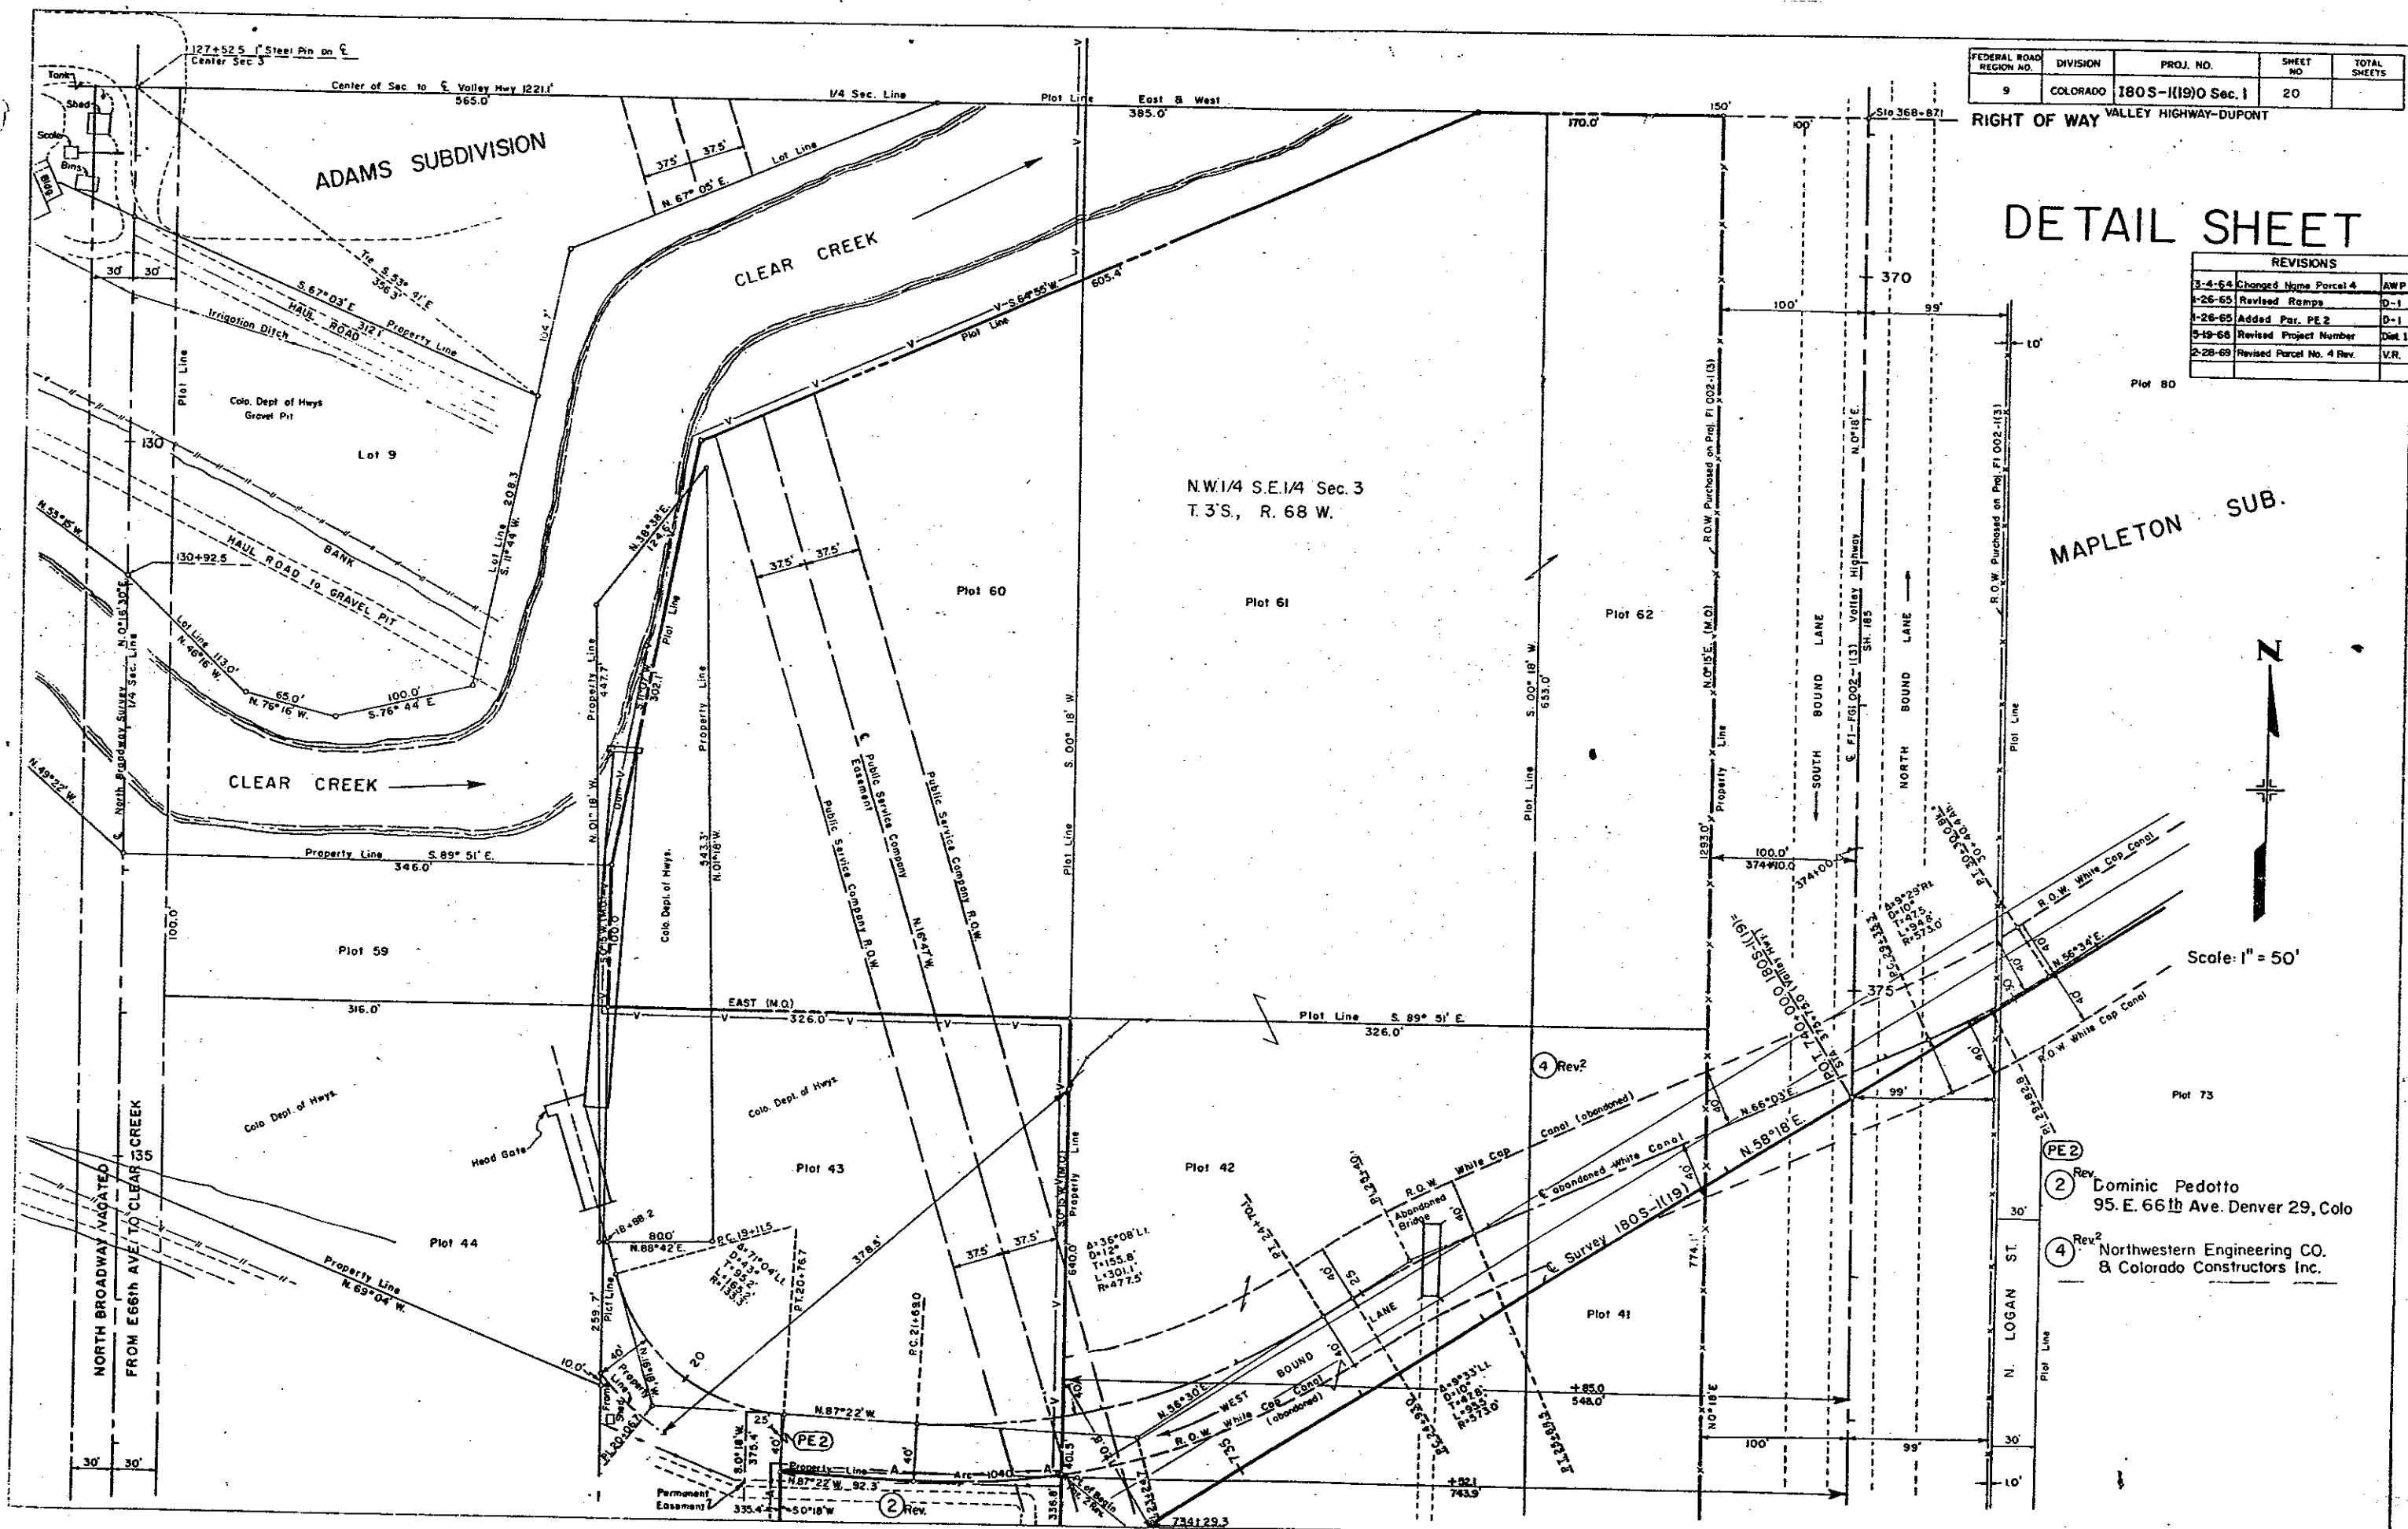


DETAIL SHEET

FEDERAL ROAD DISTRICT NO.	DIVISION	PROJ. NO.	SHEET NO.	TOTAL SHEETS
9	COLORADO	180S-1119C Sec. 1	21	

RIGHT OF WAY		
VALLEY HIGHWAY - DUPONT		
REVISIONS		
DATE	BY	REVISION
1-19-65	Corr. Pct. 9	FCM
5-19-65	Revised Project Number	Dist. 1

- ⑧ George W. Daffinbaugh
201 East 64th Ave. Denver 21, Colo.
- ⑨ Ralph John
301 East 64th Ave. Denver 21, Colo.

Scale: 1"=50'

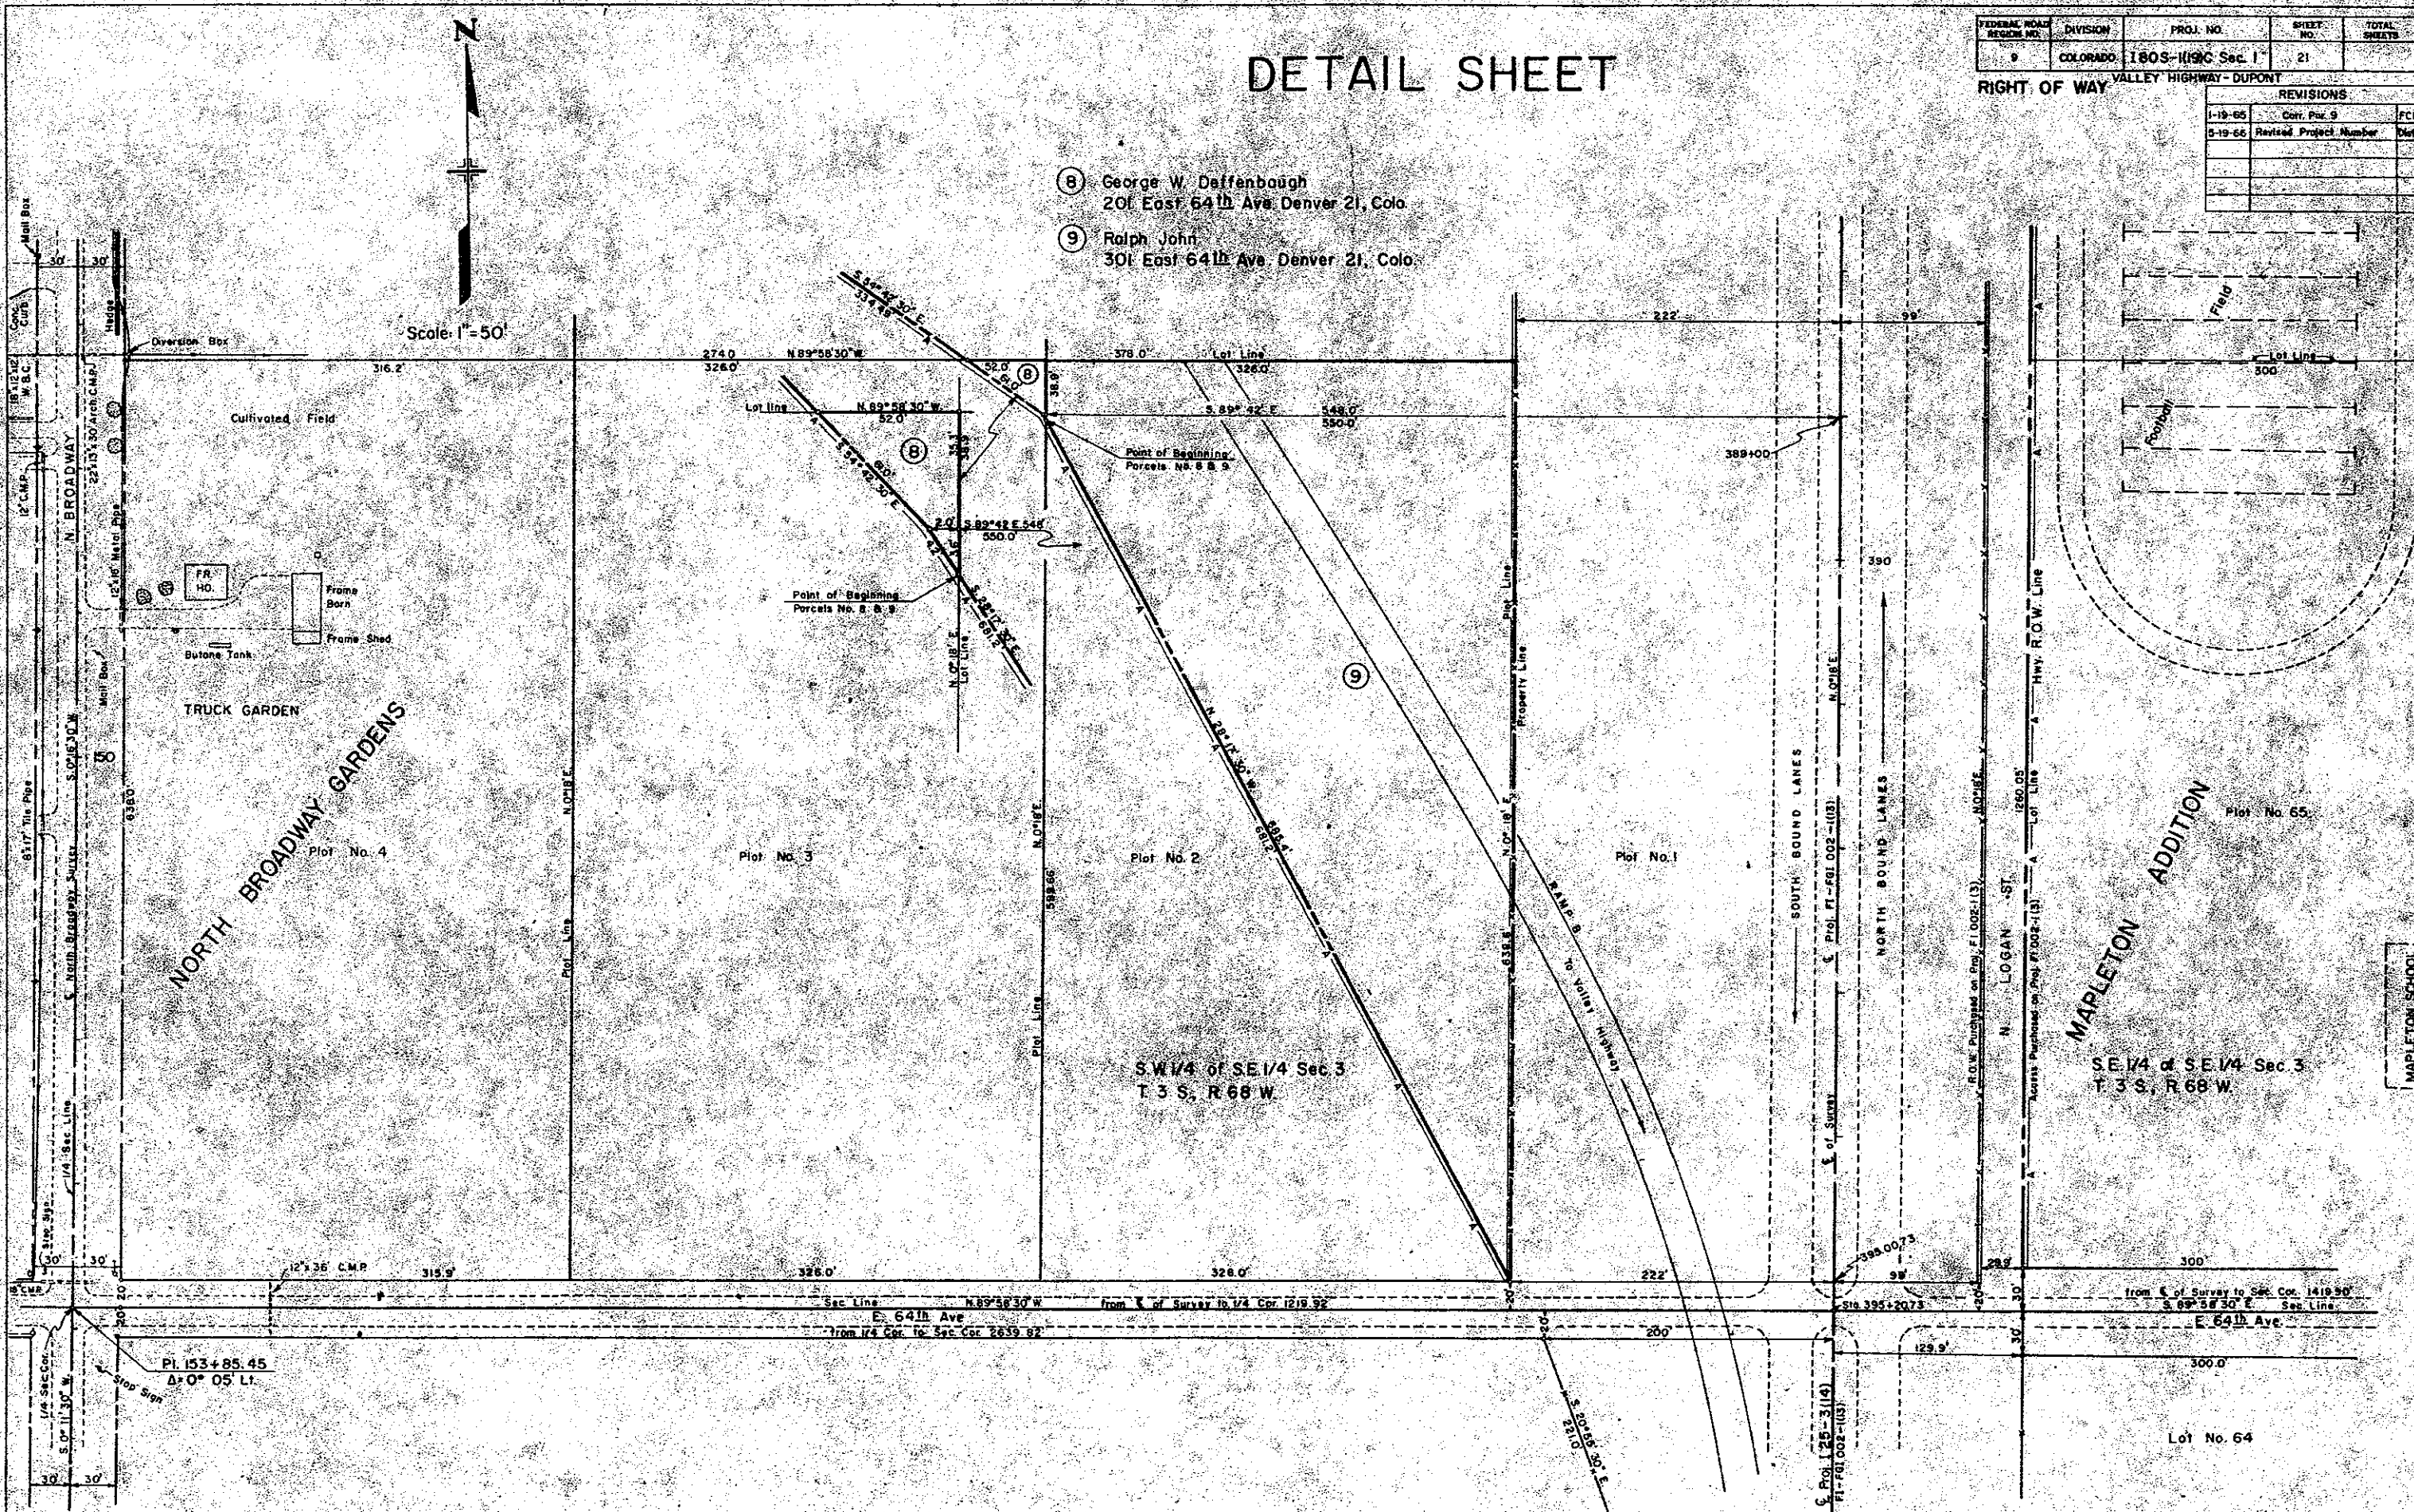

REVISIONS	
7-11-61	Correct Parcel Lines
9-18-62	Added Note
8-12-63	Revised Parcel 13 Rev.
4-6-65	13 Rev 4
5-19-66	Revised Project Number



Scale: 1" = 50'

NE 1/4 SE 1/4 Sec. 3
T. 3 S., R. 68 W.

13 Rev. 4 J. Milton Copeland et al

⑭ Deleted

16 Deleted


NOTE: Parcels 13 Rev., 14 Rev., 14 A, & 16 Combined into Parcel 13 Rev.

REVISIONS		
9-18-62	Added Note	LRJ
9-12-63	Res Parcel 13 Rev	LRJ
1/28/65	Revised Ramp	D-1
4-5-65	13 Rev 4	FCM
5-19-66	Revised Project Number	Dist 1

FEDERAL ROAD DISTRICT NO.	DISTRICT	PROJ. NO.	SHEET NO.	TOTAL SHEETS
9	COLORADO	1805-11(9) Q Sec. 1	23	1

RIGHT OF WAY VALLEY HIGHWAY DUPONT

DETAIL SHEET

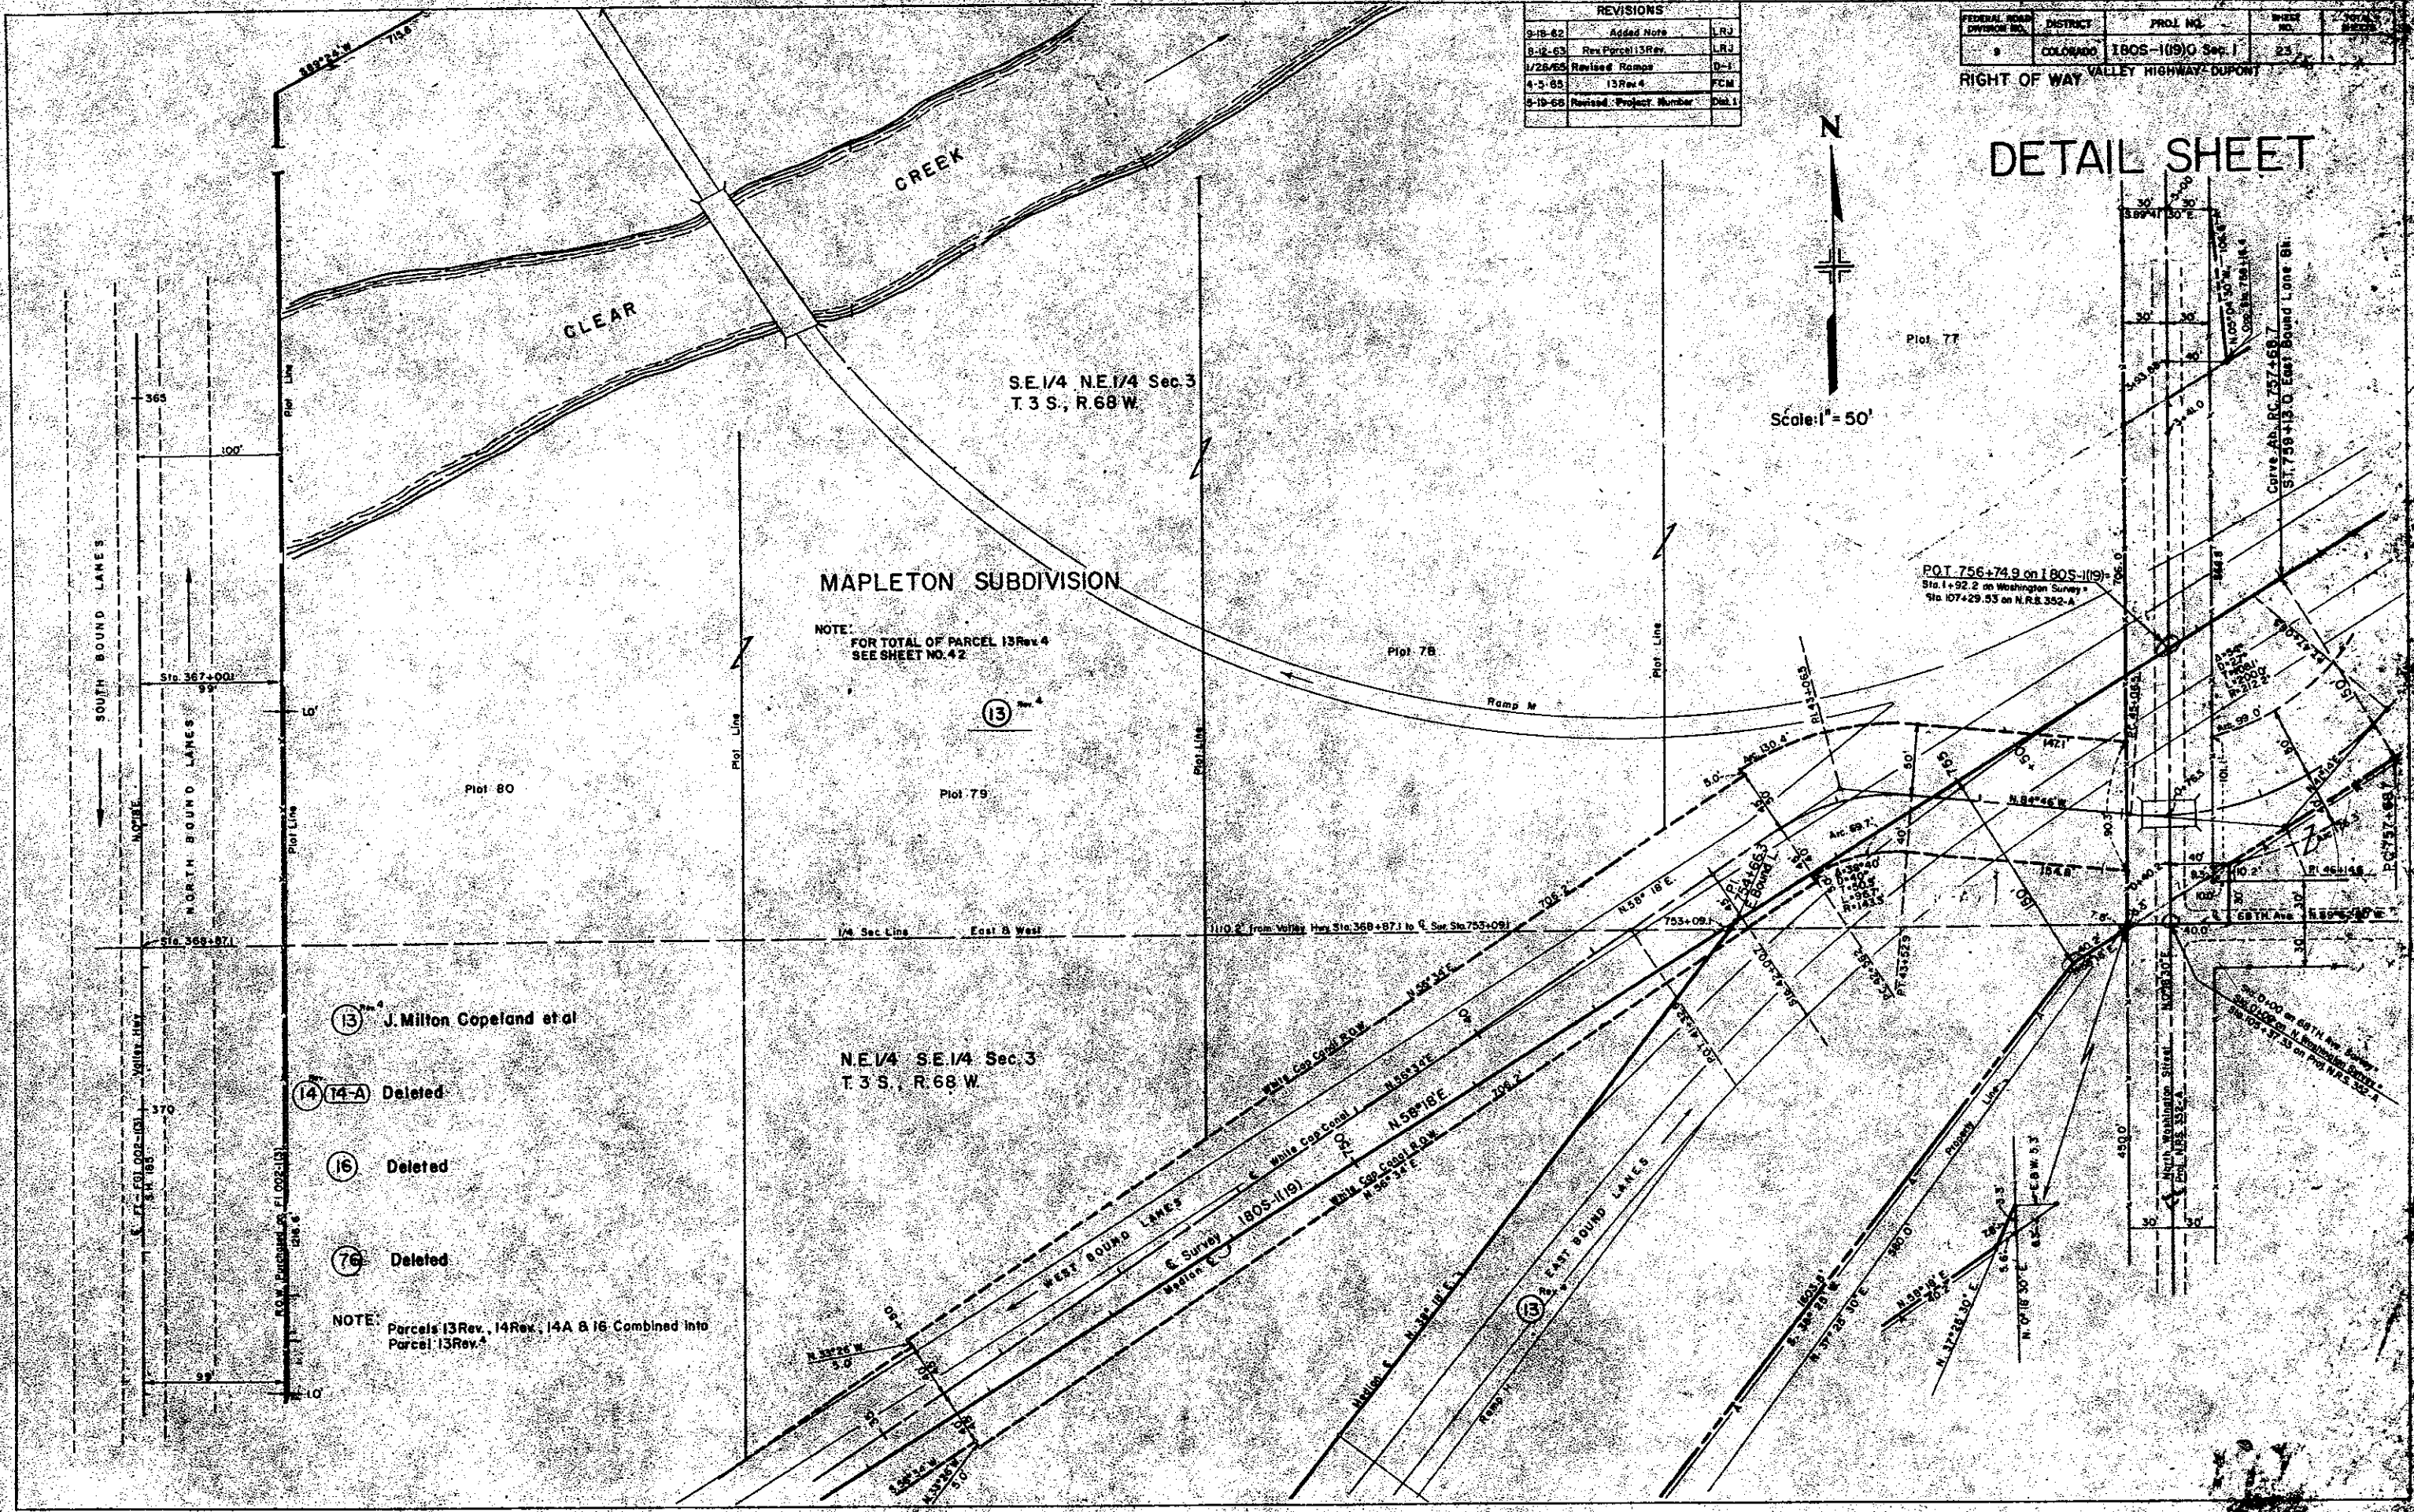

SE 1/4 NE 1/4 Sec 3
T 3 S., R 68 W.

MAPLETON SUBDIVISION

NOTE:
FOR TOTAL OF PARCEL 13 Rev 4
SEE SHEET NO. 42

(13)

NE 1/4 SE 1/4 Sec 3
T 3 S., R 68 W.

(13) J. Milton Copeland et al

(14) Deleted

(16) Deleted

(76) Deleted

NOTE: Parcels 13 Rev., 14 Rev., 14A & 16 Combined into Parcel 13 Rev.

RIGHT OF WAY STA. 766+10 TO 799+00


FEDERAL ROAD DISTRICT NO.	DISTRICT	PROJ. NO.	SHEET NO.	TOTAL SHEETS
9	COLORADO	1803-11150 Sec. 1	24	

RIGHT OF WAY VALLEY HIGHWAY - DURANT

REVISIONS	
1-15-53	Changed R.O.W. Line B
	Added Power Line
2-20-53	Add Easement for P.S. Co.
4-1-55	For Conv.
5-10-55	Revised Project Number

- (23) Deleted
- (27) Andrew Wysowatcky, Administrator
Frank S. Rizzuto, Deceased
414 S. 17th St.
Omaha, Nebr.
- (30) Deleted

$\Delta = 24^{\circ}08'$
 $TS = 557.8'$
 $De = 15^{\circ}05'$
 $De = 5^{\circ}00'$
 $R = 252.9'$
 $L = 302.8'$
 $R = 1918.0'$
 $G = 4^{\circ}30'$
 $LS = 300.0'$
 $LT = 200.1'$
 $ST = 100.1'$

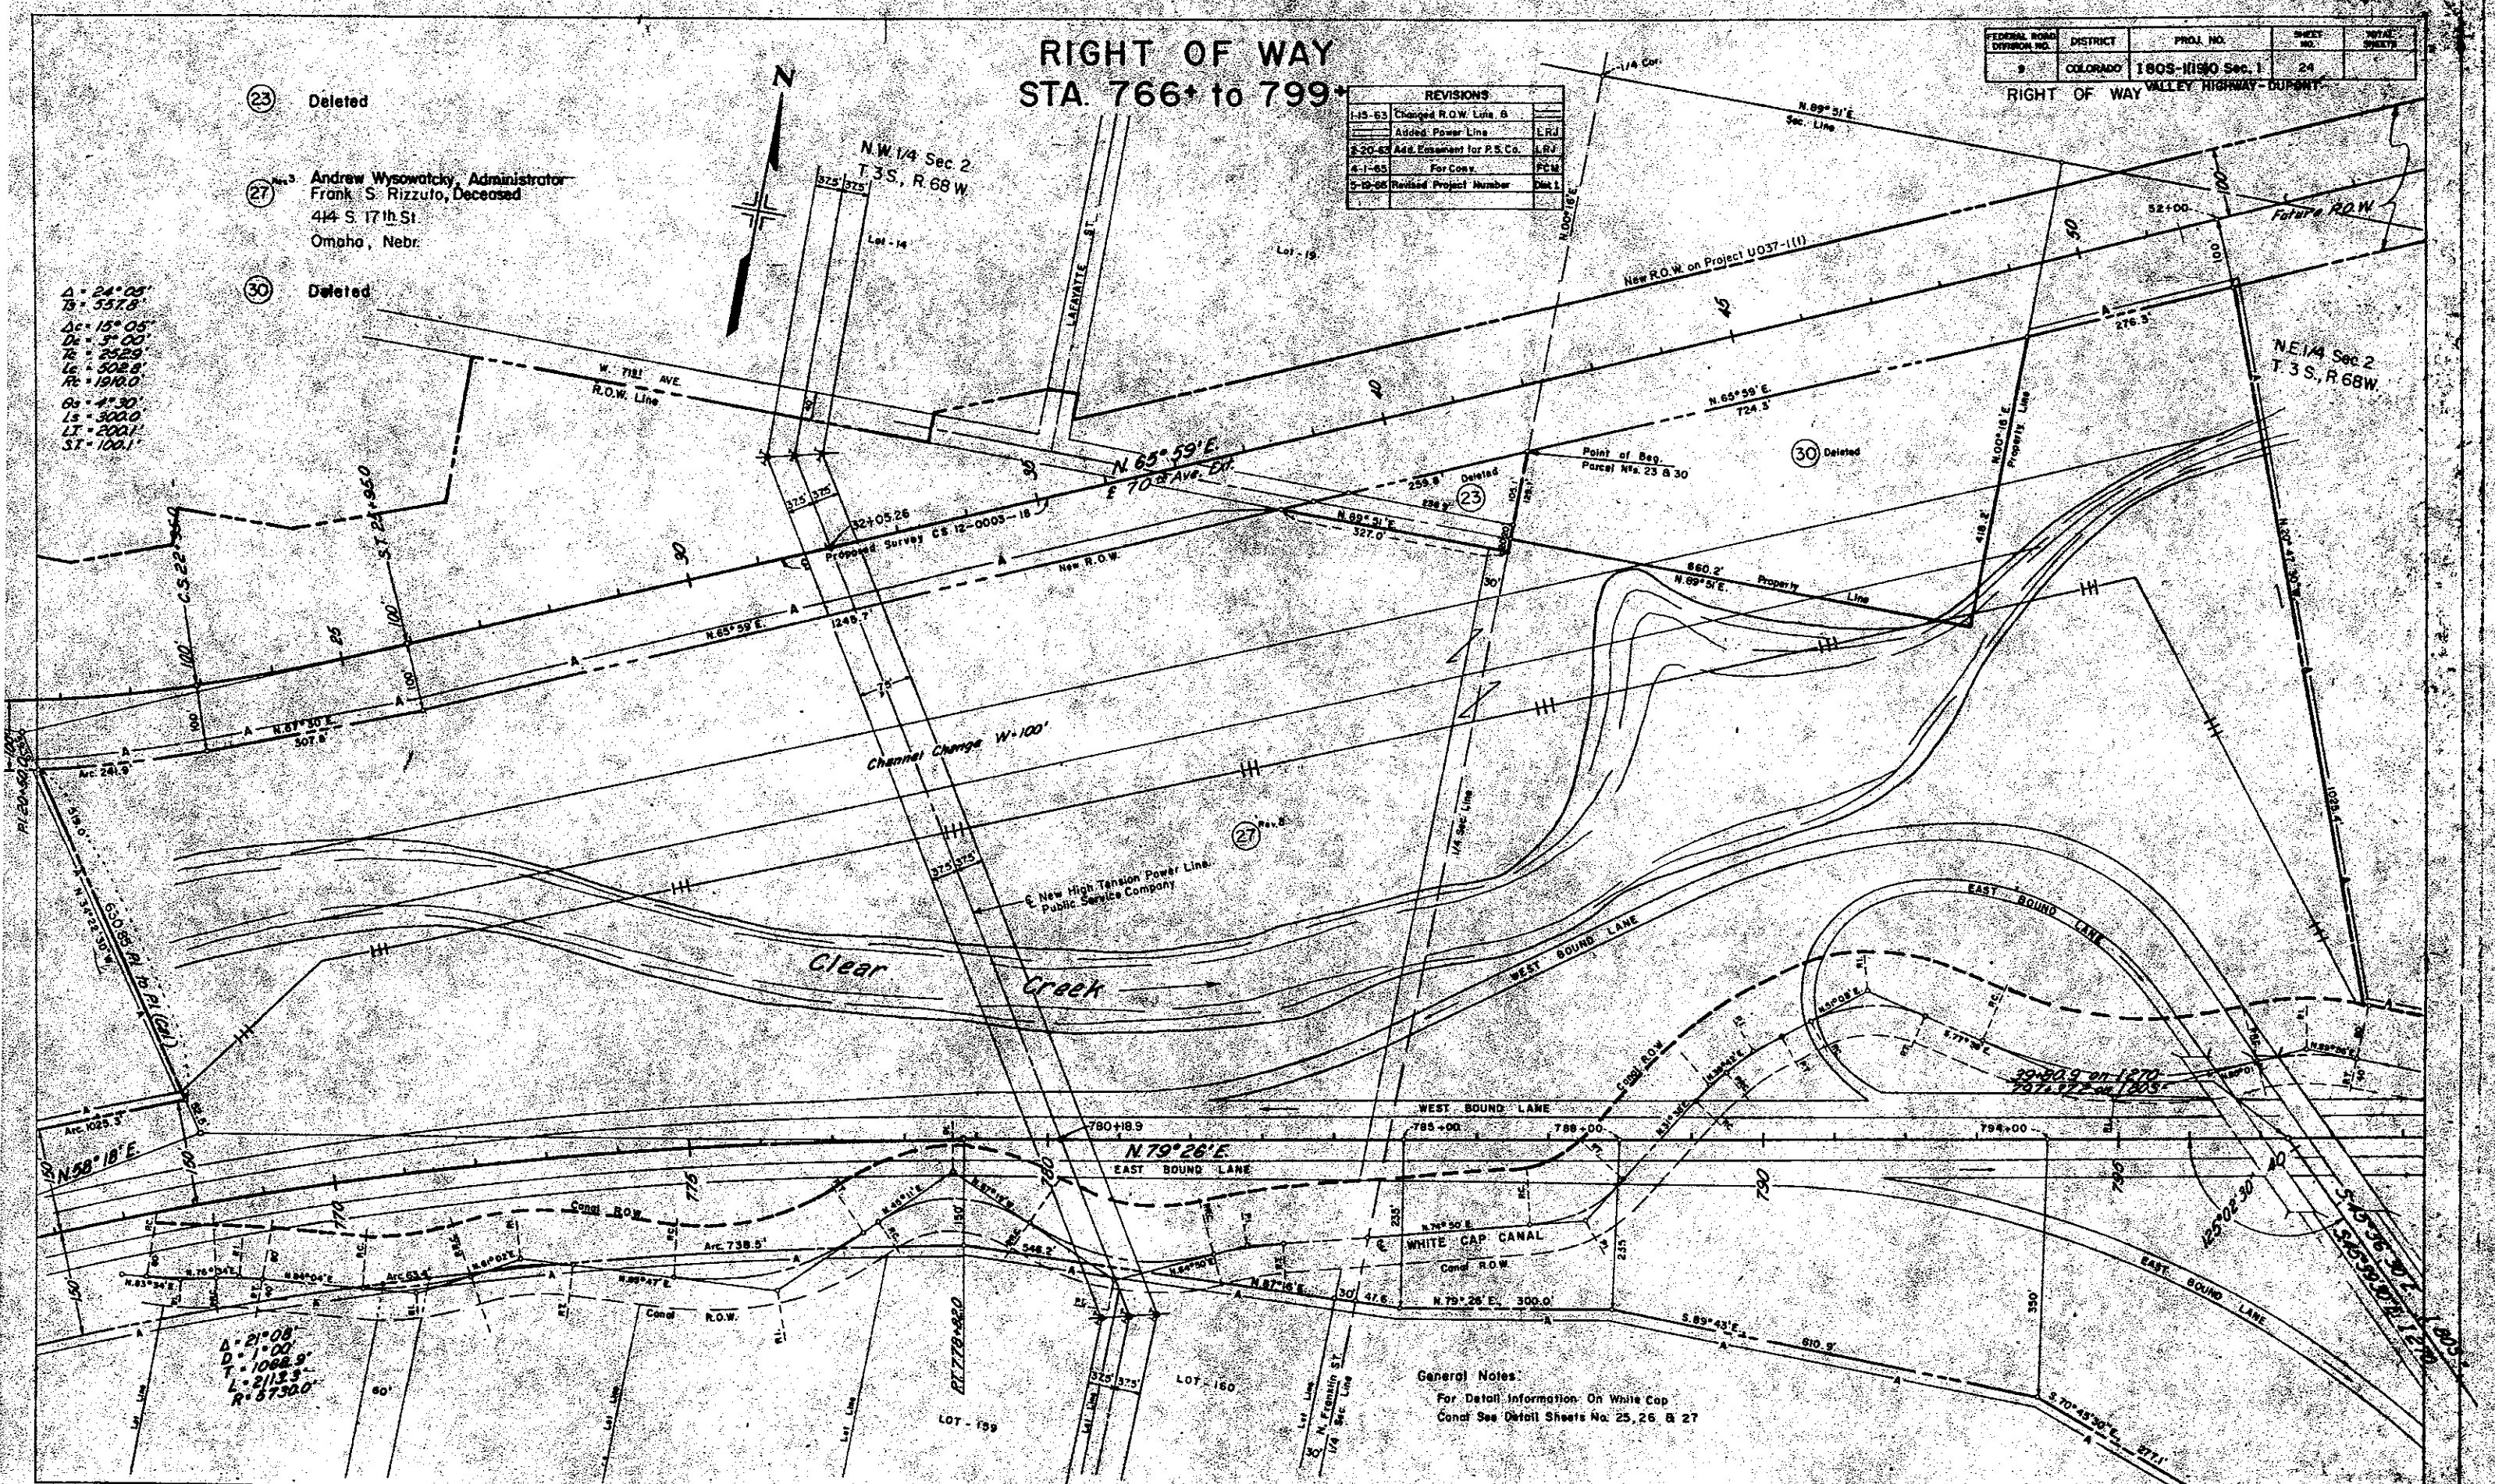

General Notes:
For Detail Information On White Cap
Canal See Detail Sheets No. 25, 26 & 27


DETAIL SHEET

FEDERAL ROAD REGION NO.	DIVISION	PROJ. NO.	SHEET NO.	TOTAL SHEETS
9	COLORADO	180 S-1(19) Sec. 1	25	

RIGHT OF WAY VALLEY HIGHWAY - DUPONT		
REVISIONS		
1-29-61	Added 19A	FCM
4-1-65	For Conn.	FCM
5-19-66	Revised Project Number	Dat. 1
1-23-67	Revised Property Lines	FCM

- 19 James Legozzie & Theresa Legozzie
6810 N. Washington St. Denver, Colo.
- 21 Mike Cornillo & Angelina Cornillo
6800 N. Downing St. Denver 16, Colo.
- 22 Subdivision Street
- 24 Jennie Fortunato
6880 Downing St. Denver 16, Colo.
- 27 Andrew Wysowatcky, Administrator
Frank S. Rizzuto, Deceased
414 So. 17th Street Omaha, Nebraska

Scale: 1" = 50'

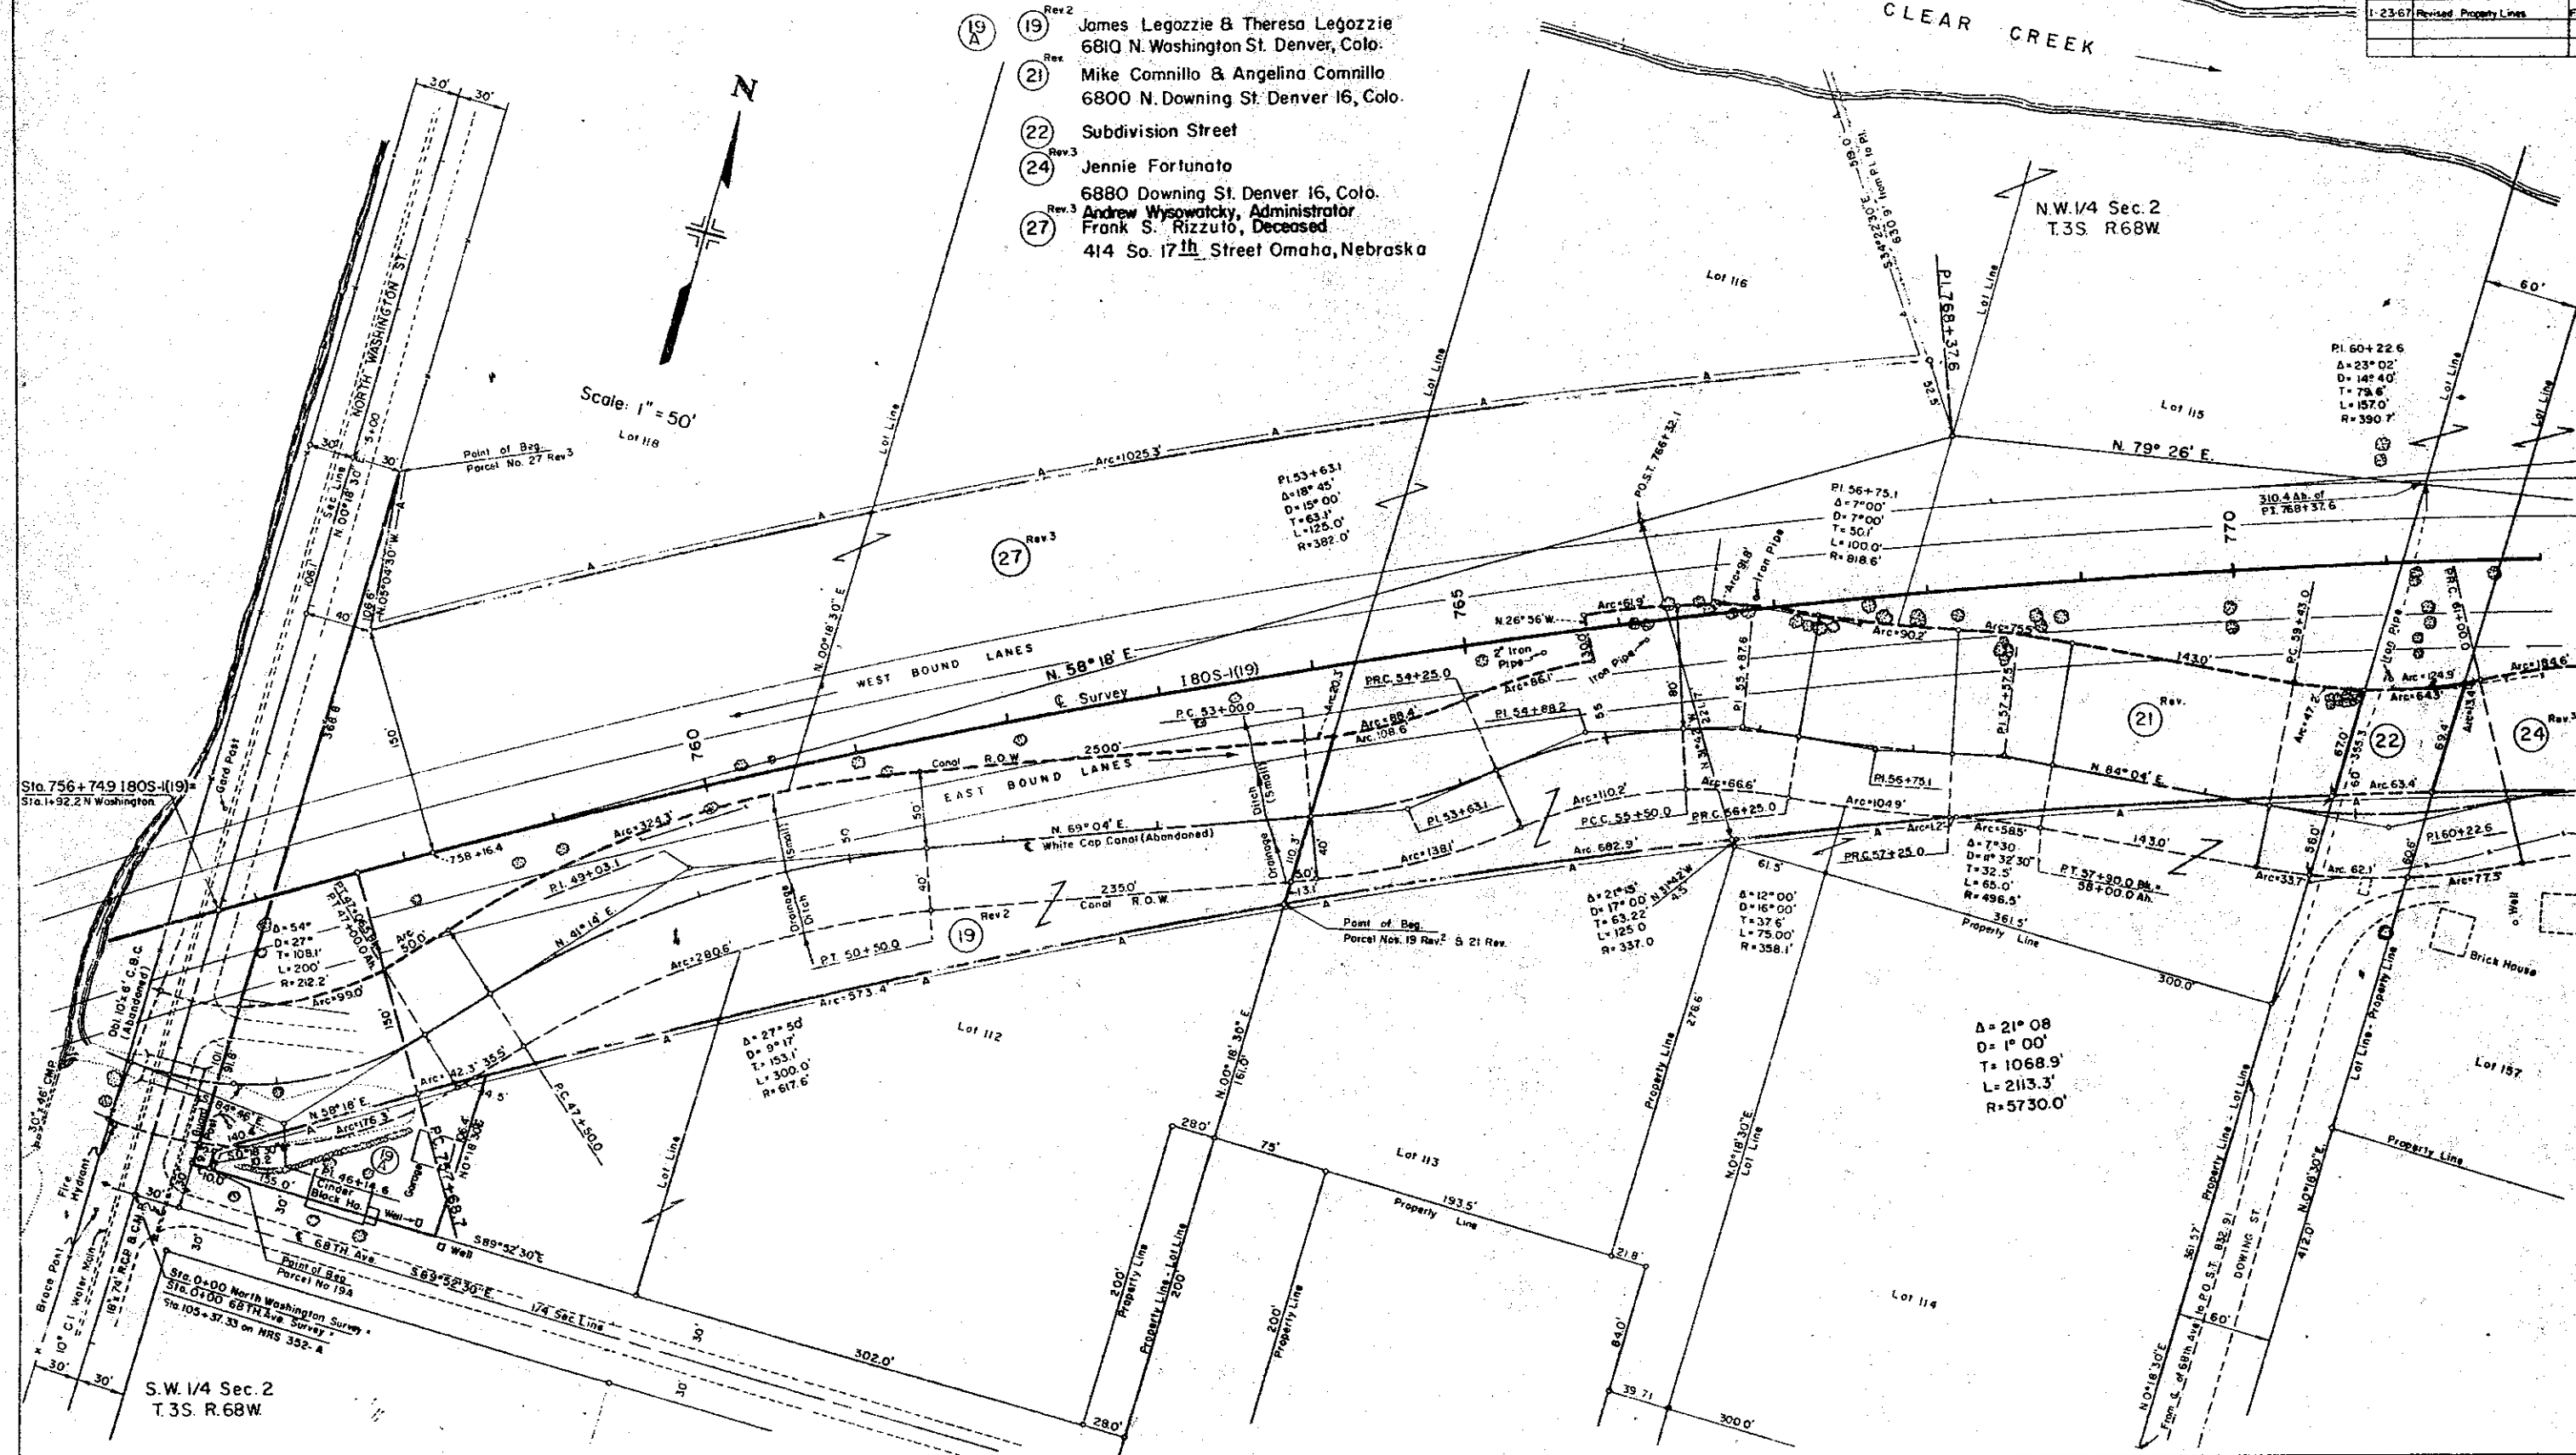

S.W. 1/4 Sec. 2
T.3S. R.68W.

DETAIL SHEET

FEDERAL ROAD REGION NO.	DIVISION	PROJ. NO.	SHEET NO.	TOTAL SHEETS
9	COLORADO	1805-1(19)0 Sec. 1	28	

RIGHT OF WAY VALLEY HIGHWAY-DUPONT

REVISIONS		
DATE	FOR CORRECTION	BY
4-1-65	For Cons.	FCM
5-19-66	Revised Project Number	FCM

- 21 Mike Connillo & Angelina Connillo
6800 N. Downing St Denver 16, Colo.
- 22 Subdivision Street
- 24 Jennie Fortunato
6880 Downing St Denver 16, Colo.
Andrew Wysowatky, Administrator
Frank S. Rizzuto, Deceased
- 27 414 So. 17th Street Omaha, Nebraska
- 28 Subdivision Street


NW 1/4 Sec. 2
T. 3 S., R. 68 W.

NE 1/4 Sec. 2
T. 3 S., R. 68 W.

CLEAR CREEK
MAPLETON

ADDITION

Scale 1"=50'

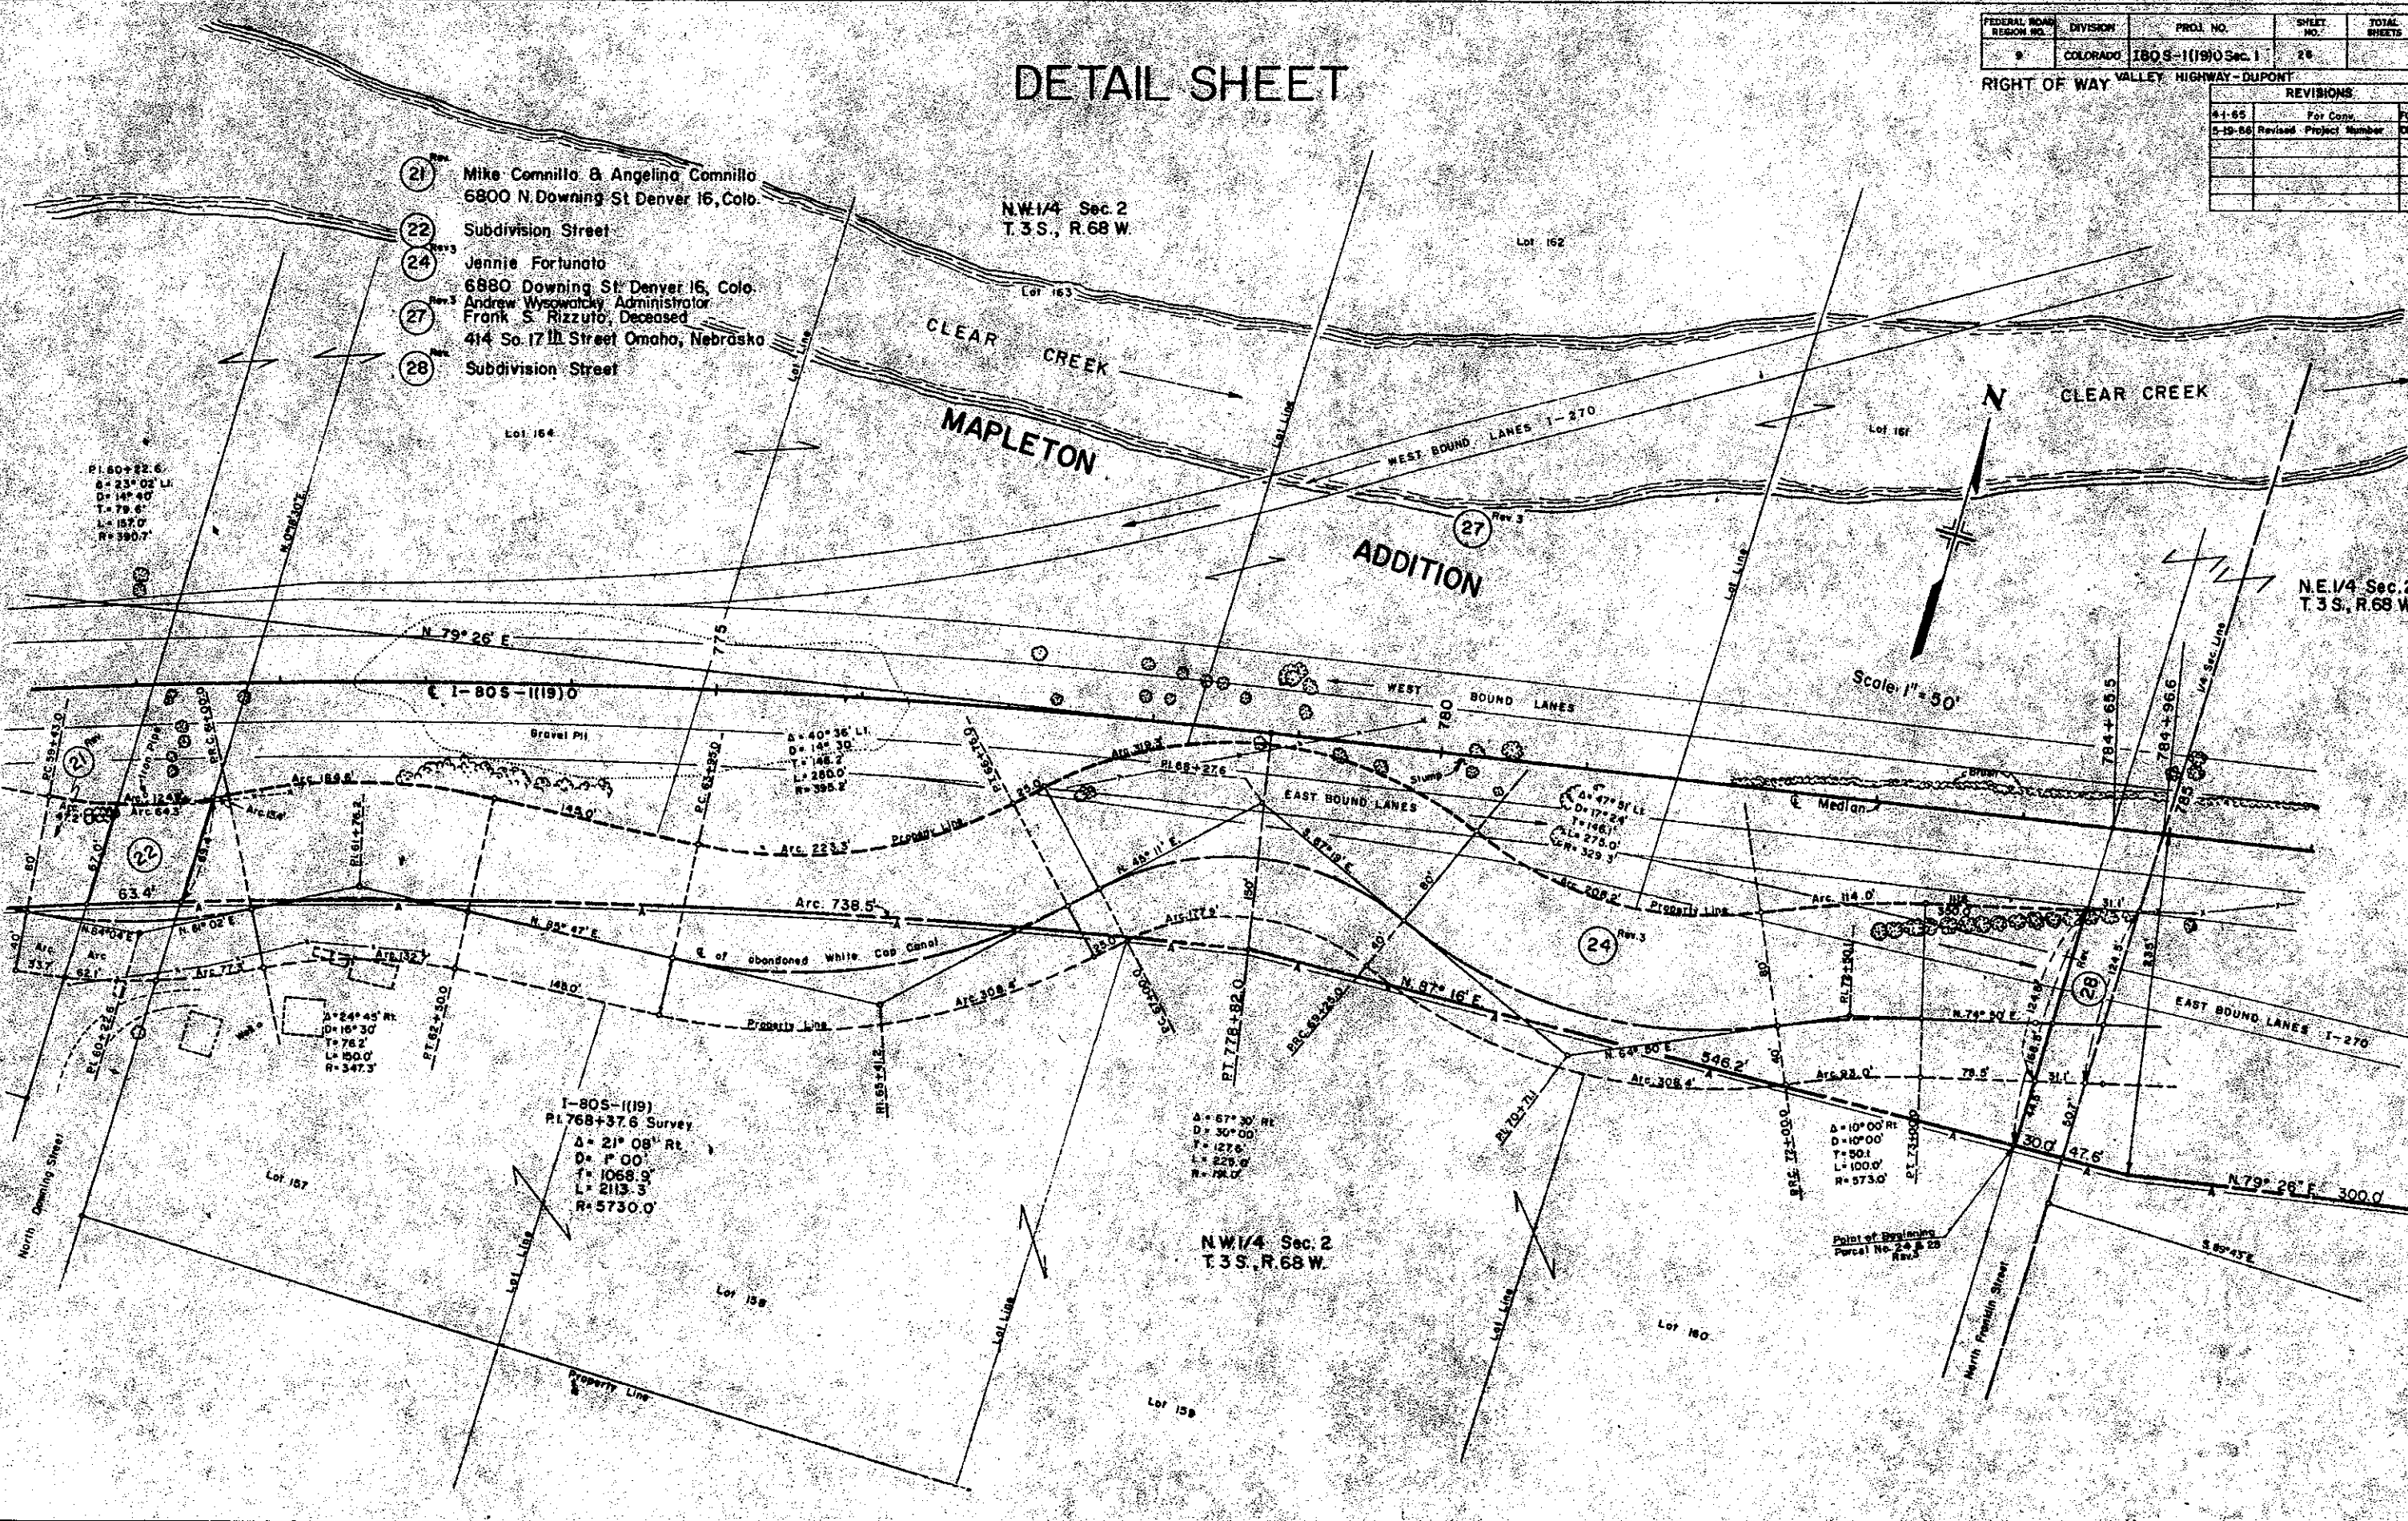

FEDERAL ROAD DIVISION NO.	DISTRICT	PROJ. NO.	SHEET NO.	TOTAL SHEETS
9	COLORADO	180S-1(19)O Sec. 1	27	

RIGHT OF WAY VALLEY HIGHWAY - DUPONT


REVISIONS		
DATE	FOR	BY
4-1-65	For Survey	FCM
5-19-65	Revised Project Number	Det. 1

DETAIL SHEET


NE 1/4 Sec. 2
T.3 S. R.68 W.

Scale: 1" = 50'

- Rev. 3 (27) Andrew Wysowatcky Administrator
Frank S. Rizzuto Deceased
414 So. 17th Street Omaha, Nebraska
- Rev. 2 (28) Subdivision Street
- Rev. 2 (29) Western Paving & Construction Co.
5105 N. Washington St. Denver, Colo.
- Rev. 3 (31) Alice B. Siegrist
1965 Jasmine St. Denver, Colorado
- Rev. 3 (32) Ruth M. Shepherd, Jay Milton Copeland,
William D. Copeland & Edna B. Lynch
6600 N. Washington St. Denver, Colo.

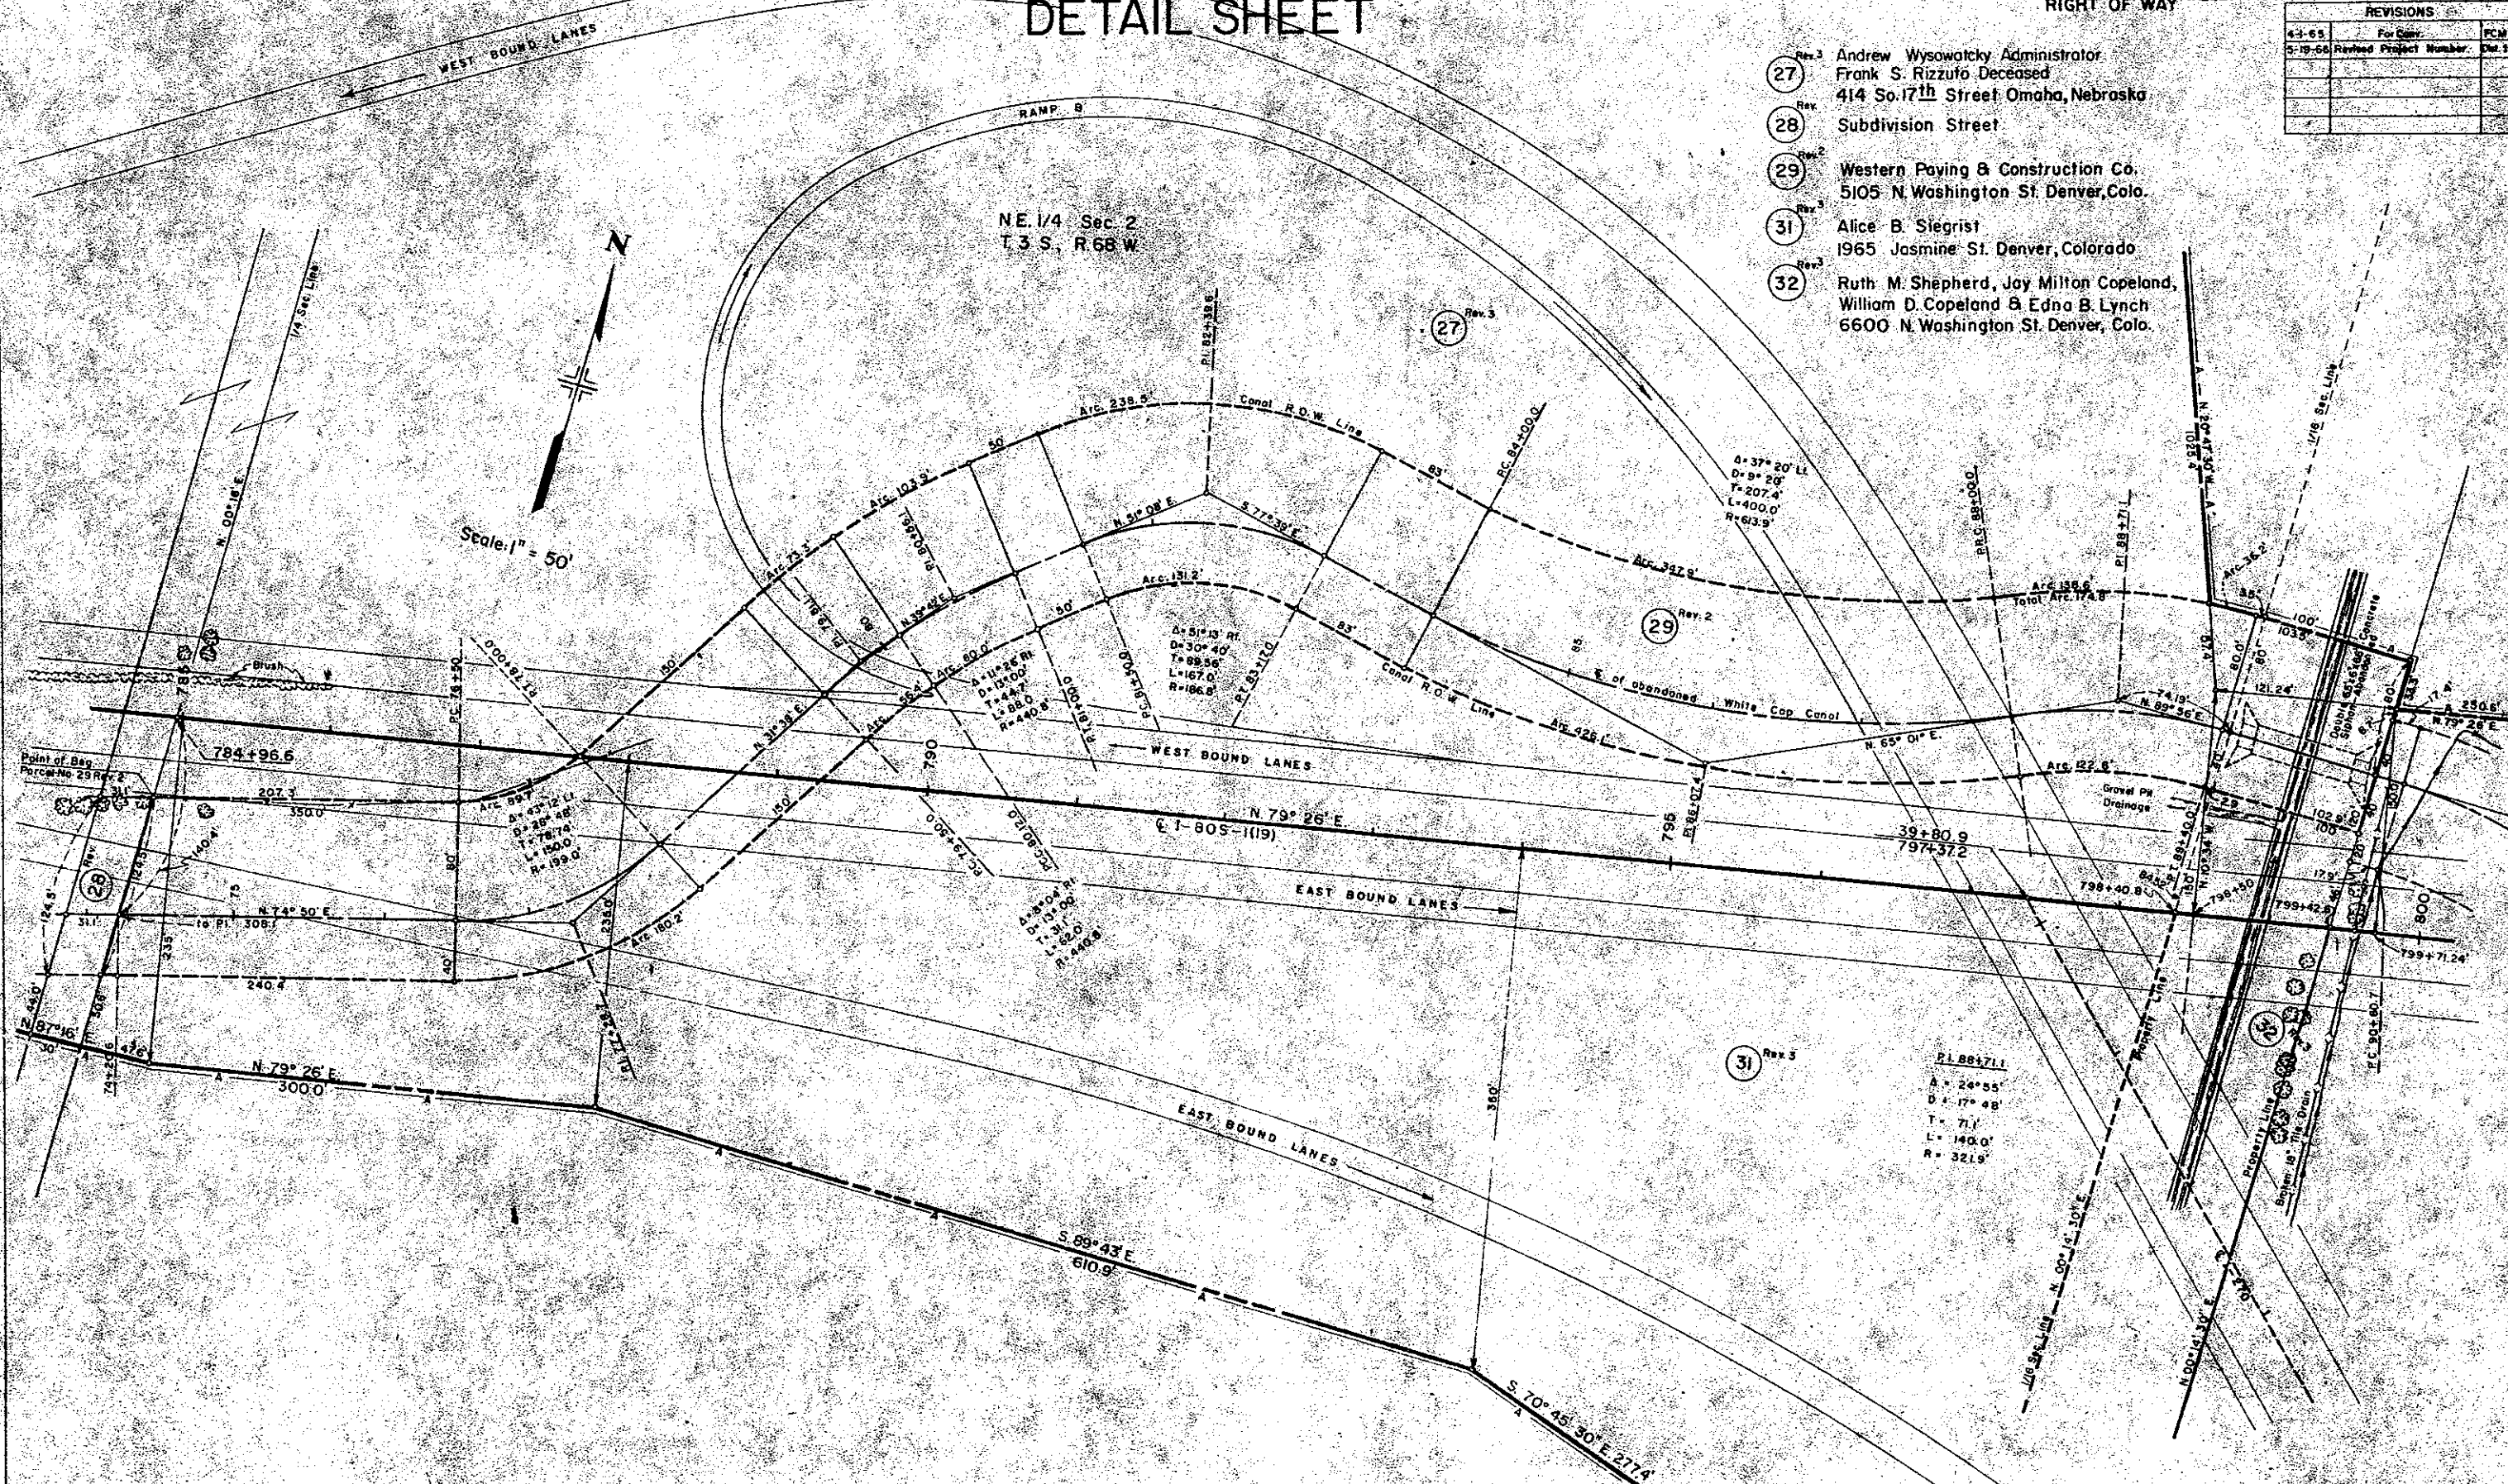

PL 88+71.1
A = 24°55'
D = 17°48'
T = 71.1
L = 140.0'
R = 321.9'

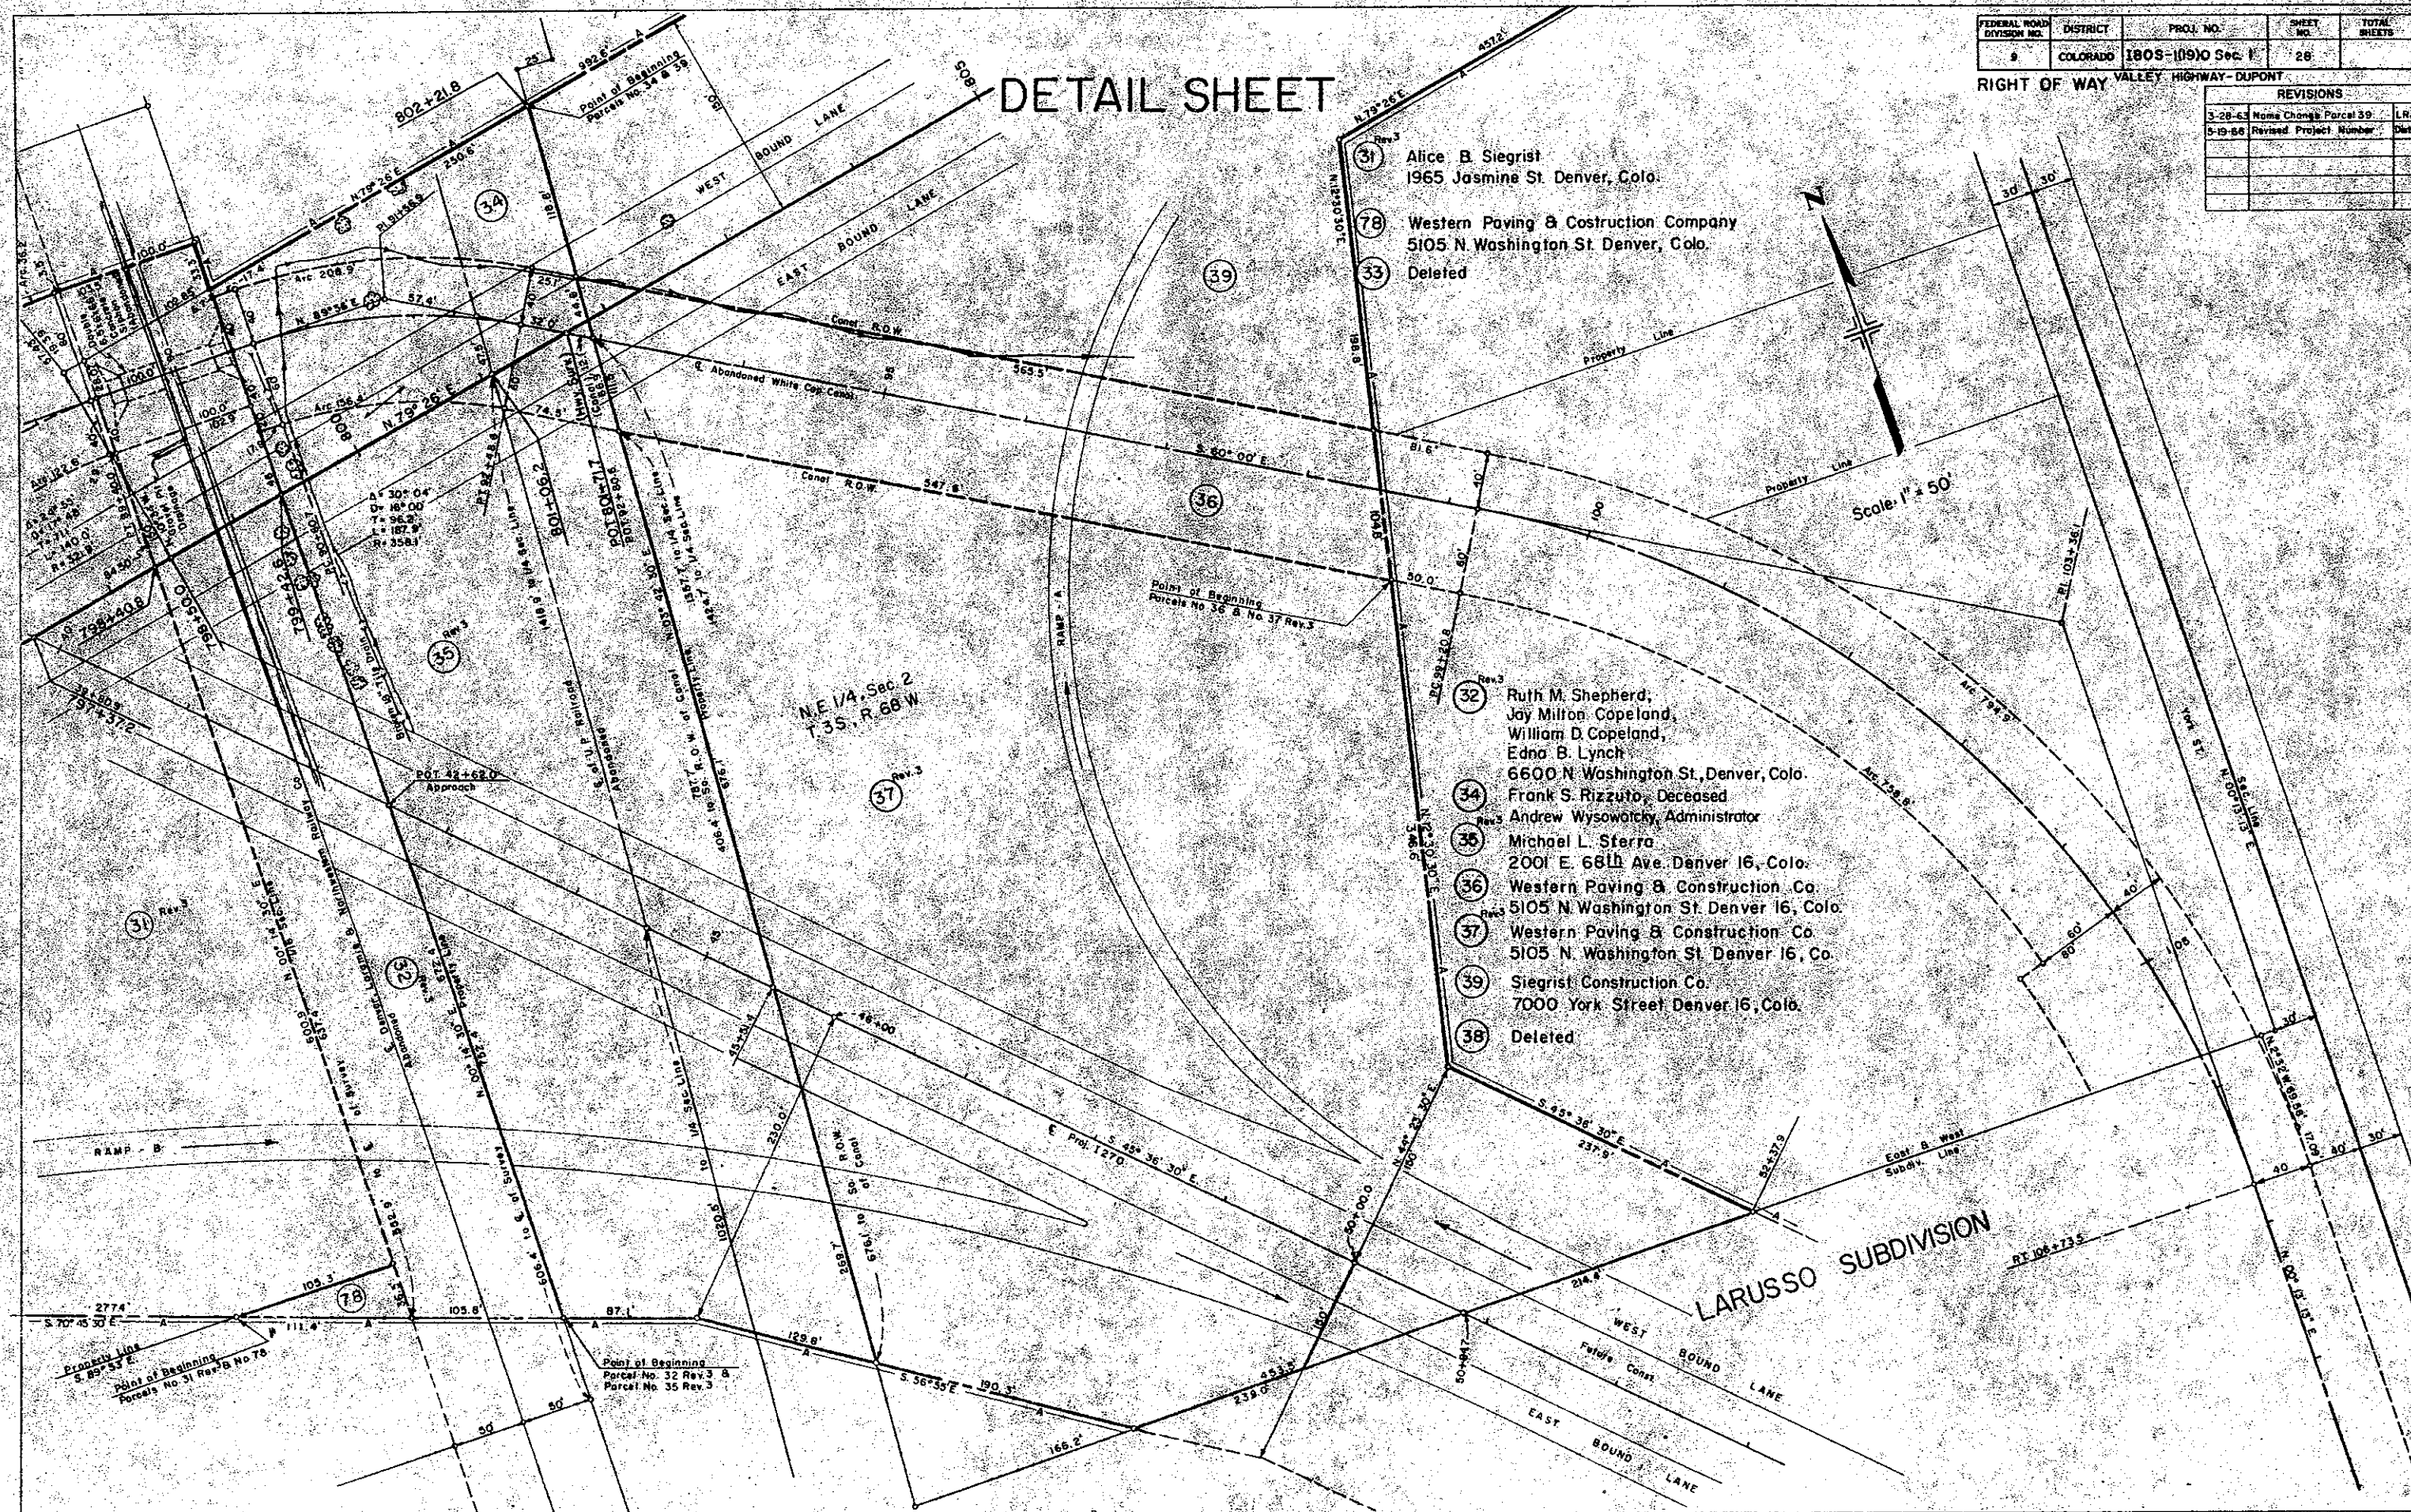

FEDERAL ROAD DIVISION NO.	DISTRICT	PROJ. NO.	SHEET NO.	TOTAL SHEETS
9	COLORADO	1B05-(109)0 Sec. 1	28	

RIGHT OF WAY VALLEY HIGHWAY-DUPONT

REVISIONS	
3-28-63	Name Change Parcel 39
5-19-66	Revised Project Number

DETAIL SHEET


FEDERAL ROAD DISTRICT NO.	DIVISION	PROJ. NO.	SHEET NO.	TOTAL SHEETS
9	COLORADO	1803-1(19)0 Sec. I	29	

RIGHT OF WAY VALLEY HIGHWAY - DUPONT

NE 1/4 Sec. 2
T.3 S., R.68 W.



Scale: 1" = 50'

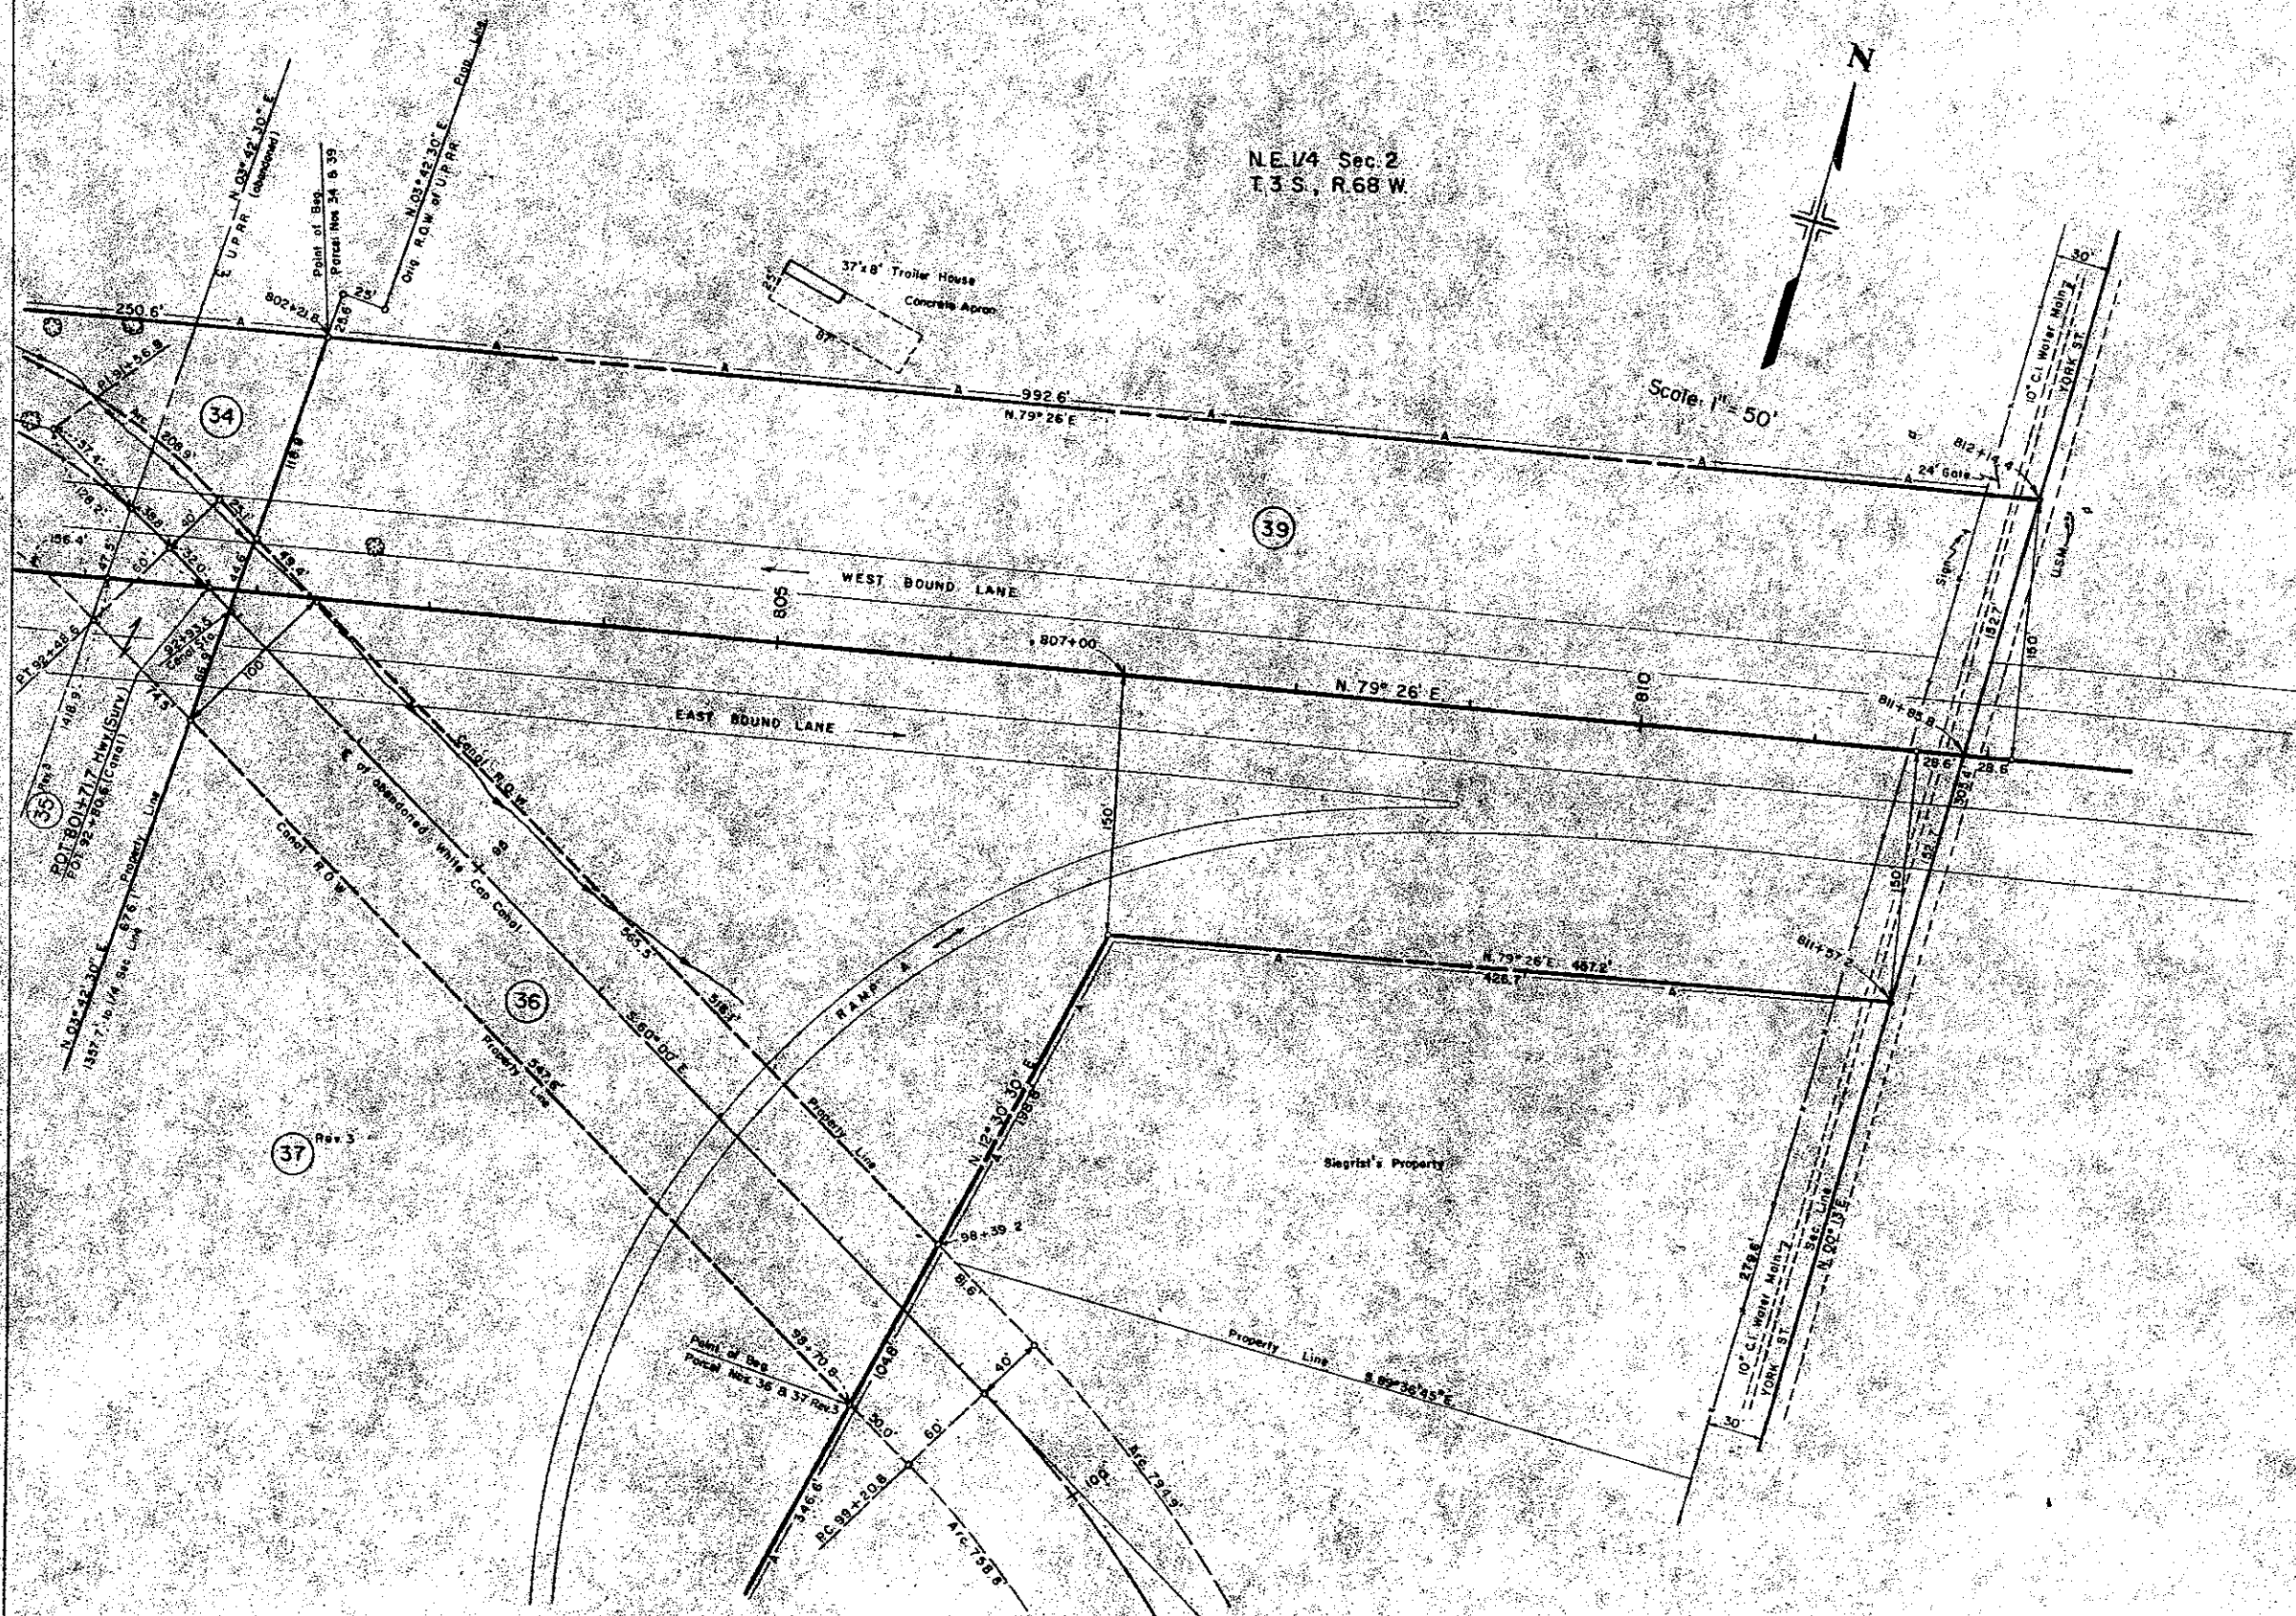

- 34 Andrew Wysowatcky, Administrator
Frank S. Rizzuto, Deceased
414 S. 17th St. Omaha, Nebr.
- 35 Michael L. Sterro
- 36 Western Paving & Construction Co.
5105 N. Washington St. Denver, Colo.
- 37 Western Paving & Construction Co.
5105 N. Washington St. Denver, Colo.
- 39 Siegrist Construction Co.
7000 York St. Denver 16, Colo.

REVISIONS		
1-28-63	Name Change Parcel 39	L.R.
5-19-66	Revised Project Number	Clark

FEDERAL ROAD REGION NO.	DIVISION	PROJ. NO.	SHEET NO.	TOTAL SHEETS
9	COLORADO	180S-1(19)0 Sec. 1	30	


RIGHT OF WAY VALLEY HIGHWAY - DUPONT

DETAIL SHEET

- (47) Deleted
- (49) Deleted
- (50) Deleted
- (51) Lizzie Digiacomo
7110 Detroit Street, Denver 16, Colo.
- (85) Deleted
- (40-X) Lillian R. Siegrist
(Sold to Colo. Dept. of Highways)
- (43A) 43A is part of 43 Rev.3, sold to
Robert L. Siegrist & John J. Siegrist

- (40) Frank J. Rotella & Stella Rotella
7100 N. York Street, Denver, Colo.
- (41) Martha James
7070 Clayton Street, Denver 16, Colo.
- (42) Ralph Domenico & Fannie Domenico
7090 Detroit Street, Denver 16, Colo.
- (43) Dan Rossi (et al.)
7105 Clayton Street, Denver 16, Colo.
- (44) Deleted
- (45) Dan Rossi
7105 Clayton Street, Denver 16, Colo.
- (46) Deleted

Scale: 1" = 50'

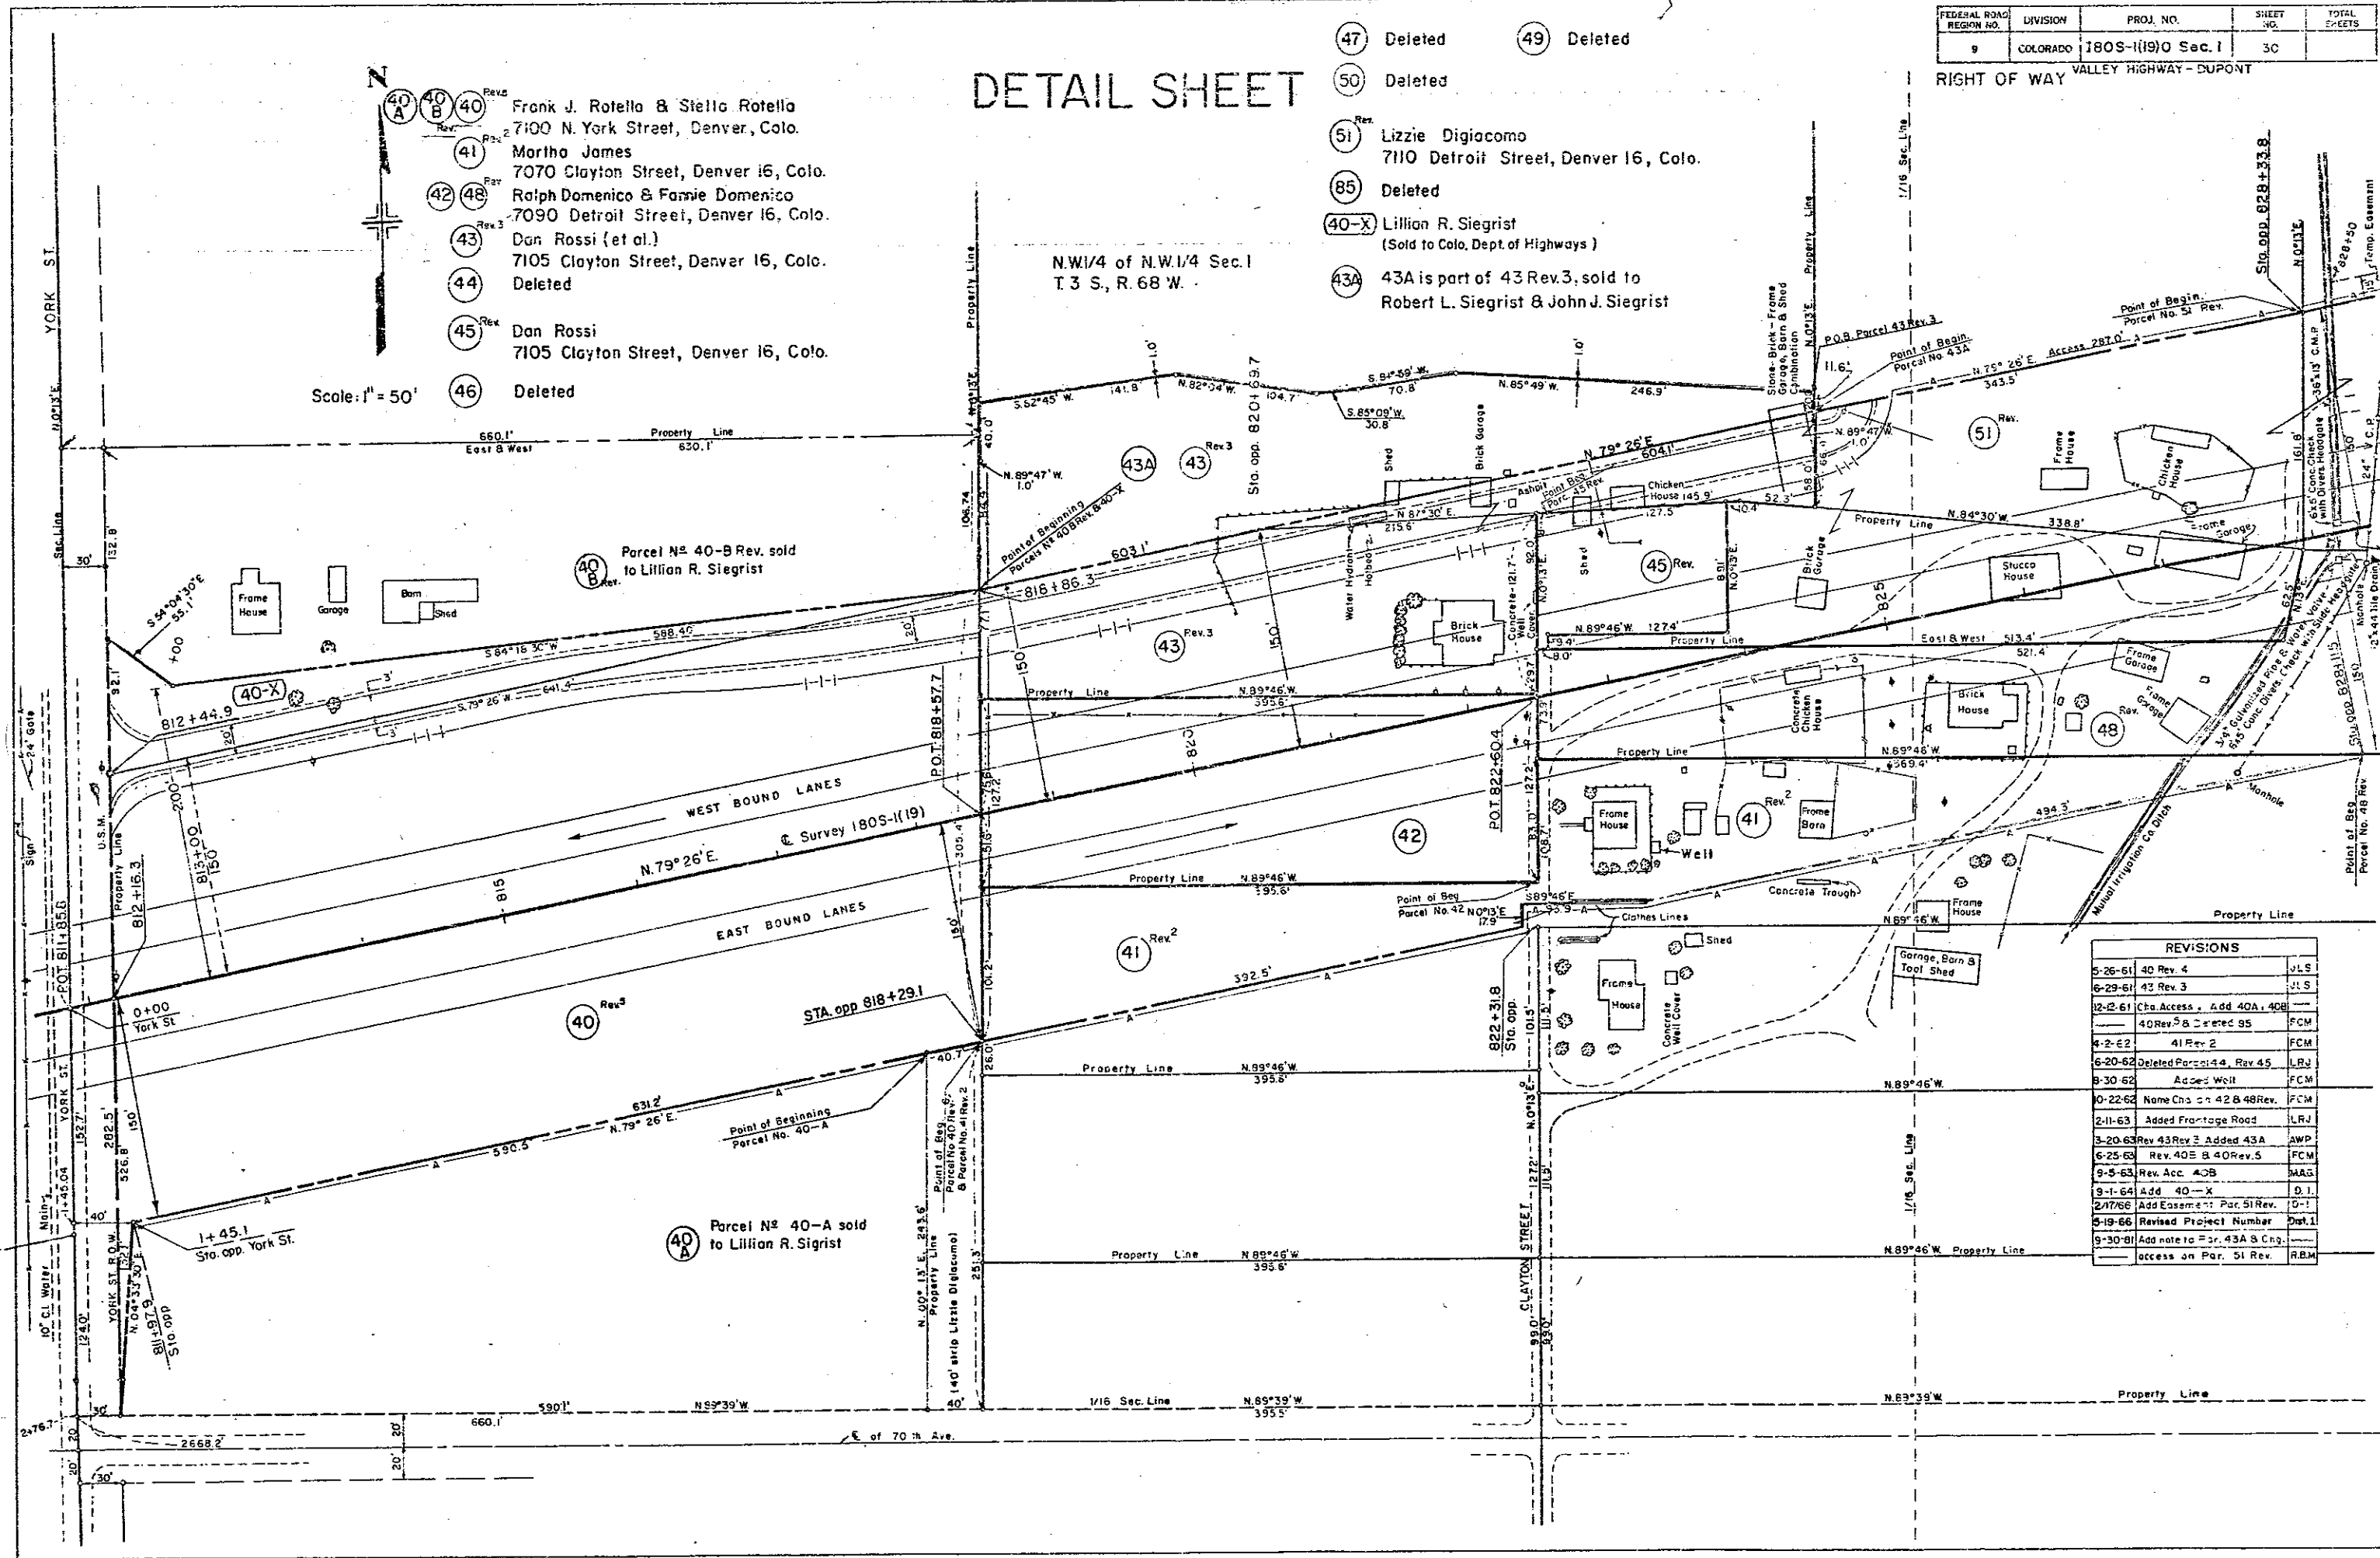


REVISIONS		
5-26-61	40 Rev. 4	JLS
6-29-61	43 Rev. 3	JLS
12-2-61	Chs. Access, Add 40A, 40B	
	40 Rev. 5 & Deleted 95	FCM
4-2-62	41 Rev. 2	FCM
6-20-62	Deleted Parcel 44, Rev. 45	LRJ
8-30-62	Added Well	FCM
10-22-62	Name Chg on 42 B 48 Rev.	FCM
2-11-63	Added Frontage Road	LRJ
3-20-63	Rev. 43 Rev. 2 Added 43A	AWP
6-25-63	Rev. 40E B 40 Rev. 5	FCM
9-5-63	Rev. Acc. 40B	MAG
9-1-64	Add 40-X	D.I.
2-17-66	Add Easement: Par. 51 Rev.	D.I.
5-19-66	Revised Project Number	Det. 1
9-30-81	Add note to Par. 43A & Chg.	
	Access on Par. 51 Rev.	R.B.M.

VALLEY HIGHWAY - DUPONT
RIGHT OF WAY

DETAIL SHEET

REVISIONS		
4-1-65	For Conv.	
2-17-66	Add Easement Pct. 51 Rev.	
5-19-66	Revised Project Number	

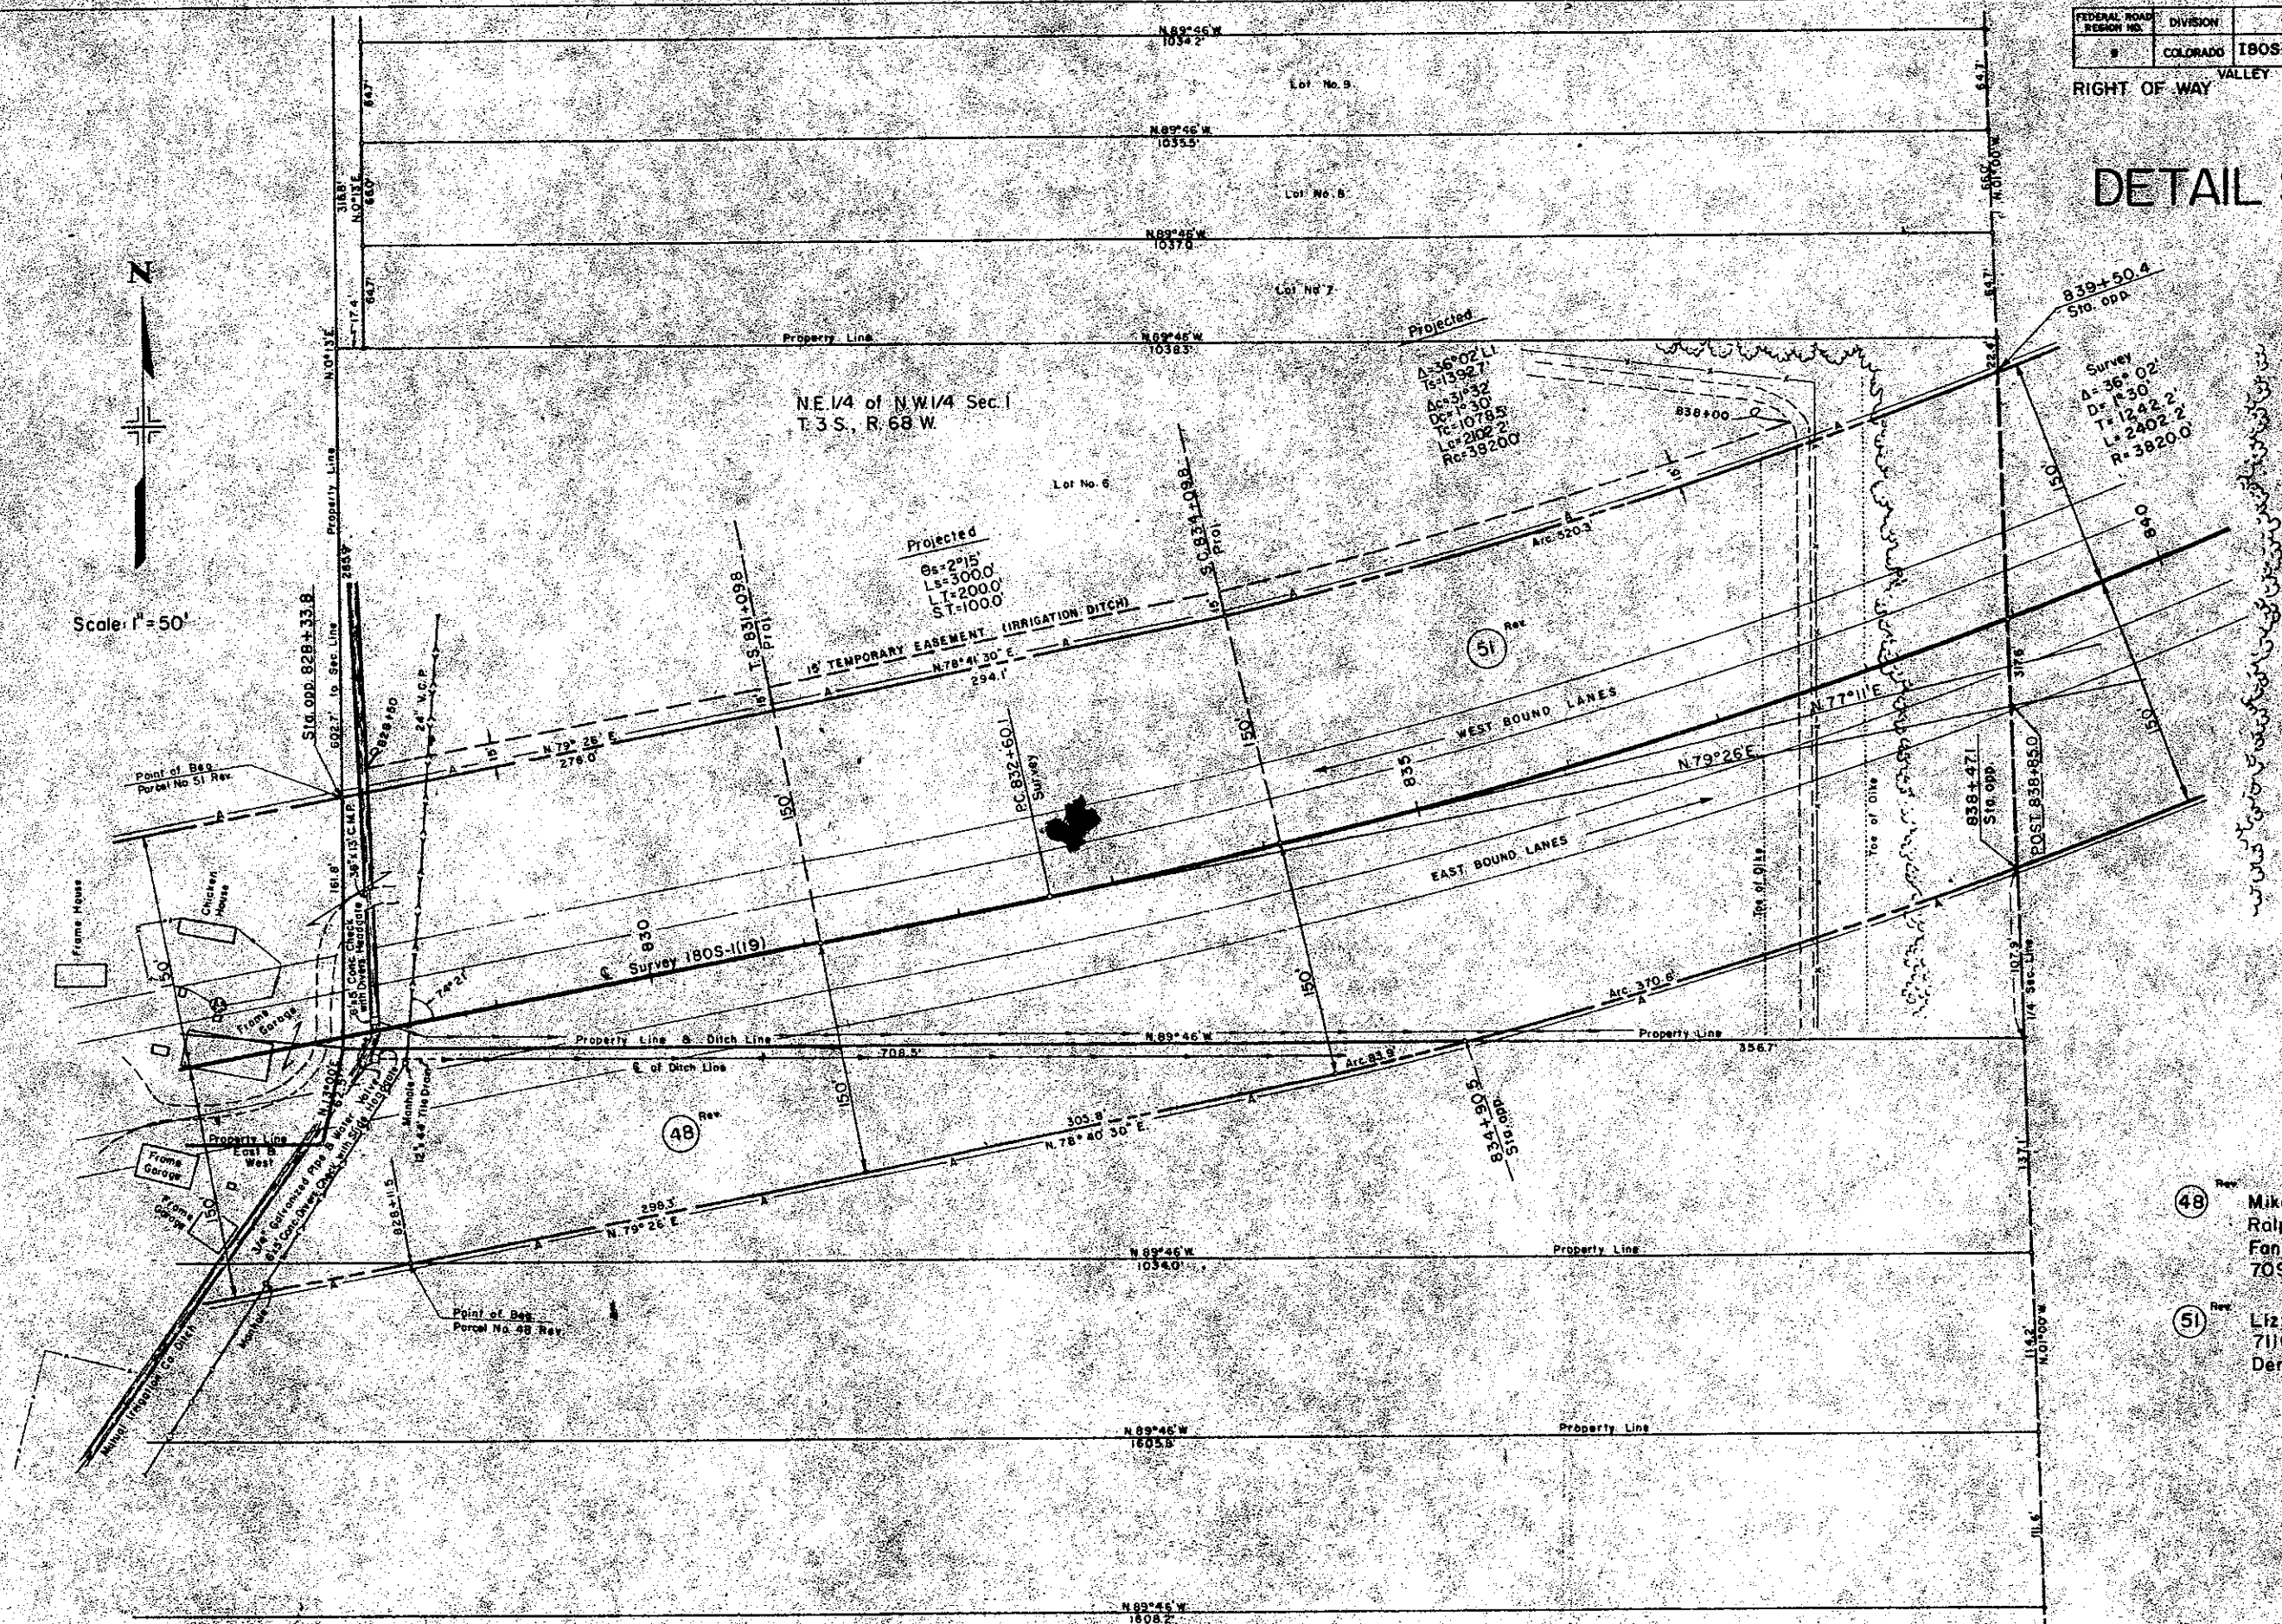

REVISIONS		
11-24-64	Added 52B	FCM
5-19-66	Revised Project Number	Dist. 1
10-15-61	Add note to Par. 52B	R.B.M.

FEDERAL ROAD REGION NO.	DIVISION	PROJ. NO.	SHEET NO.	TOTAL SHEETS
9	COLORADO	1805-1(19)0 Sec. 1	32	

DETAIL SHEET

SE 1/4 SW 1/4 Sec. 36
T. 2 S., R. 68 W.

SW 1/4 SE 1/4 Sec. 36
T. 2 S., R. 68 W.

Sold to Adams County 9/81

RIGHT OF WAY VALLEY HIGHWAY - DUPONT

NE 1/4 NW 1/4 Sec. 1
T. 3 S., R. 68 W.

POB. PAR. 52B

POB. PAR. 52B Also

(Survey)
A = 36° 02'
D = 1° 30'
T = 1242.2'
L = 2402.2'
R = 3820.0'

(Proj.)
A = 36° 02' L1
Ts = 1392.7'
Ac = 31° 32'
Dc = 1° 30'
Tc = 1078.5'
Lc = 2102.2'
Rc = 3820.0'

River channel established by ord. no. 14 - Series of 1935. Book 226, Page 456, Adams County

RIVER

PLATTE

Scale: 1" = 50'

WEST SOUND LAKE

EAST SOUND LAKE

NW 1/4 NE 1/4 Sec. 1
T. 3 S., R. 68 W.

52B 52 Rev. 2 52-A Rev. 3

Bennett R. Fernald & Louise W. Fernald
Henderson, Colo.

53 Rev. 2

Fredo P. Bromley
7281 Colo. Blvd.
Derby, Colo.

52B

Sold to Adams County 9/81

REVISIONS	
6-1-61	Combined ER548 ER91 Rev
—	to ER91 Rev. ²
7-27-61	Revised Ramp X ER91 Rev. 3
1-12-62	ER91 Rev. to ER91 Rev.
4-1-65	For Conv.
5-19-66	Revised Project Number

DETAIL SHEET

S.W. 1/4 S.W. 1/4 Sec. 31
T. 2 S., R. 67 W.

Fredo P. Bromley
7281 Colorado Blvd. Derby, Colo.

Bennett R. Fernald & Louise W. Fernald
Henderson, Colo.

Union Pacific Railroad

ER 54 Deleted

S.E. 1/4 of SE 1/4 Sec. 36
T. 2 S., R. 68 W.

DETAIL SHEET

9-11-63	Combined 59 Rev. 4 & 59 A Rev.	LRJ	REVISIONS			FEDERAL ROAD REGION NO.	DIVISION	PROJ. NO.	SHEET NO.	TOTAL SHEETS
6-30-65	Access Por. 59 Rev. 5	ANT	6-1-61	ER 91 Rev. 2	FCM	9	COLORADO	1805-K19)O Sec. 1	35	
9-19-69	Revised Project Number	DA1	7-27-61	ER 91 Rev. 2 to ER 91 Rev. 3	LRJ	RIGHT OF WAY VALLEY HIGHWAY - DUPONT				
			1-12-62	ER 91 Rev. 3 to ER 91 Rev. 4	FCM					
			1-24-62	87 Rev. 2	FCM					
			2-15-62	Parcels 102 & 103	FCM					
			2-21-62	87 Rev. 3, Added 87 A	LRJ					
			3-6-62	Added Reference	LRJ					
			9-24-62	59 Rev. 4, 87 Rev. 4, 87 A Rev.	—					
			—	102 Rev. 2 & 103 Rev. 2	FCM					
			4-25-63	Added topog.	FCM					

Rev. 59A Deleted

T.E. (56) (56) Rex 2 Celine J. Frossard
3801 E. 74 Th. Ave.
Derby, Colo.

59 Rev. 5 Roy Y. Tani & Hazel S. Tani
Rt. No. 1, Box 117
Henderson, Colo.

87A 87 Rev. 4 Amos Cochran & Julia A. Cochran

ER 91 Rev. 4 Union Pacific Railroad

102 2 Farmers Reservoir & Irrigation Co.


103 2 Adams County

NOTE: Parcels 87Rev⁴, 102Rev², & 103 Purchased on Project U037-1(1)
Rev.2



Scale, 1" = 50'

N.E. 1/4 S.E. 1/4 Sec. 36
T. 2 S., R. 68 W.

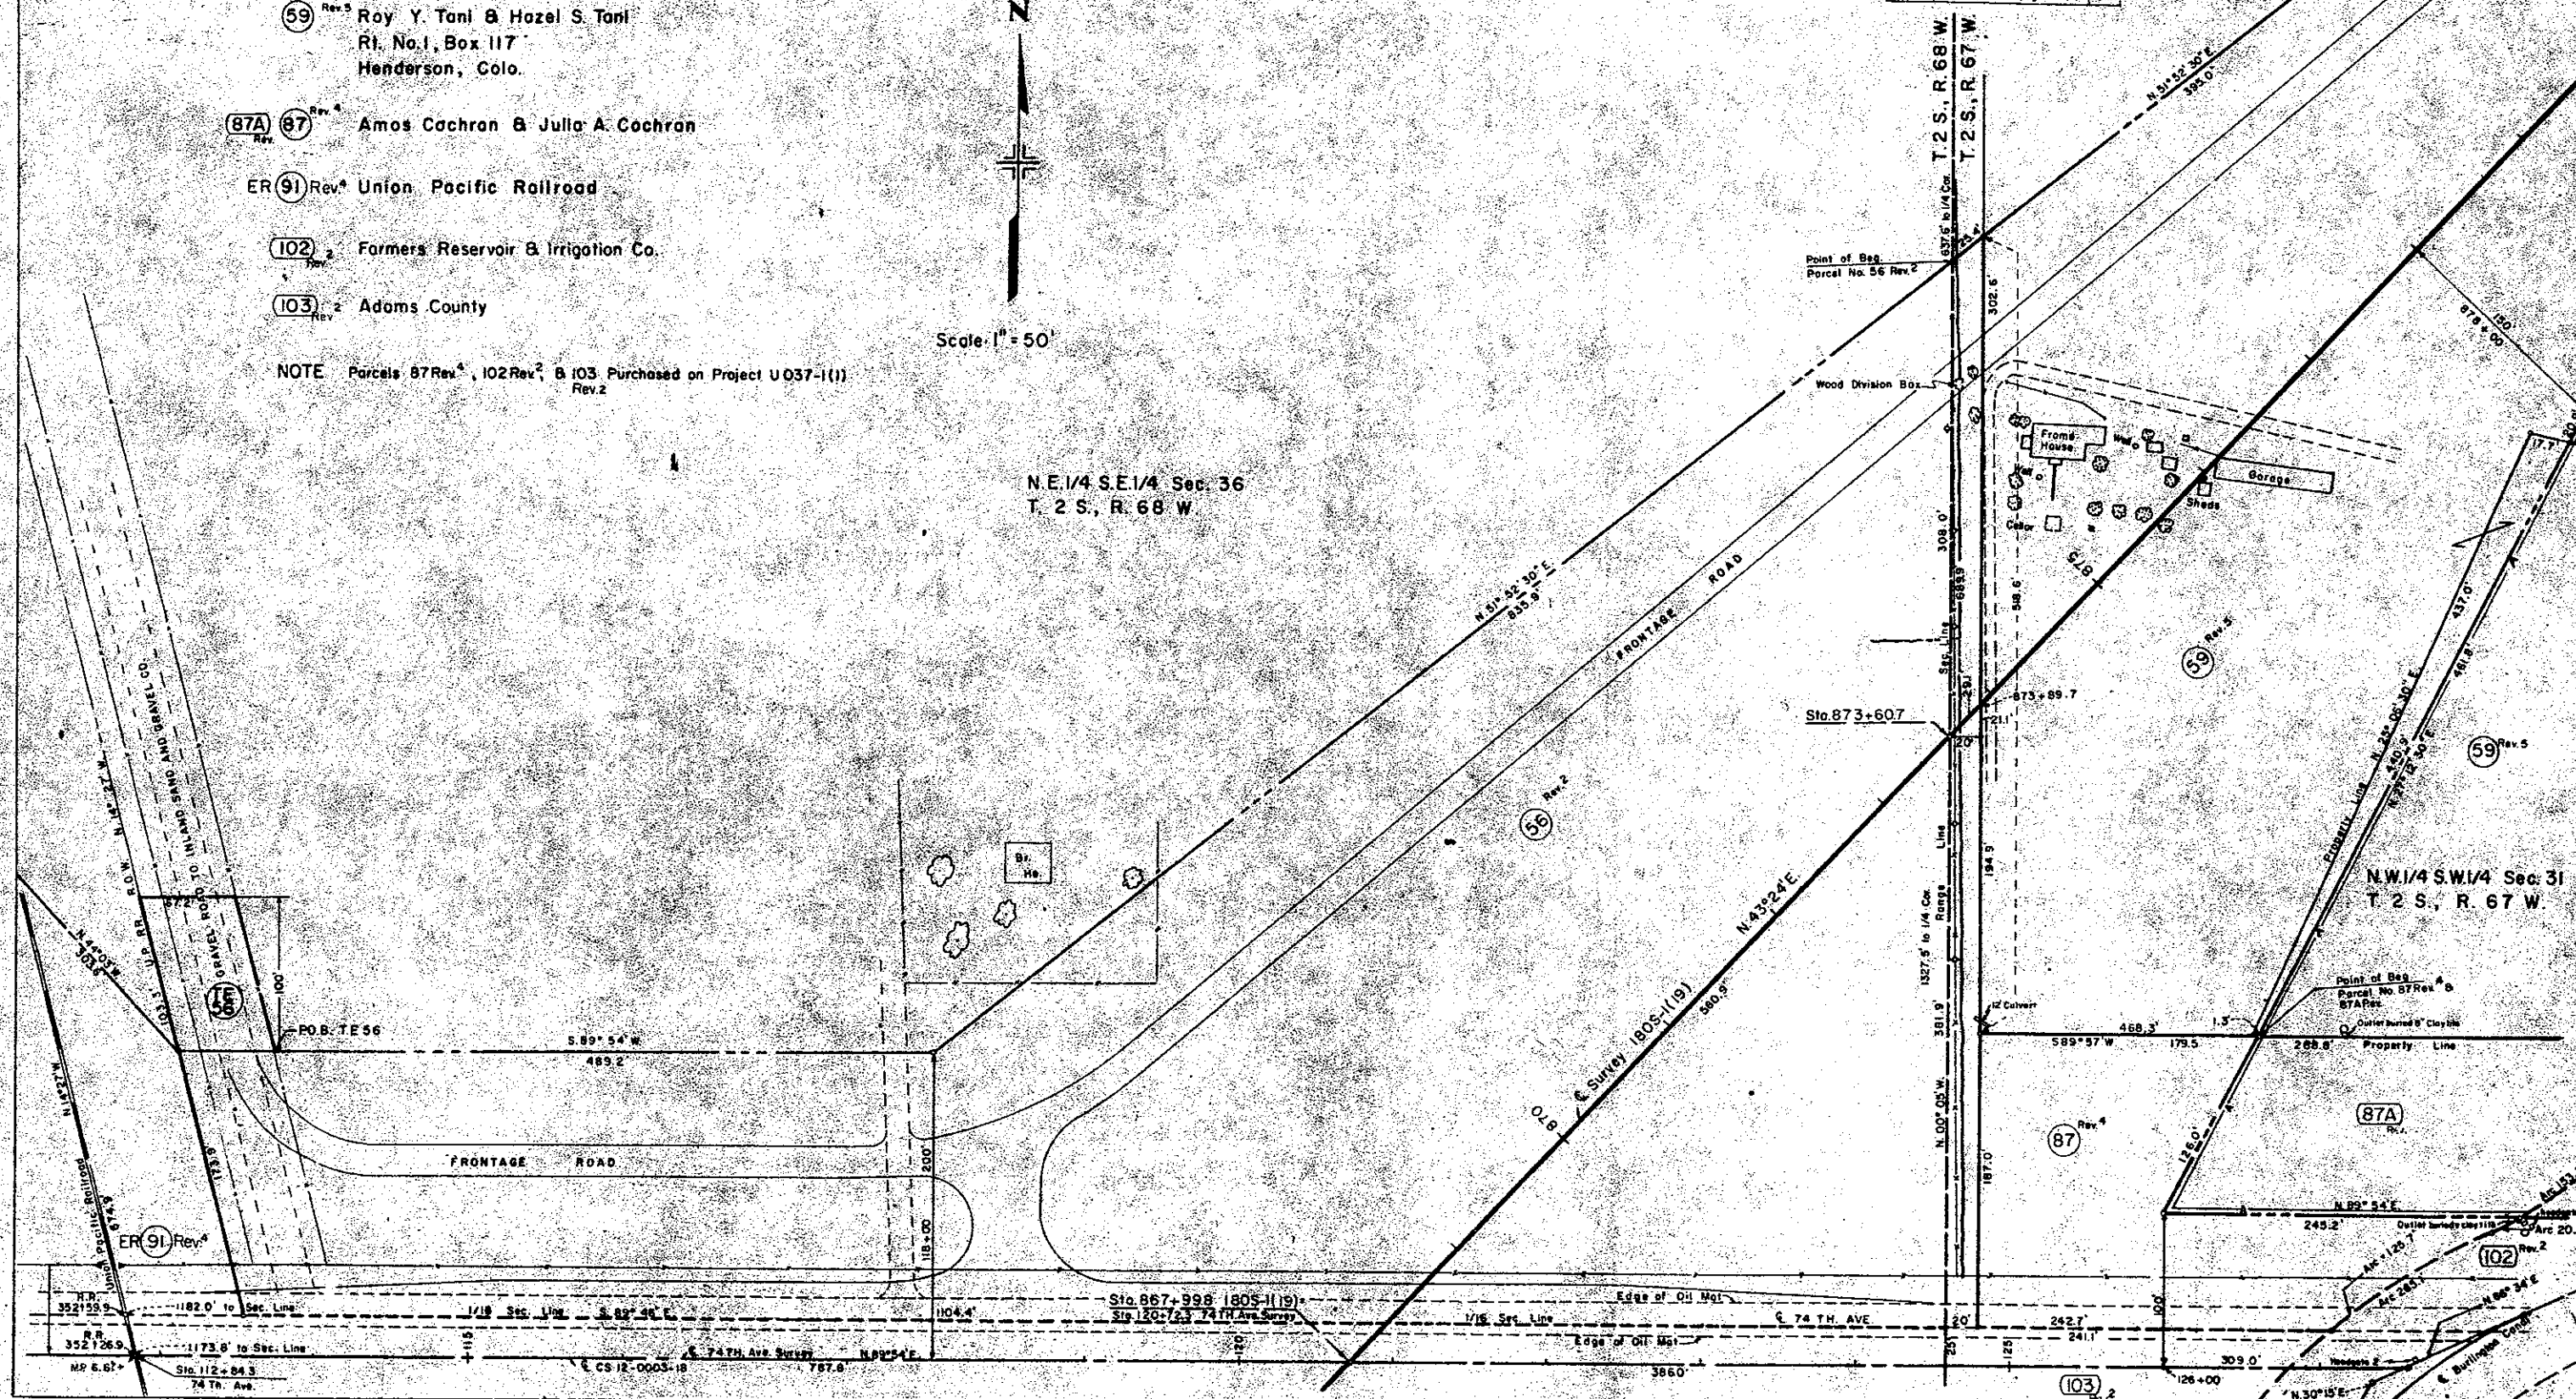


FEDERAL ROAD REGION NO.	DISTRICT	PROJ. NO.	SHEET NO.	TOTAL SHEETS
9	COLORADO	180S-1(19)0 Sec. 1	35 A	

RIGHT OF WAY VALLEY HIGHWAY-DUPONT

DETAIL SHEET

COLORADO BLVD. RELOCATION

REVISIONS		
2-16-62	Add Sheet 35A, Rev. 101.	
	102, 103 & 87 Rev. 2	AWP
2-21-62	87 Rev. 3, Added 87A	LRJ
3-6-62	Added Reference	LRJ
8-24-62	24 Rev. 2, 87 Rev. 4, 87A Rev.	
	101 Rev. 2, 102 Rev. 2 & 103 Rev. 2	LRJ
4-1-65	For Conv.	FCM
5-19-65	Revised Project Number	Dist. 1
11-8-79	Deed Change 101-X	DAZ

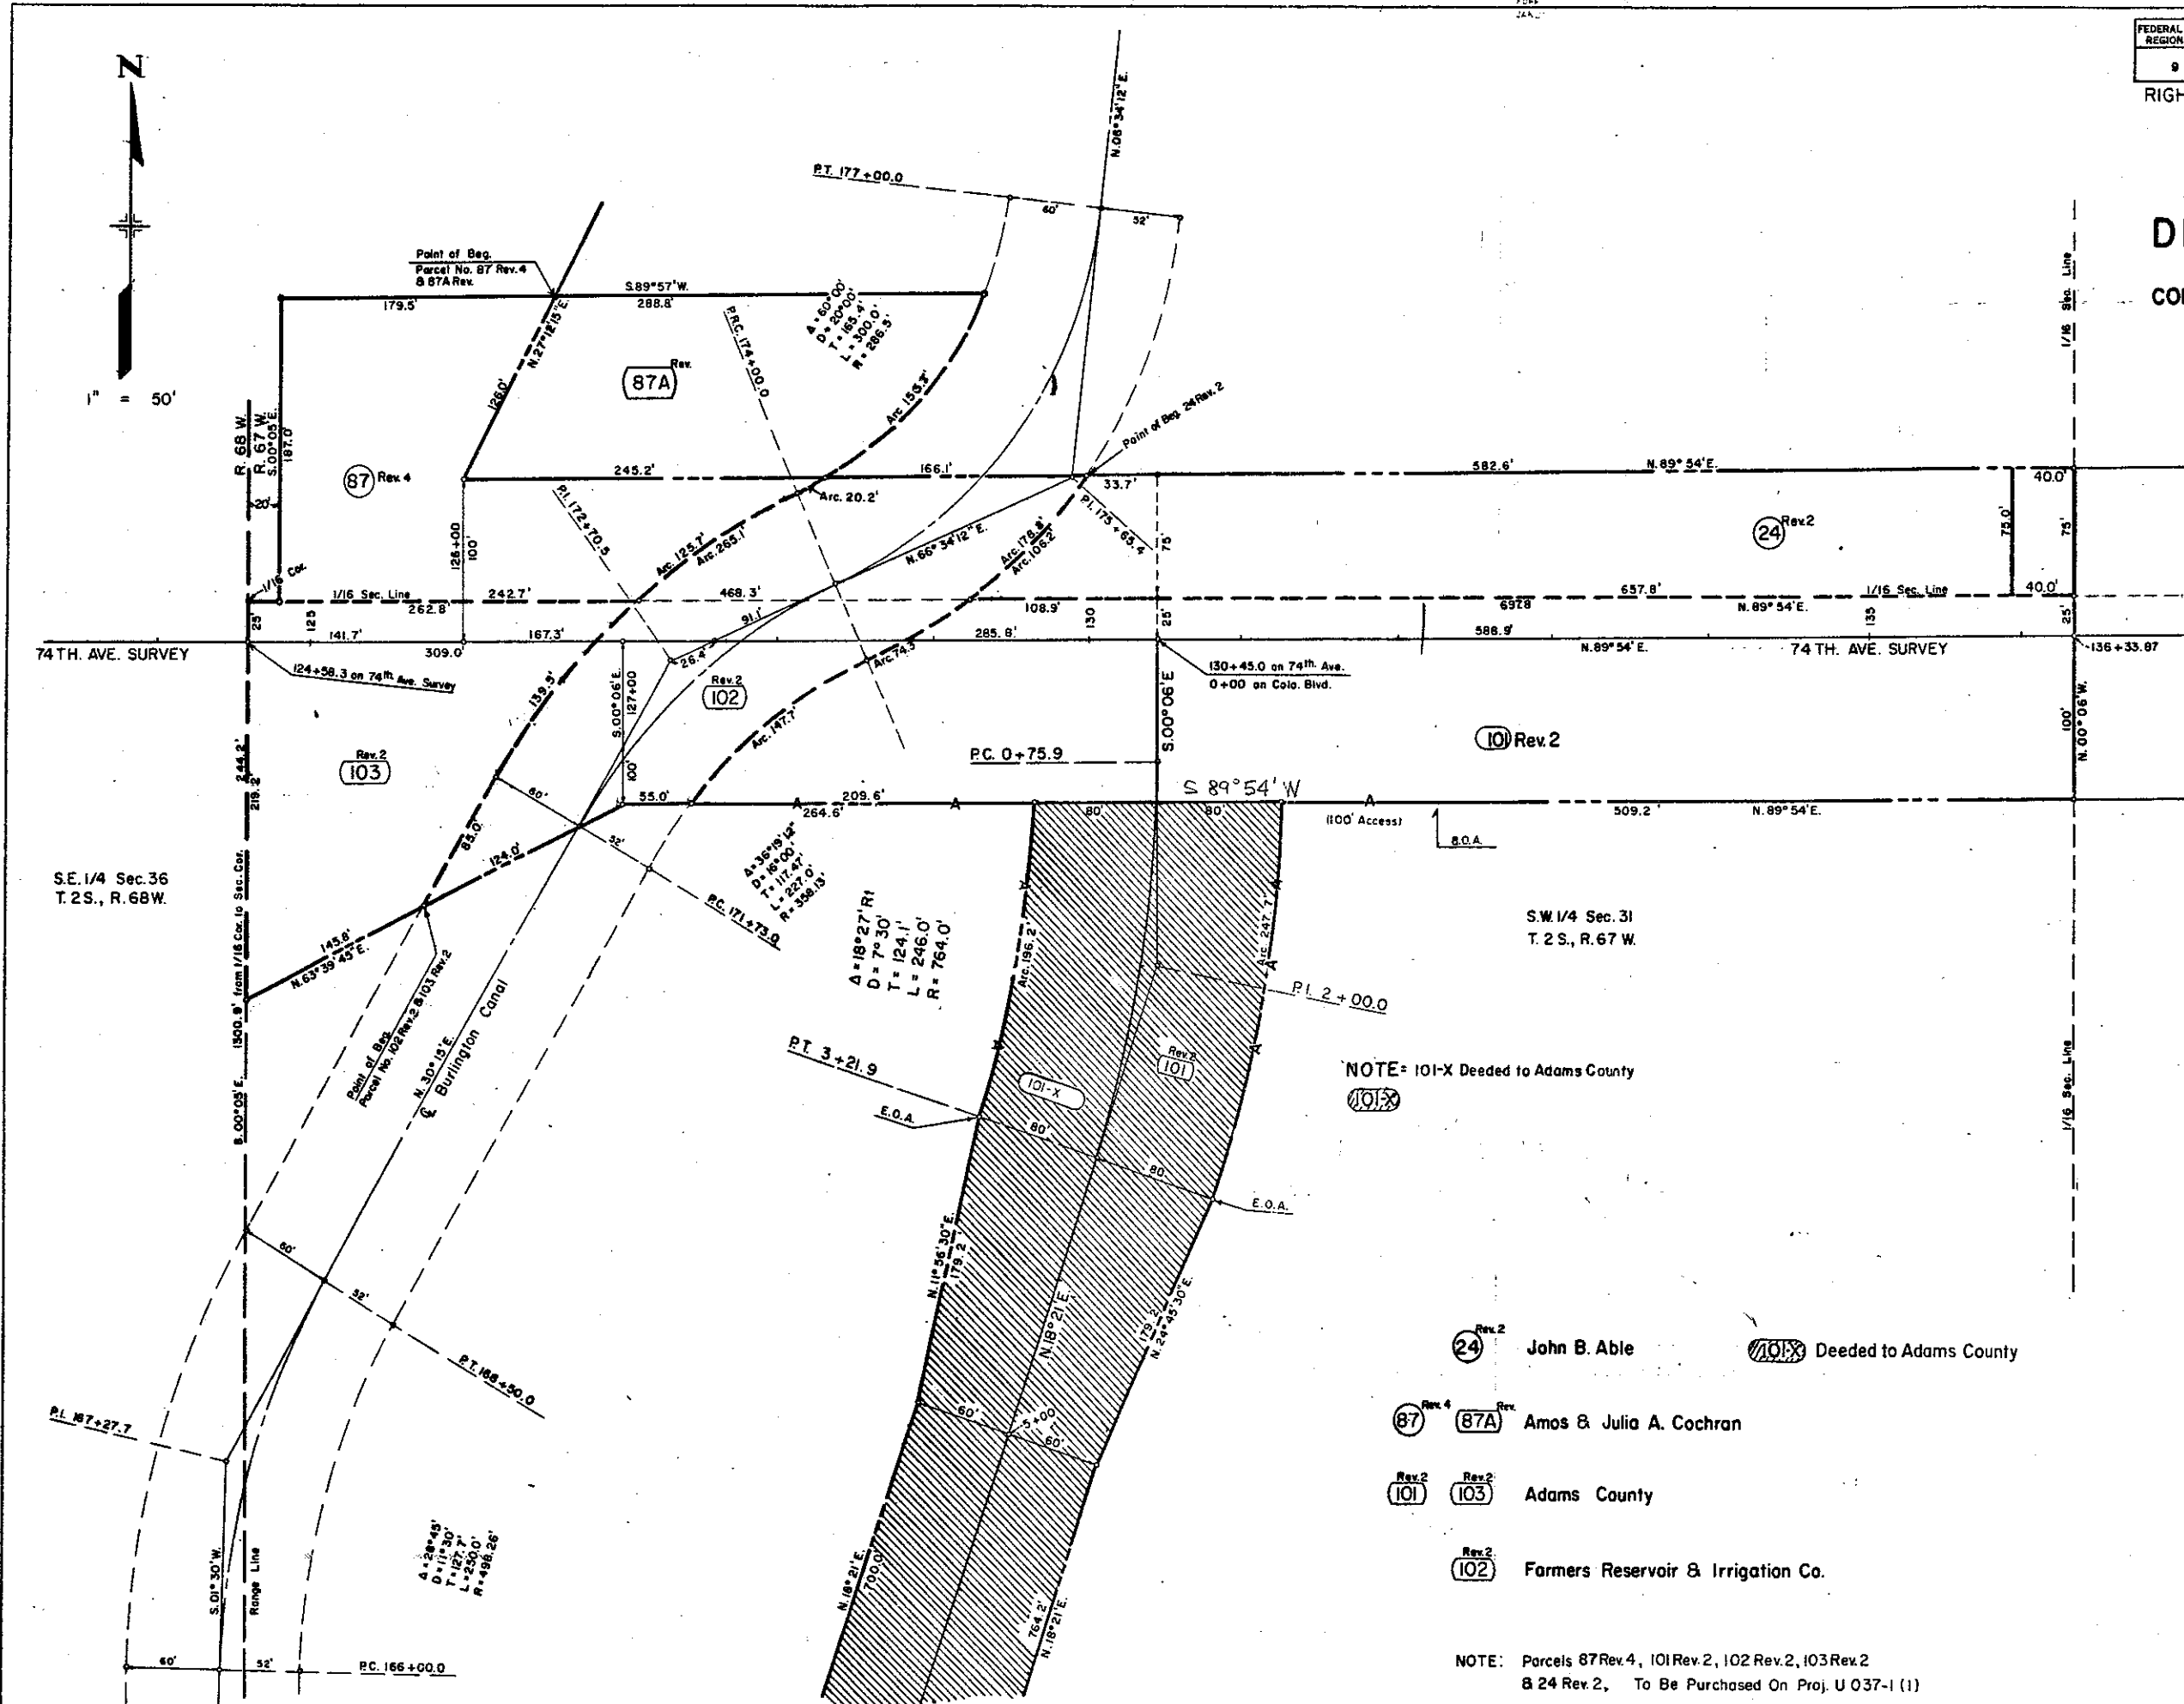

NOTE: 101-X Deeded to Adams County

24 Rev. 2 John B. Able 101-X Deeded to Adams County

87 Rev. 4 87A Rev. Amos & Julia A. Cochran


101 Rev. 2 103 Rev. 2 Adams County

102 Rev. 2 Farmers Reservoir & Irrigation Co.

NOTE: Parcels 87 Rev. 4, 101 Rev. 2, 102 Rev. 2, 103 Rev. 2
8 24 Rev. 2, To Be Purchased On Proj. U 037-1 (1)

FEDERAL ROAD REGION NO.	DISTRICT	PROJ. NO.	SHEET NO.	TOTAL SHEETS
9	COLORADO	I 80 S-1 (19)0Sec.1	35 B	


RIGHT OF WAY VALLEY HIGHWAY-DUPONT

 

DETAIL SHEET

COLORADO BLVD. RELOCATION

REVISIONS		
2-17-62	Add Sheet 35B, Rev. 101 & 104	AWP
3-6-62	Added Reference	L.R.J.
8-24-62	101 Rev. 2	FCM
10-31-62	104 Rev. 2	FCM
4-23-63	Name chg. on par. 104 Rev. 2	FCM
5-19-66	Revised Project Number	Dist. 1
11-8-79	Dead Chg. 101-X, 104 Rev. 2	DAZ

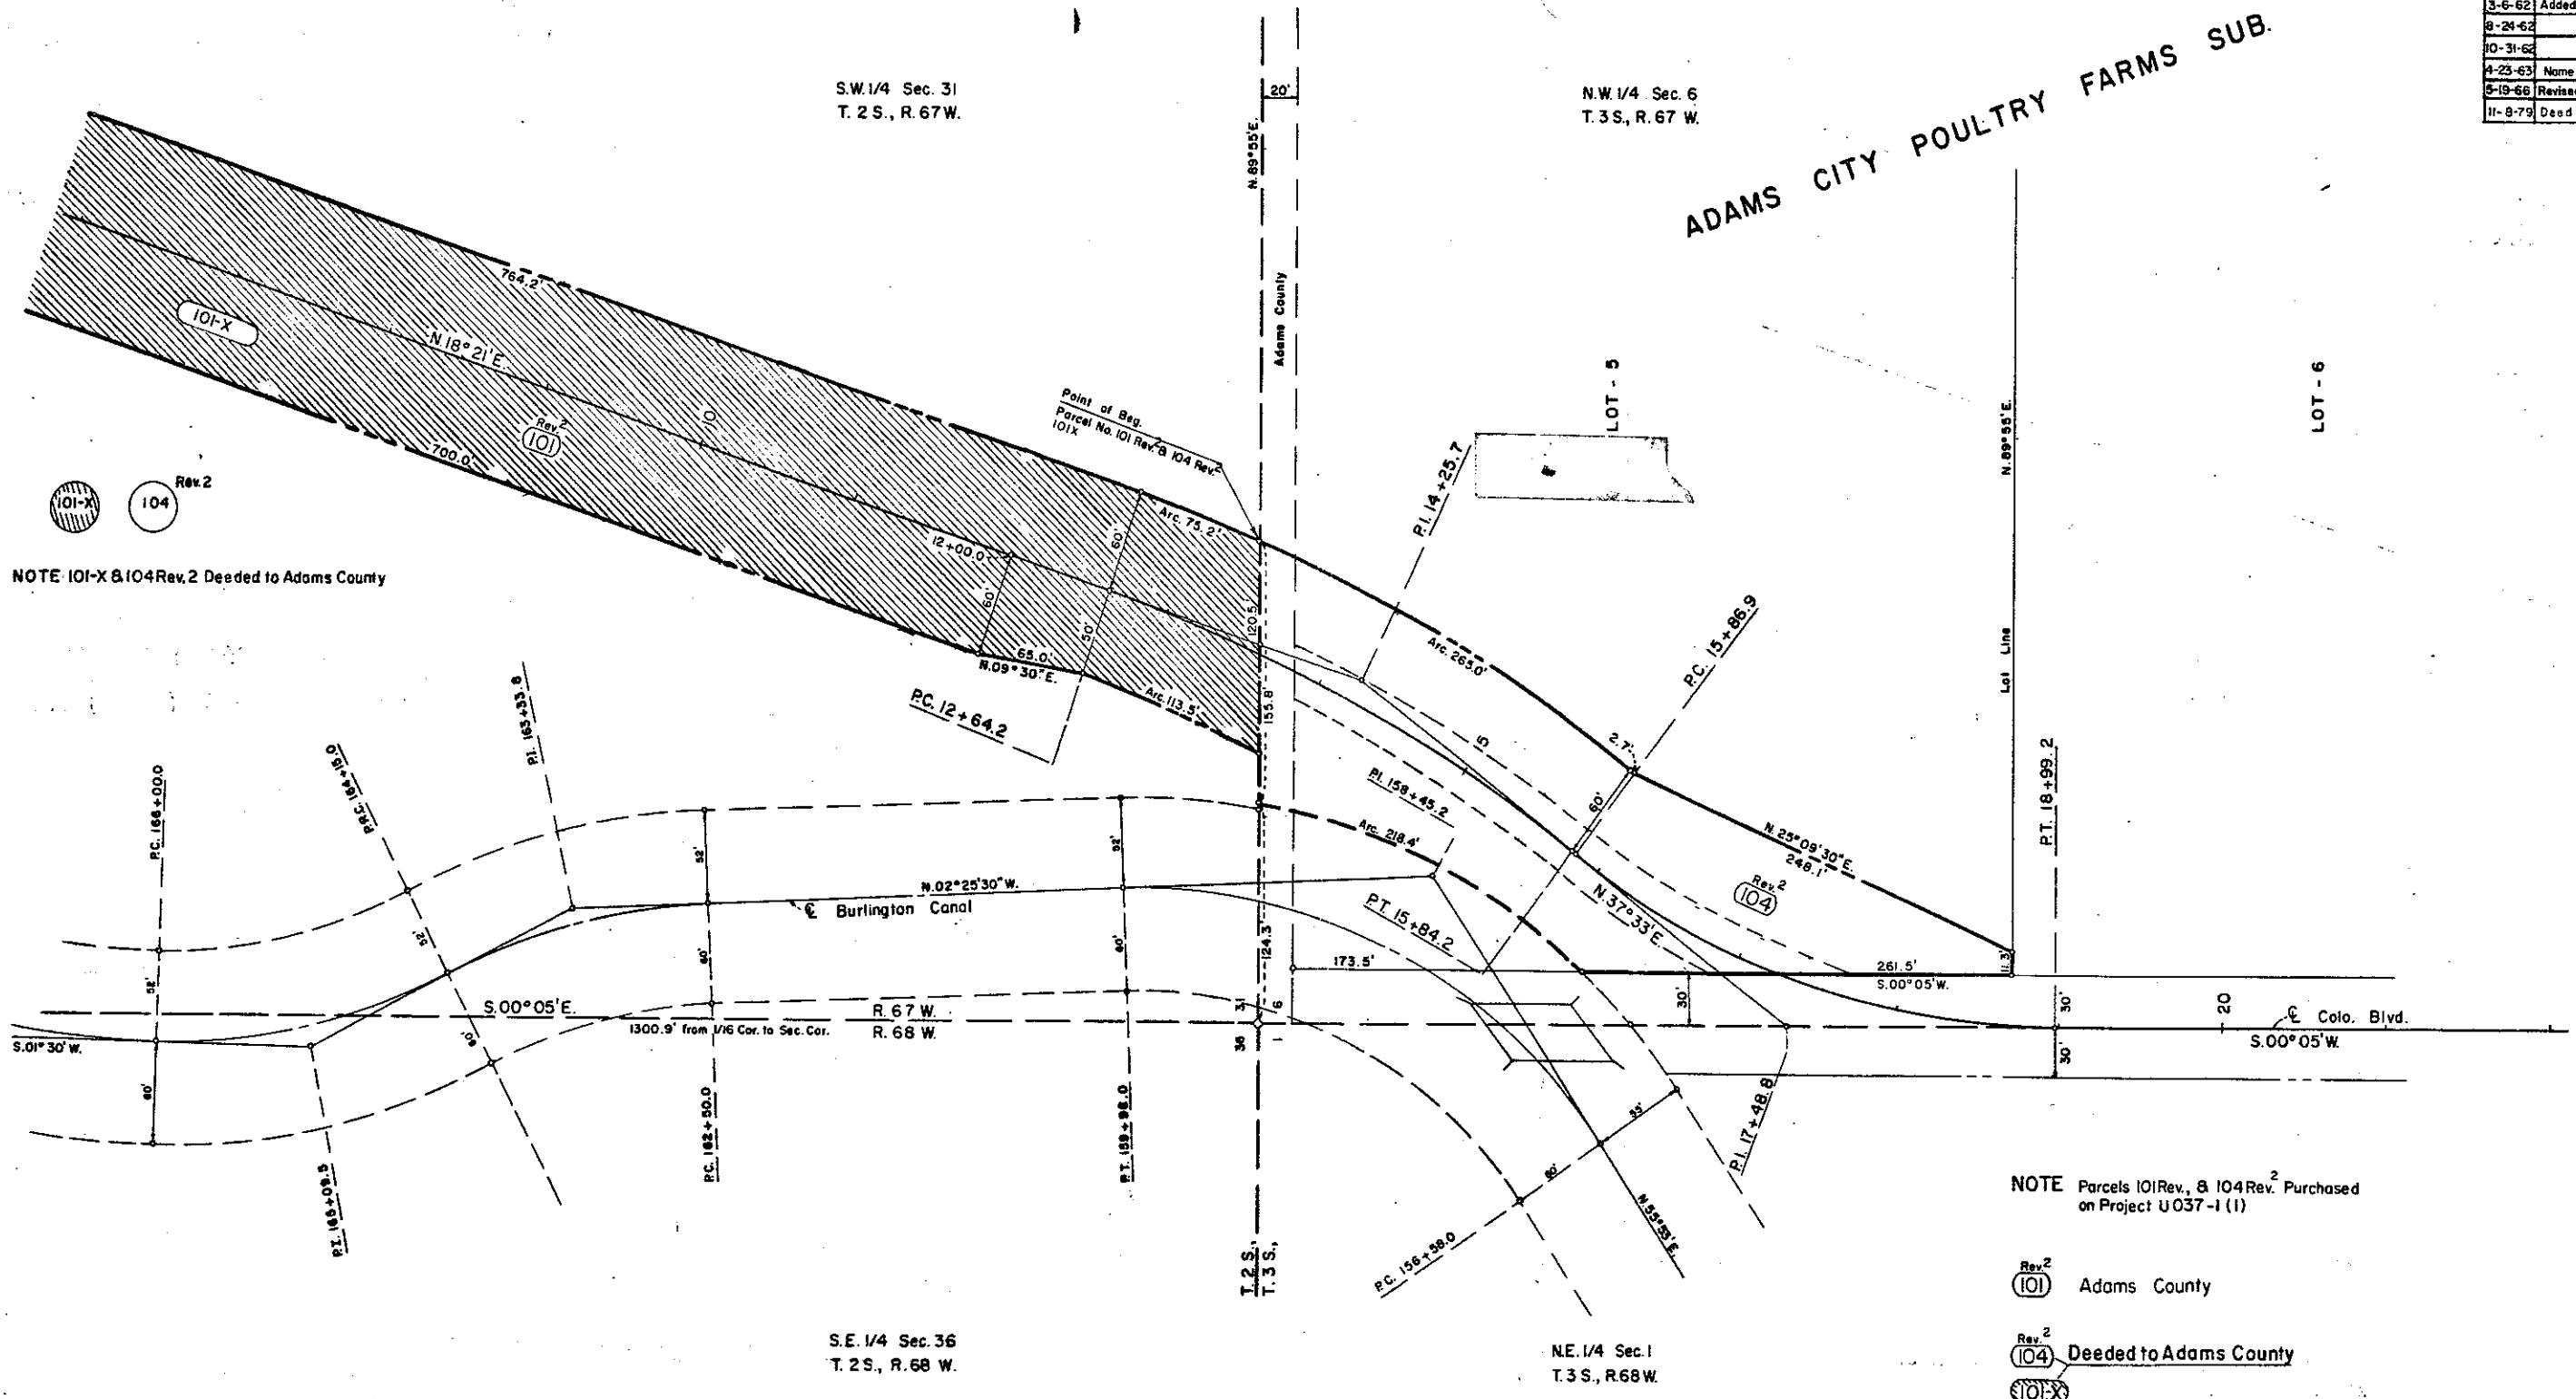

NOTE: 101-X & 104 Rev. 2 Deeded to Adams County

NOTE: Parcels 101 Rev. 2 & 104 Rev. 2 Purchased on Project U037-1 (1)

Rev. 2
101 Adams County

Rev. 2
104 Deeded to Adams County
~~101-X~~

DETAIL SHEET


FEDERAL ROAD DISTRICT NO.	DIVISION	PROJ. NO.	SHEET NO.	TOTAL SHEETS
9	COLORADO	1-80S-(19)0Sec.1	36	

RIGHT OF WAY VALLEY HIGHWAY-DUPONT

REVISIONS:		
8-23-62	Rev. Parcels 59 Rev. 3 & 60	L.R.J.
4-25-63	Added Topog.	FCM
9-3-63	Added P.O.B. 60A Rev. 2	FCM
9-11-63	Combined 59 Rev. 4 & 59A Rev. 1	L.R.J.
6-30-65	Access Per. 59 Rev. 5	AHT
5-19-66	Revised Project Number	Dist. 1

S.W. 1/4 of N.W. 1/4 Sec. 31
T. 2 S., R. 67 W.

Scale 1"=50'

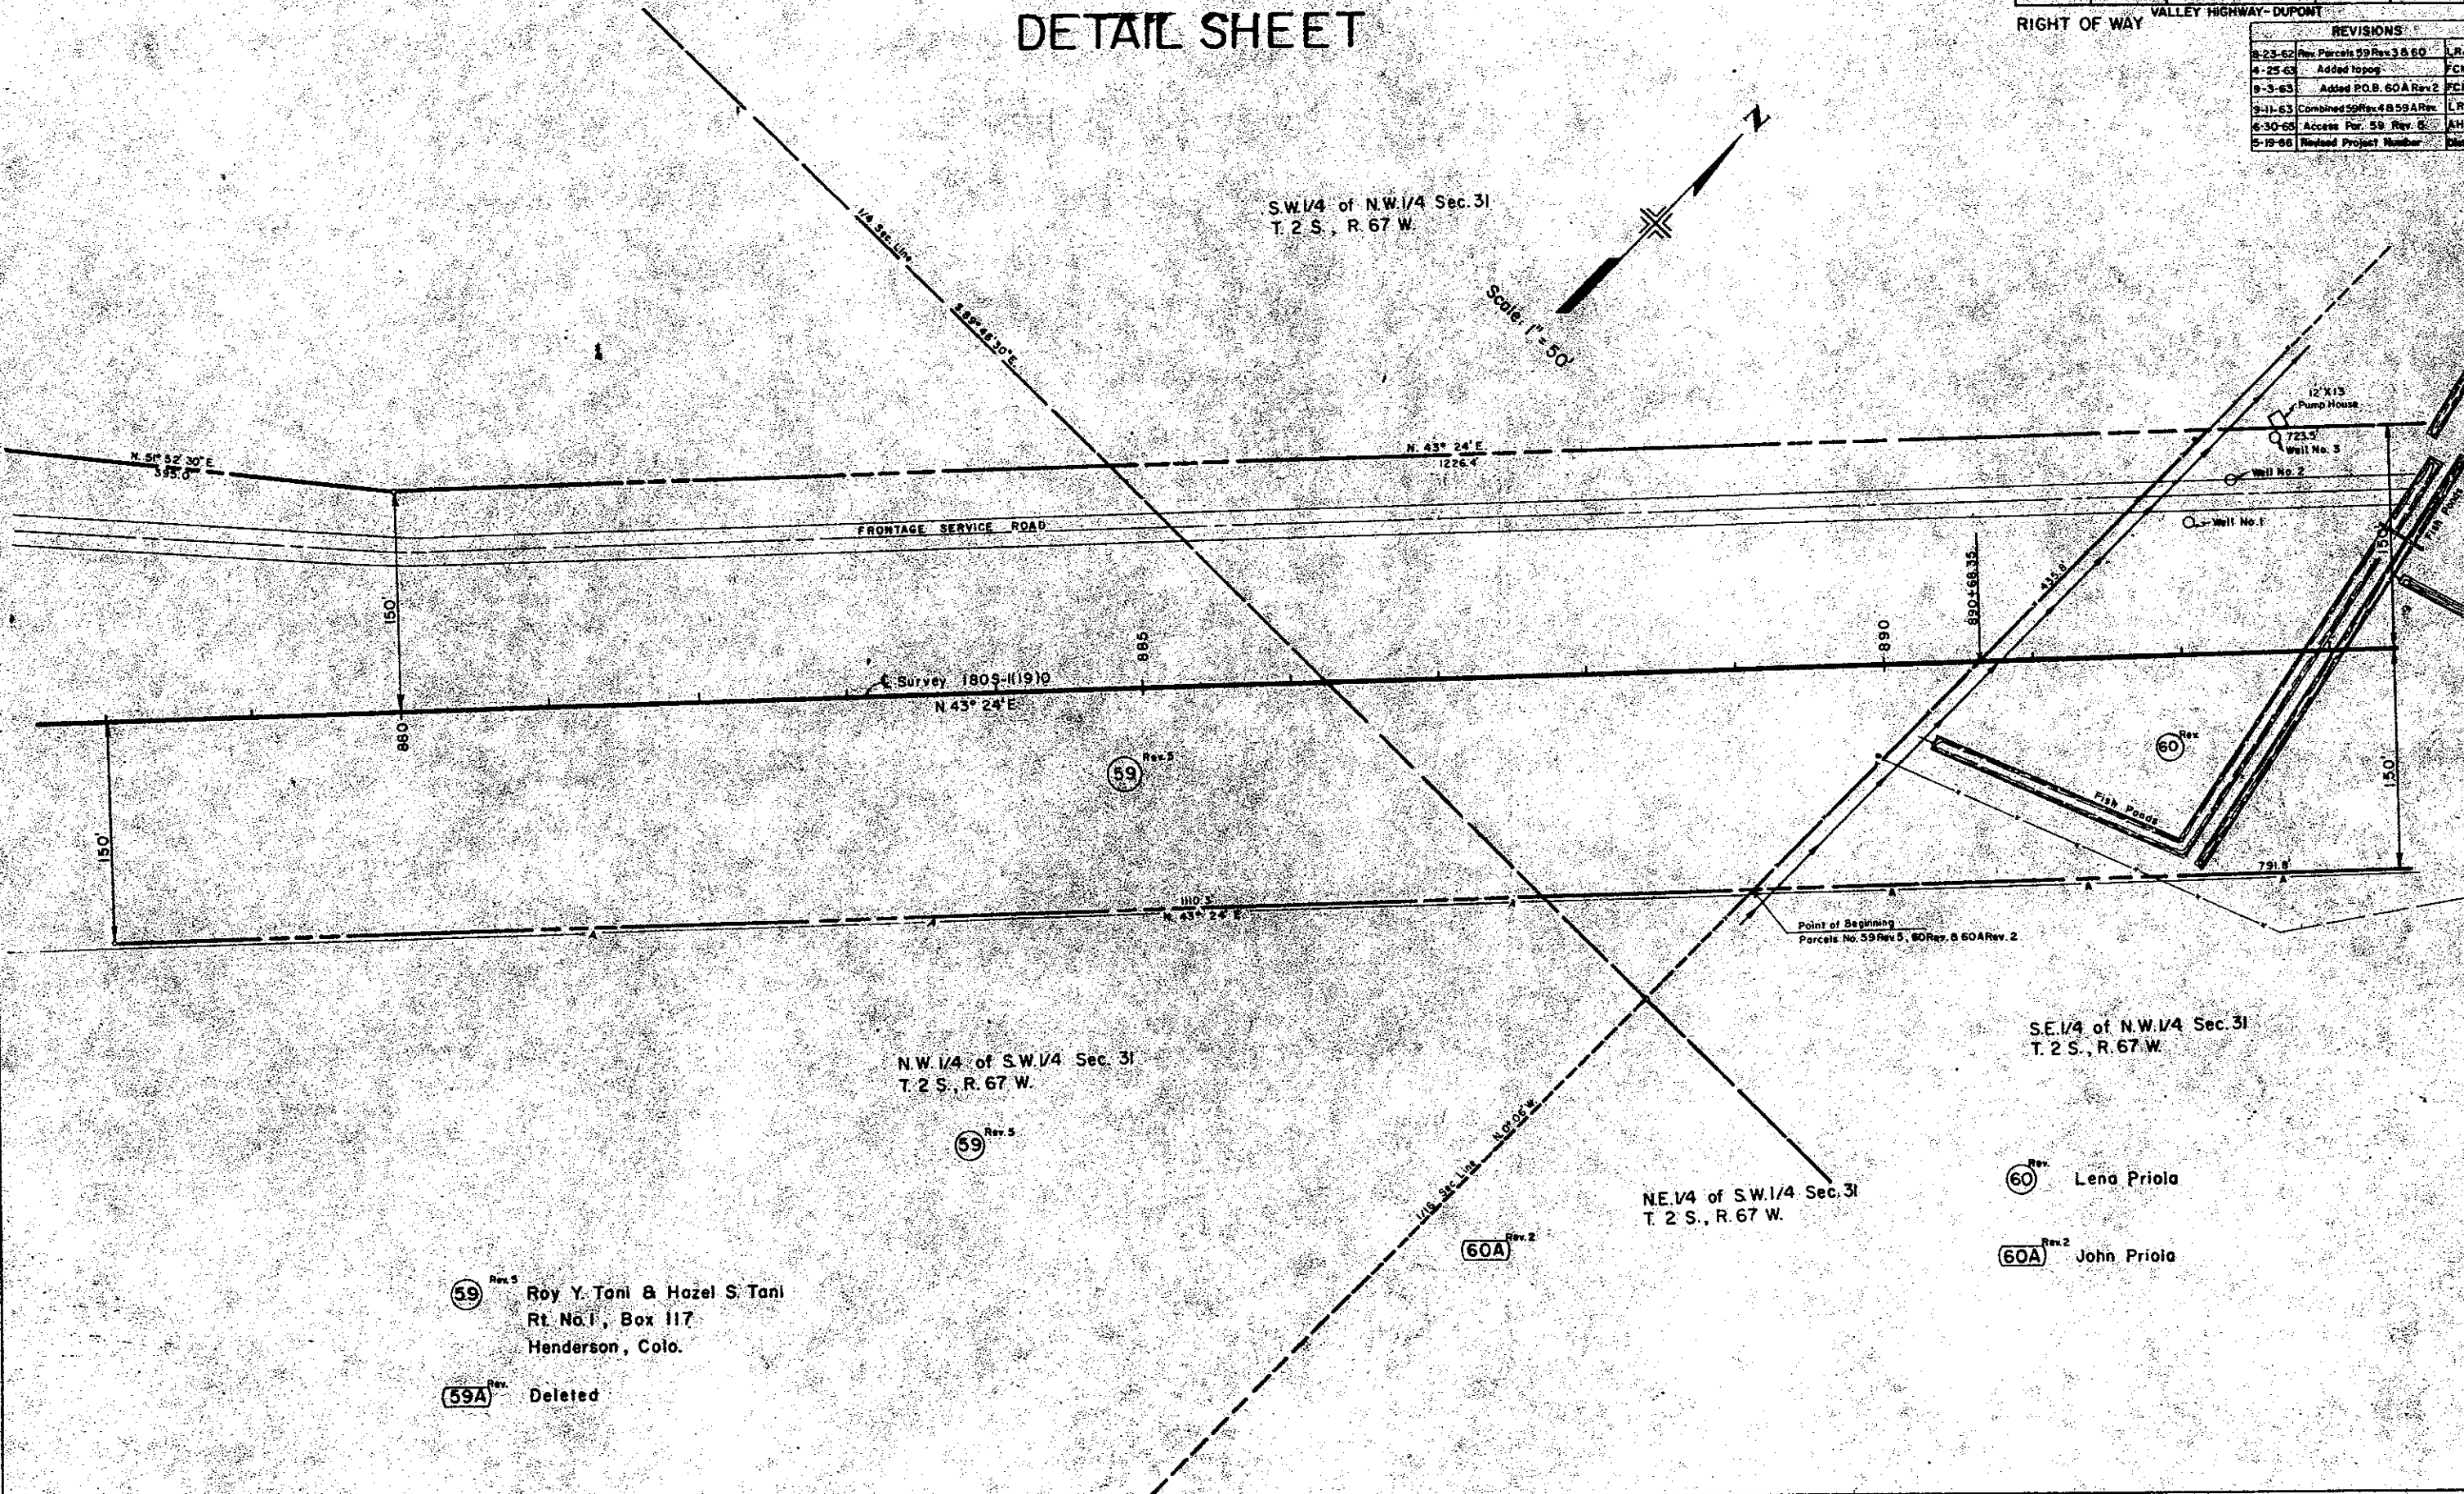

59 Rev. 5 Roy Y. Tani & Hazel S. Tani
Rt. No. 1, Box 117
Henderson, Colo.

59A Rev. Deleted

N.W. 1/4 of S.W. 1/4 Sec. 31
T. 2 S., R. 67 W.

N.E. 1/4 of S.W. 1/4 Sec. 31
T. 2 S., R. 67 W.

S.E. 1/4 of N.W. 1/4 Sec. 31
T. 2 S., R. 67 W.

60 Rev. Lena Priola


60A Rev. 2 John Priola

DETAIL SHEET

NE 1/4 of N.W. 1/4 Sec. 31
T. 2 S., R. 67 W.

FEDERAL ROAD REGION NO.	DIVISION	PROJ. NO.	SHEET NO.	TOTAL SHEETS
9	COLORADO	180S-1(19)0 Sec. 1	37	

RIGHT OF WAY VALLEY HIGHWAY-DUPONT

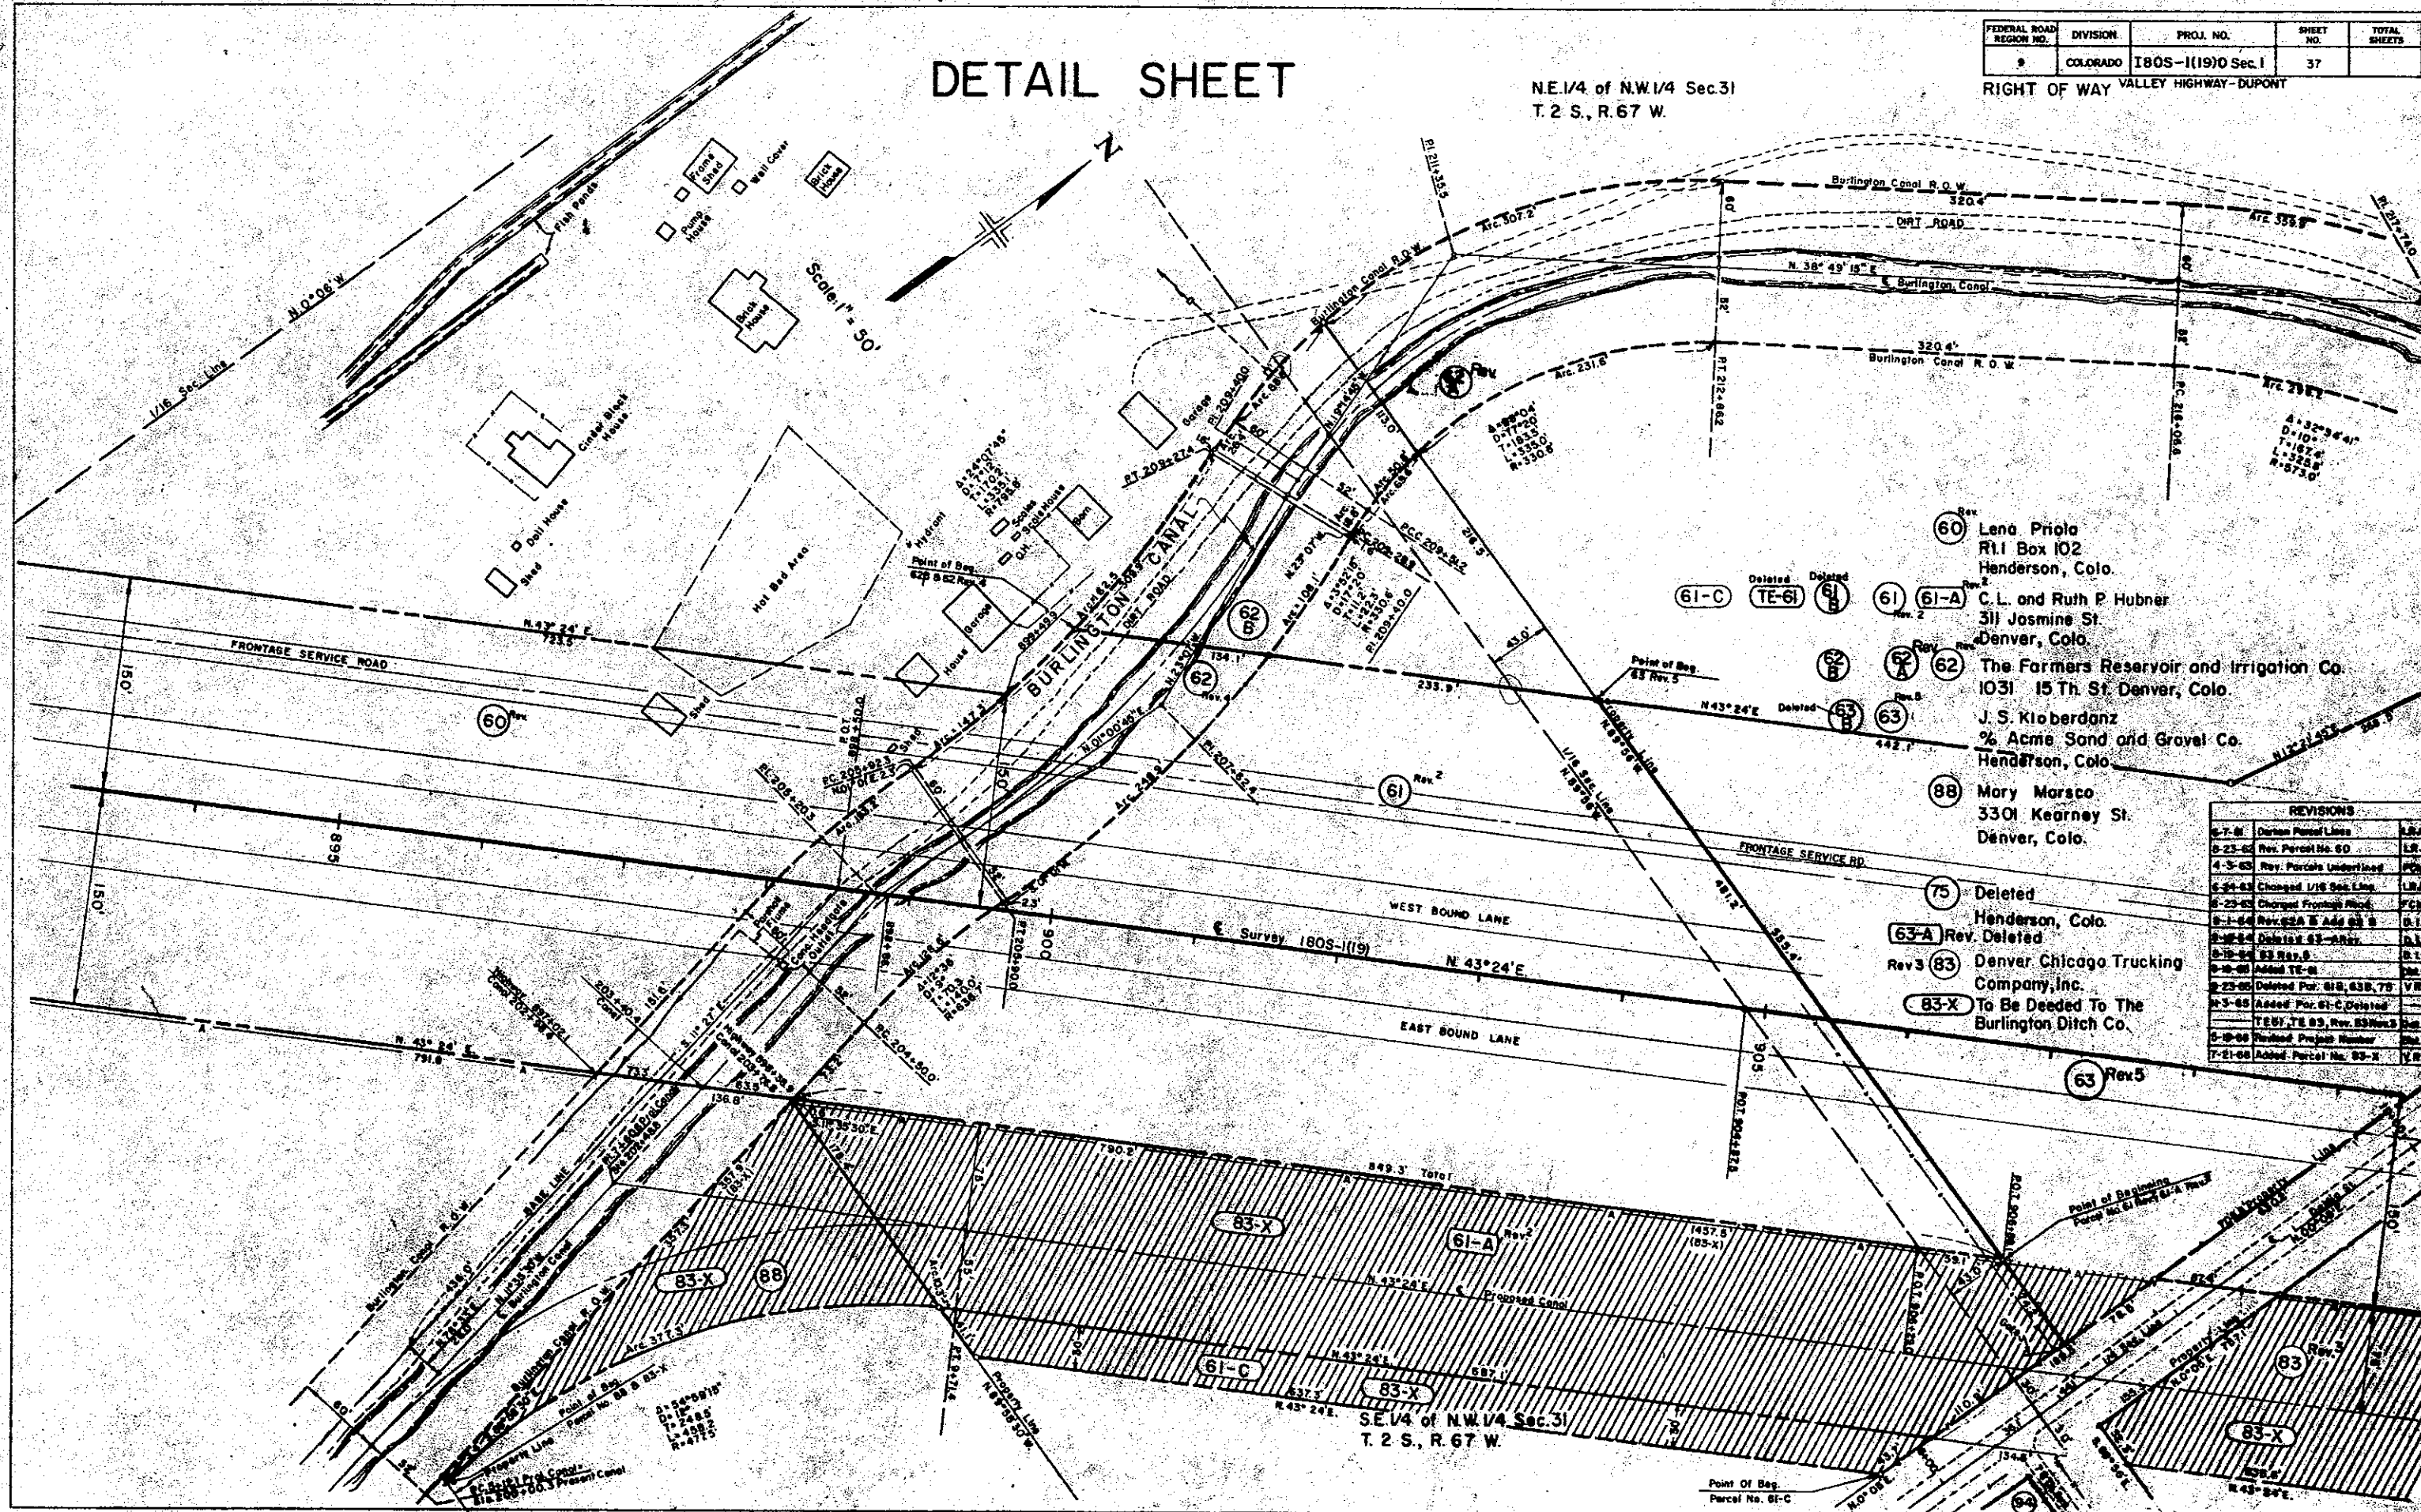


- 60 Leno Priolo
Rt. 1 Box 102
Henderson, Colo.
- 61 C. L. and Ruth P. Hubner
311 Jasmine St.
Denver, Colo.
- 62 The Farmers Reservoir and Irrigation Co.
1031 15th St. Denver, Colo.
- 63 J. S. Klobardanz
% Acme Sand and Gravel Co.
Henderson, Colo.
- 88 Mory Morasco
3301 Kearney St.
Denver, Colo.
- 75 Deleted
Henderson, Colo.
- 63-A Rev. Deleted
- Rev 3 83 Denver Chicago Trucking
Company, Inc.
- 83-X To Be Deeded To The
Burlington Ditch Co.

REVISIONS		
6-7-61	Drawn Parcel Lines	LRJ
6-23-61	Rev. Parcel No. 60	LRJ
4-3-63	Rev. Parcel Underlined	PCW
6-24-63	Changed 1/16 Sec. Line	LRJ
6-25-63	Changed Frontage Road	PCW
6-1-64	Rev. 62A & Add 63 B	LRJ
6-10-64	Deleted 63-Other	LRJ
6-10-64	63 Rev. 5	LRJ
6-26-64	Added TE-61	LRJ
6-25-65	Deleted Parcel 61A, 62B, 75	VR
6-3-65	Added Parcel 61-C Deleted	VR
6-10-66	Added Parcel 63, Rev. 53 Rev. 5	VR
6-10-66	Added Parcel 63 Rev. 5	VR
7-21-68	Added Parcel No. 83-X	VR

DETAIL SHEET

FEDERAL ROAD DISTRICT NO.	DIVISION	PROJ. NO.	SHEET NO.	TOTAL SHEETS
9	COLORADO	180S-1(19) Sec. 1	38	

RIGHT OF WAY VALLEY HIGHWAY-DUPONT

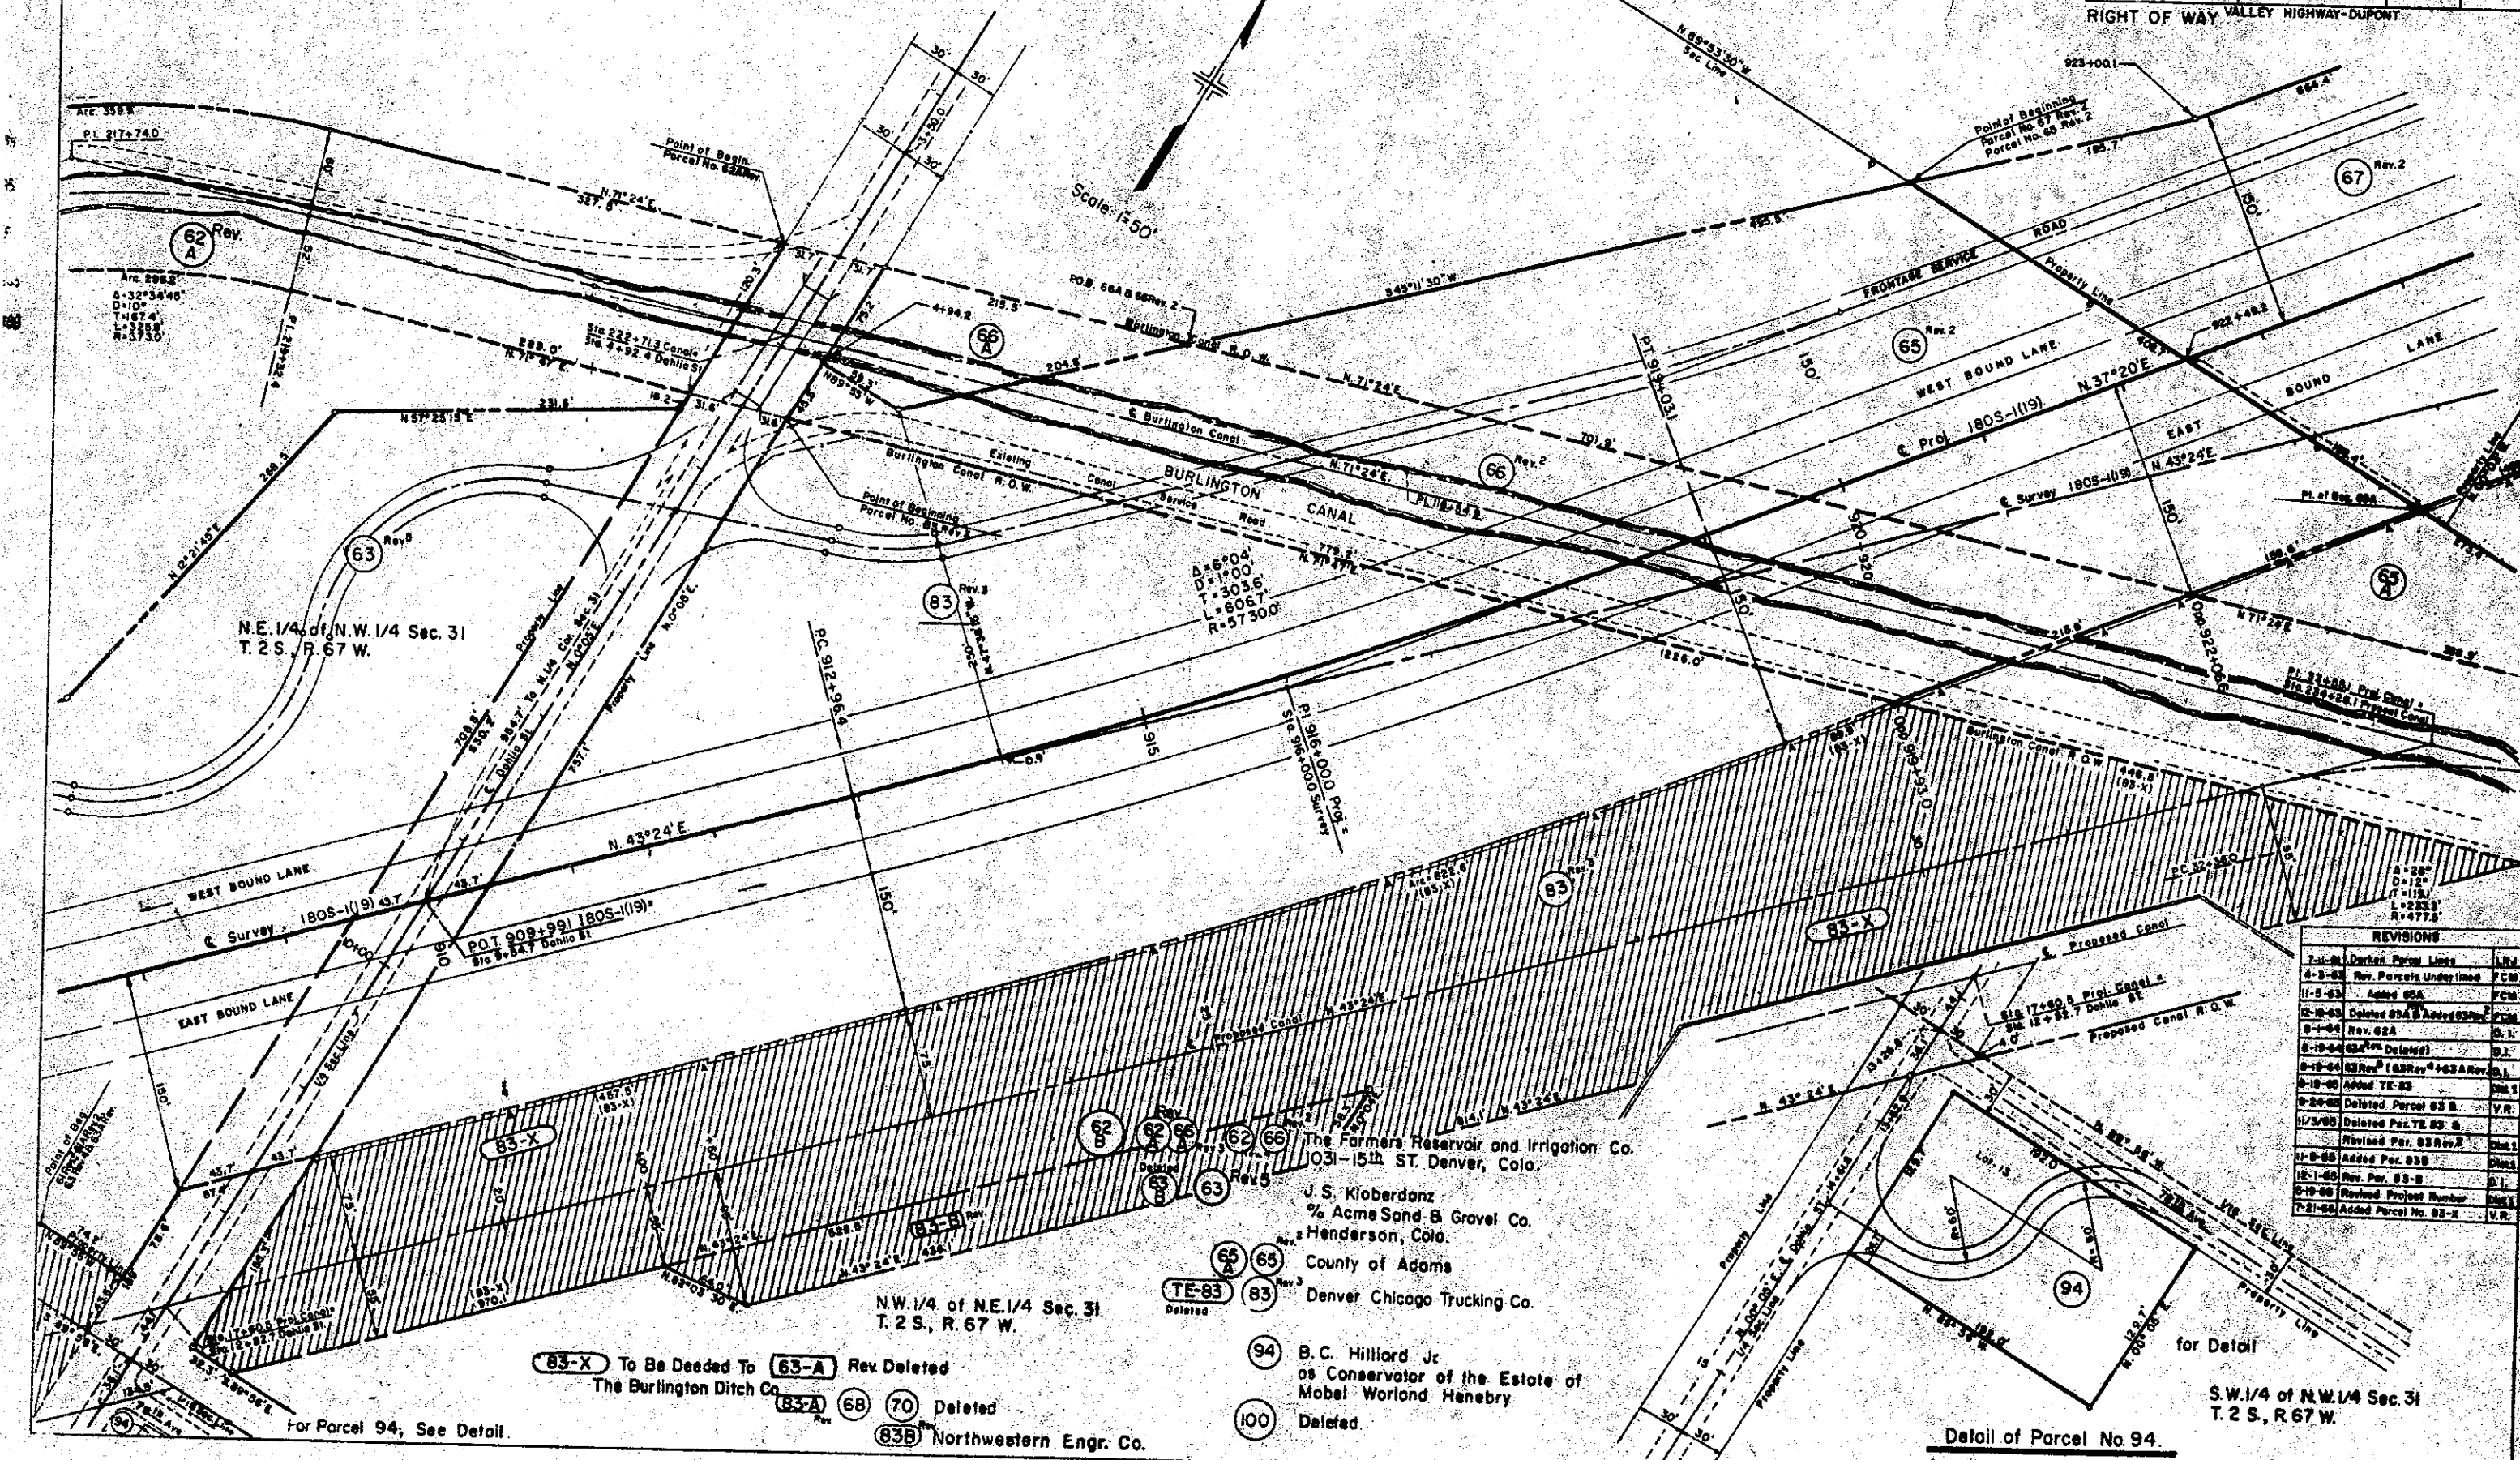

REVISIONS	
7-1-61 Deleted Parcel Lines	LRJ
4-3-62 Rev. Parcel Underlined	PCM
11-5-63 Added GSA	PCM
12-10-63 Deleted GSA & Added GSA	PCM
8-1-64 Rev. GSA	PCM
8-10-64 GSA Deleted	PCM
8-10-64 GSA (GSA Rev. 4-63) Added	PCM
8-10-64 Added TE-63	PCM
8-24-64 Deleted Parcel 63 B.	PCM
11-3-65 Deleted Parcel TE-63 B.	PCM
Revised Parcel 63 Rev. 2	PCM
11-8-65 Added Parcel 63B	PCM
12-1-65 Rev. Parcel 63-B	PCM
8-10-66 Revised Project Number	PCM
7-21-66 Added Parcel No. 83-X	PCM

83-X To Be Deeded To 63-A Rev Deleted

The Burlington Ditch Co.

63-A 68 70 Deleted

83B Northwestern Engr. Co.

TE-83 Deleted

83 Denver Chicago Trucking Co.

94 B.C. Hilliard Jr
as Conservator of the Estate of
Mabel Worland Henebry


100 Deleted

For Parcel 94, See Detail.

Detail of Parcel No. 94.

S.W. 1/4 of N.W. 1/4 Sec. 31
T. 2 S., R. 67 W.


DETAIL SHEET

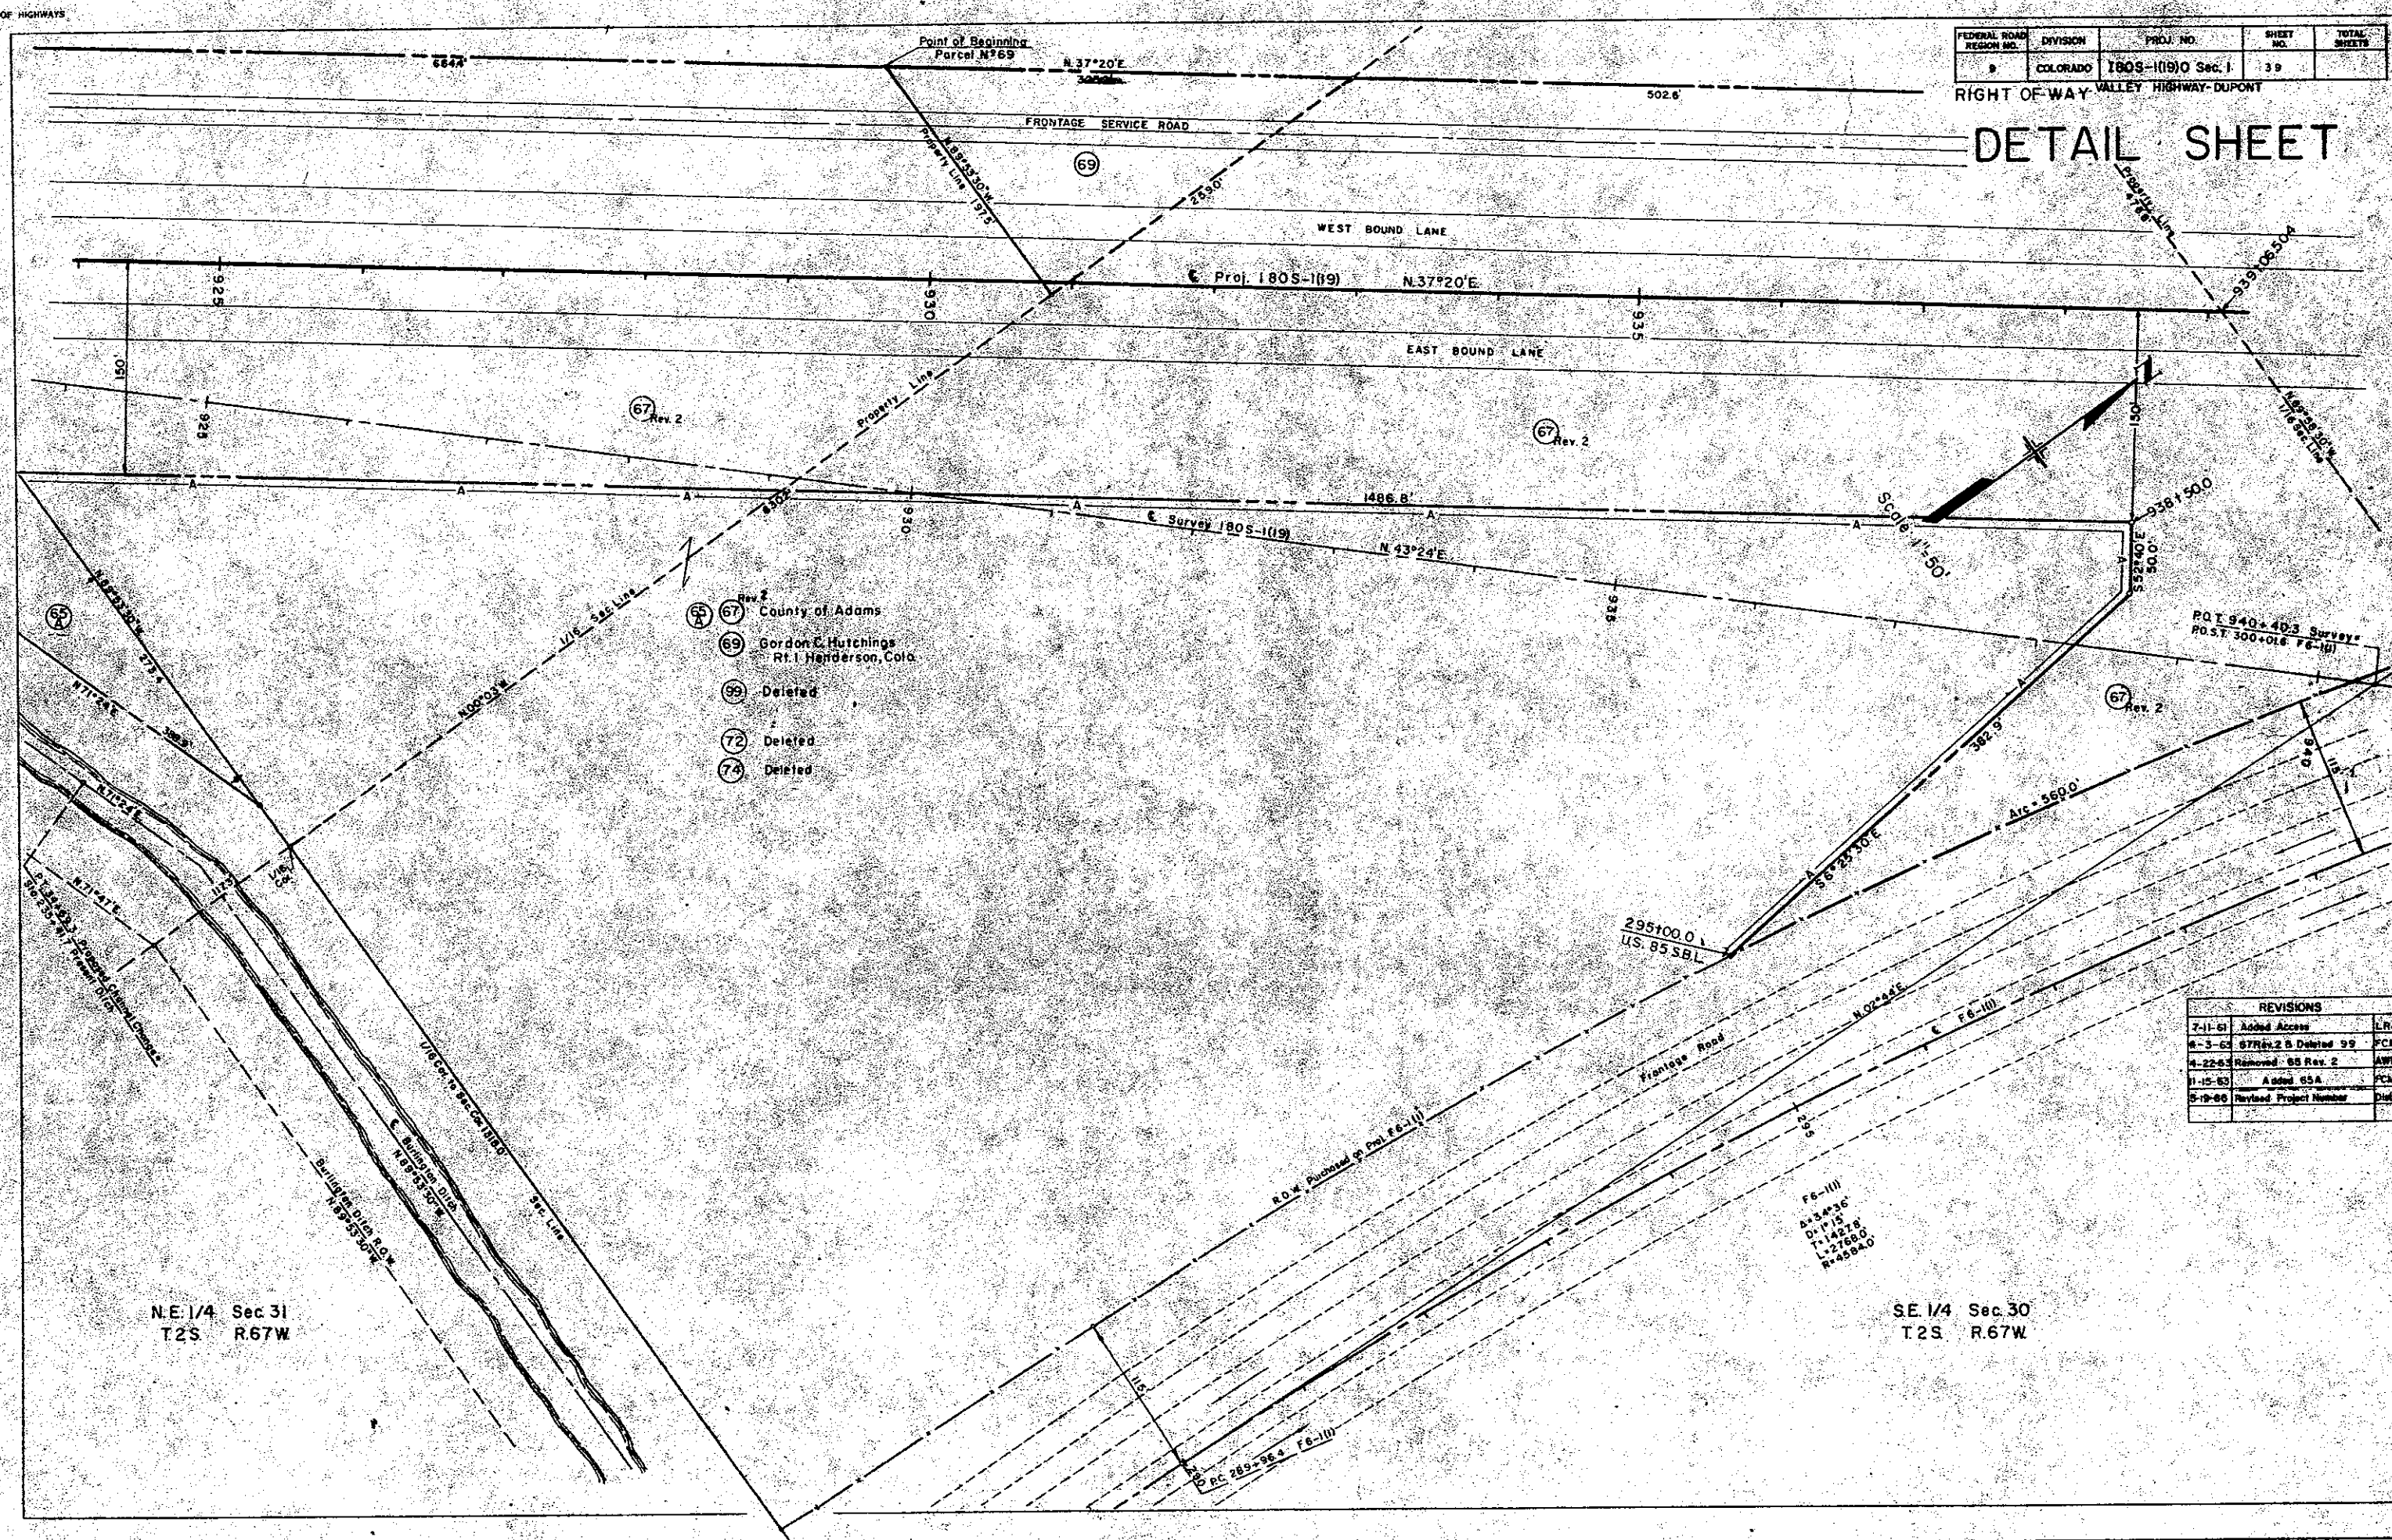

REVISIONS			FEDERAL ROAD DISTRICT NO.	DIVISION	PROJ. NO.	SHEET NO.	TOTAL SHEETS
7-11-66	Darken Parcel Lines	LRS	9	COLORADO	180S-1(19)0 Sec. 1	40	
4-3-66	67 Rev 2	FCM					
3-5-66	Added Parcel 71A	AMP					
2-26-65	Rev. Parcel 82	D.I.					
5-19-68	Revised Project Number	Dist.					

RIGHT OF WAY VALLEY HIGHWAY-DUPONT

DETAIL SHEET

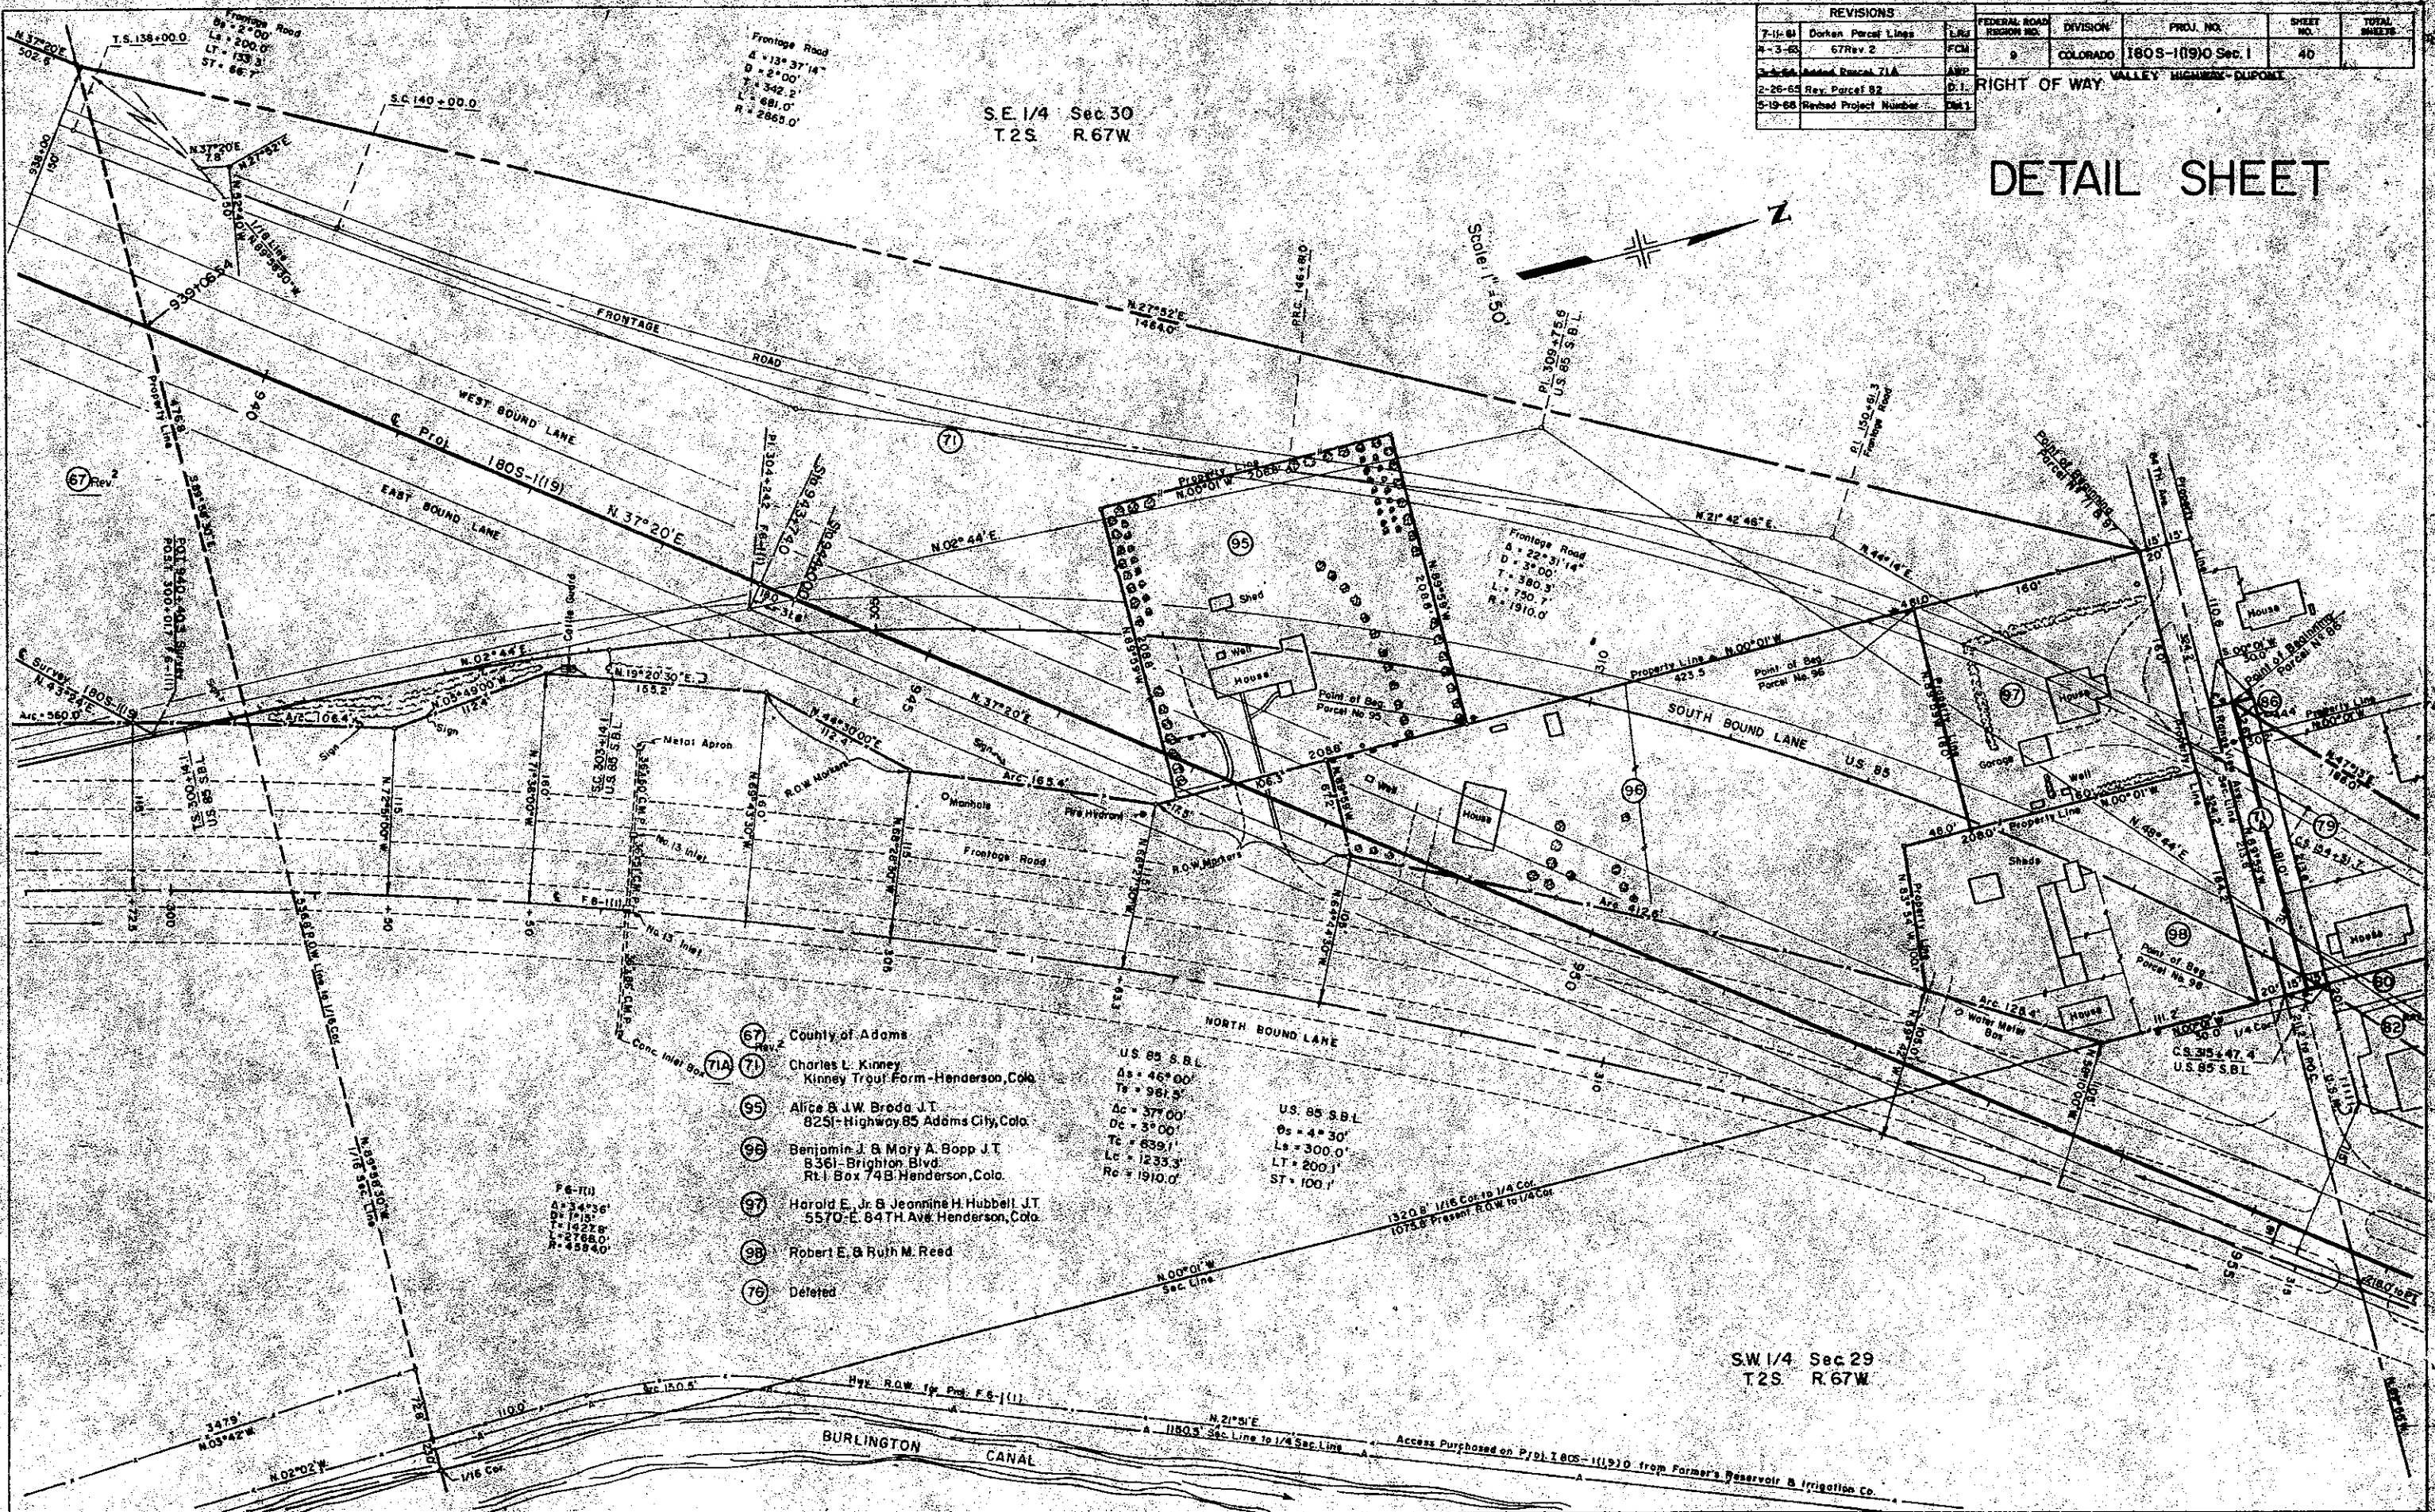

SE 1/4 Sec 30
T2S R67W

Scale 1" = 50'

SW 1/4 Sec 29
T2S R67W

- (67) County of Adams
- (71A) Charles L. Kinney
Kinney Trout Farm-Henderson, Colo.
- (95) Alice & J.W. Broda J.T.
8251 Highway 85 Adams City, Colo.
- (96) Benjamin J. & Mary A. Bopp J.T.
8361 Brighton Blvd.
Rt. 1 Box 74B Henderson, Colo.
- (97) Harold E. Jr. & Jeannine H. Hubbell J.T.
5570 E. 84TH Ave Henderson, Colo.
- (98) Robert E. & Ruth M. Reed
- (76) Deleted

US 85 S.B.L.
As = 46°00'
Ts = 981.5'
Ac = 377.00'
Oc = 3°00'
Tc = 639.1'
Lc = 1233.3'
Rc = 1910.0'

US 85 S.B.L.
Os = 4°30'
Ls = 300.0'
LT = 200.1'
ST = 100.1'

P.6-1(1)
As = 34°36'
Ts = 1415'
Tc = 14228'
Lc = 27680'
Rc = 45840'

1320' 1/16 Cor. to 1/4 Cor.
1075' Present R.O.W. to 1/4 Cor.

BURLINGTON
CANAL


Access Purchased on P.180S-1(19)0 from Farmer's Reservoir & Irrigation Co.

DETAIL SHEET

FEDERAL ROAD SECTION NO.	DIVISION	PROJ. NO.	SHEET NO.	TOTAL SHEETS
9	COLORADO	1805-11(19) Sec. 1	41	

RIGHT OF WAY VALLEY HIGHWAY-DUPONT


REVISIONS		
5-10-61	Changed Access	FCM
7-11-61	Added Access	LRJ
6-5-62	Added Topog on par. 81	FCM
1-2-63	Added Topog on par. 79	FCM
1-4-63	Added 79A	FCM
8-16-63	Name Change Parcel B1	LRJ
1-21-65	Core Bearing	FCM
2/19/65	Rev. Parc. 82	D.I.
5-19-66	Revised Project Number	Chc.1

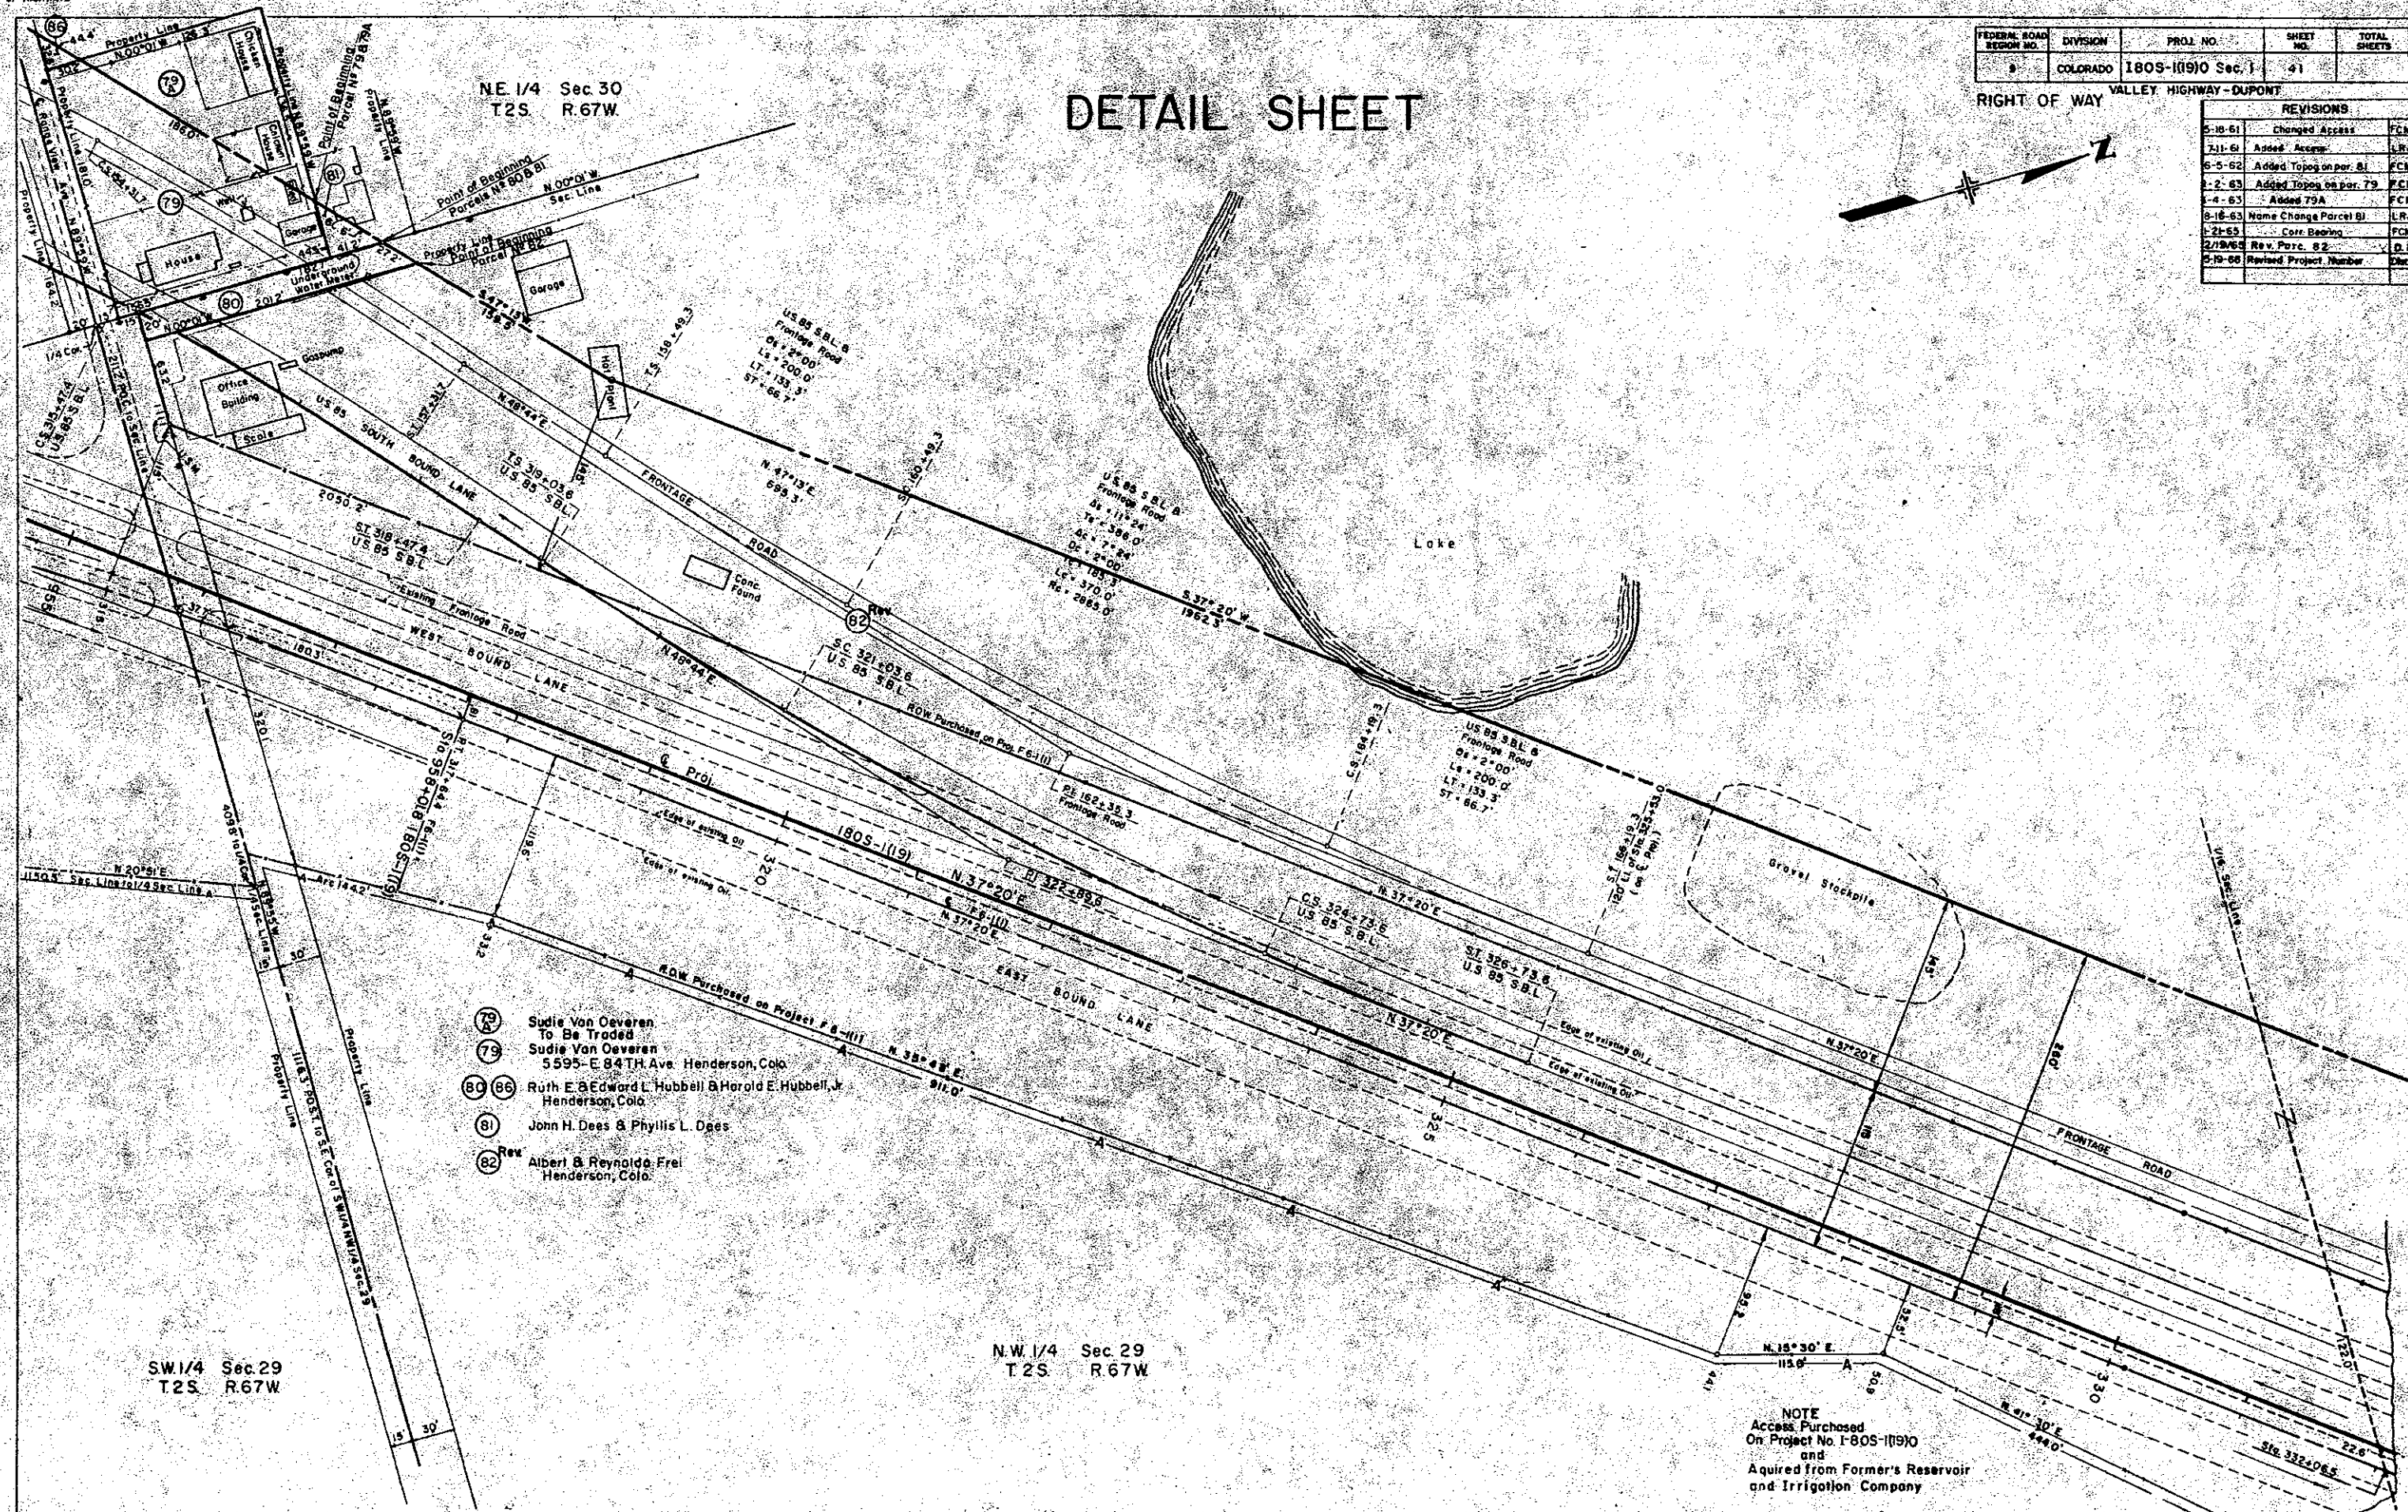

- (79) Sudie Van Oeveren To Be Traded
- (79) Sudie Van Oeveren 5595-E 84TH Ave. Henderson, Colo.
- (80) (86) Ruth E. & Edward L. Hubbell & Harold E. Hubbell, Jr. Henderson, Colo.
- (81) John H. Dees & Phyllis L. Dees
- (82) Rev. Albert & Reynaldo Frei Henderson, Colo.

NOTE
Access Purchased
On Project No. 1-805-11(19)
and
Acquired from Former's Reservoir
and Irrigation Company

RIGHT OF WAY

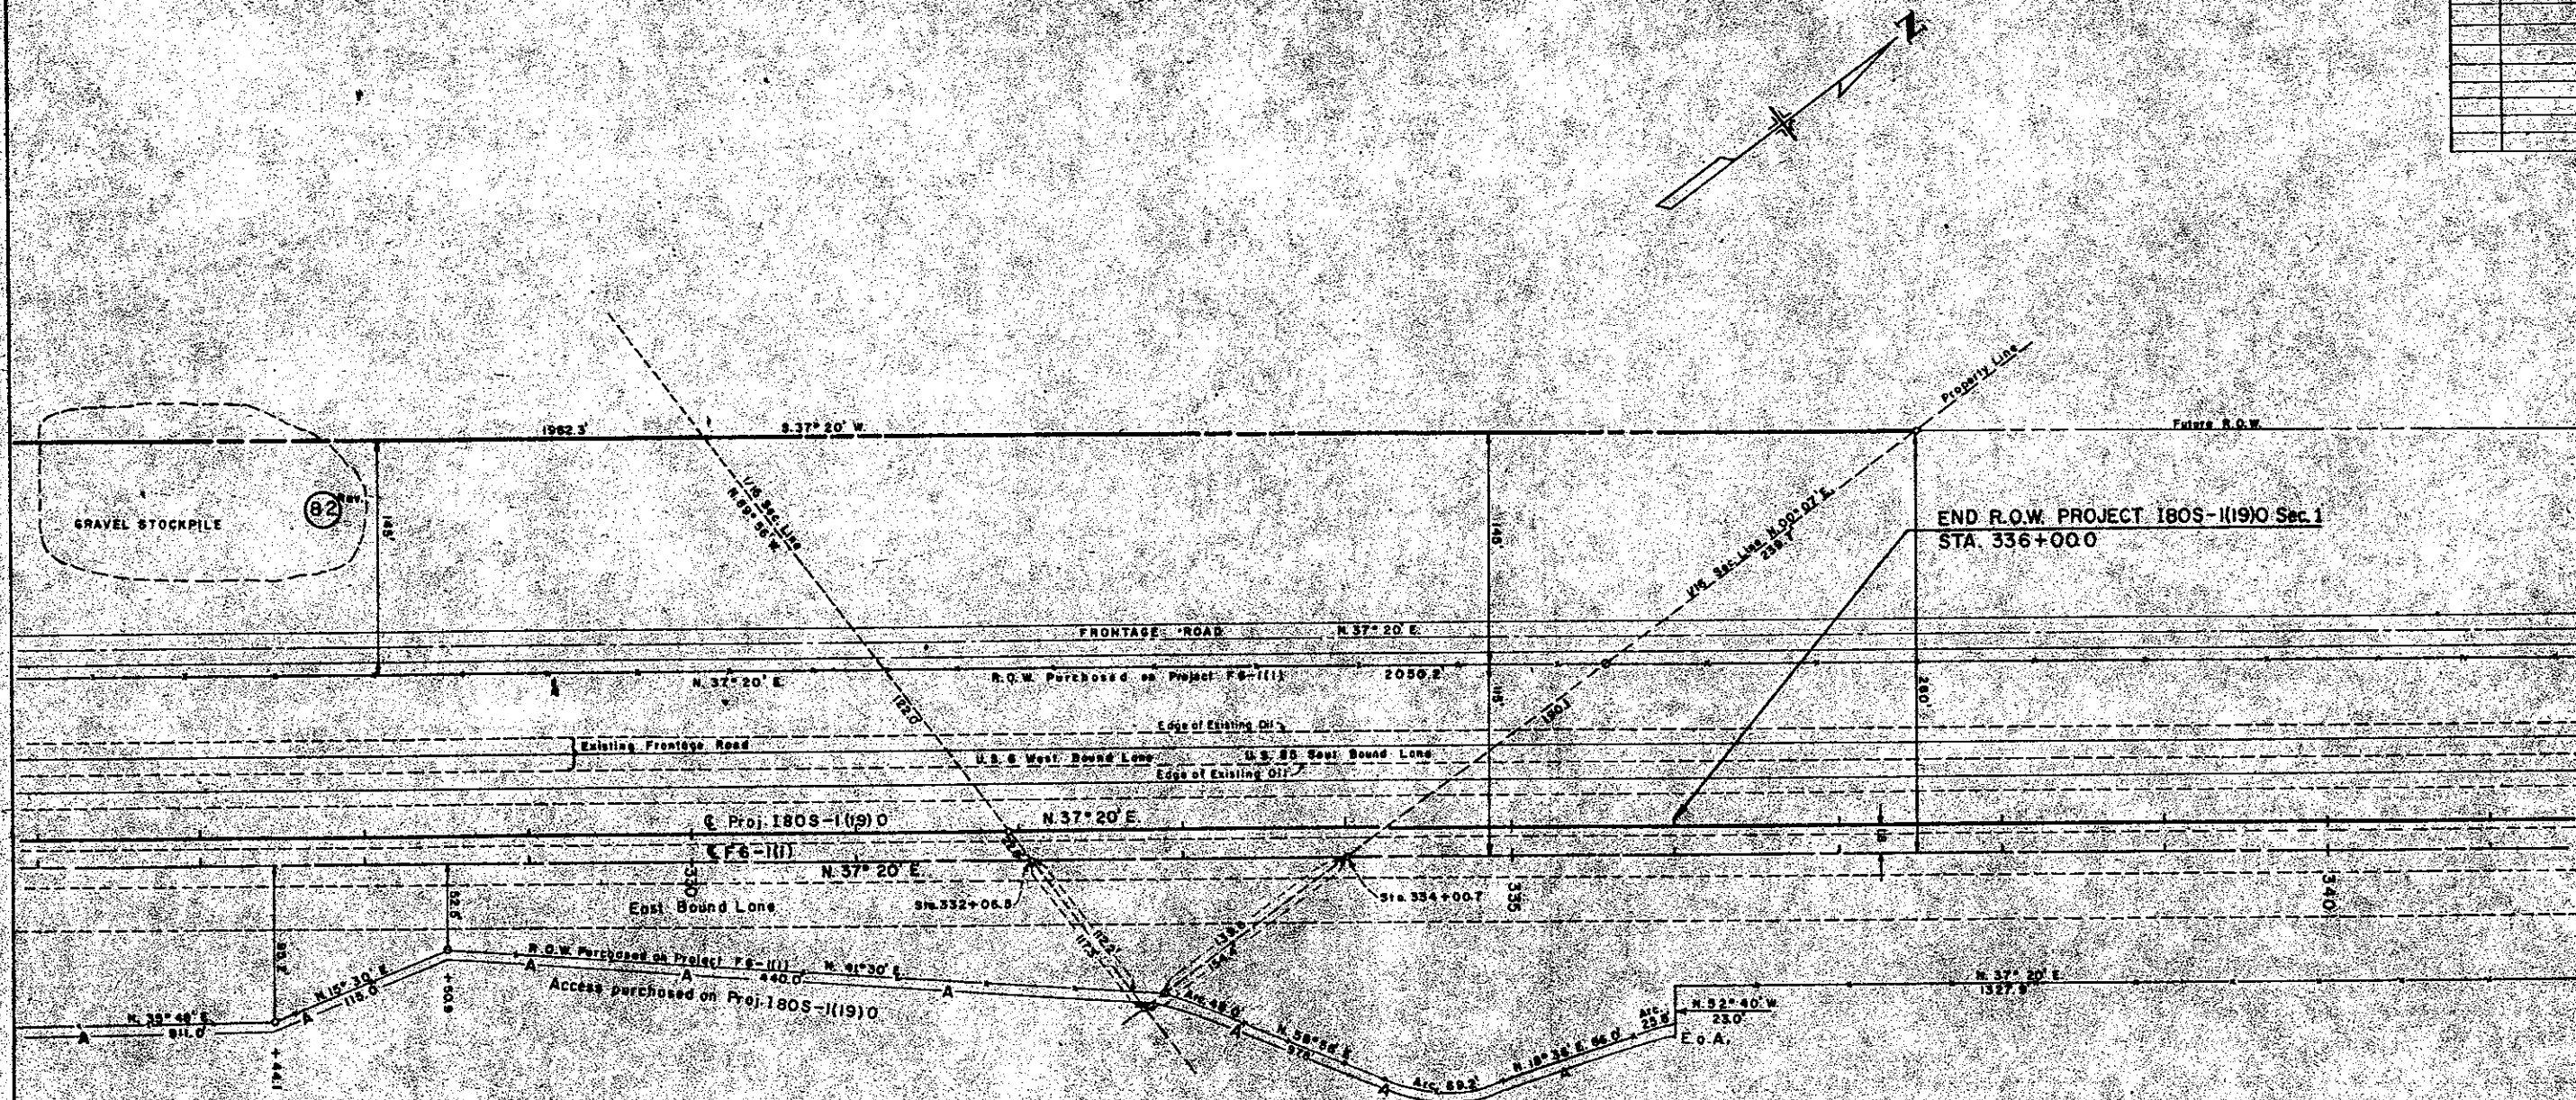[illegible]

N.W. 1/4 Sec 29
T 2 S., R 67 W.

82^{Max} Albert & Reynolds Frei
Henderson, Colo.

Access acquired from Farmer's
Reservoir & Irrigation Co.

ADD 10 553

APR 10 1959


NOV 8 1955

MAY 15 1955

JUN 23 1955

MAY 26 1957

MAR 13 1959

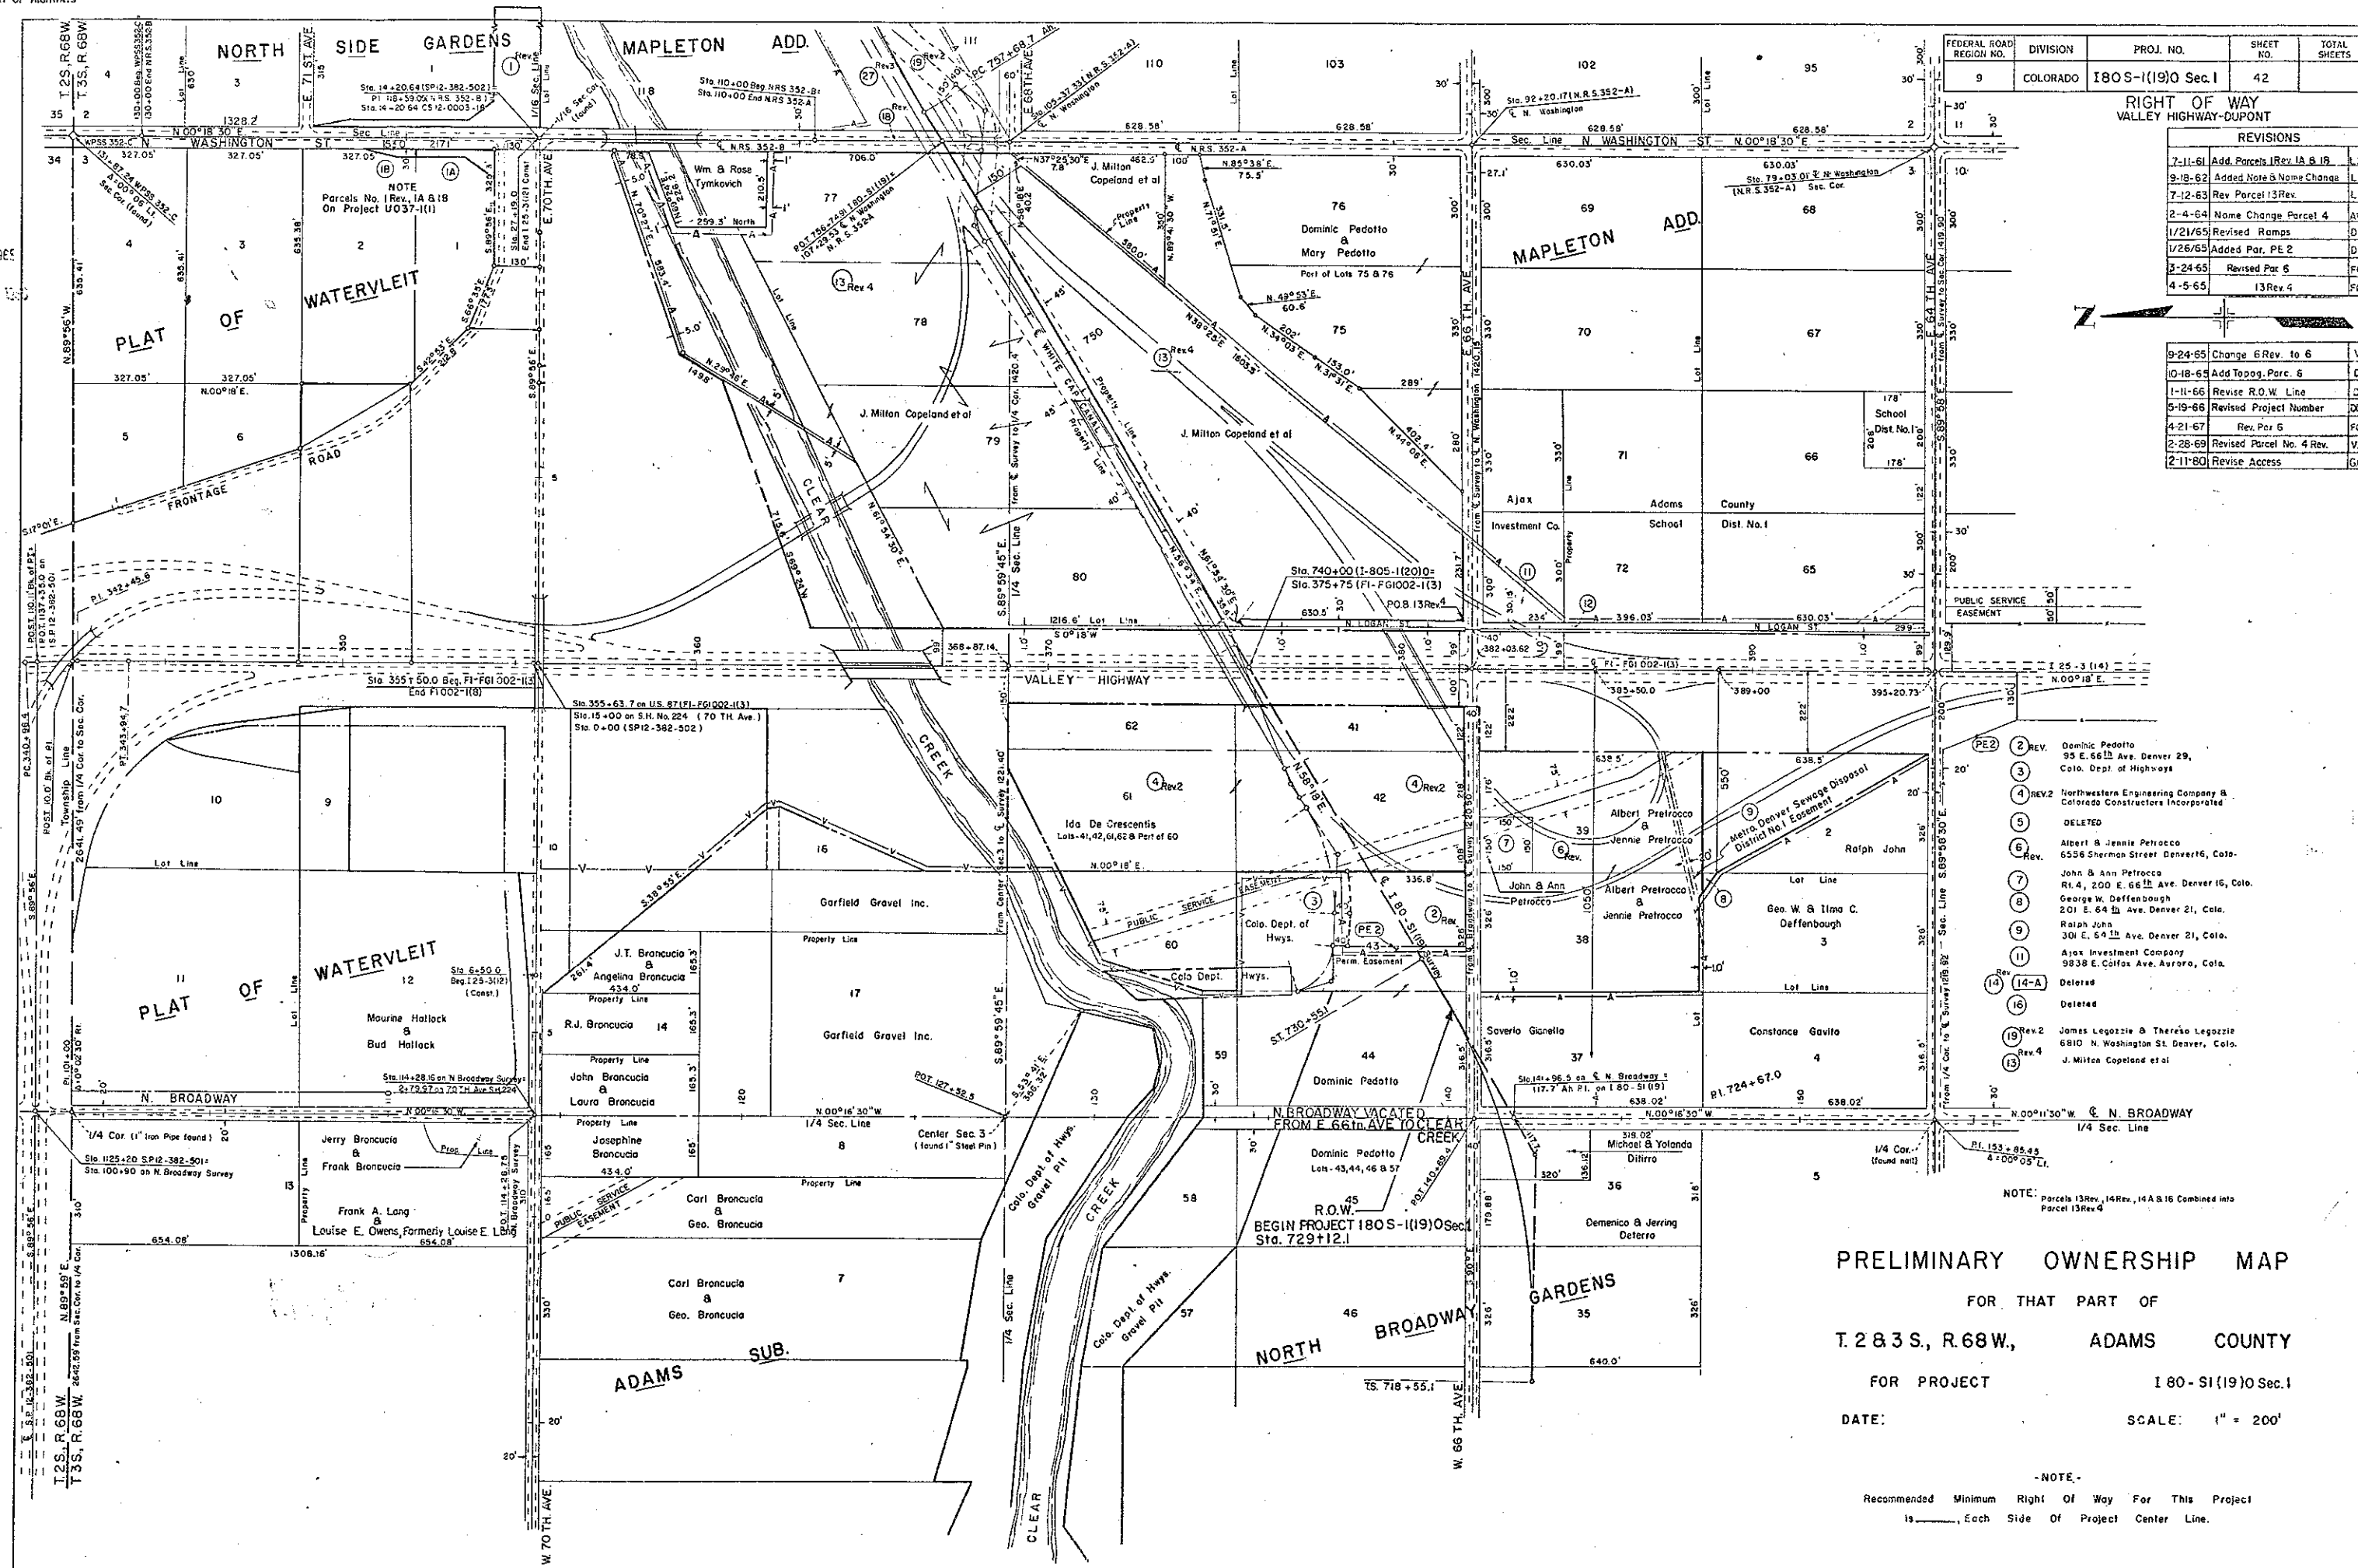

SEP 9 1963


SEP 9 1963

SEP 9 1963

SEP 9 1963

FEDERAL ROAD DISTRICT NO.	DIVISION	PROJ. NO.	SHEET NO.	TOTAL SHEETS
9	COLORADO	1805-1(19)0 Sec.1	43	

RIGHT OF WAY
VALLEY HIGHWAY-DUPONT

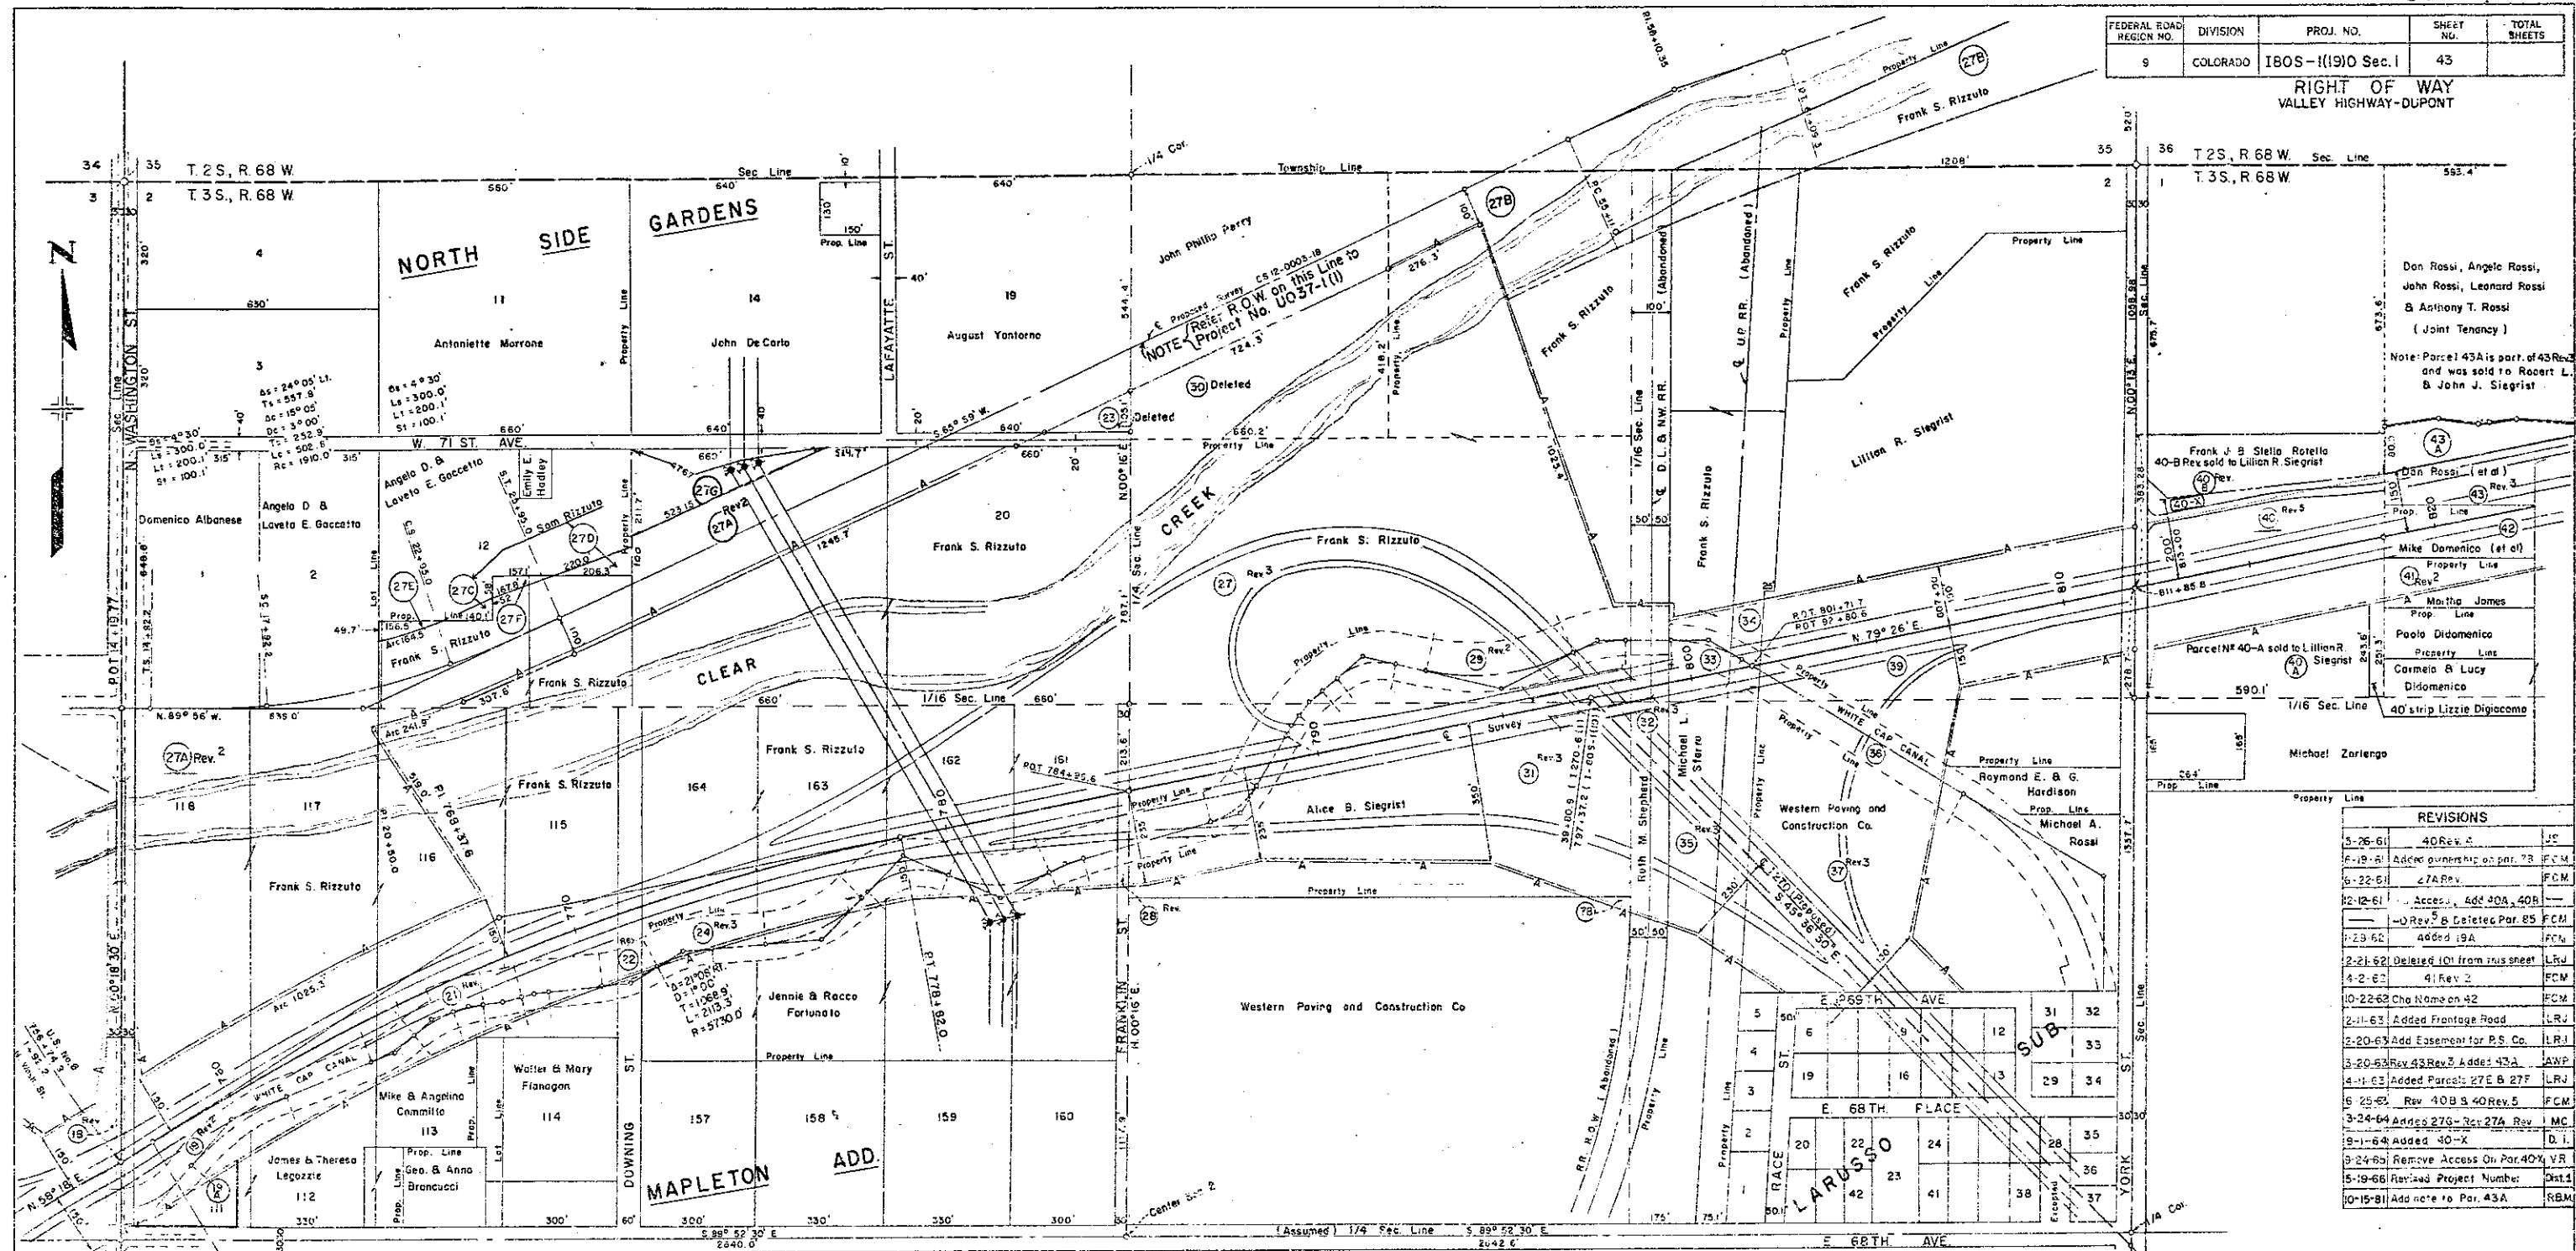

Don Rossi, Angelo Rossi,
John Rossi, Leonard Rossi
& Anthony T. Rossi
(Joint Tenancy)
Note: Parcel 43A is part of 43 Rev. 2
and was sold to Robert L.
& John J. Siegrist

Frank J. B. Stella Rotella
40-B Rev. sold to Lillian R. Siegrist
Don Rossi (et al.)
Mike Domenico (et al.)
A. Martha James
Paolo Didomenico
Carmela & Lucy
Didomenico
40 strip Lizzie Didomenico
Michael Zarlingo

REVISIONS	
3-26-61	40 Rev. 2
6-19-61	Added ownership on par. 7B
6-22-61	27A Rev.
10-12-61	Access, Add 30A, 40B
1-23-62	Added 19A
2-21-62	Deleted 101 from this sheet
4-2-62	41 Rev. 2
10-22-62	Chg Name on 42
2-11-63	Added Frontage Road
2-20-63	Add Easement for P.S. Co.
3-20-63	Rev 43 Rev. 2, Add 43A
4-11-63	Added Parcel 27E & 27F
6-25-63	Rev 40B & 40 Rev. 5
3-24-64	Added 27G - Rev 27A Rev. MC
9-1-64	Added 40-X
9-24-64	Remove Access On Par. 40X VR
5-19-66	Revised Project Number
10-15-81	Add note to Par. 43A

PRELIMINARY OWNERSHIP MAP

FOR THAT PART OF
T. 3S., R. 68 W., ADAMS COUNTY

FOR PROJECT 1805-1 (19) 0 Sec.1

DATE: SCALE: 1" = 200'

NOTE:
Recommended Minimum Right Of Way For This Project
is _____ Each Side Of Project Center Line.

A = 21' 08" R.
D = 1' 00"
T = 1058.9'
L = 2113.3'
R = 5730.0'

NOTE:
PARCELS 27A, 27B, 27C & 27D
PURCHASED UNDER PROJECT
CR12-0224-10

NOTE:
1. For Information On White Cap Canal
See Detail Sheets.
2. Adjoining Property Owners On The South Have
Purchased The Abandoned White Cap Canal
R.O.W. To The North R.O.W. Of Said Canal
In Mapleton Add.

3. Lot Lines Extend Only To The Original South
R.O.W. Of The Abandoned White Cap Canal.

4. 27E & 27F to be Traded to
Angelo D. B. Lavera Gaccetto

James Legozzie & Theresa Legozzie
6810 N. Washington St. Denver, Colo.
Mike Comillo & Angelina Comillo
6800 N. Downing St. Denver, 16, Colo.
Deleted
Jennie Fortunato
6860 Downing St. Denver 16, Colo.
Andrew Wyszewski, Administrator
Frank S. Rizzuto, Decedent
414 So. 17th Street Omaha, Nebraska
Western Paving & Construction Comp.
5105 N. Washington Street Denver, Colo.
Deleted
Alice B. Siegrist
1965 Jasmine Street Denver, Colo.
Ruth M. Shepherd, Joy-Fridah Copeland,
William D. Copeland & Edna B. Lynch
Frank S. Rizzuto, Decedent
414 So. 17th Street Omaha, Nebraska
Andrew Wyszewski, Administrator

Michael L. Sferro
2001 E. 68th Ave. Denver 16, Colo.
Western Paving & Construction Co.
5105 N. Washington St. Denver, Colo.
Siegrist Construction Co.
7000 York Street Denver 16, Colo.
Frank J. Rotella & Stella Rotella
7100 N. York Street Denver, Colo.
Martha James
7070 Clayton Street Denver 16, Colo.
Ralph Domenico & Fannie Domenico
7090 Detroit Street, Denver 16, Colo.
Don Rossi, Angelo Rossi, John Rossi,
Leonard Rossi & Anthony T. Rossi (Joint Tenancy)
7105 Clayton Street, Denver 16, Colo.
Deleted
Colorado Department of Highways
Lillian R. Siegrist (sold to Colo. Dept. of Hws.)

MAR 20 1965



420 10/20/20

44:180

650 24


SEP 9 1964

500 50

1000

Page 30

100-443886-1

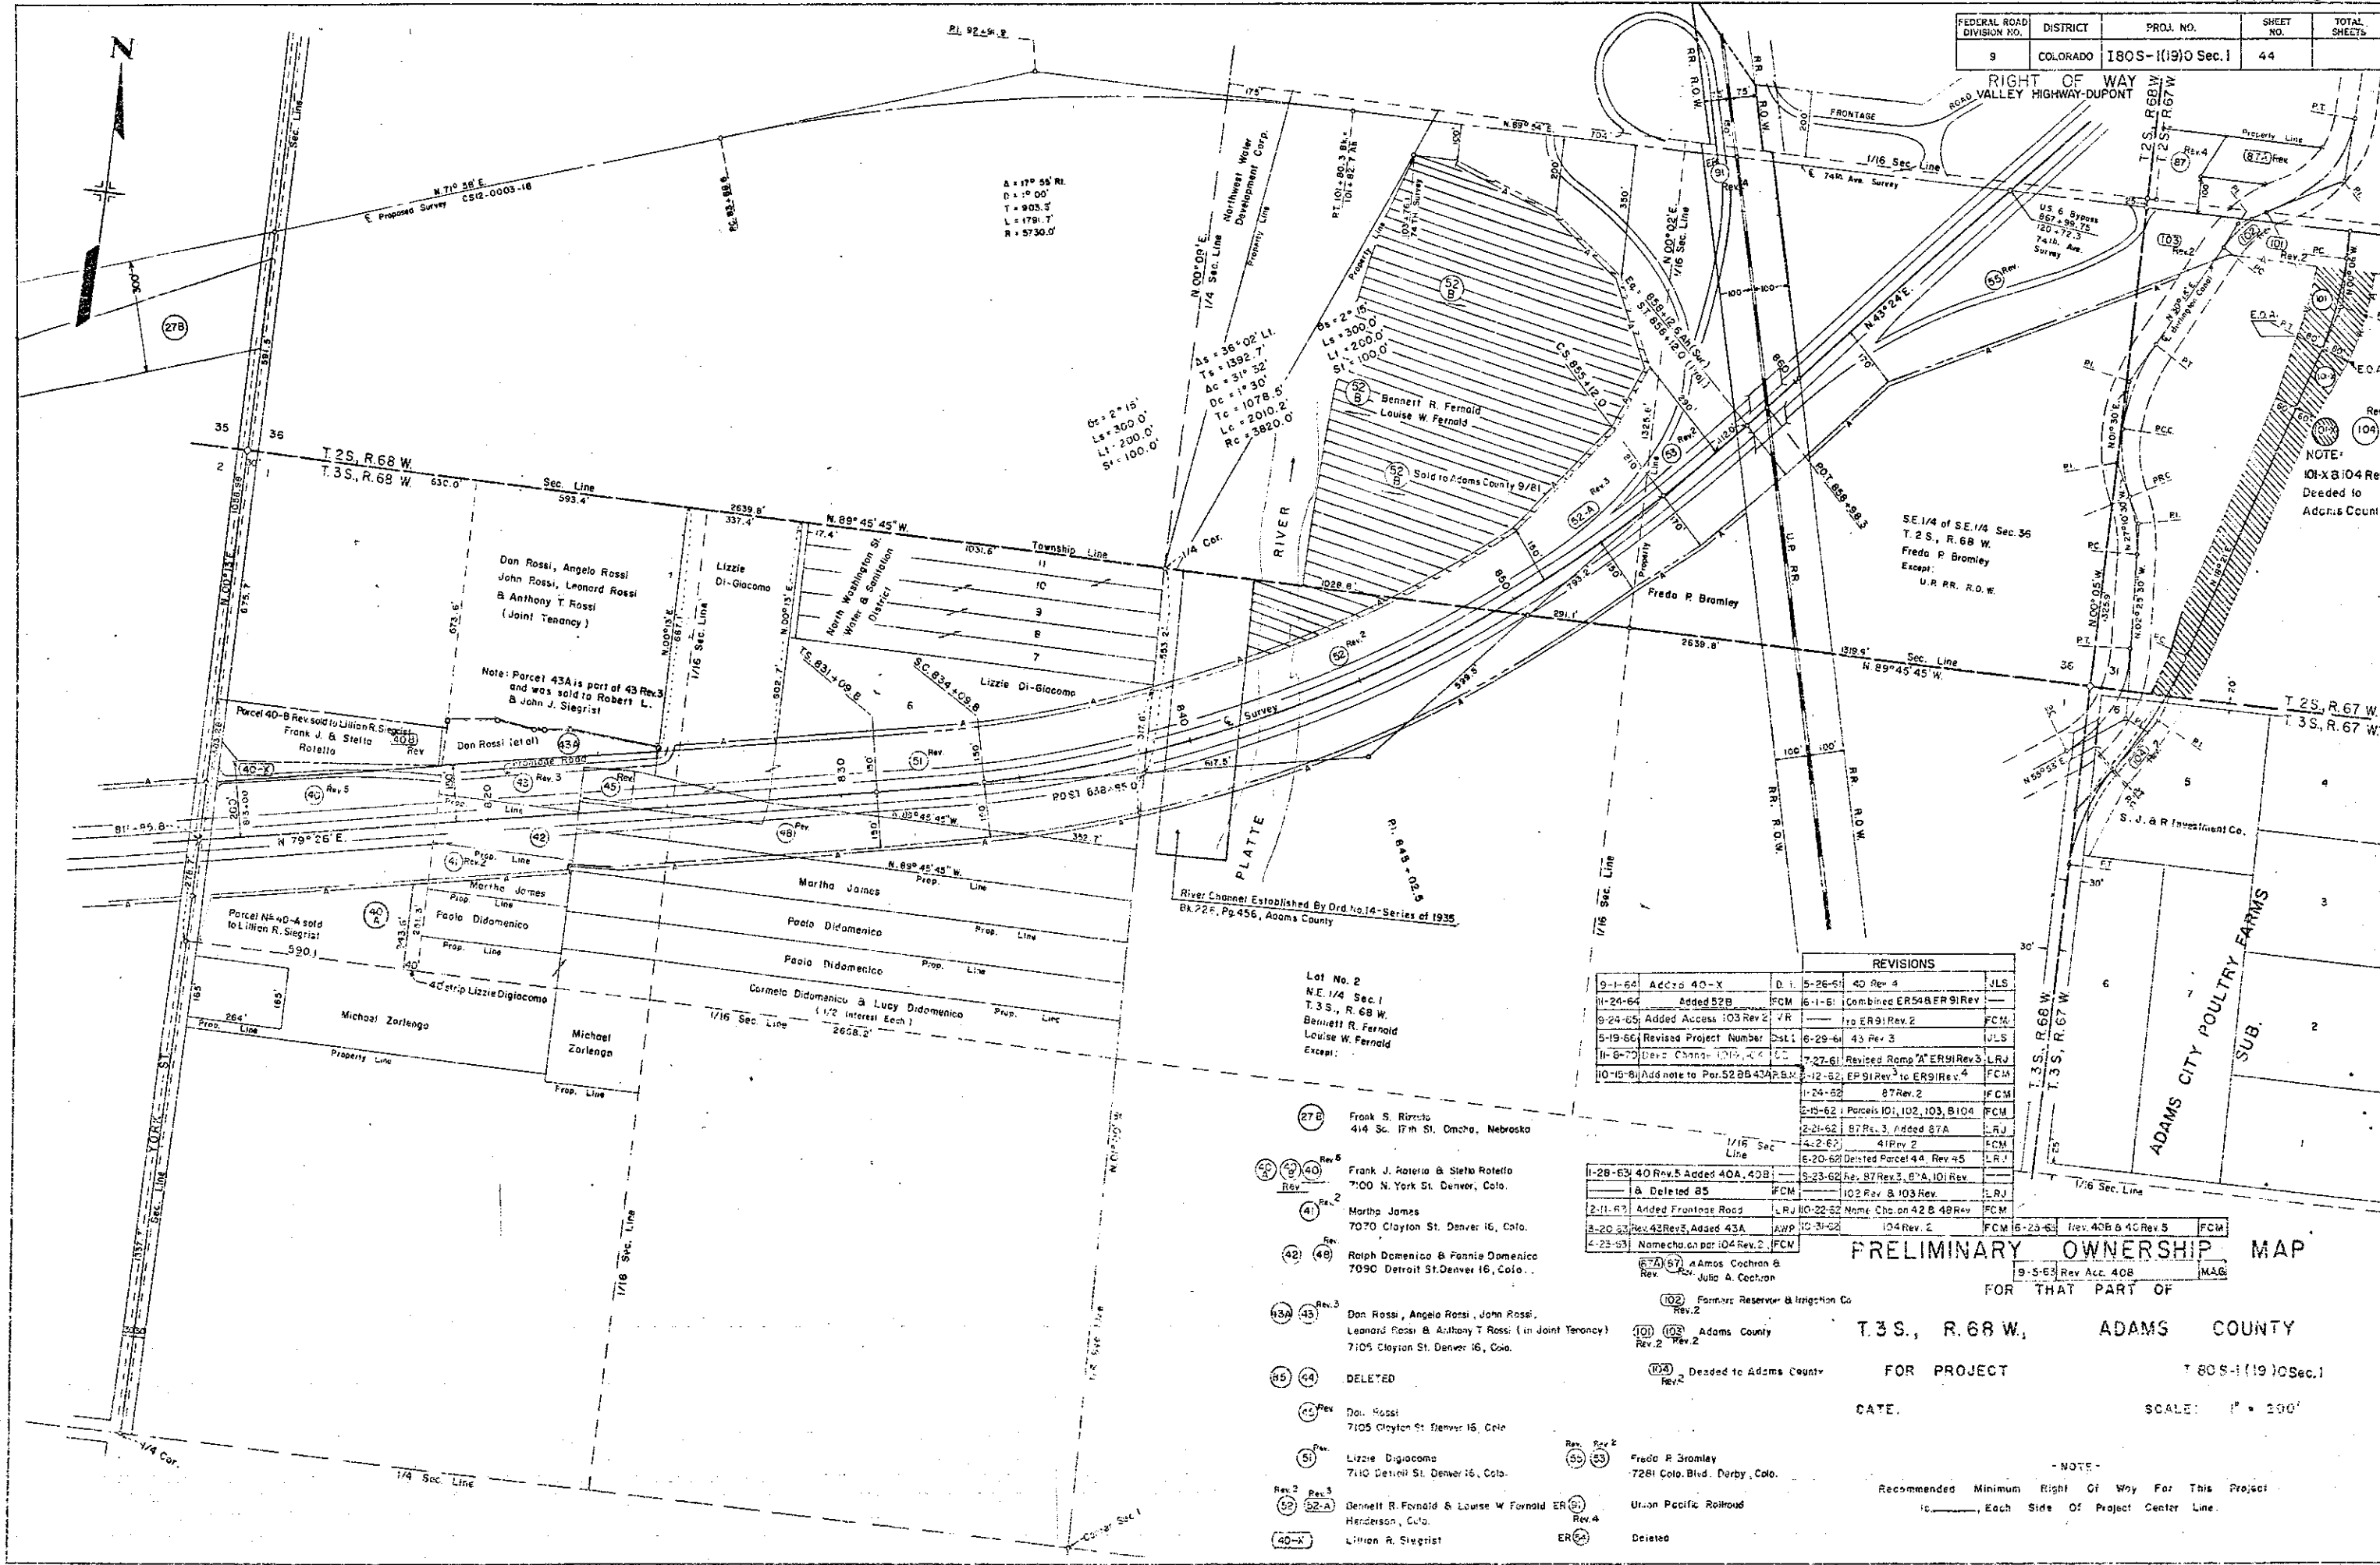

FEDERAL ROAD DIVISION NO.	DISTRICT	PROJ. NO.	SHEET NO.	TOTAL SHEETS
9	COLORADO	I80S-1(19)0 Sec. 1	44	

				REVISIONS		
9-1-64	Adds 40-X	FCM	5-26-65	40 Rev 4		JLS
9-1-64	Added 52B	FCM	6-1-65	Combined ER54&ER9 Rev		---
9-24-65	Added Access 103 Rev 2	JR		to ER9 Rev 2		FCM
5-19-66	Revised Project Number	Del 1	6-29-66	43 Rev 3		JLS
11-6-70	Devc Change 10P, 44	CC	7-27-67	Revised Romp "A" ER9 Rev 3		LJR
10-15-81	Add note to Per 52B 43A Rev 5	FCM	7-12-82	EP91 Rev 1 to ER9 Rev 4		FCM
			1-24-68	87 Rev 2		FCM
			2-15-62	Parcels 101, 102, 103, 8104		FCM
			2-21-62	87 Rev. 3, Added 87A		LJR
			4-2-63	41P Rev 2		FCM
			6-20-68	Devised Parcel 44, Rev 45		LJR
			9-23-62	87 Rev 3, 87A, 101 Rev		FCM
				102 Rev 3 & 103 Rev		LJR
11-28-63	40 Rev 5 Added 40A, 40B	---				---
	& Deleted 85	FCM				---
2-11-67	Added Frontage Road	LJR	10-22-82	Name Cha on 42 B 48 Rev		FCM
3-20-83	Rev 43 Rev 3, Added 43A	AWP	10-31-82	104 Rev 2		FCM 16
4-23-83	Name cha on par 104 Rev 2	FCM				---

PRELIMINARY OWNERSHIP MAP

9-5-63 Rev. Act. 408
FOR THAT PART OF

T. 3 S., R. 68 W., ADAMS COUNTY

FOR PROJECT 78CS-1(19)C Sec.

DATE: SCALE: 1" = 200'

Recommended Minimum Right Of Way For This Project
is _____, Each Side Of Project Center Line.

- NOTE -


KORADO DEPARTMENT OF HIGHWAYS
C. D. H. 125
NOVEMBER 1956
100-1000
100-1000

FEDERAL ROAD DISTRICT	PROJECT NO.	SHEET NO.	TOTAL SHEETS
9 COLORADO	1805-1(19)0 Sec. 1	45	

NOTE *
Parcels 56A Rev., 87 Rev 4, 87A, 90 Rev., 93 Rev., 1/2 of 52A, 101 Rev. 2,
102 Rev. 2, 103 Rev. 2, B 104 Rev. Purchased on Project UO37-1(1)

REVISIONS
11/3/65 Added Par. 61-C and Rev. 1
11/3/65 Added Par. 63A and Rev. 1
11/3/65 Added Par. 63B and Rev. 1
11/3/65 Added Par. 63C and Rev. 1
RIGHT OF WAY
VALLEY HIGHWAY - DUPONT

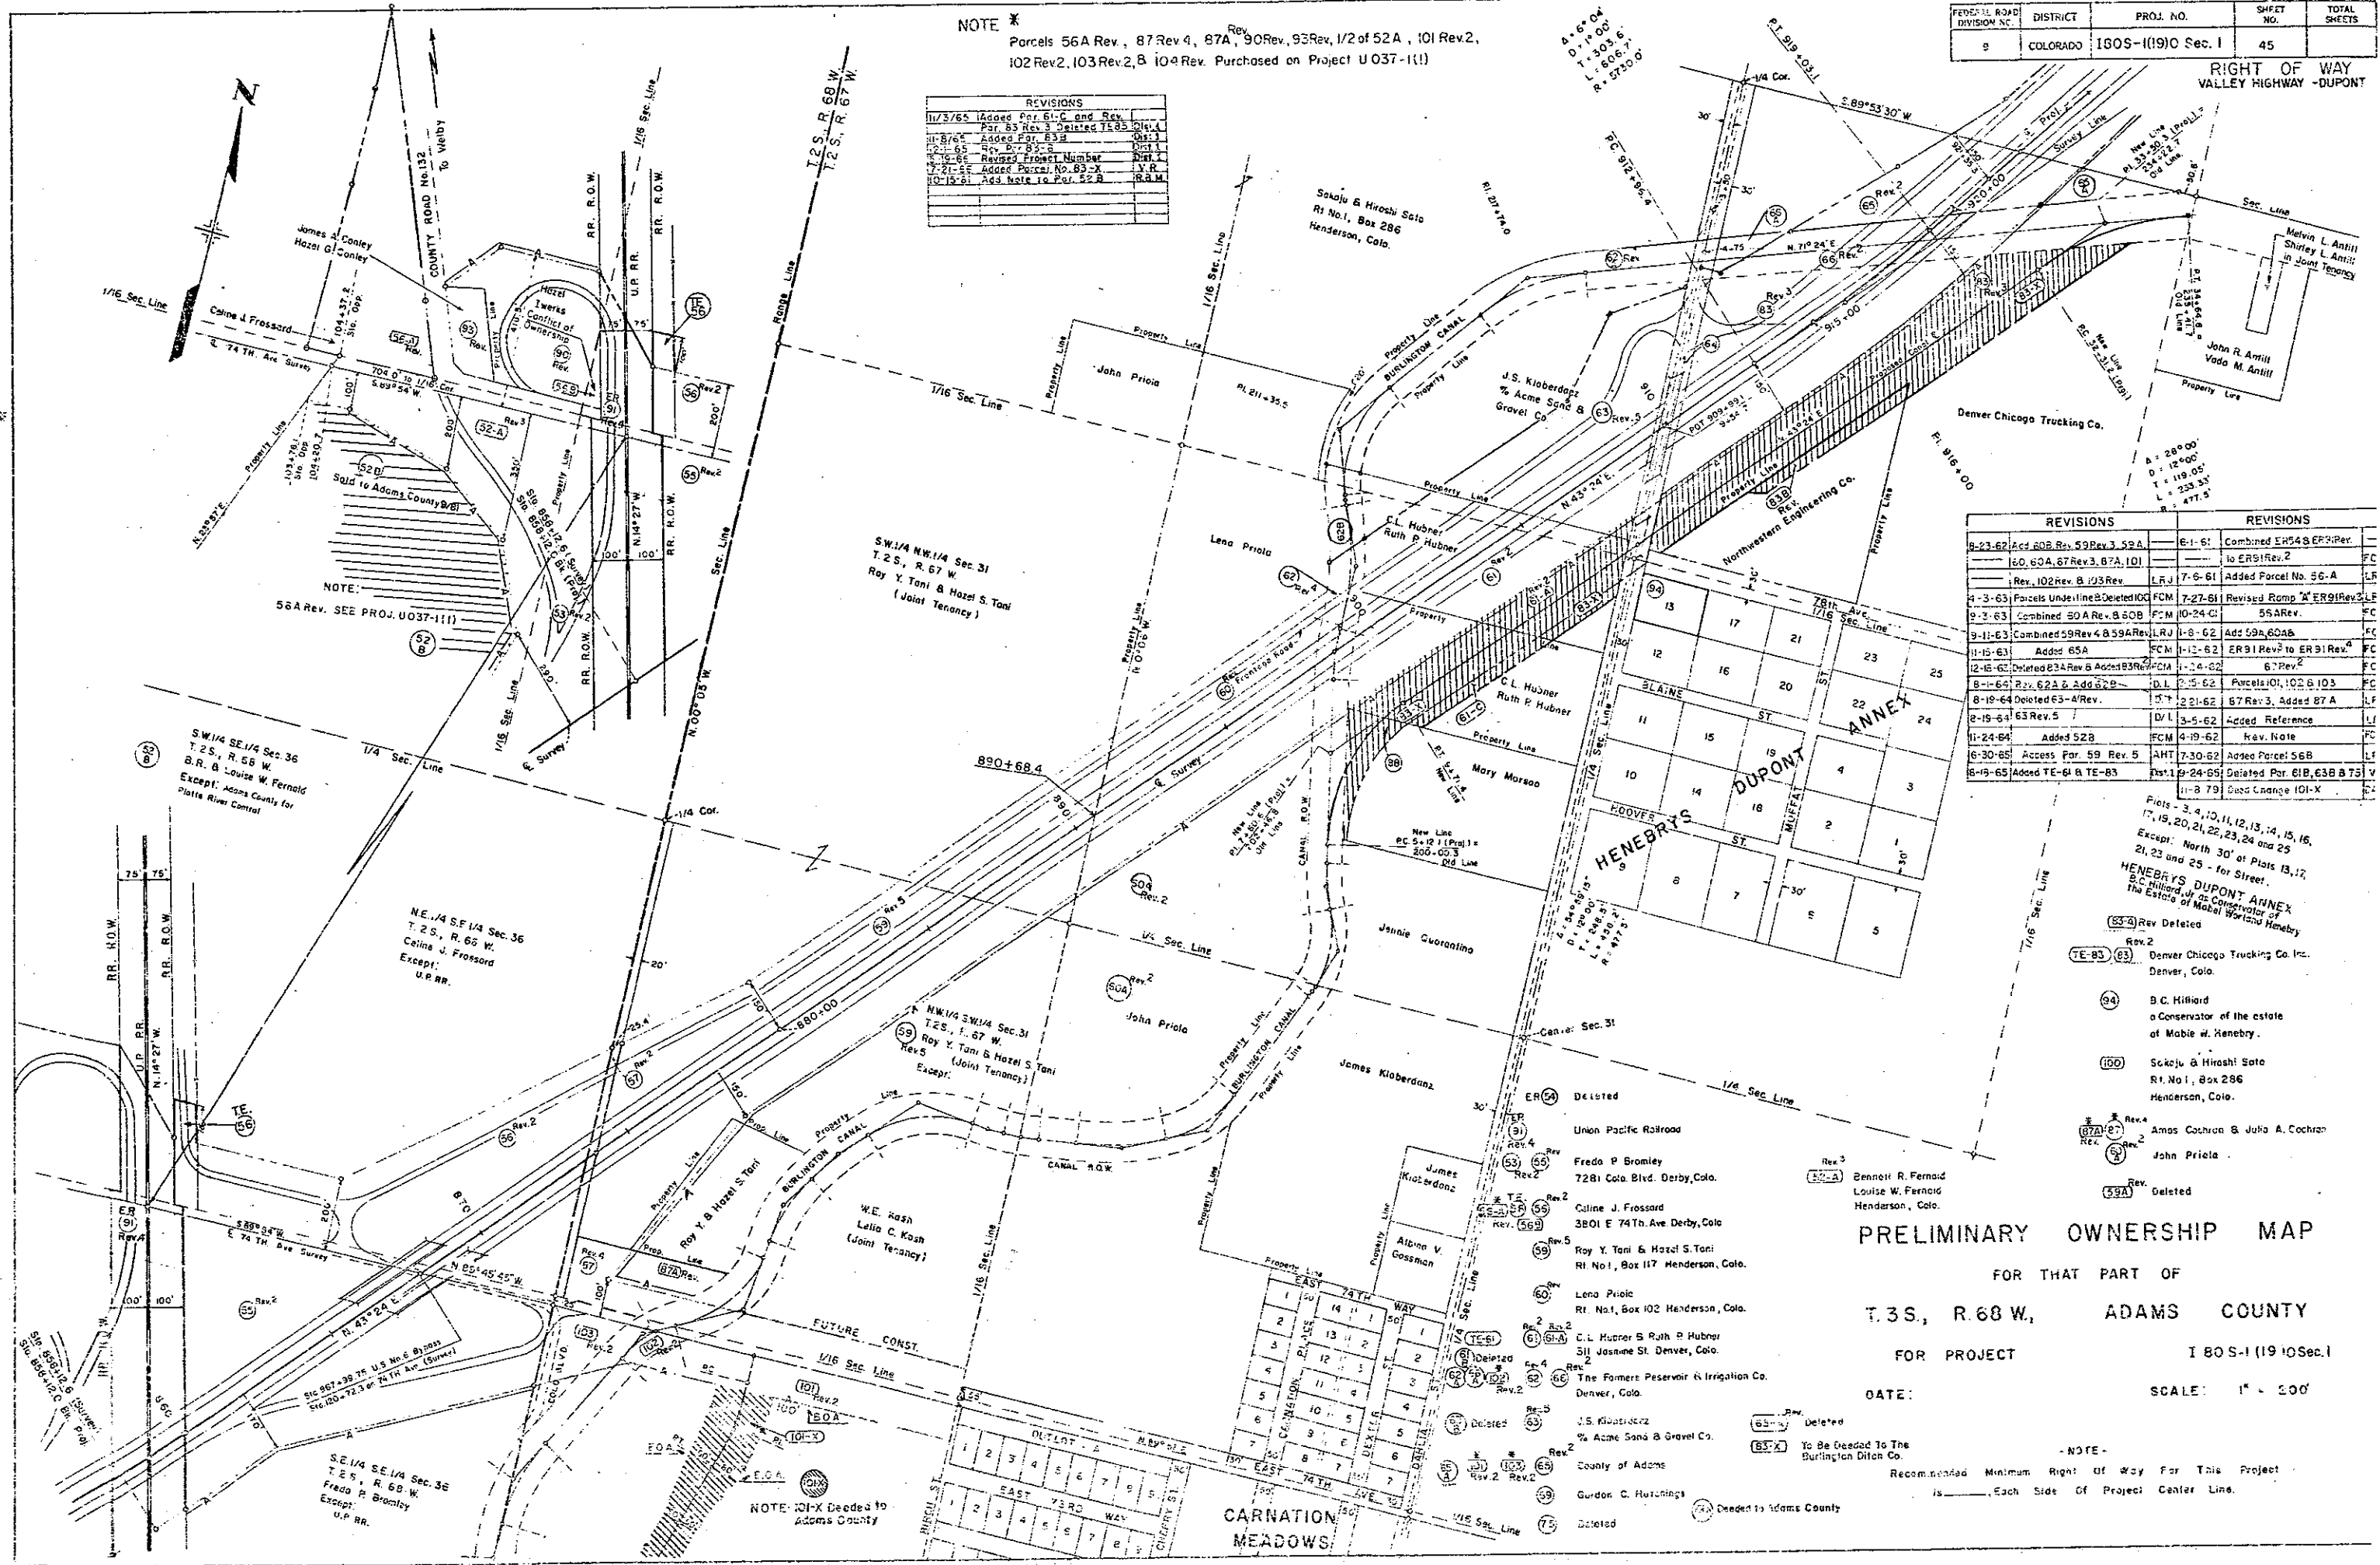

REVISIONS	REVISIONS
8-23-62 Add 60B Rev. 59 Rev. 3 59A	6-1-61 Combined ER54B ER9 Rev. 1
10-30-62 Add 60A, 67 Rev. 3, 67A, 101	to ER9 Rev. 2
Rev. 102 Rev. B 103 Rev. 1	7-6-61 Added Parcel No. 56-A
4-3-63 Parcels Underline Deleted IGC	7-27-61 Revised Ramp A' ER9 Rev. 3
9-3-63 Combined 50A Rev. 8 50B FCM 10-24-61	55A Rev. 1
9-11-63 Combined 59 Rev. 4 8 59A Rev. 1	1-8-62 Add 59A, 60A, 61
11-15-63 Added 65A	FCM 1-12-62 ER9 Rev. 3 to ER9 Rev. 4
12-16-63 Deleted 63A Rev. 8 Added 63 Rev. 1	1-14-62 67 Rev. 2
8-1-64 Deleted 62A & Add 62B	D.L. 2-5-62 Parcels 101, 102, 6103
8-19-64 Deleted 63-A Rev. 1	5-7-62 67 Rev. 3, Added 87 A
8-19-64 63 Rev. 5	D.V. 3-5-62 Added Reference
11-24-64 Added 52B	FCM 4-19-62 Rev. Note
16-30-65 Access Par. 59 Rev. 5	AHT 7-30-62 Added Parcel 56B
16-19-65 Added TE-61 & TE-63	D.V. 10-24-65 Deleted Par. 61B, 63B & 731 V
11-8-79	Base Change 101-X

PRELIMINARY OWNERSHIP MAP

FOR THAT PART OF
T.3S., R.68 W., ADAMS COUNTY


FOR PROJECT 1805-1(19)0 Sec. 1

DATE: SCALE: 1" = 200'

NOTE -
Recommended Minimum Right of Way For This Project
is _____ Each Side Of Project Center Line.

FEDERAL ROAD DISTRICT NO.	DIVISION	PROJ. NO.	SHEET NO.	TOTAL SHEETS
9	COLORADO	180S-1(19)0 Sec.1	46	

RIGHT OF WAY
VALLEY HIGHWAY - DUPONT

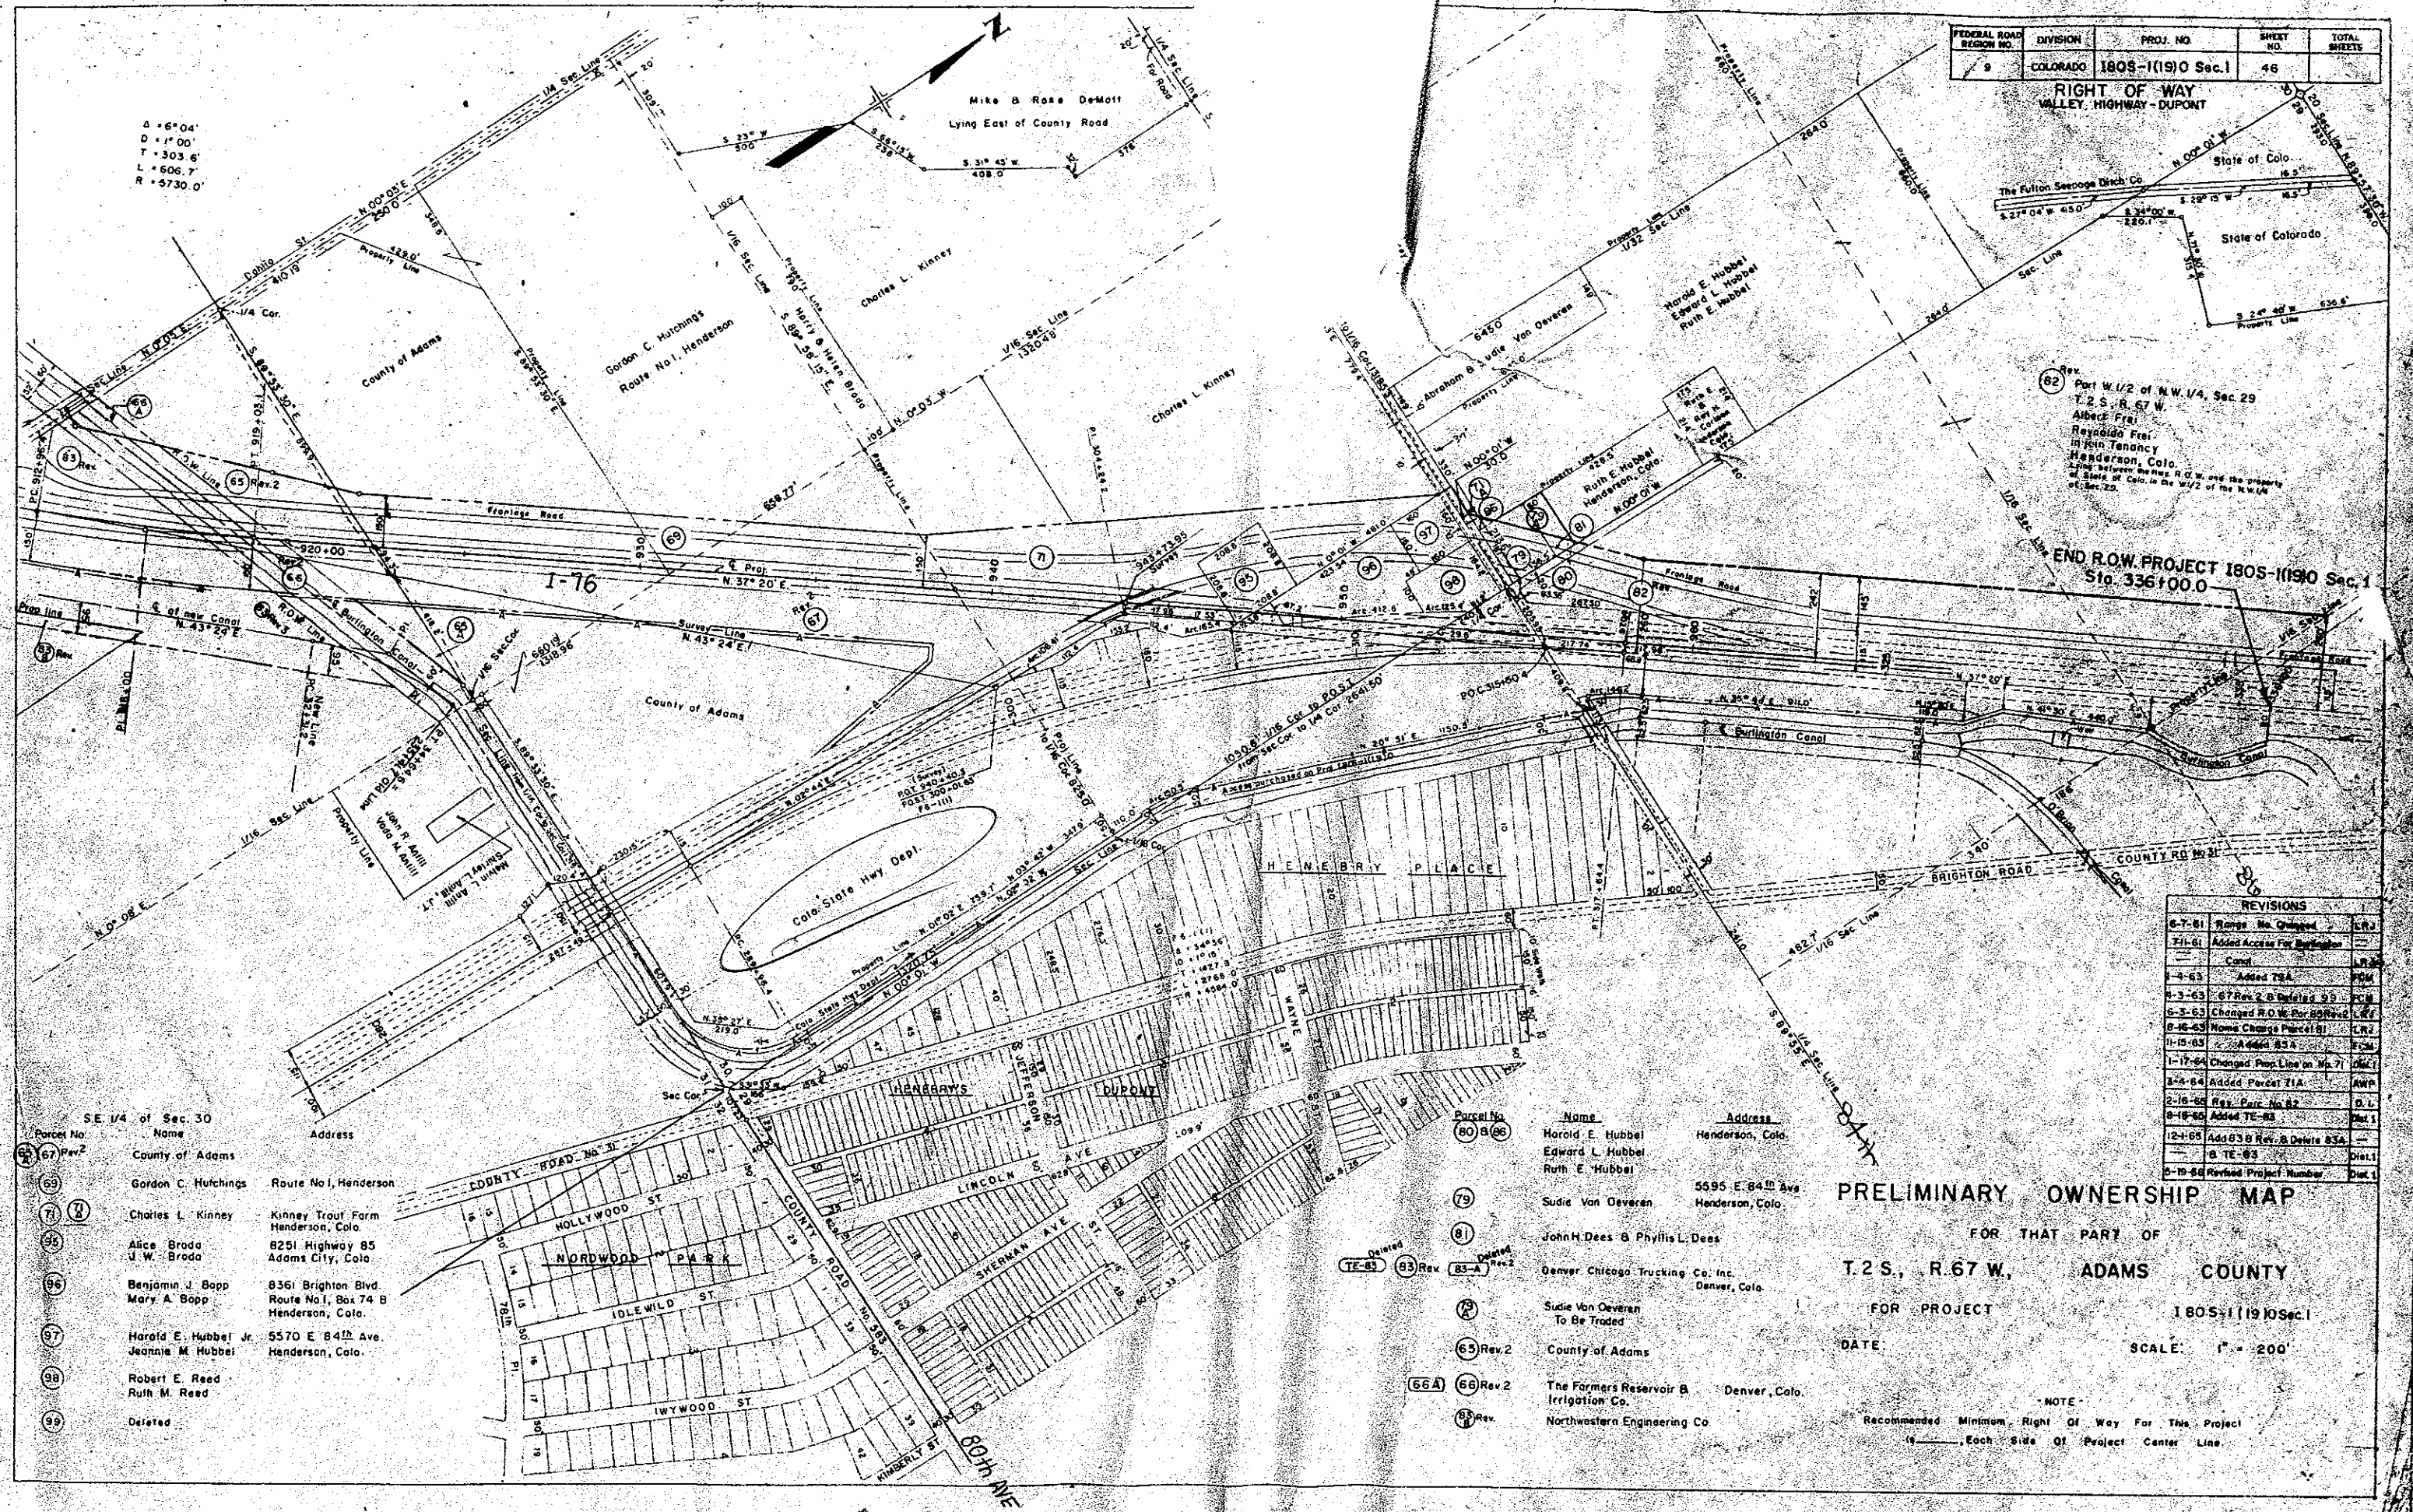

Part W. 1/2 of N.W. 1/4, Sec. 29
T. 2 S., R. 67 W.
Adams County
Reynolds Farm
Henderson, Colo.
Line between Adams R. O. W. and the property
of State of Colo. in the W. 1/2 of the N.W. 1/4
of Sec. 29.

END R.O.W. PROJECT 180S-1(19)0 Sec.1
Sta. 336+00.0

REVISIONS			
Rev.	Range No. Changed	By	CR
1-1-61	Added Access For Burlington		
2-4-63	Added T&A		
3-3-63	67 Rev. 2 B Deleted 20		
6-3-63	Changed R.O.W. For Highway		
8-16-63	Home Change Parcel 81		
11-15-63	Added 83A		
1-17-64	Changed Prop. Line on No. 7		
3-4-64	Added Parcel 21A		
2-16-64	Rev. Parc. No. 82		
8-16-64	Added TE-83		
12-1-65	Add 83B Rev. 8 Delete 83A		
	8 TE-83		
8-19-64	Revised Project Number		

Parcel No.	Name	Address
67 Rev. 2	County of Adams	
69	Gordon C. Hutchings	Route No. 1, Henderson
71	Charles L. Kinney	Kinney Trout Farm Henderson, Colo.
73	Alice Brado	8251 Highway 85 Adams City, Colo.
75	Benjamin J. Bopp	8361 Brighton Blvd. Route No. 1, Box 74 B Henderson, Colo.
77	Mary A. Bopp	
79	Harold E. Hubbel Jr.	5570 E. 84th Ave. Henderson, Colo.
81	Jeannie M. Hubbel	
83	Robert E. Reed	
85	Ruth M. Reed	
87	Deleted	

Parcel No.	Name	Address
80 B/66	Harold E. Hubbel	Henderson, Colo.
	Edward L. Hubbel	
	Ruth E. Hubbel	
79	Sadie Van Deveren	5595 E. 84th Ave. Henderson, Colo.
81	John H. Dees & Phyllis L. Dees	
83 Rev. 2	Denver Chicago Trucking Co. Inc.	Denver, Colo.
85	Sadie Van Deveren	To Be Traded
63 Rev. 2	County of Adams	
66A	The Farmers Reservoir & Irrigation Co.	Denver, Colo.
87 Rev.	Northwestern Engineering Co.	

PRELIMINARY OWNERSHIP MAP
FOR THAT PART OF
T. 2 S., R. 67 W., ADAMS COUNTY
FOR PROJECT 180S-1(19)0 Sec.1
DATE _____ SCALE: 1" = 200'

NOTE -
Recommended Minimum Right Of Way For This Project
Each Side Of Project Center Line