

COLORADO DEPARTMENT OF HIGHWAYS


PLAN AND PROFILE OF PROPOSED FEDERAL AID PROJECT NO. 1 80S-2(2) 88 INTERSTATE ROUTE NO. 80S COUNTIES OF MORGAN, WASHINGTON & LOGAN STATE HIGHWAY NO. 2

RIGHT OF WAY
BRUSH - NORTHEAST

INDEX OF SHEETS

SHEET NO.	1	TITLE SHEET
	2-28	TABULATION SHEETS
	3-47	PLAN & PROFILE SHEETS
	48-53	OWNERSHIP MAPS

REVISIONS		
10/15/62	INDEX, End Proj. Sta.	C.W.

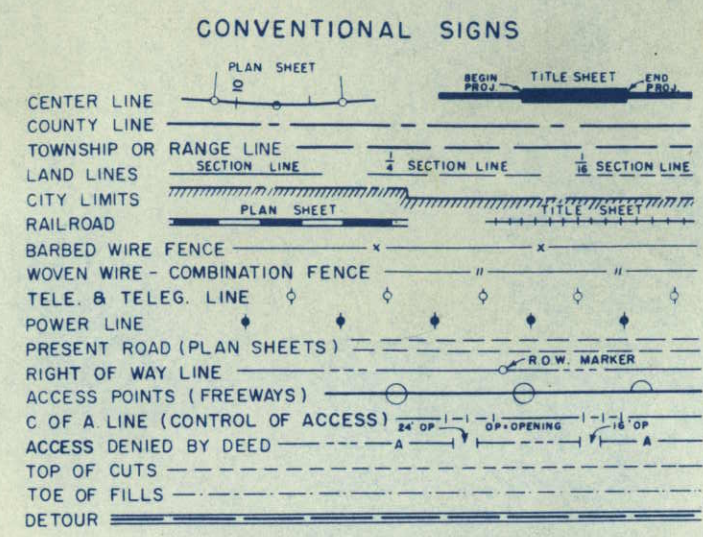


SCALES OF ORIGINAL DRAWINGS

ON PLAN, 1 IN. = 100 FT.
ON PROFILE, 1 IN. = 100 FT. HORIZONTAL
1 IN. = 10 FT. VERTICAL

GRADE LINE ON PROFILE IS SHOWN AS GRADE OF FINISHED ROAD

LENGTH OF PROJECT = 24.697 MILES (R.O.W.)

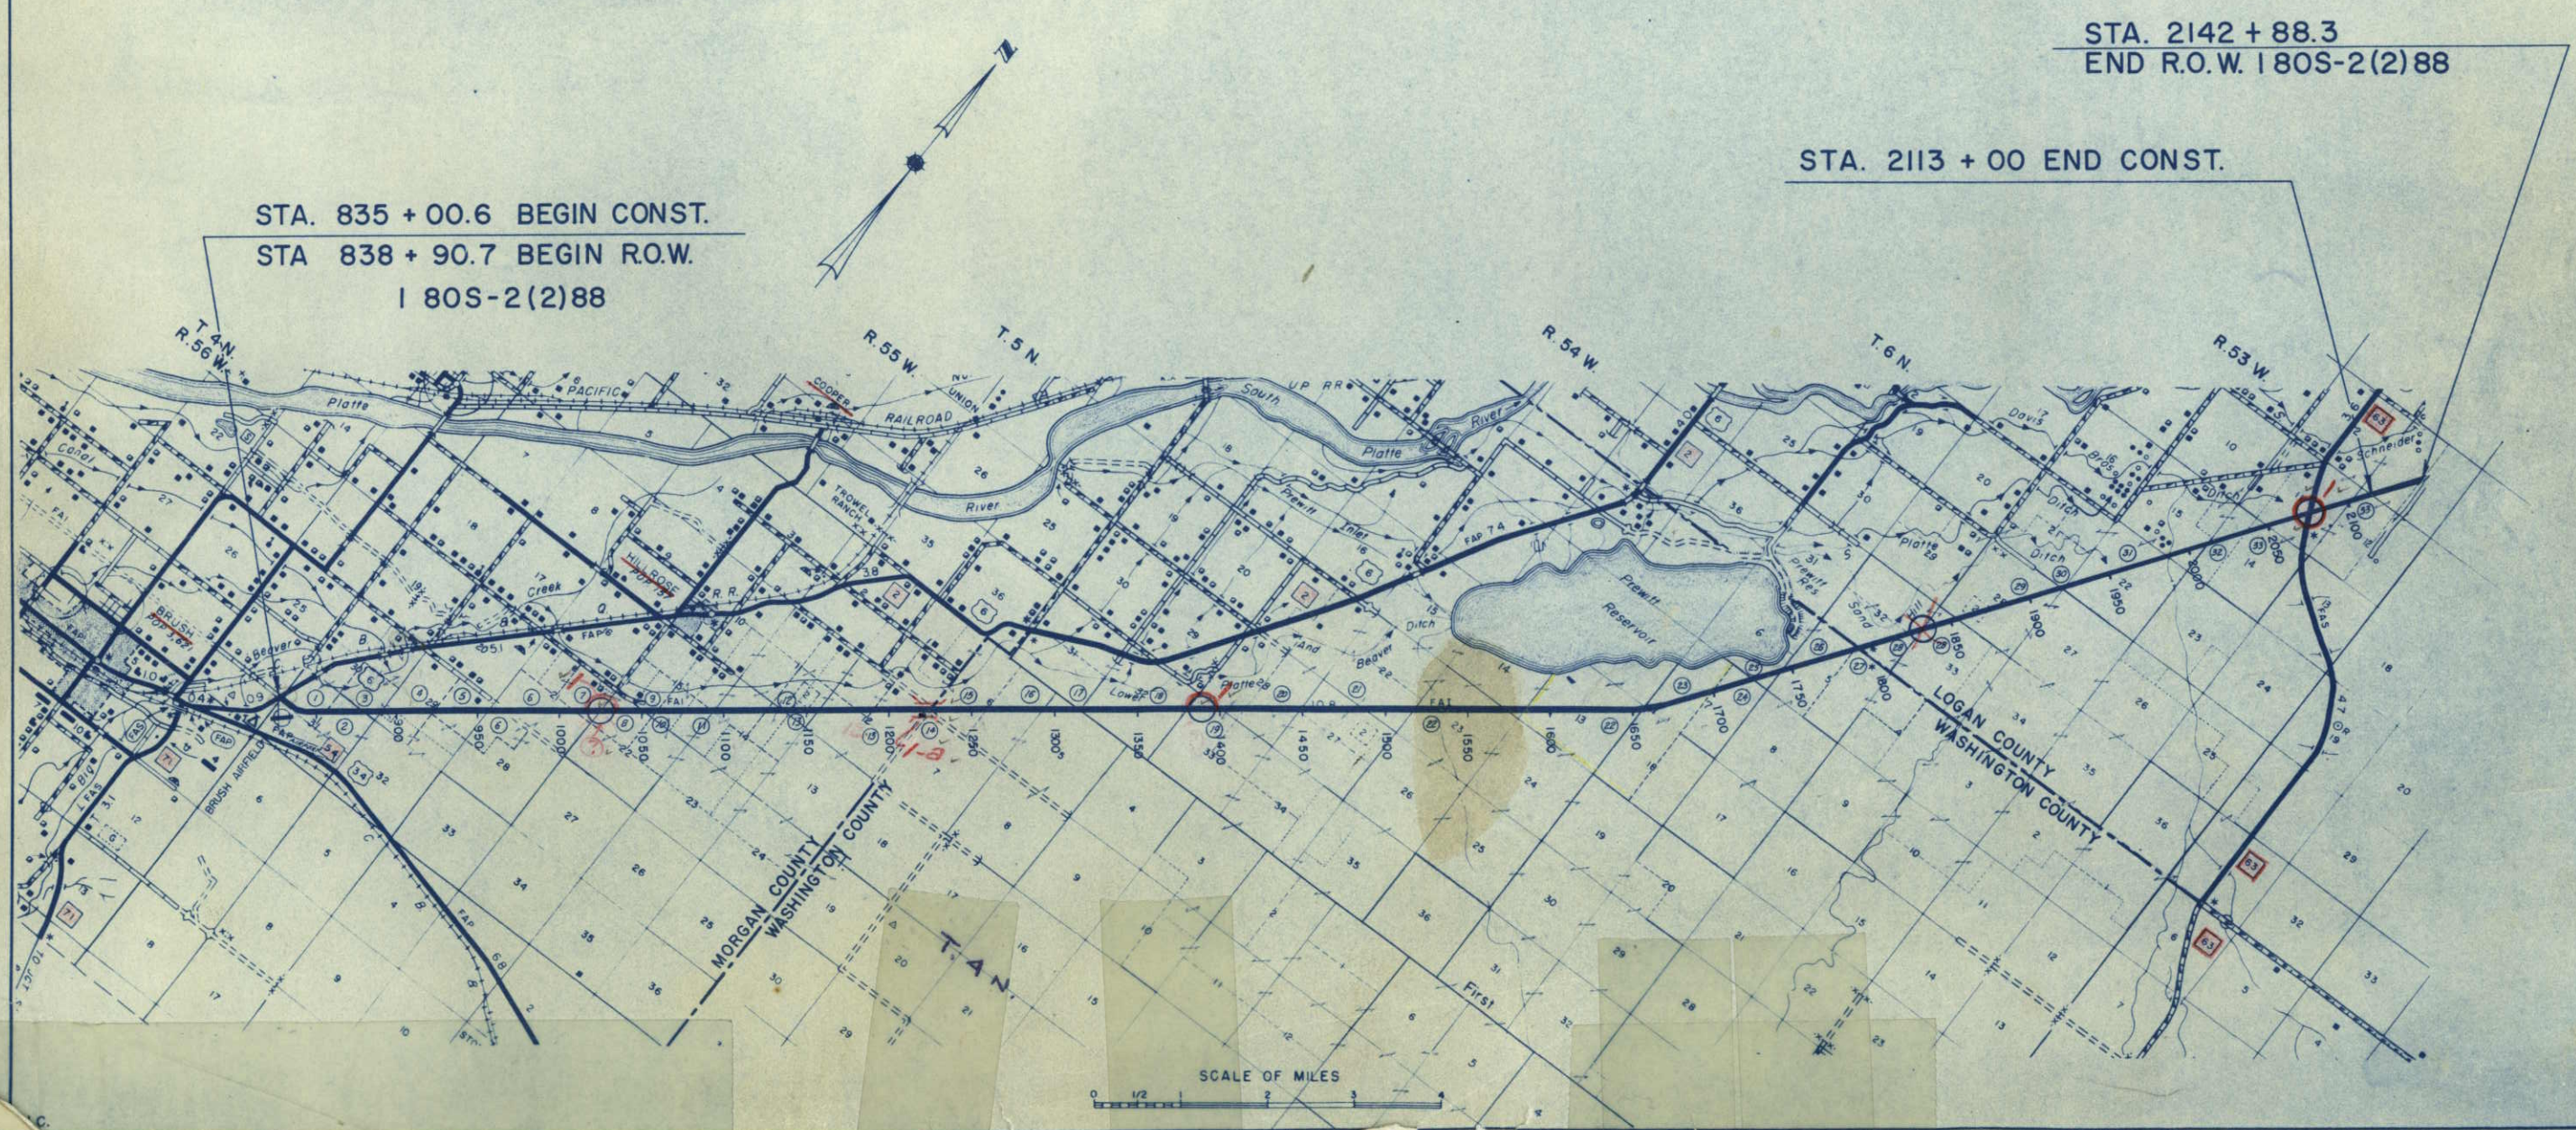

R. O. W. TABULATION OF PROPERTIES IN MORGAN

COUNTY S.H. No. 2 PROJ 1 80S-2(2)88

FEDERAL ROAD DIVISION NO.	DISTRICT	PROJECT NO.	SHEET NO.
9	COLORADO	1 80S-2(2)88	2

RIGHT OF WAY BRUSH - NORTHEAST

PARCEL NO.	OWNER	ADDRESS	LOCATION	AREA IN ACRES			PURCHASE DATA					REMARKS	NO.
				PARCEL	TO BE ACQUIRED	REMAINDER	LAND	IMPROV'M'TS	DAMAGE	MISC.	TOTAL		
			6th P.M. MORGAN CO T 4 N R 55 W										
1 Rev	O.G. LEWIS & VENICE LEWIS												
1A	SEE PARCEL 1 Rev		NW 4 SEC 31	23.28	23.28								
2	MITCHELL LAND & LIVESTOCK INC	M M MITCHELL 504 CUSTER, BRUSH, COLO	NW 4 SEC 31	63.00	63.00								
3	ANNA ELIZABETH FRIEHAUF	RT 1, BRUSH, COLO	N 2 NE 4 SEC 31	15.26	15.26	1011	4						
4	HAROLD E HAGLER & ELSIE A HAGLER	RT 1, BRUSH, COLO	S 2 SE 4 SEC 30 SW 4 SW 4 SEC 29	20.28	20.28	22	273						
5	FRANCIS J COLWELL & ALICE B COLWELL	RT 1, BRUSH, COLO	W 2 SEC 29	23.31	23.31	31	186						
6	LYDA E. BEERY, LESTER R. BEERY & E.H. MEIER		NE 4 SEC 23	30.54	30.54	152	57						
6A	LYDA E. BEERY, LESTER R. BEERY & E.H. MEIER		NW 4 NW 4 SEC 28 S 2 SEC 21	44.09	44.09	807	0						
7	HANS PETERSON	BRUSH, COLO	S 1/2 SEC 21	109.0	109.0	see par. 6							
8	HANS M. PETERSON	BRUSH, COLO	NE 4 SEC 21	17.44	17.44	506	241						
9	ROBERT RAY UHRICK & LOTTIE UHRICK	BOX 116-D BRUSH, COLO	NW 4 SEC 22	30.88	30.88	see par. 7							
10	JACK CHAPMAN & WILLIAM CHAPMAN	504 LINCOLN ST, BRUSH, COLO.	SE 4 SW 4 SEC 15	3.17	3.17	0	77						
11	HARRY WEISBART, GEORGE WEISBART & IRVIN WEISBART	414 STOCKYARDS EXH BLDG DENVER, COLO	NW 4 NE 4 SEC 22 W 2 SE 4 SEC 15	16.63	16.63	4759	743						
12	HAROLD R VAUGHN	10 E 69TH TERRACE KANSAS CITY, MISSOURI	E 2 SE 4 SEC 15 W 2 SEC 14	45.24	45.24	134	461						
13	JOHN M CHAPMAN	504 LINCOLN ST BRUSH, COLO	W 2 NE 4 SEC 14 SW 4 SE 4 SEC 11	15.22	15.22	51	174						
			NE 4 NE 4 SEC 14 E 2 SE 4 SEC 11 SEC 12	76.30	76.00	see par. 10							

REVISIONS		
10/3/62	Remainder	C.W.
1/28/62	Remainder	C.W.
2-5-63	name I Rev.	REC
3-6-63	add 6A	REC
8-28-63	add 1A	CW

R.O.W. TABULATION OF PROPERTIES IN WASHINGTON COUNTY S.H.No. 2 PROJ 180 S-2(2)88

FEDERAL ROAD DIVISION NO.	DISTRICT	PROJECT NO.	SHEET NO.
8	COLORADO	1 80 S - 2 (2) 88	2A

RIGHT OF WAY

[illegible]

**WASHINGTON
& LOGAN**

COUNTIES S.H. No. 2 PROJ 180S-2(2)88


FEDERAL ROAD DIVISION NO.	DISTRICT	PROJECT NO.	SHEET NO.
9	COLORADO	1 80 S-2(2) 88	28

RIGHT OF WAY

[illegible]

FEDERAL ROAD REGION NO.	DIVISION	PROJECT NO.	SHEET NO.
9	COLORADO	1 80S-2(2)88	4

RIGHT OF WAY
BRUSH - NORTHEAST

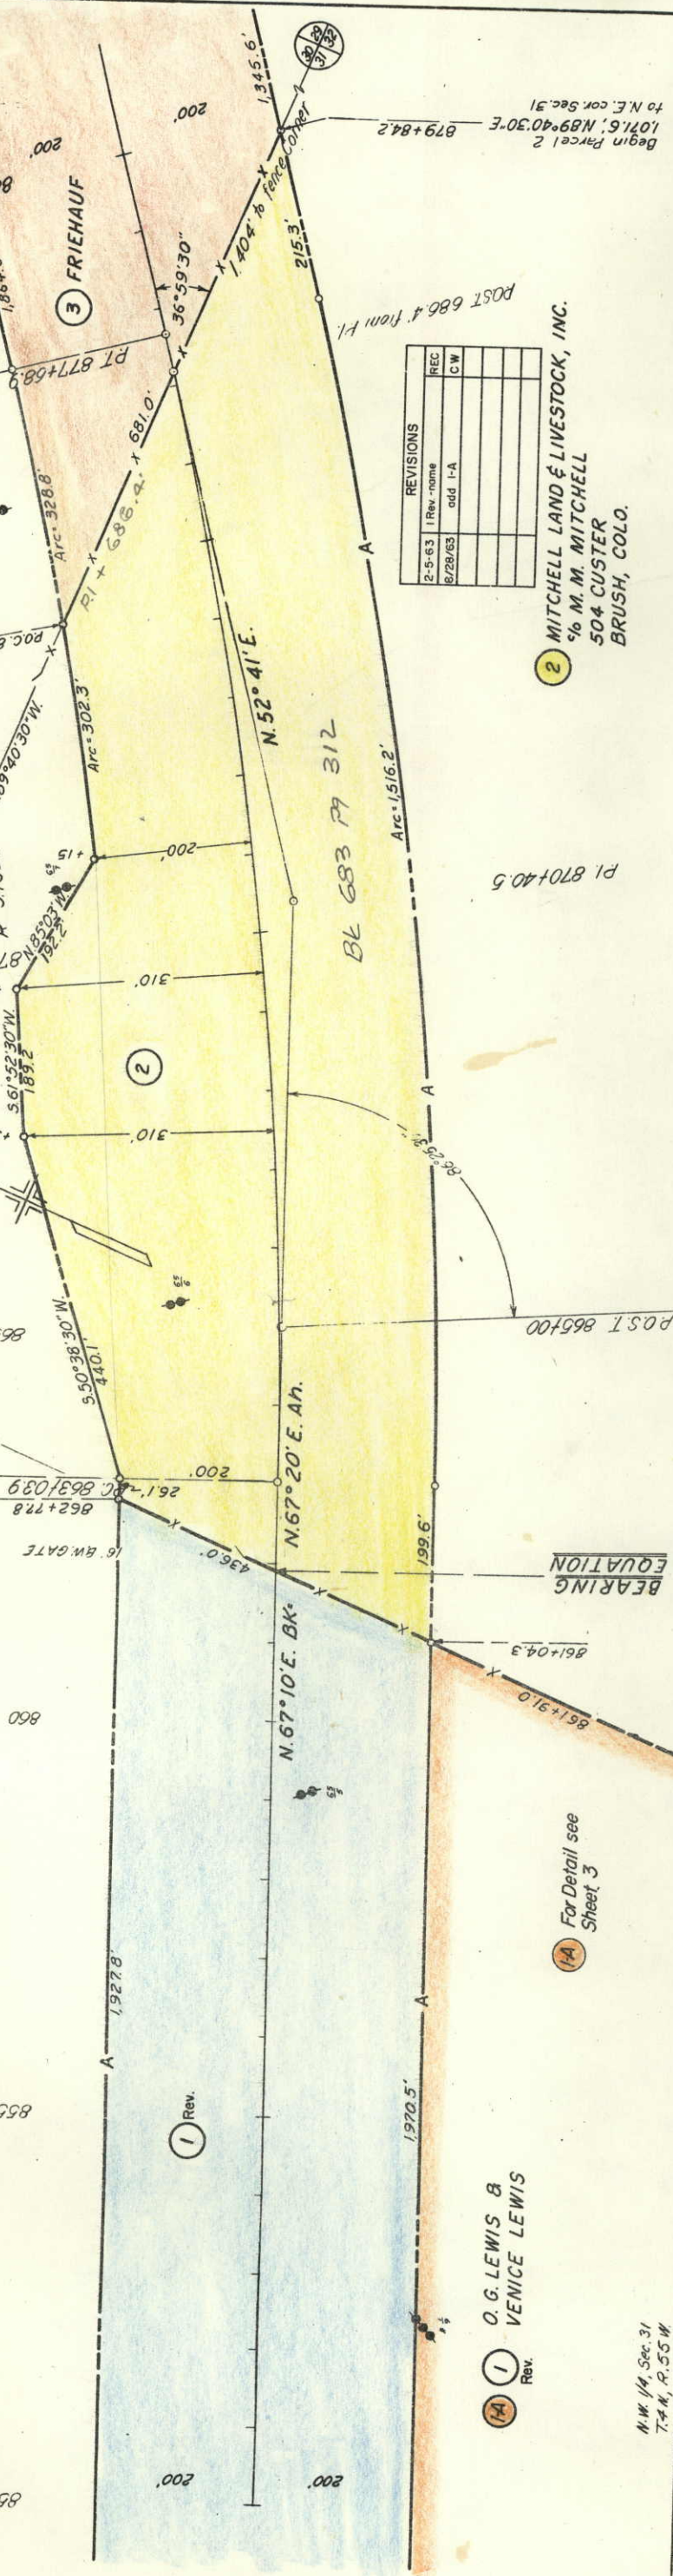

REVISIONS	
REV.	DESCRIPTION
2-5-63	1 Rev. - none
8/28/63	add 1-A
	CW

2 MITCHELL LAND & LIVESTOCK, INC.
50 M. M. MITCHELL
504 CUSTER
BRUSH, COLO.


P. 1. 870+40.5

BEARING
EQUATION

14A For Detail see
Sheet 3

1 O. G. LEWIS &
VENICE LEWIS
Rev.


N.W. 1/4 Sec. 31
T. 4 N., R. 55 W.

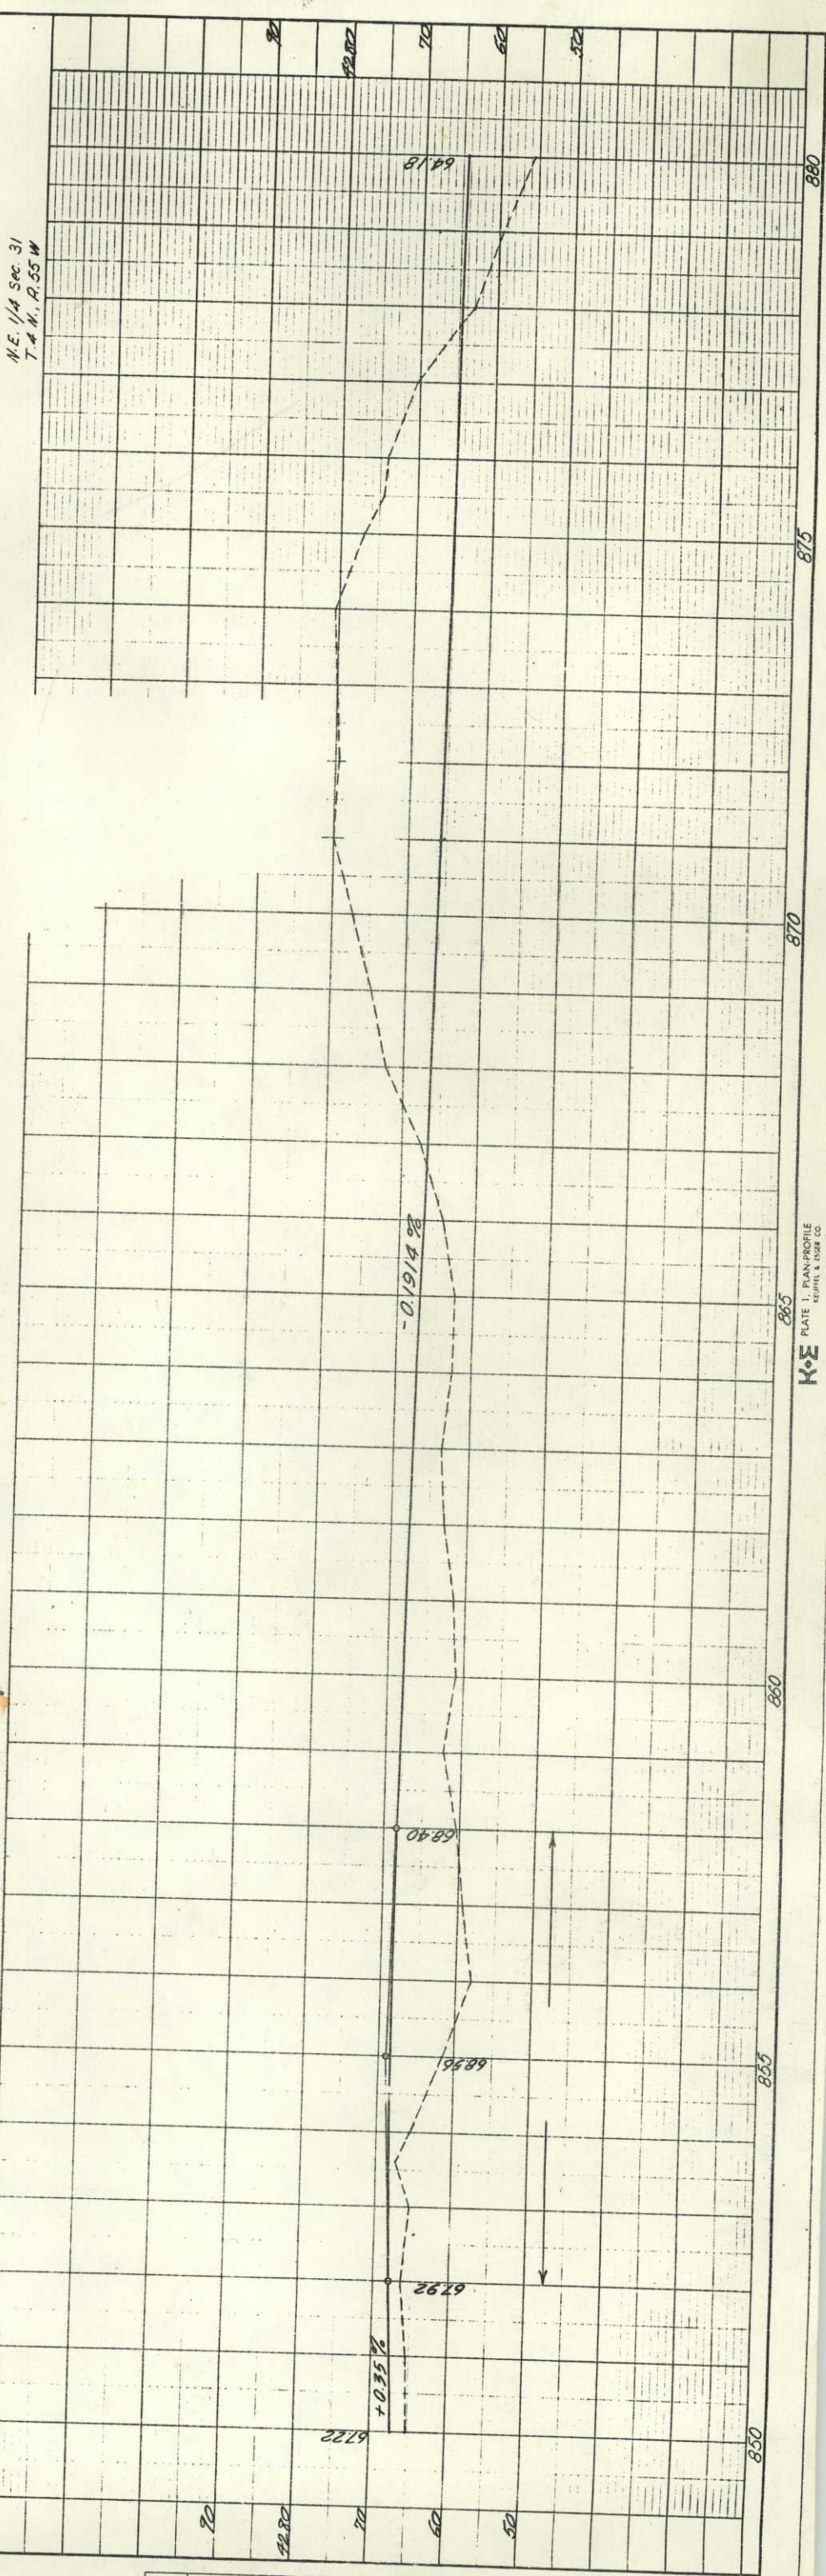

K-E
PLATE 1, PLAN PROFILE
CENTRAL & EAST CO.

REVISIONS		FEDERAL ROAD REGION NO.	DIVISION	PROJECT NO.	SHEET NO.
		9	COLORADO	1805-2(188)	5


RIGHT OF WAY
BRUSH - NORTHEAST

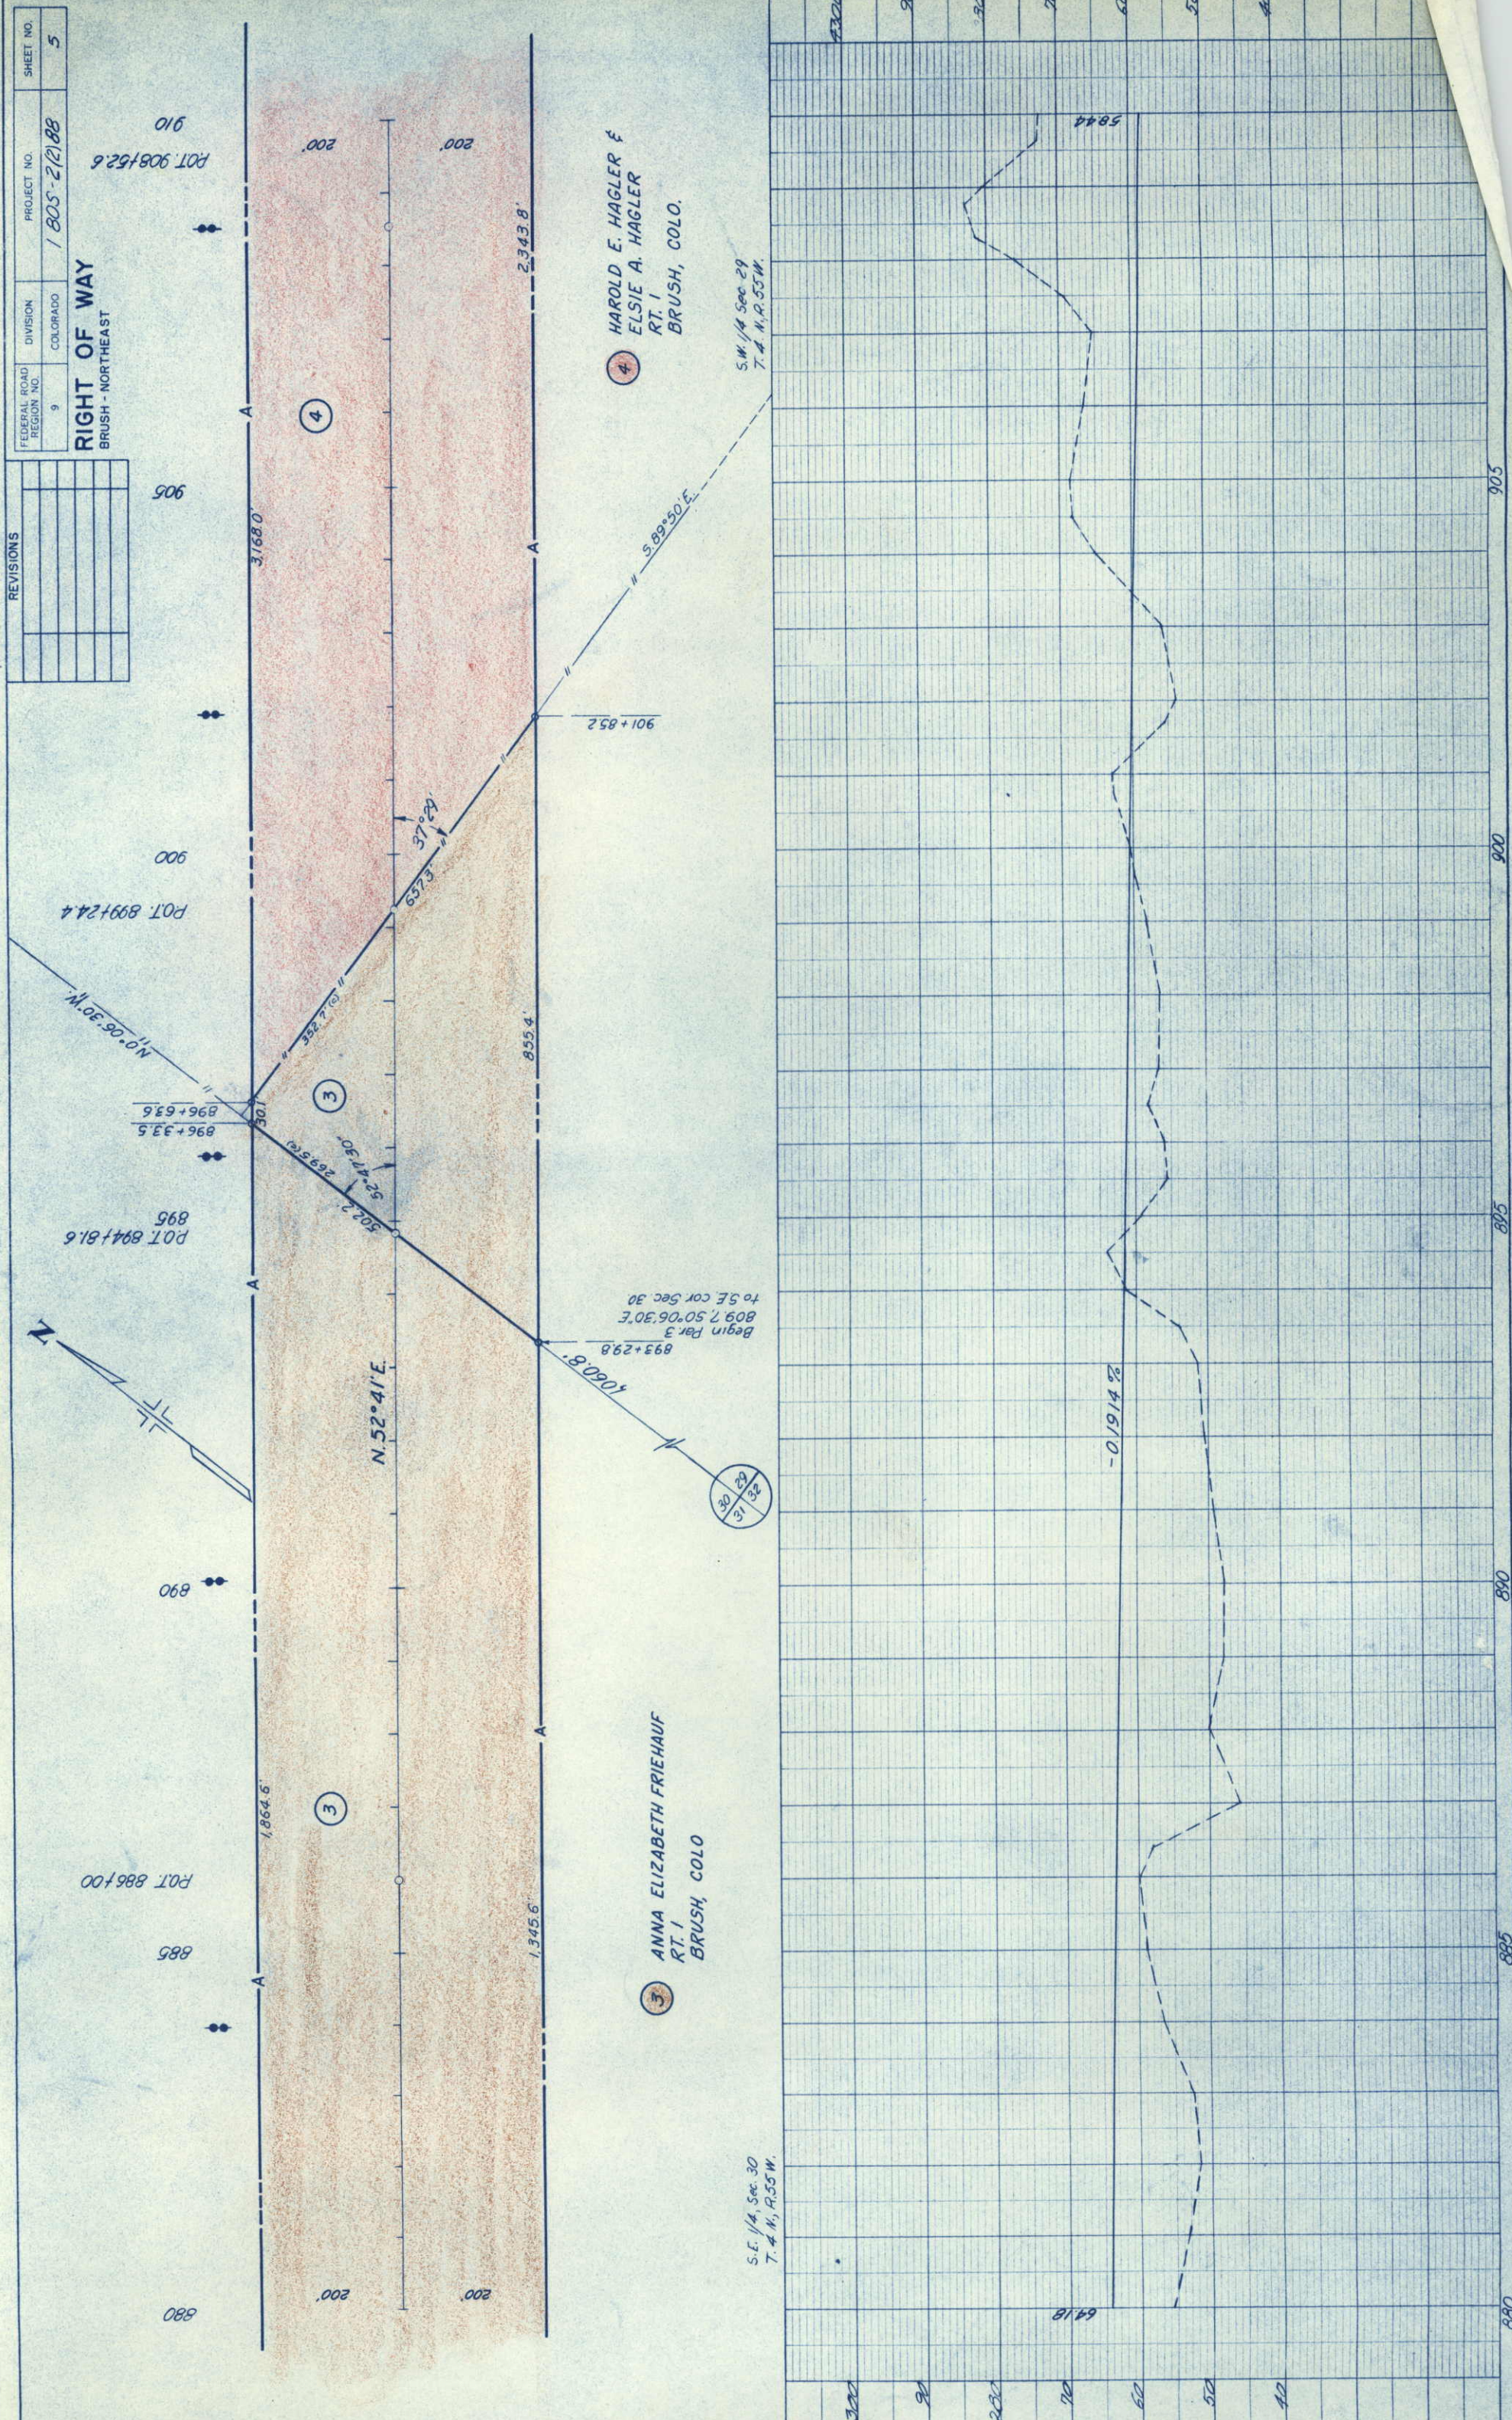

NW 1/4, Sec. 29
T. 4 N., R. 55 W.

FEDERAL ROAD REGION NO.		DIVISION	PROJECT NO.	SHEET NO.
9		COLORADO	1803-21288	6


RIGHT OF WAY
BRUSH - NORTHEAST

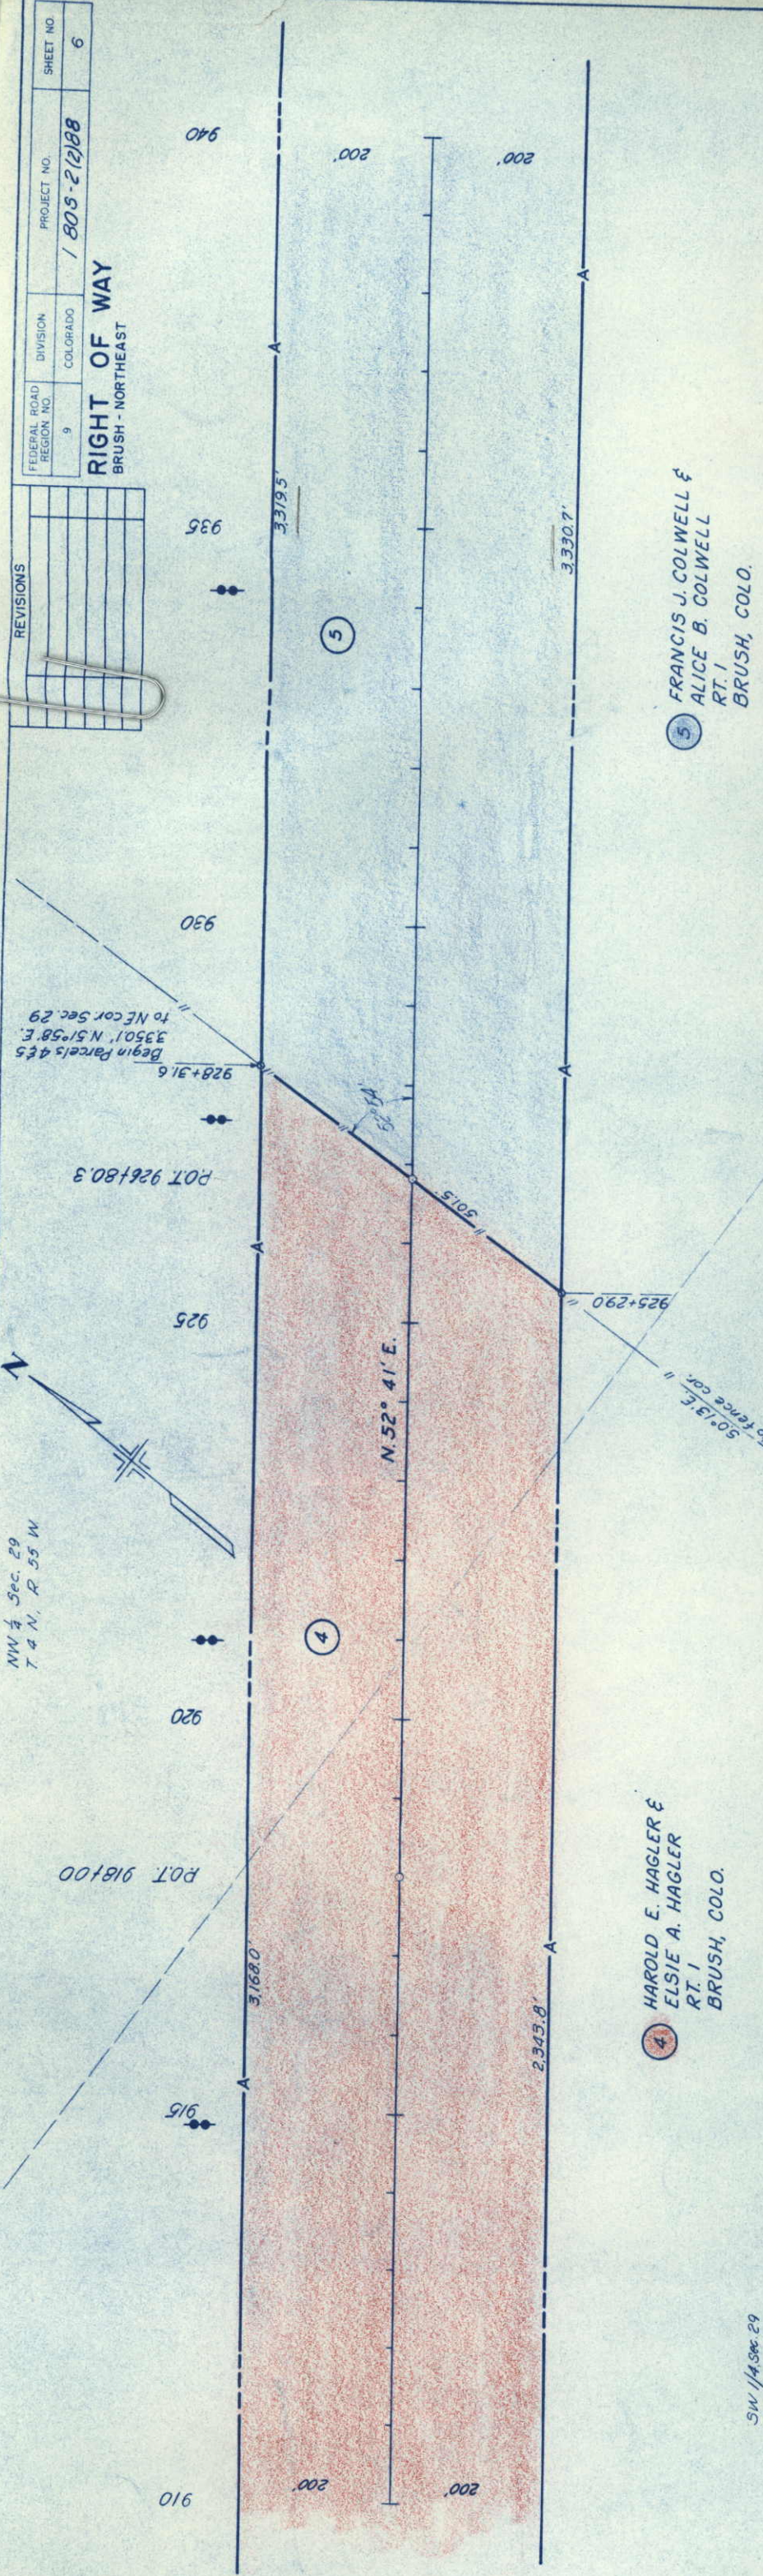

4 HAROLD E. HAGLER &
ELSIE A. HAGLER
RT. 1
BRUSH, COLO.

5 FRANCIS J. COLWELL &
ALICE B. COLWELL
RT. 1
BRUSH, COLO.

SW 1/4, Sec. 29
T. 4 N., R. 55 W.

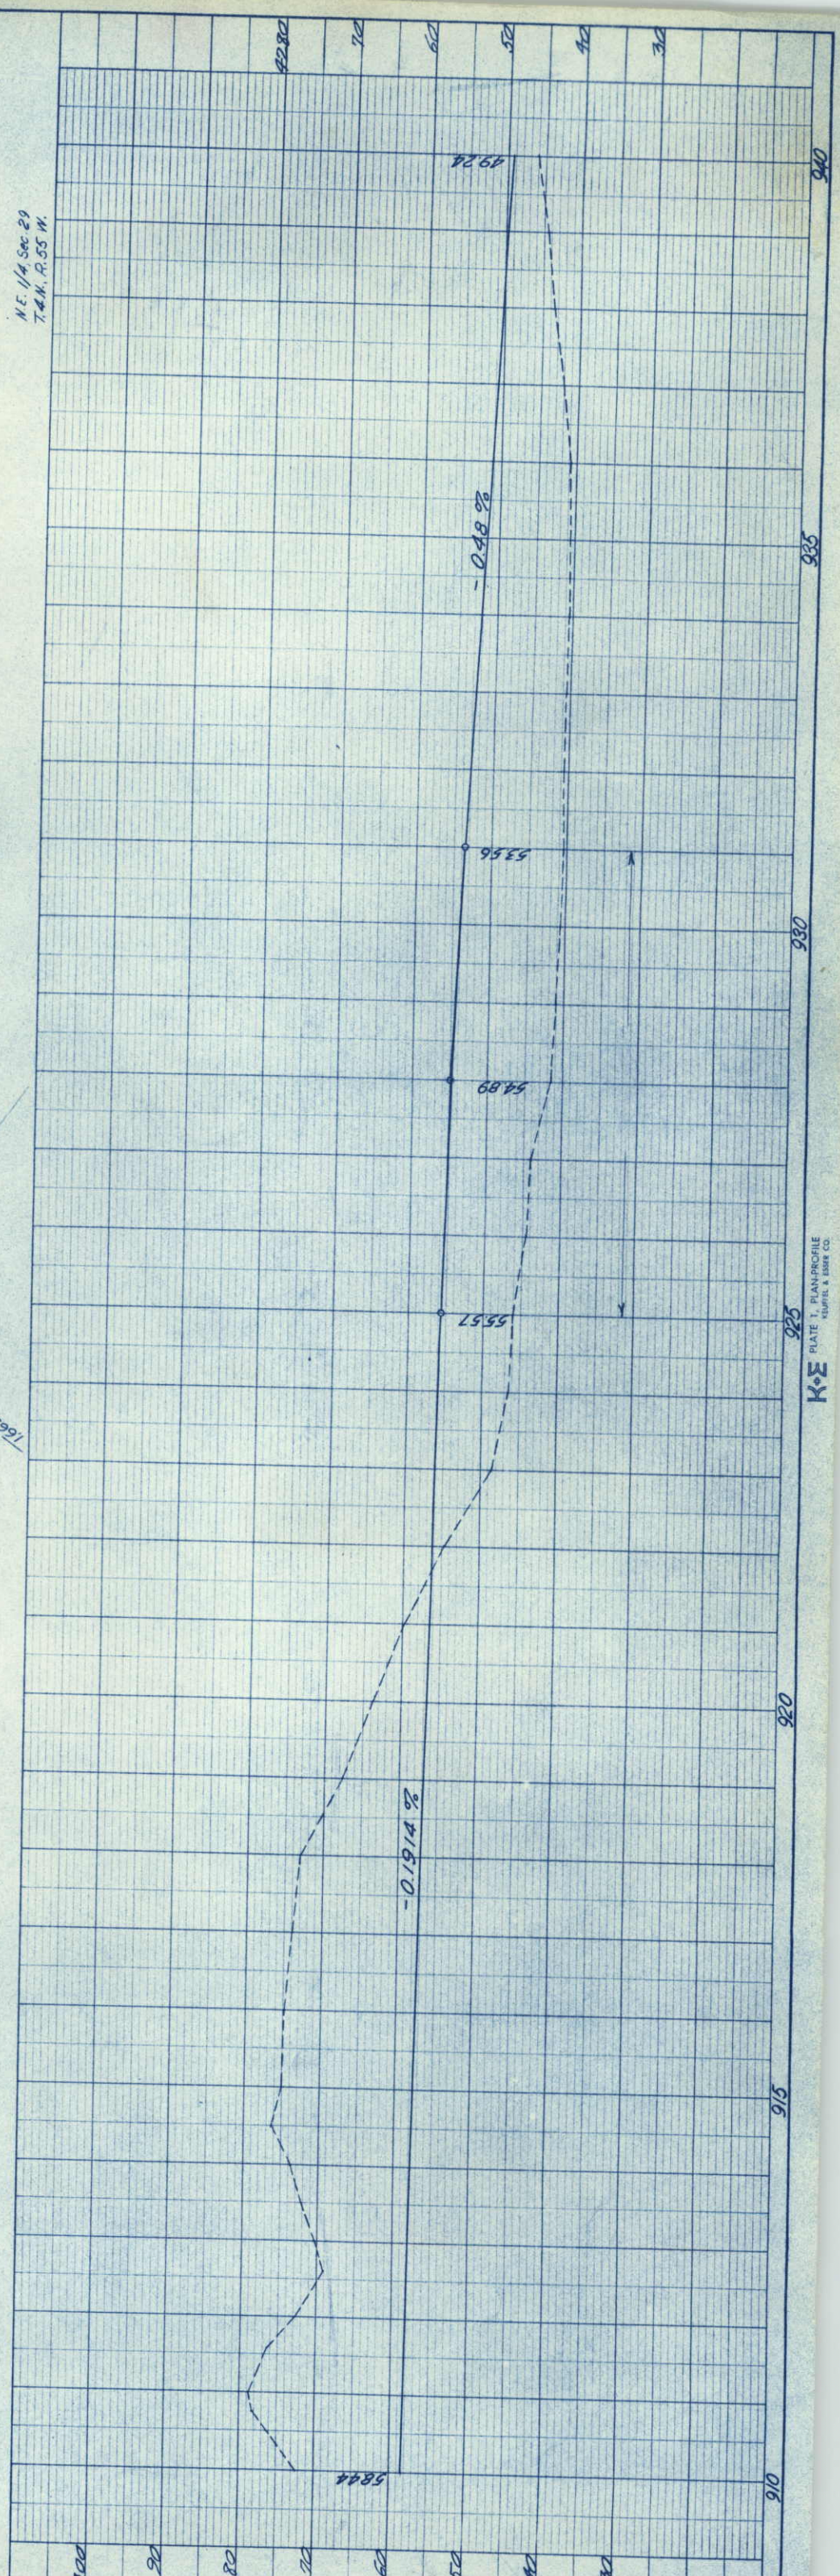

NE 1/4, Sec. 29
T. 4 N., R. 55 W.

REVISIONS		REC
6-6-63	add 6A	CW
8/9/63	6A	

FEDERAL ROAD REGION NO.	DIVISION	PROJECT NO.	SHEET NO.
9	COLORADO	1 805-2(2)88	8

RIGHT OF WAY
BRUSH - NORTHEAST

6A See detail below

P.O.T. 975+00


986

985

986

986


0000

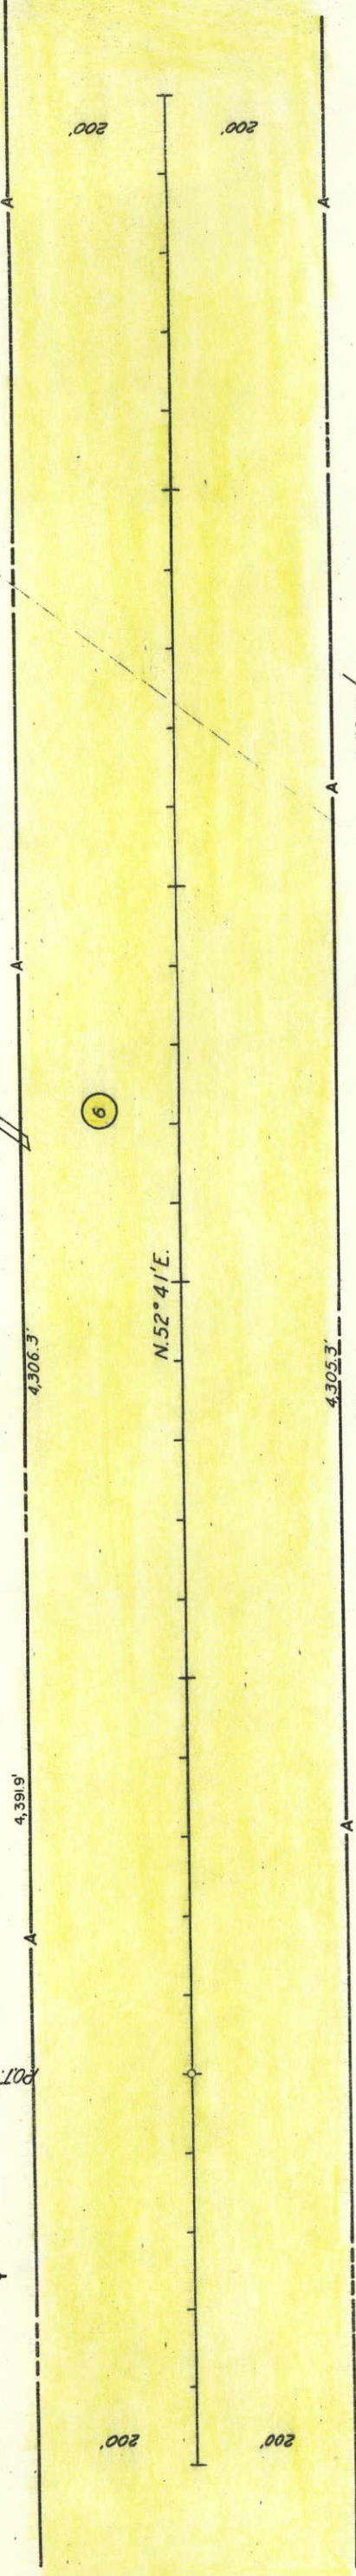


LYDA E. BEERY,
LESTER R. BEERY &
E. H. MEIER

6
6A

DETAIL 6A

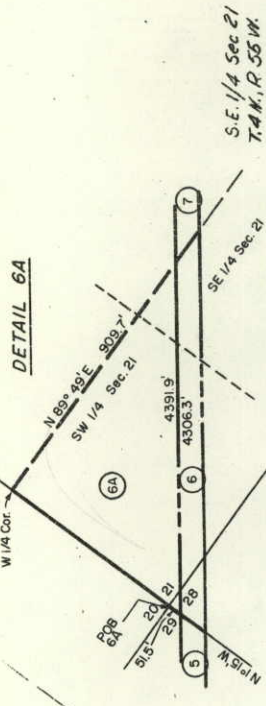


S.W. 1/4, Sec. 21
T. 4 N., R. 55 W.

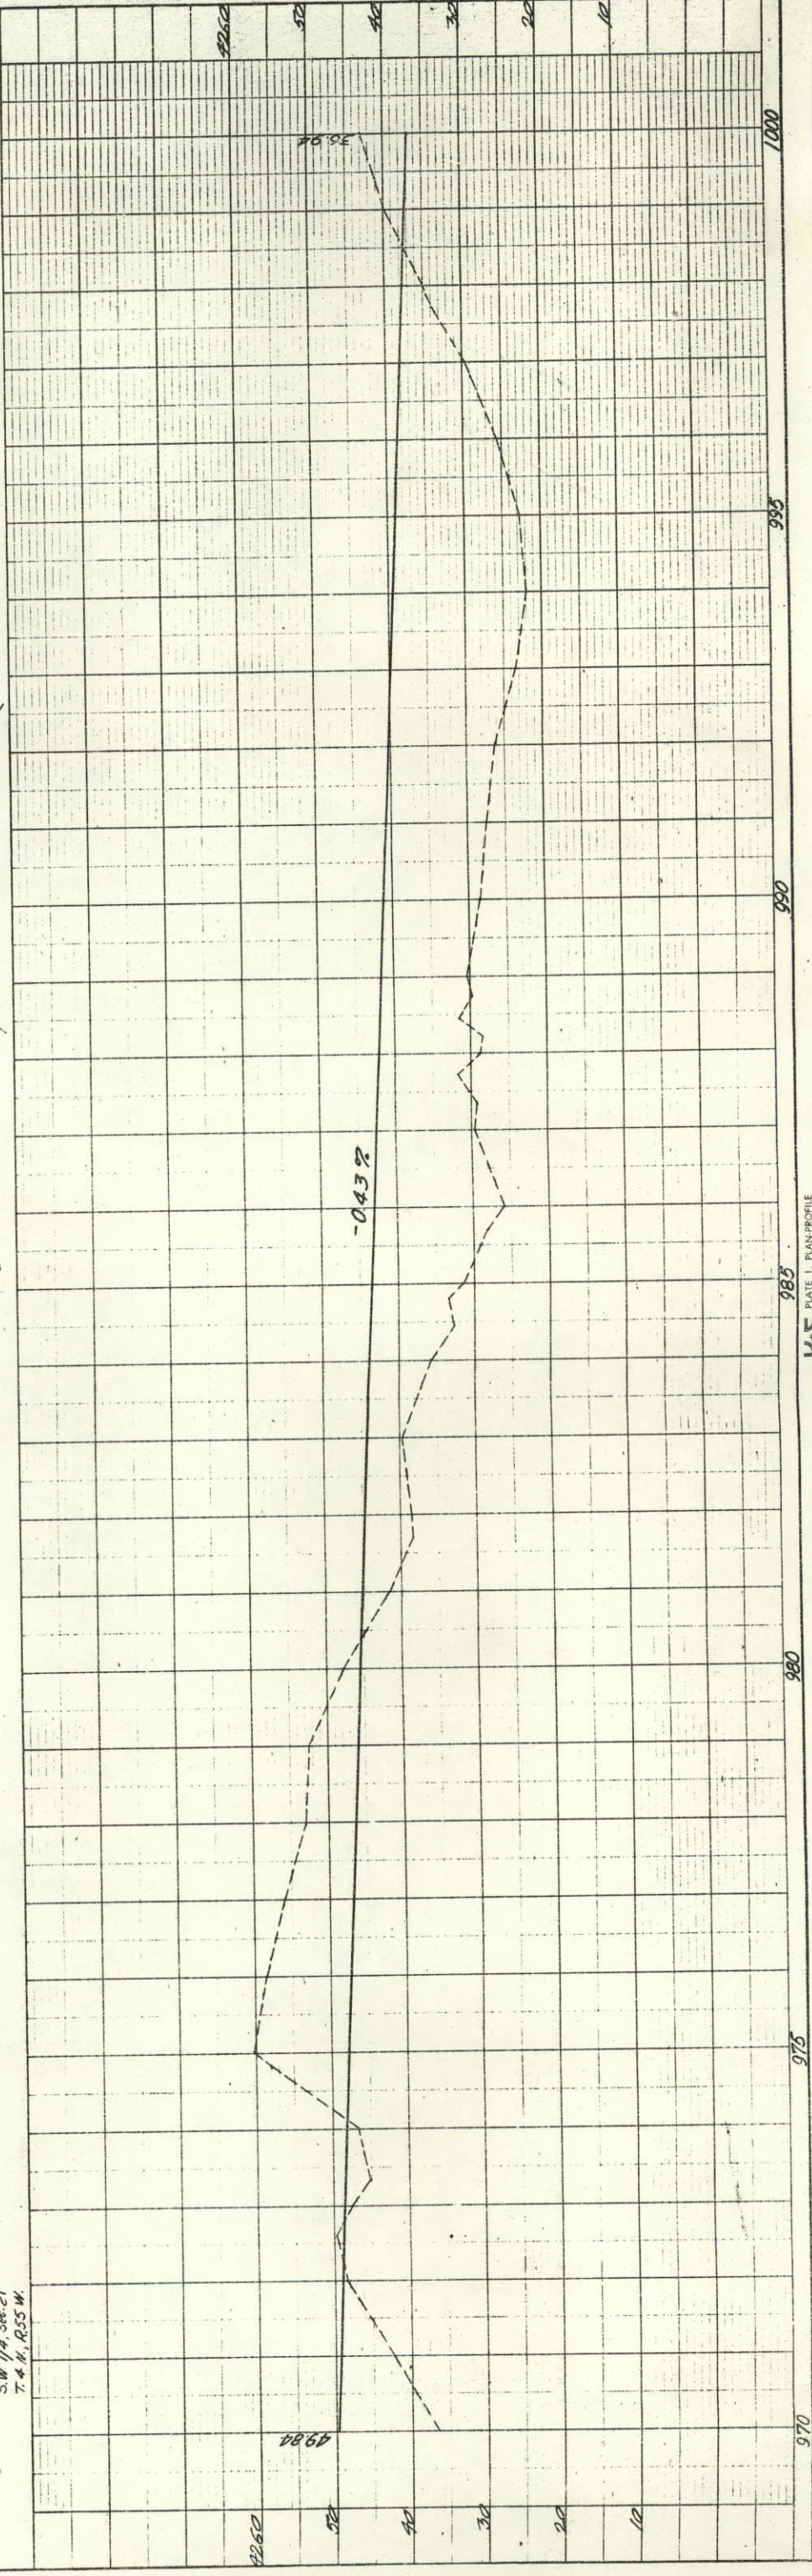

REVISIONS

1111

RIGHT OF WAY

 

6 6A

8

228


21

22


Sec 21

21

22

 AN

PROFILE
NOTE BOOK
NO. 1000

 


FEDERAL ROAD REGION NO.	DIVISION	PROJECT NO.	SHEET NO.
9	COLORADO	1805-2(2)88	11


RIGHT OF WAY

BRUSH - NORTHEAST
SE 1/4 Sec. 15
T. 4 N., R. 55 W.

REVISIONS	

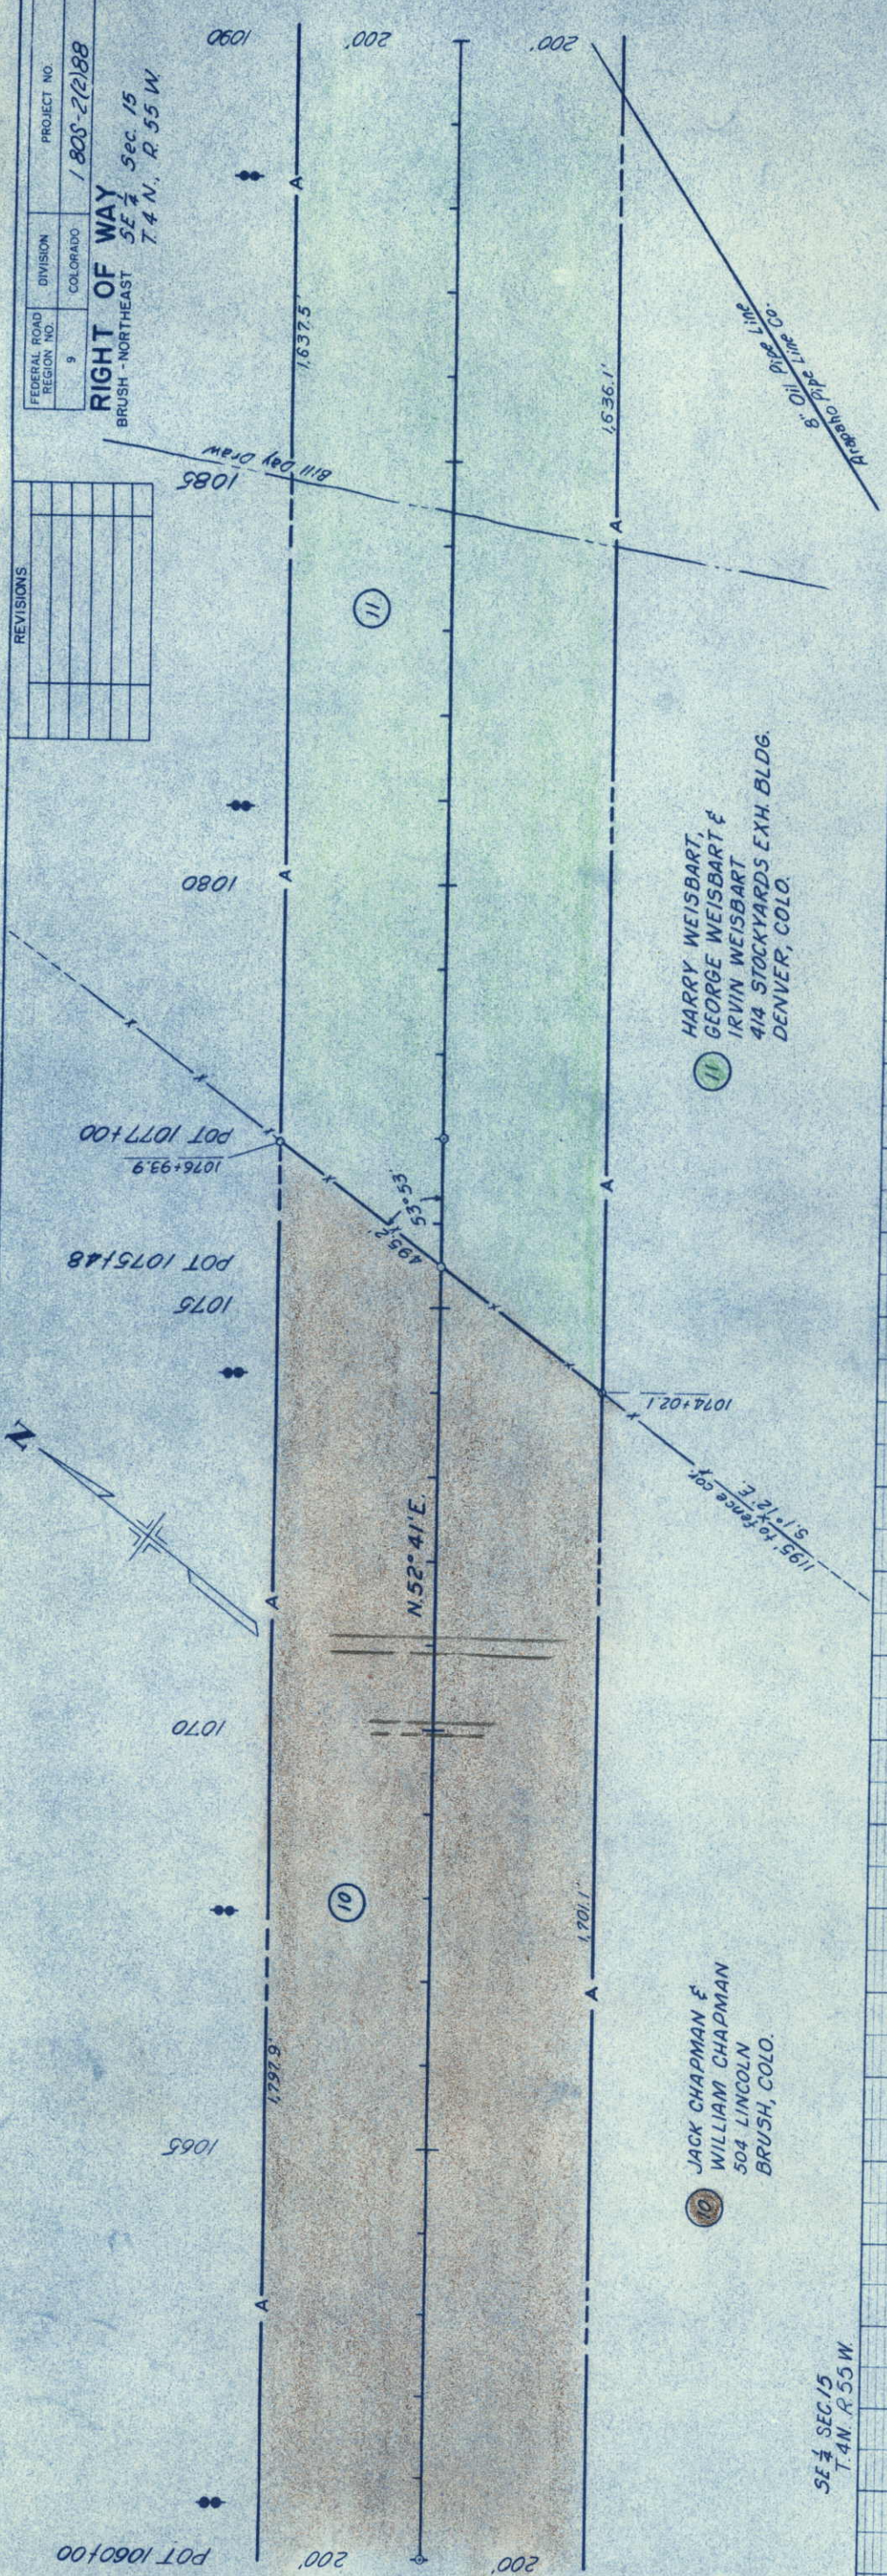

SE 1/4 SEC. 15
T. 4 N. R. 55 W.

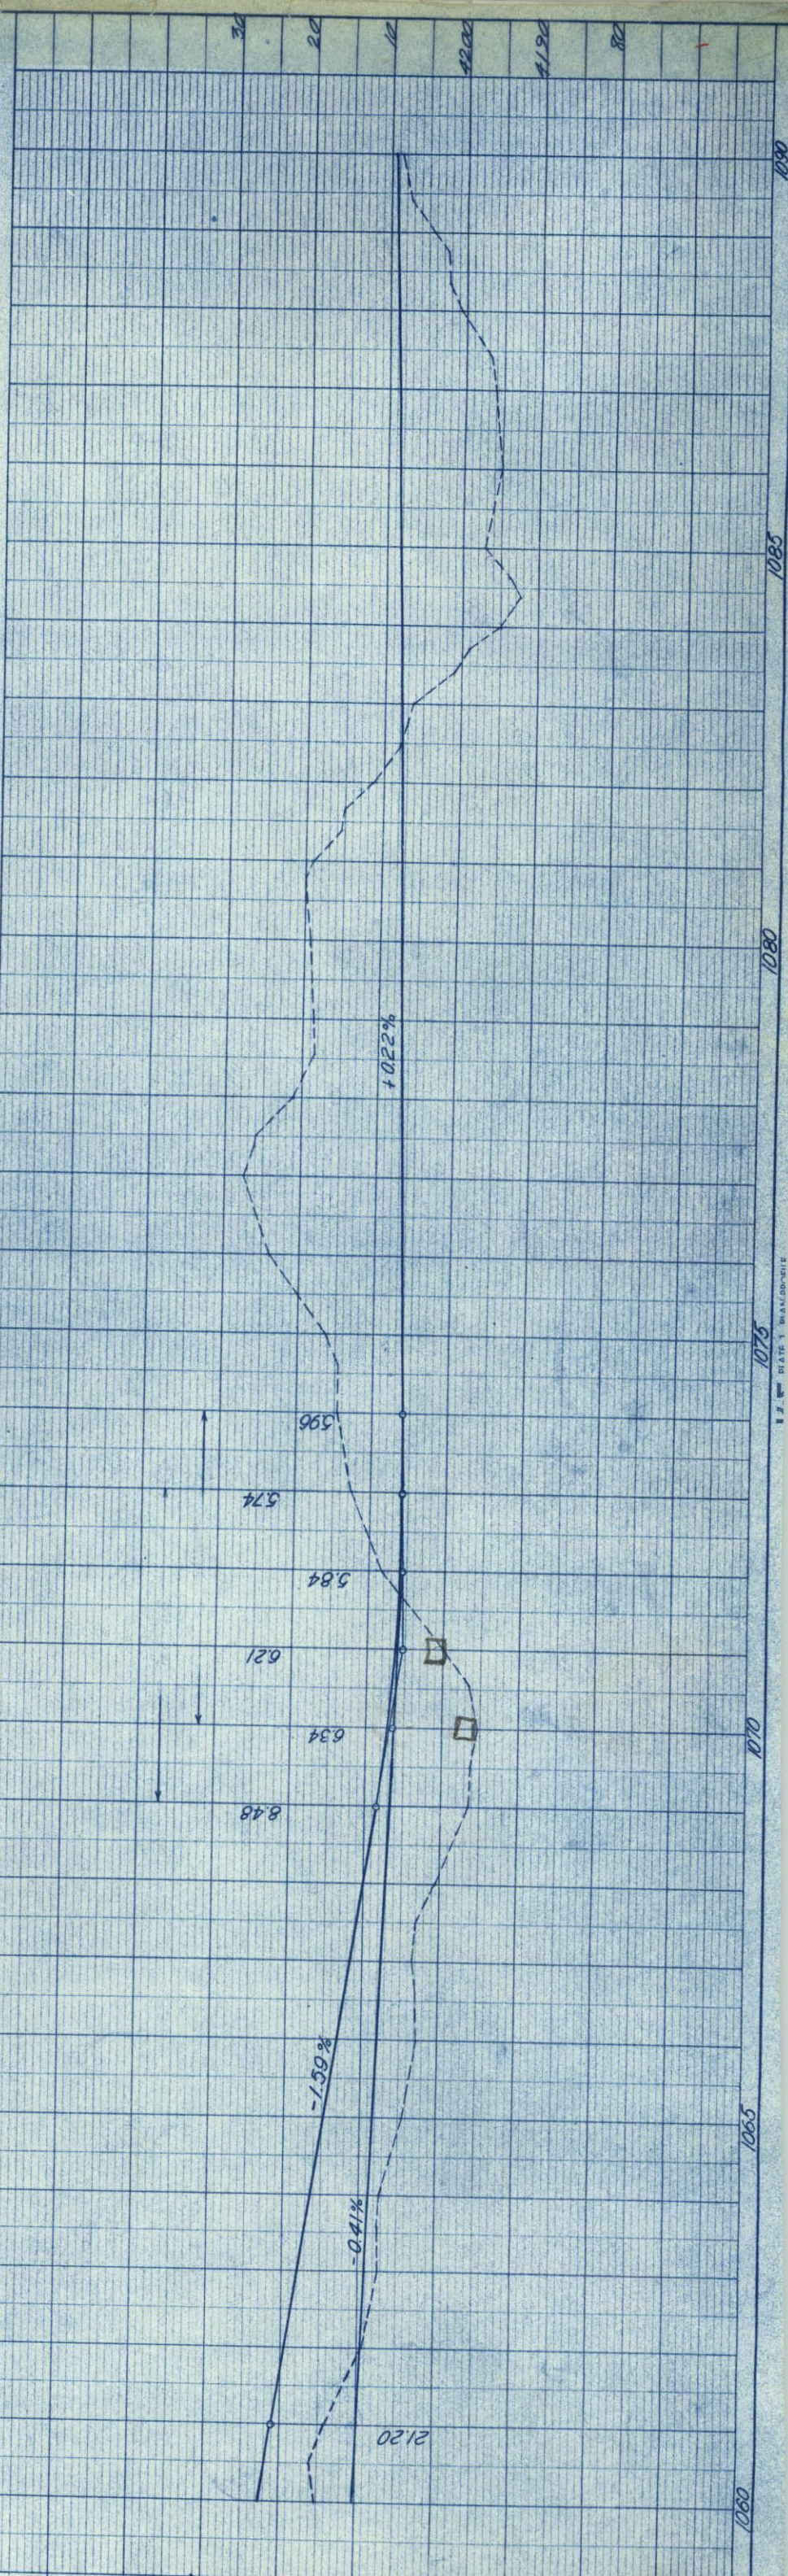


FEDERAL ROAD REGION NO.	DIVISION	PROJECT NO.	SHEET NO.
9	COLORADO	1805-2(2)88	12


RIGHT OF WAY
BRUSH - NORTHEAST

REVISIONS	


NW 1/4 SEC. 14
T. 4 N., R. 55 W.

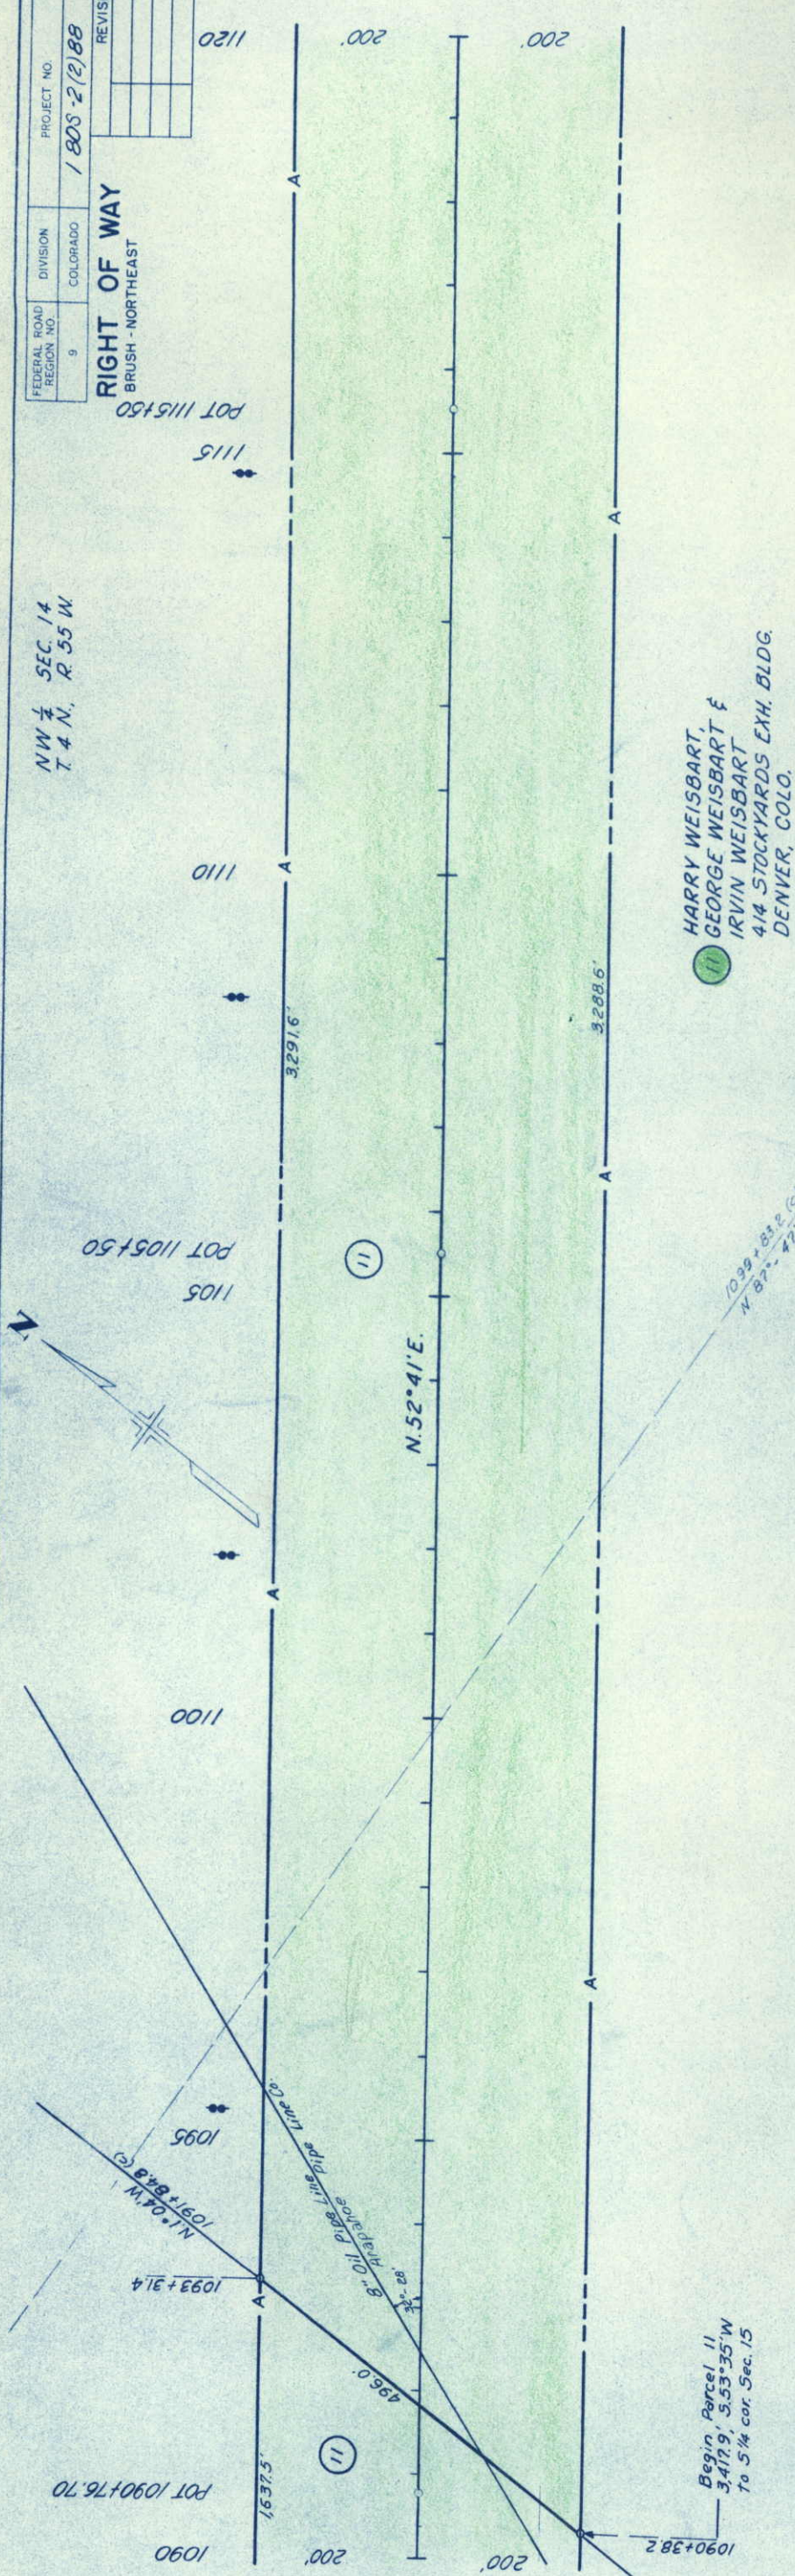

SW 1/4 SEC. 14
T. 4 N., R. 55 W.

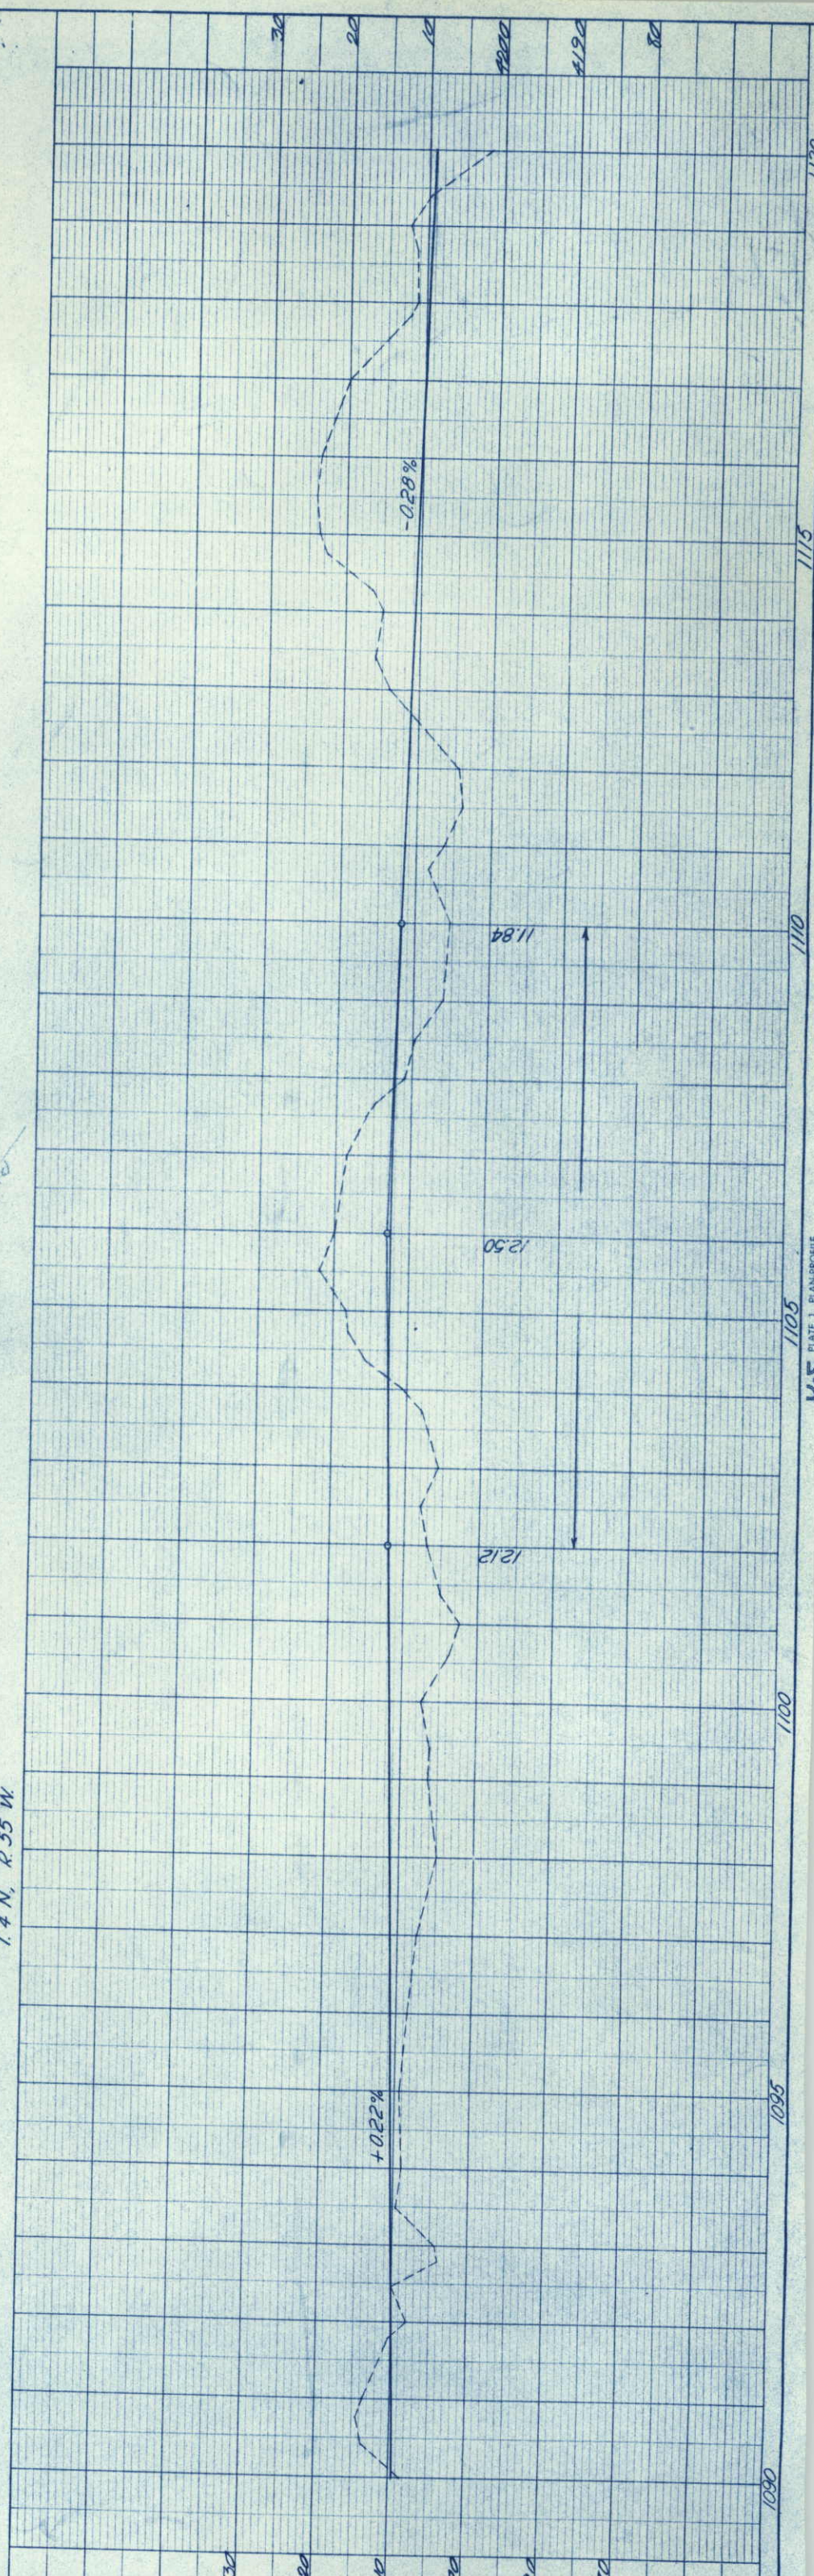


SE 1/4 SEC 11
T. 4 N, R. 55 W.

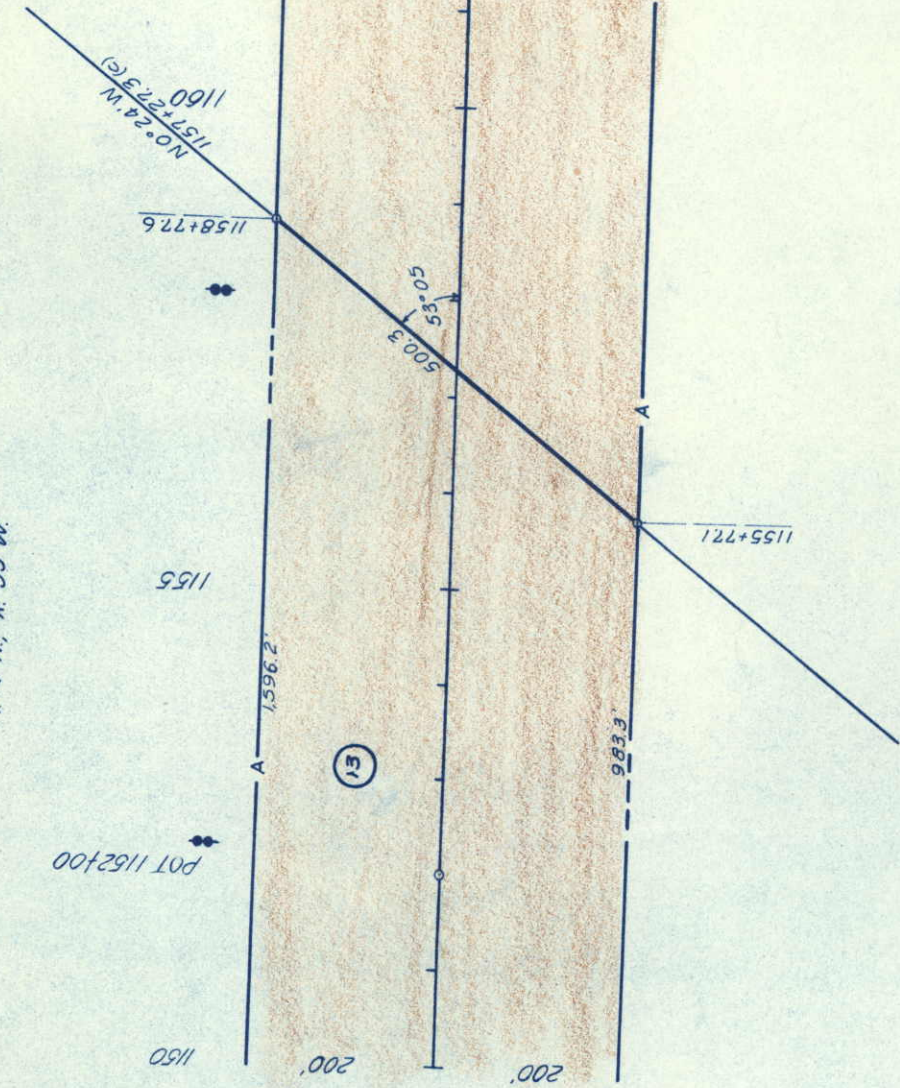

JOHN M. CHAPMAN
504 LINCOLN ST.
BRUSH, COLO.

SW 1/4 SEC. 12
T. 4 N R. 55 W


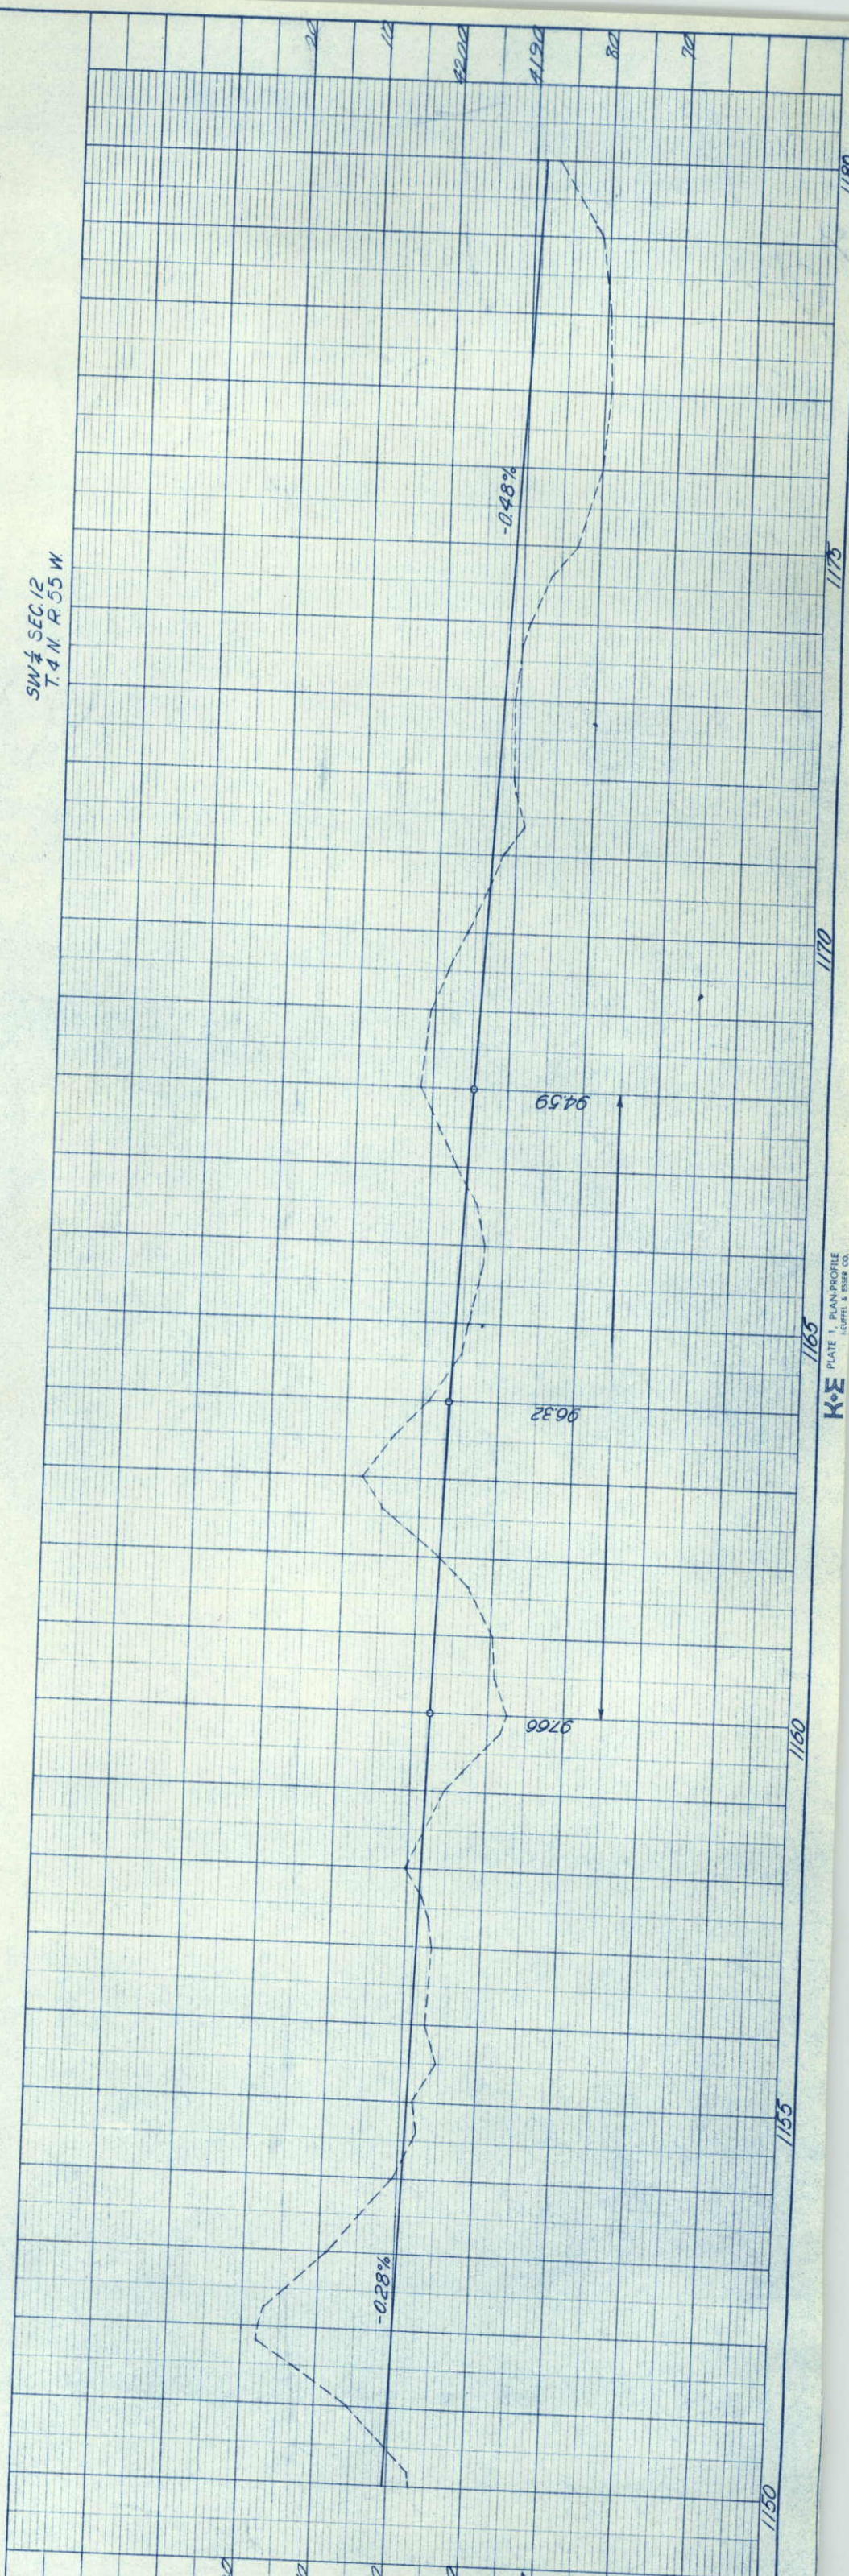


REVISIONS		FEDERAL ROAD REGION NO.		DIVISION		PROJECT NO.		SHEET NO.	
		9		COLORADO		1805-2(2)88		14	


RIGHT OF WAY
BRUSH - NORTHEAST

FEDERAL ROAD REGION NO.	DIVISION	PROJECT NO.	SHEET NO.
9	COLORADO	1805-2(2)88	15


RIGHT OF WAY	
BRUSH - NORTHEAST	
REVISIONS	

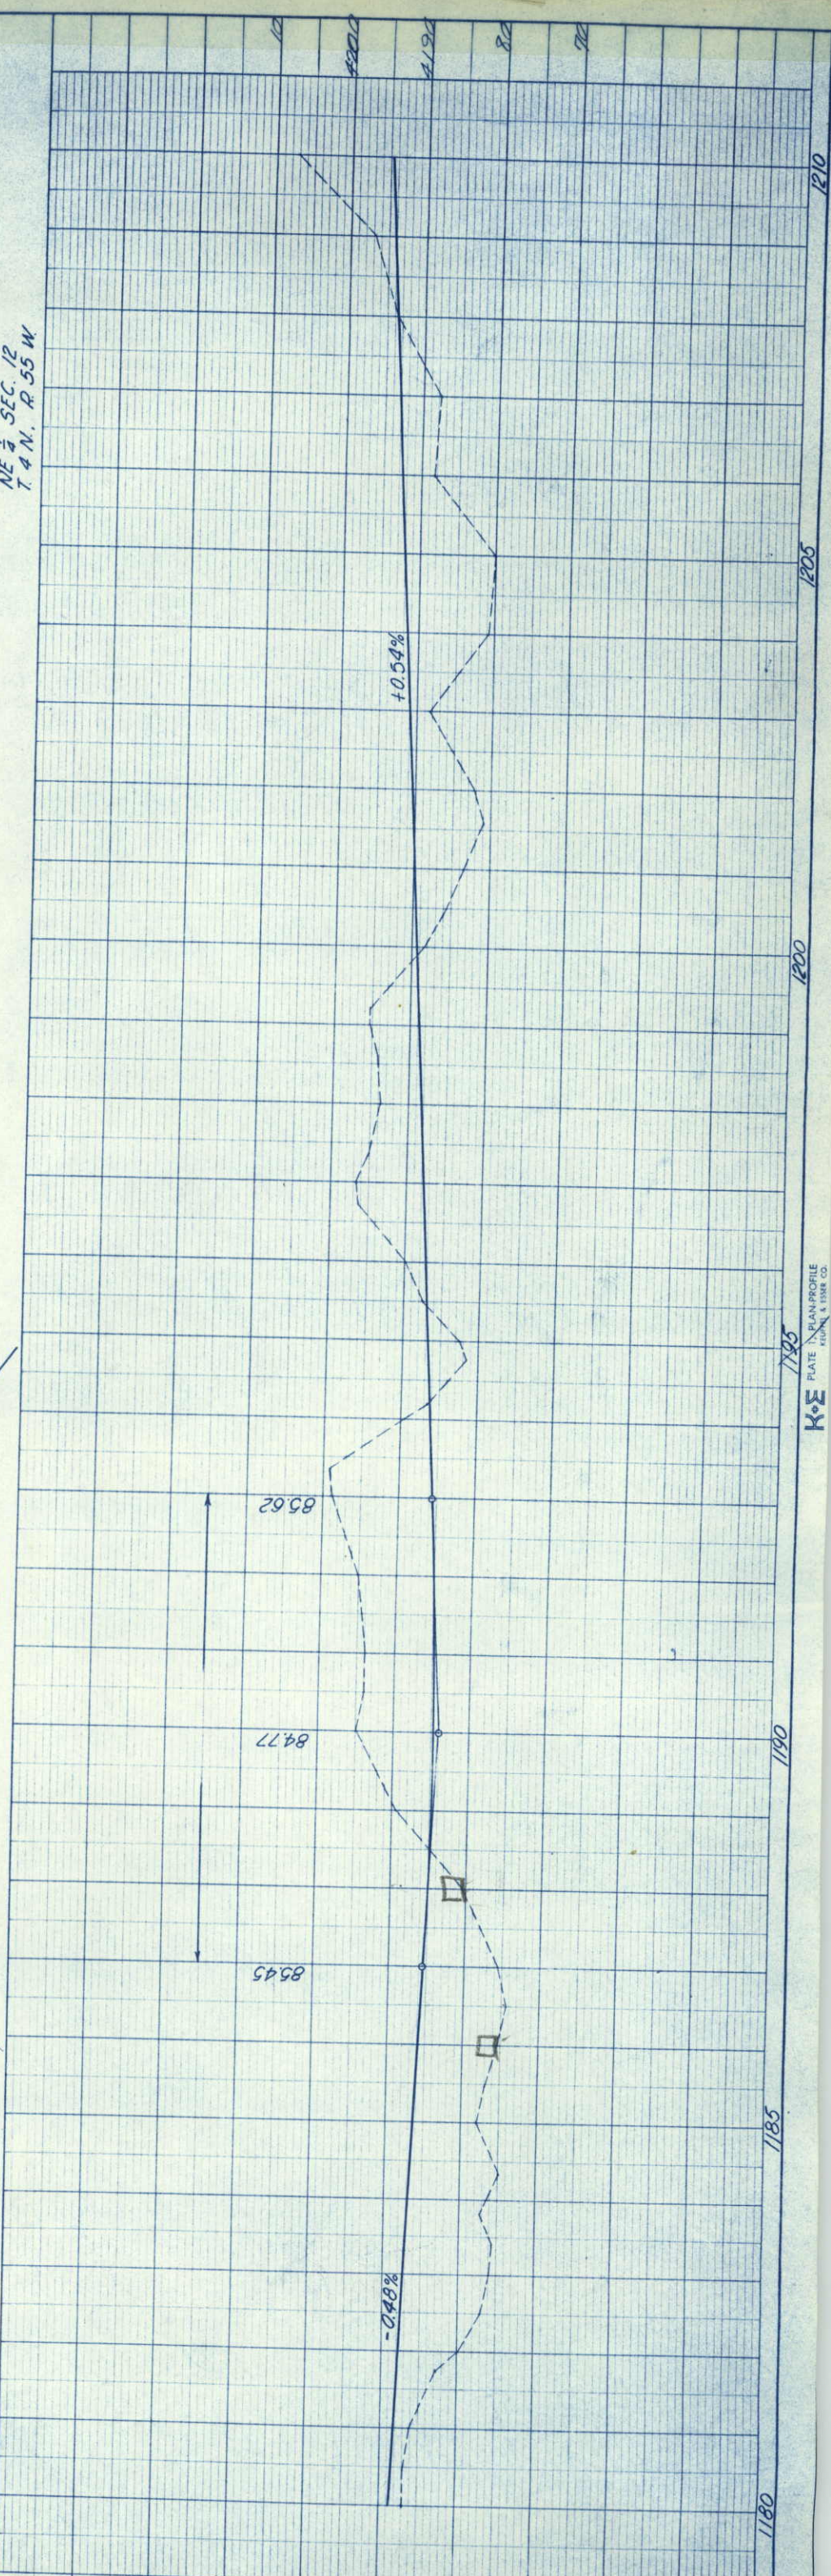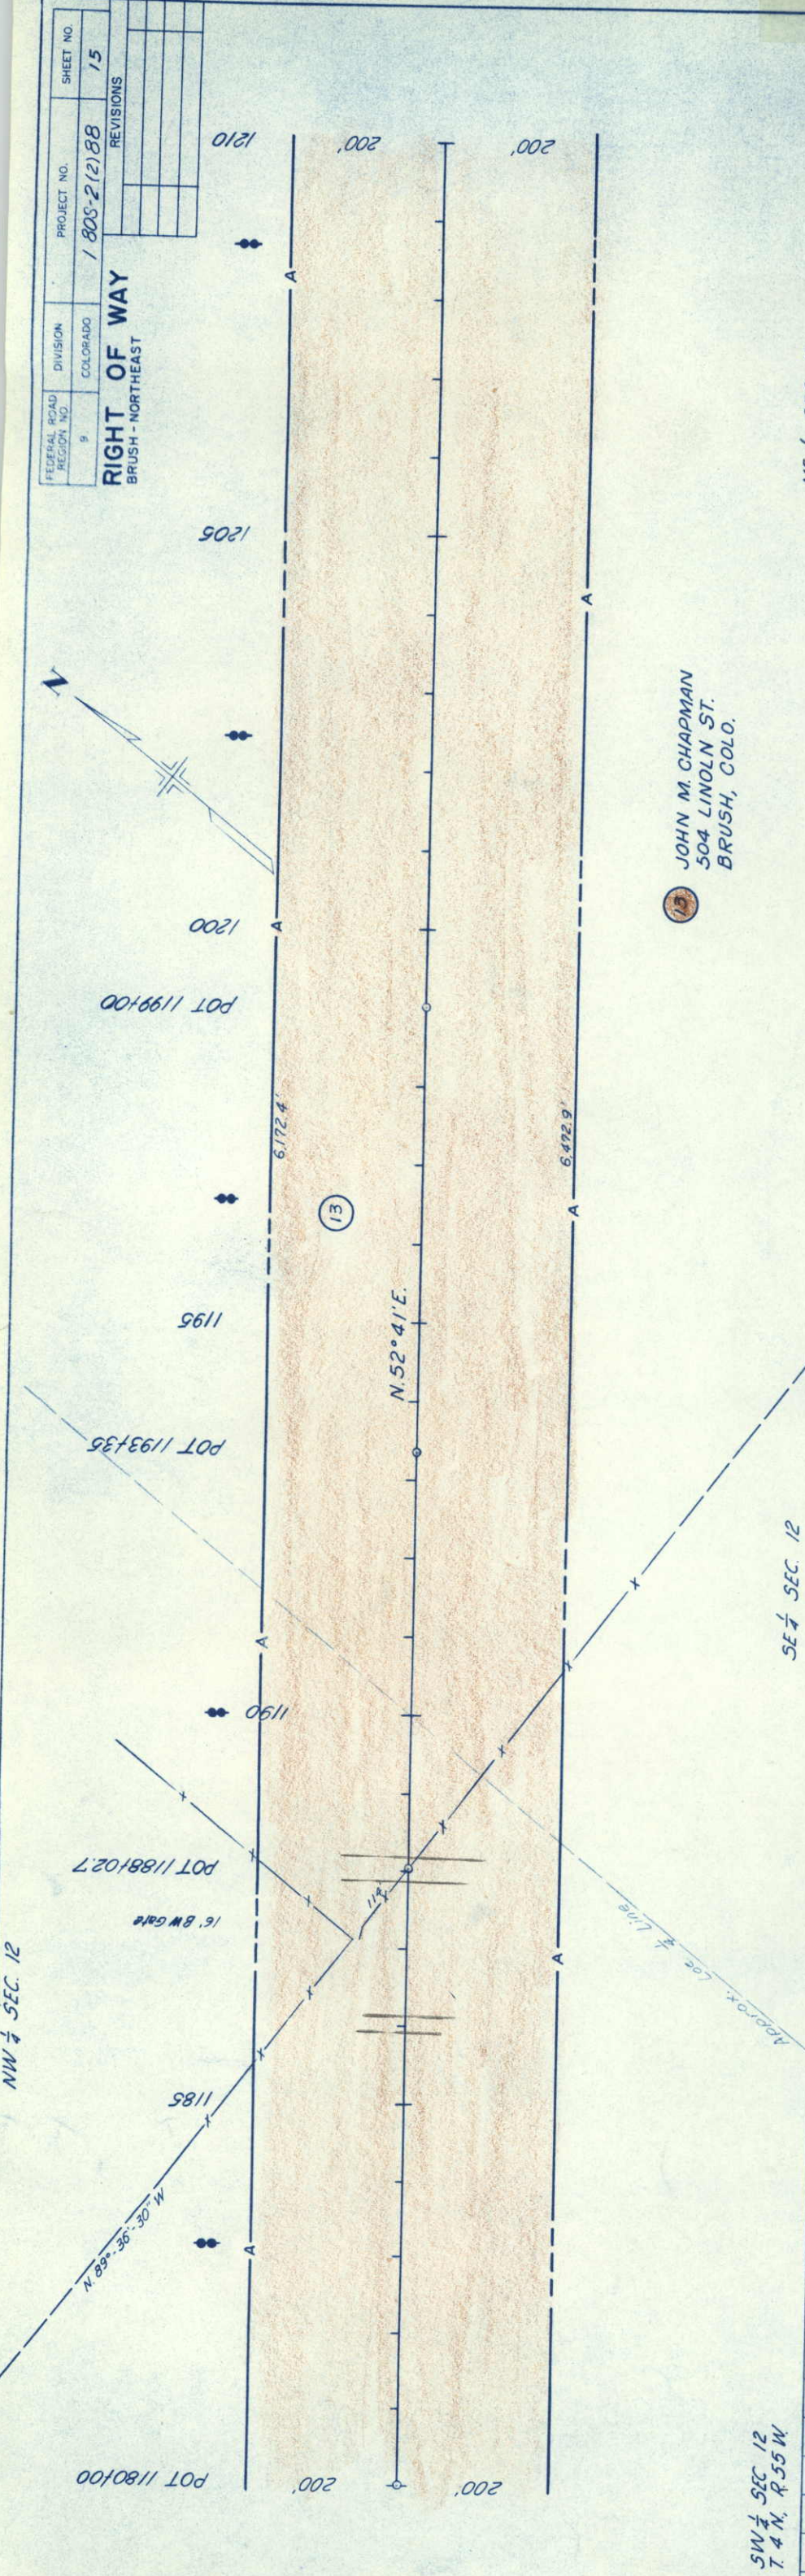

FEDERAL ROAD REGION NO. 9	DIVISION COLORADO	PROJECT NO. 1805-2(2)88	SHEET NO. 15
RIGHT OF WAY BRUSH - NORTHEAST		REVISIONS	
		4/20/64	14 Rev.
			LP

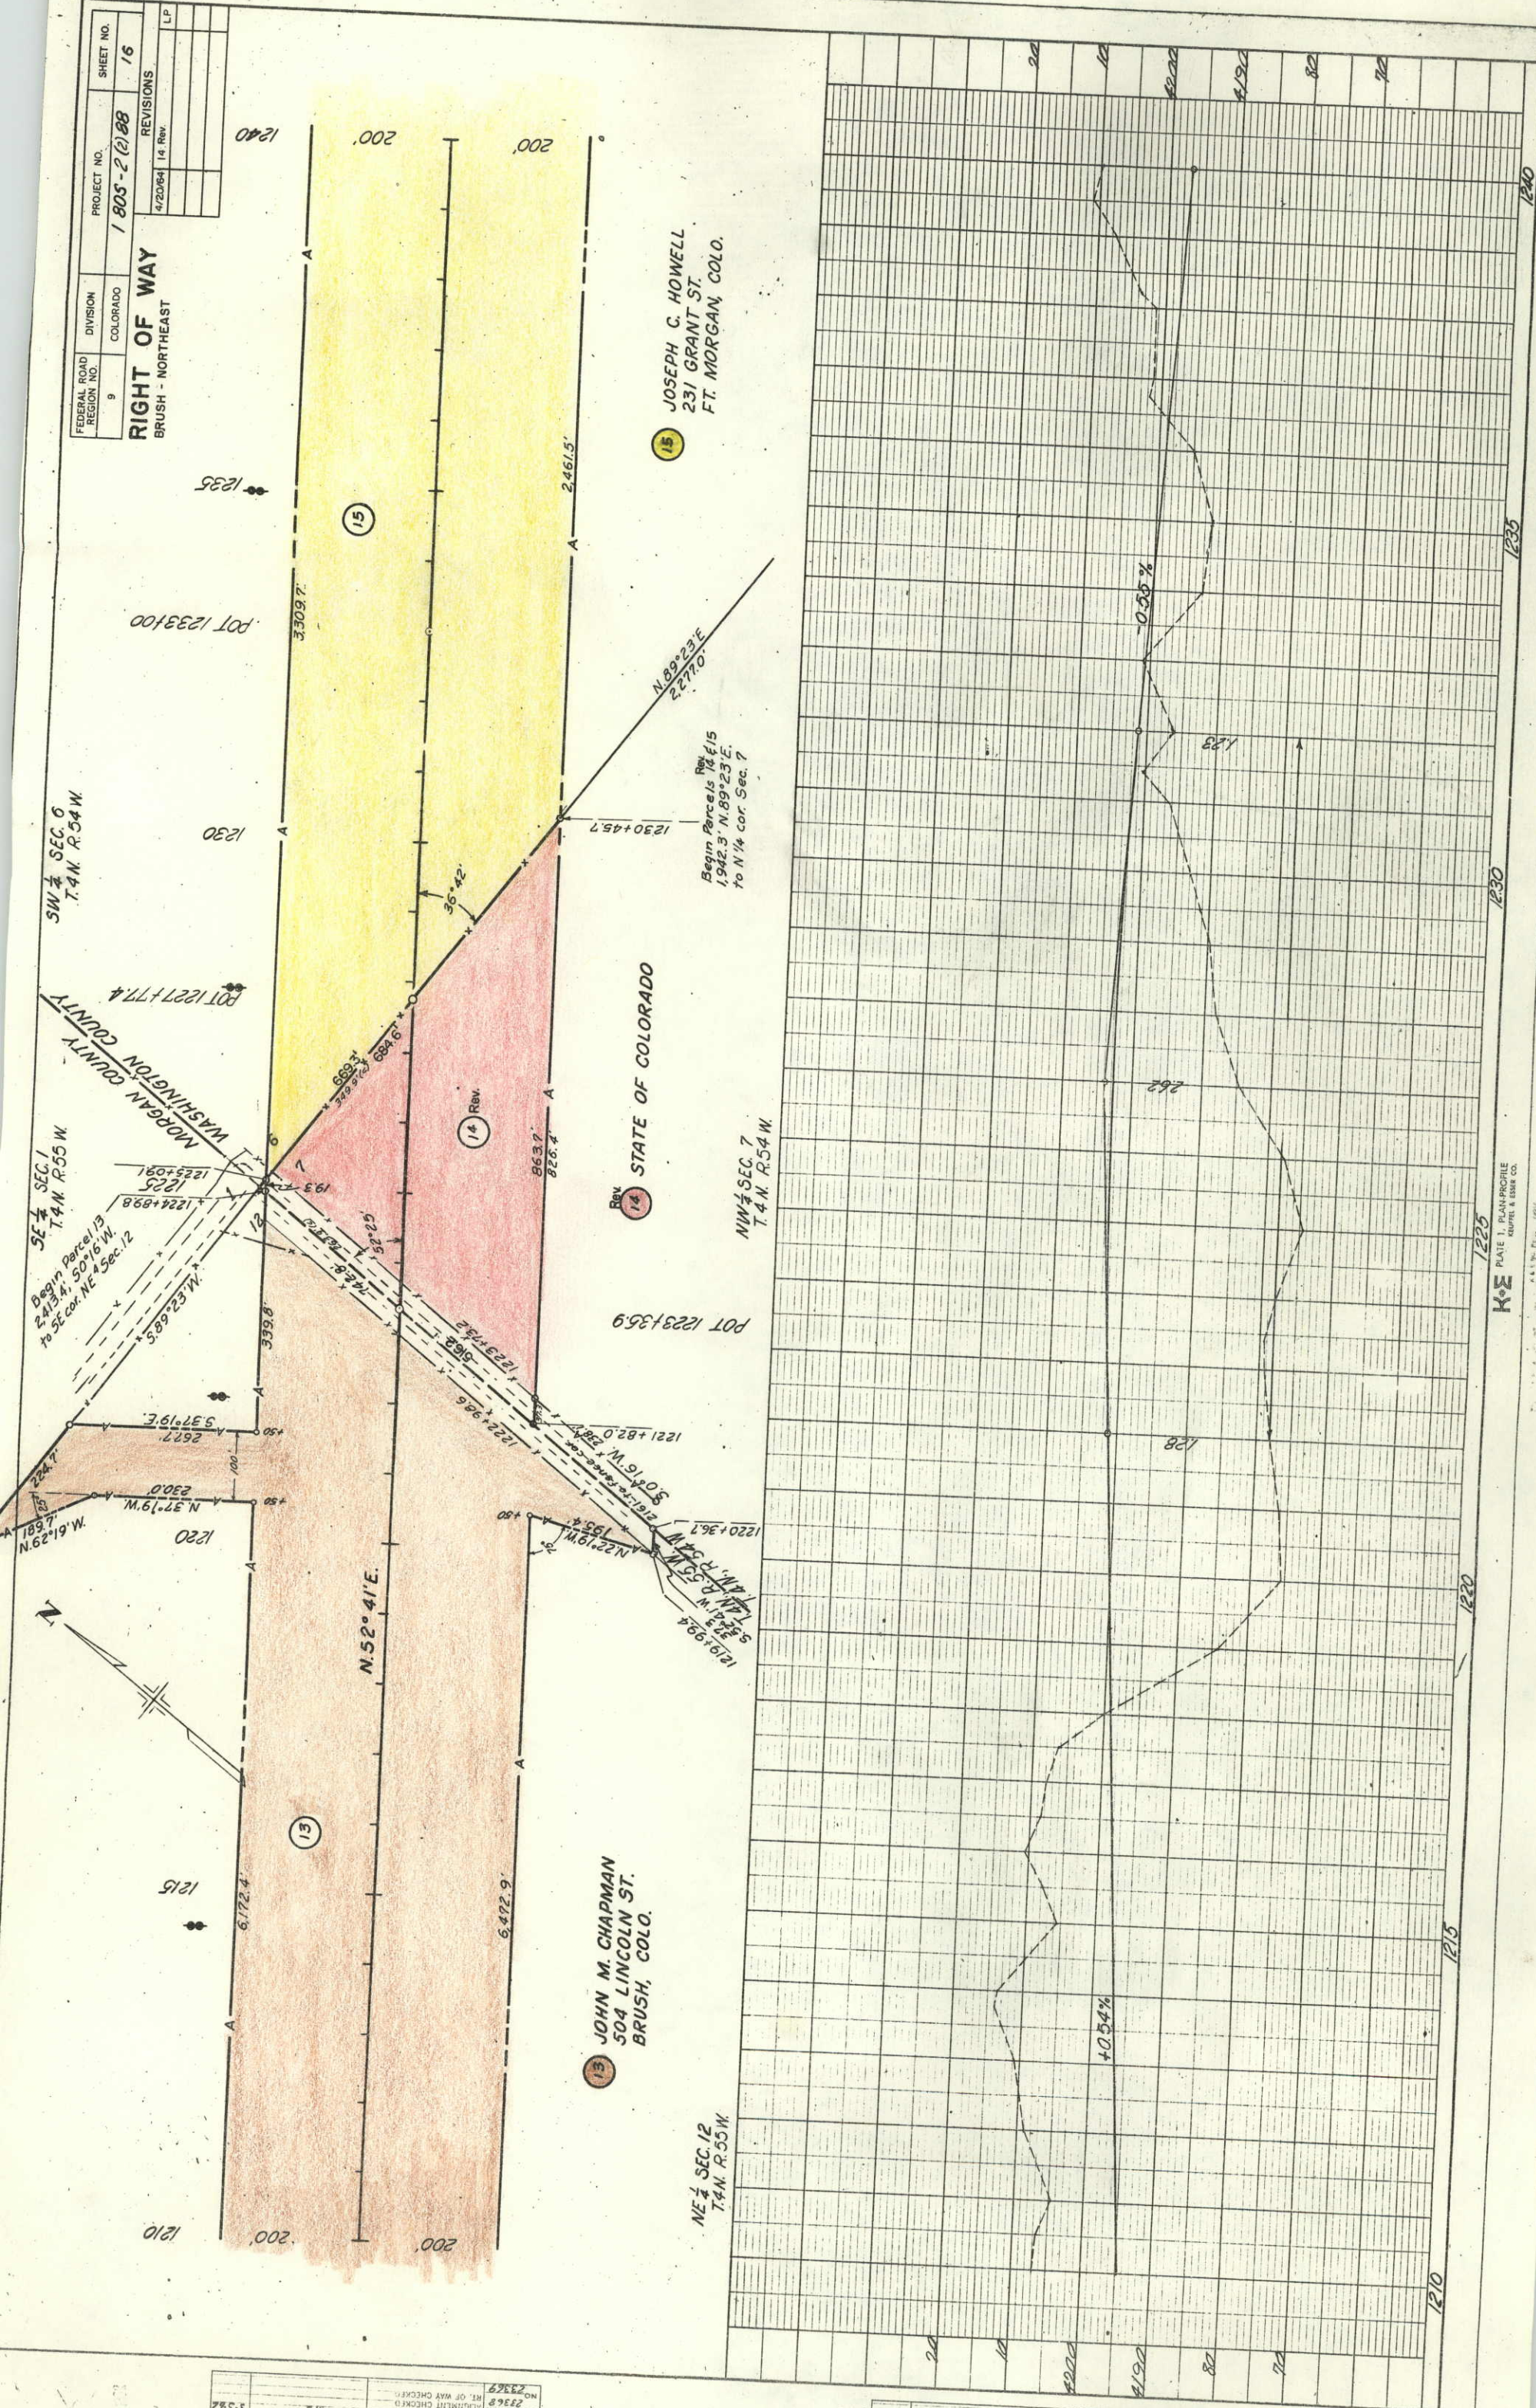


SW 1/4 SEC. 6
T. 4 N. R. 54 W.

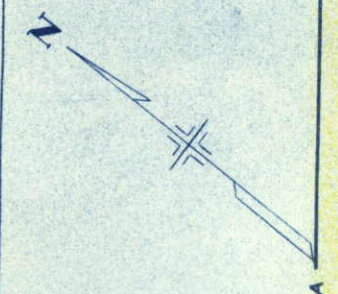

REVISIONS	


FEDERAL ROAD REGION NO.	DIVISION	PROJECT NO.	SHEET NO.
9	COLORADO	1 805-2(2)88	17

RIGHT OF WAY
BRUSH - NORTHEAST

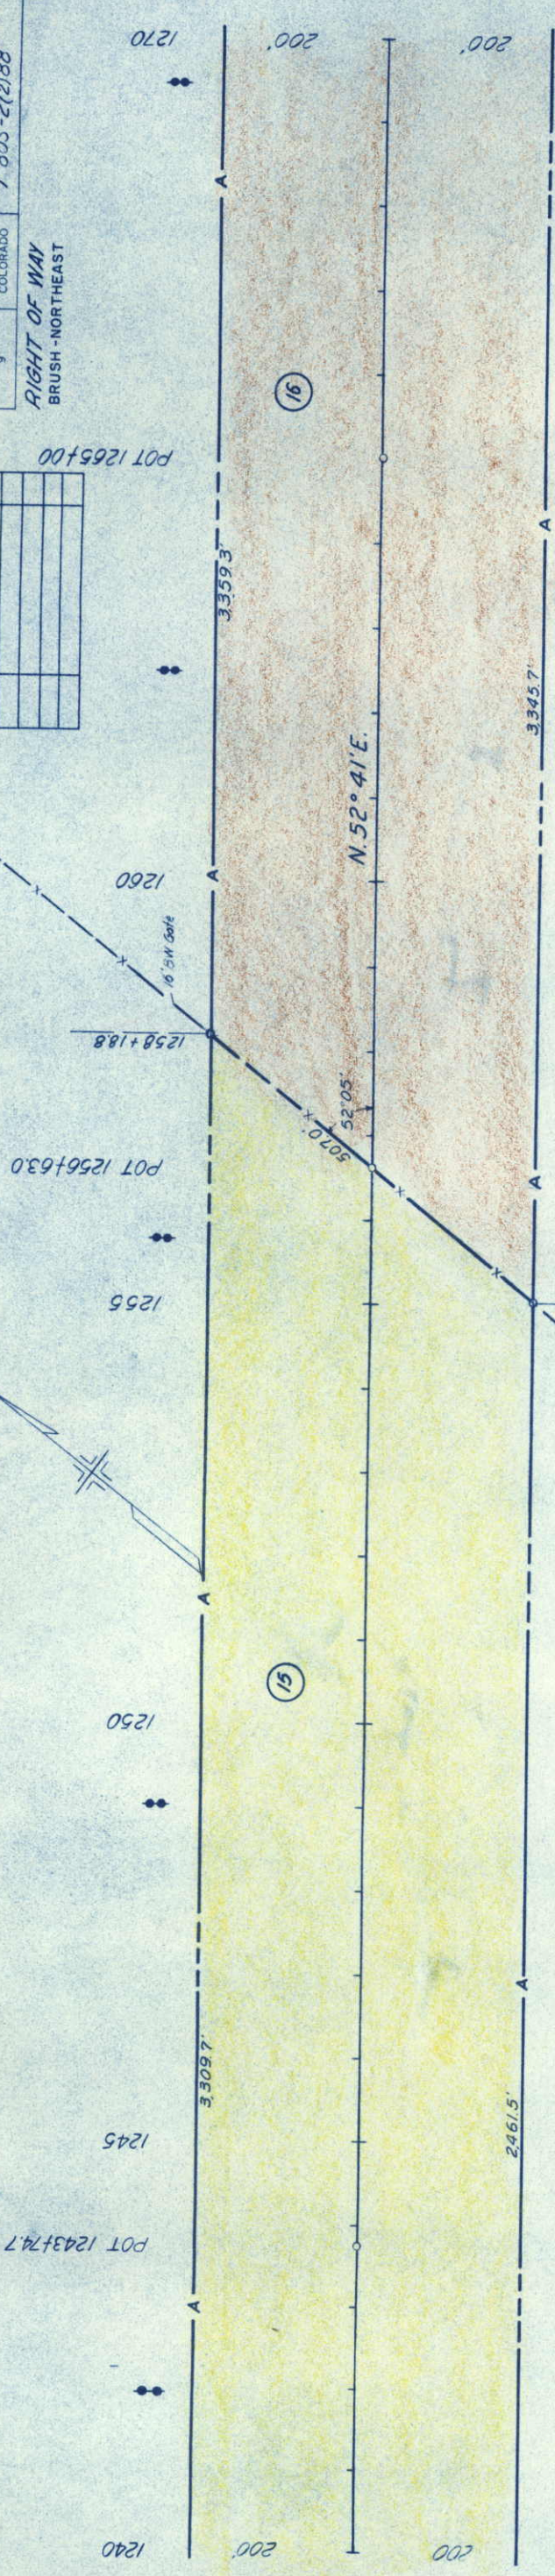

SE 1/4 SEC. 6
T. 4 N. R. 54 W.

Brass Cap

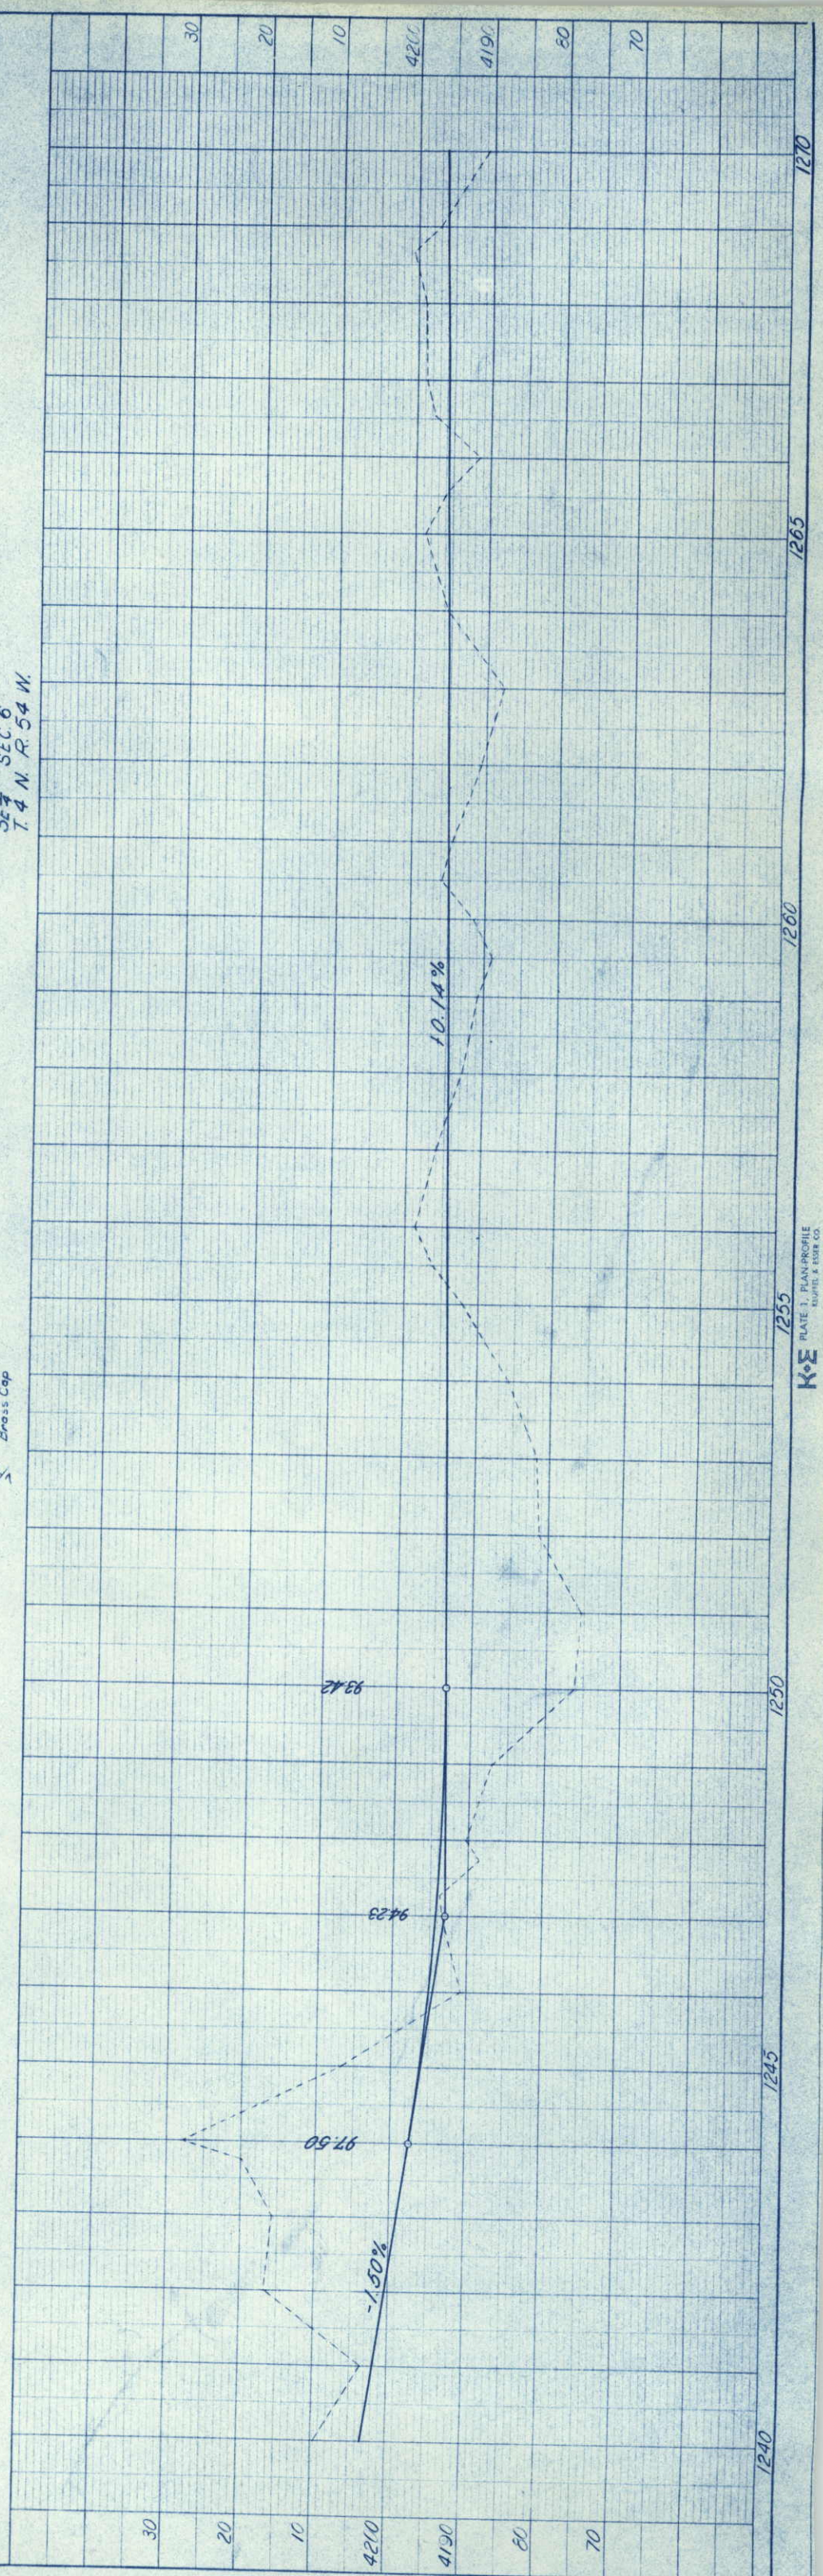

NE 1/4 SEC. 6
T 4 N, R 54 W

FEDERAL ROAD REGION NO.	DIVISION	PROJECT NO.	SHEET NO.
9	COLORADO	1805-212188	18

RIGHT OF WAY	
BRUSH - NORTHEAST	
REVISIONS	

1295
POT 1295+07.9

1290
POT 1290+00
POT 1290+15.5

1285

1280

1275

1270




J. M. CHAPMAN
HILLROSE, COLO.

SE 1/4 SEC. 6
T 4 N, R 54 W.

NW 1/4 SEC. 5
T 4 N, R 54 W


Begin Parcel 16
1,760.1', N 1° 48' E.
to NE cor Sec. 6

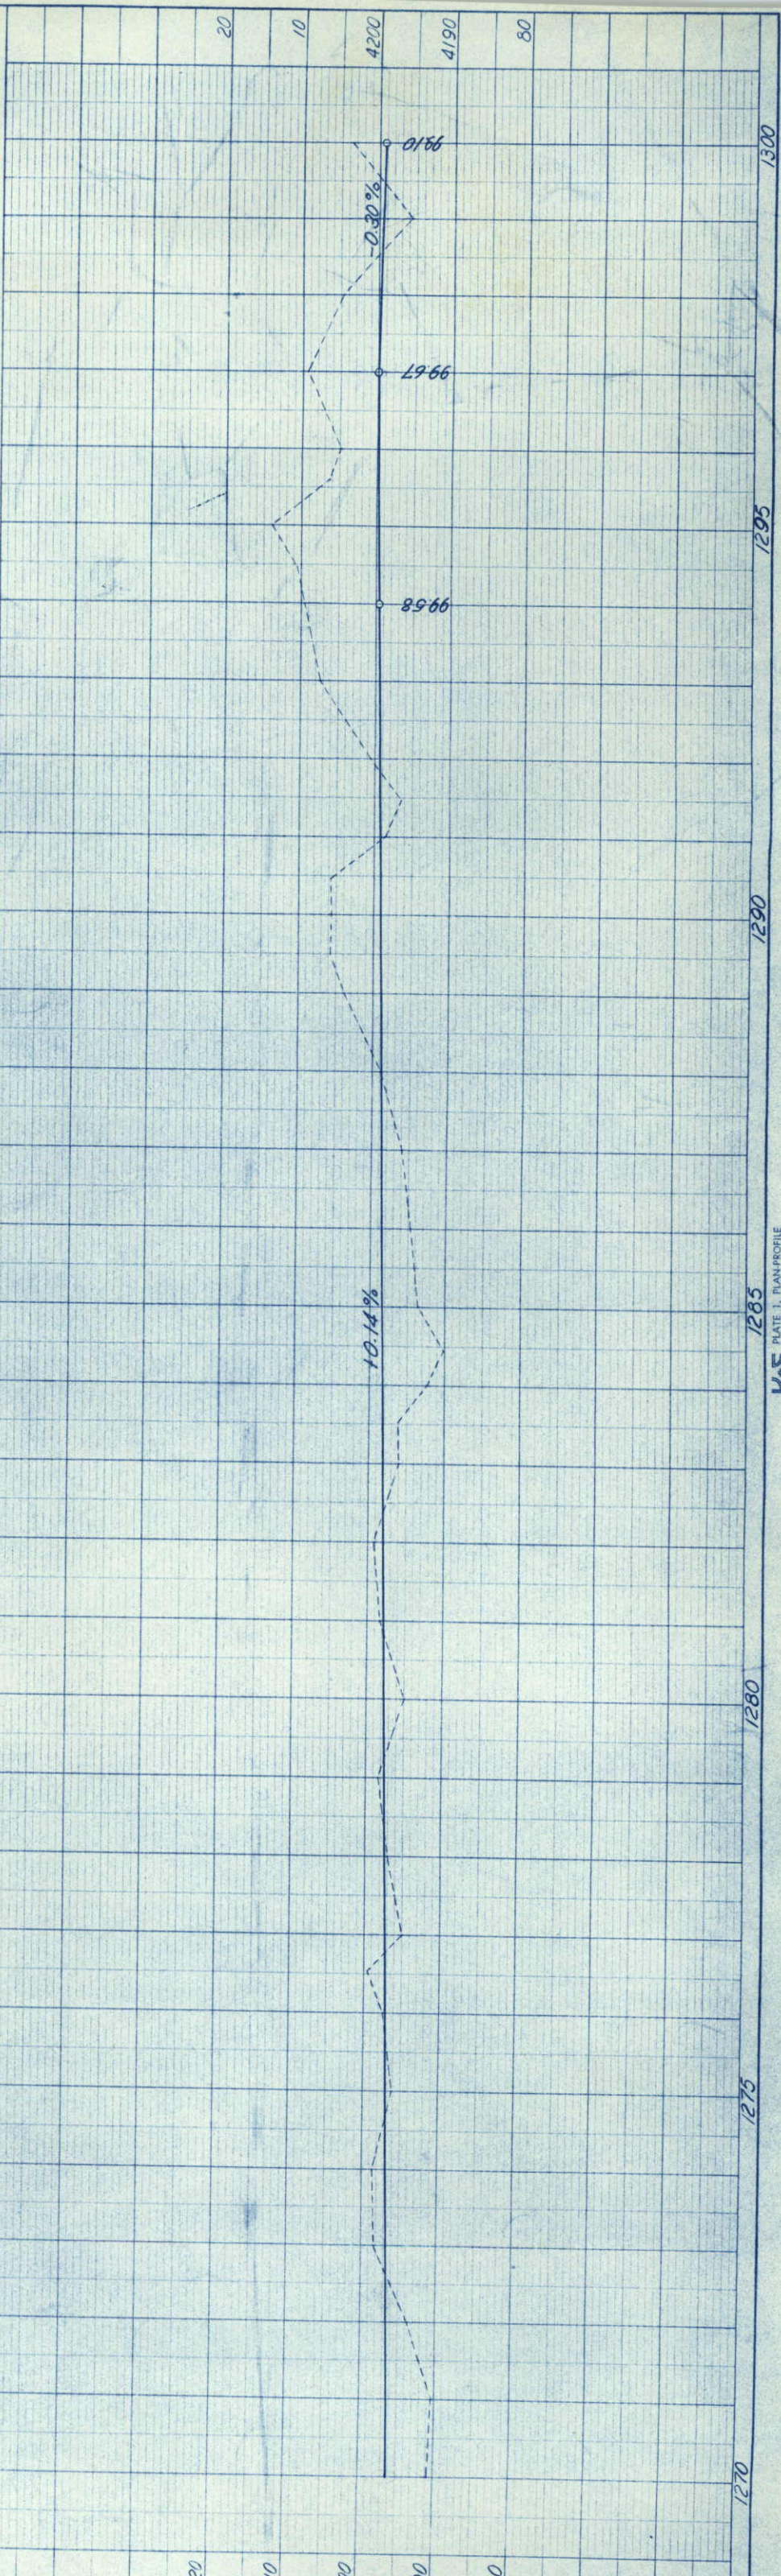

FEDERAL ROAD REGION NO.		DIVISION	PROJECT NO.	SHEET NO.
9		COLORADO	1805-2(2)88	19


RIGHT OF WAY
BRUSH - NORTHEAST

REVISIONS	
1-2-63	18 Rev.

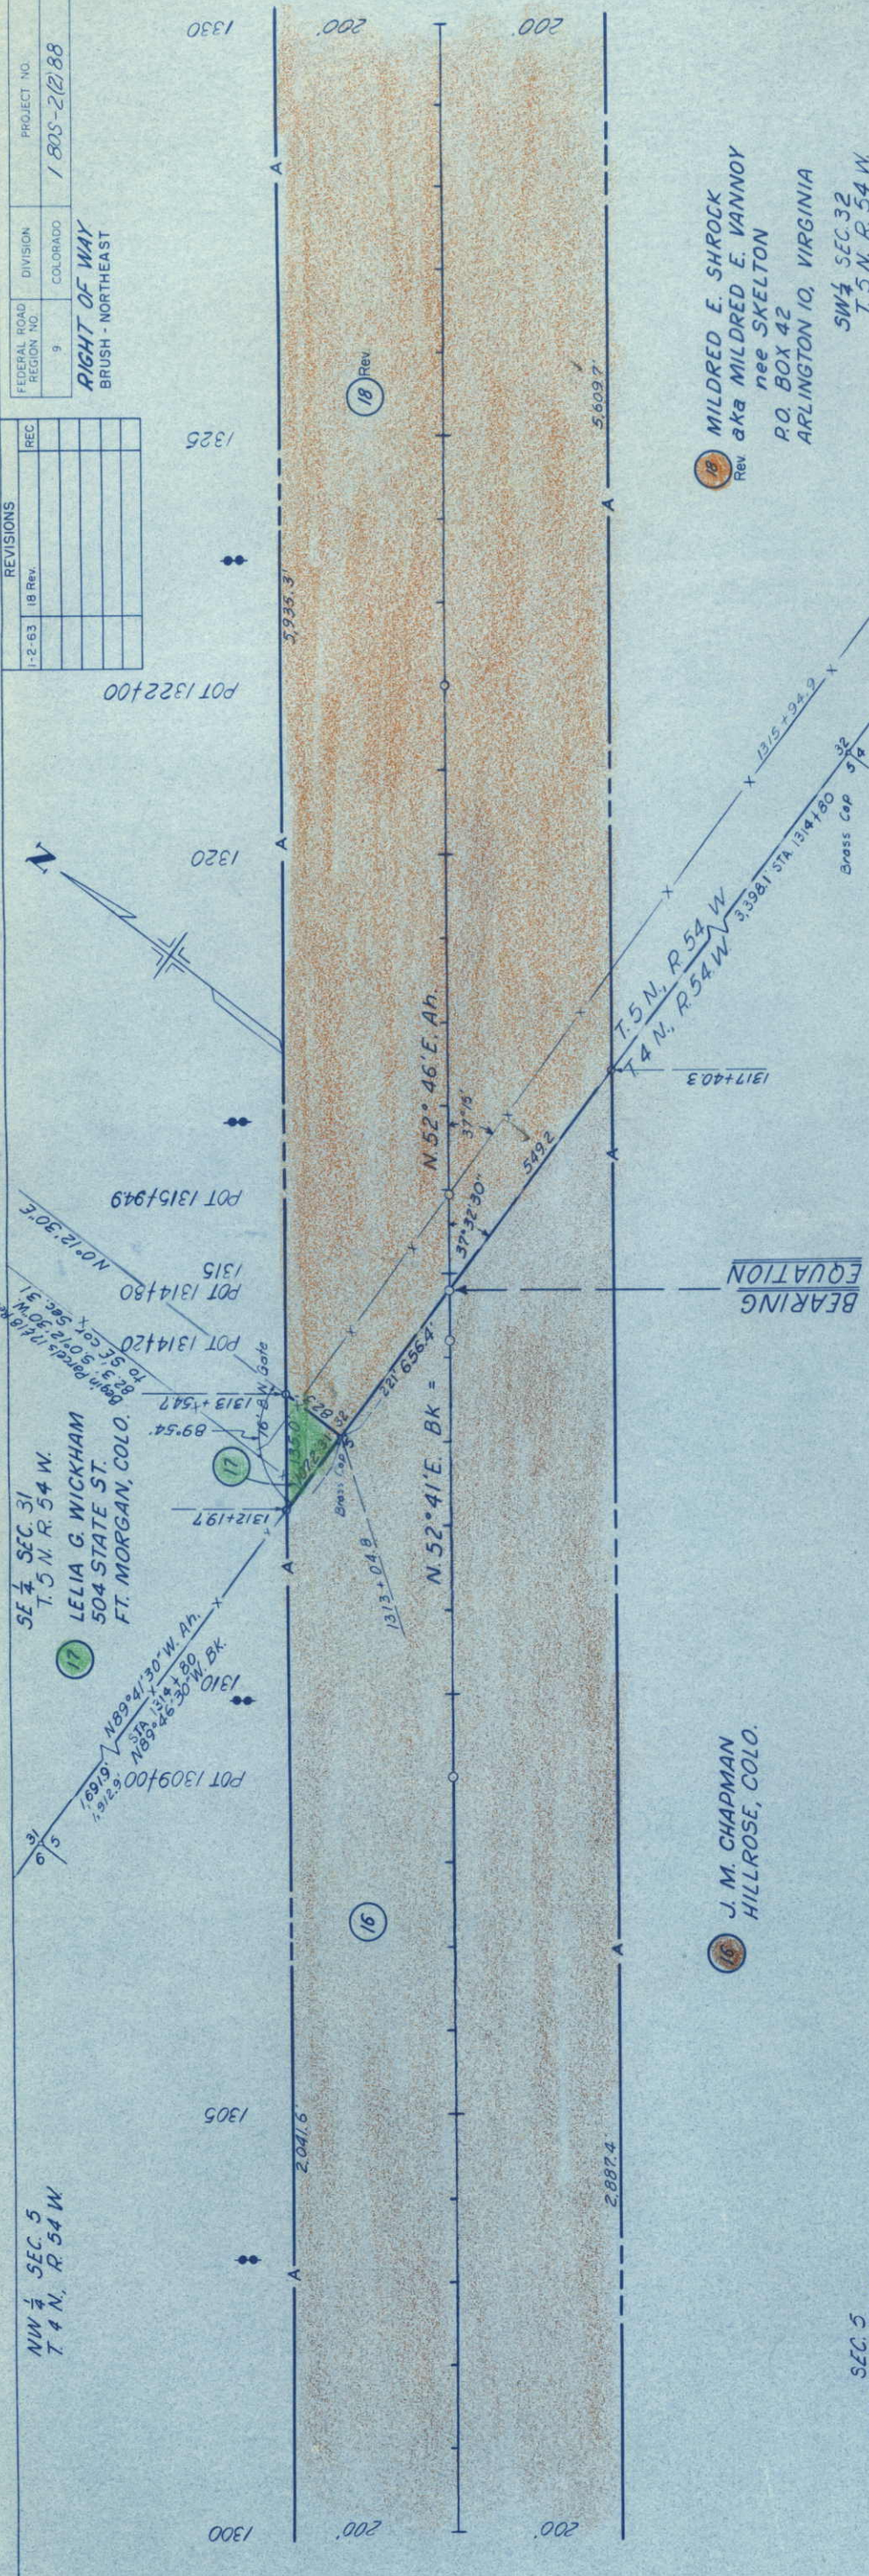


RIGHT OF WAY
BRUSH - NORTHEAST

REVISIONS	

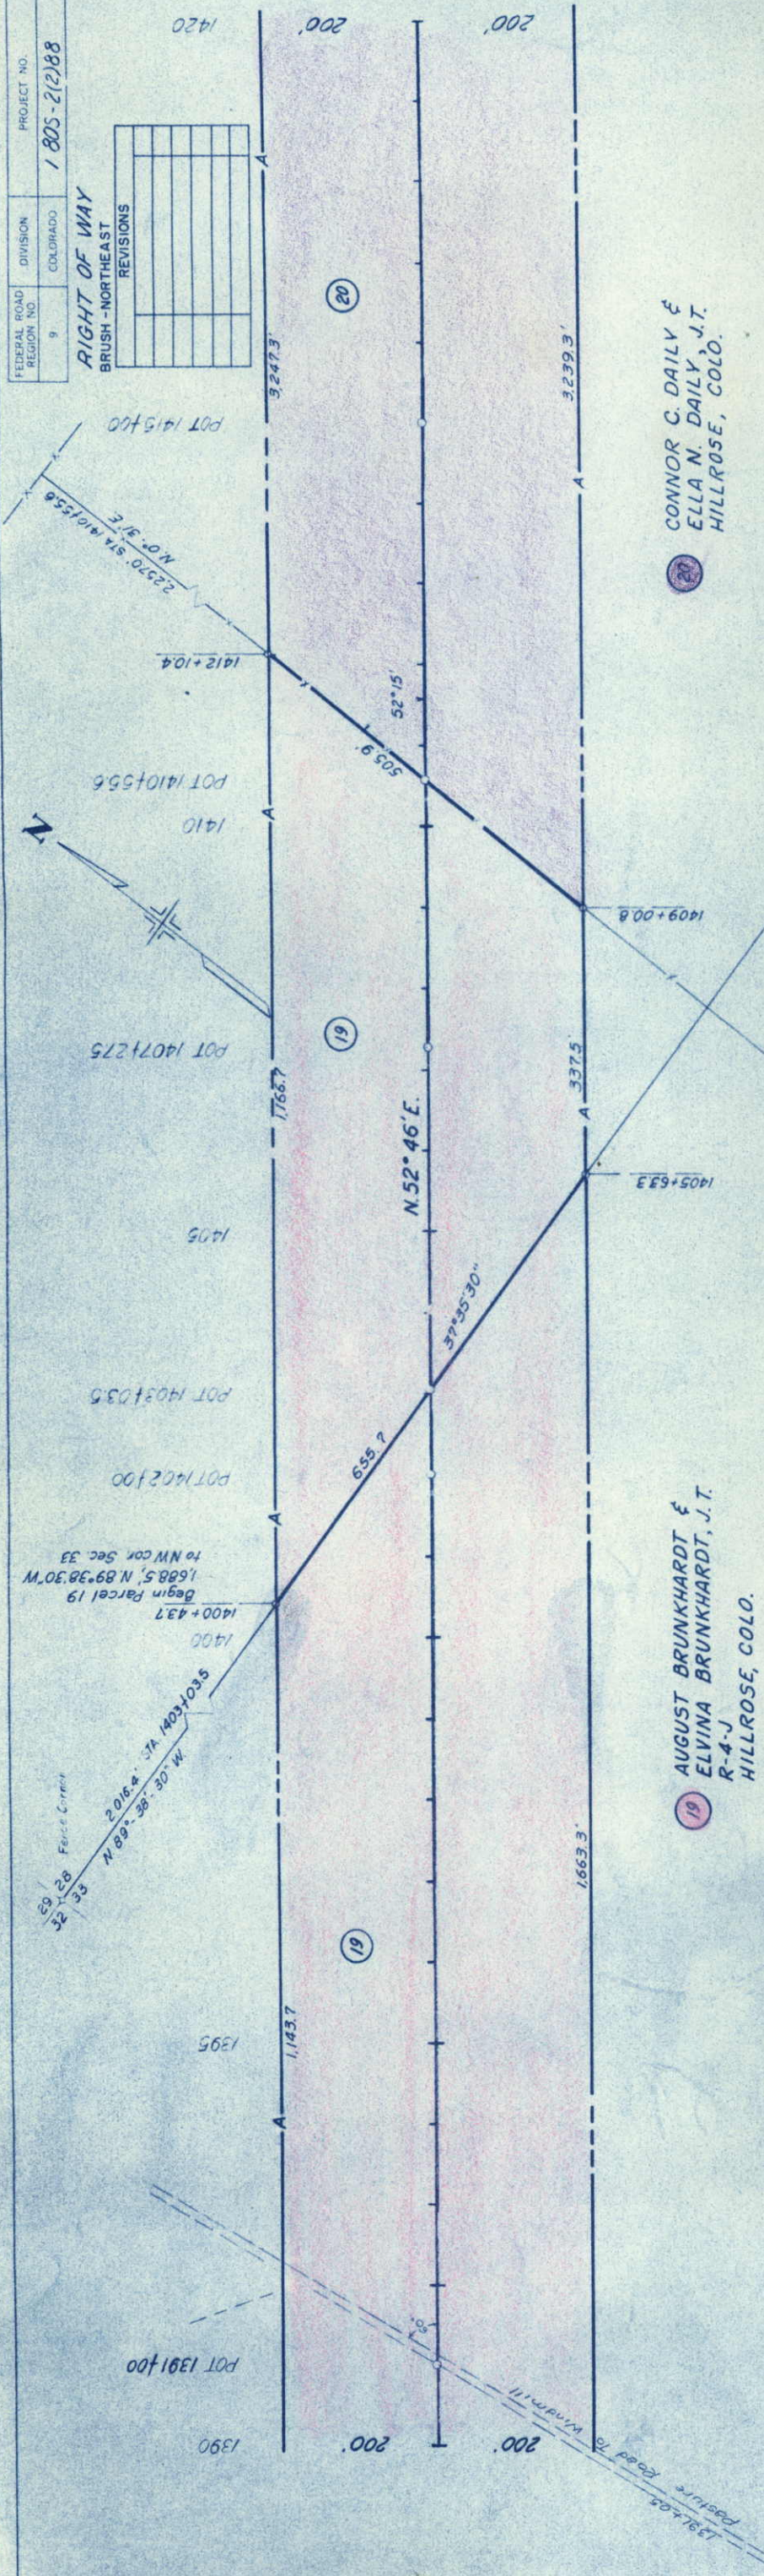

SEC. 28
T. 5 N. R. 54 W.

SEC. 33
T. 5 N. R. 54 W.

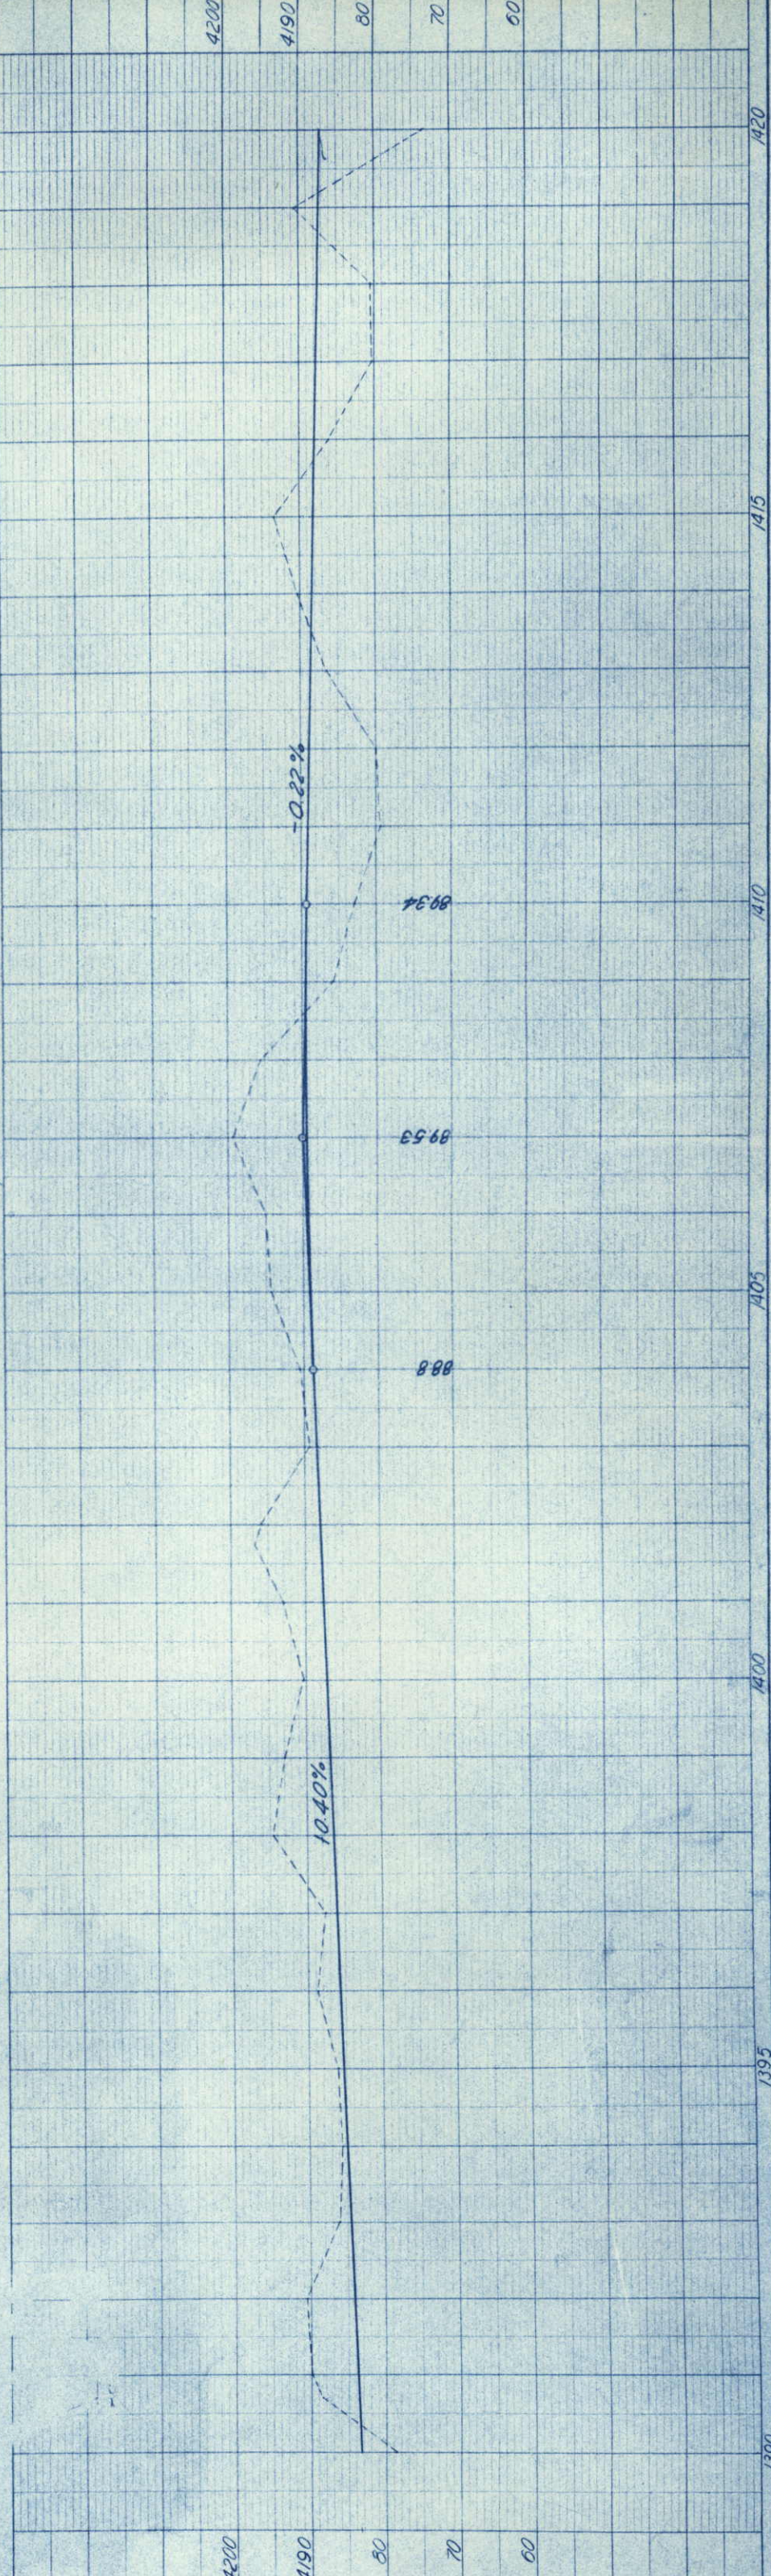



FEDERAL ROAD REGION NO.	DIVISION	PROJECT NO.	SHEET NO.
9	COLORADO	1805-2(2)88	23

NE 1/4 SEC. 28

REVISIONS	

POT 1427+50
1425
1430
1435
1440
1445
POT 1445+07
1444+57.7
1445
POT 1449+00
1450

RIGHT OF WAY BRUSH - NORTHEAST
NW 1/4 SEC. 27

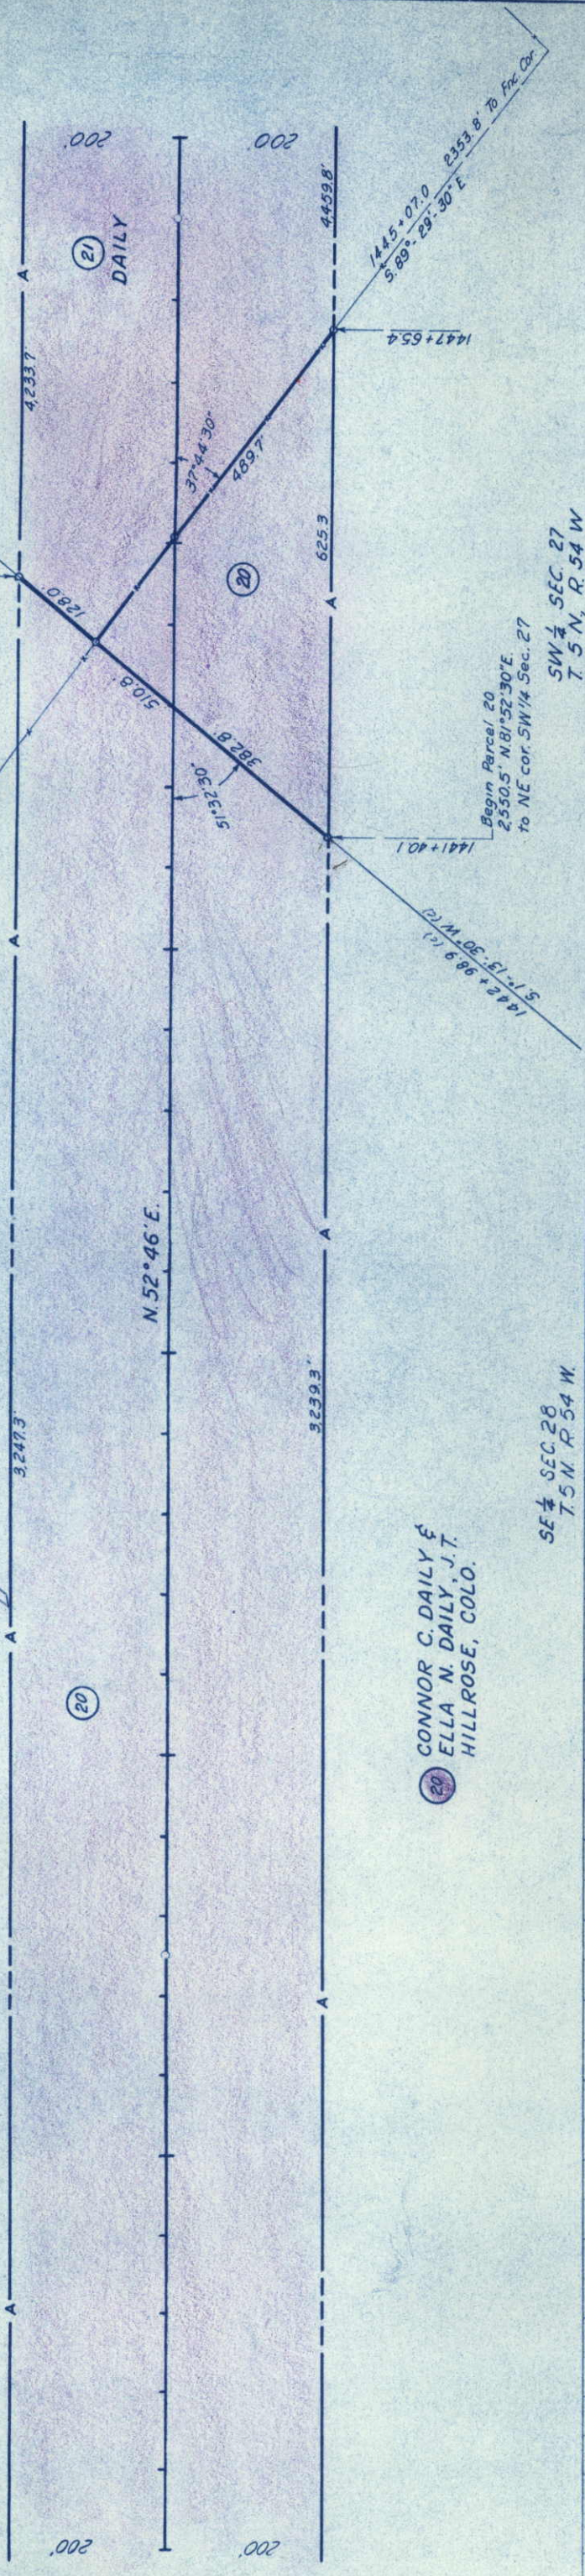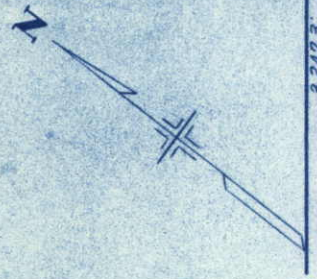


20 CONNOR C. DAILY &
ELLA N. DAILY, J.T.
HILLROSE, COLO.

Begin Parcel 20
2550.5' N 81° 52' 30" E
to NE cor. SW 1/4 Sec. 27


SE 1/4 SEC. 28
T. 5 N. R. 54 W.

SW 1/4 SEC. 27
T. 5 N. R. 54 W.

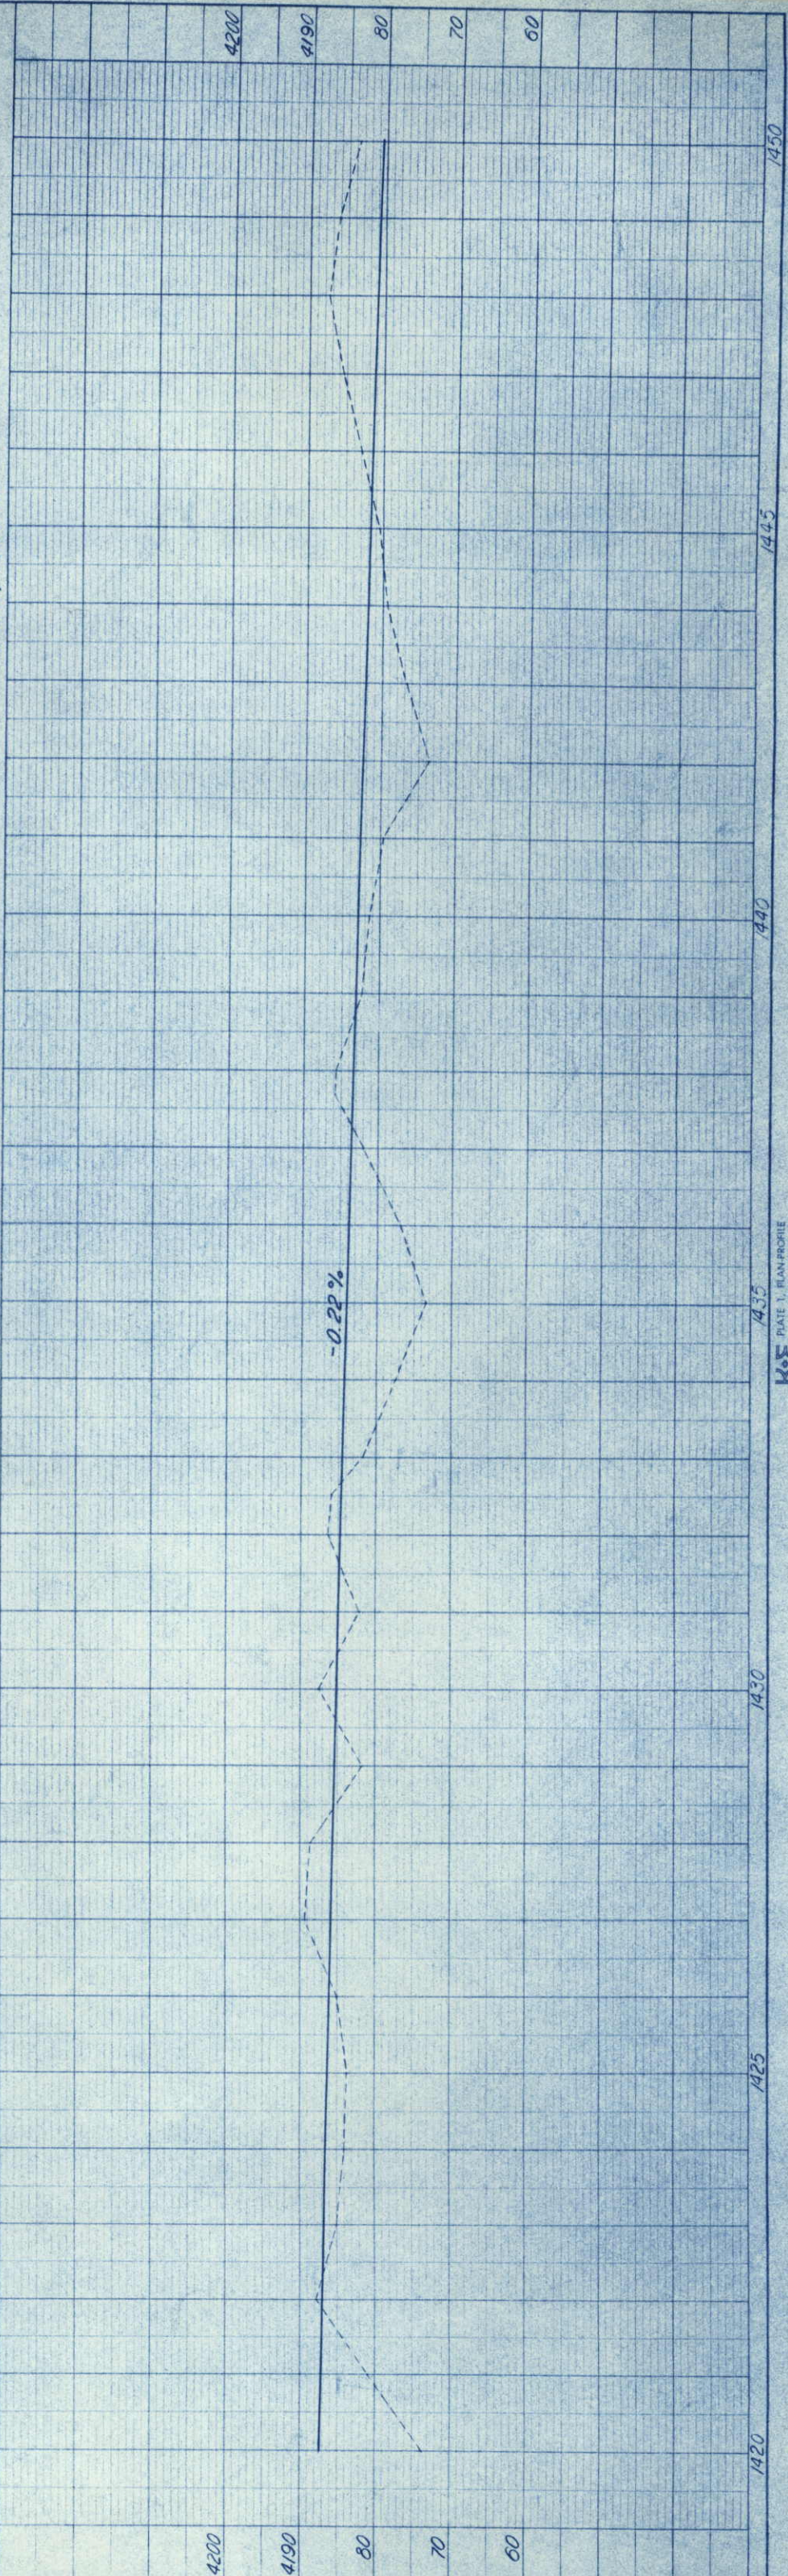

REVISIONS		FEDERAL ROAD REGION NO.	DIVISION	PROJECT NO.	SHEET NO.
		9	COLORADO	1805-2,238	24


RIGHT OF WAY BRUSH - NORTHEAST

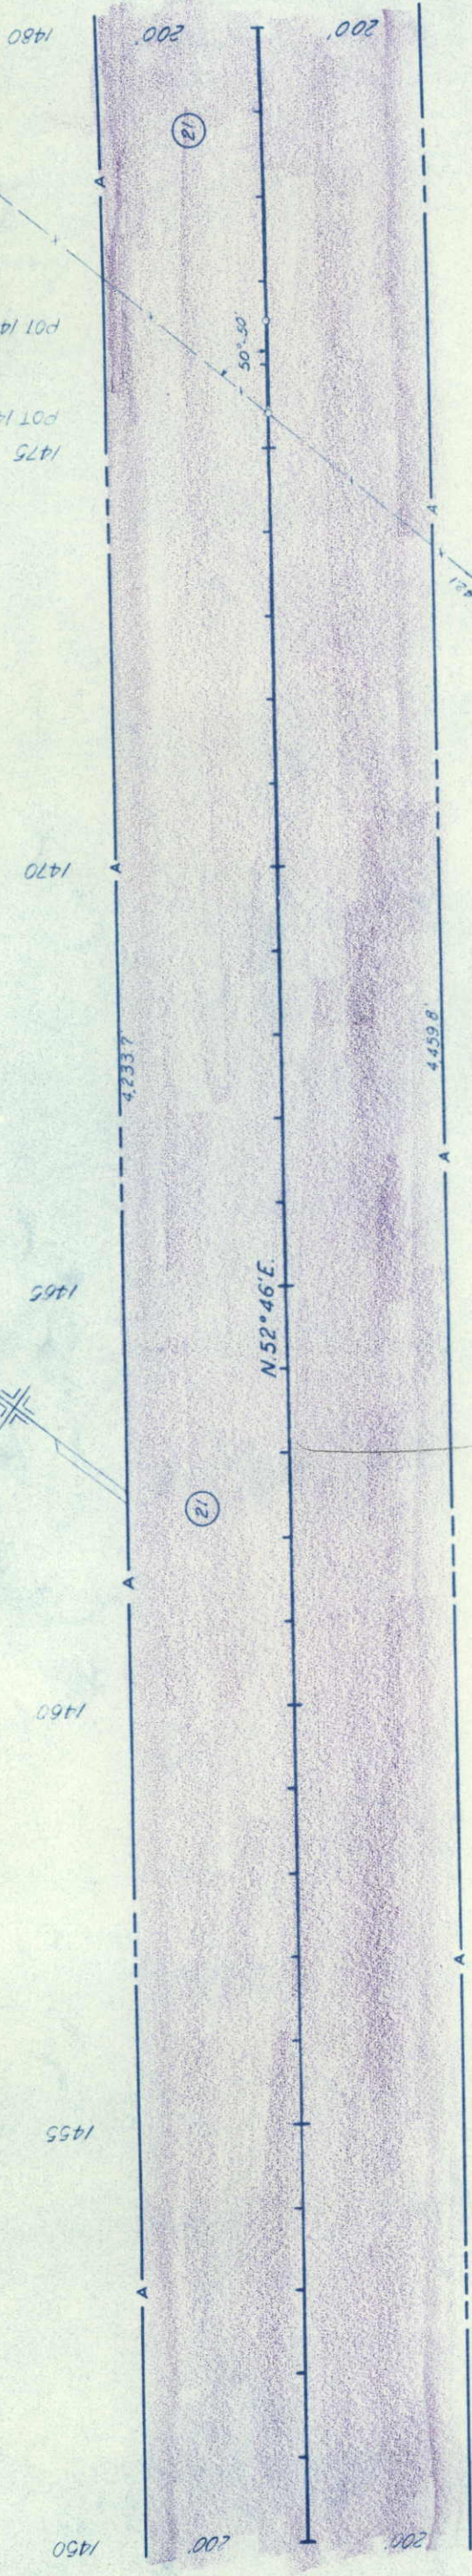

CONNOR C. DAILY &
ELLA B. DAILY, J.T.
HILLROSE, COLO.

NE 1/4 SEC. 27
T 5 N, R 54 W

NW 1/4 SEC. 27
T 5 N, R 54 W


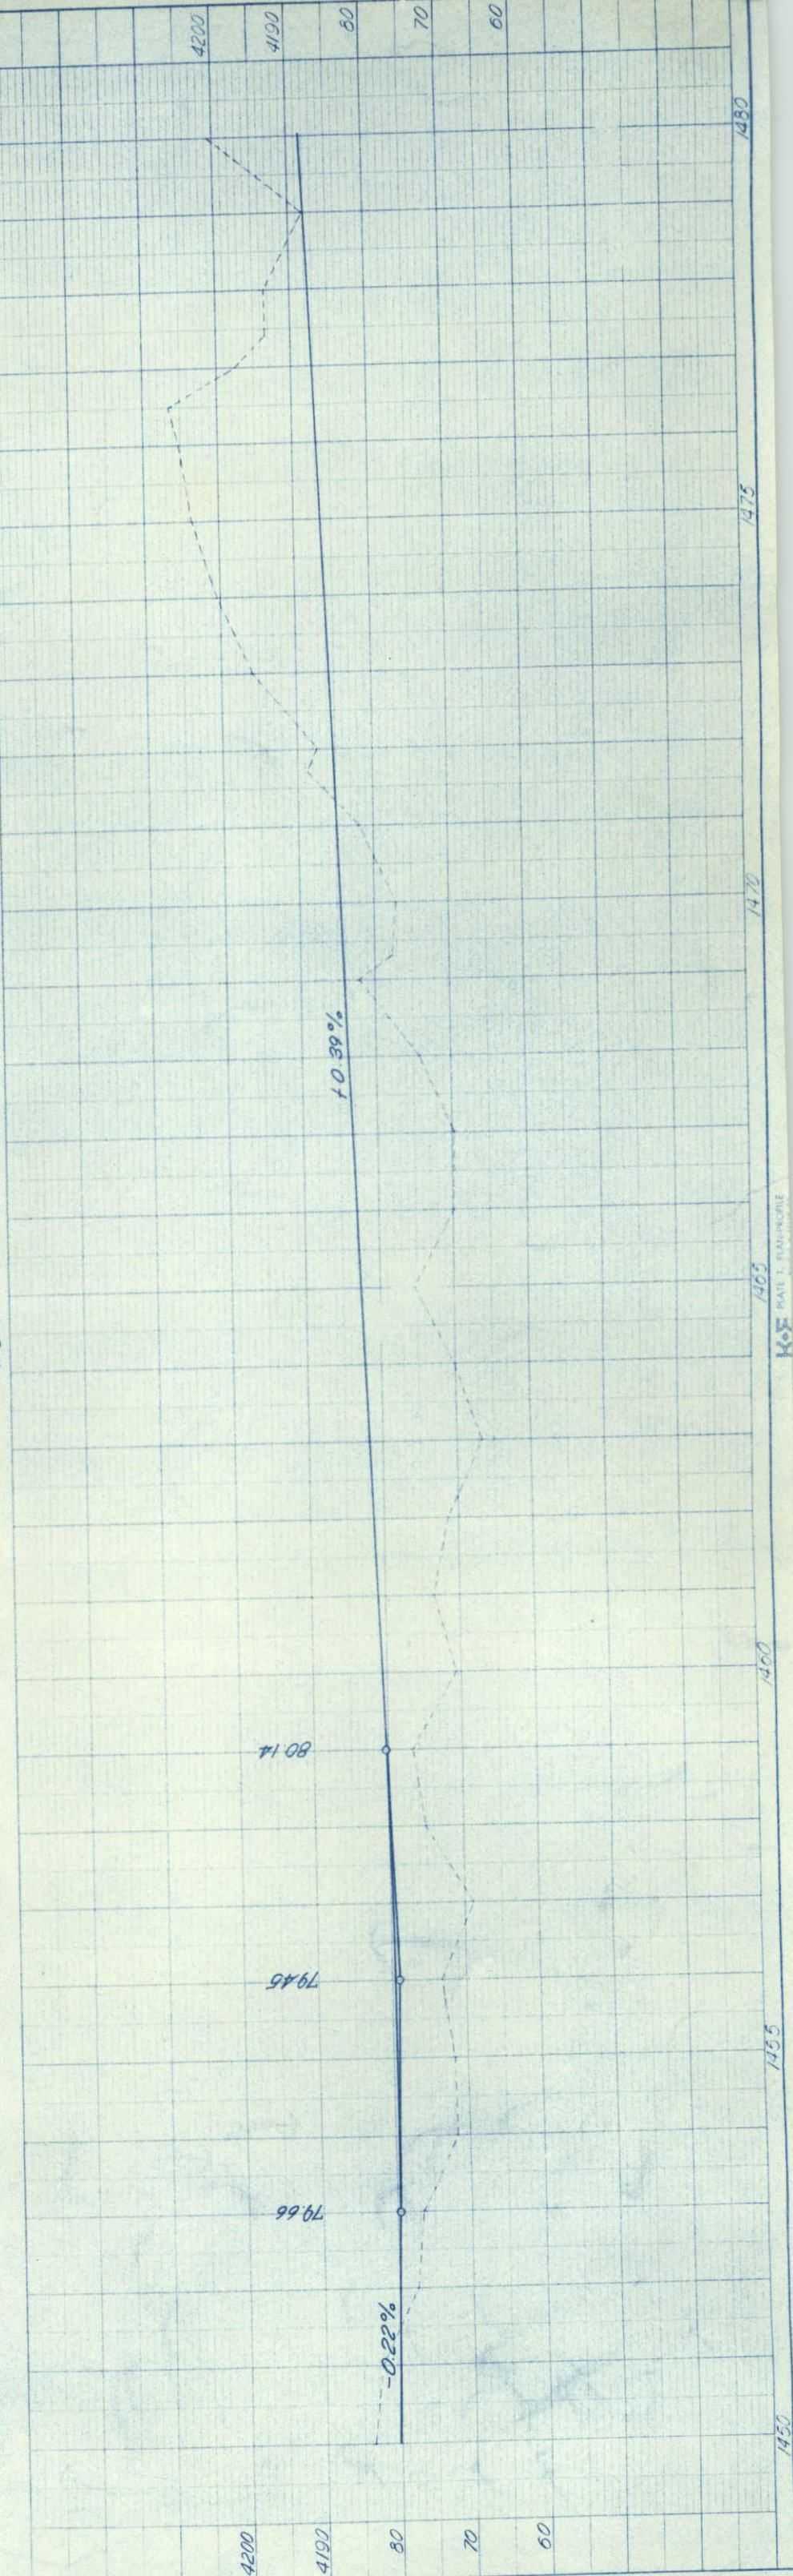


FEDERAL ROAD REGION NO.	DIVISION	PROJECT NO.	SHEET NO.
9	COLORADO	1805-2(2)83	25

RIGHT OF WAY
BRUSH - NORTHEAST

POT 1506+33.0

REVISIONS	REC
6-21-65	22 out

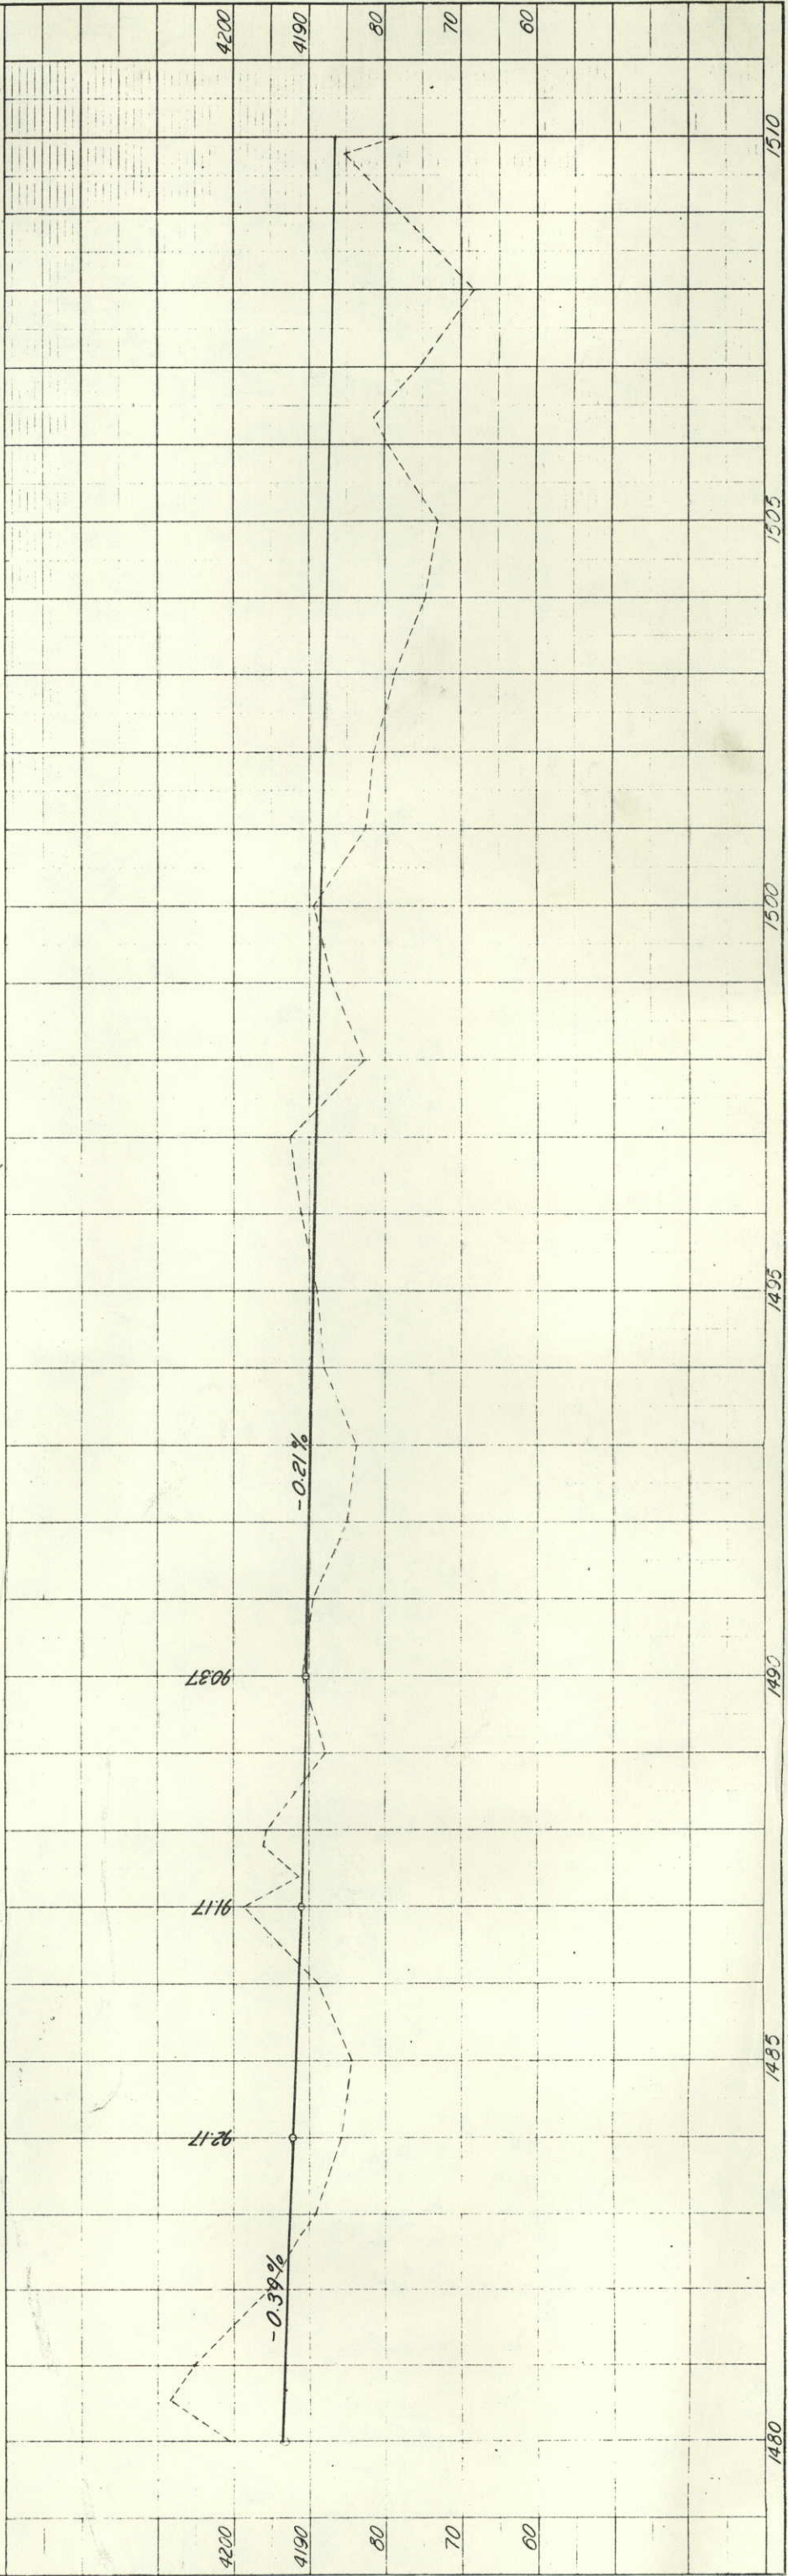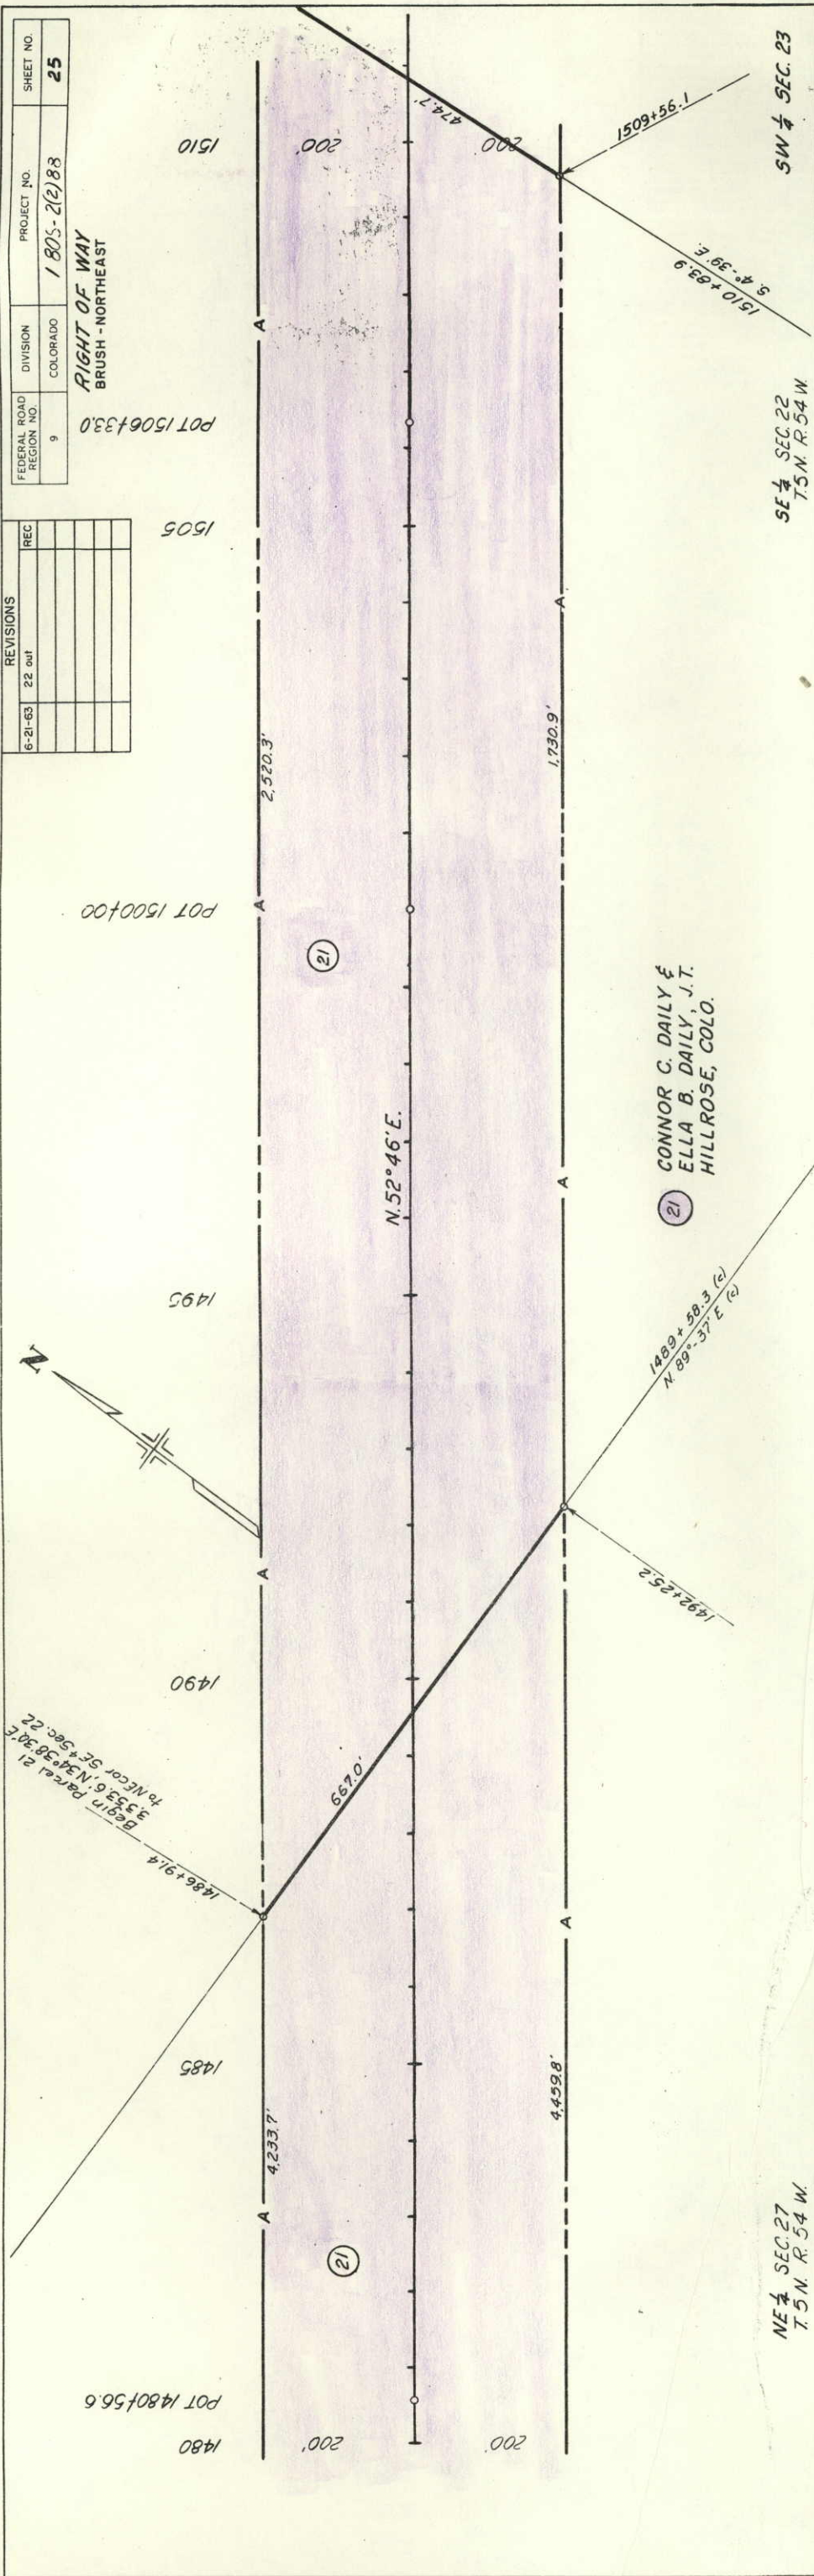

FEDERAL ROAD REGION NO.	DIVISION	PROJECT NO.	SHEET NO.
9	COLORADO	1805-2(2)88	26

RIGHT OF WAY
BRUSH - NORTHEAST

REVISIONS	REC
2-5-63 22 Rev	REC
6-21-63 22A added	REC

Pl. of Begin 22A
the W 1/4 cor. Sec 23 bears
N 4°39'W - 1238.3'

POT 1510+839
POT 1511+674
POT 1512+067
STA 1512+117

N 4°39'W
1425.7'

1510

1515

1520


POT 1521+278

1525

1530

1535

1540

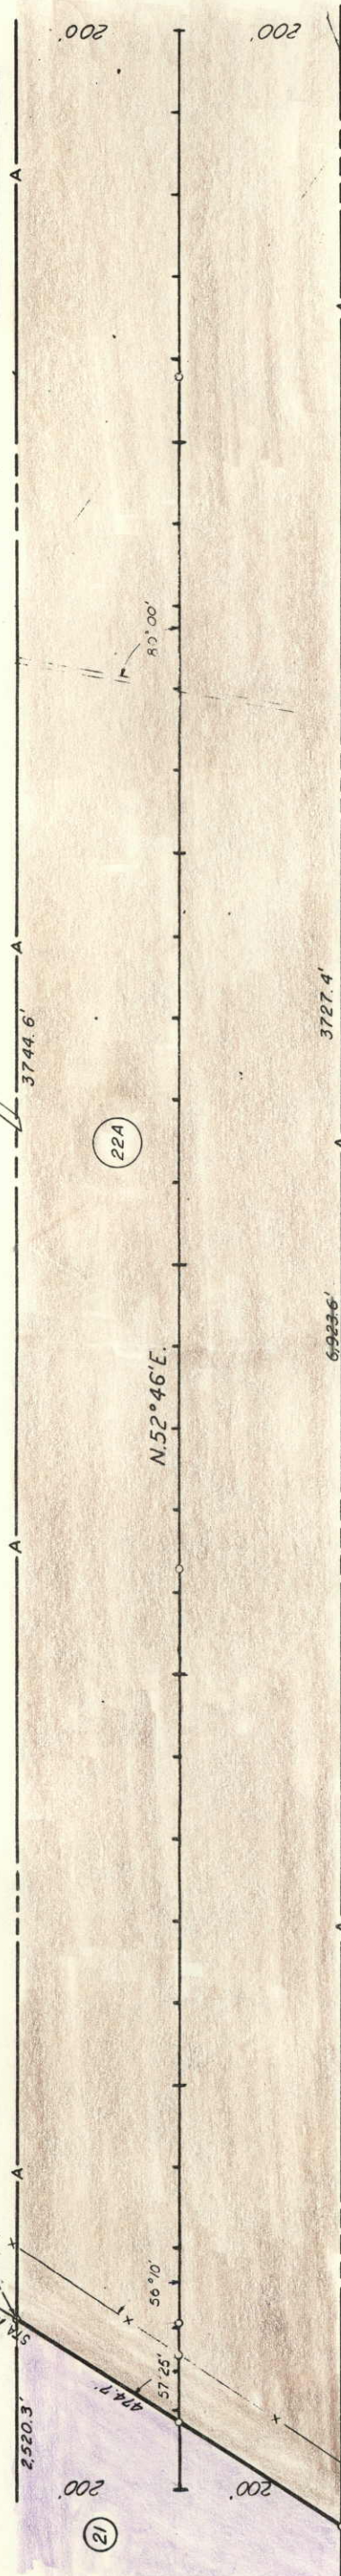

(21)


(22A)

1238.3
474.7
1713.0

MARY ELIZABETH SIMMONS

(22A)

SW 1/4 SEC 23
T 5 N R 54 W

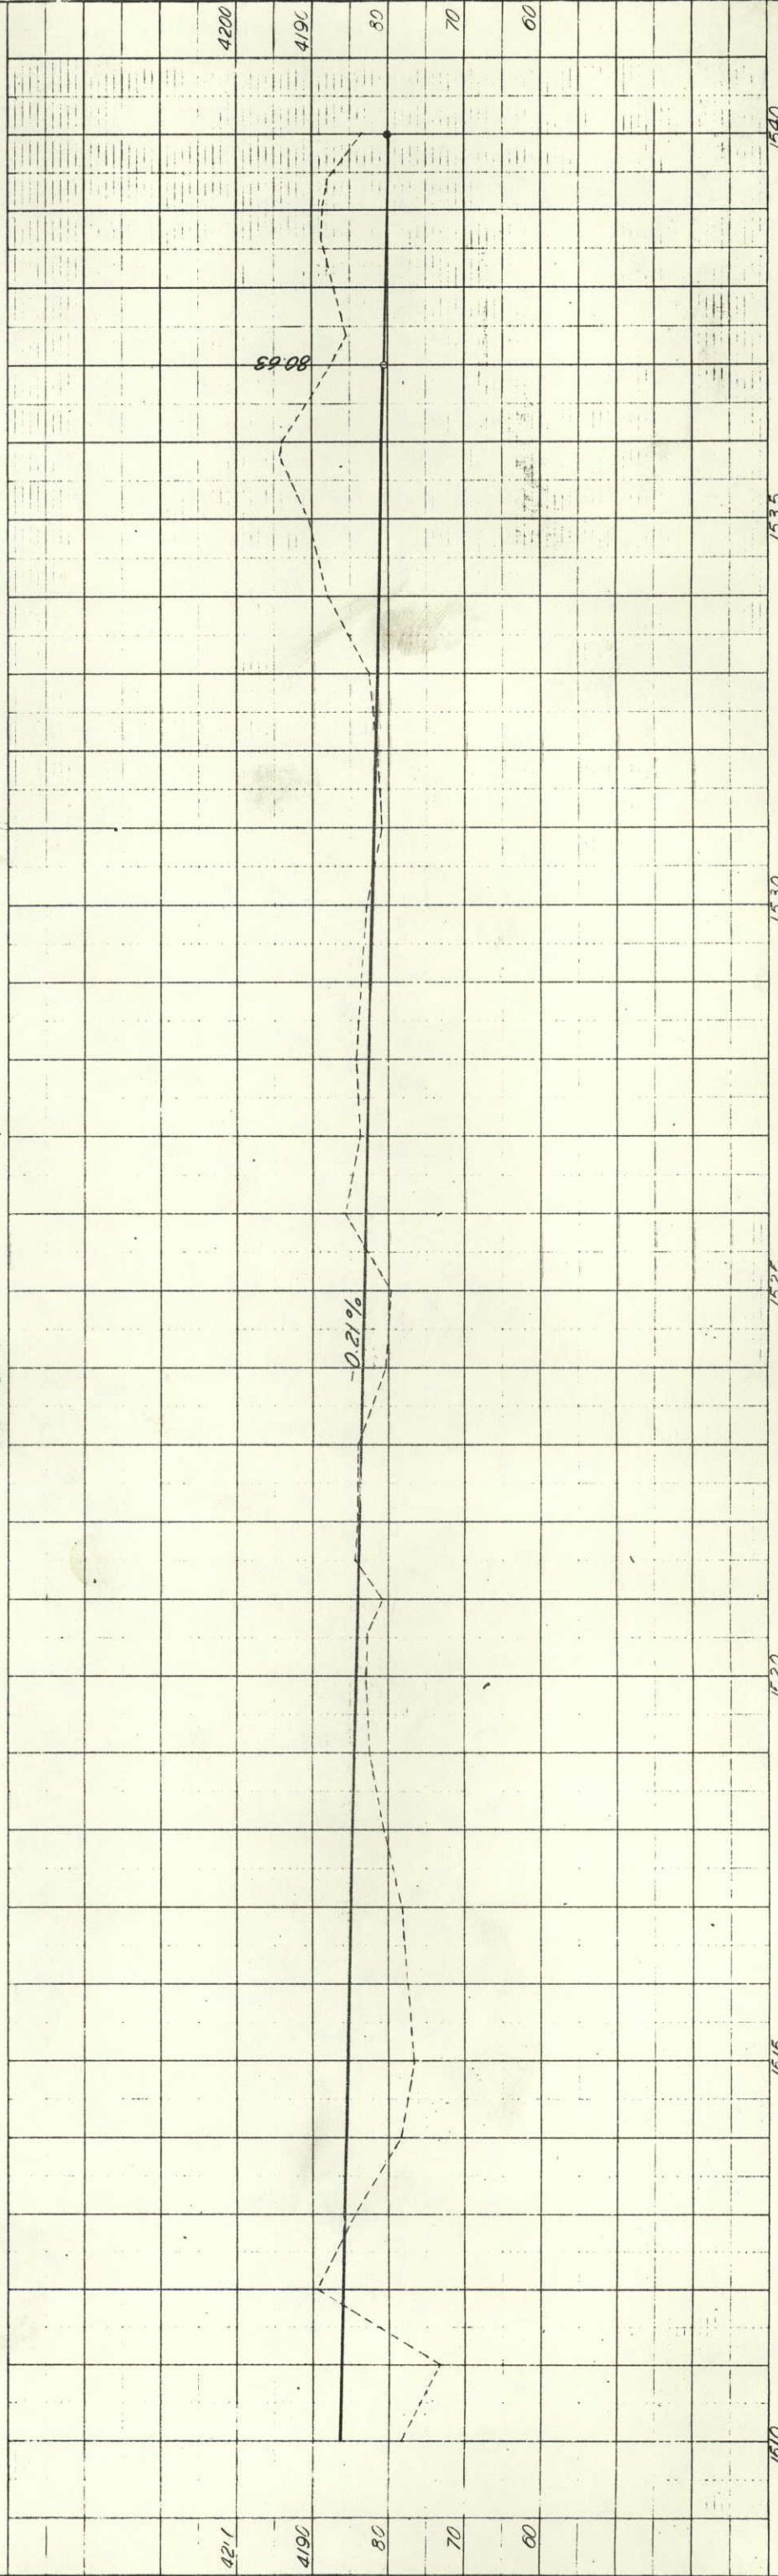

4200

4190

80

70

60

1540

1535

1530

1525

1520

1515

1510

FEDERAL ROAD REGION NO.	DIVISION	PROJECT NO.	SHEET NO.
9	COLORADO	1805-20188	27

RIGHT OF WAY
BRUSH - NORTHEAST

REVISIONS	
2-5-63	22 Rev
6-21-63	22 Rev 2, add 22A
11/26/63	access
	CW

NW 1/4 SEC. 23
T. 5N., R. 54 W.

POT 1555+00

POT 1561+86.3

POT 1568+20.5

1545

1550

1560

1565

1570

3744.6'

2558.8'

3727.4'

3196.2'

22A

22 Rev 2

N. 52° 46' E.

S. 2° 56' 30" E.

484.2'


22 FRANK L. GILL
Rev. 2 HILLROSE, COLO.

22A MARY ELIZABETH SIMMONS

NE 1/4 SEC. 23
T. 5N. R. 54 W.

NO CAMP	STRUCTURE NOTATION
NOTE BOOK	8 M. 3 NOTED
DATE	5-82


PLAN	DATE
NO. 1805-20188	5-82
NOTE BOOK	5-82
PLOTTED	5-82
ALIGNMENT CHECKED	5-82
RT. OF WAY CHECKED	5-82

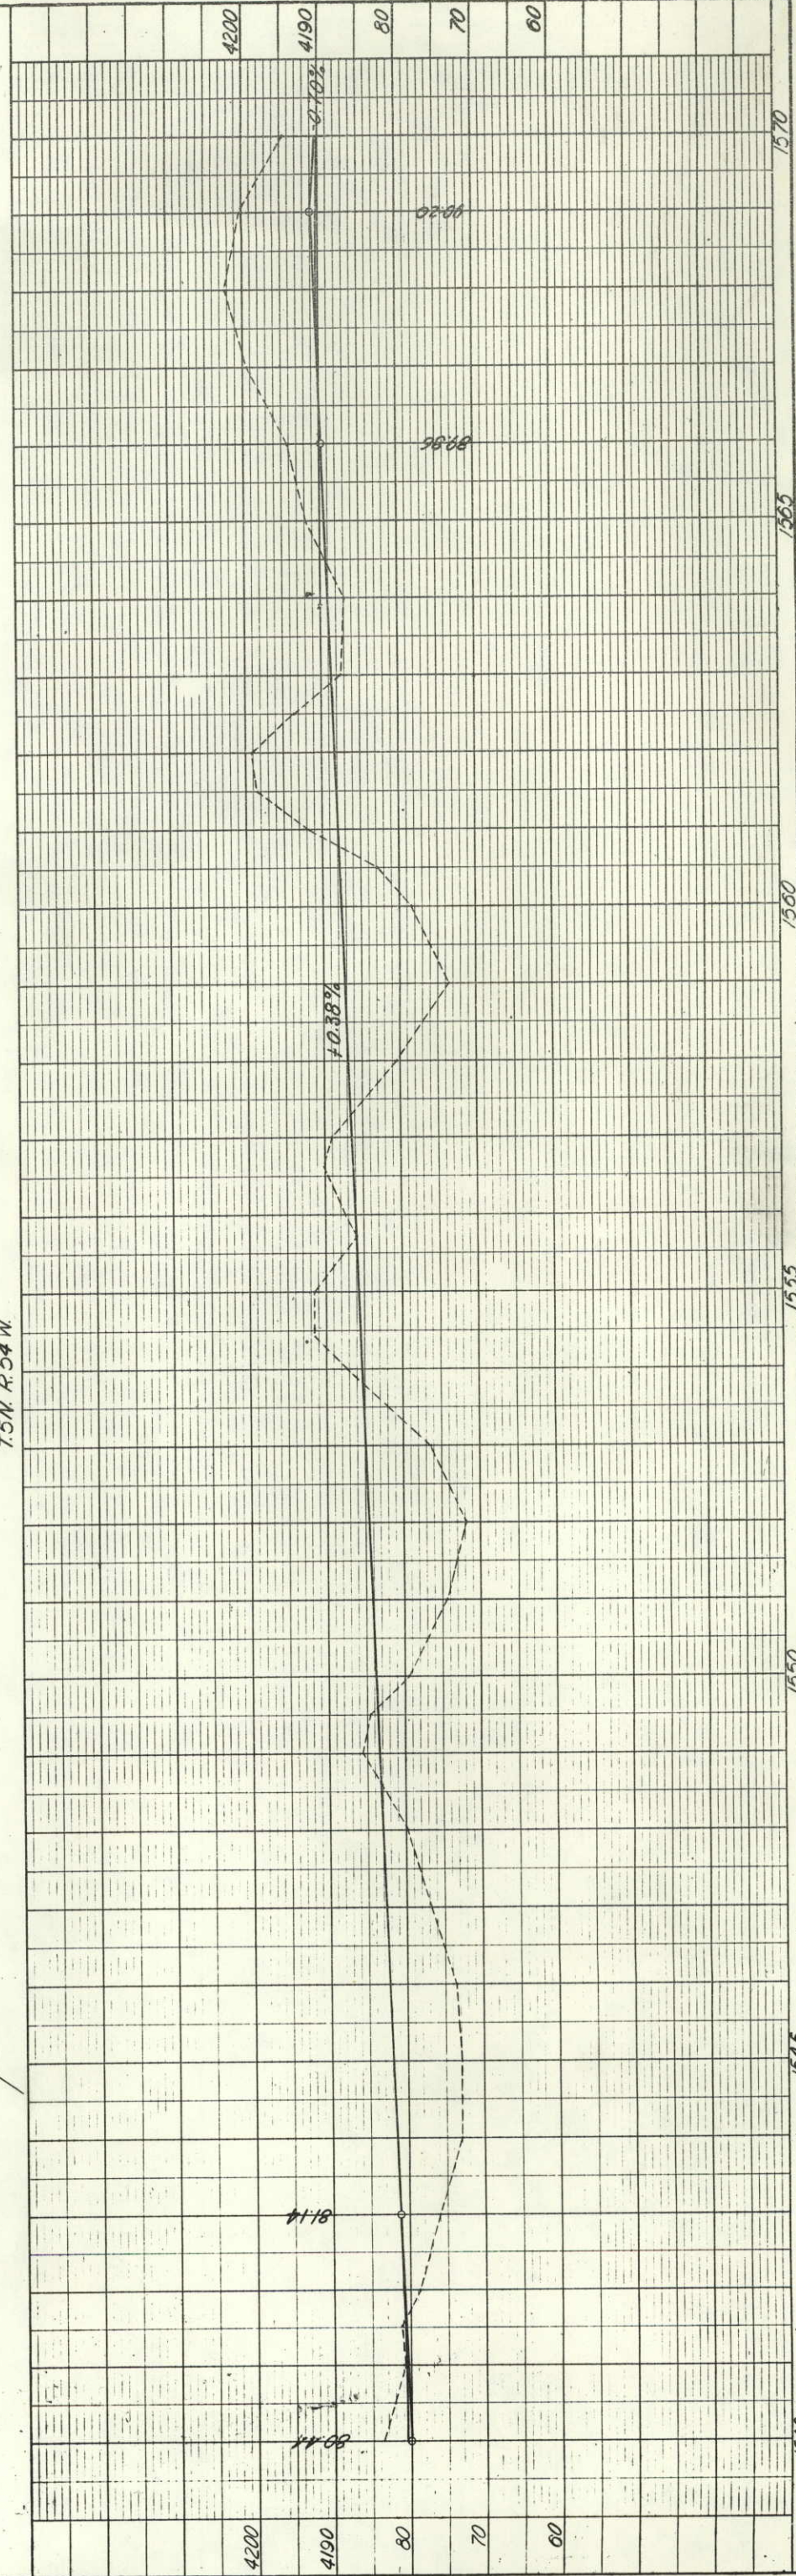

FEDERAL ROAD REGION NO.	DIVISION
9	COLORADO

RIGHT OF WAY
BRUSH - NORTHEAST



REVISIONS		
2-5-63	22 Rev. 1	23 Rev. 3
6-21-63	22 Rev. 2	

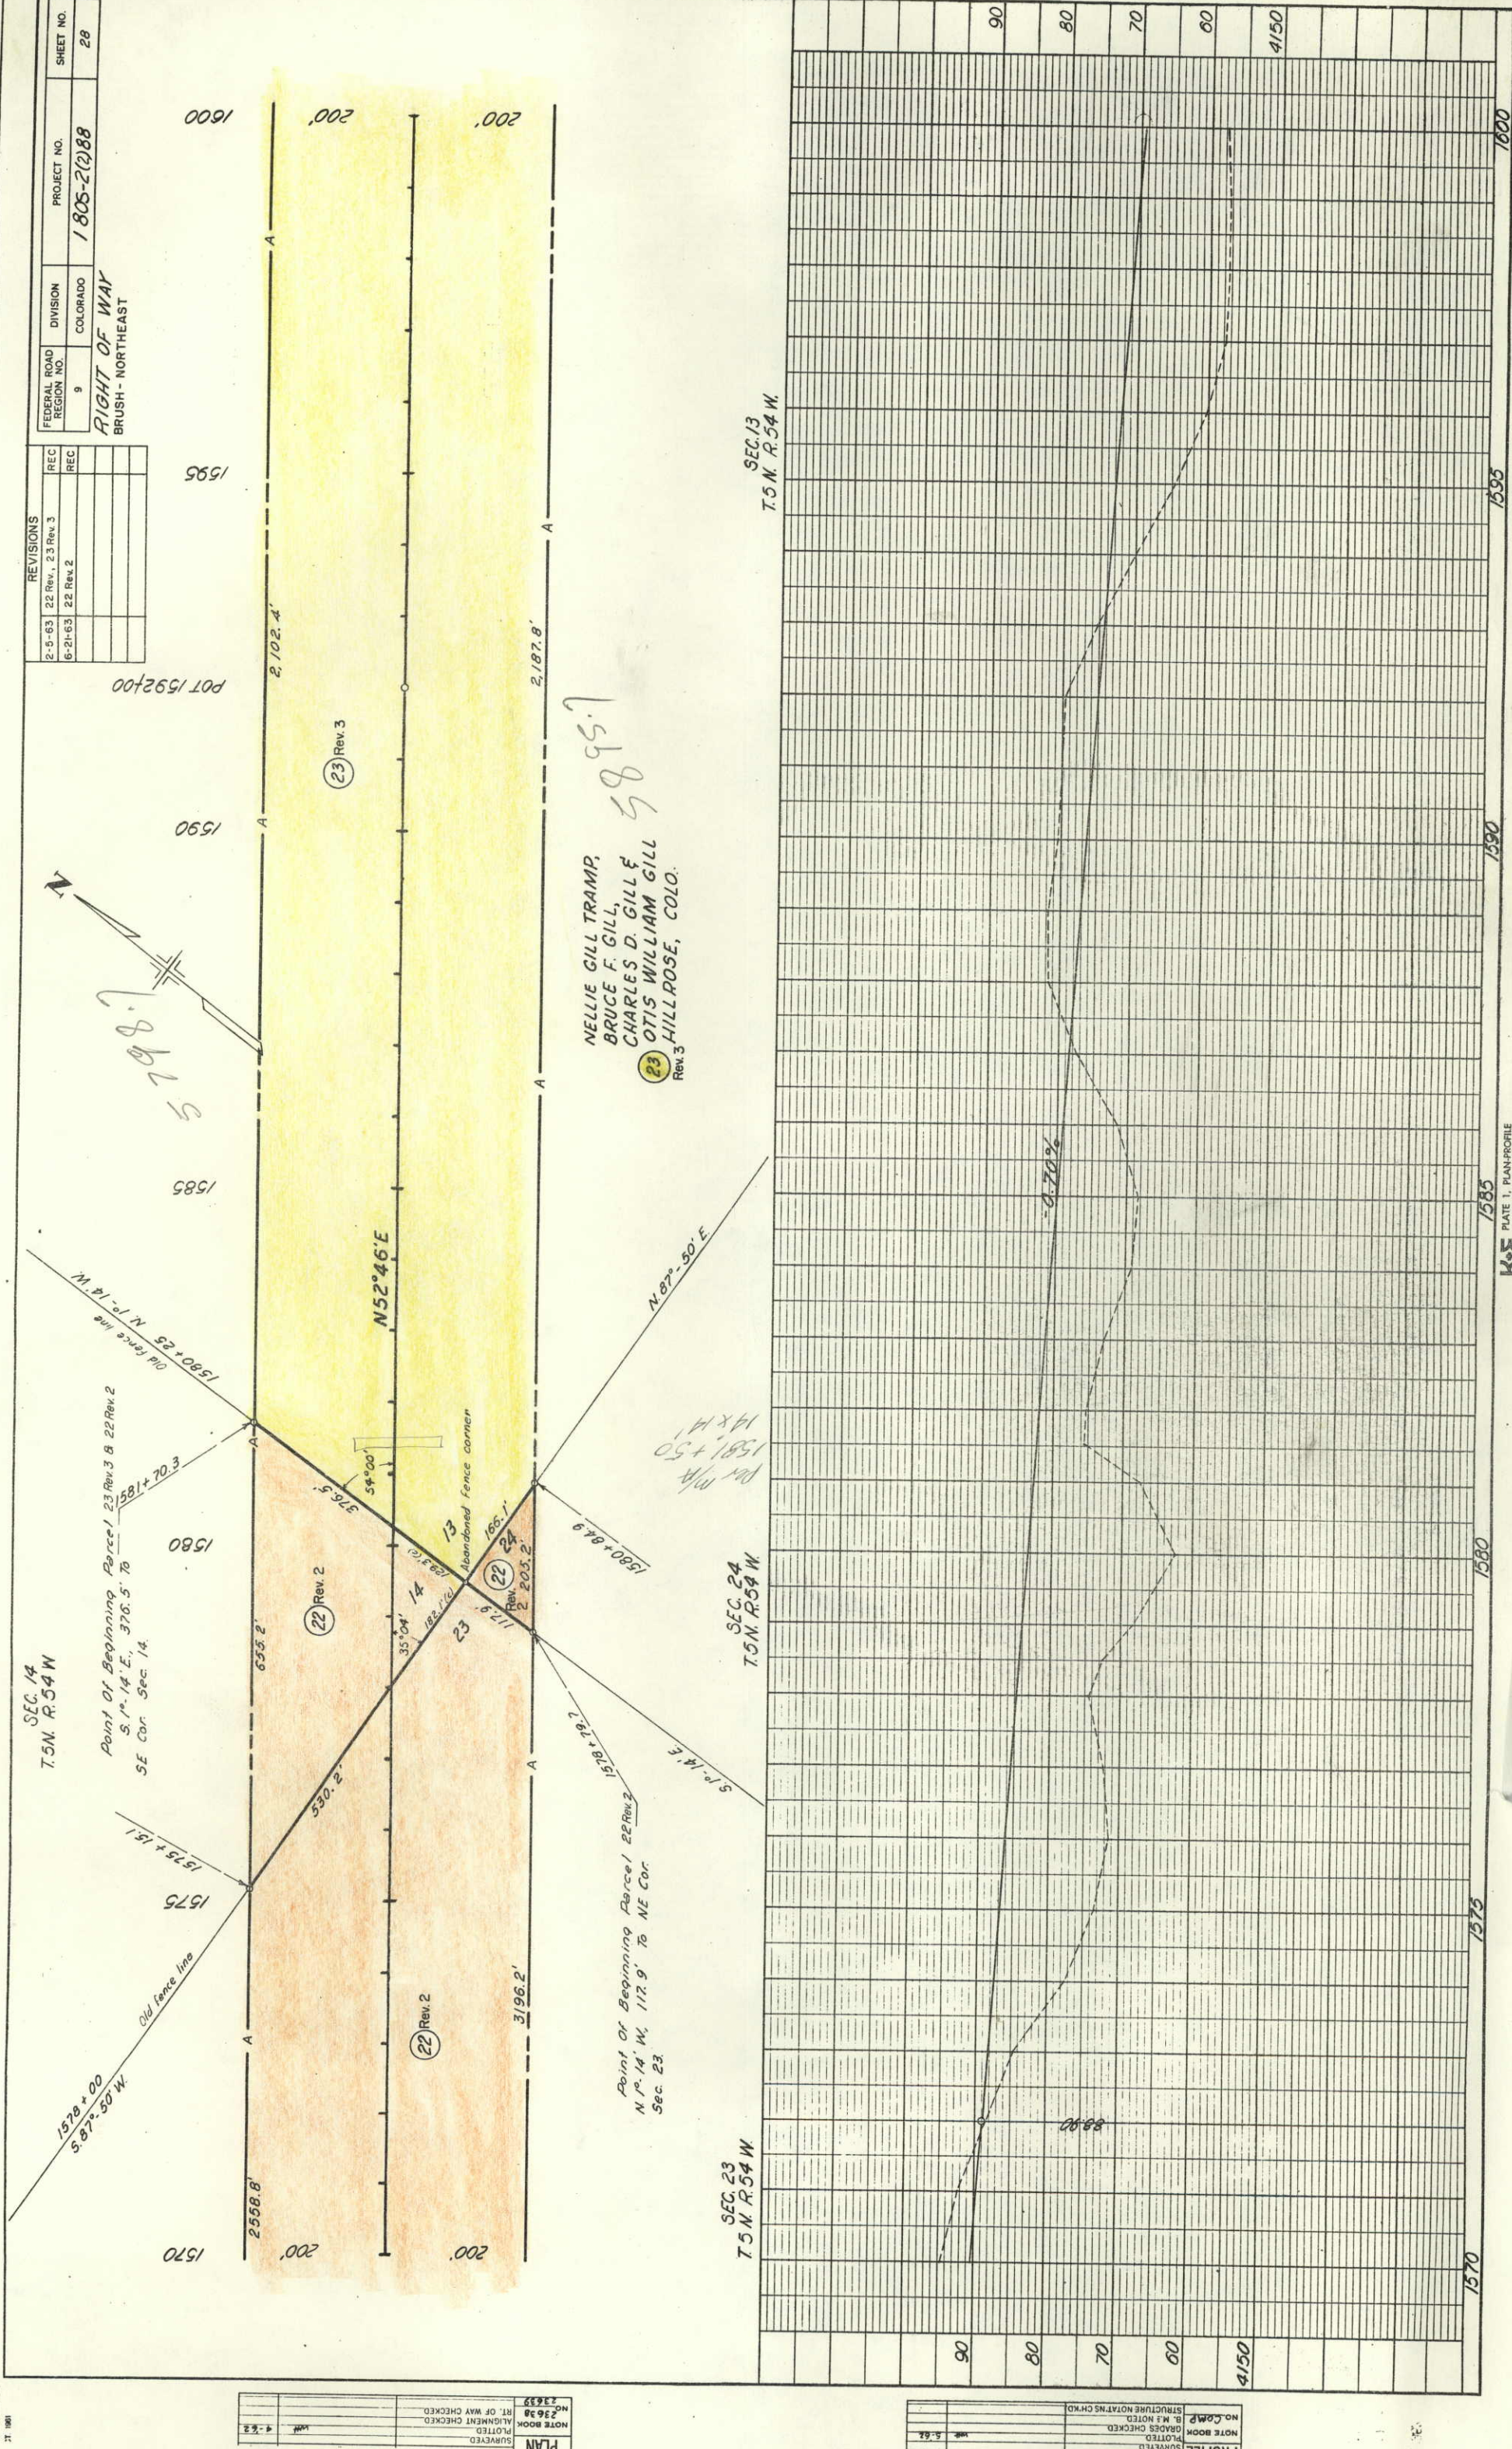

REVISIONS	
2-5-63	23 Rev. 3

FEDERAL ROAD REGION NO.	DIVISION	PROJECT NO.	SHEET NO.
9	COLORADO	180S-2(2)88	29


RIGHT OF WAY
BRUSH - NORTHEAST

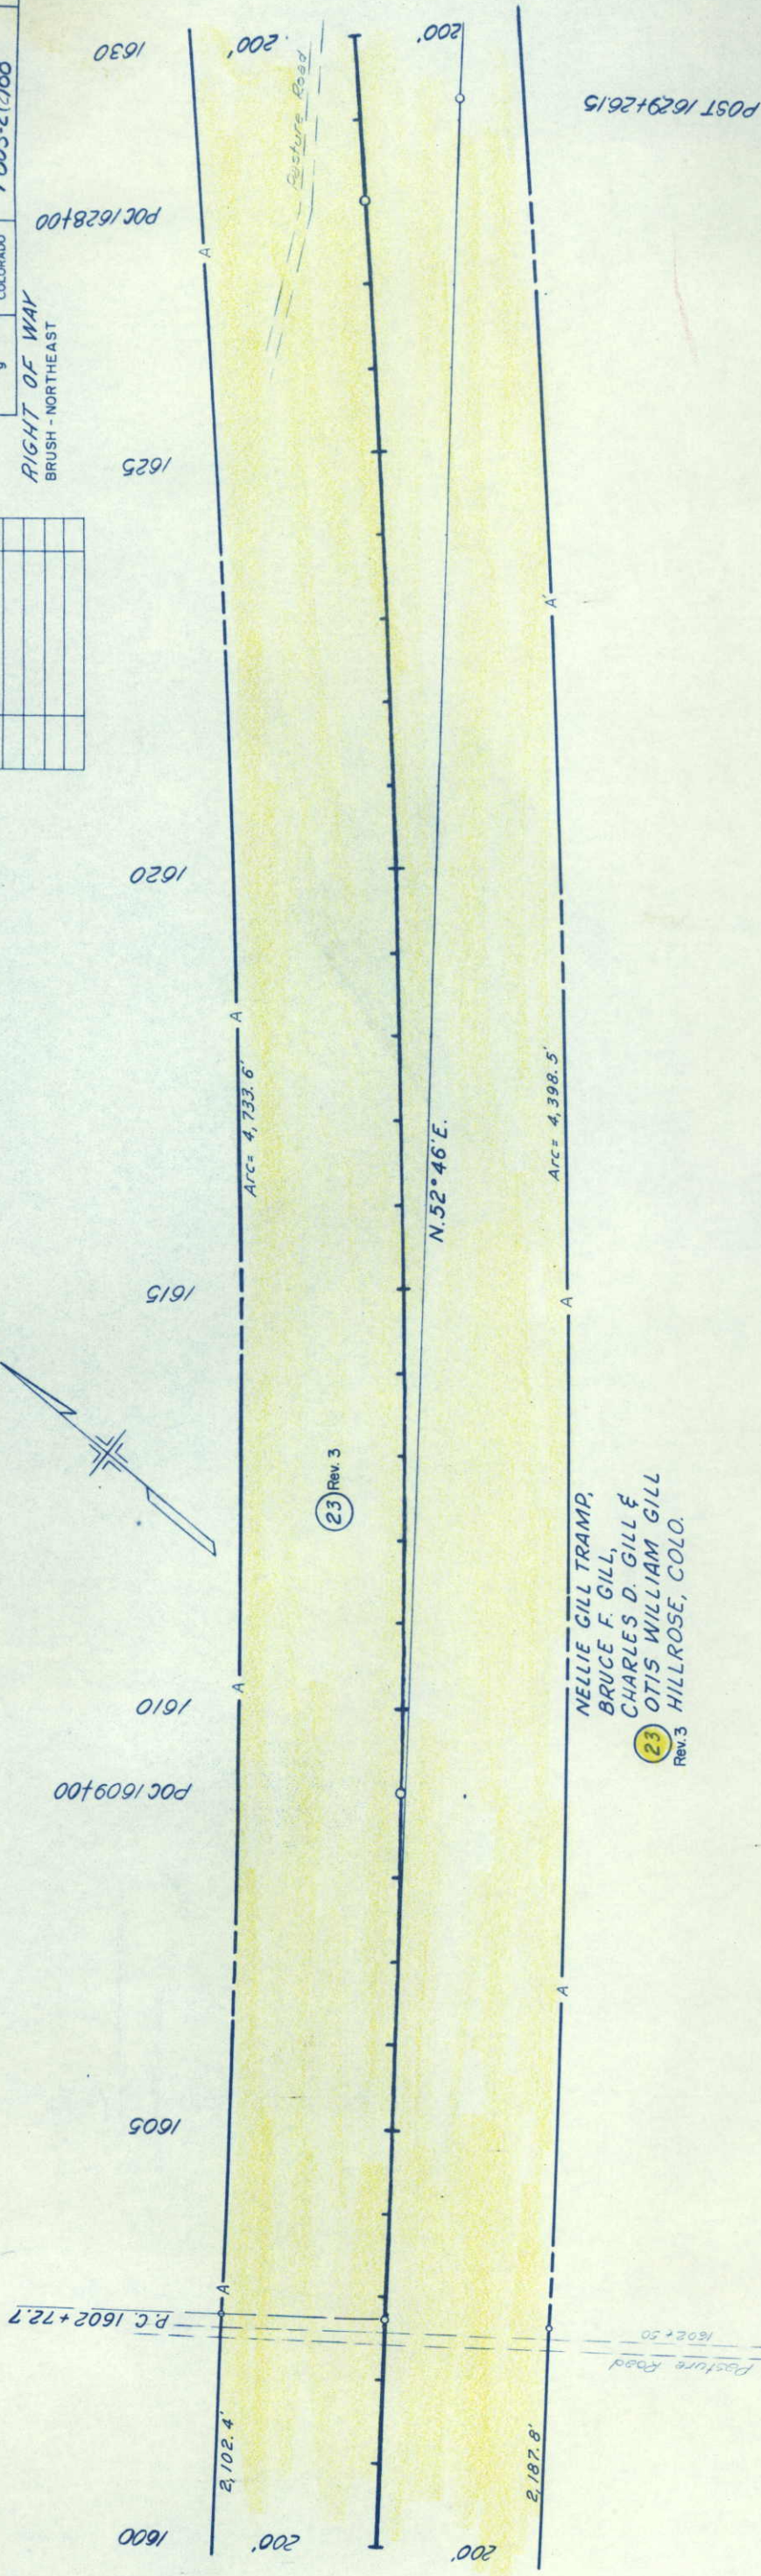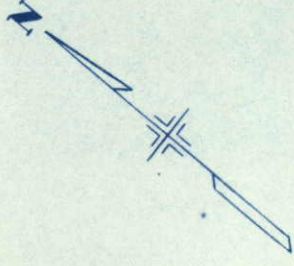

23
Rev. 3

NELLIE GILL TRAMP,
BRUCE F. GILL,
CHARLES D. GILL &
OTIS WILLIAM GILL
HILLROSE, COLO.

SEC. 13
T.5 N. R. 54 W.


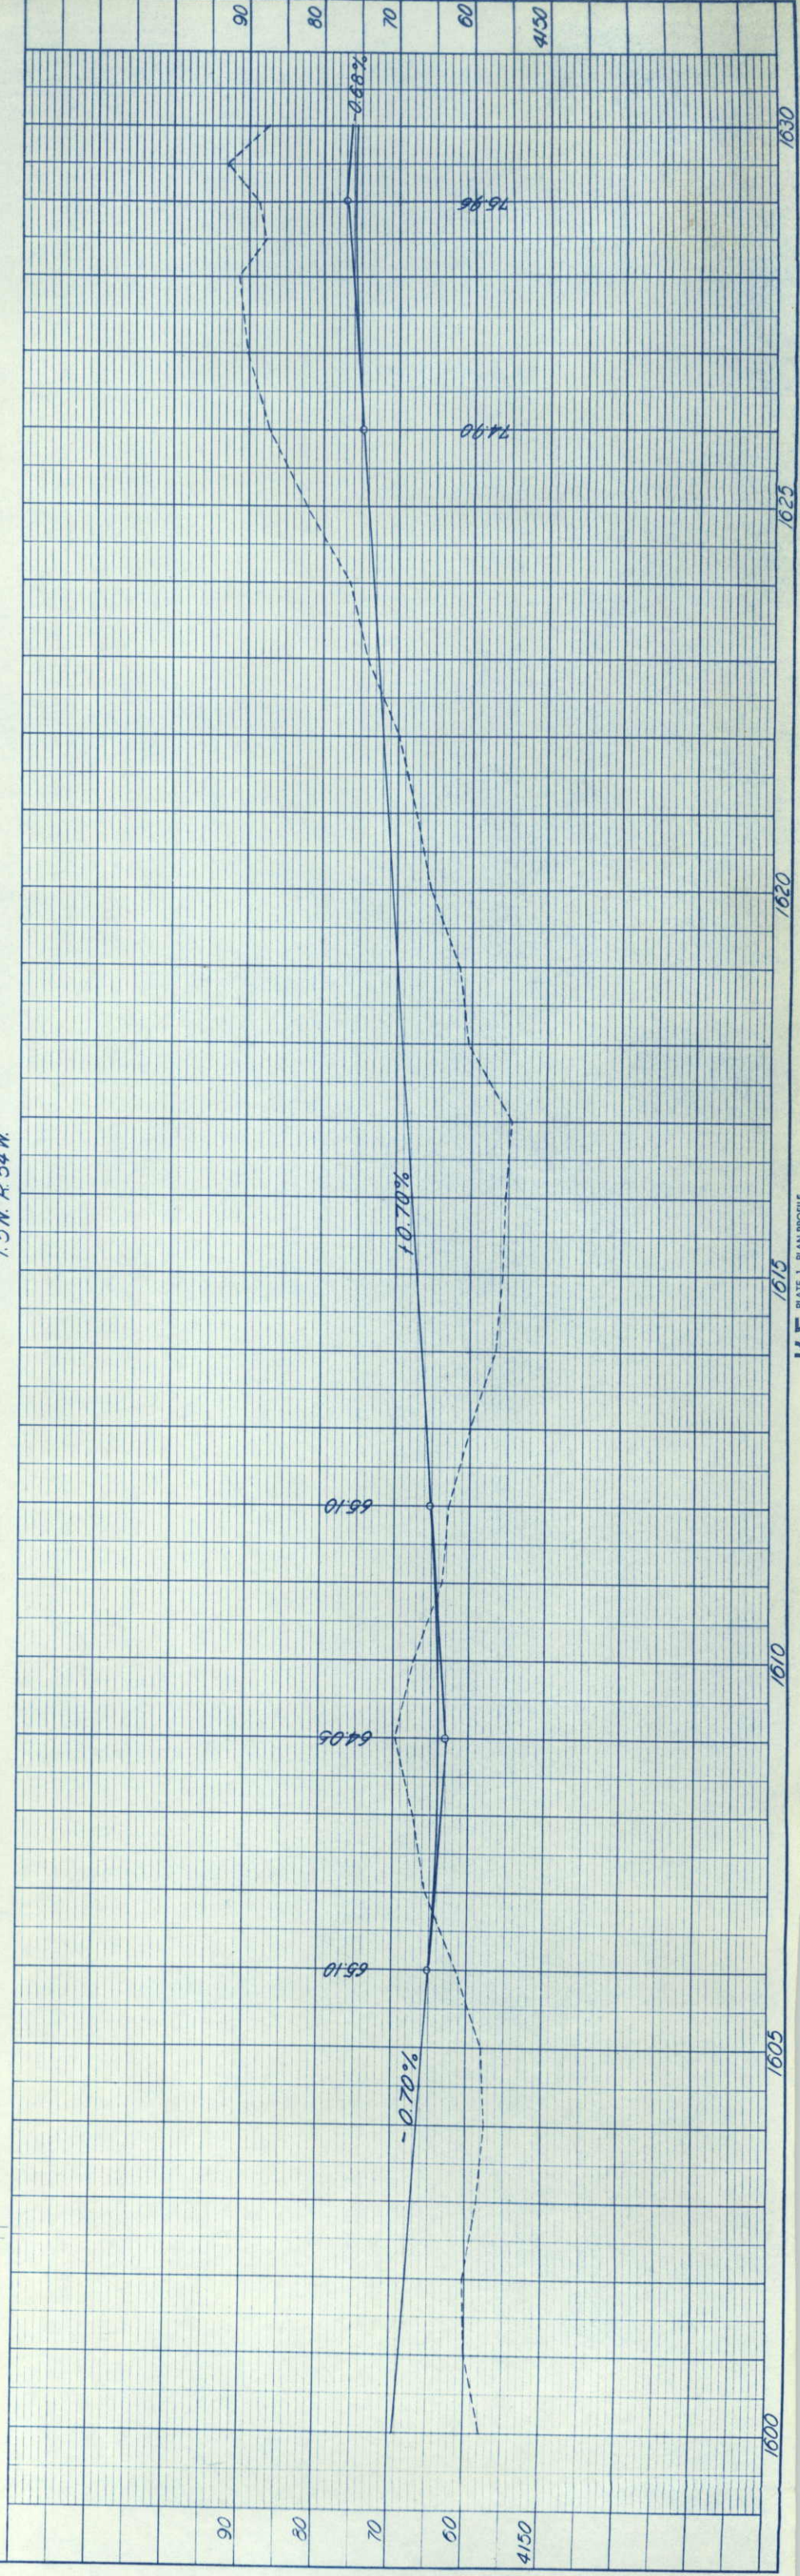


FEDERAL ROAD REGION NO.	DIVISION	PROJECT NO.	SHEET NO.
9	COLORADO	1 805-2(2)88	30



RIGHT OF WAY BRUSH - NORTHEAST

2 JFS
1 MS

REVISIONS		
11/29/62	23 Rev.	C.W.
2-5-63	23 Rev. 3	REC
11/26/63	access	C W

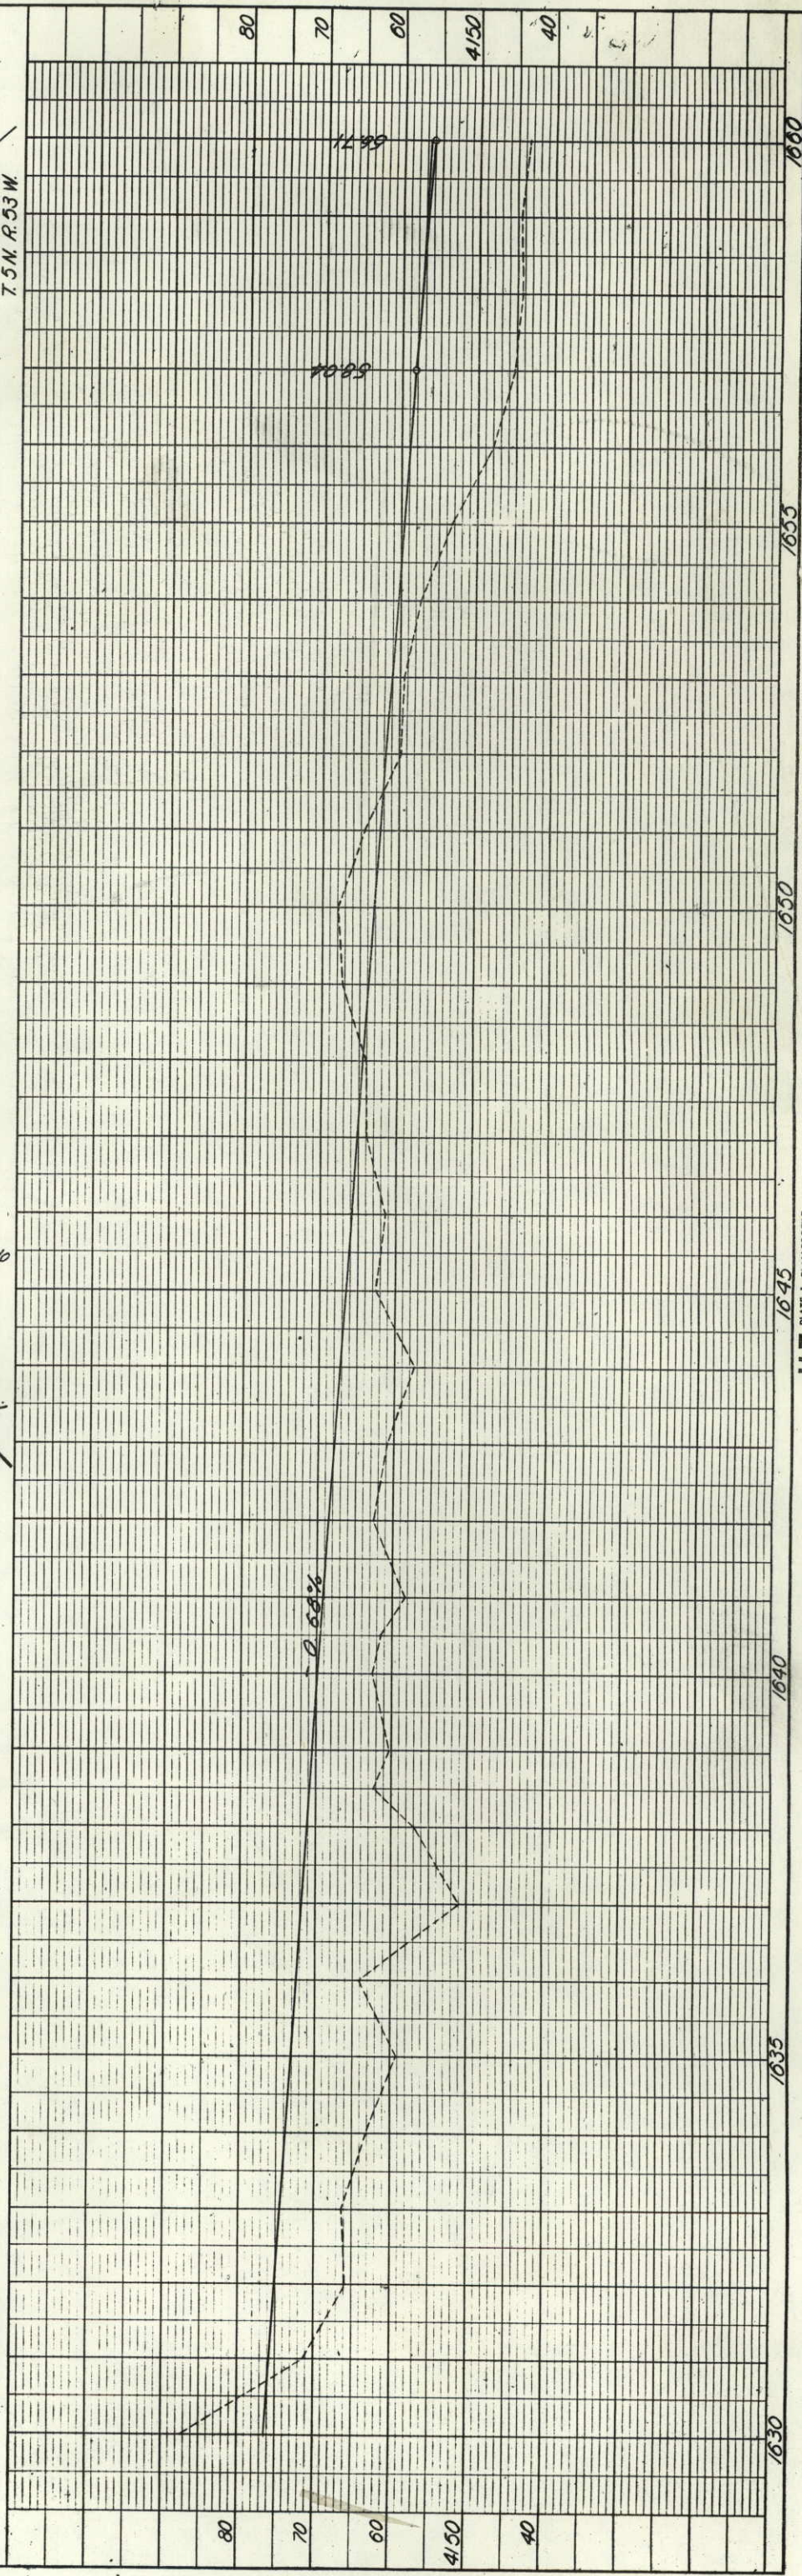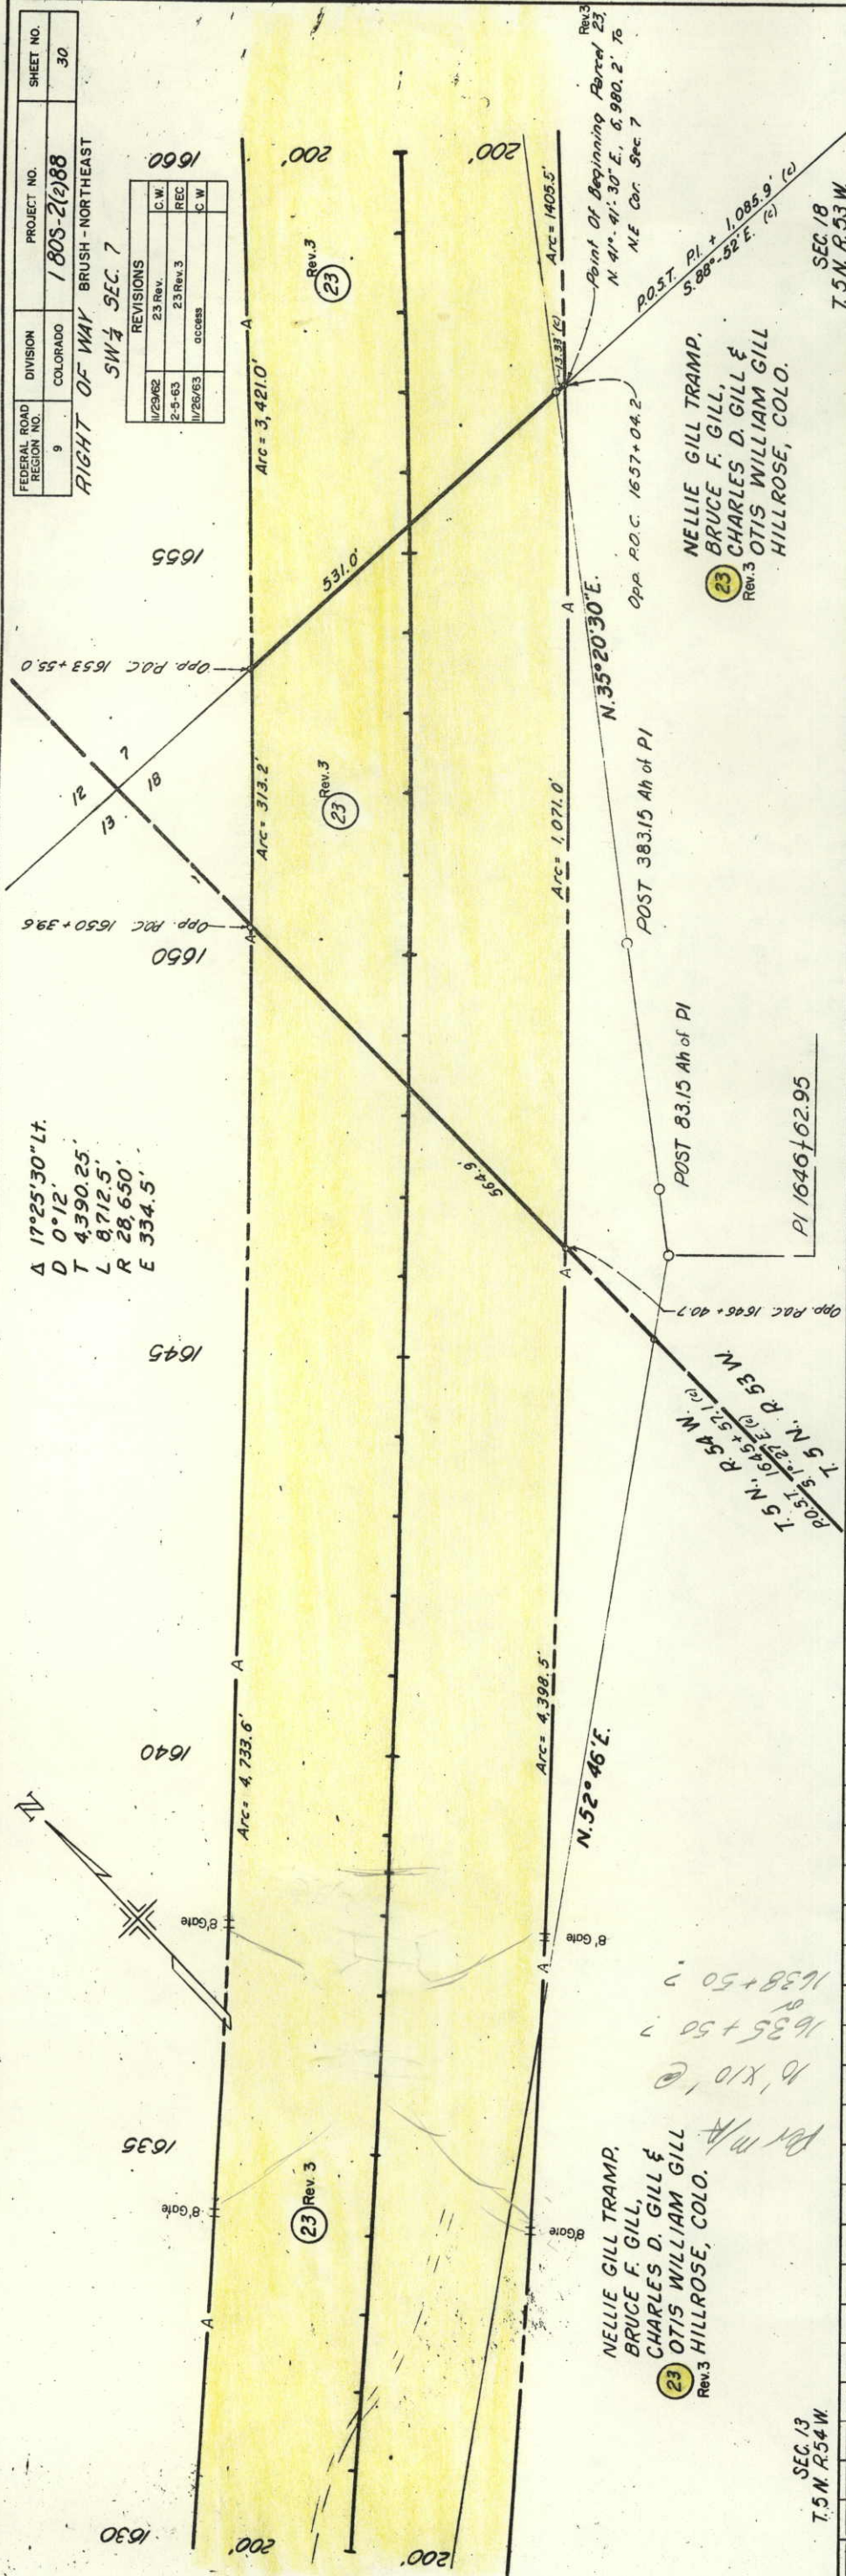

REVISIONS		FEDERAL ROAD DISTRICT NO.	DIVISION	PROJECT NO.	SHEET NO.
11/29/62	23 Rev.	9	COLORADO	1805-2(2)88	31
2-9-63	23 Rev. 3, 24 Rev.				
5/17/63	CW				
4/20/64	add 23A				
7-25-72	add Par. 23B				
8-16-72	Rev. Par. 23B				
11-27-72	Det. Par. 23B Rev.				

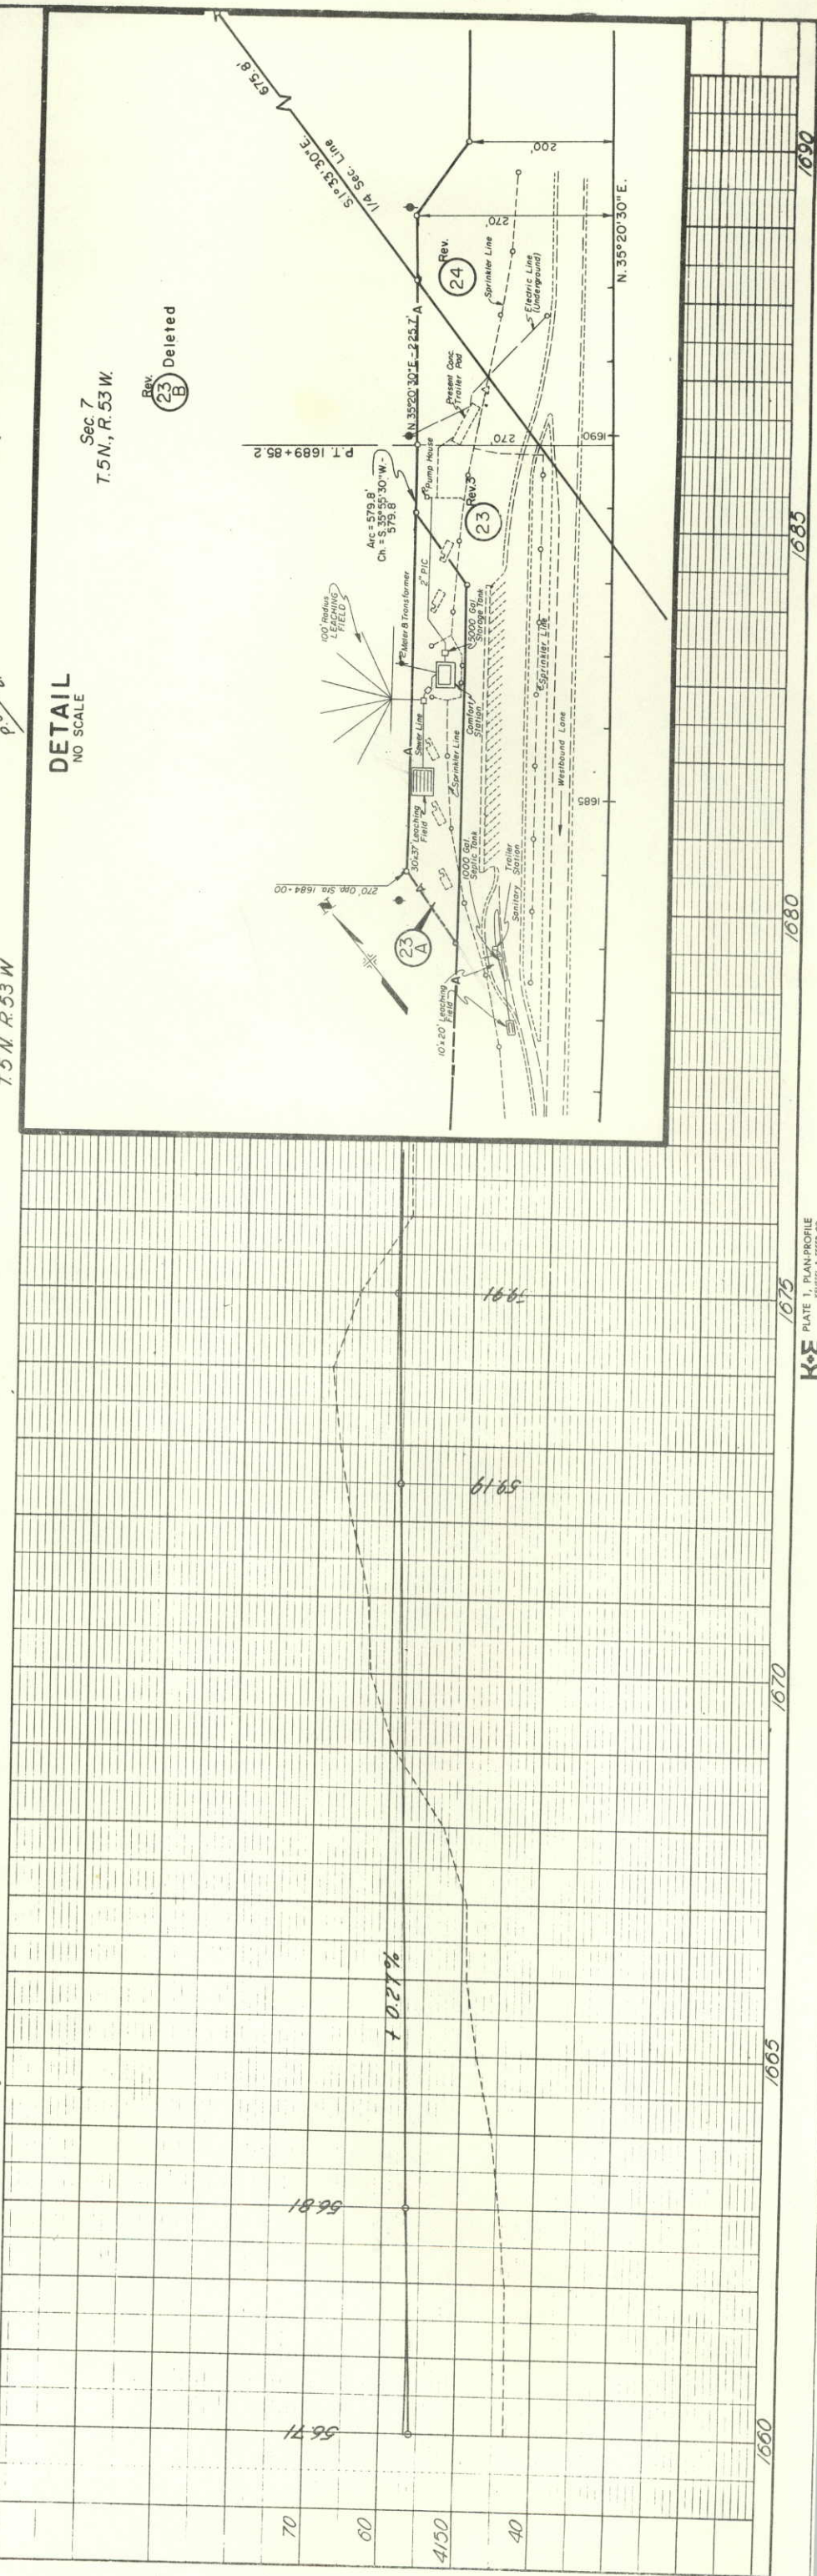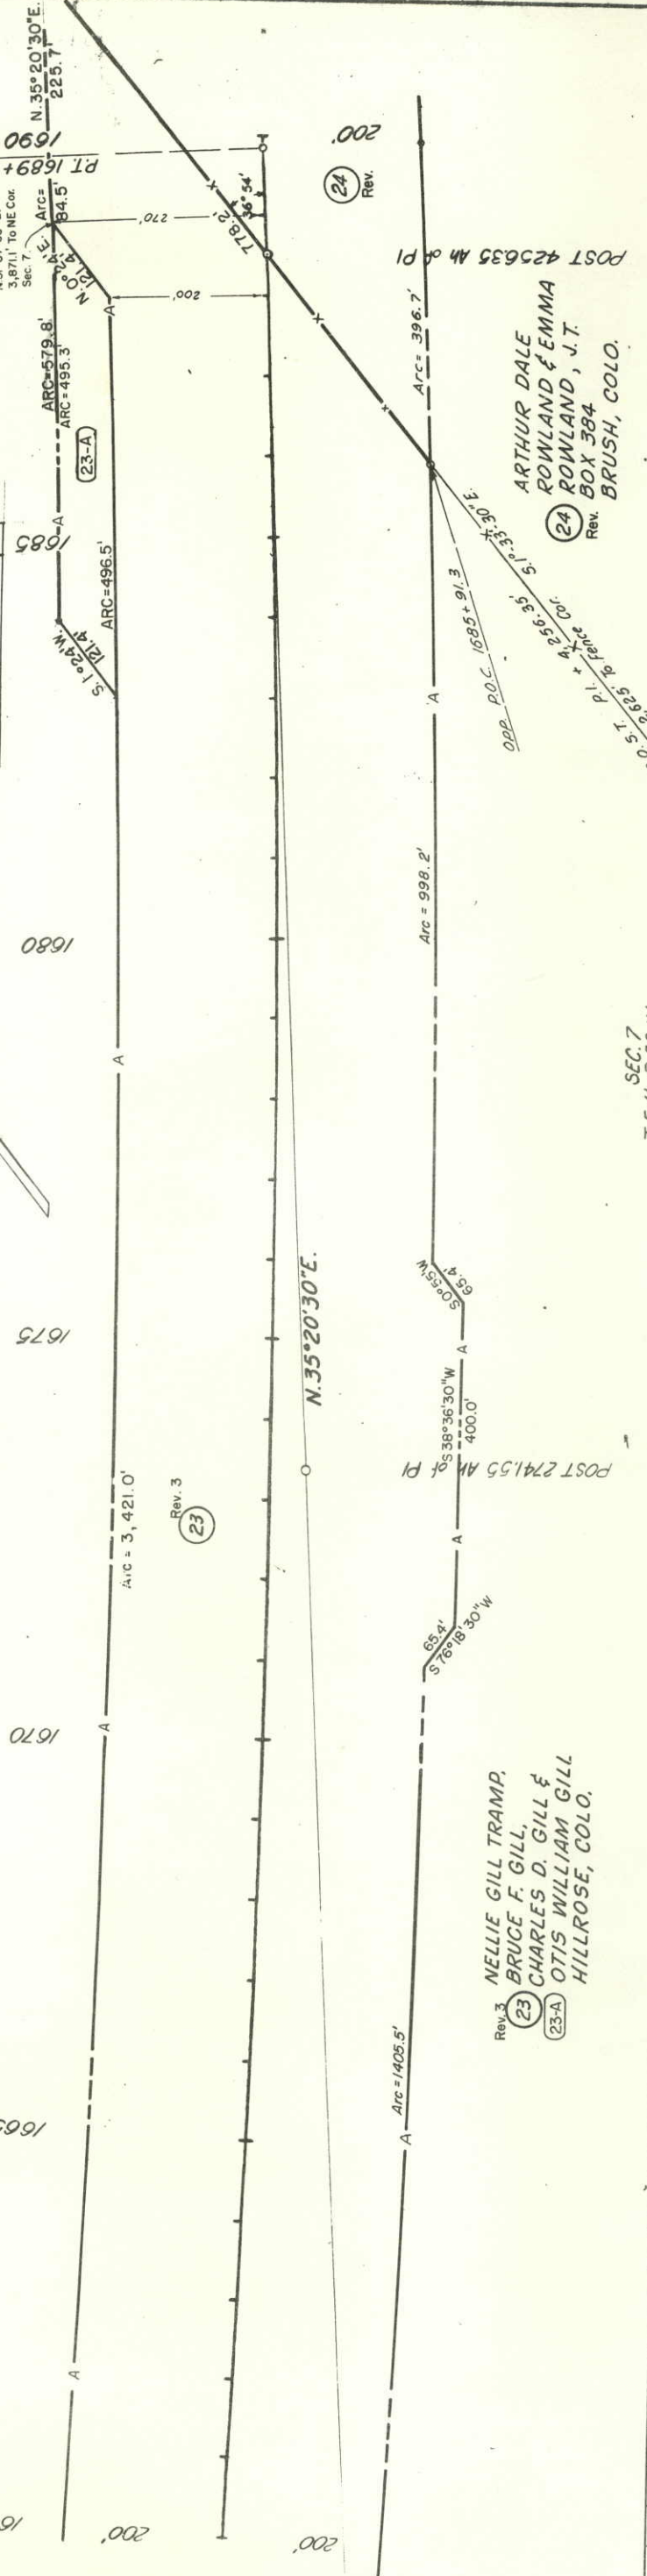

[illegible]

RIGHT OF WAY
BRUSH - NORTHEAST

1715

1710

1705

1700

569/

S. $70^{\circ}20'W.$
122.1'

$$\underline{1692 + 10.9}$$

069

$$\underline{2,536.8}$$

N. 35° 20' 30" E.

24 Rev.

3,232.0'


A

200.

200.

24
Rev. ARTHUR DALE ROWLAND &
EMMA ROWLAND, J.T.
BOX 384
BRUSH, COLO.


SEC. 7
T. 5 N. R. 53 W.

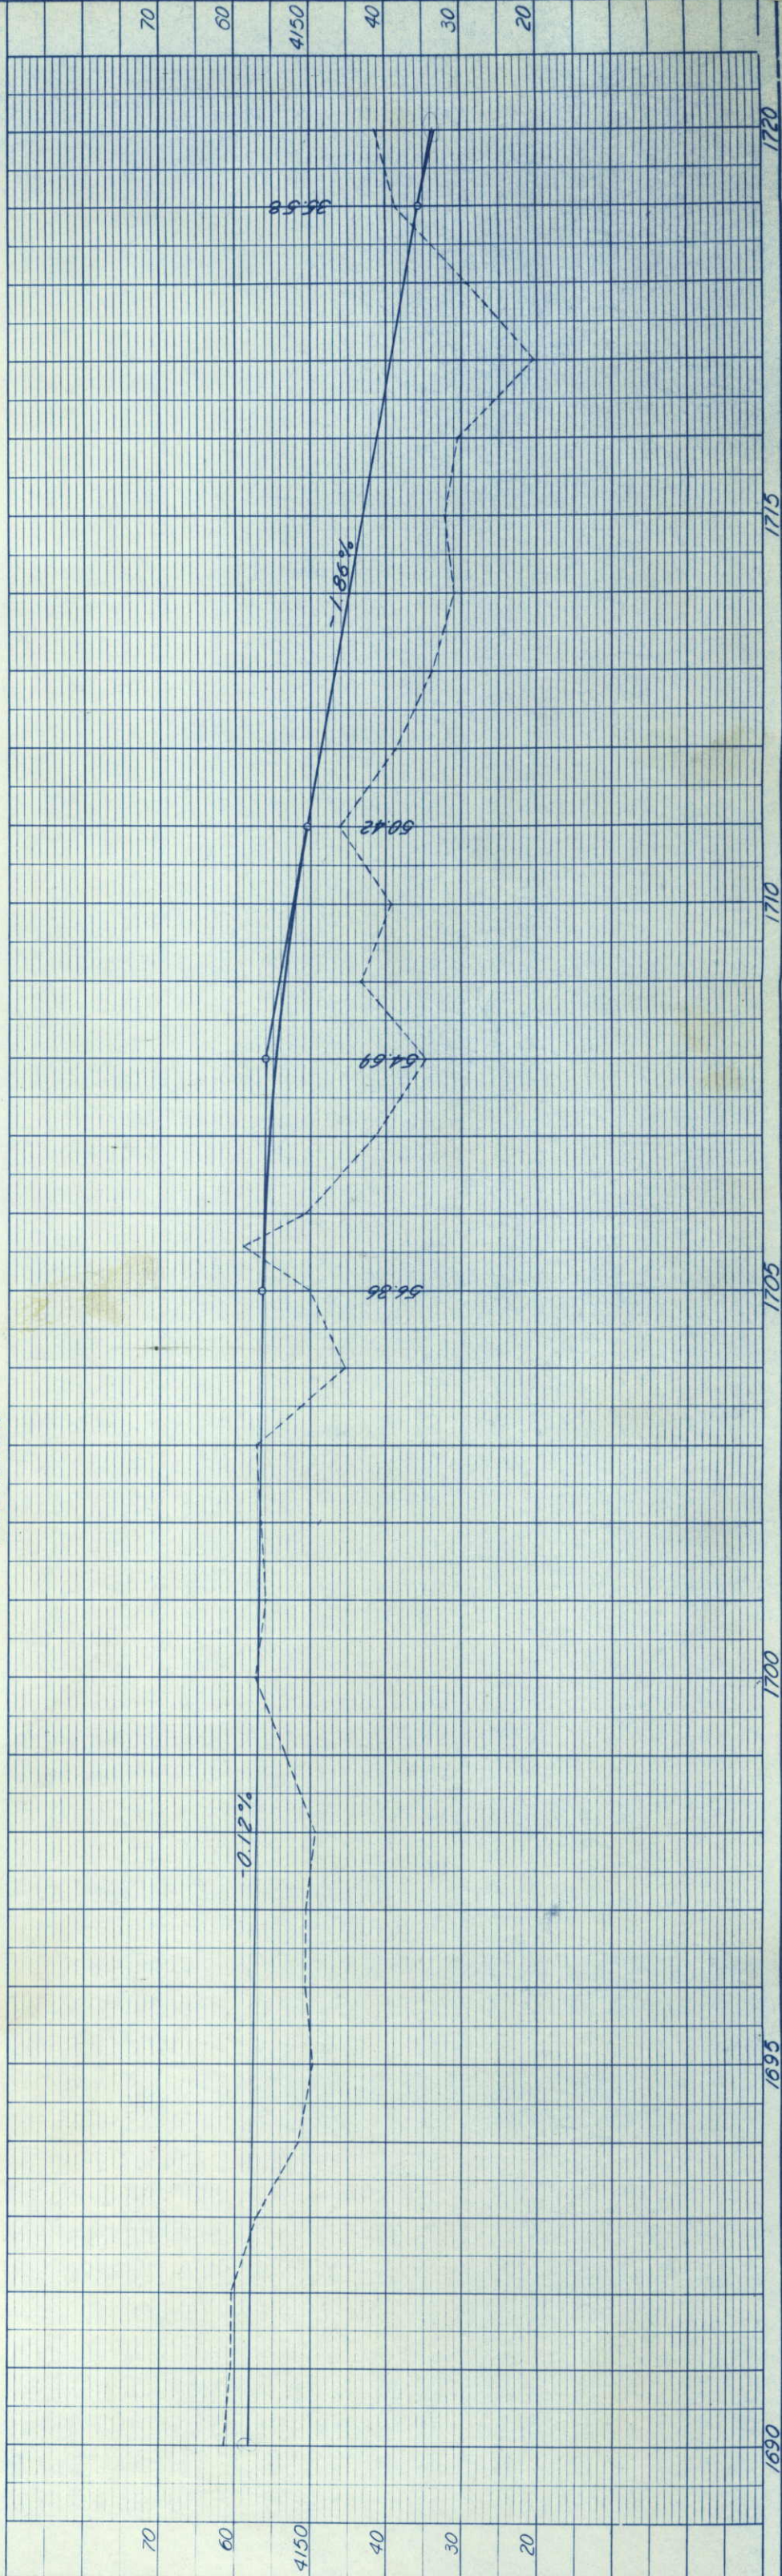

FEDERAL ROAD REGION NO. 9	DIVISION COLORADO	PROJECT NO. 180S-2(2)88	SHEET NO. 34
---------------------------------	----------------------	----------------------------	-----------------

RIGHT OF WAY
BRUSH - NORTHEAST

REVISIONS	

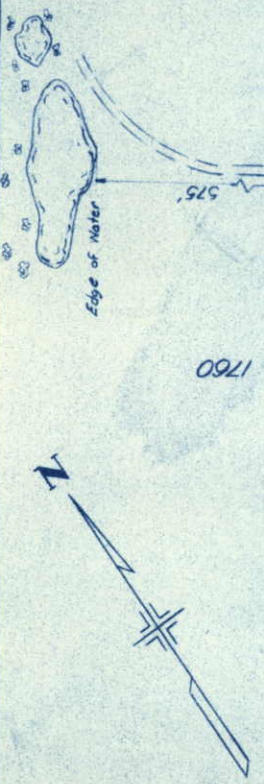

POT 1769+00.0

POT 1777+14.0

1750

1755


1760

1765

1770

1775

1780

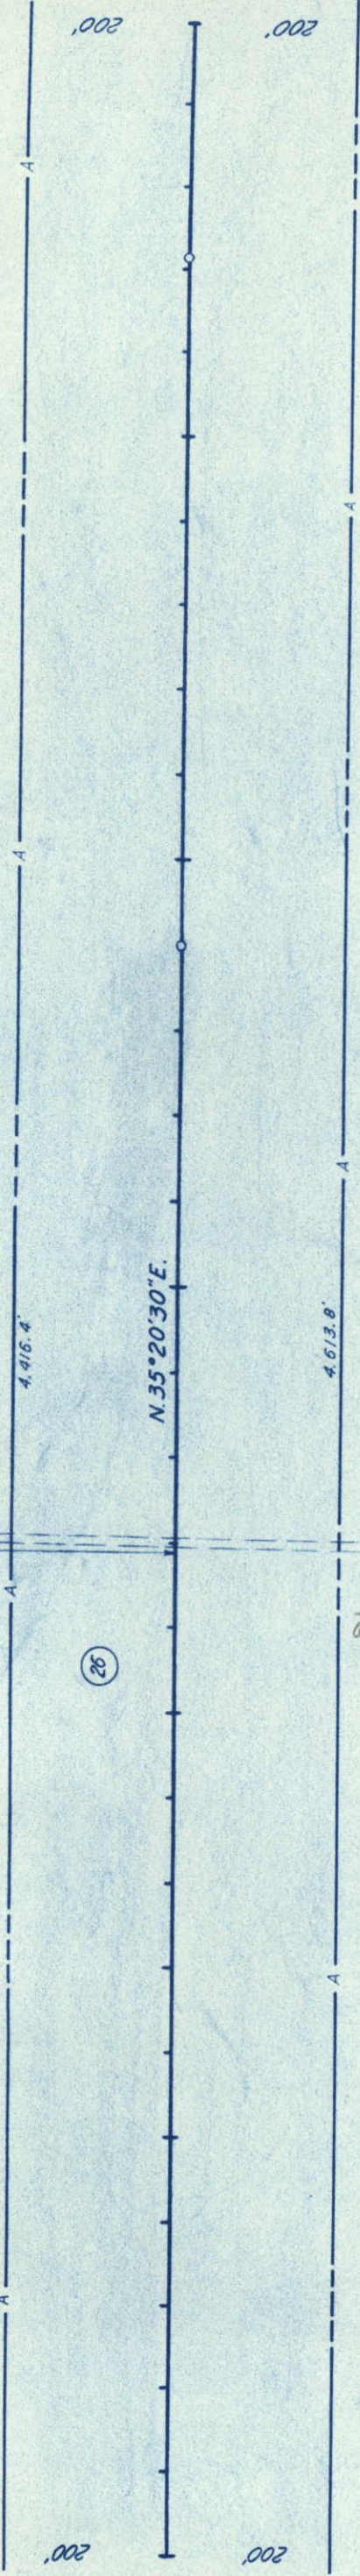


(26)

(26) ARTHUR DALE ROWLAND &
EMMA ROWLAND, J. T.
MERINO, COLO.

M/A-1762+
14' x 14' 0.80


Pasture Road
1762+00

SEC. 5
T. 5 N. R. 53 W.

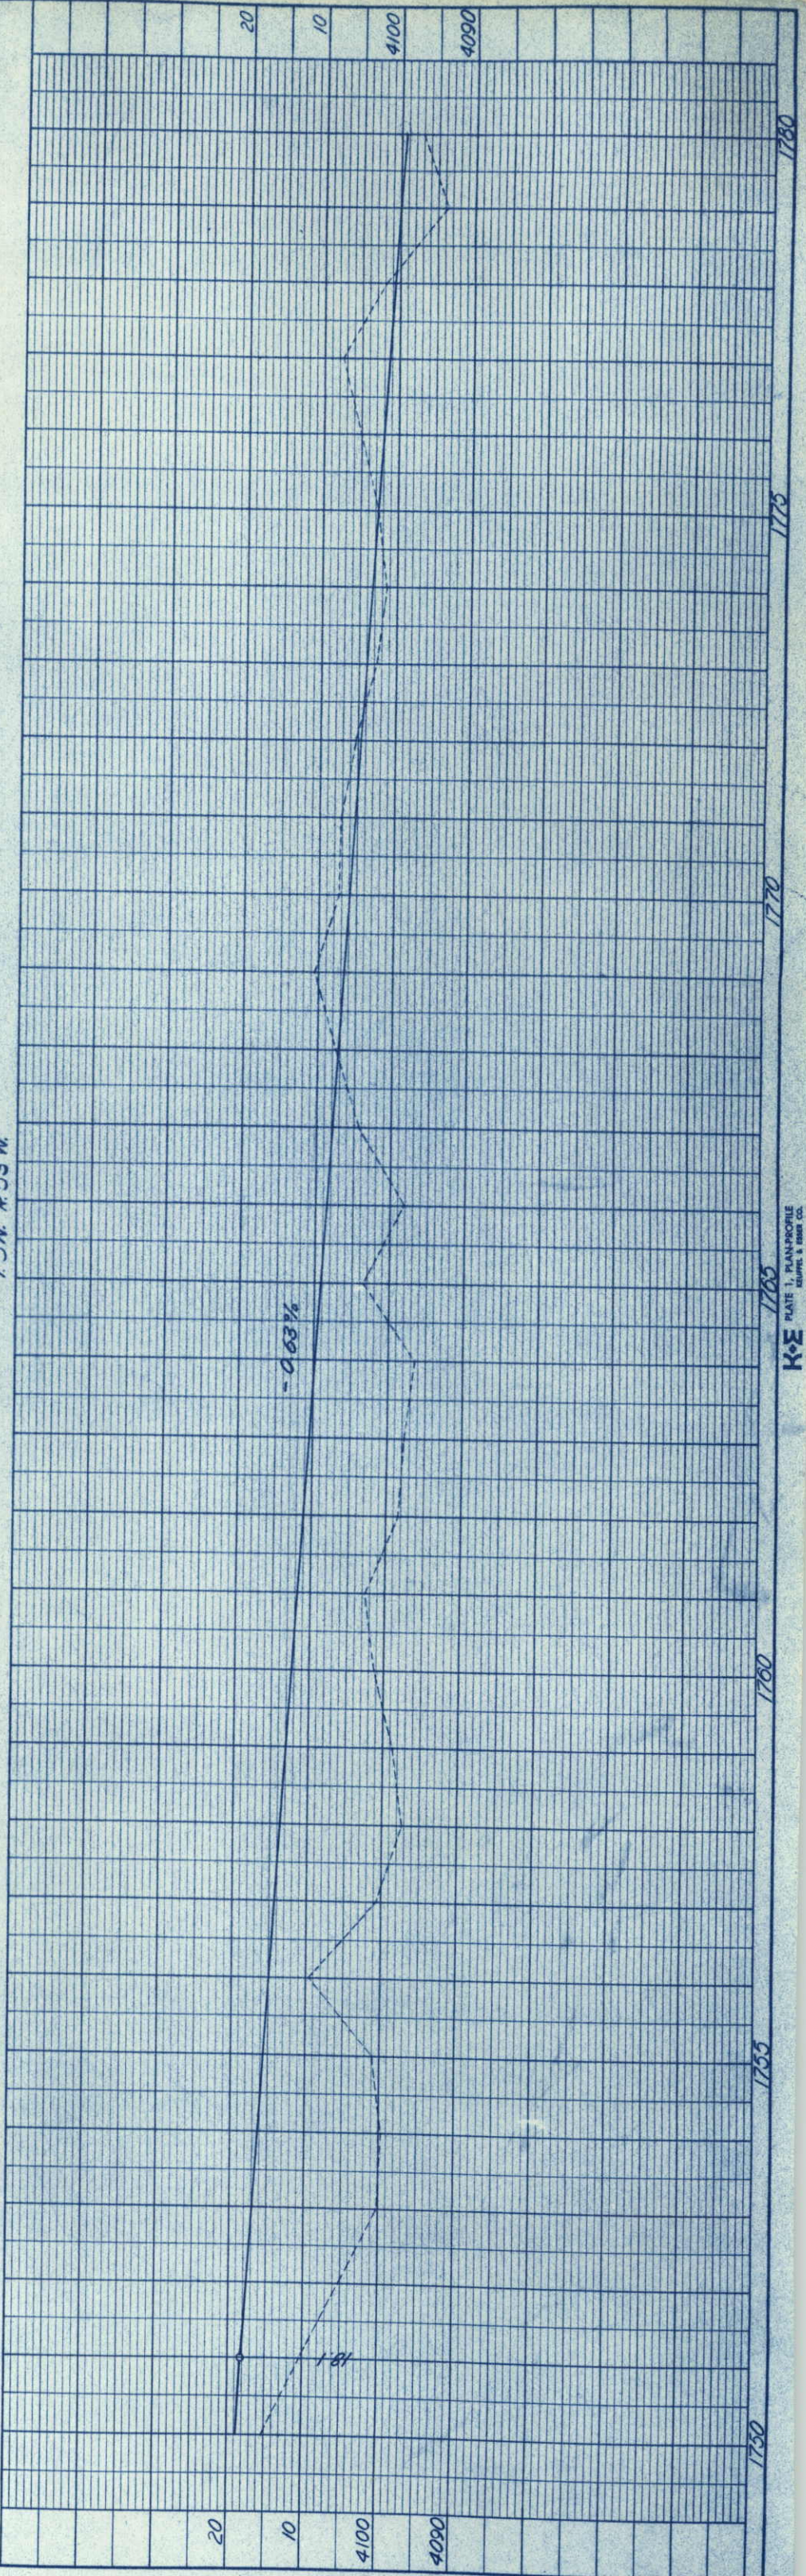

RIGHT OF WAY
BRUSH - NORTHEAST

REVISIONS	

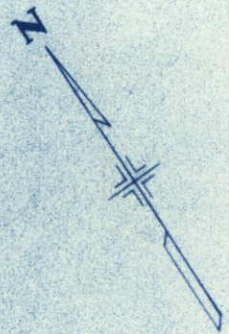

POT 1790+00.0

1795

1800

1805

1810

(26) ROWLAND

(28)

N. 35° 26' 30" E. Ah.

N. 35° 20' 30" E. Bk.

36° 28'

112.0'

498.9'

32 (171.8')

(137.4')

53° 18'

386.9'

57A 1785+374

1786+86.5

1780+34.8

1783+05.9

1783+88.3

4.416.4'

4.545.4'

3.697.2'

651.7'

222.5'

1083+05.9

1780+34.8

5.704.30'E

Point of Beginning Parcel's 26 & 27

N. 1° 04' 30" W, 522.5' to N. 1/4 Corner

Sec. 5

OLA BARTLETT BISHOP & MELVIN W. BARTLETT, J.T. MERINO, COLO.

(27)

BEARING

EQUATION

WASHINGTON CO.

T. 5 N. R. 53 W.

N. 88° 38' 30" E. Bk.

N. 88° 44' 30" E. Ah.

LOGAN CO.

T. 6 N. R. 53 W.

OLA M. BARTLETT BISHOP & MELVIN W. BARTLETT MERINO, COLO.

(28)

SEC. 5

T. 5 N. R. 53 W.

SEC. 32

T. 6 N. R. 53 W.

1780

1785

1790

1795

1800

1805

1810

4100

4090

80

70

1780

1785

1790

1795

1800

1805

1810

4100

4090

80

70

1780

1785

1790

1795

1800

1805

1810

4100

4090

80

70

1780

1785

1790

1795

1800

1805

1810

4100

4090

80

70

1780

1785

1790

1795

1800

1805

1810

4100

4090

80

70

1780

1785

1790

1795

1800

1805

1810



4100

4090

FEDERAL ROAD REGION NO.	DIVISION	PROJECT NO.	SHEET NO.
9	COLORADO	180S-2(2)88	36

RIGHT OF WAY
BRUSH - NORTHEAST

REVISIONS	
DATE	DESCRIPTION
4/17/63	odd easements 1835100 C.W.
5/31/63	TE-28 C.W.
6/10/63	TE-28 Ties C.W.
6/25/63	TE-28 Ties C.W.
5-2-64	odd E-28 E-28A, TE-28c, delete TE-28 R.P.

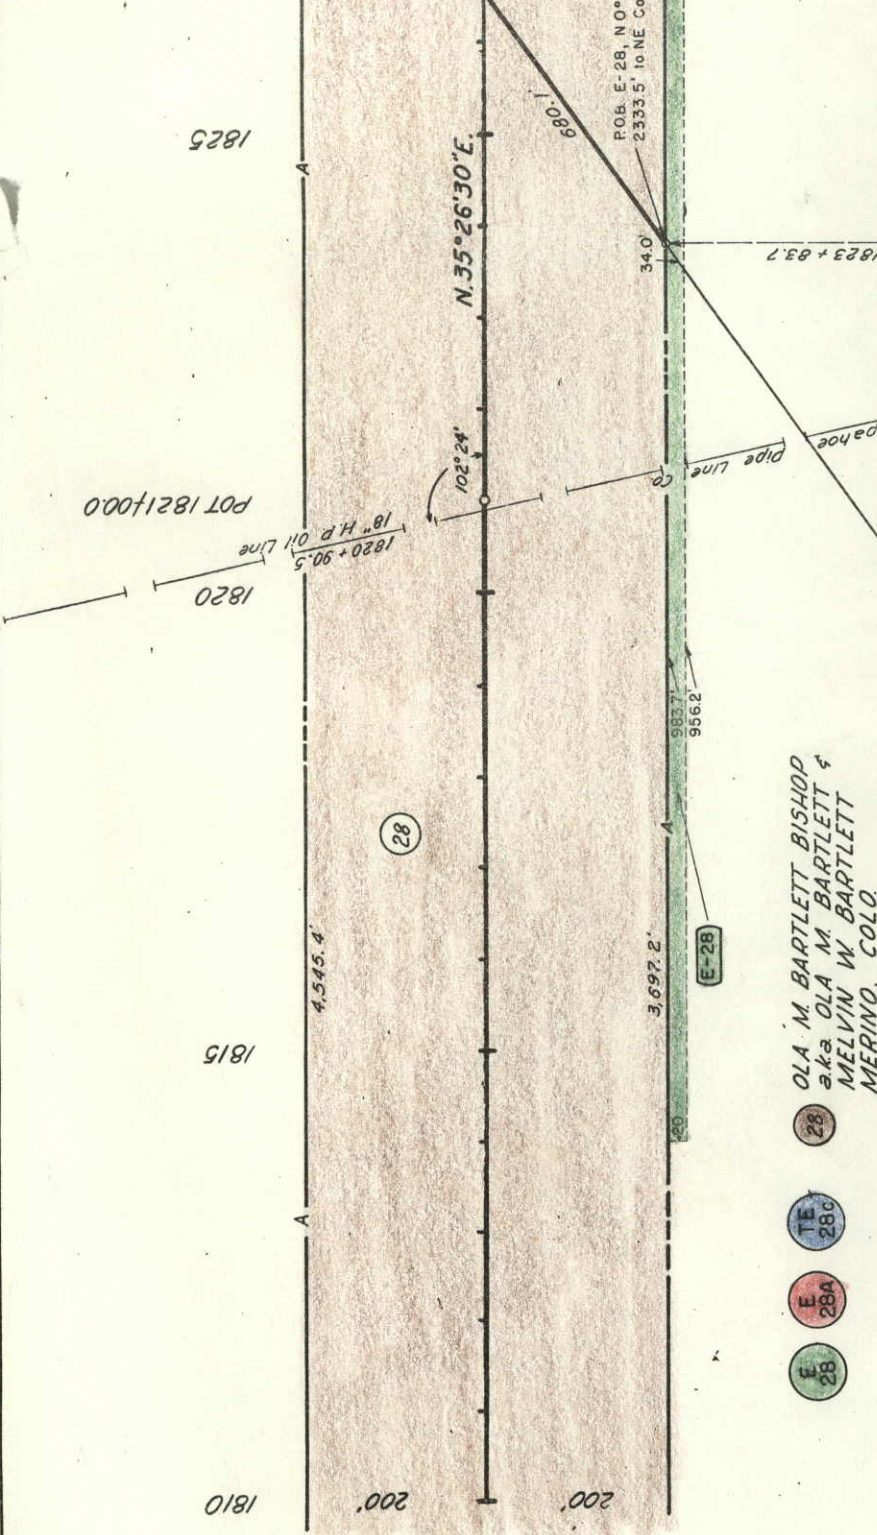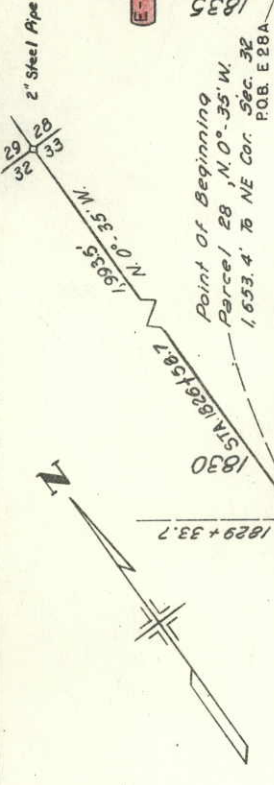

SEC. 32
T. 6 N. R. 53 W.

SEC. 33
T. 6 N. R. 53 W.

Arapahoe Pipe Line Co.

OLA M. BARTLETT BISHOP
aka OLA M. BARTLETT &
MELVIN W. BARTLETT
MERINO, COLO.

E-28
TE-28c
E-28A
E-28

NOTE BOOK
RT. OF WAY CHECKED
23613

DATE
BY

DATE
BY

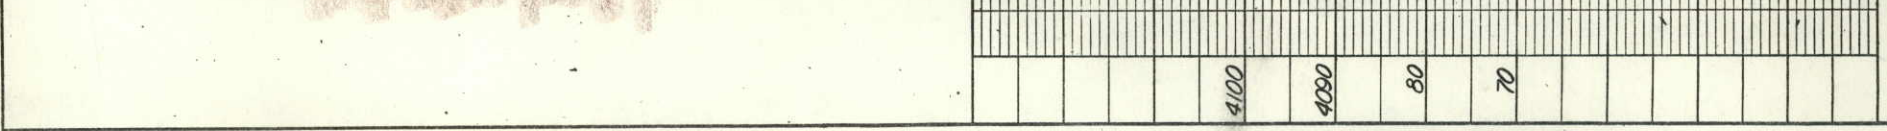

NOTE BOOK
RT. OF WAY CHECKED
23613

DATE
BY

DATE
BY


FEDERAL ROAD REGION NO.	DIVISION	PROJECT NO.	SHEET NO.
9	COLORADO	1805-2(2)88	37

RIGHT OF WAY
BRUSH - NORTHEAST

POT 1867+000

REVISIONS

100' 100' 100'

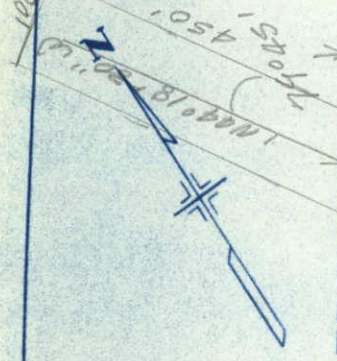

POT 1854+400


1849 + 75.2

1850

1845

Gas Well

POT 1840+000

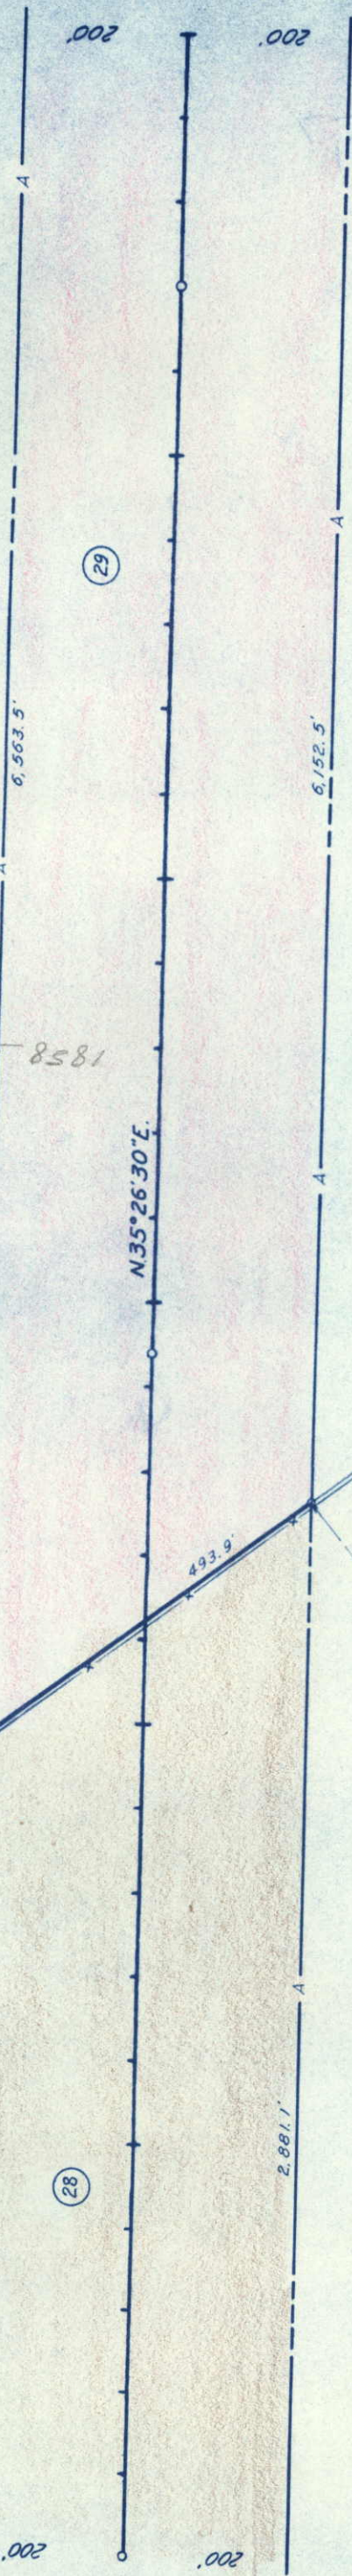

(28)


(29)

(28) OLA M. BARTLETT BISHOP
aka OLA M. BARTLETT &
MELVIN W. BARTLETT
MERINO, COLO.

(29) LEWIS V. PROPST CORPORATION
MERINO, COLO.

SEC. 33
T. 6 N. R. 53 W.

SEC. 28
T. 6 N. R. 53 W.

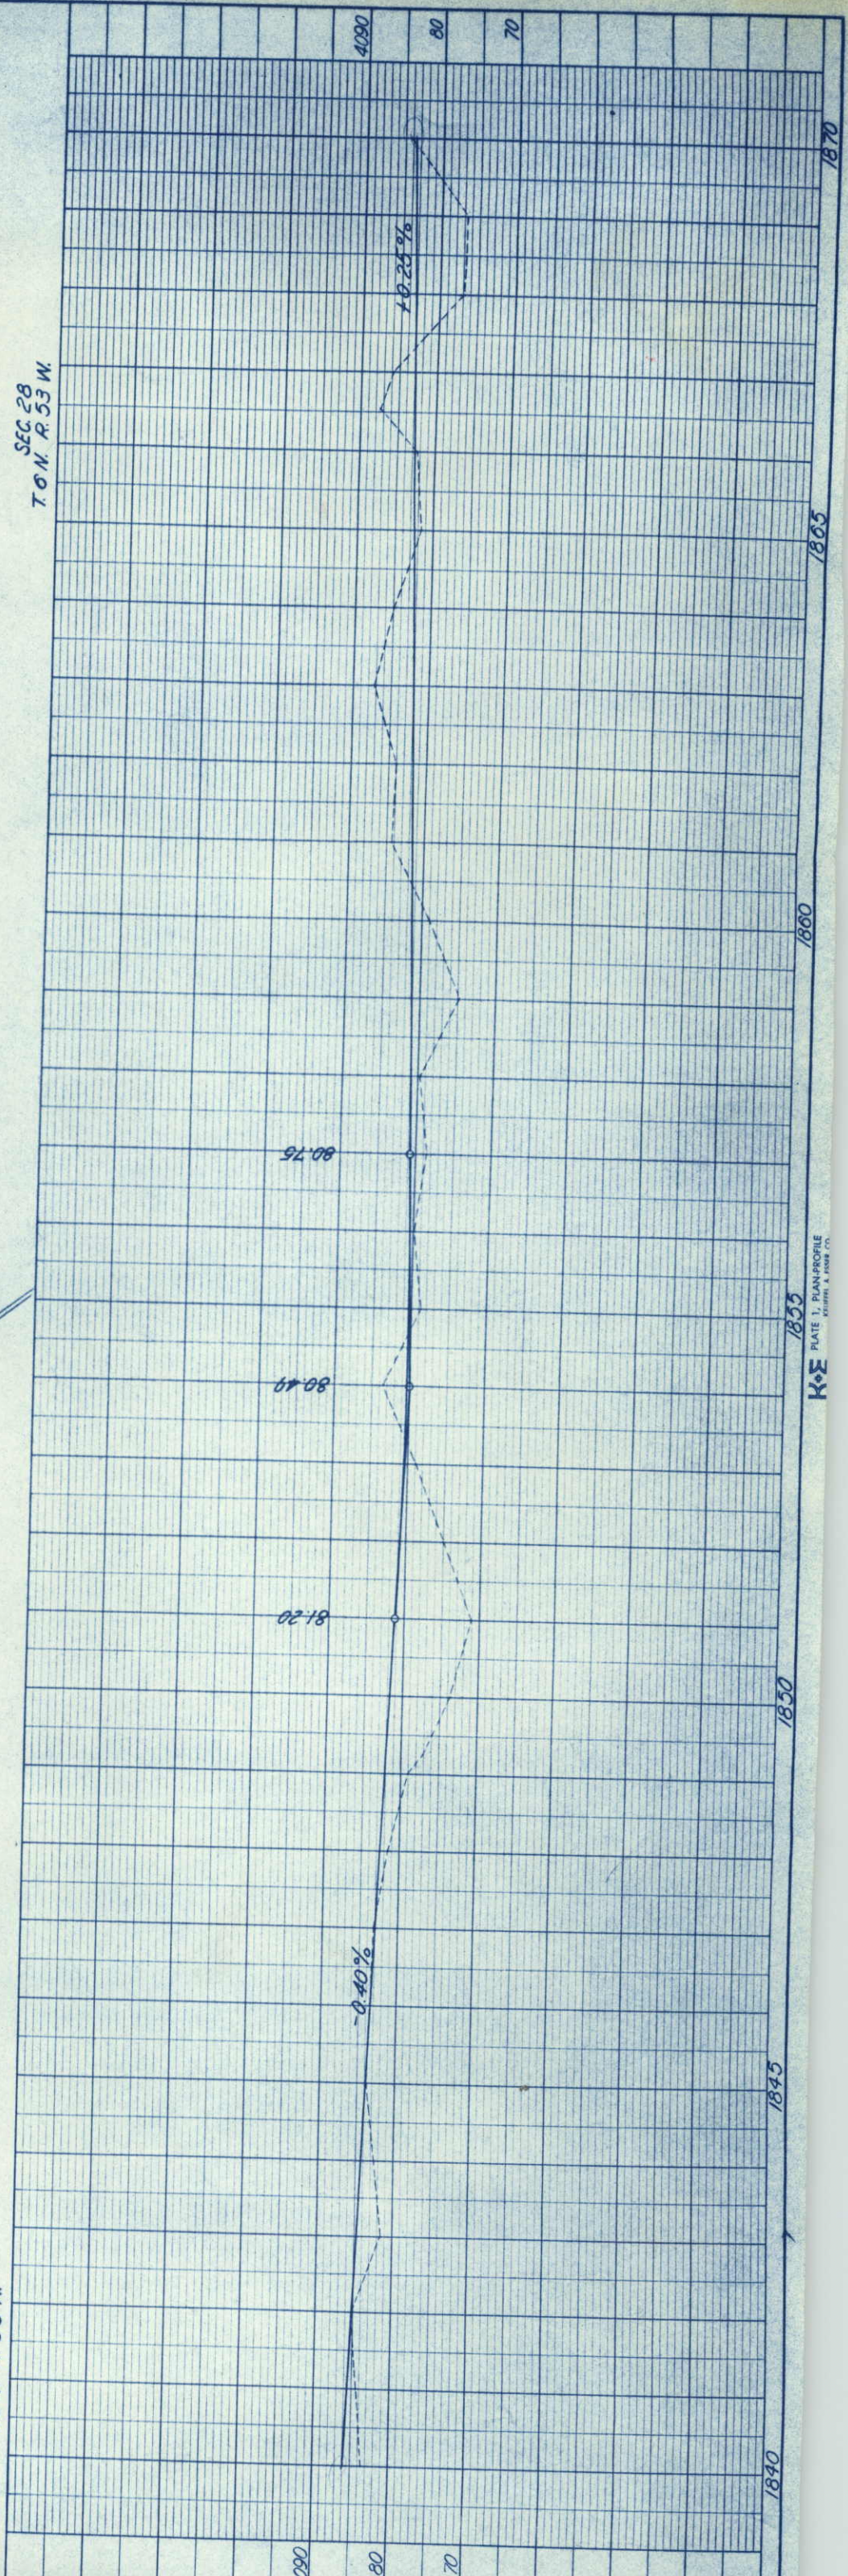

4090

80

70

-0.40%

81.20

80.49

80.75

10.25%

4090

80

70

1840

1845

1850

1855



1860

1865

1870

FEDERAL ROAD REGION NO.		DIVISION	PROJECT NO.	SHEET NO.
9		COLORADO	180S-2(2)88	38
RIGHT OF WAY BRUSH - NORTHEAST				

REVISIONS	

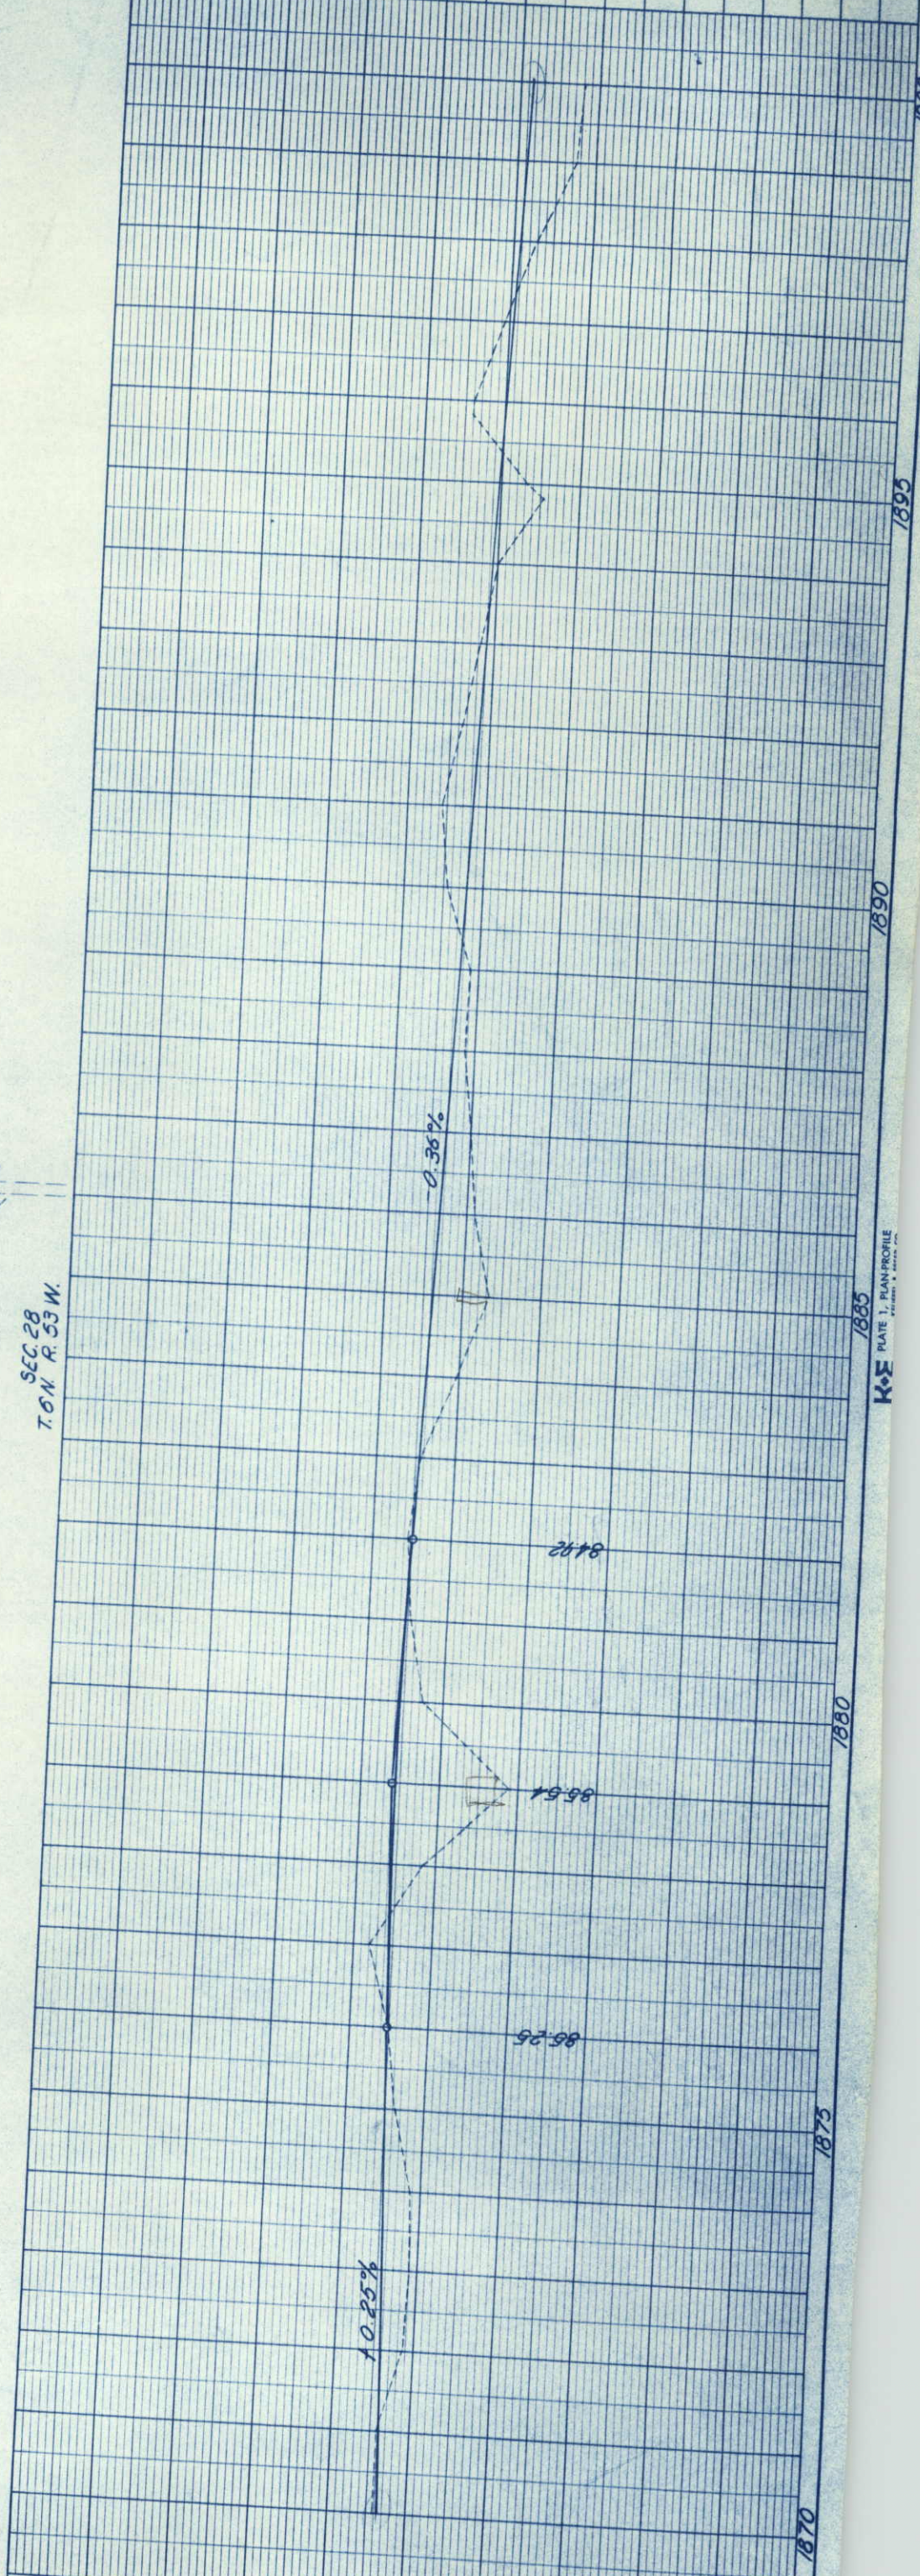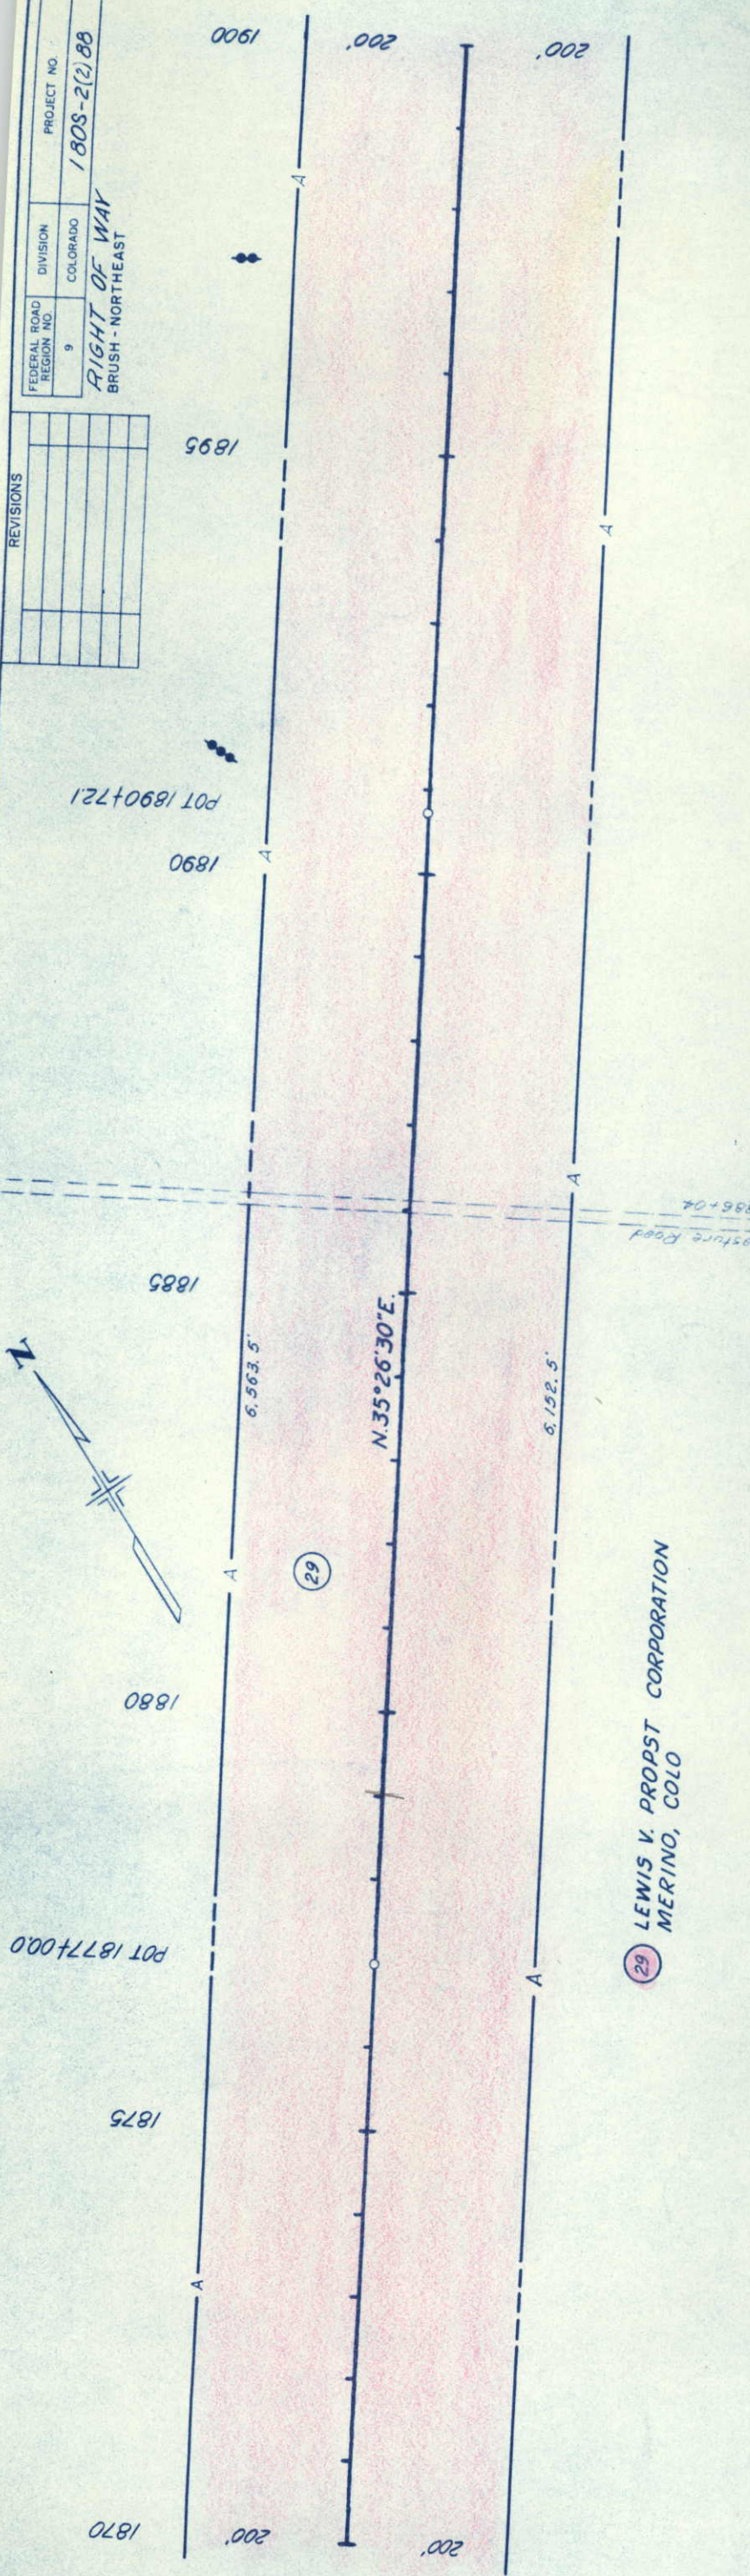


29 LEWIS V. PROPST CORPORATION
MERINO, COLO

FEDERAL ROAD REGION NO.	DIVISION	PROJECT NO.	SHEET NO.
9	COLORADO	1805-2(2)88	39

RIGHT OF WAY


BRUSH - NORTHEAST

REVISIONS

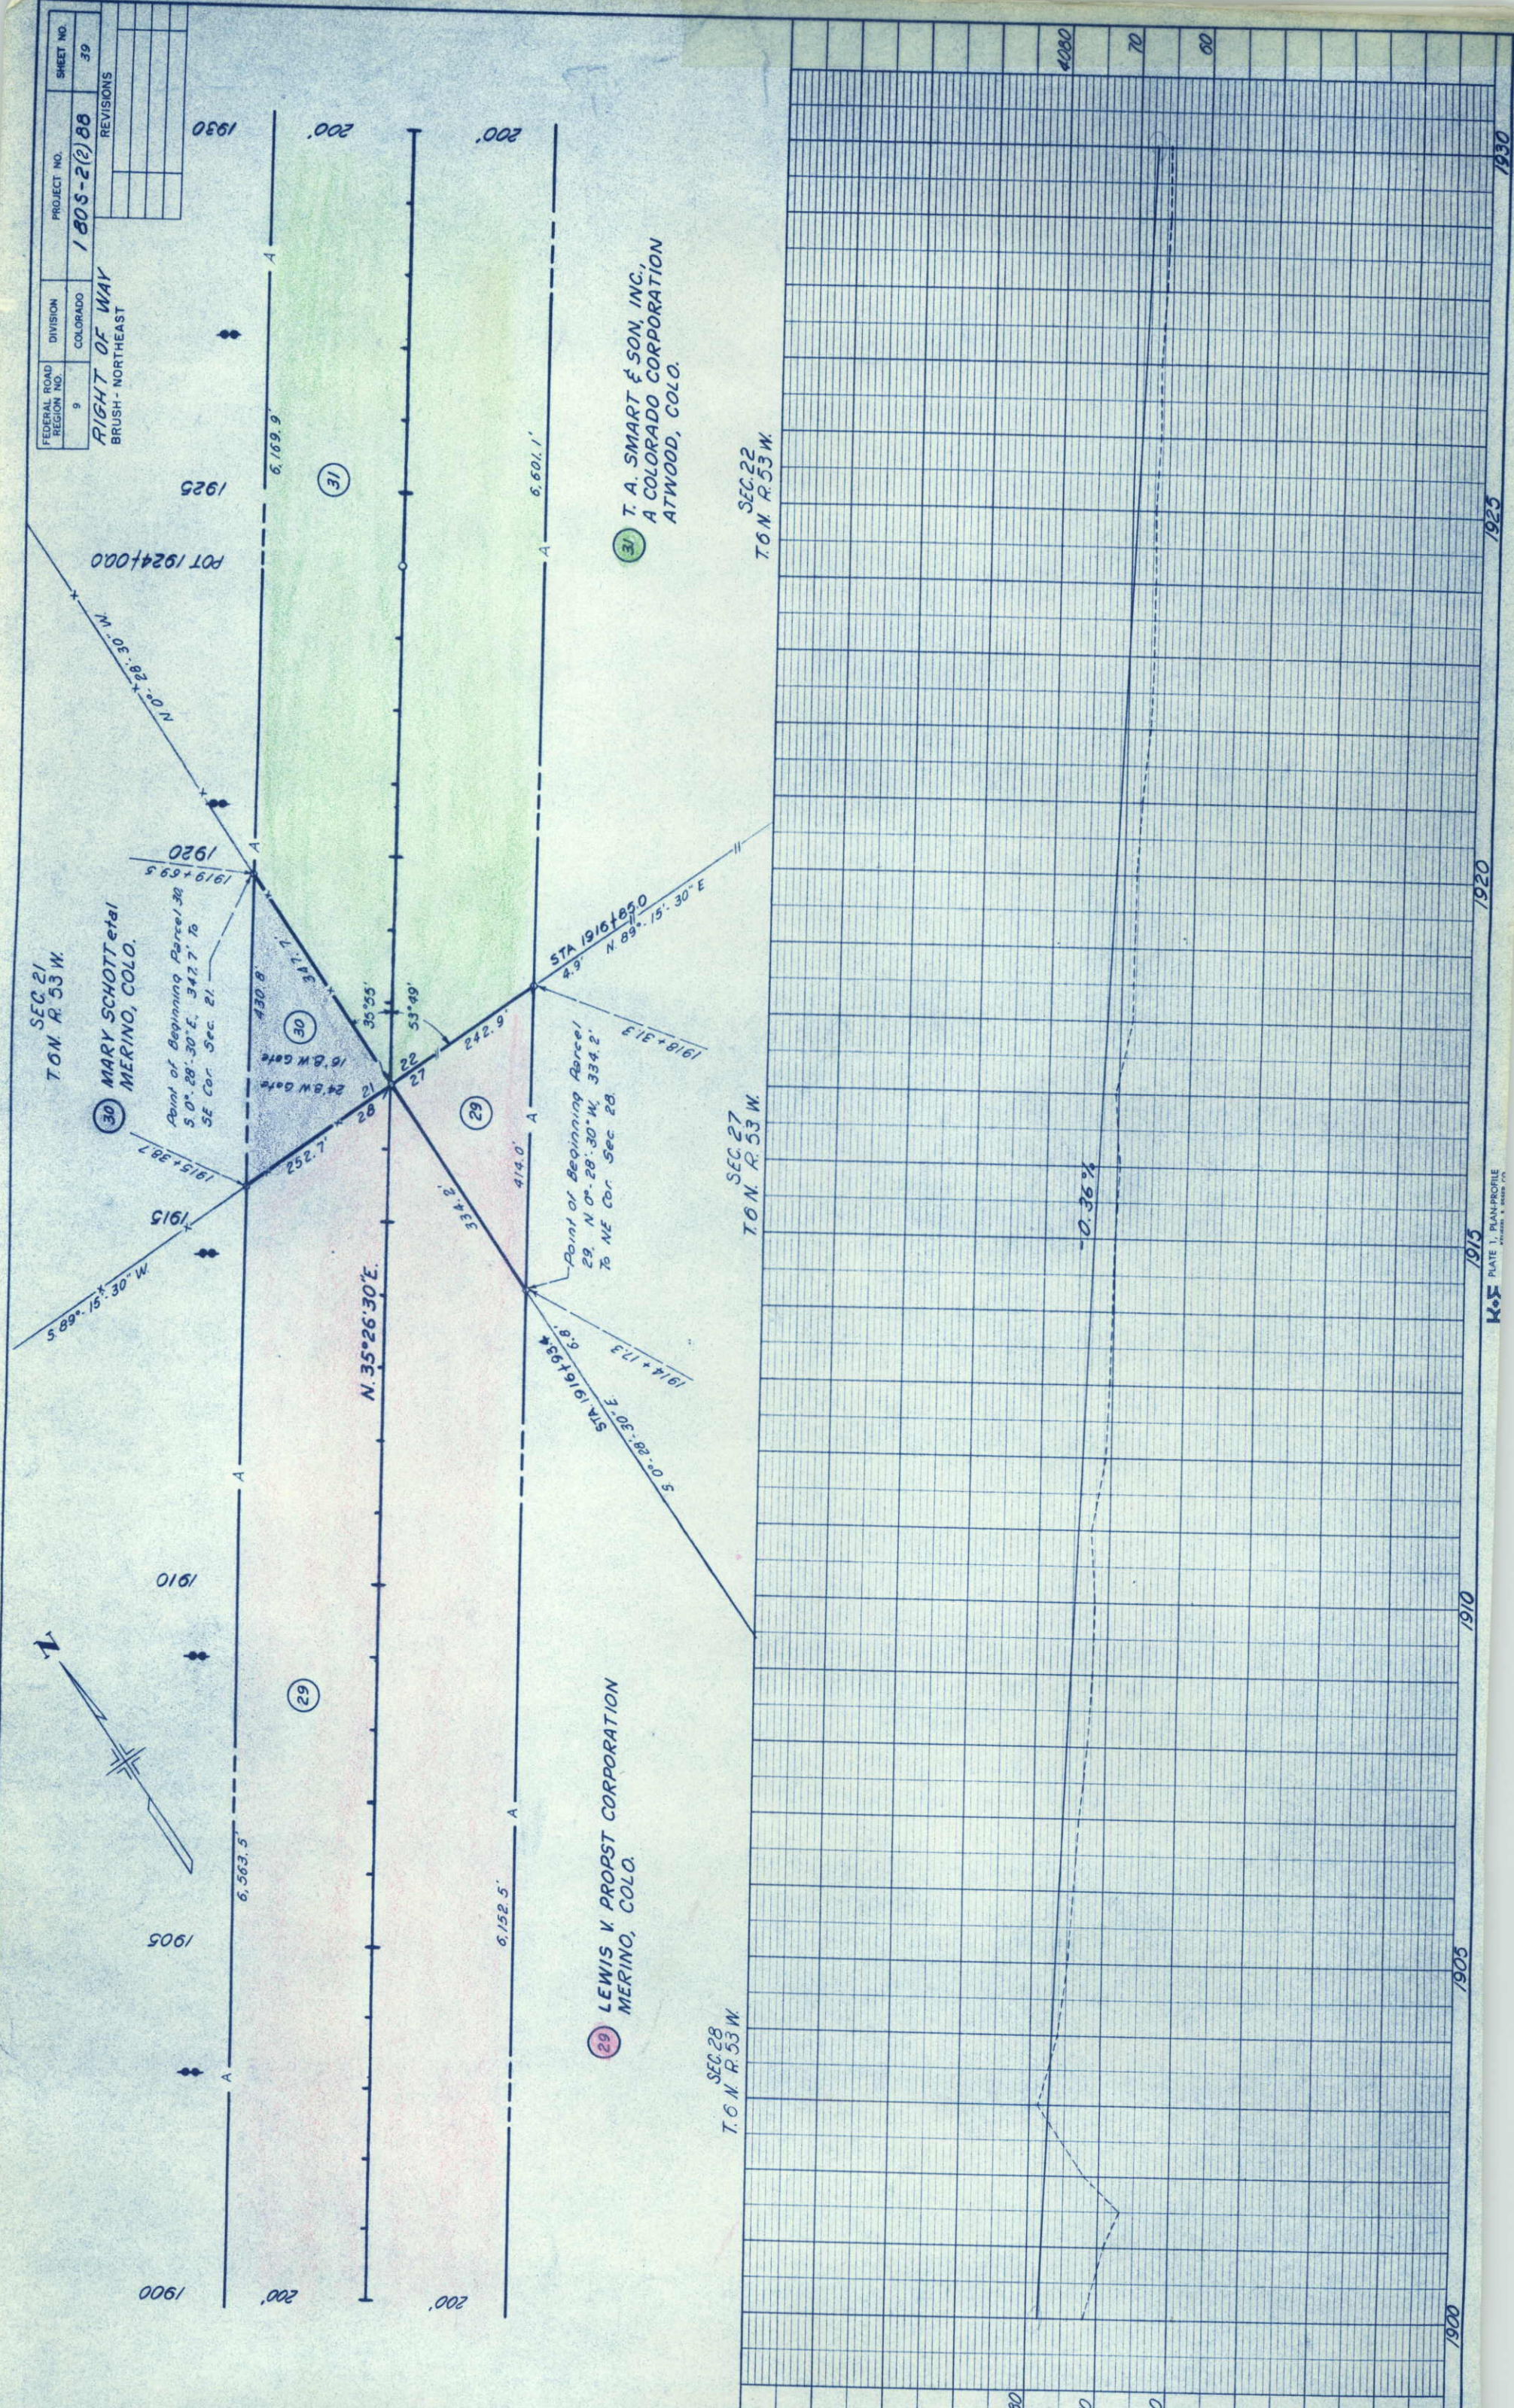

RIGHT OF WAY
BRUSH - NORTHEAST

REVISIONS	

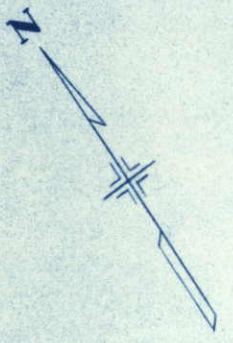

POT 1940+00.0

1935

1930

1945

1950

1955

1960

(31)

N. 35° 26' 30" E.

70°

200'

200'

6,601.1'


6,169.9'

(31) T. A. SMART & SON, INC.,
A COLORADO CORPORATION
ATWOOD, COLO.

SEC. 22
T. 6 N. R. 53 W.



Pasture Road to Windmill
1952+50

Pasture Road to Windmill
1957+80

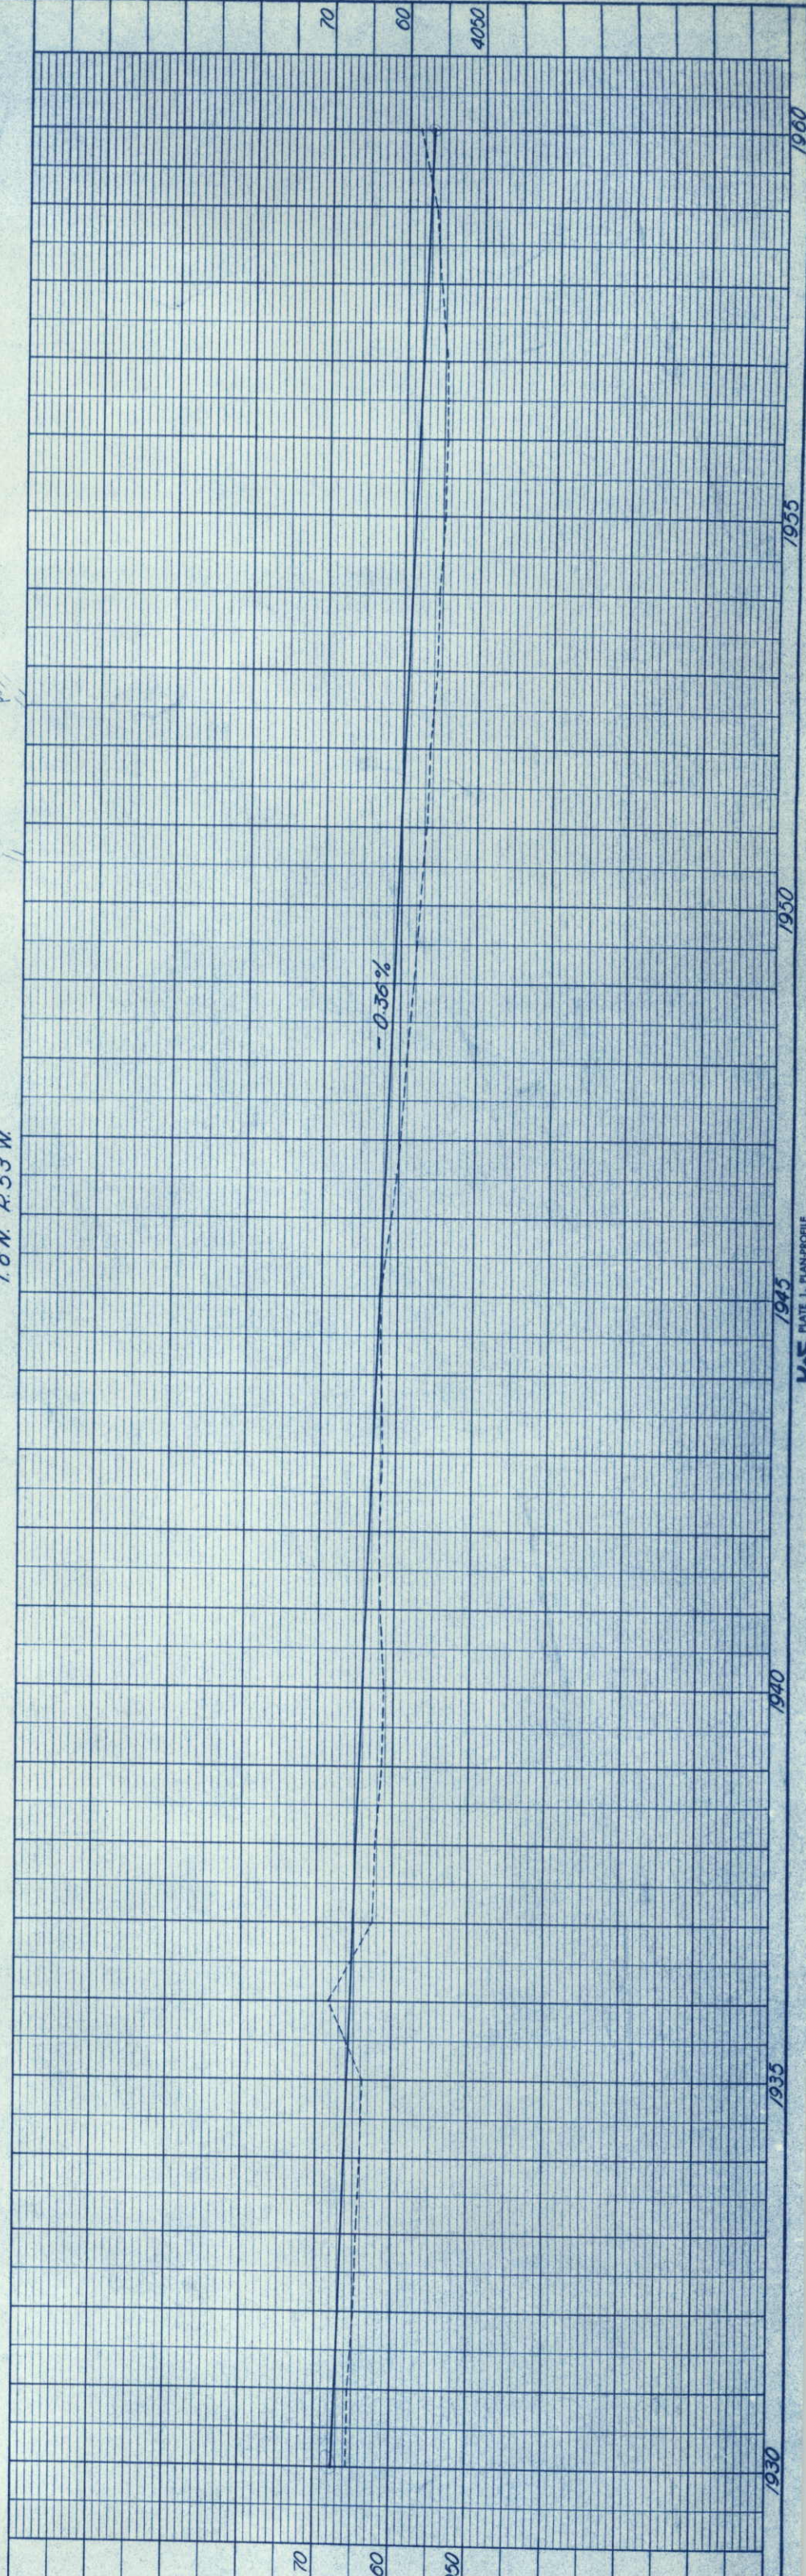



RIGHT OF WAY
BRUSH - NORTHEAST

REVISIONS

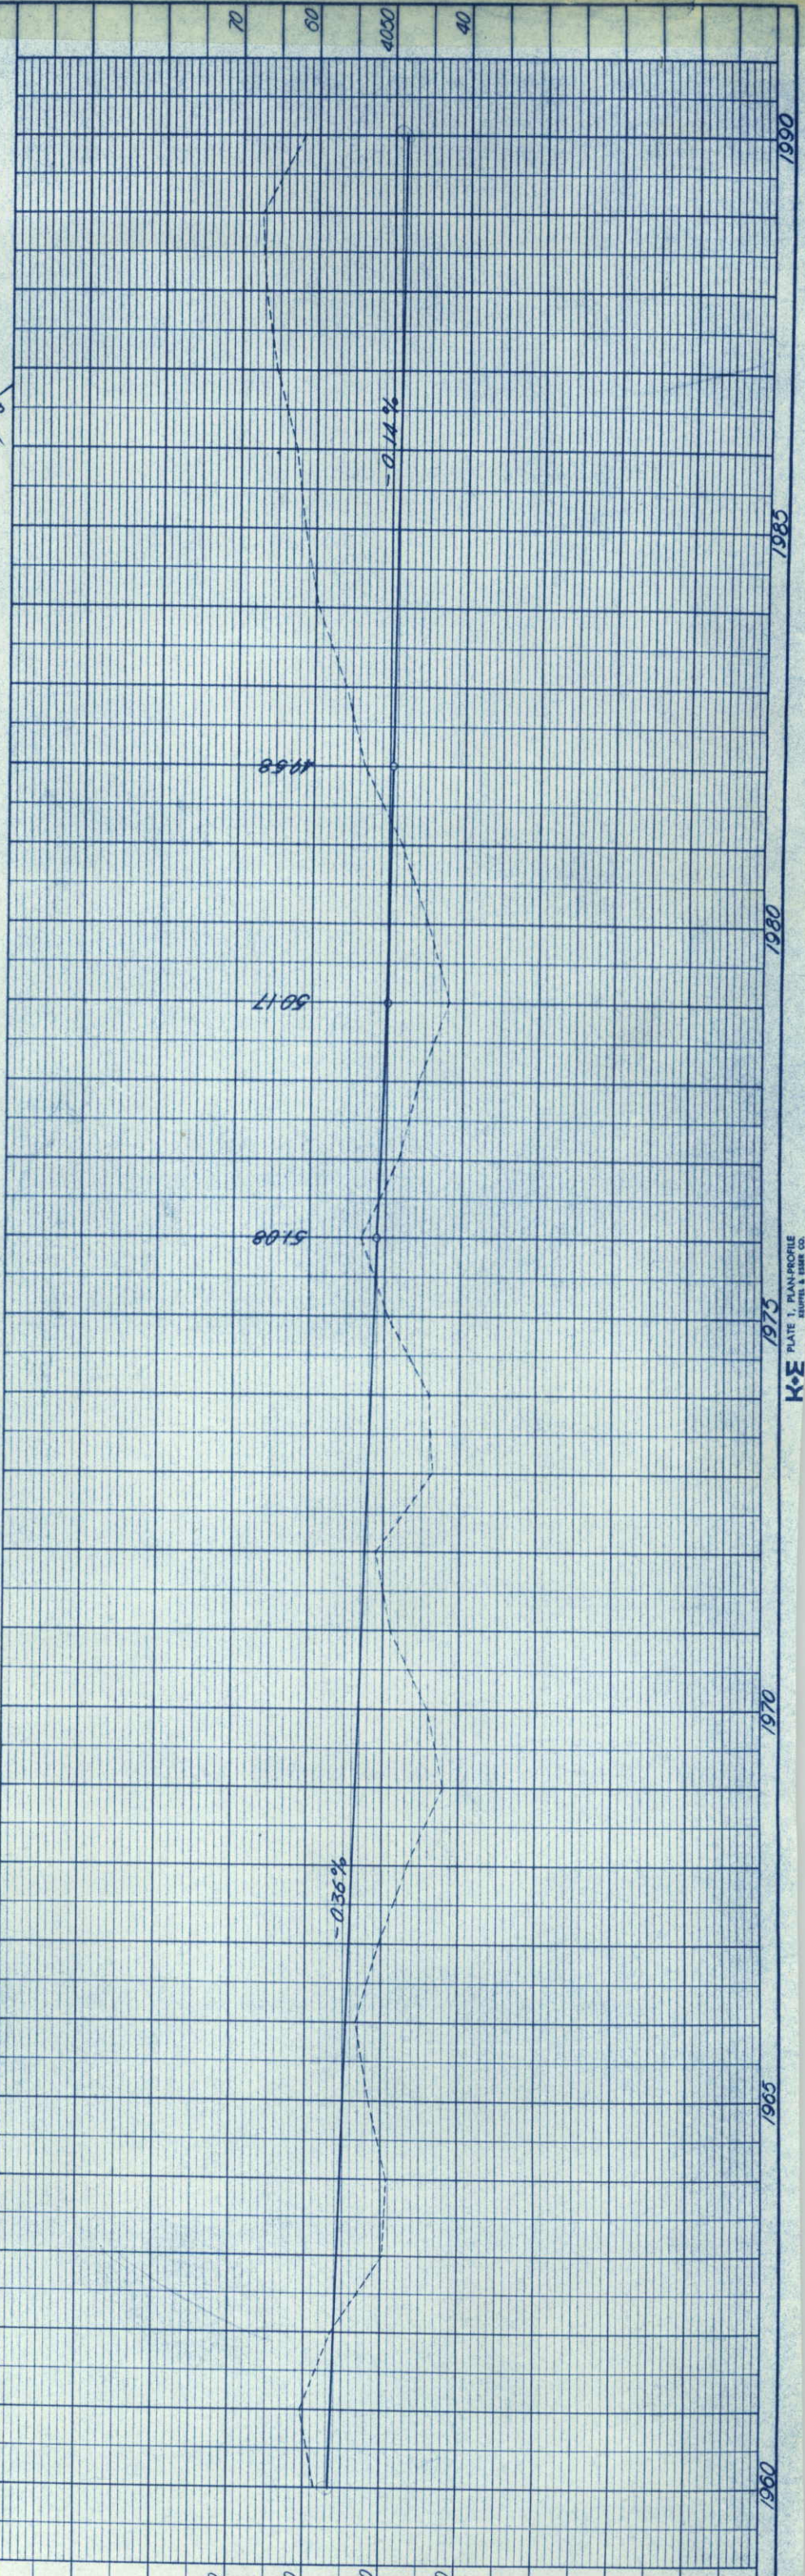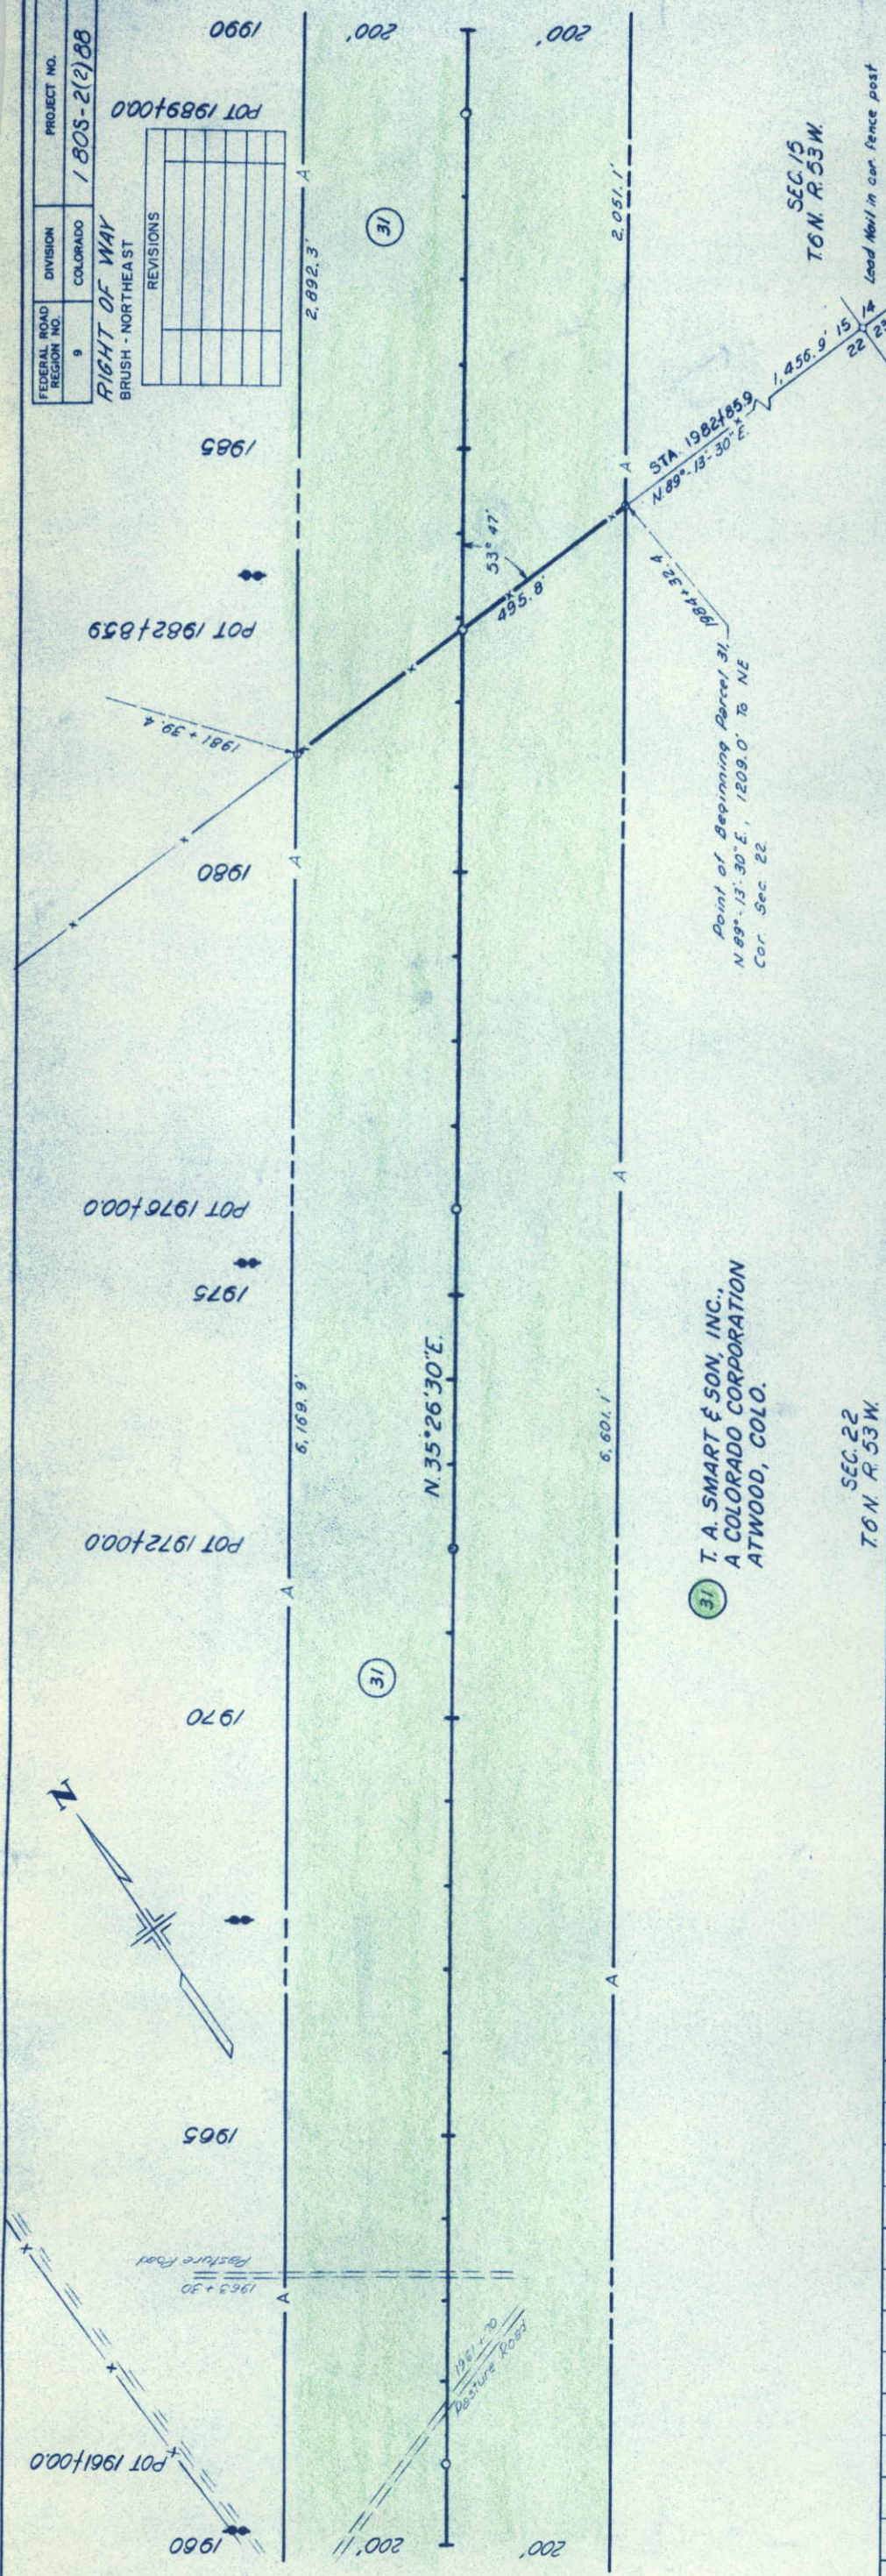

PLAN	DATE	BY
23639	11/1/82	WV
NOTE BOOK NO. 23638 RT. OF WAY CHECKED ALIGNMENT CHECKED PLOTTER DATE		

PROFILE	DATE	BY
23639	11/1/82	WV
NOTE BOOK NO. 23638 RT. OF WAY CHECKED ALIGNMENT CHECKED PLOTTER DATE		

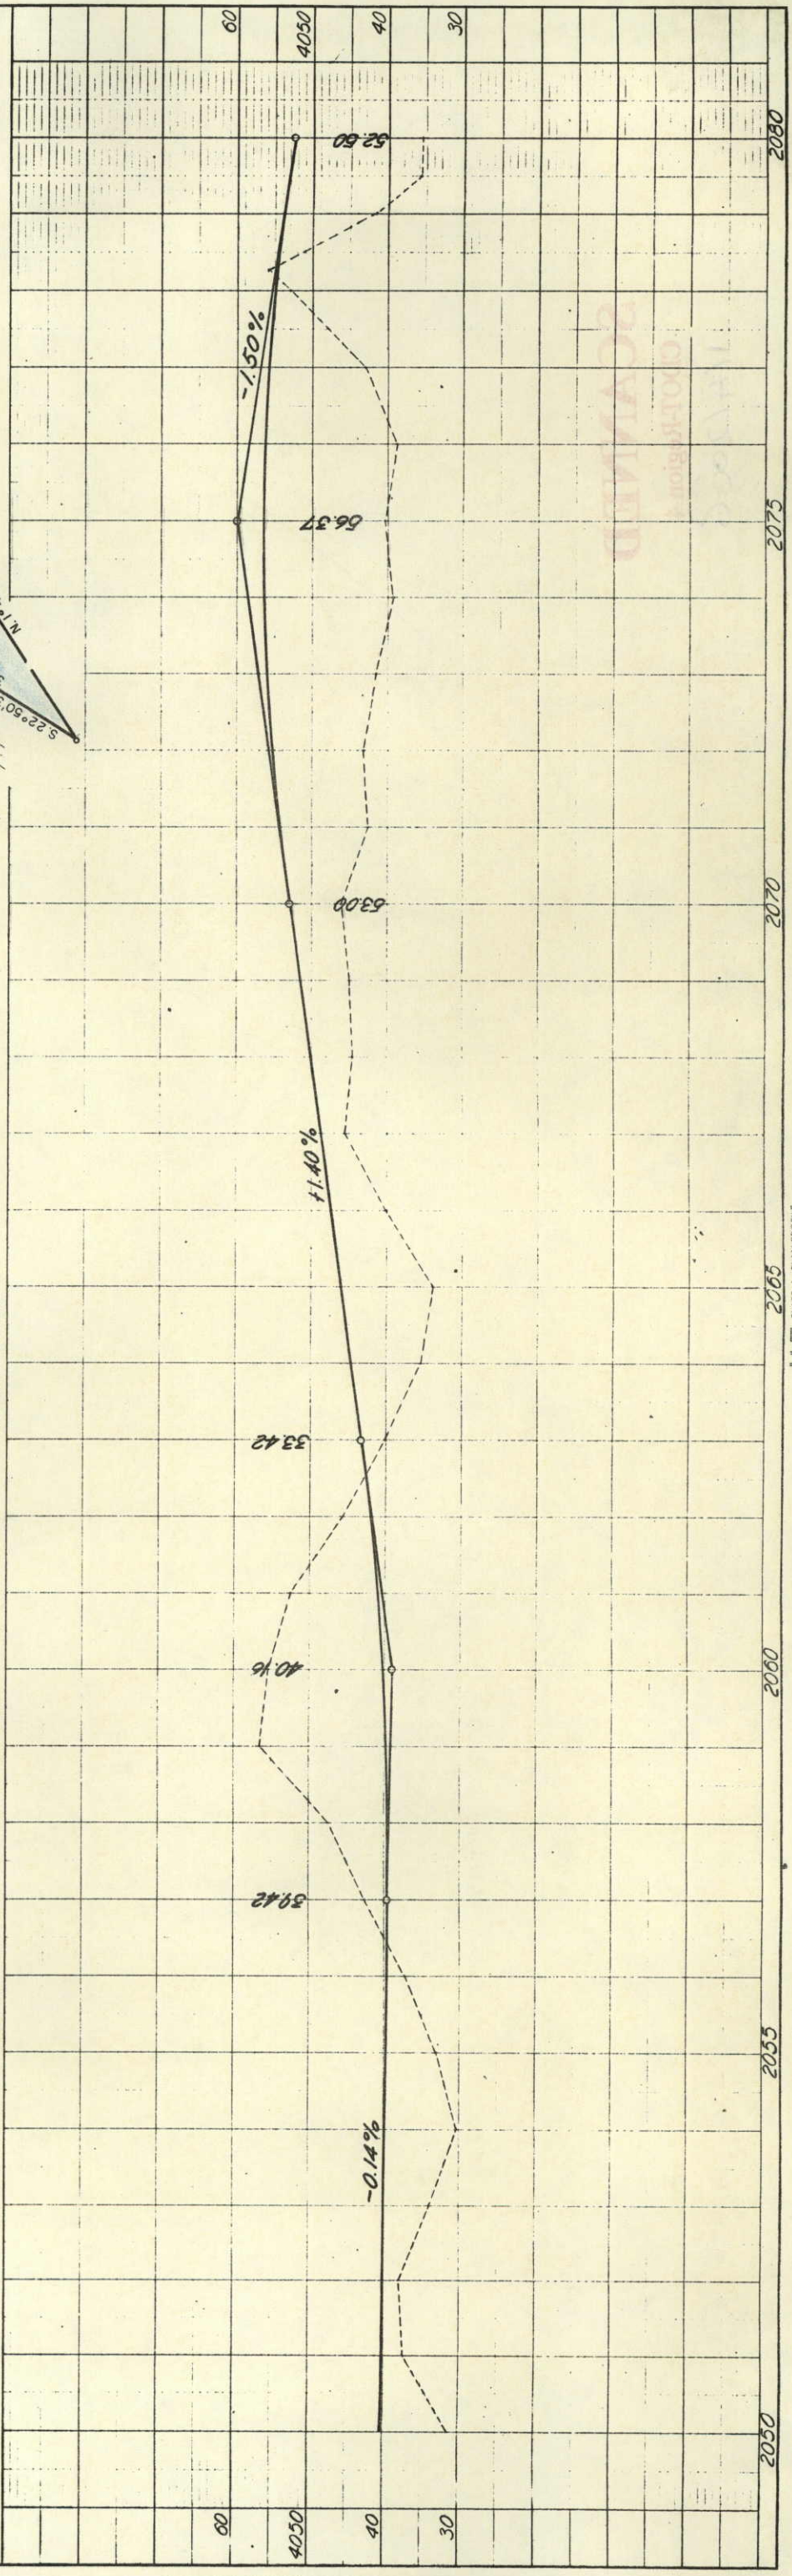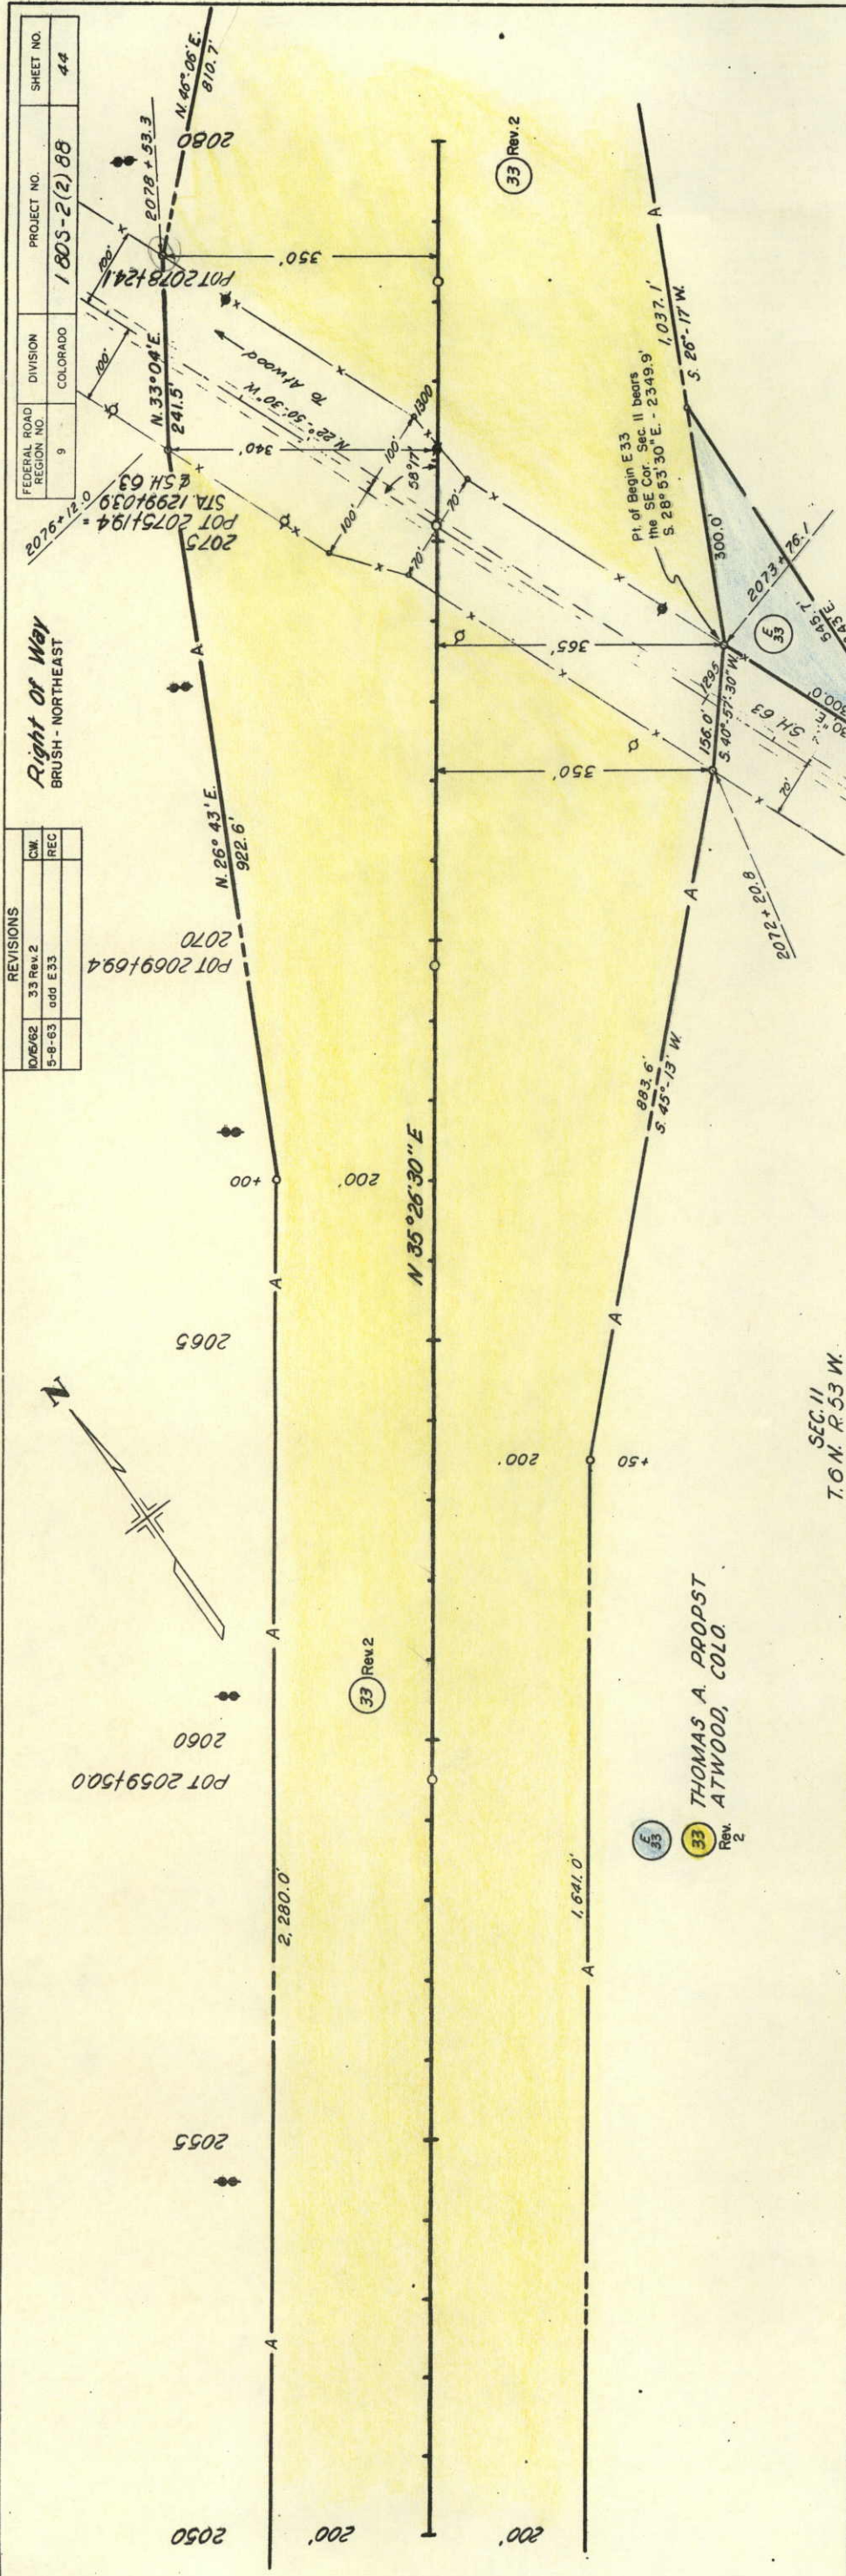

Right of Way
BRUSH - NORTHEAST

REVISIONS	CW	REC
10/6/82	33 Rev 2	
5-8-83	add E 33	

FEDERAL ROAD REGION NO.	DIVISION	PROJECT NO.	SHEET NO.
9	COLORADO	180S-2(2)88	44

THOMAS A. PROBST
ATWOOD, COLO.

33 Rev 2

33 Rev 2

33 Rev 2



33 Rev 2

FEDERAL ROAD REGION NO.	DIVISION	PROJECT NO.	SHEET NO.
9	COLORADO	1803-2(2)88	45

Right of Way
BRUSH - NORTHEAST

REVISIONS	
10/15/62	33 Rev. 2
	C. W.

POT 2107+25.2

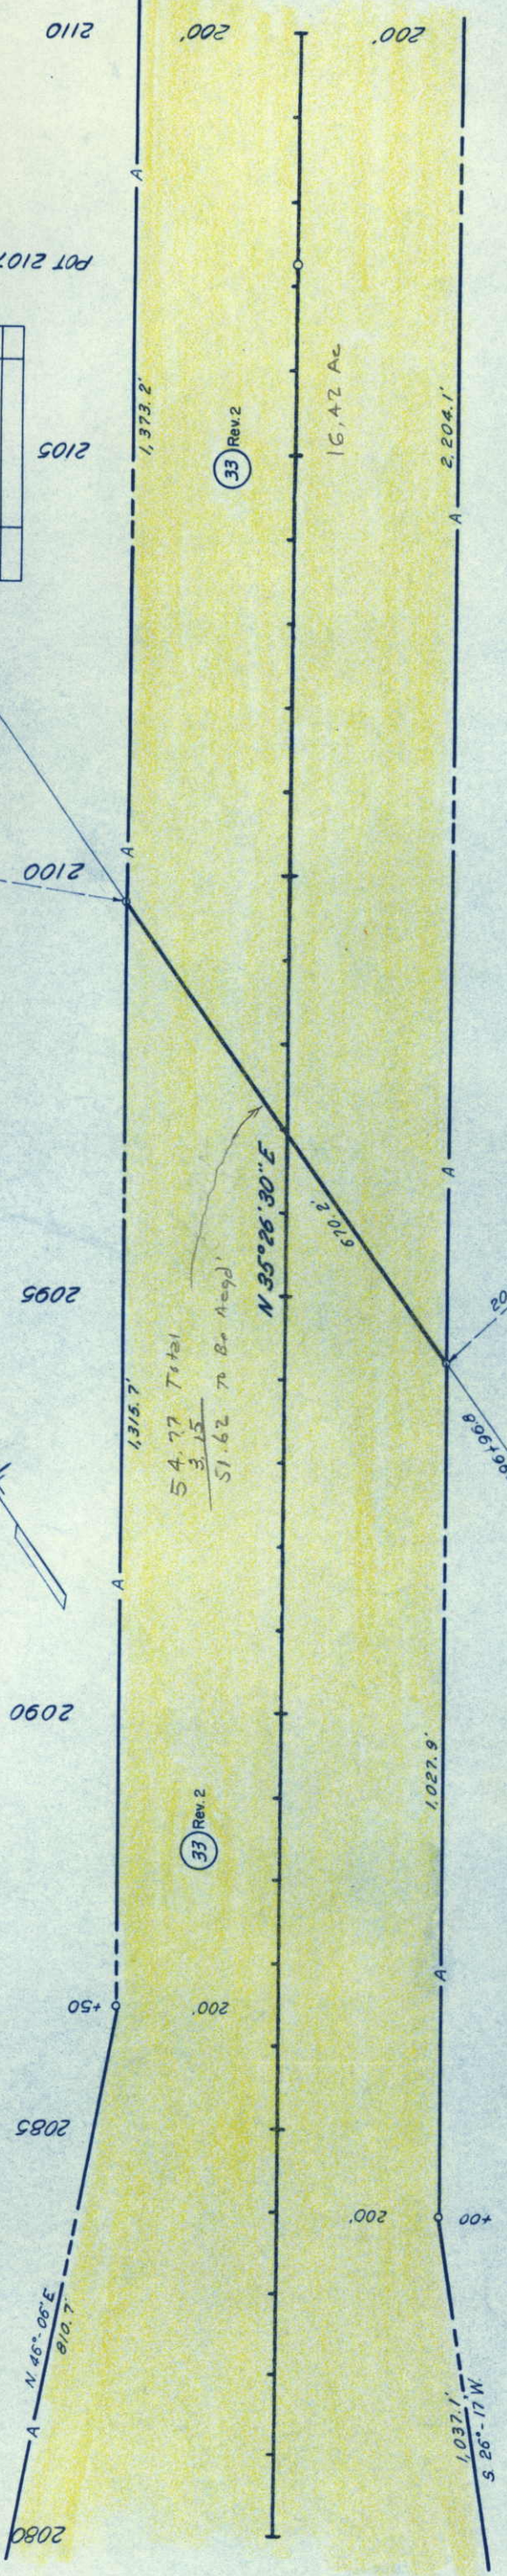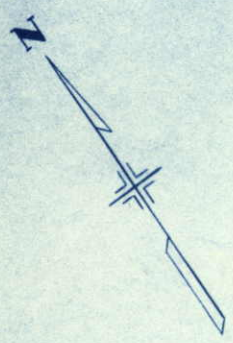


2218.60
1313.17
1315.15
5901

SEC. 11
T. 6 N. R. 53 W.


THOMAS A. PROPOST
Rev. 2
ATWOOD, COLO.

Point of Beginning Parcel 33,
S. 1° 12' E, 3,825.6' to SW Cor.
Sec. 12.


SEC. 12
T. 6 N. R. 53 W.

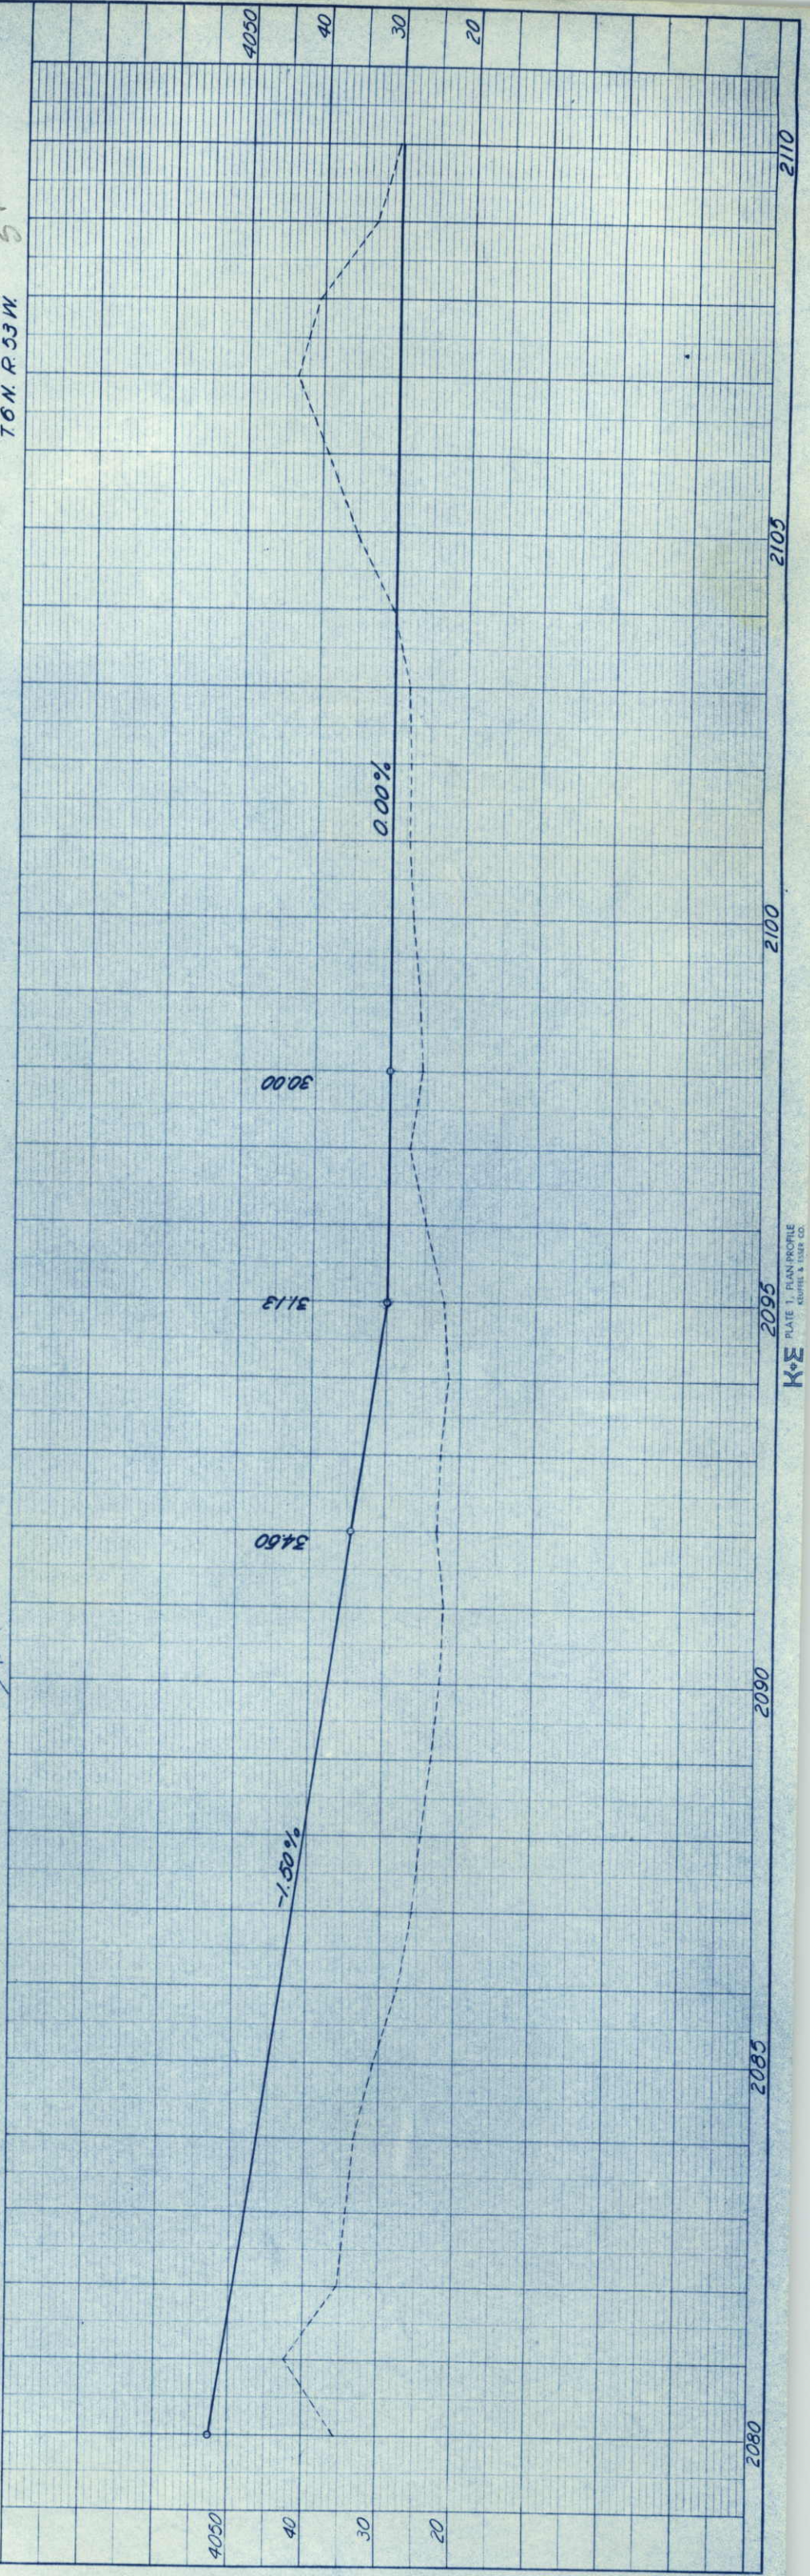

FED. ROAD DIST. NO.	DIST.	PROJ. NO.	SHEET NO.	TOTAL SHEETS
9	COLO.	1805-2(2)88	46	
RIGHT OF WAY				
Brush-Northeast				
REVISIONS				C.W.
01/5/62				33 Rev. 2

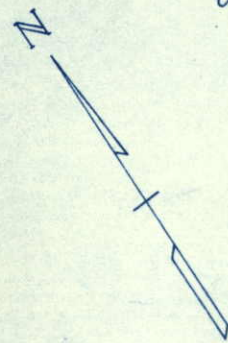

END CONST. 1805-2(2)88
STA. 2113+00.0

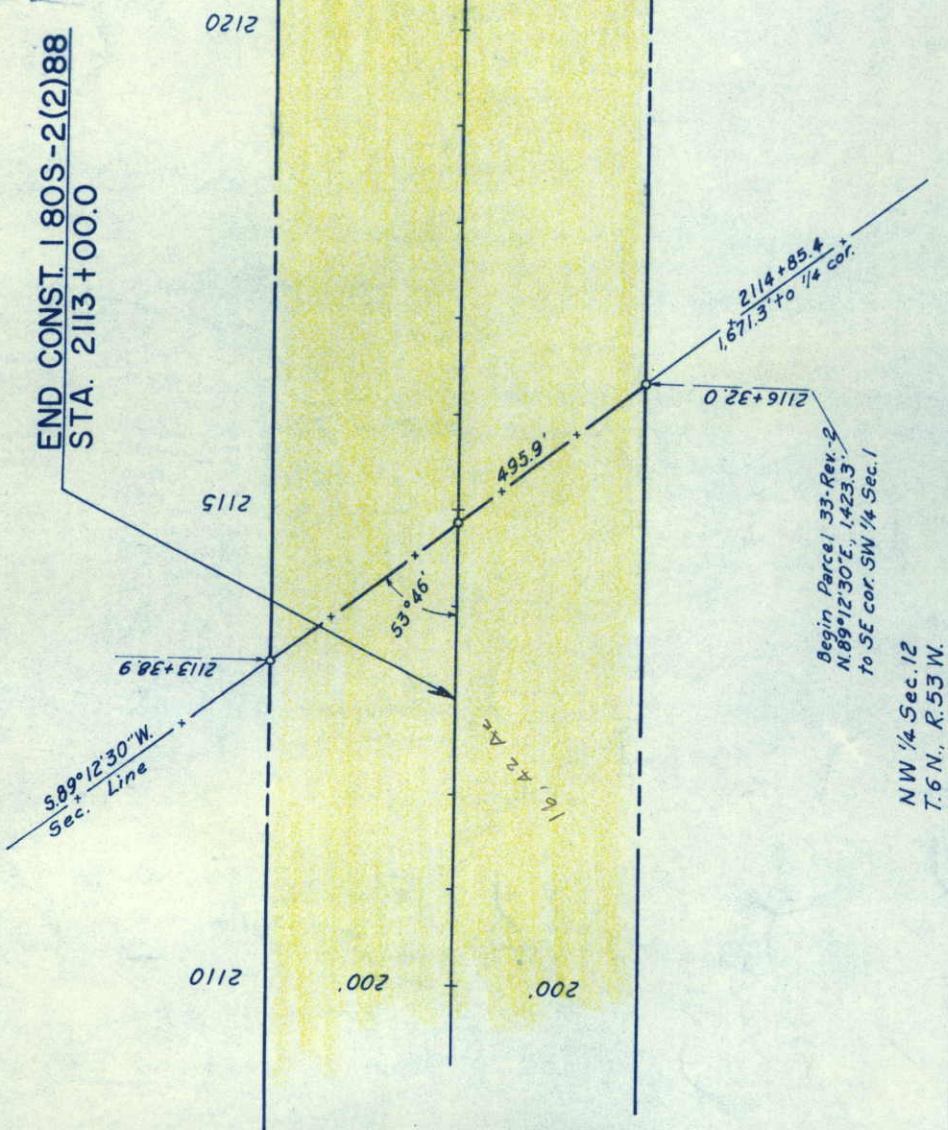



33-Rev. 2 THOMAS A. PROBST
ATWOOD, COLO.

SW 1/4 Sec. 1
T.6 N., R.53 W.

Begin Parcel 33-Rev. 2
N. 89° 12' 30" E., 1423.3'
to SE cor. SW 1/4 Sec. 1

NW 1/4 Sec. 12
T.6 N., R.53 W.

33-Rev. 2 THOMAS A. PROPST
ATWOOD, COLO.

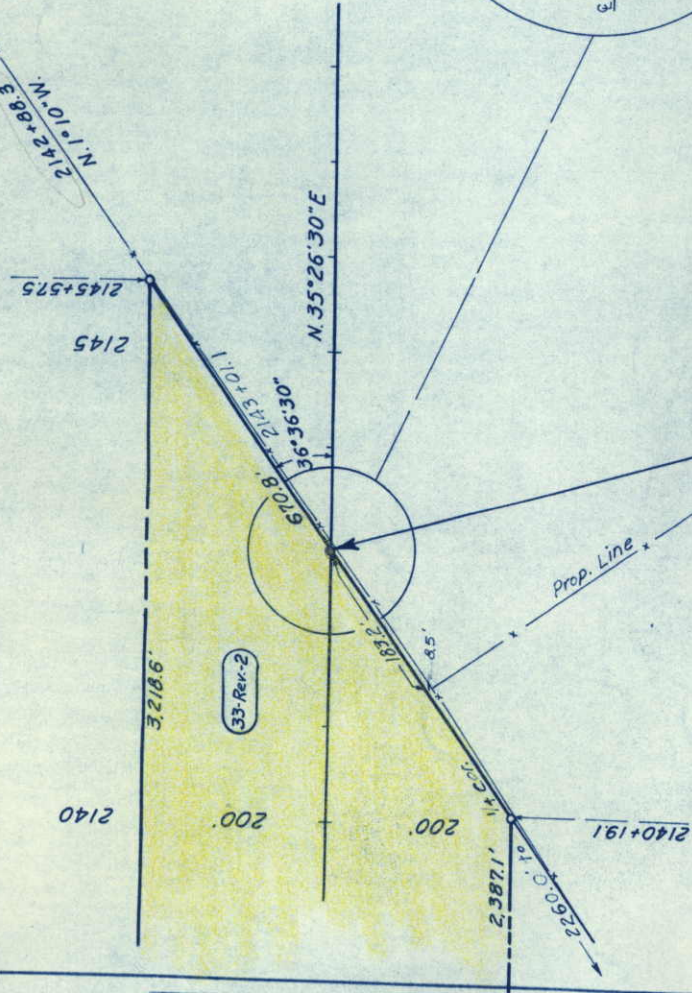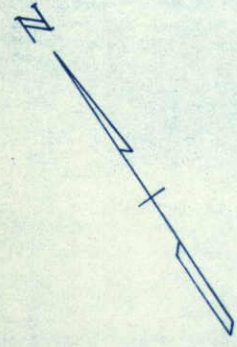



STA. 2142+88.3
END R.O.W. 180S-2(2)88

FED. ROAD DIV. NO.	DIST.	PROJ. NO.	SHEET NO.	TOTAL SHEETS
9	COLO.	1805-2 (2) 88	47	

RIGHT OF WAY

Brush - Northeast

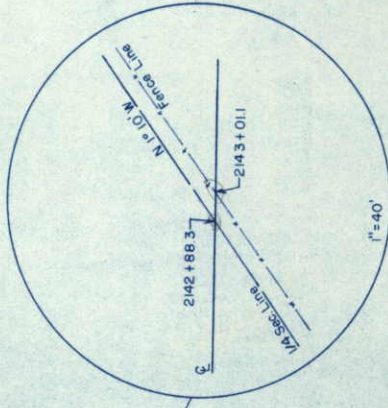
[illegible]

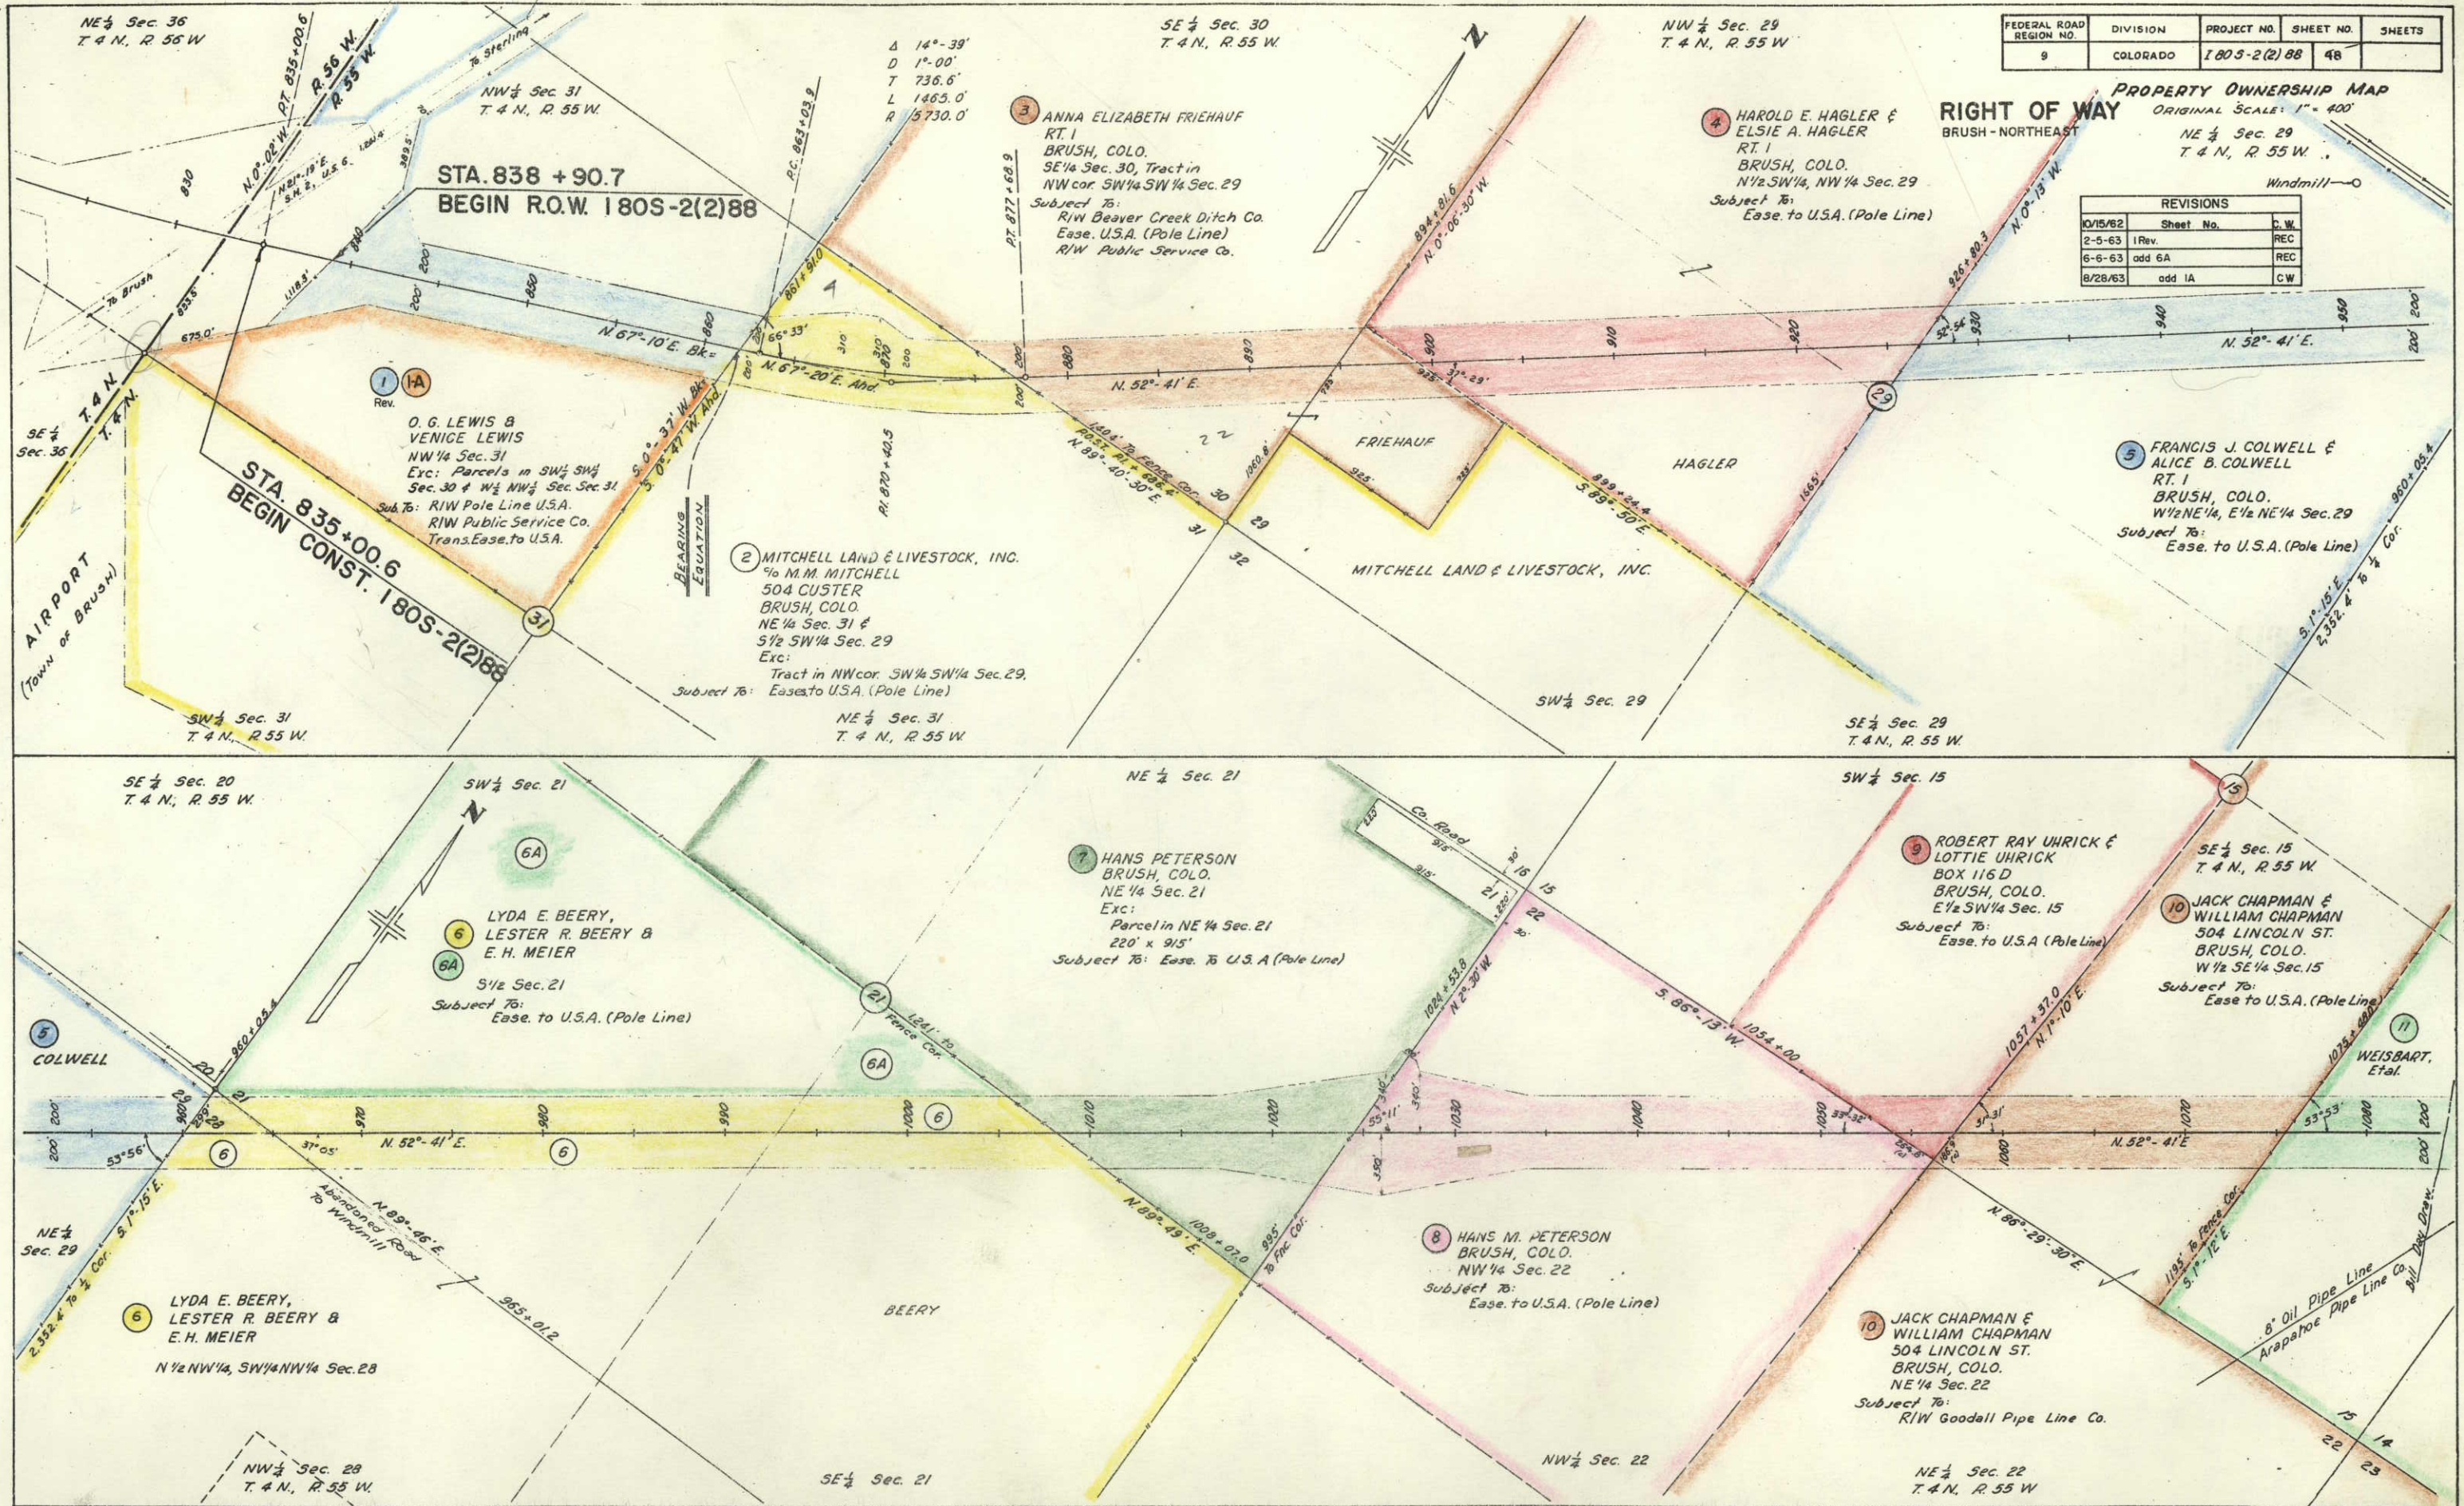

FEDERAL ROAD REGION NO.	DIVISION	PROJECT NO.	SHEET NO.	SHEETS
9	COLORADO	180S-2(2)88	48	

PROPERTY OWNERSHIP MAP
ORIGINAL SCALE: 1" = 400'
NE 1/4 Sec. 29
T 4 N, R 55 W.

REVISIONS		
Date	Sheet No.	C.W.
10/15/62		REC
2-5-63	1 Rev.	REC
6-6-63	add 6A	REC
8/28/63	add 1A	CW

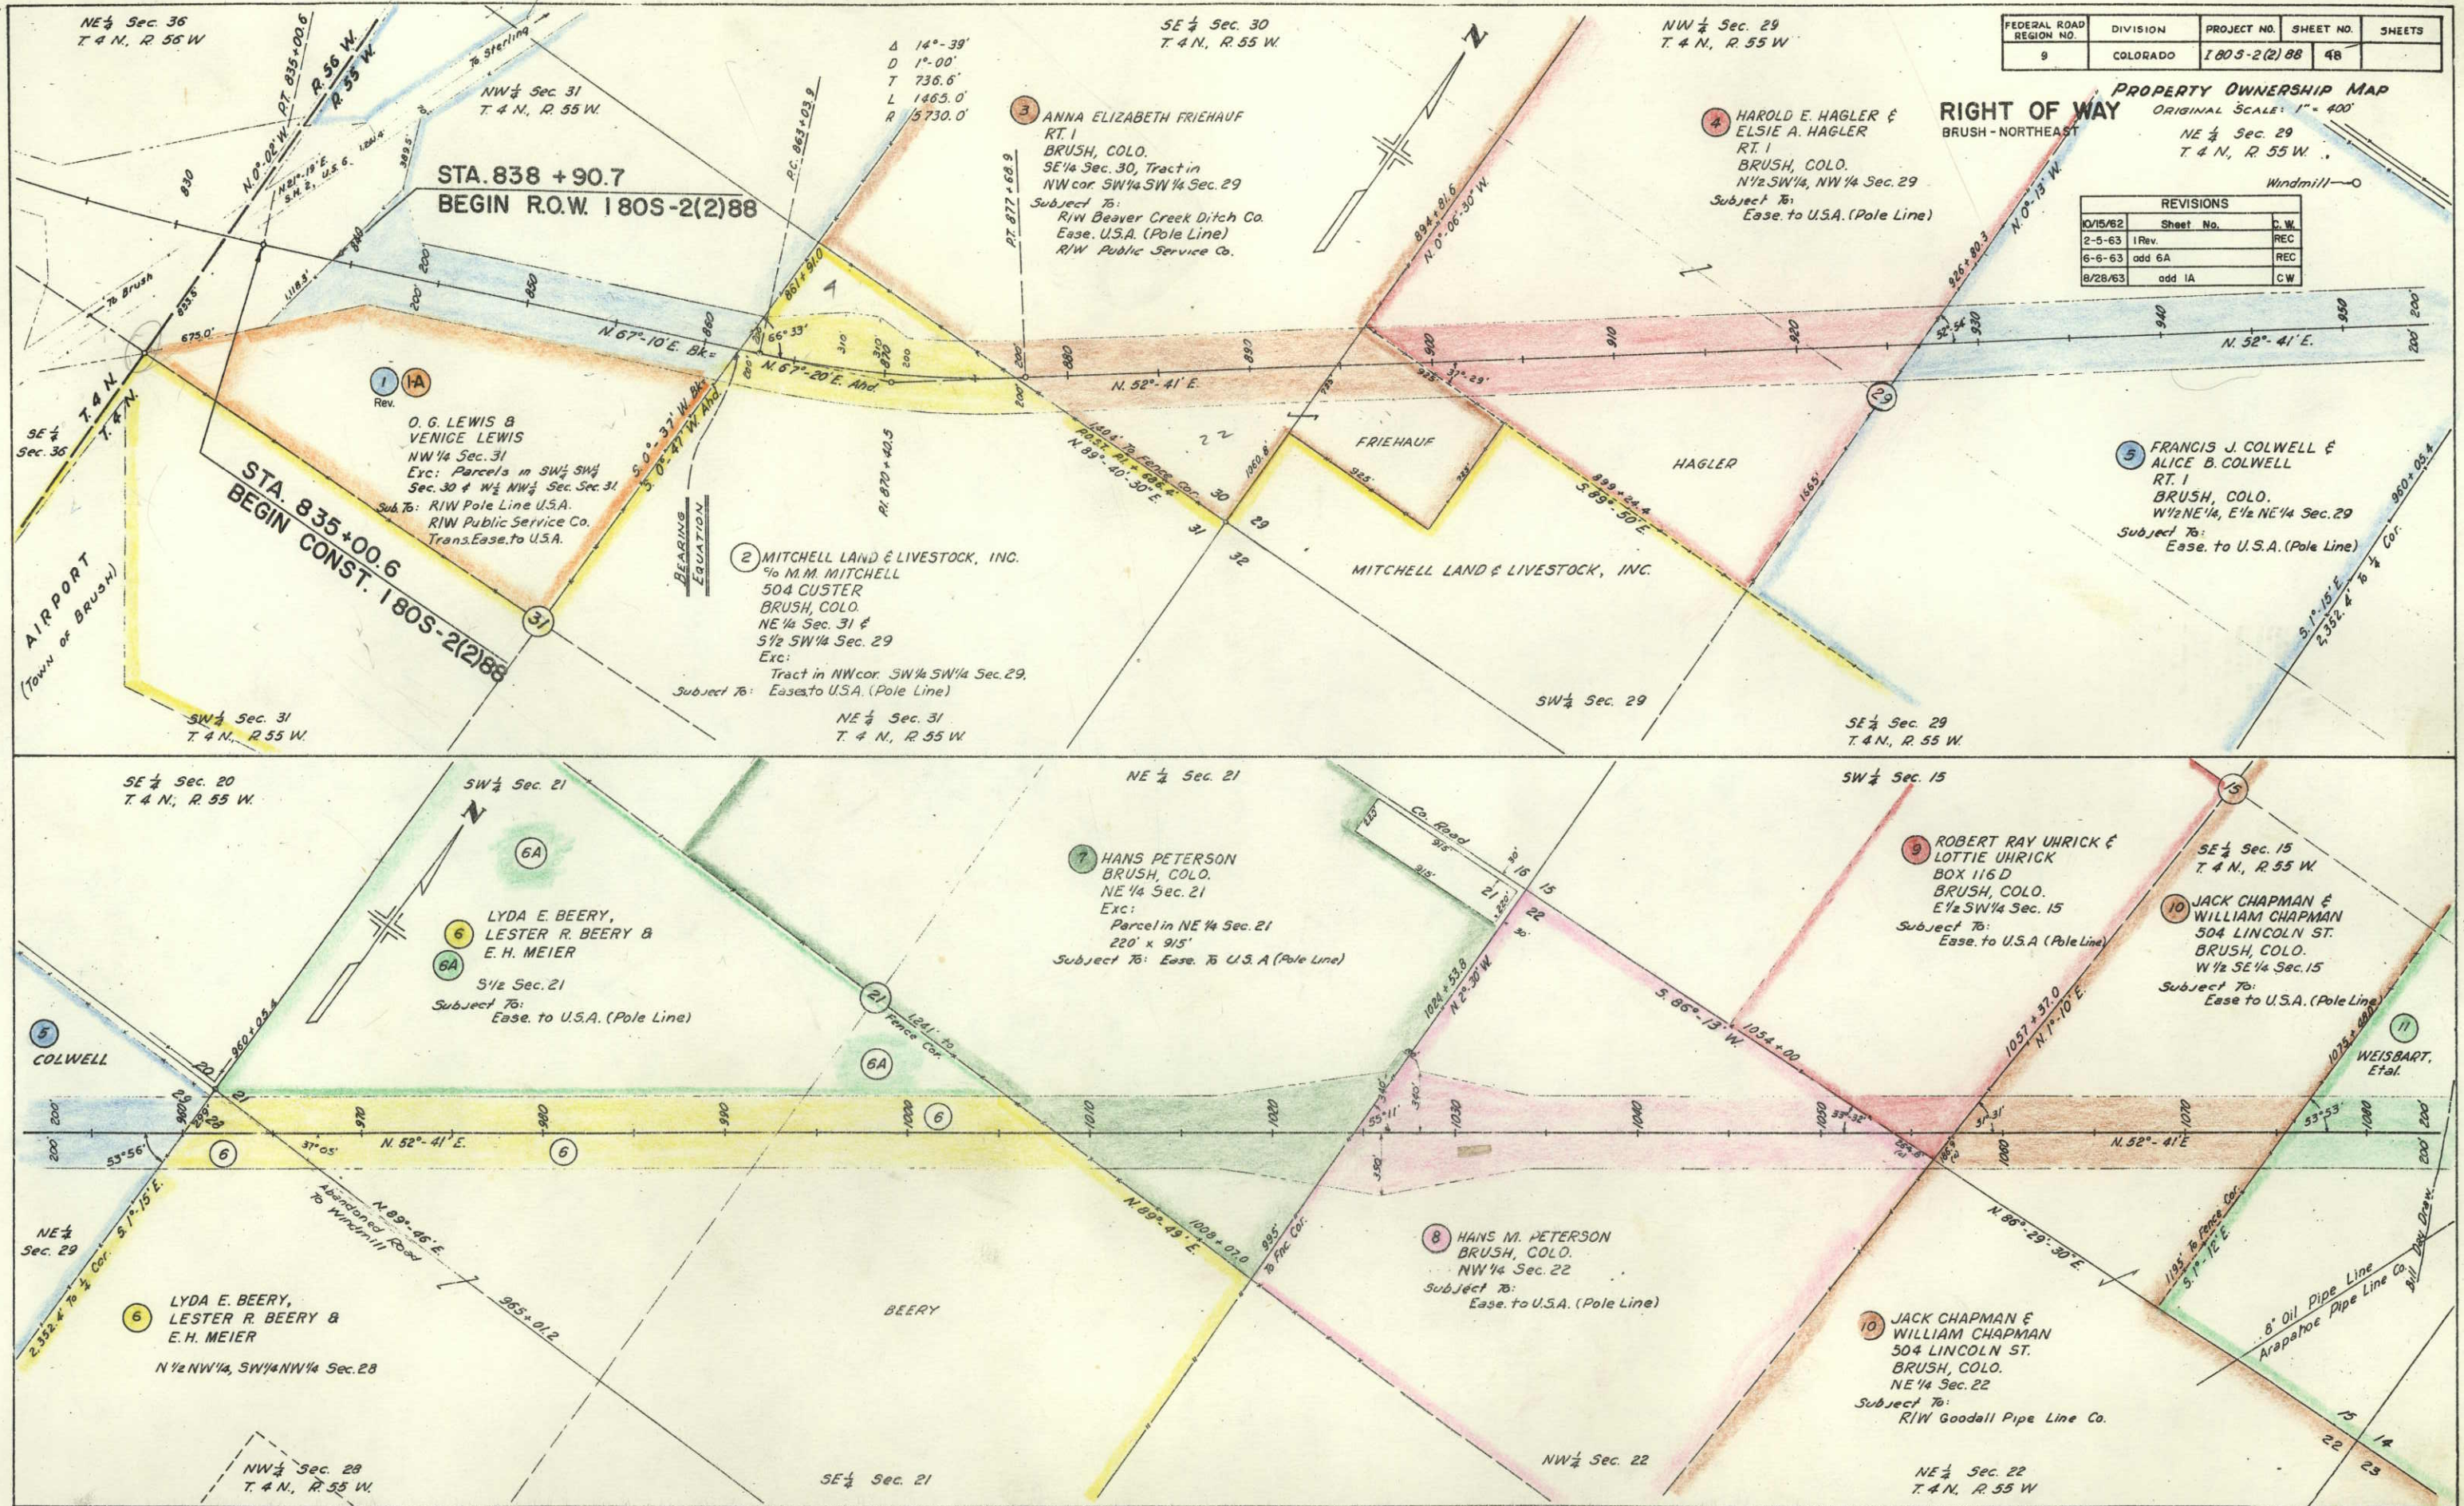

FEDERAL ROAD REGION NO.	DIVISION	PROJECT NO.	SHEET NO.	SHEETS
9	COLORADO	180S-2(2)88	48	

PROPERTY OWNERSHIP MAP
ORIGINAL SCALE: 1" = 400'
NE 1/4 Sec. 29
T 4 N, R 55 W.

REVISIONS		
Date	Sheet No.	C.W.
10/15/62		REC
2-5-63	1 Rev.	REC
6-6-63	add 6A	REC
8/28/63	add 1A	CW

9 UHRICK

SE 1/4 Sec. 15
T. 4 N., R. 55 W.
JACK CHAPMAN &
WILLIAM CHAPMAN
504 LINCOLN ST.
BRUSH, COLO.
W 1/2 SE 1/4 Sec. 15
Subject To:
Eas. to U.S.A. (Pole Line)

11 WEISBART, Etal.

NW 1/4 Sec. 14
T. 4 N., R. 55 W.

11 HARRY WEISBART,
GEORGE WEISBART &
IRVIN WEISBART
414 STOCKYARDS, EXH. BLDG.
DENVER, COLO.
E 1/2 SE 1/4 Sec. 15
NW 1/4, W 1/2 SW 1/4 Sec. 14
Subject To:
Eas. to U.S.A. (Pole Line)
R/W Goodall Pipe Line

SW 1/4 Sec. 11

SE 1/4 Sec. 11

12 VAUGHAN

13 CHAPMAN

REVISIONS			
10/15/82	Sheet No.	C.W.	
4/20/64	14 Rev.	LP	

FEDERAL ROAD REGION NO.	DIVISION	PROJECT NO.	SHEET NO.	SHEETS
9	COLORADO	1805-2(2)88	49	

PROPERTY OWNERSHIP MAP
ORIGINAL SCALE: 1" = 400'
RIGHT OF WAY
BRUSH-NORTHEAST
NW 1/4 Sec. 12
T. 4 N., R. 55 W.

12 HAROLD R. VAUGHAN
10E. 69TH. TERRACE
KANSAS CITY, MISSOURI
W 1/2 NE 1/4 Sec. 14
W 1/2 SE 1/4 Sec. 11
Subject To:
Eas. to U.S.A. (Pole Line)

13 JOHN M. CHAPMAN
504 LINCOLN ST.
BRUSH, COLO.
E 1/2 NE 1/4 Sec. 14
E 1/2 SE 1/4 Sec. 11
NE 1/4, NW 1/4 & S 1/2 Sec. 12
Subject To:
Eas. to U.S.A. (Pole Line)
R/W to A.T.&T. (Pole Line)

RICHARD M. JOPPA
ROUTE 1
HILLROSE, COLO.
3 1/2 SE 1/4 Sec. 1 &
W 1/2 NW 1/4 SE 1/4 Sec. 1

15 JOHN M. CHAPMAN
504 LINCOLN ST.
BRUSH, COLO.
E 1/2 NE 1/4 Sec. 14
E 1/2 SE 1/4 Sec. 11
NE 1/4, NW 1/4 & S 1/2 Sec. 12
Subject To:
Eas. to U.S.A. (Pole Line)
R/W to A.T.&T. (Pole Line)

15 JOSEPH C. HOWELL
231 GRANT ST.
FT. MORGAN, COLO.
SW 1/4 Sec. 6

17 LELIA G. WICKHAM
504 STATE STREET
FT. MORGAN, COLO.
SE 1/4 Sec. 31

18 J. M. CHAPMAN
HILLROSE, COLO.
E 1/2 Sec. 6,
NW 1/4 Sec. 5.
Subject to R.O.W. For Hwy. & Ditches

16 CHAPMAN

14 STATE OF COLORADO
NW 1/4 Sec. 7

NW 1/4 Sec. 7
T. 4 N., R. 54 W.

SE 1/4 Sec. 6
T. 4 N., R. 54 W.

MORGAN COUNTY
WASHINGTON COUNTY


FEDERAL ROAD REGION NO.	DIVISION	PROJECT NO.	SHEET NO.	SHEETS
9	COLORADO	I 805-2 (2) 88	50	

PROPERTY OWNERSHIP MAP
ORIGINAL SCALE: 1" = 400'

RIGHT OF WAY

BRUSH - NORTHEAST


REVISIONS			C.W.
	Sheet No.		
	10/15/62	18 Rev.	REC
	1-2-63	22 Rev.	REC
	2-5-63	odd 22A	REC
	6-21-63		

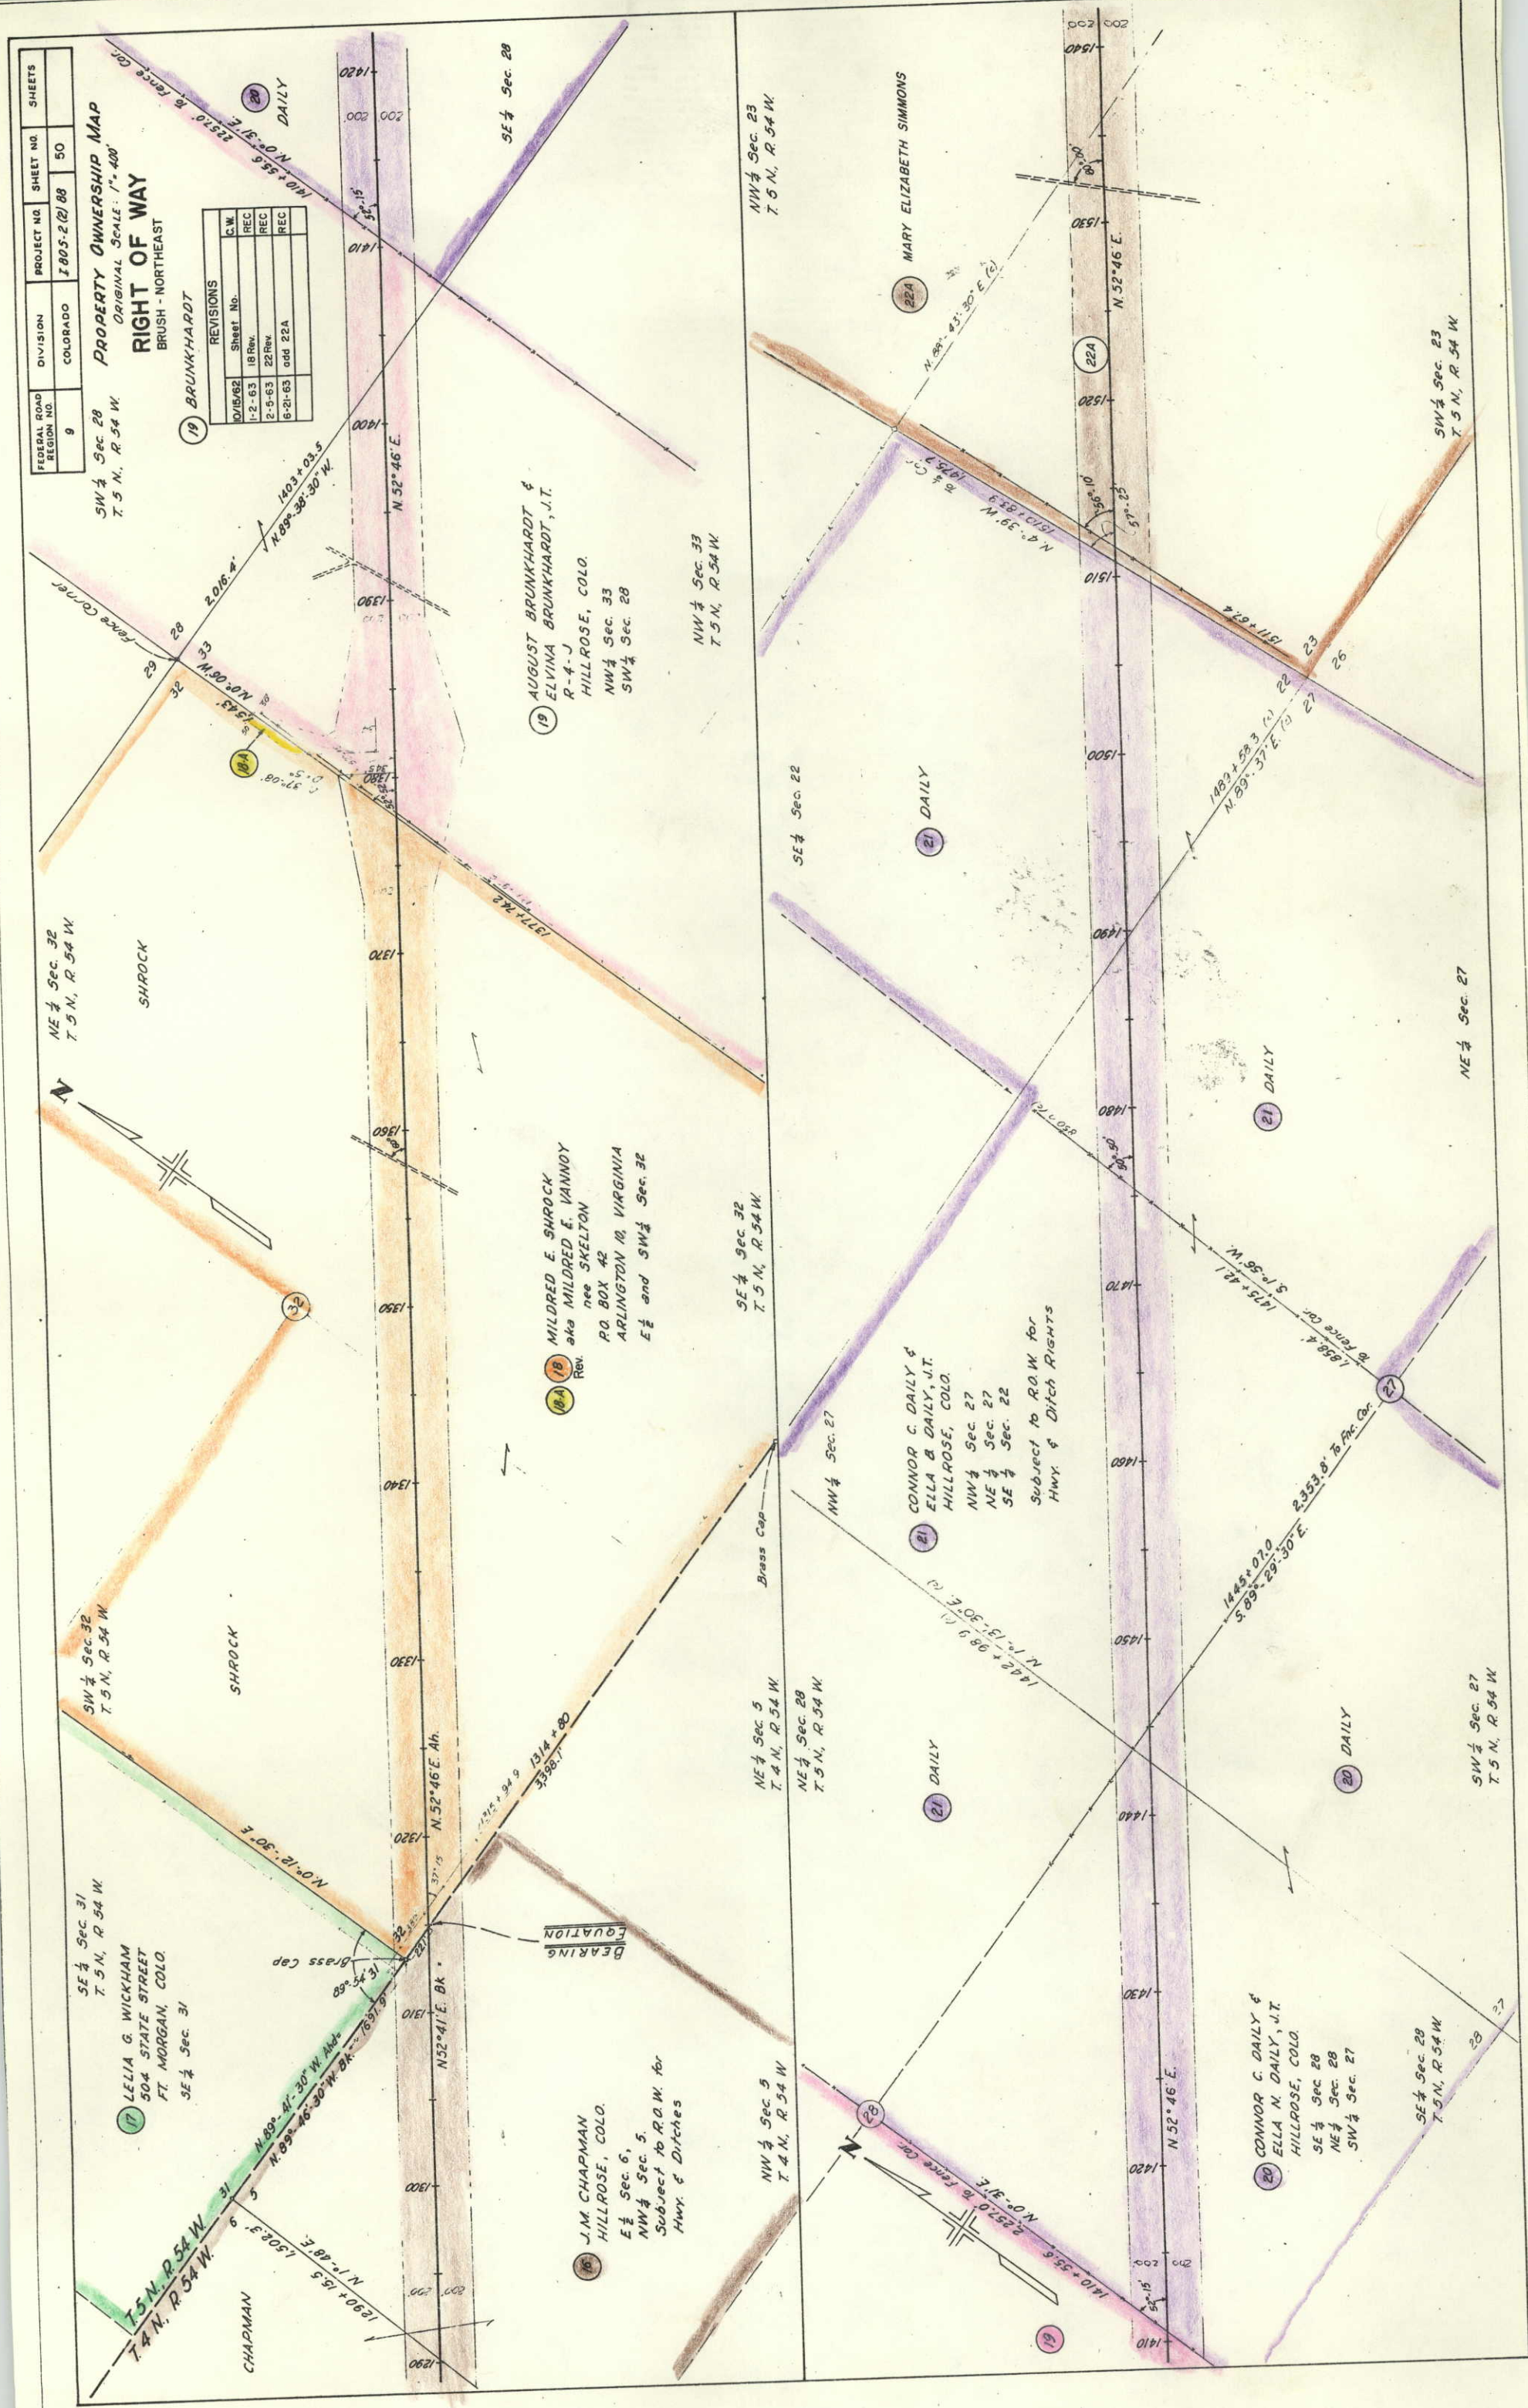

PROPERTY OWNERSHIP MAP

ORIGINAL SCALE: 1"=400'
RIGHT OF WAY
BRUSH - NORTHEAST
SW 1/4 Sec. 7

REV. No.		REV. No.	
REV. No.		REV. No.	
10/15/62	Sheet No.	C. W.	
11/28/61	23 Rev.	C. W.	
2-5-63	22 Rev., 23 Rev. 3, 24 Rev	REC	
6-21-63	22 Rev, 2 add 22A	REC	
4/20/64	add 23-A	L.P	
7-25-72	Add Por. 23B	KC	

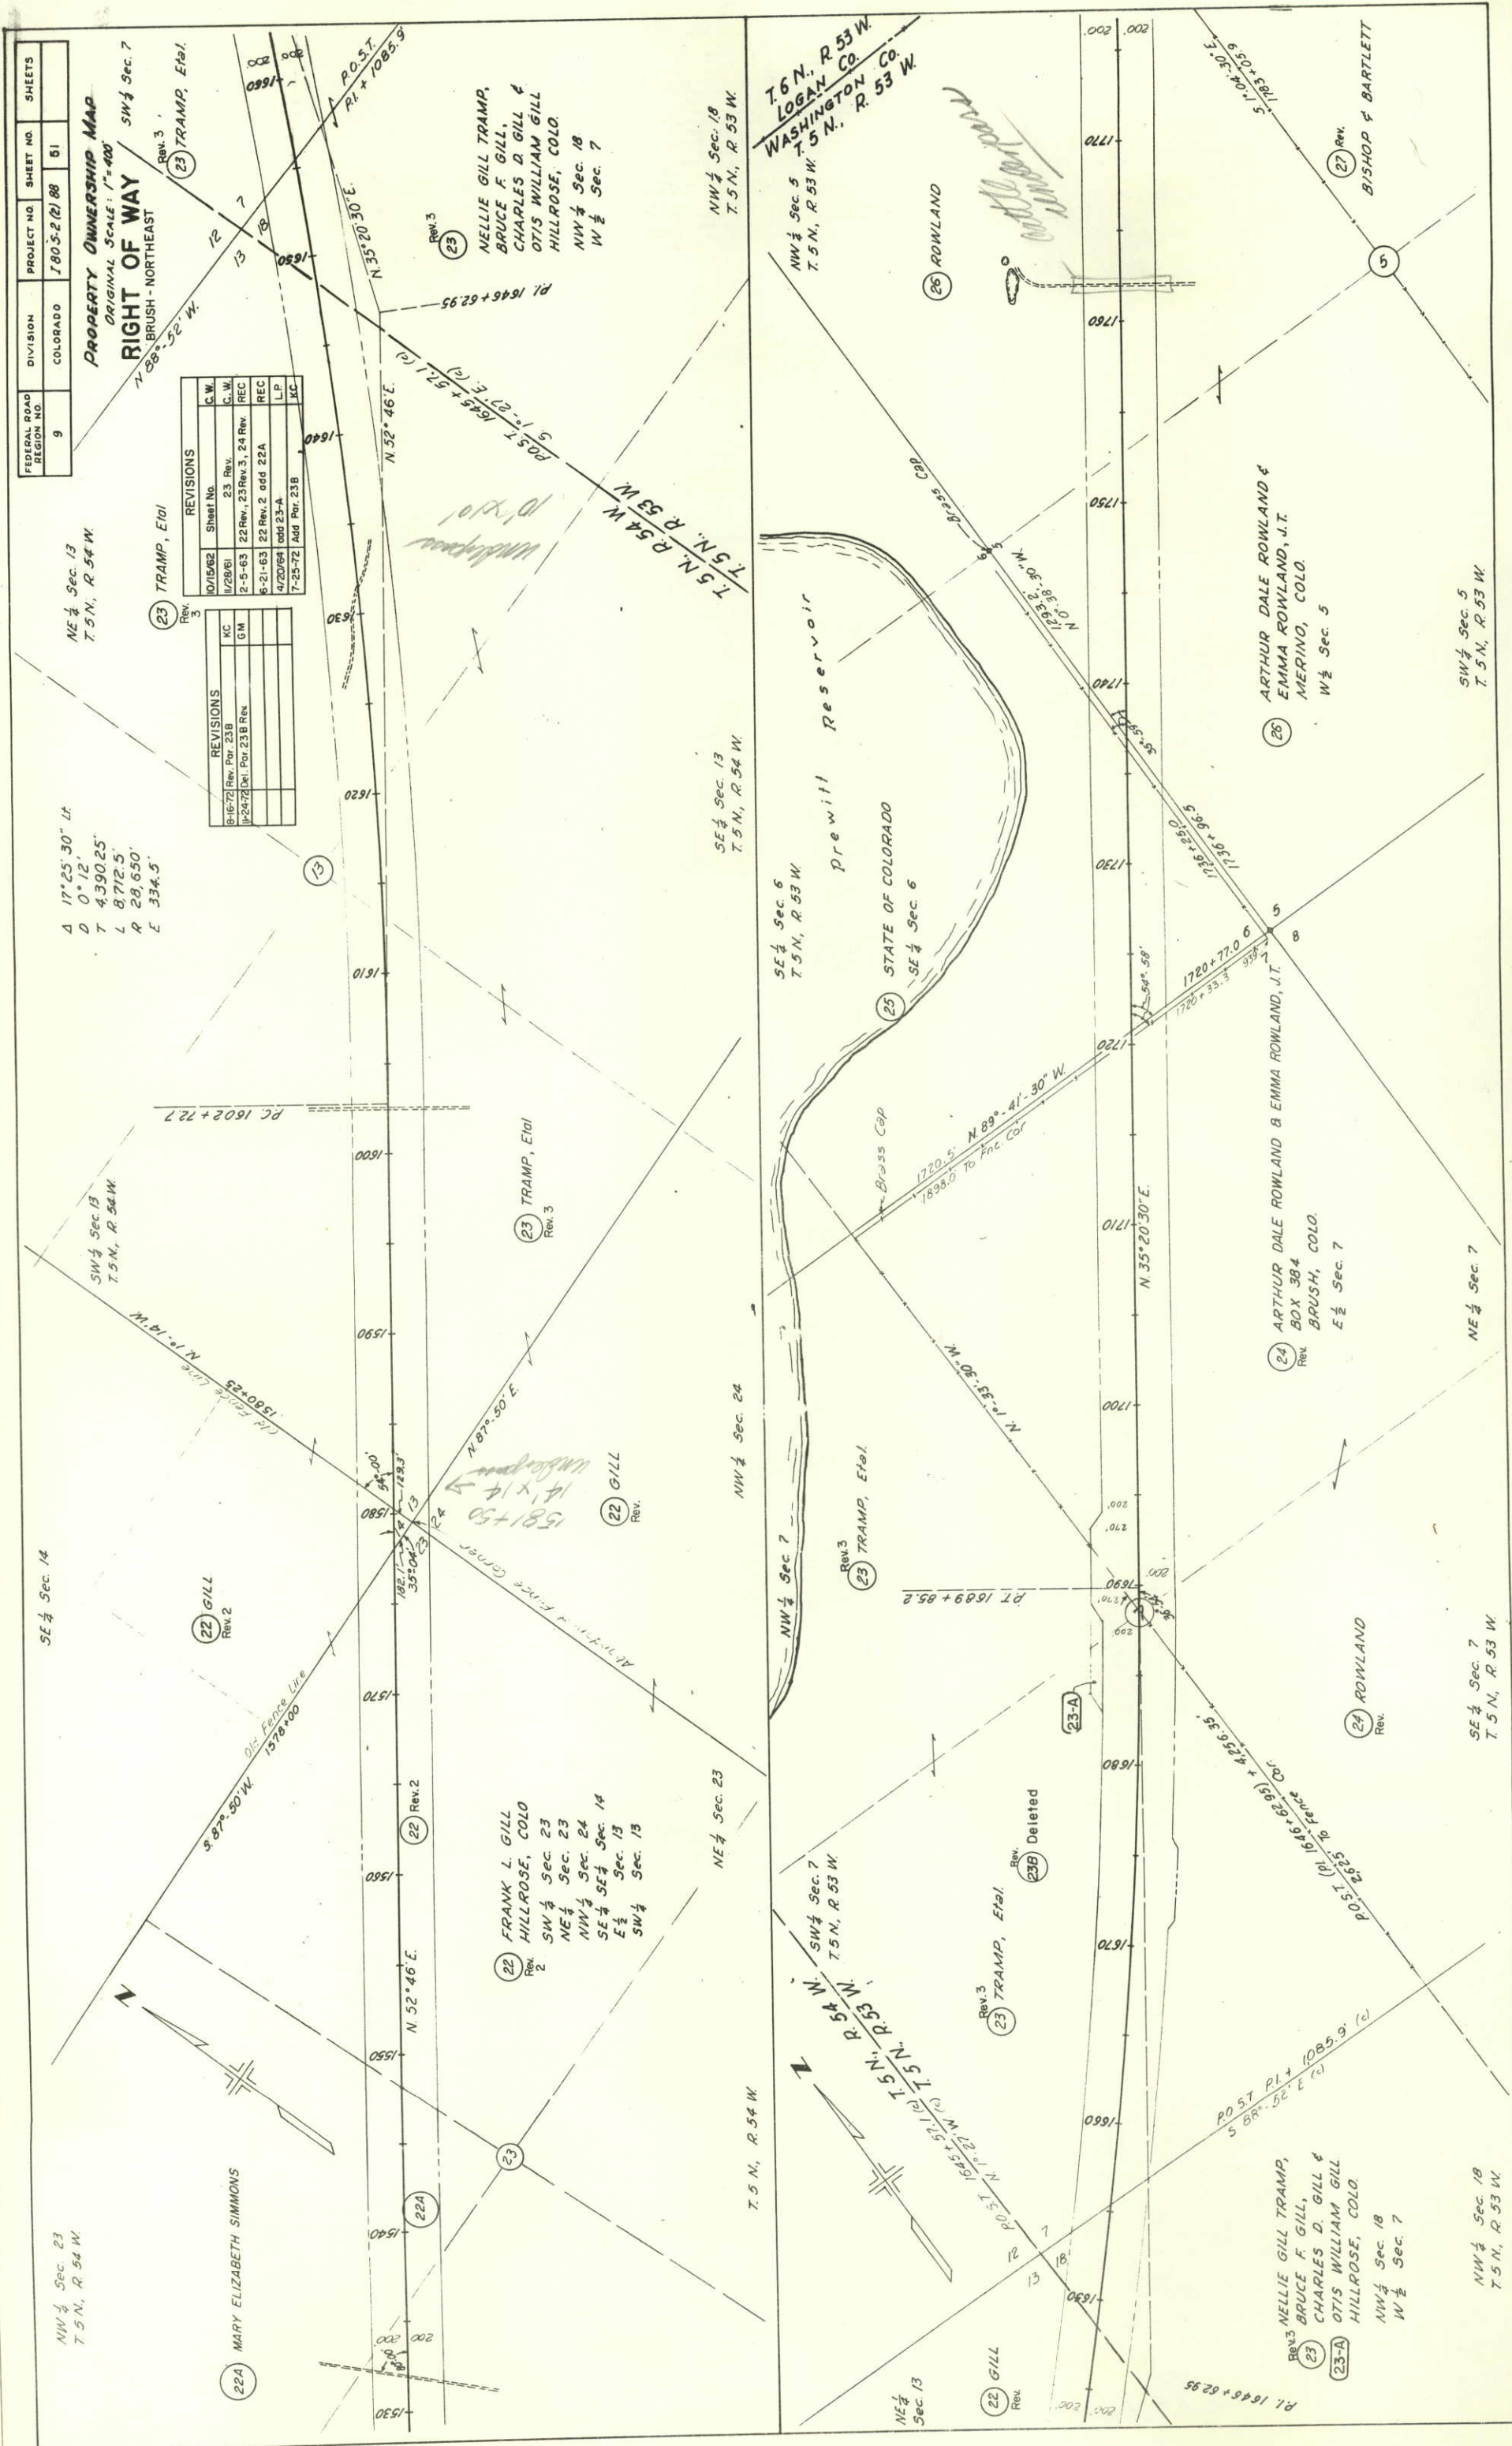

FEDERAL ROAD REGION NO.	DIVISION	PROJECT NO.	SHEET NO.	SHEETS
9	COLORADO	1805-2 (2) 88	52	52

PROPERTY OWNERSHIP MAP
ORIGINAL SCALE: 1"=400'
RIGHT OF WAY
BRUSH - NORTHEAST

REVISIONS	Sheet No.	TE-28c	RP
10/15/62	6-3-64	odd E-28, E-28A, TE-28c	RP

29 LEWIS V. PROPST CORPORATION
MERINO, COLO.
NW 1/4 NW 1/4 Sec. 27
Etc.
Ease to U.S.A.


23 OLA M. BARTLETT BISHOP, aka OLA M. BARTLETT
MELVIN W. BARTLETT
MERINO, COLO.
SE 1/4, NE 1/4, SW 1/4 Sec. 32;
NW 1/4 SW 1/4, NW 1/4 Sec. 33
Etc.
R/W Arapahoe Pipe Line Co.

31 T. A. SMART & SON, INC.,
A COLORADO CORPORATION
ATWOOD, COLO.
SE 1/4 Sec. 15
Etc.
Ease to U.S.A.
R/W to Gas Co.

3 T. A. SMART & SON, INC.,
A COLORADO CORPORATION
ATWOOD, COLO.
NE 1/4, W 1/2 Sec. 22
Etc.
Ease to U.S.A.
R/W to Gas Co.

30 MARY SCHOTT, et al
MERINO, COLO.
SE 1/4 SE 1/4 Sec. 21
Etc.
Ease to U.S.A.

29 LEWIS V. PROPST CORPORATION
MERINO, COLO.
Sec. 28
NW 1/4 NW 1/4 Sec. 27
Etc.
Ease to U.S.A.

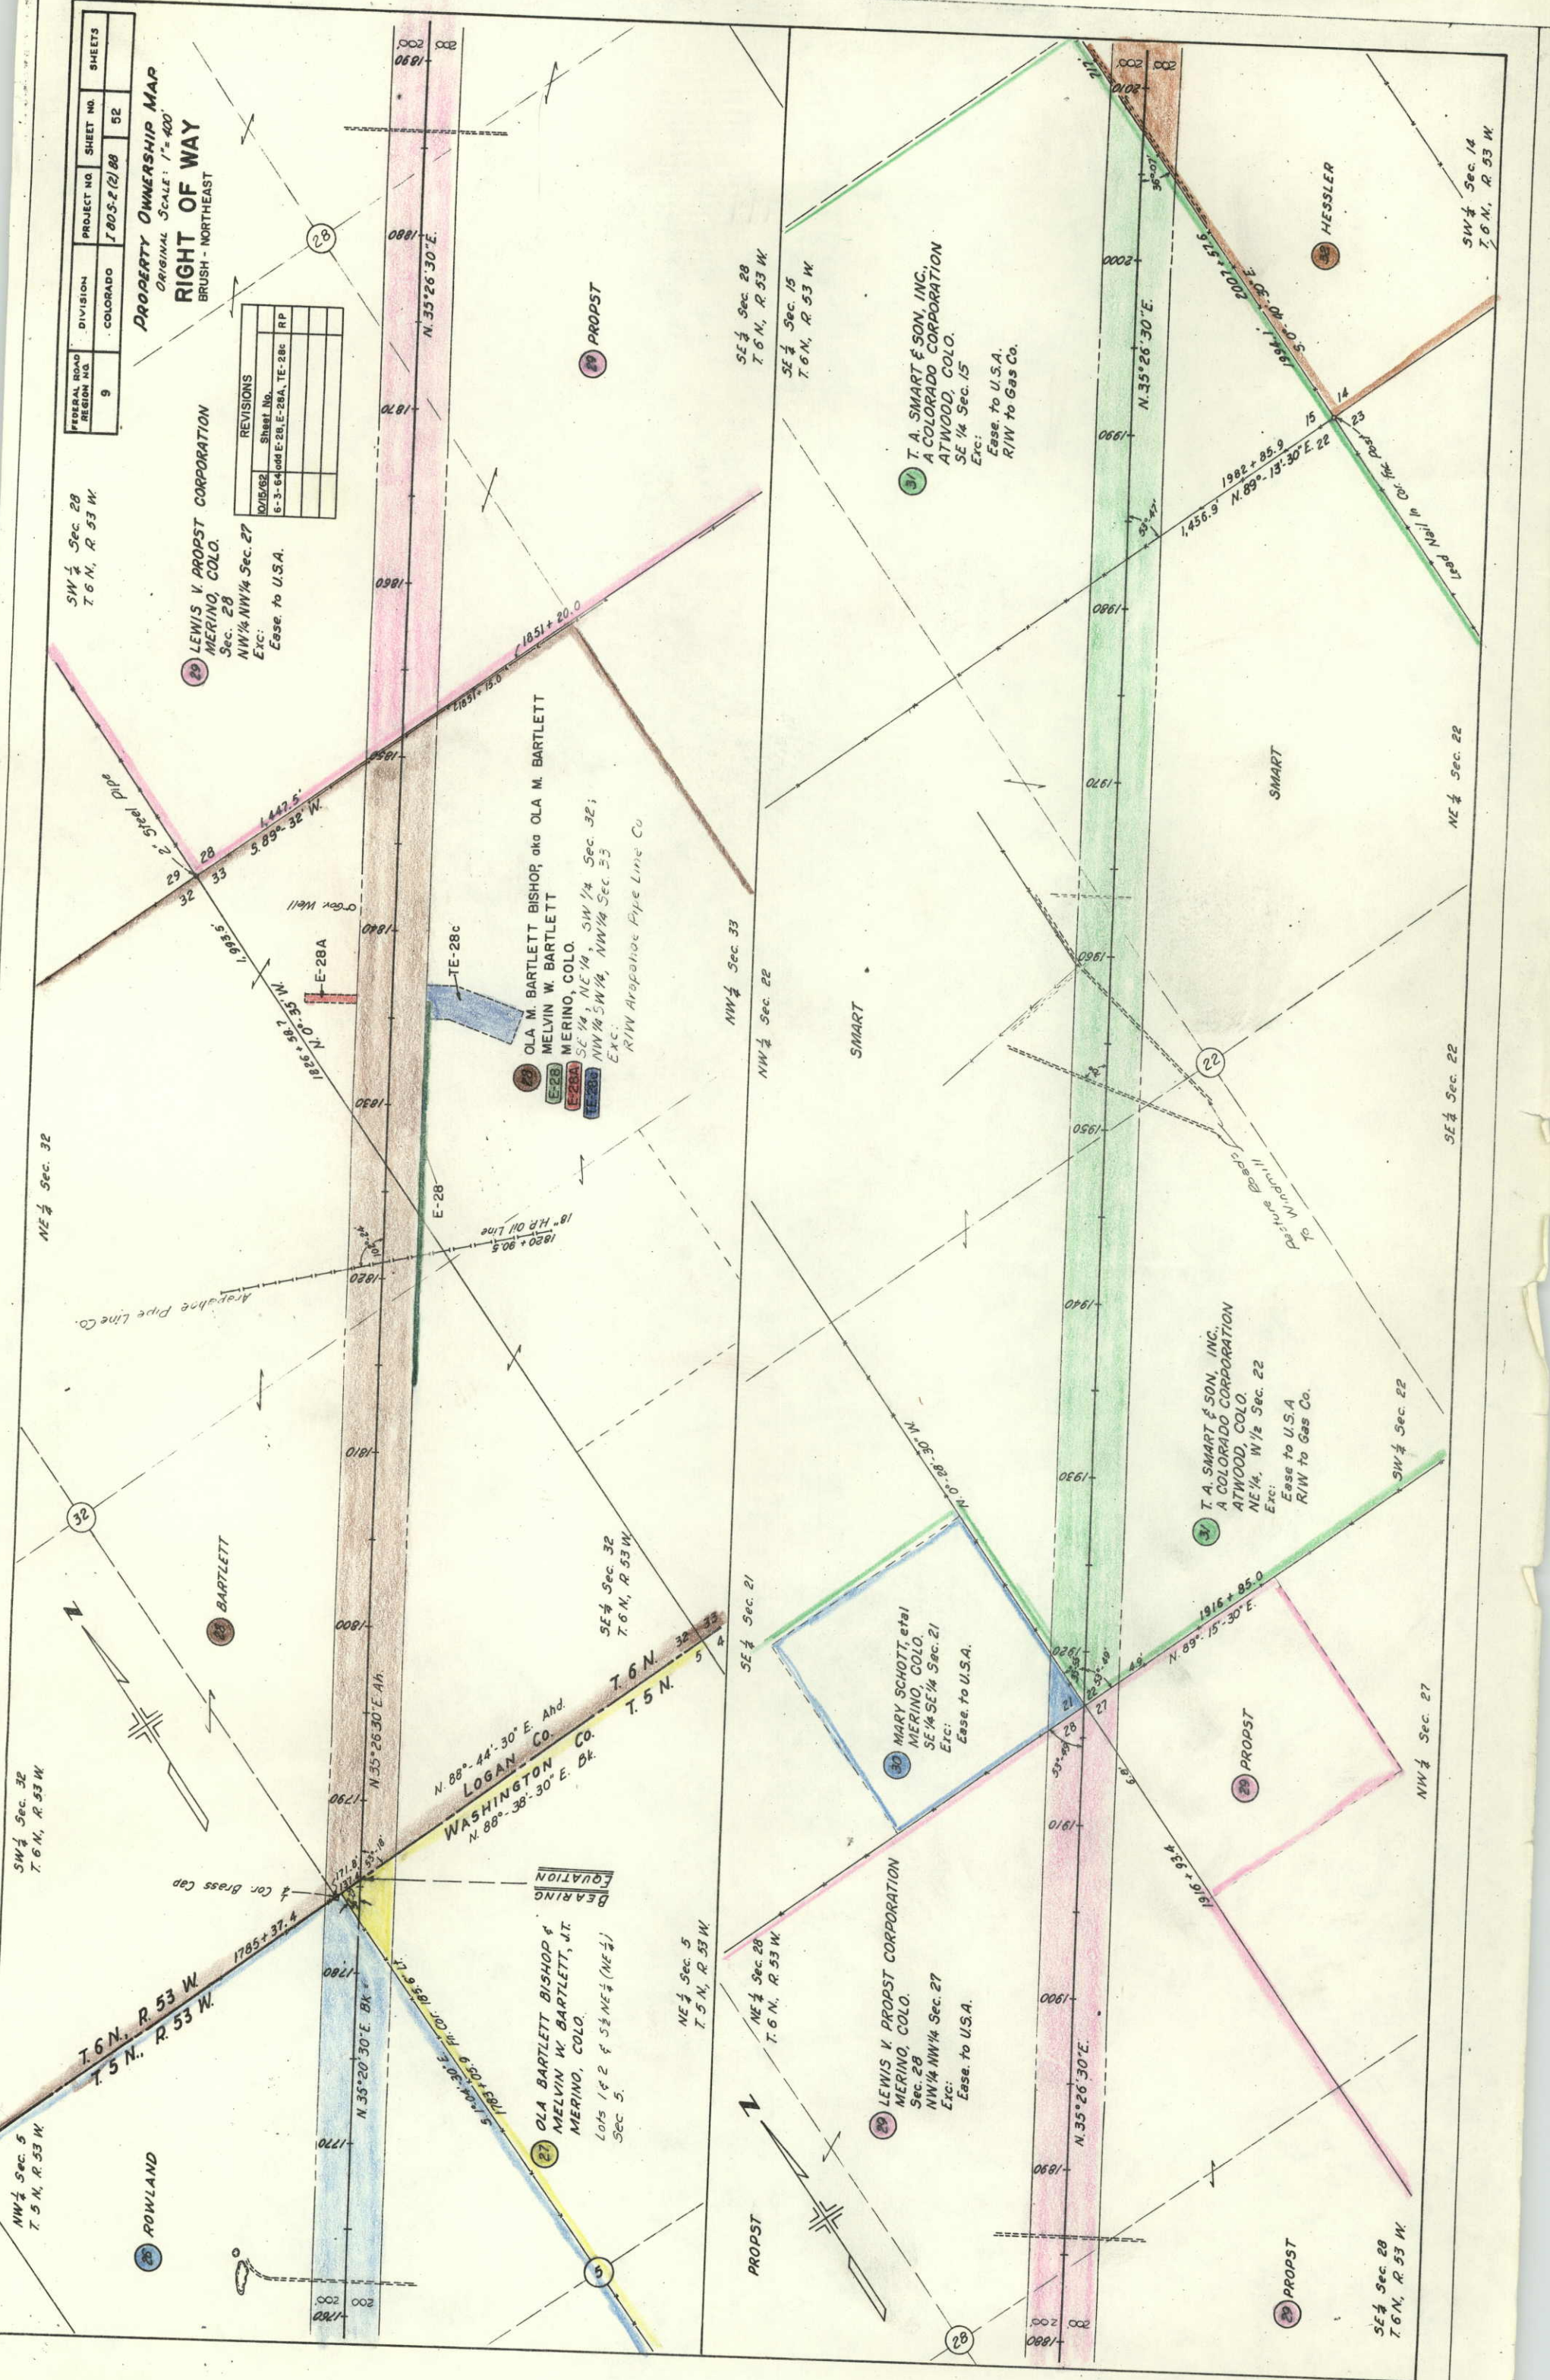

NE 1/4 Sec. 11
T. 6 N., R. 53 W.

REVISIONS	
DATE	BY
04/15/82	33 Rev 2, End Proj. Sta.
5-8-83	040 E 33

PROPERTY OWNERSHIP MAP
ORIGINAL SCALE: 1"=400'
RIGHT OF WAY
BRUSH - NORTHEAST

STA. 2113+00
END CONST. 180S-2(2)88

33 PROPST
Rev 2

NW 1/4 Sec. 12
T. 6 N., R. 53 W.

SE 1/4 Sec. 11


NE 1/4 Sec. 14

SW 1/4 Sec. 14
T. 6 N., R. 53 W.

SW 1/4 Sec. 1
T. 6 N., R. 53 W.

SE 1/4 Sec. 1
T. 6 N., R. 53 W.

END R.O.W. 180S-2(2)88
STA. 2142+88.3

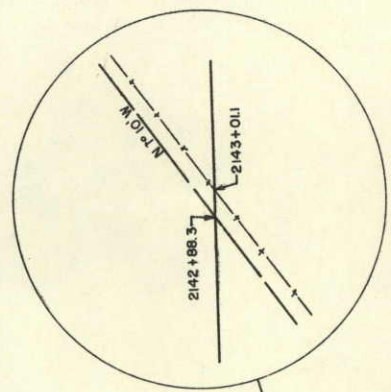

THOMAS A. PROJ. T
ATWOOD, COLO.
33 Rev 2

33 THOMAS A. PROPST
ATWOOD, COLO.
E 1/2 E 1/2 NW 1/4 Sec. 14,
E 1/2 Sec. 11, NW 1/4 SW 1/4 Sec. 11 SE of Co. Rd.
NW 1/4 Sec. 12, NW 1/4 Sec. 1
SUBJECT TO
ROW TO LAYCO Co
Easement to USA
ROW & Easement to A.T.F.T.
ROW to Kansas-Nelco Natural Gas Co., Inc

32 PHILIP HESSLER
ATWOOD, COLO.
W 1/2 W 1/2 Sec. 14
Exc.
Easement to USA
ROW to Gas Co

31 SMART

HESSLER

PROPST

PROPST

2045+64.5 N. 89°-36' E.
3063.1' To Lead Nail in Cor. Fence Post

2029+91.8 N. 35°-26'-30" E.
36.1'

1944.1' 2007+57.6
3.0°-30'-00" E.
5.0'

14 Lead Nail in Corner
Fence Post.

23

15

16

FEDERAL ROAD REGION NO.	DIVISION	PROJECT NO.	SHEET NO.
9	COLORADO	I 80S-2(2)88	104


1 Rev 11-30-64 M.W.M.

D.S.M.

DETAILS OF INTERCHANGE, STA. 2075+

TRAFFIC LEGEND

D.H.V. 1975

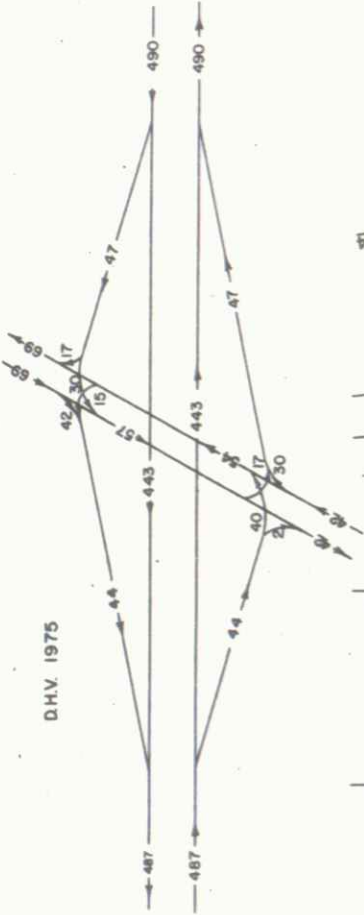

LEGEND

- CENTERLINE OF MEDIAN
- EDGE OF PAVEMENT
- EDGE OF SHOULDER
- DIRECTION OF TRAFFIC
- RIGHT OF WAY
- LIGHTING 20,000 LUMEN (15 ARM)
- CLASS 5 TR. TIMBER POLES

- (A)

$\Delta = 10^{\circ} 00'$
 $T_s = 225.4'$
 $A_s = 2^{\circ} 00'$
 $D_s = 4^{\circ} 00'$
 $T_e = 25.0'$
 $L_s = 50.0'$
 $R_s = 1432.5'$
 $G_s = 4^{\circ} 00'$
 $L_s = 200'$
 $L.T. = 133.37'$
 $S.T. = 66.7'$
- (B)

$\Delta = 111^{\circ} 43'$
 $R_s = 150'$
 $R_s = 40'$
 $X = 6.5'$

SCALE IN FEET

