

COLORADO DEPARTMENT OF TRANSPORTATION



Region 2
905 Erie Avenue
Pueblo, CO 81002
Phone: (719) 546-5400 FAX: (719) 546-5456

RIGHT OF WAY PLANS UNIT: Micheal L. Bouchard

Sheet Revisions

5/11/00 Revised Sheets 2, 2C, 4, 4A, 6, 7, 10, 52	BDL

Computer File Information

CREATION DATE: 12/8/99 INITIALS: EDC
LAST MODIFICATION DATE: 2/27/00 INITIALS: EDC
FULL PATH: \\GREINER\8844438\TASK_1\CAD\ROW\PLANS\ENG
DRAWING FILE NAME: Titlesheet.dwg
SCALE: N.T.S. UNITS: English
URS Greiner Woodward Clyde
Denver, Colorado Tel: (303) 740-2600

RIGHT OF WAY


TITLE SHEET

NH 0243-058

SH 24 E/O POWERS TO CALHAN-PE

PROJECT CODE: 12412 SHEET NUMBER: 1

CONVENTIONAL SIGNS

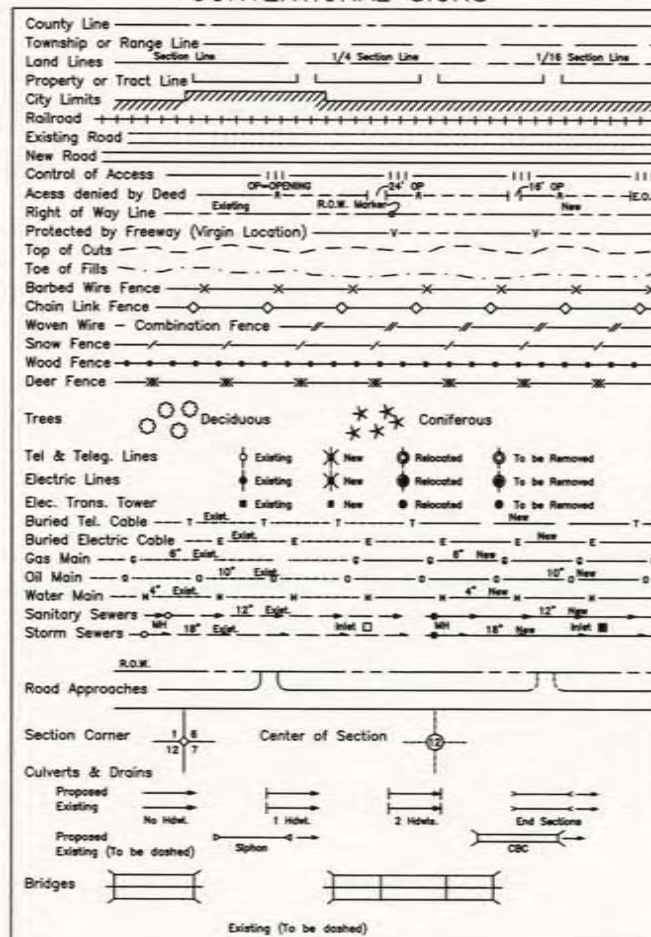

DEPARTMENT OF TRANSPORTATION STATE OF COLORADO


RIGHT OF WAY PLAN OF PROPOSED FEDERAL AID PROJECT NO. NH 0243-058 STATE HIGHWAY NO. 24 EL PASO COUNTY RIGHT OF WAY

INDEX OF SHEETS

- 1 Title Sheet
- 2 - 2F Tabulation of Properties
- 3 - 3R Control Diagram
- 4 - 4A Monumentation Sheets
- 5 - 14 Plan Sheets
- 20 - 24 Plan Sheets
- 52 - 56 Ownership Maps

SCALES OF ORIGINAL 11x17 DRAWINGS

PLAN SHEETS 1"=100'
OWNERSHIP MAP 1"=400'
R.O.W. LENGTH OF PROJECT = 4.69 Miles

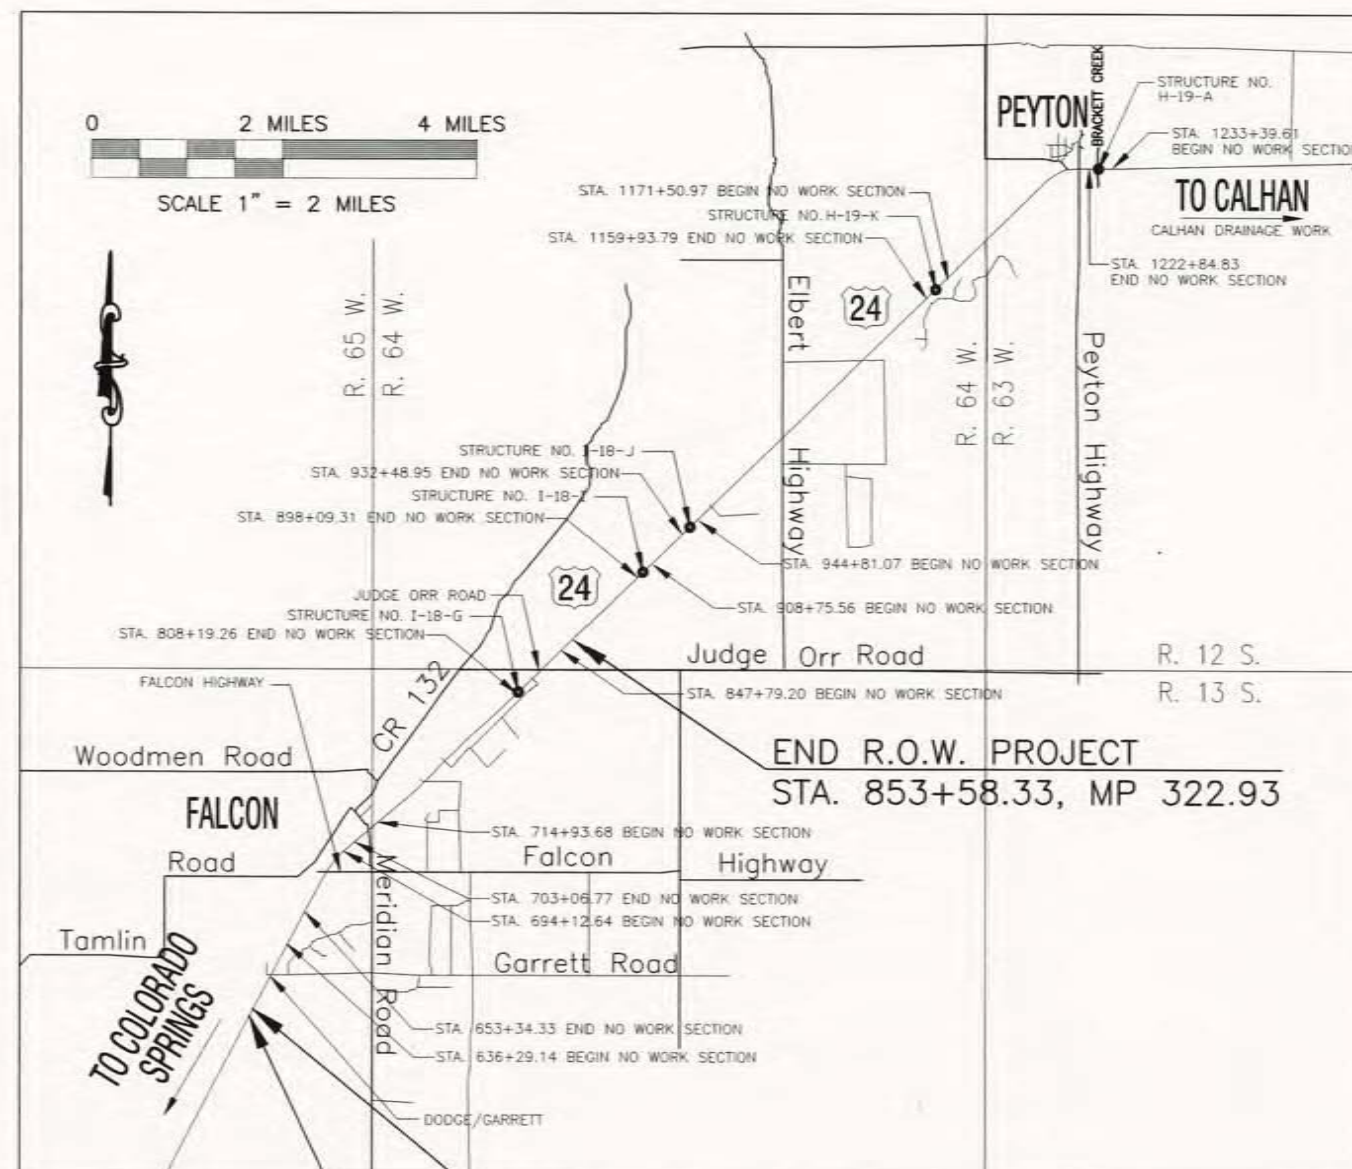


MP 339.60, END CONSTRUCTION
PROJECT NH 0243-060

All Measurements Are In English Units
Unless Otherwise Noted

BASIS OF BEARINGS

The bearings referenced on this survey can be determined from any monuments set or found as shown on the Control Diagram Sheet. The basis of bearings for project reference is a line from NGS Triangulation Station Disk "BANLEW 1953" to NGS Azimuth Mark Disk "BANLEW 1953". Said line having a bearing of S.33°51'15.7"E. at a distance of 1546.497 feet.

 

BEGIN R.O.W. PROJECT
STA. 596+26.69, MP 318.24

STA. 606+13.23, MP 318.04
BEGIN CONSTRUCTION PROJECT NH 0243-060 =
STA. 596+53.23 PROJECT F017-2(6)

DEPARTMENT OF TRANSPORTATION
FEDERAL HIGHWAY ADMINISTRATION

AUTHORIZED: _____ DATE _____
DIVISION ADMINISTRATOR

FILING CERTIFICATION: DEPOSITED THIS _____ DAY OF _____, 19____, AT _____, FOR INFORMATION ONLY IN BOOK _____ OF THE COUNTY LAND SURVEYS/RIGHT OF WAY SURVEYS AT PAGE _____

SIGNED _____
DEPT.

Date: February, 2000
Region 2
Project Code: 12412

COLORADO DEPARTMENT OF TRANSPORTATION



Region 2
905 Erie Avenue
Pueblo, CO 81002
Phone (719) 546-5400 FAX (719) 546-5456

RIGHT OF WAY PLANS UNIT: Micheal L. Bouchard

Sheet Revisions

05.09.00	Revised Par 1	BDL

Computer File Information

CREATION DATE: 12/1/99 INITIALS: EDC
LAST MODIFICATION DATE: 2/24/00 INITIALS: EDC
FULL PATH: \\PROJECTS\6844438\TASK_1\CAD\ROW\TABSDATA
DRAWING FILE NAME: Tab sheets.dwg
SCALE: N.T.S. UNITS: English
URS Greiner Woodward Clyde
Denver, Colorado Tel:(303) 740-2600

RIGHT OF WAY

TABULATION OF PROPERTIES

NH-0243-058 (ROW)

SH24 E/O POWERS TO CALHAN-PE

Project Code: 12412 Sheet Number: 2

R.O.W. TABULATION OF PROPERTIES IN EL PASO COUNTY

S.H. NO. 24

PARCEL NO.	OWNER	ADDRESS	LOCATION	AREA IN SQUARE FEET				REC. INFO	REMARKS
				AREA OF PARCEL	EXISTING ROW	NET AREA	REMAINDER LEFT RIGHT		
			T. 13 S., R. 65 W., 6TH P.M.						
			El Paso County						
1 REV	Banning-Lewis Ranch Corporation, a	6 N Tejon St. Ste. 500		22142.0		22142.0			
	Colorado Corporation	Colorado Springs, CO 80903	Commit. # E067935A99	(2057.1 sm)		(2057.1 sm)			
	c/o Palmer McAllister								
1A	(Same As Above)	(Same As Above)	(Same As Above)	23576.0		23576.0			El Paso County Right-of-Way
	TO El Paso County			(2190.3 sm)		(2190.3 sm)			
TE-1	(Same As Above)	(Same As Above)	(Same As Above)	1000.0		1000.0			Temporary Easement for a Construction Work Area.
				(92.9 sm)		(92.9 sm)			
TE-1A	(Same As Above)	(Same As Above)	(Same As Above)	600.0		600.0			Temporary Easement for a Construction Work Area.
				(55.7 sm)		(55.7 sm)			
PE-2	(Same As Above)	(Same As Above)	Commit. # E067947A99	3678.0		3678.0			Permanent Easement for the Construction and
				(341.7 sm)		(341.7 sm)			Maintenance of Side Slopes.
3	Gerald M. & Sharon A. Oleszek	1510 Big Valley Dr.	SW 1/4 Section 13				33.7+/- ac		No Parcel
		Colorado Springs, CO 80919					(13.6 ha)		
4	Carl G. Freeman	10850 Garrett Road	(Same As Above)				3.3+/- ac		No Parcel
		Peyton, CO 80831					(1.3 ha)		
5	Randy and Judy Freeman	10815 US Hwy 24	(Same As Above)				0.9+/- ac		No Parcel
		Peyton, CO 80831					(0.4 ha)		
6	Public Service Company of Colorado	P.O. Box 840	E 1/2 of Sections 11 & 14				52.2+/- ac		No Parcel
	Attn: Armstrong E. G.	Denver, CO 80201	Commit. # E012343A00				(21.1 ha)		

FILING CERTIFICATION: DEPOSITED THIS DAY OF 19 AT M., FOR INFORMATION ONLY IN BOOK OF THE COUNTY LAND SURVEYS/RIGHT OF WAY SURVEYS AT PAGE RECEPTION NUMBER

SIGNED DEPT.

datestamp

COLORADO DEPARTMENT OF TRANSPORTATION



Region 2
905 Erie Avenue
Pueblo, CO 81002
Phone (719) 546-5400 FAX (719) 546-5456

RIGHT OF WAY PLANS UNIT: Micheal L. Bouchard

Computer File Information

CREATION DATE: 12/1/99 INITIALS: EDC
LAST MODIFICATION DATE: 2/24/00 INITIALS: EDC
FULL PATH: \\PROJECTS\6844438\TASK_1\CAD\ROW\TABSDATA
DRAWING FILE NAME: Taboheets.dwg
SCALE: N.T.S. UNITS: English
URS Greiner Woodward Clyde
Denver, Colorado Tel:(303) 740-2600

RIGHT OF WAY

TABULATION OF PROPERTIES

NH-0243-058 (ROW)

SH24 E/O POWERS TO CALHAN-PE

Project Code: 12412 Sheet Number: 2A

R.O.W. TABULATION OF PROPERTIES IN EL PASO COUNTY

S.H. NO. 24

PARCEL NO.	OWNER	ADDRESS	LOCATION	AREA IN SQUARE FEET					REC. INFO	REMARKS
				AREA OF PARCEL	EXISTING ROW	NET AREA	REMAINDER			
							LEFT	RIGHT		
			T. 13 S., R. 65 W., 6TH P.M.							
			El Paso County							
PE-7	Banning-Lewis Ranch Corporation, a	6 N Tejon St. Ste. 500		16259.0		16259.0				Permanent Easement for the Construction and
	Colorado Corporation	Colorado Springs, CO 80903	Commit. # E067916A99	(1510.5 sm)		(1510.5 sm)				Maintenance of Side Slopes.
	c/o Palmer McAllister									
TE-7	(Same As Above)	(Same As Above)	(Same As Above)	4800.0		4800.0				Temporary Easement for the Construction of a Road
				(445.9 sm)		(445.9 sm)				Approach and a Construction Work Area.
8	Karen Winemiller	10825 US Highway 24	SW 1/4 Section 13					2.5+/- ac		No Parcel
		Peyton, CO 80831						(1.0 ha)		
TE-9	Harold J. & Mary L. Buckingham	10845 US Highway 24	(Same As Above)	3696.0		3696.0		5.0+/- ac		Temporary Easement for the Construction of a Road
		Peyton, CO 80831		(343.4 sm)		(343.4 sm)		(2.0 ha)		Approach and a Construction Work Area.
TE-10	G. Lee & Marie T. Veneklasen	10865 US Highway 24	(Same As Above)	2956.0		2956.0		5.0+/- ac		Temporary Easement for the Construction of a Road
		Peyton, CO 80831		(274.6 sm)		(274.6 sm)		(2.0 ha)		Approach and a Construction Work Area.
		(719) 495-4087								
11	Edward D. Cox	10925 US Highway 24	(Same As Above)					18.4+/- ac		No Parcel
		Peyton, CO 80831						(7.4 ha)		
12	Rileys Mobile Home Sales Inc.	7370 Space Village Ave.	W 1/2 Section 13					35.0+/- ac		No Parcel
		Colorado Springs, CO 80929						(14.1 ha)		
		(719) 597-2288								
TE-13	Harold D. & Velma R. Naber	11125 US Highway 24	NW 1/4 Section 13	2400.0		2400.0		5.0+/- ac		Temporary Easement for the Construction of a Road
		Peyton, CO 80831		(223.0 sm)		(223.0 sm)		(2.0 ha)		Approach and a Construction Work Area.
		(719) 495-4372								

FILED CERTIFICATION: DAY OF 12, 2000, AT 11:00 A.M., FOR INFORMATION
DEPOSITED THIS DAY OF 12, 2000, OF THE COUNTY LAND SURVEYS/RIGHT OF WAY
ONLY IN BOOK OF THE COUNTY LAND SURVEYS/RIGHT OF WAY
SURVEYS AT PAGE 1, RECEPTION NUMBER 1

SIGNED
DEPT.

datestamp

COLORADO DEPARTMENT OF TRANSPORTATION



Region 2
905 Erie Avenue
Pueblo, CO 81002
Phone (719) 546-5400 FAX (719) 546-5456

RIGHT OF WAY PLANS UNIT: Micheal L. Bouchard

Computer File Information

CREATION DATE: 12/1/99 INITIALS: EDC
LAST MODIFICATION DATE: 2/24/00 INITIALS: EDC
FULL PATH: \\PROJECTS\6844438\TASK_1\CAD\ROW\TABSDATA
DRAWING FILE NAME: Tab sheets.dwg
SCALE: N.T.S. UNITS: English
URS Greiner Woodward Clyde
Denver, Colorado Tel.(303) 740-2600

RIGHT OF WAY

TABULATION OF PROPERTIES

NH-0243-058 (ROW)

SH24 E/O POWERS TO CALHAN-PE

Project Code: 12412 Sheet Number: 2B

R.O.W. TABULATION OF PROPERTIES IN EL PASO COUNTY

S.H. NO. 24

PARCEL NO.	OWNER	ADDRESS	LOCATION	AREA IN SQUARE FEET				REC. INFO	REMARKS
				AREA OF PARCEL	EXISTING ROW	NET AREA	REMAINDER LEFT RIGHT		
			T. 13 S., R. 65 W., 6TH P.M.						
			El Paso County						
TE-13A	Harold D. & Velma R. Naber	11125 US Highway 24	Lot 8, Block 7	1800.0		1800.0		5.0+/- ac	Temporary Easement for the Construction of a Road
		Peyton, CO 80831	Pikes Peak Panorama	(167.2 sm)		(167.2 sm)		(2.0 ha)	Approach and a Construction Work Area.
		(719) 495-4372	Filing NO. 2						
		SITE ADDRESS:							
		11135 Highway 24 E							
		Peyton, CO 80831							
PE-14	James C. & Delia L. Ozburn	11150 Highway 24	NW 1/4 Section 13	9818.0		9818.0		16.2+/- ac	Permanent Easement for the Construction and
		Peyton, CO 80831		(912.1 sm)		(912.1 sm)		(6.6 ha)	Maintenance of a Drainage Structure and Side
		(719) 495-2694							Slopes.
TE-14	(Same As Above)	(Same As Above)	(Same As Above)	1000.0		1000.0			Temporary Easement for the Construction of a Road
				(92.9 sm)		(92.9 sm)			Approach and a Construction Work Area.
TE-14A	(Same As Above)	(Same As Above)	(Same As Above)	1290.0		1290.0			Temporary Easement for the Construction of a Road
				(119.8 sm)		(119.8 sm)			Approach and a Construction Work Area.
TE-15	Glen D. Jr. Richardson	5445 Richardson Rd	(Same As Above)	3600.0		3600.0		10.0+/- ac	Temporary Easement for the Construction of a Road
		Peyton, CO 80831		(334.5 sm)		(334.5 sm)		(4.0 ha)	Approach and a Construction Work Area.
		(719) 495-2611							
		SITE ADDRESS:							
		11145 Highway 24 E							
		Peyton, CO 80831							
16	Richard J. & Mary A. Demark	RR 2	(Same As Above)	1026.0		1026.0		5.0+/- ac	
		Peyton, CO 80831		(95.3 sm)		(95.3 sm)		(2.0 ha)	
		SITE ADDRESS:							
		11185 Highway 24							
		Peyton, CO 80000							

PLUMB CERTIFICATION:
DEPOSITED THIS ____ DAY OF ____, 19__ AT ____, M., FOR INFORMATION
ONLY IN BOOK ____ OF THE COUNTY LAND SURVEYS/RIGHT OF WAY
SURVEYS AT PAGE ____, RECEPTION NUMBER ____

SIGNED
DOT.

date stamp

COLORADO DEPARTMENT OF TRANSPORTATION



Region 2
905 Erie Avenue
Pueblo, CO 81002
Phone (719) 546-5400 FAX (719) 546-5456

RIGHT OF WAY PLANS UNIT: Micheal L. Bouchard

Sheet Revisions

4.18.00	Parcel 17 name change	JHH

Computer File Information

CREATION DATE: 12/1/99 INTIALS: EDC
LAST MODIFICATION DATE: 2/24/00 INTIALS: EDC
FULL PATH: \\PROJECTS\6844438\TASK_1\CAD\ROW\TABSDATA
DRAWING FILE NAME: Tabasheeta.dwg
SCALE: N.T.S. UNITS: English
URS Greiner Woodward Clyde
Denver, Colorado Tel:(303) 740-2600

RIGHT OF WAY

TABULATION OF PROPERTIES

NH-0243-058 (ROW)

SH24 E/O POWERS TO CALHAN-PE

Project Code: 12412 Sheet Number: 2C

R.O.W. TABULATION OF PROPERTIES IN EL PASO COUNTY

S.H. NO. 24

PARCEL NO.	OWNER	ADDRESS	LOCATION	AREA IN SQUARE FEET				REC. INFO	REMARKS
				AREA OF PARCEL	EXISTING ROW	NET AREA	REMAINDER LEFT RIGHT		
			T. 13 S., R. 65 W., 6TH P.M.						
			El Paso County						
TE-16	Richard J. & Mary A. Demark	RR 2	NW 1/4 Section 13	2250.0		2250.0	5.0+/- ac		Temporary Easement for the Construction of a Road
		Peyton, CO 80831		(209.0 sm)		(209.0 sm)	(2.0 ha)		Approach and a Construction Work Area.
		(719) 495-3193							
		SITE ADDRESS:							
		11185 Highway 24							
		Peyton, CO 80831							
17	Rocky Mountain District of the	14334 E Evans Ave	N 1/2 Section 13	12539.0		12539.0	14.5+/- ac		
	Lutheran Church - Missouri Synod	Aurora, CO 80014	Commit. # E067912A99	(1164.9 sm)		(1164.9 sm)	(5.9 ha)		
TE-17	(Same As Above)	(Same As Above)	NW 1/4 Section 13	485.0		485.0			Temporary Easement for a Construction Work Area.
			Commit. # E067912A99	(45.1 sm)		(45.1 sm)			
TE-17A	(Same As Above)	(Same As Above)	(Same As Above)	2749.0		2749.0			Temporary Easement for Cut and Fill Slopes and a
				(255.4 sm)		(255.4 sm)			Construction Work Area
TE-18	Banning-Lewis Ranch Corporation, a	6 N Tejon St. Ste. 500	SW 1/4 Section 12	5070.0		5070.0			Temporary Easement for the Construction of a Road
	Colorado Corporation	Colorado Springs, CO 80903	Commit. # E067908A99	(471.0 sm)		(471.0 sm)			Approach and a Construction Work Area.
	c/o Palmer McAllister								
19	(Same As Above)	(Same As Above)	SW 1/4 Section 12		62157.0	-62157.0			No Parcel
			Commit. # E067949A99		(5774.6 sm)	(-5774.6 sm)			
20	(Same As Above)	(Same As Above)	S 1/2 Section 12	22272.0		22272.0	73.9+/- ac		
			Commit. # E067908A99	(2069.1 sm)		(2069.1 sm)	(29.9 ha)		
TE-21	Falcon Volunteer Fire Dept.	7030 Meridian Rd. N.	Part of the E 1/2 Section 12	1672.0		1672.0	4.0+/- ac		Temporary Easement for Cut and Fill Slopes and a
		Peyton, CO 80831		(155.3 sm)		(155.3 sm)	(1.6 ha)		Construction Work Area

FILING CERTIFICATION: DEPOSITED THIS DAY OF 19 AT M. FOR INFORMATION ONLY IN BOOK OF THE COUNTY LAND SURVEYS/RIGHT OF WAY SURVEYS AT PAGE RECEPTION NUMBER

SIGNED DEPT.

datestamp

COLORADO DEPARTMENT OF TRANSPORTATION



Region 2
905 Erie Avenue
Pueblo, CO 81002
Phone (719) 546-5400 FAX (719) 546-5456

RIGHT OF WAY PLANS UNIT: Micheal L. Bouchard

Sheet Revisions

4.18.00	Parcel 25 name change	JHH

Computer File Information

CREATION DATE: 12/1/99 INITIALS: EDC
LAST MODIFICATION DATE: 2/24/00 INITIALS: EDC
FULL PATH: \\PROJECTS\8844438\TASK_1\CD\ROW\TABS.DAT
DRAWING FILE NAME: Tabsheets.dwg
SCALE: N.T.S. UNITS: English
URS Greiner Woodward Clyde
Denver, Colorado Tel:(303) 740-2600

RIGHT OF WAY

TABULATION OF PROPERTIES

NH-0243-058 (ROW)

SH24 E/O POWERS TO CALHAN-PE

Project Code: 12412 Sheet Number: 2D

R.O.W. TABULATION OF PROPERTIES IN EL PASO COUNTY

S.H. NO. 24

PARCEL NO.	OWNER	ADDRESS	LOCATION	AREA IN SQUARE FEET				REC. INFO	REMARKS
				AREA OF PARCEL	EXISTING ROW	NET AREA	REMAINDER LEFT RIGHT		
			T. 13 S., R. 65 W., 6TH P.M.						
			El Paso County						
22	Diamond Shamrock Refining and Marketing Company, a Delaware Corporation	P.O. Box 696000 San Antonio, TX 78269	SE 1/4 Section 12 Commit. # E067911A99				3.0+/- ac (1.2 ha)		No Parcel
		SITE ADDRESS: 11769 Highway 24 Falcon, CO 80831							
23	Lincoln Branch Inc., a Nebraska Corporation	P.O. Box 217 Brock, NE 68320	SE 1/4 Section 12 Commit. # E067909A99	67712.0 (6290.7 sm)	26833.0 (2492.9 sm)	40879.0 (3797.8 sm)			
23A	(Same As Above) TO El Paso County	(Same As Above)	(Same As Above)	2125.0 (197.4 sm)		2125.0 (197.4 sm)			El Paso County Right-of-Way
24	Chi-Co., Inc., a Colorado Corporation	4101 E. Louisiana Ave. Suite 200 Denver, CO 80246	SE 1/4 Section 12 Commit. # E067910A99				1.2+/- ac (0.5 ha)		No Parcel
		SITE ADDRESS: 6985 Meridian Road CO 80000							
25	Farmers State Bank of Calhan	458 Colorado Ave Calhan, CO 80808	E 1/2 Section 12	18105.0 (1682.0 sm)	15184.0 (1410.6 sm)	2921.0 (271.4 sm)	6.1+/- ac (2.5 ha)		
		SITE ADDRESS: 7025 Meridian Rd N							
25A	(Same As Above) TO El Paso County	(Same As Above)	(Same As Above)	3312.0 (307.7 sm)		3312.0 (307.7 sm)			El Paso County Right-of-Way
TE-25	(Same As Above)	(Same As Above)	(Same As Above)	1133.0 (105.3 sm)		1133.0 (105.3 sm)			Temporary Easement for Cut and Fill Slopes and a Construction Work Area

FILING CERTIFICATION: DEPOSITED THIS DAY OF 19 AT M., FOR INFORMATION ONLY IN BOOK OF THE COUNTY LAND SURVEYS/RIGHT OF WAY SURVEYS AT PAGE RECEPTION NUMBER

SIGNED DEPT.

datestamp

COLORADO DEPARTMENT OF TRANSPORTATION



Region 2
905 Erie Avenue
Pueblo, CO 81002
Phone (719) 546-5400 FAX (719) 546-5456

RIGHT OF WAY PLANS UNIT: Micheal L. Bouchard

Computer File Information

CREATION DATE: 12/1/99 INITIALS: EDC
LAST MODIFICATION DATE: 2/24/00 INITIALS: EDC
FULL PATH: \\PROJECTS\6844438\TASK_1\CAD\ROW\TABSDATA
DRAWING FILE NAME: Tab sheets.dwg
SCALE: N.T.S. UNITS: English
URS Greiner Woodward Clyde
Denver, Colorado Tel:(303) 740-2600

RIGHT OF WAY

TABULATION OF PROPERTIES

NH-0243-058 (ROW)

SH24 E/O POWERS TO CALHAN-PE

Project Code: 12412 Sheet Number: 2E

R.O.W. TABULATION OF PROPERTIES IN EL PASO COUNTY

S.H. NO. 24

PARCEL NO.	OWNER	ADDRESS	LOCATION	AREA IN SQUARE FEET					REC. INFO	REMARKS
				AREA OF PARCEL	EXISTING ROW	NET AREA	REMAINDER			
							LEFT	RIGHT		
			T. 13 S., R. 64 W., 6TH P.M.							
			El Paso County							
27	Daniel M. McCoy & Margie Smith-McCoy	13955 Windy Pine Dr	W 1/2 Section 7							No Parcel
		Elbert, CO 80106								
		(719) 495-2483								
		SITE ADDRESS:								
		11847 Highway 24 E								
		, CO 80000								
28	Glenn D. & Joan D. Warner	11863 E. Highway 24	(Same As Above)							No Parcel
		Peyton, CO 80831								
29	School District 49	10850 E. Woodmen Rd.	NW 1/4 Section 7							No Parcel
		Peyton, CO 80831								
		SITE ADDRESS:								
		11875 Highway 24								
		Peyton, CO 80831								
31	El Paso County	27 E Vermijo Ave.	Strip of land in various							No Parcel
		Colorado Springs, CO 80903	widths being part of former							
		(719) 520-6666	Chicago, Rock Island &							
			Pacific RR							
45	Jerry F & Karen A Ager	8040 Blue Gill Drive	Lot 18 & 19 Blk 3 Replot of					21.2+/- ac		No Parcel
		Peyton, CO 80831	Lots 18 & 19 Blk 3 tog with					(8.6 ha)		
		(719) 683-2937	lot 20 blk 3							
			Meadow Lake Estates No. 1							
46	Roger D & Stephanie J Gabel	8150 Blue Gill Dr.	Lot 17 Blk 3					5.0+/- ac		No Parcel
		Peyton, CO 80831	Meadow Lake Estates No. 1					(2.0 ha)		
		(719) 683-7114								

FILING CERTIFICATION: DEPOSITED THIS ____ DAY OF ____ AT ____ M., FOR INFORMATION ONLY IN BOOK ____ OF THE COUNTY LAND SURVEYS/RIGHT OF WAY SURVEYS AT PAGE ____

SIGNED _____
DEPT. _____

datestamp

COLORADO DEPARTMENT OF TRANSPORTATION



Region 2
905 Erie Avenue
Pueblo, CO 81002
Phone (719) 546-5400 FAX (719) 546-5456

RIGHT OF WAY PLANS UNIT: Micheal L. Bouchard

Computer File Information

CREATION DATE: 12/1/99 INITIALS: EDC
LAST MODIFICATION DATE: 2/24/00 INITIALS: EDC
FULL PATH: \\PROJECTS\6844438\TASK_1\CAD\ROW\TABSDATA
DRAWING FILE NAME: Tabasheets.dwg
SCALE: N.T.S. UNITS: English
URS Greiner Woodward Clyde
Denver, Colorado Tel:(303) 740-2600

RIGHT OF WAY

TABULATION OF PROPERTIES

NH-0243-058 (ROW)

SH24 E/O POWERS TO CALHAN-PE

Project Code: 12412 Sheet Number: 2F

R.O.W. TABULATION OF PROPERTIES IN EL PASO COUNTY

S.H. NO. 24

PARCEL NO.	OWNER	ADDRESS	LOCATION	AREA IN SQUARE FEET				REC. INFO	REMARKS
				AREA OF PARCEL	EXISTING ROW	NET AREA	REMAINDER LEFT RIGHT		
			T. 13 S., R. 64 W., 6TH P.M.						
			El Paso County						
TE-47	Fred S. Murr	8210 Blue Gill Dr.	Lot 15 & 16, Block 3	500.0		500.0		16.2+/- ac	Temporary Easement for a Construction Work Area.
		Peyton, CO 80831	Meadow Lake Estates No. 1	(46.5 sm)		(46.5 sm)		(6.6 ha)	
		(719) 683-4270	Commit. # E067937A99						
48	Dianne K. Ogle & Douglas D. & David N.	333 Brixham Ct	Lot 3				5.0+/- ac		No Parcel
	Stis	Fishers, IN 46038	Falcon Industrial Park				(2.0 ha)		
		(317) 578-7056							
49	Aero Properties LTD Liability Co	8345 Blue Gill Dr	Lot 14, Block 6B					10.6+/- ac	No Parcel
		Peyton, CO 80831	Vacation and Refiling of a					(4.3 ha)	
			Portion of Meadow Lake						
			Estates No. 1						
			T. 12 S., R. 64 W., 6TH P.M.						
			El Paso County						
50	Daniel S & Tia D Ferguson	13202 Judge Orr Rd.	Section 32						No Parcel
		Peyton, CO 80831							
		(719) 495-3526							
51	Albert A. Yates	1012 Saturn Dr.	SE 1/4 Section 32					40.1+/- ac	No Parcel
		Colorado Springs, CO 80906	Commit. # E067903A99					(16.2 ha)	
		(719) 635-9094							

COLORADO DEPARTMENT OF TRANSPORTATION



Region 2
905 Erie Avenue, P.O. Box 536
Pueblo, CO 81002
Phone: (719) 546-5454 FAX: (719) 546-5414

SURVEY UNIT: MICHEAL BOUCHARD

Sheet Revisions

mm/yy	xxxxx	xxx

SURVEY CONTROL DIAGRAM

Project NH 0243-058

SURVEY

CONTROL DIAGRAM

NH 0243-058

SH 24 E/O Powers to Calhan

PROJECT CODE: 12412

SHEET NUMBER: 3


U.S. HIGHWAY 24 - MP 311.53 to MP 330.02

Sections 3, 4, 7, 8 & 9, T. 14 S., R. 65 W., of the 6th P.M.

Sections 12, 13, 14, 23, 26, 27 & 34, T. 13 S., R. 65 W. of the 6th P.M.

Sections 5, 6 & 7, T. 13 S., R. 64 W., and Sections 5, 6, 7 & 8, T. 12 S., R. 63 W. of the 6th P.M.

Sections 12, 13, 14, 22, 23, 27, 28, 32 & 33, T. 12 S., R. 64 W., of the 6th P.M. all in El Paso County, Colorado

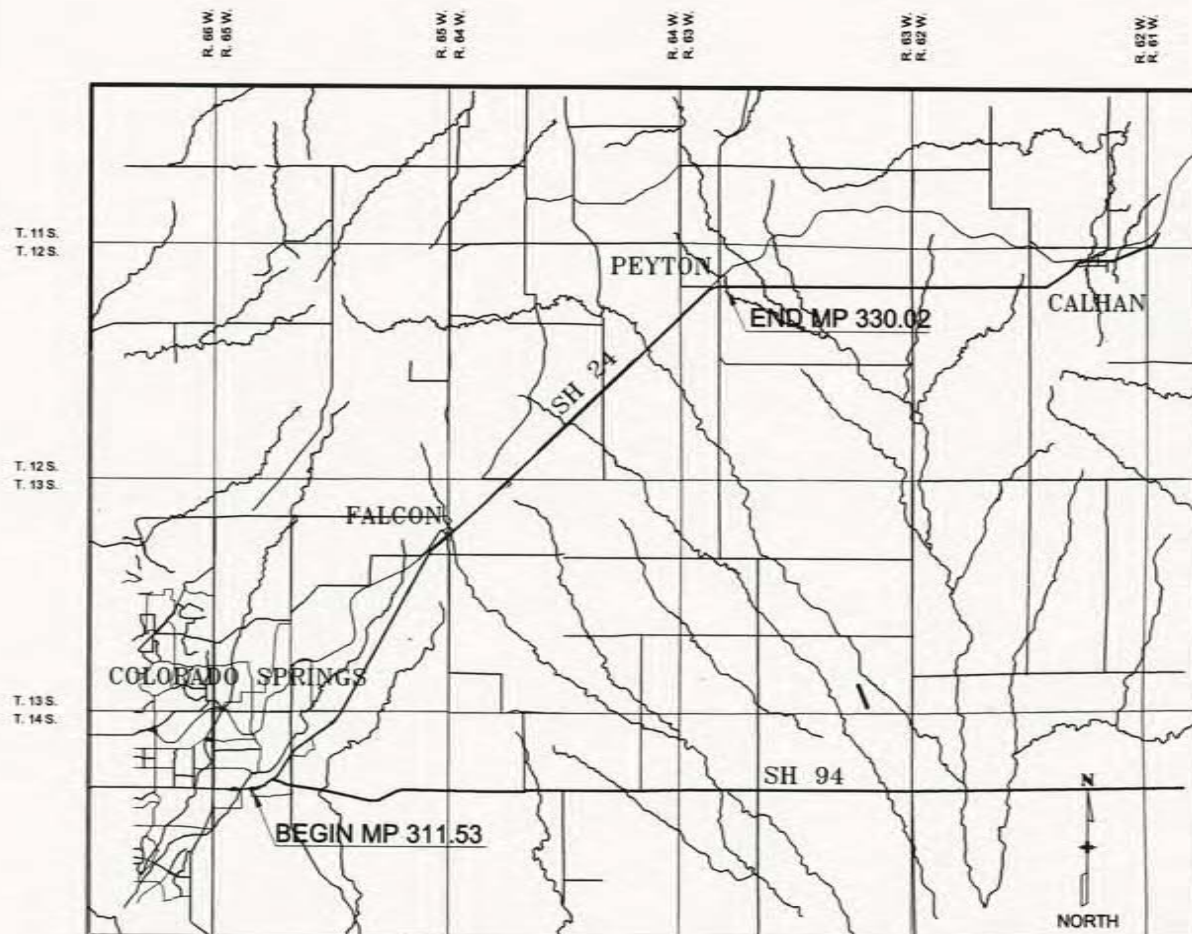

BASIS OF BEARINGS: The bearings referenced on this survey can be determined from any monuments set or found as shown on the Survey Control Diagram. The basis of bearings for project reference is a line from NGS Triangulation Station Disk "BANLEW 1953" to NGS Azimuth Mark Disk "BANLEW 1953" having a bearing of S 33° 51'15.7" W a distance of 1546.497 feet located in Section 27, T. 13 S., R. 65 W. of the 6th Principal Meridian in El Paso County, Colorado.

BASIS OF ELEVATIONS: Project is based on NGS benchmark "E 24 1929", a standard USC&GS benchmark set in a concrete post with a NAVD 88 elevation of 2103.715 meters. E 24 1929 is a second class, vertical order benchmark.

NOTE: According to Colorado law you must commence any legal action based upon any defect on this survey within three years after you first discover such defect. In no event may any action based upon any defect in this survey be commenced more than ten years from the date of the statement shown.

NOTE: This control survey is for the use of Colorado Department of Transportation personnel. The survey is not a complete Boundary Survey. Title Policy, Title Commitment, and Title Research were not part of this control survey, therefore, easements, rights, and restrictions of record are not shown. The verification of the physical evidence with relation to easements, rights of way, property boundaries, and restriction, as described in the instruments of record, were not included in this control survey.

NOTE: No guarantee as to the accuracy of the information contained on the attached drawing is either stated or implied unless this copy bears an original signature of a professional land surveyor.

NOTE: All coordinates are obtained from from a Global Positioning System (GPS) survey based on the Colorado High Accuracy Reference Network (CHARN).

NOTE: Field survey control precision computed to meet or exceed Colorado Department of Transportation Survey Manual Minimum Horizontal Control Tolerance for a type "B" survey (+/- 0.25 ft. at 95% certainty).



TYPICAL CDOT TYPE II CONTROL MONUMENT

CM- Control Monuments were set by CDOT. They were CDOT type 2 monuments, a 3-1/4" dia. aluminum control monument cap (as shown) on a 3/4" diameter aluminum rod.

SURVEYORS STATEMENT: I hereby state that this Control Survey Diagram was prepared under my direct supervision and checking, for and on the behalf of the Colorado Department of Transportation and is not a Land Survey Plat or right-of-way Survey plat, and to the best of my knowledge and belief, the information presented here is true and correct.

PROJECT COORDINATE PARAMETERS

All calculations were based on a point at milepost 322.45 on State Highway 24 with the following values:

Latitude = 38° 57' 19.11379" North

Longitude = 104° 34' 44.20384" West

Ellipsoidal Height = 2086.155 meters

Orthometric Height = 2103.715 meters (NGS second order NAVD88 elevation)

Scale Factor = 0.999939128

Combined Factor = 0.9996091072

GRID COORDINATES TO PROJECT COORDINATES

Northing Reduction = 400,000 Easting Reduction = 900,000

Meter to US Survey Feet conversion factor = (3937/1200)

FILED CERTIFICATION: DEPOSITED THIS DAY OF 19 AT M., FOR INFORMATION ONLY IN BOOK OF THE COUNTY LAND SURVEYS/RIGHT OF WAY SURVEYS AT PAGE RECEPTION NUMBER

SIGNED DEPT.

COLORADO DEPARTMENT OF TRANSPORTATION



Region 2
905 Erie Avenue-P.O. Box 536
Pueblo, CO 81002
Phone: (719) 546-5454 FAX: (719) 546-5414

SURVEY UNIT: MICHEAL BOUCHARD

Sheet Revisions

mm/yy	XXXX	XXX

SURVEY CONTROL DIAGRAM

Project NH 0243-058

SURVEY

CONTROL DIAGRAM

NH 0243-058

SH 24 E/O Powers to Calhan

PROJECT CODE: 12412


SHEET NUMBER: 3 A

U.S. HIGHWAY 24 - MP 311.53 to MP 330.02
Sections 3, 4, 7, 8 & 9, T. 14 S., R. 65 W., of the 6th P.M.
Sections 12, 13, 14, 23, 26, 27 & 34, T. 13 S., R. 65 W. of the 6th P.M.
Sections 5, 6 & 7, T. 13 S., R. 64 W., and Sections 5, 6, 7 & 8, T. 12 S., R. 63 W. of the 6th P.M.
Sections 12, 13, 14, 22, 23, 27, 28, 32 & 33, T. 12 S., R. 64 W., of the 6th P.M. all in El Paso County, Colorado

Name	North Latitude NAD 83/92	West Latitude NAD 83/92	Ellipsoid Height (meters)	Northing CO SPC Central Zone (meters)	Easting CO SPC Central Zone (meters)	Ortho Height (meters)	Scale Factor	Description
1153	38° 50' 21.13098 N	104° 42' 19.65093 W	1893.711	416760.795	983381.023	1911.079	0.999946294	CDOT CM SH 24 MP 311.53 LT
1174	38° 50' 21.31016 N	104° 42' 6.51715 W	1900.416	416769.097	983697.696	1917.821	0.999946290	CDOT CM SH 24 MP 311.74 RT
1190	38° 50' 23.10511 N	104° 42' 1.63753 W	1900.827	416825.477	983814.881	1918.245	0.999946251	CDOT CM SH 24 MP 311.90 LT
9416	38° 50' 21.00496 N	104° 41' 54.28573 W	1898.094	416762.283	983992.740	1915.558	0.999946297	CDOT CM SH 94 MP 0.20 LT
1215	38° 50' 26.55353 N	104° 41' 45.86351 W	1904.426	416935.162	984194.328	1921.881	0.999946175	CDOT CM SH 24 MP 312.15 LT
1235	38° 50' 30.03020 N	104° 41' 35.02428 W	1907.519	417044.679	984454.758	1925.012	0.999946099	CM SH24 MP312.35 RT 9408R
1246	38° 50' 34.22927 N	104° 41' 29.64669 W	1911.031	417175.306	984583.282	1928.532	0.999946008	CDOT CM SH 24 MP 312.46 LT
9410	38° 50' 37.96552 N	104° 41' 20.47818 W	1919.407	417292.480	984803.341	1936.915	0.999945927	CDOT CM SH 24 MP 312.61 RT
1280	38° 50' 46.40670 N	104° 41' 14.26488 W	1926.641	417554.093	984950.837	1944.153	0.999945745	CDOT CM SH 24 MP 312.80 RT
1299	38° 50' 55.50192 N	104° 41' 8.81754 W	1930.005	417835.710	985079.673	1947.516	0.999945551	CDOT CM SH 24 MP 312.99 LT
1320	38° 51' 6.12451 N	104° 40' 57.41330 W	1944.384	418165.716	985351.702	1961.899	0.999945327	CDOT CM SH 24 MP 313.20 RT
1328	38° 51' 9.79561 N	104° 40' 56.22421 W	1942.377	418279.168	985379.353	1959.890	0.999945250	CDOT CM SH 24 MP 313.28 LT
1343	38° 51' 15.13040 N	104° 40' 48.47312 W	1943.169	418445.345	985564.750	1960.686	0.999945139	CDOT CM SH 24 MP 313.43 RT
1358	38° 51' 20.50696 N	104° 40' 41.17166 W	1946.263	418612.716	985739.287	1963.784	0.999945028	CDOT CM SH 24 MP 313.58 LT
1372	38° 51' 24.08747 N	104° 40' 32.67091 W	1944.482	418724.974	985943.234	1962.010	0.999944954	CDOT CM SH 24 MP 313.72 RT
1391	38° 51' 30.66011 N	104° 40' 23.14291 W	1949.676	418929.722	986171.100	1967.207	0.999944819	CDOT CM SH 24 MP 313.91 LT
1431	38° 51' 34.37219 N	104° 40' 14.66402 W	1954.863	419046.043	986374.467	1972.401	0.999944744	CDOT CM SH 24 MP 314.11 RT
1427	38° 51' 40.05392 N	104° 40' 6.76866 W	1958.600	419222.973	986563.206	1976.141	0.999944629	CDOT CM SH 24 MP 314.27 LT
1443	38° 51' 44.50510 N	104° 39' 56.97448 W	1962.829	419362.385	986798.059	1980.377	0.999944539	CDOT CM SH 24 MP 314.43 RT
1457	38° 51' 50.20537 N	104° 39' 50.51991 W	1973.482	419539.576	986952.042	1991.032	0.999944425	CDOT CM SH 24 MP 314.57 LT
1470	38° 51' 53.86336 N	104° 39' 44.37393 W	1974.450	419653.731	987099.160	1992.004	0.999944352	CDOT CM SH 24 MP 314.70 LT
1486	38° 51' 59.35400 N	104° 39' 36.42239 W	1980.827	419824.799	987289.276	1998.385	0.999944244	CDOT CM SH 24 MP 314.86 RT
1498	38° 52' 5.32195 N	104° 39' 33.67954 W	1980.757	420009.425	987353.692	1998.312	0.999944126	CDOT CM SH 24 MP 314.98 LT
1513	38° 52' 11.48183 N	104° 39' 27.35321 W	1982.166	420200.771	987504.428	1999.722	0.999944006	CDOT CM SH 24 MP 315.13 RT
1529	38° 52' 18.79129 N	104° 39' 21.90838 W	1986.453	420427.368	987633.579	2004.009	0.999943864	CDOT CM SH 24 MP 315.29 RT
1543	38° 52' 25.71193 N	104° 39' 18.42544 W	1991.205	420641.539	987715.546	2008.758	0.999943732	CDOT CM SH 24 MP 315.43 LT
1559	38° 52' 32.34580 N	104° 39' 11.70986 W	1993.694	420847.594	987875.507	2011.248	0.999943605	CDOT CM SH 24 MP 315.59 RT
1573	38° 52' 38.97617 N	104° 39' 8.19935 W	1997.344	421052.823	987958.211	2014.895	0.999943480	CDOT CM SH 24 MP 315.73 LT
1590	38° 52' 46.18796 N	104° 39' 1.43008 W	2001.080	421276.715	988119.284	2018.632	0.999943345	CDOT CM SH 24 MP 315.90 RT
BLAZ	38° 52' 53.77148 N	104° 38' 57.47078 W	2002.150	421511.438	988212.518	2019.699	0.999943204	NGS Brass Disk "BANLEW AZ"
1623	38° 53' 0.07113 N	104° 38' 51.08243 W	2004.217	421707.124	988364.658	2021.767	0.999943089	CDOT CM SH 24 MP 316.23 RT
BANL	38° 53' 6.38114 N	104° 38' 46.42762 W	2008.523	421902.739	988475.010	2026.072	0.999942973	NGS Brass Disk "BANLEW"
1653	38° 53' 12.84149 N	104° 38' 43.38580 W	2011.360	422102.626	988546.442	2028.906	0.999942857	CDOT CM SH 24 MP 316.53 LT
1672	38° 53' 21.14587 N	104° 38' 35.88564 W	2013.586	422360.385	988724.771	2031.132	0.999942708	CDOT CM SH 24 MP 316.72 RT
1685	38° 53' 27.19340 N	104° 38' 33.40023 W	2020.382	422547.419	988782.904	2037.926	0.999942600	CDOT CM SH 24 MP 316.85 LT
1695	38° 53' 31.66650 N	104° 38' 27.97457 W	2024.194	422686.578	988912.344	2041.739	0.999942522	CDOT CM SH 24 MP 316.95 RT
1705	38° 53' 37.56909 N	104° 38' 23.92382 W	2031.929	422869.501	989008.232	2049.472	0.999942418	CDOT CM SH 24 MP 317.05 RT
1718	38° 53' 44.24936 N	104° 38' 21.57537 W	2031.229	423076.016	989062.870	2048.769	0.999942302	CDOT CM SH 24 MP 317.18 LT
1731	38° 53' 50.05601 N	104° 38' 15.61757 W	2035.097	423256.419	989204.727	2052.666	0.999942202	CDOT CM SH 24 MP 317.31 RT
1744	38° 53' 56.33104 N	104° 38' 13.20243 W	2037.160	423450.455	989261.083	2054.697	0.999942095	CDOT CM SH 24 MP 317.44 LT
1757	38° 54' 1.84389 N	104° 38' 7.90655 W	2033.820	423621.651	989387.067	2051.378	0.999942002	CDOT CM SH 24 MP 317.57 RT
1771	38° 54' 8.35670 N	104° 38' 4.72978 W	2031.884	423823.196	989461.696	2049.418	0.999941892	CDOT CM SH 24 MP 317.71 LT
1784	38° 54' 14.10888 N	104° 37' 59.38315 W	2029.012	424001.786	989588.822	2046.547	0.999941797	CDOT CM SH 24 MP 317.84 RT
1800	38° 54' 22.48657 N	104° 37' 54.91556 W	2030.038	424261.131	989693.991	2047.570	0.999941659	CDOT CM SH 24 MP 318.00 LT
1815	38° 54' 28.36203 N	104° 37' 49.78983 W	2032.847	424443.476	989815.746	2050.378	0.999941563	CDOT CM SH 24 MP 318.15 RT
1826	38° 54' 34.44637 N	104° 37' 46.61158 W	2035.891	424631.813	989890.518	2053.420	0.999941464	CDOT CM SH 24 MP 318.26 LT
1839	38° 54' 39.67354 N	104° 37' 41.59803 W	2040.126	424794.145	990009.752	2057.666	0.999941380	CDOT CM SH 24 MP 318.39 RT
1852	38° 54' 46.36199 N	104° 37' 38.31658 W	2044.556	425001.136	990086.823	2062.068	0.999941274	CDOT CM SH 24 MP 318.52 LT
1866	38° 54' 52.18795 N	104° 37' 32.88507 W	2046.140	425182.031	990215.938	2063.666	0.999941182	CDOT CM SH 24 MP 318.66 RT
1879	38° 54' 58.57686 N	104° 37' 29.81143 W	2047.049	425379.739	990288.083	2064.552	0.999941082	CDOT CM SH 24 MP 318.79 LT
1904	38° 55' 6.99142 N	104° 37' 22.58857 W	2049.630	425640.871	990459.567	2067.151	0.999940952	CDOT CM SH 24 MP 319.04 RT
1922	38° 55' 15.76761 N	104° 37' 17.86033 W	2052.969	425912.576	990570.844	2070.487	0.999940818	CDOT CM SH 24 MP 319.22 LT
1935	38° 55' 21.46049 N	104° 37' 12.55692 W	2056.668	426089.346	990696.887	2074.187	0.999940733	CDOT CM SH 24 MP 319.35 RT
1952	38° 55' 29.44804 N	104° 37' 8.32494 W	2059.218	426336.622	990796.432	2076.733	0.999940613	CDOT CM SH 24 MP 319.52 LT
1966	38° 55' 35.86312 N	104° 37' 2.42359 W	2063.775	426535.804	990936.649	2081.289	0.999940519	CDOT CM SH 24 MP 319.66 RT
1979	38° 55' 41.67270 N	104° 36' 58.96921 W	2063.809	426715.745	991018.106	2081.321	0.999940434	CDOT CM SH 24 MP 319.79 LT
1994	38° 55' 46.22200 N	104° 36' 51.21821 W	2061.047	426857.836	991203.418	2078.562	0.999940368	CDOT CM SH 24 MP 319.94 RT
2000	38° 55' 50.91151 N	104° 36' 46.72199 W	2062.178	427003.489	991310.294	2079.687	0.999940300	CDOT CM SH 24 MP 320.00 LT
2008	38° 55' 52.43907 N	104° 36' 41.25530 W	2062.468	427051.876	991441.491	2079.982	0.999940279	CDOT CM SH 24 MP 320.08 RT
2026	38° 55' 58.61857 N	104° 36' 31.77346 W	2064.346	427244.651	991667.978	2081.861	0.999940191	CDOT CM SH 24 MP 320.26 RT
2037	38° 56' 3.38723 N	104° 36' 26.92969 W	2065.656	427392.833	991783.186	2083.173	0.999940124	CDOT CM SH 24 MP 320.37 LT
2049	38° 56' 6.01482 N	104° 36' 22.15485 W	2066.249	427474.983	991897.379	2083.768	0.999940087	CDOT CM SH 24 MP 320.49 RT
2060	38° 56' 9.89183 N	104° 36' 14.87566 W	2069.409	427596.253	992071.500	2086.932	0.999940033	CDOT CM SH 24 MP 320.60 RT
2072	38° 56' 14.14179 N	104° 36' 9.76349 W	2073.196	427728.511	992193.317	2090.721	0.999939974	CDOT CM SH 24 MP 320.71 LT
2085	38° 56' 18.65355 N	104° 36' 3.20226 W	2072.539	427869.189	992349.944	2090.063	0.999939912	CDOT CM SH 24 MP 320.85 LT

Name	North Latitude NAD 83/92	West Latitude NAD 83/92	Ellipsoid Height (meters)	Northing CO SPC Central Zone (meters)	Easting CO SPC Central Zone (meters)	Ortho Height (meters)	Scale Factor	Description
2098	38° 56' 22.95519 N	104° 35' 55.95541 W	2072.596	428003.554	992523.140	2090.124	0.999939853	CDOT CM SH 24 MP 320.98 RT
2114	38° 56' 29.06327 N	104° 35' 48.85778 W	2072.313	428193.588	992692.183	2089.846	0.999939771	CDOT CM SH 24 MP 321.14 LT
2129	38° 56' 33.66625 N	104° 35' 40.66740 W	2073.124	428337.479	992887.994	2090.658	0.999939709	CDOT CM SH 24 MP 321.29 RT
2142	38° 56' 39.31398 N	104° 35' 35.36145 W	2075.613	428512.895	993014.021	2093.147	0.999939634	CDOT CM SH 24 MP 321.42 LT
2154	38° 56' 42.46457 N	104° 35' 28.79074 W	2076.931	428611.621	993171.266	2094.474	0.999939593	CDOT CM SH 24 MP 321.54 RT
2169	38° 56' 49.00697 N	104° 35' 22.97487 W	2078.962	428814.751	993309.284	2096.504	0.999939508	CDOT CM SH 24 MP 321.67 LT
2182	38° 56' 53.02817 N	104° 35' 14.54562 W	2079.397	428940.777	993510.999	2096.948	0.999939456	CDOT CM SH 24 MP 321.82 RT
2198	38° 56' 59.40603 N	104° 35' 8.27191 W	2081.497	429138.950	993660.077	2099.050	0.999939374	CDOT CM SH 24 MP 321.98 LT
2213	38° 57' 3.18942 N	104° 35' 0.82847 W	2081.608	429257.413	993838.117	2099.160	0.999939326	CDOT CM SH 24 MP 322.13 RT
2226	38° 57' 9.06933 N	104° 34' 55.93361 W	2083.749	429439.899	993953.657	2101.303	0.999939252	CDOT CM SH 24 MP 322.26 LT
2243	38° 57' 15.09805 N	104° 34' 44.76514 W	2084.199	429628.514	994221.149	2101.760	0.999939177	CDOT CM SH 24 MP 322.43 RT
E024	38° 57' 19.11379 N	104° 34' 44.20384 W	2086.155	429752.472	994233.407	2103.715	0.999939128	NGS BM E 24 MP 322.45 LT
2257	38° 57' 20.06314 N	104° 34' 41.11951 W	2084.933	429782.497	994307.366	2102.497	0.999939116	CDOT CM SH 24 MP 322.57 LT
2268	38° 57' 24.45357 N	104° 34' 33.15925 W	2083.505	429919.819	994497.634	2101.075	0.999939063	CDOT CM SH 24 MP 322.68 RT
2284	38° 57' 30.92482 N	104° 34' 26.66960 W	2081.738	430120.944	994651.838	2099.312	0.999938985	CDOT CM SH 24 MP 322.84 LT
2303	38° 57' 37.03473 N	104° 34' 16.75253 W	2080.517	430311.773	994888.657	2098.099	0.999938912	CDOT CM SH 24 MP 323.03 RT
2314	38° 57' 41.52901 N	104° 34' 11.58431 W	2080.735	430451.622	995011.656	2098.321	0.999938859	CDOT CM SH 24 MP 323.14 LT
2330	38° 57' 46.38828 N	104° 34' 2.88882 W	2080.738	430603.599	995219.446	2098.331	0.999938802	CDOT CM SH 24 MP 323.30 RT
2344	38° 57' 52.51842 N	104° 33' 56.87626 W	2081.332	430794.102	995362.241	2098.929	0.999938731	CDOT CM SH 24 MP 323.44 LT
2357	38° 57' 56.24648 N	104° 33' 50.10654 W	2080.194	430910.730	995524.018	2097.796	0.999938688	CDOT CM SH 24 MP 323.57 RT
2366	38° 57' 59.96920 N	104° 33' 47.26566 W	2081.901	431026.221	995591.219	2099.505	0.999938646	CDOT CM SH 24 MP 323.66 LT
2380	38° 58' 5.26019 N	104° 33' 40.19029 W	2082.005	431191.122	995759.847	2099.614	0.999938587	CDOT CM SH 24 MP 323.80 LT
2392	38° 58' 8.67932 N	104° 33' 33.95960 W	2079.167	431298.098	995908.734	2096.781	0.999938549	CDOT CM SH 24 MP 323.92 RT
2405	38° 58' 14.89783 N	104° 33' 27.06029 W	2079.595	431491.561	996072.815	2097.214	0.999938480	CDOT CM SH 24 MP 324.05 LT
2421	38° 58' 19.22305 N	104° 33' 19.08664 W	2078.376	431626.917	996263.354	2096.002	0.999938433	CDOT CM SH 24 MP 324.21 RT
2434	38° 58' 24.74530 N	104° 33' 14.52528 W	2078.385	431798.351	996373.121	2096.013	0.999938373	CDOT CM SH 24 MP 324.34 LT
2449	38° 58' 28.94350 N	104° 33' 5.39786 W	2077.779	431930.070	996589.708	2095.416	0.999938328	CDOT CM SH 24 MP 324.49 RT
2464	38° 58' 35.07957 N	104° 32' 59.83750 W	2077.482	432120.668	996721.559	2095.120	0.999938263	CDOT CM SH 24 MP 324.64 LT
2478	38° 58' 38.70640 N	104° 32' 52.61007 W	2076.222	432234.318	996894.338	2093.867	0.999938226	CDOT CM SH 24 MP 324.78 RT
2491	38° 58' 44.62736 N	104° 32' 46.93427 W	2075.463	432418.318	997029.025	2093.112	0.999938164	CDOT CM SH 24 MP 324.91 LT
2508	38° 58' 48.75935 N	104° 32' 39.7164 W	2074.791	432547.686	997214.509	2092.446	0.999938122	CDOT CM SH 24 MP 325.08 RT
2523	38° 58' 55.02247 N	104° 32' 32.95077 W	2074.207	432742.380	997362.190	2091.866	0.999938059	CDOT CM SH 24 MP 325.23 LT
2542	38° 59' 1.39765 N	104° 32' 22.95398 W	2074.537	432941.491	997600.696	2092.205	0.999937995	CDOT CM SH 24 MP 325.42 RT
F024	38° 59' 6.81080 N	104° 32' 16.97806 W	2075.190	433109.921	997742.743	2092.862	0.999937942	CDOT CM SH 24 MP 325.57 LT
2568	38° 59' 10.11772 N	104° 32' 10.32915 W	2072.524	433213.582	997901.667	2090.190	0.999937910	CDOT CM SH 24 MP 325.68 RT
2582	38° 59' 15.97844 N	104° 32' 4.73975 W	2074.319	433395.719	998034.254	2092.003	0.999937854	CDOT CM SH 24 MP 325.82 LT
2595	38° 59' 19.64289 N	104° 31' 57.44004 W	2072.470	433510.577	998208.713	2090.159	0.999937819	CDOT CM SH 24 MP 325.95 RT
2607	38° 59' 26.45949 N	104° 31' 50.39292 W	2073.651	433722.567	998376.050	2091.338	0.999937755	CDOT CM SH 24 MP 326.07 LT
2621	38° 59' 30.88353 N	104° 31' 42.25316 W	2072.160	433861.070	998570.460	2089.851	0.999937714	CDOT CM SH 24 MP 326.21 RT
2634	38° 59' 36.24310 N	104° 31' 37.19408 W	2073.295	434027.629	998690.425	2090.989	0.999937665	CDOT CM SH 24 MP 326.34 LT
2647	38° 59' 40.06031 N	104° 31' 29.83916 W	2071.403	434147.226	998866.138	2089.103	0.999937631	CDOT CM SH 24 MP 326.47 RT
2663	38° 59' 46.60326 N	104° 31' 23.19453 W	2070.079	434350.689	999023.851	2087.782	0.999937573	CDOT CM SH 24 MP 326.63 LT
2682	38° 59' 53.15261 N	104° 31' 12.13075 W	2068.845	434555.498	999287.880	2086.551	0.999937516	CDOT CM SH 24 MP 326.82 RT
2695	38° 59' 58.14523 N	104° 31' 7.52973 W	2067.410	434710.635	999396.921	2085.116	0.999937473	CDOT CM SH 24 MP 326.95 LT
2708	39° 0' 1.94218 N	104° 31' 0.24790 W	2066.572	434829.640	999570.856	2084.288	0.999937440	CDOT CM SH 24 MP 327.08 RT
2722	39° 0' 7.96634 N	104° 30' 54.31184 W	2066.588	435016.900	999711.662	2084.302	0.999937390	CDOT CM SH 24 MP 327.22 LT
2735	39° 0' 10.88146 N	104° 30' 48.99671 W	2065.149	435108.172	999838.564	2082.860	0.999937366	CDOT CM SH 24 MP 327.35 RT
2739	39° 0' 13.86955 N	104° 30' 45.84984 W	2064.841	435201.129	999913.273	2082.562	0.999937341	CDOT CM SH 24 MP 327.39 LT
2757	39° 0' 20.20453 N	104° 30' 37.71820 W	2065.495	435398.589	1000106.782	2083.224	0.999937290	CDOT ROW MON MP 327.57 LT
2770	39° 0' 24.11870 N	104° 30' 30.26468 W	2063.387	435521.234	1000284.782	2081.122	0.999937258	CDOT CM SH 24 MP 327.70 RT
2789	39° 0' 31.86408 N	104° 30' 21.98304 W	2064.018	435762.231	1000481.406	2081.754	0.999937198	CDOT CM SH 24 MP 327.89 LT
2802	39° 0' 36.89700 N	104° 30' 12.98905 W	2061.937	435919.787	1000696.072	2079.679	0.999937159	CDOT CM SH 24 MP 328.02 RT
2815	39° 0' 42.28850 N	104° 30' 7.91515 W	2061.692	436087.366	1000816.306	2079.439	0.999937118	CDOT CM SH 24 MP 328.15 LT
2829	39° 0' 46.59642 N	104° 29' 59.87658 W	2061.809	436222.323	1001008.219	2079.559	0.999937086	CDOT CM SH 24 MP 328.29 RT
2851	39° 0' 53.91074 N	104° 29' 49.92717 W	2057.733	436450.490	1001245.069	2075.492	0.999937032	CDOT ROW MON MP 328.51 LT
2865	39° 0' 59.74377 N	104° 29' 44.24359 W	2056.162	436631.856	1001379.797	2073.918	0.999936990	CDOT CM SH 24 MP 328.65 LT
2884	39° 1' 5.80103 N	104° 29' 34.69926 W	2055.445	436821.166	1001607.308	2073.212	0.999936948	CDOT CM SH 24 MP 328.84 RT
2900	39° 1' 12.47953 N	104° 29' 27.06899 W	2055.441	437029.127	1001788.535	2073.207	0.999936902	CDOT CM SH 24 MP 329.00 LT
2911	39° 1' 16.33128 N	104° 29' 19.65583 W	2056.966	437149.874	1001965.544	2074.734	0.999936876	CDOT CM SH 24 MP 329.11 RT
2927	39° 1' 22.90871 N	104° 29' 12.90334 W	2054.201	437354.492	1002125.698	2071.974	0.999936832	CDOT CM SH 24 MP 329.27 LT
2943	39° 1' 27.93816 N	104° 29' 4.28681 W	2050.657	437511.883	1002331.210	2068.440	0.999936799	CDOT CM SH 24 MP 329.43 RT
2953	39° 1' 32.76202 N	104° 29' 0.92823 W	2053.782	437661.750	1002430.417	2071.561	0.999936768	CDOT CM SH 24 MP 329.53 LT
2966	39° 1' 34.36451 N	104° 28' 50.42691 W	2049.154	437713.766	1002662.339	2066.936	0.999936758	CDOT CM SH 24 MP 329.66 RT
2978	39° 1' 35.91798 N	104° 28' 41.65990 W	2046.778	437764.034	1002872.655	2064.569	0.999936748	CDOT CM SH 24 MP 329.78 LT
2993	39° 1' 34.19631 N	104° 28' 31.99842 W	2044.358	437713.565	1003105.620	2062.156	0.999936759	CDOT CM SH 24 MP 329.93 RT
3002	39° 1' 35.87505 N	104° 28' 28.11123 W	2043.453	437766.382	1003198.527	2061.251	0.999936749	CDOT CM SH 24 MP 330.02 LT

COLORADO DEPARTMENT OF TRANSPORTATION

 Region 2
905 Erie Avenue-P.O. Box 536
Pueblo, CO 81002
Phone: (719) 546-5454 FAX: (719) 546-5414

SURVEY UNIT: MICHAEL BOUCHARD

Sheet Revisions

mm/yy	xxxxx	xxx

SURVEY CONTROL DIAGRAM

Project NH 0243-058

SURVEY

CONTROL DIAGRAM

NH 0243-058

SH 24 E/O Powers to Calhan

PROJECT CODE: 12412

SHEET NUMBER: 3 B

U.S. HIGHWAY 24 - MP 311.53 to MP 330.02

Sections 3, 4, 7, 8 & 9, T. 14 S., R. 65 W., of the 6th P.M.

Sections 12, 13, 14, 23, 26, 27 & 34, T. 13 S., R. 65 W., of the 6th P.M.

Sections 5, 6 & 7, T. 13 S., R. 64 W., and Sections 5, 6, 7 & 8, T. 12 S., R. 63 W., of the 6th P.M.
Sections 12, 13, 14, 22, 23, 27, 28, 32 & 33, T. 12 S., R. 64 W., of the 6th P.M. all in El Paso County, Colorado

MODIFIED PROJECT COORDINATES (meters)

Project Latitude=38.57191138 Project Longitude=104.34442038
Project Elevation=2103.7150 Scale Factor=0.999939128
Combined Factor=0.9996091072
Northing Reduction=400,000 Easting Reduction=900,000

MODIFIED PROJECT COORDINATES (U.S. Survey Feet)

Note: Coordinates were obtained by multiplying Modified Project Coordinates (meters) by the U.S. Survey foot conversion factor, 3937/1200.

Name	Northing (meters)	Easting (meters)	Elevation (meters)	Description	Name	Northing (meters)	Easting (meters)	Elevation (meters)	Description
1153	16923.768	83765.570	1911.079	CDOT CM SH 24 MP 311.53 LT	2098	28170.923	92911.262	2090.124	CDOT CM SH 24 MP 320.98 RT
1174	16932.073	84082.367	1917.821	CDOT CM SH 24 MP 311.74 RT	2114	28361.031	93080.371	2089.846	CDOT CM SH 24 MP 321.14 LT
1190	16988.475	84199.597	1918.245	CDOT CM SH 24 MP 311.90 LT	2129	28504.978	93276.258	2090.658	CDOT CM SH 24 MP 321.29 RT
9416	16925.256	84377.526	1915.558	CDOT CM SH 94 MP 0.20 LT	2142	28680.463	93402.335	2093.147	CDOT CM SH 24 MP 321.42 LT
1215	17098.203	84579.193	1921.881	CDOT CM SH 24 MP 312.15 LT	2154	28779.228	93559.641	2094.474	CDOT CM SH 24 MP 321.54 RT
1235	17207.763	84839.725	1925.012	CDOT CM SH 24 MP 312.35 RT	2169	28982.437	93697.713	2096.504	CDOT CM SH 24 MP 321.67 LT
1246	17338.440	84968.299	1928.532	CDOT CM SH 24 MP 312.46 LT	2182	29108.512	93899.507	2096.948	CDOT CM SH 24 MP 321.82 RT
9410	17455.660	85188.444	1936.915	CDOT CM SH 24 MP 312.61 RT	2198	29306.763	94048.643	2099.050	CDOT CM SH 24 MP 321.98 LT
1280	17717.376	85335.997	1944.153	CDOT CM SH 24 MP 312.80 RT	2213	29425.272	94226.753	2099.160	CDOT CM SH 24 MP 322.13 RT
1299	17999.103	85464.884	1947.516	CDOT CM SH 24 MP 312.99 LT	2226	29607.829	94342.338	2101.303	CDOT CM SH 24 MP 322.26 LT
1320	18329.238	85737.019	1961.899	CDOT CM SH 24 MP 313.20 RT	2243	29796.518	94609.935	2101.760	CDOT CM SH 24 MP 322.43 RT
1328	18442.734	85764.681	1959.890	CDOT CM SH 24 MP 313.28 LT	E024	29920.525	94622.198	2103.715	NGS BM E 24 MP 322.45 LT
1343	18608.976	85950.151	1960.686	CDOT CM SH 24 MP 313.43 RT	2257	29950.562	94696.186	2102.497	CDOT CM SH 24 MP 322.57 LT
1358	18776.413	86124.757	1963.784	CDOT CM SH 24 MP 313.58 LT	2268	30087.937	94886.528	2101.075	CDOT CM SH 24 MP 322.68 RT
1372	18888.715	86328.782	1962.010	CDOT CM SH 24 MP 313.72 RT	2284	30289.141	95040.792	2099.312	CDOT CM SH 24 MP 322.84 LT
1391	19093.543	86556.738	1967.207	CDOT CM SH 24 MP 313.91 LT	2303	30480.045	95277.704	2098.099	CDOT CM SH 24 MP 323.03 RT
1411	19209.909	86760.185	1972.401	CDOT CM SH 24 MP 314.11 RT	2314	30619.949	95400.751	2098.321	CDOT CM SH 24 MP 323.14 LT
1427	19386.908	86948.997	1976.141	CDOT CM SH 24 MP 314.27 LT	2330	30771.985	95608.622	2098.331	CDOT CM SH 24 MP 323.30 RT
1443	19526.374	87183.942	1980.377	CDOT CM SH 24 MP 314.43 RT	2344	30962.562	95751.473	2098.929	CDOT CM SH 24 MP 323.44 LT
1457	19703.636	87337.985	1991.032	CDOT CM SH 24 MP 314.57 LT	2357	31079.236	95913.313	2097.796	CDOT CM SH 24 MP 323.57 RT
1470	19817.835	87485.161	1992.004	CDOT CM SH 24 MP 314.70 LT	2366	31194.772	95980.541	2099.505	CDOT CM SH 24 MP 323.66 LT
1486	19988.970	87675.352	1998.385	CDOT CM SH 24 MP 314.86 RT	2380	31359.737	96149.235	2099.614	CDOT CM SH 24 MP 323.80 LT
1498	20173.668	87739.792	1998.312	CDOT CM SH 24 MP 314.98 LT	2392	31466.756	96298.180	2096.781	CDOT CM SH 24 MP 323.92 RT
1513	20365.089	87890.587	1999.722	CDOT CM SH 24 MP 315.13 RT	2405	31660.293	96462.325	2097.214	CDOT CM SH 24 MP 324.05 LT
1529	20591.775	88019.789	2004.009	CDOT CM SH 24 MP 315.29 RT	2421	31795.703	96652.938	2096.002	CDOT CM SH 24 MP 324.21 RT
1543	20806.029	88101.788	2008.758	CDOT CM SH 24 MP 315.43 LT	2434	31967.204	96762.748	2096.013	CDOT CM SH 24 MP 324.34 LT
1559	21012.165	88261.811	2011.248	CDOT CM SH 24 MP 315.59 RT	2449	32098.975	96979.420	2095.416	CDOT CM SH 24 MP 324.49 RT
1573	21217.474	88344.548	2014.895	CDOT CM SH 24 MP 315.73 LT	2464	32289.647	97111.323	2095.120	CDOT CM SH 24 MP 324.64 LT
1590	21441.454	88505.684	2018.632	CDOT CM SH 24 MP 315.90 RT	2478	32403.342	97284.169	2093.867	CDOT CM SH 24 MP 324.78 RT
BLAZ	21676.268	88598.954	2019.699	NGS Brass Disk "BANLEW AZ"	2491	32587.413	97418.909	2093.112	CDOT CM SH 24 MP 324.91 RT
1623	21872.031	88751.154	2021.767	CDOT CM SH 24 MP 316.23 RT	2508	32716.832	97604.465	2092.446	CDOT CM SH 24 MP 325.08 RT
BANL	22067.723	88861.549	2026.072	NGS Brass Disk "BANLEW"	2523	32911.602	97752.204	2091.866	CDOT CM SH 24 MP 325.23 LT
1653	22267.688	88933.008	2028.906	CDOT CM SH 24 MP 316.53 LT	2542	33110.791	97990.804	2092.205	CDOT CM SH 24 MP 325.42 RT
1672	22525.548	89111.408	2031.132	CDOT CM SH 24 MP 316.72 RT	F024	33279.287	98132.906	2092.862	CDOT CM SH 24 MP 325.57 LT
1685	22712.655	89169.564	2037.926	CDOT CM SH 24 MP 316.85 LT	2568	33382.988	98291.892	2090.190	CDOT CM SH 24 MP 325.68 RT
1695	22851.868	89299.054	2041.739	CDOT CM SH 24 MP 316.95 RT	2582	33565.197	98424.531	2092.003	CDOT CM SH 24 MP 325.82 LT
1705	23034.862	89394.979	2049.472	CDOT CM SH 24 MP 317.05 RT	2595	33680.100	98599.058	2090.159	CDOT CM SH 24 MP 325.95 RT
1718	23241.458	89449.638	2048.769	CDOT CM SH 24 MP 317.18 LT	2607	33892.173	98766.461	2091.338	CDOT CM SH 24 MP 326.07 LT
1731	23421.932	89591.552	2052.666	CDOT CM SH 24 MP 317.31 RT	2621	34030.730	98960.947	2089.851	CDOT CM SH 24 MP 326.21 RT
1744	23616.044	89647.929	2054.697	CDOT CM SH 24 MP 317.44 LT	2634	34197.354	99080.959	2090.989	CDOT CM SH 24 MP 326.34 RT
1757	23787.307	89773.963	2051.378	CDOT CM SH 24 MP 317.57 RT	2647	34316.998	99256.740	2089.103	CDOT CM SH 24 MP 326.47 RT
1771	23988.930	89848.620	2049.418	CDOT CM SH 24 MP 317.71 LT	2663	34520.540	99414.515	2087.782	CDOT CM SH 24 MP 326.63 LT
1784	24167.590	89975.796	2046.547	CDOT CM SH 24 MP 317.84 RT	2682	34725.429	99678.648	2086.551	CDOT CM SH 24 MP 326.82 RT
1800	24427.037	90081.006	2047.570	CDOT CM SH 24 MP 318.00 LT	2695	34880.627	99787.731	2085.116	CDOT CM SH 24 MP 326.95 LT
1815	24609.452	90202.809	2050.378	CDOT CM SH 24 MP 318.15 RT	2708	34999.643	99961.734	2084.288	CDOT CM SH 24 MP 327.08 RT
1826	24797.863	90277.610	2053.420	CDOT CM SH 24 MP 318.26 LT	2722	35187.011	100102.595	2084.302	CDOT CM SH 24 MP 327.22 LT
1839	24960.259	90396.891	2057.666	CDOT CM SH 24 MP 318.39 RT	2735	35278.319	100229.547	2082.868	CDOT CM SH 24 MP 327.35 RT
1852	25167.330	90473.992	2062.068	CDOT CM SH 24 MP 318.52 LT	2739	35371.312	100304.285	2082.562	CDOT CM SH 24 MP 327.39 LT
1866	25348.296	90603.158	2063.666	CDOT CM SH 24 MP 318.66 RT	2757	35568.850	100497.869	2083.224	CDOT ROW MON. MP 327.57 LT
1879	25546.082	90675.331	2064.552	CDOT CM SH 24 MP 318.79 LT	2770	35691.542	100675.939	2081.122	CDOT CM SH 24 MP 327.70 RT
1904	25807.316	90846.882	2067.151	CDOT CM SH 24 MP 319.04 RT	2789	35932.634	100872.640	2081.754	CDOT CM SH 24 MP 327.89 LT
1922	26079.127	90958.202	2070.487	CDOT CM SH 24 MP 319.22 LT	2802	36090.251	101087.389	2079.679	CDOT CM SH 24 MP 328.02 RT
1935	26255.966	91084.295	2074.187	CDOT CM SH 24 MP 319.35 RT	2815	36257.897	101207.671	2079.439	CDOT CM SH 24 MP 328.15 LT
1952	26503.339	91183.879	2076.733	CDOT CM SH 24 MP 319.52 LT	2829	36392.906	101399.659	2079.559	CDOT CM SH 24 MP 328.29 RT
1966	26702.599	91324.150	2081.289	CDOT CM SH 24 MP 319.66 RT	2851	36621.162	101636.602	2075.492	CDOT ROW MON. MP 328.51 RT
1979	26882.610	91405.639	2081.321	CDOT CM SH 24 MP 319.79 LT	2865	36802.599	101771.382	2073.918	CDOT CM SH 24 MP 328.65 LT
1994	27024.757	91591.024	2078.562	CDOT CM SH 24 MP 319.94 RT	2884	36991.983	101998.982	2073.212	CDOT CM SH 24 MP 328.84 RT
2000	27170.466	91697.941	2079.687	CDOT CM SH 24 MP 320.00 LT	2900	37200.025	102180.280	2073.207	CDOT CM SH 24 MP 329.00 LT
2008	27218.873	91829.190	2079.982	CDOT CM SH 24 MP 320.08 RT	2911	37320.820	102357.358	2074.734	CDOT CM SH 24 MP 329.11 RT
2026	27411.723	92055.766	2081.861	CDOT CM SH 24 MP 320.26 RT	2927	37525.517	102517.575	2071.974	CDOT CM SH 24 MP 329.27 LT
2037	27559.963	92171.019	2083.173	CDOT CM SH 24 MP 320.37 LT	2943	37682.970	102723.167	2068.440	CDOT CM SH 24 MP 329.43 RT
2049	27642.145	92285.257	2083.768	CDOT CM SH 24 MP 320.49 LT	2953	37832.895	102822.413	2071.561	CDOT CM SH 24 MP 329.53 LT
2060	27763.463	92459.445	2086.932	CDOT CM SH 24 MP 320.60 RT	2966	37884.932	103054.426	2066.936	CDOT CM SH 24 MP 329.66 RT
2072	27895.772	92581.309	2090.721	CDOT CM SH 24 MP 320.71 LT	2978	37935.220	103264.824	2064.569	CDOT CM SH 24 MP 329.78 LT
2085	28036.505	92737.998	2090.063	CDOT CM SH 24 MP 320.85 LT	2993	37884.731	103497.881	2062.156	CDOT CM SH 24 MP 329.93 RT
					3002	37937.569	103590.823	2061.251	CDOT CM SH 24 MP 330.02 LT

Name	Northing (feet)	Easting (feet)	Elevation (feet)	Description	Name	Northing (feet)	Easting (feet)	Elevation (feet)	Description
1153	55524.062	274820.873	6269.932	CDOT CM SH 24 MP 311.53 LT	2098	92424.104	304826.365	6857.348	CDOT CM SH 24 MP 320.98 R
1174	55551.308	275860.231	6292.051	CDOT CM SH 24 MP 311.74 RT	2114	93047.815	305381.185	6856.436	CDOT CM SH 24 MP 321.14 L
1190	55736.354	276244.846	6293.442	CDOT CM SH 24 MP 311.90 LT	2129	93520.083	306023.858	6859.100	CDOT CM SH 24 MP 321.29 R
9416	55528.946	276828.599	6284.627	CDOT CM SH 94 MP 0.20 LT	2142	94095.819	306437.493	6867.266	CDOT CM SH 24 MP 321.42 L
1215	56096.354	277490.235	6305.371	CDOT CM SH 24 MP 312.15 LT	2154	94419.850	306953.590	6871.620	CDOT CM SH 24 MP 321.54 S
1235	56455.801	278344.998	6315.644	CDOT CM SH 24 MP 312.35 RT	2169	95086.545	307406.580	6878.280	CDOT CM SH 24 MP 321.67 L
1246	56884.533	278766.828	6327.192	CDOT CM SH 24 MP 312.46 LT	2182	95500.177	308068.634	6879.737	CDOT CM SH 24 MP 321.82 R
9410	57269.111	279489.087	6354.695	CDOT CM SH 24 MP 312.61 RT	2198	96150.605	308657.924	6886.633	CDOT CM SH 24 MP 321.98 L
1280	58127.757	279973.184	6378.442	CDOT CM SH 24 MP 312.80 RT	2213	96539.414	309142.273	6886.994	CDOT CM SH 24 MP 322.13 R
1299	59052.058	280396.039	6389.475	CDOT CM SH 24 MP 312.99 LT	2226	97138.353	309521.487	6894.025	CDOT CM SH 24 MP 322.26 L
1320	60135.174	281288.870	6346.664	CDOT CM SH 24 MP 313.20 RT	2243	97757.410	310399.427	6895.524	CDOT CM SH 24 MP 322.43 R
1328	60507.538	281379.624	6430.072	CDOT CM SH 24 MP 313.28 LT	E024	98164.255	310439.661	6901.938	NGS BM E 24 MP 322.45 LT
1343	61052.949	281988.120	6432.684	CDOT CM SH 24 MP 313.43 RT	2257	98262.802	310682.403	6897.942	CDOT CM SH 24 MP 322.57 L
1358	61602.281	282560.972	6442.848	CDOT CM SH 24 MP 313.58 LT	2268	98713.507	311306.884	6893.277	CDOT CM SH 24 MP 322.68 R
1372	61970.725	283230.347	6437.028	CDOT CM SH 24 MP 313.72 RT	2284	99373.622	311812.997	6887.493	CDOT CM SH 24 MP 322.84 L
1391	62642.731	283978.230	6454.078	CDOT CM SH 24 MP 313.91 LT	2303	99999.947	312590.267	6883.513	CDOT CM SH 24 MP 323.03 R
1411	63024.510	284645.706	6471.119	CDOT CM SH 24 MP 314.11 RT	2314	100458.948	312993.963	6884.241	CDOT CM SH 24 MP 323.14 L
1427	63605.214	285265.167	6483.389	CDOT CM SH 24 MP 314.27 LT	2330	100957.752	313675.954	6884.274	CDOT CM SH 24 MP 323.30 R
1443	64062.780	286035.982	6497.287	CDOT CM SH 24 MP 314.43 RT	2344	101583.006	314144.623	6886.236	CDOT CM SH 24 MP 323.44 L
1457	64644.344	286541.374	6532.244	CDOT CM SH 24 MP 314.57 LT	2357	101965.794	314675.594	6882.519	CDOT CM SH 24 MP 323.57 R
1470	65019.014	287024.233	6535.433	CDOT CM SH 24 MP 314.70 LT	2366	102344.849	314896.157	6888.126	CDOT CM SH 24 MP 323.66 L
1486	65580.477	287648.217	6556.368	CDOT CM SH 24 MP 314.86 RT	2380	102886.071	315449.616	6888.484	CDOT CM SH 24 MP 323.80 R
1498	66186.443	287859.635	6556.129	CDOT CM SH 24 MP 314.98 LT	2392	103237.181	315938.278	6879.189	CDOT CM SH 24 MP 323.92 R
1513	66814.462	288354.367	6560.755	CDOT CM SH 24 MP 315.13 RT	2405	103872.146	316476.812	6880.610	CDOT CM SH 24 MP 324.05 L
1529	67558.181	288778.257	6574.820	CDOT CM SH 24 MP 315.29 RT	2421	104316.404	317102.182	6876.633	CDOT CM SH 24 MP 324.21 R
1543	68261.114	289047.280	6590.400	CDOT CM SH 24 MP 315.43 LT	2434	104879.068	317462.449	6876.669	CDOT CM SH 24 MP 324.34 L
1559	68937.411	289572.292	6598.570	CDOT CM SH 24 MP 315.59 RT	2449	105311.386	318173.313	6874.711	CDOT CM SH 24 MP 324.49 R
1573	69610.997	289843.738	6610.535	CDOT CM SH 24 MP 315.73 LT	2464	105369.950	318606.066	6873.740	CDOT CM SH 24 MP 324.64 L
1590	70345.836	290372.397	6622.795	CDOT CM SH 24 MP 315.90 RT	2478	106309.964	319173.144	6869.629	CDOT CM SH 24 MP 324.78 R
BLAZ	71116.222	290678.403	6626.296	NGS Brass Disk "BANLEW AZ"	2491	106913.870	319615.203	6867.152	CDOT CM SH 24 MP 324.91 L
1623	71758.487	291177.743	6633.081	CDOT CM SH 24 MP 316.23 RT	2508	107338.474	320223.983	6864.967	CDOT CM SH 24 MP 325.08 R
BANL	72400.520	291539.931	6647.205	NGS Brass Disk "BANLEW"	2523	107977.479	320708.689	6863.064	CDOT CM SH 24 MP 325.23 L
1653	73056.573	291774.378	6656.502	CDOT CM SH 24 MP 316.53 LT	2542	108630.985	321491.494	6864.176	CDOT CM SH 24 MP 325.42 R
1672	73902.568	292359.676	6663.806	CDOT CM SH 24 MP 316.73 RT	F024	109183.793	321957.707	6866.331	CDOT CM SH 24 MP 325.57 L
1685	74516.435	292550.477	6686.096	CDOT CM SH 24 MP 316.85 LT	2568	109524.021	322479.316	6857.565	CDOT CM SH 24 MP 325.68 R
1695	74973.169	292975.314	6698.605	CDOT CM SH 24 MP 316.95 RT	2582	110121.816	322914.483	6863.513	CDOT CM SH 24 MP 325.82 L
1705	75573.544	293290.028	6723.976	CDOT CM SH 24 MP 317.05 RT	2595	110498.793	323487.075	6857.463	CDOT CM SH 24 MP 325.95 R
1718	76251.350	293469.355	6721.670	CDOT CM SH 24 MP 317.18 LT	2607	111194.570	324036.297	6861.331	CDOT CM SH 24 MP 326.07 L
1731	76843.454	293934.949	6734.455	CDOT CM SH 24 MP 317.31 RT	2621	111649.152	324674.372	6856.453	CDOT CM SH 24 MP 326.21 R
1744	77480.304	294119.913	6741.118	CDOT CM SH 24 MP 317.44 LT	2634	112195.819	325068.112	6860.186	CDOT CM SH 24 MP 326.34 L
1757	78042.189	294533.409	6730.229	CDOT CM SH 24 MP 317.57 RT	2647	112588.351	325644.821	6853.999	CDOT CM SH 24 MP 326.47 R
1771	78703.681	294778.348	6723.799	CDOT CM SH 24 MP 317.71 LT	2663	113256.138	326162.453	6849.665	CDOT CM SH 24 MP 326.63 L
1784	79289.836	295195.592	6714.380	CDOT CM SH 24 MP 317.84 RT	2682	113928.346	327029.030	6845.626	CDOT CM SH 24 MP 326.82 R
1800	80141.036	295540.768	6717.736	CDOT CM SH 24 MP 318.00 LT	2695	114437.523	327386.914	6840.918	CDOT CM SH 24 MP 326.95 L
1815	80739.511	295940.384	6726.948	CDOT CM SH 24 MP 318.15 RT	2708	114827.994	327957.788	6838.202	CDOT CM SH 24 MP 327.08 R
1826	81357.657	296185.793	6736.929	CDOT CM SH 24 MP 318.26 LT	2722	115442.719	328419.931	6838.247	CDOT CM SH 24 MP 327.22 L
1839	81890.450	296577.135	6750.859	CDOT CM SH 24 MP 318.39 RT	2735	115742.285	328836.438	6833.543	CDOT CM SH 24 MP 327.35 R
1852	82569.816	296830.089	6765.301	CDOT CM SH 24 MP 318.52 LT	2739	116047.380	329081.642	6832.539	CDOT CM SH 24 MP 327.39 L
1866	83163.536	297253.861	6770.544	CDOT CM SH 24 MP 318.66 RT	2757	116695.469	329716.760	6834.711	CDOT ROW MON. MP 327.57 L
1879	83812.437	297490.647	6773.451	CDOT CM SH 24 MP 318.79 LT	2770	117098.002	330300.976	6827.814	CDOT CM SH 24 MP 327.70 R
1904	84669.502	298053.478	6781.978	CDOT CM SH 24 MP 319.04 RT	2789	117888.984	330946.319	6829.888	CDOT CM SH 24 MP 327.89 L
1922	85561.269	298418.702	6792.923	CDOT CM SH 24 MP 319.22 LT	2802	118406.097	331650.877	6823.080	CDOT CM SH 24 MP 328.02 R
1935	86141.450	298832.391	6805.062	CDOT CM SH 24 MP 319.35 RT	2815	118956.116	332045.499	6822.293	CDOT CM SH 24 MP 328.15 L
1952	86953.037	299159.109	6813.415	CDOT CM SH 24 MP 319.52 LT	2829	119399.058	332675.380	6822.686	CDOT CM SH 24 MP 328.29 R
1966	87606.776	299619.317	6828.362	CDOT CM SH 24 MP 319.66 RT	2851	120147.930	333452.750	6809.343	CDOT ROW MON MP 328.51 RT
1978	88197.364	299886.668	6828.467	CDOT CM SH 24 MP 319.79 LT	2865	120743.193	333894.940	6804.179	CDOT CM SH 24 MP 328.65 L
1994	88663.723	300494.883	6819.415	CDOT CM SH 24 MP 319.94 RT	2884	121364.532	334641.661	6801.863	CDOT CM SH 24 MP 328.84 R
2000	89141.772	300845.662	6823.106	CDOT CM SH 24 MP 320.00 LT	2900	122047.083	335236.619	6801.847	CDOT CM SH 24 MP 329.00 L
2008	89300.585	301276.268	6824.074	CDOT CM SH 24 MP 320.08 RT	2911	122443.390	335817.433	6806.856	CDOT CM SH 24 MP 329.11 R
2026	89933.296	302019.626	6830.239	CDOT CM SH 24 MP 320.26 RT	2927	123114.968	336343.077	6797.801	CDOT CM SH 24 MP 329.27 L
2037	90419.646	302397.751	6834.543	CDOT CM SH 24 MP 320.37 LT	2943	123631.545	337017.590	6786.207	CDOT CM SH 24 MP 329.43 R
2049	90689.270	302772.546	6836.496	CDOT CM SH 24 MP 320.49 LT	2953	124123.424	337343.200	6796.446	CDOT CM SH 24 MP 329.53 L
2062	91087.293	303344.030	6846.876	CDOT CM SH 24 MP 320.60 RT	2966	124294.147	338104.395	6781.273	CDOT CM SH 24 MP 329.66 R
2070	91521.380	303743.846	6859.307	CDOT CM SH 24 MP 320.71 LT	2978	124549.134	338794.677	6773.507	CDOT CM SH 24 MP 329.78 L
2085	91983.100	304257.915	6857.148	CDOT CM SH 24 MP 320.85 LT	2993	124293.489	339559.296	6765.590	CDOT CM SH 24 MP 329.93 R
					3002	124466.841	339864.225	6762.601	CDOT CM SH 24 MP 330.02 L

COLORADO DEPARTMENT OF TRANSPORTATION



Region 2
905 Erie Avenue—P.O. Box 536
Pueblo, CO 81002
Phone: (719) 546-5454 FAX: (719) 546-5414

SURVEY UNIT: MICHEAL BOUCHARD

Sheet Revisions

mm/yy	XXXXX	XXX

SURVEY CONTROL DIAGRAM

Project NH 0243-058

SURVEY

CONTROL DIAGRAM

NH 0243-058

SH 24 E/O Powers to Calhan

PROJECT CODE: 12412

SHEET NUMBER: 3 C


U.S. HIGHWAY 24 — MP 311.53 to MP 330.02

Sections 3, 4, 7, 8 & 9, T. 14 S., R. 65 W., of the 6th P.M.

Sections 12, 13, 14, 23, 26, 27 & 34, T. 13 S., R. 65 W. of the 6th P.M.

Sections 5, 6 & 7, T. 13 S., R. 64 W., and Sections 5, 6, 7 & 8, T. 12 S., R. 63 W. of the 6th P.M.,

Sections 12, 13, 14, 22, 23, 27, 28, 32 & 33, T. 12 S., R. 64 W., of the 6th P.M. all in El Paso County, Colorado

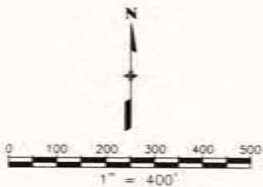

1153
S.H. 24 MP 311.53
N=55524.062
E=274820.873
EL=6269.932

Colorado Springs

Peterson Road

1190
S.H. 24 MP 311.90
N=55736.354
E=276244.846
EL=6293.442

1215
S.H. 24 MP 312.15
N=56096.354
E=277490.235
EL=6305.371

1235
S.H. 24 MP 312.35
N=56455.801
E=278344.998
EL=6315.644

1246
S.H. 24 MP 312.46
N=56884.533
E=278766.828
EL=6327.192

SH 24

9410 (MP 312.61)
S.H. 24 MP 312.61
N=57269.111
E=279489.087
EL=6354.695

State Highway 94

1280
S.H. 24 MP 312.80
N=58127.757
E=279973.184
EL=6378.442

9416
S.H. 94 MP 0.20
N=55528.946
E=276828.599
EL=6284.627

1174
S.H. 24 MP 311.74
N=55551.308
E=275860.231
EL=6292.051

DEPOSITED THIS _____ DAY OF _____, 19____, AT _____, FOR INFORMATION
ONLY IN BOOK _____ OF THE COUNTY LAND SURVEYS/RIGHT OF WAY
SURVEYS AT PAGE _____, RECEPTION NUMBER _____

SIGNED _____
DEPT. _____

COLORADO DEPARTMENT OF TRANSPORTATION



Region 2
905 Erie Avenue-P.O. Box 536
Pueblo, CO 81002
Phone: (719) 546-5454 FAX: (719) 546-5414

SURVEY UNIT: MICHEAL BOUCHARD

Sheet Revisions

mm/yy	XXXXX	XXX

SURVEY CONTROL DIAGRAM

Project NH 0243-058

SURVEY

CONTROL DIAGRAM

NH 0243-058

SH 24 E/O Powers to Calhan

PROJECT CODE: 12412

SHEET NUMBER: 3 D


U.S. HIGHWAY 24 - MP 311.53 to MP 330.02

Sections 3, 4, 7, 8 & 9, T. 14 S., R. 65 W., of the 6th P.M.

Sections 12, 13, 14, 23, 26, 27 & 34, T. 13 S., R. 65 W. of the 6th P.M.

Sections 5, 6 & 7, T. 13 S., R. 64 W., and Sections 5, 6, 7 & 8, T. 12 S., R. 63 W. of the 6th P.M.,

Sections 12, 13, 14, 22, 23, 27, 28, 32 & 33, T. 12 S., R. 64 W., of the 6th P.M. all in El Paso County, Colorado

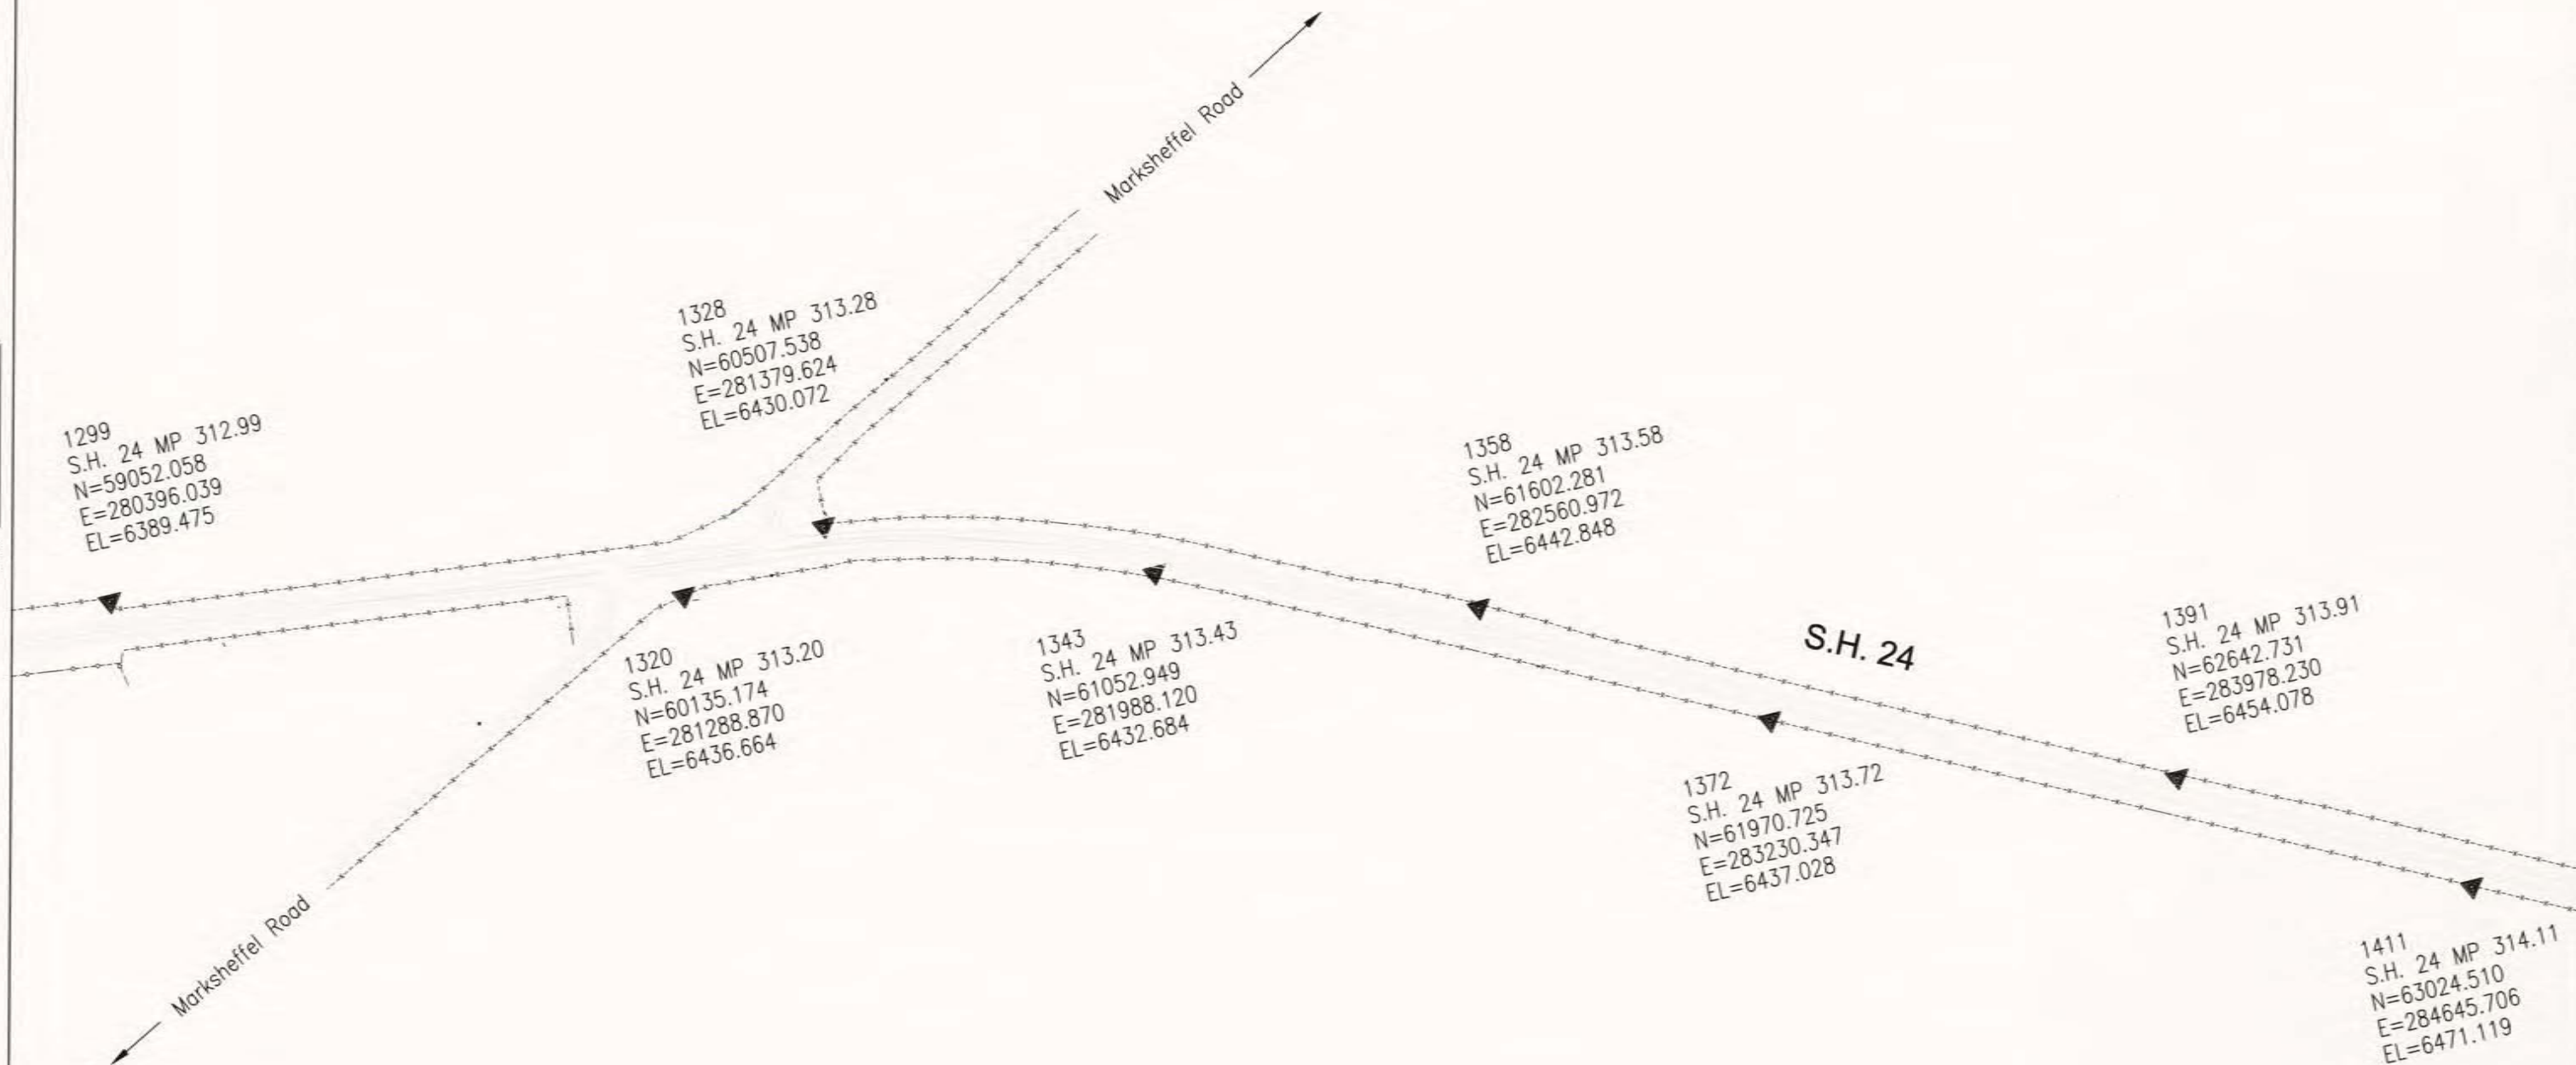

COLORADO DEPARTMENT OF TRANSPORTATION



Region 2
905 Erie Avenue-P.O. Box 536
Pueblo, CO 81002
Phone: (719) 546-5454 FAX: (719) 546-5414

SURVEY UNIT: MICHEAL BOUCHARD

Sheet Revisions

mm/yy	DESCRIPTION	XXX

SURVEY CONTROL DIAGRAM

Project NH 0243-058

SURVEY

CONTROL DIAGRAM

NH 0243-058

SH 24 E/O Powers to Calhan

PROJECT CODE: 12412

SHEET NUMBER: 3 E


U.S. HIGHWAY 24 - MP 311.53 to MP 330.02

Sections 3, 4, 7, 8 & 9, T. 14 S., R. 65 W., of the 6th P.M.

Sections 12, 13, 14, 23, 26, 27 & 34, T. 13 S., R. 65 W. of the 6th P.M.

Sections 5, 6 & 7, T. 13 S., R. 64 W., and Sections 5, 6, 7 & 8, T. 12 S., R. 63 W. of the 6th P.M.,

Sections 12, 13, 14, 22, 23, 27, 28, 32 & 33, T. 12 S., R. 64 W., of the 6th P.M. all in El Paso County, Colorado

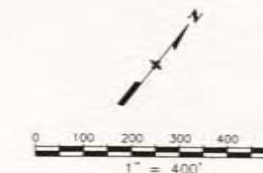

Constitution Avenue

SH 24

1427
S.H. 24 MP 314.27
N=63605.214
E=285265.167
EL=6483.389

1457
S.H. 24 MP 314.57
N=64644.344
E=286541.374
EL=6532.244

1470
S.H. 24 MP 314.70
N=65019.014
E=287024.233
EL=6535.433

1498
S.H. 24 MP 314.98
N=66186.443
E=287859.635
EL=6556.129

1513
S.H. 24 MP 315.13
N=66814.462
E=288354.367
EL=6560.755

1486
S.H. 24 MP 314.86
N=65580.477
E=287648.217
EL=6556.368

1443
S.H. 24 MP 314.43
N=64062.780
E=286035.982
EL=6497.287

1411
S.H. 24 MP 314.11
N=63024.510
E=284645.706
EL=6471.119



Region 2
905 Erie Avenue-P.O. Box 536
Pueblo, CO 81002
Phone: (719) 546-5454 FAX: (719) 546-5414

SURVEY UNIT: MICHEAL BOUCHARD

Sheet Revisions

mm/yy	XXXXX	XXX

SURVEY CONTROL DIAGRAM

Project NH 0243-058

SURVEY

CONTROL DIAGRAM

NH 0243-058

SH 24 E/O Powers to Calhan

PROJECT CODE: 12412

SHEET NUMBER: 3 F


U.S. HIGHWAY 24 - MP 311.53 to MP 330.02

Sections 3, 4, 7, 8 & 9, T. 14 S., R. 65 W., of the 6th P.M.

Sections 12, 13, 14, 23, 26, 27 & 34, T. 13 S., R. 65 W. of the 6th P.M.

Sections 5, 6 & 7, T. 13 S., R. 64 W., and Sections 5, 6, 7 & 8, T. 12 S., R. 63 W. of the 6th P.M.,

Sections 12, 13, 14, 22, 23, 27, 28, 32 & 33, T. 12 S., R. 64 W., of the 6th P.M. all in El Paso County, Colorado

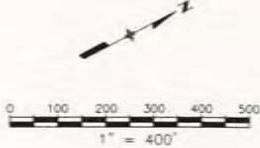

SH 24

1513
S.H. 24 MP 315.13
N=66814.462
E=288354.367
EL=6560.755

1529
S.H. 24 MP 315.29
N=67558.181
E=288778.257
EL=6574.820

1543
S.H. 24 MP 315.43
N=68261.114
E=289047.284
EL=6590.400

1559
S.H. 24 MP 315.59
N=68937.411
E=289572.292
EL=6598.570

1573
S.H. 24 MP 315.73
N=69610.997
E=289843.738
EL=6610.535

1590
S.H. 24 MP 315.90
N=70345.836
E=290372.397
EL=6622.795

NGS Brass Disk "BANLEW AZ" (BLAZ)
S.H. 24 MP 316.08 (1608)
N=71116.222
E=290678.403
EL=6626.296

1623
S.H. 24 MP 316.23
N=71758.487
E=291177.743
EL=6633.081

AG - JPL - ON: _____
DEPOSITED THIS _____ DAY OF _____, 19____, AT _____, FOR INFORMATION
ONLY IN BOOK _____ OF THE COUNTY LAND SURVEYS/RIGHT OF WAY
SURVEYS AT PAGE _____, RECEPTION NUMBER _____

SIGNED _____
DEPT. _____

datestamp

COLORADO DEPARTMENT OF TRANSPORTATION



Region 2
905 Erie Avenue-P.O. Box 536
Pueblo, CO 81002
Phone: (719) 546-5454 FAX: (719) 546-5414

SURVEY UNIT: MICHEAL BOUCHARD

Sheet Revisions

mm/yy	XXXXX	XXX

SURVEY CONTROL DIAGRAM

Project NH 0243-058

SURVEY

CONTROL DIAGRAM

NH 0243-058

SH 24 E/O Powers to Calhan

PROJECT CODE: 12412

SHEET NUMBER: 3 G


U.S. HIGHWAY 24 - MP 311.53 to MP 330.02

Sections 3, 4, 7, 8 & 9, T. 14 S., R. 65 W., of the 6th P.M.

Sections 12, 13, 14, 23, 26, 27 & 34, T. 13 S., R. 65 W. of the 6th P.M.

Sections 5, 6 & 7, T. 13 S., R. 64 W., and Sections 5, 6, 7 & 8, T. 12 S., R. 63 W. of the 6th P.M.,

Sections 12, 13, 14, 22, 23, 27, 28, 32 & 33, T. 12 S., R. 64 W., of the 6th P.M. all in El Paso County, Colorado

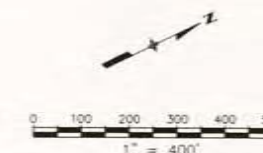

1653
S.H. 24 MP 316.53
N=73056.573
E=291774.378
EL=6656.502

SH 24

1685
S.H. 24 MP 316.85
N=74516.435
E=292550.477
EL=6686.096

1718
S.H. 24 MP 317.18
N=76251.350
E=293469.355
EL=6721.670

1744
S.H. 24 MP 317.44
N=77480.304
E=294119.913
EL=6741.118

NGS Brass Disk "BANLEW" (BANL)
S.H. 24 MP 316.40 (1640)
N=72400.520
E=291539.931
EL=6647.205
Colorado High Accuracy Network GPS point (1:1,000,000)

1672
S.H. 24 MP 316.72
N=73902.568
E=292359.676
EL=6663.806

1695
S.H. 24 MP 316.95
N=74973.169
E=292975.314
EL=6698.605

1705
S.H. 24 MP 317.05
N=75573.544
E=293290.028
EL=6723.976

1731
S.H. 24 MP 317.31
N=76843.454
E=293934.949
EL=6734.455

DEPOSITED THIS DAY OF 19 AT M., FOR INFORMATION
ONLY IN BOOK OF THE COUNTY LAND SURVEYS/RIGHT OF WAY
SURVEYS AT PAGE RECEPTION NUMBER

SIGNED
DEPT.

date stamp

COLORADO DEPARTMENT OF TRANSPORTATION



Region 2
905 Erie Avenue-P.O. Box 536
Pueblo, CO 81002
Phone: (719) 546-5454 FAX: (719) 546-5414

SURVEY UNIT: MICHEAL BOUCHARD

Sheet Revisions

mm/yy	XXXXX	XXX

SURVEY CONTROL DIAGRAM

Project NH 0243-058

SURVEY

CONTROL DIAGRAM

NH 0243-058

SH 24 E/O Powers to Calhan

PROJECT CODE: 12412

SHEET NUMBER: 3 H


U.S. HIGHWAY 24 - MP 311.53 to MP 330.02

Sections 3, 4, 7, 8 & 9, T. 14 S., R. 65 W., of the 6th P.M.

Sections 12, 13, 14, 23, 26, 27 & 34, T. 13 S., R. 65 W. of the 6th P.M.

Sections 5, 6 & 7, T. 13 S., R. 64 W., and Sections 5, 6, 7 & 8, T. 12 S., R. 63 W. of the 6th P.M.,

Sections 12, 13, 14, 22, 23, 27, 28, 32 & 33, T. 12 S., R. 64 W., of the 6th P.M. all in El Paso County, Colorado

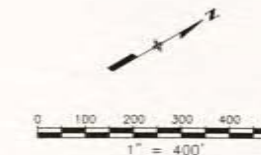

1771
S.H. 24 MP 317.71
N=78703.681
E=294778.348
EL=6723.799

1800
S.H. 24 MP 318.00
N=80141.036
E=295540.768
EL=6717.736

1826
S.H. 24 MP 318.26
N=81357.657
E=296185.793
EL=6736.929

1852
S.H. 24 MP 318.52
N=82569.816
E=296830.089
EL=6765.301

1757
S.H. 24 MP 317.57
N=78042.189
E=294533.409
EL=6730.229


1784
S.H. 24 MP 317.84
N=79289.836
E=295195.592
EL=6714.380

1815
S.H. 24 MP 318.15
N=80739.511
E=295940.384
EL=6726.948

1839
S.H. 24 MP 318.39
N=81890.450
E=296577.135
EL=6750.859

1866
S.H. 24 MP 318.66
N=83163.536
E=297253.861
EL=6770.544

SH 24

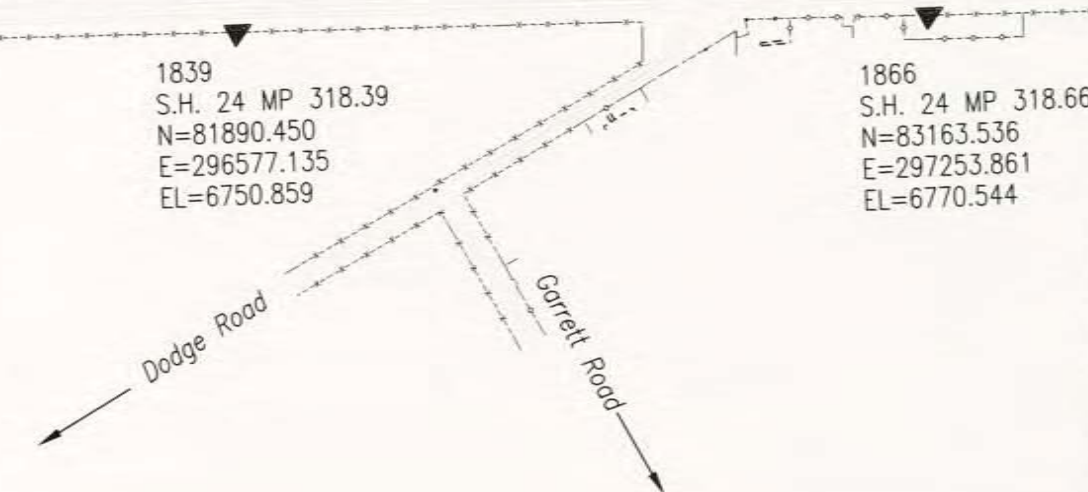

COLORADO DEPARTMENT OF TRANSPORTATION



Region 2
905 Erie Avenue-P.O. Box 536
Pueblo, CO 81002
Phone: (719) 546-5454 FAX: (719) 546-5414

SURVEY UNIT: MICHEAL BOUCHARD

Sheet Revisions

mm/yy	XXXXX	XXX

SURVEY CONTROL DIAGRAM

Project NH 0243-058

SURVEY

CONTROL DIAGRAM


NH 0243-058

SH 24 E/O Powers to Calhan

PROJECT CODE: 12412

SHEET NUMBER: 3 I

U.S. HIGHWAY 24 - MP 311.53 to MP 330.02
Sections 3, 4, 7, 8 & 9, T. 14 S., R. 65 W., of the 6th P.M.
Sections 12, 13, 14, 23, 26, 27 & 34, T. 13 S., R. 65 W. of the 6th P.M.
Sections 5, 6 & 7, T. 13 S., R. 64 W., and Sections 5, 6, 7 & 8, T. 12 S., R. 63 W. of the 6th P.M.,
Sections 12, 13, 14, 22, 23, 27, 28, 32 & 33, T. 12 S., R. 64 W., of the 6th P.M. all in El Paso County, Colorado

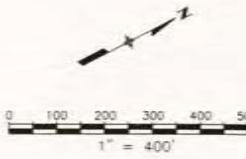

FILED IN BOOK _____ AT _____, 19____, FOR INFORMATION
ONLY IN BOOK _____ OF THE COUNTY LAND SURVEYS/RIGHT OF WAY
SURVEYS AT PAGE _____, RECEPTION NUMBER _____
SIGNED _____
DEPT. _____

1879
S.H. 24 MP 318.79
N=83812.437
E=297490.647
EL=6773.451

SH 24

1922
S.H. 24 MP 319.22
N=85561.269
E=298418.702
EL=6792.923

1952
S.H. 24 MP 319.52
N=86953.037
E=299159.109
EL=6813.415

1979
S.H. 24 MP 319.79
N=88197.364
E=299886.668
EL=6828.467

1904
S.H. 24 MP 319.04
N=84669.502
E=298053.478
EL=6781.978

1935
S.H. 24 MP 319.35
N=86141.450
E=298832.391
EL=6805.062

1966
S.H. 24 MP 319.66
N=87606.776
E=299619.317
EL=6828.362

1994
S.H. 24 MP 319.94
N=88663.723
E=300494.883
EL=6819.415

Falcon Hwy.

date stamp



Region 2
905 Erie Avenue-P.O. Box 536
Pueblo, CO 81002
Phone: (719) 546-5454 FAX: (719) 546-5414

SURVEY UNIT: MICHEAL BOUCHARD

Sheet Revisions

mm/yy	XXXXX	XXX

SURVEY CONTROL DIAGRAM

Project NH 0243-058

SURVEY

CONTROL DIAGRAM

NH 0243-058

SH 24 E/O Powers to Calhan

PROJECT CODE: 12412

SHEET NUMBER: 3 J


U.S. HIGHWAY 24 - MP 311.53 to MP 330.02

Sections 3, 4, 7, 8 & 9, T. 14 S., R. 65 W., of the 6th P.M.


Sections 12, 13, 14, 23, 26, 27 & 34, T. 13 S., R. 65 W. of the 6th P.M.


Sections 5, 6 & 7, T. 13 S., R. 64 W., and Sections 5, 6, 7 & 8, T. 12 S., R. 63 W. of the 6th P.M.,

Sections 12, 13, 14, 22, 23, 27, 28, 32 & 33, T. 12 S., R. 64 W., of the 6th P.M. all in El Paso County, Colorado

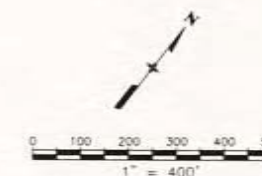

TOWN OF FALCON

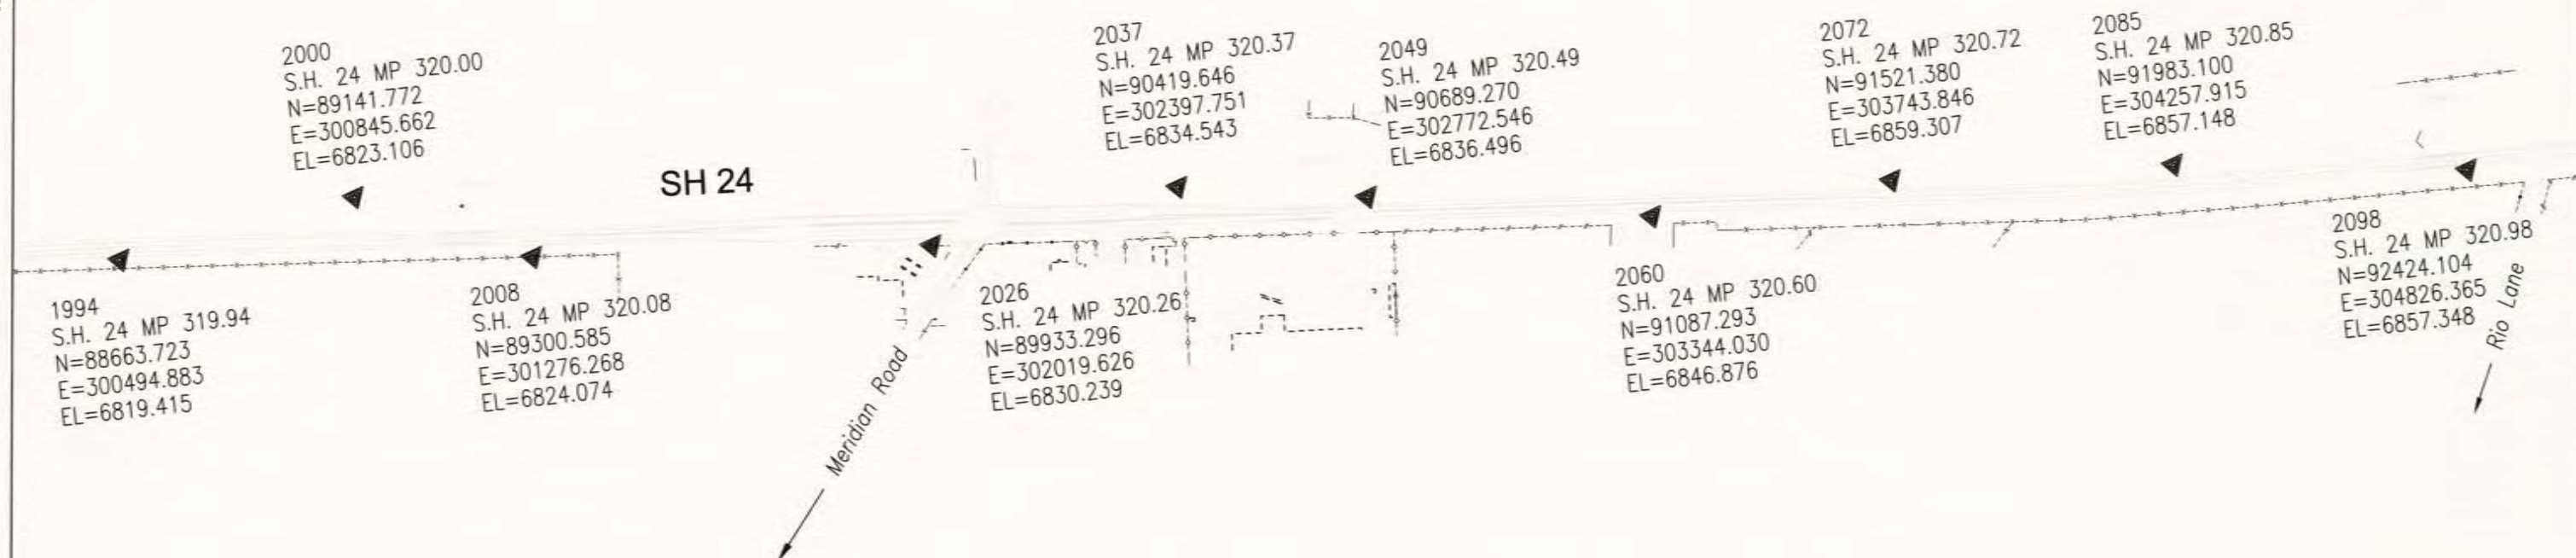

 

COLORADO DEPARTMENT OF TRANSPORTATION

Region 2
905 Erie Avenue-P.O. Box 536
Pueblo, CO 81002
Phone: (719) 546-5454 FAX: (719) 546-5414

SURVEY UNIT: MICHEAL BOUCHARD


Sheet Revisions		
mm/yy	XXXX	XXX

SURVEY CONTROL DIAGRAM


Project NH 0243-058

SURVEY	
CONTROL DIAGRAM	
NH 0243-058	
SH 24 E/O Powers to Calhan	
PROJECT CODE: 12412	SHEET NUMBER: 3 K

U.S. HIGHWAY 24 - MP 311.53 to MP 330.02
Sections 3, 4, 7, 8 & 9, T. 14 S., R. 65 W., of the 6th P.M.
Sections 12, 13, 14, 23, 26, 27 & 34, T. 13 S., R. 65 W. of the 6th P.M.
Sections 5, 6 & 7, T. 13 S., R. 64 W., and Sections 5, 6, 7 & 8, T. 12 S., R. 63 W. of the 6th P.M.,
Sections 12, 13, 14, 22, 23, 27, 28, 32 & 33, T. 12 S., R. 64 W., of the 6th P.M. all in El Paso County, Colorado

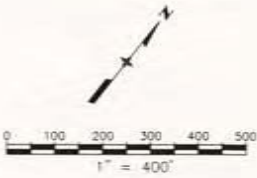

DEPOSITED THIS _____ DAY OF _____, 19____, AT _____, FOR INFORMATION
ONLY IN BOOK _____ OF THE COUNTY LAND SURVEYS/RIGHT OF WAY
SURVEYS AT PAGE _____, RECEPTION NUMBER _____
SIGNED _____
DEPT. _____

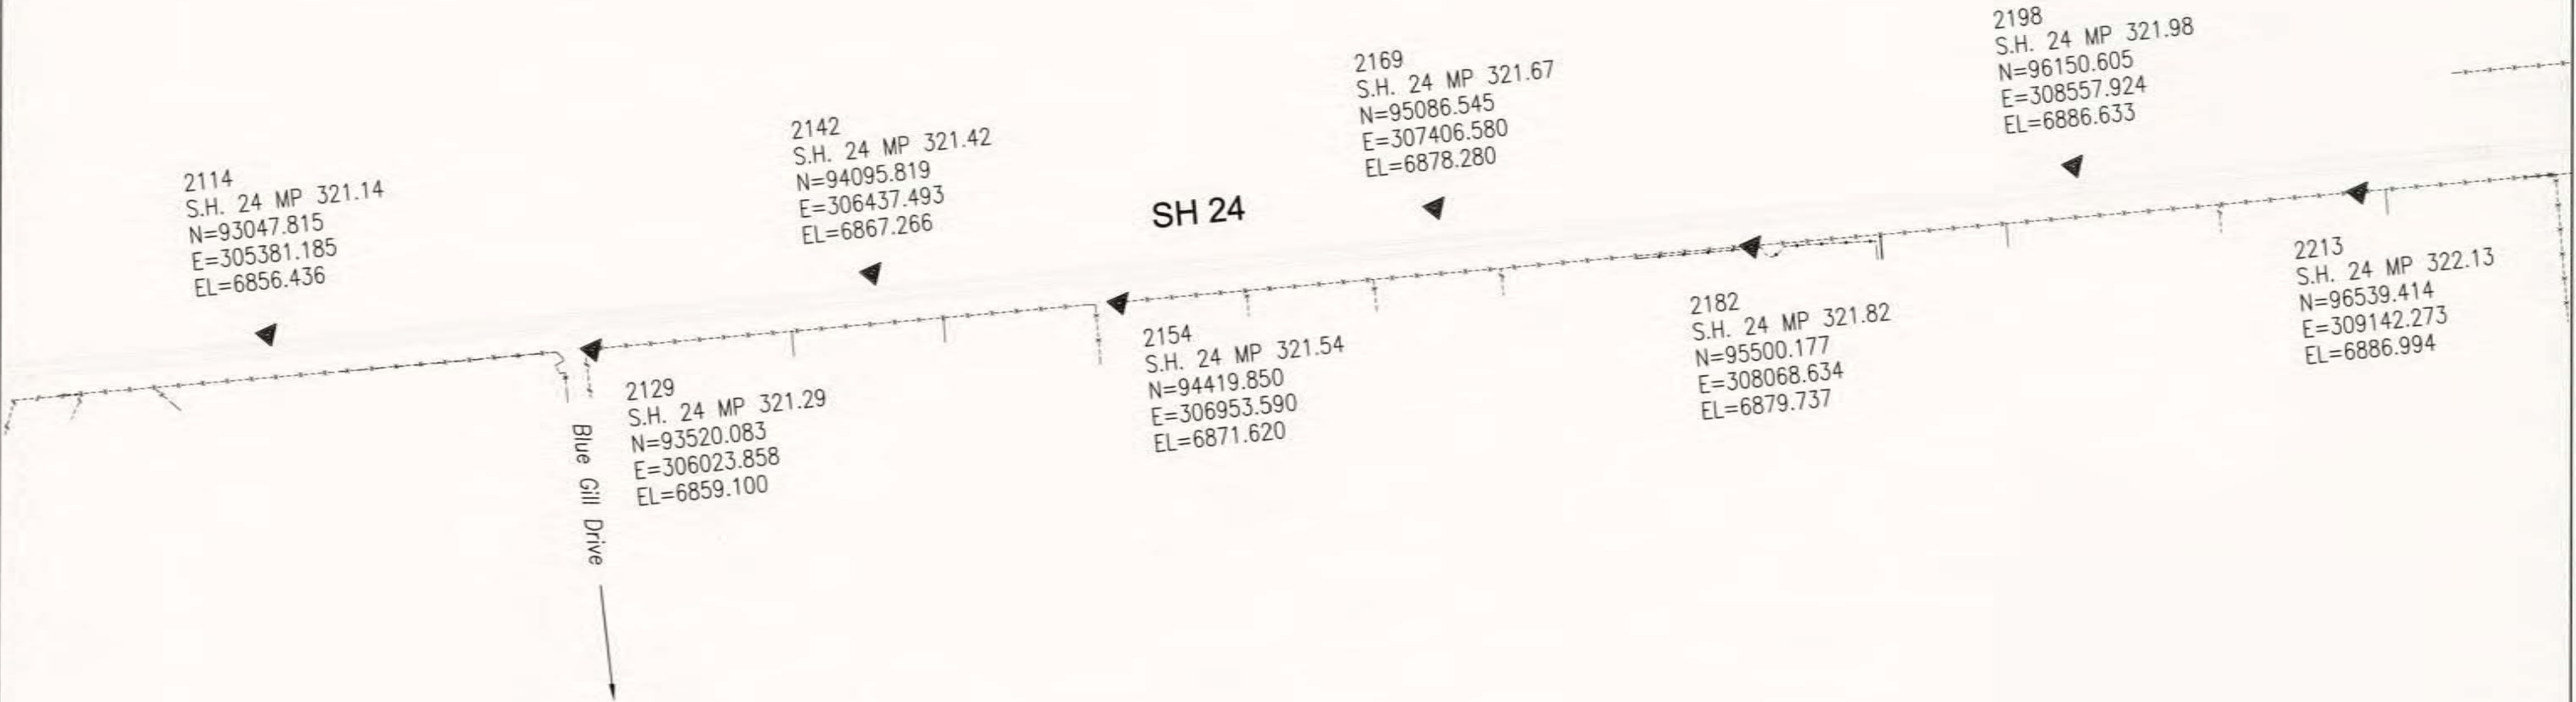

2114
S.H. 24 MP 321.14
N=93047.815
E=305381.185
EL=6856.436

2129
S.H. 24 MP 321.29
N=93520.083
E=306023.858
EL=6859.100

Blue Gill Drive

2142
S.H. 24 MP 321.42
N=94095.819
E=306437.493
EL=6867.266

2154
S.H. 24 MP 321.54
N=94419.850
E=306953.590
EL=6871.620

SH 24

2169
S.H. 24 MP 321.67
N=95086.545
E=307406.580
EL=6878.280

2182
S.H. 24 MP 321.82
N=95500.177
E=308068.634
EL=6879.737

2198
S.H. 24 MP 321.98
N=96150.605
E=308557.924
EL=6886.633

2213
S.H. 24 MP 322.13
N=96539.414
E=309142.273
EL=6886.994



Region 2
905 Erie Avenue—P.O. Box 536
Pueblo, CO 81002
Phone: (719) 546-5454 FAX: (719) 546-5414

SURVEY UNIT: MICHEAL BOUCHARD


Sheet Revisions		
mm/yy	XXXX	XXX

SURVEY CONTROL DIAGRAM


Project NH 0243-058

SURVEY	
CONTROL DIAGRAM	
NH 0243-058	
SH 24 E/O Powers to Calhan	
PROJECT CODE: 12412	SHEET NUMBER: 3 L

U.S. HIGHWAY 24 — MP 311.53 to MP 330.02
Sections 3, 4, 7, 8 & 9, T. 14 S., R. 65 W., of the 6th P.M.
Sections 12, 13, 14, 23, 26, 27 & 34, T. 13 S., R. 65 W. of the 6th P.M.
Sections 5, 6 & 7, T. 13 S., R. 64 W., and Sections 5, 6, 7 & 8, T. 12 S., R. 63 W. of the 6th P.M.,
Sections 12, 13, 14, 22, 23, 27, 28, 32 & 33, T. 12 S., R. 64 W., of the 6th P.M. all in El Paso County, Colorado

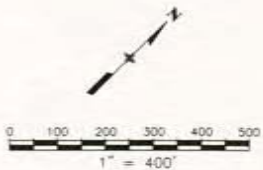

AG 11/1/01
DEPOSITED THIS DAY OF 19 AT M., FOR INFORMATION
ONLY IN BOOK OF THE COUNTY LAND SURVEYS/RIGHT OF WAY
SURVEYS AT PAGE RECEPTION NUMBER
SIGNED DEPT.

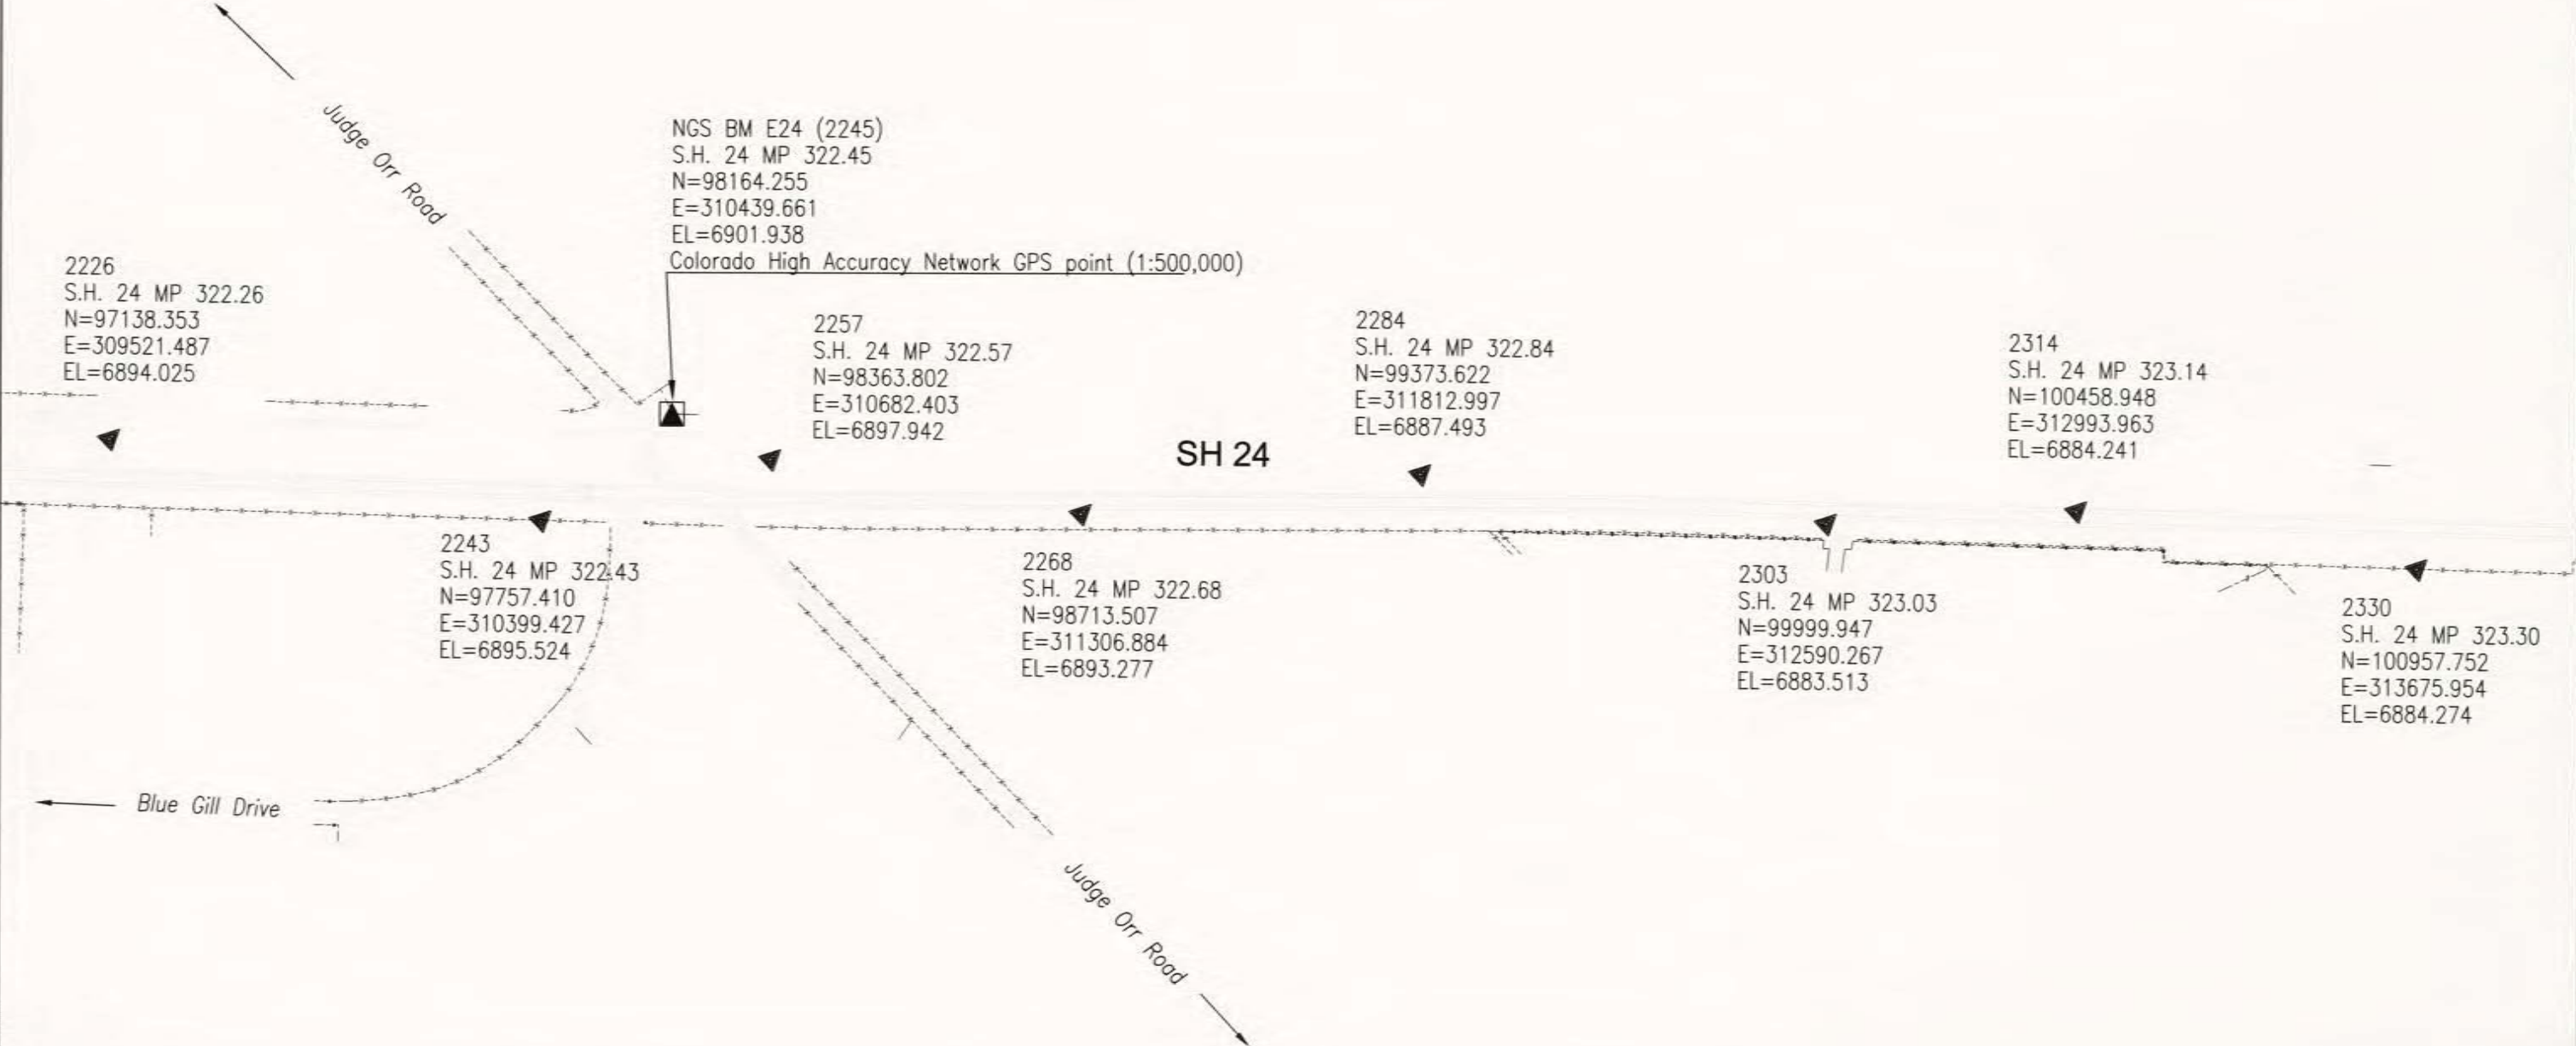



Region 2
905 Erie Avenue—P.O. Box 536
Pueblo, CO 81002
Phone: (719) 546-5454 FAX: (719) 546-5414

SURVEY UNIT: MICHEAL BOUCHARD

Sheet Revisions

mm/yy	XXXXX	XXX

SURVEY CONTROL DIAGRAM

Project NH 0243-058

SURVEY

CONTROL DIAGRAM

NH 0243-058

SH 24 E/O Powers to Calhan

PROJECT CODE: 12412

SHEET NUMBER: 3 M


U.S. HIGHWAY 24 — MP 311.53 to MP 330.02

Sections 3, 4, 7, 8 & 9, T. 14 S., R. 65 W., of the 6th P.M.

Sections 12, 13, 14, 23, 26, 27 & 34, T. 13 S., R. 65 W. of the 6th P.M.

Sections 5, 6 & 7, T. 13 S., R. 64 W., and Sections 5, 6, 7 & 8, T. 12 S., R. 63 W. of the 6th P.M.,

Sections 12, 13, 14, 22, 23, 27, 28, 32 & 33, T. 12 S., R. 64 W., of the 6th P.M. all in El Paso County, Colorado

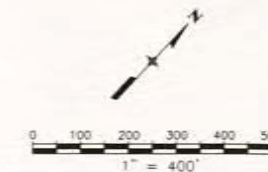

2344
S.H. 24 MP 323.44
N=101583.006
E=314144.623
EL=6886.236

2366
S.H. 24 MP 323.66
N=102344.849
E=314896.157
EL=6888.126

2380
S.H. 24 MP 323.80
N=102886.071
E=315449.614
EL=6888.484

2405
S.H. 24 MP 324.05
N=103872.146
E=316476.812
EL=6880.610

2434
S.H. 24 MP 324.34
N=104879.068
E=317462.449
EL=6876.669

2357
S.H. 24 MP 323.57
N=101965.794
E=314675.594
EL=6882.519

2392
S.H. 24 MP 323.92
N=103237.181
E=315938.278
EL=6879.189

2421
S.H. 24 MP 324.21
N=104316.404
E=317102.182
EL=6876.633

2449
S.H. 24 MP 324.49
N=105311.386
E=318173.313
EL=6874.711

SH 24

FILED ON: _____, 19____, AT _____, FOR INFORMATION
DEPOSITED THIS _____ DAY OF _____, OF THE COUNTY LAND SURVEYS/RIGHT OF WAY
ONLY IN BOOK _____, RECEPTION NUMBER _____
SIGNED _____
DEPT. _____

COLORADO DEPARTMENT OF TRANSPORTATION



Region 2
905 Erie Avenue—P.O. Box 536
Pueblo, CO 81002
Phone: (719) 546-5454 FAX: (719) 546-5414

SURVEY UNIT: MICHEAL BOUCHARD

Sheet Revisions

mm/yy	XXXX	XXX

SURVEY CONTROL DIAGRAM

Project NH 0243-058

SURVEY

CONTROL DIAGRAM

NH 0243-058

SH 24 E/O Powers to Calhan

PROJECT CODE: 12412

SHEET NUMBER: 3 N


U.S. HIGHWAY 24 — MP 311.53 to MP 330.02

Sections 3, 4, 7, 8 & 9, T. 14 S., R. 65 W., of the 6th P.M.

Sections 12, 13, 14, 23, 26, 27 & 34, T. 13 S., R. 65 W. of the 6th P.M.

Sections 5, 6 & 7, T. 13 S., R. 64 W., and Sections 5, 6, 7 & 8, T. 12 S., R. 63 W. of the 6th P.M.,

Sections 12, 13, 14, 22, 23, 27, 28, 32 & 33, T. 12 S., R. 64 W., of the 6th P.M. all in El Paso County, Colorado

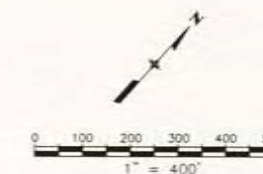

2464
S.H. 24 MP 324.64
N=105936.950
E=318606.066
EL=6873.740

2491
S.H. 24 MP 324.91
N=106913.870
E=319615.203
EL=6867.152

2523
S.H. 24 MP 325.23
N=107977.479
E=320708.689
EL=6863.064

NGS BM F24 (2557)
S.H. 24 MP 325.57
N=109183.793
E=321957.707
EL=6866.331

SH 24

2478
S.H. 24 MP 324.78
N=106309.964
E=319173.144
EL=6869.629

2508
S.H. 24 MP 325.08
N=107338.474
E=320223.983
EL=6864.967

2542
S.H. 24 MP 325.42
N=108630.985
E=321491.494
EL=6864.176

2568
S.H. 24 MP 325.68
N=109524.021
E=322479.316
EL=6857.565

49

COLORADO DEPARTMENT OF TRANSPORTATION



Region 2
905 Erie Avenue—P.O. Box 536
Pueblo, CO 81002
Phone: (719) 546-5454 FAX: (719) 546-5414

SURVEY UNIT: MICHEAL BOUCHARD

Sheet Revisions

mm/yy	XXXX	XXX

SURVEY CONTROL DIAGRAM

Project NH 0243-058

SURVEY

CONTROL DIAGRAM

NH 0243-058

SH 24 E/O Powers to Calhan

PROJECT CODE: 12412

SHEET NUMBER: 3 0


U.S. HIGHWAY 24 — MP 311.53 to MP 330.02

Sections 3, 4, 7, 8 & 9, T. 14 S., R. 65 W., of the 6th P.M.

Sections 12, 13, 14, 23, 26, 27 & 34, T. 13 S., R. 65 W. of the 6th P.M.

Sections 5, 6 & 7, T. 13 S., R. 64 W., and Sections 5, 6, 7 & 8, T. 12 S., R. 63 W. of the 6th P.M.,

Sections 12, 13, 14, 22, 23, 27, 28, 32 & 33, T. 12 S., R. 64 W., of the 6th P.M. all in El Paso County, Colorado

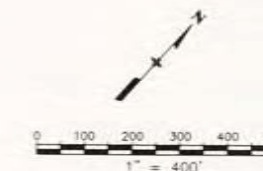

2582
S.H. 24 MP 325.82
N=110121.816
E=322914.483
EL=6863.513

2607
S.H. 24 MP 326.07
N=111194.570
E=324036.297
EL=6861.331

2634
S.H. 24 MP 326.34
N=112195.819
E=325068.112
EL=6860.186

2663
S.H. 24 MP 326.63
N=113256.138
E=326162.453
EL=6849.665

SH 24

2595
S.H. 24 MP 325.95
N=110498.793
E=323487.075
EL=6857.463

2621
S.H. 24 MP 326.21
N=111649.152
E=324674.372
EL=6856.453

2647
S.H. 24 MP 326.47
N=112588.351
E=325644.821
EL=6853.999

2682
S.H. 24 MP 326.82
N=113928.346
E=327029.030
EL=6845.626



Region 2
905 Erie Avenue-P.O. Box 536
Pueblo, CO 81002
Phone: (719) 546-5454 FAX: (719) 546-5414

SURVEY UNIT: MICHEAL BOUCHARD

Sheet Revisions

mm/yy	XXXXX	XXX

SURVEY CONTROL DIAGRAM

Project NH 0243-058

SURVEY

CONTROL DIAGRAM

NH 0243-058

SH 24 E/O Powers to Calhan

PROJECT CODE: 12412

SHEET NUMBER: 3 P


U.S. HIGHWAY 24 - MP 311.53 to MP 330.02

Sections 3, 4, 7, 8 & 9, T. 14 S., R. 65 W., of the 6th P.M.

Sections 12, 13, 14, 23, 26, 27 & 34, T. 13 S., R. 65 W. of the 6th P.M.

Sections 5, 6 & 7, T. 13 S., R. 64 W., and Sections 5, 6, 7 & 8, T. 12 S., R. 63 W. of the 6th P.M.,

Sections 12, 13, 14, 22, 23, 27, 28, 32 & 33, T. 12 S., R. 64 W., of the 6th P.M. all in El Paso County, Colorado

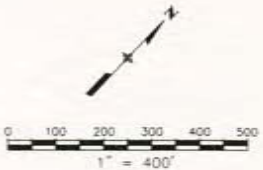

AG ... 19... AT ... M., FOR INFORMATION
DEPOSITED THIS ... DAY OF ...
ONLY IN BOOK ... OF THE COUNTY LAND SURVEYS/RIGHT OF WAY
SURVEYS AT PAGE ... RECEPTION NUMBER ...

SIGNED

DEPT.

2695
S.H. 24 MP 326.95
N=114437.523
E=327386.914
EL=6840.918

SH 24

2722
S.H. 24 MP 327.22
N=115442.719
E=328419.931
EL=6838.247

2739
S.H. 24 MP 327.39
N=116047.380
E=329081.642
EL=6832.539

2757
S.H. 24 MP 327.57
N=116695.469
E=329716.760
EL=6834.711

2789
S.H. 24 MP 327.89
N=117888.984
E=330946.319
EL=6829.888

2682
S.H. 24 MP 326.82
N=113928.346
E=327029.030
EL=6845.626

2708
S.H. 24 MP 327.08
N=114827.994
E=327957.788
EL=6838.202

McKissick Road

2735
S.H. 24 MP 327.35
N=115742.285
E=328836.438
EL=6833.543

McKenzie Lane

2770
S.H. 24 MP 327.70
N=117098.002
E=330300.976
EL=6827.814



Region 2
905 Erie Avenue-P.O. Box 536
Pueblo, CO 81002
Phone: (719) 546-5454 FAX: (719) 546-5414

SURVEY UNIT: MICHEAL BOUCHARD

Sheet Revisions

mm/yy	XXXXX	XXX

SURVEY CONTROL DIAGRAM

Project NH 0243-058

SURVEY

CONTROL DIAGRAM


NH 0243-058

SH 24 E/O Powers to Calhan


PROJECT CODE: 12412

SHEET NUMBER: 3 Q

U.S. HIGHWAY 24 - MP 311.53 to MP 330.02
Sections 3, 4, 7, 8 & 9, T. 14 S., R. 65 W., of the 6th P.M.
Sections 12, 13, 14, 23, 26, 27 & 34, T. 13 S., R. 65 W. of the 6th P.M.
Sections 5, 6 & 7, T. 13 S., R. 64 W., and Sections 5, 6, 7 & 8, T. 12 S., R. 63 W. of the 6th P.M.,
Sections 12, 13, 14, 22, 23, 27, 28, 32 & 33, T. 12 S., R. 64 W., of the 6th P.M. all in El Paso County, Colorado

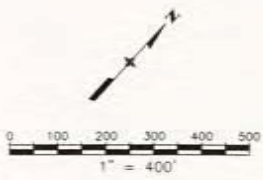

FILED
DEPOSITED THIS DAY OF 19 AT M., FOR INFORMATION
ONLY IN BOOK OF THE COUNTY LAND SURVEYS/RIGHT OF WAY
SURVEYS AT PAGE RECEPTION NUMBER
SIGNED DEPT.

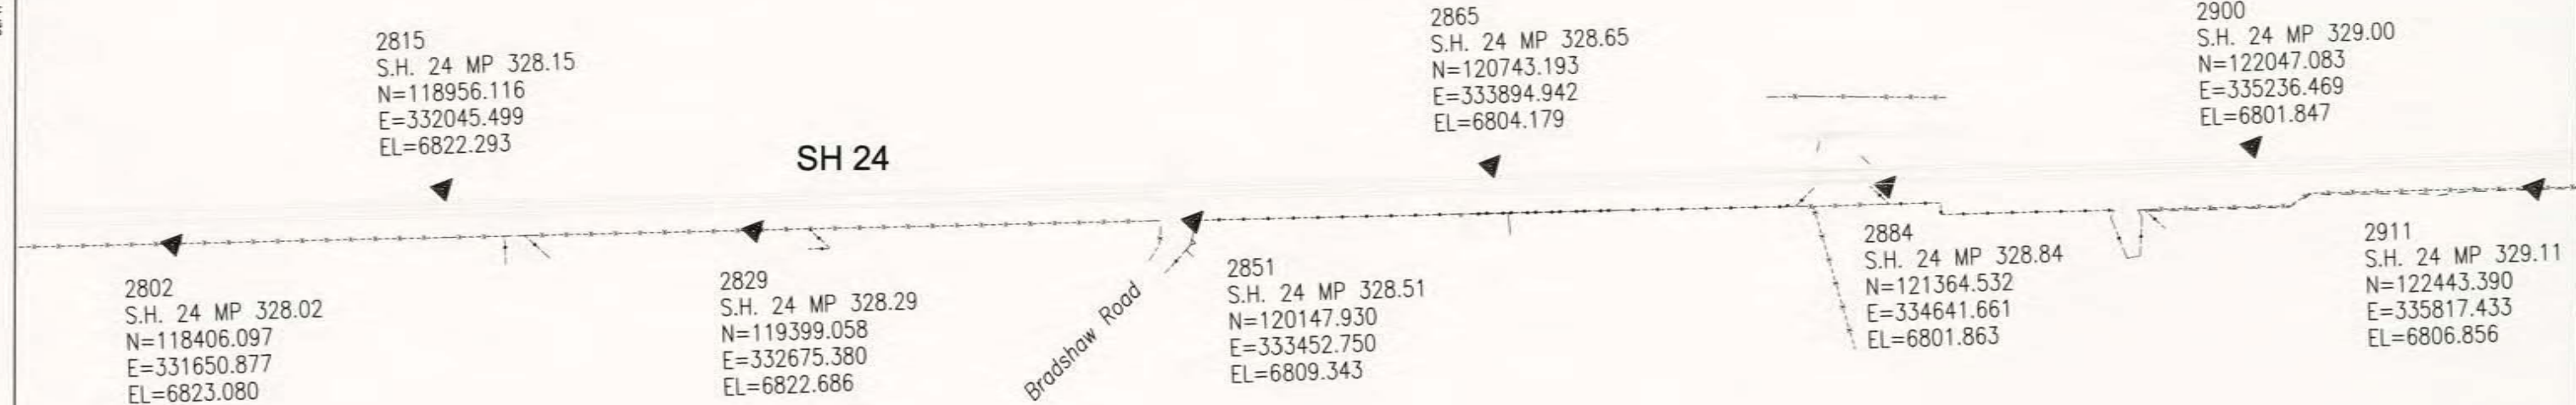

date stamp



Region 2
905 Erie Avenue—P.O. Box 536
Pueblo, CO 81002
Phone: (719) 546-5454 FAX: (719) 546-5414

SURVEY UNIT: MICHEAL BOUCHARD


Sheet Revisions		
mm/yy	XXXX	XXX

SURVEY CONTROL DIAGRAM


Project NH 0243-058

SURVEY	
CONTROL DIAGRAM	
NH 0243-058	
SH 24 E/O Powers to Calhan	
PROJECT CODE: 12412	SHEET NUMBER: 3 R

U.S. HIGHWAY 24 — MP 311.53 to MP 330.02
Sections 3, 4, 7, 8 & 9, T. 14 S., R. 65 W., of the 6th P.M.,
Sections 12, 13, 14, 23, 26, 27 & 34, T. 13 S., R. 65 W. of the 6th P.M.,
Sections 5, 6 & 7, T. 13 S., R. 64 W., and Sections 5, 6, 7 & 8, T. 12 S., R. 63 W. of the 6th P.M.,
Sections 12, 13, 14, 22, 23, 27, 28, 32 & 33, T. 12 S., R. 64 W., of the 6th P.M. all in El Paso County, Colorado

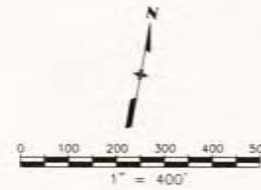

DEPOSITED THIS _____ DAY OF _____, 19____, AT _____, FOR INFORMATION
ONLY IN BOOK _____ OF THE COUNTY LAND SURVEYS/RIGHT OF WAY
SURVEYS AT PAGE _____, RECEPTION NUMBER _____
SIGNED _____
DEPT. _____

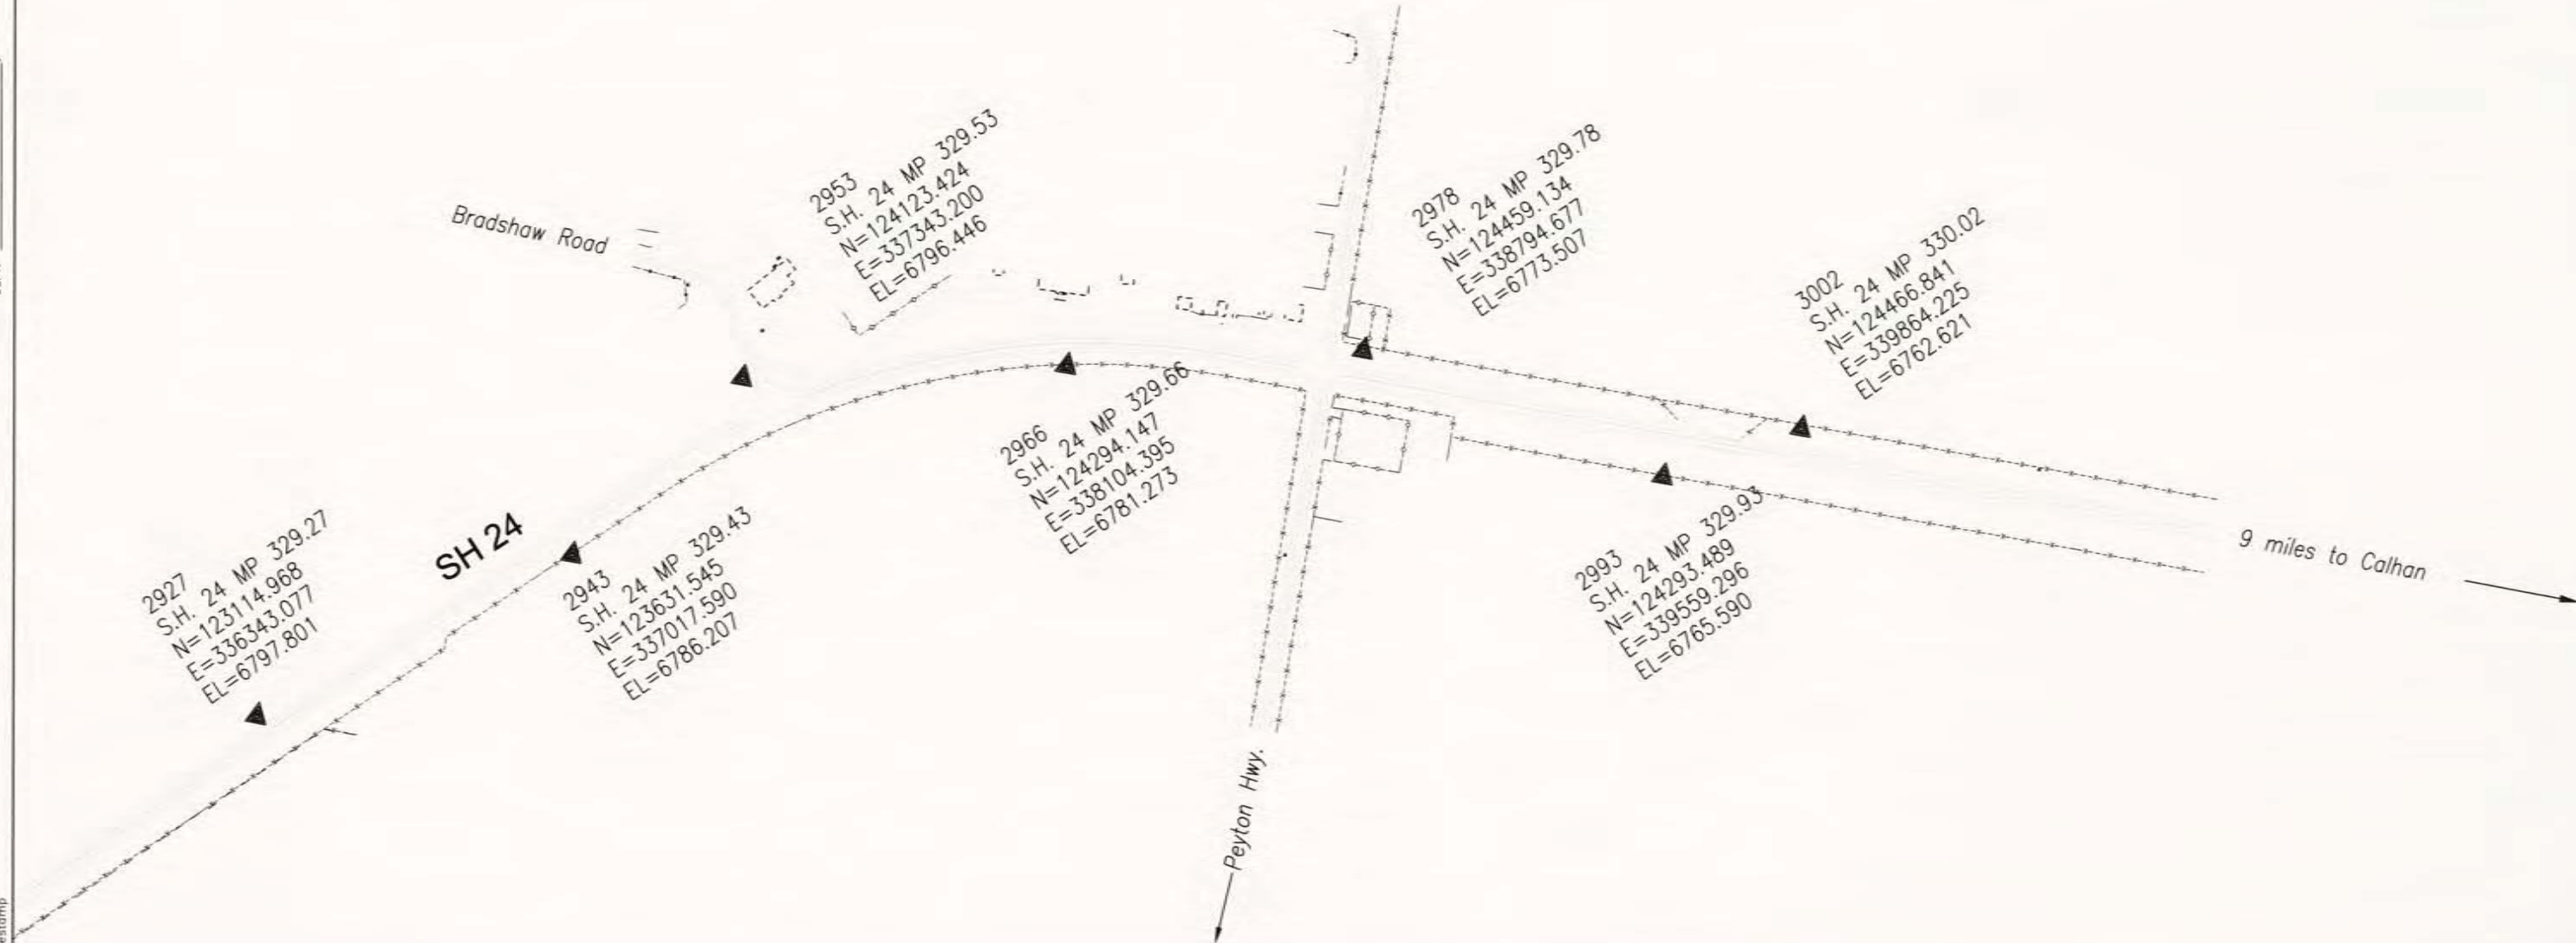

COLORADO DEPARTMENT OF TRANSPORTATION



Region 2
905 Erie Avenue
Pueblo, CO 81002
Phone: (719) 546-5745 FAX: (719) 546-5414

Right-of-Way and Survey Unit

Sheet Revisions

PROGRESS PLAN SET

Computer File Information

CREATION DATE: X/XX/XX INITIALS: BDL
LAST MODIFICATION DATE: 6/8/2001 INITIALS: BDL
FULL PATH: \\GREINER\PROJECTS\FOLDER\FOLDER.ETC
DRAWING FILE NAME: control-sheet.dwg
SCALE: 1"= 1/4 mile UNITS: English
URS Corporation
Denver, Colorado Tel: (303) 740-2600

RIGHT OF WAY

CONTROL SHEET

NH 0243-058



SH 24 E/O POWERS TO CALHAN-PE

PROJECT CODE: 12412

SHEET NUMBER: 3?

FILING CERTIFICATION: DAY OF _____ M., FOR INFORMATION
DEPOSITED THIS _____ OF THE COUNTY LAND SURVEYS/RIGHT OF WAY
ONLY IN BOOK _____ RECEPTION NUMBER _____

SIGNED _____
DEPT. _____

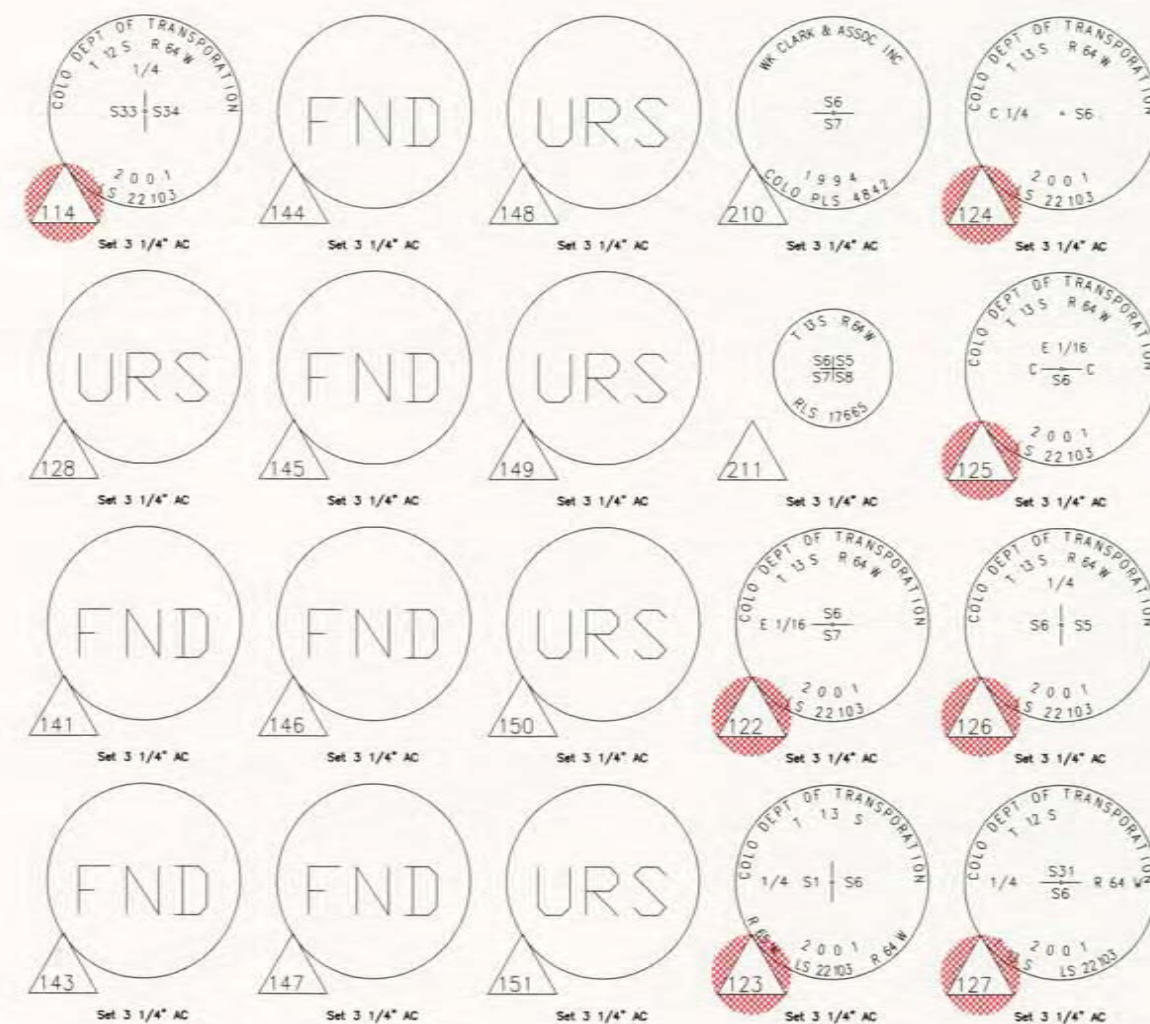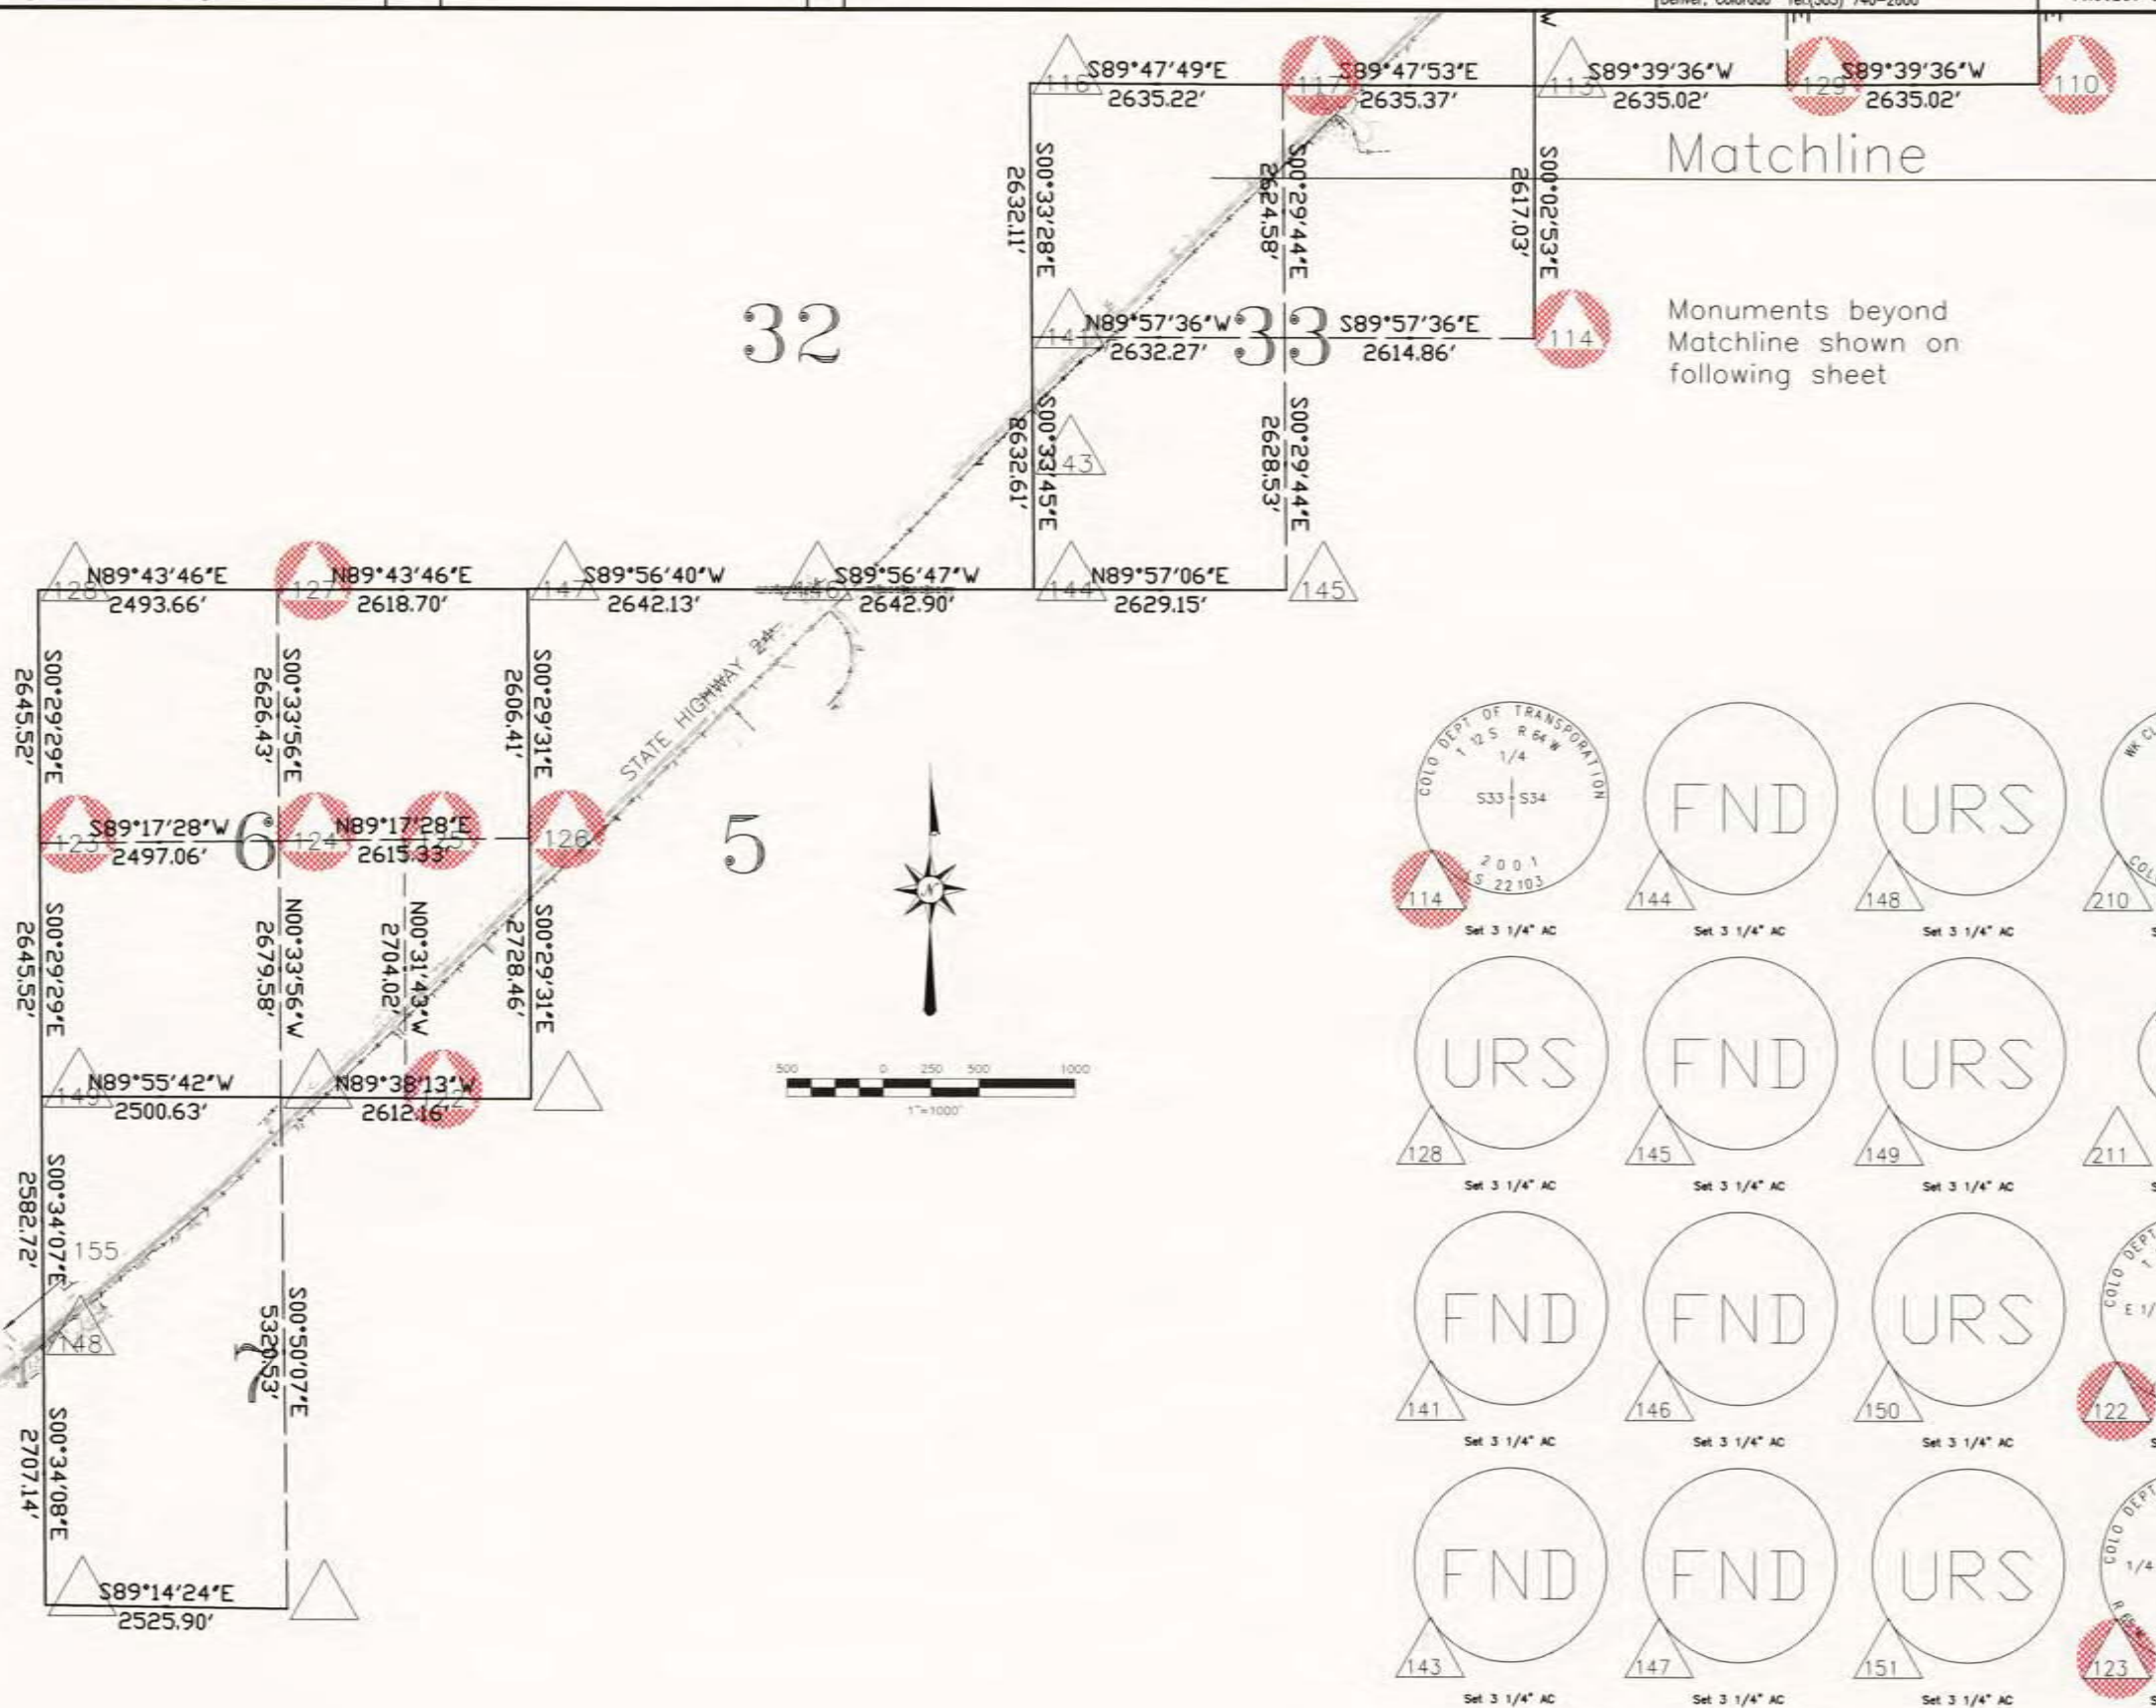




Region 2
905 Erie Avenue
Pueblo, CO 81002
Phone: (719) 546-5745 FAX: (719) 546-5414
Right-of-Way and Survey Unit

PROGRESS PLAN SET


CREATION DATE: X/XX/XX INITIALS: BOL
LAST MODIFICATION DATE: 6/8/2001 INITIALS: BOL
FULL PATH: \\GREENER\PROJ\FOLDER\FOLDER\ETC
DRAWING FILE NAME: control-sheet.dwg
SCALE: 1"=1/4 mile UNITS: English
URS Corporation
Denver, Colorado Tel:(303) 740-2600

FILING CERTIFICATION: DAY OF _____ AT _____ M., FOR INFORMATION
DEPOSITED THIS _____ OF THE COUNTY LAND SURVEYS/RIGHT OF WAY
ONLY IN BOOK _____ RECEPTION NUMBER _____
SIGNED _____
DEPT. _____

 

Monuments beyond
Matchline shown on
following sheet

T. 12 S., R. 64 W.,
Sixth P.M.

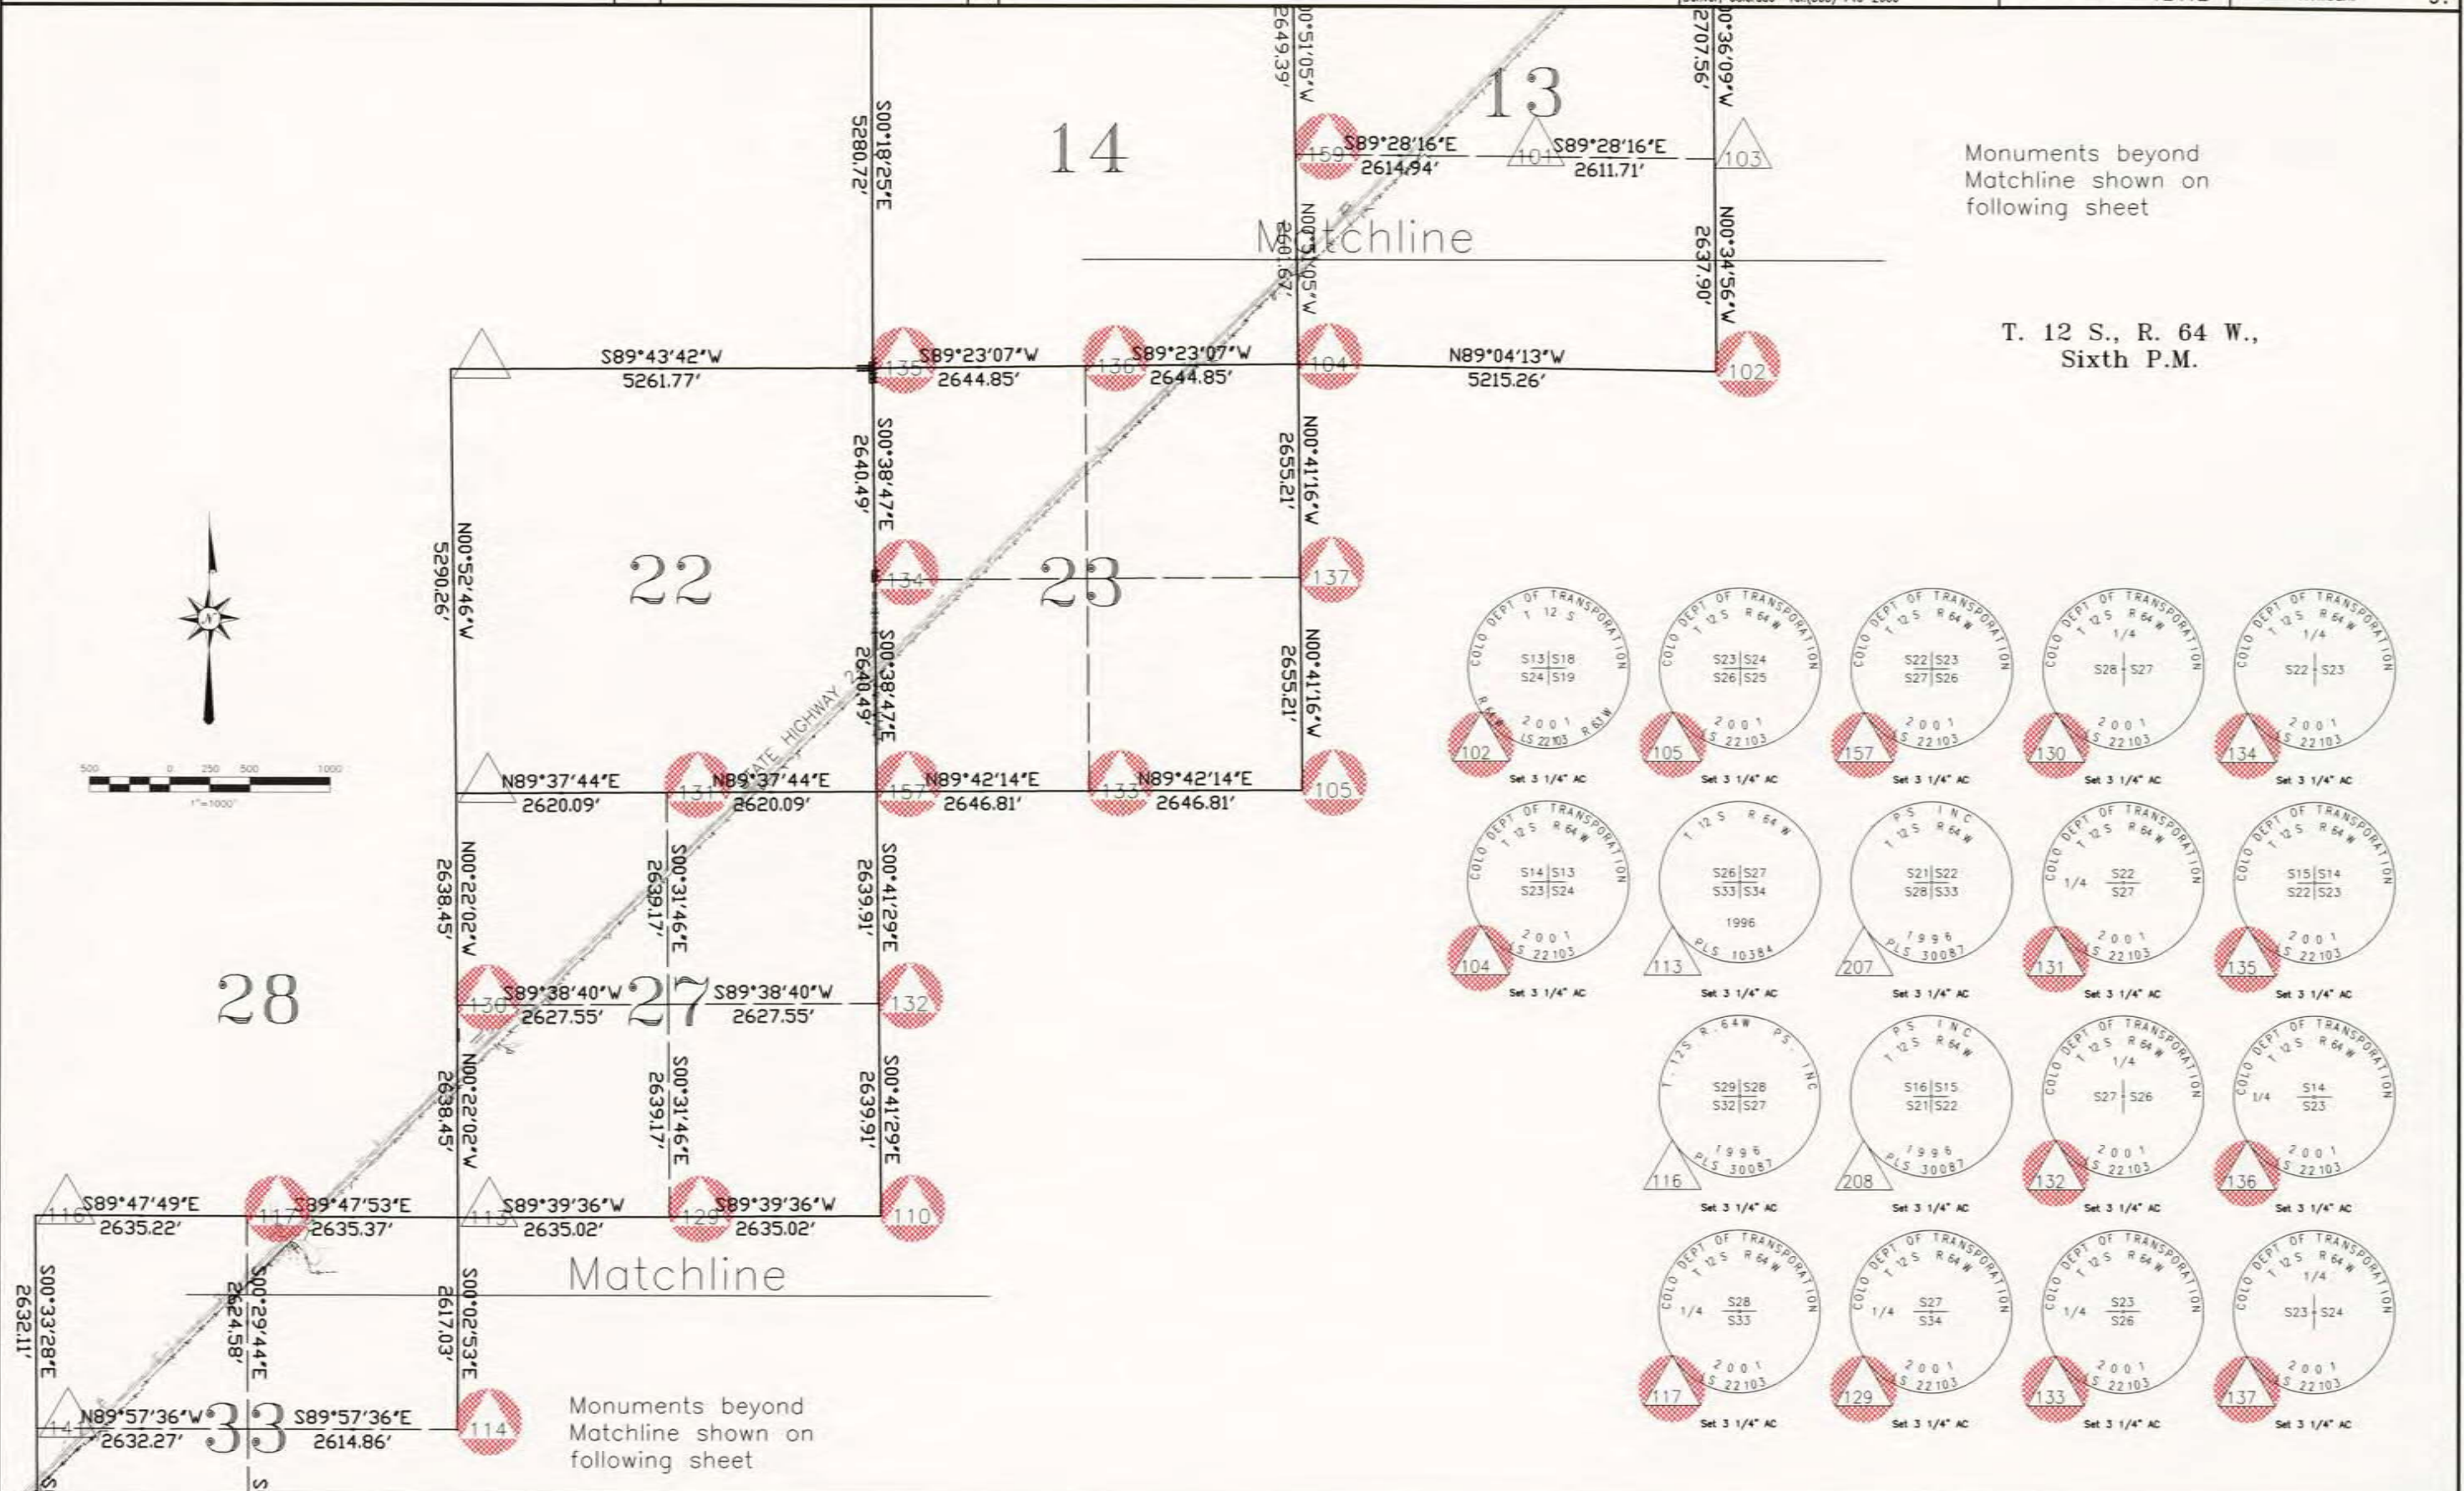








Region 2
905 Erie Avenue
Pueblo, CO 81002
Phone: (719) 546-5745 FAX: (719) 546-5414

Right-of-Way and Survey Unit

PROGRESS PLAN SET

CREATION DATE: 1/XX/XX INITIALS: BDL
LAST MODIFICATION DATE: 6/8/2001 INITIALS: BDL
FULL PATH: \\GREDNER\PROJ\FOLDER\FOLDER.ETC
DRAWING FILE NAME: control-sheet.dwg
SCALE: 1"=1/4 mile UNITS: English
URS Corporation
Denver, Colorado Tel: (303) 740-2600

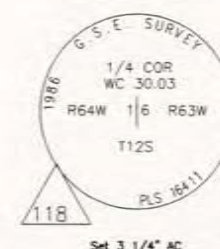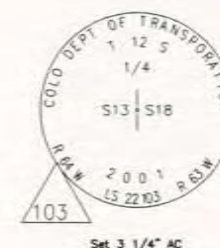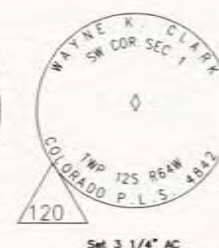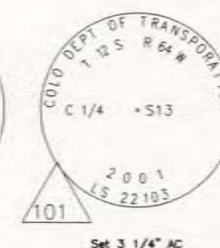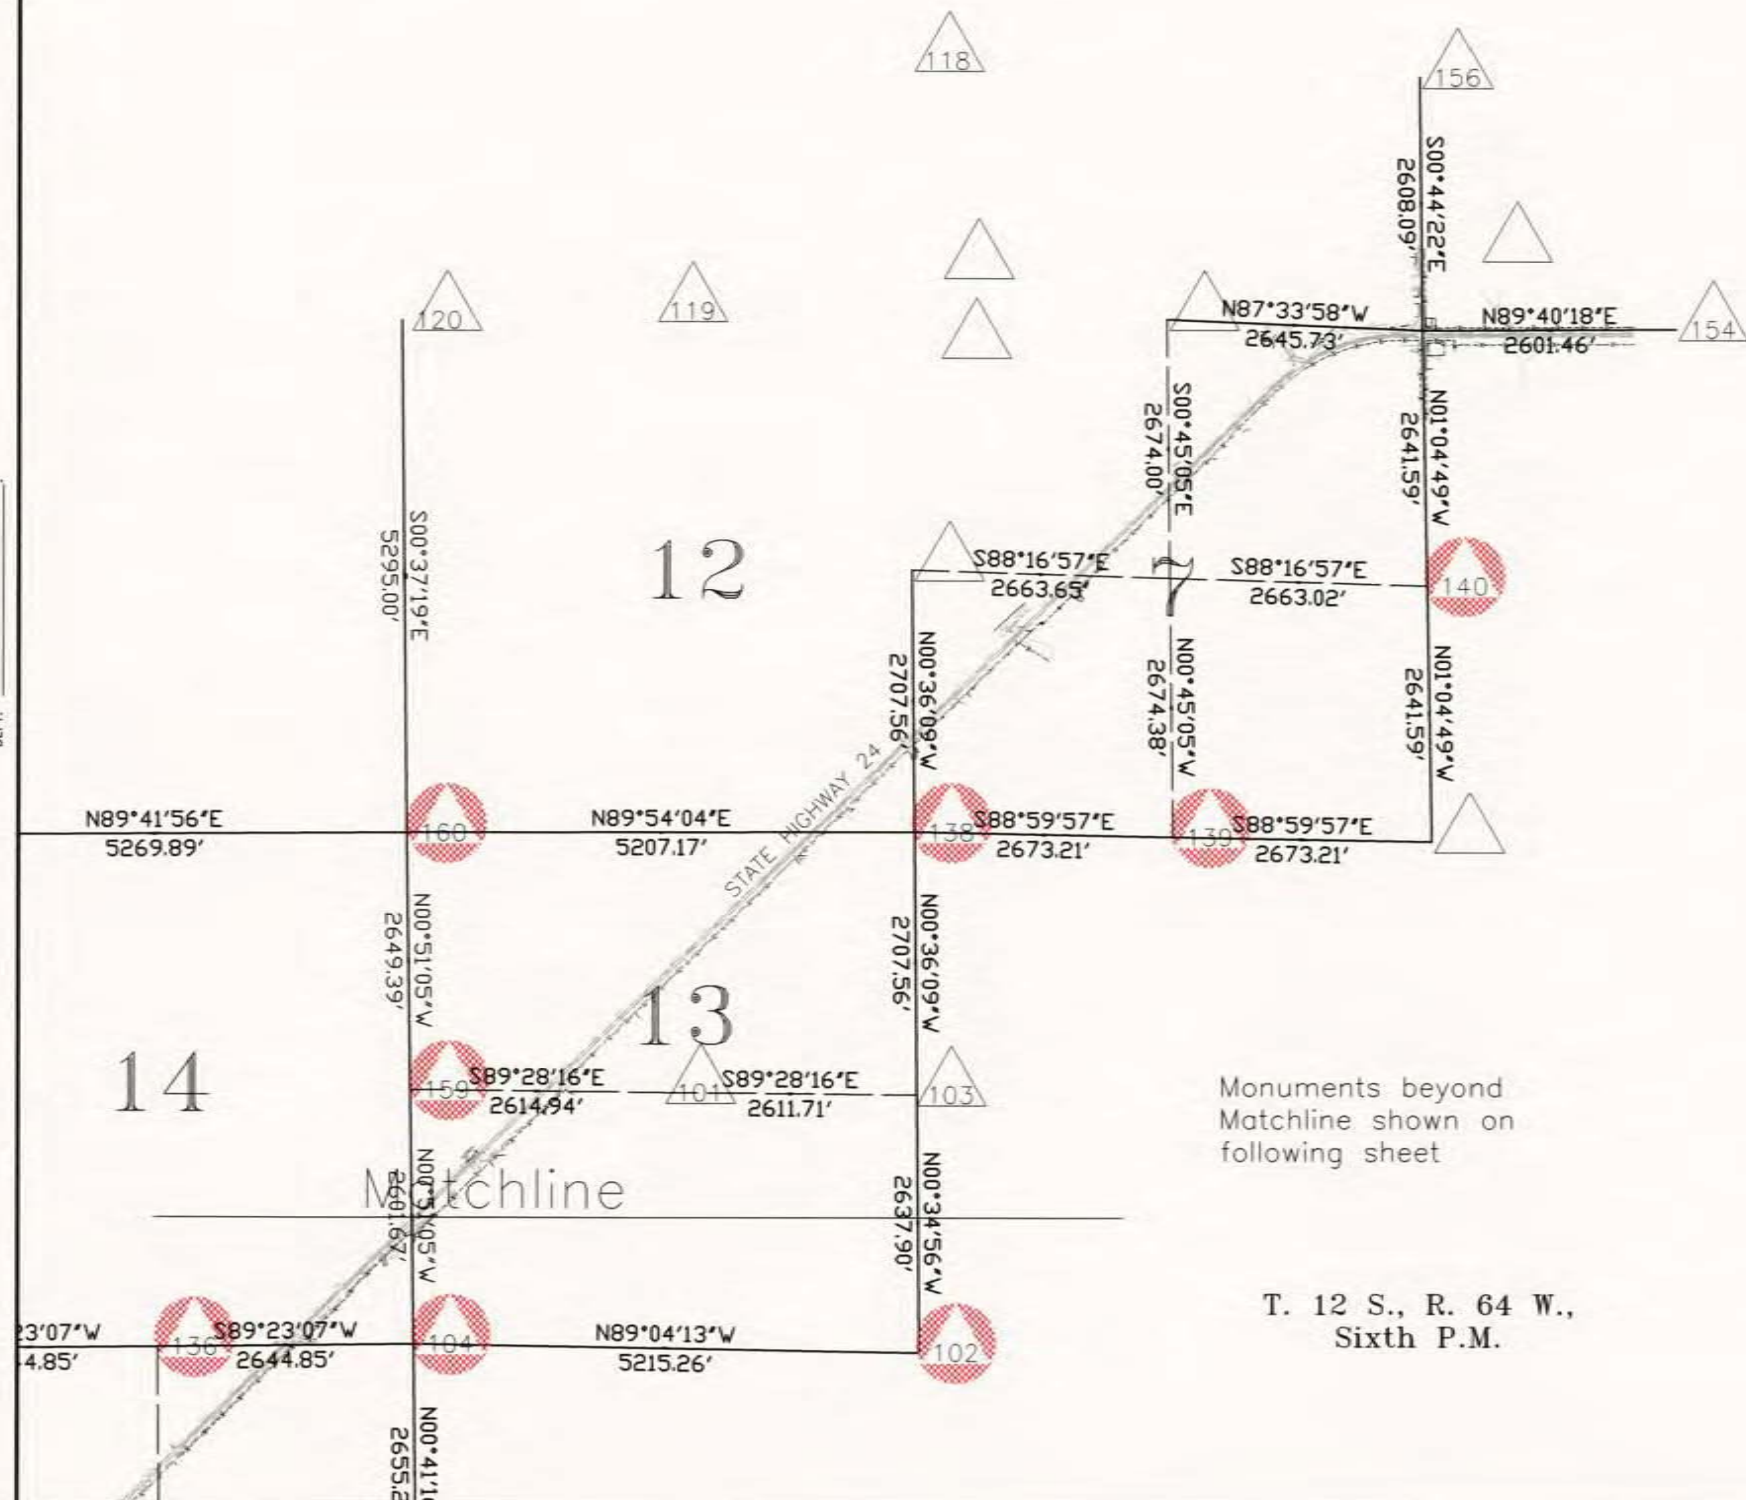

Monuments beyond
Matchline shown on
following sheet

T. 12 S., R. 64 W.,
Sixth P.M.

FILED CERTIFICATION:
DEPOSITED THIS ____ DAY OF ____ M., FOR INFORMATION
ONLY IN BOOK ____ OF THE COUNTY LAND SURVEYS/RIGHT OF WAY
SURVEYS AT PAGE ____ RECEPTION NUMBER ____
SIGNED ____ DEPT. ____

COLORADO DEPARTMENT OF TRANSPORTATION



Region 2
905 Erie Avenue
Pueblo, CO 81002
Phone: (719) 546-5400 FAX: (719) 546-5456

RIGHT OF WAY PLANS UNIT: Micheal L. Bouchard

Sheet Revisions

5.9.00	Update point list	BDL

Computer File Information

CREATION DATE: 12/8/99 INITIALS: EDC
LAST MODIFICATION DATE: 2/22/00 INITIALS: EDC
FULL PATH: \GREINER\6844438\TASK_1\CAD\ROW\PLANS\ENG
DRAWING FILE NAME: Monumentation.dwg
SCALE: N.T.S. UNITS: English
URS Greiner Woodward Clyde
Denver, Colorado Tel:(303) 740-2600

RIGHT OF WAY

MONUMENTATION SHEET

NH 0243-058

SH 24 E/O POWERS TO CALHAN-PE

PROJECT CODE: 12412 SHEET NUMBER:

4

Tabulation of County R.O.W. Markers to be Set

Pnt	Northing	Easting	Station	Offset	Type
150	82047.56	297048.33	617+69.70	389.34	ROW
151	82147.55	297047.10	618+59.77	340.91	ROW
152	82146.28	296957.94	618+16.22	263.10	ROW
153	82046.29	296959.36	617+26.79	311.40	ROW
154	90153.79	301930.28	713+57.10	-179.40	ROW
155	90336.00	301912.82	714+61.99	-329.41	ROW

Tabulation of Right of Way Markers to be Set

Pnt	Northing	Easting	Station	Offset	Type
216	87453.13	299632.42	677+45.88	136.72	ROW
217	87517.59	300021.75	680+00.12	448.08	ROW
218	87550.75	299676.14	678+52.72	129.28	ROW
219	87674.44	299536.49	678+95.63	-52.33	ROW
220	87618.19	299642.49	678+96.59	67.67	ROW
221	88277.01	300127.69	687+37.14	70.24	ROW
222	88526.57	300220.58	689+76.31	-48.89	ROW
223	88861.95	300768.29	696+10.72	51.18	ROW
224	88795.52	300536.16	694+15.02	-49.79	ROW
225	88796.26	300491.63	693+57.48	-77.72	ROW
226	89723.95	301577.99	708+10.17	-80.72	ROW
227	89623.05	301661.35	708+08.17	50.14	ROW
228	90059.21	301973.47	713+28.62	-79.40	ROW
229	90099.92	301976.25	713+57.14	-108.57	ROW
230	90168.02	302056.17	714+62.14	-108.58	ROW
231	90160.66	302138.02	715+19.67	-49.89	ROW
232	90606.09	302660.68	722+06.39	-49.92	ROW
233	90529.98	302725.55	722+06.40	50.08	ROW
234	96373.90	308731.19	805+80.49	-99.72	ROW
235	96252.27	308849.96	805+81.33	70.28	ROW
236	97277.98	309665.36	818+80.68	-99.33	ROW
237	97156.35	309784.13	818+81.22	70.67	ROW
238	99093.38	311540.53	844+92.73	-72.34	ROW
239	98991.85	311638.79	844+89.09	68.91	ROW
240	99502.98	312138.97	852+04.23	67.85	ROW
241	99696.62	312163.49	-----	-----	ROW
242	99610.41	312246.96	-----	-----	ROW
243	82073.14	296790.45	616+71.14	149.67	ROW
244	82162.88	296838.07	617+72.73	149.55	ROW
245	88059.27	299781.08	683+44.55	-51.20	ROW
246	87286.55	299466.49	675+20.78	68.82	ROW
247	82180.12	296791.13	617+65.90	100.02	ROW

Tabulation of Right of Way Markers to be Set

Pnt	Northing	Easting	Station	Offset	Type
200	80361.15	295655.52	-----	-----	ROW
201	80314.27	295743.85	-----	-----	ROW
202	81750.87	296393.01	611+99.97	-49.91	ROW
203	81703.99	296481.34	612+00.02	50.09	ROW
204	82016.78	296669.97	615+64.80	69.79	ROW
205	82291.16	296792.93	618+65.12	49.03	ROW
206	82920.68	297013.79	625+24.56	-52.28	ROW
207	82873.80	297102.13	625+24.12	47.72	ROW
208	84157.33	297670.05	639+24.45	-49.63	ROW
209	84110.46	297758.39	639+24.22	50.37	ROW
210	86426.95	298874.47	664+83.65	-48.46	ROW
211	86380.07	298962.81	664+83.91	51.54	ROW
212	86722.22	299144.38	668+71.25	50.52	ROW
213	86717.53	299153.21	668+71.27	60.52	ROW
214	86855.82	299237.91	670+33.16	70.10	ROW
215	87369.17	299504.68	676+11.65	63.58	ROW


GENERAL NOTES

1. This Right-of-Way plan is not a complete boundary survey of all the adjoining property owners and is prepared for the Transportation Department purposes ONLY.
2. Title Commitments / Policies supplied by Security Title Guaranty Company (Colorado Springs Office)
3. NOTICE: According to Colorado law you must commence any legal action based upon any defect in this survey within three years after you first discover such defect. In no event, may any action based upon any defect in this survey be commenced more than ten years from the date of certification shown hereon.
4. All R.O.W. Markers set from survey control points.
5. All centerline and offset stationing is theoretical only and may not represent the centerline as constructed in the field.
6. All coordinates listed are PROJECT COORDINATES.
7. BASIS OF BEARINGS: All bearings referenced on this survey can be determined from any monuments set or found as shown on the Control Diagram Sheet. The basis of bearings for project reference is a line from NGS Triangulation Station Disk "BANLEW 1953" to NGS Azimuth Mark Disk "BANLEW 1953". Said line having a bearing of S.33°51'15.7"W. at a distance of 1546.497'.

MISCELLANEOUS NOTES

1. Horizontal Alignment Information for each intersection can be found in the design plan package on the Horizontal Alignment Plan sheets.
2. At the time of printing of this plan set, titlework for the project was incomplete. Titlework reviewed for this submittal is indicated on the Tabsheets by reference of the title commitment number in the location column. Plans are subject to change following the review of additional commitments.

TYPICAL MONUMENTATION

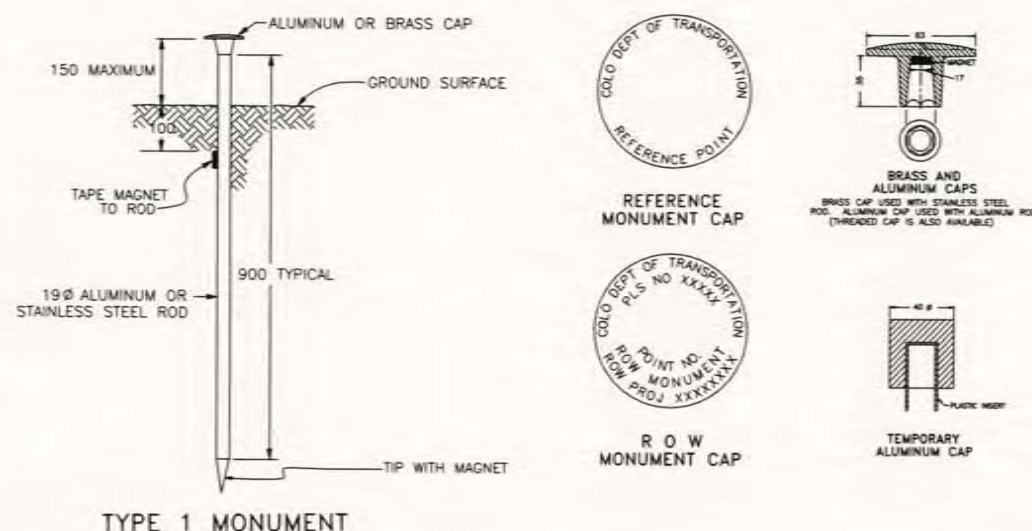

QUANTITY OF MONUMENTS TO BE SET

CAP TYPE	MONUMENT TYPE									
	1	1A	2	2A	3	3A	4	4A	5	6
REFERENCE										
RIGHT OF WAY 3-1/4" 46										
CONTROL			6							
ALIQUOT CORNER										
WITNESS POST										
PERM. EASEMENT										
C.R. RIGHT OF WAY										6

FIELD SURVEYOR'S STATEMENT

RIGHT OF WAY MONUMENTATION WAS DONE UNDER MY SUPERVISION AND CHECKING.

NAME _____ P.L.S. NO. _____

DATE _____

Original Stamp

FIELD SURVEYOR'S STATEMENT

ORIGINAL SURVEY MARKER LOCATION AND TOPO WERE PREPARED UNDER MY SUPERVISION AND CHECKING.

NAME _____ P.L.S. NO. _____

DATE _____

Original Stamp

OFFICE SURVEYOR'S STATEMENT

R.O.W. PLANS AND LEGAL DESCRIPTIONS WERE PREPARED UNDER MY SUPERVISION AND CHECKING.

NAME STAN VERMILYEA P.L.S. NO. 25381

DATE _____

Original Stamp

FILING CERTIFICATION: DEPOSITED THIS _____ DAY OF _____, 19____, AT _____, FOR INFORMATION ONLY IN BOOK _____ OF THE COUNTY LAND SURVEYS/RIGHT OF WAY SURVEYS AT PAGE _____, RECEPTION NUMBER _____

SIGNED _____
DEPT. _____

dotestamp

COLORADO DEPARTMENT OF TRANSPORTATION



Region 2
905 Erie Avenue
Pueblo, CO 81002
Phone: (719) 546-5400 FAX: (719) 546-5456

RIGHT OF WAY PLANS UNIT: Micheal L. Bouchard

Sheet Revisions

Rev	Description	By	App'd
5.9.00	Update point list	BDL	

Computer File Information

CREATION DATE: 12/8/99 INITIALS: EDC
LAST MODIFICATION DATE: 2/26/00 INITIALS: EDC
FULL PATH: \\GREINER\6844438\TASK_1\CAD\ROW\PLANS\ENG
DRAWING FILE NAME: Monumentation.dwg
SCALE: N.T.S. UNITS: English
URS Greiner Woodward Clyde
Denver, Colorado Tel:(303) 740-2600

RIGHT OF WAY

MONUMENTATION SHEET

NH 0243-058

SH 24 E/O POWERS TO CALHAN-PE

PROJECT CODE: 12412 SHEET NUMBER: 4A

Tabulation of Permanent Easement to be Staked

Pnt	Northing	Easting	Station	Offset	Type
450	82105.52	296581.21	616+01.44	-50.25	PE
451	82110.21	296572.38	616+01.43	-60.25	PE
452	82443.29	296749.14	619+78.07	-61.89	PE
453	82422.24	296749.29	619+59.63	-51.74	PE
454	82840.62	296971.31	624+33.94	-52.69	PE
455	82865.89	296971.13	624+56.22	-64.59	PE
456	83257.94	297179.18	629+00.05	-62.60	PE
457	83266.38	297163.28	629+00.13	-80.60	PE
458	83584.36	297332.03	632+59.77	-79.79	PE
459	83570.30	297358.53	632+59.77	-49.79	PE
460	86683.77	299010.77	667+74.39	-49.23	PE
461	86765.95	299031.73	668+56.76	-69.44	PE
462	86830.07	299065.76	669+29.34	-69.63	PE
463	86825.38	299074.59	669+29.37	-59.63	PE
464	87489.26	299426.90	676+80.94	-61.60	PE
465	87489.23	299438.20	676+86.24	-51.61	PE

Tabulation of Temporary Easements to be Staked

Pnt	Northing	Easting	Station	Offset	Type
500	81947.57	297050.07	616+82.25	437.85	TE
501	81947.43	297040.07	616+77.43	429.09	TE
502	82047.41	297038.33	617+64.87	380.58	TE
509	82147.12	297017.10	618+45.12	314.73	TE
510	82167.12	297016.96	618+62.64	305.09	TE
511	82167.55	297046.96	618+77.29	331.27	TE
512	82971.95	297154.21	626+35.22	48.21	TE
513	82960.73	297218.00	626+54.95	109.91	TE
514	82996.07	297236.75	626+94.95	110.09	TE
515	83042.61	297191.71	627+15.22	48.57	TE
516	83112.32	297228.70	627+94.14	48.92	TE
517	83101.35	297291.11	628+13.43	109.28	TE
518	83127.40	297304.93	628+42.92	109.41	TE
519	83172.93	297260.86	628+62.75	49.23	TE
520	83614.46	297381.97	633+09.77	-49.78	TE
521	83642.59	297328.97	633+09.78	-109.78	TE
522	83713.25	297366.47	633+89.78	-109.77	TE
523	83685.13	297419.47	633+89.77	-49.77	TE
524	85875.27	298694.92	659+12.24	52.89	TE
525	85847.14	298747.92	659+12.18	112.89	TE
526	85882.48	298766.67	659+52.59	112.93	TE
527	85910.60	298713.67	659+52.43	52.93	TE
528	85937.10	298727.73	659+82.43	52.85	TE
529	85908.98	298780.73	659+82.59	112.85	TE
530	86263.65	298901.03	663+52.11	51.88	TE
531	86235.53	298954.03	663+52.27	111.88	TE
532	86288.53	298982.15	664+12.27	111.72	TE
533	86316.65	298929.15	664+12.11	51.72	TE
534	86442.43	298882.69	665+01.17	-48.51	TE
535	86447.11	298873.86	665+01.14	-58.51	TE
536	86535.45	298920.73	666+01.14	-58.77	TE

Tabulation of Temporary Easements to be Staked

Pnt	Northing	Easting	Station	Offset	Type
537	86530.76	298929.56	666+01.17	-48.77	TE
538	86678.05	299120.94	668+21.25	50.65	TE
539	86673.37	299129.77	668+21.27	60.65	TE
540	86663.18	299180.97	668+36.41	110.61	TE
541	86680.85	299190.34	668+56.41	110.56	TE
542	86794.57	299182.77	669+53.16	50.31	TE
543	86787.51	299196.08	669+53.20	65.37	TE
544	86630.77	298982.64	667+14.40	-49.07	TE
545	86644.84	298956.14	667+14.32	-79.07	TE
546	86682.82	298976.30	667+57.32	-79.18	TE
547	86668.76	299002.80	667+57.39	-49.18	TE
548	87458.69	299635.37	677+52.18	136.70	TE
549	87458.52	299695.63	677+80.42	189.93	TE
550	87448.52	299695.61	677+71.58	194.62	TE
551	87447.73	299971.69	679+04.78	438.32	TE
552	87457.74	299969.60	679+12.56	431.69	TE
553	87823.01	299615.32	680+61.22	-57.06	TE
554	87816.65	299496.41	679+97.61	-156.41	TE
555	87870.07	299559.09	680+72.04	-129.54	TE
556	87874.54	299642.67	681+18.27	-60.80	TE
557	90163.52	301941.69	713+72.10	-179.40	TE
558	90248.33	301869.32	713+72.02	-290.89	TE
559	90258.07	301880.73	713+87.02	-290.90	TE
560	90250.36	301985.90	714+62.07	-216.82	TE
561	90256.85	301993.51	714+72.07	-216.83	TE
562	90166.79	302070.36	714+72.15	-98.44	TE
563	97325.98	309959.41	821+25.14	70.98	TE
564	97318.79	309966.36	821+25.13	80.98	TE
565	97353.56	310002.29	821+75.13	81.05	TE
566	97360.75	309995.33	821+75.14	71.05	TE

FILING CERTIFICATION:
DEPOSITED THIS ____ DAY OF _____, 19____, AT _____, FOR INFORMATION
ONLY IN BOOK _____ OF THE COUNTY LAND SURVEYS/RIGHT OF WAY
SURVEYS AT PAGE _____, RECEPTION NUMBER _____

SIGNED _____
DEPT. _____

COLORADO DEPARTMENT OF TRANSPORTATION



Region 2
905 Erie Avenue
Pueblo, CO 81002
Phone: (719) 546-5400 FAX: (719) 546-5456

RIGHT OF WAY PLANS UNIT: Micheal L. Bouchard

Sheet Revisions

Computer File Information

CREATION DATE: 12/9/99 INITIALS: EDC
LAST MODIFICATION DATE: 1/25/00 INITIALS: EDC
FULL PATH: \\GREINER\6844438\TASK_1\CAD\ROW\PLANS\ENG
DRAWING FILE NAME: Row-plans.dwg
SCALE: 1:100 UNITS: English
URS Greiner Woodward Clyde
Denver, Colorado Tel: (303) 740-2600

RIGHT OF WAY

PLAN SHEET

NH 0243-058

SH 24 E/O POWERS TO CALHAN-PE

PROJECT CODE: 12412 SHEET NUMBER: 5


FILING CERTIFICATION: DAY OF 19 AT M., FOR INFORMATION
DEPOSITED THIS OF THE COUNTY LAND SURVEYS/RIGHT OF WAY
SURVEYS AT PAGE RECEPTION NUMBER

SIGNED _____
DEPT. _____

NE 1/4 SECTION 23
T. 13 S., R. 65 W., 6TH P.M.


No 2 Banning-Lewis
Parcel Ranch Corporation

Begin R.O.W. Project
Sta. 596+26.69 (MP 318.24)
Project NH 0243-058 (12412)

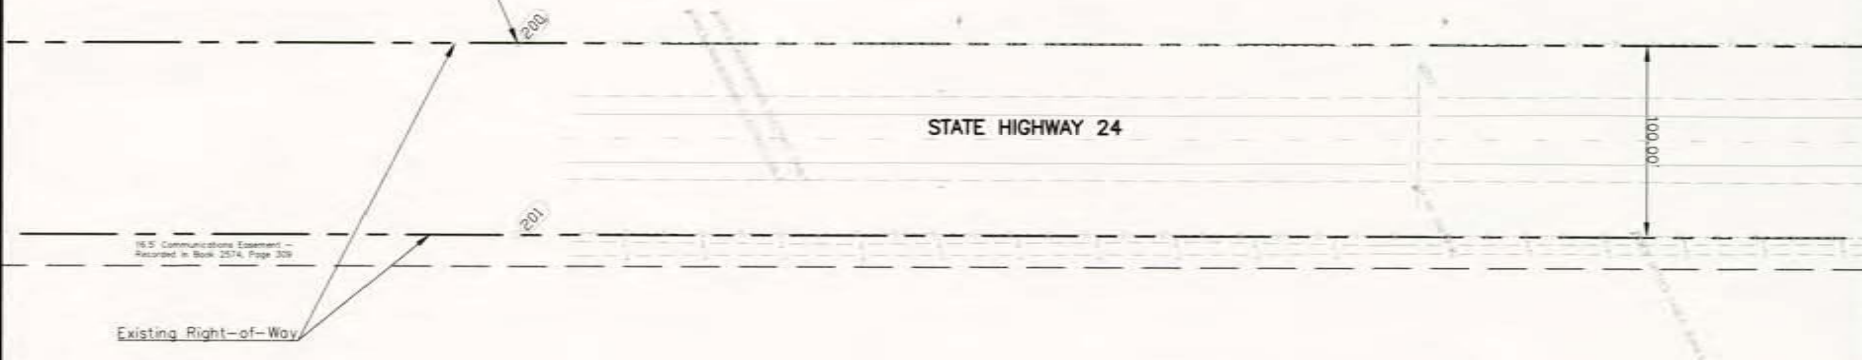

Property Subject to a
Utility Easement - Recorded
in Book 796, Page 426
Also, a Utility Easement -
Recorded in Book 1714,
Page 541
Also, a Utility Easement -
Recorded in Book 2802,
Page 396

No 1 Banning-Lewis
Parcel Ranch Corporation

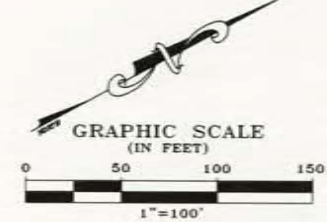

date/stamp

COLORADO DEPARTMENT OF TRANSPORTATION



Region 2
905 Erie Avenue
Pueblo, CO 81002
Phone: (719) 546-5400 FAX: (719) 546-5456

RIGHT OF WAY PLANS UNIT: Micheal L. Bouchard

Sheet Revisions

5/8/00	Revised Parcel 1	BOL

Computer File Information

CREATION DATE: 12/9/99 INITIALS: EDC
LAST MODIFICATION DATE: 1/25/00 INITIALS: EDC
FULL PATH: \\GREINER\6844438\TASK_1\CAD\ROW\PLANS\ENG
DRAWING FILE NAME: Row-plans.dwg
SCALE: 1:100 UNITS: English
URS Greiner Woodward Clyde
Denver, Colorado Tel: (303) 740-2600

RIGHT OF WAY

PLAN SHEET

NH 0243-058

SH 24 E/O POWERS TO CALHAN-PE

PROJECT CODE: 12412 SHEET NUMBER: 6

NE 1/4 SECTION 23
T. 13 S., R. 65 W., 6TH P.M.

Begin Construction Project
Sta. 596+53.23 (MP 318.04)
Project NH 0243-058 (12412)

PE 2 Banning-Lewis
Ranch Corporation

Section 14
Section 23

N62°02'47"W
10.00'

PE 2

STATE HIGHWAY 24

N27°57'13"E 664.72'

S31°05'33"W 365.27'

204

S64°55'48"W 133.00'

REV


Property Subject to a
Utility Easement - Recorded
in Book 798, Page 418
Also, a Utility Easement -
Recorded in Book 1714,
Page 541
Also, a Utility Easement -
Recorded in Book 2802,
Page 396

REV Banning-Lewis
Ranch Corporation

225' P.S. Co. Utility Easement -
Recorded in Book 2118, Page 953,
also in Book 2729, Page 213

FILED CERTIFICATION: DAY OF 19 AT M., FOR INFORMATION
DEPOSITED IN BOOK OF THE COUNTY LAND SURVEYS/RIGHT OF WAY
SURVEYS AT PAGE RECEPTION NUMBER

SIGNED DEPT.

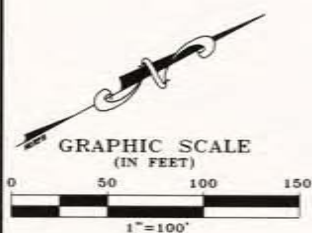

datestamp

COLORADO DEPARTMENT OF TRANSPORTATION



Region 2
905 Erie Avenue
Pueblo, CO 81002
Phone: (719) 546-5400 FAX: (719) 546-5456

RIGHT OF WAY PLANS UNIT: Micheal L. Bouchard

Sheet Revisions

5/8/00	Revised Parcel 1	BOL
5/8/00	Updated point coordinates	BOL

Computer File Information

CREATION DATE: 12/9/99 INITIALS: EDC
LAST MODIFICATION DATE: 1/28/00 INITIALS: EDC
FULL PATH: \GREINER\6844438\TASK_1\CAD\ROW\PLANS\ENG
DRAWING FILE NAME: Row-plans.dwg
SCALE: 1:100 UNITS: English
URS Greiner Woodward Clyde
Denver, Colorado Tel: (303) 740-2600

RIGHT OF WAY

PLAN SHEET

NH 0243-058

SH 24 E/O POWERS TO CALHAN-PE

PROJECT CODE: 12412 SHEET NUMBER: 7

SE 1/4 SECTION 14
T. 13 S., R. 65 W., 6TH P.M.

PE 2 Banning-Lewis
Ranch Corporation

No Parcel 6 Public Service
Co. of Colorado

PE 7 Banning-Lewis
Ranch Corporation

STATE HIGHWAY 24

REV 1 Banning-Lewis
Ranch Corporation

1A Banning-Lewis
Ranch Corporation
To
El Paso County

No Parcel 5 Randy and Judy
Freeman

No Parcel 8 Karen
Winemiller

TE 9 Harold J. &
Mary L. Buckingham


TE 10 G. Lee & Marie T.
Veneklasen

No Parcel 4 Carl G. Freeman

No Parcel 3 Gerald M. &
Sharon A. Oleszek

NW 1/4 SECTION 24
T. 13 S., R. 65 W., 6TH P.M.

SW 1/4 SECTION 13
T. 13 S., R. 65 W., 6TH P.M.

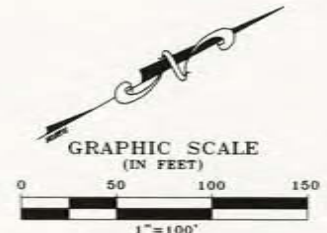

FILING CERTIFICATION:
DEPOSITED THIS DAY OF 19 AT M., FOR INFORMATION
ONLY IN BOOK OF THE COUNTY LAND SURVEYS/RIGHT OF WAY
SURVEYS AT PAGE RECEPTION NUMBER

SIGNED DEPT.

date stamp

COLORADO DEPARTMENT OF TRANSPORTATION



Region 2
905 Erie Avenue
Pueblo, CO 81002
Phone: (719) 546-5400 FAX: (719) 546-5456

RIGHT OF WAY PLANS UNIT: Micheal L. Bouchard

Sheet Revisions

Computer File Information

CREATION DATE: 12/9/99 INITIALS: EDC
LAST MODIFICATION DATE: 1/19/00 INITIALS: EDC
FULL PATH: \\GREINER\6844438\TASK_1\CAD\ROW\PLANS\ENG
DRAWING FILE NAME: Row-plans.dwg
SCALE: 1:100 UNITS: English
URS Greiner Woodward Clyde
Denver, Colorado Tel: (303) 740-2600

RIGHT OF WAY

PLAN SHEET

NH 0243-058

SH 24 E/O POWERS TO CALHAN-PE

PROJECT CODE: 12412 SHEET NUMBER: 8

FILING CERTIFICATION: DEPOSITED THIS ____ DAY OF ____ 19____ AT ____ M., FOR INFORMATION ONLY IN BOOK ____ OF THE COUNTY LAND SURVEYS/RIGHT OF WAY SURVEYS AT PAGE ____ RECEPTION NUMBER ____

SIGNED
DEPT.

Section 14
Section 13

SW 1/4 SECTION 13
T. 13 S., R. 65 W., 6TH P.M.

PE 7 Banning-Lewis
Ranch Corporation
TE 7

Property Subject to a
Utility Easement - Recorded
in Book 798, Page 428
Also, a Utility Easement -
Recorded in Book 1714,
Page 541

10' Utility Easement - Recorded in Book 2489, Page 190


STATE HIGHWAY 24

Begin No Work Section
Sta. 636+29.14

No Parcel 11 Edward D. Cox

No Parcel 12 Rileys Mobile Home
Sales Inc.

SW 1/4 SECTION 13
T. 13 S., R. 65 W., 6TH P.M.

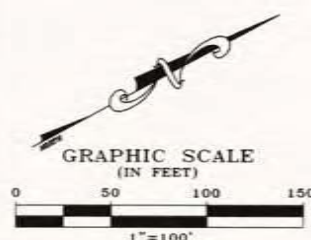

ddstampt

COLORADO DEPARTMENT OF TRANSPORTATION



Region 2
905 Erie Avenue
Pueblo, CO 81002
Phone: (719) 546-5400 FAX: (719) 546-5456

RIGHT OF WAY PLANS UNIT: Micheal L. Bouchard

Sheet Revisions

Computer File Information

CREATION DATE: 12/9/99 INITIALS: EDC
LAST MODIFICATION DATE: 1/19/00 INITIALS: EDC
FULL PATH: \GREINER\6844438\TASK_1\CAD\ROW\PLANS\ENG
DRAWING FILE NAME: Row-plans.dwg
SCALE: 1:100 UNITS: English
URS Greiner Woodward Clyde
Denver, Colorado Tel: (303) 740-2600

RIGHT OF WAY

PLAN SHEET

NH 0243-058

SH 24 E/O POWERS TO CALHAN-PE

PROJECT CODE: 12412 SHEET NUMBER: 9

NW 1/4 SECTION 13
T. 13 S., R. 65 W., 6TH P.M.

1/4 Section Line

No
Parcel 7 Banning-Lewis
Ranch Corporation

Property Subject to a
Utility Easement - Recorded
in Book 798, Page 428
Also, a Utility Easement -
Recorded in Book 1774,
Page 541


STATE HIGHWAY 24

End No Work Section
Sta. 653+34.33

No
Parcel 12 Rileys Mobile Home
Sales Inc.

TE 13 Harold D. &
Velma R. Naber

SW 1/4 SECTION 13
T. 13 S., R. 65 W., 6TH P.M.

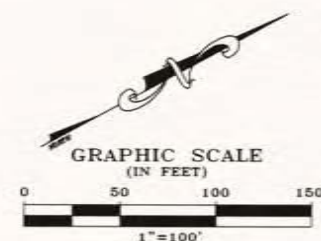

FILING CERTIFICATION:
DEPOSITED THIS ____ DAY OF ____, 19__, AT ____, M., FOR INFORMATION
ONLY IN BOOK ____ OF THE COUNTY LAND SURVEYS/RIGHT OF WAY
SURVEYS AT PAGE ____, RECEPTION NUMBER ____

SIGNED
DEPT.

datestamp

COLORADO DEPARTMENT OF TRANSPORTATION



Region 2
905 Erie Avenue
Pueblo, CO 81002
Phone: (719) 546-5400 FAX: (719) 546-5456

RIGHT OF WAY PLANS UNIT: Micheal L. Bouchard

Sheet Revisions

04.17.00	Parcel 17 name change	JHH
05.09.00	Update point location	BDL

Computer File Information

CREATION DATE: 12/9/99 INITIALS: EDC
LAST MODIFICATION DATE: 4/18/00 INITIALS: JHH
FULL PATH: \GREINER\6844438\TASK_1\CAD\ROW\PLANS\ENG
DRAWING FILE NAME: Row-plans.dwg
SCALE: 1:100 UNITS: English
URS Greiner Woodward Clyde
Denver, Colorado Tel: (303) 740-2600

RIGHT OF WAY

PLAN SHEET

NH 0243-058

SH 24 E/O POWERS TO CALHAN-PE

PROJECT CODE: 12412

SHEET NUMBER: 10

NW 1/4 SECTION 13
T. 13 S., R. 65 W., 6TH P.M.

TEMPORARY EASEMENT DIMENSIONS

Point to Point	Distance
534 535	10.00'
536 537	10.00'
544 545	30.00'
545 546	43.00'
546 547	30.00'
547 544	43.00'

James C. &
Delia L. Ozburn

STATE HIGHWAY 24

TEMPORARY EASEMENT DIMENSIONS

Point to Point	Distance
538 539	10.00'
540 541	20.00'
213 212	10.00'
212 538	50.00'


Harold D. &
Velma R. Naber

Glen D. Jr.
Richardson

Richard J. &
Mary A. Demark

Rocky Mountain District
of Lutheran
Church-Missouri Synod

Property Subject to a
Utility Easement - Recorded
in Book 2394, Page 892.
Also, a Utility Easement -
Recorded in Book 3620,
Page 832.

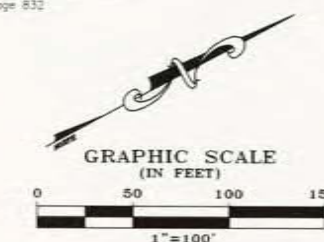

NW 1/4 SECTION 13
T. 13 S., R. 65 W., 6TH P.M.

FILED CERTIFICATION: DAY OF 19 AT M., FOR INFORMATION
ONLY IN BOOK OF THE COUNTY LAND SURVEYS/RIGHT OF WAY
SURVEYS AT PAGE RECEPTION NUMBER

SIGNED
DEPT.

datestamp

COLORADO DEPARTMENT OF TRANSPORTATION



Region 2
905 Erie Avenue
Pueblo, CO 81002
Phone: (719) 546-5400 FAX: (719) 546-5456

RIGHT OF WAY PLANS UNIT: Micheal L. Bouchard

Sheet Revisions

4.17.00	Parcel 17, TE-17, TE-17A name change	JHH

Computer File Information

CREATION DATE: 12/9/99 INITIALS: EDC
LAST MODIFICATION DATE: 4/17/00 INITIALS: JHH
FULL PATH: \GREINER\6844438\TASK_1\CAD\ROW\PLANS\ENG
DRAWING FILE NAME: Row-plans.dwg
SCALE: 1:100 UNITS: English
URS Greiner Woodward Clyde
Denver, Colorado Tel: (303) 740-2600

RIGHT OF WAY

PLAN SHEET

NH 0243-058

SH 24 E/O POWERS TO CALHAN-PE

PROJECT CODE: 12412

SHEET NUMBER:

11

NW 1/4 SECTION 13
T. 13 S., R. 65 W., 6TH P.M.

SW 1/4 SECTION 12
T. 13 S., R. 65 W., 6TH P.M.

PE 14 James C. & Delia L. Ozburn

TE 18 Banning-Lewis Ranch Corporation

No Parcel 19 Banning-Lewis Ranch Corporation

PE 14

STATE HIGHWAY 24

17

TE 17 Rocky Mountain District of the Lutheran Church-Missouri Synod

Property Subject to a
Utility Easement - Recorded
in Book 2394, Page 992

Also, a Utility Easement -
Recorded in Book 3820,
Page 832

1/4 Section Line


NE 1/4 SECTION 13
T. 13 S., R. 65 W., 6TH P.M.

TE 20 Banning-Lewis Ranch Corporation

TEMPORARY EASEMENT DIMENSIONS

Point to Point	Distance
216 548	6.30'
548 549	60.40'
549 560	10.00'
551 552	10.22'

SE 1/4 SECTION 12
T. 13 S., R. 65 W., 6TH P.M.

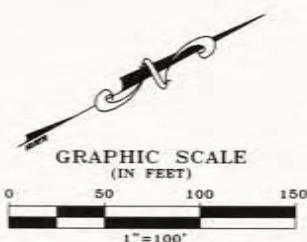

FILING CERTIFICATION:
DEPOSITED THIS DAY OF 19__ M., FOR INFORMATION
ONLY IN BOOK OF THE COUNTY LAND SURVEYS/RIGHT OF WAY
SURVEYS AT PAGE RECEPTION NUMBER

SIGNED
DEPT.

datestamp

COLORADO DEPARTMENT OF TRANSPORTATION



Region 2
905 Erie Avenue
Pueblo, CO 81002
Phone: (719) 546-5400 FAX: (719) 546-5456

RIGHT OF WAY PLANS UNIT: Micheal L. Bouchard

Sheet Revisions

Computer File Information

CREATION DATE: 12/9/99 INITIALS: EDC
LAST MODIFICATION DATE: 2/16/00 INITIALS: EDC
FULL PATH: \\GREINER\6844438\TASK_1\CAD\ROW\PLANS\ENG
DRAWING FILE NAME: Row-plans.dwg
SCALE: 1:100 UNITS: English
URS Greiner Woodward Clyde
Denver, Colorado Tel: (303) 740-2600

RIGHT OF WAY

PLAN SHEET

NH 0243-058


SH 24 E/O POWERS TO CALHAN-PE

PROJECT CODE: 12412 SHEET NUMBER: 12

SE 1/4 SECTION 12
T. 13 S., R. 65 W., 6TH P.M.

FILING CERTIFICATION:
DEPOSITED THIS ____ DAY OF ____ 19____ AT ____ M., FOR INFORMATION
ONLY IN BOOK ____ OF THE COUNTY LAND SURVEYS/RIGHT OF WAY
SURVEYS AT PAGE ____ RECEPTION NUMBER ____

SIGNED
DEPT.

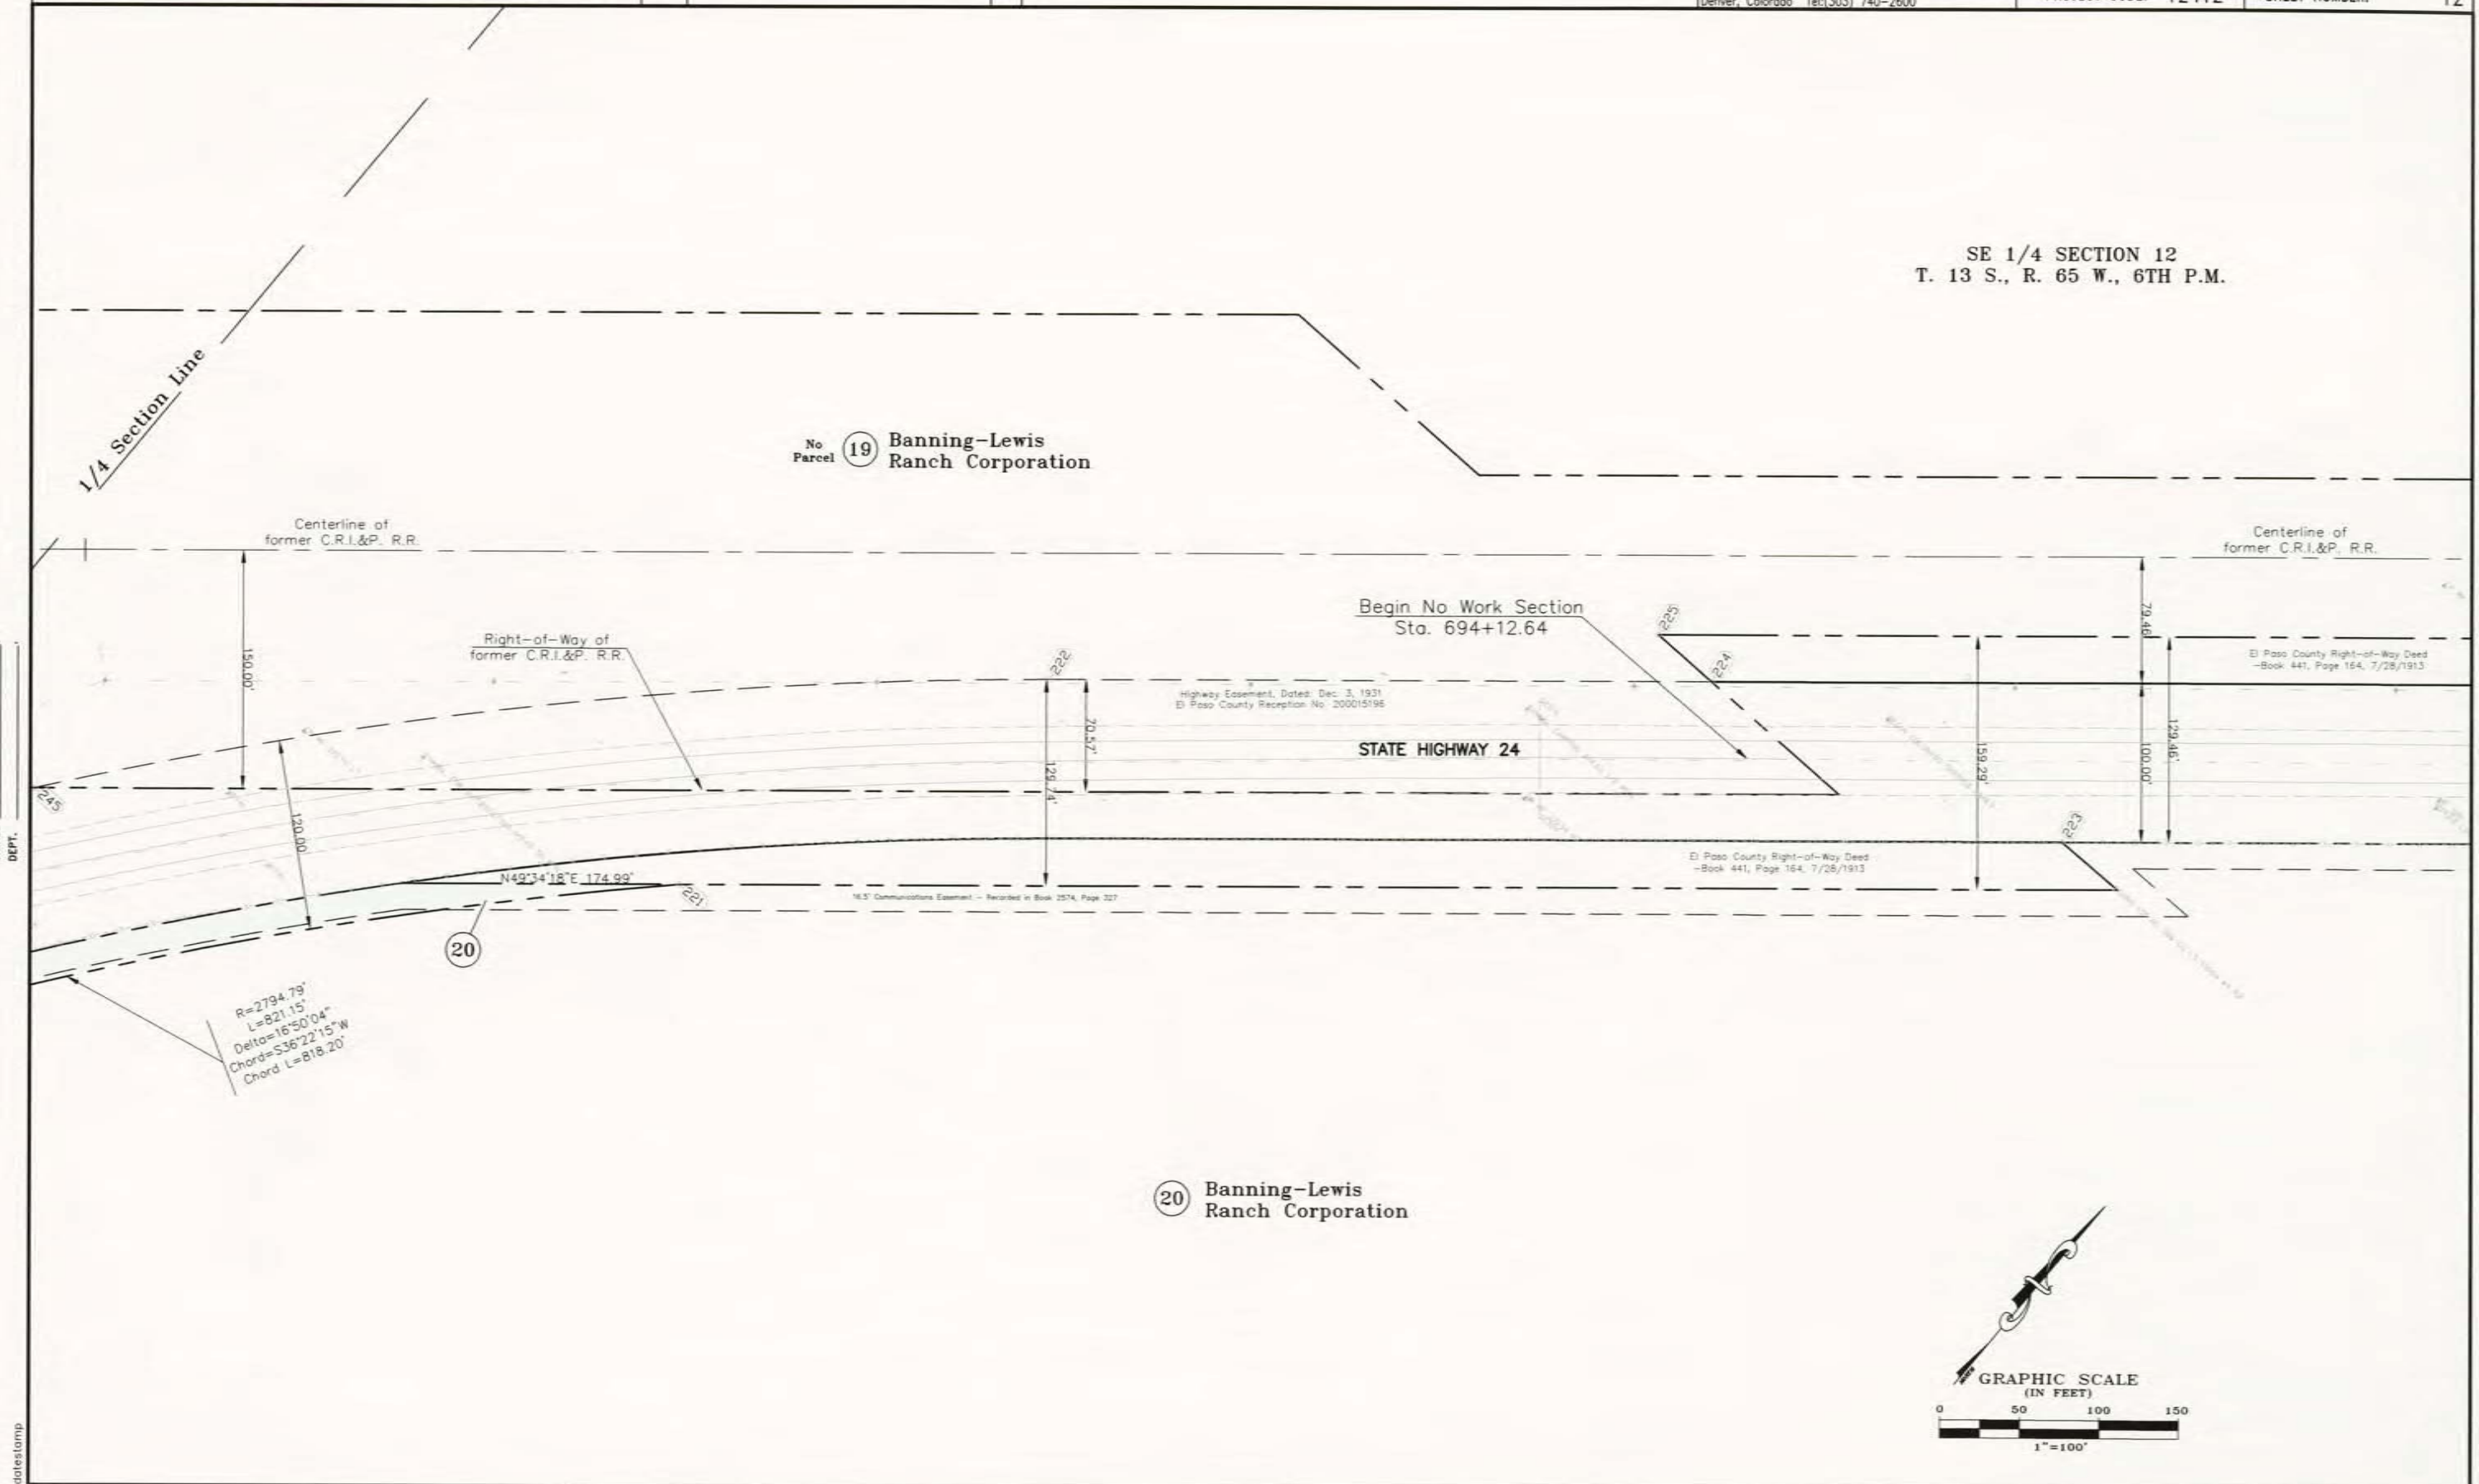

date stamp

COLORADO DEPARTMENT OF TRANSPORTATION



Region 2
905 Erie Avenue
Pueblo, CO 81002
Phone: (719) 546-5400 FAX: (719) 546-5456

RIGHT OF WAY PLANS UNIT: Micheal L. Bouchard

Sheet Revisions

Computer File Information

CREATION DATE: 12/9/99 INITIALS: EDC
LAST MODIFICATION DATE: 2/16/00 INITIALS: EDC
FULL PATH: \\GREINER\8844438\TASK_1\CAD\ROW\PLANS\ENG
DRAWING FILE NAME: Row-plans.dwg
SCALE: 1:100 UNITS: English
URS Greiner Woodward Clyde
Denver, Colorado Tel: (303) 740-2600

RIGHT OF WAY

PLAN SHEET

NH 0243-058

SH 24 E/O POWERS TO CALHAN-PE



PROJECT CODE: 12412 SHEET NUMBER: 13

SE 1/4 SECTION 12
T. 13 S., R. 65 W., 6TH P.M.

FILING CERTIFICATION: DEPOSITED THIS ____ DAY OF ____ 19____ AT ____ M., FOR INFORMATION
ONLY IN BOOK ____ OF THE COUNTY LAND SURVEYS/RIGHT OF WAY
SURVEYS AT PAGE ____ RECEPTION NUMBER ____

SIGNED _____
DEPT. _____

23 Lincoln Branch Inc., a
Nebraska Corporation

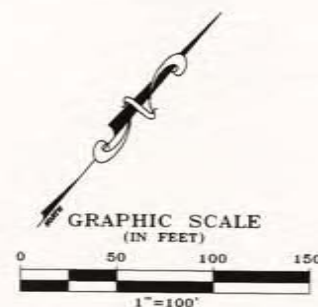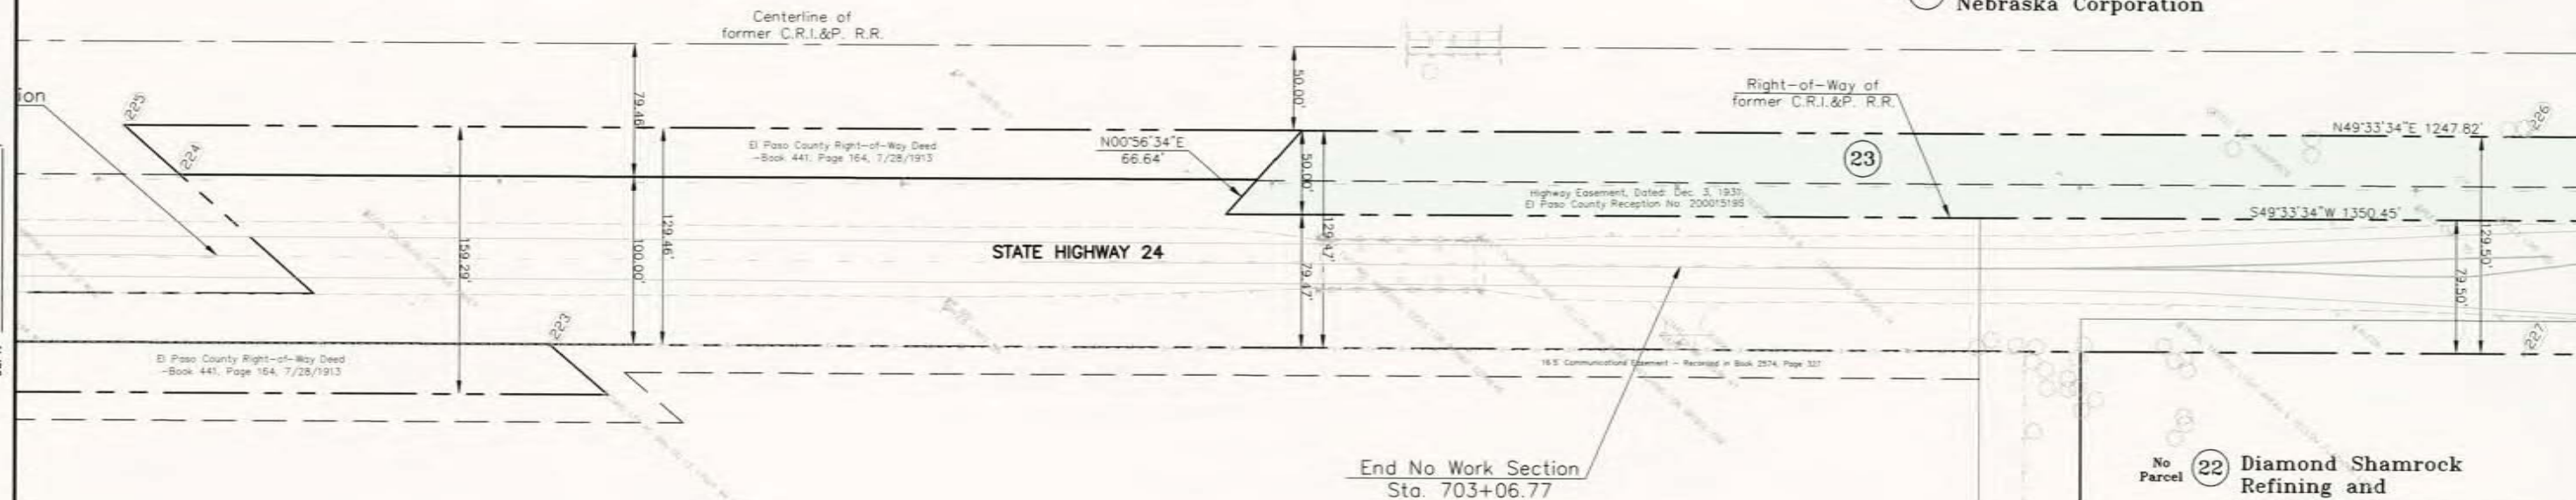

COLORADO DEPARTMENT OF TRANSPORTATION



Region 2
905 Erie Avenue
Pueblo, CO 81002
Phone: (719) 546-5400 FAX: (719) 546-5456

RIGHT OF WAY PLANS UNIT: Micheal L. Bouchard

Sheet Revisions

4.18.00	Parcel 25, 25A, TE-25 name change	JHH

Computer File Information

CREATION DATE: 12/9/99 INITIALS: EDC
LAST MODIFICATION DATE: 4/18/00 INITIALS: JHH
FULL PATH: \GREINER\6844438\TASK_1\CAD\ROW\PLANS\ENG
DRAWING FILE NAME: Row-plans.dwg
SCALE: 1:100 UNITS: English
URS Greiner Woodward Clyde
Denver, Colorado Tel: (303) 740-2600

RIGHT OF WAY

PLAN SHEET

NH 0243-058


SH 24 E/O POWERS TO CALHAN-PE

PROJECT CODE: 12412

SHEET NUMBER: 14

FILING CERTIFICATION: DEPOSITED THIS DAY OF 19 AT M., FOR INFORMATION ONLY IN BOOK OF THE COUNTY LAND SURVEYS/RIGHT OF WAY SURVEYS AT PAGE RECEPTION NUMBER

SIGNED DEPT.

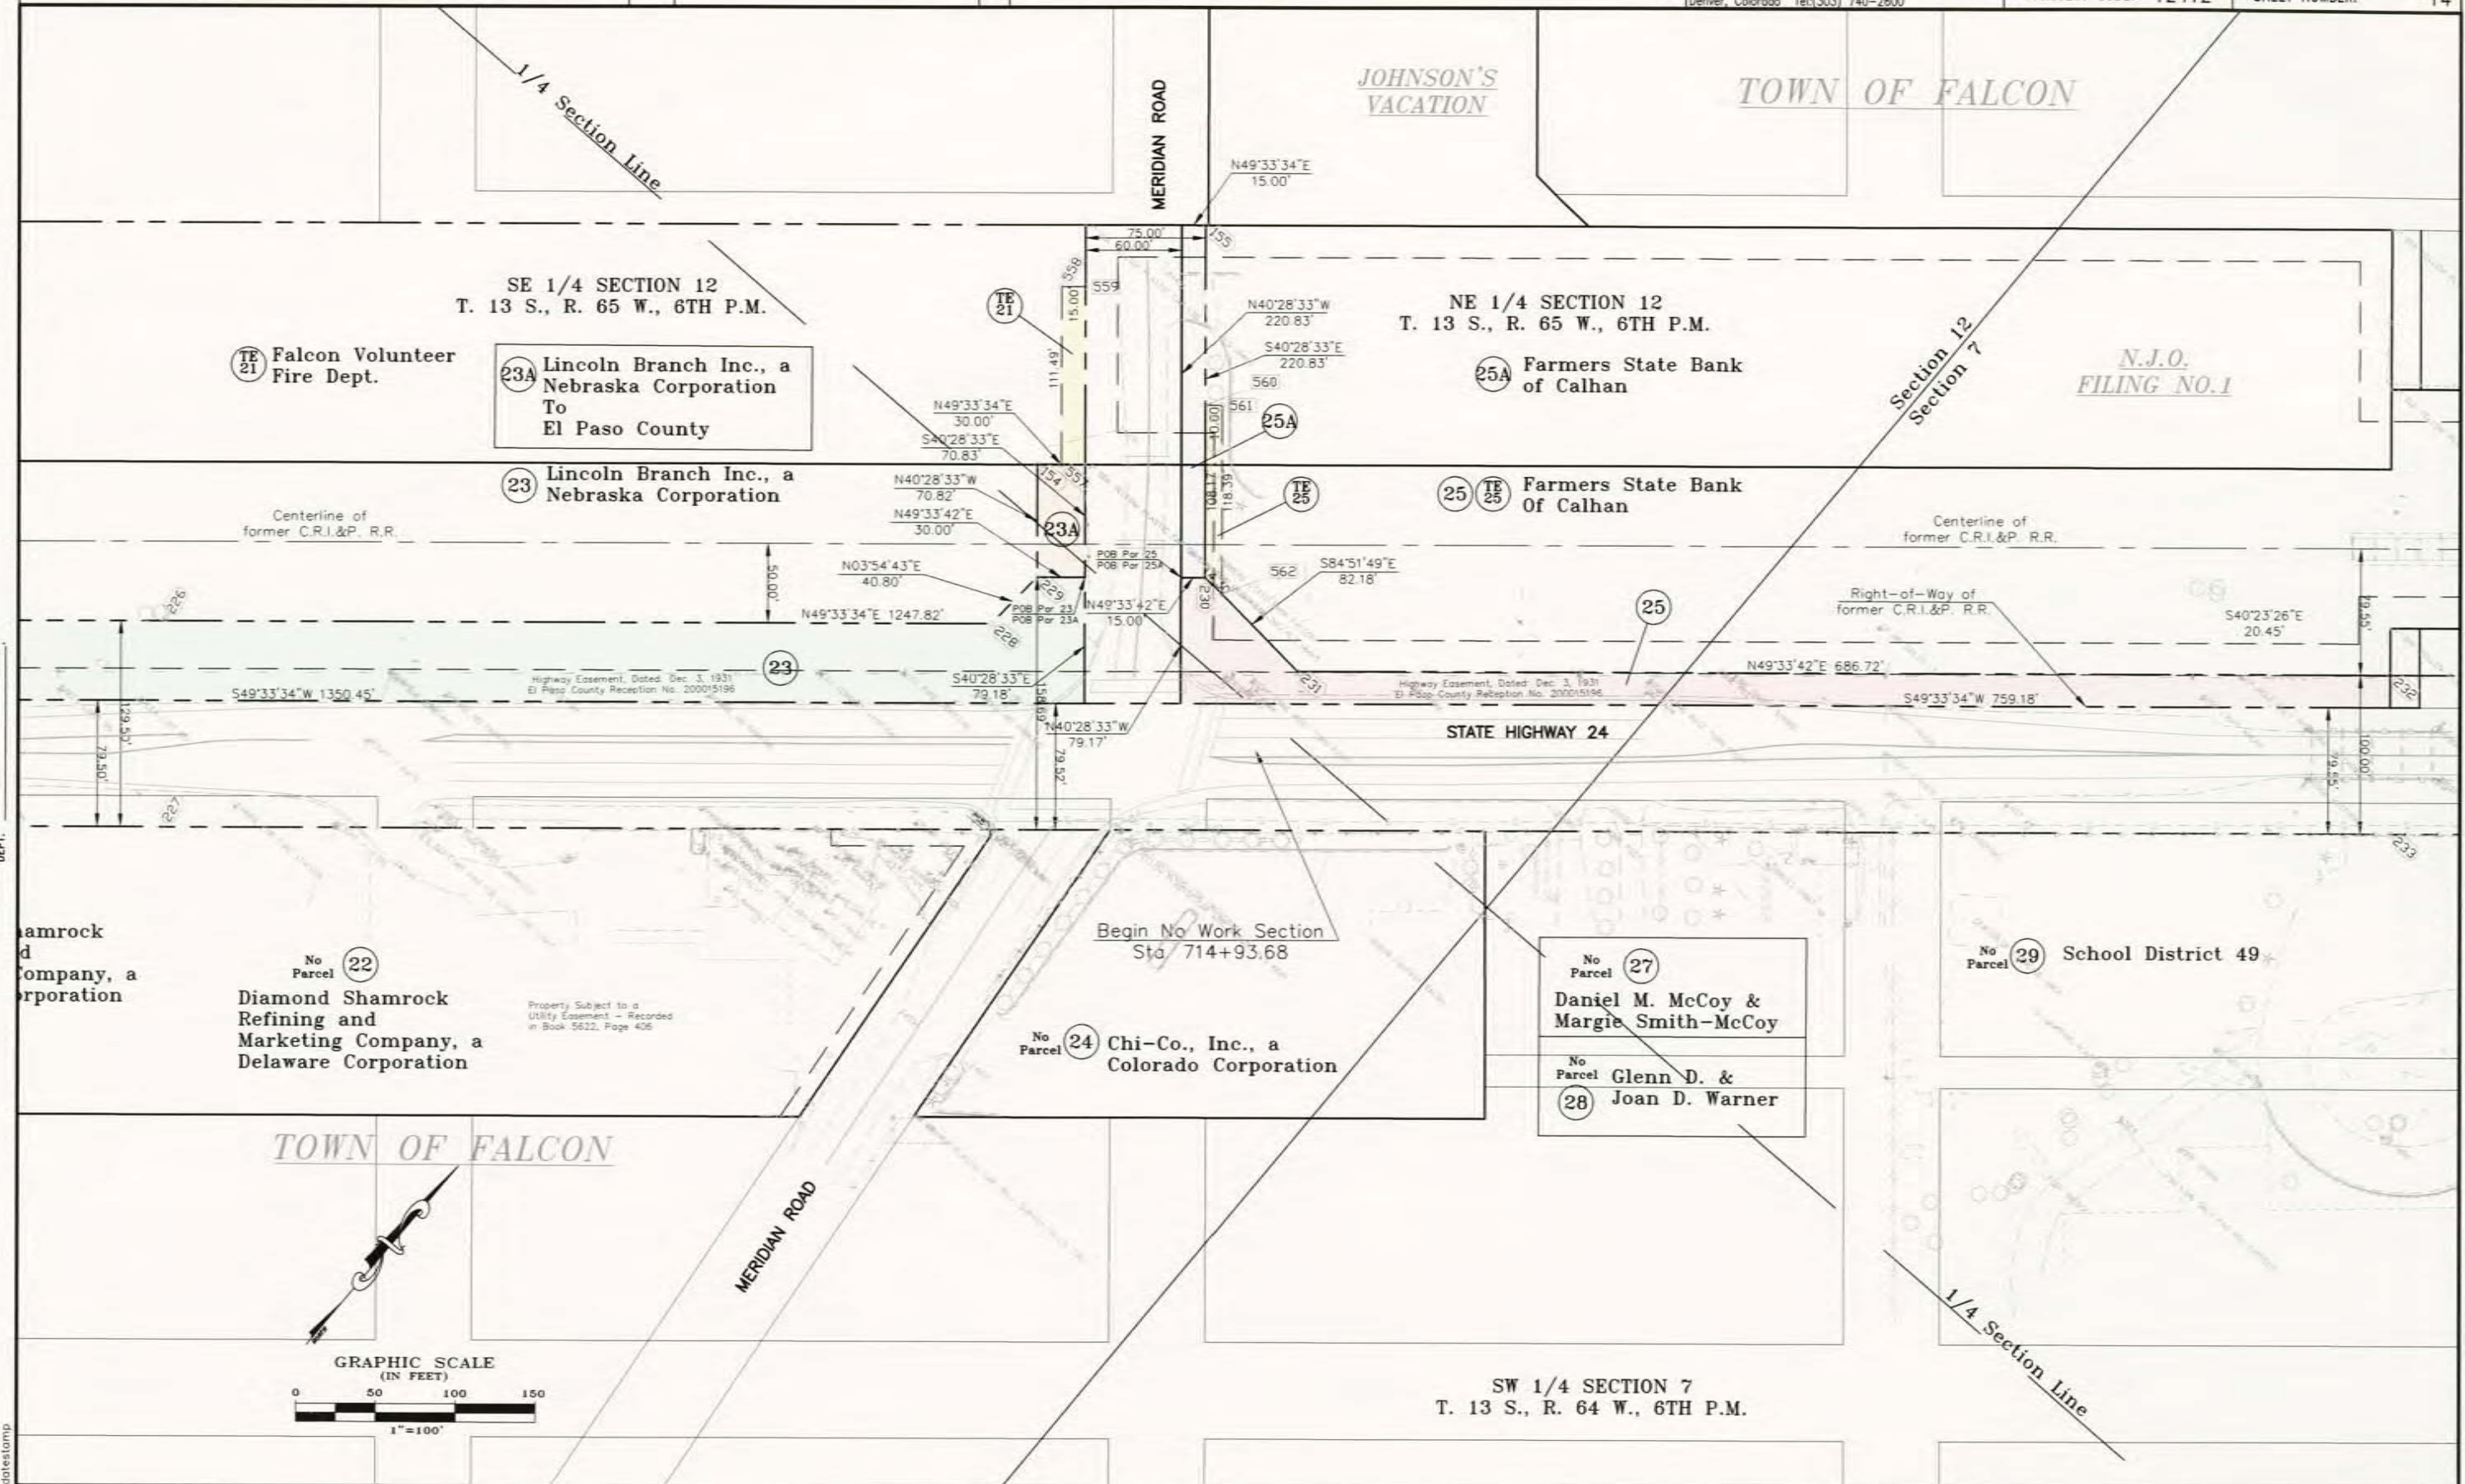

COLORADO DEPARTMENT OF TRANSPORTATION



Region 2
905 Erie Avenue
Pueblo, CO 81002
Phone: (719) 546-5745 FAX: (719) 546-5414

Right-of-Way and Survey Unit

Sheet Revisions

Computer File Information

CREATION DATE: 4/11/01 INITIALS: BDL
LAST MODIFICATION DATE: X/XX/XX INITIALS: XXX
FULL PATH: 6844438\lask_04\?????
DRAWING FILE NAME: Row_plans.dwg
SCALE: 1"=100' UNITS: English
URS Corporation
Denver, Colorado Tel:(303) 740-2600

RIGHT OF WAY

PLAN SHEET

NH 0243-058

SH 24 E/O POWERS TO CALHAN-PE

PROJECT CODE: 12412 SHEET NUMBER: 15

NW 1/4 SECTION 7
T. 13 S., R. 64 W., 6TH P.M.

N.J.O.
FLING NO.1

31 El Paso County


Note: Railroad and Hwy 24 R.O.W. plans result in a gap.

Rails to Trails deed shows county not owning this.

Note: Railroad and Hwy 24 plans overlap
Rails to Trails deed shows county owning this.

STATE HIGHWAY 24

No
Parcel 34 Larry F. McLarty

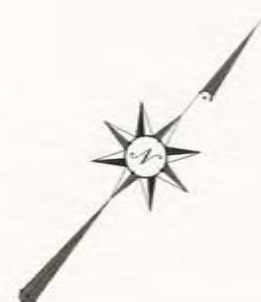

50 0 50 100
1"=100'

FILING CERTIFICATION: DAY OF 19 AT M., FOR INFORMATION
DEPOSITED THIS OF THE COUNTY LAND SURVEYS/RIGHT OF WAY
ONLY IN BOOK RECEPTION NUMBER

SIGNED
DEPT.

COLORADO DEPARTMENT OF TRANSPORTATION



Region 2
905 Erie Avenue
Pueblo, CO 81002
Phone: (719) 546-5745 FAX: (719) 546-5414

Right-of-Way and Survey Unit

Sheet Revisions

Computer File Information

CREATION DATE: 4/11/01 INITIALS: BDL
LAST MODIFICATION DATE: X/XX/XX INITIALS: XXX
FULL PATH: 6844438\Task_04\?????
DRAWING FILE NAME: Row_plans.dwg
SCALE: 1"=100' UNITS: English
URS Corporation
Denver, Colorado Tel:(303) 740-2600

RIGHT OF WAY

PLAN SHEET

NH 0243-058

SH 24 E/O POWERS TO CALHAN-PE

PROJECT CODE: 12412

SHEET NUMBER: 16

NW 1/4 SECTION 7
T. 13 S., R. 64 W., 6TH P.M.

31 El Paso County

STATE HIGHWAY 24

No Parcel 34 El Paso County

NE 1/4 SECTION 7
T. 13 S., R. 64 W., 6TH P.M.

FILING CERTIFICATION:
DEPOSITED THIS ____ DAY OF ____ 19____, AT ____ M., FOR INFORMATION
ONLY IN BOOK ____ OF THE COUNTY LAND SURVEYS/RIGHT OF WAY
SURVEYS AT PAGE ____ RECEPTION NUMBER ____

SIGNED
DEPT.

Centerline
R=5729.58
L=362.37
Tan=81.25'
Delta=3°37'25"
Chord=N47°44'59"E
362.31'

50 0 50 100
1"=100'

COLORADO DEPARTMENT OF TRANSPORTATION



Region 2
905 Erie Avenue
Pueblo, CO 81002
Phone: (719) 546-5745 FAX: (719) 546-5414

Right-of-Way and Survey Unit

Sheet Revisions

Computer File Information

CREATION DATE: 4/11/01 INITIALS: BDL
LAST MODIFICATION DATE: X/XX/XX INITIALS: XXX
FULL PATH: 6844438\task_04\?????
DRAWING FILE NAME: Row_plans.dwg
SCALE: 1"=100' UNITS: English
URS Corporation
Denver, Colorado Tel:(303) 740-2600

RIGHT OF WAY

PLAN SHEET

NH 0243-058

SH 24 E/O POWERS TO CALHAN-PE

PROJECT CODE: 12412

SHEET NUMBER: 17



50 0 50 100
1"=100'

SE 1/4 SECTION 6
T. 13 S., R. 64 W., 6TH P.M.

(31) El Paso County

STATE HIGHWAY 24

No Parcel (36) James A & Phyllis Edwards

No Parcel (35) Joseph D. Heffner

PLAT OF FALCON RANCH
ESTATES SUBDIVISION

LOT #18

NE 1/4 SECTION 7
T. 13 S., R. 64 W., 6TH P.M.

LOT #17

LOT #1

MEADOW LAKE ESTATES No. 1
ADDITION NO. 1

LOT #2

FILING CERTIFICATION:
DEPOSITED THIS ____ DAY OF ____ 19____, AT ____ M., FOR INFORMATION
ONLY IN BOOK ____ OF THE COUNTY LAND SURVEYS/RIGHT OF WAY
SURVEYS AT PAGE ____ RECEPTION NUMBER ____

SIGNED
DEPT.

COLORADO DEPARTMENT OF TRANSPORTATION



Region 2
905 Erie Avenue
Pueblo, CO 81002
Phone: (719) 546-5745 FAX: (719) 546-5414

Right-of-Way and Survey Unit

Sheet Revisions

Computer File Information

CREATION DATE: 4/11/01 INITIALS: BDL
LAST MODIFICATION DATE: 11/01/01 INITIALS: XXX
FULL PATH: 6844438\task_04\?????
DRAWING FILE NAME: Row_plans.dwg
SCALE: 1"=100' UNITS: English
URS Corporation
Denver, Colorado Tel:(303) 740-2600

RIGHT OF WAY

PLAN SHEET

NH 0243-058

SH 24 E/O POWERS TO CALHAN-PE

PROJECT CODE: 12412 SHEET NUMBER: 18

SE 1/4 SECTION 6
T. 13 S., R. 64 W., 6TH P.M.

50 0 50 100
1"=100'

31 El Paso County

STATE HIGHWAY 24

BLUE GILL DRIVE

No Parcel 37 Dennis G & Carolyn
S Misegadis

No Parcel 38 Melvin L & Diane R
Carruth

No Parcel 39 Wardell & Guinette
J Hooper

COTTON TAIL DRIVE

LOT
#30

LOT
#29

LOT
#28

MEADOW LAKE ESTATES No. 1
ADDITION NO. 1

FILING CERTIFICATION:
DEPOSITED THIS ____ DAY OF ____ 19____ AT ____ M., FOR INFORMATION
ONLY IN BOOK ____ OF THE COUNTY LAND SURVEYS/RIGHT OF WAY
SURVEYS AT PAGE ____ RECEPTION NUMBER ____

SIGNED
DEPT.

COLORADO DEPARTMENT OF TRANSPORTATION



Region 2
905 Erie Avenue
Pueblo, CO 81002
Phone: (719) 546-5745 FAX: (719) 546-5414

Right-of-Way and Survey Unit

Sheet Revisions

Computer File Information

CREATION DATE: 4/11/01 INITIALS: BDL
LAST MODIFICATION DATE: 1/10/01 INITIALS: XXX
FULL PATH: 6844438\task_04\?????
DRAWING FILE NAME: Row_plans.dwg
SCALE: 1"=100' UNITS: English
URS Corporation
Denver, Colorado Tel:(303) 740-2600

RIGHT OF WAY

PLAN SHEET

NH 0243-058

SH 24 E/O POWERS TO CALHAN-PE

PROJECT CODE: 12412

SHEET NUMBER: 19



50 0 50 100
1"=100'

SE 1/4 SECTION 6
T. 13 S., R. 64 W., 6TH P.M.

NW 1/4 SECTION 5
T. 13 S., R. 64 W., 6TH P.M.

1/4 Section Line

31 El Paso County

STATE HIGHWAY 24

S45°56'16"W 8947.64'-Centerline

Section 6
Section 5

No Parcel 40 Douglas M & Suellen M Pfof

No Parcel 41 William H. & Susan G. Barrett

No Parcel 42 Maryanne Marrietta

No Parcel 43 Harry J & Nora Horton

SW 1/4 SECTION 5
T. 13 S., R. 64 W., 6TH P.M.

LOT #27

LOT #26

LOT #25

LOT #24

LOT #23

MEADOW LAKE ESTATES No. 1
ADDITION NO. 1

FILING CERTIFICATION:
DEPOSITED THIS ____ DAY OF ____, 19__, AT ____, M., FOR INFORMATION
ONLY IN BOOK ____ OF THE COUNTY LAND SURVEYS/RIGHT OF WAY
SURVEYS AT PAGE ____, RECEPTION NUMBER ____

SIGNED _____
DEPT. _____

COLORADO DEPARTMENT OF TRANSPORTATION



Region 2
905 Erie Avenue
Pueblo, CO 81002
Phone: (719) 546-5400 FAX: (719) 546-5456

RIGHT OF WAY PLANS UNIT: Micheal L. Bouchard

Sheet Revisions

Computer File Information

CREATION DATE: 12/9/99 INITIALS: EDC
LAST MODIFICATION DATE: 2/16/00 INITIALS: EDC
FULL PATH: \\GREINER\6844438\TASK_1\CAD\ROW\PLANS\ENG
DRAWING FILE NAME: Row-plans.dwg
SCALE: 1:100 UNITS: English
URS Greiner Woodward Clyde
Denver, Colorado Tel: (303) 740-2600

RIGHT OF WAY


PLAN SHEET

NH 0243-058

SH 24 E/O POWERS TO CALHAN-PE

PROJECT CODE: 12412

SHEET NUMBER: 20

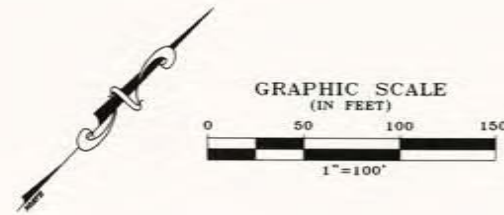

NW 1/4 SECTION 5
T. 13 S., R. 64 W., 6TH P.M.

31 El Paso County

STATE HIGHWAY 24

No
Parcel 43 Harry J & Nora
Horton

No
Parcel 44 Carol H & Mary C
Perdue

No
Parcel 45 Jerry F & Karen A
Ager

End No Work Section
Sta. 808+19.26

LOT
#22

LOT
#21

LOT
#20

LOT
#19

SW 1/4 SECTION 5
T. 13 S., R. 64 W., 6TH P.M.

MEADOW LAKE ESTATES No. 1
ADDITION NO. 1

FILED CERTIFICATION:
DEPOSITED THIS ____ DAY OF _____, 19____, AT _____, FOR INFORMATION
ONLY IN BOOK _____ OF THE COUNTY LAND SURVEYS/RIGHT OF WAY
SURVEYS AT PAGE _____, RECEPTION NUMBER _____

SIGNED _____
DEPT. _____

date stamp

COLORADO DEPARTMENT OF TRANSPORTATION



Region 2
905 Erie Avenue
Pueblo, CO 81002
Phone: (719) 546-5400 FAX: (719) 546-5456

RIGHT OF WAY PLANS UNIT: Micheal L. Bouchard

Sheet Revisions

Computer File Information

CREATION DATE: 12/9/99 INITIALS: EDC
LAST MODIFICATION DATE: 2/16/00 INITIALS: EDC
FULL PATH: \\GREINER\6844438\TASK_1\CAO\ROW\PLANS\ENG
DRAWING FILE NAME: Row-plans.dwg
SCALE: 1:100 UNITS: English
URS Greiner Woodward Clyde
Denver, Colorado Tel: (303) 740-2600

RIGHT OF WAY


PLAN SHEET

NH 0243-058

SH 24 E/O POWERS TO CALHAN-PE

PROJECT CODE: 12412

SHEET NUMBER: 21

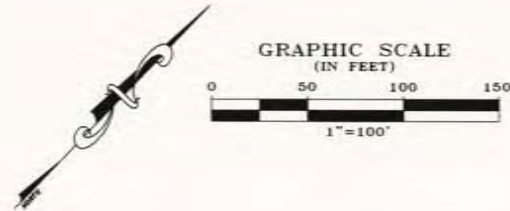

NW 1/4 SECTION 5
T. 13 S., R. 64 W., 6TH P.M.

No Parcel 48
Dianne K. Ogle &
Douglas D. &
David N. Stis

No Parcel 31
El Paso County

Centerline of
former C.R.I. & P. R.R.

STATE HIGHWAY 24

No Parcel 45
Jerry F &
Karen A Ager

No Parcel 46
Roger D &
Stephanie J Gabel

TE 47
Fred S. Murr

MEADOW LAKE ESTATES No. 1
ADDITION NO. 1

1/4 Section Line

LOT
#19

LOT
#18

LOT
#17

LOT
#16

NE 1/4 SECTION 5
T. 13 S., R. 64 W., 6TH P.M.

FILING CERTIFICATION: DEPOSITED THIS ____ DAY OF ____ 19____ AT ____ M., FOR INFORMATION
ONLY IN BOOK ____ OF THE COUNTY LAND SURVEYS/RIGHT OF WAY
SURVEYS AT PAGE ____ RECEPTION NUMBER ____

SIGNED _____
DEPT. _____

ddlestamp

Region 2
905 Erie Avenue
Pueblo, CO 81002
Phone: (719) 546-5400 FAX: (719) 546-5456

Sheet Revisions

[illegible]

CREATION DATE: 12/9/99	INITIALS: EDC
LAST MODIFICATION DATE: 2/16/00	INITIALS: EDC
FULL PATH: \GREINER\6844438\TASK_1\CAD\ROW\PLANS\ENG	
DRAWING FILE NAME: Row-plans.dwg	
SCALE: 1:100	UNITS: English


URS Greiner Woodward Clyde
Denver, Colorado Tel: (303) 740-2600

PLAN SHEET


NH 0243-058

SH 24 E/O POWERS TO CALHAN-PE

PROJECT CODE: 12412	SHEET NUMBER: 22
---------------------	------------------

 

SIGNED _____
DEPT. _____

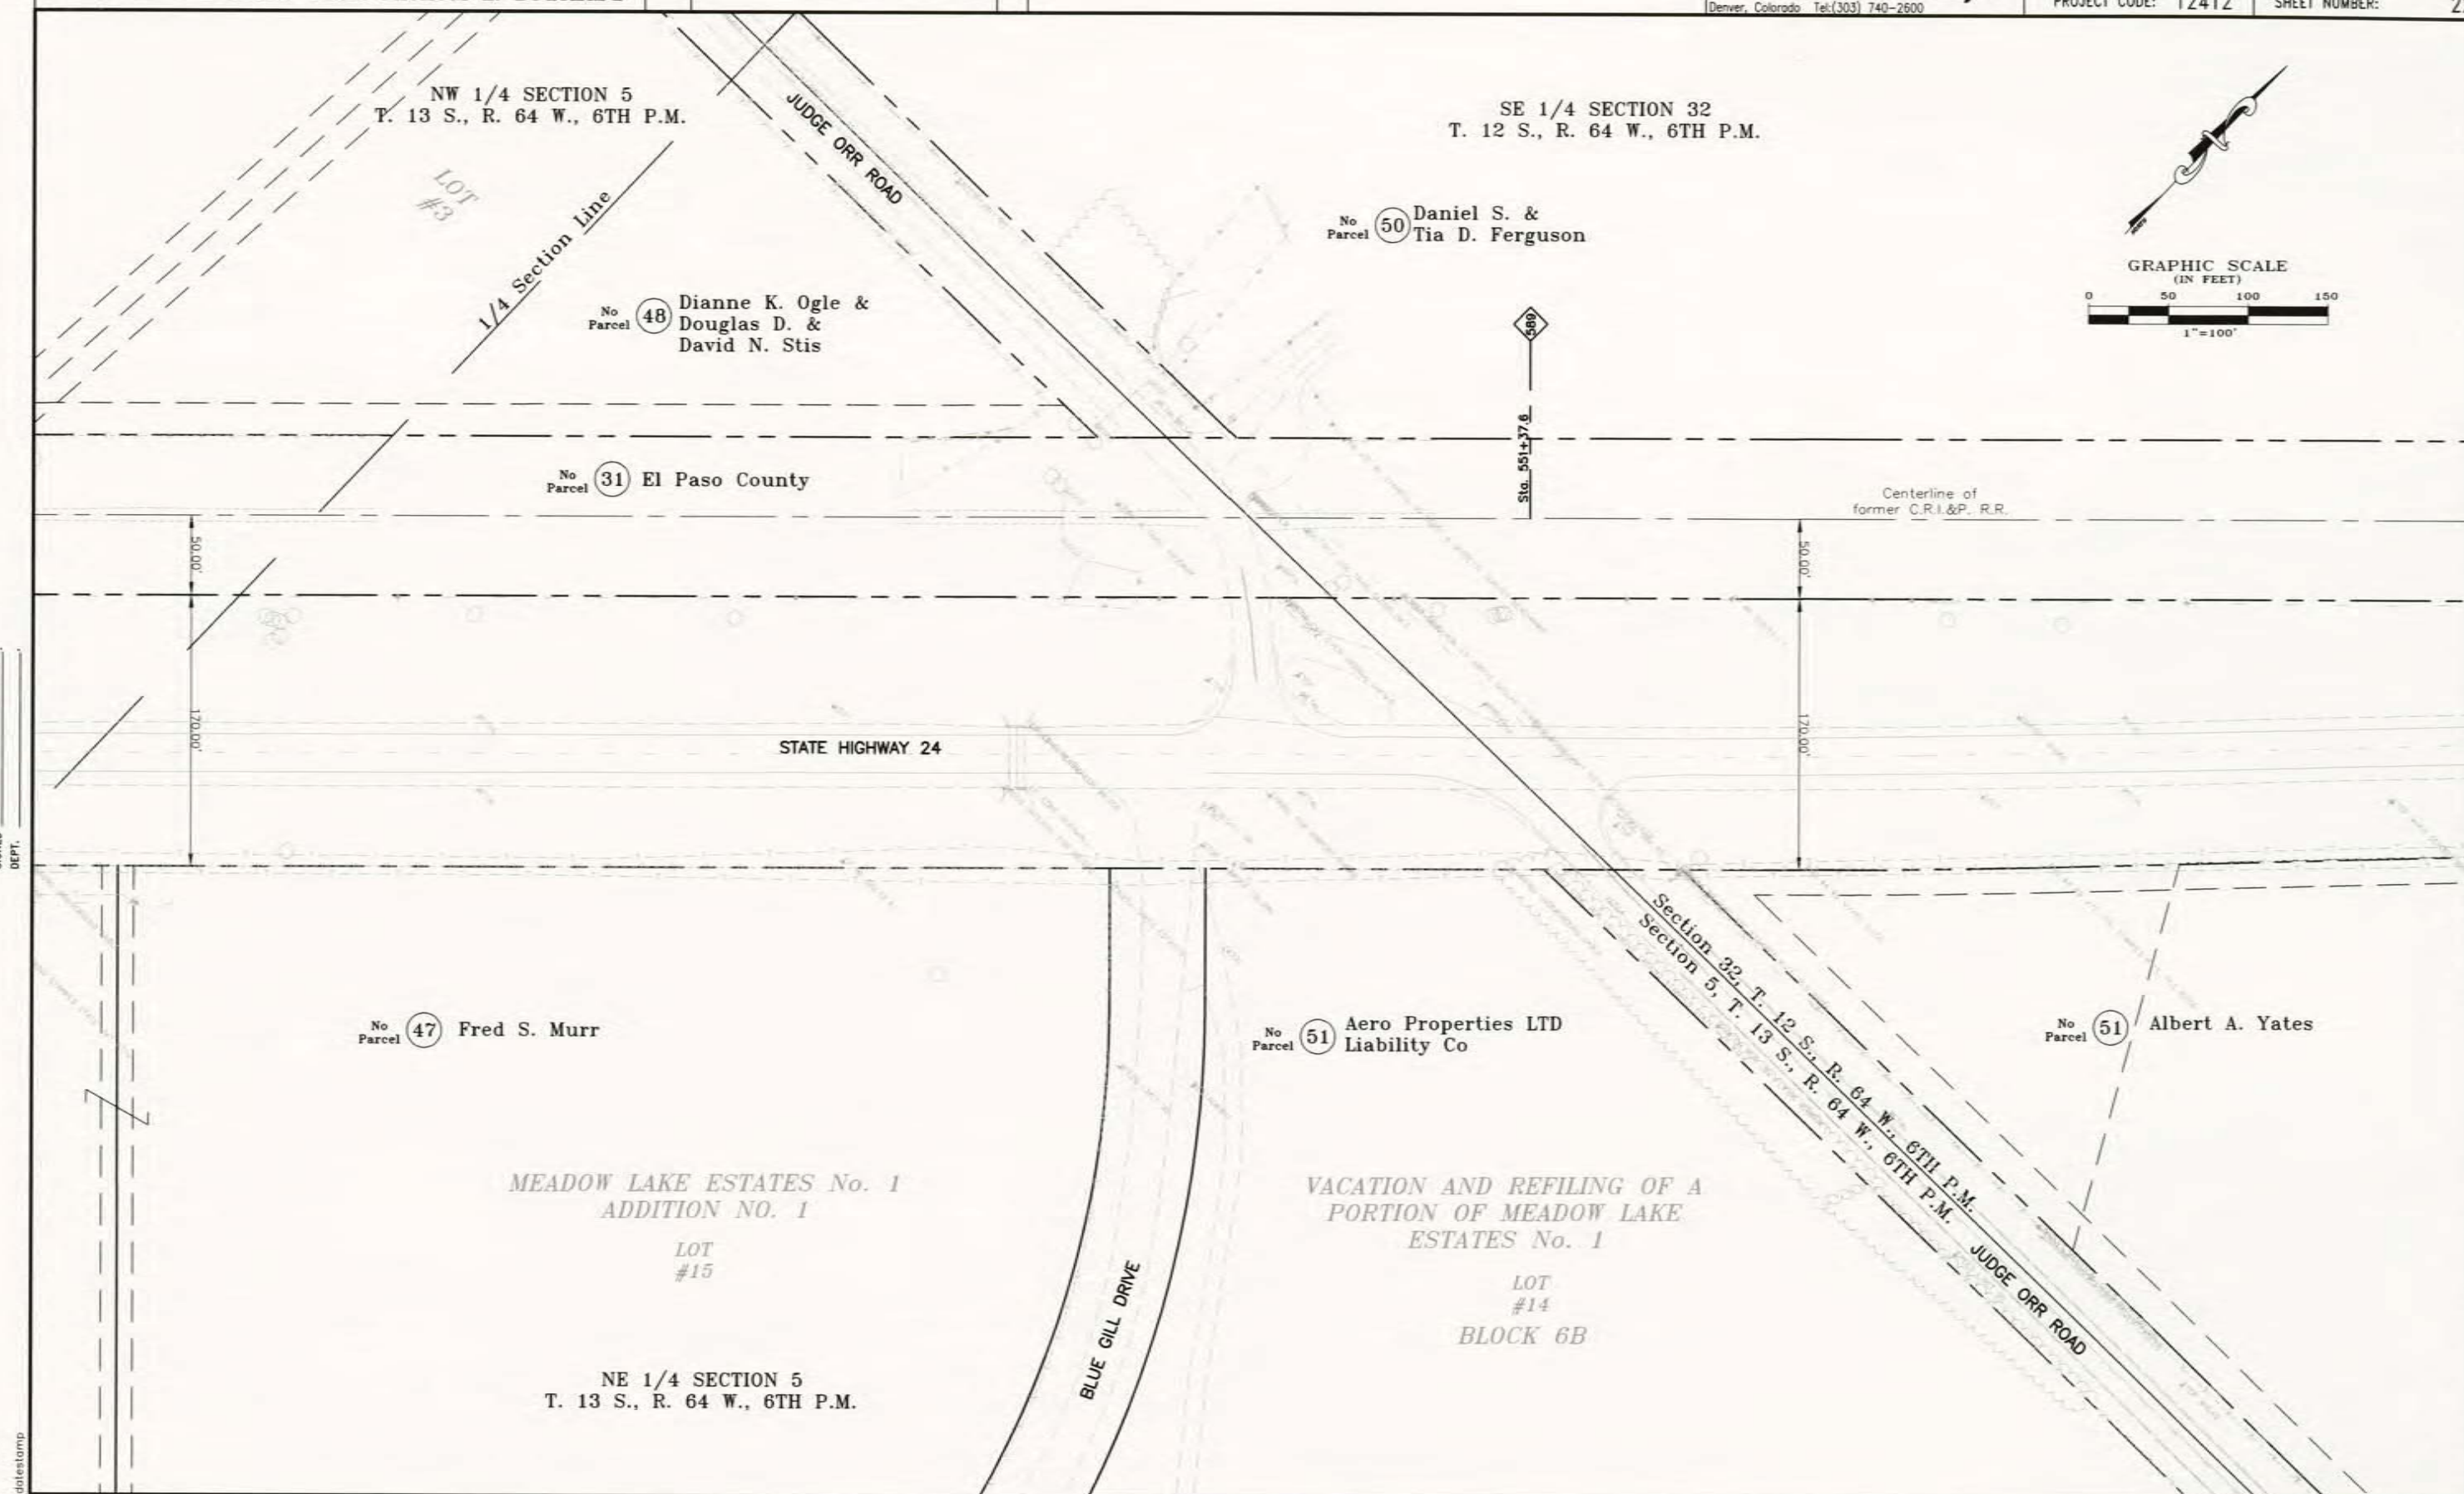

COLORADO DEPARTMENT OF TRANSPORTATION



Region 2
905 Erie Avenue
Pueblo, CO 81002
Phone: (719) 546-5400 FAX: (719) 546-5456

RIGHT OF WAY PLANS UNIT: Micheal L. Bouchard

Sheet Revisions

Computer File Information

CREATION DATE: 12/9/99 INITIALS: EDC
LAST MODIFICATION DATE: 2/14/00 INITIALS: EDC
FULL PATH: \\GREINER\6844438\TASK_1\CAD\ROW\PLANS\ENG
DRAWING FILE NAME: Row-plans.dwg
SCALE: 1:100 UNITS: English
URS Greiner Woodward Clyde
Denver, Colorado Tel: (303) 740-2600

RIGHT OF WAY

PLAN SHEET

NH 0243-058

SH 24 E/O POWERS TO CALHAN-PE

PROJECT CODE: 12412 SHEET NUMBER: 23

SE 1/4 SECTION 32
T. 12 S., R. 64 W., 6TH P.M.

FILING CERTIFICATION:
DEPOSITED THIS ____ DAY OF ____ 19____ AT ____ M., FOR INFORMATION
ONLY IN BOOK ____ OF THE COUNTY LAND SURVEYS/RIGHT OF WAY
SURVEYS AT PAGE ____ RECEPTION NUMBER ____

SIGNED _____
DEPT. _____

No
Parcel (31) El Paso County

Centerline of
former C.R.I.&P. R.R.

STATE HIGHWAY 24

Begin No Work Section
Sta. 847+79.20

No
Parcel (51) Albert A. Yates


Property Subject to a
Telephone Easement -
Recorded in Book 358,
Page 540

Also, a Utility Easement
- Recorded in Book
2394, Page 891

Also, a Ditch and Canal
Easement - Recorded in
Book 55, Page 244

Also, Pipe Line Easement
- Recorded under
Reception No. 162061

Abandon and Revised Easement
Recorded in Book 5762, Page 1548

 

date stamp

COLORADO DEPARTMENT OF TRANSPORTATION



Region 2
905 Erie Avenue
Pueblo, CO 81002
Phone: (719) 546-5400 FAX: (719) 546-5456

RIGHT OF WAY PLANS UNIT: Micheal L. Bouchard

Sheet Revisions

Computer File Information

CREATION DATE: 12/9/99 INITIALS: EDC
LAST MODIFICATION DATE: 2/14/00 INITIALS: EDC
FULL PATH: \GREINER\6844438\TASK_1\CAD\ROW\PLANS\ENG
DRAWING FILE NAME: Row-plans.dwg
SCALE: 1:100 UNITS: English
URS Greiner Woodward Clyde
Denver, Colorado Tel: (303) 740-2600

RIGHT OF WAY

PLAN SHEET

NH 0243-058

SH 24 E/O POWERS TO CALHAN-PE

PROJECT CODE: 12412 SHEET NUMBER: 24

SE 1/4 SECTION 32
T. 12 S., R. 64 W., 6TH P.M.

31 El Paso County

STATE HIGHWAY 24


End R.O.W. Project
Sta. 853+58.33 (MP 322.93)
Project NH 0243-058 (12412)

No Parcel 52 Sun Prairie Land LLC

51 Albert A Yates
No Parcel

SW 1/4 SECTION 33
T. 12 S., R. 64 W., 6TH P.M.

GRAPHIC SCALE
(IN FEET)
0 50 100 150
1"=100'

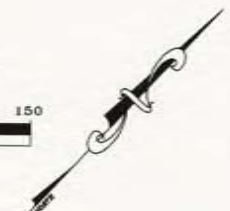

FILING CERTIFICATION: DEPOSITED THIS ____ DAY OF ____ 19____ AT ____ M., FOR INFORMATION ONLY IN BOOK ____ OF THE COUNTY LAND SURVEYS/RIGHT OF WAY SURVEYS AT PAGE ____ RECEPTION NUMBER ____

SIGNED _____
DEPT. _____

datestamp

COLORADO DEPARTMENT OF TRANSPORTATION



Region 2
905 Erie Avenue
Pueblo, CO 81002
Phone: (719) 546-5745 FAX: (719) 546-5414

Right-of-Way and Survey Unit

Sheet Revisions

Computer File Information

CREATION DATE: 4/11/01 INITIALS: BDL
LAST MODIFICATION DATE: 1/10/01 INITIALS: XXX
FULL PATH: 6844438\task_04\?????
DRAWING FILE NAME: Row_plans.dwg
SCALE: 1"=100' UNITS: English
URS Corporation
Denver, Colorado Tel:(303) 740-2600

RIGHT OF WAY


PLAN SHEET

NH 0243-058

SH 24 E/O POWERS TO CALHAN-PE

PROJECT CODE: 12412 SHEET NUMBER: 25

NW 1/4 SECTION 33
T. 12 S., R. 64 W., 6TH P.M.

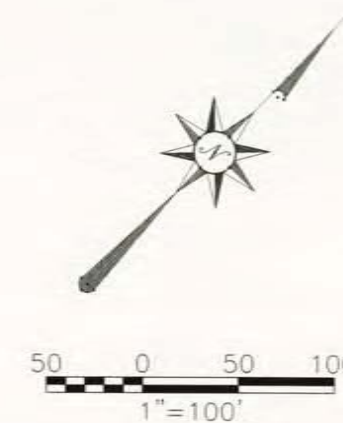

(31) El Paso County

STATE HIGHWAY 24

No
Parcel (52) Sun Prairie Land
LLC

No
Parcel (53) Samuel A & Carlene
L. Leffler

SW 1/4 SECTION 33
T. 12 S., R. 64 W., 6TH P.M.

1/4 Section Line

FILING CERTIFICATION:
DEPOSITED THIS ____ DAY OF ____ 19____, AT ____ M., FOR INFORMATION
ONLY IN BOOK ____ OF THE COUNTY LAND SURVEYS/RIGHT OF WAY
SURVEYS AT PAGE ____ RECEPTION NUMBER ____

SIGNED
DEPT.

COLORADO DEPARTMENT OF TRANSPORTATION



Region 2
905 Erie Avenue
Pueblo, CO 81002
Phone: (719) 546-5745 FAX: (719) 546-5414

Right-of-Way and Survey Unit

Sheet Revisions

Computer File Information

CREATION DATE: 4/11/01 INITIALS: BOL
LAST MODIFICATION DATE: 8/09/01 INITIALS: XXX
FULL PATH: 6844438\task_04\?????
DRAWING FILE NAME: Row_plans.dwg
SCALE: 1"=100' UNITS: English
URS Corporation
Denver, Colorado Tel:(303) 740-2600

RIGHT OF WAY


PLAN SHEET

NH 0243-058

SH 24 E/O POWERS TO CALHAN-PE

PROJECT CODE: 12412 SHEET NUMBER: 26

NW 1/4 SECTION 33
T. 12 S., R. 64 W., 6TH P.M.

 

Sta. 498+57.6

31 El Paso County

STATE HIGHWAY 24

120.00'

No Parcel 53 Samuel A & Carlene
L Leffler

No Parcel 54 Sharon Bonicelli

1/4 Section Line

NE 1/4 SECTION 33
T. 12 S., R. 64 W., 6TH P.M.

FILING CERTIFICATION:
DEPOSITED THIS ____ DAY OF ____, 19____, AT ____ M., FOR INFORMATION
ONLY IN BOOK ____ OF THE COUNTY LAND SURVEYS/RIGHT OF WAY
SURVEYS AT PAGE ____ RECEPTION NUMBER ____

SIGNED
DEPT.

COLORADO DEPARTMENT OF TRANSPORTATION



Region 2
905 Erie Avenue
Pueblo, CO 81002
Phone: (719) 546-5745 FAX: (719) 546-5414

Right-of-Way and Survey Unit

Sheet Revisions

Computer File Information

CREATION DATE: 4/11/01 INITIALS: BDL
LAST MODIFICATION DATE: X/XX/XX INITIALS: XXX
FULL PATH: 8844438\Task_04\?????
DRAWING FILE NAME: Row_plans.dwg
SCALE: 1"=100' UNITS: English
URS Corporation
Denver, Colorado Tel:(303) 740-2600

RIGHT OF WAY

PLAN SHEET

NH 0243-058

SH 24 E/O POWERS TO CALHAN-PE

PROJECT CODE: 12412 SHEET NUMBER: 27

NW 1/4 SECTION 33
T. 12 S., R. 64 W., 6TH P.M.

SE 1/4 SECTION 28
T. 12 S., R. 64 W., 6TH P.M.

50 0 50 100
1"=100'

(31) El Paso County

STATE HIGHWAY 24

No
Parcel (54) Sharon Bonicelli

NE 1/4 SECTION 33
T. 12 S., R. 64 W., 6TH P.M.

FILING CERTIFICATION: DAY OF _____, 19____, AT _____, FOR INFORMATION
DEPOSITED THIS _____ OF THE COUNTY LAND SURVEYS/RIGHT OF WAY
SURVEYS AT PAGE _____, RECEPTION NUMBER _____

SIGNED
DEPT.

COLORADO DEPARTMENT OF TRANSPORTATION



Region 2
905 Erie Avenue
Pueblo, CO 81002
Phone: (719) 546-5745 FAX: (719) 546-5414
Right-of-Way and Survey Unit

Sheet Revisions

Computer File Information

CREATION DATE: 4/11/01 INITIALS: BDL
LAST MODIFICATION DATE: x/xx/xx INITIALS: xxx
FULL PATH: S844438\Task_04\?????
DRAWING FILE NAME: Row_plans.dwg
SCALE: 1"=100' UNITS: English
URS Corporation
Denver, Colorado Tel: (303) 740-2600

RIGHT OF WAY

PLAN SHEET

NH 0243-058

SH 24 E/O POWERS TO CALHAN-PE

PROJECT CODE: 12412 SHEET NUMBER: 28



50 0 50 100
1"=100'

SE 1/4 SECTION 28
T. 12 S., R. 64 W., 6TH P.M.

31 El Paso County

STATE HIGHWAY 24

N45°55'18"E 13193.39'—Centerline

120.00'

PARCEL
A

No
Parcel 55 Dolores J & Donald
J Kelly

PARCEL
B

PARCEL
D

Section 28
Section 33

FILING CERTIFICATION:
DEPOSITED THIS ____ DAY OF ____, 19____, AT ____ M., FOR INFORMATION
ONLY IN BOOK ____ OF THE COUNTY LAND SURVEYS/RIGHT OF WAY
SURVEYS AT PAGE ____, RECEPTION NUMBER ____

SIGNED
DEPT.

COLORADO DEPARTMENT OF TRANSPORTATION



Region 2
905 Erie Avenue
Pueblo, CO 81002
Phone: (719) 546-5745 FAX: (719) 546-5414

Right-of-Way and Survey Unit

Sheet Revisions

Computer File Information

CREATION DATE: 4/11/01 INITIALS: BOL
LAST MODIFICATION DATE: 3/09/09 INITIALS: XXX
FULL PATH: 6844438\Task_04\?????
DRAWING FILE NAME: Row_plans.dwg
SCALE: 1"=100' UNITS: English
URS Corporation
Denver, Colorado Tel:(303) 740-2600

RIGHT OF WAY


PLAN SHEET

NH 0243-058

SH 24 E/O POWERS TO CALHAN-PE

PROJECT CODE: 12412 SHEET NUMBER: 29

SE 1/4 SECTION 28
T. 12 S., R. 64 W., 6TH P.M.

 

31 El Paso County

STATE HIGHWAY 24

No Parcel 55 Dolores J & Donald J Kelly

PARCEL D

No Parcel 56 Delmar F Jr. & Jacqueline Nourie

SW 1/4 SECTION 27
T. 12 S., R. 64 W., 6TH P.M.

FILING CERTIFICATION:
DEPOSITED THIS ____ DAY OF ____, 19__, AT ____, M., FOR INFORMATION
ONLY IN BOOK ____ OF THE COUNTY LAND SURVEYS/RIGHT OF WAY
SURVEYS AT PAGE ____, RECEPTION NUMBER ____

SIGNED _____
DEPT. _____

COLORADO DEPARTMENT OF TRANSPORTATION



Region 2
905 Erie Avenue
Pueblo, CO 81002
Phone: (719) 546-5745 FAX: (719) 546-5414

Right-of-Way and Survey Unit

Sheet Revisions

Computer File Information

CREATION DATE: 4/11/01 INITIALS: BDL
LAST MODIFICATION DATE: 8/20/01 INITIALS: XXX
FULL PATH: S:\44438\Task_04\?????
DRAWING FILE NAME: Row_plans.dwg
SCALE: 1"=100' UNITS: English
URS Corporation
Denver, Colorado Tel:(303) 740-2600

RIGHT OF WAY

PLAN SHEET

NH 0243-058


SH 24 E/O POWERS TO CALHAN-PE

PROJECT CODE: 12412 SHEET NUMBER: 30

1/4 Section Line



NW 1/4 SECTION 27
T. 12 S., R. 64 W., 6TH P.M.

 

31 El Paso County

STATE HIGHWAY 24

No Parcel 57 Kristen N. Neveln

SW 1/4 SECTION 27
T. 12 S., R. 64 W., 6TH P.M.

No Parcel 58 Todd E. & Debra A. Vandebrake

FILING CERTIFICATION: DEPOSITED THIS ____ DAY OF ____ 19____, AT ____ M., FOR INFORMATION ONLY IN BOOK ____ OF THE COUNTY LAND SURVEYS/RIGHT OF WAY SURVEYS AT PAGE ____ RECEPTION NUMBER ____

SIGNED _____
DEPT. _____

COLORADO DEPARTMENT OF TRANSPORTATION



Region 2
905 Erie Avenue
Pueblo, CO 81002
Phone: (719) 546-5745 FAX: (719) 546-5414

Right-of-Way and Survey Unit

Sheet Revisions

Computer File Information

CREATION DATE: 4/11/01 INITIALS: BDL
LAST MODIFICATION DATE: X/XX/XX INITIALS: XXX
FULL PATH: 6844438\Task_04\?????
DRAWING FILE NAME: Row_plans.dwg
SCALE: 1"=100' UNITS: English
URS Corporation
Denver, Colorado Tel:(303) 740-2600

RIGHT OF WAY


PLAN SHEET

NH 0243-058

SH 24 E/O POWERS TO CALHAN-PE

PROJECT CODE: 12412 SHEET NUMBER: 31

NW 1/4 SECTION 27
T. 12 S., R. 64 W., 6TH P.M.

 

31 El Paso County

STATE HIGHWAY 24

120.00'

No
Parcel 58 Todd E. & Debra A.
Vandebrake

No
Parcel 59 Gary E. & Shirley J.
Vandebrake

1/4 Section Line

NE 1/4 SECTION 27
T. 12 S., R. 64 W., 6TH P.M.

FILING CERTIFICATION:
DEPOSITED THIS ____ DAY OF ____, 19____, AT ____ M., FOR INFORMATION
ONLY IN BOOK ____ OF THE COUNTY LAND SURVEYS/RIGHT OF WAY
SURVEYS AT PAGE ____, RECEPTION NUMBER ____

SIGNED
DEPT.

COLORADO DEPARTMENT OF TRANSPORTATION



Region 2
905 Erie Avenue
Pueblo, CO 81002
Phone: (719) 546-5745 FAX: (719) 546-5414

Right-of-Way and Survey Unit

Sheet Revisions

Computer File Information

CREATION DATE: 4/11/01 INITIALS: BDL
LAST MODIFICATION DATE: 4/11/01 INITIALS: XXX
FULL PATH: 6844438\Task_04\?????
DRAWING FILE NAME: Row_plans.dwg
SCALE: 1"=100' UNITS: English

URS Corporation

Denver, Colorado Tel: (303) 740-2600

RIGHT OF WAY

PLAN SHEET


NH 0243-058

SH 24 E/O POWERS TO CALHAN-PE

PROJECT CODE: 12412 SHEET NUMBER: 32

NW 1/4 SECTION 27
T. 12 S., R. 64 W., 6TH P.M.

SE 1/4 SECTION 22
T. 12 S., R. 64 W., 6TH P.M.

 

1/4 Section Line

Section 22
Section 27

31 El Paso County

STATE HIGHWAY 24

No Parcel 59 Gary E. & Shirley J. Vandebrake

NE 1/4 SECTION 27
T. 12 S., R. 64 W., 6TH P.M.

FILING CERTIFICATION:
DEPOSITED THIS ____ DAY OF _____, 19____, AT _____, FOR INFORMATION
ONLY IN BOOK _____ OF THE COUNTY LAND SURVEYS/RIGHT OF WAY
SURVEYS AT PAGE _____, RECEPTION NUMBER _____

SIGNED _____
DEPT. _____

COLORADO DEPARTMENT OF TRANSPORTATION



Region 2
905 Erie Avenue
Pueblo, CO 81002
Phone: (719) 546-5745 FAX: (719) 546-5414

Right-of-Way and Survey Unit

Sheet Revisions

Computer File Information

CREATION DATE: 4/11/01 INITIALS: BDL
LAST MODIFICATION DATE: 11/01/01 INITIALS: XXX
FULL PATH: 6844438\Task_04\?????
DRAWING FILE NAME: Row_plans.dwg
SCALE: 1"=100' UNITS: English
URS Corporation
Denver, Colorado Tel:(303) 740-2600

RIGHT OF WAY

PLAN SHEET

NH 0243-058

SH 24 E/O POWERS TO CALHAN-PE

PROJECT CODE: 12412 SHEET NUMBER: 33



SE 1/4 SECTION 22
T. 12 S., R. 64 W., 6TH P.M.

50 0 50 100
1"=100'

TE 31b El Paso County

Sta. 392+87.6

STATE HIGHWAY 24

Section 22
Section 27

No Parcel 60 William L & Virginia
H Reid

NE 1/4 SECTION 27
T. 12 S., R. 64 W., 6TH P.M.

16.5' Communications Easement -
Recorded in Book 2574, Page 317
Property Subject to a
Utility Easement -
Recorded in Book 2068,
Page 576
LOT #2

OLD BROWN RANCH

No Parcel 61 Edward D & Lucille
A. Martin, AKA
Lucille Ann Martin

LOT #1

Property Subject to a
Utility Easement -
Recorded in Book 2068,
Page 576

FILING CERTIFICATION:
DEPOSITED THIS ____ DAY OF ____, 19____, AT ____ M., FOR INFORMATION
ONLY IN BOOK ____ OF THE COUNTY LAND SURVEYS/RIGHT OF WAY
SURVEYS AT PAGE ____ RECEPTION NUMBER ____

SIGNED _____
DEPT. _____

COLORADO DEPARTMENT OF TRANSPORTATION



Region 2
905 Erie Avenue
Pueblo, CO 81002
Phone: (719) 546-5745 FAX: (719) 546-5414

Right-of-Way and Survey Unit

Sheet Revisions

Computer File Information

CREATION DATE: 4/11/01 INITIALS: BOL
LAST MODIFICATION DATE: 1/10/01 INITIALS: XXX
FULL PATH: 6844438\Task_04\?????
DRAWING FILE NAME: Row_plans.dwg
SCALE: 1"=100' UNITS: English
URS Corporation
Denver, Colorado Tel:(303) 740-2600

RIGHT OF WAY

PLAN SHEET

NH 0243-058

SH 24 E/O POWERS TO CALHAN-PE

PROJECT CODE: 12412

SHEET NUMBER: 34

FILING CERTIFICATION:
DEPOSITED THIS ____ DAY OF _____, 19____, AT _____, FOR INFORMATION
ONLY IN BOOK _____ OF THE COUNTY LAND SURVEYS/RIGHT OF WAY
SURVEYS AT PAGE _____, RECEPTION NUMBER _____

SIGNED _____
DEPT. _____

SE 1/4 SECTION 22
T. 12 S., R. 64 W., 6TH P.M.

No. 62 William R. &
Parcel Patricia Lee

50 0 50 100
1"=100'



No. 66 William R. &
Parcel Patricia Lee

SW 1/4 SECTION 23
T. 12 S., R. 64 W., 6TH P.M.

31 El Paso County

STATE HIGHWAY 24

COLORADO DEPARTMENT OF TRANSPORTATION



Region 2
905 Erie Avenue
Pueblo, CO 81002
Phone: (719) 546-5745 FAX: (719) 546-5414

Right-of-Way and Survey Unit

Sheet Revisions

Computer File Information

CREATION DATE: 4/11/01 INITIALS: BOL
LAST MODIFICATION DATE: 1/10/01 INITIALS: XXX
FULL PATH: 6844438\Task_04\?????
DRAWING FILE NAME: Row_plans.dwg
SCALE: 1"=100' UNITS: English
URS Corporation
Denver, Colorado Tel: (303) 740-2600

RIGHT OF WAY

PLAN SHEET

NH 0243-058

SH 24 E/O POWERS TO CALHAN-PE

PROJECT CODE: 12412 SHEET NUMBER: 35

31 El Paso County

STATE HIGHWAY 24

16.5' Communications Easement -
Recorded in Book 2574, Page 317

No Parcel 61 Edward D & Lucille
A Martin

SE 1/4 SECTION 22
T. 12 S., R. 64 W., 6TH P.M.

Section 22
Section 23


No Parcel 65 Columbine Valley
Investments, Inc. a Colorado
Corporation and Land
Securities Investors Ltd., a
Colorado Limited
Partnership, as their
interests may appear

No Parcel 64 Shelley L. Moberly

*SCHWINDT AND RATTEREE
SUBDIVISION
(RANCHETTE HOMES)*

No Parcel 63 Gary M. Hatfield

SW 1/4 SECTION 23
T. 12 S., R. 64 W., 6TH P.M.

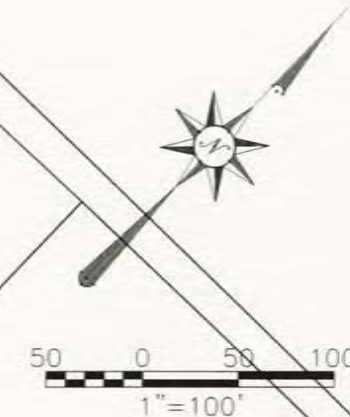

FILING CERTIFICATION:
DEPOSITED THIS ____ DAY OF ____, 19____, AT ____, M., FOR INFORMATION
ONLY IN BOOK ____ OF THE COUNTY LAND SURVEYS/RIGHT OF WAY
SURVEYS AT PAGE ____, RECEPTION NUMBER ____

SIGNED _____
DEPT. _____

COLORADO DEPARTMENT OF TRANSPORTATION



Region 2
905 Erie Avenue
Pueblo, CO 81002
Phone: (719) 546-5745 FAX: (719) 546-5414

Right-of-Way and Survey Unit

Sheet Revisions

Computer File Information

CREATION DATE: 4/11/01 INITIALS: BDL
LAST MODIFICATION DATE: 3/09/01 INITIALS: XXX
FULL PATH: 6844438\Task_04\?????
DRAWING FILE NAME: Row_plans.dwg
SCALE: 1"=100' UNITS: English
URS Corporation
Denver, Colorado Tel:(303) 740-2600

RIGHT OF WAY


PLAN SHEET

NH 0243-058

SH 24 E/O POWERS TO CALHAN-PE

PROJECT CODE: 12412 SHEET NUMBER: 36

66 William R. & Patricia Lee

 

NW 1/4 SECTION 23
T. 12 S., R. 64 W., 6TH P.M.

31 El Paso County

STATE HIGHWAY 24

S45°55'18"W 7436.40'—Centerline

61 Edward D & Lucille
A Martin

SW 1/4 SECTION 23
T. 12 S., R. 64 W., 6TH P.M.

No
Parcel 67 Four Way Ranch

FILING CERTIFICATION:
DEPOSITED THIS ____ DAY OF _____, 19____, AT _____, FOR INFORMATION
ONLY IN BOOK _____ OF THE COUNTY LAND SURVEYS/RIGHT OF WAY
SURVEYS AT PAGE _____, RECEPTION NUMBER _____

SIGNED
DEPT.

COLORADO DEPARTMENT OF TRANSPORTATION



Region 2
905 Erie Avenue
Pueblo, CO 81002
Phone: (719) 546-5745 FAX: (719) 546-5414

Right-of-Way and Survey Unit

Sheet Revisions

Computer File Information

CREATION DATE: 4/11/01 INITIALS: BDL
LAST MODIFICATION DATE: x/xx/xx INITIALS: xxx
FULL PATH: 6844438\task_04\?????
DRAWING FILE NAME: Row_plans.dwg
SCALE: 1"=100' UNITS: English
URS Corporation
Denver, Colorado Tel:(303) 740-2600

RIGHT OF WAY


PLAN SHEET

NH 0243-058

SH 24 E/O POWERS TO CALHAN-PE

PROJECT CODE: 12412 SHEET NUMBER: 37

NW 1/4 SECTION 23
T. 12 S., R. 64 W., 6TH P.M.

 

(31) El Paso County

Rails to Trails deed shows county owning this.

STATE HIGHWAY 24

No Parcel (67) Four Way Ranch

1/4 Section Line

FILING CERTIFICATION:
DEPOSITED THIS ____ DAY OF ____, 19__, AT ____, M., FOR INFORMATION
ONLY IN BOOK ____ OF THE COUNTY LAND SURVEYS/RIGHT OF WAY
SURVEYS AT PAGE ____, RECEPTION NUMBER ____

SIGNED _____
DEPT. _____

COLORADO DEPARTMENT OF TRANSPORTATION



Region 2
905 Erie Avenue
Pueblo, CO 81002
Phone: (719) 546-5745 FAX: (719) 546-5414

Right-of-Way and Survey Unit

Sheet Revisions

Computer File Information

CREATION DATE: 4/11/01 INITIALS: BDL
LAST MODIFICATION DATE: X/XX/XX INITIALS: XXX
FULL PATH: 6844438\task_04\?????
DRAWING FILE NAME: Row_plans.dwg
SCALE: 1"=100' UNITS: English
URS Corporation
Denver, Colorado Tel:(303) 740-2600

RIGHT OF WAY

PLAN SHEET


NH 0243-058

SH 24 E/O POWERS TO CALHAN-PE

PROJECT CODE: 12412 SHEET NUMBER: 38

NW 1/4 SECTION 23
T. 12 S., R. 64 W., 6TH P.M.

NE 1/4 SECTION 23
T. 12 S., R. 64 W., 6TH P.M.

 

1/4 Section Line

Sta. 340+17.6

(31) El Paso County

STATE HIGHWAY 24

No Parcel (67) Four Way Ranch

FILING CERTIFICATION:
DEPOSITED THIS ____ DAY OF ____ 19____ AT ____ M., FOR INFORMATION
ONLY IN BOOK ____ OF THE COUNTY LAND SURVEYS/RIGHT OF WAY
SURVEYS AT PAGE ____ RECEPTION NUMBER ____

SIGNED _____
DEPT. _____

COLORADO DEPARTMENT OF TRANSPORTATION



Region 2
905 Erie Avenue
Pueblo, CO 81002
Phone: (719) 546-5745 FAX: (719) 546-5414

Right-of-Way and Survey Unit

Sheet Revisions

Computer File Information

CREATION DATE: 4/11/01 INITIALS: BDL
LAST MODIFICATION DATE: 1/11/01 INITIALS: XXX
FULL PATH: 6844438\task_04\?????
DRAWING FILE NAME: Row_plans.dwg
SCALE: 1"=100' UNITS: English
URS Corporation
Denver, Colorado Tel:(303) 740-2600

RIGHT OF WAY



PLAN SHEET

NH 0243-058

SH 24 E/O POWERS TO CALHAN-PE

PROJECT CODE: 12412 SHEET NUMBER: 39

SE 1/4 SECTION 14
T. 12 S., R. 64 W., 6TH P.M.

 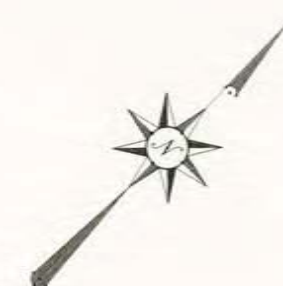

31 El Paso County

STATE HIGHWAY 24

No Parcel 67 Four Way Ranch

No Parcel 68 Deborah D Muscarella

NE 1/4 SECTION 23
T. 12 S., R. 64 W., 6TH P.M.

FILING CERTIFICATION: DEPOSITED THIS ____ DAY OF ____ 19____, AT ____ M., FOR INFORMATION ONLY IN BOOK ____ OF THE COUNTY LAND SURVEYS/RIGHT OF WAY SURVEYS AT PAGE ____ RECEPTION NUMBER ____

SIGNED _____
DEPT. _____

COLORADO DEPARTMENT OF TRANSPORTATION



Region 2
905 Erie Avenue
Pueblo, CO 81002
Phone: (719) 546-5745 FAX: (719) 546-5414

Right-of-Way and Survey Unit

Sheet Revisions

Computer File Information

CREATION DATE: 4/11/01 INITIALS: BDL
LAST MODIFICATION DATE: X/XX/XX INITIALS: XXX
FULL PATH: S:\44438\Task_04\?????
DRAWING FILE NAME: Row_plans.dwg
SCALE: 1"=100' UNITS: English
URS Corporation
Denver, Colorado Tel: (303) 740-2600

RIGHT OF WAY


PLAN SHEET

NH 0243-058

SH 24 E/O POWERS TO CALHAN-PE

PROJECT CODE: 12412

SHEET NUMBER: 40

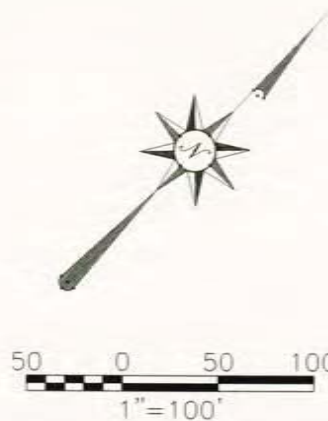

SE 1/4 SECTION 14
T. 12 S., R. 64 W., 6TH P.M.

Section 14
Section 13

31 El Paso County

STATE HIGHWAY 24

120.00'

No
Parcel 68 Deborah D
Muscarella

No
Parcel 69 Robin A & William
D Garrett

No
Parcel 70 Joe & Nora Savala

SW 1/4 SECTION 13
T. 12 S., R. 64 W., 6TH P.M.

FILING CERTIFICATION:
DEPOSITED THIS ____ DAY OF _____, 19____, AT _____, FOR INFORMATION
ONLY IN BOOK _____ OF THE COUNTY LAND SURVEYS/RIGHT OF WAY
SURVEYS AT PAGE _____, RECEPTION NUMBER _____

SIGNED
DEPT.

COLORADO DEPARTMENT OF TRANSPORTATION



Region 2
905 Erie Avenue
Pueblo, CO 81002
Phone: (719) 546-5745 FAX: (719) 546-5414

Right-of-Way and Survey Unit

Sheet Revisions

Computer File Information

CREATION DATE: 4/11/01 INITIALS: BDL
LAST MODIFICATION DATE: 3/20/03 INITIALS: XXX
FULL PATH: 6844438\Task_04\?????
DRAWING FILE NAME: Row_plans.dwg
SCALE: 1"=100' UNITS: English
URS Corporation
Denver, Colorado Tel:(303) 740-2600

RIGHT OF WAY

PLAN SHEET


NH 0243-058

SH 24 E/O POWERS TO CALHAN-PE

PROJECT CODE: 12412 SHEET NUMBER: 41



SW 1/4 SECTION 13
T. 12 S., R. 64 W., 6TH P.M.

 

NW 1/4 SECTION 13
T. 12 S., R. 64 W., 6TH P.M.

1/4 Section Line

(31) El Paso County

Rails to Trails deed shows county owning this.

STATE HIGHWAY 24

Sig. 1287+37.6

(72) Annette G & Darrell Dye

No Parcel

No Parcel (72) Annette G & Darrell Dye

No Parcel (70) Joe & Nora Savala

No Parcel (71) Edward B Seger

LOT #28

LOT #30
PEYTON PLACE

LOT #31

FILING CERTIFICATION:
DEPOSITED THIS ____ DAY OF _____, 19____, AT _____, FOR INFORMATION
ONLY IN BOOK _____ OF THE COUNTY LAND SURVEYS/RIGHT OF WAY
SURVEYS AT PAGE _____, RECEPTION NUMBER _____

SIGNED _____
DEPT.

COLORADO DEPARTMENT OF TRANSPORTATION



Region 2
905 Erie Avenue
Pueblo, CO 81002
Phone: (719) 546-5745 FAX: (719) 546-5414

Right-of-Way and Survey Unit

Sheet Revisions

Computer File Information

CREATION DATE: 4/11/01 INITIALS: BDL
LAST MODIFICATION DATE: X/XX/XX INITIALS: XXX
FULL PATH: 6844438\Task_04\?????
DRAWING FILE NAME: Row_plans.dwg
SCALE: 1"=100' UNITS: English
URS Corporation
Denver, Colorado Tel:(303) 740-2600

RIGHT OF WAY


PLAN SHEET

NH 0243-058

SH 24 E/O POWERS TO CALHAN-PE

PROJECT CODE: 12412

SHEET NUMBER: 42

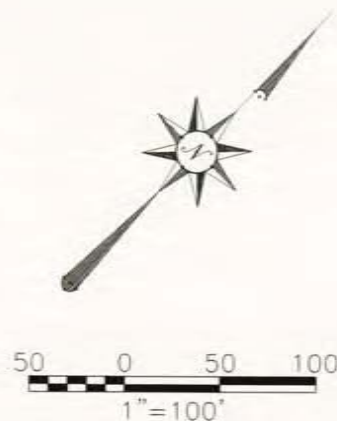

NW 1/4 SECTION 13
T. 12 S., R. 64 W., 6TH P.M.

31 El Paso County

STATE HIGHWAY 24

No Parcel 73 Douglas S Jones

No Parcel 74 Elmer L Jr & Tracie
Lynn Followell

No Parcel 75 John A & Ruth A
Seay

LOT
#32

PEYTON PLACE

LOT
#33

LOT
#34

1/4 Section Line

LOT
#31

No Parcel 72 Annette G & Darrell
Dye

1/4 Section Line

FILING CERTIFICATION: DEPOSITED THIS DAY OF 19 AT M., FOR INFORMATION
ONLY IN BOOK OF THE COUNTY LAND SURVEYS/RIGHT OF WAY
SURVEYS AT PAGE, RECEPTION NUMBER

SIGNED DEPT.

COLORADO DEPARTMENT OF TRANSPORTATION



Region 2
905 Erie Avenue
Pueblo, CO 81002
Phone: (719) 546-5745 FAX: (719) 546-5414

Right-of-Way and Survey Unit

Sheet Revisions

Computer File Information

CREATION DATE: 4/11/01 INITIALS: BOL
LAST MODIFICATION DATE: x/xx/xx INITIALS: xxx
FULL PATH: 8844438\task_04\?????
DRAWING FILE NAME: Row_plans.dwg
SCALE: 1"=100' UNITS: English

URS Corporation

Denver, Colorado Tel: (303) 740-2600

RIGHT OF WAY

PLAN SHEET

NH 0243-058


SH 24 E/O POWERS TO CALHAN-PE

PROJECT CODE: 12412 SHEET NUMBER: 43

NW 1/4 SECTION 13
T. 12 S., R. 64 W., 6TH P.M.

1/4 Section Line

NE 1/4 SECTION 13
T. 12 S., R. 64 W., 6TH P.M.

 

31 El Paso County

STATE HIGHWAY 24

No
Parcel 76 Charles W &
Patricia Elliott

LOT
#35

No
Parcel 77 Janice M Newcomb

LOT
#36

PEYTON PLACE

No
Parcel 78 Darrell D & Elma R.
Vavra

LOT
#37

FILING CERTIFICATION:
DEPOSITED THIS ____ DAY OF _____, 19____, AT _____, FOR INFORMATION
ONLY IN BOOK _____ OF THE COUNTY LAND SURVEYS/RIGHT OF WAY
SURVEYS AT PAGE _____, RECEPTION NUMBER _____

SIGNED _____
DEPT. _____

COLORADO DEPARTMENT OF TRANSPORTATION



Region 2
905 Erie Avenue
Pueblo, CO 81002
Phone: (719) 546-5745 FAX: (719) 546-5414

Right-of-Way and Survey Unit

Sheet Revisions

Computer File Information

CREATION DATE: 4/11/01 INITIALS: BOL
LAST MODIFICATION DATE: 3/05/05 INITIALS: XXX
FULL PATH: S:\44438\Task_04\?????
DRAWING FILE NAME: Row_plans.dwg
SCALE: 1"=100' UNITS: English
URS Corporation
Denver, Colorado Tel:(303) 740-2600

RIGHT OF WAY

PLAN SHEET

NH 0243-058


SH 24 E/O POWERS TO CALHAN-PE

PROJECT CODE: 12412 SHEET NUMBER: 44

NE 1/4 SECTION 13
T. 12 S., R. 64 W., 6TH P.M.

Section 12
Section 13

SE 1/4 SECTION 12
T. 12 S., R. 64 W., 6TH P.M.

 

(31) El Paso County

S45°54'31"W 14132.10' - Centerline

STATE HIGHWAY 24

Section 13
Section 24

No Parcel (79) Rozella M Berndt

No Parcel (81) Wesley & Lori Holmquist

No Parcel (80) Connie L & Gregory L Phelan

LOT #38

LOT #4

LOT #3

LOT #2

PEYTON PLACE

FILED CERTIFICATION: DEPOSITED THIS ____ DAY OF ____ 19____ AT ____ M., FOR INFORMATION ONLY IN BOOK ____ OF THE COUNTY LAND SURVEYS/RIGHT OF WAY SURVEYS AT PAGE ____ RECEPTION NUMBER ____

SIGNED _____
DEPT. _____

COLORADO DEPARTMENT OF TRANSPORTATION



Region 2
905 Erie Avenue
Pueblo, CO 81002
Phone: (719) 546-5745 FAX: (719) 546-5414

Right-of-Way and Survey Unit

Sheet Revisions

Computer File Information

CREATION DATE: 4/11/01 INITIALS: BDL
LAST MODIFICATION DATE: X/XX/XX INITIALS: XXX
FULL PATH: 6844438\task_04\?????
DRAWING FILE NAME: Row_plans.dwg
SCALE: 1"=100' UNITS: English
URS Corporation
Denver, Colorado Tel:(303) 740-2600

RIGHT OF WAY

PLAN SHEET


NH 0243-058

SH 24 E/O POWERS TO CALHAN-PE

PROJECT CODE: 12412

SHEET NUMBER: 45

SE 1/4 SECTION 12
T. 12 S., R. 64 W., 6TH P.M.

 

Sta. 234+57.6

31 El Paso County

STATE HIGHWAY 24

No Parcel 82 Sherry L. & Rollo L. Gallion

No Parcel 84 Bailey L. & Patricia A. Phelps

No Parcel 83 Harold L. Little

SW 1/4 SECTION 7
T. 12 S., R. 63 W., 6TH P.M.

LOT #2

LOT #1

PEYTON PLACE

LOT #1
LAUNCH PAD
ESTATES

FILED CERTIFICATION: DAY OF 19 AT M., FOR INFORMATION
ONLY IN BOOK OF THE COUNTY LAND SURVEYS/RIGHT OF WAY
SURVEYS AT PAGE RECEPTION NUMBER

SIGNED
DEPT.

COLORADO DEPARTMENT OF TRANSPORTATION



Region 2
905 Erie Avenue
Pueblo, CO 81002
Phone: (719) 546-5745 FAX: (719) 546-5414
Right-of-Way and Survey Unit

Sheet Revisions

Computer File Information

CREATION DATE: 4/11/01 INITIALS: BDL
LAST MODIFICATION DATE: 1/11/01 INITIALS: XXX
FULL PATH: 6844438\task_04\?????
DRAWING FILE NAME: Row_plans.dwg
SCALE: 1"=100' UNITS: English
URS Corporation
Denver, Colorado Tel:(303) 740-2600

RIGHT OF WAY

PLAN SHEET

NH 0243-058

SH 24 E/O POWERS TO CALHAN-PE

PROJECT CODE: 12412 SHEET NUMBER: 46

NW 1/4 SECTION 7
T. 12 S., R. 63 W., 6TH P.M.

SW 1/4 SECTION 7
T. 12 S., R. 63 W., 6TH P.M.

1/4 Section Line

31 El Paso County

Rails to Trails deed shows county owning this.


STATE HIGHWAY 24

Property Subject to a
Utility Easement -
Recorded in Book 2856,
Page 842

Also, a Utility Easement -
Recorded in Book 6146,
Page 1278

No Parcel 84 Bailey L. & Patricia
A. Phelps

No Parcel 85 Edward & Tema M
Kovitz

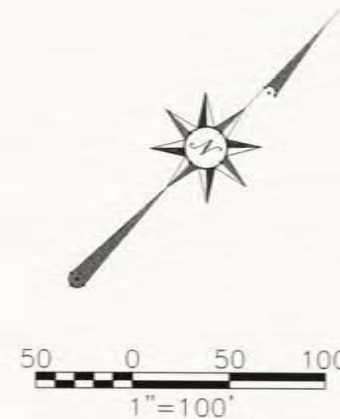

FILING CERTIFICATION: DAY OF 19 AT M., FOR INFORMATION
DEPOSITED THIS OF THE COUNTY LAND SURVEYS/RIGHT OF WAY
SURVEYS AT PAGE RECEPTION NUMBER

SIGNED
DEPT.

COLORADO DEPARTMENT OF TRANSPORTATION



Region 2
905 Erie Avenue
Pueblo, CO 81002
Phone: (719) 546-5745 FAX: (719) 546-5414

Right-of-Way and Survey Unit

Sheet Revisions

Computer File Information

CREATION DATE: 4/11/01 INITIALS: BOL
LAST MODIFICATION DATE: X/XX/XX INITIALS: XXX
FULL PATH: G:\44438\Task_04\?????
DRAWING FILE NAME: Row_plans.dwg
SCALE: 1"=100' UNITS: English
URS Corporation
Denver, Colorado Tel:(303) 740-2600

RIGHT OF WAY

PLAN SHEET


NH 0243-058

SH 24 E/O POWERS TO CALHAN-PE

PROJECT CODE: 12412 SHEET NUMBER: 47



NW 1/4 SECTION 7
T. 12 S., R. 63 W., 6TH P.M.

 

(31) El Paso County

STATE HIGHWAY 24

No Parcel (86) Mary R Murphy

1/4 Section Line

SW 1/4 SECTION 7
T. 12 S., R. 63 W., 6TH P.M.

1/4 Section Line

FILING CERTIFICATION:
DEPOSITED THIS ____ DAY OF ____ 19____, AT ____ M., FOR INFORMATION
ONLY IN BOOK ____ OF THE COUNTY LAND SURVEYS/RIGHT OF WAY
SURVEYS AT PAGE ____ RECEPTION NUMBER ____

SIGNED
DEPT.

COLORADO DEPARTMENT OF TRANSPORTATION



Region 2
905 Erie Avenue
Pueblo, CO 81002
Phone: (719) 546-5745 FAX: (719) 546-5414

Right-of-Way and Survey Unit

Sheet Revisions

Computer File Information

CREATION DATE: 4/11/01 INITIALS: BOL
LAST MODIFICATION DATE: 3/20/01 INITIALS: XXX
FULL PATH: 6844438\Task_04\?????
DRAWING FILE NAME: Row_plans.dwg
SCALE: 1"=100' UNITS: English
URS Corporation
Denver, Colorado Tel:(303) 740-2600

RIGHT OF WAY

PLAN SHEET

NH 0243-058

SH 24 E/O POWERS TO CALHAN-PE

PROJECT CODE: 12412 SHEET NUMBER: 48

NW 1/4 SECTION 7
T. 12 S., R. 63 W., 6TH P.M.

NE 1/4 SECTION 7
T. 12 S., R. 63 W., 6TH P.M.

50 0 50 100
1"=100'



1/4 Section Line

El Paso County

STATE HIGHWAY 24

Rails to Trails deed shows county owning this.

TE 86

TE 86 Mary P Murphy

TE 86
1600'

TE 87 Arthur E. Severson

FILING CERTIFICATION: DAY OF 19 AT M., FOR INFORMATION
DEPOSITED THIS OF THE COUNTY LAND SURVEYS/RIGHT OF WAY
ONLY IN BOOK RECEPTION NUMBER

SIGNED
DEPT.

COLORADO DEPARTMENT OF TRANSPORTATION



Region 2
905 Erie Avenue
Pueblo, CO 81002
Phone: (719) 546-5745 FAX: (719) 546-5414

Right-of-Way and Survey Unit

Sheet Revisions

Computer File Information

CREATION DATE: 4/11/01 INITIALS: BDL
LAST MODIFICATION DATE: X/XX/XX INITIALS: XXX
FULL PATH: S844438\Task_04\?????
DRAWING FILE NAME: Row_plans.dwg
SCALE: 1"=100' UNITS: English
URS Corporation
Denver, Colorado Tel:(303) 740-2600

RIGHT OF WAY

PLAN SHEET

NH 0243-058

SH 24 E/O POWERS TO CALHAN-PE

PROJECT CODE: 12412 SHEET NUMBER: 49

FILING CERTIFICATION: DEPOSITED THIS ____ DAY OF ____ 19____, AT ____ M., FOR INFORMATION ONLY IN BOOK ____ OF THE COUNTY LAND SURVEYS/RIGHT OF WAY SURVEYS AT PAGE ____ RECEPTION NUMBER ____

SIGNED _____
DEPT.

TOWN OF PEYTON
"MAYFIELD"

SE 1/4 SECTION 6
T. 12 S., R. 63 W., 6TH P.M.

31 El Paso County

88 Need Owner Info
No Parcel

89 Alda Pottenger
No Parcel

91 Ervin T & Margaret
L (Rose) Zeeman

STATE HIGHWAY 24

90 Myrtle Criswell and Joseph
D. Long, Jr. and Charles J.
Copeland and Arthur E.
Severson, as their interests
may appear

87 TE 87 Arthur E. Severson
TE 87A

Property Subject to a
Telephone and Electric
Easement - Recorded in
Book 1852, Page 371
Also, a Telephone and
Electric Easement -
Recorded in Book 1993,
Page 610

Centerline
R=910.00'
L=1458.30'
Tan=766.30'
Del ta=43.44.45"
Chord=567.47.08"W
1423.14'



50 0 50 100
1"=100'

NE 1/4 SECTION 7
T. 12 S., R. 63 W., 6TH P.M.

T. 15 NW

COLORADO DEPARTMENT OF TRANSPORTATION



Region 2
905 Erie Avenue
Pueblo, CO 81002
Phone: (719) 546-5745 FAX: (719) 546-5414

Right-of-Way and Survey Unit

Sheet Revisions

Computer File Information

CREATION DATE: 4/11/01 INITIALS: BDL
LAST MODIFICATION DATE: 3/10/02 INITIALS: XXX
FULL PATH: 6844438\task_04\?????
DRAWING FILE NAME: Row_plans.dwg
SCALE: 1"=100' UNITS: English
URS Corporation
Denver, Colorado Tel:(303) 740-2600

RIGHT OF WAY

PLAN SHEET


NH 0243-058

SH 24 E/O POWERS TO CALHAN-PE

PROJECT CODE: 12412 SHEET NUMBER: 50

FILING CERTIFICATION:
DEPOSITED THIS ____ DAY OF ____ 19____ AT ____ M., FOR INFORMATION
ONLY IN BOOK ____ OF THE COUNTY LAND SURVEYS/RIGHT OF WAY
SURVEYS AT PAGE ____ RECEPTION NUMBER ____

SIGNED
DEPT.

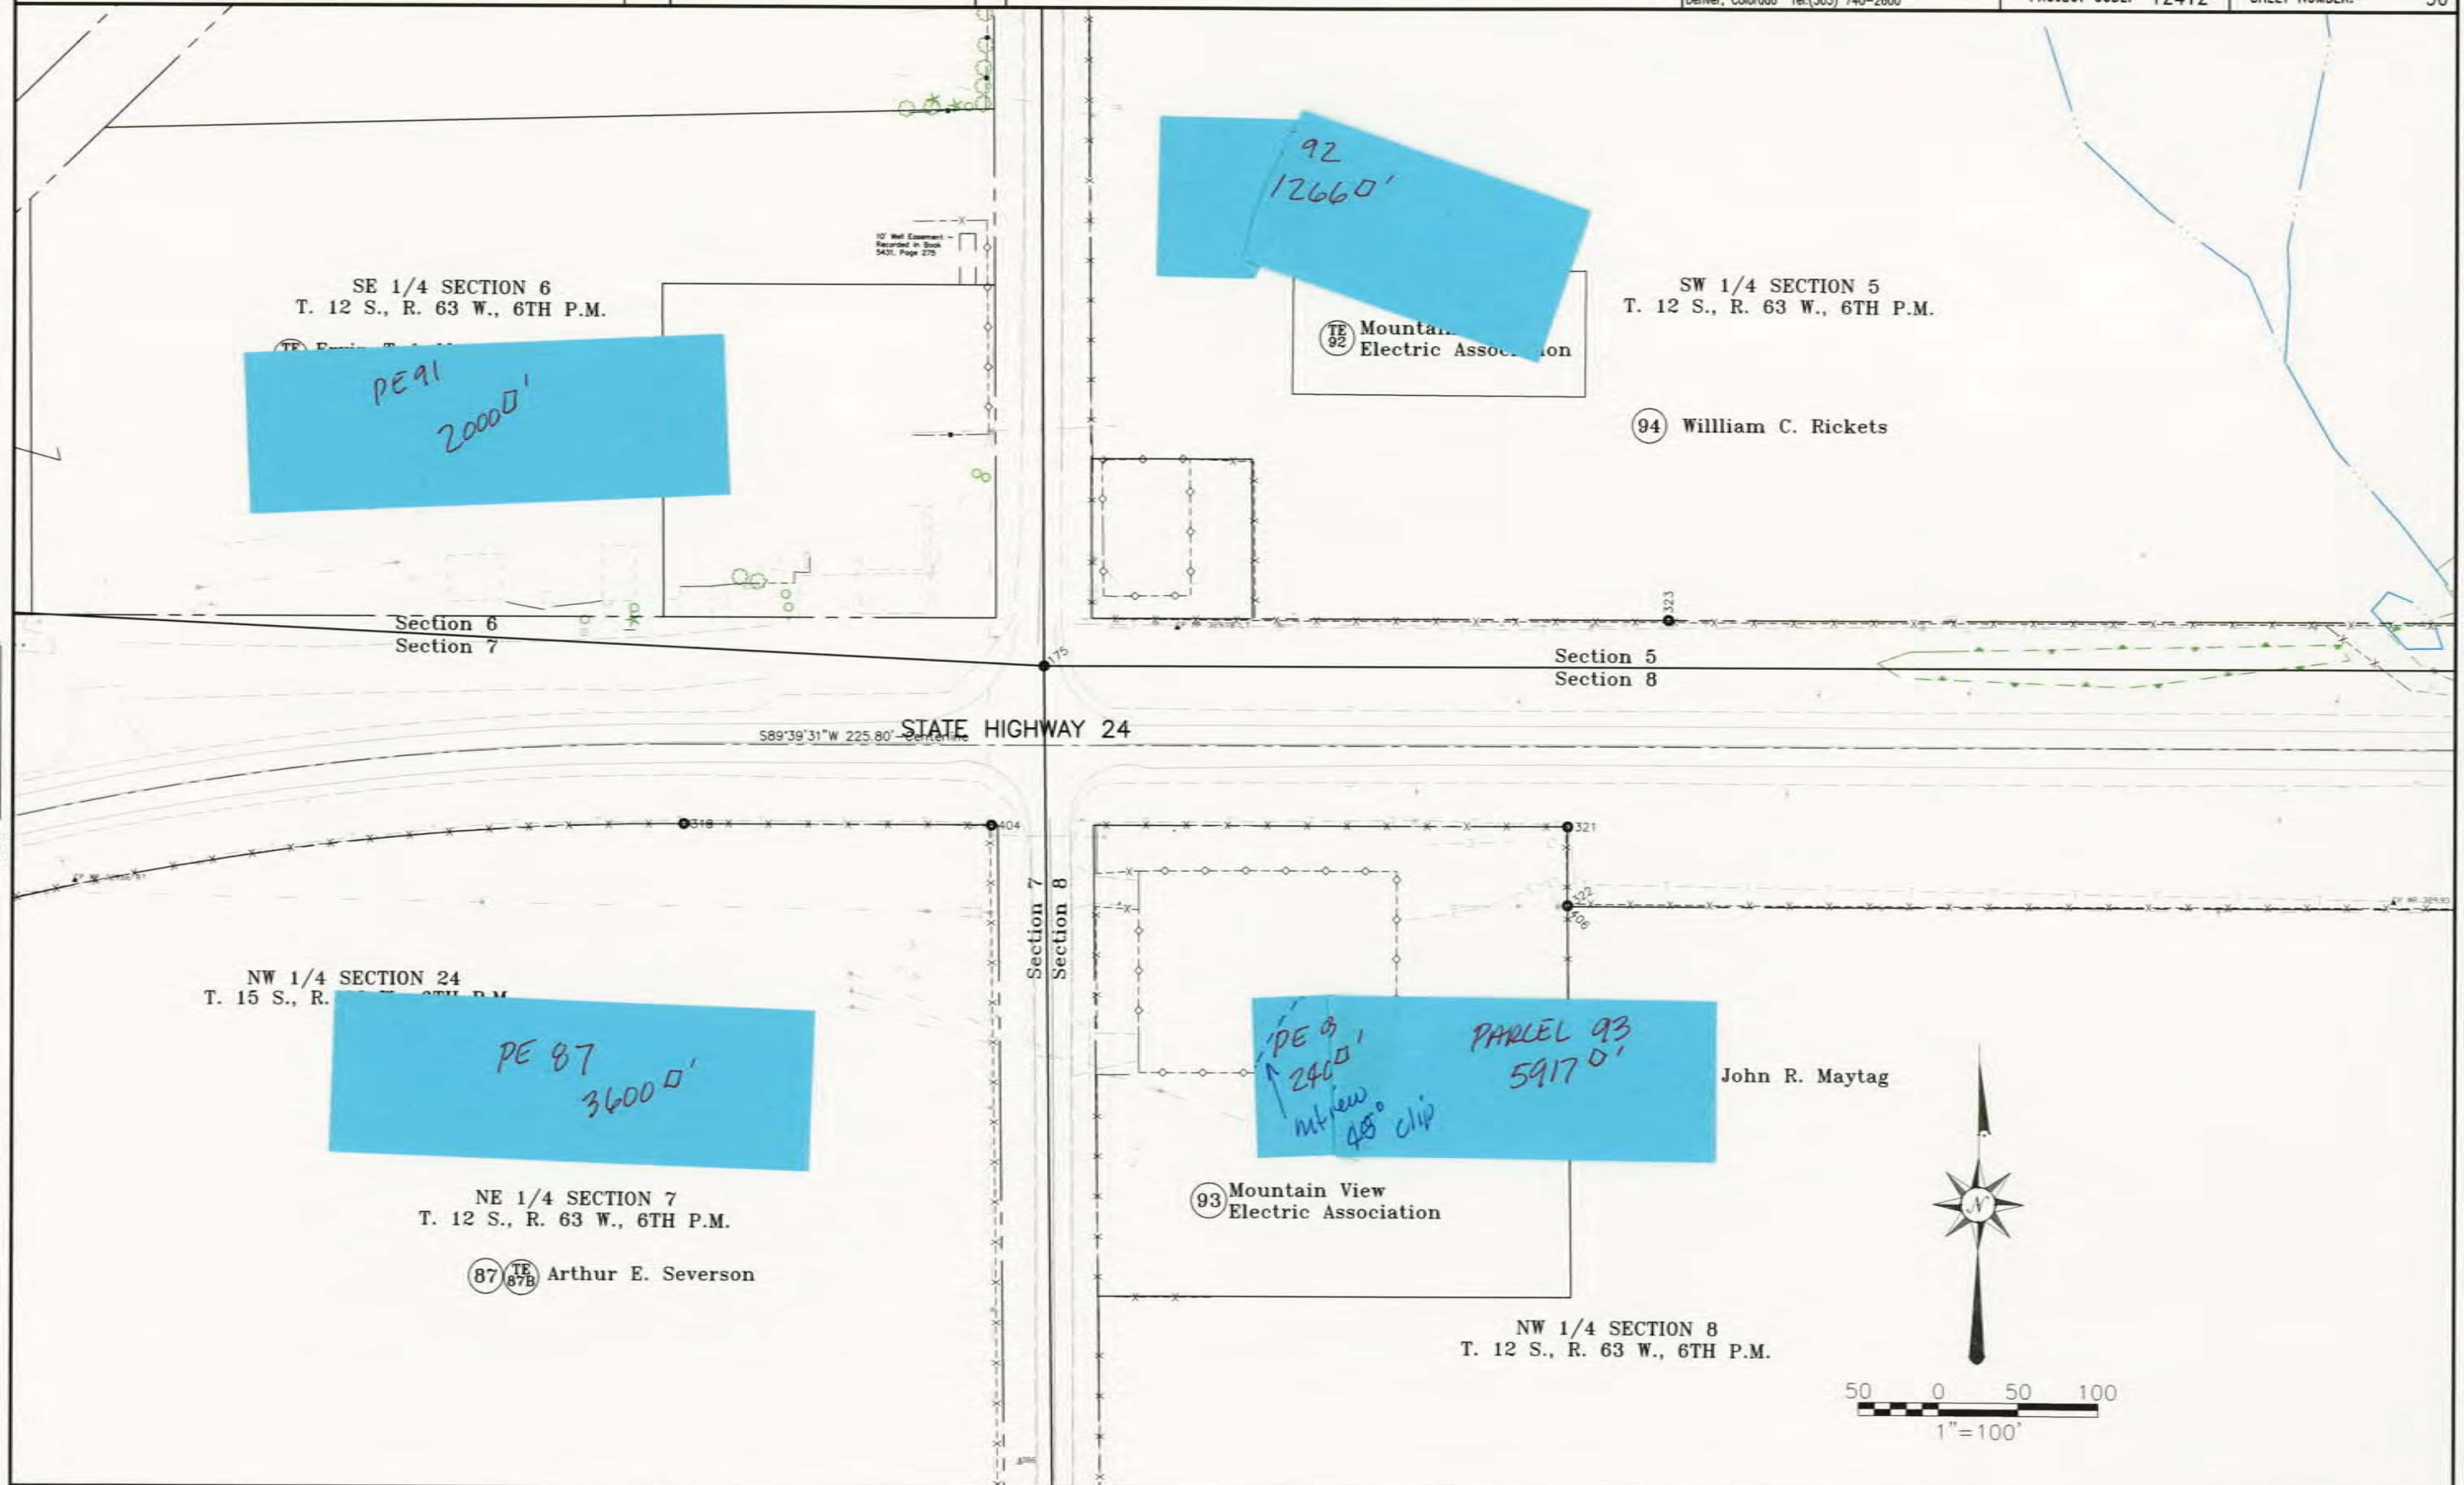

COLORADO DEPARTMENT OF TRANSPORTATION



Region 2
905 Erie Avenue
Pueblo, CO 81002
Phone: (719) 546-5745 FAX: (719) 546-5414

Right-of-Way and Survey Unit

Sheet Revisions

Computer File Information

CREATION DATE: 4/11/01 INITIALS: BDL
LAST MODIFICATION DATE: 3/20/01 INITIALS: XXX
FULL PATH: 8844438\task_04\?????
DRAWING FILE NAME: Row_plans.dwg
SCALE: 1"=100' UNITS: English
URS Corporation
Denver, Colorado Tel:(303) 740-2600

RIGHT OF WAY

PLAN SHEET

NH 0243-058

SH 24 E/O POWERS TO CALHAN-PE

PROJECT CODE: 12412

SHEET NUMBER:

51

SW 1/4 SECTION 5
T. 12 S., R. 63 W., 6TH P.M.

No
Parcel 94 William C. Rickets

Section 5
Section 8

STATE HIGHWAY 24

NW 1/4 SECTION 24
T. 15 S., R. 66 W., 6TH P.M.

NW 1/4 SECTION 8
T. 12 S., R. 63 W., 6TH P.M.

50 0 50 100
1"=100'

FILING CERTIFICATION:
DEPOSITED THIS ____ DAY OF ____ 19____ AT ____ M., FOR INFORMATION
ONLY IN BOOK ____ OF THE COUNTY LAND SURVEYS/RIGHT OF WAY
SURVEYS AT PAGE ____ RECEPTION NUMBER ____

SIGNED
DEPT.

COLORADO DEPARTMENT OF TRANSPORTATION



Region 2
905 Erie Avenue
Pueblo, CO 81002
Phone: (719) 546-5400 FAX: (719) 546-5456

RIGHT OF WAY PLANS UNIT: Micheal L. Bouchard

Sheet Revisions

5/8/00	Revised Parcel 1	BOL

Computer File Information

CREATION DATE: 12/9/99 INITIALS: EDC
LAST MODIFICATION DATE: 2/24/00 INITIALS: EDC
FULL PATH: \GREINER\6844438\TASK_1\CAD\ROW\PLANS\ENG
DRAWING FILE NAME: Ownership.dwg
SCALE: 1:400 UNITS: English
URS Greiner Woodward Clyde
Denver, Colorado Tel: (303) 740-2600

RIGHT OF WAY

OWNERSHIP SHEET

NH 0243-058

SH 24 E/O POWERS TO CALHAN-PE

PROJECT CODE: 12412 SHEET NUMBER: 52

SE 1/4 SECTION 14
T. 13 S., R. 65 W., 6TH P.M.

NE 1/4 SECTION 23
T. 13 S., R. 65 W., 6TH P.M.

SW 1/4 SECTION 13
T. 13 S., R. 65 W., 6TH P.M.

NW 1/4 SECTION 24
T. 13 S., R. 65 W., 6TH P.M.

GRAPHIC SCALE
(IN FEET)
0 50 100 200 300 400
1"=400'

SUNNY SLOPE ESTATES
FILING NO.2

HADDEN
HEIGHTS

1A Banning-Lewis Ranch Corporation,
a Colorado Corporation
c/o Palmer McAllister
6 N Tejon St. Ste. 500
Colorado Springs, CO 80903

2 Banning-Lewis Ranch Corporation,
a Colorado Corporation
c/o Palmer McAllister
6 N Tejon St. Ste. 500
Colorado Springs, CO 80903

3 Gerald M. & Sharon A. Oleszek
1510 Big Valley Dr.
Colorado Springs, CO 80919

4 Carl G. Freeman
10850 Garrett Rd
Peyton, CO 80831

5 Randy and Judy Freeman
10815 US Hwy 24
Peyton, CO 80831

6 Public Service Co. of Colorado
Attn: Armstrong E. G.
P.O. Box 840
Denver, CO 80201

7 Banning-Lewis Ranch Corporation
A Colorado Corporation
c/o Palmer McAllister
6 N Tejon St. Ste. 500
Colorado Springs, CO 80903

8 Karen Winemiller
10825 US Highway 24
Peyton, CO 80831

9 Harold J. & Mary L. Buckingham
10845 US Highway 24
Peyton, CO 80831

10 G. Lee & Marie T. Veneklasen
10865 US Highway 24
Peyton, CO 80831

11 Edward D. Cox
10925 US Highway 24
Peyton, CO 80831

12 Rileys Mobile Home Sales Inc.
7370 Space Village Ave.
Colorado Springs, CO 80929

FILING CERTIFICATION: DAY OF 19 AT M., FOR INFORMATION
DEPOSITED THIS OF THE COUNTY LAND SURVEYS/RIGHT OF WAY
SURVEYS AT PAGE RECEPTION NUMBER

SIGNED DEPT.

datesamp

COLORADO DEPARTMENT OF TRANSPORTATION



Region 2
905 Erie Avenue
Pueblo, CO 81002
Phone: (719) 546-5400 FAX: (719) 546-5456

RIGHT OF WAY PLANS UNIT: Micheal L. Bouchard

Sheet Revisions

4.18.00	Parcel 17, TE-17, TE-17A name change	JHH

Computer File Information

CREATION DATE: 12/9/99 INITIALS: EDC
LAST MODIFICATION DATE: 4/18/00 INITIALS: JHH
FULL PATH: \GREINER\6844438\TASK_1\CAD\ROW\PLANS\ENG
DRAWING FILE NAME: Ownership.dwg
SCALE: 1:400 UNITS: English
URS Greiner Woodward Clyde
Denver, Colorado Tel: (303) 740-2600

RIGHT OF WAY

OWNERSHIP SHEET


NH 0243-058

SH 24 E/O POWERS TO CALHAN-PE

PROJECT CODE: 12412 SHEET NUMBER: 53

FILING CERTIFICATION: DEPOSITED THIS ____ DAY OF ____ 19__ AT ____ M., FOR INFORMATION ONLY IN BOOK ____ OF THE COUNTY LAND SURVEYS/RIGHT OF WAY SURVEYS AT PAGE ____ RECEPTION NUMBER ____

SIGNED _____
DEPT. _____

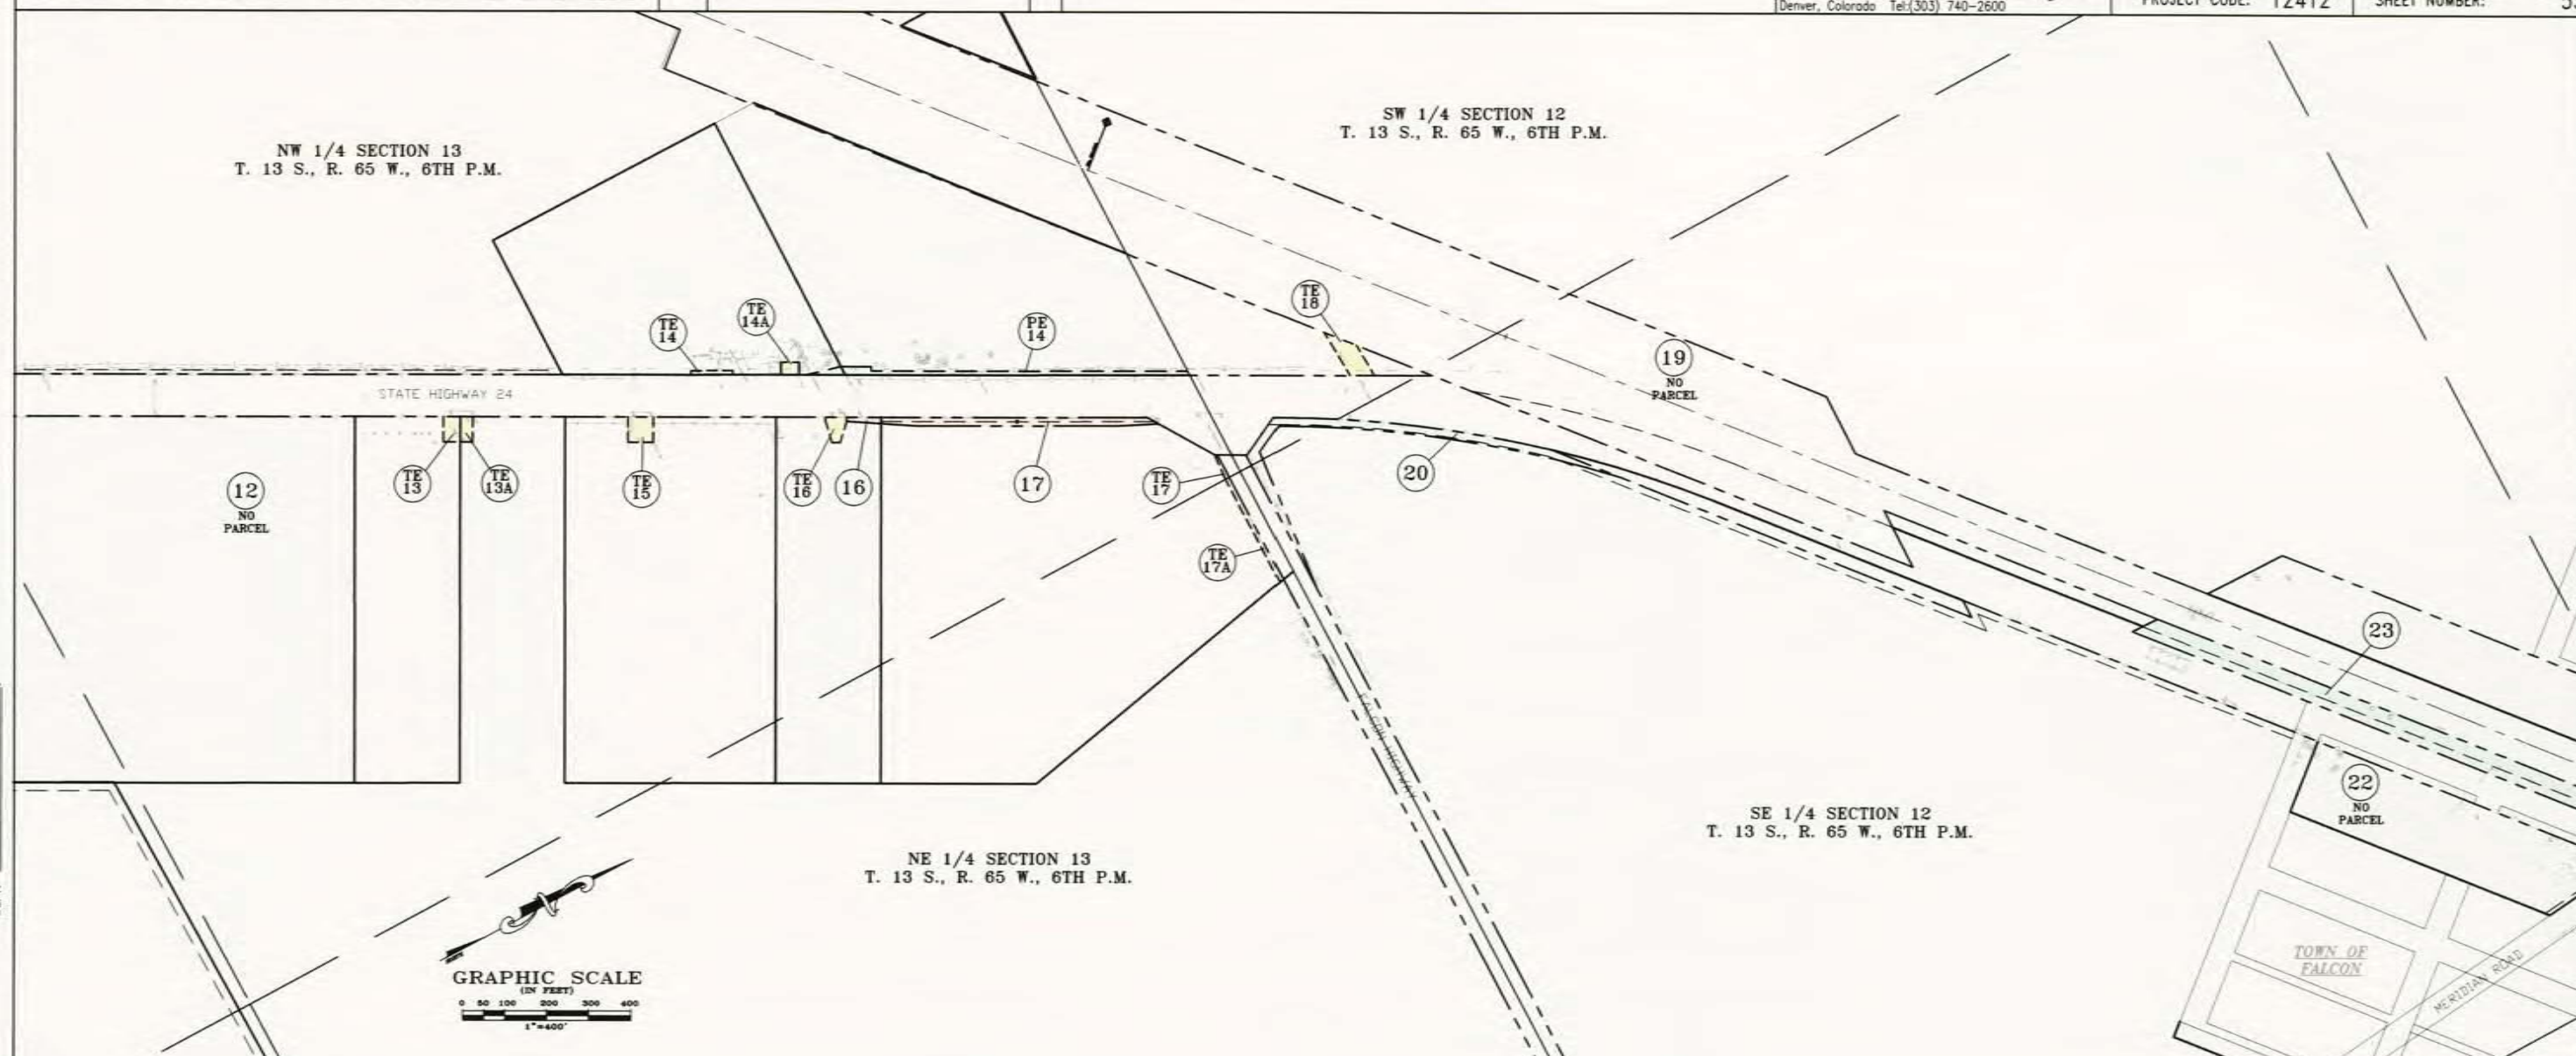

(TE 13) (TE 13A) Harold D. & Velma R. Naber
11125 US Highway 24
Peyton, CO 80831

(PE 14) (TE 14) James C. & Delia L. Ozburn
11150 Highway 24
Peyton, CO 80831

(TE 15) Glen D. Jr. Richardson
5445 Richardson Rd
Peyton, CO 80831

(16) (TE 16) Richard J. & Mary A. Demark
RR 2
Peyton, CO 80831

(17) (TE 17) Rocky Mountain District
of Lutheran Church-Missouri Synod
(TE 17A) 14334 E Evans Ave
Aurora, Co 80014

(TE 18) Banning-Lewis Ranch Corporation
A Colorado Corporation
c/o Palmer McAllister
6 N Tejon St. Ste. 500
Colorado Springs, CO 80903

No Parcel (19) Banning-Lewis Ranch Corporation,
a c/o Palmer McAllister
6 N Tejon St. Ste. 500
Colorado Springs, CO 80903

(20) Banning-Lewis Ranch Corporation,
a Colorado Corporation
c/o Palmer McAllister
6 N Tejon St. Ste. 500
Colorado Springs, CO 80903

(TE 21) Falcon Volunteer Fire Dept.
7030 Meridian Rd. N.
Peyton, CO 80831

No Parcel (22) Diamond Shamrock Refining and
Marketing Company, a Delaware Corporation
P.O. Box 696000
San Antonio, TX 78269

(23) (23A) Lincoln Branch Inc., a Nebraska Corporation
P.O. Box 217
Brock, NE 68320

COLORADO DEPARTMENT OF TRANSPORTATION



Region 2
905 Erie Avenue
Pueblo, CO 81002
Phone: (719) 546-5400 FAX: (719) 546-5456

RIGHT OF WAY PLANS UNIT: Micheal L. Bouchard

Sheet Revisions

4.18.00	Parcel 25, 25A, TE-25 name change	JHH

Computer File Information

CREATION DATE: 12/9/99 INITIALS: EDC
LAST MODIFICATION DATE: 4/18/00 INITIALS: JHH
FULL PATH: \GREINER\6844438\TASK_1\CAD\ROW\PLANS\ENG
DRAWING FILE NAME: Ownership.dwg
SCALE: 1:400 UNITS: English
URS Greiner Woodward Clyde
Denver, Colorado Tel:(303) 740-2600

RIGHT OF WAY

OWNERSHIP SHEET


NH 0243-058

SH 24 E/O POWERS TO CALHAN-PE

PROJECT CODE: 12412 SHEET NUMBER: 54

FILING CERTIFICATION: DEPOSITED THIS ____ DAY OF ____ 19____ AT ____ M., FOR INFORMATION ONLY IN BOOK ____ OF THE COUNTY LAND SURVEYS/RIGHT OF WAY SURVEYS AT PAGE ____ RECEPTION NUMBER ____

SIGNED
DEPT.

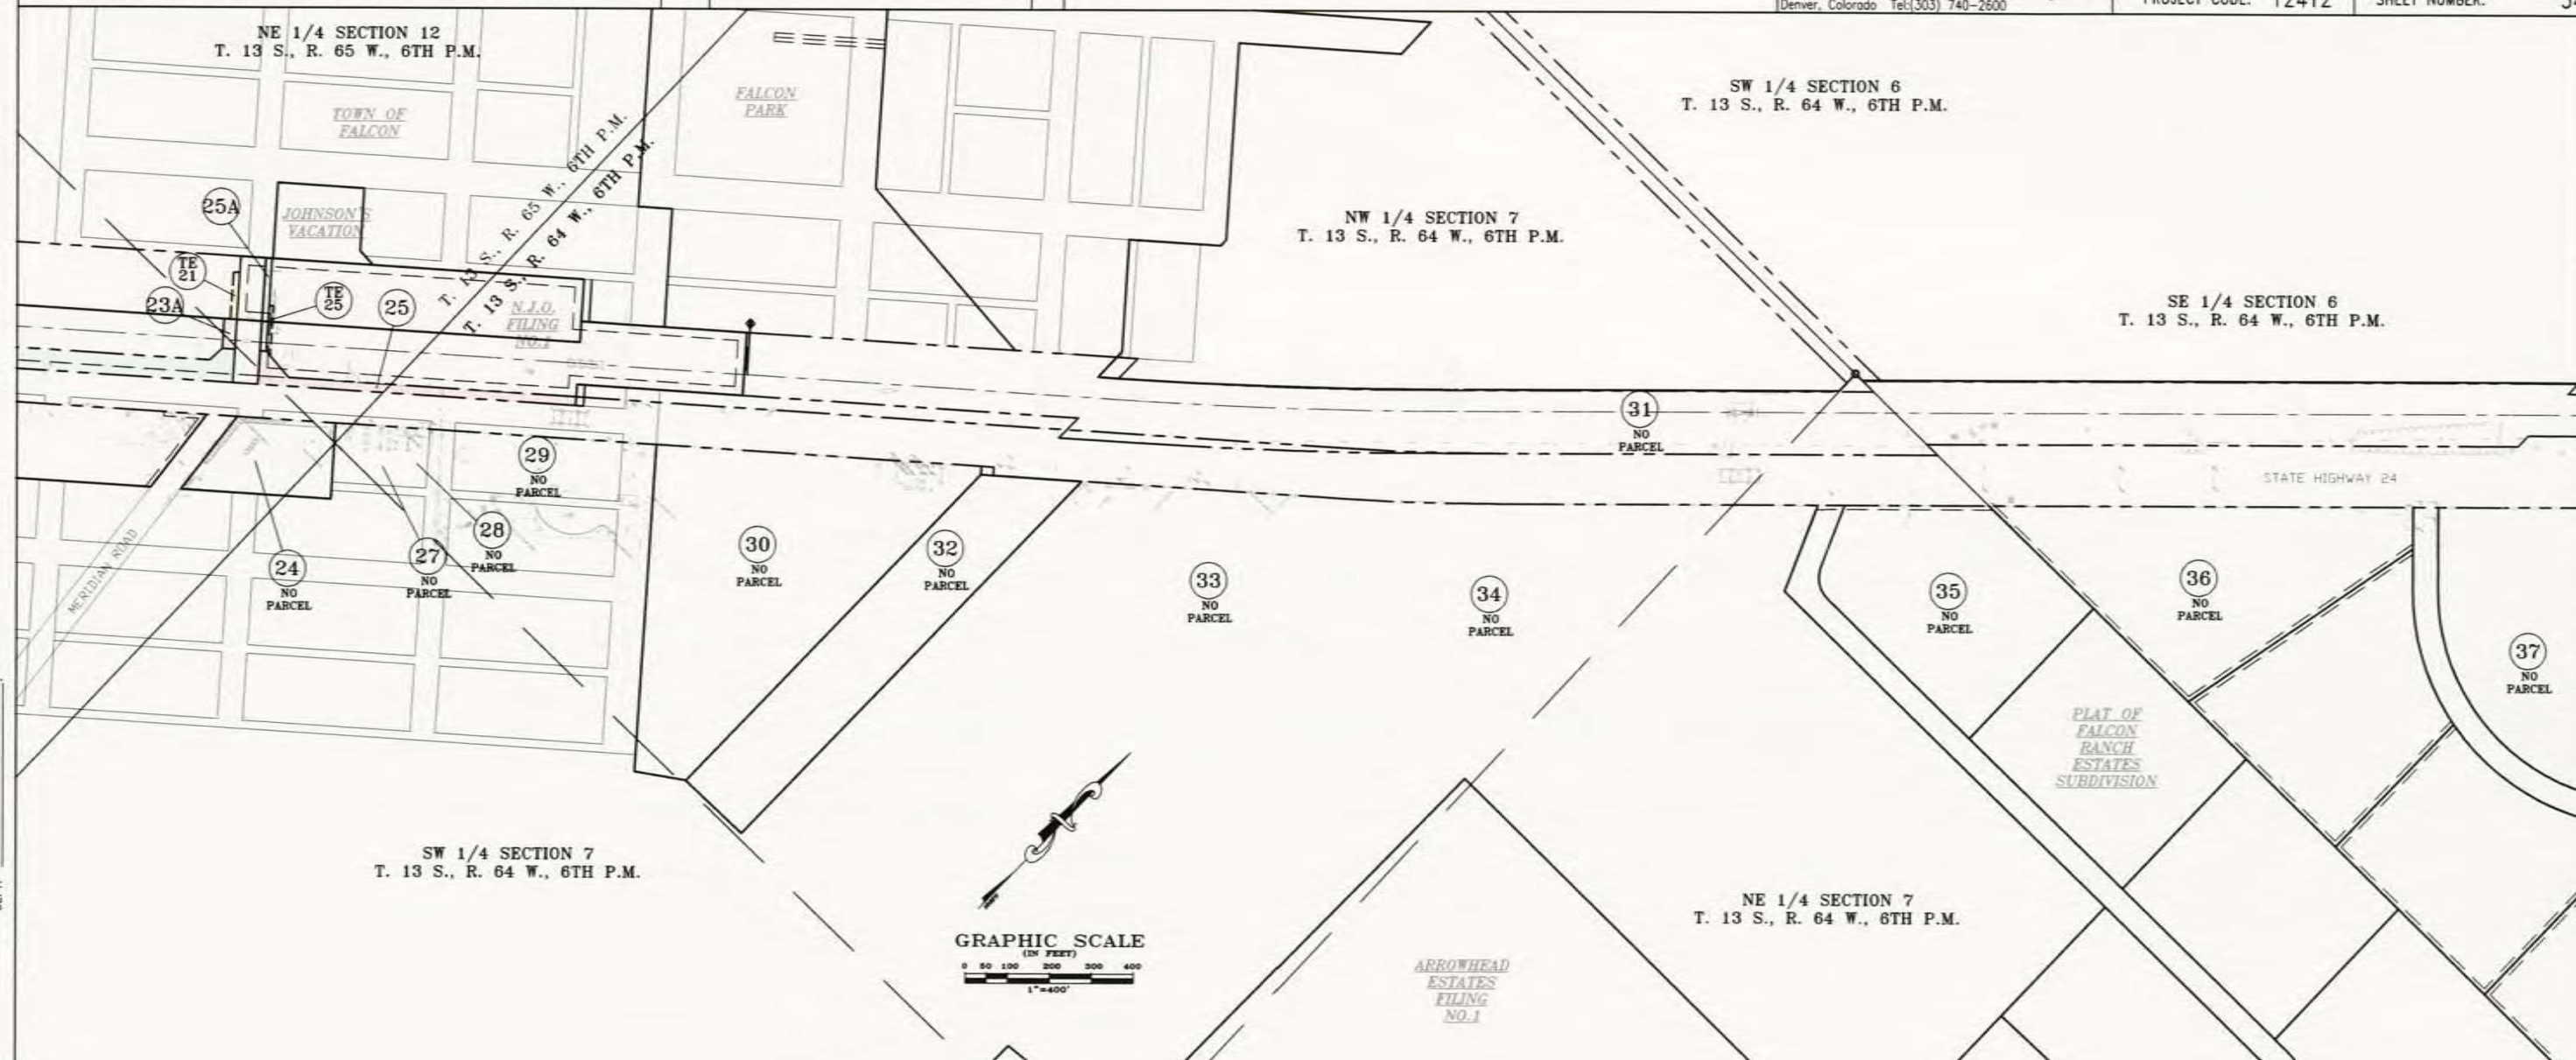

ARROWHEAD
ESTATES
FILING
NO.1

- | | | | |
|--|---|--|---|
| <p>23 23A Lincoln Branch Inc., a Nebraska Corporation
P.O. Box 217
Brock, NE 68320</p> <p>No Parcel 24 Chi-Co., Inc., a Colorado Corporation
4101 E. Louisiana Ave.
Suite 200
Denver, CO 80246</p> <p>25 25A Farmers State Bank of Calhan
458 Colorado Ave
Calhan, Co 80808-8658</p> <p>No Parcel 27 Daniel M. McCoy & Margie Smith-McCoy
13955 Windy Pine Dr
Elbert, CO 80106</p> | <p>No Parcel 28 Glenn D. & Joan D. Warner
11863 E. Highway 24
Peyton, CO 80831</p> <p>No Parcel 29 School District 49
10850 E. Woodmen Rd.
Peyton, CO 80831</p> <p>No Parcel 30 Terre J & James M Kyle
12057 US Hwy 24
Peyton, CO 80831</p> <p>No Parcel 31 El Paso County
27 E Vermijo Ave.
Colorado Springs, CO 80903</p> | <p>No Parcel 32 Florence Crawford
12205 US HWY 24
Peyton, CO 80831</p> <p>No Parcel 33 Doris L Hildreth & Rhonda L Evanoika
12239 E Hwy 24
Peyton, CO 80831</p> <p>No Parcel 34 Larry F. McLarty
12445 Rio Ln
Peyton, CO 80831</p> <p>No Parcel 35 Joseph D. Heffner
PO Box 183
Peyton, CO 80831</p> | <p>No Parcel 36 James A & Phyllis Edwards
7555 Blue Gill Dr.
Peyton, CO 80831</p> <p>No Parcel 37 Dennis G & Carolyn S Misegadis
7590 Blue Gill DR
Peyton, CO 80831</p> |
|--|---|--|---|

COLORADO DEPARTMENT OF TRANSPORTATION



Region 2
905 Erie Avenue
Pueblo, CO 81002
Phone: (719) 546-5400 FAX: (719) 546-5456

RIGHT OF WAY PLANS UNIT: Micheal L. Bouchard

Sheet Revisions

Computer File Information

CREATION DATE: 12/9/99 INITIALS: EDC
LAST MODIFICATION DATE: 2/22/00 INITIALS: EDC
FULL PATH: \\GREINER\6844438\TASK_1\CAD\ROW\PLANS\ENG
DRAWING FILE NAME: Ownership.dwg
SCALE: 1:400 UNITS: English
URS Greiner Woodward Clyde
Denver, Colorado Tel: (303) 740-2600

RIGHT OF WAY

OWNERSHIP SHEET

NH 0243-058

SH 24 E/O POWERS TO CALHAN-PE

PROJECT CODE: 12412 SHEET NUMBER: 55

NE 1/4 SECTION 6
T. 13 S., R. 64 W., 6TH P.M.

SE 1/4 SECTION 6
T. 13 S., R. 64 W., 6TH P.M.


NW 1/4 SECTION 5
T. 13 S., R. 64 W., 6TH P.M.

FALCON
INDUSTRIAL
PARK

STATE HIGHWAY 24

SW 1/4 SECTION 5
T. 13 S., R. 64 W., 6TH P.M.

NE 1/4 SECTION 5
T. 13 S., R. 64 W., 6TH P.M.

 

No Parcel 31 El Paso County
27 E Vermijo Ave.
Colorado Springs, CO 80903

No Parcel 37 Dennis G & Carolyn S Misegadis
7590 Blue Gill Dr.
Peyton, CO 80831

No Parcel 38 Melvin L & Diane R Carruth
7620 Blue Gill Dr.
Peyton, CO 80831

No Parcel 39 Wardell & Guinette J Hooper
12705 Cotton Tail Dr.
Peyton, CO 80831

No Parcel 40 Douglas M & Suellen M Pfost
12710 CottonTail Dr.
Peyton, CO 80831

No Parcel 41 William H. & Susan G. Barrett
7740 Blue Gill Dr.
Peyton, CO 80831

No Parcel 42 Maryanne Marrietta
3330 Club Heights Dr.
Colorado Springs, CO 80906

No Parcel 43 Harry J & Nora Horton
7860 Blue Gill Drive
Peyton, CO 87105

No Parcel 44 Carol H & Mary C Perdue
7910 Blue Gill Dr
Peyton, CO 80831

No Parcel 45 Jerry F & Karen A Ager
8040 Blue Gill Drive
Peyton, CO 80831

No Parcel 46 Roger D & Stephanie J Gabel
8150 Blue Gill Dr.
Peyton, CO 80831

TE 47 Fred S. Murr
8210 Blue Gill Dr.
Peyton, CO 80831

No Parcel 48 Dianne K. Ogle & Douglas D. & David N. Stis
333 Brixham Ct
Fishers, IN 46038

FILING CERTIFICATION: DEPOSITED THIS DAY OF 19 AT M., FOR INFORMATION ONLY IN BOOK OF THE COUNTY LAND SURVEYS/RIGHT OF WAY SURVEYS AT PAGE RECEPTION NUMBER

SIGNED DEPT.

dateslomp

COLORADO DEPARTMENT OF TRANSPORTATION



Region 2
905 Erie Avenue
Pueblo, CO 81002
Phone: (719) 546-5400 FAX: (719) 546-5456

RIGHT OF WAY PLANS UNIT: Micheal L. Bouchard

Sheet Revisions

Computer File Information

CREATION DATE: 12/9/99 INITIALS: EDC
LAST MODIFICATION DATE: 2/15/00 INITIALS: EDC
FULL PATH: \\GREINER\6844438\TASK_1\CAD\ROW\PLANS\ENG
DRAWING FILE NAME: Ownership.dwg
SCALE: 1:400 UNITS: English
URS Greiner Woodward Clyde
Denver, Colorado Tel: (303) 740-2600

RIGHT OF WAY

OWNERSHIP SHEET


NH 0243-058

SH 24 E/O POWERS TO CALHAN-PE

PROJECT CODE: 12412 SHEET NUMBER: 56

FILING CERTIFICATION: DAY OF _____, 19____, AT _____ M., FOR INFORMATION
DEPOSITED THIS _____ OF THE COUNTY LAND SURVEYS/RIGHT OF WAY
ONLY IN BOOK _____, RECEPTION NUMBER _____

SIGNED _____
DEPT. _____

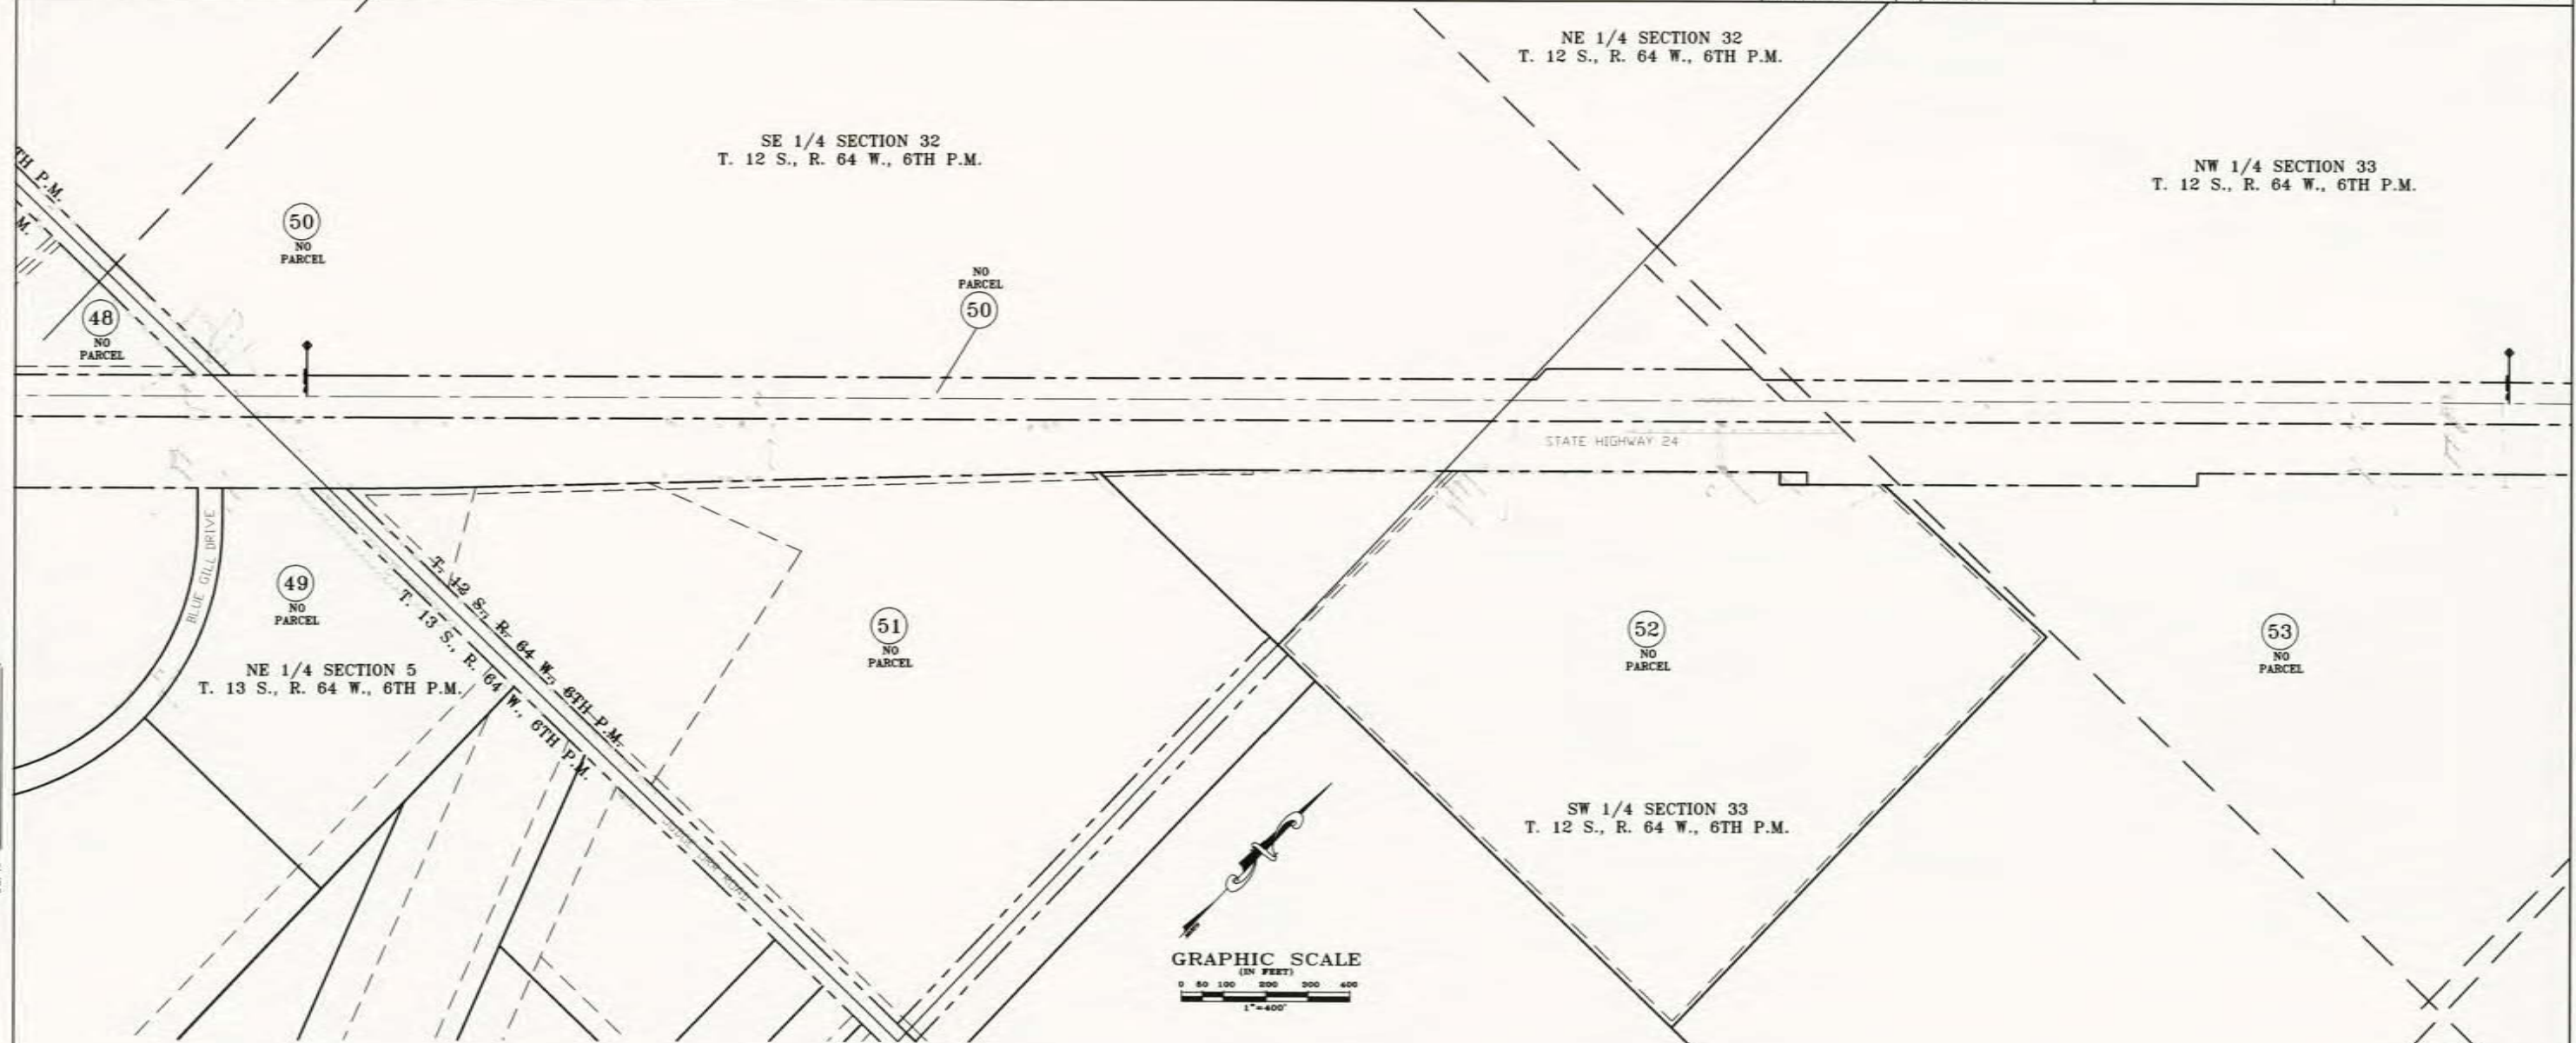

No Parcel 31 El Paso County
27 E Vermijo Ave
Colorado Springs, CO 80903

No Parcel 51 Albert A. Yates
1012 Saturn Dr.
Colorado Springs, CO 80906

No Parcel 48 Dianne K. Ogle & Douglas D. & David N. Stis
333 Brixham Ct
Fishers, IN 46038

No Parcel 52 Sun Prairie Land LLC
13925 Highway 24
Peyton, CO 80831

No Parcel 49 Aero Properties LTD Liability Co
8345 Blue Gill Dr.
Peyton, CO 80831

No Parcel 53 Samuel A. & Carlene L. Leffler
14350 E Highway 24
Peyton, CO 80831

No Parcel 50 Daniel S. & Tia D. Ferguson
13202 Judge Orr Rd
Peyton, CO 80831

datestamp