




Sheet Revisions		
Date	Description	Initials
5-16-08	ALL SHEETS CONVERTED TO MICROSTATION	KAW
5-16-08	CHANGES-2.01-2.04, 4.01-4.04, 5.03-5.05, 5.07-5.08, 5.16-5.22, 5.26-5.34, 5.36-5.41, 6.01-6.05, 6.07-6.10	KAW
6-16-08	CHANGES-2.02-2.04, 5.18-5.28, 5.34-5.41, 6.05-6.07, 6.09-6.10	KAW

Sheet Revisions		
Date	Description	Initials
7/30/08	Changes-2.01,2.03,2.04,4.04,5.05-5.07, 5.13-5.18,5.25-5.26, 5.28-5.29, 5.34-5.36, 6.02,6.04, 6.07, 6.09	AC
8/11/08	Changes 2.03, 4.03, 5.08, 5.25-5.28,6.06-6.07	AC
6/10/09	Changes 2.03	AC
12-10-10	Changes - 4.03, 5.35, 5.36	KAW

Sheet Revisions		
Date	Description	Initials
mm/yy	XXXXXXXX	XXX

Right of Way Plans				
TITLE SHEET				
Project Number: NH 0405-022 PHASE 4				
Project Location: HUGO TO LINCOLN COUNTY LINE				
Project Location: SH 40 MP 399.7 TO 422.0				
Project Code: 12325	Last Mod. Date: 12/10/10	Subset Sheets: 1 of 1	Sheet No.: 1.01	Total No. of Sheets: 74

CONVENTIONAL SIGNS

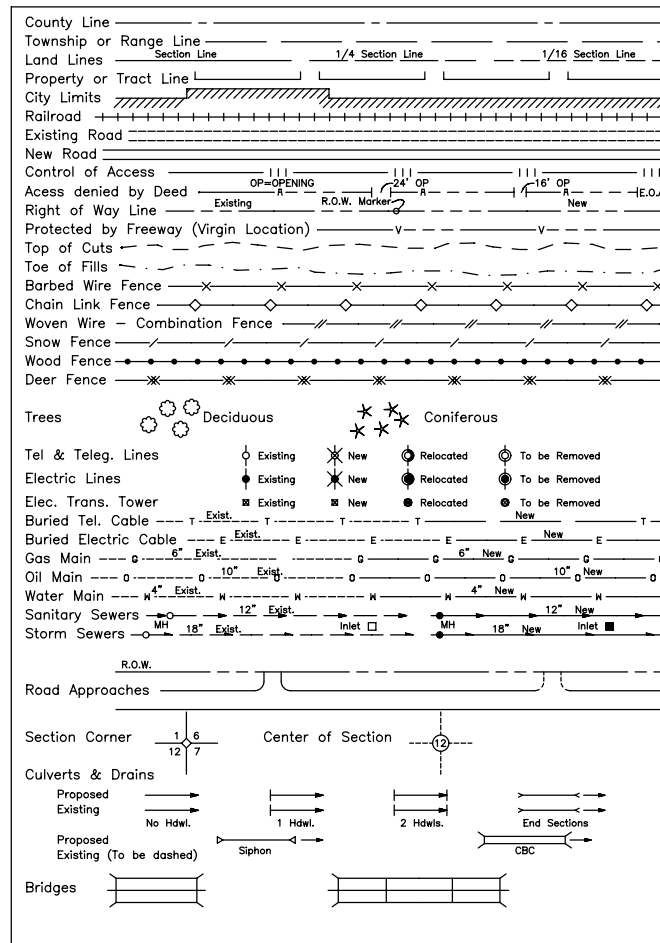

BASIS OF BEARINGS:

All bearings are based on the east line of the Northeast quarter of Section 24 Township 13 South, Range 52 West of the 6th Principal Meridian having a grid bearing of S00°40'37"E (2638.55'), as controlled by the following described monuments:
Northerly Terminus

NE CORNER NE ¼ SECTION 24, T13S, R52W, 6TH P.M..

Found 3" metal pipe with 3.-1/2" brass cap stamped:

U.S. GENERAL LAND OFFICE SURVEY
PENALTY \$250 FOR
REMOVAL

R52W T13S R51W
S13 S18
S24 S19
1908

Southerly Terminus

SE CORNER NE ¼ SECTION 24, T13S, R52W, 6TH P.M..

Found 3/4" finned aluminum rod with 3-1/4" aluminum cap stamped:

COLO DEPT OF TRANSPORTATION
R52W T13S R51W

S24 S19
PLS NO 8141
1999

3745 ◇ NE CORNER


East Line of the Northeast Quarter of Section 24 T13S R52W 6th PM

S00°40'37"E

3800 ◇ E 1/4 CORNER

DEPARTMENT OF TRANSPORTATION STATE OF COLORADO

RIGHT OF WAY PLAN OF PROPOSED FEDERAL AID PROJECT NO. NH 0405-022 PHASE 4 STATE HIGHWAY NO. 40 LINCOLN COUNTY RIGHT OF WAY

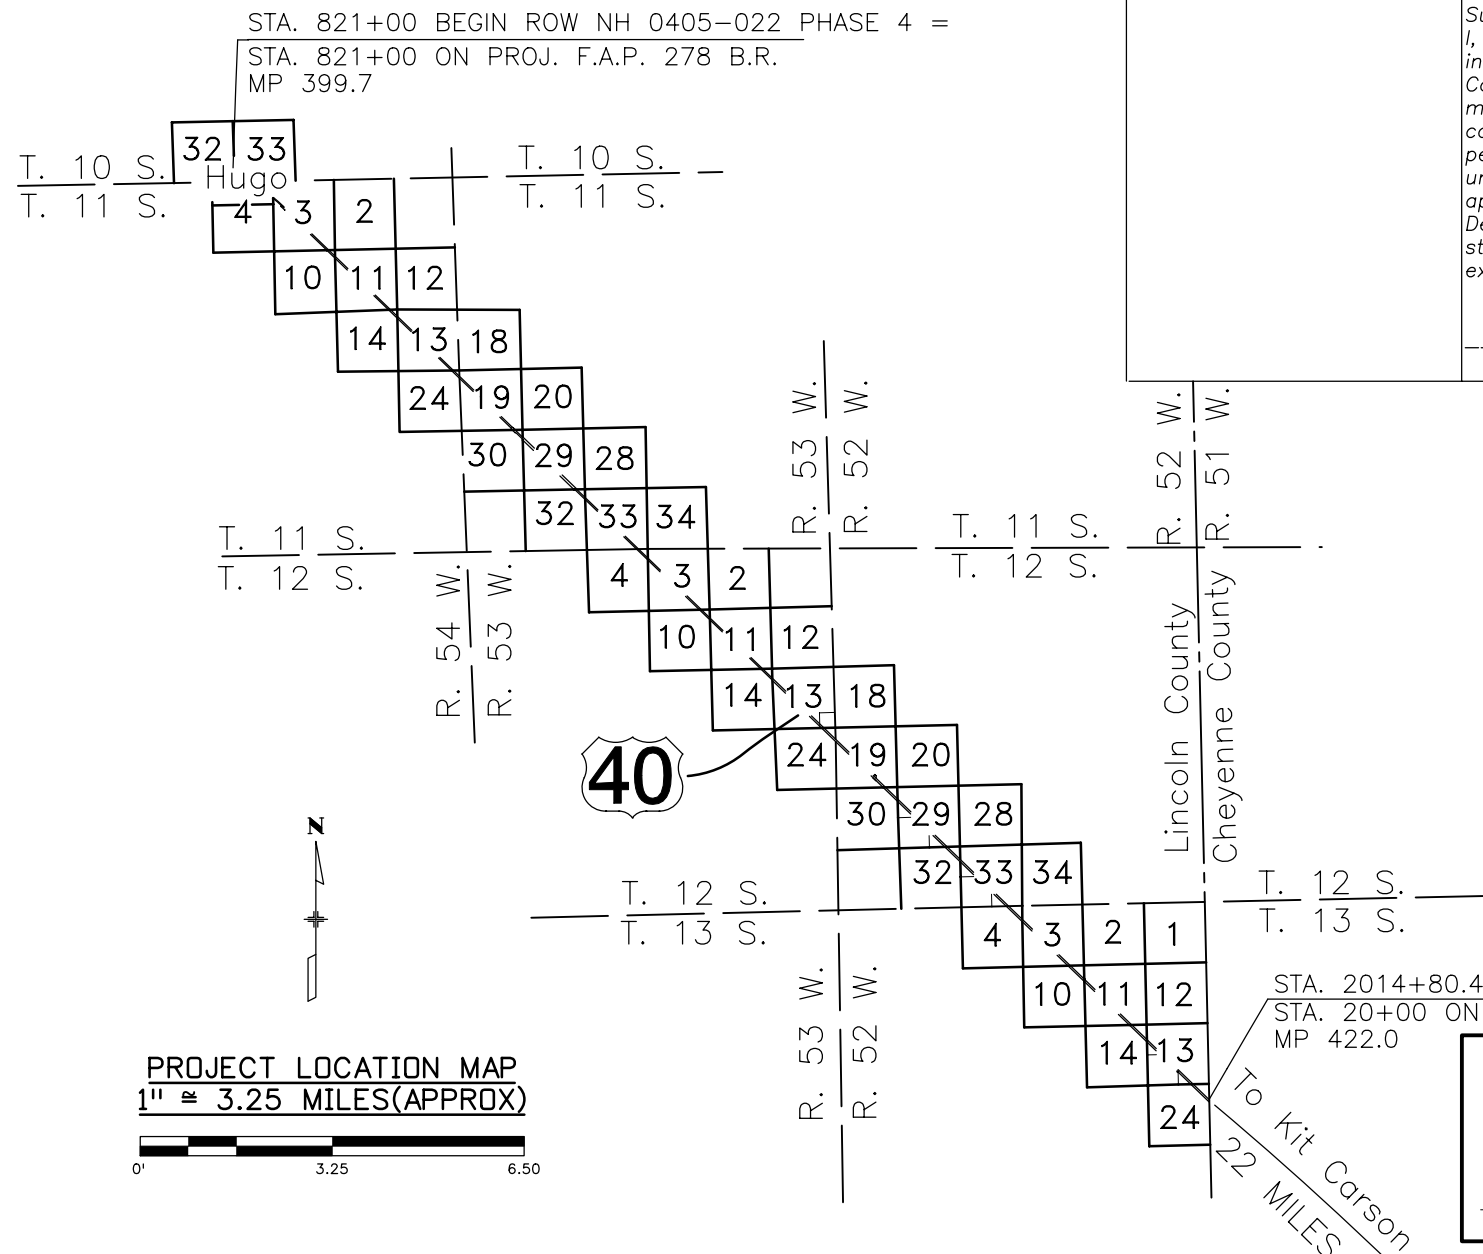

SHEET NO. INDEX OF SHEETS

1.01	Title Sheet
2.01 - 2.04	Tabulation of Properties
3.01 - 3.14	Control Diagram
4.01 - 4.06	Monumentation Sheets
5.01 - 5.41	Plan Sheets
6.01 - 6.10	Ownership Sheets

Surveyor's Statement (ROW Plan):
I, Kevin Williams, a professional land surveyor licensed in the State of Colorado, do hereby state to the Colorado Department of Transportation that based upon my knowledge, information and belief, research, calculations and evaluation of the survey evidence were performed and this Right-of-Way Plan was prepared under my responsible charge in accordance with applicable standards of practice defined by Colorado Department of Transportation publications. This statement is not a guaranty or warranty, either expressed or implied.

Kevin Williams PLS No. 28294 Date

SCALES OF ORIGINAL 11'X17" DRAWINGS

PLAN SHEETS : 1"=200'
OWNERSHIP MAP : 1"=800'
R.O.W. LENGTH OF PROJECT : 22.3 mi.

STA. 2014+80.4 END ROW NH 0405-022 PHASE 4 =
STA. 20+00 ON PROJ. NH 0405-022 PHASE 1
MP 422.0


DEPARTMENT OF TRANSPORTATION
FEDERAL HIGHWAY ADMINISTRATION

AUTHORIZED:

DATE

DIVISION ADMINISTRATOR

R/W PROJ. CODE: 12325
CONST. PROJ. CODE: 12595
REGION I

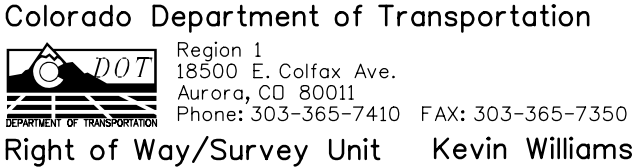

Right of Way/Survey Unit Kevin Williams

[illegible]

Right of Way Plans				
TABULATION OF PROPERTIES				
Project Number: NH 0405-022 PHASE4				
Project Location: HUGO TO CHEYENNE COUNTY LINE				
Project Location: MP 399.7 TO 422.0				
Project Code:	Last Mod. Date	Subset Sheets	Sheet No.	Total No. of Sheets
12325	7-30-08	1 of 4	2.01	

Parcel No.	Owner	Address	Location	Area In Square Feet (Acres)					Book and Page No. And/Or Reception No.	Title Commitment No.	Remarks
				Area Of Parcel	Existing ROW	Net Area	Remainder Left	Remainder Right			
			LINCOLN COUNTY								
			T11S, R54W, 6th PM								
404	DONALD E. STUWE	PO BOX 451	GOVT. LOTS 1 & 2, NORTH & EAST	26,562 SF (0.610 AC)		26,562 SF (0.610 AC)	874,619 SF (20.078 AC)		330562	32923	
UE-404		42845 COUNTY HWY 109	OF HWY ROW, EXCLUDING PORTION	38,159 SF (0.876 AC)		38,159 SF (0.876 AC)	874,619 SF (20.078 AC)		330563		UTILITY EASEMENT TO REPLACE EXISTING EASEMENT
AC-404		HUGO, CO 80821-0451	OF E1/2 GOVT. LOT 1, IN SECTION 4						330562		
405	MERLIN DUANE KAHLER	PO BOX 424	GOVT. LOT 1 SOUTH OF HWY ROW	93,420 SF (2.145 AC)		93,420 SF (2.145 AC)	1,124,340 SF (25.810 AC)		330529	32924	
AC-405	PATRICIA DEEANNE KAHLER	HUGO, CO 80821-0424	EXCEPTING UPRR ROW, GOVT. LOT 2						330529		
			N & E OF UPRR ROW AND S OF								
			HWY ROW, IN SECTION 4								
406	THOMAS C. PISKORSKI	PO BOX 511	PORTION OF E1/2 GOVT. LOT 1	11,805 SF (0.271 AC)		11,805 SF (0.271 AC)	422,837 SF (9.707 AC)		330612	32925	
UE-406		33998 COUNTY RD. 2W	NORTH of HWY ROW	9,269 SF (0.213 AC)		9,269 SF (0.213 AC)	422,837 SF (9.707 AC)		330612		UTILITY EASEMENT TO REPLACE EXISTING EASEMENT
AC-406		HUGO, CO 80821	IN SECTION 4						330612		
407	YOUNGREN FAMILY LAND PARTNERSHIP	33908 COUNTY RD. 2V	SECTION 3	312,876 SF (7.183 AC)		312,876 SF (7.183 AC)		9,927,724 SF (227.909 AC)	331857	32926	
407A		HUGO, CO 80821		172,428 SF (3.958 AC)		172,428 SF (3.958 AC)	20,337,844 SF (466.893 AC)		331857		
UE-407A				134,362 SF (3.085 AC)		134,362 SF (3.085 AC)	20,337,844 SF (466.893 AC)		331857		UTILITY EASEMENT TO REPLACE EXISTING EASEMENT
AC-407									331857		
AC-407A									331857		
408	VINCENT YOUNGREN, JR. & RAYLEENE A. THOMPSON (1/2 INTEREST)	33908 COUNTY RD. 2V	SECTION 14	56,963 SF (1.308 AC)		56,963 SF (1.308 AC)		27,026,035 SF (620.432 AC)	331858	32926	
408A	RAYLEENE ALICE YOUNGREN THOMPSON (1/2 INTEREST)	HUGO, CO 80821		19,898 SF (0.457 AC)		19,898 SF (0.457 AC)	120,377 SF (2.763 AC)		331858		
UE-408A				15,261 SF (0.350 AC)		15,261 SF (0.350 AC)	120,377 SF (2.763 AC)		331858		UTILITY EASEMENT TO REPLACE EXISTING EASEMENT
AC-408									331858		
AC-408A									331858		
409	CONRAD BENE SCHAFER	PO BOX 261	N 1/2 SECTION 10	52,703 SF (1.210 AC)		52,703 SF (1.210 AC)		13,672,659 SF (313.881 AC)	331512	32927	
409A		HUGO, CO 80821		18,416 SF (0.423 AC)		18,416 SF (0.423 AC)	94,521 SF (2.170 AC)		331512		
UE-409A				13,741 SF (0.315 AC)		13,741 SF (0.315 AC)	94,521 SF (2.170 AC)		331513		UTILITY EASEMENT TO REPLACE EXISTING EASEMENT
AC-409									331512		
AC-409A									331512		
410	CONRAD BENE SCHAFER	PO BOX 261	SECTION 11, LESS TRACT TO	169,288 SF (3.886 AC)		169,288 SF (3.886 AC)	16,261,029 SF (373.302 AC)		331512	32927	
UE-410		HUGO, CO 80821	DEPARTMENT OF HIGHWAYS	135,137 SF (3.102 AC)		135,137 SF (3.102 AC)	16,261,029 SF (373.302 AC)		331513		UTILITY EASEMENT TO REPLACE EXISTING EASEMENT
410A				83,585 SF (1.919 AC)		83,585 SF (1.919 AC)		9,893,513 SF (227.124 AC)	331512		
410B				219,523 SF (5.040 AC)		219,523 SF (5.040 AC)		9,893,426 SF (227.121 AC)	331512		
AC-410REV									331512		
AC-410A									331512		
411	MICHAEL M. MELLOTT (1/4 INTEREST)	PO BOX 21	SECTION 13	331,050 SF (7.600 AC)		331,050 SF (7.600 AC)		9,991,339 SF (229.369 AC)	330963	32928	
411A	MARY ELLEN DAHM (1/4 INTEREST)	HUGO, CO 80821-0021		161,891 SF (3.717 AC)		161,891 SF (3.717 AC)	15,981,582 SF (366.886 AC)		330963		
UE-411A	PENNY C. WILKINS (1/4 INTEREST)			136,793 SF (3.140 AC)		136,793 SF (3.140 AC)	15,981,582 SF (366.886 AC)		330963		UTILITY EASEMENT TO REPLACE EXISTING EASEMENT
AC-411	PATRICK K. MELLOTT (1/4 INTEREST)								330963		
AC-411A									330963		

Colorado Department of Transportation



Region 1
18500 E. Colfax Ave.
Aurora, CO 80011
Phone: 303-365-7410 FAX: 303-365-7350

Right of Way/Survey Unit Kevin Williams

Sheet Revisions

Date	Description	Initials
5-16-08	CORRECTED LOCATION-OWNERSHIP 412	KAW
5-16-08	NEW OWNER - OWNERSHIP 413	KAW
5-16-08	NEW OWNER - OWNERSHIP 415	KAW
6-16-08	REVISE PARCELS 415A, UE-415A, AC-415A, 416	KAW

Sheet Revisions

Date	Description	Initials
mm/yy	XXXXXXXX	XXX

Sheet Revisions

Date	Description	Initials
mm/yy	XXXXXXXX	XXX

Right of Way Plans

TABULATION OF PROPERTIES

Project Number: NH 0405-022 PHASE 4

Project Location: HUGO TO CHEYENNE COUNTY LINE

Project Location: MP 399.7 TO 422.0

Project Code:	Last Mod. Date:	Subset Sheets	Sheet No.	Total No. of Sheets
12325	6-16-08	2 of 4	2.02	

Parcel No.	Owner	Address	Location	Area In Square Feet (Acres)					Book and Page No. And/Or Reception No.	Title Commitment No.	Remarks
				Area Of Parcel	Existing ROW	Net Area	Remainder	Left Remainder Right			
			LINCOLN COUNTY								
412	MICHAEL M. MELLOTT	PO BOX 21	T11S, R54W, 6th PM, NE 1/4 SECTION 24, SOUTH OF HIGHWAY R.O.W.	366,950 SF (8.424 AC)		366,950 SF (8.424 AC)		16,131,372 SF (370.325 AC)	330964	32929	
	PHYLLIS E. MELLOTT	HUGO, CO 80821-0021	T11S, R53W, 6th PM, SECTION 19								
			T11S, R53W, 6th PM								
412A			SECTION 19 & SECTION 30	160,656 SF (3.688 AC)		160,656 SF (3.688 AC)	16,514,019 SF (379.110 AC)		330964		
412B				20,125 SF (0.462 AC)		20,125 SF (0.462 AC)	152,579 SF (3.503 AC)		330964		
UE-412A				152,607 SF (3.503 AC)		152,607 SF (3.503 AC)	152,579 SF (3.503 AC)		330964		UTILITY EASEMENT TO REPLACE EXSTING EASEMENT
412C				41,007 SF (0.941 AC)		41,007 SF (0.941 AC)		26,792,144 SF (615.063 AC)	330964		
AC-412									330964		
AC-412A									330964		
413	ANTHONY W. VICK	37501 COUNTY RD. 45	SECTION 29	506 SF (0.012 AC)		506 SF (0.012 AC)		9,175,914 SF (210.65 AC)	330965	32930	
413A	STACY J. VICK	P.O. BOX 412		357 SF (0.008 AC)		357 SF (0.008 AC)	16,778,440 SF (385.18 AC)		330965		
413B		HUGO, CO	NE 1/4 SECTION 32,	355,611 SF (8.164 AC)	4,831 SF (0.111 AC)	350,780 SF (8.053 AC)		8,883,119 SF (203.928 AC)	330965		
		80821	(SOUTH OF HWY R.O.W.)								
413C			SECTION 33	163,970 SF (3.764 AC)	0.025 AC (1,078 SF)	162,892 SF (3.739 AC)	200+ AC		330965		
UE-413C				130,324 SF (2.991 AC)		130,324 SF (2.991 AC)			330965		UTILITY EASEMENT TO REPLACE EXSTING EASEMENT
AC-413									330965		
AC-413A									330965		
AC-413C									330965		
414	COLORADO DEPARTMENT OF TRANSPORTATION	4201 E. ARKANSAS	NE 1/4 SECTION 32	24,490 SF (0.562 AC)	1,815 SF (0.042 AC)	22,675 SF (0.520 AC)	189,654 SF (4.354 AC)			32931	
UE-414		DENVER, CO 80202	(NORTH OF HIGHWAY R.O.W.)	18,864 SF (0.433 AC)		18,864 SF (0.433 AC)	189,654 SF (4.354 AC)				UTILITY EASEMENT TO REPLACE EXSTING EASEMENT
AC-414											
			T12S, R53W, 6th PM								
415	PAUL M. PALMER & ANN PALMER, TRUSTEES	3769 W. MAJOR WAY	SECTION 3	281,876 SF (6.471 AC)		281,876 SF (6.471 AC)		9,091,114 SF (208.703 AC)	330610	32932	
415A REV		ELFRIDA, AZ 85610		57,713 SF (1.325 AC)		57,713 SF (1.325 AC)	16,779,527 SF (385.204 AC)		330610		
UE-415A REV				45,686 SF (1.049 AC)		45,686 SF (1.049 AC)	16,779,527 SF (385.204 AC)		330610		UTILITY EASEMENT TO REPLACE EXSTING EASEMENT
415B				107,190 SF (2.461 AC)		107,190 SF (2.461 AC)	16,779,444 SF (385.203 AC)		330610		
UE-415B				85,078 SF (1.953 AC)		85,078 SF (1.953 AC)	16,779,444 SF (385.203 AC)		330610		UTILITY EASEMENT TO REPLACE EXSTING EASEMENT
AC-415									330610		
AC-415A REV									330610		
416 REV	E.R. AND JULIE DILL	1556 SMOOCHERS CIRCLE	SECTION 10	569,120 SF (13.065 AC)		569,120 SF (13.065 AC)		67,868,424 SF (1558.045 AC)	332222	32933	
AC-416		COLORADO SPRINGS, CO 80904	(SOUTH OF HIGHWAY R.O.W.)						332222		
416A			SECTION 11	377,035 SF (8.655 AC)		377,035 SF (8.655 AC)	33,712,137 SF (773.925 AC)		332222		
UE-416A			SECTION 14	264,562 SF (6.074 AC)		264,562 SF (6.074 AC)	XXXXXX		332222		UTILITY EASEMENT TO REPLACE EXSTING EASEMENT
AC-416A			SECTION 13 EXCEPT PORTION						332222		
			OF S1/2 AND SE1/4SE1/4								

Colorado Department of Transportation Region 1 18500 E. Colfax Ave. Aurora, CO 80011 Phone: 303-365-7410 FAX: 303-365-7350 Right of Way/Survey Unit Kevin Williams			Sheet Revisions			Sheet Revisions			Sheet Revisions			Right of Way Plans		
			Date	Description	Initials	Date	Description	Initials	Date	Description	Initials			
			5-16-08	NEW OWNER - OWNERSHIP 417	KAW	06-10-09	Correct Range(s) Par 417	AC	mm/yy	XXXXXXXX	XXX			
			5-16-08	NEW OWNER - PARCELS 420, AC-420	KAW									
			5-16-08	REVISE PARCELS 417, 419, AC-419	KAW							Project Number: NH 0405-022 PHASE 4		
			7/30/08	NEW OWNER 418	AC							Project Location: HUGO TO LINCOLN COUNTY LINE		
			7/30/08	REMOVE LIFE ESTATE RESERVATION 421	AC							Project Location: MP 399.7 TO 422.0		
			8-11-08	REVISE PARCELS 417 REV, AC-417	KAW							Project Code:	Last Mod. Date	Subset Sheets
												12325	6-10-09	3 of 4
													2.03	Total No. of Sheets
Parcel No.	Owner	Address	Location		Area In Square Feet (Acres)					Book and Page No. And/Or Reception No.	Title Commitment No.	Remarks		
			LINCOLN COUNTY		Area Of Parcel	Existing ROW	Net Area	Remainder Left	Remainder Right					
			T12S, R52W and T12S, R53W, 6th PM											
417 REV2	RAYFORD F. VICK	PO BOX 782	S1/2 SECTION 13, NE1/4 Sec 24, R53W - Sec 19, R52W		223,793 SF (5.138 AC)	2,155 SF (0.049 AC)	221,638 SF (5.089 AC)		33,773,767 SF (775.339 AC)	331665	32936			
AC-417REV		LIMON, CO 80828								331665				
417A			SECTION 24		33,184 SF (0.762 AC)	1,066 SF (0.024 AC)	32,118 SF (0.738 AC)	393,617 SF (9.036 AC)		331665				
UE-417A					25,946 SF (0.596 AC)		25,946 SF (0.596 AC)	393,617 SF (9.036 AC)		331666		UTILITY EASEMENT TO REPLACE EXISTING EASEMENT		
AC-417A										331665				
			T12S, R52W, 6th PM											
417B			SECTION 19		20,466 SF (0.470 AC)		20,466 SF (0.470 AC)		7,742,546 SF (177.744 AC)	331665				
			(SOUTH OF HIGHWAY R.O.W.)											
			T12S, R53W, 6th PM											
418	E.R. AND JULIE DILL	1556 SMOOCHERS CIRCLE	SE1/4 SE1/4 SECTION 13		14,091 SF (0.323 AC)		14,091 SF (0.323 AC)	1,669,718 SF (38.331 AC)		332222	32933			
UE-418		COLORADO SPRINGS, CO 80904			12,277 SF (0.282 AC)		12,277 SF (0.282 AC)	1,669,718 SF (38.331 AC)		332222		UTILITY EASEMENT TO REPLACE EXISTING EASEMENT		
AC-418										332222				
			T12S, R52W, 6th PM											
419 REV	RAYFORD F. VICK	PO BOX 782	SECTION 19		124,259 SF (2.853 AC)	1,066 SF (0.024 AC)	123,193 SF (2.829 AC)	17,956,225 SF (412.217 AC)		330966	32939			
UE-419	CYNTHIA J. VICK	LIMON, CO 80828	(NORTH OF HIGHWAY R.O.W.)		92,921 SF (2.133 AC)		92,921 SF (2.133 AC)			330966		UTILITY EASEMENT TO REPLACE EXISTING EASEMENT		
419A					28,010 SF (0.643 AC)		28,010 SF (0.643 AC)	17,955,280 SF (412.197 AC)		330966				
AC-419 REV										330966				
420	PHILLIP E. CAMENISCH	PO BOX 561	T12S, R52W 6th PM, SEC. 29, SEC. 32, SEC. 33		384,547 SF (8.828 AC)	1,078 SF (0.025 AC)	383,469 SF (8.803 AC)		64,248,604 SF (1,474.945 AC)	331093	32940			
AC-420		JOHNSTOWN, CO 80534	T13S, R52W, 6th PM, SECTION 4							331093				
			(SOUTH OF HIGHWAY R.O.W)											
420A	ROBERT GARY SCHAFER	29451 COUNTY RD.63	T12S, R52W, 6th PM, SEC. 32, SEC. 33		225,900 SF (5.186 AC)	2,065 SF (0.047 AC)	223,835 SF (5.139 AC)	19,751,084 SF (453.422 AC)		330609	33085			
AC-420A		BOYERO, CO 80806	T13S, R52W, 6th PM, SECTION 4							330609				
			(NORTH OF HIGHWAY R.O.W.)											
			T12S, R52W, 6th PM											
421	JOANNA FOX CULLEN AKA JOANNA CULLEN	46420 COUNTY RD. 2G	NE 1/4, SECTION 30		48,967 SF (1.124 AC)	1,081 SF (0.025 AC)	47,886 SF (1.099 AC)		12,996,338 SF (298.355 AC)	330611	32937			
AC-421	DOROTHY I. VESECKY	HUGO, CO 80801	(SOUTH OF HIGHWAY R.O.W)							330611				
	CELIA F. CUTHBERTSON													
421A	MARY R. CULLEN		NE 1/4, SECTION 30		35,602 SF (0.817 AC)	1,064 SF (0.024 AC)	34,538 SF (0.793 AC)	430,691 SF (9.887 AC)		330611				
AC-421A			(NORTH OF HIGHWAY R.O.W)							330611				

Colorado Department of Transportation Region 1 18500 E. Colfax Ave. Aurora, CO 80011 Phone: 303-365-7410 FAX: 303-365-7350 Right of Way/Survey Unit Kevin Williams		Sheet Revisions			Sheet Revisions			Sheet Revisions					Right of Way Plans				
		TABULATION OF PROPERTIES															
		Project Number: NH 0405-022 PHASE 4															
		Project Location: HUGO TO CHEYENNE COUNTY LINE															
		Project Location: MP 399.7 TO 422.0															
Project Code:		Last Mod. Date		Subset Sheets		Sheet No.		Total No. of Sheets									
12325		7-30-08		4 of 4		2,04											

Parcel No.	Owner	Address	Location	Area In Square Feet (Acres)					Book and Page No. And/Or Reception No.	Title Commitment No.	Remarks
				Area Of Parcel	Existing ROW	Net Area	Remainder Left	Remainder Right			
			LINCOLN COUNTY								
			T13S, R52W, 6th PM								
422 REV	PHILLIP E. CAMENISCH	P.O. BOX 561	SEC. 11, SEC. 13, SEC. 14, SEC. 24	470,372 SF (10.798 AC)		470,372 SF (10.798 AC)	40,209,432 SF (923.082 AC)		331093	32934	
422A		JOHNSTOWN , CO 80534		277,347 SF (6.367 AC)		277,347 SF (6.367 AC)	66,416,893 SF (1,524.722 AC)		331093		
AC-422 REV									331093		
AC-422A									331093		
			T11S, R54W, 6th PM								
423	BOARD OF COUNTY COMMISSIONERS		NE CORNER SECTION 24	16,336 SF (0.375 AC)		16,336 SF (0.375 AC)	80,689 SF (1.852 AC)		330054	32935	
UE-423	OF LINCOLN COUNTY, CO.		(NORTH OF HIGHWAY R.O.W.)	12,822 SF (0.294 AC)		12,822 SF (0.294 AC)	80,689 SF (1.852 AC)				UTILITY EASEMENT TO REPLACE EXISTING EASEMENT
AC-423									330054		
			T12S, R53W, 6th PM								
424	BOARD OF COUNTY COMMISSIONERS		NE CORNER SECTION 10	26,146 SF (0.600 AC)		26,146 SF (0.600 AC)	240,930 SF (5.531 AC)		330054	32935	
UE-424	OF LINCOLN COUNTY, CO.		(NORTH OF HIGHWAY R.O.W.)	19,302 SF (0.443 AC)		19,302 SF (0.443 AC)	240,930 SF (5.531 AC)				UTILITY EASEMENT TO REPLACE EXISTING EASEMENT
AC-424									330054		
425	MICHAEL M. MELLOTT (1/4 INTEREST)	PO BOX 21	NE1/4, E1/2NW1/4 SECTION 4	27,789 SF (0.638 AC)		27,789 SF (0.638 AC)	240,930 SF (5.531 AC)		330963	32928	
UE-425	MARY ELLEN DAHM (1/4 INTEREST)	HUGO, CO 80821-0021	LESS HIGHWAY R.O.W.	21,058 SF (0.483 AC)		21,058 SF (0.483 AC)	240,930 SF (5.531 AC)		330963		UTILITY EASEMENT TO REPLACE EXISTING EASEMENT
425A	PENNY C. WILKINS (1/4 INTEREST)			70,802 SF (1.625 AC)		70,802 SF (1.625 AC)	240,930 SF (5.531 AC)	2,522,207 SF (57.902 AC)	330963		
AC-425	PATRICK K. MELLOTT (1/4 INTEREST)								330963		
AC-425A									330963		
			T13S, R 52W, 6th PM								
426	COLORADO DEPARTMENT OF TRANSPORTATION	4201 E. ARKANSAS	PORTION OF SE1/4 SEC. 3	22,183 SF (0.509 AC)	1,064 SF (0.024 AC)	21,119 SF (0.485 AC)		162,898 SF (3.739 AC)		33088	
AC-426		DENVER, CO 80202	(SOUTH OF HIGHWAY R.O.W.)								
			T12S, R52W, 6th PM								
427	RAYFORD F. VICK	PO BOX 782	SECTION 29	146,818 SF (3.371 AC)	2,958 SF (0.067 AC)	143,860 SF (3.304 AC)	15,392,819 SF (353.369 AC)		331665	32936	
AC-427		LINON, CO 80828	(NORTH OF HIGHWAY R.O.W.)						331665		
			T13S, R52W, 6th PM								
428 REV	JOANNA FOX CULLEN	46420 COUNTY RD. 2G	SECTION 3	184,811 SF (4.243 AC)	2,079 SF (0.048 AC)	182,732 SF (4.195 AC)	19,399,187 SF (445.345 AC)		330611	32937	
428A	DOROTHY I. VESECKY	HUGO, CO 80801	EXCEPT TRACT TO C.D.O.H.	115,993 SF (2.663 AC)		115,993 SF (2.663 AC)		7,148,386 SF (164.104 AC)	330611		
	CELIA F. CUTHBERTSON		NW 1/4, E1/2E1/2, NW1/4NE1/4 AND								
428B	MARY R. CULLEN		NW 1/4SW 1/4 SECTION 10	50,923 SF (1.169 AC)	1,064 SF (0.024 AC)	49,859 SF (1.145 AC)		16,382,715 SF (376.097 AC)	330611		
AC-428 REV									330611		
AC-428A									330611		
AC-428B									330611		



Region 1
Address: 18500 E. Colfax Ave.
Aurora, CO 80011
Phone: (303) 757-9744 FAX: (303) 757-9746

Right of Way Plans Unit: JOSEPH P. CONWAY, PLS

Sheet Revisions

Sheet Revisions

Sheet Revisions

Right of Way Plans

Control Diagram

Project Number: NH 0405-022

Project Location: US 40 from Hugo to the


Project Location: Cheyenne\Lincoln County Line

Project Code:	Last Mod. Date	Sheet No.	Total No. of Sheets
12325	May 1, 2001	3.01	


DEPARTMENT OF TRANSPORTATION STATE OF COLORADO

SURVEY CONTROL DIAGRAM C.D.O.T. PROJECT NO. NH 0405-022 COLORADO STATE HIGHWAY 40 - MP 399.7 to MP 422.0 LINCOLN COUNTY

PREPARED BY: WESTERN STATES SURVEYING, INC.

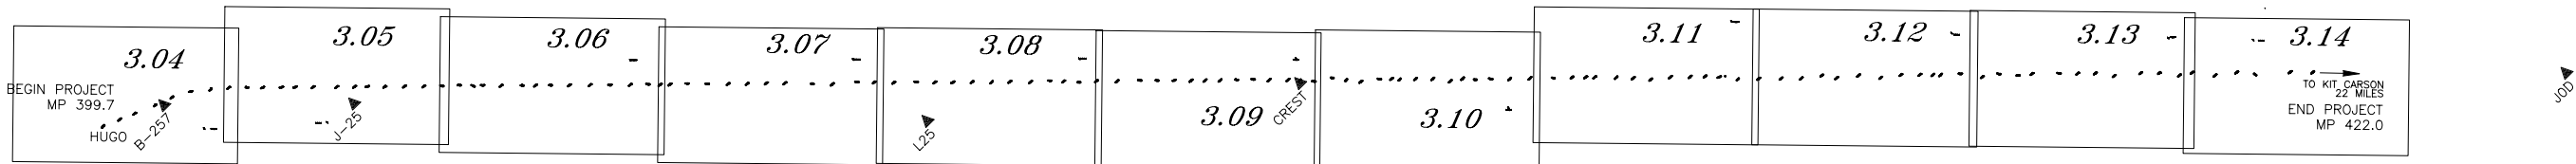

LOCATION MAP with PRIMARY CONTROL NO SCALE

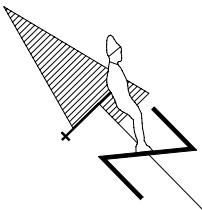

NOTE:
THIS CONTROL DIAGRAM WAS DEPOSITED FEBRUARY 10, 2003
IN THE LAND PLAT BOOK AT RECEPTION NUMBERS 197 TO 200
OF THE LINCOLN COUNTY CLERK AND RECORDERS OFFICE FOR
CDOT PROJECT NH 0405-022.

FILING CERTIFICATION

DEPOSITED THIS ____ DAY OF _____ A.D. 2000 AT ____ O'CLOCK __ .M.
IN BOOK ____ OF LAND SURVEY PLATS AT PAGE ____ , RECEPTION NO. _____ ,
OF THE RECORDS OF _____ COUNTY, COLORADO.

by: _____
CLERK & RECORDER
DEPUTY CLERK

COLORADO DEPARTMENT OF TRANSPORTATION



Region 1
Address: 18500 E. Colfax Ave.
Aurora, CO 80011
Phone: (303) 757-9744 FAX: (303) 757-9746

Right of Way Plans Unit: JOSEPH P. CONWAY, PLS

Sheet Revisions				Sheet Revisions				Sheet Revisions				Right of Way Plans			
												Control Diagram			
												Project Number: NH 0405-022			
												Project Location: US 40 from Hugo to the			
												Project Location: Cheyenne\Lincoln County Line			
												Project Code:	Last Mod. Date	Sheet No.	Total No. of Sheets
												12325	May 1, 2001		3.02

Name	WGS 84		Ellipsoid Height(m)	Grid Scale Factor	Elevation Scale Factor	Combined Scale Factor	Mapping Angle	NAD83 SPC ZONE 502		Name	Project		Elevation NAVD 88	Description					
	Latitude	Longitude						Northing(m)	Easting(m)		Northing(US FT)	Easting(US FT)							
1	39°07'46.96027"N	103°27'23.05649"W	1509.570	0.999936034701	0.999763683062	0.999699732879	1°17'20"	450695.291	1091081.266	1	1479088.750	3580703.100	5020.23	CDOT	Type II	Control	Monument	MP	400.0
20	39°07'42.72812"N	103°27'09.97793"W	1510.132	0.999936024674	0.999763595120	0.999699696349	1°17'28"	450571.891	1091398.240	20	1478683.776	3581743.343	5022.10	CDOT	Type II	Control	Monument	MP	400.20
40	39°07'38.81182"N	103°26'56.89018"W	1509.888	0.999936015770	0.999763633276	0.999699664169	1°17'36"	450458.247	1091715.224	40	1478310.820	3582783.619	5021.33	CDOT	Type II	Control	Monument	MP	400.40
60	39°07'33.43821"N	103°26'44.99011"W	1514.906	0.999936004136	0.999762847925	0.9996988667237	1°17'44"	450299.044	1092004.715	60	1477788.349	3583733.668	5037.84	CDOT	Type II	Control	Monument	MP	400.60
80	39°07'27.23606"N	103°26'34.36938"W	1519.131	0.999935991549	0.999762186639	0.999698193410	1°17'51"	450113.613	1092264.075	80	1477179.803	3584584.834	5051.78	CDOT	Type II	Control	Monument	MP	400.80
100	39°07'20.27278"N	103°26'24.45015"W	1519.114	0.999935978491	0.999762189275	0.999698182991	1°17'57"	449904.345	1092507.135	100	1476493.028	3585382.507	5051.77	CDOT	Type II	Control	Monument	MP	401.00
120	39°07'14.12303"N	103°26'16.63326"W	1517.023	0.999935967903	0.999762516559	0.999698499669	1°18'02"	449719.017	1092699.151	120	1475884.820	3586012.664	5044.96	CDOT	Type II	Control	Monument	MP	401.20
140	39°07'07.22407"N	103°26'07.87001"W	1516.860	0.999935957078	0.999762542062	0.999698514348	1°18'07"	449511.114	1092914.428	140	1475202.526	3586719.158	5044.45	CDOT	Type II	Control	Monument	MP	401.40
155	39°06'59.81921"N	103°25'58.59554"W	1513.538	0.999935946700	0.999763061955	0.999699023832	1°18'13"	449287.900	1093142.349	155	1474469.983	3587467.148	5033.62	CDOT	Type II	Control	Monument	MP	401.55
170	39°06'54.62071"N	103°25'51.83969"W	1513.061	0.999935940181	0.999763136459	0.999699091814	1°18'17"	449131.334	1093308.245	170	1473956.166	3588011.584	5032.04	CDOT	Type II	Control	Monument	MP	401.70
190	39°06'47.76345"N	103°25'43.11164"W	1513.002	0.999935932550	0.999763145704	0.999699093428	1°18'23"	448924.713	1093522.679	190	1473278.079	3588715.312	5031.87	CDOT	Type II	Control	Monument	MP	401.90
210	39°06'38.64738"N	103°25'31.55380"W	1507.241	0.999935924109	0.999764047344	0.999699986572	1°18'30"	448650.016	1093806.678	210	1472376.580	3589647.338	5013.04	CDOT	Type II	Control	Monument	MP	402.10
232	39°06'31.75598"N	103°25'22.79147"W	1506.460	0.999935919020	0.999764169437	0.999700103569	1°18'36"	448442.377	1094021.986	232	1471695.152	3590353.934	5010.51	CDOT	Type II	Control	Monument	MP	402.32
250	39°06'26.80022"N	103°25'16.50167"W	1504.456	0.999935916047	0.999764483109	0.999700414249	1°18'40"	448293.056	1094176.552	250	1471205.111	3590861.188	5003.94	CDOT	Type II	Control	Monument	MP	402.50
265	39°06'19.86643"N	103°25'08.21901"W	1501.323	0.999935912853	0.999764973487	0.999700901402	1°18'45"	448083.855	1094380.388	265	1470518.557	3591530.136	4993.73	CDOT	Type II	Control	Monument	MP	402.65
285	39°06'12.53870"N	103°24'58.37098"W	1502.776	0.999935910701	0.999764746061	0.999700671839	1°18'51"	447863.378	1094622.112	285	1469794.997	3592323.424	4998.53	CDOT	Type II	Control	Monument	MP	402.85
305	39°06'05.07051"N	103°24'48.90398"W	1507.072	0.999935909800	0.999764073655	0.99969998576	1°18'57"	447638.369	1094854.797	305	1469056.564	3593087.048	5012.65	CDOT	Type II	Control	Monument	MP	403.05
320	39°05'59.24606"N	103°24'41.50287"W	1501.845	0.999935910004	0.999764891679	0.999700816751	1°19'02"	447462.898	1095036.705	320	1468480.704	3593684.032	4995.54	CDOT	Type II	Control	Monument	MP	403.20
335	39°05'52.59781"N	103°24'33.05859"W	1500.229	0.999935911208	0.999765144488	0.999701070747	1°19'07"	447262.612	1095244.264	335	1467823.407	3594365.198	4990.28	CDOT	Type II	Control	Monument	MP	403.35
347	39°05'47.26015"N	103°24'26.27567"W	1502.120	0.999935912922	0.999764848526	0.999700776519	1°19'11"	447101.815	1095410.994	347	1467295.704	3594912.371	4996.50	CDOT	Type II	Control	Monument	MP	403.47
360	39°05'42.33088"N	103°24'20.01138"W	1500.297	0.999935915098	0.999765133913	0.999701064063	1°19'15"	446953.324	1095564.980	360	1466808.388	3595417.722	4990.54	CDOT	Type II	Control	Monument	MP	403.60
375	39°05'35.28326"N	103°24'11.06231"W	1500.019	0.999935919197	0.999765177320	0.999701111564	1°19'21"	446741.021	1095784.977	375	1466111.653	3596139.706	4989.67	CDOT	Type II	Control	Monument	MP	403.75
395	39°05'27.66142"N	103°24'01.39375"W	1503.794	0.999935924938	0.999764586520	0.999700526542	1°19'27"	446511.421	1096022.679	395	1465358.153	3596919.795	5002.09	CDOT	Type II	Control	Monument	MP	403.95
415	39°05'22.00875"N	103°23'54.21904"W	1510.019	0.999935930074	0.999763612178	0.999699557398	1°19'32"	446341.147	1096199.077	415	1464799.349	3597498.697	5022.53	CDOT	Type II	Control	Monument	MP	404.15
430	39°05'16.65287"N	103°23'47.41392"W	1510.866	0.999935935631	0.999763479604	0.999699430387	1°19'36"	446179.822	1096366.391	430	1464269.914	3598047.787	5025.34	CDOT	Type II	Control	Monument	MP	404.30
450	39°05'08.87786"N	103°23'37.54501"W	1507.008	0.999935944891	0.999764083445	0.999700043448	1°19'42"	445945.629	1096609.050	450	1463501.341	3598844.144	5012.73	CDOT	Type II	Control	Monument	MP	404.50
470	39°05'00.95655"N	103°23'27.49816"W	1504.175	0.999935955781	0.999764526716	0.999700497578	1°19'49"	445707.034	1096856.104	470	1462718.322	3599654.924	5003.46	CDOT	Type II	Control	Monument	MP	404.70
490	39°04'53.03983"N	103°23'17.95693"W	1503.012	0.999935968132	0.999764708707	0.999700691904	1°19'55"	445468.305	1097091.021	490	1461934.862	3600425.873	4999.65	CDOT	Type II	Control	Monument	MP	404.90
510	39°04'45.45007"N	103°23'07.85971"W	1501.293	0.999935981349	0.999764977739	0.999700974134	1°20'01"	445239.974	1097339.076	510	1461185.527	3601239.938	4994.03	CDOT	Type II	Control	Monument	MP	405.10
525	39°04'39.82429"N	103°23'00.67250"W	1496.712	0.999935992016	0.999765694739	0.999701701753	1°20'05"	445070.567	1097515.811	525	1460629.569	3601819.946	4979.03	CDOT	Type II	Control	Monument	MP	405.25
545	39°04'33.92129"N	103°22'53.19518"W	1494.944	0.999936004006	0.999765971345	0.999701990327	1°20'10"	444892.780	1097699.724	545	1460046.108	3602423.510	4973.26	CDOT	Type II	Control	Monument	MP	405.45
555	39°04'30.13904"N	103°22'48.39222"W	1491.902	0.999936012116	0.999766447349	0.999702474410	1°20'13"	444778.874	1097817.856	555	1459672.292	3602811.195	4963.31	CDOT	Type II	Control	Monument	MP	405.55
570	39°04'23.46046"N	103°22'39.90275"W	1483.989	0.999936027254	0.999767685781	0.999703727897	1°20'19"	444577.753	1098026.663	570	1459012.255	3603496.456	4937.36	CDOT	Type II	Control	Monument	MP	405.70
590	39°04'15.51398"N	103°22'30.30565"W	1478.231	0.999936046626	0.999768586936	0.999704648362	1°20'25"	444338.174	1098263.012	590	1458226.006	3604272.105	4918.51	CDOT	Type II	Control	Monument	MP	405.90
610	39°04'07.70959"N	103°22'19.91314"W	1476.608	0.999936067090	0.999768840938	0.999704922807	1°20'31"	444103.430	1098518.388	610	1457455.625	3605110.196	4913.24	CDOT	Type II	Control	Monument	MP	406.10
630	39°04'00.41895"N	103°22'10.65615"W	1475.880	0.999936087494	0.999768954854	0.999705057115	1°20'37"	443883.892	1098746.118	630	1456735.147	3605857.559	4910.87	CDOT	Type II	Control	Monument	MP	406.30
650	39°03'53.12949"N	103°22'00.97074"W	1474.961	0.999936109139	0.999769098556	0.999705222447	1°20'43"	443664.639	1098984.156	650	1456015.604	3606638.750	4907.87	CDOT	Type II	Control	Monument	MP	406.50
670	39°03'45.96917"N	103°21'51.87966"W	1473.937	0.999936131610	0.999769258837	0.999705405184	1°20'49"	443449.038	1099207.830	670	1455308.046	3607372.802	4904.53	CDOT	Type II	Control	Monument	MP	406.70
695	39°03'35.51019"N	103°21'39.86224"W	1474.165	0.999936166588	0.999769223116	0.999705404436	1°20'56"	443133.411	1099504.242	695	1454272.223	3608345.565	4905.34	CDOT	Type II	Control	Monument	MP	406.95
718	39°03'27.26034"N	103°21'29.39165"W	1472.910	0.999936195984	0.999769419499	0.999705630196	1°21'03"	442885.019	1099761.893	718	1453457.052	3609191.122	4901.26	CDOT	Type II	Control	Monument	MP	407.18
740	39°03'																		

COLORADO DEPARTMENT OF TRANSPORTATION



Region 1
Address: 18500 E. Colfax Ave.
Aurora, CO 80011
Phone: (303) 757-9744 FAX: (303) 757-9746

Right of Way Plans Unit: JOSEPH P. CONWAY, PLS

Sheet Revisions				Sheet Revisions				Sheet Revisions				Right of Way Plans			
												Control Diagram			
												Project Number: NH 0405-022			
												Project Location: US 40 from Hugo to the			
												Project Location: Cheyenne\Lincoln County Line			
												Project Code:	Last Mod. Date	Sheet No.	Total No. of Sheets
												12325	May 1, 2001		3.03

WGS 84			Ellipsoid Height(m)	Grid Scale Factor	Elevation Scale Factor	Combined Scale Factor	Mapping Angle	NAD83 SPC Northing(m)	ZONE 502 Easting(m)	Project		Elevation NAVD 88	Description	
Name	Latitude	Longitude								Name	Northing(US FT)			Easting(US FT)
1190	39°00'31.77853"N	103.17°46.26529"W	1486.842	0.999937198298	0.999767238403	0.999704451318	1°23'24"	437603.770	1105255.982	1190	1436125.085	3627221.586	4947.93	CDOT Type II Control Monument MP 411.90
1212	39°00'22.01615"N	103.17°36.40304"W	1482.330	0.999937275201	0.999767944585	0.999705234341	1°23'30"	437308.588	1105500.493	1212	1435156.358	3628024.021	4933.18	CDOT Type II Control Monument MP 412.12
1235	39°00'15.33001"N	103.17°25.41675"W	1483.946	0.999937329156	0.999767691660	0.999705035376	1°23'37"	437108.901	1105769.752	1235	1434501.027	3628907.673	4938.52	CDOT Type II Control Monument MP 412.35
1250	39°00'09.05403"N	103.17°19.96236"W	1481.085	0.999937380752	0.999768139397	0.999705534669	1°23'40"	436918.627	1105905.655	1250	1433876.587	3629353.679	4929.16	CDOT Type II Control Monument MP 412.50
1270	39°00'02.67328"N	103.17°11.88700"W	1472.238	0.999937434154	0.999769523948	0.999706972521	1°23'45"	436726.661	1106104.688	1270	1433246.594	3630006.864	4900.17	CDOT Type II Control Monument MP 412.70
1290	38°59'57.41780"N	103.17°03.29945"W	1464.997	0.999937478853	0.999770657158	0.999708150350	1°23'51"	436569.689	1106315.205	1290	1432731.445	3630697.737	4876.45	CDOT Type II Control Monument MP 412.90
1310	38°59'51.75201"N	103.16°55.61820"W	1463.571	0.999937527764	0.999770880356	0.999708422434	1°23'56"	436399.542	1106504.238	1310	1432173.057	3631318.104	4871.79	CDOT Type II Control Monument MP 413.10
1315	38°59'48.43444"N	103.16°53.88268"W	1462.061	0.999937556752	0.999771116628	0.999708687672	1°23'57"	436298.293	1106548.484	1315	1431840.779	3631463.311	4866.85	CDOT Type II Control Monument MP 413.15
1330	38°59'42.51883"N	103.16°43.92040"W	1461.429	0.999937609080	0.999771215501	0.999708838855	1°24'03"	436121.792	1106792.589	1330	1431261.539	3632264.413	4864.84	CDOT Type II Control Monument MP 413.30
1350	38°59'35.86642"N	103.16°35.51199"W	1465.021	0.999937668902	0.999770653329	0.999708336527	1°24'08"	435921.671	1106999.880	1350	1430604.784	3632944.699	4876.66	CDOT Type II Control Monument MP 413.50
1365	38°59'28.17803"N	103.16°28.24756"W	1473.073	0.999937739329	0.999769393135	0.999707146821	1°24'13"	435688.945	1107180.444	1365	1429841.025	3633537.273	4903.09	CDOT Type II Control Monument MP 413.65
1380	38°59'24.41134"N	103.16°21.00995"W	1472.123	0.999937774336	0.999769541745	0.999707330422	1°24'17"	435577.100	1107357.408	1380	1429473.973	3634118.032	4900.01	CDOT Type II Control Monument MP 413.80
1395	38°59'19.40501"N	103.16°17.14365"W	1468.934	0.999937821378	0.999770040880	0.999707876557	1°24'20"	435425.055	1107454.208	1395	1428974.993	3634435.710	4889.59	CDOT Type II Control Monument MP 413.95
1410	38°59'12.68093"N	103.16°07.99040"W	1458.743	0.999937885483	0.999771635792	0.999709535460	1°24'26"	435223.182	1107679.508	1410	1428312.487	3635175.098	4856.17	CDOT Type II Control Monument MP 414.10
1430	38°59'05.99187"N	103.15°58.33907"W	1451.111	0.999937950302	0.999772830212	0.999710794610	1°24'32"	435022.690	1107916.777	1430	1427654.514	3635953.765	4831.19	CDOT Type II Control Monument MP 414.30
1450	38°58'58.38651"N	103.15°48.11821"W	1448.356	0.999938025271	0.999773261466	0.999711300788	1°24'38"	434794.296	1108168.456	1450	1426904.972	3636779.724	4822.18	CDOT Type II Control Monument MP 414.50
1475	38°58'48.91298"N	103.15°38.00524"W	1449.150	0.999938120545	0.999773137112	0.999711271695	1°24'45"	434508.258	1108418.973	1475	1425966.254	3637601.869	4824.85	CDOT Type II Control Monument MP 414.75
1495	38°58'42.07594"N	103.15°27.50123"W	1456.210	0.999938190607	0.999772032204	0.999710236902	1°24'51"	434303.734	1108676.911	1495	1425295.049	3638448.368	4848.05	CDOT Type II Control Monument MP 414.95
1505	38°58'36.79611"N	103.15°20.83204"W	1466.114	0.999938245460	0.999770482044	0.999708741678	1°24'55"	434144.940	1108841.402	1505	1424773.920	3638988.193	4880.60	CDOT Type II Control Monument MP 415.05
1520	38°58'33.29695"N	103.15°16.39951"W	1465.680	0.999938282171	0.999770549978	0.999708846310	1°24'58"	434039.710	1108950.724	1520	1424428.577	3639346.966	4879.16	CDOT Type II Control Monument MP 415.20
1540	38°58'25.12549"N	103.15°08.56288"W	1461.197	0.999938369807	0.999771251583	0.999709634698	1°25'03"	433792.479	1109145.524	1540	1423617.216	3639986.259	4864.51	CDOT Type II Control Monument MP 415.40
1560	38°58'18.17460"N	103.14°58.06494"W	1454.833	0.999938444119	0.999772247582	0.999710705720	1°25'10"	433584.466	1109403.444	1560	1422934.560	3640832.699	4843.65	CDOT Type II Control Monument MP 415.60
1580	38°58'10.76035"N	103.14°50.39752"W	1454.420	0.999938525471	0.999772312123	0.999710851591	1°25'15"	433360.487	1109593.618	1580	1422199.507	3641456.811	4842.38	CDOT Type II Control Monument MP 415.80
1600	38°58'04.13317"N	103.14°39.58434"W	1458.714	0.999938599274	0.999771640076	0.999710253372	1°25'21"	433162.655	1109858.903	1600	1421550.264	3642327.421	4856.48	CDOT Type II Control Monument MP 416.00
1620	38°57'56.49437"N	103.14°29.93371"W	1462.185	0.999938685617	0.999771096817	0.999709796469	1°25'28"	432932.952	1110096.999	1620	1420796.426	3643108.803	4867.91	CDOT Type II Control Monument MP 416.20
1635	38°57'50.70741"N	103.14°22.60403"W	1463.736	0.999938751935	0.999770854144	0.999709620113	1°25'32"	432758.951	1110277.832	1635	1420225.391	3643702.260	4873.03	CDOT Type II Control Monument MP 416.35
1650	38°57'44.90957"N	103.14°15.97177"W	1465.495	0.999938819162	0.999770578778	0.999709411977	1°25'36"	432584.201	1110441.896	1650	1419651.897	3644240.684	4878.82	CDOT Type II Control Monument MP 416.50
1670	38°57'36.94246"N	103.14°07.69023"W	1463.198	0.999938912824	0.999770938255	0.999709865072	1°25'42"	432343.574	1110647.328	1670	1418862.209	3644914.869	4871.33	CDOT Type II Control Monument MP 416.70
1690	38°57'29.06064"N	103.13°57.75133"W	1461.097	0.999939006942	0.999771266978	0.999710287872	1°25'48"	432106.577	1110892.597	1690	1418084.434	3645719.791	4864.47	CDOT Type II Control Monument MP 416.90
1710	38°57'20.39983"N	103.13°46.80032"W	1452.008	0.999939112036	0.999772689424	0.999711815301	1°25'55"	431846.183	1111162.840	1710	1417229.875	3646606.673	4834.71	CDOT Type II Control Monument MP 417.10
1730	38°57'12.64741"N	103.13°37.03265"W	1447.973	0.999939207593	0.999773320916	0.999712542289	1°26'01"	431613.088	1111403.918	1730	1416464.905	3647397.841	4821.49	CDOT Type II Control Monument MP 417.30
1751	38°57'05.60810"N	103.13°25.66848"W	1447.760	0.999939295577	0.999773354193	0.999712663528	1°26'08"	431402.946	1111682.887	1751	1415775.263	3648313.360	4820.83	CDOT Type II Control Monument MP 417.51
1770	38°56'58.94596"N	103.13°19.71374"W	1445.069	0.999939379912	0.9997737575378	0.999713169004	1°26'12"	431201.173	1111831.370	1770	1415113.085	3648800.650	4812.02	CDOT Type II Control Monument MP 417.70
1795	38°56'51.45800"N	103.13°07.77815"W	1434.635	0.999939475938	0.999775408331	0.999714897863	1°26'19"	430977.561	1112124.467	1795	1414379.237	3649762.534	4777.84	CDOT Type II Control Monument MP 417.95
1815	38°56'41.92185"N	103.12°58.21805"W	1429.252	0.999939600127	0.999776250865	0.999715864535	1°26'25"	430689.386	1112361.985	1815	1413433.506	3650542.019	4760.22	CDOT Type II Control Monument MP 418.15
1835	38°56'35.08446"N	103.12°47.13287"W	1427.044	0.999939690477	0.999776596296	0.999716300247	1°26'32"	430485.333	1112634.139	1835	1412763.846	3651435.172	4753.01	CDOT Type II Control Monument MP 418.35
1855	38°56'27.73029"N	103.12°37.85343"W	1423.192	0.999939788875	0.9997771199196	0.999717001486	1°26'38"	430264.263	1112863.238	1855	1412038.340	3652187.028	4740.43	CDOT Type II Control Monument MP 418.55
1870	38°56'22.74355"N	103.12°31.53452"W	1422.633	0.999939856316	0.999777286724	0.999717156435	1°26'42"	430114.380	1113019.236	1870	1411546.455	3652698.981	4738.63	CDOT Type II Control Monument MP 418.70
1875	38°56'19.77188"N	103.12°27.80733"W	1421.760	0.999939896781	0.999777423317	0.999717333476	1°26'45"	430025.040	1113111.277	1875	1411253.260	3653001.040	4735.77	CDOT Type II Control Monument MP 418.75
1895	38°56'12.01996"N	103.12°18.04111"W	1419.244	0.999940003309	0.999777817044	0.999717833683	1°26'51"	429792.020	1113352.431	1895	1410488.537	3653792.458	4727.55	CDOT Type II Control Monument MP 418.95
1920	38°56'02.64179"N	103.12°08.69572"W	1417.747	0.999940134061	0.999778051337	0.999718198685	1°26'57"	429508.620	1113584.736	1920	1409558.476	3654554.835	4722.69	CDOT Type II Control Monument MP 419.20
1930	38°55'58.32215"N	103.12°00.76598"W	1417.666	0.999940194977	0.999778063917	0.999718272166	1°27'02"	429380.297	1113779.025	1930	1409137.347	3655192.451	4722.46	CDOT Type II Control Monument MP 419.30
1950	38°55'49.94426"N	103.11°52.63861"W	1422.128	0.999940314365	0.999777365550	0.999717693202	1°27'07"	429127.001	1113981.248	1950	1408306.082	3655856.105	4737.13	CDOT Type II Control Monument MP 419.50
1970	38°55'44.39373"N	103.11°3												

COLORADO DEPARTMENT OF TRANSPORTATION



Region 1
Address: 18500 E. Colfax Ave.
Aurora, CO 80011
Phone: (303) 757-9744 FAX: (303) 757-9746

Right of Way Plans Unit: JOSEPH P. CONWAY, PLS

Sheet Revisions

Date	Description	Initials
mm/yy	XXXXXXXX	XXX

Land Survey Control Diagram


PLAN SHEET

Project Number: NH 0405-022 PHASE 4

Project Location: HUGO TO LINCOLN COUNTY LINE

Project Location:

Project Code:	Last Mod. Date	Subset Sheets	Sheet No.	Total No. of Sheets
12325	May 1, 2001	4 of 14	3.04	

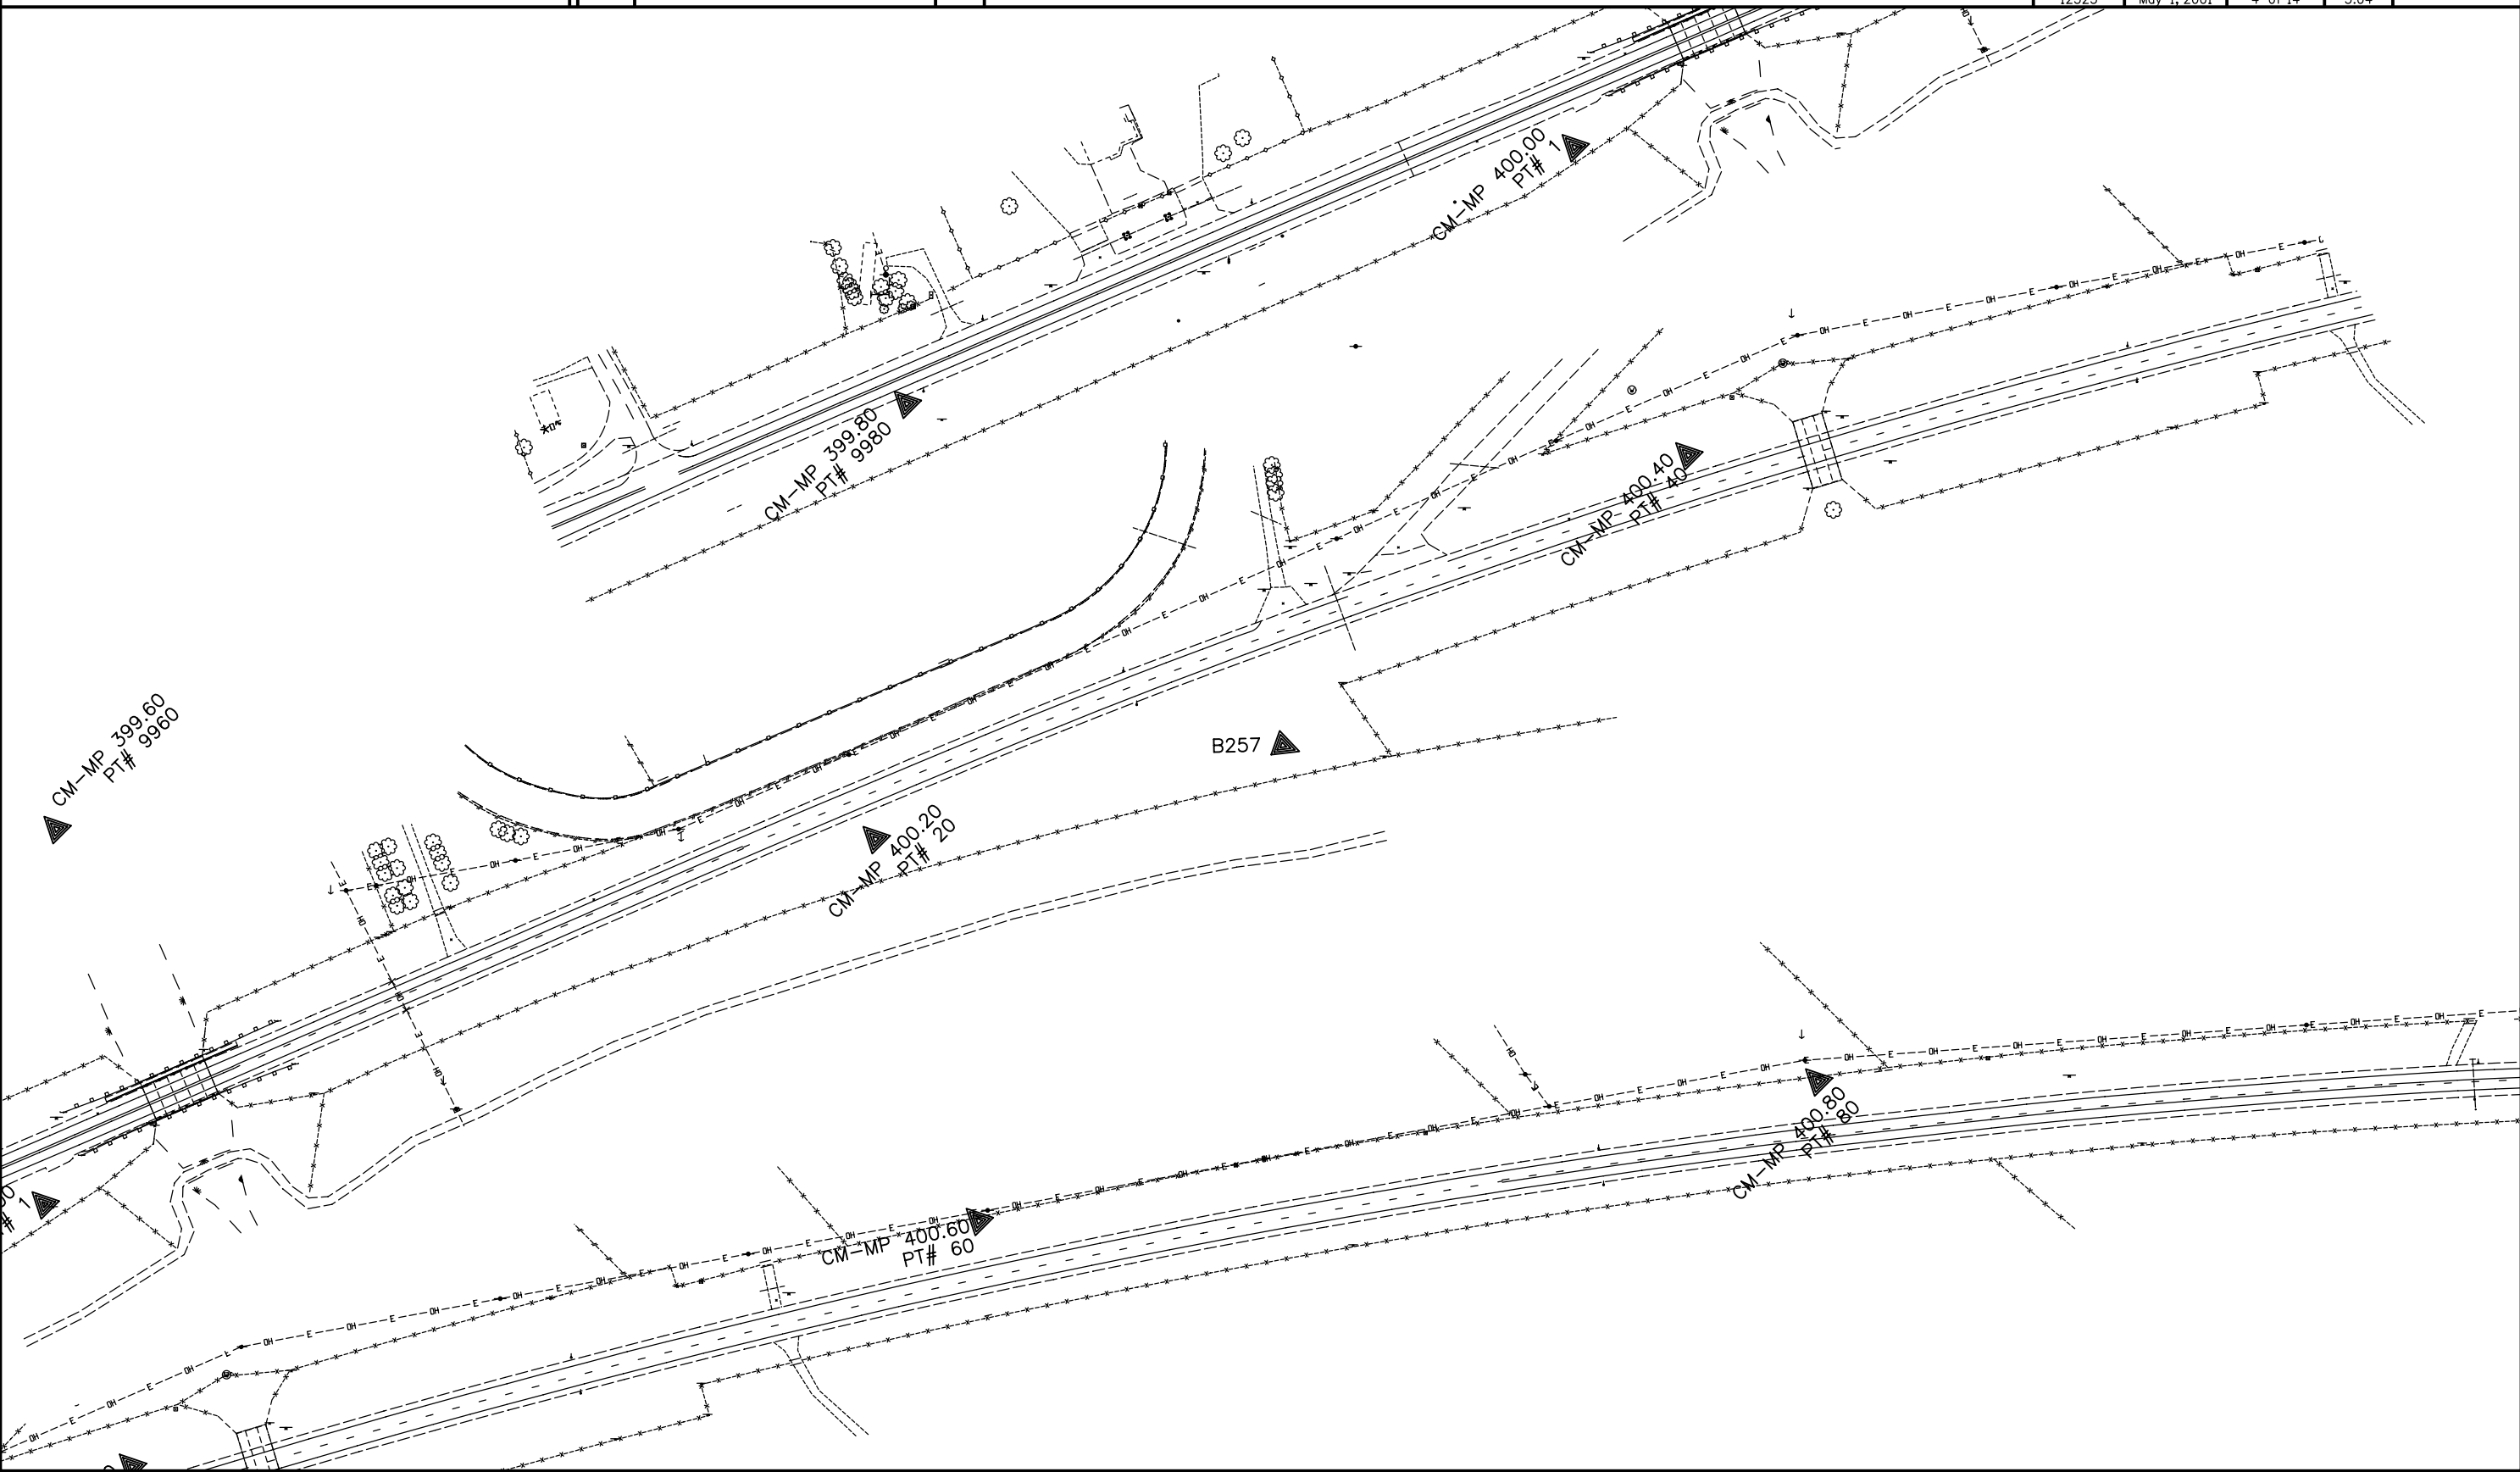

COLORADO DEPARTMENT OF TRANSPORTATION



Region 1
Address: 18500 E. Colfax Ave.
Aurora, CO 80011
Phone: (303) 757-9744 FAX: (303) 757-9746

Right of Way Plans Unit: JOSEPH P. CONWAY, PLS

Sheet Revisions

Date	Description	Initials
mm/yy	XXXXXXXX	XXX

Land Survey ControlDiagram


PLAN SHEET

Project Number: NH 0405-022 PHASE 4

Project Location: HUGO TO LINCOLN COUNTY LINE

Project Location:

Project Code:	Last Mod. Date	Subset Sheets	Sheet No.	Total No. of Sheets
12325	May 1, 2001	5 of 14	3.05	

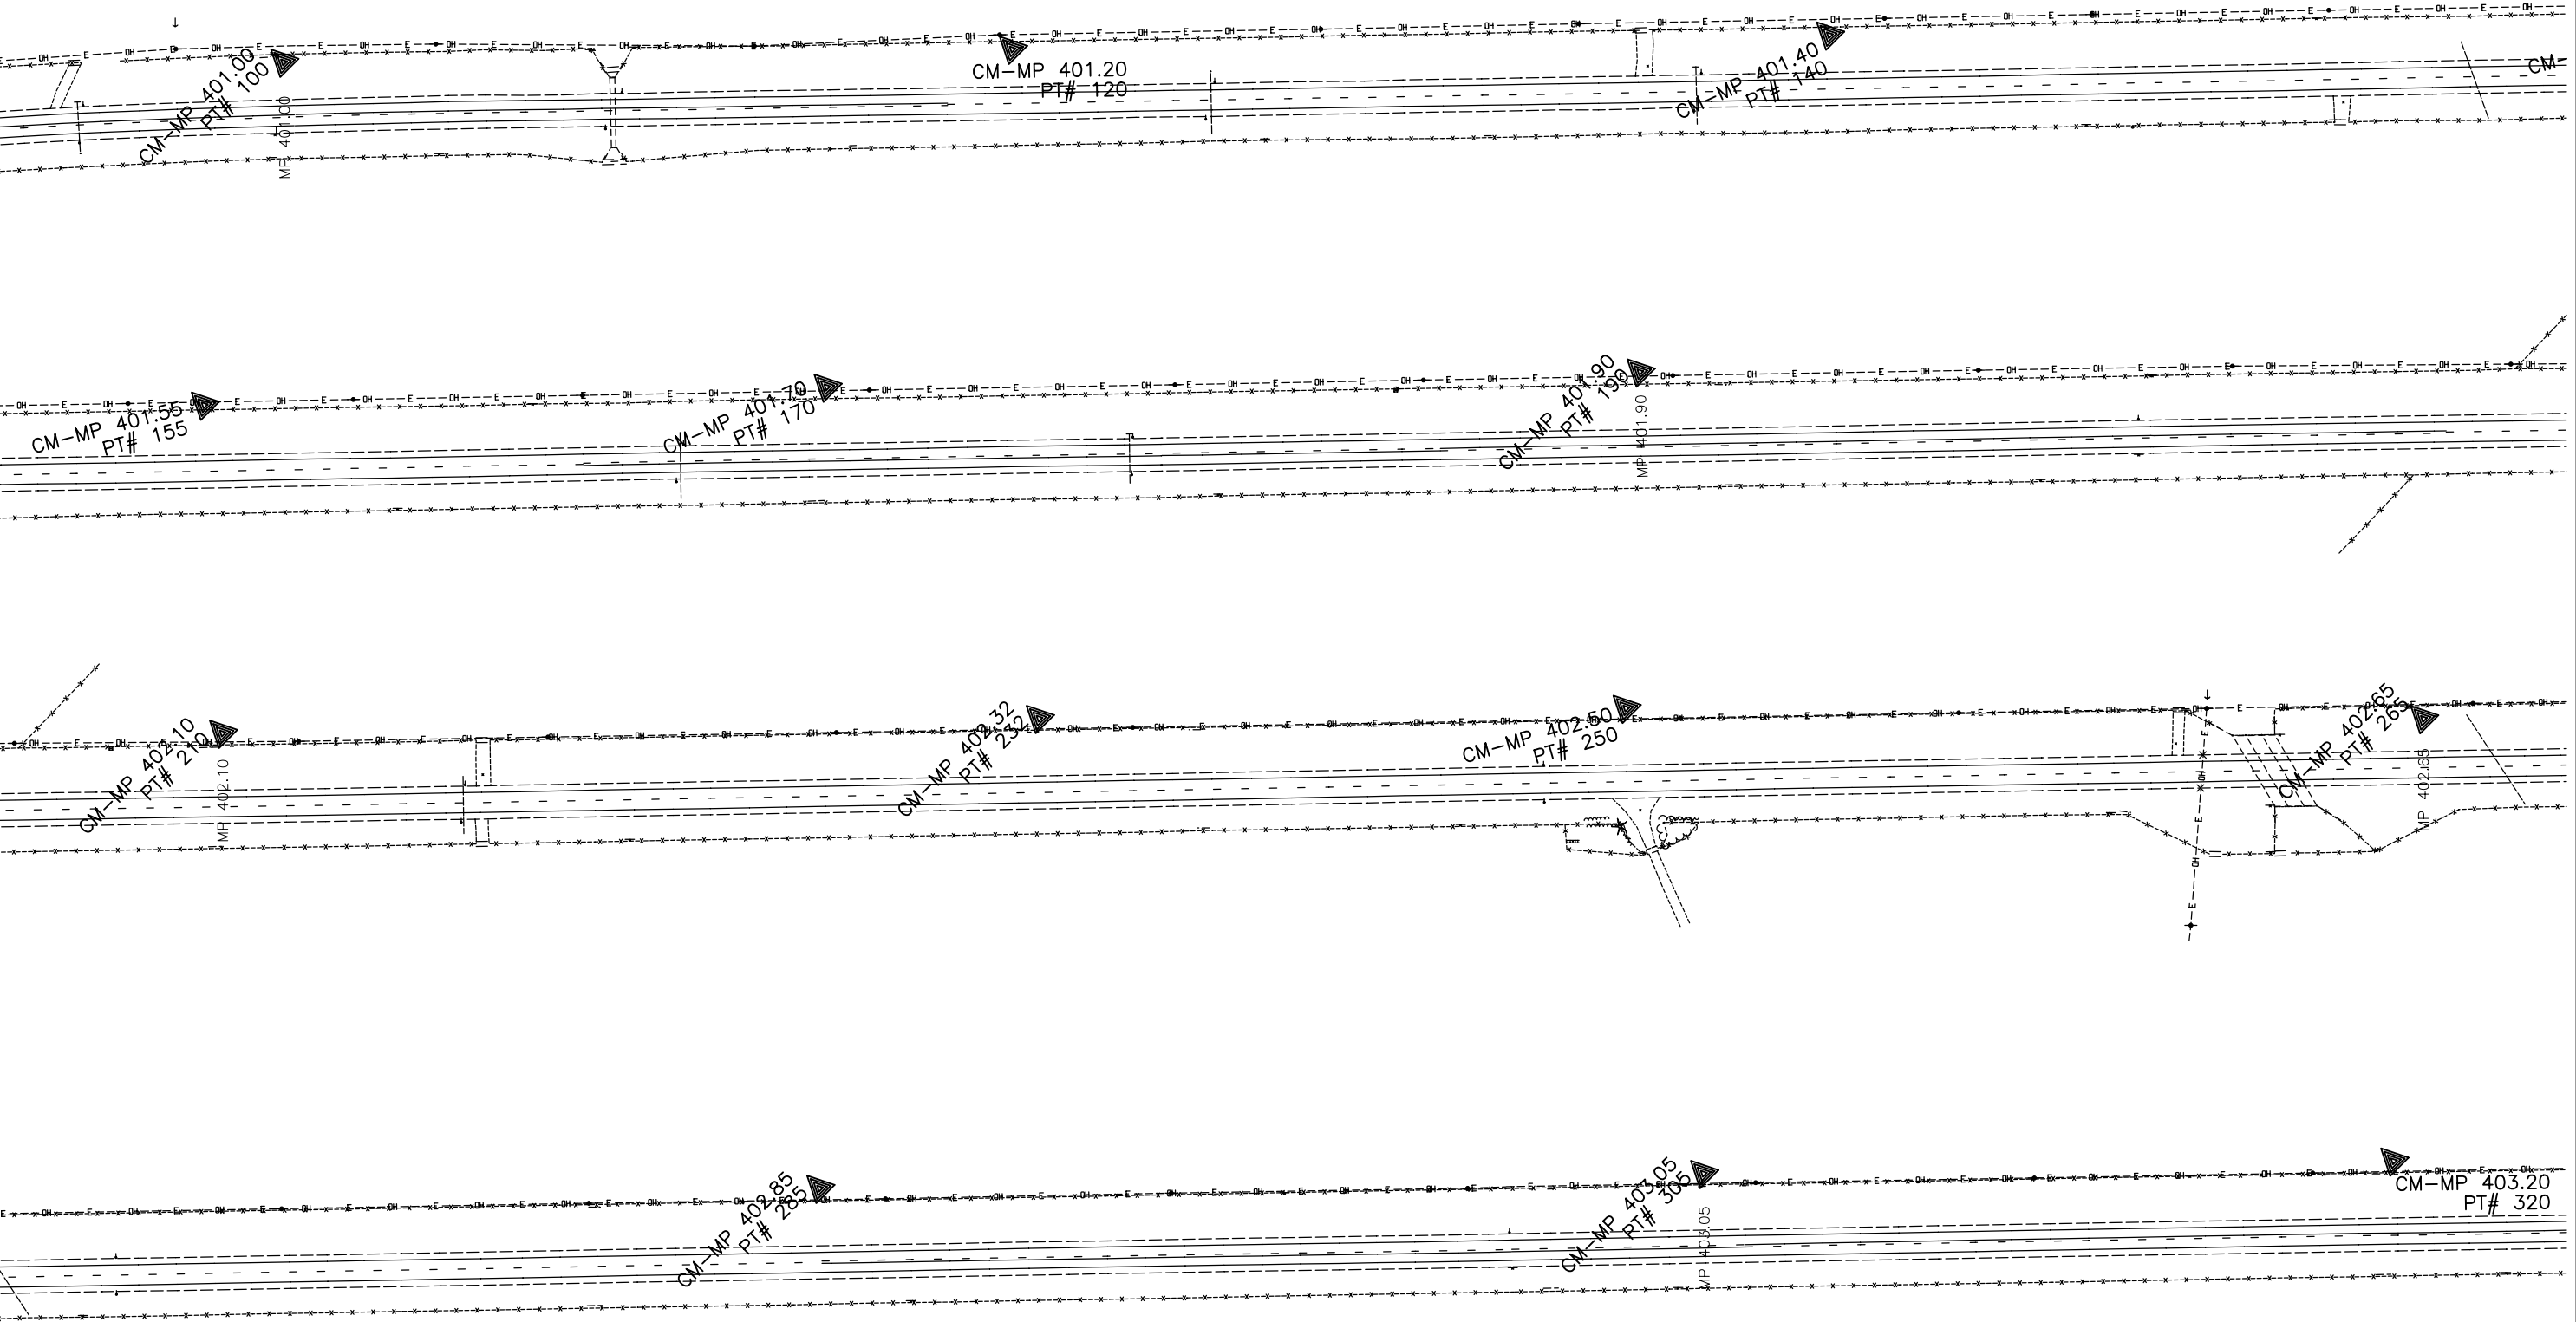

COLORADO DEPARTMENT OF TRANSPORTATION



Region 1
Address: 18500 E. Colfax Ave.
Aurora, CO 80011
Phone: (303) 757-9744 FAX: (303) 757-9746

Right of Way Plans Unit: JOSEPH P. CONWAY, PLS

Sheet Revisions

Date	Description	Initials
mm/yy	XXXXXXXX	XXX

Land Survey Control Diagram


PLAN SHEET

Project Number: NH 0405-022 PHASE 4

Project Location: HUGO TO LINCOLN COUNTY LINE

Project Location:

Project Code:	Last Mod. Date	Subset Sheets	Sheet No.	Total No. of Sheets
12325	May 1, 2001	6 of 14	3.06	

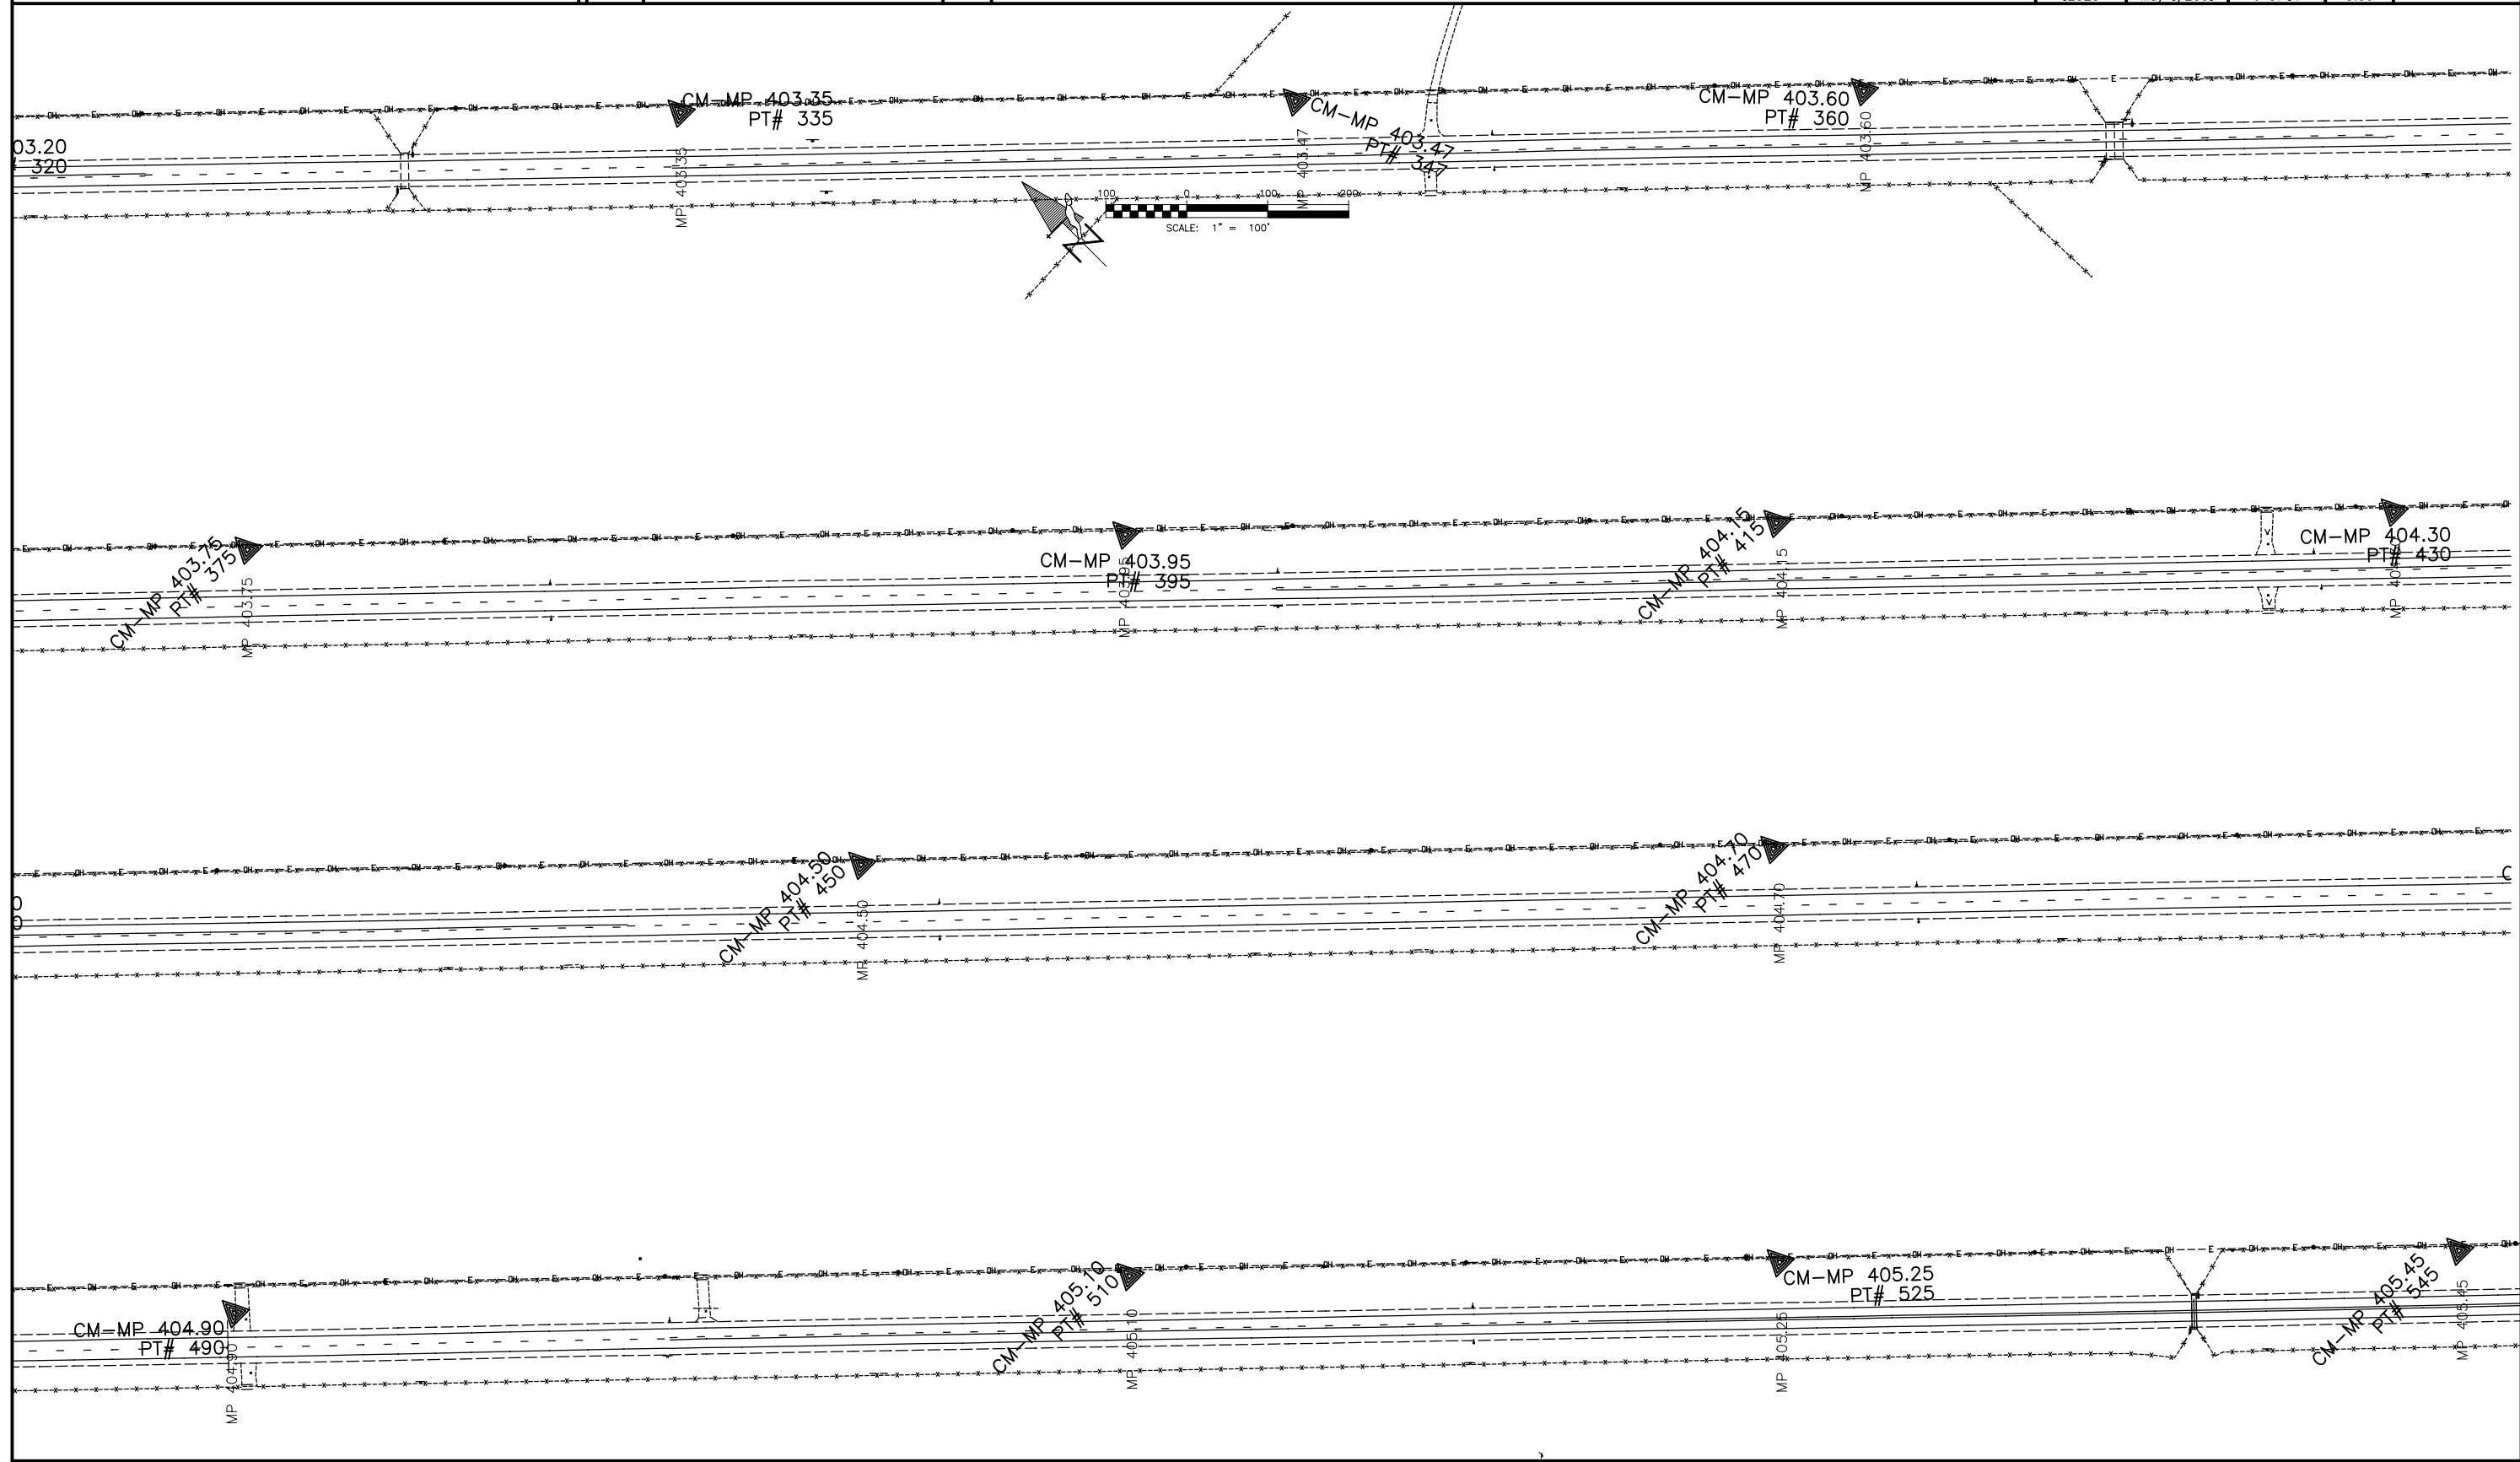

COLORADO DEPARTMENT OF TRANSPORTATION



Region 1
Address: 18500 E. Colfax Ave.
Aurora, CO 80011
Phone: (303) 757-9744 FAX: (303) 757-9746

Right of Way Plans Unit: JOSEPH P. CONWAY, PLS

Sheet Revisions

Date mm/yy	Description XXXXXXXX	Initials XXX

Land Survey ControlDiagram


PLAN SHEET

Project Number: NH 0405-022 PHASE 4

Project Location: HUGO TO LINCOLN COUNTY LINE

Project Location:

Project Code:	Last Mod. Date	Subset Sheets	Sheet No.	Total No. of Sheets
12325	May 1, 2001	7 of 14	3.07	

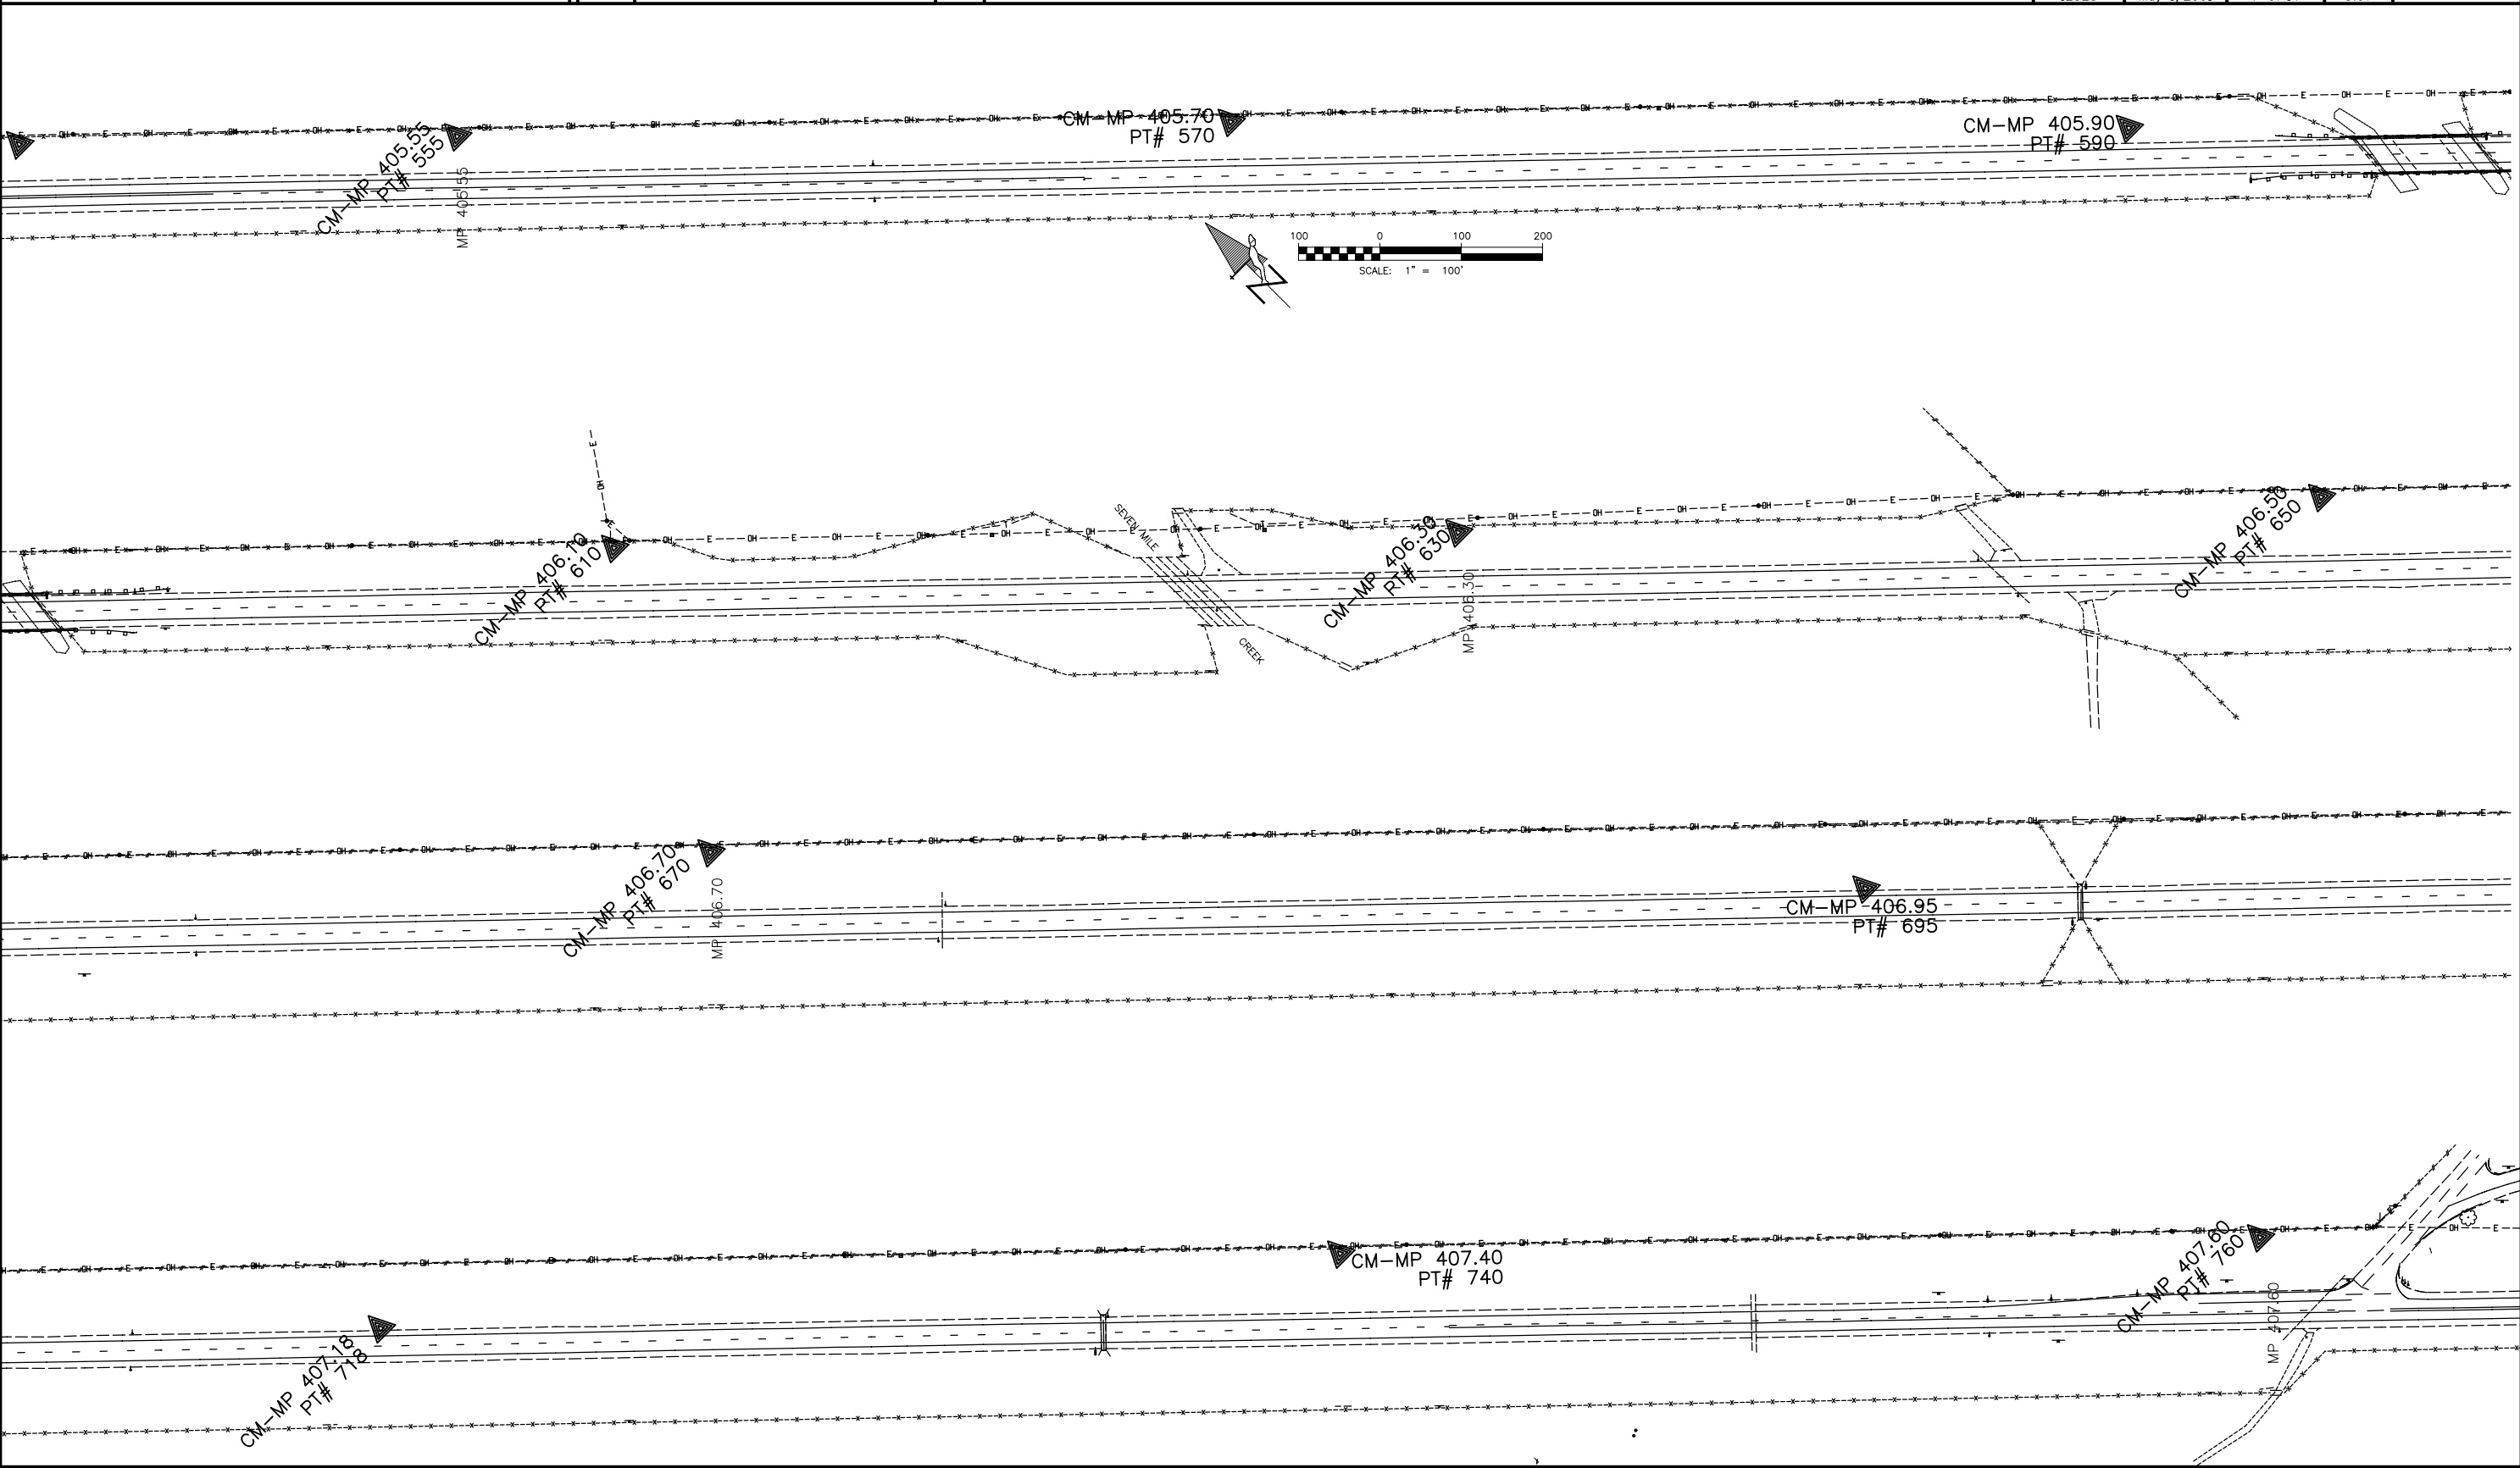

COLORADO DEPARTMENT OF TRANSPORTATION



Region 1
Address: 18500 E. Colfax Ave.
Aurora, CO 80011
Phone: (303) 757-9744 FAX: (303) 757-9746

Right of Way Plans Unit: JOSEPH P. CONWAY, PLS

Sheet Revisions

Date mm/yy	Description XXXXXXXX	Initials XXX

Land Survey Control Diagram


PLAN SHEET

Project Number: NH 0405-022 PHASE 4

Project Location: HUGO TO LINCOLN COUNTY LINE

Project Location:

Project Code:	Last Mod. Date	Subset Sheets	Sheet No.	Total No. of Sheets
12325	May 1, 2001	8 of 14	3.08	

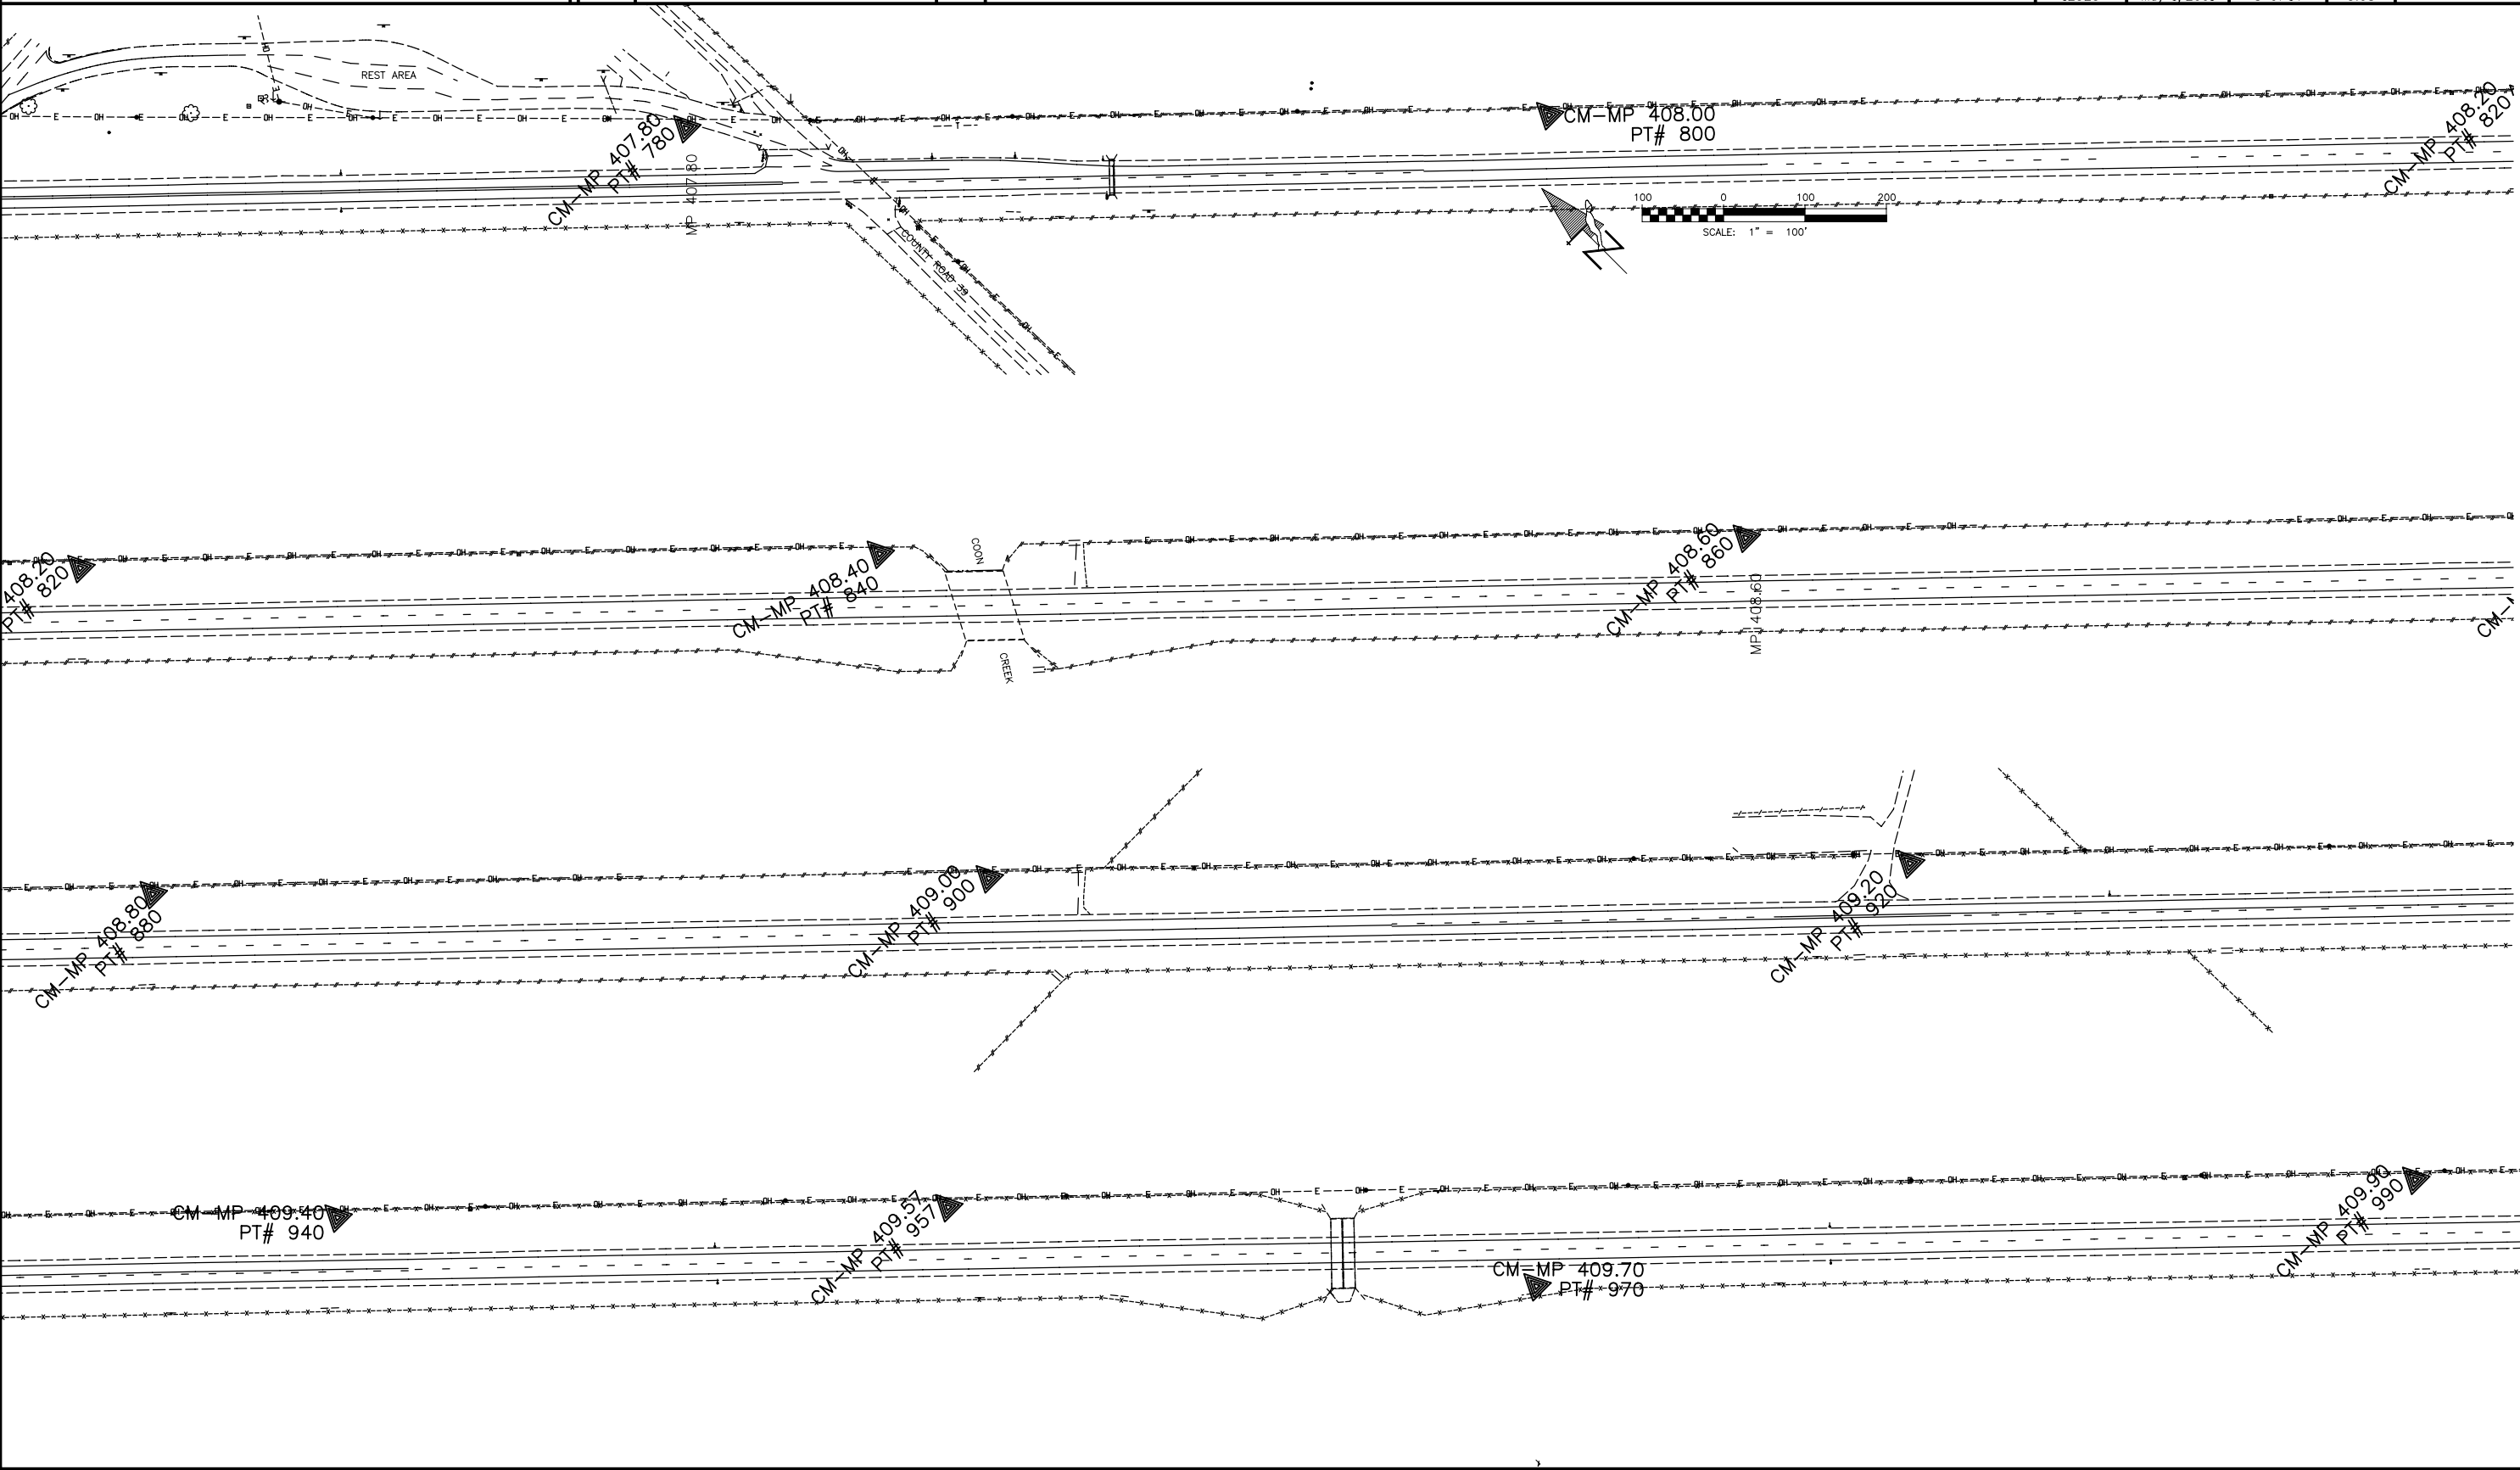

COLORADO DEPARTMENT OF TRANSPORTATION



Region 1
Address: 18500 E. Colfax Ave.
Aurora, CO 80011
Phone: (303) 757-9744 FAX: (303) 757-9746

Right of Way Plans Unit: JOSEPH P. CONWAY, PLS

Sheet Revisions

Date mm/yy	Description XXXXXXXX	Initials XXX

Land Survey ControlDiagram


PLAN SHEET

Project Number: NH 0405-022 PHASE 4

Project Location: HUGO TO LINCOLN COUNTY LINE

Project Location:

Project Code:	Last Mod. Date	Subset Sheets	Sheet No.	Total No. of Sheets
12325	May 1, 2001	9 of 14	3.09	

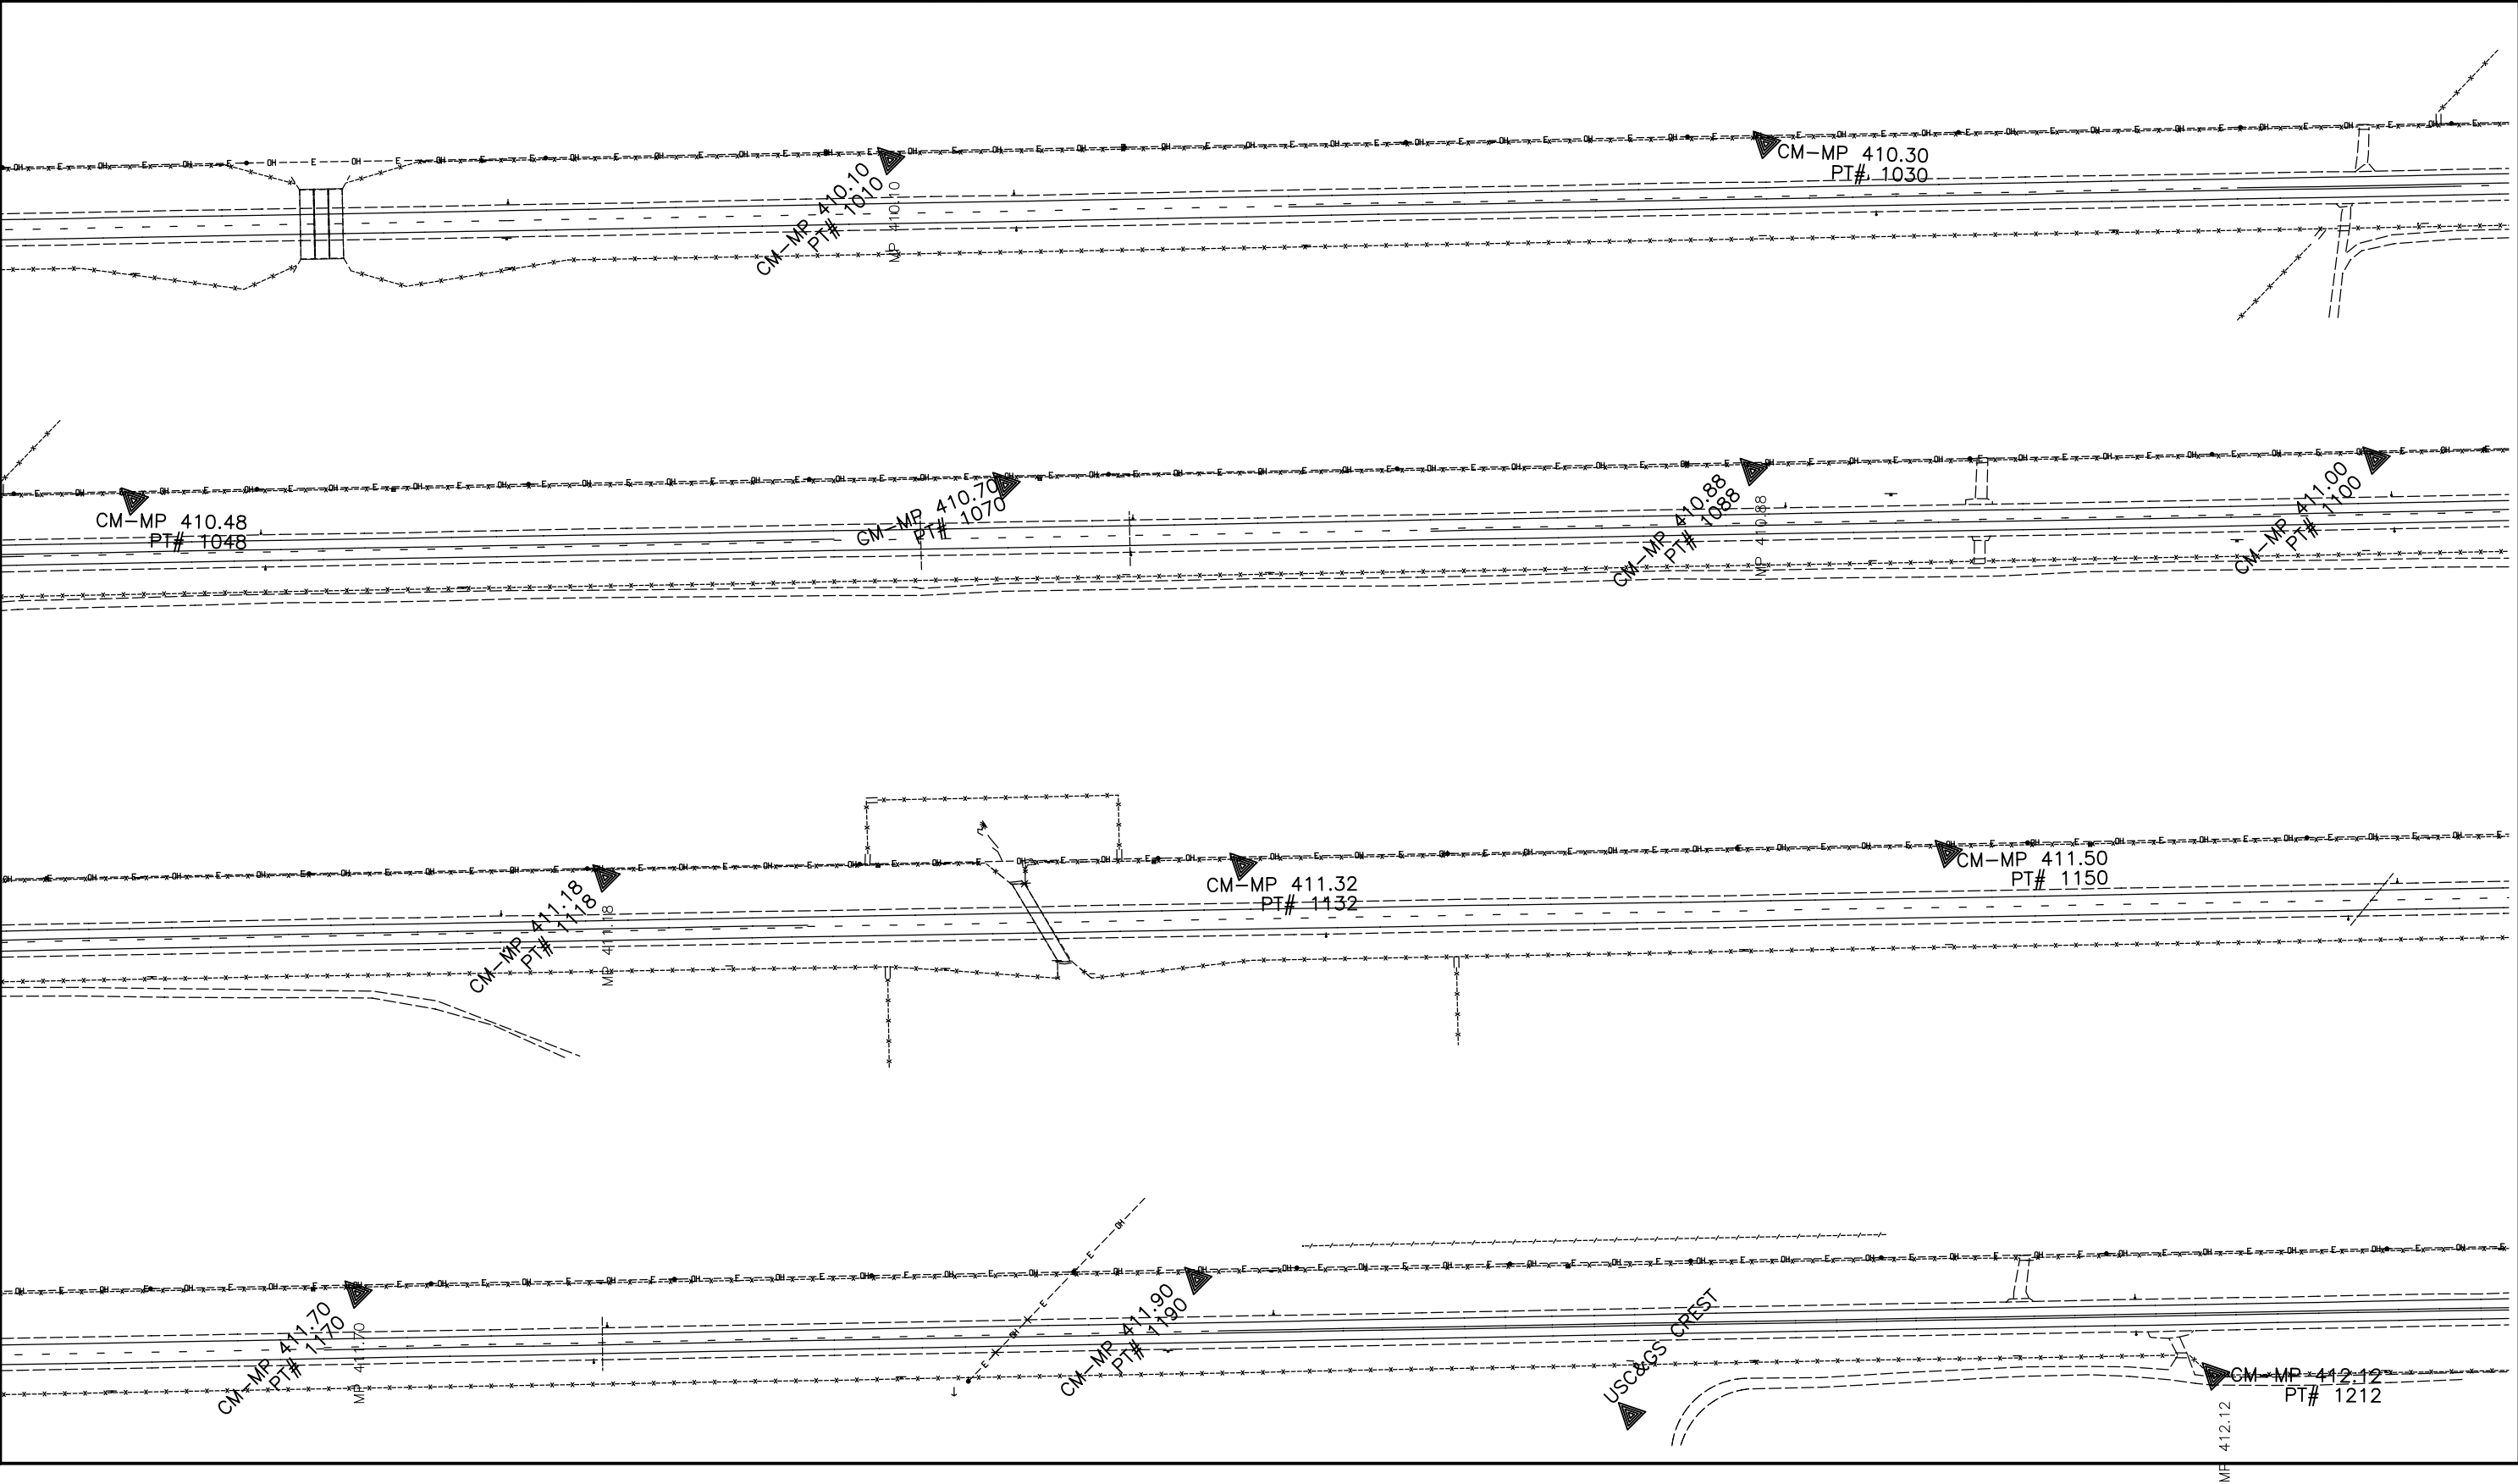

COLORADO DEPARTMENT OF TRANSPORTATION



Region 1
Address: 18500 E. Colfax Ave.
Aurora, CO 80011
Phone: (303) 757-9744 FAX: (303) 757-9746

Right of Way Plans Unit: JOSEPH P. CONWAY, PLS

Sheet Revisions

Date	Description	Initials
mm/yy	XXXXXXXX	XXX

Land Survey Control Diagram


PLAN SHEET

Project Number: NH 0405-022 PHASE 4

Project Location: HUGO TO LINCOLN COUNTY LINE

Project Location:

Project Code:	Last Mod. Date	Subset Sheets	Sheet No.	Total No. of Sheets
12325	May 1, 2001	10 of 14	3.10	

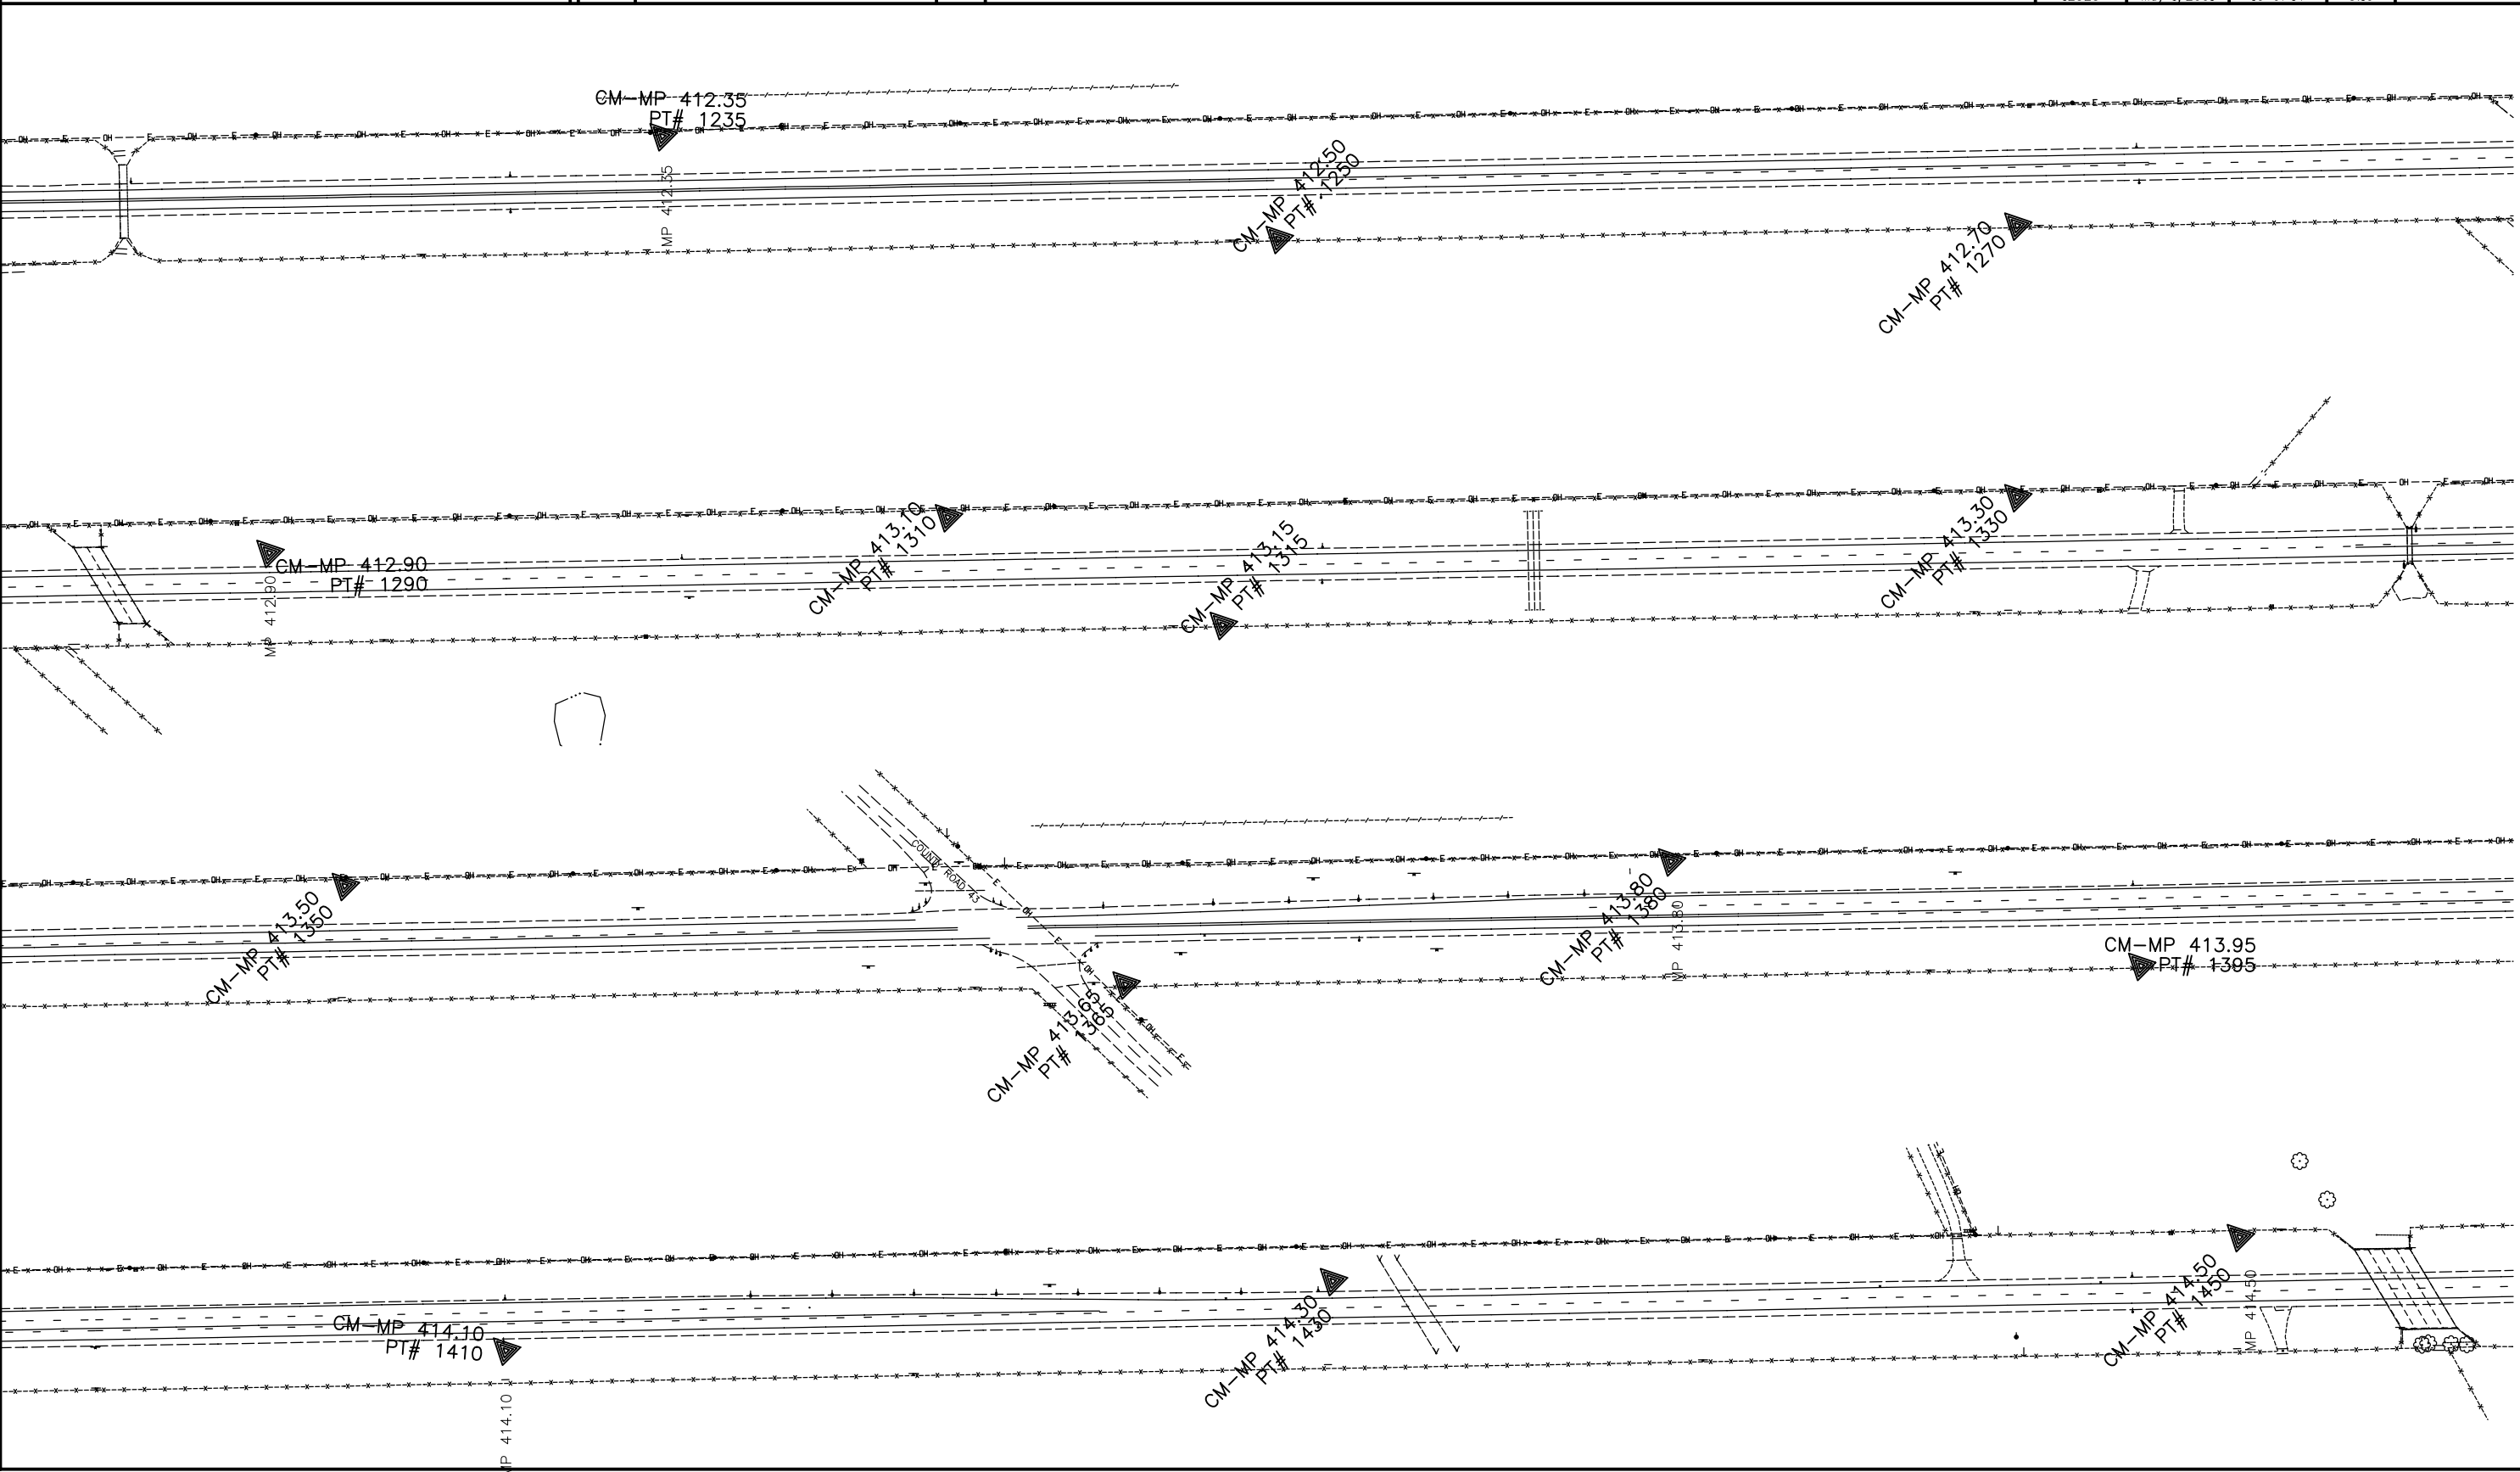

COLORADO DEPARTMENT OF TRANSPORTATION



Region 1
Address: 18500 E. Colfax Ave.
Aurora, CO 80011
Phone: (303) 757-9744 FAX: (303) 757-9746

Right of Way Plans Unit: JOSEPH P. CONWAY, PLS

Sheet Revisions

Date	Description	Initials
mm/yy	XXXXXXXX	XXX

Land Survey ControlDiagram


PLAN SHEET

Project Number: NH 0405-022 PHASE 4

Project Location: HUGO TO LINCOLN COUNTY LINE

Project Location:

Project Code:	Last Mod. Date	Subset Sheets	Sheet No.	Total No. of Sheets
12325	May 1, 2001	11 of 14	3.11	

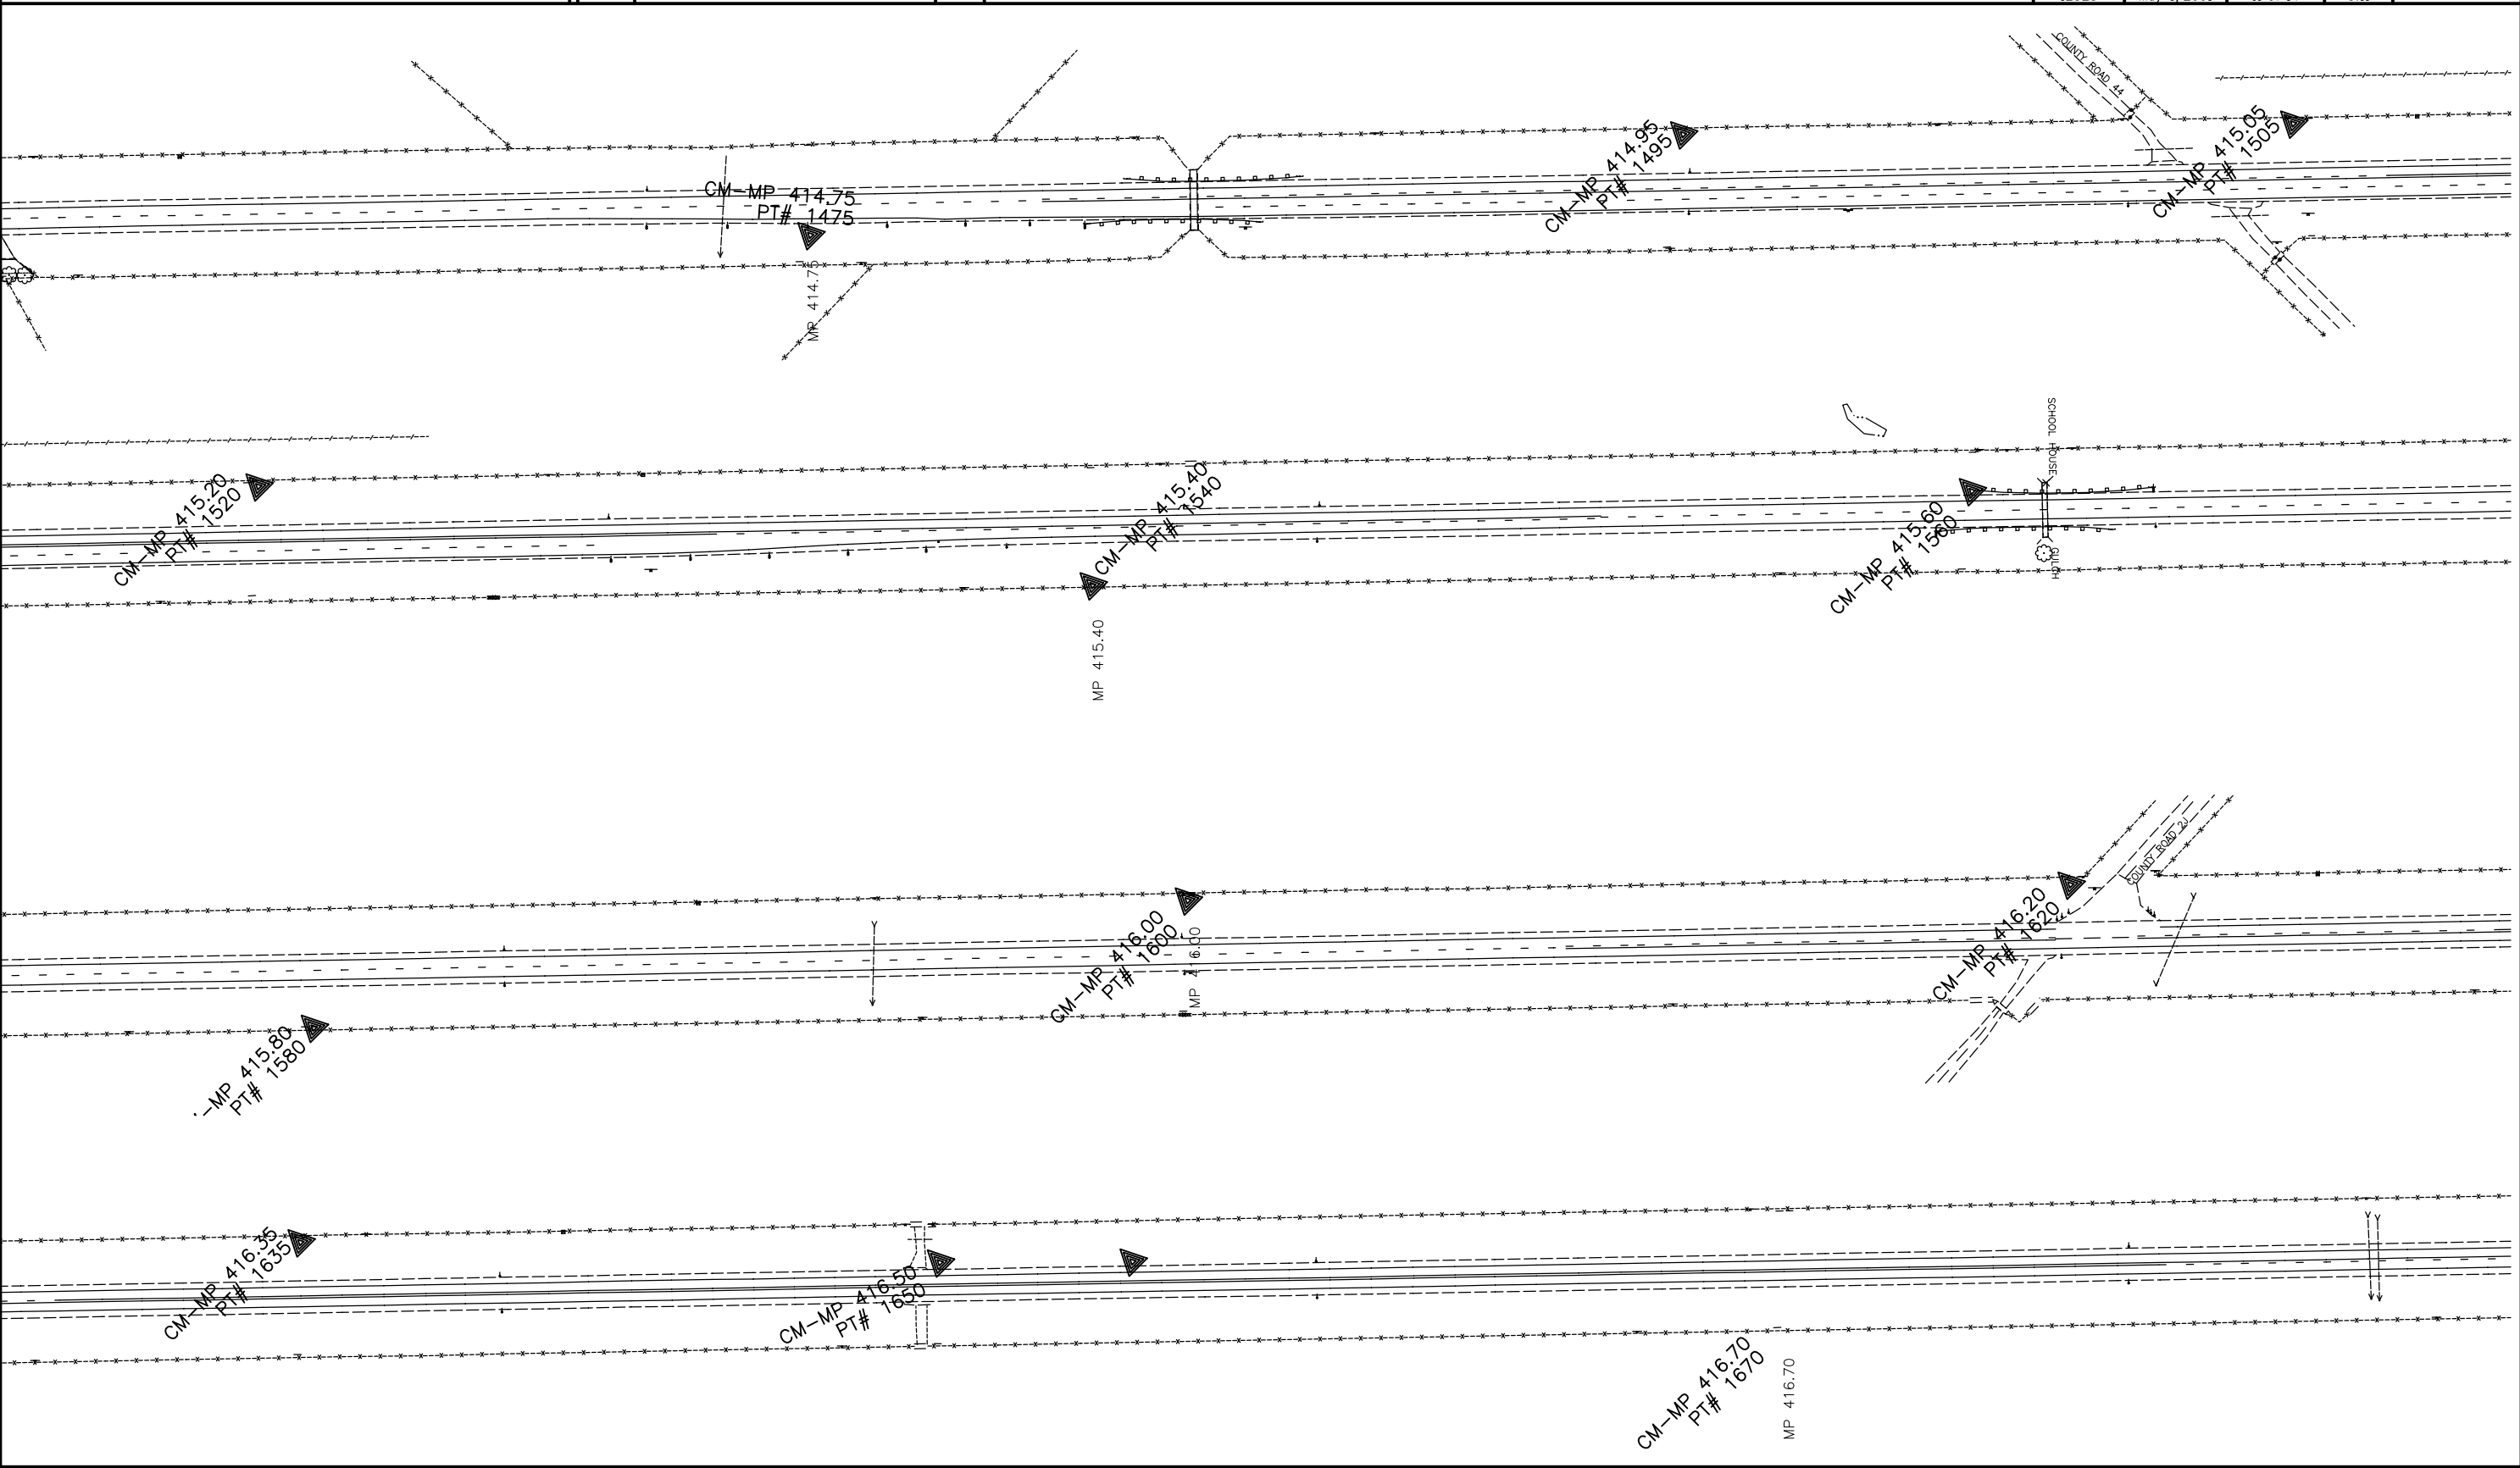

COLORADO DEPARTMENT OF TRANSPORTATION



Region 1
Address: 18500 E. Colfax Ave.
Aurora, CO 80011
Phone: (303) 757-9744 FAX: (303) 757-9746

Right of Way Plans Unit: JOSEPH P. CONWAY, PLS

Sheet Revisions

Date	Description	Initials
mm/yy	XXXXXXXX	XXX

Land Survey Control Diagram


PLAN SHEET

Project Number: NH 0405-022 PHASE 4

Project Location: HUGO TO LINCOLN COUNTY LINE

Project Location:

Project Code:	Last Mod. Date	Subset Sheets	Sheet No.	Total No. of Sheets
12325	May 1, 2001	12 of 14	3.12	

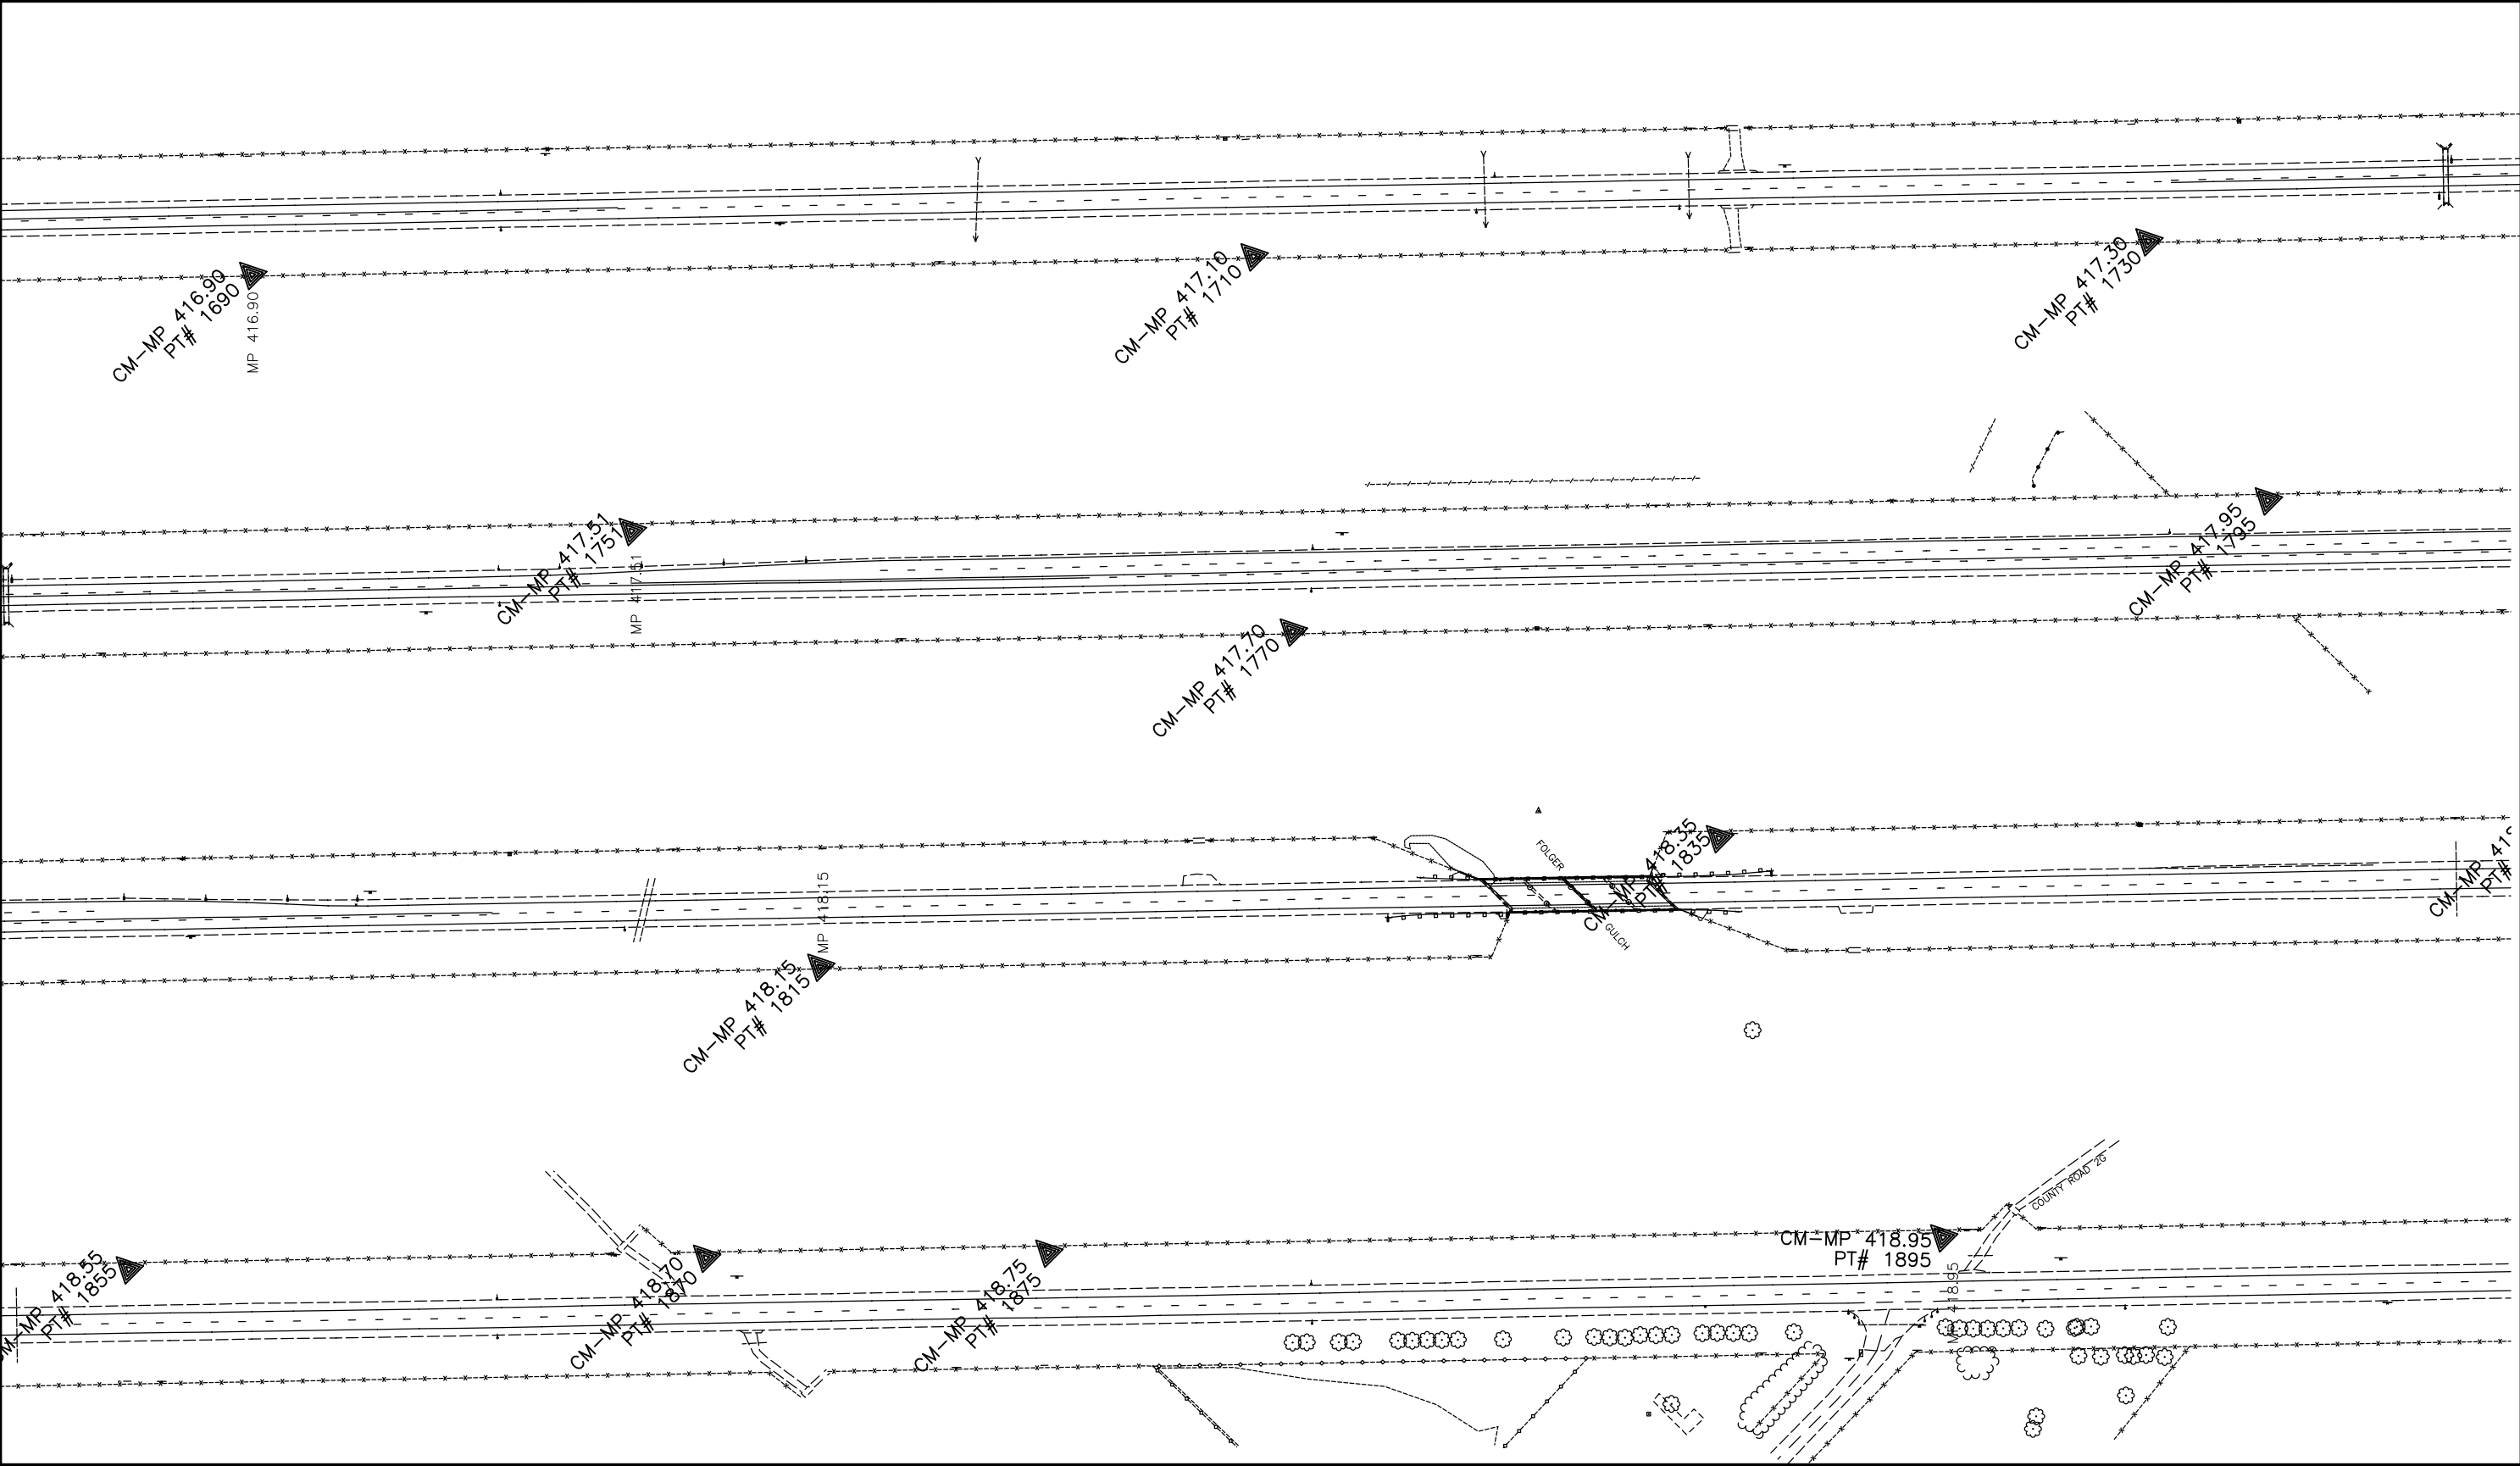

COLORADO DEPARTMENT OF TRANSPORTATION



Region 1
Address: 18500 E. Colfax Ave.
Aurora, CO 80011
Phone: (303) 757-9744 FAX: (303) 757-9746

Right of Way Plans Unit: JOSEPH P. CONWAY, PLS

Sheet Revisions

Date	Description	Initials
mm/yy	XXXXXXXX	XXX

Land Survey Control Diagram


PLAN SHEET

Project Number: NH 0405-022 PHASE 4

Project Location: HUGO TO LINCOLN COUNTY LINE

Project Location:

Project Code:	Last Mod. Date	Subset Sheets	Sheet No.	Total No. of Sheets
12325	May 1, 2001	13 of 14	3.13	

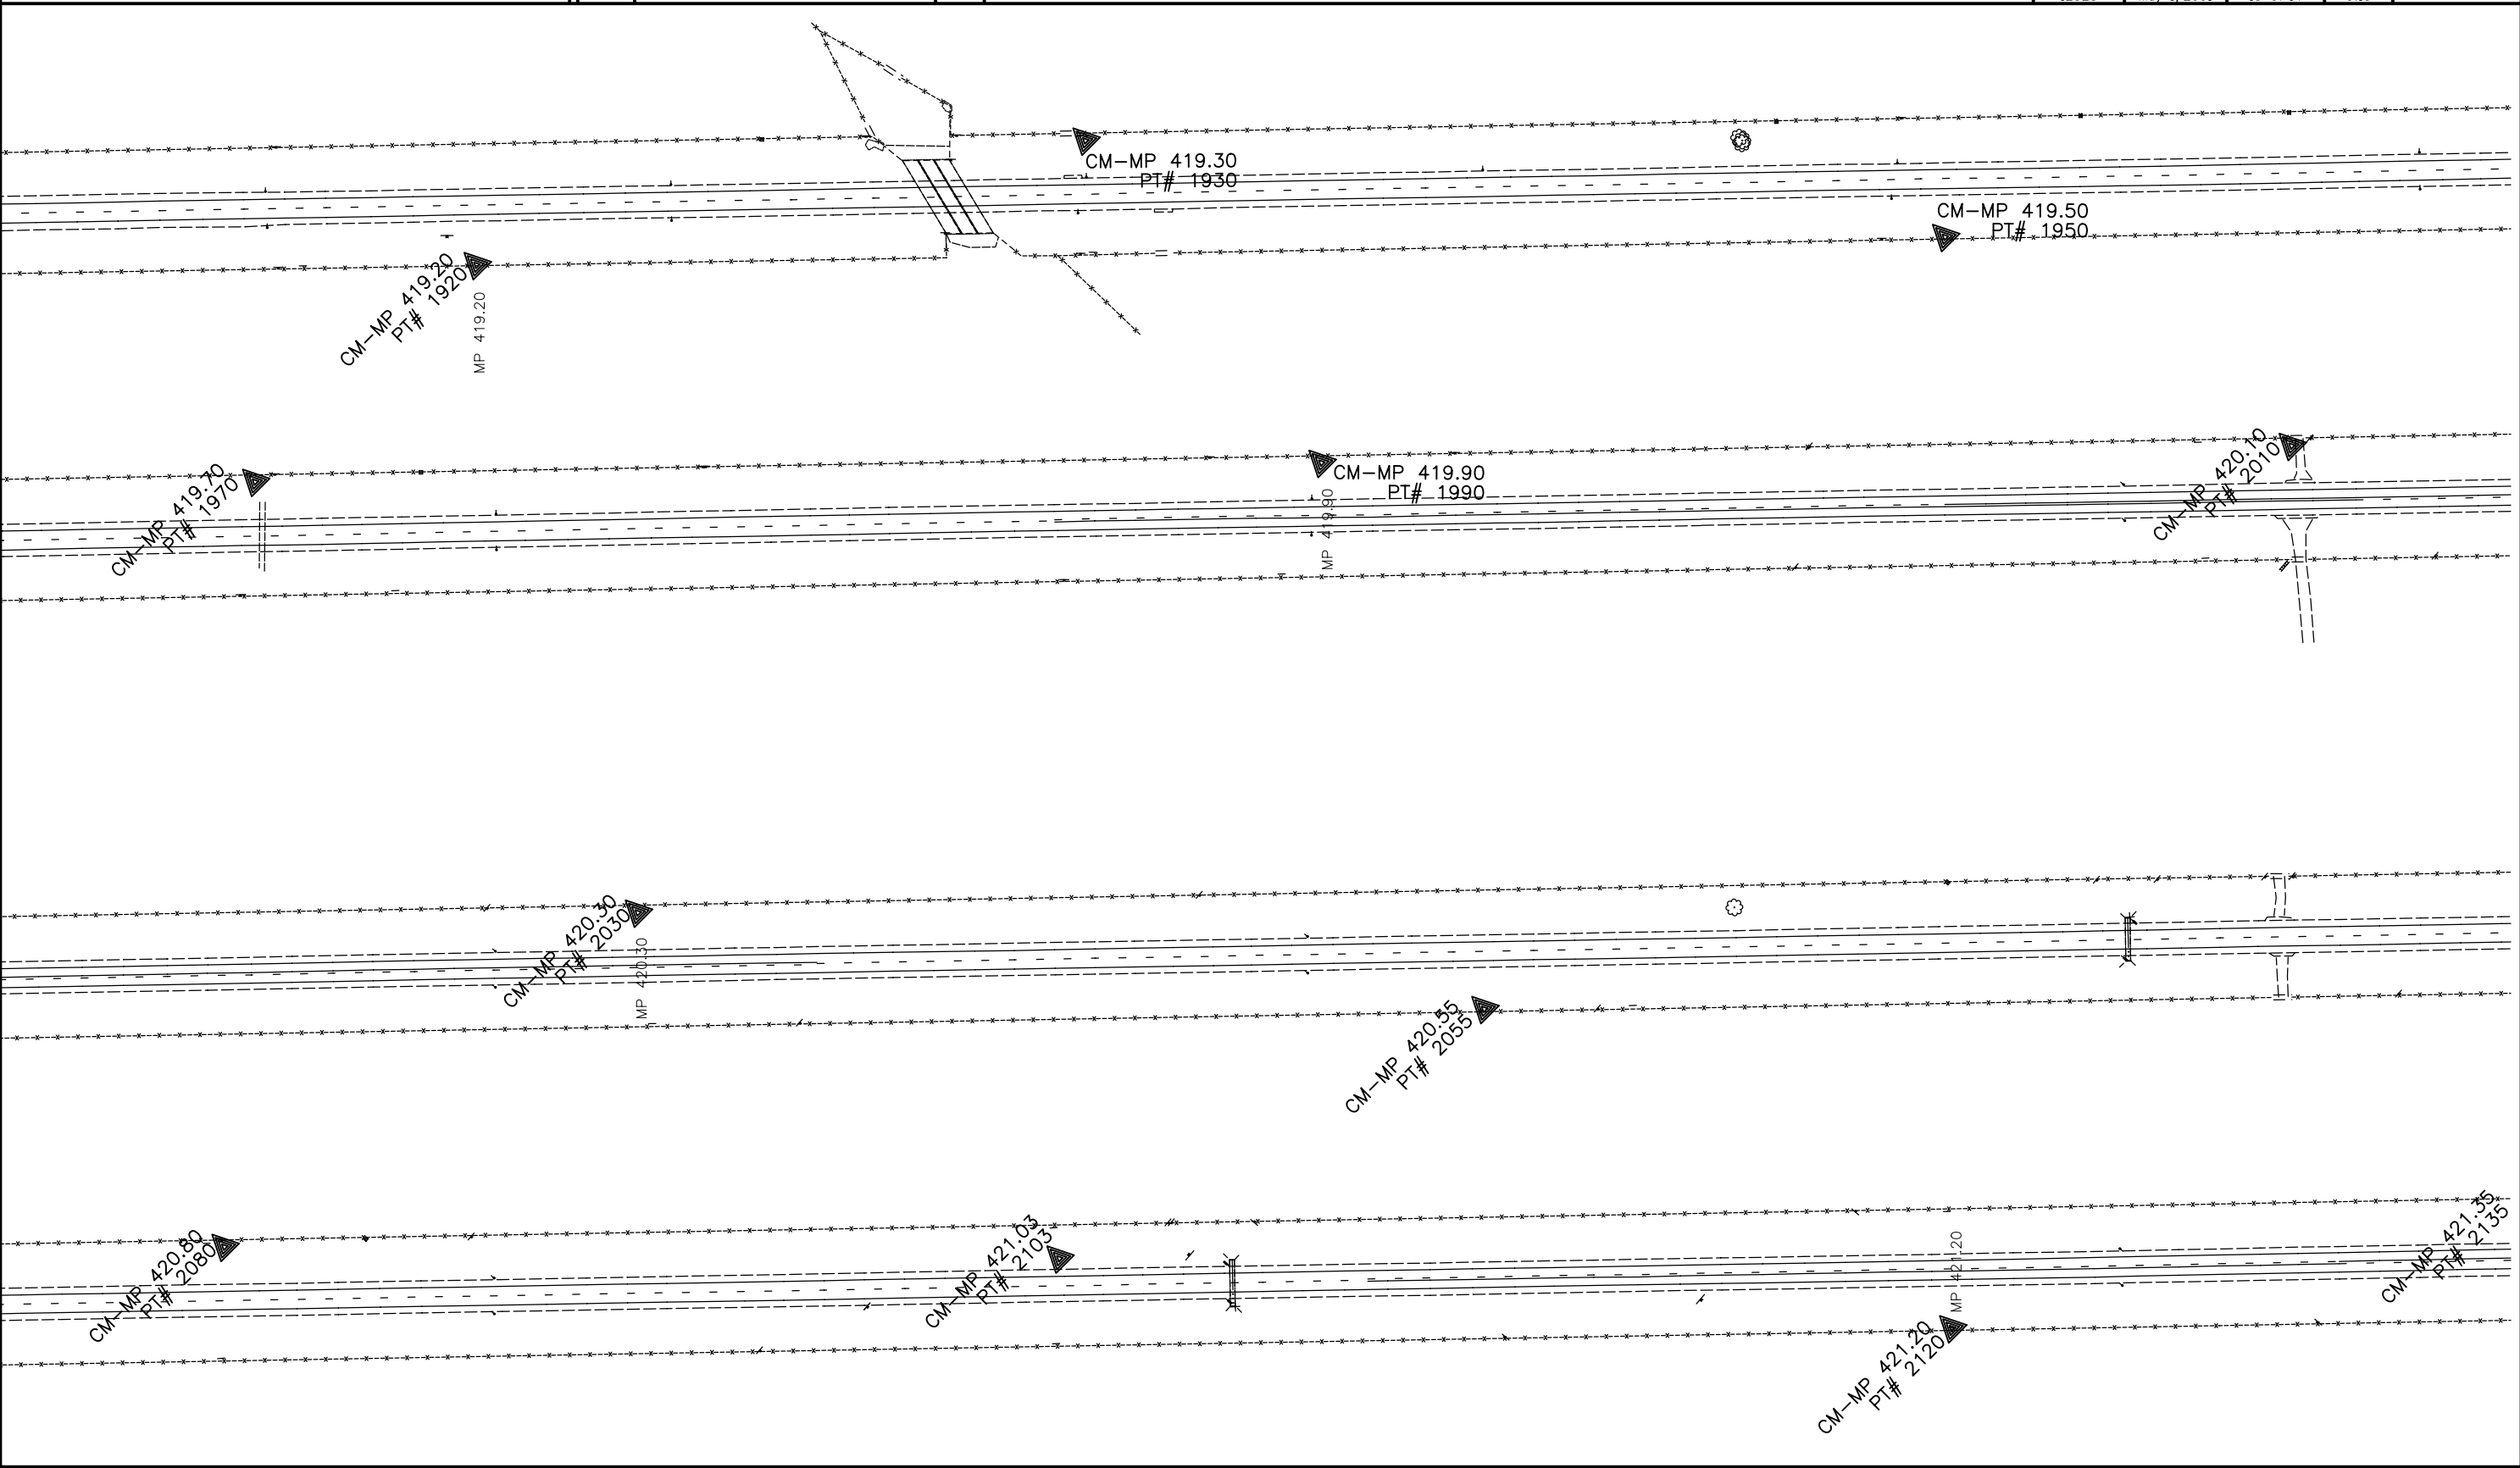

COLORADO DEPARTMENT OF TRANSPORTATION



Region 1
Address: 18500 E. Colfax Ave.
Aurora, CO 80011
Phone: (303) 757-9744 FAX: (303) 757-9746

Right of Way Plans Unit: JOSEPH P. CONWAY, PLS

Sheet Revisions

Date	Description	Initials
mm/yy	XXXXXXXX	XXX

Land Survey ControlDiagram


PLAN SHEET

Project Number: NH 0405-022 PHASE 4

Project Location: HUGO TO LINCOLN COUNTY LINE

Project Location:

Project Code:	Last Mod. Date	Subset Sheets	Sheet No.	Total No. of Sheets
12325	May 1, 2001	14 of 14	3.14	

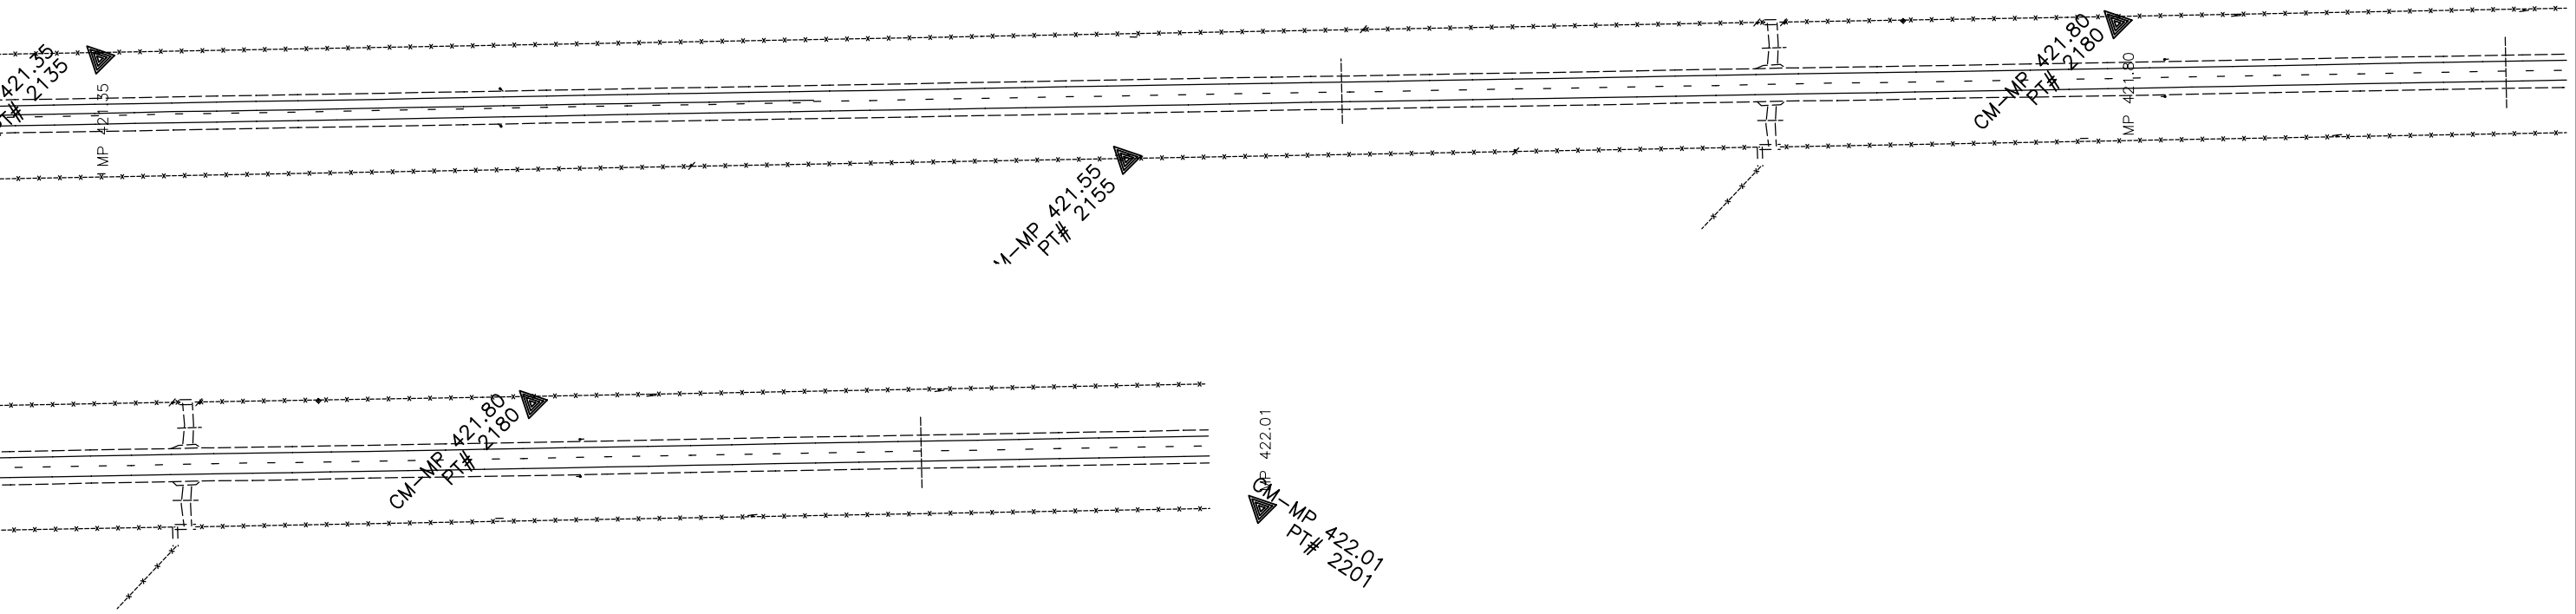

Colorado Department of Transportation



Region 1
18500 E. Colfax Ave.
Aurora, CO 80011
Phone: 303-365-7410 FAX: 303-365-7350

Right of Way/Survey Unit Kevin Williams

Sheet Revisions

Date	Description	Initials
5/16/08	Round coords to 2 decimal places	ac

Sheet Revisions

Date	Description	Initials
mm/yy	XXXXXXXXX	XXX

Sheet Revisions

Date	Description	Initials
mm/yy	XXXXXXXXX	XXX

Right of Way Plans

MONUMENTATION SHEET				
Project Number: NH 0405-022 PHASE 4				
Project Location: HUGO TO LINCOLN COUNTY LINE				
Project Location: MP 399.7 TO 422.0				
Project Code:	Last Mod. Date	Subset Sheets	Sheet No.	Total No. of Sheets
12325	5-16-08	1 of 6	4.01	

TABULATION OF FOUND R.O.W. MARKERS

PT #	NORTHING	EASTING	STATION	OFFSET	DESCRIPTION
9000	1441303.83	3621863.26	1401+50.39L	74.54'	3.25" CDOH BRASS CAP IN CONC. POST STAMPED "FAP NO. 278-G STA 1575+00"
9002	1445789.77	3617212.59	1336+88.78L	73.61'	3.25" CDOH BRASS CAP IN CONC. POST STAMPED "FAP NO. 195-B STA 1337+11"
9003	1445612.52	3617216.63	1338+14.76R	51.14'	3.25" CDOH BRASS CAP IN CONC. POST STAMPED "FAP NO. STA 1338+35"
9004	1434485.20	3628929.82	1499+70.27L	74.24'	3.25" CDOH BRASS CAP IN CONC. POST STAMPED "FAP NO. 278-G STA 1500+00"
9005	1434377.25	3628825.67	1499+70.27R	75.76'	3.25" CDOH BRASS CAP IN CONC. POST STAMPED "FAP NO. 278-G STA 1500+00"
9007	1431001.97	3632539.88	1549+86.78L	74.21'	3.25" CDOH BRASS CAP IN CONC. POST STAMPED "FAP NO. 278-G STA 1550+20"
9008	1431061.77	3632478.08	1549+00.79L	74.33'	3.25" CDOH BRASS CAP IN CONC. POST STAMPED "FAP NO. 278-G STA 1549+34"
9009	1429173.93	3634219.68	1574+64.93R	74.96'	3.25" CDOH BRASS CAP IN CONC. POST STAMPED "FAP NO. 278-G STA 1549+34"
9010	1429281.67	3634323.42	1574+64.78L	74.61'	3.25" CDOH BRASS CAP IN CONC. POST STAMPED "FAP NO. 278-G STA 1575+00"
9011	1419469.83	3644275.79	1714+39.73R	75.96'	3.25" CDOH BRASS CAP IN CONC. POST STAMPED "FAP NO. 195-B STA 1714+54"
9012	1424946.79	3638815.72	1637+07.53L	74.28'	3.25" CDOH BRASS CAP IN CONC. POST STAMPED "FAP NO. 278-G STA 1637+45"
9013	1424878.92	3638885.12	1638+04.60L	73.63'	3.25" CDOH BRASS CAP IN CONC. POST STAMPED "FAP NO. 195-B STA 1638+42"
9014	1424724.99	3638829.40	1638+71.38R	75.84'	3.25" CDOH BRASS CAP IN CONC. POST STAMPED "FAP NO. 278-G STA 1638+83"
9015	1424665.08	3638891.43	1639+57.62R	75.88'	3.25" CDOH BRASS CAP IN CONC. POST STAMPED "FAP NO. 195-B STA 1639+70"
9016	1422288.95	3641570.55	1675+35.48L	74.41'	3.25" CDOH BRASS CAP IN CONC. POST STAMPED "FAP NO. 195-B STA 1675+75"
9017	1422069.04	3641581.87	1676+96.32R	75.99'	3.25" CDOH BRASS CAP IN CONC. POST STAMPED "FAP NO. 195-B STA 1677+10"
9022	1419685.91	3644268.32	1712+84.31L	74.35'	3.25" CDOH BRASS CAP IN CONC. POST STAMPED "FAP NO. 195-B STA 1713+84"
9023	1417067.69	3646981.85	1750+55.03L	74.31'	3.25" CDOH BRASS CAP IN CONC. POST STAMPED "FAP NO. 195-B STA 1750+95"
9024	1416961.55	3646875.85	1750+52.45R	75.67'	3.25" CDOH BRASS CAP IN CONC. POST STAMPED "FAP NO. 195-B STA 1750+91"
9025	1416798.84	3647044.76	1752+86.98R	75.48'	3.25" CDOH BRASS CAP IN CONC. POST STAMPED "FAP NO. 195-B STA 1753+28"
9026	1414257.32	3649678.64	1789+47.12R	75.63'	3.25" CDOH BRASS CAP IN CONC. POST STAMPED "FAP NO. 195-B STA 1789+89"
9027	1414464.66	3649679.14	1788+03.52L	73.93'	3.25" CDOH BRASS CAP IN CONC. POST STAMPED "FAP NO. 195-B STA 1788+45"
9029	1410406.61	3653885.01	1846+47.93L	73.93'	3.25" CDOH BRASS CAP IN CONC. POST STAMPED "FAP NO. 195-B STA 1846+90"
9030	1409112.72	3655226.39	1865+11.65L	74.18'	3.25" CDOH BRASS CAP IN CONC. POST STAMPED "FAP NO. 195-B STA 1865+55"
9031	1408345.39	3655805.97	1874+61.53R	75.59'	3.25" CDOH BRASS CAP IN CONC. POST STAMPED "FAP NO. 195-B STA 1882+40"
9032	1407858.58	3656526.16	1883+17.82L	74.15'	3.25" CDOH BRASS CAP IN CONC. POST STAMPED "FAP NO. 195-B STA 1883+60"
9033	1406053.82	3658181.66	1907+62.32R	75.13'	3.25" CDOH BRASS CAP IN CONC. POST NOT STAMPED
9034	1405292.54	3659186.71	1920+14.18L	74.87'	3.25" CDOH BRASS CAP IN CONC. POST STAMPED "FAP NO. 195-B STA 1920+60"
9035	1404248.21	3660052.59	1933+62.43R	75.45'	3.25" CDOH BRASS CAP IN CONC. POST STAMPED "FAP NO. 195-B STA 1979+07"
9036	1404029.22	3660496.15	1938+33.69L	74.94'	3.25" CDOH BRASS CAP IN CONC. POST STAMPED "FAP NO. 195-B STA 1938+80"
9037	1403345.98	3660987.84	1946+61.94R	75.34'	3.25" CDOH BRASS CAP IN CONC. POST STAMPED "FAP NO. 195-B STA 1940+10"
9038	1401748.30	3662643.91	1969+63.06R	75.20'	3.25" CDOH BRASS CAP IN CONC. POST STAMPED "FAP NO. 195-B STA 1993+40"
9039	1401269.59	3663140.08	1976+52.51R	75.19'	3.25" CDOH BRASS CAP IN CONC. POST STAMPED "FAP NO. 195-B STA 1976+98"
9040	1400567.80	3663867.10	1986+62.99R	75.42'	3.25" CDOH BRASS CAP IN CONC. POST STAMPED "FAP NO. 195-B STA 2015+07"
9041	1400150.57	3664515.99	1994+19.66L	74.88'	3.25" CDOH BRASS CAP IN CONC. POST STAMPED "FAP NO. 195-B STA 1994+65"
9042	1443970.40	3619098.24	1363+09.05L	73.62'	3.25" CDOH BRASS CAP IN CONC. POST STAMPED "FAP NO. 278-G STA 1363+30"
9500	1477994.47	3583413.03	869+98.75L	75.00'	3.25" CDOH BRASS CAP IN CONC. POST STAMPED "FAP NO. 278-BR STA 870+00"
9502	1477132.31	3584655.72	885+02.46L	75.32'	3.25" CDOH BRASS CAP IN CONC. POST STAMPED "FAP NO. 278-BR STA 885+04"
9504	1476957.35	3584672.25	886+24.91R	50.62'	3.25" CDOH BRASS CAP IN CONC. POST STAMPED "FAP NO. 278-BR STA 886+25"
9505	1475917.73	3585795.34	901+60.40R	59.64'	3.25" CDOH BRASS CAP IN CONC. POST STAMPED "FAP NO. 278-BR STA 901+60"
9506	1475933.58	3585971.14	902+75.91L	73.83'	3.25" CDOH BRASS CAP IN CONC. POST STAMPED "FAP NO. 278-BR STA 902+80"
9508	1474430.40	3587348.81	923+11.07R	51.33'	3.25" CDOH BRASS CAP IN CONC. POST STAMPED "FAP NO. 278-BR STA 923+16"
9509	1474539.47	3587415.40	922+83.25L	73.40'	3.25" CDOH BRASS CAP IN CONC. POST STAMPED "FAP NO. 278-BR STA 922+88"
9510	1472535.34	3589311.87	950+39.59R	52.05'	3.25" CDOH BRASS CAP IN CONC. POST STAMPED "FAP NO. 278-BR STA 950+46"
9511	1472542.36	3589484.07	951+58.64L	72.58'	3.25" CDOH BRASS CAP IN CONC. POST STAMPED "FAP NO. 278-BR STA 951+63"
9512	1471845.87	3590025.91	960+32.18R	52.41'	3.25" CDOH BRASS CAP IN CONC. POST STAMPED "FAP NO. 278-BR STA 960+38"
9513	1472021.26	3590024.04	959+09.05L	72.50'	3.25" CDOH BRASS CAP IN CONC. POST STAMPED "FAP NO. 278-BR STA 959+16"
9514	1469973.17	3592146.21	988+58.33L	72.14'	3.25" CDOH BRASS CAP IN CONC. POST STAMPED "FAP NO. 278-BR STA 988+67"
9515	1469239.68	3592725.77	997+84.70R	53.30'	3.25" CDOH BRASS CAP IN CONC. POST STAMPED "FAP NO. 278-BR STA 997+92"
9516	1469387.10	3592753.38	997+02.22L	71.97'	3.25" CDOH BRASS CAP IN CONC. POST STAMPED "FAP NO. 278-BR STA 997+10"
9517	1467360.27	3594673.61	1024+91.41R	53.31'	3.25" CDOH BRASS CAP IN CONC. POST STAMPED "FAP NO. 278-BR STA 1025+00"
9518	1467367.11	3594845.85	1026+10.61L	71.21'	3.25" CDOH BRASS CAP IN CONC. POST STAMPED "FAP NO. 278-BR STA 1026+21"
9519	1466777.42	3595457.22	1034+60.03L	71.35'	3.25" CDOH BRASS CAP IN CONC. POST STAMPED "FAP NO. 278-BR STA 1034+64"
9520	1466623.02	3595436.52	1035+52.34R	54.14'	3.25" CDOH BRASS CAP IN CONC. POST STAMPED "FAP NO. 278-BR STA 1035+64"
9521	1464724.78	3597403.55	1062+85.93R	54.38'	3.25" CDOH BRASS CAP IN CONC. POST STAMPED "FAP NO. 278-BR STA 1062+96"
9522	1464745.61	3597561.94	1063+85.45L	70.59'	3.25" CDOH BRASS CAP IN CONC. POST STAMPED "FAP NO. 278-BR STA 1063+94"
9523	1464175.11	3598153.55	1072+07.33L	70.82'	3.25" CDOH BRASS CAP IN CONC. POST STAMPED "FAP NO. 278-BR STA 1072+17"
9524	1464013.93	3598139.56	1073+09.17R	54.89'	3.25" CDOH BRASS CAP IN CONC. POST STAMPED "FAP NO. 278-BR STA 1073+18"
9527	1461595.33	3600826.45	1109+22.11L	70.23'	3.25" CDOH BRASS CAP IN CONC. POST STAMPED "FAP NO. 278-BR STA 1109+32"
9528	1461414.94	3600832.90	1110+52.01R	55.11'	3.25" CDOH BRASS CAP IN CONC. POST STAMPED "FAP NO. 278-BR STA 1110+63"
9529	1459511.58	3602806.87	1137+94.15R	54.22'	3.25" CDOH BRASS CAP IN CONC. POST STAMPED "FAP NO. 278-BR STA 1138+04"
9530	1459520.93	3602976.78	1139+09.93L	70.49'	3.25" CDOH BRASS CAP IN CONC. POST STAMPED "FAP NO. 278-BR STA 1139+24"
9531	1458934.19	3603584.96	1147+55.00L	70.53'	3.25" CDOH BRASS CAP IN CONC. POST STAMPED "FAP NO. 278-BR STA 1147+68"
9532	1457306.23	3605091.99	1169+69.89R	54.61'	3.25" CDOH BRASS CAP IN CONC. POST STAMPED "FAP NO. 278-BR STA 1169+83"
9533	1456341.46	3606272.96	1184+89.65L	71.11'	3.25" CDOH BRASS CAP IN CONC. POST STAMPED "FAP NO. 278-BR STA 1185+02"
9534	1456160.10	3606280.76	1186+21.19R	53.99'	3.25" CDOH BRASS CAP IN CONC. POST STAMPED "FAP NO. 278-BR STA 1186+33"
9535	1456003.03	3606371.70	1187+95.69R	103.88'	3.25" CDOH BRASS CAP IN CONC. POST STAMPED "FAP NO. 278-BR STA 1188+11"
9536	1451799.11	3610730.78	1248+51.64R	102.46'	3.25" CDOH BRASS CAP IN CONC. POST STAMPED "FAP NO. 278-BR STA 1248+68"
9537	1451044.25	3611765.25	1261+20.22L	72.59'	3.25" CDOH BRASS CAP IN CONC. POST STAMPED "FAP NO. 278-BR STA 1261+37"
9538	1450920.22	3611713.55	1261+69.14R	52.56'	3.25" CDOH BRASS CAP IN CONC. POST STAMPED "FAP NO. 278-BR STA 1261+85"
9539	1446569.60	3616403.94	1325+65.38L	73.32'	3.25" CDOH BRASS CAP IN CONC. POST NOT STAMPED
9540	1398828.62	3665886.41	2013+23.76L	75.10'	3.25" CDOH BRASS CAP IN CONC. POST NOT STAMPED

CENTERLINE GEOMETRY

	NORTHING	EASTING	STATION
P0B	1479878.18	3578886.00	821+00.00
PC	1478756.05	3581706.96	851+35.95
PI	1477921.81	3583804.15	873+92.97
CC	1468107.59	3577471.15	
PT	1476354.66	3585428.38	895+92.95
PDE	1398714.63	3665896.38	2014+10.08

TABULATION OF FOUND SURVEY MONUMENTS

PT #	NORTHING	EASTING	DESCRIPTION
910	1425816.79	3633599.44	FOUND BOLT
913	1436349.72	3633297.44	FOUND 3 1/4" ALUMINUM CAP STAMPED "LS 22097..."
945	1478415.76	3579134.79	FOUND 3 1/4" ALUMINUM CAP STAMPED "LS 7361..."
947	1481130.43	3581237.06	FOUND 3 1/4" ALUMINUM CAP STAMPED "LS 30127..."
1924	1459590.93	3606221.88	FOUND STONE
1925	1457007.60	3608935.50	FOUND STONE
3713	1415638.01	3649672.04	FOUND STONE W/3 OFFSET MONUMENTS
3745	1400174.63	3665879.12	FOUND 3 1/2" BRASS CAP STAMPED "US GENERAL LAND OFFICE SURVEY 1918..."
3764	1478457.80	3581333.25	FOUND 2 1/2" ALUMINUM CAP STAMPED "LS 30127..."
3784	1478526.32	3584642.79	FOUND IRON ROD
3800	1397536.26	3665910.31	FOUND 3 1/4" ALUMINUM CAP STAMPED "LS 8141..."
3801	1472403.06	3584749.91	FOUND 2 1/4" IRON PIPE W/2-1/2" CAP STAMPED "D G 2 USA"
520	1398040.84	3666774.89	
521	1397207.78	3667638.62	
580	1398855.46	3665930.29	
581	1397896.89	3666636.05	
582	1397063.83	3667499.78	

NOTE: 581 INDICATES R.O.W. MARKER SET BY WSSI PER NH 0405-022 PHASE 1 (VALUES TRANSLATED TO NH 0405-022 PHASE 4 BASE)

Colorado Department of Transportation



Region 1
18500 E. Colfax Ave.
Aurora, CO 80011
Phone: 303-365-7410 FAX: 303-365-7350

Right of Way/Survey Unit Kevin Williams

Sheet Revisions

Date	Description	Initials
mm/yy	XXXXXXXX	XXX

Sheet Revisions

Date	Description	Initials
mm/yy	XXXXXXXX	XXX

Sheet Revisions

Date	Description	Initials
mm/yy	XXXXXXXX	XXX

Right of Way Plans

MONUMENTATION SHEET

Project Number: NH 0405-022 PHASE 4
Project Location: HUGO TO LINCOLN COUNTY LINE
Project Location: MP 399.7 TO 422.0
Project Code: Last Mod. Date Subset Sheets Sheet No. Total No. of Sheets
12325 5-16-08 2 of 6 4.02

TABULATION OF FOUND R.O.W. MARKERS (ALL MONUMENTS ARE CDOT TYPE I)

FOUND ☒

POINT NO.	NORTHING	EASTING
33003	1441213.88	3621776.46
33006	1472452.41	3589397.27
33007	1458844.24	3603498.16
33008	1476408.82	3585478.91
33011	1476318.89	3585392.09
33019	1456251.49	3606186.18
33025	1407750.64	3656422.01
33026	1422181.00	3641466.40
33027	1434377.25	3628825.67
33028	1400042.62	3664411.84
33031	1406161.77	3658285.82
33032	1398819.90	3665895.14
33033	1398609.06	3665897.63
33047	1479925.10	3578903.32
33048	1479813.60	3578858.97
33049	1479770.38	3579292.28
33050	1479772.62	3579354.30
33051	1478916.54	3581114.10
33053	1478802.51	3581725.44
33054	1478338.93	3582214.03
33055	1478423.13	3582253.06
33056	1478533.52	3582326.36
33057	1478587.01	3582351.27
33058	1478536.20	3582458.91
33059	1478488.20	3582558.05
33060	1478015.90	3583425.91
33061	1477887.37	3583348.67
33062	1477853.05	3583328.04
33063	1479351.58	3580020.45
33064	1479486.31	3580074.04
33065	1479051.28	3581167.69
33066	1477583.56	3584048.14
33067	1477480.90	3583976.82
33068	1475236.64	3586693.14
33069	1475146.71	3586606.33
33070	1473844.89	3588134.82
33071	1473754.96	3588048.00
33072	1473150.35	3588854.27
33073	1473060.42	3588767.45
33074	1470688.49	3591225.06
33075	1470583.08	3591262.30
33076	1470444.21	3591406.23
33077	1470410.78	3591512.82
33078	1471326.84	3590743.61
33079	1471236.89	3590656.80
33080	1470778.44	3591311.86
33081	1469883.26	3592059.44
33082	1468692.77	3593473.04
33083	1468602.83	3593386.24
33084	1467998.35	3594192.61
33085	1467908.40	3594105.81
33086	1466083.26	3596177.04
33087	1465993.32	3596090.24
33088	1465388.84	3596896.61
33089	1465298.89	3596809.80
33090	1463314.39	3599046.17
33091	1463224.44	3598959.36
33092	1462453.30	3599938.43
33093	1462363.36	3599851.63
33094	1460897.25	3601550.82
33096	1460202.83	3602270.39
33095	1460807.30	3601464.02

FOUND ☒

POINT NO.	NORTHING	EASTING
33097	1460112.88	3602183.59
33098	1457168.22	3605415.82
33099	1457116.78	3605505.14
33100	1456908.48	3605721.03
33101	1456821.32	3605775.47
33102	1457078.27	3605329.02
33103	1456938.13	3605402.25
33104	1456695.11	3605654.13
33105	1456626.81	3605797.08
33106	1457962.56	3604412.24
33107	1458052.53	3604499.01
33108	1451729.21	3610802.75
33109	1455313.64	3607087.76
33110	1455457.53	3607226.59
33111	1454410.99	3608023.29
33112	1454554.88	3608162.12
33113	1453508.33	3608958.82
33114	1453652.22	3609097.66
33115	1452570.96	3609930.33
33116	1452714.91	3610069.25
33117	1451730.63	3610873.19
33118	1450034.99	3612631.15
33119	1450124.96	3612717.93
33120	1449149.84	3613548.83
33121	1449239.81	3613635.61
33122	1448921.01	3613786.07
33123	1448756.96	3613905.70
33124	1448618.09	3614049.63
33125	1448504.10	3614218.31
33126	1448264.69	3614466.51
33127	1448354.66	3614553.29
33128	1447376.07	3615387.79
33129	1447466.04	3615474.57
33130	1446490.93	3616305.47
33131	1446580.89	3616392.25
33132	1444949.70	3618083.40
33133	1445237.55	3618361.14
33134	1444392.11	3618934.98
33135	1444255.47	3618803.14
33136	1444442.76	3618428.91
33137	1444282.81	3618551.62
33138	1444143.94	3618695.55
33139	1444026.66	3618860.30
33140	1444859.73	3617996.62
33141	1443228.24	3619688.07
33142	1443067.82	3619811.15
33143	1442928.95	3619955.07
33144	1442811.31	3620120.32
33145	1443318.21	3619774.85
33146	1442623.98	3620494.60
33147	1442534.01	3620407.82
33148	1441929.74	3621214.34
33149	1441839.77	3621127.57
33150	1438385.45	3624707.73
33151	1438353.07	3624676.48
33152	1438092.69	3624946.35
33153	1438125.07	3624977.59
33154	1438440.69	3624830.51
33155	1438447.89	3624837.45
33156	1438222.22	3625071.33
33158	1440441.74	3622576.68
33157	1438215.02	3625064.38

FOUND ☒

POINT NO.	NORTHING	EASTING
33159	1440531.69	3622663.48
33160	1439669.60	3623376.89
33161	1439759.55	3623463.69
33162	1438897.46	3624177.11
33163	1438987.41	3624263.91
33164	1437192.53	3625944.03
33165	1437282.48	3626030.83
33166	1436259.99	3626910.48
33167	1436349.94	3626997.28
33168	1435327.45	3627876.93
33169	1435417.40	3627963.72
33170	1435200.87	3628008.11
33171	1435165.35	3628008.86
33172	1432829.93	3630429.39
33173	1432815.53	3630415.50
33174	1432607.23	3630631.39
33175	1432621.62	3630645.28
33176	1433007.31	3630461.57
33177	1433021.70	3630475.46
33178	1432813.39	3630691.35
33179	1432799.00	3630677.47
33180	1433629.42	3629816.78
33181	1433521.48	3629712.63
33182	1431917.87	3631590.71
33183	1431809.93	3631486.56
33184	1430953.79	3632373.90
33185	1430171.59	3633400.63
33186	1430063.64	3633296.48
33187	1426702.36	3636780.26
33188	1426684.37	3636762.90
33189	1426476.07	3636978.80
33190	1426494.06	3636996.16
33191	1426897.10	3636794.46
33192	1427012.24	3636905.55
33193	1426908.09	3637013.50
33194	1426671.45	3637028.34
33195	1428283.26	3635141.76
33196	1428391.20	3635245.91
33197	1427393.11	3636064.34
33198	1427501.06	3636168.49
33199	1425720.77	3638013.66
33200	1425612.82	3637909.51
33201	1424015.69	3639780.88
33202	1423907.75	3639676.72
33203	1423151.93	3640676.12
33204	1423043.99	3640571.96
33205	1421537.66	3642349.19
33206	1421429.71	3642245.04
33207	1420094.45	3643628.90
33208	1420202.40	3643733.05
33209	1418813.11	3645172.90
33210	1418705.17	3645068.75
33211	1417940.30	3646077.48
33212	1417832.36	3645973.33
33213	1416060.25	3647809.91
33214	1416168.21	3647914.07
33215	1415158.99	3648744.00
33216	1415266.93	3648848.16
33217	1413653.34	3650520.48
33218	1413545.40	3650416.33
33219	1412841.78	3651361.58
33220	1412733.83	3651257.43

FOUND ☒

POINT NO.	NORTHING	EASTING
33221	1412030.21	3652202.69
33222	1411922.27	3652098.54
33223	1411218.65	3653043.79
33224	1411110.70	3652939.64
33225	1410298.85	3653781.04
33226	1409319.59	3655011.98
33227	1409321.85	3655089.77
33228	1409252.41	3655161.73
33229	1409152.94	3655184.72
33230	1409760.00	3654555.53
33231	1409652.06	3654451.37
33232	1409004.77	3655122.23
33233	1408453.15	3655909.95
33234	1407010.35	3657405.81
33235	1406902.37	3657301.69
33236	1405184.76	3659082.72
33237	1404356.39	3660156.96
33238	1403454.08	3661092.14
33239	1402655.58	3661919.73
33240	1402547.64	3661815.58
33241	1401856.31	3662748.12
33242	1401003.30	3663632.20
33243	1400895.35	3663528.05
33244	1399433.66	3665259.02
33245	1399325.71	3665154.87
33249	1456325.17	3606327.35
33250	1451765.44	3611017.15
33251	1451766.15	3611052.43
33252	1456288.14	3606328.24
33253	1456110.35	3606332.51
33254	1456040.85	3606334.18

Colorado Department of Transportation



Region 1
18500 E. Colfax Ave.
Aurora, CO 80011
Phone: 303-365-7410 FAX: 303-365-7350

Right of Way/Survey Unit Kevin Williams

Sheet Revisions

Date	Description	Initials
Jan. 08	Round coords to 2 places	ac
8/11/08	Delete 33515, 33516	ac
12/10/10	Added Point 33486 REF	KW

Sheet Revisions

Date	Description	Initials
mm/yy	XXXXXXXX	XXX

Sheet Revisions

Date	Description	Initials
mm/yy	XXXXXXXX	XXX

Right of Way Plans

MONUMENTATION SHEET				
Project Number: NH 0405-022 PHASE 4				
Project Location: HUGO TO LINCOLN COUNTY LINE				
Project Location: MP 398.7 TO 422.0				
Project Code:	Last Mod. Date	Subset Sheets	Sheet No.	Total No. of Sheets
12325	12/10/10	3 of 6	4.03	

TABULATION OF R.O.W. MARKERS

TO BE SET



PT. #	NORTHING	EASTING	STATION	OFFSET
33300	1476426.17	3585498.28	895+93.59L	100.00
33301	1473193.16	3588847.15	942+48.41L	98.67
33302	1472203.35	3589871.41	956+72.78L	97.56
33303	1468599.09	3593606.80	1008+63.51L	97.46
33304	1467244.34	3595009.39	1028+13.55L	96.41
33305	1466132.38	3596161.57	1044+14.79L	96.22
33306	1464977.98	3597355.97	1060+75.88L	94.79
33307	1461584.25	3600873.33	1109+63.54L	94.80
33308	1460024.03	3602492.07	1132+11.79L	95.98
33309	1458321.55	3604256.23	1156+63.46L	95.75
33310	1456839.16	3605792.88	1177+98.59L	95.93
33312	1450467.61	3612399.28	1269+76.89L	97.86
33313	1446172.08	3616852.51	1331+64.20L	98.72
33314	1444968.10	3618101.16	1348+98.75L	99.28
33315	1444273.86	3618820.99	1358+98.75L	99.43
33316	1442836.60	3620310.21	1379+68.47L	99.22
33317	1441096.51	3622115.39	1404+75.79L	100.41
33318	1439508.00	3623761.65	1427+63.48L	100.33
33319	1438128.89	3625190.27	1447+49.15L	99.84
33320	1437146.45	3626207.66	1461+63.46L	99.26
33321	1435806.93	3627597.21	1480+93.53L	100.11
33322	1435395.89	3628023.26	1486+85.53L	100.14
33323	1435344.45	3628112.58	1487+85.53L	125.14
33324	1434094.68	3629407.98	1505+85.53L	125.22
33325	1434007.25	3629462.59	1506+85.53L	100.22
33326	1433173.76	3630326.51	1518+85.98L	100.27
33327	1431209.17	3632360.71	1547+13.98L	98.91
33328	1427295.25	3636418.44	1603+51.70L	99.78
33329	1426915.34	3636812.06	1608+98.75L	99.69
33330	1426708.86	3637025.99	1611+96.08L	99.64
33331	1423734.01	3640108.19	1654+79.73L	98.94
33332	1422078.23	3641823.00	1678+63.47L	98.06
33333	1420262.15	3643706.37	1704+79.80L	98.85
33334	1412718.88	3651524.64	1813+43.79L	99.01
33335	1409320.59	3655046.47	1862+37.83L	98.84
33337	1408261.27	3656144.32	1877+63.42L	98.79
33338	1407067.62	3657383.38	1894+83.91L	100.13
33339	1403604.89	3660971.44	1944+70.36L	99.58
33340	1400183.85	3664546.80	1994+18.73L	120.23
33341	1398889.03	3665895.49	2012+88.35L	124.89
33343	1400042.62	3664411.84	1994+19.66R	75.12
33344	1403460.95	3660832.54	1944+70.35R	100.43
33345	1406923.64	3657244.54	1894+83.97R	99.87
33346	1408117.28	3656005.48	1877+63.49R	101.21
33347	1412574.95	3651385.76	1813+43.79R	100.99
33348	1420118.20	3643567.53	1704+79.83R	101.15
33349	1421934.31	3641684.13	1678+63.46R	101.94
33350	1423590.12	3639969.28	1654+79.68R	101.06
33351	1427151.32	3636279.57	1603+51.70R	100.22
33352	1431065.26	3632221.82	1547+13.95R	101.09
33353	1433029.87	3630187.61	1518+85.93R	99.73
33354	1433863.32	3629323.73	1506+85.54R	99.78
33355	1433914.76	3629234.40	1505+85.54R	124.78
33356	1435164.53	3627939.00	1487+85.54R	124.86
33357	1435251.96	3627884.39	1486+85.54R	99.86
33358	1435662.97	3627458.38	1480+93.58R	99.89
33359	1437002.52	3626068.80	1461+63.47R	100.74
33360	1437985.01	3625051.36	1447+49.08R	100.16
33361	1439364.09	3623622.76	1427+63.45R	99.67
33362	1440952.55	3621976.55	1404+75.83R	99.59
33363	1442692.65	3620171.36	1379+68.51R	100.78
33364	1444420.80	3618380.63	1354+79.89R	100.53
33365	1446028.12	3616713.68	1331+64.25R	101.28
33366	1450323.65	3612260.45	1269+76.94R	102.14
33367	1451622.22	3610913.56	1251+06.00R	102.85
33368	1456181.25	3606188.47	1185+40.09R	102.85
33369	1456972.72	3605366.40	1173+98.75R	104.07
33370	1458177.63	3604117.36	1156+63.45R	104.25
33371	1459880.07	3602353.24	1132+11.83R	104.02
33372	1461440.28	3600734.49	1109+63.59R	105.20
33373	1464834.11	3597217.04	1060+75.79R	105.21

TO BE SET



PT. #	NORTHING	EASTING	STATION	OFFSET
33374	1465988.52	3596022.63	1044+14.70R	103.78
33375	1467100.46	3594870.48	1028+13.48R	103.59
33376	1468455.20	3593467.89	1008+63.46R	102.54
33377	1472059.47	3589732.48	956+72.70R	102.44
33378	1473049.30	3588708.21	942+48.30R	101.33
33382	1476282.28	3585359.37	895+93.54R	100.00
33383	1478414.05	3582248.86	857+71.75R	100.00
33384	1477781.10	3583427.07	871+21.77R	100.00
33385	1477951.41	3583531.93	871+21.77L	100.00
33387	1477169.90	3584648.07	884+73.32L	100.00
33388	1477013.11	3584523.91	884+73.32R	100.00
33389	1475474.84	3586195.75	907+56.08R	100.33
33390	1475618.73	3586334.67	907+56.14L	99.67
33391	1474806.10	3587176.41	919+26.14L	99.34
33392	1474662.21	3587037.50	919+26.08R	100.66
33393	1473849.58	3587879.25	930+96.08R	101.00
33394	1473993.47	3588018.16	930+96.13L	99.00
33395	1472703.42	3589353.93	949+53.15L	98.12
33396	1472559.60	3589214.94	949+52.99R	101.88
33397	1471161.92	3590662.70	969+65.33R	102.47
33398	1471305.84	3590801.57	969+65.34L	97.53
33399	1470403.17	3591737.08	982+65.34L	97.51
33400	1470259.24	3591598.21	982+65.33R	102.49
33401	1469356.57	3592533.72	995+65.34R	102.52
33402	1469500.50	3592672.60	995+65.34L	97.48
33403	1467926.85	3594302.78	1018+31.14L	96.94
33404	1467783.00	3594163.83	1018+31.03R	103.06
33405	1466480.59	3595512.76	1037+06.10R	103.70
33406	1466624.50	3595651.65	1037+06.13L	96.30
33407	1465560.26	3596753.51	1052+38.02L	95.51
33408	1465416.46	3596614.52	1052+37.85R	104.49
33409	1463990.73	3598091.15	1072+90.44R	105.20
33410	1464134.66	3598230.01	1072+90.44L	94.80
33411	1463286.16	3599109.41	1085+12.44L	94.80
33412	1463142.24	3598970.55	1085+12.44R	105.20
33413	1462293.74	3599849.94	1097+34.44R	105.20
33414	1462437.67	3599988.81	1097+34.44L	94.80
33415	1460809.38	3601677.26	1120+80.11L	95.39
33416	1460665.38	3601538.47	1120+80.22R	104.61
33417	1459033.88	3603230.08	1144+30.40R	104.13
33418	1459177.80	3603368.97	1144+30.42L	95.87
33419	1457721.45	3604878.32	1165+27.81L	95.84
33420	1457577.51	3604739.46	1165+27.83R	104.16
33421	1451016.89	3611829.56	1261+85.50L	97.56
33423	1449469.38	3613146.08	1282+07.44R	101.97
33424	1449613.32	3613284.93	1282+07.41L	98.03
33425	1448753.84	3614175.96	1294+45.41L	98.20
33426	1448609.90	3614037.11	1294+45.44R	101.80
33427	1447750.42	3614928.15	1306+83.44R	101.63
33428	1447894.36	3615067.00	1306+83.41L	98.37
33429	1447034.88	3615958.03	1319+21.41L	98.54
33430	1446890.94	3615819.18	1319+21.44R	101.46
33431	1445228.08	3617543.40	1343+16.86R	100.91
33432	1445372.05	3617682.22	1343+16.79L	99.09
33433	1443561.88	3619270.65	1367+16.78R	100.65
33434	1443705.79	3619409.54	1367+16.80L	99.35
33435	1441971.82	3621207.34	1392+14.54L	99.81
33436	1441827.83	3621068.53	1392+14.64R	100.19
33437	1440163.35	3622794.45	1416+12.40R	99.63
33438	1440307.27	3622933.32	1416+12.41L	100.37
33439	1438823.47	3624470.76	1437+49.08L	100.09
33440	1438679.58	3624331.85	1437+49.03R	99.91
33441	1437499.05	3625554.61	1454+48.67R	100.45
33442	1437642.92	3625693.53	1454+48.75L	99.55
33443	1436481.88	3626897.05	1471+21.02L	99.68
33444	1436337.89	3626758.25	1471+21.11R	100.32
33447	1432518.93	3631004.55	1528+28.60L	99.82
33448	1432375.07	3630865.61	1528+28.51R	100.18
33449	1431715.11	3631548.95	1537+78.51R	100.64
33450	1431858.97	3631687.89	1537+78.60L	99.36
33452	1430326.42	3633275.90	1559+85.52L	99.11

TO BE SET



PT. #	NORTHING	EASTING	STATION	OFFSET
33453	1429771.02	3633851.70	1567+85.52L	99.23
33455	1428716.91	3634656.45	1580+96.58R	100.57
33456	1428860.86	3634795.30	1580+96.55L	99.43
33457	1428076.37	3635608.61	1592+26.55L	99.60
33458	1427932.42	3635469.77	1592+26.58R	100.40
33459	1426266.17	3637196.66	1616+26.28R	100.43
33460	1426410.08	3637335.55	1616+26.31L	99.57
33461	1425605.02	3638169.66	1627+85.55L	99.38
33463	1424525.67	3638999.96	1641+32.52R	100.84
33464	1424669.57	3639138.86	1641+32.55L	99.16
33465	1422911.17	3640980.37	1666+64.33L	98.55
33466	1422767.29	3640821.44	1666+64.25R	101.50
33467	1421031.49	3642620.40	1691+64.11R	101.55
33468	1421175.46	3642759.23	1691+64.05L	98.45
33469	1419324.37	3644678.34	1718+30.41L	98.87
33470	1419180.44	3644539.47	1718+30.42R	101.13
33471	1418237.53	3645516.76	1731+88.42R	101.11
33472	1418381.46	3645655.62	1731+88.41L	98.89
33473	1417438.55	3646632.91	1745+46.41L	98.91
33474	1417294.62	3646494.04	1745+46.42R	101.09
33475	1416351.71	3647471.32	1759+04.42R	101.07
33476	1416495.64	3647610.19	1759+04.41L	98.93
33477	1415552.73	3648587.48	1772+62.41L	98.95
33478	1415408.80	3648448.61	1772+62.42R	101.05
33479	1414465.89	3649425.89	1786+20.42R	101.03
33480	1414609.82	3649564.76	1786+20.41L	98.97
33481	1413666.91	3650542.04	1799+78.41L	98.99
33482	1413522.98	3650043.18	1799+78.42R	101.01
33483	1411688.52	3652304.42	1826+20.38R	101.03
33484	1411832.44	3652443.30	1826+20.39L	98.97
33485	1410940.87	3653367.28	1839+04.39L	98.92
33486	1410796.95	3653228.41	1839+04.38R	101.08
33486	WAS NOT SET 33486 REF WAS OFFSET			330'
33486	REF COORDINATES ARE LISTED BELOW			
	1411026.08	3652990.92		
33487	1409905.37	3654152.39	1851+88.38R	101.12
33488	1410049.29	3654291.27	1851+88.39L	98.88
33489	1409053.09	3655035.66	1864+15.79R	101.16
33490	1407525.74	3656619.54	1886+16.13R	100.54
33491	1407669.77	3656758.29	1886+15.97L	99.46
33492	1406206.77	3658275.36	1907+23.54L	99.99
33493	1406062.86	3658136.47	1907+23.52R	100.01
33494	1405196.90	3659033.76	1919+70.52R	100.15
33495	1405340.82	3659172.65	1919+70.54L	99.85
33496	1404474.86	3660069.94	1932+17.54L	99.71
33497	1404330.95	3659931.06	1932+17.52R	100.29
33498	1402609.51	3661722.40	1957+01.93R	95.29
33499	1402754.01	3661860.67	1957+01.09L	104.73
33500	1401897.45	3662755.88	1969+40.07L	109.88
33501	1401752.95	3662617.61	1969+40.91R	90.12
33502	1400896.39	3663512.82	1981+79.89R	84.95
33503	1401040.89	3663651.09	1981+79.05L	115.05
33504	1399436.66	3665327.71	2004+99.52L	124.75
33505	1399292.70	3665188.87	2004+99.55R	75.26
33506	1420813.50	3643134.60	1696+85.51L	98.61
33507	1420762.09	3643223.93	1697+85.49L	123.64
33508	1420692.67	3643295.92	1698+85.50L	123.67
33509	1420605.26	3643350.56	1699+85.51L	98.70
33510	1425461.12	3638030.76	1627+85.52R	100.62
33511	1425519.77	3637948.39	1626+85.52R	115.61
33512	1425658.66	3637804.49	1624+85.52R	115.57
33513	1425738.90	3637742.95	1623+85.52R	100.56
33514	1429627.08	3633712.85	1567+85.55R	100.77
33517	1430182.47	3633137.05	1559+85.55R	100.89
33518	1450664.69	3611906.72	1264+85.58R	102.33
33519	1450726.91	3611827.80	1263+85.58R	112.34
33520	1450796.32	3611755.81	1262+85.58R	112.38
33521	1450872.91	3611690.75	1261+85.58R	102.44
33526	1434719.56	3628760.28	1496+85.53L	125.18
33527	1345439.65	3628586.70	1496+85.54R	124.82
33528	1398700.93	3665802.41	2013+51.97R	75.11

Colorado Department of Transportation



Region 1
18500 E. Colfax Ave.
Aurora, CO 80011
Phone: 303-365-7410 FAX: 303-365-7350

Right of Way/Survey Unit Kevin Williams

Sheet Revisions

Date	Description	Initials
Jan 08	Round coords to 2 places	ac
Jul 08	Add Access 971+30L	ac

Sheet Revisions

Date	Description	Initials
mm/yy	XXXXXXXX	XXX

Sheet Revisions

Date	Description	Initials
mm/yy	XXXXXXXX	XXX

Right of Way Plans

MONUMENTATION SHEET				
Project Number: NH 0405-022 PHASE 4				
Project Location: HUGO TO LINCOLN COUNTY LINE				
Project Location: MP 398.7 TO 422.0				
Project Code:	Last Mod. Date:	Subset Sheets	Sheet No.	Total No. of Sheets
12325	7-30-08	4 of 6	4.04	

TABULATION OF FOUND SECTION CORNERS

POINT NO.	NORTHING	EASTING	ELEVATION	DESCRIPTION
945	1478415.76	3579134.78	0	NORTHWEST CORNER, SECTION 4, T11S, R54W FOUND 4" ALUM. CAP ON 2" BREAKAWAY CROSS SHAFT STAMPED "LS 7361"
1001	1431109.95	3633447.58	4895.17	SOUTHEAST CORNER, SECTION 13, T12S, R53W FOUND 3¼" ALUM. CAP ON #6 REBAR STAMPED "LS 32439"
1003	1425816.84	3633599.37	4872.12	SOUTHEAST CORNER, SECTION 24, T12S, R53W FOUND 3½" ALUM. CAP ON #6 REBAR STAMPED "LS 32439"
1005	1430749.26	3628107.58	4882.76	SOUTHWEST CORNER, SECTION 13, T12S, R53W FOUND 3½" ALUM. CAP ON #6 REBAR STAMPED "LS 32439"
1032	1410333.58	3649717.40	4772.84	SOUTHWEST CORNER, SECTION 3, T13S, R52W FOUND 3¼" ALUM. CAP ON #6 REBAR STAMPED "PLS 23516"
1049	1451787.91	3611719.00	4893.86	SOUTHEAST CORNER, SECTION 29, T11S, R53W FOUND 3¼" ALUM. CAP ON #6 RERBAR STAMPED "PLS 23516"
11044	1425941.97	3638826.27	0	NORTHWEST CORNER, SECTION 29, T12S, R52W FOUND 3¼" ALUM. CAP ON #6 REBAR STAMPED "PLS 23516"
11113	1410473.87	3655032.45	4734.59	NORTHEAST CORNER, SECTION 10, T13S, R52W FOUND 3¼" ALUM. CAP ON #6 REBAR STAMPED "PLS 23516"
14034	1420625.56	3638967.71	4826.47	SOUTHEAST CORNER, SECTION 30, T12S, R52W FOUND 3¼" ALUM. CAP ON #6 REBAR STAMPED "PLS 23516"
20721	1456949.53	3606301.62	0	NORTHEAST CORNER, SECTION 30, T11S, R53W FOUND 3¼" ALUM. CAP ON #6 REBAR STAMPED "PLS 23516"
24097	1441340.63	3622566.47	4946.96	NORTHEAST CORNER, SECTION 10, T12S, R53W FOUND 3¼" ALUM. CAP ON #6 REBAR STAMPED "PLS 23516"
24108	1441241.74	3617272.96	4872.73	NORTHWEST CORNER, SECTION 10, T12S, R53W FOUND 3¼" ALUM. CAP ON #6 REBAR STAMPED "PLS 23516"
30750	1436221.92	3627960.48	0	NORTHWEST CORNER, SECTION 13, T12S, R53W FOUND 3¼" ALUM. CAP ON #6 REBAR STAMPED "PLS 23516"
30753	1446530.06	3611855.56	0	NORTHWEST CORNER, SECTION 4, T12S, R53W FOUND 3¼" ALUM. CAP ON #6 REBAR STAMPED "PLS 23516"
3764	1478457.80	3581333.25	0	SOUTHEAST CORNER, SECTION 32, T10S, R54W FOUND 2½" ALUM CAP IN CONC."LS 30127"
3784	1478526.32	3584642.79	0	NORTHEAST CORNER, SECTION 4, T11S, R54W FOUND 3¼" ALUM. CAP ON #6 REBAR STAMPED "PLS 23516"
44700	1462099.85	3600807.75	5001.47	SOUTHEAST CORNER, SECTION 13, T11S, R54W FOUND 3¼" ALUM. CAP ON #6 REBAR STAMPED "PLS 23516"
44705	1461990.99	3595559.43	4940.27	SOUTHWEST CORNER, SECTION 13, T11S, R54W FOUND 3¼" ALUM. CAP ON #6 REBAR STAMPED "PLS 23516"
44712	1464690.94	3595513.00	4963.34	WEST QUARTER CORNER, SECTION 13, T11S, R54W FOUND 3¼" ALUM. CAP ON #6 REBAR STAMPED "PLS 23516"
100011	1472403.17	3584749.88	4994.97	SOUTHEAST CORNER, SECTION 4, T11S, R54W FOUND 3" STEEL CAP ON 2½" STEEL PIPE NO STAMPING
6027	1472310.98	3579488.15	5043.33	SOUTHWEST CORNER, SECTION 4, T11S, R54W FOUND 3⅛" ALUM. CAP ON 2" PIPE STAMPED "LS 7361"
3745	1400174.63	3665879.12	0	NORTHWEST CORNER, SECTION 19, T13S, R51W FOUND 3¼" BRASS CAP ON 2¾" PIPE STAMPED "USGLO 1918"
3800	1397536.26	3665910.31	0	WEST QUARTER CORNER, SECTION 19, T13S, R51W FOUND 3¼" ALUM CAP ON #6 REBAR STAMPED "PLS 8141"

TABULATION OF ACCESS OPENINGS

PT #	NORTHING	EASTING	STATION
34000	1477771.14	3583443.21	871+42R
34001	1474653.48	3587046.54	919+40R
34002	1472028.97	3589764.09	957+18R
34003	1471048.51	3590780.22	971+30R
34004	1470755.60	3591371.83	977+59L
34005	1467056.36	3594916.17	1028+78R
34006	1467192.29	3595063.32	1028+90L
34007	1464255.22	3597817.02	1069+10R
34008	1464399.33	3597955.70	1069+11L
34009	1461971.14	3600472.33	1104+07L
34010	1461821.39	3600339.51	1104+16R
34011	1461575.15	3600882.76	1109+78L
34012	1458165.65	3604417.84	1158+88L
34013	1456708.87	3605639.87	1177+78R
34014	1456993.22	3605633.20	1175+77L
34015	1456071.80	3606301.91	1186+98R
34016	1454141.38	3608590.68	1216+86L
34017	1451746.42	3610784.91	1249+28R
34018	1446568.39	3616153.57	1323+87R
34019	1446664.33	3616342.19	1324+56L
34020	1445856.43	3616891.73	1334+13R
34021	1445974.13	3617057.80	1334+51L
34022	1445511.48	3617249.48	1339+10R
34023	1441277.21	3621639.75	1400+09R
34024	1441398.34	3621802.27	1400+42L
34025	1439501.74	3623480.11	1425+66R
34026	1439641.26	3623623.54	1425+73L
34027	1435438.33	3627979.27	1486+26L
34028	1431042.91	3632244.99	1547+47R
34029	1431141.86	3632430.49	1548+12L
34030	1427169.40	3636548.83	1605+34L
34031	1426745.26	3636700.28	1609+38R
34032	1416792.68	3647014.28	1752+70R
34033	1416936.43	3647153.33	1752+71L
34034	1413226.23	3650998.79	1806+14L
34035	1412523.85	3651438.72	1814+19R
34036	1411645.46	3652637.08	1828+91L
34037	1411334.80	3652671.00	1831+31R
34038	1408947.10	3655145.50	1865+70R
34039	1409170.66	3655201.84	1864+55L
34040	1405892.95	3658312.53	1909+68R
34041	1406037.79	3658450.46	1909+68L
34042	1403971.47	3660591.57	1939+44L
34043	1403825.64	3660454.65	1939+46R
34044	1400141.75	3664301.51	1992+73R
34045	1400284.31	3664441.82	1992+75L
34046	1398635.65	3665870.08	2014+47R
34047	1456334.70	3606317.45	1185+26L
34048	1477955.49	3583525.29	871+14L
34049	1476684.18	3585222.01	892+20L
34050	1475618.73	3586334.67	911+04L
34051	1472171.13	3589904.79	957+20L
34052	1448748.29	3614181.72	1294+55L
34053	1438714.35	3624295.83	1437+00R
34054	1435573.91	3627550.68	1482+23R
34055	1435143.01	3627961.31	1488+18R
34056	1419572.08	3644133.56	1712+68R
34057	1419715.60	3644272.85	1712+68L
34058	1471192.44	3590919.10	971+30L

TABULATION OF UTILITY EASEMENT POINTS
TO BE SET ☐

PT #	NORTHING	EASTING	STATION	OFFSET
8001	1477461.39	3584297.78	880+22.35L	120.00
8002	1477180.96	3584666.33	884+80.69L	120.00
8003	1477155.06	3584666.78	884+96.99L	100.00
8004	1477436.30	3584298.22	880+37.36L	100.00
8005	1476440.57	3585512.17	895+93.59L	120.00
8006	1473207.54	3588861.05	942+48.42L	118.67
8007	1472541.56	3589550.21	952+06.79L	117.92
8008	1472540.84	3589522.17	951+87.12L	97.94
8009	1472217.73	3589885.30	956+72.78L	117.56
8010	1472078.11	3590030.01	958+73.87L	117.55
8011	1472049.58	3590030.76	958+94.22L	97.55
8012	1468613.49	3593620.68	1008+63.52L	117.46
8013	1467371.68	3594906.35	1026+50.97L	116.50
8014	1467370.64	3594878.64	1026+31.76L	96.51
8015	1467258.73	3595023.28	1028+13.55L	116.41
8016	1466855.53	3595441.06	1033+94.16L	116.34
8017	1466826.82	3595442.02	1034+14.79L	96.34
8018	1466146.77	3596175.46	1044+14.80L	116.22
8019	1464992.37	3597369.86	1060+75.89L	114.79
8020	1462090.93	3600376.99	1102+54.54L	114.80
8021	1462090.35	3600348.79	1102+34.65L	94.80
8022	1461659.91	3600823.71	1108+75.30L	114.80
8023	1461631.11	3600824.75	1108+96.05L	94.80
8024	1461598.64	3600887.21	1109+63.54L	114.80
8025	1460038.43	3602505.96	1132+11.79L	115.98
8026	1458335.94	3604270.12	1156+63.46L	115.75
8027	1457131.17	3605519.03	1173+98.75L	115.93
8028	1456853.56	3605806.75	1177+98.57L	115.93
8029	1456363.15	3606316.71	1185+06.08L	117.10
8030	1456334.70	3606317.45	1185+26.36L	97.13
8031	1451775.63	3611071.42	1251+13.09L	117.16
8032	1451775.09	3611043.16	1250+93.13L	97.15
8033	1451134.92	3611735.96	1260+36.19L	117.51
8034	1451106.43	3611736.70	1260+56.50L	97.51
8035	1450482.01	3612413.17	1269+76.88L	117.86
8036	1446597.81	3616439.96	1325+71.71L	118.63
8037	1446597.39	3616411.59	1325+51.58L	98.63
8038	1446186.47	3616866.40	1331+64.20L	118.72
8039	1445880.91	3617183.29	1336+04.42L	118.86
8040	1445852.60	3617183.84	1336+24.47L	98.87
8041	1444982.49	3618115.04	1348+98.75L	119.28
8042	1444968.10	3618101.16	1348+98.75L	99.28
8043	1444288.26	3618834.78	1358+98.75L	119.43
8045	1442851.00	3620324.09	1379+68.47L	119.22
8046	1441328.25	3621903.80	1401+62.61L	120.26
8047	1441327.72	3621875.53	1401+42.64L	100.25
8048	1441110.91	3622129.28	1404+75.78L	120.41
8049	1440672.89	3622583.22	1411+06.59L	120.39
8050	1440644.41	3622583.93	1411+26.88L	100.39
8051	1439522.39	3623775.54	1427+63.48L	120.33
8052	1438143.28	3625204.16	1447+49.16L	119.84
8053	1437160.85	3626221.55	1461+63.46L	119.26
8054	1435821.33	3627611.09	1480+93.52L	120.11
8055	1435411.99	3628035.37	1486+83.07L	120.14
8056	1435360.55	3628124.70	1487+83.07L	145.14
8057	1434107.36	3629423.64	1505+87.99L	145.22
8058	1434019.94	3629478.25	1506+87.99L	120.22
8059	1433188.15	3630340.40	1518+85.98L	120.27
8060	1431489.40	3632099.34	1543+31.31L	119.09
8061	1431460.82	3632100.15	1543+51.74L	99.08
8062	1431223.56	3632374.60	1547+13.99L	118.91
8063	1431049.64	3632554.91	1549+64.50L	118.95
8064	1431047.82	3632527.99	1549+46.39L	98.95
8065	1430162.40	3633474.75	1562+42.51L	119.15
8066	1430133.82	3633475.57	1562+62.94L	99.15
8067	1427309.64	3636432.33	1603+51.70L	119.78
8068	1426929.73	3636825.94	1608+98.75L	119.69
8070	1478443.17	3582693.44	861+58.88L	120.00
8071	1478442.44	3582650.40	861+21.12L	100.00

Colorado Department of Transportation





Region 1
18500 E. Colfax Ave.
Aurora, CO 80011
Phone: 303-365-7410 FAX: 303-365-7350
Right of Way/Survey Unit Kevin Williams

Sheet Revisions		
Date	Description	Initials
Jan 08	Round coords to 2 places	ac

Sheet Revisions		
Date	Description	Initials
mm/yy	XXXXXXX	XXX

Sheet Revisions		
Date	Description	Initials
mm/yy	XXXXXXX	XXX

Right of Way Plans				
MONUMENTATION SHEET				
Project Number: NH 0405-022 PHASE 4				
Project Location: HUGO TO LINCOLN COUNTY LINE				
Project Location: MP 398.7 TO 422.0				
Project Code:	Last Mod. Date	Subset Sheets	Sheet No.	Total No. of Sheets
12325	5-16-08	5 of 6	4.05	

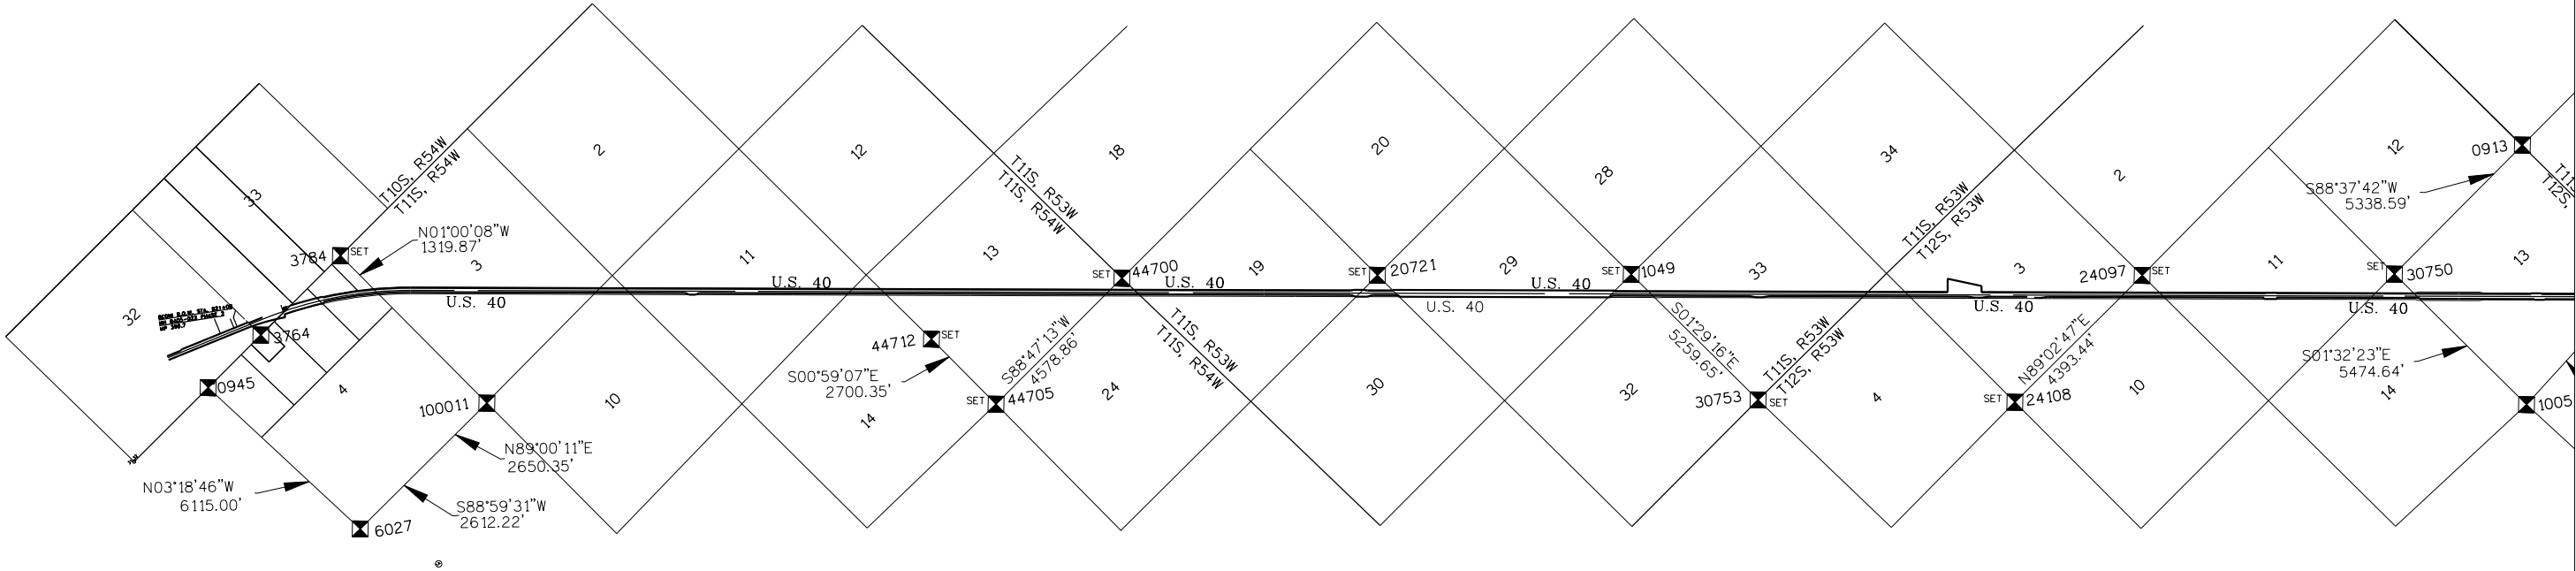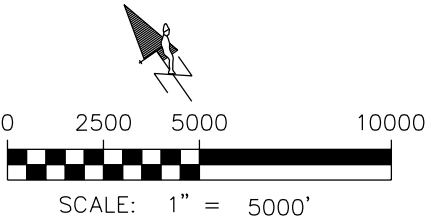

LEGEND
◆ FOUND ALIQUOT CORNER





Right of Way/Survey Unit Kevin Williams

Sheet Revisions	
Date	Description
Jan 08	Round coords to 2 places

[illegible][illegible]

Right of Way Plans					
MONUMENTATION SHEET					
Project Number: NH 0405-022 PHASE 4					
Project Location: HUGO TO LINCOLN COUNTY LINE					
Project Location: MP 398.7 TO 422.0					
Project Code:	Last Mod. Date	Subset Sheets	Sheet No.	Total No. of Sheets	
12325	5-16-08	6 of 6	4.06		

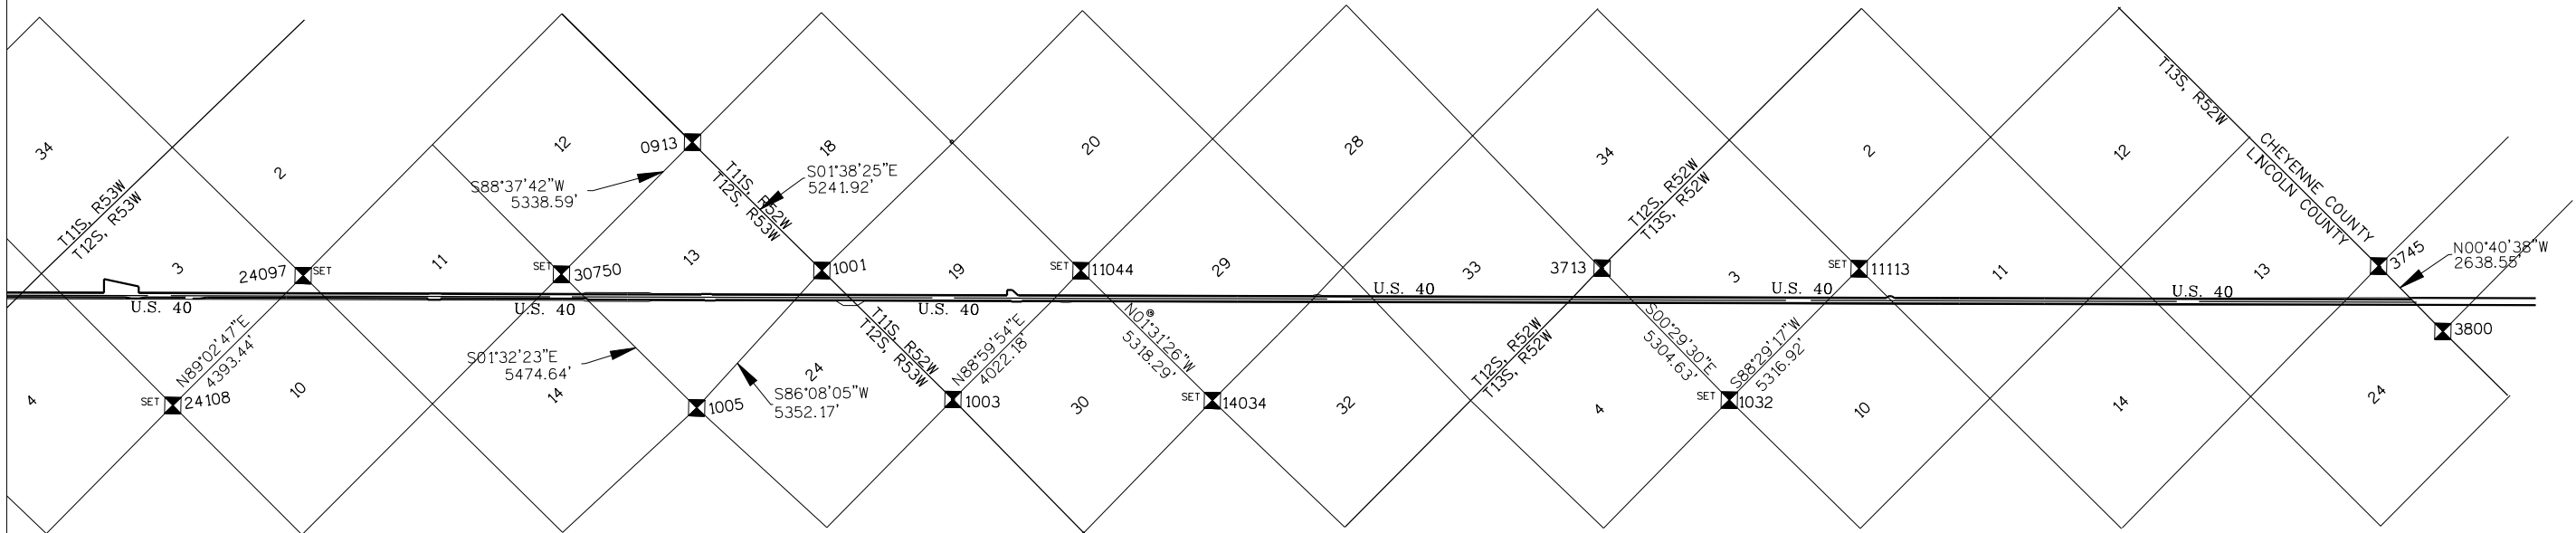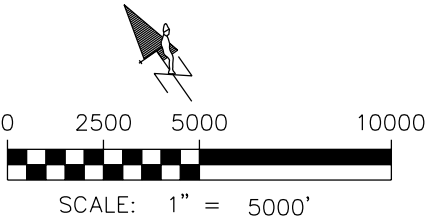

LEGEND



 FOUND ALIQUOT CORNER

Colorado Department of Transportation



Region 1
18500 E. Colfax Ave.
Aurora, CO 80011
Phone: 303-365-7410 FAX: 303-365-7350

Right of Way/Survey Unit Kevin Williams

Sheet Revisions


Date mm/yy	Description XXXXXXXX	Initials XXX

Sheet Revisions

Date mm/yy	Description XXXXXXXX	Initials XXX

Sheet Revisions

Date mm/yy	Description XXXXXXXX	Initials XXX

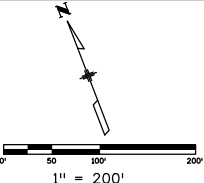

Right of Way Plans

PLAN SHEET

Project Number: NK 0405-022 PHASE 4				
Project Location: HUGO TO CHEYENNE COUNTY LINE				
Project Location: SH 40 MP 399.7 TO 422.0				
Project Code:	Last Mod. Date:	Subset Sheets	Sheet No.	Total No. of Sheets
12325	05-16-08	1 of 41	5.01	

SECTION 33
T.10S., R.54W., 6th PM

HUGO

JAMES E. NALL
BOOK 377, PAGE 537

LINCOLN COUNTY
BOOK 134, PAGE 181

JOHN A. HUGHES
VICKI L. HUGHES
BOOK 417, PAGE 315

LINCOLN COUNTY
BOOK 134, PAGE 267

STA. 821+00 BEGIN ROW NH 0405-022 PHASE 4=
STA. 821+00 ON PROJ. F.A.P. 278 B.R.
MP 399.7

EXIST. R.O.W. (2008)

EXIST. R.O.W. (2008)

UNION PACIFIC R.R.

JAMES E. MANNIS
CAROL MANNIS
290/84

SECTION 32
T.10S., R.54W., 6TH P.M.

TOWNSHIP 10 SOUTH
TOWNSHIP 11 SOUTH

GOV.
LOT 4
289/813
EXC 66/204
EXC 237/519

GOV.
LOT 3
JAMES E. MANNIS
CAROL MANNIS
290/84

PT.#3764
SE COR.
SEC. 32
FND. 2 1/2"
ALUM. CAP
IN CONC. STAMPED
HIGH PLAINS SURVEY
PLS ????

TOWN OF HUGO
237/519

Colorado Department of Transportation



Region 1
18500 East Colfax Avenue
Aurora, CO 80011
Phone: 303-365-7410 FAX: 303-365-7350
Right of Way/Survey Unit Kevin Williams

Sheet Revisions


Date mm/yy	Description XXXXXXXX	Initials XXX

Sheet Revisions

Date mm/yy	Description XXXXXXXX	Initials XXX

Sheet Revisions

Date mm/yy	Description XXXXXXXX	Initials XXX

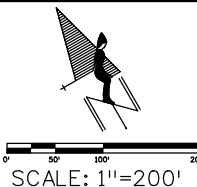

Right of Way Plans

PLAN SHEET


Project Number: NH 0405-022 PHASE 4				
Project Location: HUGO TO CHEYENNE COUNTY LINE				
Project Location: US 40 MP 399.7 to 422.0				
Project Code:	Last Mod. Date	Subset Sheets	Sheet No.	Total No. of Sheets
12325	05-16-08	2 of 41	5.02	

SECTION 33
T.10S., R.54W., 6th PM
RITA N. FORNEY
BOOK 281, PAGE 641

SECTION 4
T. 11 S., R. 54 W., 6th PM

SECTION 33
T.10S., R.54W., 6th PM
LINCOLN COUNTY
BOOK 134, PAGE 181

HUGO

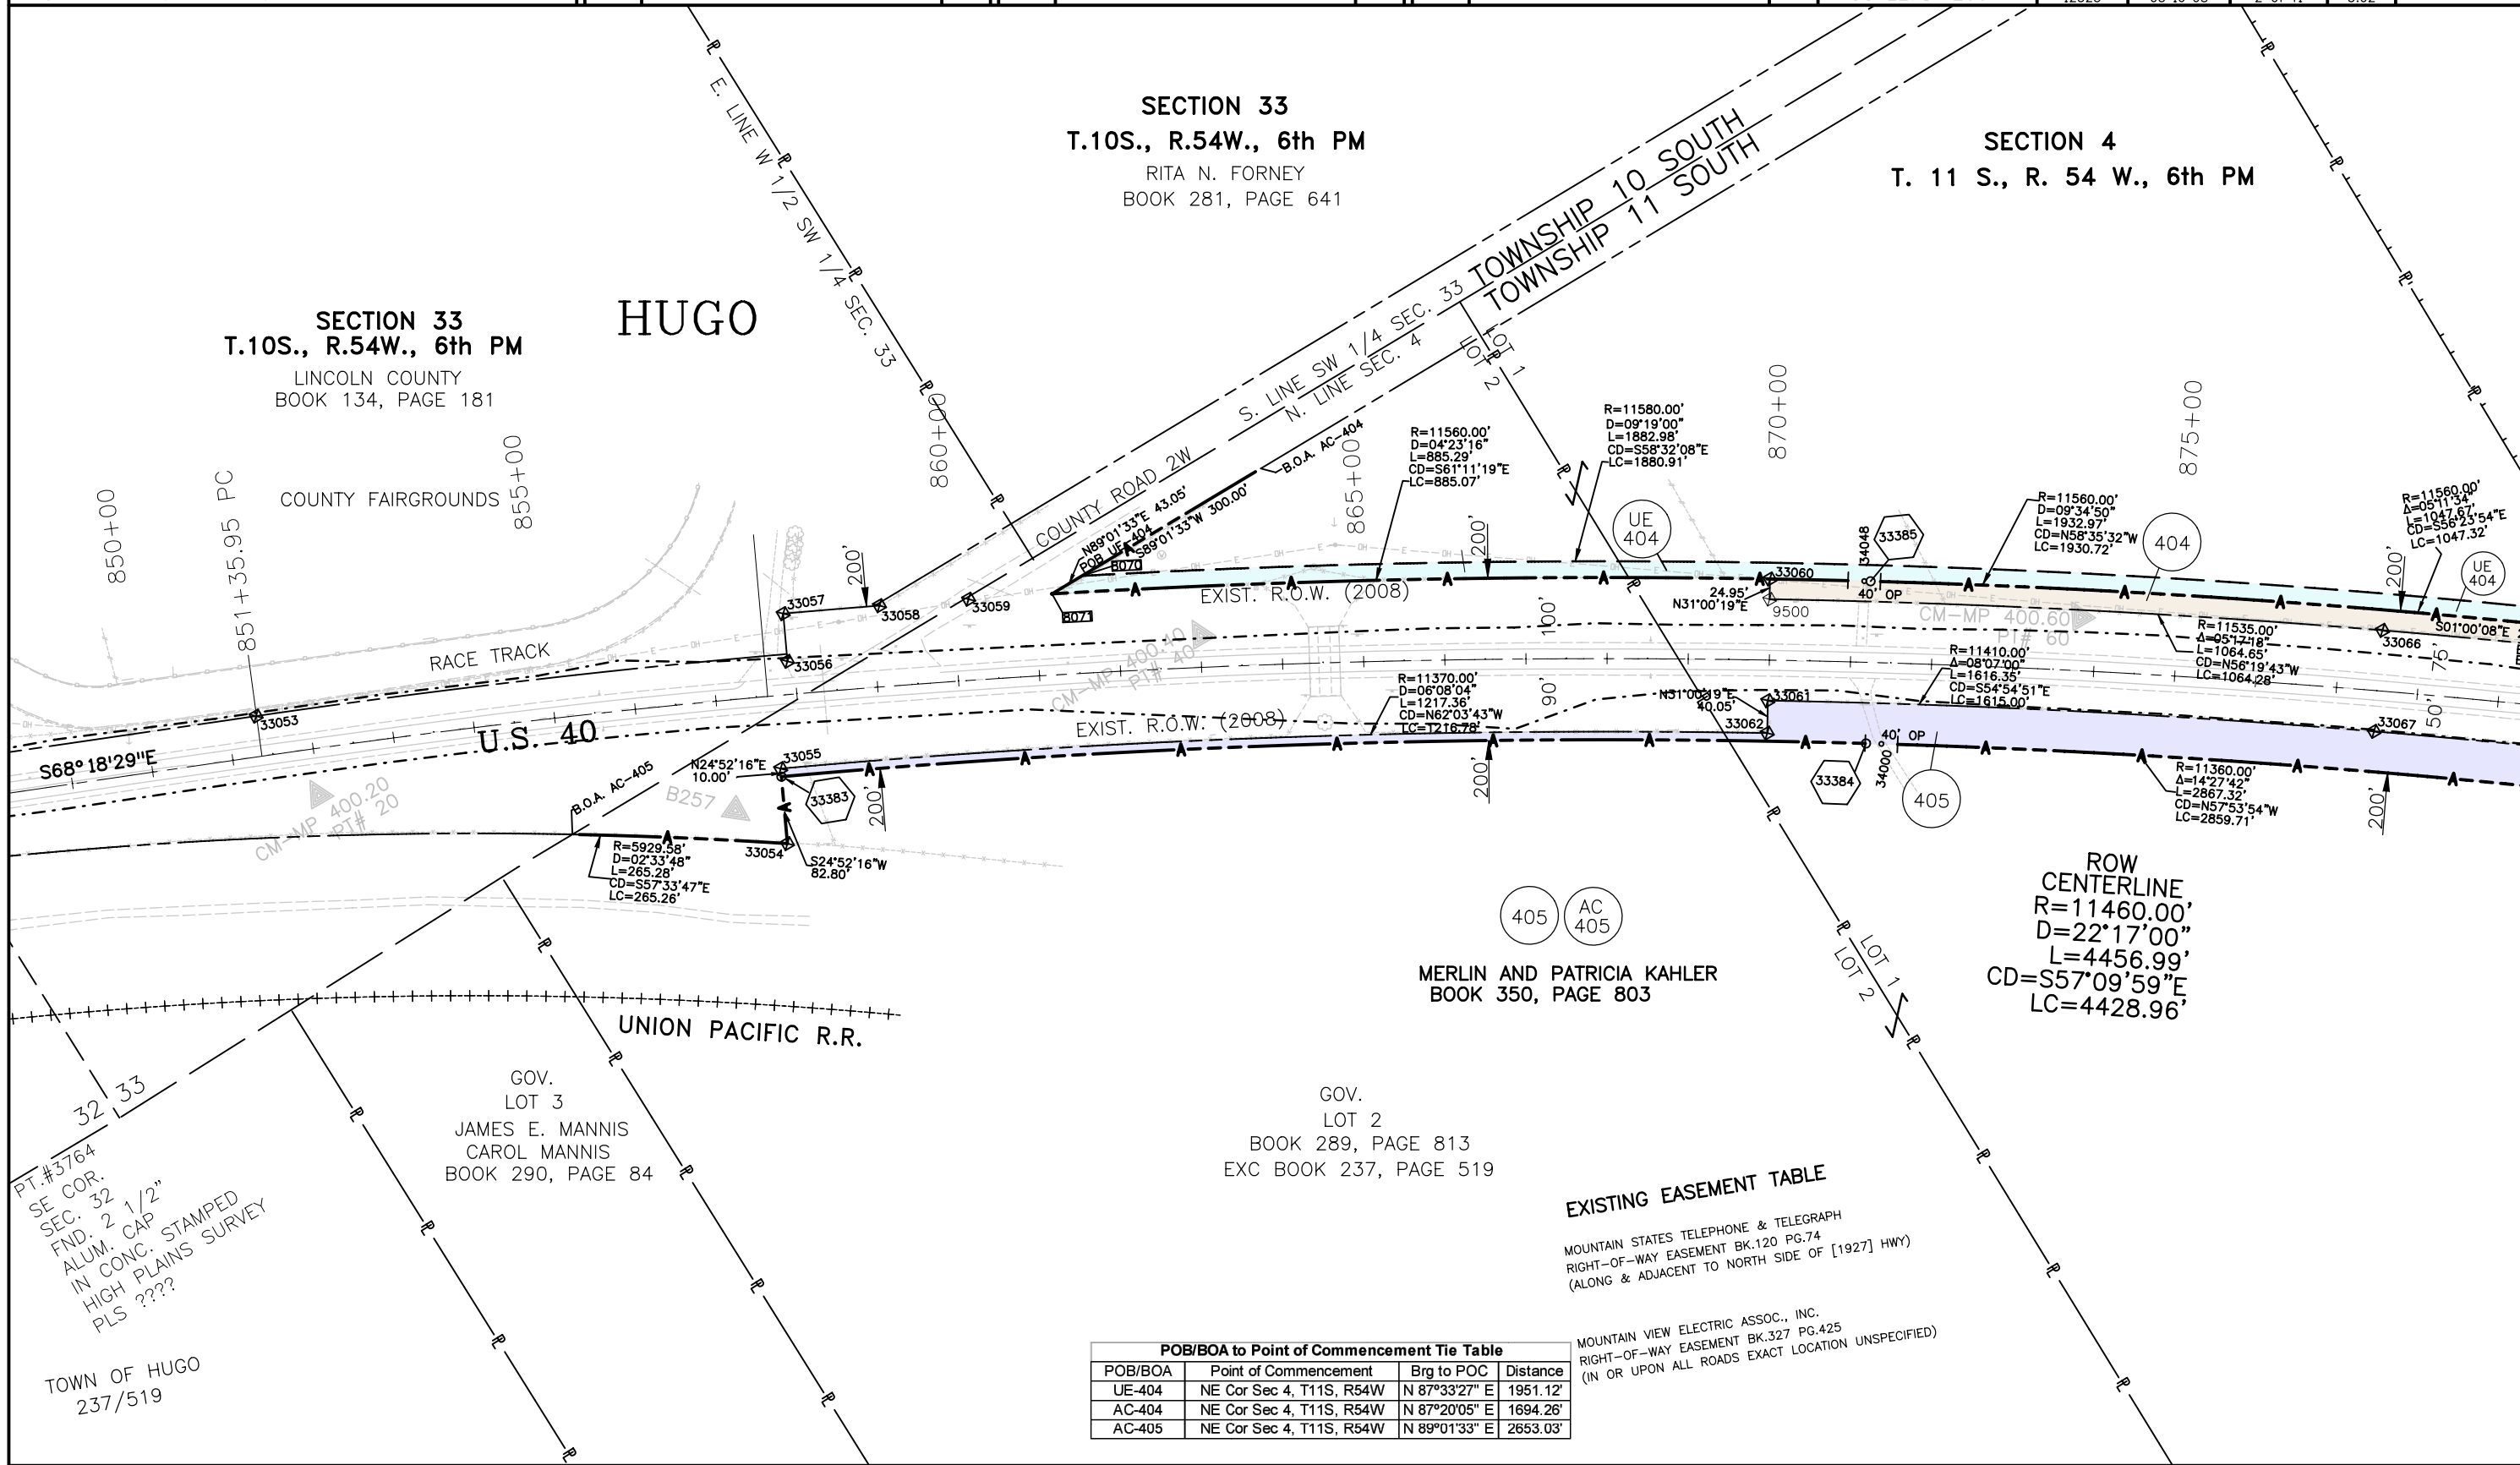

PT.#3764
SE COR.
SEC. 32
FND. 2 1/2"
ALUM. CAP
IN CONC. STAMPED
HIGH PLAINS SURVEY
PLS ????

TOWN OF HUGO
237/519

GOV.
LOT 3
JAMES E. MANNIS
CAROL MANNIS
BOOK 290, PAGE 84

GOV.
LOT 2
MERLIN AND PATRICIA KAHLER
BOOK 350, PAGE 803

EXISTING EASEMENT TABLE

MOUNTAIN STATES TELEPHONE & TELEGRAPH
RIGHT-OF-WAY EASEMENT BK.120 PG.74
(ALONG & ADJACENT TO NORTH SIDE OF [1927] HWY)

MOUNTAIN VIEW ELECTRIC ASSOC., INC.
RIGHT-OF-WAY EASEMENT BK.327 PG.425
(IN OR UPON ALL ROADS EXACT LOCATION UNSPECIFIED)

POB/BOA to Point of Commencement Tie Table

POB/BOA	Point of Commencement	Brg to POC	Distance
UE-404	NE Cor Sec 4, T11S, R54W	N 87°33'27" E	1951.12'
AC-404	NE Cor Sec 4, T11S, R54W	N 87°20'05" E	1694.26'
AC-405	NE Cor Sec 4, T11S, R54W	N 89°01'33" E	2653.03'

Colorado Department of Transportation



Region 1
18500 E. Colfax Ave.
Aurora, CO 80011
Phone: 303-365-7410 FAX: 303-365-7350

Right of Way/Survey Unit Kevin Williams

Sheet Revisions


Date	Description	Initials
5/16/08	NEW OWNER 407(ALL)	KAW

Sheet Revisions

Date	Description	Initials
mm/yy	XXXXXXXX	XXX

Sheet Revisions

Date	Description	Initials
mm/yy	XXXXXXXX	XXX

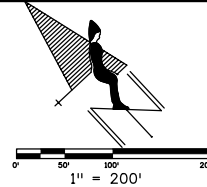

Right of Way Plans

PLAN SHEET

Project Number: NH 0405-022 PHASE 4
Project Location: HUGO TO CHEYENNE COUNTY LINE
Project Location: US 40 MP. 399.7 TO 422.0
Project Code: 12325
Last Mod. Date: 05-16-08
Subset Sheets: 3 of 41
Sheet No.: 5.03
Total No. of Sheets:

POB/BOA to Point of Commencement Tie Table


POB/BOA	Point of Commencement	Brg to POC	Distance
404	NE Cor Sec 4, T11S, R54W	N 17°32'32" E	1143.19'
405	NE Cor Sec 4, T11S, R54W	N 1°00'08" W	1567.49'
406	NE Cor Sec 4, T11S, R54W	N 1°00'08" W	1371.47'
UE-406	NE Cor Sec 4, T11S, R54W	N 1°00'08" W	1345.57'
AC-406	NE Cor Sec 4, T11S, R54W	N 17°32'32" E	1143.19'
407	NW Cor Sec 3, T11S, R54W	N 1°00'08" W	1567.49'
407A	NW Cor Sec 3, T11S, R54W	N 1°00'08" W	1371.47'
UE-407A	NW Cor Sec 3, T11S, R54W	N 1°00'08" W	1345.57'
AC-407	NW Cor Sec 3, T11S, R54W	N 1°00'08" W	1632.23'
AC-407A	NW Cor Sec 3, T11S, R54W	N 1°00'08" W	1371.47'

SECTION 3

T.11 S., R.54 W., 6th PM



YOUNGREN FAMILY LAND PARTNERSHIP
BOOK 453, PAGE 491, RECEIPT #32926
COMMITMENT #32926

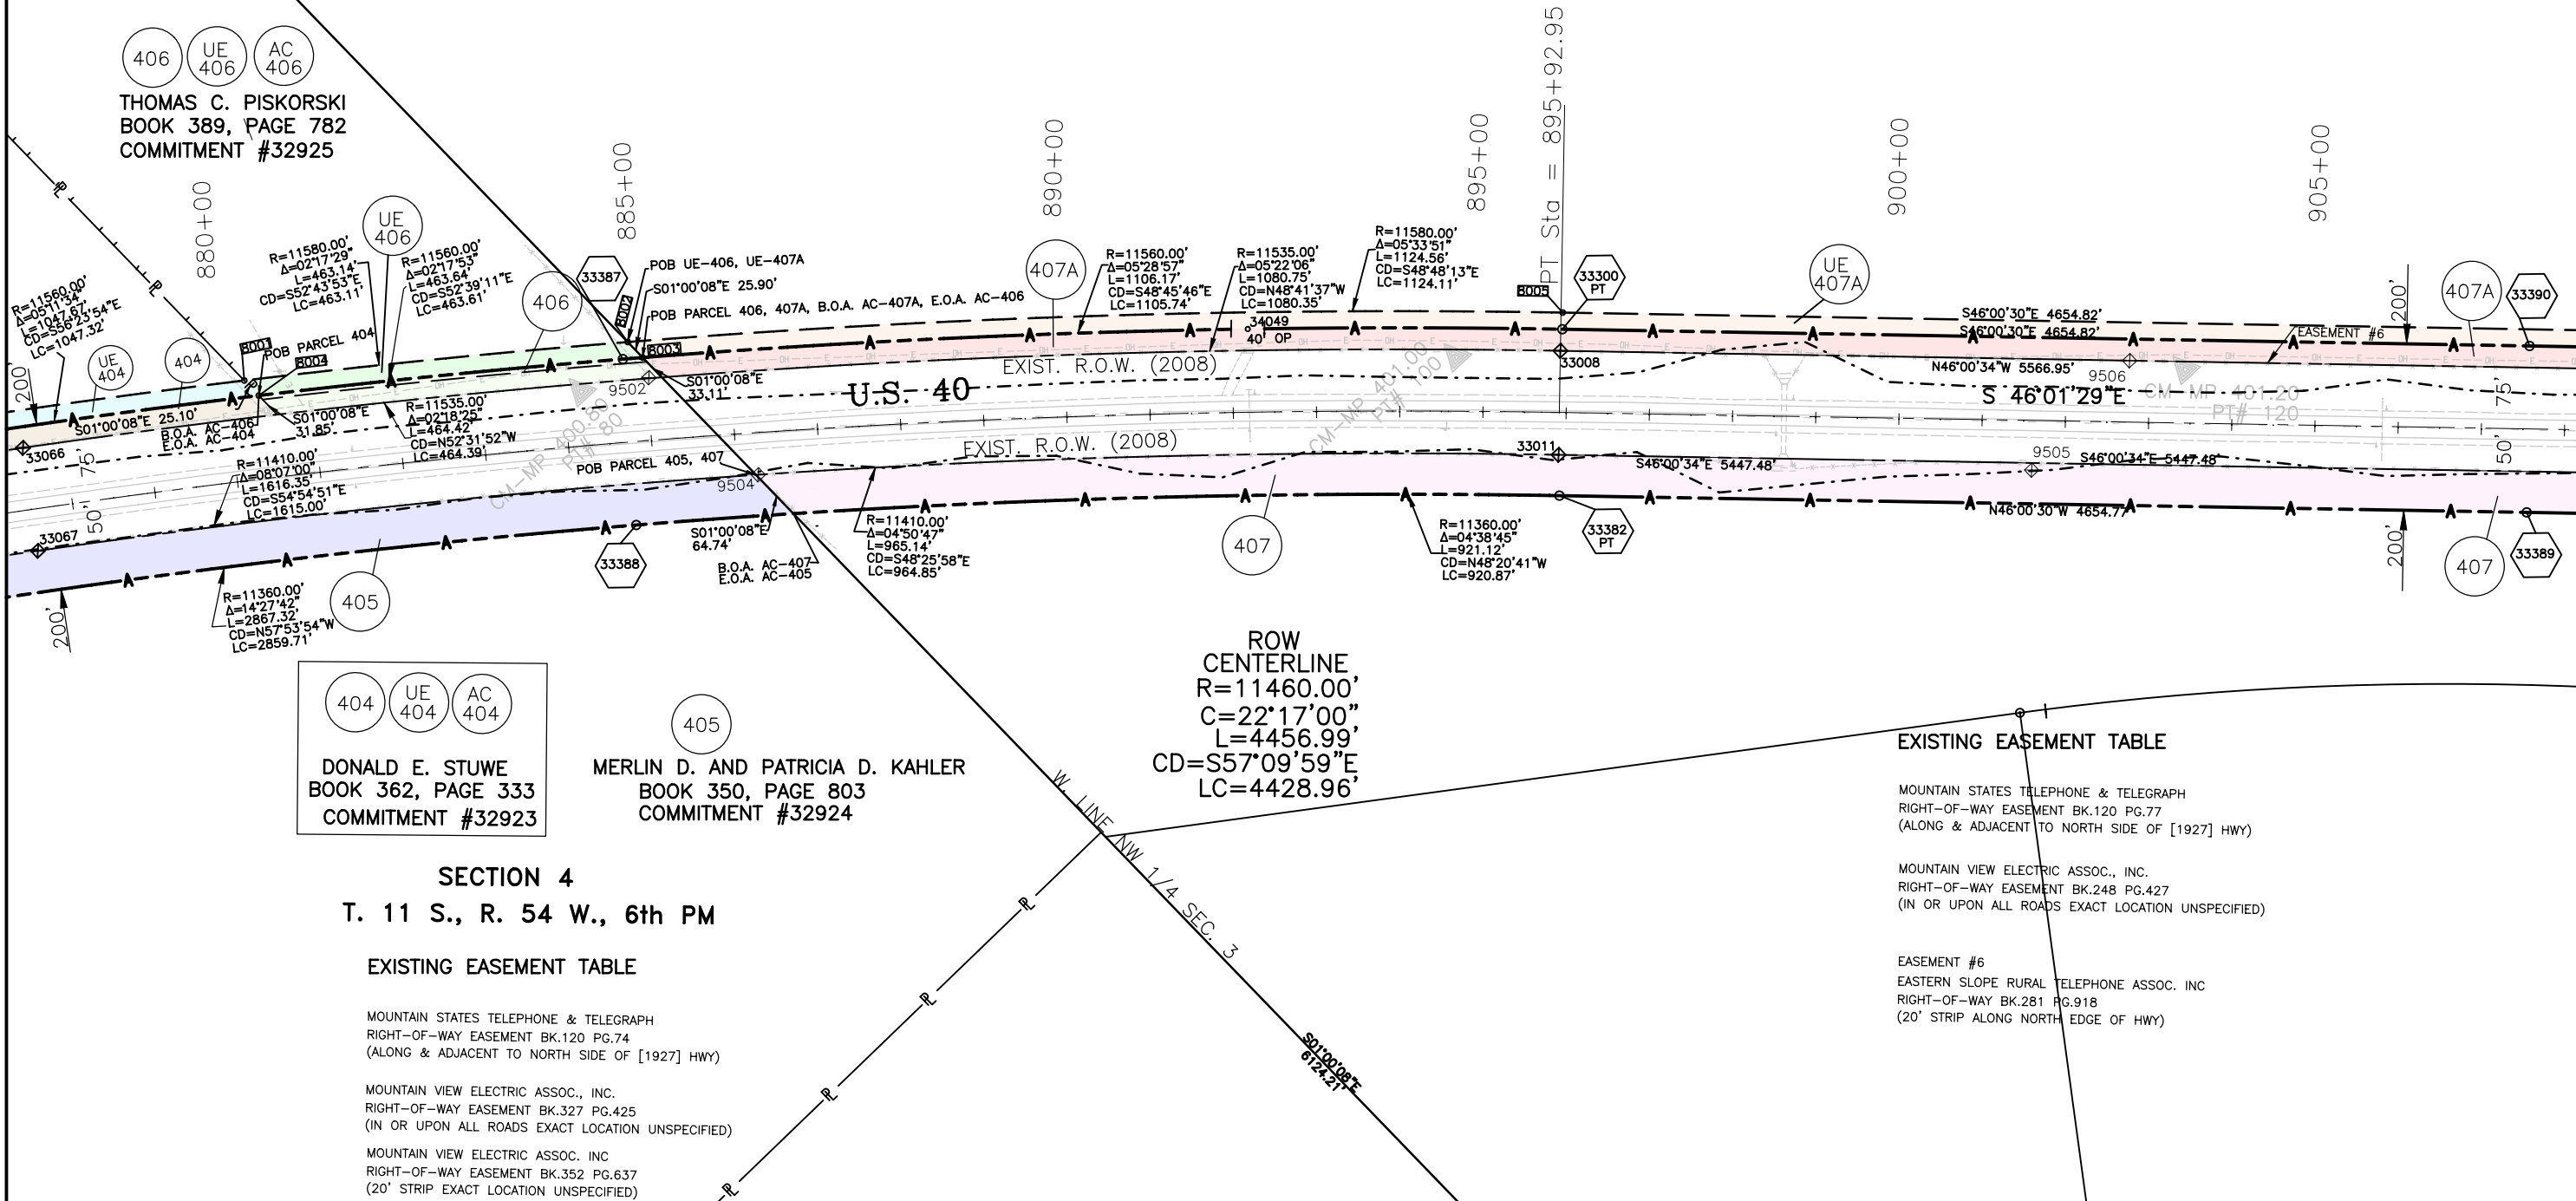

Colorado Department of Transportation



Region 1
18500 E. Colfax Ave.
Aurora, CO 80011
Phone: 303-365-7410 FAX: 303-365-7350

Right of Way/Survey Unit Kevin Williams

Sheet Revisions


Date	Description	Initials
5/16/08	NEW OWNER 407 (ALL)	KAW

Sheet Revisions

Date	Description	Initials
mm/yy	XXXXXXX	XXX

Sheet Revisions

Date	Description	Initials
mm/yy	XXXXXXX	XXX

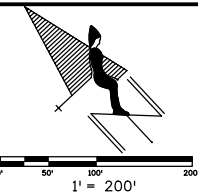


Right of Way Plans

PLAN SHEET

Project Number: NH 0405-022 PHASE 4
Project Location: HUGO TO CHEYENNE COUNTY LINE
Project Location: US 40 MP 399.7 TO 422.0
Project Code: 12325
Last Mod. Date: 05-16-08
Subset Sheets: 4 of 41
Sheet No.: 5.04
Total No. of Sheets: 5.04

SECTION 3
T.11 S., R.54 W., 6th PM

AC 407 AC 407A 407 407A UE 407A
YOUNGREN FAMILY LAND PARTNERSHIP
BOOK 453, PAGE 491. RECEPT.#323600
COMMITMENT #32926

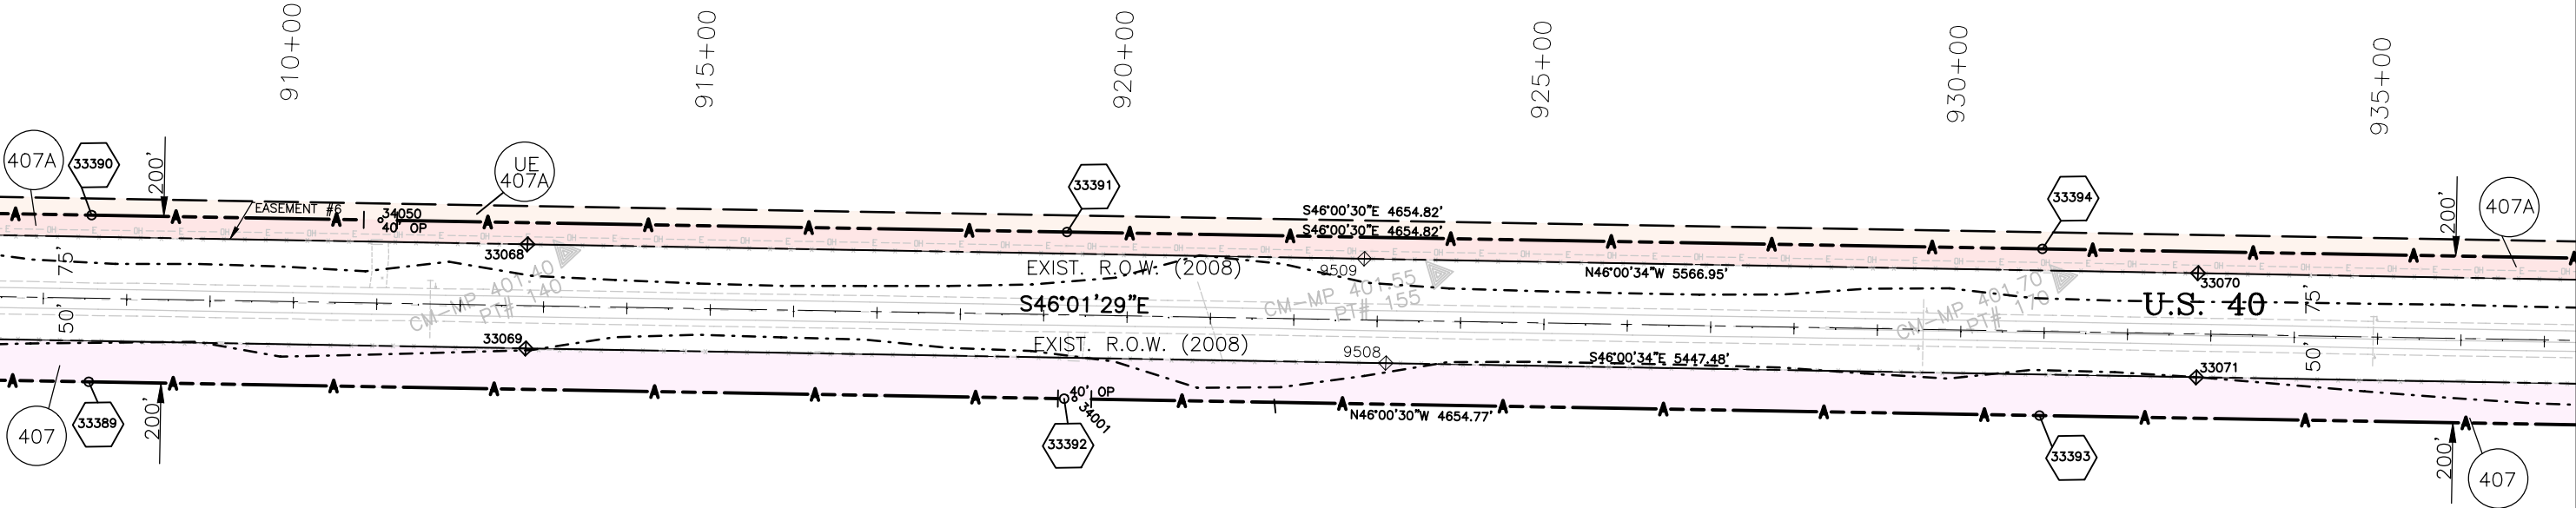

EXISTING EASEMENT TABLE

MOUNTAIN STATES TELEPHONE & TELEGRAPH
RIGHT-OF-WAY EASEMENT BK.120 PG.77
(ALONG & ADJACENT TO NORTH SIDE OF [1927] HWY)

MOUNTAIN VIEW ELECTRIC ASSOC., INC.
RIGHT-OF-WAY EASEMENT BK.248 PG.427
(IN OR UPON ALL ROADS EXACT LOCATION UNSPECIFIED)

EASEMENT #6
EASTERN SLOPE RURAL TELEPHONE ASSOC. INC
RIGHT-OF-WAY BK.281 PG.918
(20' STRIP ALONG NORTH EDGE OF HWY)

Colorado Department of Transportation



Region 1
18500 E. Colfax Ave.
Aurora, CO 80011
Phone: 303-365-7410 FAX: 303-365-7350

Right of Way/Survey Unit Kevin Williams

Sheet Revisions

Date	Description	Initials
6/16/08	NEW OWNER 407(ALL)	KAW
7/30/08	NAME & BK./PG. CHANGE 410	AC
8/11/08	REVISE AC-410	AC

Sheet Revisions

Date	Description	Initials
mm/yy	XXXXXXXX	XXX

Sheet Revisions

Date	Description	Initials
mm/yy	XXXXXXXX	XXX



1" = 200'

Right of Way Plans

PLAN SHEET

Project Number: NH 0405-022 PHASE 4
Project Location: HUGO TO CHEYENNE COUNTY LINE
Project Location: US 40 MP 399.7 TO 422.0
Project Code: Last Mod. Date Subset Sheets Sheet No. Total No. of Sheets
12325 8-11-08 5 of 41 5.05

POB/BOA to Point of Commencement Tie Table

POB/BOA	Point of Commencement	Brg to POC	Distance
409	NE Cor Sec 10, T11S, R54W	N 1°31'08" W	718.27'
409A	NE Cor Sec 10, T11S, R54W	N 1°31'08" W	504.19'
UE-409A	NE Cor Sec 10, T11S, R54W	N 1°31'08" W	475.66'
AC-409	NE Cor Sec 10, T11S, R54W	N 88°31'27" E	775.82'
AC-409A	NE Cor Sec 10, T11S, R54W	N 88°31'27" E	495.39'
410A	NW Cor Sec 11, T11S, R54W	N 1°31'08" W	718.27'
AC-410REV	NW Cor Sec 11, T11S, R54W	N 1°31'08" W	504.19'
AC-410A	NW Cor Sec 11, T11S, R54W	N 1°31'08" W	789.51'

SECTION 3

T.11 S., R.54 W., 6th PM



YOUNGREN FAMILY LAND PARTNERSHIP
BOOK 453, PAGE 491. RECEPT.#323600
COMMITMENT #32926

SW 1/4 SEC 2

T.11 S., R.54 W., 6th PM

EXISTING EASEMENT TABLE


MOUNTAIN STATES TELEPHONE & TELEGRAPH
RIGHT-OF-WAY EASEMENT BK.120 PG.77
(ALONG & ADJACENT TO NORTH SIDE OF [1927] HWY)

EASEMENT #8
EASTERN SLOPE RURAL TELEPHONE ASSOC., INC.
RIGHT-OF-WAY BK.281 PG.523
(20' STRIP ALONG NORTH EDGE OF HIGHWAY)

MOUNTAIN VIEW ELECTRIC ASSOC., INC.
RIGHT-OF-WAY EASEMENT BK.327 PG.445
(ALONG OR UPON ROADS, HWYS ABUTTING PROPERTY-EXACT LOCATION UNSPECIFIED)

SECTION 11

T.11 S., R.54 W., 6th PM

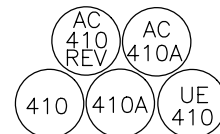

CONRAD BENE SCHAFER
BOOK 417, PAGE 173
COMMITMENT #32927

EXISTING EASEMENT TABLE

MOUNTAIN STATES TELEPHONE & TELEGRAPH
RIGHT-OF-WAY EASEMENT BK.120 PG.77
(ALONG & ADJACENT TO NORTH SIDE OF [1927] HWY)

MOUNTAIN VIEW ELECTRIC ASSOC., INC.
RIGHT-OF-WAY EASEMENT BK.248 PG.427
(IN OR UPON ALL ROADS EXACT LOCATION UNSPECIFIED)

EASEMENT #6
EASTERN SLOPE RURAL TELEPHONE ASSOC. INC
RIGHT-OF-WAY BK.281 PG.918
(20' STRIP ALONG NORTH EDGE OF HWY)

EXISTING EASEMENT TABLE


MOUNTAIN STATES TELEPHONE & TELEGRAPH
RIGHT-OF-WAY EASEMENT BK.120 PG.77
(ALONG & ADJACENT TO NORTH SIDE OF [1927] HWY)

EASEMENT #8
EASTERN SLOPE RURAL TELEPHONE ASSOC., INC.
RIGHT-OF-WAY BK.281 PG.523
(20' STRIP ALONG NORTH EDGE OF HIGHWAY)

MOUNTAIN VIEW ELECTRIC ASSOC., INC.
RIGHT-OF-WAY EASEMENT BK.327 PG.445
(ALONG OR UPON ROADS, HWYS ABUTTING PROPERTY-EXACT LOCATION UNSPECIFIED)

SECTION 10

T.11 S., R.54 W., 6th PM

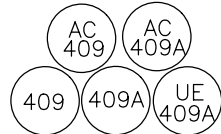

CONRAD BENE SCHAFER
BOOK 394, PAGE 512
COMMITMENT #32927

Colorado Department of Transportation



Region 1
18500 E. Colfax Ave.
Aurora, CO 80011
Phone: 303-365-7410 FAX: 303-365-7350

Right of Way/Survey Unit Kevin Williams

Sheet Revisions


Date	Description	Initials
7/30/08	NAME & BK./PG. CHANGE PAR 410	AC
7/30/08	ADD ACCESS OPENING 971+30L TO AC-410	AC

Sheet Revisions

Date	Description	Initials
mm/yy	XXXXXXXX	XXX

Sheet Revisions

Date	Description	Initials
mm/yy	XXXXXXXX	XXX

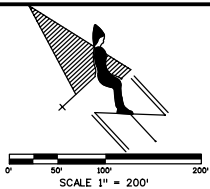


Right of Way Plans


PLAN SHEET

Project Number:	NH 0405-022 PHASE 4
Project Location:	HUGO TO CHEYENNE COUNTY LINE
Project Location:	US 40 MP 399.7 TO 422.0
Project Code:	12325
Last Mod. Date:	7-30-08
Subset Sheets:	6 of 41
Sheet No.:	5.06
Total No. of Sheets:	

SECTION 11
T.11 S., R.54 W., 6th PM

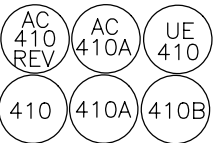

CONRAD BENE SCHAFER
BOOK 417, PAGE 173
COMMITMENT #32927

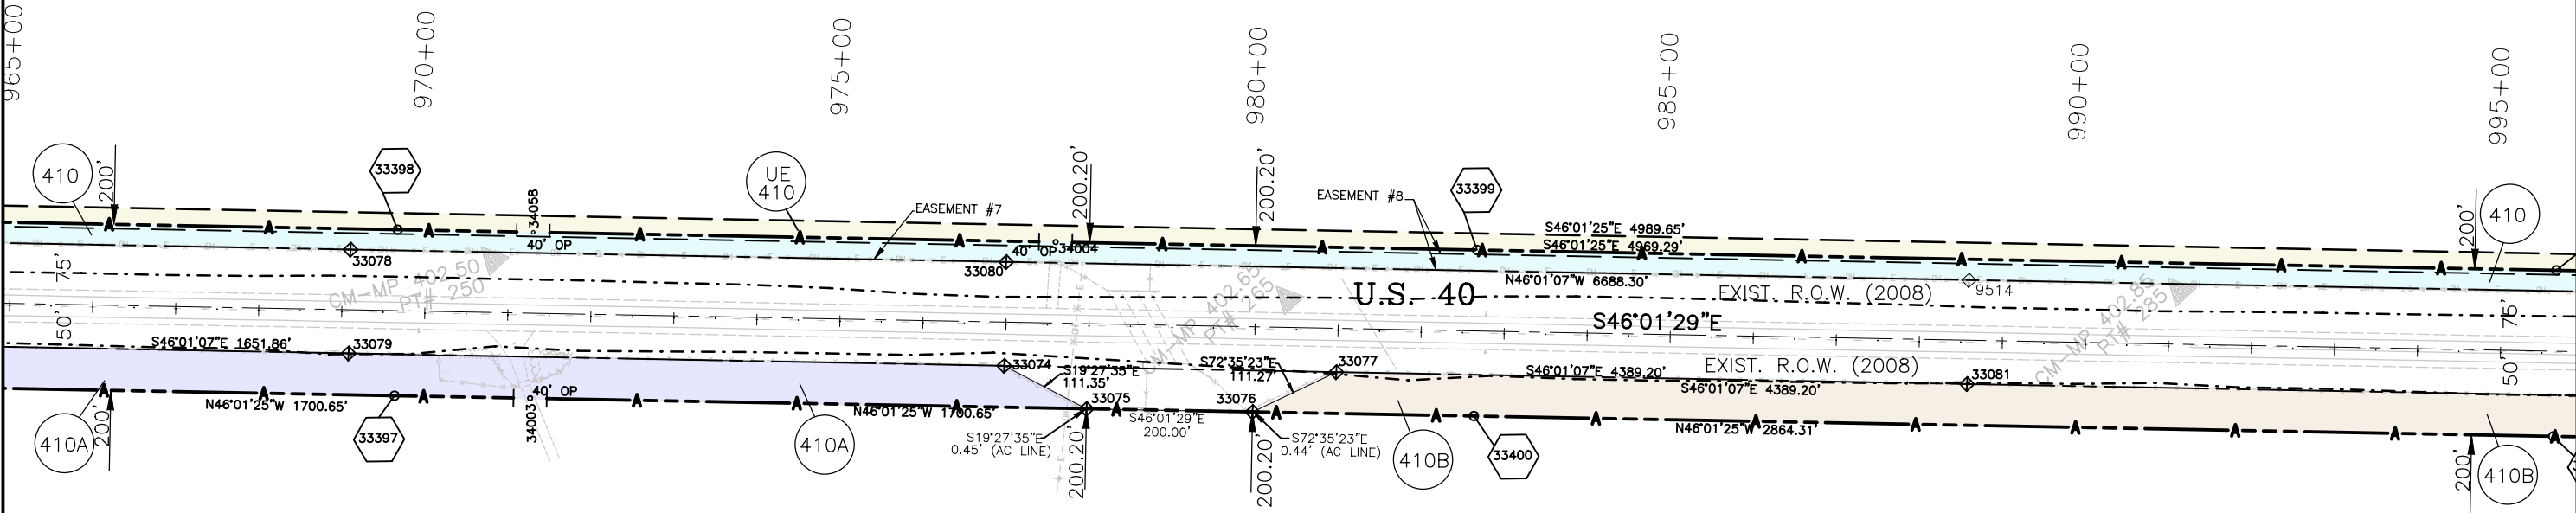

Colorado Department of Transportation



Region 1
18500 E. Colfax Ave.
Aurora, CO 80011
Phone: 303-365-7410 FAX: 303-365-7350

Right of Way/Survey Unit Kevin Williams

Sheet Revisions


Date	Description	Initials
5/17/08	NEW OWNER 408 AC408	AC
7/30/08	NAME & BK/PG CHANGE PAR 410	AC
8/11/08	REVISE PARCEL AC-410	KAW

Sheet Revisions

Date	Description	Initials
mm/yy	XXXXXXXX	XXX

Sheet Revisions

Date	Description	Initials
mm/yy	XXXXXXXX	XXX

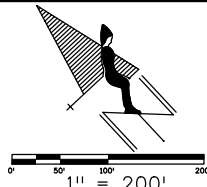


Right of Way Plans


PLAN SHEET

Project Number:	NH 0405-022 PHASE 4
Project Location:	HUGO TO CHEYENNE COUNTY LINE
Project Location:	US 40 MP 399.7 TO 422.0
Project Code:	12325
Last Mod. Date:	8/11/08
Subset Sheets:	7 of 41
Sheet No.:	5.07
Total No. of Sheets:	

SECTION 11
T.11 S., R.54 W., 6th PM

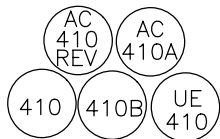

CONRAD BENE SCHAFER
BOOK 417, PAGE 173
COMMITMENT #32927

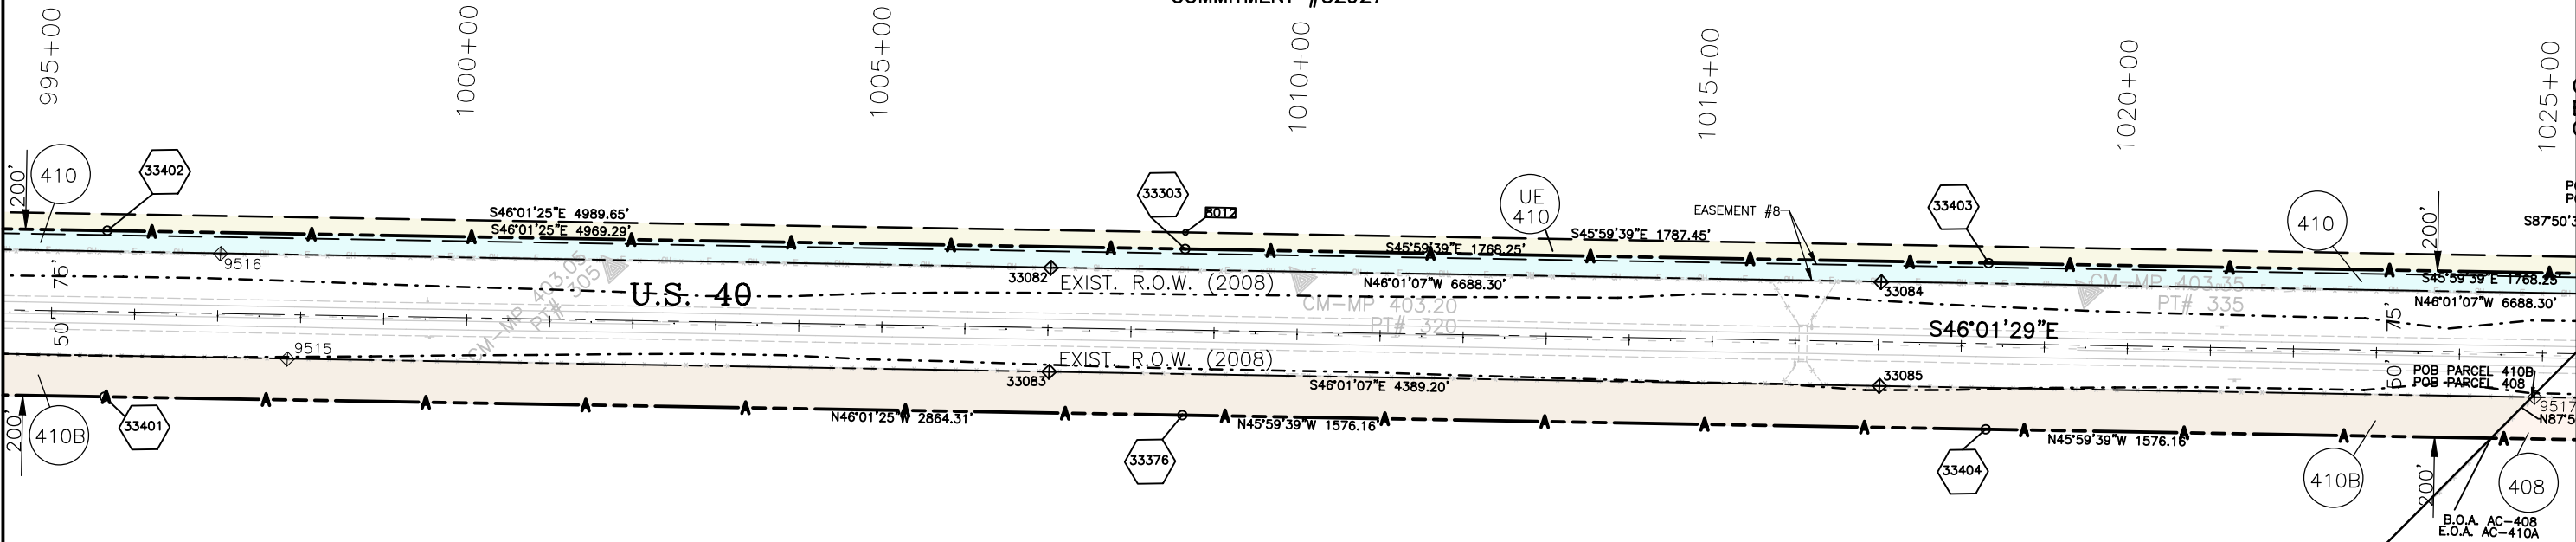

Colorado Department of Transportation



Region 1
18500 E. Colfax Ave.
Aurora, CO 80011
Phone: 303-365-7410 FAX: 303-365-7350

Right of Way/Survey Unit Kevin Williams

Sheet Revisions


Date	Description	Initials
5/16/08	NEW OWNER 408 (ALL)	AC
8/11/08	REVISE PARCEL AC-410	KAW

Sheet Revisions

Date	Description	Initials
mm/yy	XXXXXXXX	XXX

Sheet Revisions

Date	Description	Initials
mm/yy	XXXXXXXX	XXX

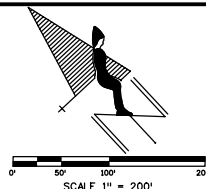


Right of Way Plans

PLAN SHEET

Project Number: NH 0405-022 PHASE 4				
Project Location: HUGO TO CHEYENNE COUNTY LINE				
Project Location: US 40 MP 399.7 TO 422.0				
Project Code:	Last Mod. Date	Subset Sheets	Sheet No.	Total No. of Sheets
12325	8/11/08	8 of 41	5.08	

SECTION 13


T.11 S., R.54 W., 6th PM

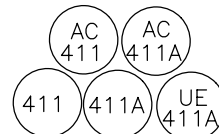

MARY ELLEN DAHM (1/4 INT) BOOK 414, PAGE 326
MICHAEL M. MELLOTT (1/4 INT) BOOK 414, PAGE 328
PENNY C. WILKINS (1/4 INT) BOOK 414, PAGE 330
PATRICK K. MELLOTT (1/4 INT) BOOK 414, PAGE 332
COMMITMENT #32928

SECTION 11

T.11 S., R.54 W., 6th PM

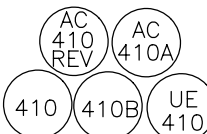

CONRAD BENE SCHAFER
BOOK 417, PAGE 173
COMMITMENT #32927

SECTION 14

T.11 S., R.54 W., 6th PM

EXISTING EASEMENT TABLE

MOUNTAIN STATES TELEPHONE & TELEGRAPH
RIGHT-OF-WAY EASEMENT BK.120 PG.141
(ALONG & ADJACENT TO EAST SIDE OF [1927] HWY)

MOUNTAIN VIEW ELECTRIC ASSOC., INC.
RIGHT-OF-WAY EASEMENT BK.248 PG.427
(IN OR UPON ALL ROADS EXACT LOCATION UNSPECIFIED)

MOUNTAIN VIEW ELECTRIC ASSOC., INC.
RIGHT-OF-WAY EASEMENT BK.327 PG.415
(IN OR UPON ALL ROADS EXACT LOCATION UNSPECIFIED)

RAYLENE ALICE YOUNGREN THOMPSON

1/2 INTEREST PARCEL 2
BOOK 410/ PAGE 530

VINCENT YOUNGREN JR. & RAYLENE A. THOMPSON

1/2 INTEREST PARCEL 2
BOOK 453/PAGE 844
COMMITMENT #32926

EXISTING EASEMENT TABLE

MOUNTAIN STATES TELEPHONE & TELEGRAPH
RIGHT-OF-WAY EASEMENT BK.120 PG.141
(ALONG & ADJACENT TO EAST SIDE OF [1927] HWY)

MOUNTAIN VIEW ELECTRIC ASSOC., INC.
RIGHT-OF-WAY EASEMENT BK.248 PG.427
(IN OR UPON ALL ROADS EXACT LOCATION UNSPECIFIED)

MOUNTAIN VIEW ELECTRIC ASSOC., INC.
RIGHT-OF-WAY EASEMENT BK.327 PG.415
(IN OR UPON ALL ROADS EXACT LOCATION UNSPECIFIED)

POB/BOA to Point of Commencement Tie Table

POB/BOA	Point of Commencement	Brg to POC	Distance
408	NE Cor Sec 14, T11S, R54W	N 87°50'33" E	752.65'
408A	NE Cor Sec 14, T11S, R54W	N 87°50'33" E	545.01'
UE-408A	NE Cor Sec 14, T11S, R54W	N 87°50'33" E	517.28'
AC-408	NE Cor Sec 14, T11S, R54W	N 87°50'33" E	822.28'
AC-408A	NE Cor Sec 14, T11S, R54W	N 87°50'33" E	545.01'
410	SW Cor Sec 11, T11S, R54W	N 87°50'33" E	545.01'
410B	SW Cor Sec 11, T11S, R54W	N 87°50'33" E	752.65'
UE-410	NW Cor Sec 13, T11S, R54W	N 87°50'33" E	517.28'
AC-411	NW Cor Sec 13, T11S, R54W	N 1°54'12" E	851.97'
AC-411A	NW Cor Sec 13, T11S, R54W	N 1°54'12" E	564.65'

Colorado Department of Transportation




Region 1
18500 E. Colfax Ave.
Aurora, CO 80011
Phone: 303-365-7410 FAX: 303-365-7350

Right of Way/Survey Unit Kevin Williams

Sheet Revisions		
Date mm/yy	Description XXXXXXXX	Initials XXX


Sheet Revisions		
Date mm/yy	Description XXXXXXXX	Initials XXX

Sheet Revisions		
Date mm/yy	Description XXXXXXXX	Initials XXX

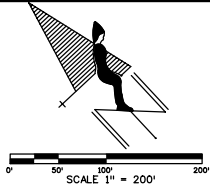


Right of Way Plans				
PLAN SHEET				
Project Number: NH 0405-022				
Project Location: HUGO TO CHEYENNE COUNTY LINE				
Project Location: US 40 MP 399.7 TO 422.0				
Project Code: 12325	Last Mod. Date: 05-16-08	Subset Sheets: 9 of 41	Sheet No.: 5.09	Total No. of Sheets

SECTION 13
T.11 S., R.54 W., 6th PM

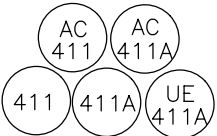

MARY ELLEN DAHM (1/4 INT) BOOK 414, PAGE 326
MICHAEL M. MELLOTT (1/4 INT) BOOK 414, PAGE 328
PENNY C. WILKINS (1/4 INT) BOOK 414, PAGE 330
PATRICK K. MELLOTT (1/4 INT) BOOK 414, PAGE 332
COMMITMENT #32928

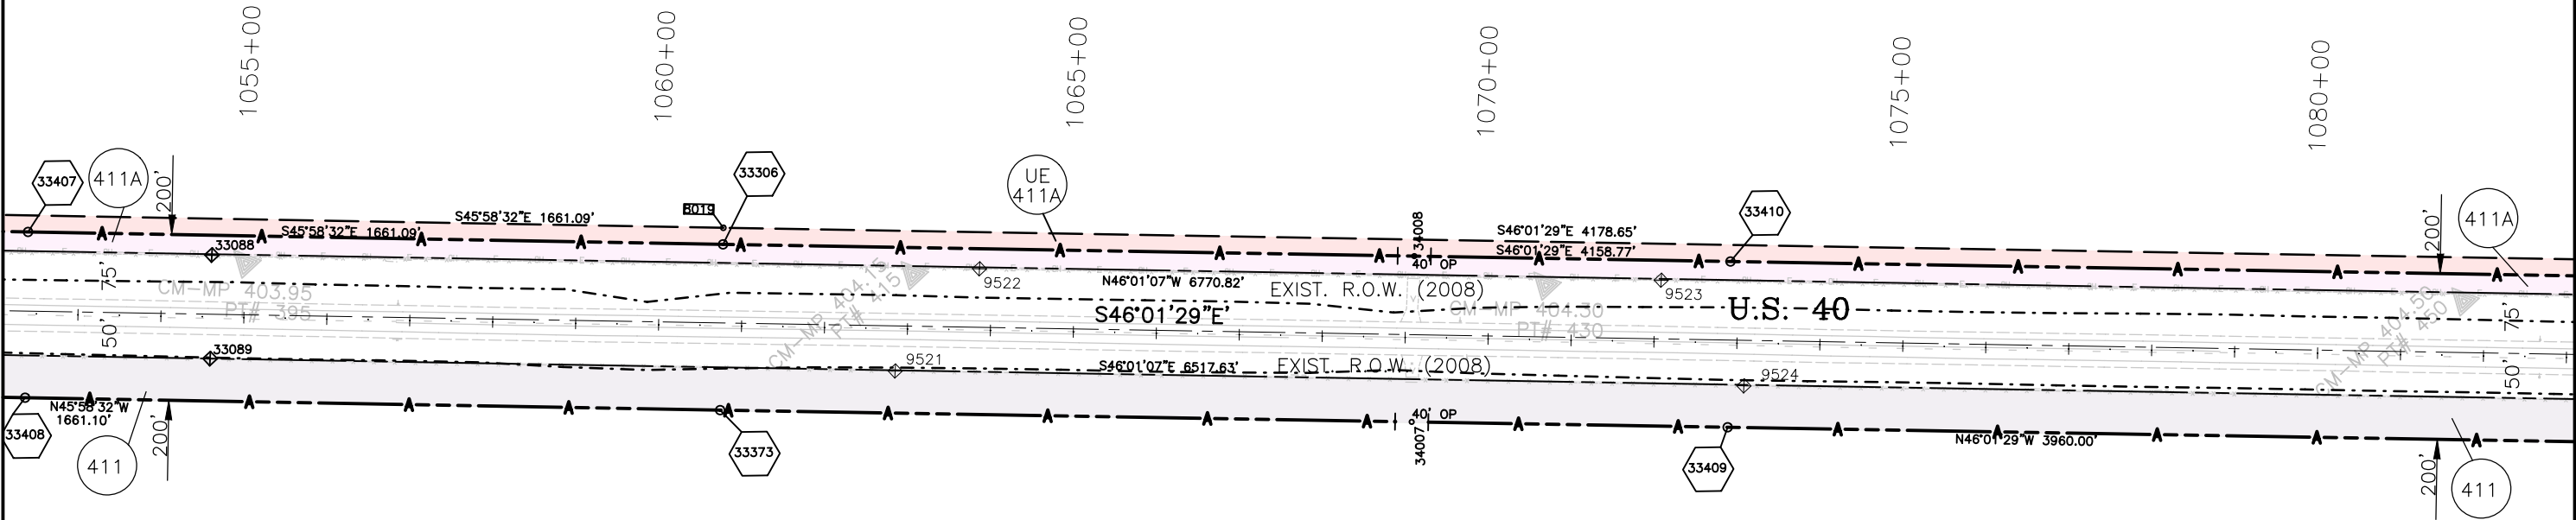

EXISTING EASEMENT TABLE

MOUNTAIN VIEW ELECTRIC ASSOC., INC.
RIGHT-OF-WAY EASEMENT BK.327 PG.415
(IN OR UPON ALL ROADS EXACT LOCATION UNSPECIFIED)

Colorado Department of Transportation



Region 1
18500 E. Colfax Ave.
Aurora, CO 80011
Phone: 303-365-7410 FAX: 303-365-7350

Right of Way/Survey Unit Kevin Williams

Sheet Revisions


Date mm/yy	Description XXXXXXXX	Initials XXX

Sheet Revisions

Date mm/yy	Description XXXXXXXX	Initials XXX

Sheet Revisions

Date mm/yy	Description XXXXXXXX	Initials XXX

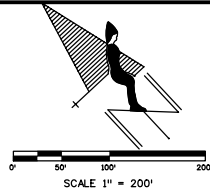


Right of Way Plans

PLAN SHEET


Project Number: NH 0405-022
Project Location: HUGO TO CHEYENNE COUNTY LINE
Project Location: US 40 MP 399.7 TO 422.0
Project Code: Last Mod. Date Subset Sheets Sheet No. Total No. of Sheets
12325 05-16-08 10 of 41 5.10

POB/BOA	Point of Commencement	Brg to POC	Distance
411	SW Cor Sec 13, T11S, R54W	N 88°48'41" E	668.84'
411A	SW Cor Sec 13, T11S, R54W	N 88°48'41" E	459.04'
UE-411A	SW Cor Sec 13, T11S, R54W	N 88°48'41" E	430.84'
412	NW Cor Sec 19, T11S, R53W	N 88°48'41" E	668.84'
412A	NW Cor Sec 19, T11S, R53W	N 2°04'48" W	469.07'
UE-412A	NW Cor Sec 19, T11S, R53W	N 2°04'48" W	440.25'
AC-412	NW Cor Sec 19, T11S, R53W	N 88°48'41" E	741.07'
AC-412A	NW Cor Sec 19, T11S, R53W	N 2°04'48" W	469.07'
423	NW Cor Sec 24, T11S, R54W	N 88°48'41" E	459.04'
UE-423	NW Cor Sec 24, T11S, R54W	N 88°48'41" E	430.84'
AC-423	NW Cor Sec 24, T11S, R54W	N 88°48'41" E	459.04'

SECTION 13
T.11 S., R.54 W., 6th PM

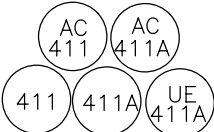


MARY ELLEN DAHM (1/4 INT) BOOK 414, PAGE 326
MICHAEL M. MELLOTT (1/4 INT) BOOK 414, PAGE 328
PENNY C. WILKINS (1/4 INT) BOOK 414, PAGE 330
PATRICK K. MELLOTT (1/4 INT) BOOK 414, PAGE 332
COMMITMENT #32928

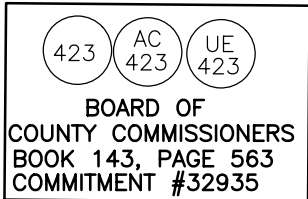

BOARD OF
COUNTY COMMISSIONERS
BOOK 143, PAGE 563
COMMITMENT #32935

SW 1/4 SEC 18
T.11 S., R.53 W., 6th PM

SECTION 19
T.11 S., R.53 W.,
6th PM

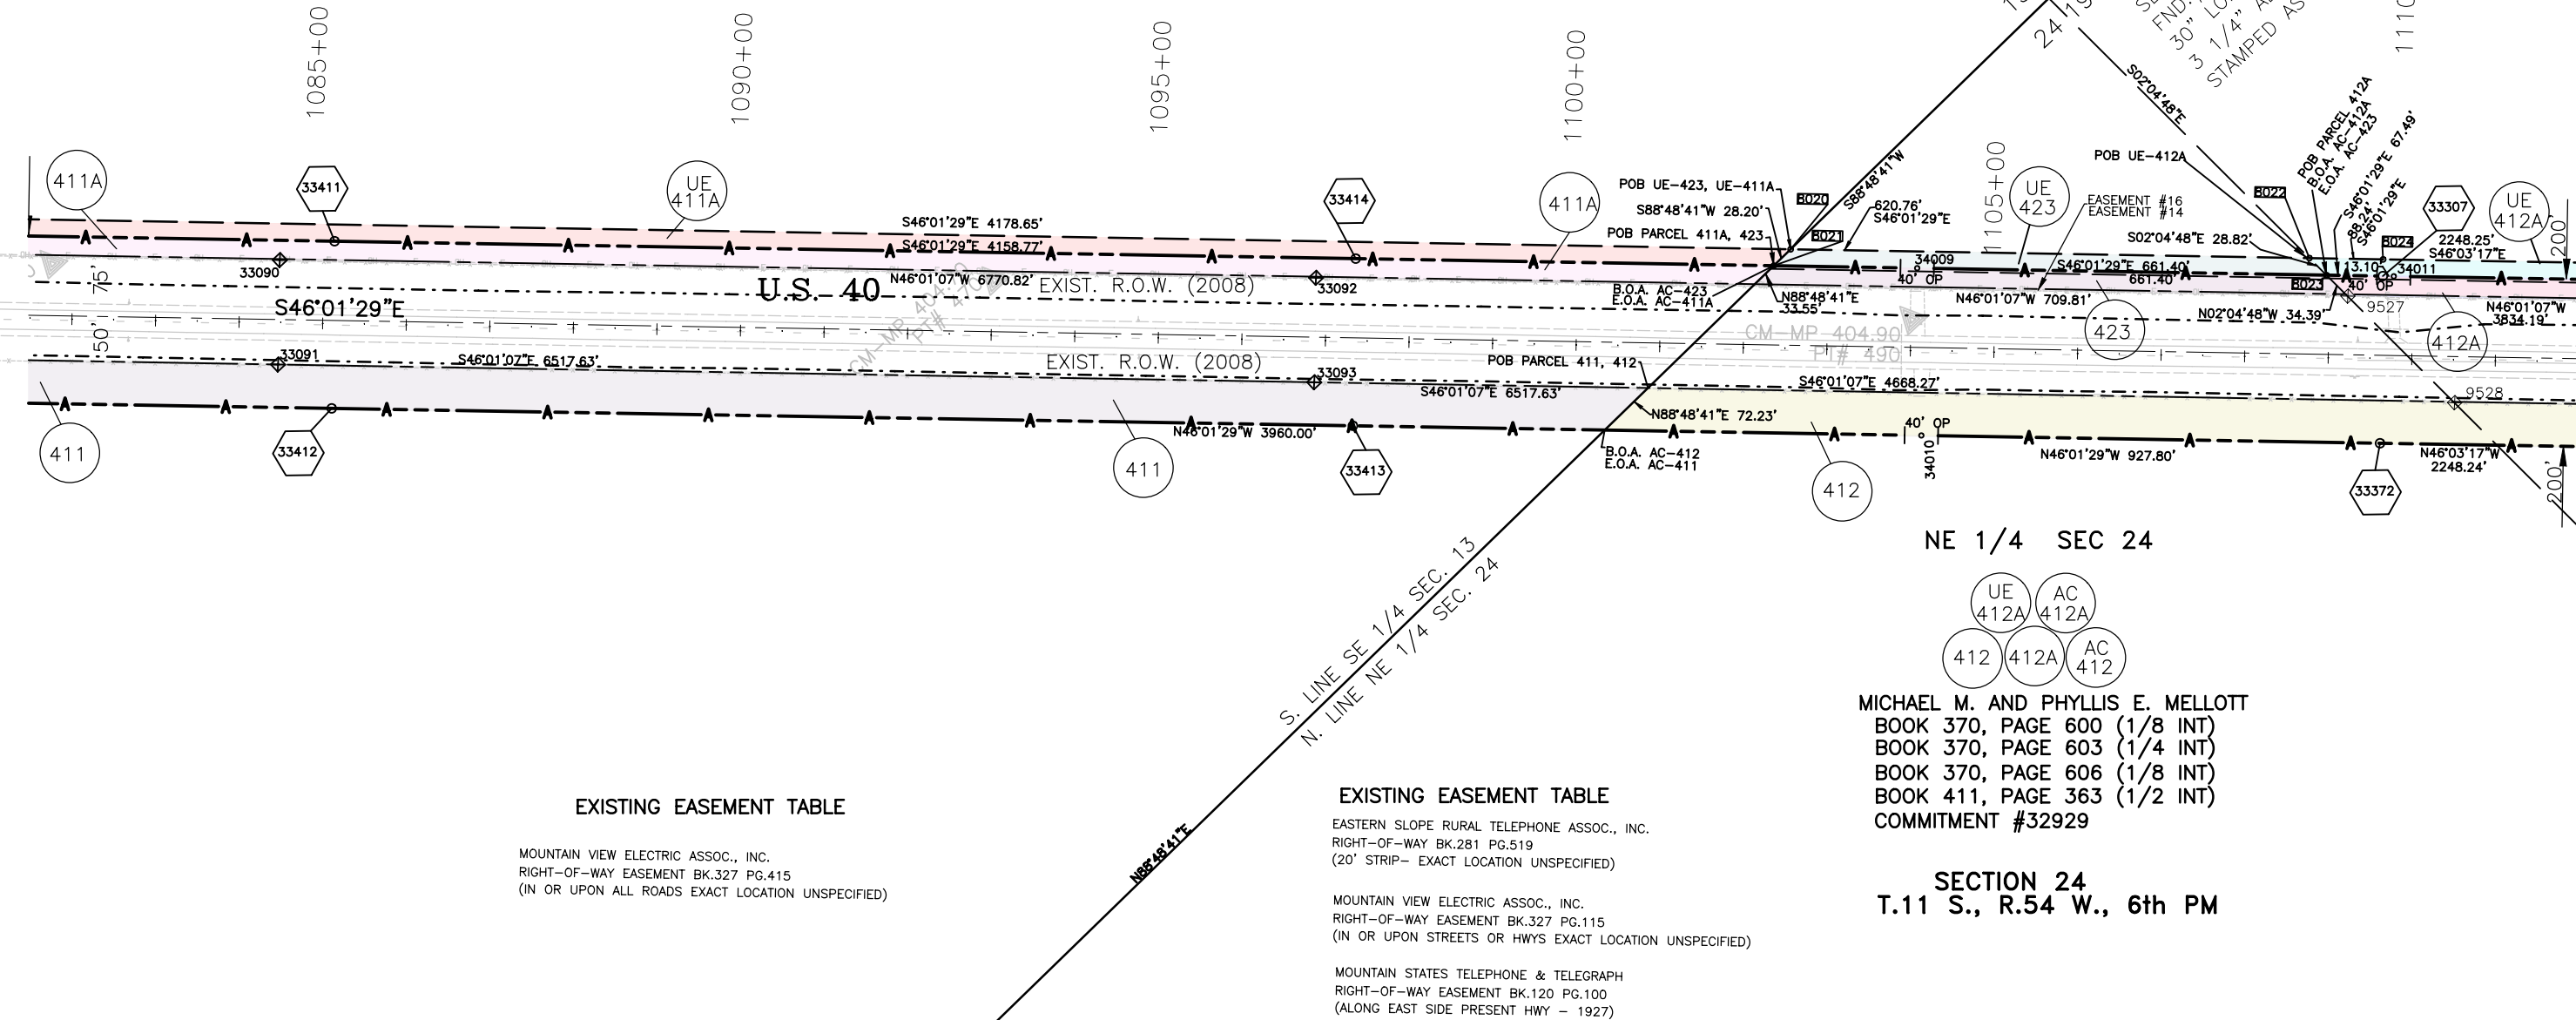

EXISTING EASEMENT TABLE

MOUNTAIN VIEW ELECTRIC ASSOC., INC.
RIGHT-OF-WAY EASEMENT BK.327 PG.415
(IN OR UPON ALL ROADS EXACT LOCATION UNSPECIFIED)

EXISTING EASEMENT TABLE

EASTERN SLOPE RURAL TELEPHONE ASSOC., INC.
RIGHT-OF-WAY EASEMENT BK.281 PG.519
(20' STRIP- EXACT LOCATION UNSPECIFIED)

MOUNTAIN VIEW ELECTRIC ASSOC., INC.
RIGHT-OF-WAY EASEMENT BK.327 PG.115
(IN OR UPON STREETS OR HWYS EXACT LOCATION UNSPECIFIED)

MOUNTAIN STATES TELEPHONE & TELEGRAPH
RIGHT-OF-WAY EASEMENT BK.120 PG.100
(ALONG EAST SIDE PRESENT HWY - 1927)

MICHAEL M. AND PHYLLIS E. MELLOTT
BOOK 370, PAGE 600 (1/8 INT)
BOOK 370, PAGE 603 (1/4 INT)
BOOK 370, PAGE 606 (1/8 INT)
BOOK 411, PAGE 363 (1/2 INT)
COMMITMENT #32929

SECTION 24
T.11 S., R.54 W., 6th PM

Colorado Department of Transportation



Region 1
18500 E. Colfax Ave.
Aurora, CO 80011
Phone: 303-365-7410 FAX: 303-365-7350

Right of Way/Survey Unit Kevin Williams

Sheet Revisions


Date	Description	Initials
mm/yy	XXXXXXX	XXX

Sheet Revisions

Date	Description	Initials
mm/yy	XXXXXXX	XXX

Sheet Revisions

Date	Description	Initials
mm/yy	XXXXXXX	XXX

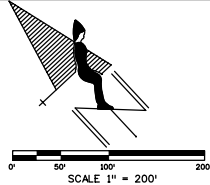


Right of Way Plans


PLAN SHEET

Project Number:	NH 0405-022 PHASE 4
Project Location:	HUGO TO CHEYENNE COUNTY LINE
Project Location:	US 40 MP 399.7 TO 422.0
Project Code:	12325
Last Mod. Date:	05-16-08
Subset Sheets:	11 of 41
Sheet No.:	5.11
Total No. of Sheets:	5.11

SECTION 19
T.11 S., R.53 W., 6th PM

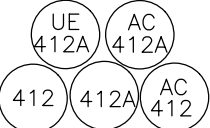

MICHAEL M. AND PHYLLIS E. MELLOTT
BOOK 370, PAGE 600 (1/8 INT)
BOOK 370, PAGE 603 (1/4 INT)
BOOK 370, PAGE 606 (1/8 INT)
BOOK 411, PAGE 363 (1/2 INT)
COMMITMENT #32929

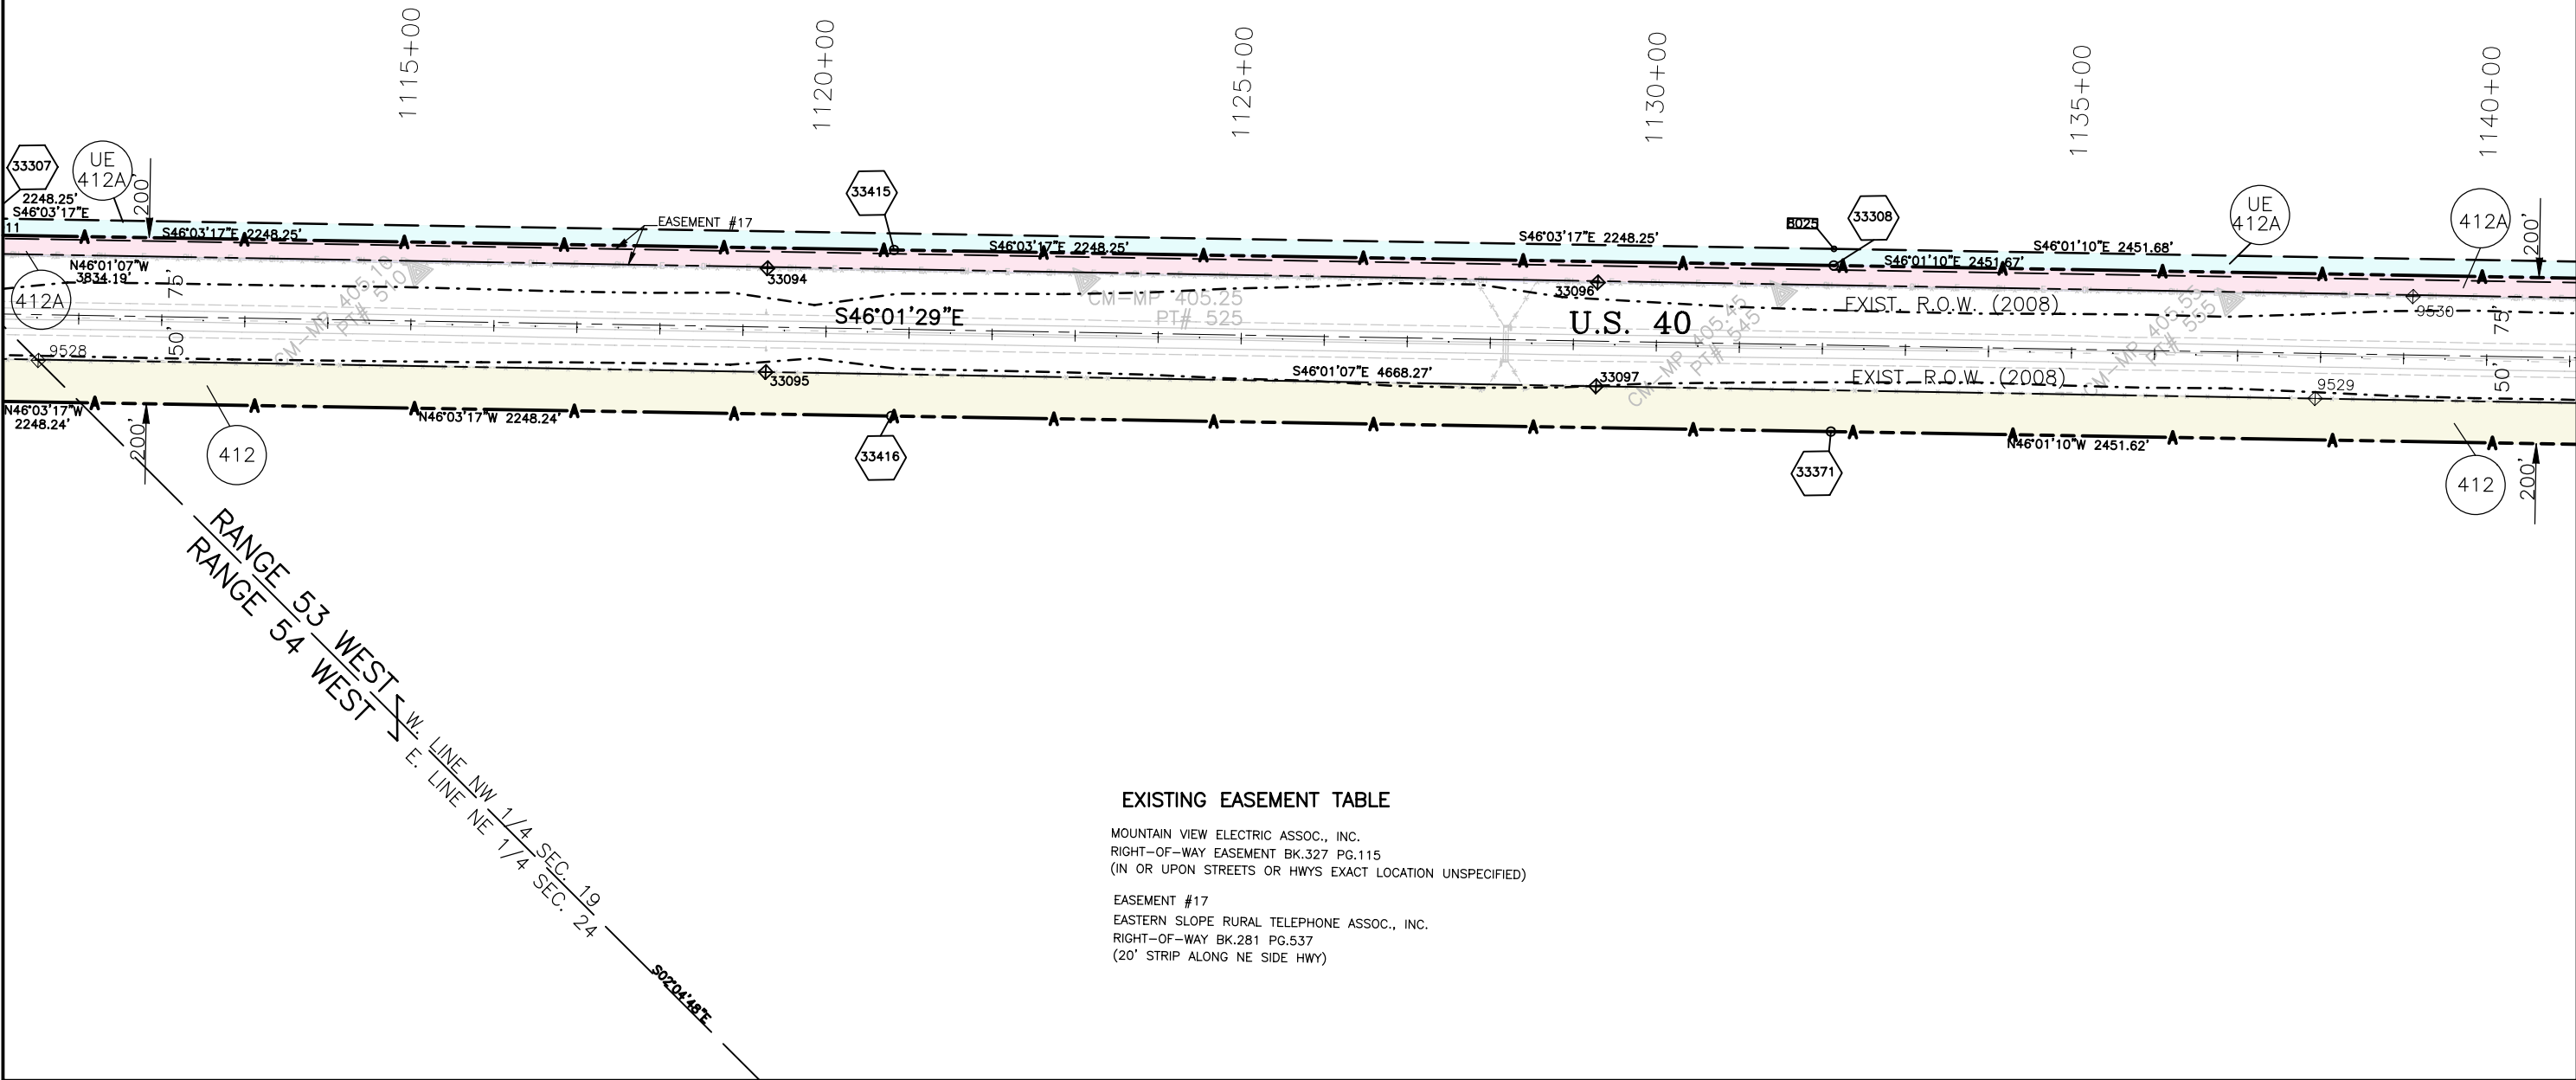

EXISTING EASEMENT TABLE

MOUNTAIN VIEW ELECTRIC ASSOC., INC.
RIGHT-OF-WAY EASEMENT BK.327 PG.115
(IN OR UPON STREETS OR HWYS EXACT LOCATION UNSPECIFIED)

EASEMENT #17
EASTERN SLOPE RURAL TELEPHONE ASSOC., INC.
RIGHT-OF-WAY BK.281 PG.537
(20' STRIP ALONG NE SIDE HWY)

Colorado Department of Transportation



Region 1
18500 E. Colfax Ave.
Aurora, CO 80011
Phone: 303-365-7410 FAX: 303-365-7350

Right of Way/Survey Unit Kevin Williams

Sheet Revisions


Date mm/yy	Description XXXXXXXX	Initials XXX

Sheet Revisions

Date mm/yy	Description XXXXXXXX	Initials XXX

Sheet Revisions

Date mm/yy	Description XXXXXXXX	Initials XXX

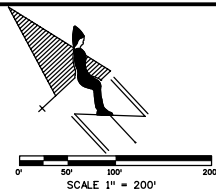


Right of Way Plans


PLAN SHEET

Project Number: NH 0405-022 PHASE 4
Project Location: HUGO TO CHEYENNE COUNTY LINE
Project Location: US 40 MP 399.7 TO 422.0
Project Code: 12325
Last Mod. Date: 05-16-08
Subset Sheets: 12 of 41
Sheet No.: 5.12
Total No. of Sheets: 5.12

SECTION 19
T.11 S., R.53 W., 6th PM

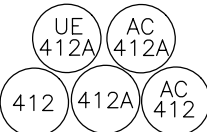

MICHAEL M. AND PHYLLIS E. MELLOTT
BOOK 370, PAGE 600 (1/8 INT)
BOOK 370, PAGE 603 (1/4 INT)
BOOK 370, PAGE 606 (1/8 INT)
BOOK 411, PAGE 363 (1/2 INT)
COMMITMENT #32929

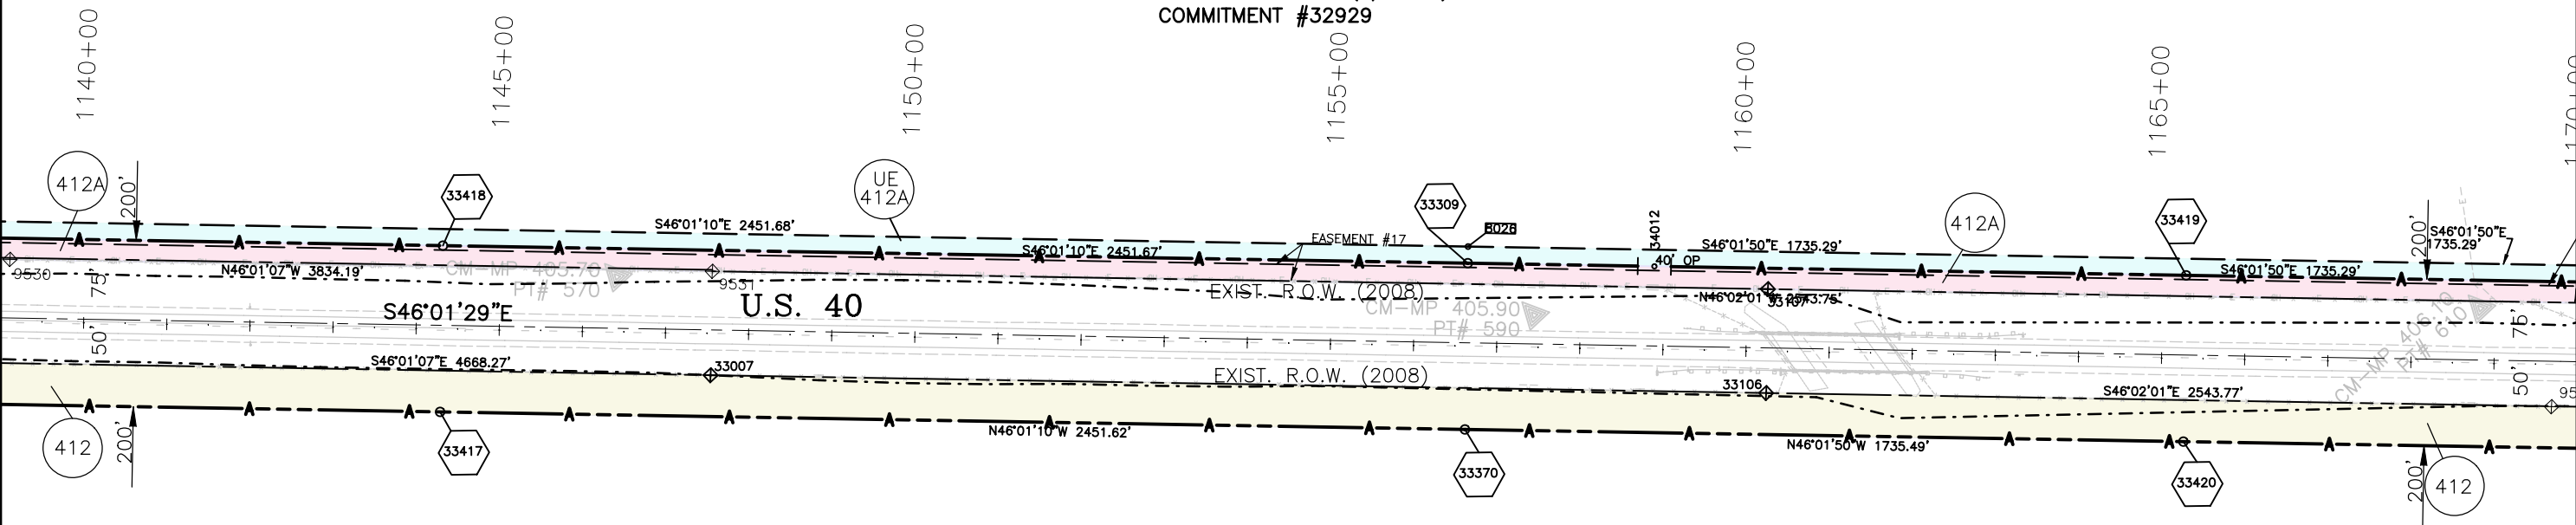

EXISTING EASEMENT TABLE

MOUNTAIN VIEW ELECTRIC ASSOC., INC.
RIGHT-OF-WAY EASEMENT BK.327 PG.115
(IN OR UPON STREETS OR HWYS EXACT LOCATION UNSPECIFIED)

EASEMENT #17
EASTERN SLOPE RURAL TELEPHONE ASSOC., INC.
RIGHT-OF-WAY BK.281 PG.537
(20' STRIP ALONG NE SIDE HWY)

MOUNTAIN VIEW ELECTRIC ASSOC., INC.
RIGHT-OF-WAY EASEMENT BK.282 PG.220
(20' STRIP IN SE/4 SEC .19 LOCATION UNSPECIFIED)

N89°10'18"E

Colorado Department of Transportation



Region 1
18500 E. Colfax Ave.
Aurora, CO 80011
Phone: 303-365-7410 FAX: 303-365-7350

Right of Way/Survey Unit Kevin Williams

Sheet Revisions


Date	Description	Initials
7/30/08	OWNER NAME CHANGE 413	AC

Sheet Revisions

Date	Description	Initials
mm/yy	XXXXXXXX	XXX

Sheet Revisions

Date	Description	Initials
mm/yy	XXXXXXXX	XXX

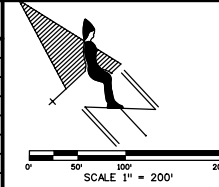

Right of Way Plans

PLAN SHEET

Project Number: NH 0405-022 PHASE 4
Project Location: HUGO TO LINCOLN COUNTY LINE
Project Location: US 40 MP 399.7 TO 422.0
Project Code: Last Mod. Date Subset Sheets Sheet No. Total No. of Sheets
12325 7-30-08 13 of 41 5.13

POB/BOA	Point of Commencement	Brg to POC	Distance
412B	NE Cor Sec 30, T11S, R53W	N 1°28'25" W	615.03'
412C	NE Cor Sec 30, T11S, R53W	N 1°28'25" W	830.26'
413	NW Cor Sec 29, T11S, R53W	N 1°28'25" W	830.26'
413A	NW Cor Sec 29, T11S, R53W	N 1°28'25" W	615.03'
AC-413	NW Cor Sec 29, T11S, R53W	N 1°28'25" W	900.09'
AC-413A	NW Cor Sec 29, T11S, R53W	N 1°28'25" W	615.03'

EXISTING EASEMENT TABLE


MOUNTAIN VIEW ELECTRIC ASSOC., INC.
RIGHT-OF-WAY EASEMENT BK.327 PG.115
(IN OR UPON STREETS OR HWYS EXACT LOCATION UNSPECIFIED)

EASEMENT #17
EASTERN SLOPE RURAL TELEPHONE ASSOC., INC.
RIGHT-OF-WAY BK.281 PG.537
(20' STRIP ALONG NE SIDE HWY)

MOUNTAIN VIEW ELECTRIC ASSOC., INC.
RIGHT-OF-WAY EASEMENT BK.282 PG.220
(20' STRIP IN SE 1/4 SEC .19 LOCATION UNSPECIFIED)

SECTION 19
T.11 S., R.53 W., 6th PMSECTION 29
T.11 S., R.53 W., 6th PM

413 413A AC 413 AC 413A
ANTHONY W. VICK and STACY J. VICK
BOOK 448, PAGE 412 RECEIPT# 321953
COMMITMENT #32930

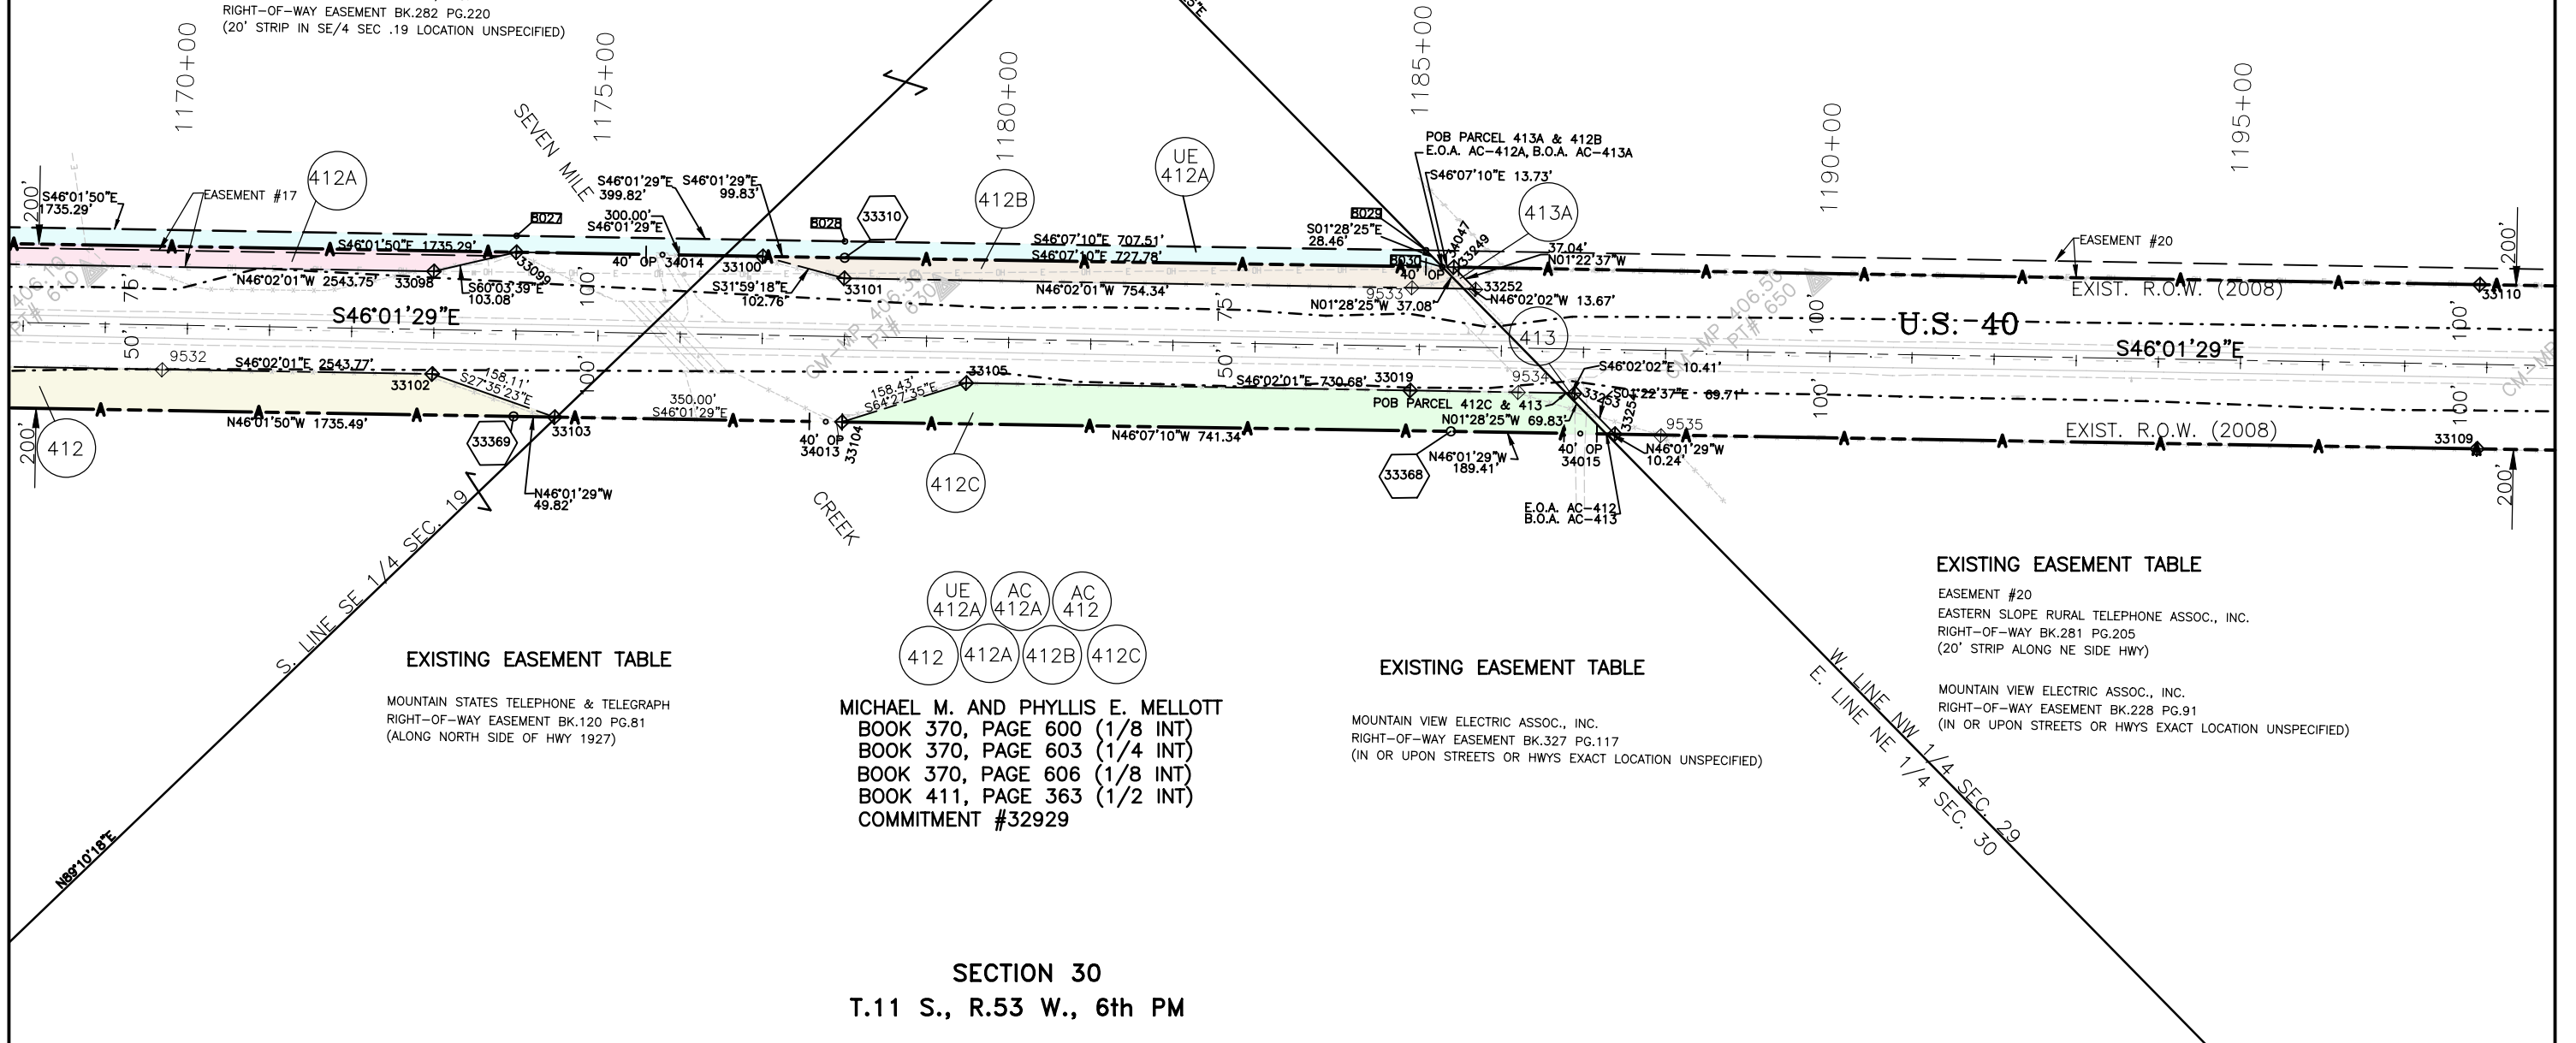

Colorado Department of Transportation




Region 1
18500 E. Colfax Ave.
Aurora, CO 80011
Phone: 303-365-7410 FAX: 303-365-7350

Right of Way/Survey Unit Kevin Williams

Sheet Revisions		
Date	Description	Initials
7/30/08	OWNER NAME CHANGE 413	AC

Sheet Revisions		
Date	Description	Initials
mm/yy	XXXXXXXX	XXX


Sheet Revisions		
Date	Description	Initials
mm/yy	XXXXXXXX	XXX

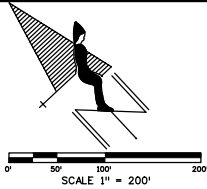

Right of Way Plans				
PLAN SHEET				
Project Number: NH 0405-022 PHASE 4				
Project Location: HUGO TO CHEYENNE COUNTY LINE				
Project Location: US 40 MP 399.7 TO 422.0				
Project Code:	Last Mod. Date	Subset Sheets	Sheet No.	Total No. of Sheets
12325	7-30-08	14 of 41	5.14	

SECTION 29
T.11 S., R.53 W., 6th PM

AC 413 AC 413A
ANTHONY W. VICK and STACY J. VICK
BOOK 448, PAGE 412 RECEIPT# 321953
COMMITMENT #32930

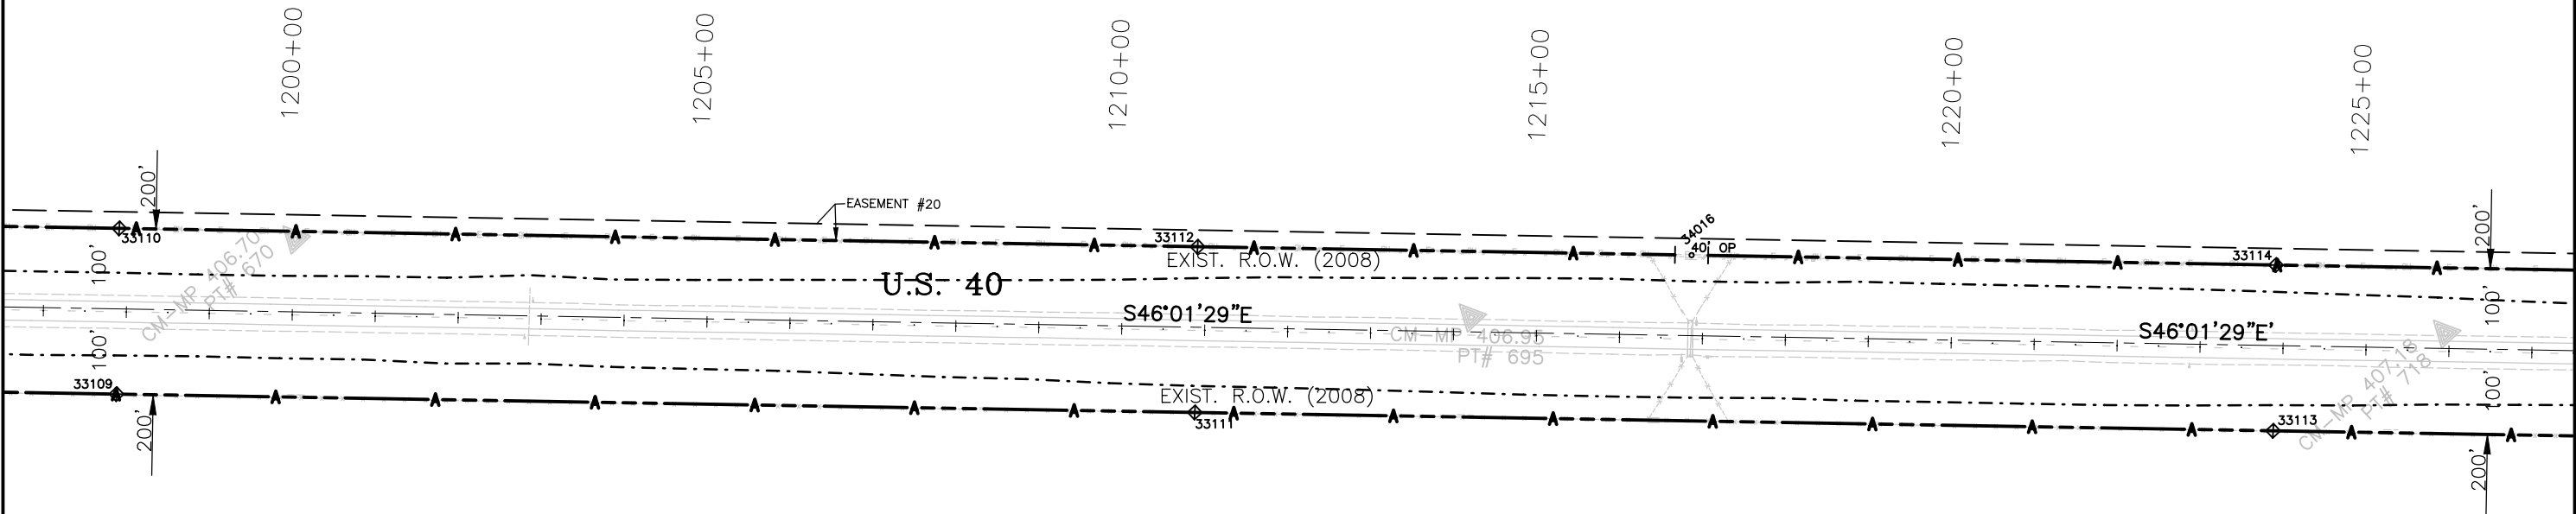

Colorado Department of Transportation



Region 1
18500 E. Colfax Ave.
Aurora, CO 80011
Phone: 303-365-7410 FAX: 303-365-7350

Right of Way/Survey Unit Kevin Williams

Sheet Revisions


Date	Description	Initials
7/30/08	OWNER NAME CHANGE 413	AC

Sheet Revisions

Date	Description	Initials
mm/yy	XXXXXXXX	XXX

Sheet Revisions

Date	Description	Initials
mm/yy	XXXXXXXX	XXX

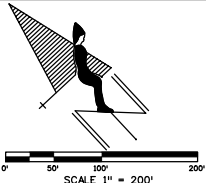

Right of Way Plans


PLAN SHEET

Project Number: NH 0405-022 PHASE 4
Project Location: HUGO TO LINCOLN COUNTY LINE
Project Location: US 40 MP 399.7 TO 422.0
Project Code: Last Mod. Date Subset Sheets Sheet No. Total No. of Sheets
12325 7-30-08 15 of 41 5.15

SECTION 29
T.11 S., R.53 W., 6th PM

413B AC 413A AC 413

ANTHONY W. VICK and STACY J. VICK
BOOK 448, PAGE 412 RECEIPT. #321953
COMMITMENT #32930

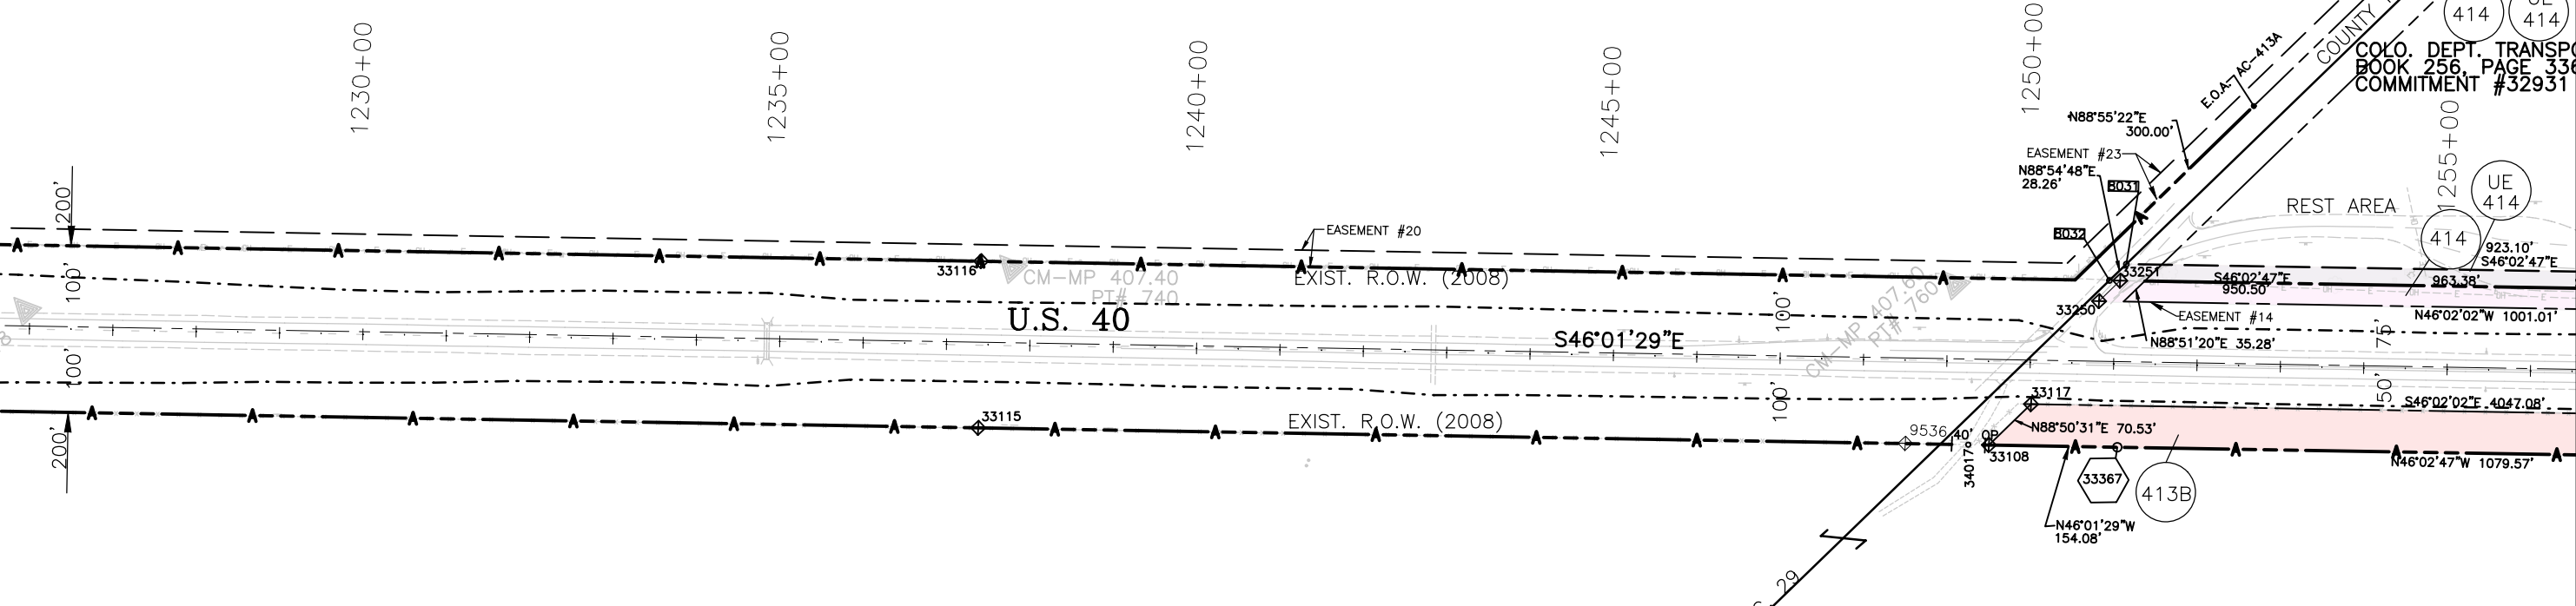

EXISTING EASEMENT TABLE

EASEMENT #20
EASTERN SLOPE RURAL TELEPHONE ASSOC., INC.
RIGHT-OF-WAY BK.281 PG.205
(20' STRIP ALONG NE SIDE HWY)

MOUNTAIN VIEW ELECTRIC ASSOC., INC.
RIGHT-OF-WAY EASEMENT BK.228 PG.91
(IN OR UPON STREETS OR HWYS EXACT LOCATION UNSPECIFIED)

(W/2 SW/4 SEC 33)
MOUNTAIN STATES TELEPHONE & TELEGRAPH
RIGHT-OF-WAY EASEMENT BK.120 PG.174
(ALONG & ADJACENT TO EAST SIDE OF HWY 1927)

EASEMENT #23
MOUNTAIN VIEW ELECTRIC ASSOC., INC.
RIGHT-OF-WAY EASEMENT BK.367 PG.239
(20' ADJACENT TO COUNTY ROAD ROW)

SECTION 32
T.11 S., R.53 W., 6th PM

EXISTING EASEMENT TABLE

MOUNTAIN VIEW ELECTRIC ASSOC., INC.
RIGHT-OF-WAY EASEMENT BK.228 PG.91
(IN OR UPON STREETS OR HWYS EXACT LOCATION UNSPECIFIED)

MOUNTAIN STATES TELEPHONE & TELEGRAPH
RIGHT-OF-WAY EASEMENT BK.120 PG.73
(ALONG & ADJACENT TO EAST SIDE OF HWY 1927)

Colorado Department of Transportation



Region 1
18500 E. Colfax Ave.
Aurora, CO 80011
Phone: 303-365-7410 FAX: 303-365-7350

Right of Way/Survey Unit Kevin Williams

Sheet Revisions


Date	Description	Initials
5/16/08	NEW OWNER 413 (ALL)	AC
7/30/08	REMOVE JOINT TENANTS 413	AC

Sheet Revisions

Date	Description	Initials
mm/yy	XXXXXXXX	XXX

Sheet Revisions

Date	Description	Initials
mm/yy	XXXXXXXX	XXX

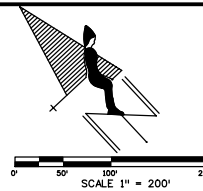

Right of Way Plans

PLAN SHEET


Project Number: NH 0405-022 PHASE 4
Project Location: HUGO TO CHEYENNE COUNTY LINE
Project Location: US 40 MP 399.7 TO 422.0
Project Code: 12325
Last Mod. Date: 7-30-08
Subset Sheets: 16 of 41
Sheet No.: 5.16
Total No. of Sheets

SECTION 33
T.11 S., R.53 W., 6th PM

413B 413C AC 413C AC 413 UE 413C

ANTHONY W. VICK and STACY J. VICK
BOOK 448, PAGE 412 RECEIPT. #321953
COMMITMENT #32930

COLO. DEPT. TRANSPORTATION
BOOK 256, PAGE 336
COMMITMENT #32931

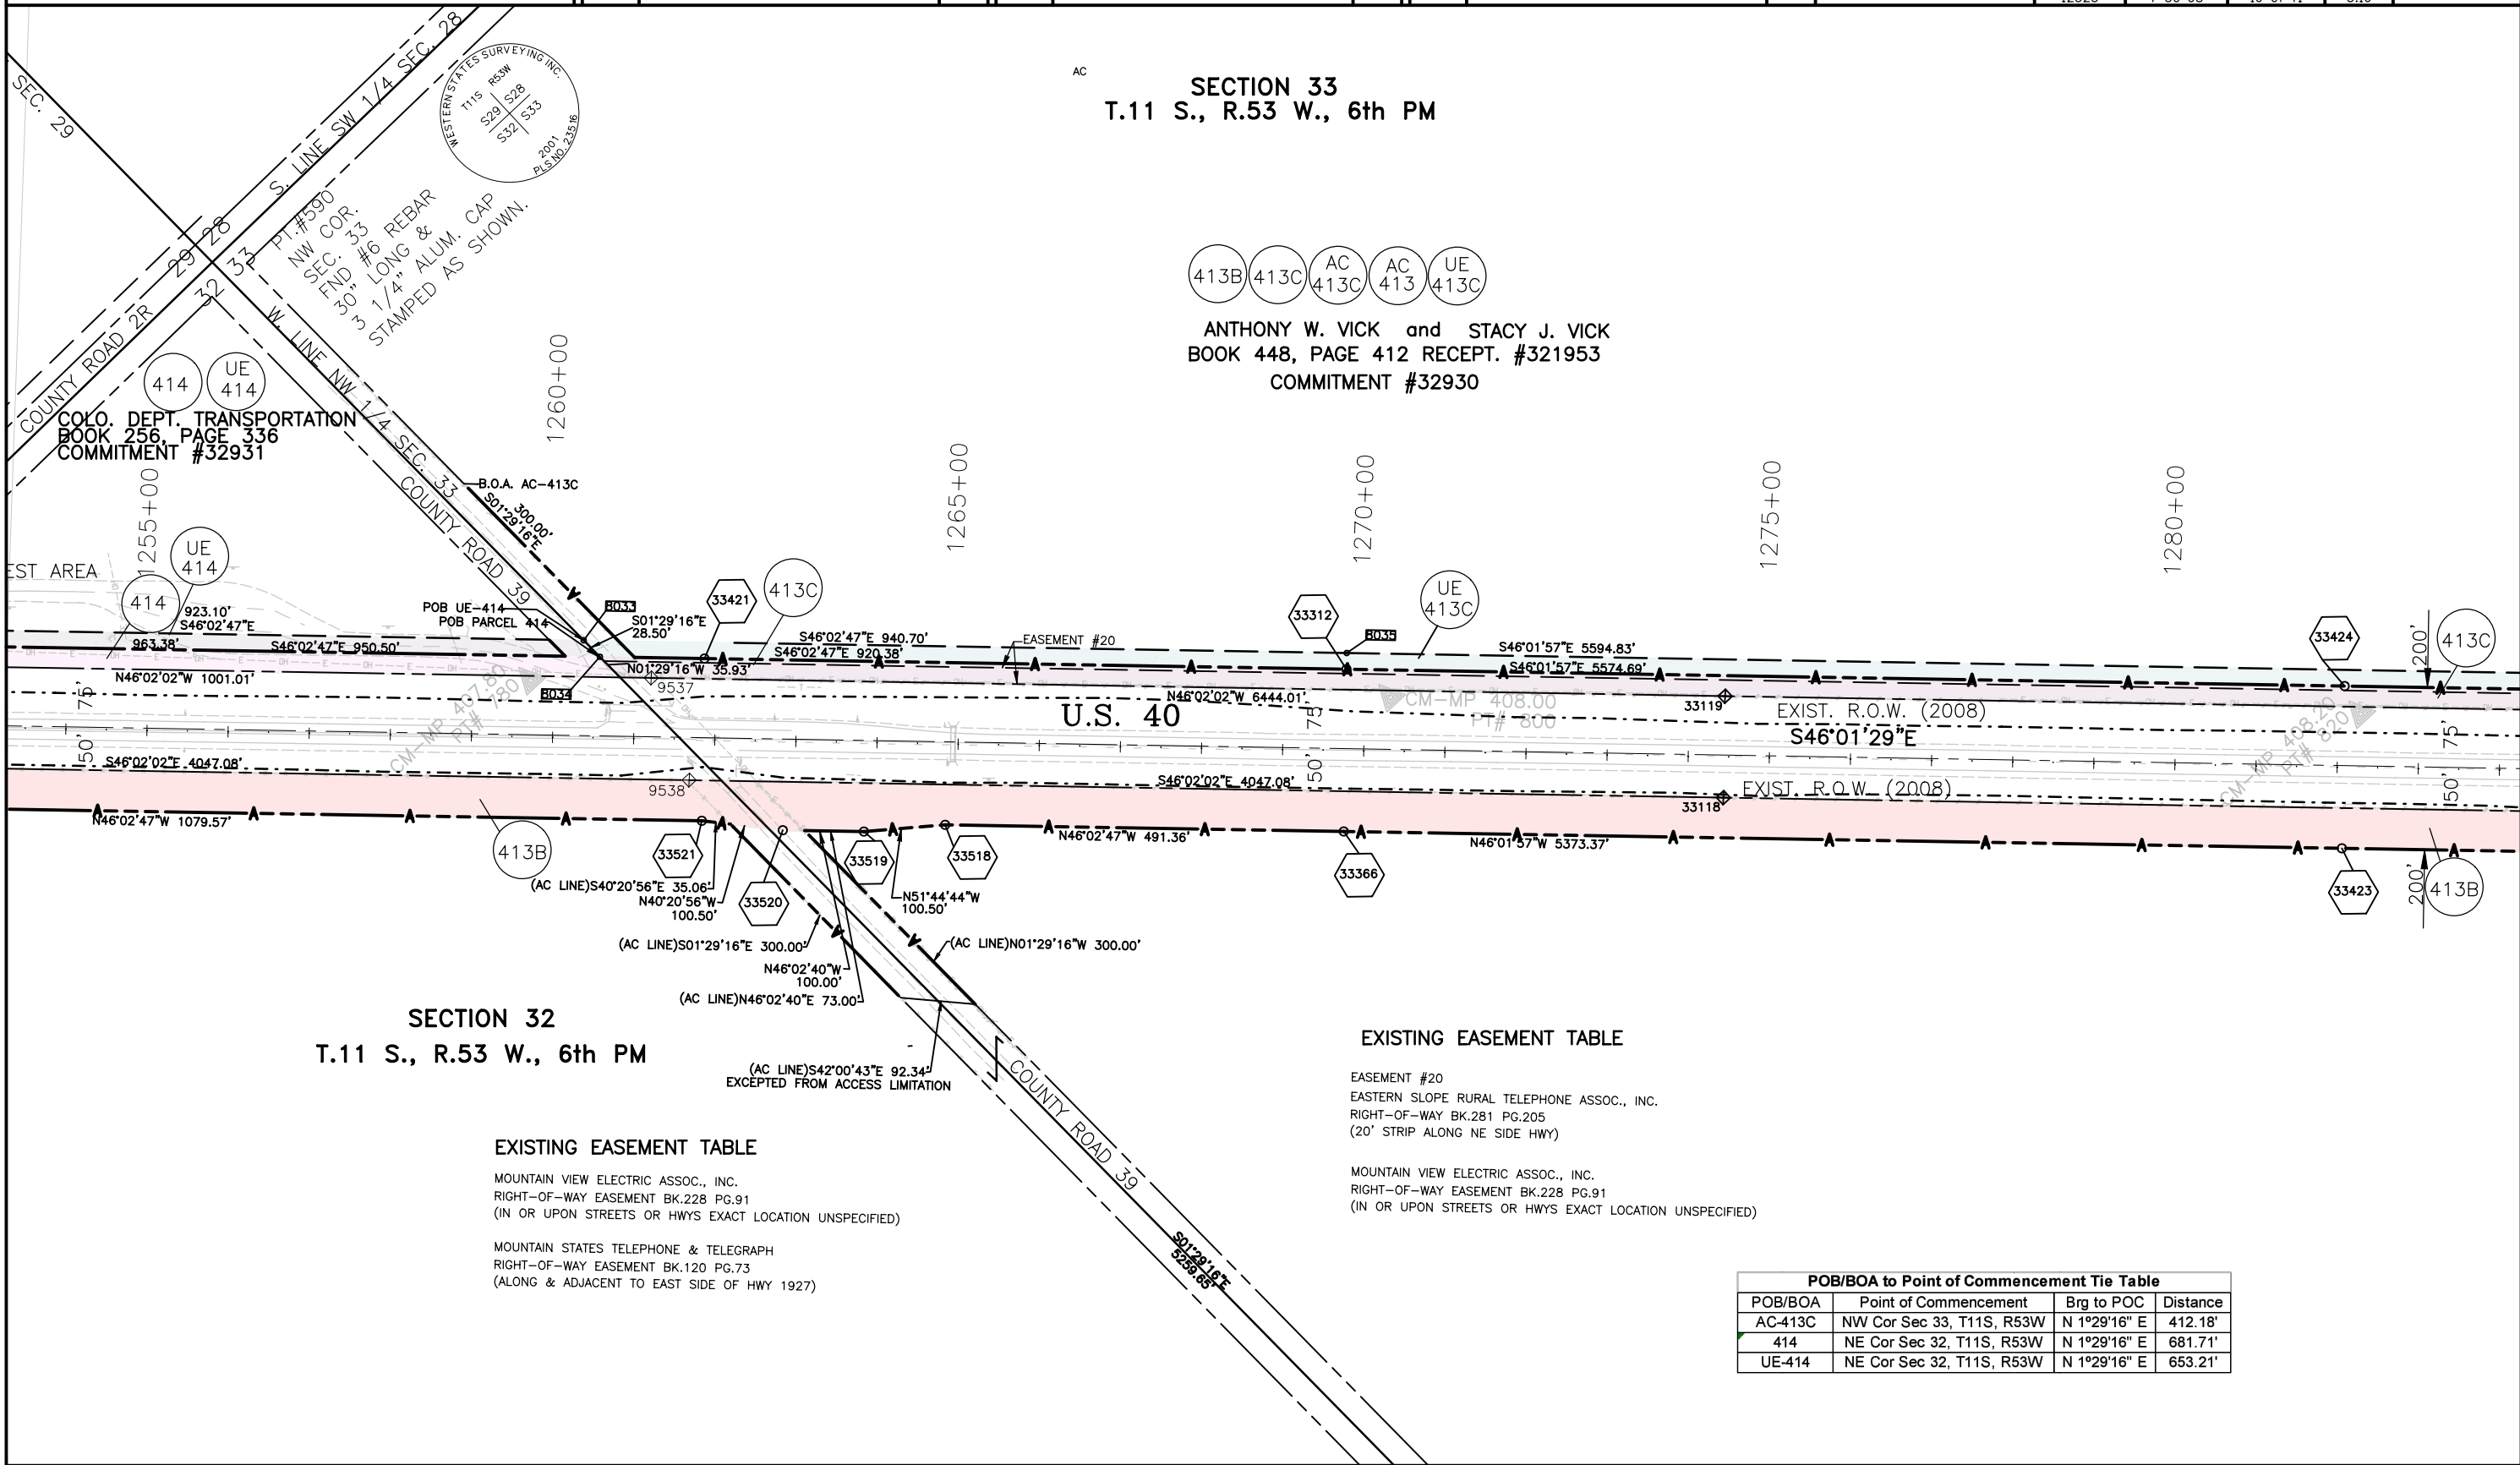

SECTION 32
T.11 S., R.53 W., 6th PM

EXISTING EASEMENT TABLE

MOUNTAIN VIEW ELECTRIC ASSOC., INC.
RIGHT-OF-WAY EASEMENT BK.228 PG.91
(IN OR UPON STREETS OR HWYS EXACT LOCATION UNSPECIFIED)

MOUNTAIN STATES TELEPHONE & TELEGRAPH
RIGHT-OF-WAY EASEMENT BK.120 PG.73
(ALONG & ADJACENT TO EAST SIDE OF HWY 1927)

EXISTING EASEMENT TABLE

EASEMENT #20
EASTERN SLOPE RURAL TELEPHONE ASSOC., INC.
RIGHT-OF-WAY BK.281 PG.205
(20' STRIP ALONG NE SIDE HWY)

MOUNTAIN VIEW ELECTRIC ASSOC., INC.
RIGHT-OF-WAY EASEMENT BK.228 PG.91
(IN OR UPON STREETS OR HWYS EXACT LOCATION UNSPECIFIED)

POB/BOA to Point of Commencement Tie Table

POB/BOA	Point of Commencement	Brg to POC	Distance
AC-413C	NW Cor Sec 33, T11S, R53W	N 1°29'16" E	412.18'
414	NE Cor Sec 32, T11S, R53W	N 1°29'16" E	681.71'
UE-414	NE Cor Sec 32, T11S, R53W	N 1°29'16" E	653.21'

Colorado Department of Transportation



Region 1
18500 E. Colfax Ave.
Aurora, CO 80011
Phone: 303-365-7410 FAX: 303-365-7350

Right of Way/Survey Unit Kevin Williams

Sheet Revisions


Date	Description	Initials
5/16/08	NEW OWNER 413 (ALL)	AC
7/30/08	CORRECT RECEIPT # 413	AC

Sheet Revisions

Date	Description	Initials
mm/yy	XXXXXXXX	XXX

Sheet Revisions

Date	Description	Initials
mm/yy	XXXXXXXX	XXX

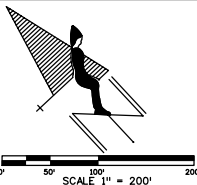

Right of Way Plans


PLAN SHEET

Project Number: NH 0405-022 PHASE 4
Project Location: HUGO TO CHEYENNE COUNTY LINE
Project Location: US 40 MP 399.7 TO 422.0
Project Code: 12325
Last Mod. Date: 7-30-08
Subset Sheets: 17 of 41
Sheet No.: 5.17
Total No. of Sheets: 5.17

SECTION 33
T.11 S., R.53 W., 6th PM

413B 413C AC 413C AC 413 UE 413C

ANTHONY W. VICK and STACY J. VICK
BOOK 448, PAGE 412 RECEIPT. #321953
COMMITMENT #32930

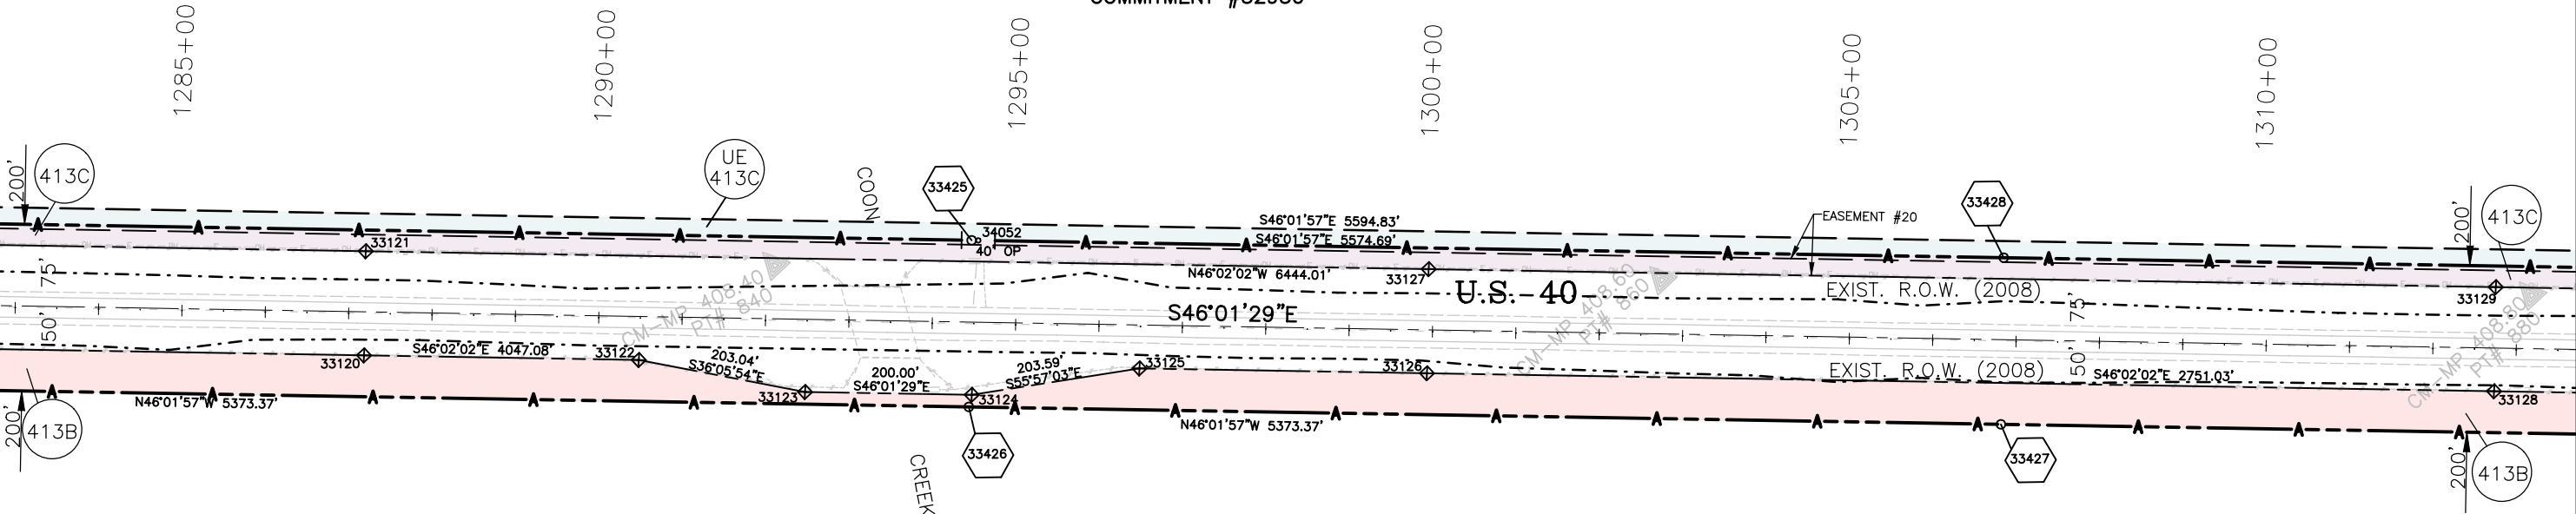

EXISTING EASEMENT TABLE

EASEMENT #20
EASTERN SLOPE RURAL TELEPHONE ASSOC., INC.
RIGHT-OF-WAY BK.281 PG.205
(20' STRIP ALONG NE SIDE HWY)

MOUNTAIN VIEW ELECTRIC ASSOC., INC.
RIGHT-OF-WAY EASEMENT BK.228 PG.91
(IN OR UPON STREETS OR HWYS EXACT LOCATION UNSPECIFIED)

Colorado Department of Transportation



Region 1
18500 E. Colfax Ave.
Aurora, CO 80011
Phone: 303-365-7410 FAX: 303-365-7350

Right of Way/Survey Unit Kevin Williams

Sheet Revisions

Date	Description	Initials
5/16/08	NEW OWNER 413(ALL)	AC
	NEW OWNER 415 (ALL)	AC
6/16/08	REVISE PARCELS 415A, UE-415A, AC-415A	KAW
7/30/08	CORRECT RECEPTION # 413	AC

Sheet Revisions

Date	Description	Initials
mm/yy	XXXXXXXX	XXX

Sheet Revisions

Date	Description	Initials
mm/yy	XXXXXXXX	XXX

Right of Way Plans

PLAN SHEET

Project Number: NH 0405-022 PHASE 4
Project Location: HUGO TO CHEYENNE COUNTY LINE
Project Location: US 40 MP 399.7 TO 422.0
Project Code: Last Mod. Date Subset Sheets Sheet No. Total No. of Sheets
12325 7-30-08 18 of 41 5.18



POB/BOA to Point of Commencement Tie Table

POB/BOA	Point of Commencement	Brg to POC	Distance
413B	SE Cor Sec 33, T11S, R53W	N 89°09'11" E	970.98'
413C	SE Cor Sec 33, T11S, R53W	N 89°09'11" E	757.73'
UE-413C	SE Cor Sec 33, T11S, R53W	N 89°09'11" E	729.35'
415	NW Cor Sec 3, T12S, R53W	N 1°06'26" W	969.05'
415A REV	NW Cor Sec 3, T12S, R53W	N 1°06'26" W	756.13'
UE-415A REV	NW Cor Sec 3, T12S, R53W	N 1°06'26" W	727.81'
AC-415	NW Cor Sec 3, T12S, R53W	N 1°06'26" W	1039.28'
AC-415A REV	NW Cor Sec 3, T12S, R53W	N 1°06'26" W	756.13'
425	NW Cor Sec 3, T12S, R53W	N 89°09'11" E	756.13'
425A	NW Cor Sec 3, T12S, R53W	N 89°09'11" E	969.05'
UE-425	NW Cor Sec 3, T12S, R53W	N 1°06'26" W	727.81'
AC-425	NW Cor Sec 3, T12S, R53W	N 89°09'11" E	757.73'
AC-425A	NW Cor Sec 3, T12S, R53W	N 89°09'11" E	1041.49'

SECTION 33
T.11 S., R.53 W., 6th PM

ANTHONY W. VICK and STACY J. VICK
BOOK 448, PAGE 412 RECEPT. #321953
COMMITMENT #32930

SECTION 3
T.12 S., R.53 W., 6th PM

EXISTING EASEMENT TABLE

MOUNTAIN VIEW ELECTRIC ASSOC., INC.
RIGHT-OF-WAY EASEMENT BK.327 PG.217
(IN OR UPON STREETS OR HWYS EXACT LOCATION UNSPECIFIED)

EASEMENT #26
EASTERN SLOPE RURAL TELEPHONE ASSOC., INC.
RIGHT-OF-WAY BK.281 PG.187
(20' STRIP ALONG NE SIDE HWY)

PAUL M. PALMER & ANN PALMER
LIVING TRUST
BOOK 436, PAGE 627, RECEPT. #318041
COMMITMENT #32932

EXISTING EASEMENT TABLE

MOUNTAIN VIEW ELECTRIC ASSOC., INC.
RIGHT-OF-WAY EASEMENT BK.327 PG.149
(IN OR UPON ALL ROADS EXACT LOCATION UNSPECIFIED)

EASEMENT #20
EASTERN SLOPE RURAL TELEPHONE ASSOC., INC.
RIGHT-OF-WAY BK.281 PG.205
(20' STRIP ALONG NE SIDE HWY)

EXISTING EASEMENT TABLE

EASEMENT #12
EASTERN SLOPE RURAL TELEPHONE ASSOC., INC.
RIGHT-OF-WAY BK.281 PG.513
(20' STRIP ALONG NO. EDGE HWY)

MOUNTAIN VIEW ELECTRIC ASSOC., INC.
RIGHT-OF-WAY EASEMENT BK.228 PG.91
(IN OR UPON STREETS OR HWYS EXACT LOCATION UNSPECIFIED)

SECTION 4
T.12 S., R.53 W., 6th PM

Colorado Department of Transportation



Region 1
18500 E. Colfax Ave.
Aurora, CO 80011
Phone: 303-365-7410 FAX: 303-365-7350

Right of Way/Survey Unit Kevin Williams

Sheet Revisions


Date	Description	Initials
5/16/08	NEW OWNER 415(AI)	AC
6/16/08	REVISE PARCELS 415A, UE-415A, AC-415A	KAW

Sheet Revisions

Date	Description	Initials
mm/yy	XXXXXXXX	XXX

Sheet Revisions

Date	Description	Initials
mm/yy	XXXXXXXX	XXX

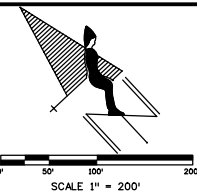

Right of Way Plans

PLAN SHEET


Project Number:	NH 0405-022 PHASE 4
Project Location:	HUGO TO CHEYENNE COUNTY LINE
Project Location:	US 40 MP 399.7 TO 422.0
Project Code:	12325
Last Mod. Date:	06-19-08
Subset Sheets:	19 of 41
Sheet No.:	5.19
Total No. of Sheets:	

SECTION 3

T.12 S., R.53 W., 6th PM



PAUL M. PALMER & ANN PALMER
LIVING TRUST
BOOK 436, PAGE 627 RECEPT. #318041
COMMITMENT #32932

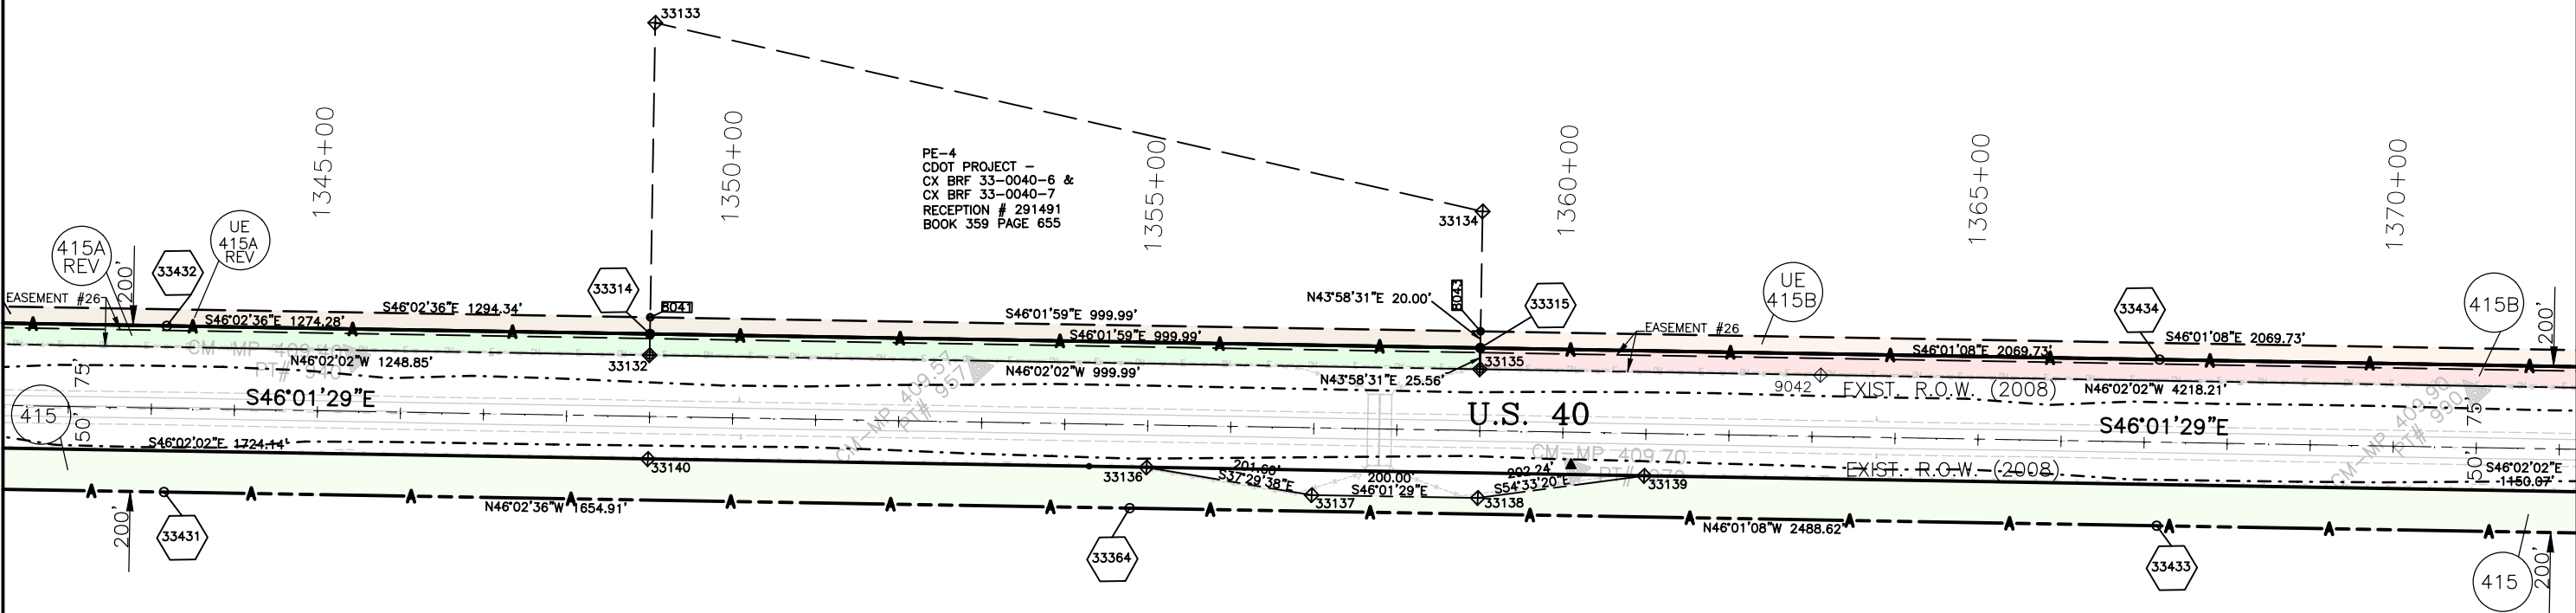

EXISTING EASEMENT TABLE

MOUNTAIN VIEW ELECTRIC ASSOC., INC.
RIGHT-OF-WAY EASEMENT BK.327 PG.217
(IN OR UPON STREETS OR HWYS EXACT LOCATION UNSPECIFIED)

EASEMENT #26
EASTERN SLOPE RURAL TELEPHONE ASSOC., INC.
RIGHT-OF-WAY BK.281 PG.187
(20' STRIP ALONG NE SIDE HWY)

S01°02'26"E
W. LINE NW 1/4 SEC. 3

Colorado Department of Transportation



Region 1
18500 E. Colfax Ave.
Aurora, CO 80011
Phone: 303-365-7410 FAX: 303-365-7350

Right of Way/Survey Unit Kevin Williams

Sheet Revisions


Date	Description	Initials
5/16/08	NEW OWNER 415(ALL)	AC
6/16/08	REVISE PARCEL AC-415A, 416	KAW

Sheet Revisions

Date	Description	Initials
mm/yy	XXXXXXXX	XXX

Sheet Revisions

Date	Description	Initials
mm/yy	XXXXXXXX	XXX

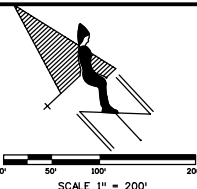


Right of Way Plans


PLAN SHEET

Project Number:	NH 0405-022 PHASE 4
Project Location:	HUGO TO CHEYENNE COUNTY LINE
Project Location:	US 40 MP 399.7 TO 422.0
Project Code:	12325
Last Mod. Date:	06-16-08
Subset Sheets:	20 of 41
Sheet No.:	5.20
Total No. of Sheets:	

SECTION 3
T.12 S., R.53 W., 6th PM

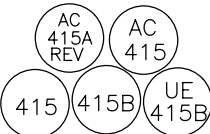

PAUL M. PALMER & ANN PALMER
LIVING TRUST
BOOK 436, PAGE 627 RECEPT. #318041
COMMITMENT #32932

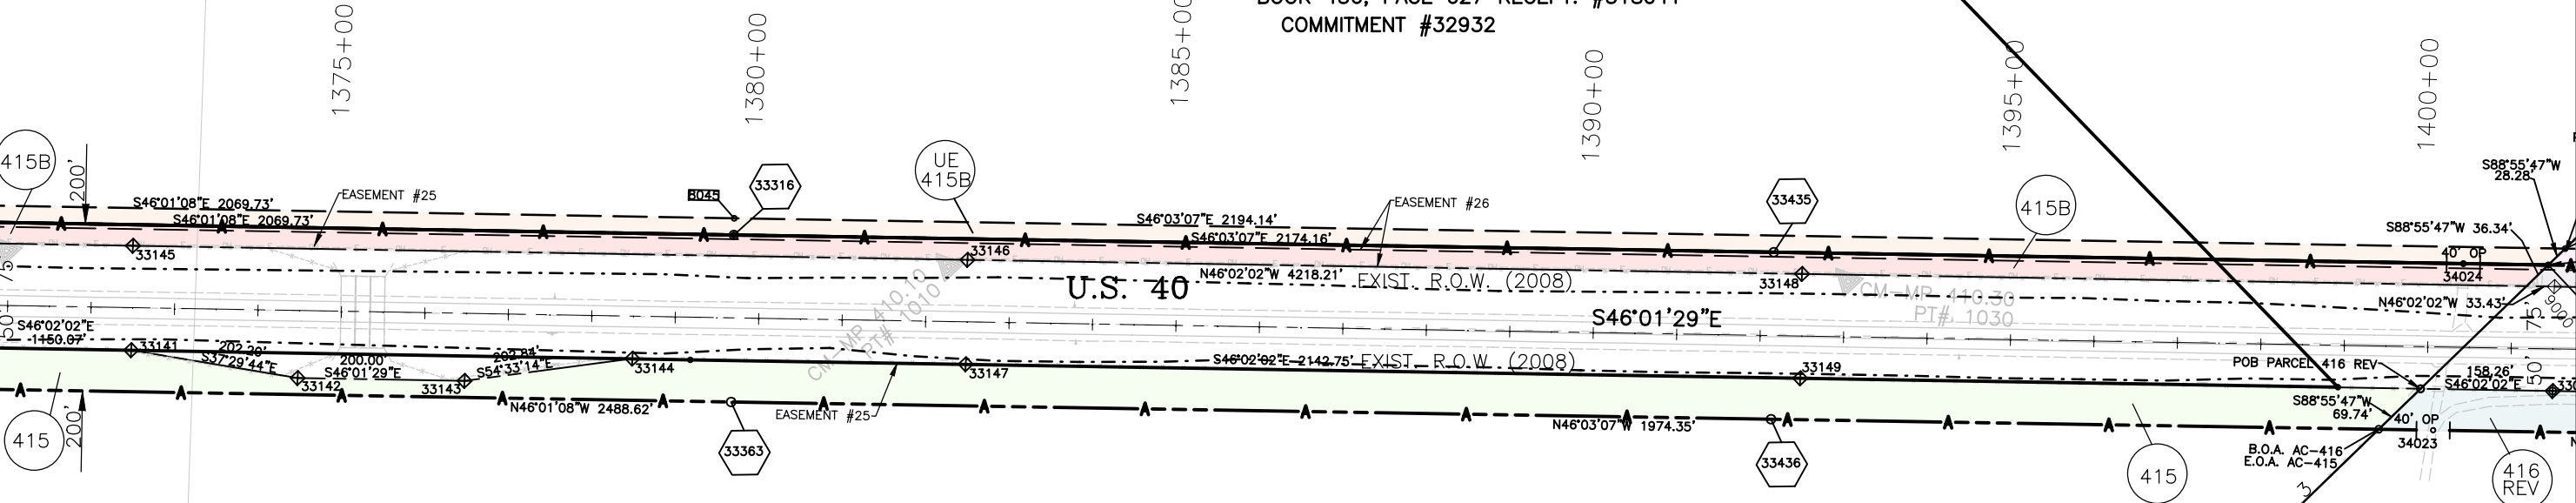

EXISTING EASEMENT TABLE

MOUNTAIN VIEW ELECTRIC ASSOC., INC.
RIGHT-OF-WAY EASEMENT BK.327 PG.217
(IN OR UPON STREETS OR HWYS EXACT LOCATION UNSPECIFIED)

EASEMENT #26
EASTERN SLOPE RURAL TELEPHONE ASSOC., INC.
RIGHT-OF-WAY BK.281 PG.187
(20' STRIP ALONG NE SIDE HWY)

POB/BOA to Point of Commencement Tie Table

POB/BOA	Point of Commencement	Brg to POC	Distance
415B	SE Cor Sec 3, T12S, R53W	N 88°55'47" E	691.05'
UE-415B	SE Cor Sec 3, T12S, R53W	N 88°55'47" E	662.77'
416 REV	NE Cor Sec 10, T12S, R53W	N 88°55'47" E	904.06'
AC-416	NE Cor Sec 10, T12S, R53W	N 88°55'47" E	973.81'
424	NE Cor Sec 10, T12S, R53W	N 88°55'47" E	691.05'
UE-424	NE Cor Sec 10, T12S, R53W	N 88°55'47" E	662.77'

EXISTING EASEMENT TABLE

MOUNTAIN VIEW ELECTRIC ASSOC., INC.
RIGHT-OF-WAY EASEMENT BK.327 PG.217
(IN OR UPON STREETS OR HWYS EXACT LOCATION UNSPECIFIED)

SECTION 10
T.12 S., R.53 W., 6th PM

Colorado Department of Transportation



Region 1
18500 E. Colfax Ave.
Aurora, CO 80011
Phone: 303-365-7410 FAX: 303-365-7350

Right of Way/Survey Unit Kevin Williams

Sheet Revisions


Date	Description	Initials
5/16/08	NEW OWNER 415(ALL)	AC
6/16/08	REVISE PARCELS AC-415A, 416, 416A	KAW

Sheet Revisions

Date	Description	Initials
mm/yy	XXXXXXXX	XXX

Sheet Revisions


Date	Description	Initials
mm/yy	XXXXXXXX	XXX

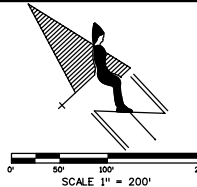

Right of Way Plans


PLAN SHEET

Project Number: NH 0405-022 PHASE 4				
Project Location: HUGO TO CHEYENNE COUNTY LINE				
Project Location: US 40 MP 399.7 TO 422.0				
Project Code:	Last Mod. Date	Subset Sheets	Sheet No.	Total No. of Sheets
12325	06-16-08	21 of 41	5.21	

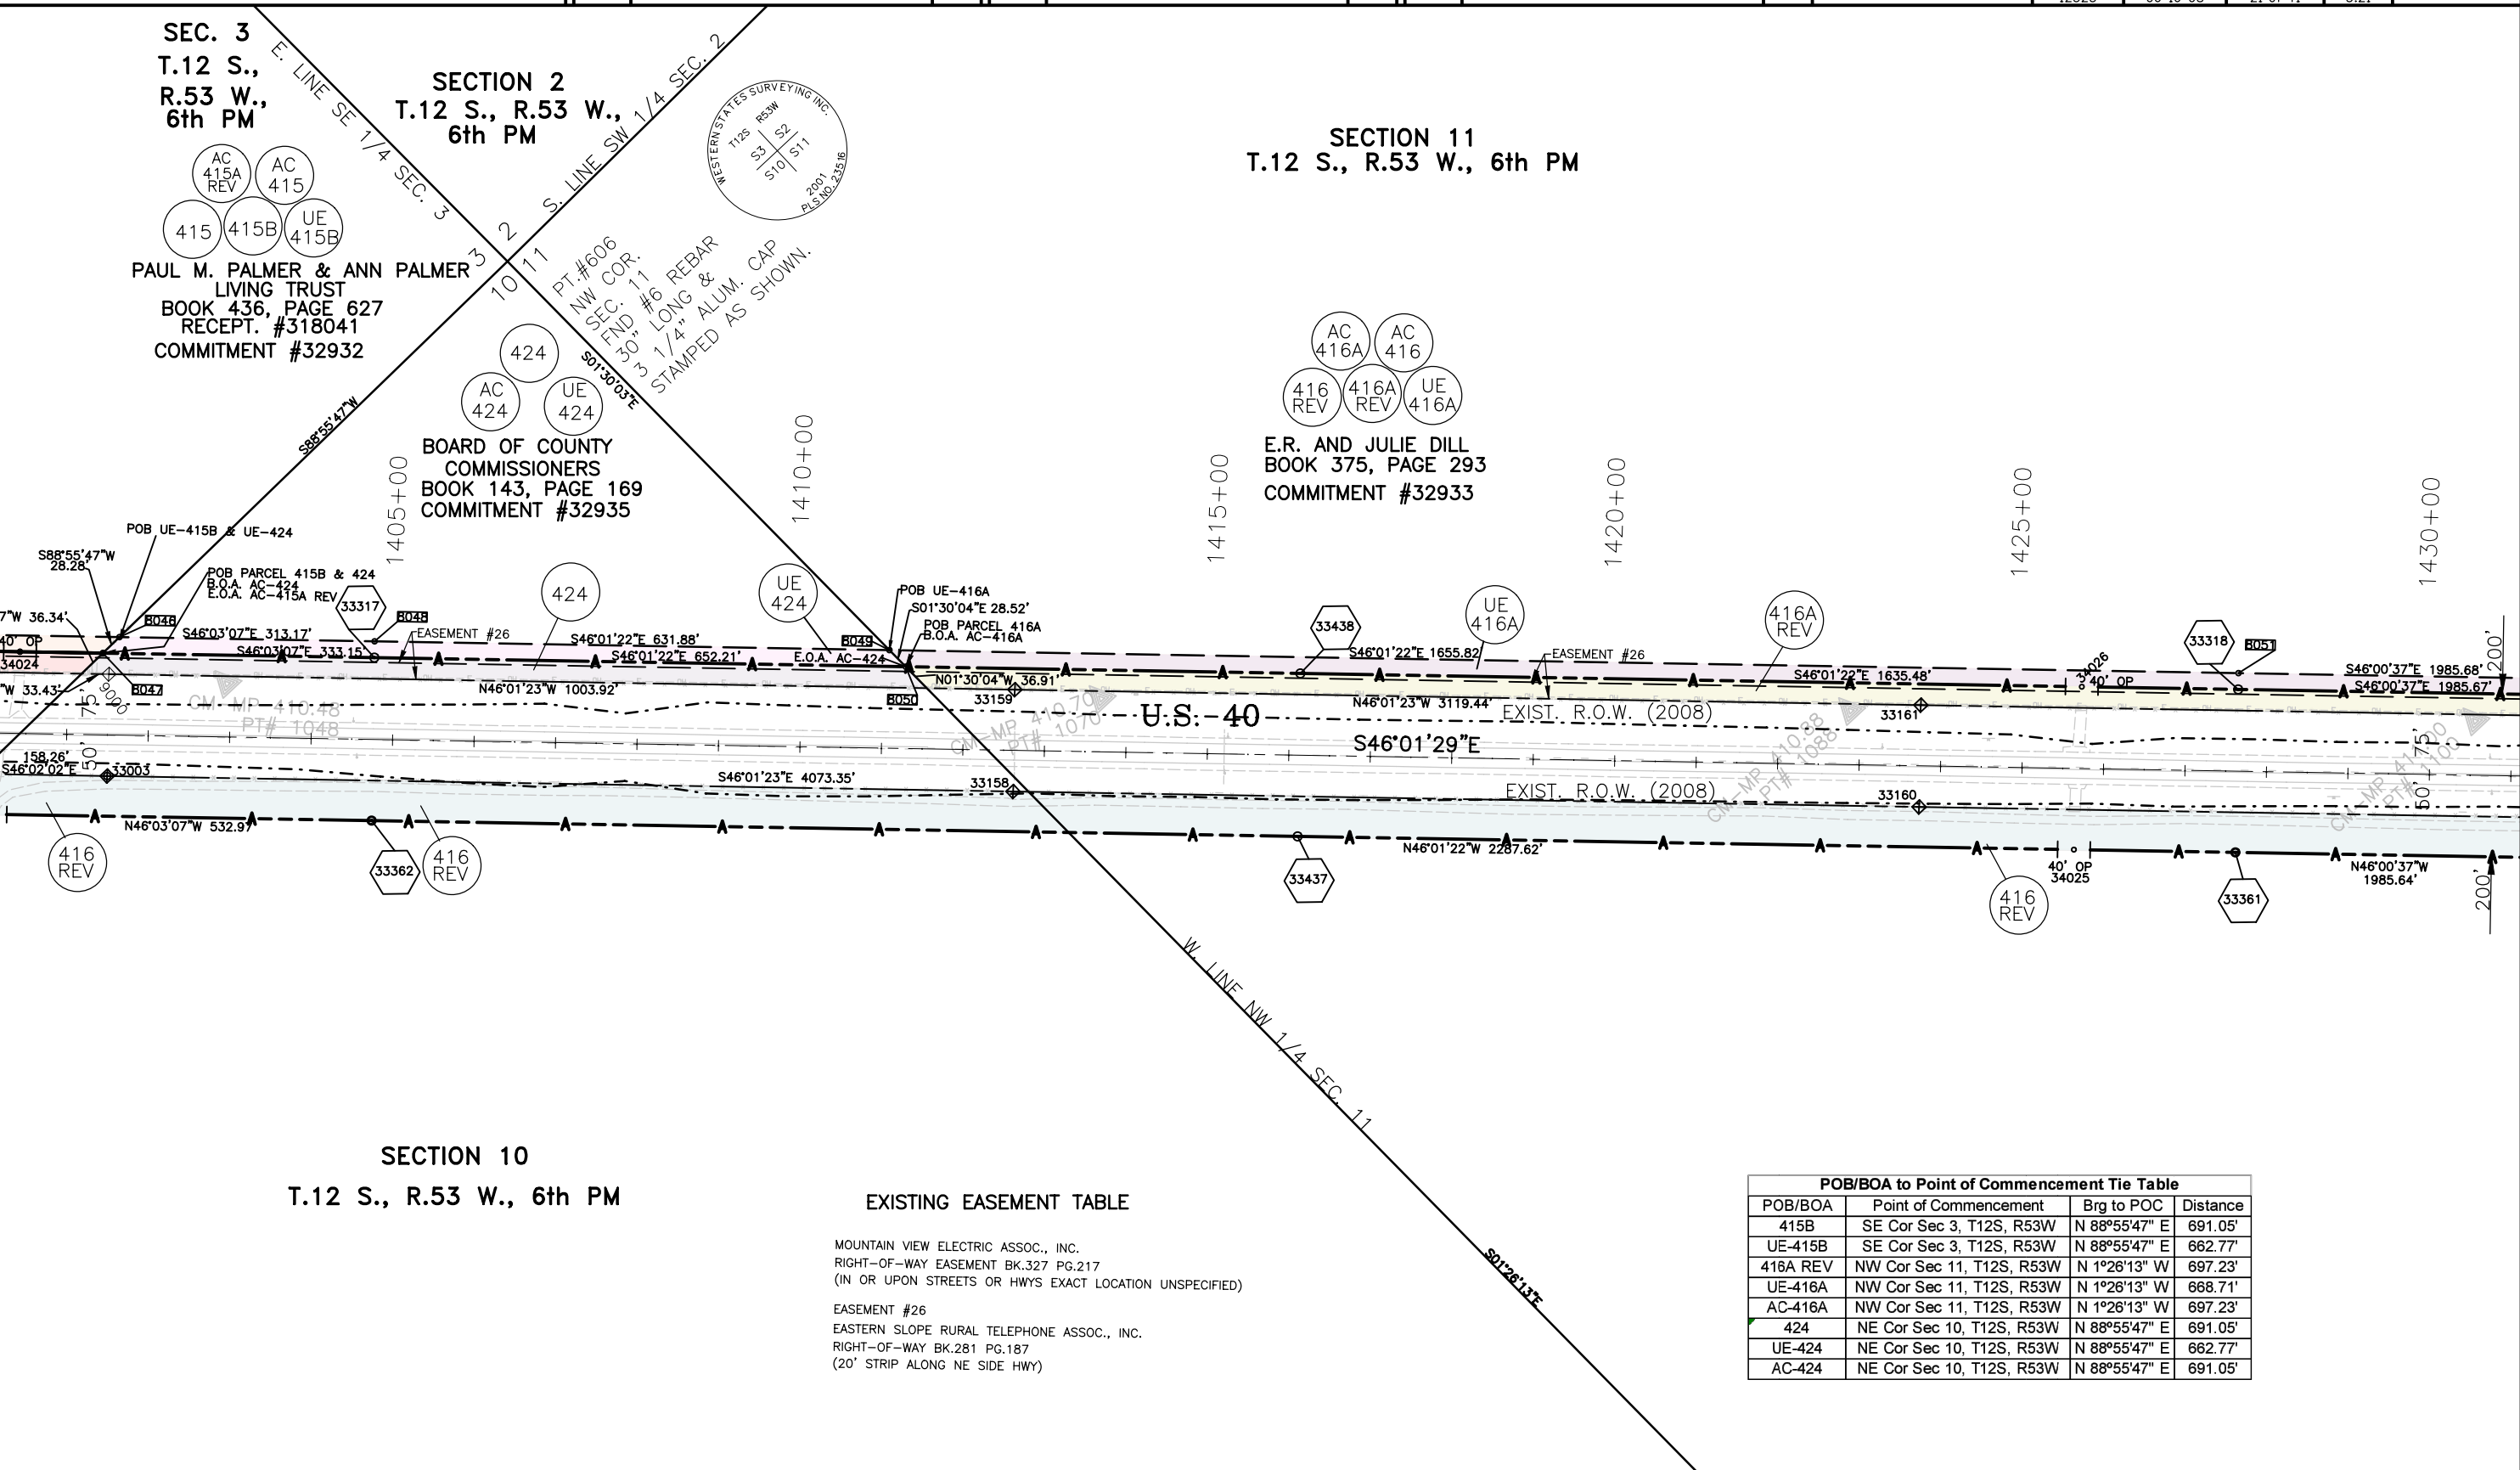

Right of Way/Survey Unit Kevin Williams


Date	Description	Initials
5/16/08	NEW OWNER 413 (ALL)	AC
	NEW OWNER 415 (ALL)	AC
6/16/08	REVISE PARCELS 416, 416A	KAW

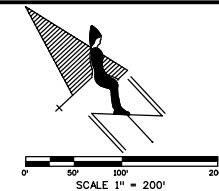[illegible][illegible]

PLAN SHEET

Project Number: NH 0405-022 PHASE 4				
Project Location: HUGO TO CHEYENNE COUNTY LINE				
Project Location: US 40 MP 399.7 TO 422.0				
Project Code:	Last Mod. Date	Subset Sheets	Sheet No.	Total No. of Sheets
12325	06-16-08	22 of 41	5.22	

E.R. AND JULIE DILL
BOOK 375, PAGE 293
COMMITMENT #32933

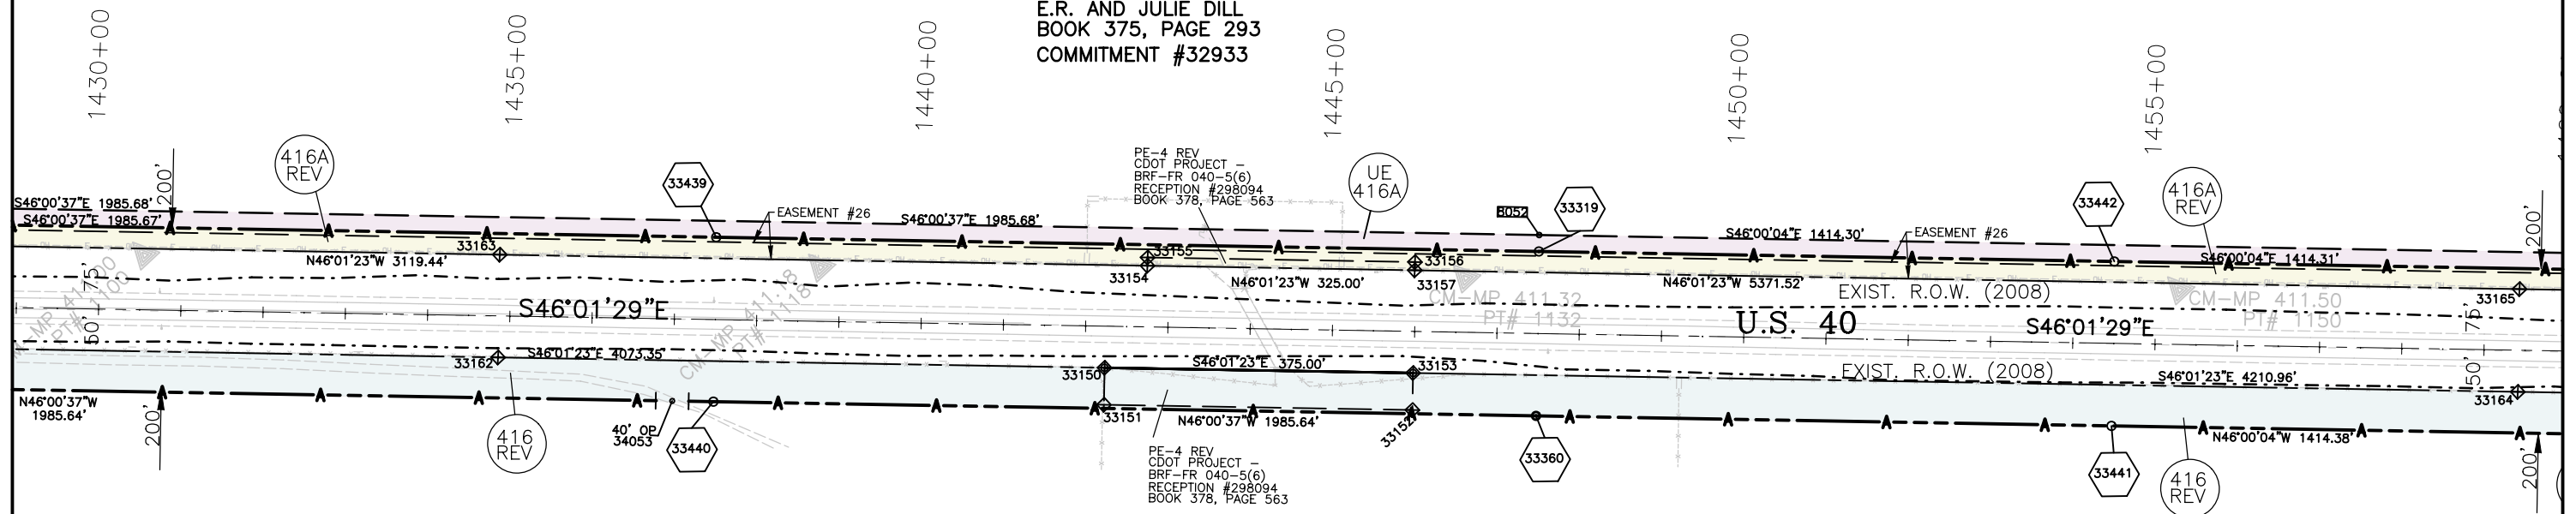

MOUNTAIN VIEW ELECTRIC ASSOC., INC.
RIGHT-OF-WAY EASEMENT BK.327 PG.217
(IN OR UPON STREETS OR HWYS EXACT LOCATION UNSPECIFIED)

EASEMENT #26
EASTERN SLOPE RURAL TELEPHONE ASSOC., INC.
RIGHT-OF-WAY BK.281 PG.187
(20' STRIP ALONG NE SIDE HWY)

Colorado Department of Transportation



Region 1
18500 E. Colfax Ave.
Aurora, CO 80011
Phone: 303-365-7410 FAX: 303-365-7350

Right of Way/Survey Unit Kevin Williams

Sheet Revisions


Date	Description	Initials
6/16/08	REVISE PARCELS 416, 416A	KAW

Sheet Revisions

Date	Description	Initials
mm/yy	XXXXXXX	XXX

Sheet Revisions

Date	Description	Initials
mm/yy	XXXXXXX	XXX

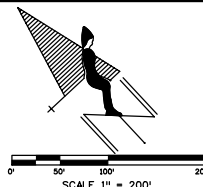


Right of Way Plans

PLAN SHEET


Project Number: NH 0405-022 PHASE 4
Project Location: HUGO TO CHEYENNE COUNTY LINE
Project Location: US 40 MP 399.7 TO 422.0
Project Code: 12325
Last Mod. Date: 06-16-08
Subset Sheets: 23 of 41
Sheet No.: 5.23
Total No. of Sheets: 41

SECTION 11
T.12 S., R.53 W., 6th PM

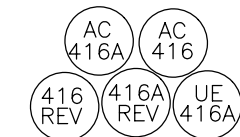

E.R. AND JULIE DILL
BOOK 375, PAGE 293
COMMITMENT #32933

SECTION 13
T.12 S., R.53 W., 6th PM

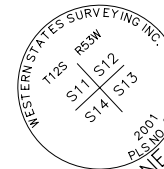

PT.#613
NW COR. SEC. 13
55' 30" LONG &
1/4" ALUM. CAP
STAMPED AS SHOWN.

EXISTING EASEMENT TABLE

MOUNTAIN VIEW ELECTRIC ASSOC., INC.
RIGHT-OF-WAY EASEMENT BK.327 PG.217
(IN OR UPON STREETS OR HWYS EXACT LOCATION UNSPECIFIED)

EASEMENT #26
EASTERN SLOPE RURAL TELEPHONE ASSOC., INC.
RIGHT-OF-WAY BK.281 PG.187
(20' STRIP ALONG NE SIDE HWY)

EXISTING EASEMENT TABLE

MOUNTAIN VIEW ELECTRIC ASSOC., INC.
RIGHT-OF-WAY EASEMENT BK.327 PG.217
(IN OR UPON STREETS OR HWYS EXACT LOCATION UNSPECIFIED)

EASEMENT #26
EASTERN SLOPE RURAL TELEPHONE ASSOC., INC.
RIGHT-OF-WAY BK.281 PG.187
(20' STRIP ALONG NE SIDE HWY)

SECTION 14
T.12 S., R.53 W., 6th PM

Colorado Department of Transportation



Region 1
18500 E. Colfax Ave.
Aurora, CO 80011
Phone: 303-365-7410 FAX: 303-365-7350

Right of Way/Survey Unit Kevin Williams

Sheet Revisions


Date	Description	Initials
6/16/08	REVISE PARCELS 416, 416A	KAW

Sheet Revisions

Date	Description	Initials
mm/yy	XXXXXXXX	XXX

Sheet Revisions

Date	Description	Initials
mm/yy	XXXXXXXX	XXX

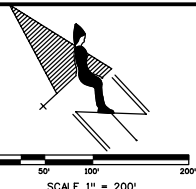


Right of Way Plans


PLAN SHEET

Project Number: NH 0405-022 PHASE 4
Project Location: HUGO TO CHEYENNE COUNTY LINE
Project Location: US 40 MP 399.7 TO 422.0
Project Code: 12325
Last Mod. Date: 06-16-08
Subset Sheets: 24 of 41
Sheet No.: 5.24
Total No. of Sheets: 5.24

SECTION 13
T.12 S., R.53 W., 6th PM

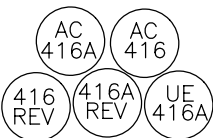

E.R. AND JULIE DILL
BOOK 375, PAGE 293
COMMITMENT #32933

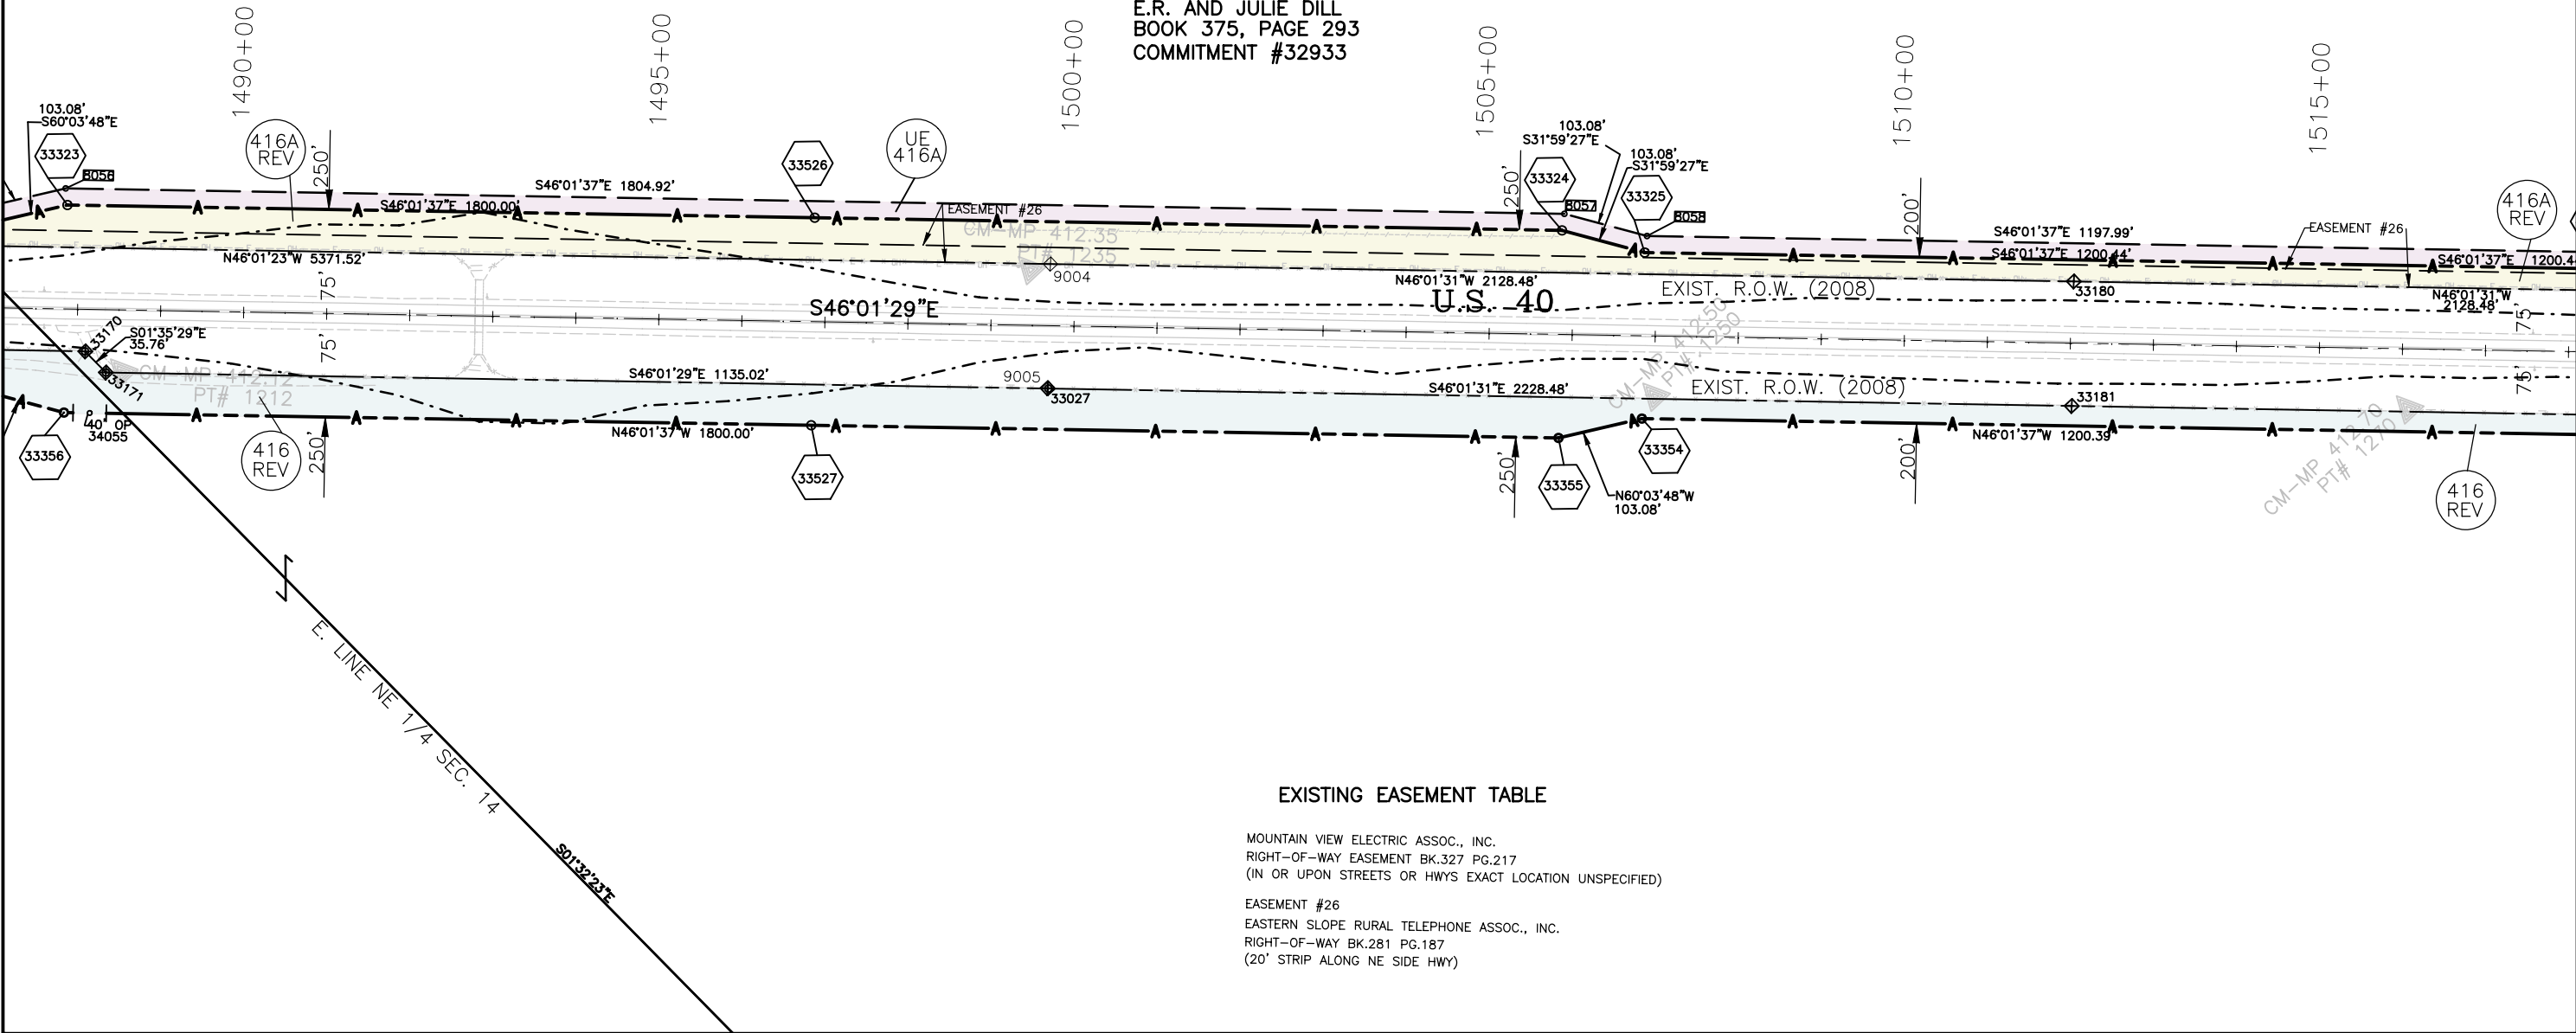

Colorado Department of Transportation



Region 1
18500 E. Colfax Ave.
Aurora, CO 80011
Phone: 303-365-7410 FAX: 303-365-7350

Right of Way/Survey Unit Kevin Williams

Sheet Revisions


Date	Description	Initials
5/16/08	NEW OWNER 417(ALL)	AC
6/16/08	REVISE PARCELS 416, 416A, 417	KAW
7/30/08	OWNERS NAME CHANGE 418	AC
8/11/08	REVISE 417REV, AC 417	AC

Sheet Revisions

Date	Description	Initials
mm/yy	XXXXXXXX	XXX

Sheet Revisions

Date	Description	Initials
mm/yy	XXXXXXXX	XXX

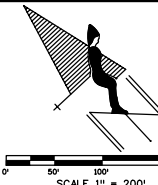

Right of Way Plans

PLAN SHEET

Project Number: NH 0405-022 PHASE 4
Project Location: HUGO TO CHEYENNE COUNTY LINE
Project Location: US 40 MP 399.7 TO 422.0
Project Code: Last Mod. Date Subset Sheets Sheet No. Total No. of Sheets
12325 8-11-08 25 of 41 5.25

EXISTING EASEMENT TABLE

EASEMENT #29
EASTERN SLOPE RURAL TELEPHONE ASSOC., INC.
RIGHT-OF-WAY BK. 281, PG 187
(20' STRIP ALONG NE SIDE HWY)

MOUNTAIN VIEW ELEC. ASSOC., INC
RIGHT-OF-WAY EASEMENT BK. 321 PG.979
(IN OR UPON STREETS, ROADS OR HIGHWAYS)
EXACT LOCATION UNSPECIFIED

MOUNTAIN VIEW ELEC. ASSOC., INC
RIGHT-OF-WAY EASEMENT BK. 333 PG. 75
(IN OR UPON STREETS, ROADS OR HIGHWAYS)
EXACT LOCATION UNSPECIFIED

418 AC 418 UE 418

E.R. AND JULIE DILL
BOOK 375, PAGE 293
COMMITMENT #32933

AC-418 NOTE:
SOUTHEAST CORNER OF SECTION 13
BEARS South 75°24'16" East,
1392.36'

B.O.A. AC-418(SEE NOTE)
E.O.A. AC-416A

AC 416A AC 416
416 REV 416A REV UE 416A

E.R. AND JULIE DILL
BOOK 375, PAGE 293
COMMITMENT #32933

EXISTING EASEMENT TABLE

MOUNTAIN VIEW ELECTRIC ASSOC., INC.
RIGHT-OF-WAY EASEMENT BK.327 PG.217
(IN OR UPON STREETS OR HWYS EXACT LOCATION UNSPECIFIED)

EASEMENT #26
EASTERN SLOPE RURAL TELEPHONE ASSOC., INC.
RIGHT-OF-WAY BK.281 PG.187
(20' STRIP ALONG NE SIDE HWY)

EASTERN SLOPE RURAL TELEPHONE ASSOC., INC.
RIGHT-OF-WAY BK. 376, PG 473
(10' STRIP PARALLEL TO "EXISTING CABLE")
EXACT LOCATION UNSPECIFIED N/2 SEC 19, 24


MOUNTAIN VIEW ELEC. ASSOC., INC
RIGHT-OF-WAY EASEMENT BK. 326 PG.420
(IN OR UPON STREETS, ROADS OR HIGHWAYS)
EXACT LOCATION UNSPECIFIED

417 REV2 AC 417 REV

RAYFORD F. VICK
RECEPT. #328702
COMMITMENT #32936

POB/BOA to Point of Commencement Tie Table

POB/BOA	Point of Commencement	Brg to POC	Distance
AC-417 REV	SE Cor Sec 13, T12S, R53W	S 61°19'36" E	3342.59'
AC-418	SE Cor Sec 13, T12S, R53W	S 75°24'16" E	1392.36'

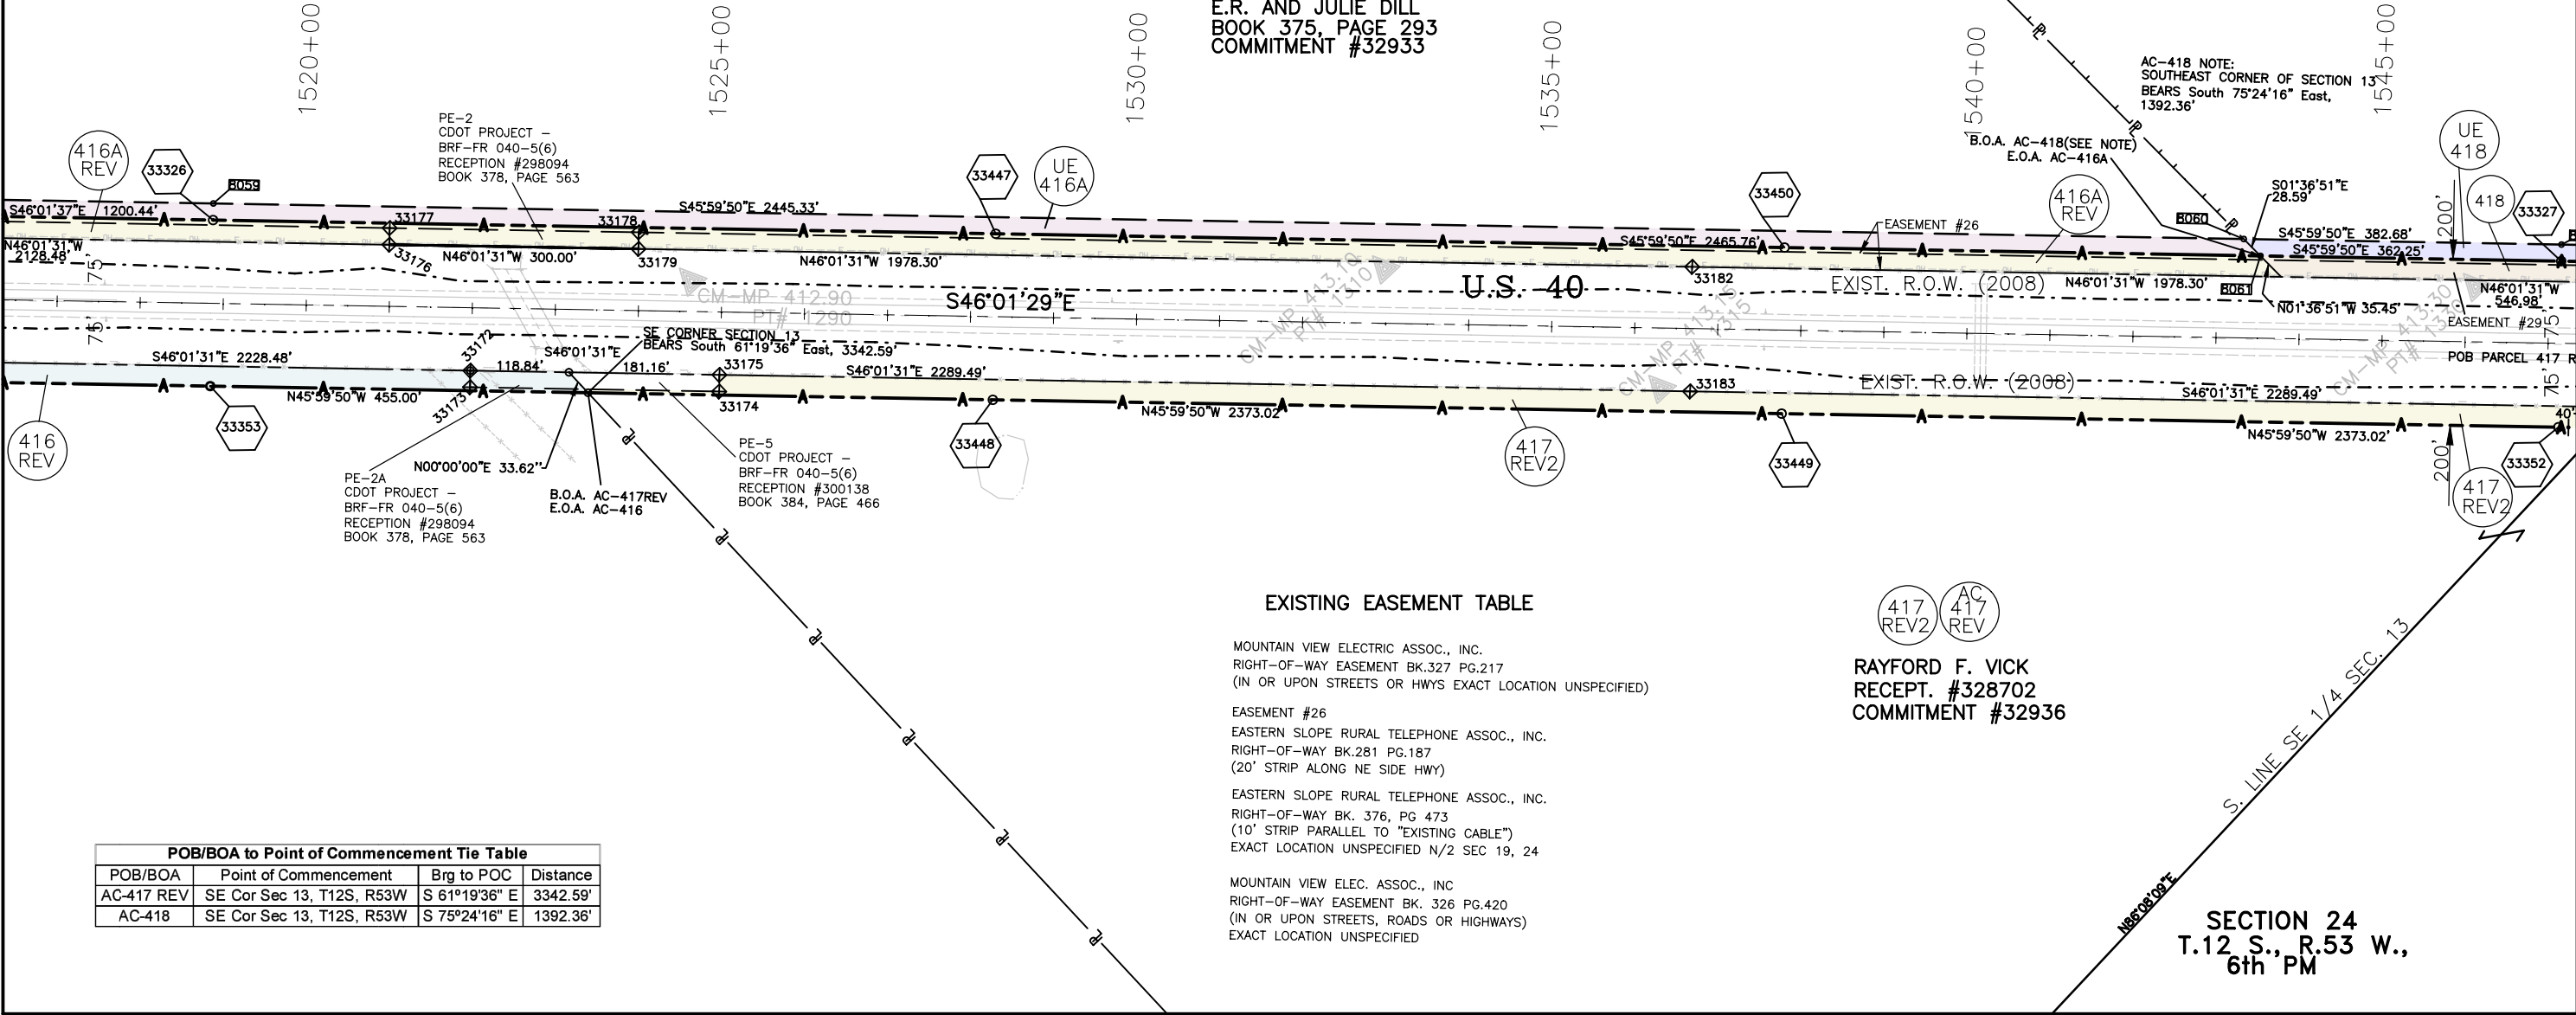

Colorado Department of Transportation



Region 1
18500 E. Colfax Ave.
Aurora, CO 80011
Phone: 303-365-7410 FAX: 303-365-7350

Right of Way/Survey Unit Kevin Williams

Sheet Revisions


Date	Description	Initials
5/16/08	NEW OWNER 417(ALL)	AC
6/16/08	REVISE PARCELS 417, 419, AC-419	KAW
7/30/08	OWNER NAME CHANGE 418	AC
8/11/08	REVISE 417REV, AC417	AC

Sheet Revisions

Date	Description	Initials
mm/yy	XXXXXXXX	XXX

Sheet Revisions

Date	Description	Initials
mm/yy	XXXXXXXX	XXX

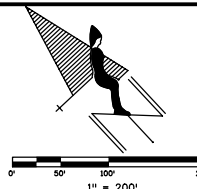

Right of Way Plans

PLAN SHEET

Project Number: NH 0405-022 PHASE 4
Project Location: HUGO TO CHEYENNE COUNTY LINE
Project Location: US 40 MP 399.7 TO 422.0
Project Code: Last Mod. Date Subset Sheets Sheet No. Total No. of Sheets
12325 8-11-08 26 of 41 5.26

EXISTING EASEMENT TABLE

EASEMENT #29
EASTERN SLOPE RURAL TELEPHONE ASSOC., INC.
RIGHT-OF-WAY BK. 281, PG 187
(20' STRIP ALONG NE SIDE HWY)

MOUNTAIN VIEW ELEC. ASSOC., INC
RIGHT-OF-WAY EASEMENT BK. 321 PG.979
(IN OR UPON STREETS, ROADS OR HIGHWAYS)
EXACT LOCATION UNSPECIFIED

MOUNTAIN VIEW ELEC. ASSOC., INC
RIGHT-OF-WAY EASEMENT BK. 333 PG. 75
(IN OR UPON STREETS, ROADS OR HIGHWAYS)
EXACT LOCATION UNSPECIFIED

418 AC 418 UE 418
E.R. AND JULIE DILL
BOOK 375, PAGE 293
COMMITMENT #32933

SECTION 13
T.12 S., R.53 W.,
6TH PM

SECTION 19
T.12 S., R.52 W., 6th PM

419 REV AC 419 REV UE 419
RAYFORD AND CYNTHIA VICK
BOOK 402, PAGE 600
COMMITMENT #32939

417 REV2 417A UE 417A AC 417A AC 417 REV
RAYFORD F. VICK
RECEPTION #328702
COMMITMENT #32936

EXISTING EASEMENT TABLE

EASTERN SLOPE RURAL TELEPHONE ASSOC., INC.
RIGHT-OF-WAY BK. 376, PG 473
(10' STRIP PARALLEL TO "EXISTING CABLE")
EXACT LOCATION UNSPECIFIED N/2 SEC 19, 24

MOUNTAIN VIEW ELEC. ASSOC., INC
RIGHT-OF-WAY EASEMENT BK. 326 PG.420
(IN OR UPON STREETS, ROADS OR HIGHWAYS)
EXACT LOCATION UNSPECIFIED

EASEMENT #29
EASTERN SLOPE RURAL TELEPHONE ASSOC., INC.
RIGHT-OF-WAY BK.281 PG.515
(20' STRIP ALONG NE SIDE HWY)

POB/BOA to Point of Commencement Tie Table

POB/BOA	Point of Commencement	Brg to POC	Distance
417REV2	NE Cor Sec 24, T12S, R53W	N 86°08'09" E	1157.31'
417A	NE Cor Sec 24, T12S, R53W	N 86°08'09" E	921.70'
UE-417A	NE Cor Sec 24, T12S, R53W	N 86°08'09" E	894.72'
AC-417A	NE Cor Sec 24, T12S, R53W	N 86°08'09" E	921.70'
418	SE Cor Sec 13, T12S, R53W	N 86°08'09" E	921.70'
UE-418	SE Cor Sec 13, T12S, R53W	N 86°08'09" E	894.72'
419	NW Cor Sec 19, T12S, R52W	N 1°38'33" W	976.53'
UE-419	NW Cor Sec 19, T12S, R52W	N 1°38'33" W	947.94'
AC-419	NW Cor Sec 19, T12S, R52W	N 1°38'33" W	707.17'

SECTION 24
T.12 S., R.53 W., 6th PM

EXISTING EASEMENT TABLE

EASTERN SLOPE RURAL TELEPHONE ASSOC., INC.
RIGHT-OF-WAY IN N. 1/2 OF SEC. 19 BK.376 PG.473
(10' STRIP PARALLEL TO EXIST. CABLE LOCATION UNSPECIFIED)

MOUNTAIN VIEW ELECTRIC ASSOC. INC
RIGHT-OF-WAY EASEMENT BK.326 PG. 420
(IN OR UPON STREETS OR HIGHWAYS)

EASEMENT #30
EASTERN SLOPE RURAL TELEPHONE ASSOC. INC.
RIGHT-OF-WAY BK.281, PG.517
(20' STRIP ALONG NE SIDE OF HWY)

Colorado Department of Transportation



Region 1
18500 E. Colfax Ave.
Aurora, CO 80011
Phone: 303-365-7410 FAX: 303-365-7350

Right of Way/Survey Unit Kevin Williams

Sheet Revisions


Date	Description	Initials
5/16/08	NEW OWNER 417(ALL)	AC
6/16/08	REVISE PARCELS 417, 419, AC-419	KAW
8/11/08	REVISE 417REV, AC417	AC

Sheet Revisions

Date	Description	Initials
mm/yy	XXXXXXXX	XXX

Sheet Revisions

Date	Description	Initials
mm/yy	XXXXXXXX	XXX

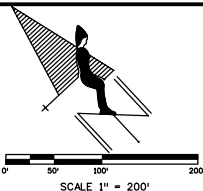

Right of Way Plans


PLAN SHEET

Project Number:	NH 0405-022 PHASE 4
Project Location:	HUGO TO CHEYENNE COUNTY LINE
Project Location:	US 40 MP 399.7 TO 422.0
Project Code:	12325
Last Mod. Date:	8-11-08
Subset Sheets:	27 of 41
Sheet No.:	5.27
Total No. of Sheets:	

SECTION 19
T.12 S., R.52 W., 6th PM

419 REV
AC 419 REV
UE 419

RAYFORD AND CYNTHIA VICK
BOOK 402, PAGE 600
COMMITMENT #32939

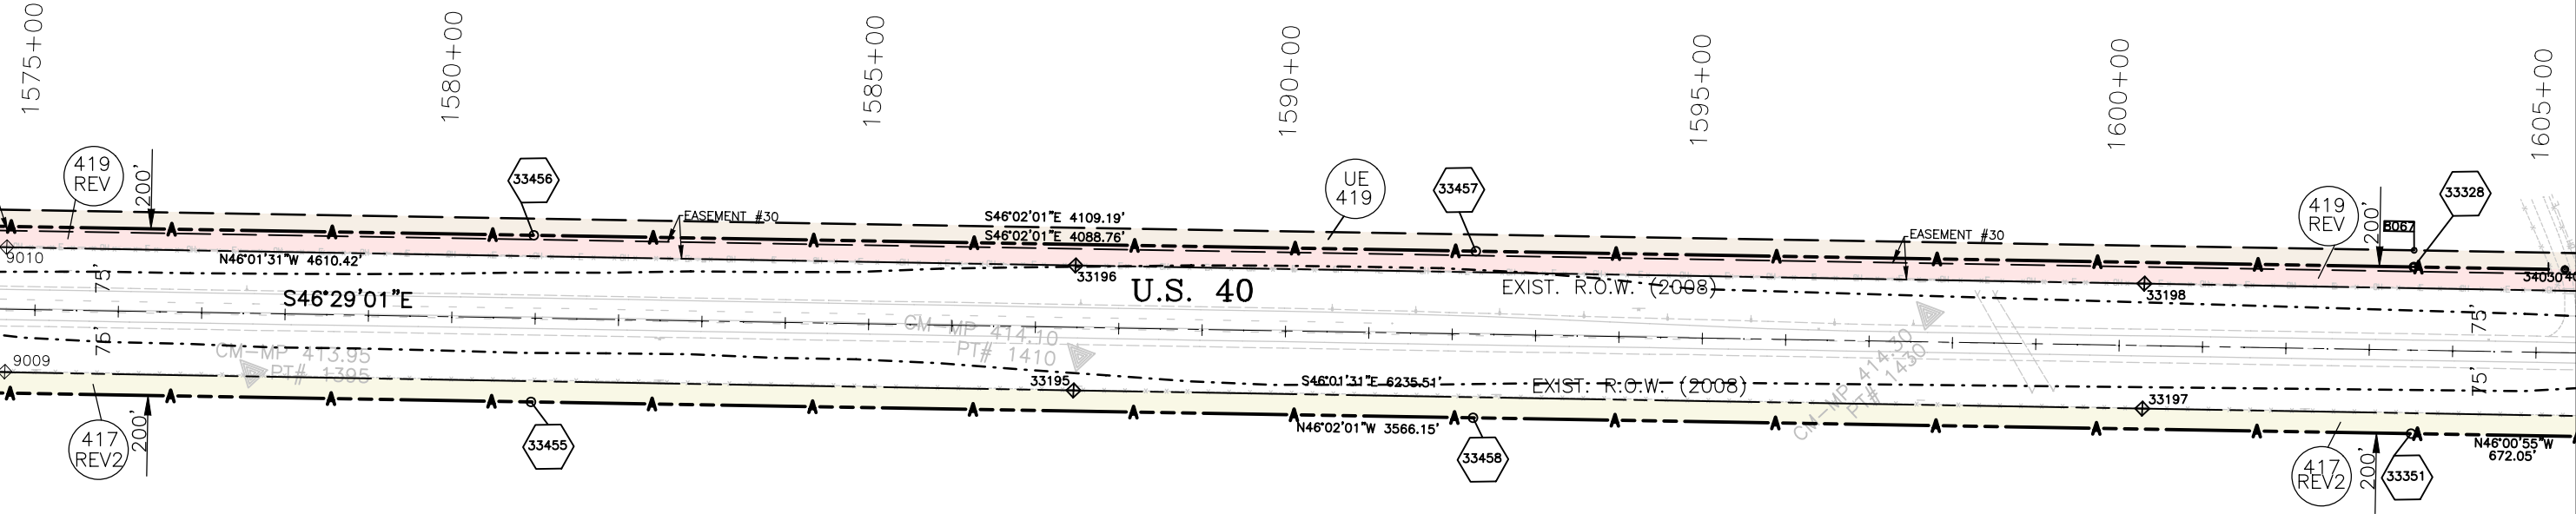

417 REV2
AC 417 REV

RAYFORD F. VICK
RECEPTION # 328702
COMMITMENT #32936

EXISTING EASEMENT TABLE

EASTERN SLOPE RURAL TELEPHONE ASSOC., INC.
RIGHT-OF-WAY IN N. 1/2 OF SEC. 19 BK.376 PG.473
(10' STRIP PARALLEL TO EXIST. CABLE LOCATION UNSPECIFIED)

MOUNTAIN VIEW ELECTRIC ASSOC. INC
RIGHT-OF-WAY EASEMENT BK.326 PG. 420
(IN OR UPON STREETS OR HIGHWAYS)

EASEMENT #30
EASTERN SLOPE RURAL TELEPHONE ASSOC. INC.
RIGHT-OF-WAY BK.281, PG.517
(20' STRIP ALONG NE SIDE OF HWY)

Colorado Department of Transportation



Region 1
18500 East Colfax Avenue
Aurora, CO 80011
Phone: 303-365-7410 FAX: 303-365-7350
Right of Way/Survey Unit Kevin Williams

Sheet Revisions


Date	Description	Initials
5/16/08	NEW OWNER 417(ALL)	AC
	NEW OWNER 421(ALL)	AC
6/16/08	REVISE PARCELS 417, 419, AC-419	KAW
7/30/08	REMOVE LIFE ESTATE RESERVATION 421	AC
8/11/08	REVISE 417REV, AC417	AC
12-09-08	ADD TE-417	AC

Sheet Revisions

Date	Description	Initials
mm/yy	XXXXXXXX	XXX

Sheet Revisions

Date	Description	Initials
mm/yy	XXXXXXXX	XXX

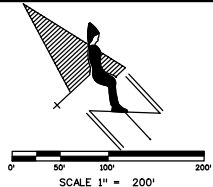

Right of Way Plans


PLAN SHEET

Project Number: NH 0405-022 PHASE 4
Project Location: HUGO TO CHEYENNE COUNTY LINE
Project Location: US 40 MP 399.7 TO 422.0
Project Code: 12325
Last Mod. Date: 12-09-08
Subset Sheets: 28 of 41
Sheet No.: 5.28
Total No. of Sheets: 12325

POB/BOA to Point of Commencement Tie Table			
POB/BOA	Point of Commencement	Brg to POC	Distance
417B	SE Cor Sec 19, T12S, R52W	N 88°37'43" E	1227.80'
419A	SE Cor Sec 19, T12S, R52W	N 88°37'43" E	981.66'
421	SE Cor Sec 19, T12S, R52W	N 88°37'43" E	1227.80'
421A	SE Cor Sec 19, T12S, R52W	N 88°37'43" E	981.66'
AC-421	SE Cor Sec 19, T12S, R52W	N 88°37'43" E	1262.76'
AC-421A	SE Cor Sec 19, T12S, R52W	N 88°37'43" E	981.66'


SECTION 19
T.12 S., R.52 W., 6th PM

SECTION 30
T.12 S., R.52 W., 6th PM

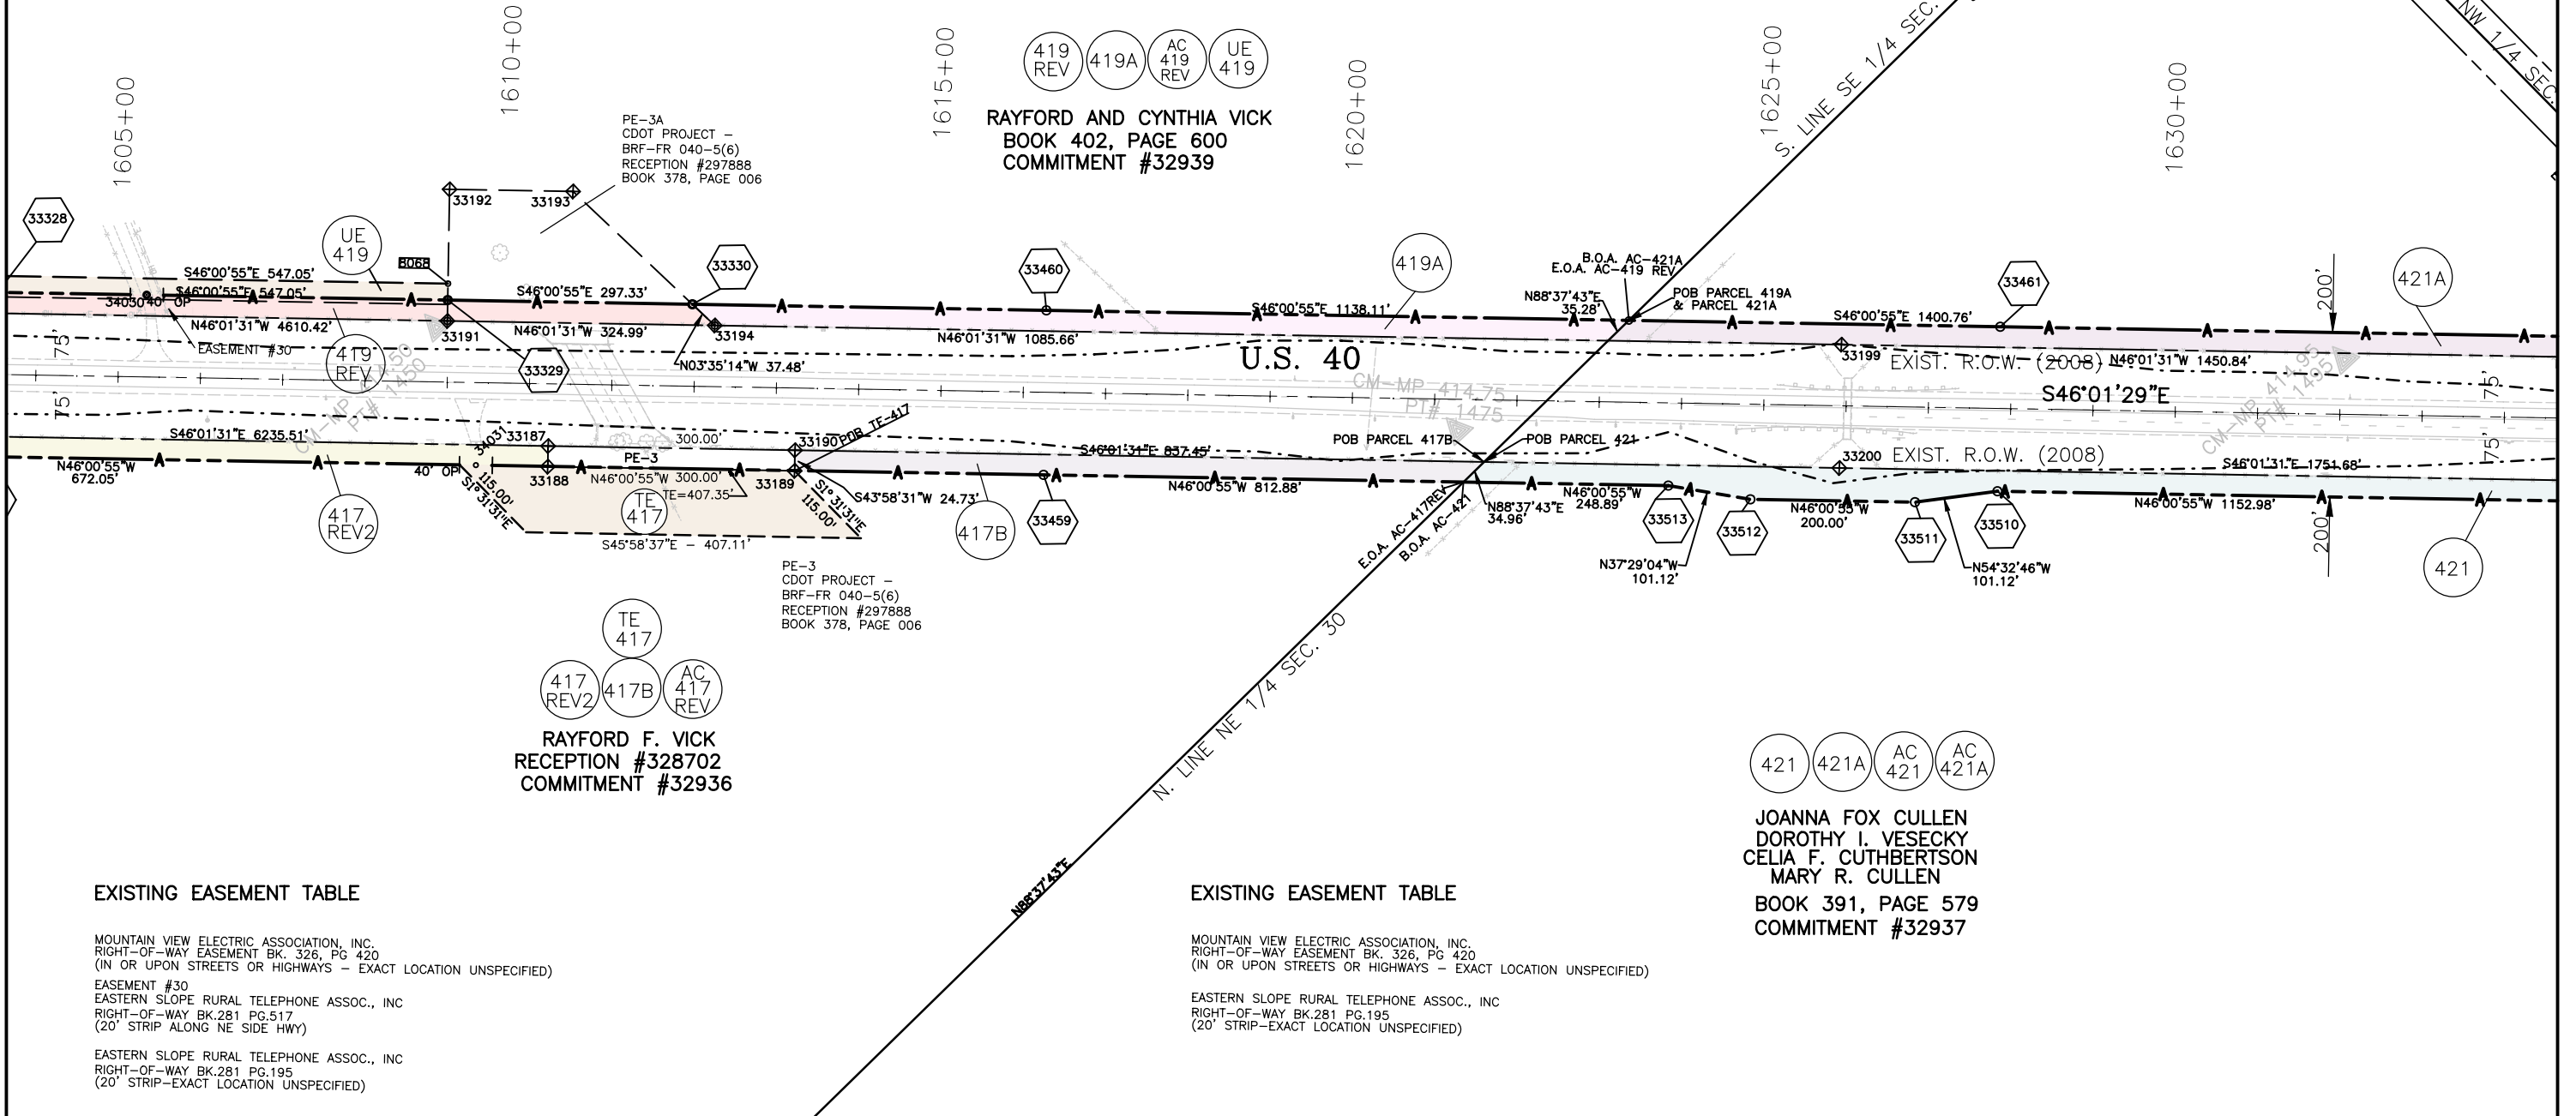

Right of Way/Survey Unit Kevin Williams


Date	Description
5/16/08	NEW OWNER 420(ALL)
	NEW OWNER 421(ALL)
	NEW OWNER 427(ALL)
7/30/08	REMOVE LIFE ESTATE RESEVATION 421

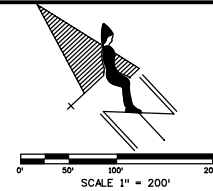[illegible][illegible]

PLAN SHEET

Project Number: NH 0405-022 PHASE 4				
Project Location: HUGO TO CHEYENNE COUNTY LINE				
Project Location: US 40 MP 399.7 TO 422.0				
Project Code:	Last Mod. Date:	Subset Sheets	Sheet No.	Total No. of Sheets
12325	7-30-08	29 of 41	5.29	

SECTION 29
T.12 S., R.52 W., 6th PM

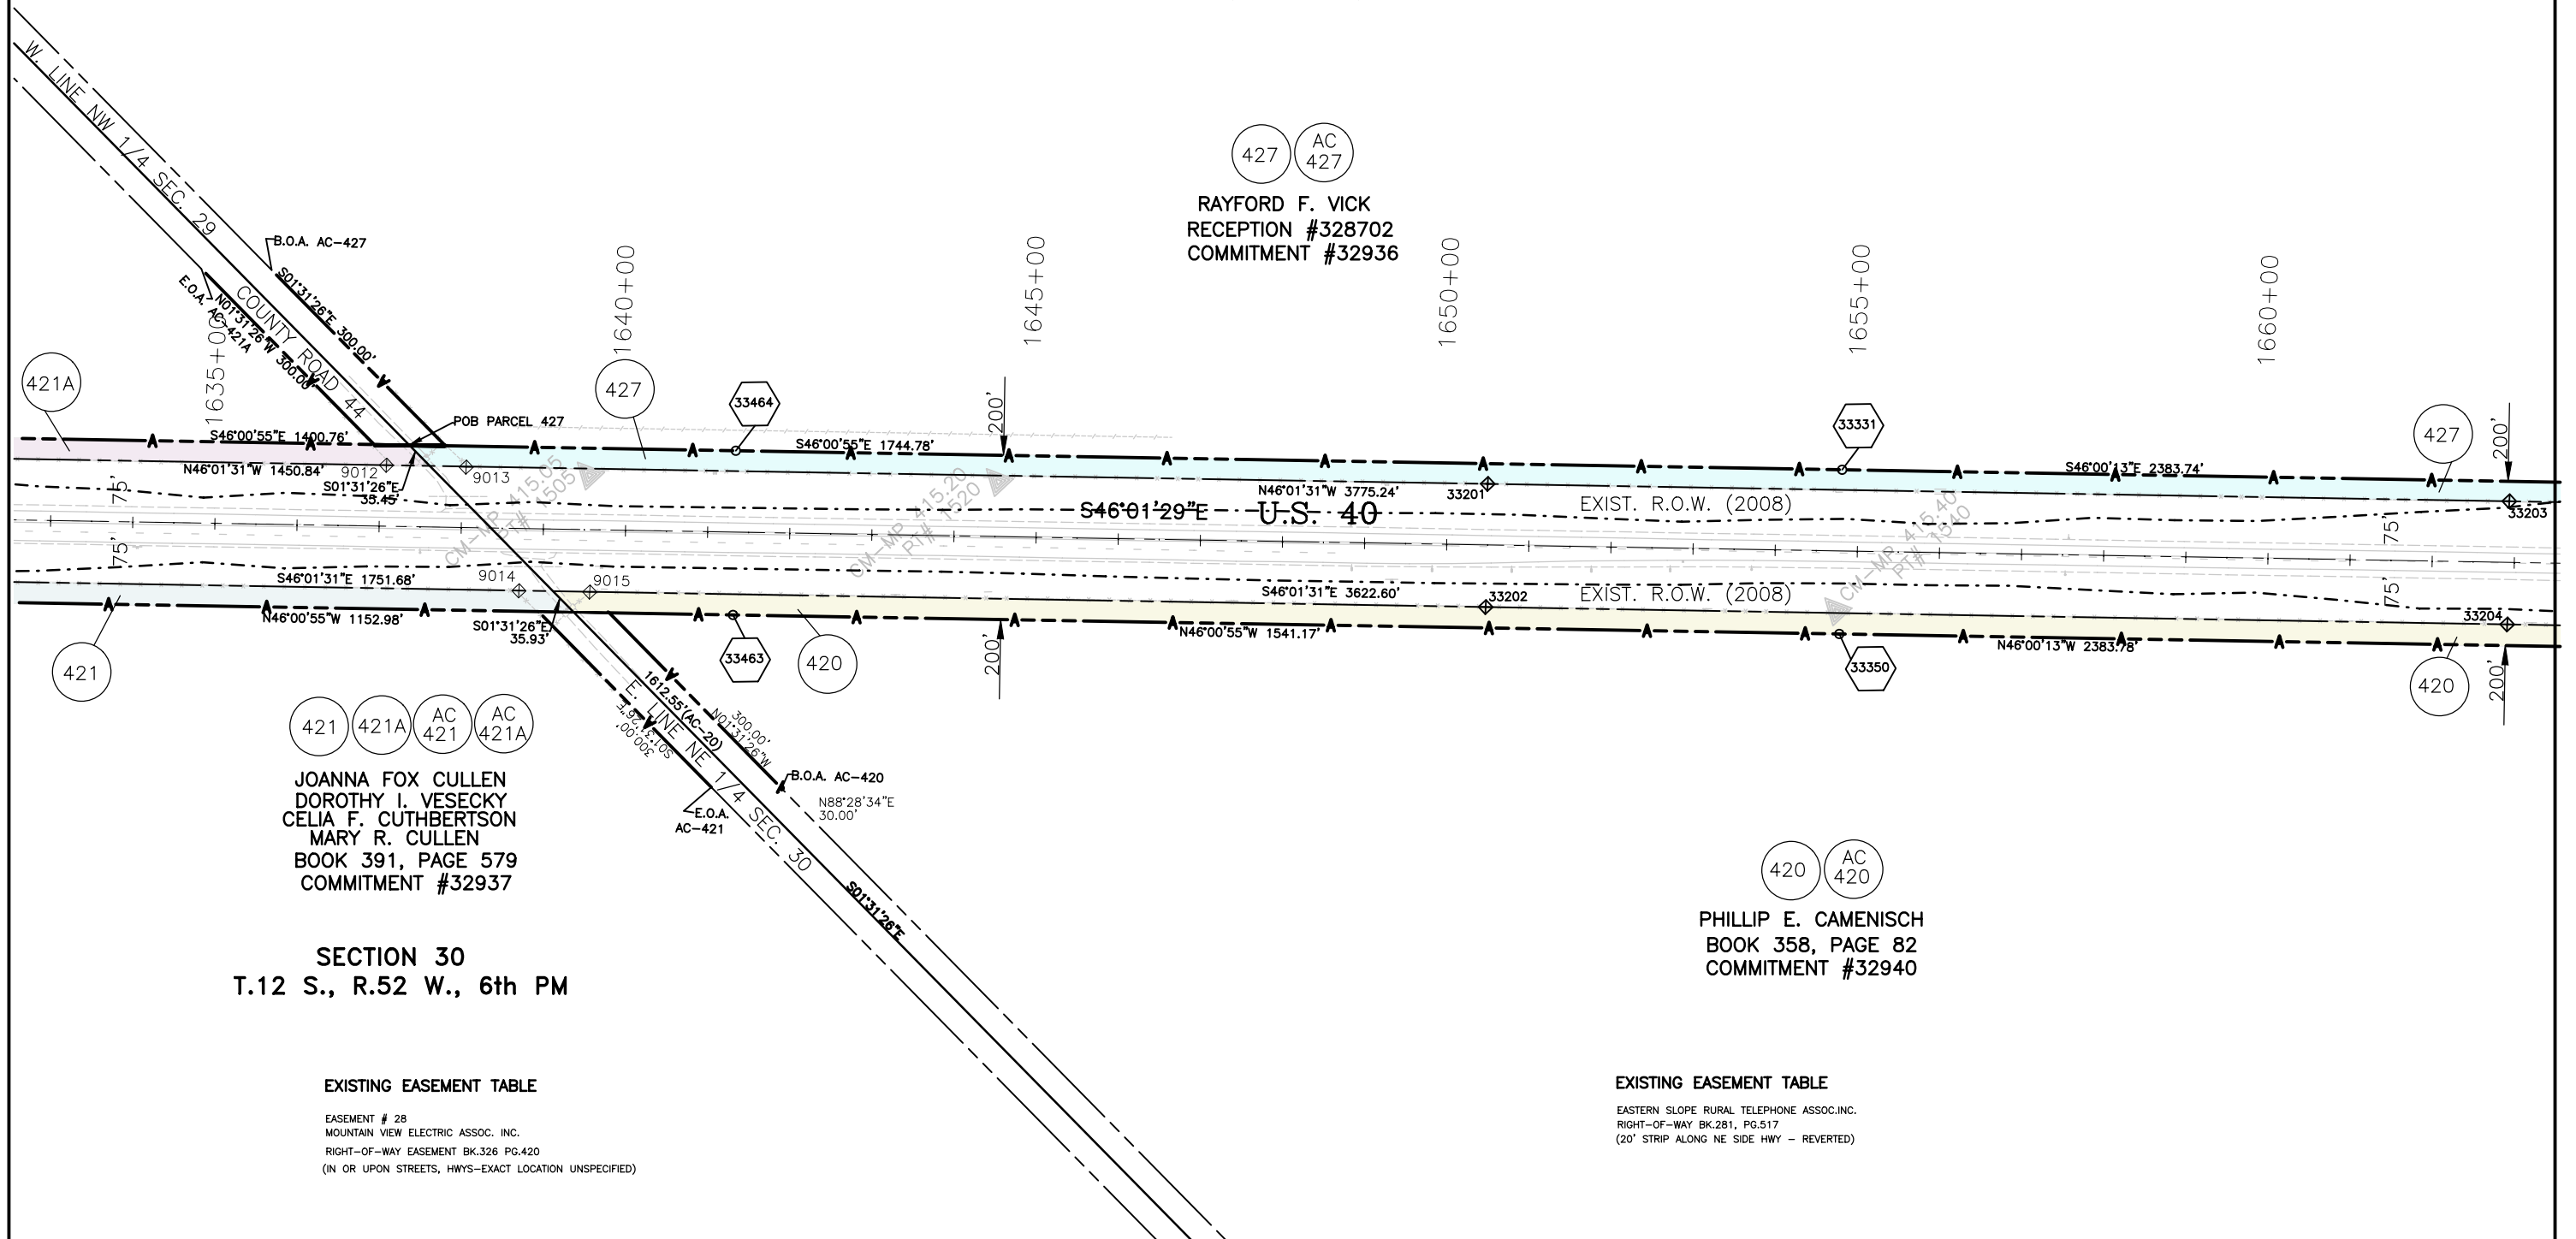

Colorado Department of Transportation



Region 1
18500 E. Colfax Ave.
Aurora, CO 80011
Phone: 303-365-7410 FAX: 303-365-7350

Right of Way/Survey Unit Kevin Williams

Sheet Revisions

Date	Description	Initials
5/16/08	NEW OWNER 420(ALL) 427(ALL)	AC

Sheet Revisions

Date	Description	Initials
mm/yy	XXXXXXXX	XXX

Sheet Revisions

Date	Description	Initials
mm/yy	XXXXXXXX	XXX



SCALE 1" = 200'

Right of Way Plans

PLAN SHEET

Project Number:	NH 0405-022 PHASE 4
Project Location:	HUGO TO CHEYENNE COUNTY LINE
Project Location:	US 40 MP 399.7 TO 422.0
Project Code:	12325
Last Mod. Date:	05-16-08
Subset Sheets:	30 of 41
Sheet No.:	5.30
Total No. of Sheets:	

SECTION 29

T.12 S., R.52 W., 6th PM

427 AC
427

RAYFORD F. VICK
RECEPTION #328702
COMMITMENT #32936

1665+00


1670+00

1675+00

1680+00

1685+00

1690+00

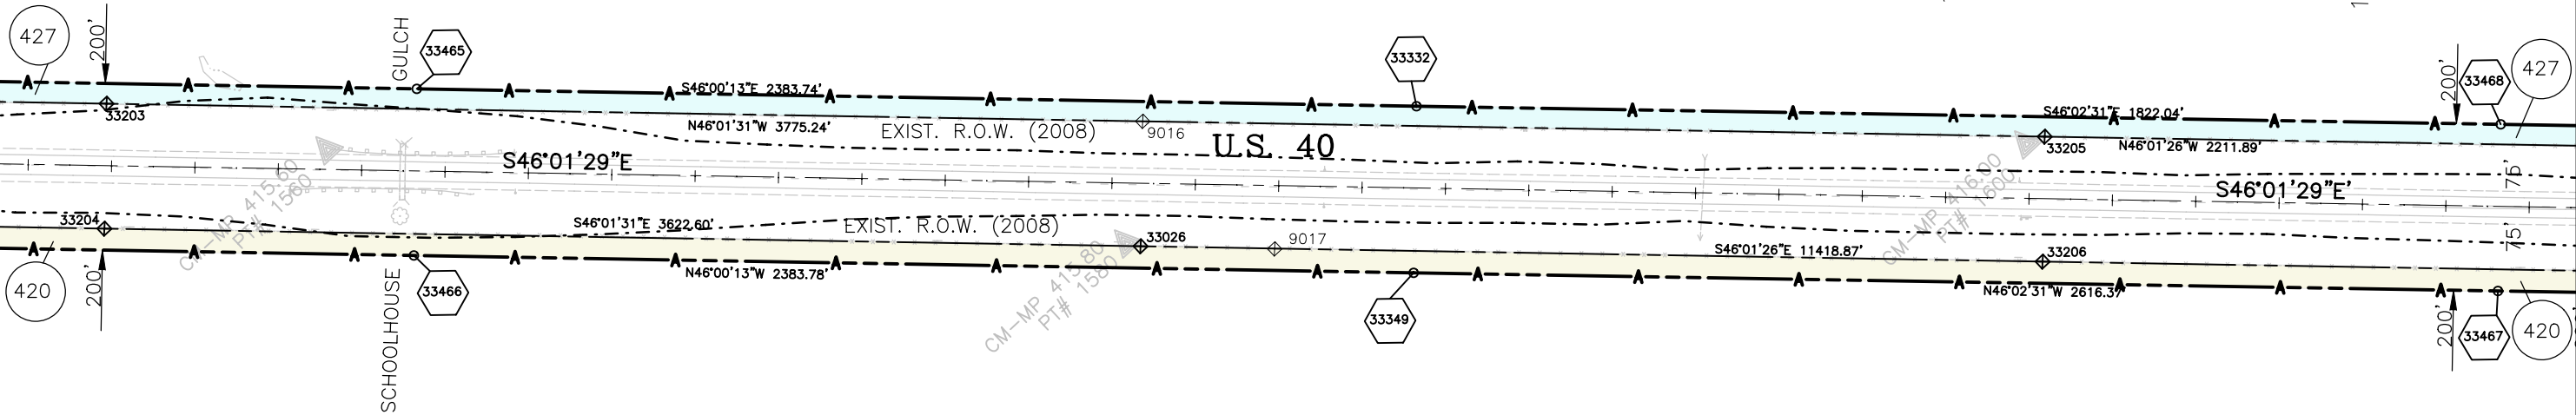

420 AC
420

PHILLIP E. CAMENISCH
BOOK 358, PAGE 82
COMMITMENT #32940

EXISTING EASEMENT TABLE
EASTERN SLOPE RURAL TELEPHONE ASSOC. INC.
RIGHT-OF-WAY BK. 281, PG. 517
(20' STRIP ALONG NE SIDE HWY - REVERTED)

COUNTY ROAD 2J

Colorado Department of Transportation



Region 1
18500 E. Colfax Ave.
Aurora, CO 80011
Phone: 303-365-7410 FAX: 303-365-7350

Right of Way/Survey Unit Kevin Williams

Sheet Revisions


Date	Description	Initials
5/20/08	NEW OWNER 420(ALL) 427(ALL)	AC

Sheet Revisions

Date	Description	Initials
mm/yy	XXXXXXXX	XXX

Sheet Revisions

Date	Description	Initials
mm/yy	XXXXXXXX	XXX

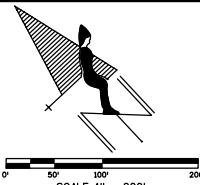

Right of Way Plans

PLAN SHEET

Project Number: NH 0405-022 PHASE 4
Project Location: HUGO TO CHEYENNE COUNTY LINE
Project Location: US 40 MP 399.7 TO 422.0
Project Code: 12325
Last Mod. Date: 05-16-08
Subset Sheets: 31 of 41
Sheet No.: 5.31
Total No. of Sheets: 41

SECTION 29

T.12 S., R.52 W., 6th PM

427 AC 427

RAYFORD F. VICK
RECEPTION #328702
COMMITMENT #32936

EXISTING EASEMENT TABLE

EASTERN SLOPE RURAL TELEPHONE ASSOC. INC.
RIGHT-OF-WAY BK.281, PG.517
(20' STRIP ALONG NE SIDE HWY - REVERTED)

SECTION 32

T.12 S., R.52 W., 6th PM

420A AC 420A


ROBERT GARY SCHAFER
BOOK 358, PAGE 82
COMMITMENT #33085

SECTION 33

T.12 S., R.52 W., 6th PM

EXISTING EASEMENT TABLE

EASTERN SLOPE RURAL TELEPHONE ASSOC. INC.
RIGHT-OF-WAY BK.283, PG.722
(20' STRIP ALONG NO. SIDE HWY - REVERTED)

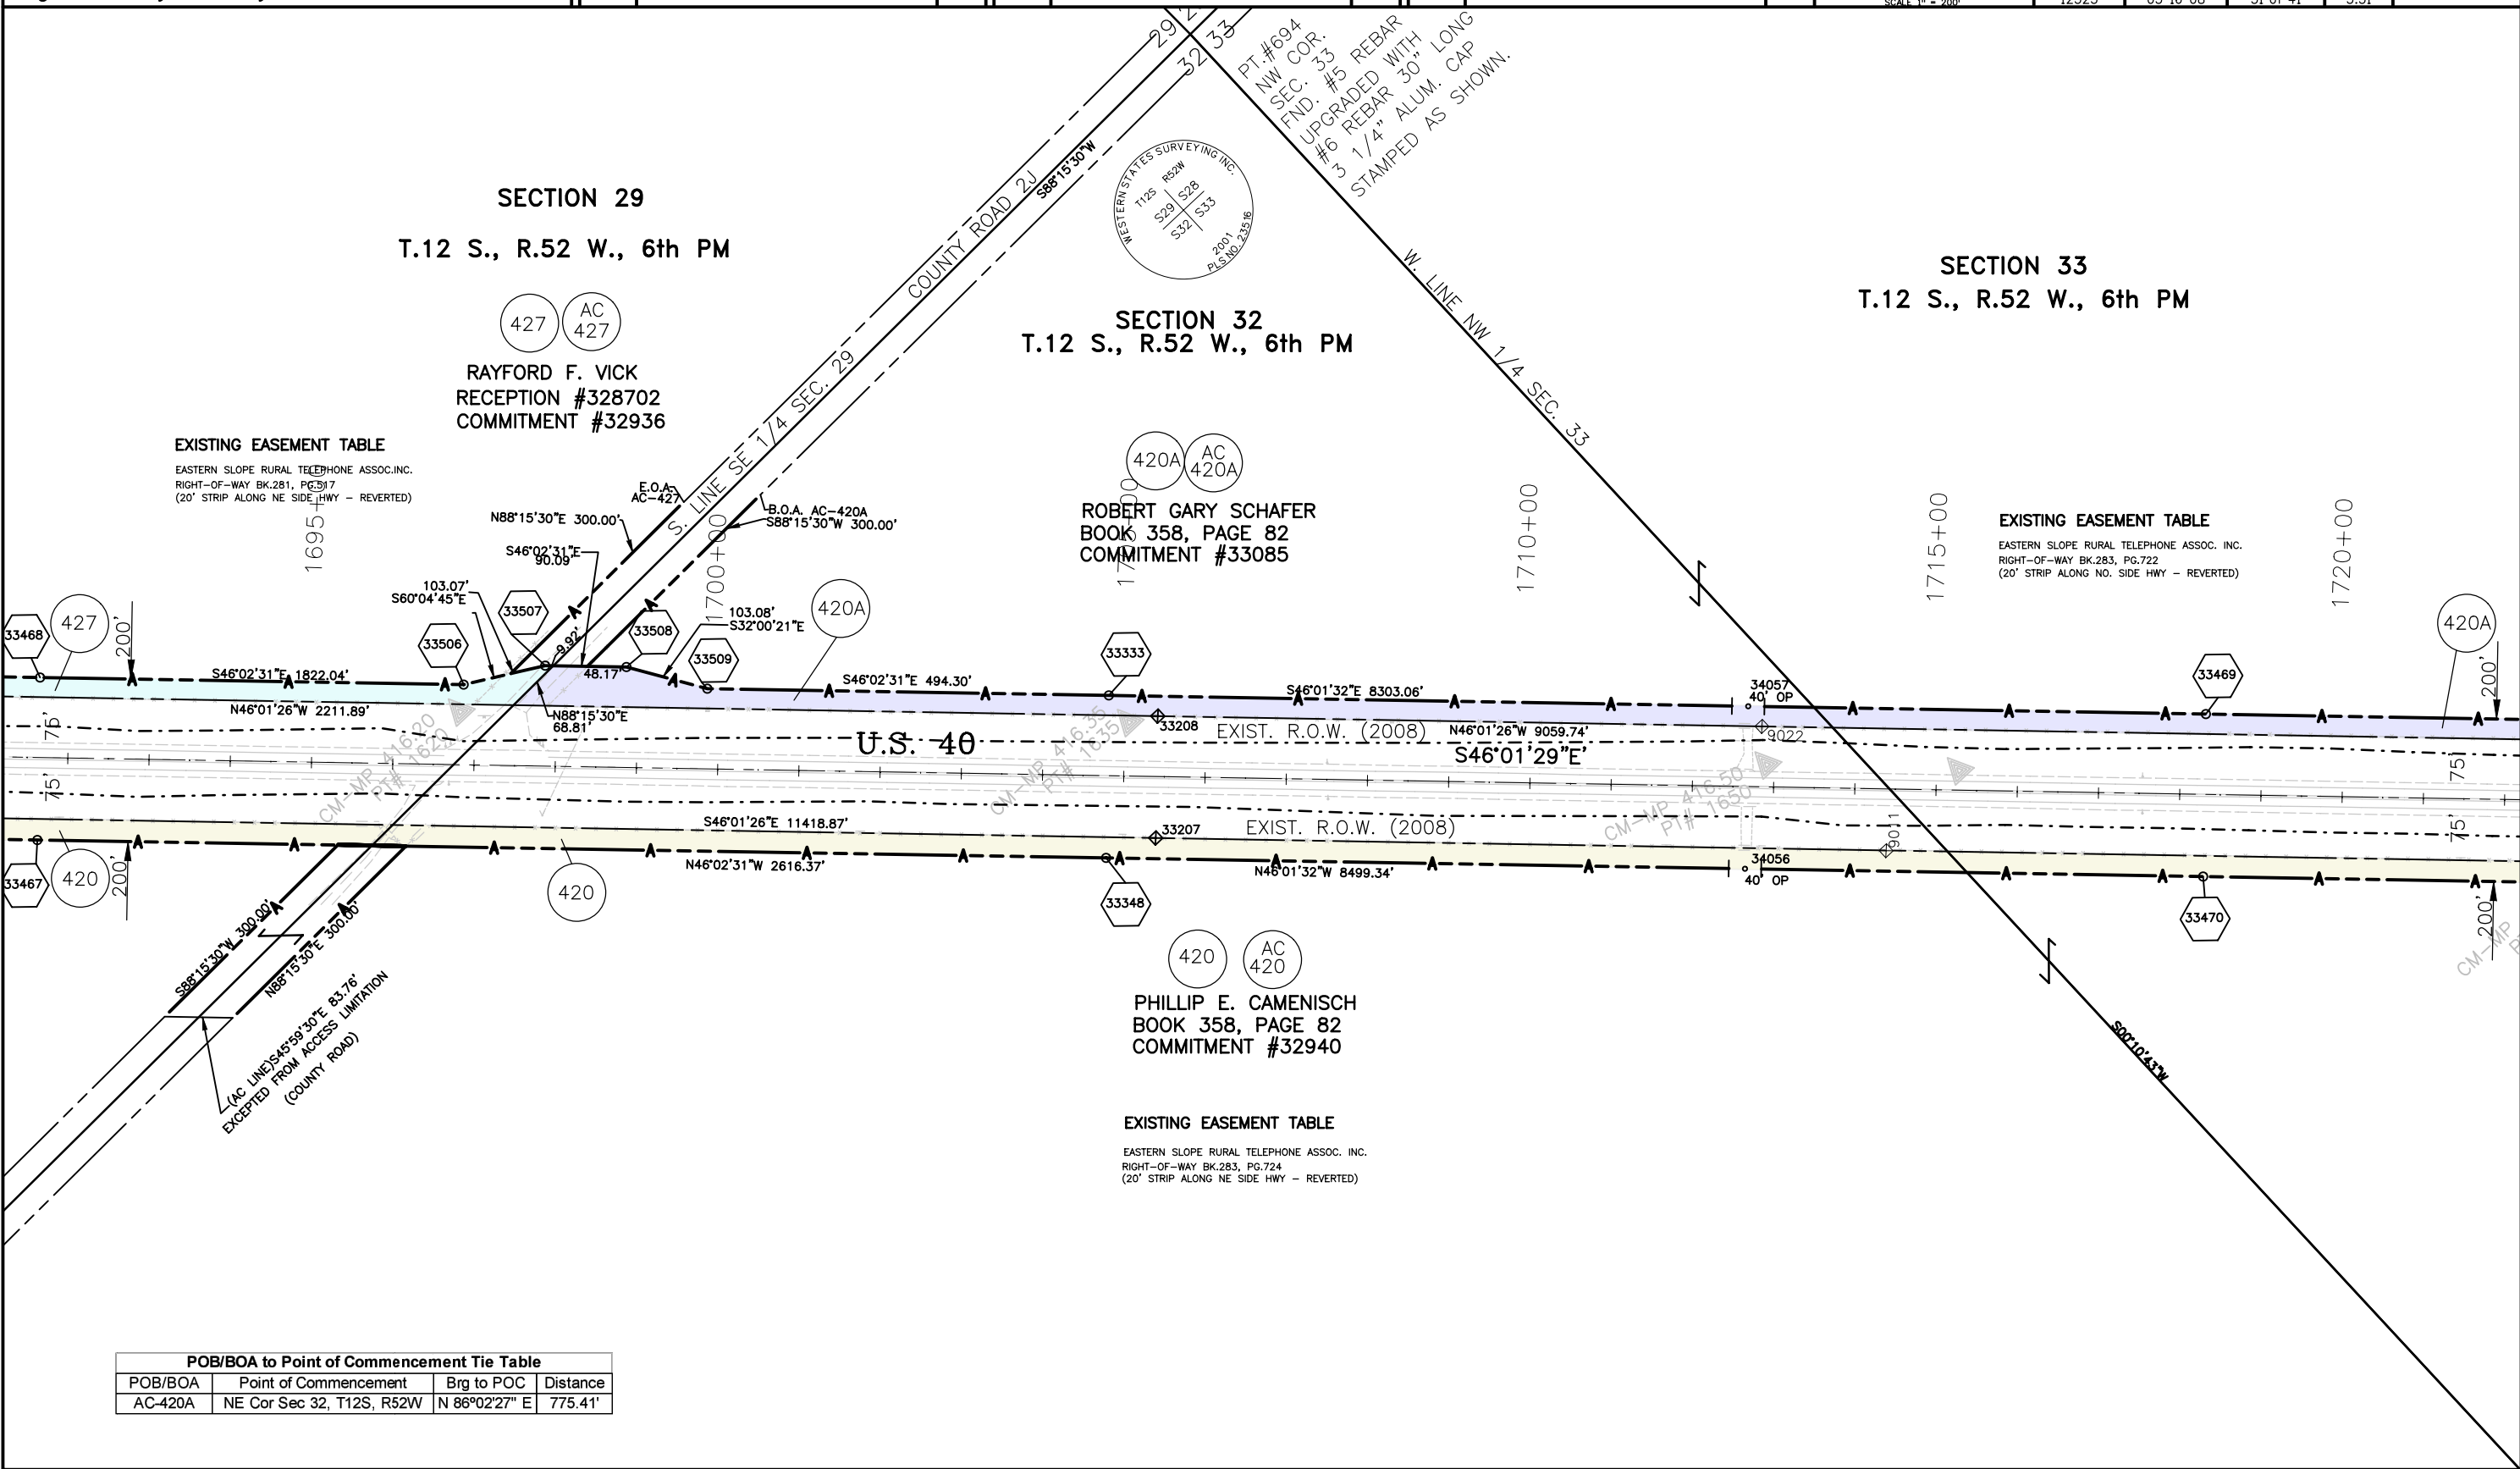

POB/BOA to Point of Commencement Tie Table

POB/BOA	Point of Commencement	Brg to POC	Distance
AC-420A	NE Cor Sec 32, T12S, R52W	N 86°02'27" E	775.41'

Colorado Department of Transportation



Region 1
18500 E. Colfax Ave.
Aurora, CO 80011
Phone: 303-365-7410 FAX: 303-365-7350

Right of Way/Survey Unit Kevin Williams

Sheet Revisions


Date	Description	Initials
5/16/08	NEW OWNER 420(ALL)	AC

Sheet Revisions

Date	Description	Initials
mm/yy	XXXXXXXX	XXX

Sheet Revisions

Date	Description	Initials
mm/yy	XXXXXXXX	XXX

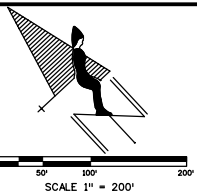

Right of Way Plans

PLAN SHEET


Project Number:	NH 0405-022 PHASE 4
Project Location:	HUGO TO CHEYENNE COUNTY LINE
Project Location:	US 40 MP 399.7 TO 422.0
Project Code:	12325
Last Mod. Date:	05-16-08
Subset Sheets:	32 of 41
Sheet No.:	5.32
Total No. of Sheets:	

SECTION 33

T.12 S., R.52 W., 6th PM

420A AC 420A

ROBERT GARY SCHAFER
BOOK 358, PAGE 82
COMMITMENT #33085

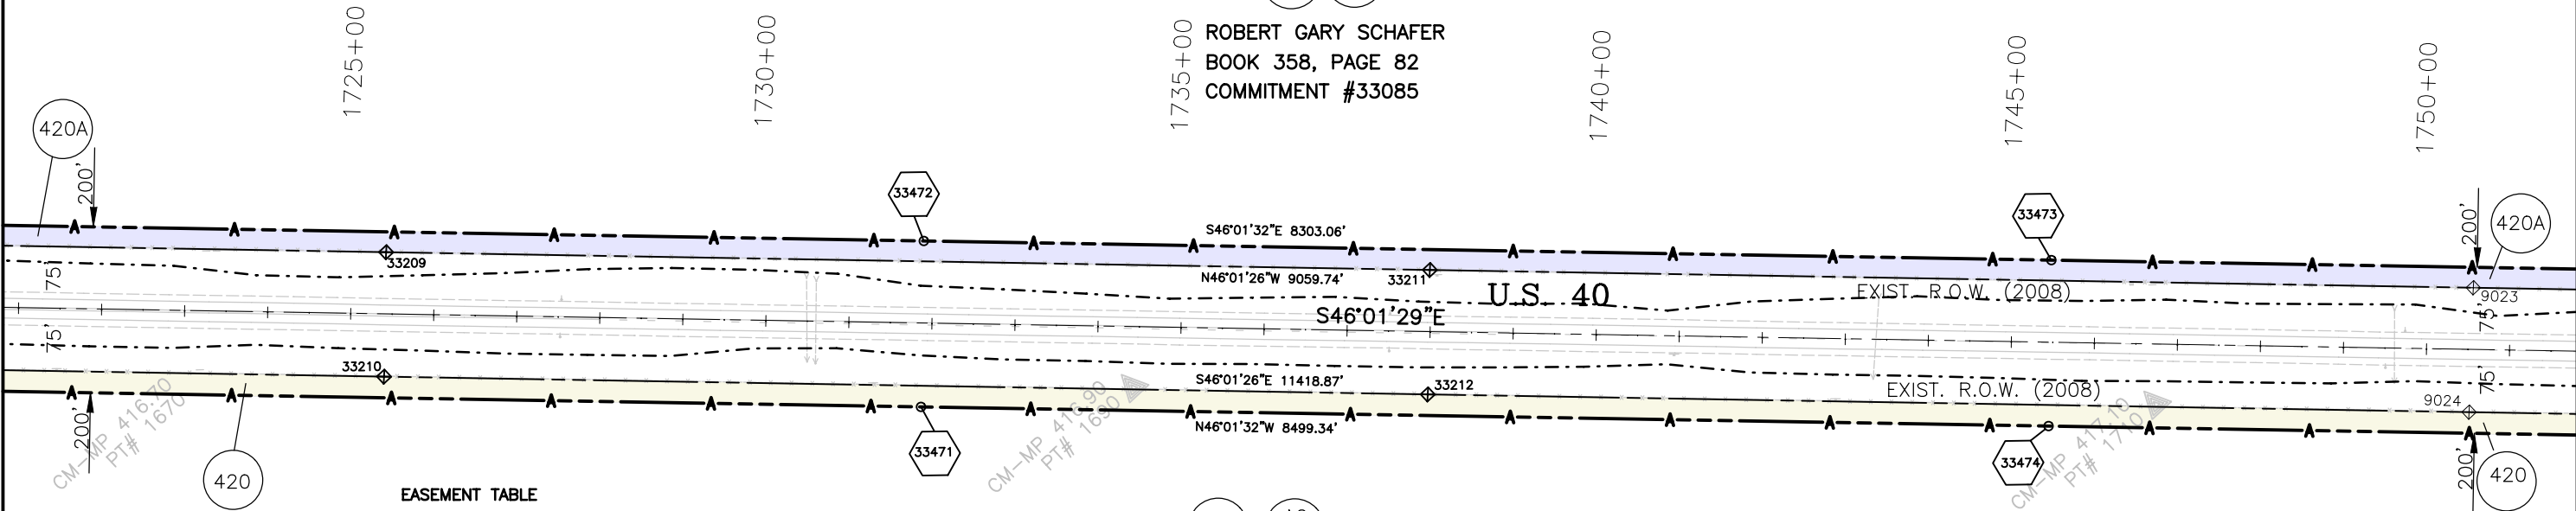

EASEMENT TABLE

EASTERN SLOPE RURAL TELEPHONE ASSOC. INC.
RIGHT-OF-WAY BK.283, PG.722
(20' STRIP ALONG NO. SIDE HWY - REVERTED)

420 AC 420

PHILLIP E. CAMENISCH
BOOK 358, PAGE 82
COMMITMENT #32940

Colorado Department of Transportation



Region 1
18500 E. Colfax Ave.
Aurora, CO 80011
Phone: 303-365-7410 FAX: 303-365-7350

Right of Way/Survey Unit Kevin Williams

Sheet Revisions


Date	Description	Initials
5/16/08	NEW OWNER 420(ALL)	AC

Sheet Revisions

Date	Description	Initials
mm/yy	XXXXXXXX	XXX

Sheet Revisions

Date	Description	Initials
mm/yy	XXXXXXXX	XXX

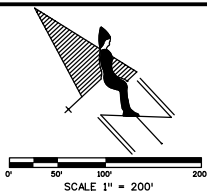

Right of Way Plans

PLAN SHEET

Project Number:	NH 0405-022 PHASE 4
Project Location:	HUGO TO CHEYENNE COUNTY LINE
Project Location:	US 40 MP 399.7 TO 422.0
Project Code:	12325
Last Mod. Date:	05-16-08
Subset Sheets:	33 of 41
Sheet No.:	5..33
Total No. of Sheets:	

SECTION 33
T.12 S., R.52 W., 6th PM

SECTION 4
T.13 S., R.52 W.,
6th PM

420A AC 420A
ROBERT GARY SCHAFER
BOOK 358, PAGE 82
COMMITMENT #33085

420 AC 420
PHILLIP E. CAMENISCH
BOOK 358, PAGE 82
COMMITMENT #32940

EASEMENT TABLE
EASTERN SLOPE RURAL TELEPHONE ASSOC. INC.
RIGHT-OF-WAY BK.283, PG.722
(20' STRIP ALONG NO. SIDE HWY - REVERTED)

EASEMENT TABLE
EASTERN SLOPE RURAL TELEPHONE ASSOC. INC.
RIGHT-OF-WAY BK.283, PG.726
(20' STRIP ALONG NO. SIDE HWY - REVERTED)

TOWNSHIP 12 SOUTH
TOWNSHIP 13 SOUTH

PT. #3713
NE COR.
SEC. 4
FND. STONE
14"x8"x9"

Colorado Department of Transportation



Region 1
18500 E. Colfax Ave.
Aurora, CO 80011
Phone: 303-365-7410 FAX: 303-365-7350

Right of Way/Survey Unit Kevin Williams

Sheet Revisions


Date	Description	Initials
5/16/08	NEW OWNER 420 (ALL)	AC
6/16/08	REVISE PARCELS 428, AC-428	KAW
7/30/08	REMOVE LIFE ESTATE RESERVATION 428	AC

Sheet Revisions

Date	Description	Initials
mm/yy	XXXXXXXX	XXX

Sheet Revisions

Date	Description	Initials
mm/yy	XXXXXXXX	XXX

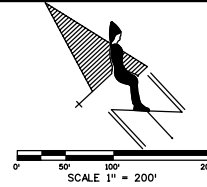


Right of Way Plans

PLAN SHEET

Project Number: NH 0405-022 PHASE 4
Project Location: HUGO TO CHEYENNE COUNTY LINE
Project Location: US 40 MP 399.7 TO 422.0
Project Code: 12325
Last Mod. Date: 7-30-08
Subset Sheets: 34 of 41
Sheet No.: 5.34
Total No. of Sheets

SECTION 3
T.13 S., R.52 W., 6th PM

SECTION 4
T.13 S., R.52 W.,
6th PM

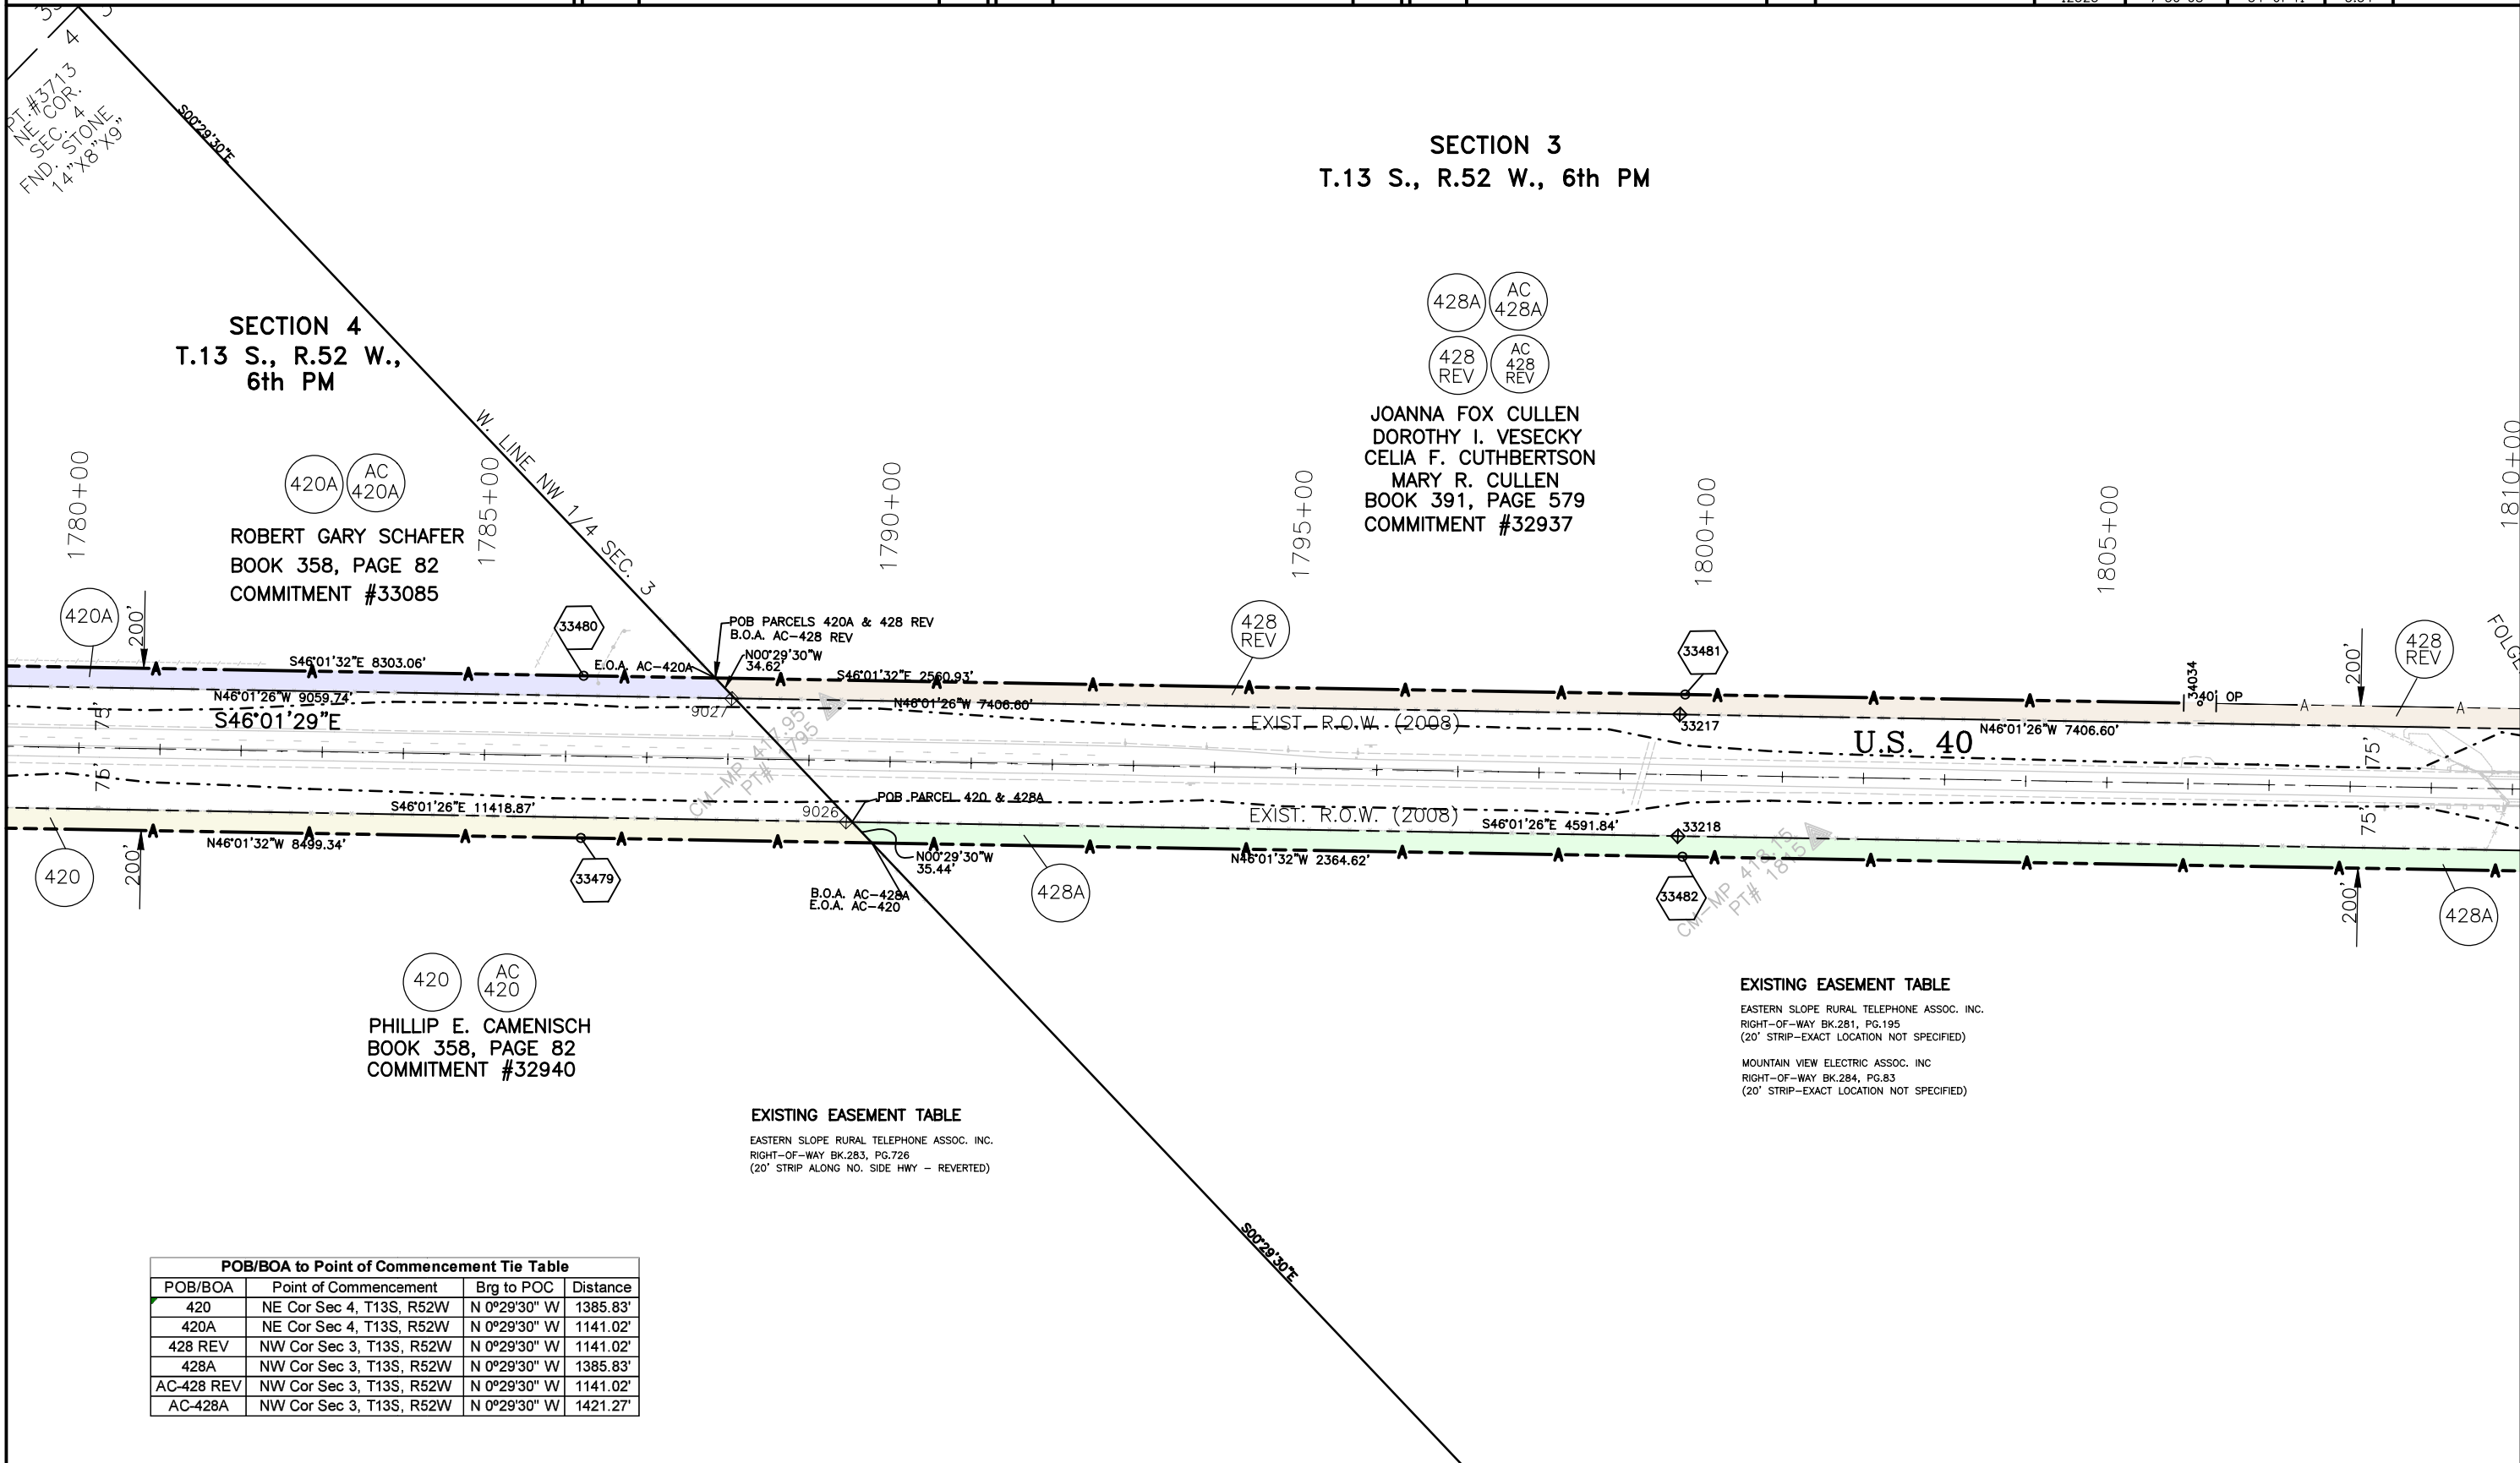

POB/BOA to Point of Commencement Tie Table			
POB/BOA	Point of Commencement	Brg to POC	Distance
420	NE Cor Sec 4, T13S, R52W	N 0°29'30" W	1385.83'
420A	NE Cor Sec 4, T13S, R52W	N 0°29'30" W	1141.02'
428 REV	NW Cor Sec 3, T13S, R52W	N 0°29'30" W	1141.02'
428A	NW Cor Sec 3, T13S, R52W	N 0°29'30" W	1385.83'
AC-428 REV	NW Cor Sec 3, T13S, R52W	N 0°29'30" W	1141.02'
AC-428A	NW Cor Sec 3, T13S, R52W	N 0°29'30" W	1421.27'

EXISTING EASEMENT TABLE

EASTERN SLOPE RURAL TELEPHONE ASSOC. INC.
RIGHT-OF-WAY BK.283, PG.726
(20' STRIP ALONG NO. SIDE HWY - REVERTED)

EXISTING EASEMENT TABLE

EASTERN SLOPE RURAL TELEPHONE ASSOC. INC.
RIGHT-OF-WAY BK.281, PG.195
(20' STRIP-EXACT LOCATION NOT SPECIFIED)

MOUNTAIN VIEW ELECTRIC ASSOC. INC.
RIGHT-OF-WAY BK.284, PG.83
(20' STRIP-EXACT LOCATION NOT SPECIFIED)



Region 1
18500 E. Colfax Ave.
Aurora, CO 80011
Phone: 303-365-7410 FAX: 303-365-7350

Right of Way/Survey Unit Kevin Williams

Sheet Revisions


Date	Description	Initials
6/16/08	REVISE PARCELS 428, AC-428	KAW
7/30/08	REMOVE LIFE ESTATE RESERVATION 428	AC
12/10/10	ADD 33486 REF PNT & NOTE	KAW

Sheet Revisions

Date	Description	Initials
mm/yy	XXXXXXXX	XXX

Sheet Revisions

Date	Description	Initials
mm/yy	XXXXXXXX	XXX

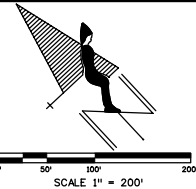

Right of Way Plans

PLAN SHEET


Project Number:	NH 0405-022 PHASE 4
Project Location:	HUGO TO CHEYENNE COUNTY LINE
Project Location:	US 40 MP 399.7 TO 422.0
Project Code:	12325
Last Mod. Date:	12-10-10
Subset Sheets:	35 of 41
Sheet No.:	5.35
Total No. of Sheets:	

SECTION 3
T.13 S., R.52 W., 6th PM

428A AC
428A

428 REV AC
428 REV

JOANNA FOX CULLEN
DOROTHY I. VESECKY
CELIA F. CUTHBERTSON
MARY R. CULLEN
BOOK 391, PAGE 579
COMMITMENT #32937

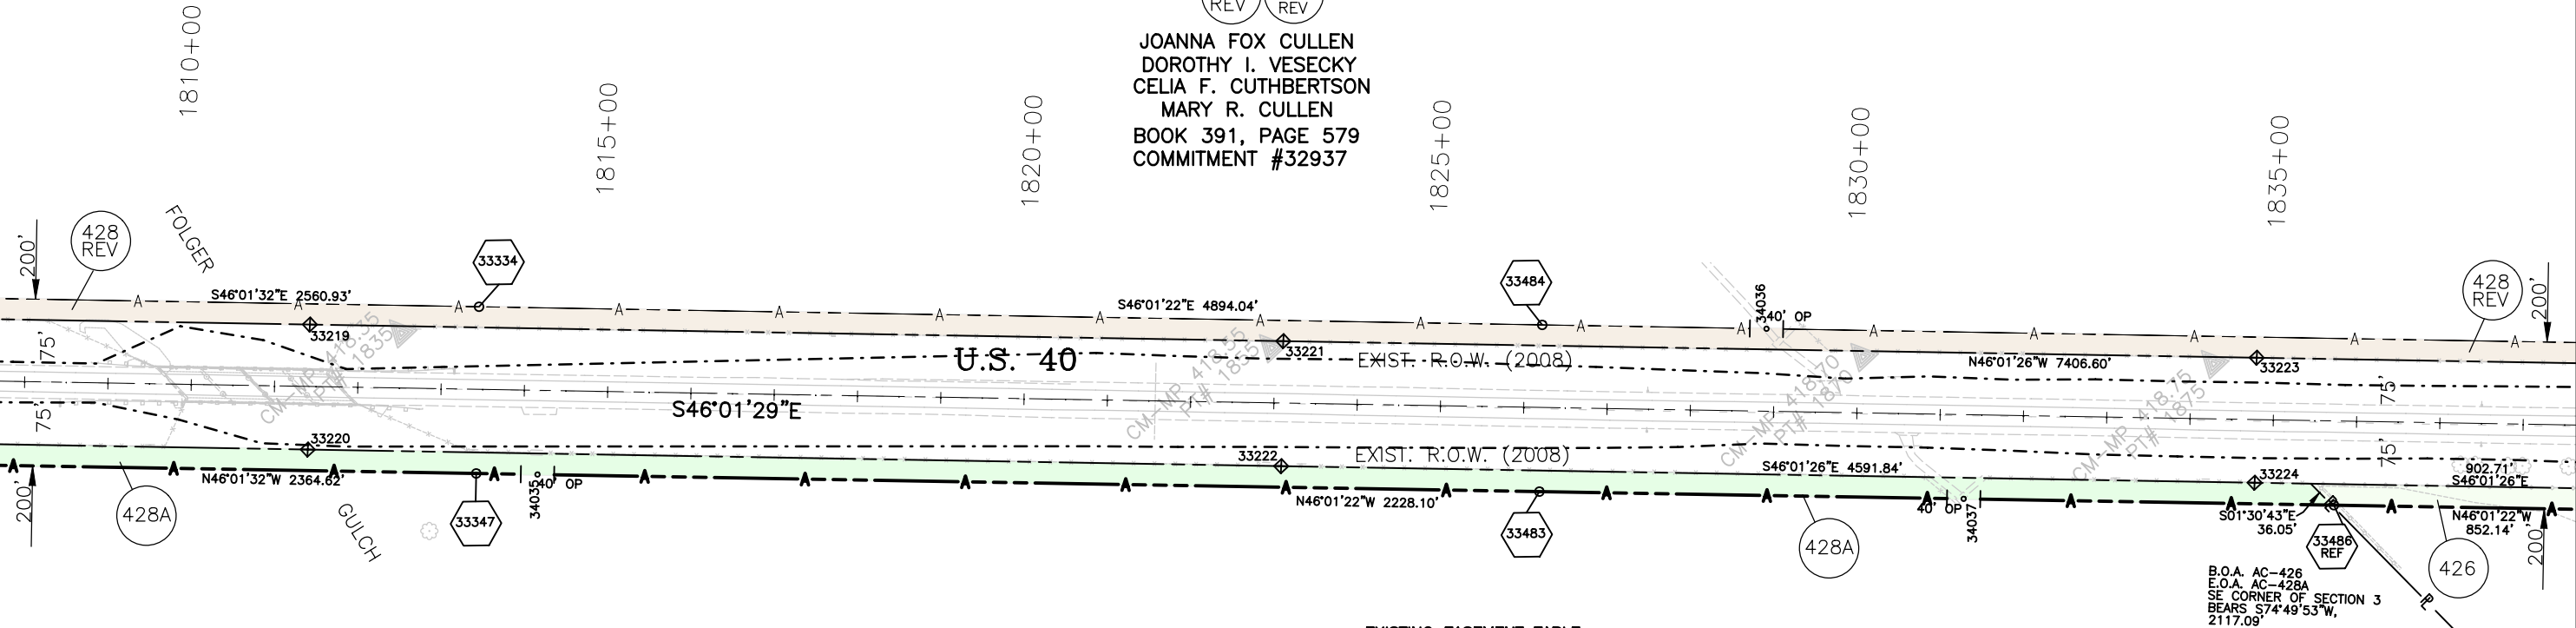

EXISTING EASEMENT TABLE

EASTERN SLOPE RURAL TELEPHONE ASSOC. INC.
RIGHT-OF-WAY BK.281, PG.195
(20' STRIP-EXACT LOCATION NOT SPECIFIED)
MOUNTAIN VIEW ELECTRIC ASSOC. INC
RIGHT-OF-WAY BK.284, PG.83
(20' STRIP-EXACT LOCATION NOT SPECIFIED)

B.O.A. AC-426
E.O.A. AC-428A
SE CORNER OF SECTION 3
BEARS S74°49'53"W,
2117.09'

426 AC
426

COLORADO DEPARTMENT
OF HIGHWAYS
BOOK 291, PAGE 674
COMMITMENT #33088

POINT 33486 REF IS
OFFSET 330' FROM
THE ORIGINAL
POSITION OF POINT
33486 AT A BEARING
OF N 46°01'35" W

POB/BOA to Point of Commencement Tie Table

POB/BOA	Point of Commencement	Brg to POC	Distance
AC-426	SE Cor Sec 3, T13S, R52W	S 74°49'53" E	2117.09'

Colorado Department of Transportation



Region 1
18500 E. Colfax Ave.
Aurora, CO 80011
Phone: 303-365-7410 FAX: 303-365-7350

Right of Way/Survey Unit Kevin Williams

Sheet Revisions


Date	Description	Initials
5/16/08	NEW OWNER 422(ALL)	AC
6/16/08	REVISE PARCELS 422, AC-422	KAW
7/30/08	REMOVE LIFE ESTATE RESERVATION 428	AC
12-10-10	ADD 33486 REF NOTE	KAW

Sheet Revisions

Date	Description	Initials
mm/yy	XXXXXXXX	XXX

Sheet Revisions

Date	Description	Initials
mm/yy	XXXXXXXX	XXX

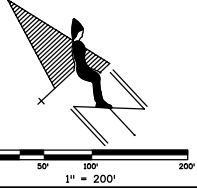

Right of Way Plans

PLAN SHEET

Project Number: NH 0405-022 PHASE 4
Project Location: HUGO TO CHEYENNE COUNTY LINE
Project Location: US 40 MP 399.7 TO 422.0
Project Code: Last Mod. Date Subset Sheets Sheet No. Total No. of Sheets
12325 12-10-10 36 of 41 5.36

EXISTING EASEMENT TABLE

EASTERN SLOPE RURAL TELEPHONE ASSOC. INC.
RIGHT-OF-WAY BK.281, PG.195
(20' STRIP-EXACT LOCATION NOT SPECIFIED)

MOUNTAIN VIEW ELECTRIC ASSOC. INC.
RIGHT-OF-WAY BK.284, PG.83
(20' STRIP-EXACT LOCATION NOT SPECIFIED)

EASEMENT #36
MOUNTAIN VIEW ELECTRIC ASSOC. INC.
RIGHT-OF-WAY BK.284, PG.73
(20' STRIP-ON 1 ACRE TRACT)

SECTION 3
T.13 S., R.52 W., 6th PM

EXISTING EASEMENT TABLE

EASTERN SLOPE RURAL TELEPHONE ASSOC. INC.
RIGHT-OF-WAY BK.283, PG.726
(20' STRIP ALONG NO. SIDE HWY - REVERTED)

SECTION 11
T.13 S., R.52 W., 6th PM

422A AC 422A
422 REV AC 422 REV

PHILLIP E. CAMENISCH
REC. NO. 328486
COMMITMENT #32934

PE-1
CDOT PROJECT -
BRF-FR 040-5(11)
RECEPTION #299644
BOOK 382, PAGE 932

PE-4
CDOT PROJECT -
BRF-FR 040-5(11)
RECEPTION #299644
BOOK 382, PAGE 930

SECTION 10
T.13 S., R.52 W., 6th PM

EXISTING EASEMENT TABLE

EASTERN SLOPE RURAL TELEPHONE ASSOC. INC.
RIGHT-OF-WAY BK.281, PG.195
(20' STRIP-EXACT LOCATION NOT SPECIFIED)

MOUNTAIN VIEW ELECTRIC ASSOC. INC.
RIGHT-OF-WAY BK.284, PG.83
(20' STRIP-EXACT LOCATION NOT SPECIFIED)

POB/BOA to Point of Commencement Tie Table

POB/BOA	Point of Commencement	Brg to POC	Distance
AC-422 REV	NW Cor Sec 11, T13S, R52W	N 0°29'30" W	1153.20'
AC-422A	NW Cor Sec 11, T13S, R52W	N 0°29'30" W	1452.64'
426	SE Cor Sec 3, T13S, R52W	N 88°29'17" E	1395.15'
428B	NE Cor Sec 10, T13S, R52W	N 88°29'17" E	1395.15'
AC-428B	NE Cor Sec 10, T13S, R52W	N 88°29'17" E	1701.12'



Region 1
18500 E. Colfax Ave.
Aurora, CO 80011
Phone: 303-365-7410 FAX: 303-365-7350

Right of Way/Survey Unit Kevin Williams

Sheet Revisions


Date	Description	Initials
5/16/08	NEW OWNER 422(ALL)	AC
6/16/08	REVISE PARCELS 422, AC-422	KAW

Sheet Revisions

Date	Description	Initials
mm/yy	XXXXXXXX	XXX

Sheet Revisions

Date	Description	Initials
mm/yy	XXXXXXXX	XXX

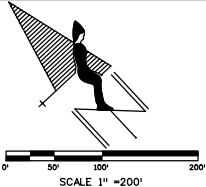

Right of Way Plans


PLAN SHEET

Project Number: NH 0405-022 PHASE 4				
Project Location: HUGO TO CHEYENNE COUNTY LINE				
Project Location: US 40 MP 399.7 TO 422.0				
Project Code: 12325	Last Mod. Date: 06-16-08	Subset Sheets: 37 of 41	Sheet No.: 5.37	Total No. of Sheets:

SECTION 11
T.13 S., R.52 W., 6th PM

422A AC
22A
422 REV AC
REV

PHILLIP E. CAMENISCH
REC. NO. 328486
COMMITMENT #32934

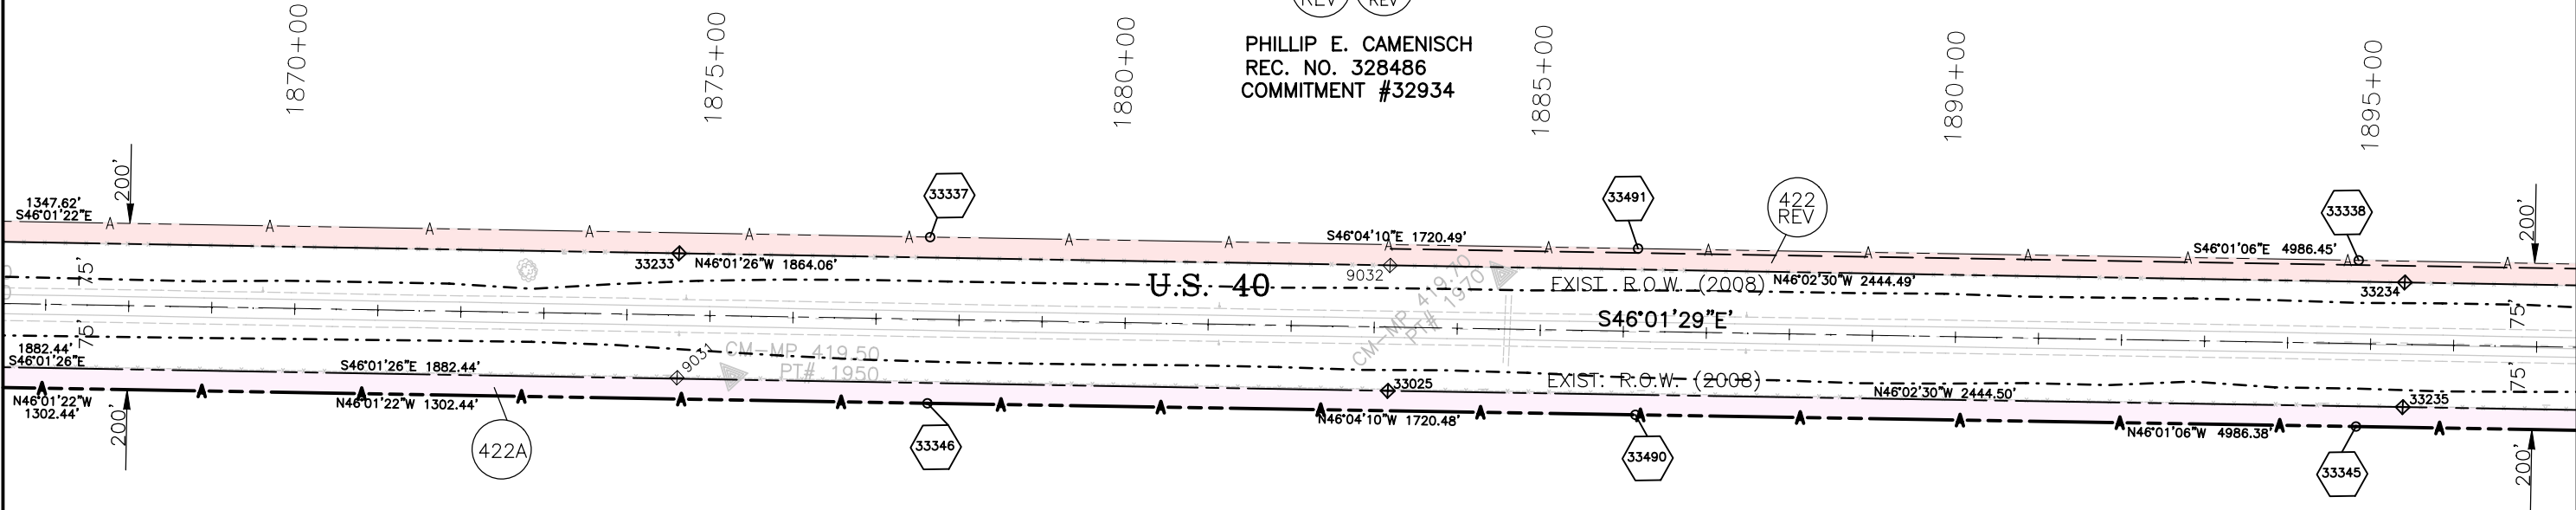

EXISTING EASEMENT TABLE

EASTERN SLOPE RURAL TELEPHONE ASSOC. INC.
RIGHT-OF-WAY BK.283, PG.726
(20' STRIP ALONG NO. SIDE HWY - REVERTED)

Colorado Department of Transportation



Region 1
18500 E. Colfax Ave.
Aurora, CO 80011
Phone: 303-365-7410 FAX: 303-365-7350

Right of Way/Survey Unit Kevin Williams

Sheet Revisions


Date	Description	Initials
5/16/08	NEW OWNER 422(ALL)	AC
6/16/08	REVISE PARCELS 422, AC-422	KAW

Sheet Revisions

Date	Description	Initials
mm/yy	XXXXXXXX	XXX

Sheet Revisions

Date	Description	Initials
mm/yy	XXXXXXXX	XXX

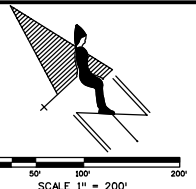

Right of Way Plans


PLAN SHEET

Project Number:	NH 0405-022 PHASE 4
Project Location:	HUGO TO CHEYENNE COUNTY LINE
Project Location:	US 40 MP 399.7 TO 422.0
Project Code:	12325
Last Mod. Date:	06-16-08
Subset Sheets:	38 of 41
Sheet No.:	5.38
Total No. of Sheets:	

SECTION 11
T.13 S., R.52 W., 6th PM

422A AC
422A
422 REV AC
422 REV

PHILLIP E. CAMENISCH
REC. NO. 328486
COMMITMENT #32934

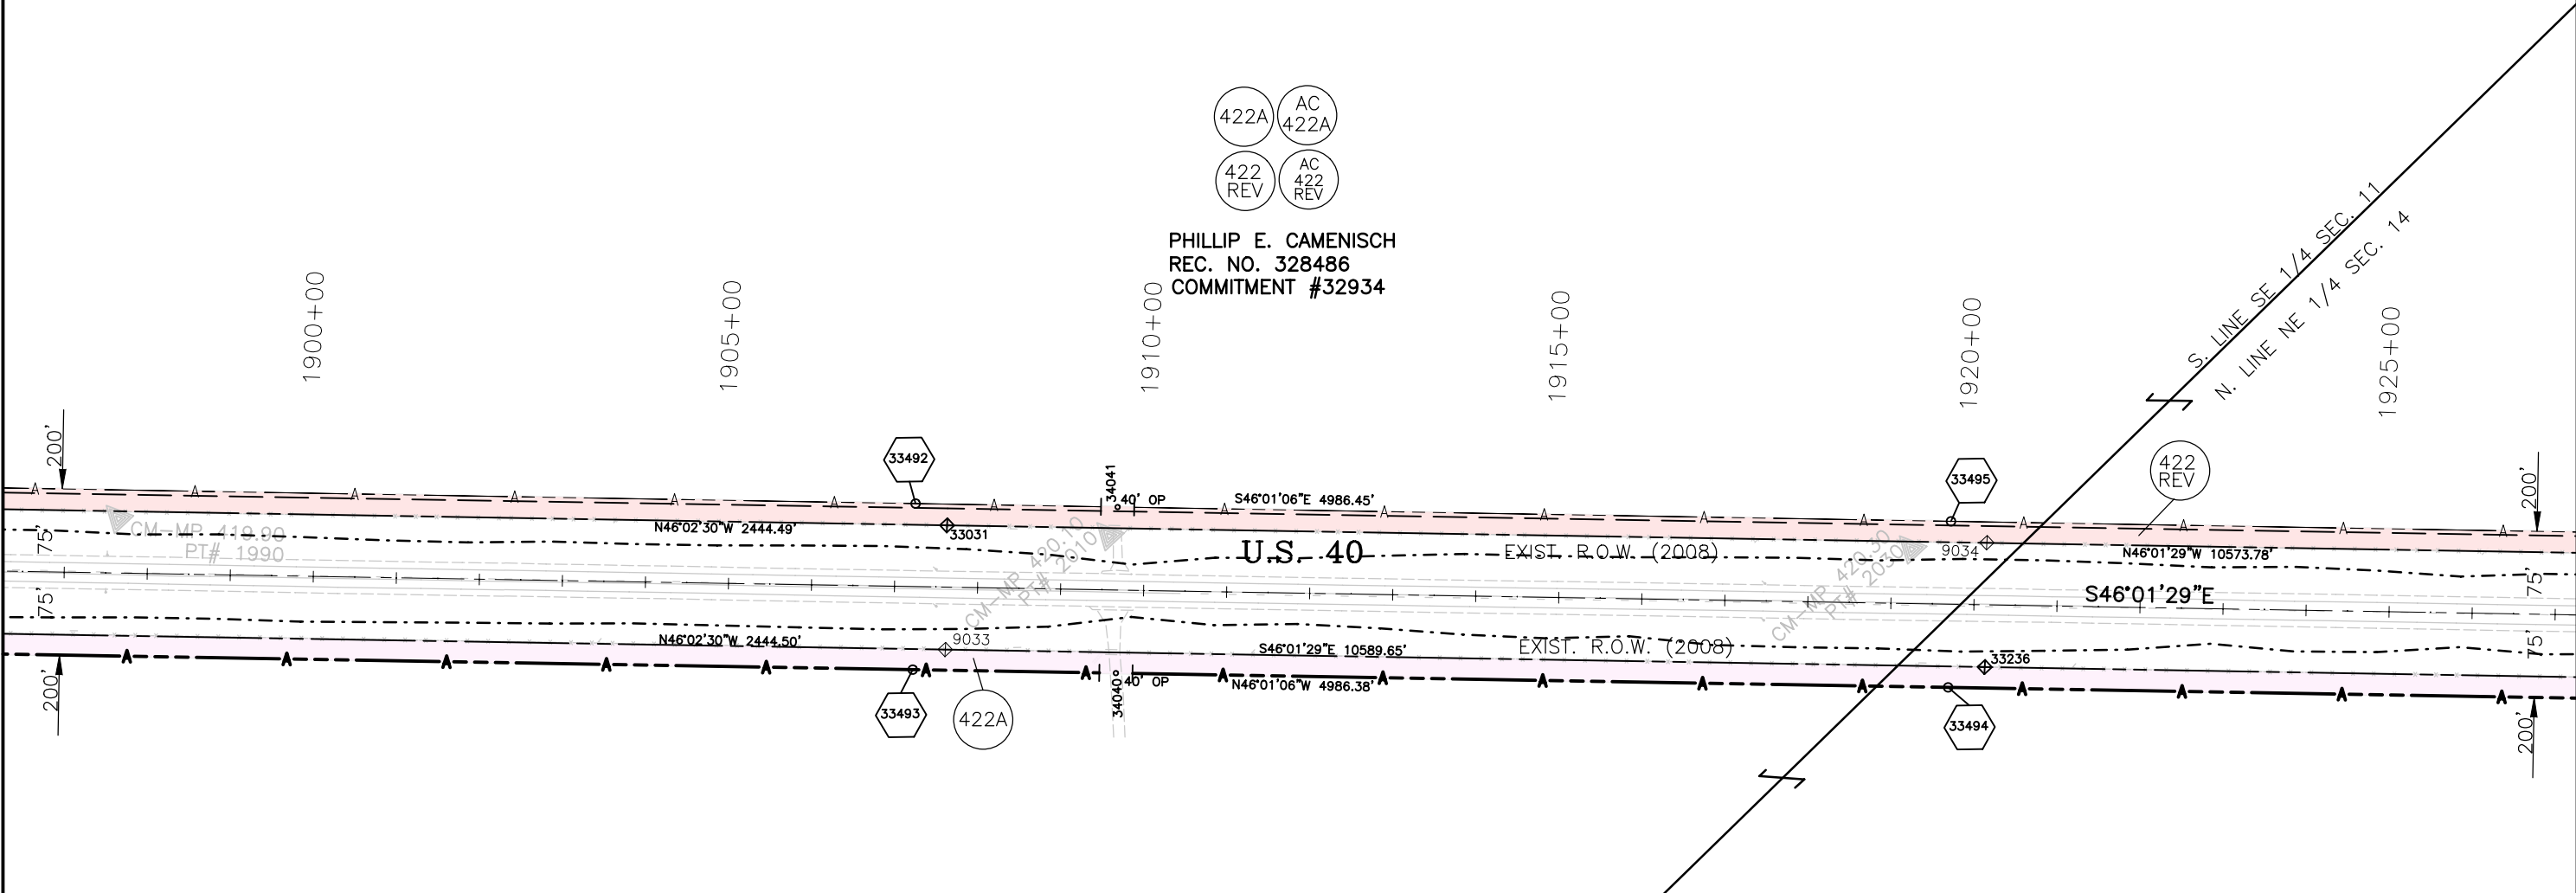

EXISTING EASEMENT TABLE

EASTERN SLOPE RURAL TELEPHONE ASSOC. INC.
RIGHT-OF-WAY BK.283, PG.726
(20' STRIP ALONG NO. SIDE HWY - REVERTED)

EASTERN SLOPE RURAL TELEPHONE ASSOC. INC.
RIGHT-OF-WAY BK.281, PG.189
(20' STRIP-EXACT LOCATION UNSPECIFIED)

SECTION 14
T.13 S., R.52 W., 6th PM

EXISTING EASEMENT TABLE

EASTERN SLOPE RURAL TELEPHONE ASSOC. INC.
RIGHT-OF-WAY BK.281, PG.189
(20' STRIP-EXACT LOCATION UNSPECIFIED)

Colorado Department of Transportation



Region 1
18500 E. Colfax Ave.
Aurora, CO 80011
Phone: 303-365-7410 FAX: 303-365-7350

Right of Way/Survey Unit Kevin Williams

Sheet Revisions


Date	Description	Initials
5/16/08	NEW OWNER 422(ALL)	AC
6/16/08	REVISE PARCELS 422, AC-422	KAW

Sheet Revisions

Date	Description	Initials
mm/yy	XXXXXXXX	XXX

Sheet Revisions

Date	Description	Initials
mm/yy	XXXXXXXX	XXX

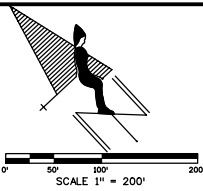

Right of Way Plans

PLAN SHEET

Project Number:	NH 0405-022 PHASE 4
Project Location:	HUGO TO CHEYENNE COUNTY LINE
Project Location:	US 40 MP 399.7 TO 422.0
Project Code:	12325
Last Mod. Date:	06-16-08
Subset Sheets:	39 of 41
Sheet No.:	5.39
Total No. of Sheets:	

SECTION 13
T.13 S., R.52 W., 6th PM

SECTION 14
T.13 S., R.52 W., 6th PM

422A AC
422A
422 REV AC
422 REV

PHILLIP E. CAMENISCH
REC. NO. 328486
COMMITMENT #32934

EXISTING EASEMENT TABLE

EASTERN SLOPE RURAL TELEPHONE ASSOC. INC.
RIGHT-OF-WAY BK.281, PG.189
(20' STRIP-EXACT LOCATION UNSPECIFIED)

Colorado Department of Transportation



Region 1
18500 E. Colfax Ave.
Aurora, CO 80011
Phone: 303-365-7410 FAX: 303-365-7350

Right of Way/Survey Unit Kevin Williams

Sheet Revisions


Date	Description	Initials
5/16/08	NEW OWNER 422(ALL)	AC
6/16/08	REVISE PARCEL 422, AC-422	KAW

Sheet Revisions

Date	Description	Initials
mm/yy	XXXXXXXX	XXX

Sheet Revisions

Date	Description	Initials
mm/yy	XXXXXXXX	XXX

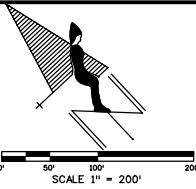

Right of Way Plans


PLAN SHEET

Project Number: NH 0405-022 PHASE 4				
Project Location: HUGO TO CHEYENNE COUNTY LINE				
Project Location: US 40 MP 399.7 TO 422.0				
Project Code:	Last Mod. Date:	Subset Sheets	Sheet No.	Total No. of Sheets
12325	06-16-08	40 of 41	5.40	

SECTION 13
T.13 S., R.52 W., 6th PM



PHILLIP E. CAMENISCH
REC. NO. 328486

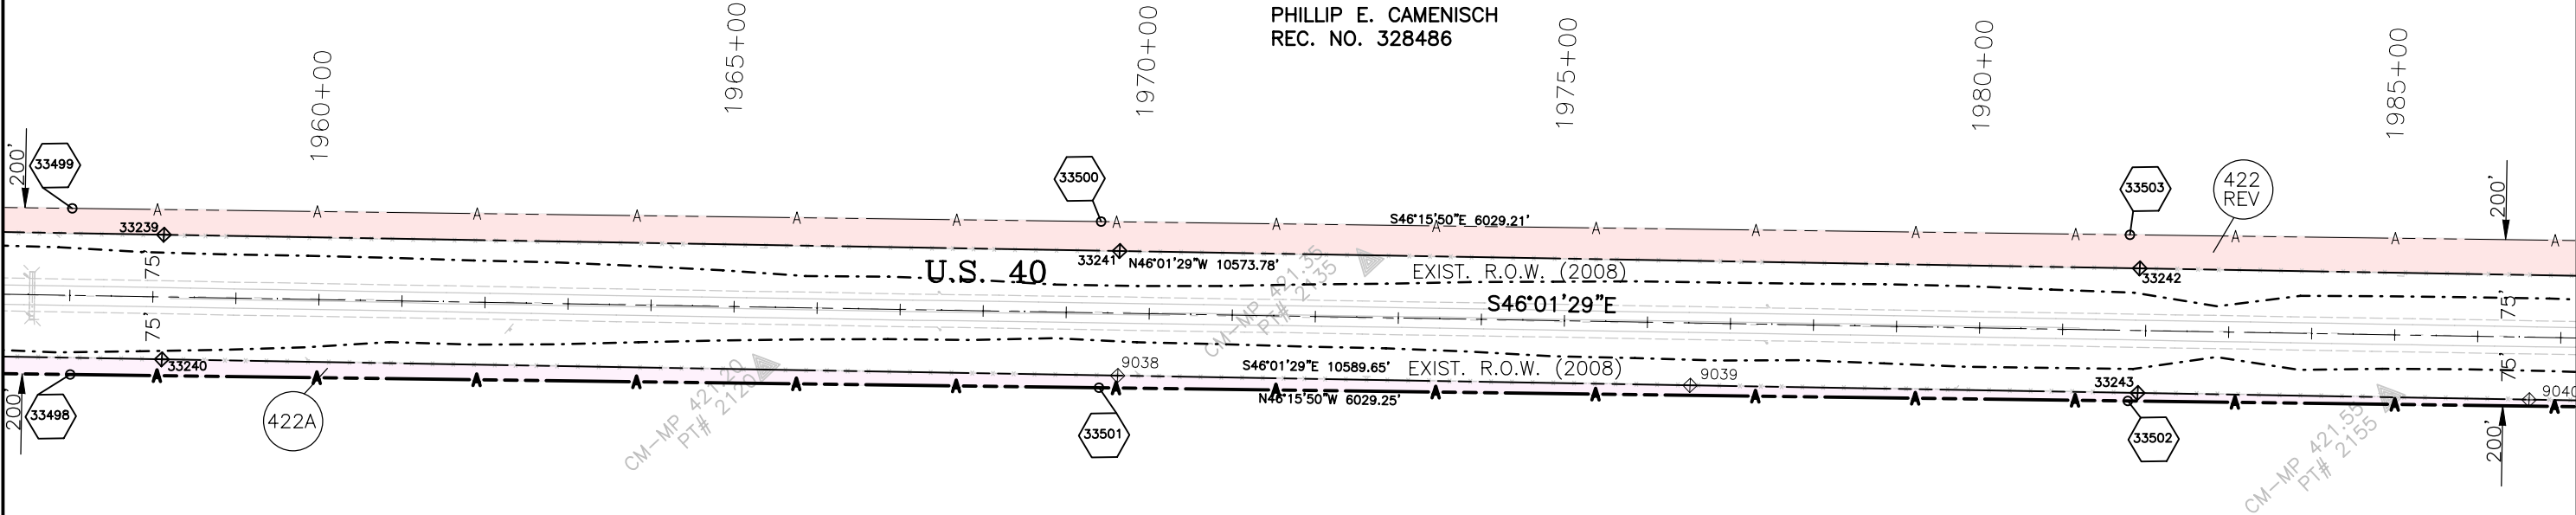

Colorado Department of Transportation



Region 1
18500 E. Colfax Ave.
Aurora, CO 80011
Phone: 303-365-7410 FAX: 303-365-7350

Right of Way/Survey Unit Kevin Williams

Sheet Revisions


Date	Description	Initials
5/16/08	NEW OWNER 422(ALL)	AC
6/16/08	REVISE PARCELS 422, AC-422	KAW

Sheet Revisions

Date	Description	Initials
mm/yy	XXXXXXXX	XXX

Sheet Revisions

Date	Description	Initials
mm/yy	XXXXXXXX	XXX

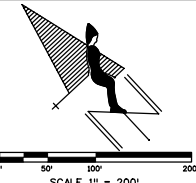

Right of Way Plans

PLAN SHEET

Project Number: NH 0405-022 PHASE 4
Project Location: HUGO TO CHEYENNE COUNTY LINE
Project Location: US 40 MP 399.7 TO 422.0
Project Code: 12325
Last Mod. Date: 06-16-08
Subset Sheets: 41 of 41
Sheet No.: 5.41
Total No. of Sheets: 5.41


SECTION 13
T.13 S., R.52 W., 6th PM

SECTION 24
T.13S., R.52W., 6TH PM

SECTION 19
T.13 S., R.51 W., 6th PM

END R.O.W. STA. 2014+10.31=
END R.O.W. STA. 2014+80.4
NH 0405-022 PHASE 4
MP 422.0


CHEYENNE COUNTY
LINCOLN COUNTY
RANGE 51 WEST
RANGE 52 WEST

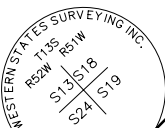

PT #745 NE COR. 24/19
SEC. 24 FND. 3 1/2"
BRASS CAP
ON 3" METAL PIPE
CAP STAMPED AS SHOWN.

422A AC 422A
422 REV AC 422 REV

PHILLIP E. CAMENISCH
REC. NO. 328486

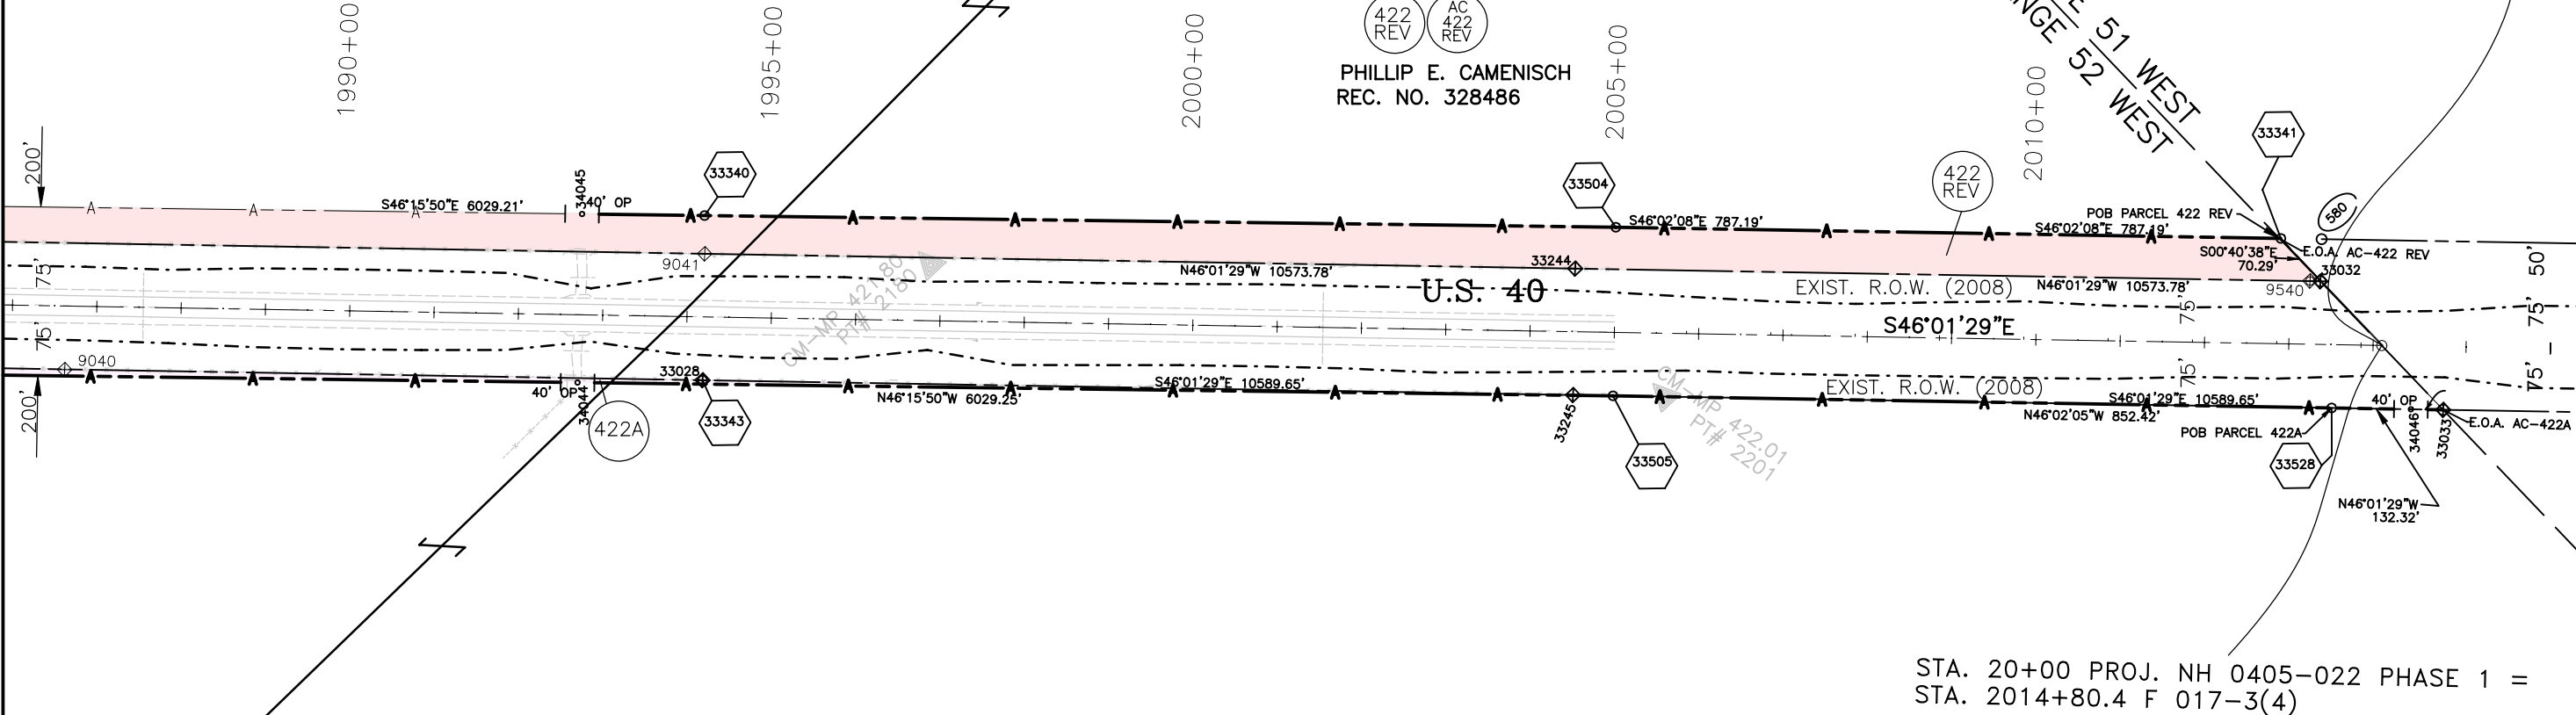

STA. 20+00 PROJ. NH 0405-022 PHASE 1 =
STA. 2014+80.4 F 017-3(4)

POB/BOA to Point of Commencement Tie Table

POB/BOA	Point of Commencement	Brg to POC	Distance
422 REV	NE Cor Sec 24, T13S, R52W	N 0°40'38" W	1284.56'
422A	NE Cor Sec 24, T13S, R52W	N 0°40'38" W	1565.68'

EXISTING EASEMENT TABLE

EASTERN SLOPE RURAL TELEPHONE ASSOC. INC.
RIGHT-OF-WAY BK.281, PG.551
(20' STRIP-EXACT LOCATION UNSPECIFIED)

Colorado Department of Transportation



Region 1
18500 E. Colfax Ave.
Aurora, CO 80011
Phone: 303-365-7410 FAX: 303-365-7350

Right of Way/Survey Unit Kevin Williams

Sheet Revisions


Date mm/yy	Description XXXXXXXX	Initials XXX

Sheet Revisions

Date mm/yy	Description XXXXXXXX	Initials XXX

Sheet Revisions

Date mm/yy	Description XXXXXXXX	Initials XXX

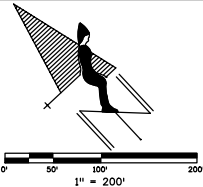

Right of Way Plans

PLAN SHEET

Project Number:	NH 0405-022 PHASE 4
Project Location:	HUGO TO CHEYENNE COUNTY LINE
Project Location:	US 40 MP 399.7 TO 422.0
Project Code:	12325
Last Mod. Date:	05-16-08
Subset Sheets:	41 of 41
Sheet No.:	5.41
Total No. of Sheets:	

SECTION 19

T.13 S., R.51 W., 6th PM

END R.O.W. STA. 2014+10.31=
END R.O.W. STA. 2014+80.4
NH 0405-022 PHASE 4
MP 422.0

RANGE 51 WEST
RANGE 52 WEST

ROBERT & MARION HUMPERT
BOOK 287, PAGE 492

HARRY C. THOMPSON,
SHIRLEY J. THOMPSON,
BOOK 287, PAGE 710

20+00 PROJ. NH 0405-022 PHASE 1 =
2014+80.4 F 017-3(4)

POB/BOA to Point of Commencement Tie Table			
POB/BOA	Point of Commencement	Brg to POC	Distance
422	NE Cor Sec 24, T13S, R52W	N 0°40'38" W	1284.56'
422A	NE Cor Sec 24, T13S, R52W	N 0°40'38" W	1565.68'

LEGEND

- (581) R.O.W. MARKER SET PER NH 0405-022 PHASE 1
- CONTROL POINTS SET BY WSSI PER NH 0405-022 PHASE 1
- NOTE: COORDINATE VALUES FOR THESE POINTS TRANSLATED TO NH 0405-022 PHASE 4 BASE

Colorado Department of Transportation



18500 East Colfax Avenue
Aurora, CO 80011
Phone: 303-365-7410 FAX: 303-365-7350

Region 1

KEVIN WILLIAMS

Sheet Revisions

Date	Description	Initials
5/16/08	NEW OWNER-407 407A UE-407A AC-407 AC-407A	KAW

Sheet Revisions

Date	Description	Initials
mm/yy	XXXXXXXX	XXX

Sheet Revisions

Date	Description	Initials
mm/yy	XXXXXXXX	XXX

Right of Way Plans

Ownership Sheet

Project Number: NH 0405-022 PHASE 4			
Project Location: HUGO TO CHEYENNE COUNTY LINE			
Project Location: MP 399.7 TO 422.0			
Project Code:	Last Mod. Date	Subset Sheets	Sheet No.
12325	5/16/08	1 of 10	6.01

SEC 33
T. 10 S., R. 54 W.
6th P.M.

SEC 3
T. 11 S., R. 54 W.
6th P.M.

SEC 4
T. 11 S., R. 54 W.
6th P.M.

SEC 32
T. 10 S., R. 54 W.
6th P.M.

JOHN A. HUGHES
VICKI L. HUGHES
417/315

BEGIN R.O.W. STA. 821+00
NH 0405-022 PHASE 2
MP 399.7

SE 1/4 SECTION 32
JAMES E. MANNIS
CAROL MANNIS

JAMES E. MANNIS
CAROL MANNIS
290/84

289/813
EXC 66/204
EXC 237/519


289/813
EXC 237/519

MERLIN DUANE KAHLER
PATRICIA DEEANNE KAHLER
BOOK 350, PAGE 803
COMMITMENT #32924

404 UE 404 AC 404
DONALD E. STUWE
BOOK 362, PAGE 333
COMMITMENT #32923

406 UE 406 AC 406
THOMAS C. PISKORSKI
BOOK 389, PAGE 782
COMMITMENT #32925

YOUNGREN FAMILY
LAND PARTNERSHIP
BOOK 453, PAGE 491, RECEPTION #323600
COMMITMENT #32926

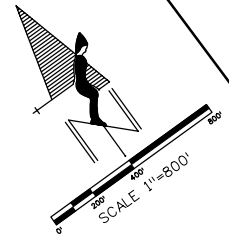

Colorado Department of Transportation



18500 East Colfax Avenue
Aurora, CO 80011
Phone: 303-365-7410 FAX: 303-365-7350

Region 1

KEVIN WILLIAMS

Sheet Revisions

Date	Description	Initials
5/16/08	NEW OWNER-407 407A UE-407A AC-407	KAW
	AC-407A	
5/16/08	NEW OWNER-408 408A UE-408A AC-408	KAW
	AC-408A	
7/30/08	OWNER NAME(BK./PG.) CHANGE 410	AC

Sheet Revisions

Date	Description	Initials
mm/yy	XXXXXXXX	XXX

Sheet Revisions

Date	Description	Initials
mm/yy	XXXXXXXX	XXX

Right of Way Plans

Ownership Sheet

Project Number: NH 0405-022 PHASE 4			
Project Location: HUGO TO CHEYENNE COUNTY LINE			
Project Location: MP 399.7 TO 422.0			
Project Code:	Last Mod. Date	Subset Sheets	Sheet No.
12325	7-30-08	2 of 10	6.02

SEC 2

T. 11 S., R. 54 W.

6th P.M.

YOUNGREN FAMILY
LAND PARTNERSHIP
BOOK 453, PAGE 491, RECEPTION #323600
COMMITMENT #32926

407 407A UE 407A
AC 407 AC 407A

SEC 11

T. 11 S., R. 54 W.

6th P.M.

410 410A 410B AC 410 UE 410 AC 410A

CONRAD BENE SCHAFER
BOOK 417, PAGE 173
COMMITMENT #32927


SEC 12

SEC 13

T. 11 S., R. 54 W.

6th P.M.

U.S. 40

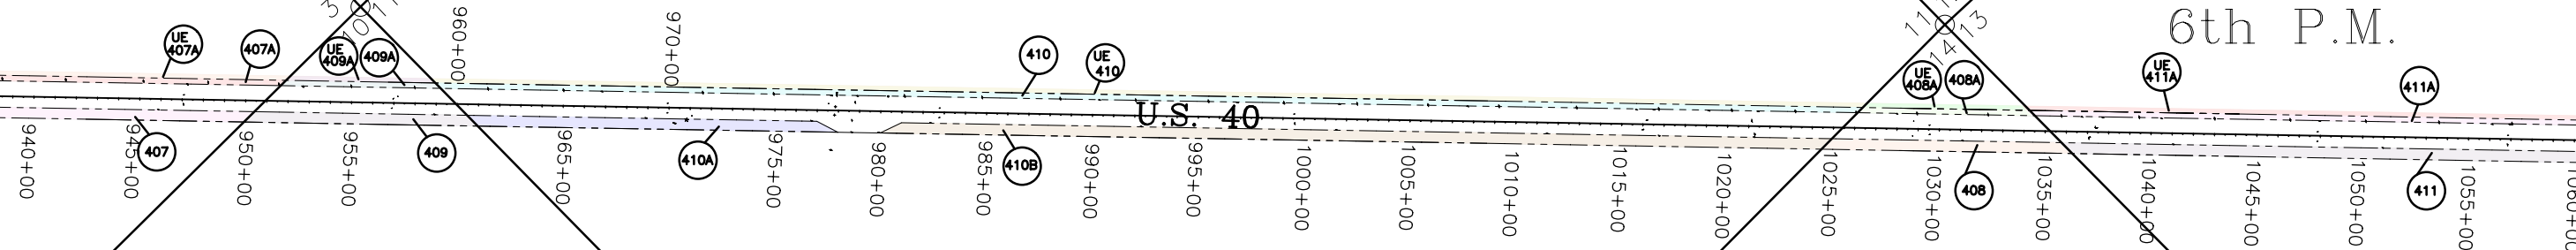

409 409A UE 409A AC 409 AC 409A
CONRAD BENE SCHAFER
BOOK 394, PAGE 512
COMMITMENT #32927

SEC 10

T. 11 S., R. 54 W.

6th P.M.

SEC 11

T. 11 S., R. 54 W.

6th P.M.


408 408A UE 408A AC 408 AC 408A

VINCENT YOUNGREN JR & RAYLEENE A. THOMPSON (1/2 INTEREST)
BOOK 453, PAGE 844, RECEPTION #323707
RAYLEENE ALICE YOUNGREN THOMPSON (1/2 INTEREST)
BOOK 410, PAGE 530
COMMITMENT #32926

SEC 14

T. 11 S., R. 54 W.

6th P.M.

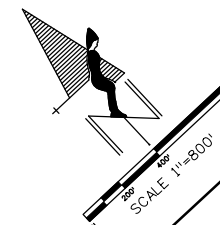



Sheet Revisions

Date	Description	Initials
5/16/08	CORRECTED RECORDING INFO - 412	KAW

Sheet Revisions

Date	Description	Initials
mm/yy	XXXXXXXX	XXX

Sheet Revisions

Date	Description	Initials
mm/yy	XXXXXXXX	XXX

Right of Way Plans

Ownership Sheet

Project Number: NH 0405-022 PHASE 4			
Project Location: HUGO TO CHEYENNE COUNTY LINE			
Project Location: MP 399.7 TO 422.0			
Project Code: 12325	Last Mod. Date: 5/16/08	Subset Sheets: 3 of 10	Sheet No.: 6.03

SEC 18
T. 11 S., R. 54 W.
6th P.M.

SEC 20

411 411A UE 411A AC 411 AC 411A
MICHAEL M. MELLOTT (1/4 INTEREST)
BOOK 414, PAGE 328
MARY ELLEN DAHM (1/4 INTEREST)
BOOK 414, PAGE 326
PENNY C. WILKINS (1/4 INTEREST)
BOOK 414, PAGE 330
PATRICK K. MELLOTT (1/4 INTEREST)
BOOK 414, PAGE 332
COMMITMENT #32928

423 UE 423 AC 423
BOARD OF COUNTY COMMISSIONERS
BOOK 143, PAGE 563
COMMITMENT #32935

412 412A 412B 412C UE 412A AC 412 AC 412A
MICHAEL M. AND PHYLLIS E. MELLOTT
BOOK 370, PAGE 600 (1/8 INTEREST)
BOOK 370, PAGE 603 (1/4 INTEREST)
BOOK 370, PAGE 606 (1/8 INTEREST)
BOOK 411, PAGE 363 (1/2 INTEREST)
COMMITMENT #32929

U.S. 40

SEVEN MILE CREEK

SEC 13
T. 11 S., R. 54 W.
6th P.M.

SEC 19
T. 11 S., R. 53 W.
6th P.M.

SEC 24
T. 11 S., R. 54 W.
6th P.M.

SEC 30
T. 11 S., R. 53 W.
6th P.M.

Colorado Department of Transportation



18500 East Colfax Avenue
Aurora, CO 80011
Phone: 303-365-7410 FAX: 303-365-7350

Region 1

KEVIN WILLIAMS

Sheet Revisions

Date	Description	Initials
5/16/08	NEW OWNER-413 413A 413B 413C UE-413C	KAW
7/30/08	AC-413 AC-413A AC-413C	
	OWNER NAME CHANGE 413	AC

Sheet Revisions

Date	Description	Initials
mm/yy	XXXXXXXX	XXX

Sheet Revisions

Date	Description	Initials
mm/yy	XXXXXXXX	XXX

Right of Way Plans

Ownership Sheet

Project Number: NH 0405-022 PHASE 4			
Project Location: HUGO TO CHEYENNE COUNTY LINE			
Project Location: MP 399.7 TO 422.0			
Project Code:	Last Mod. Date	Subset Sheets	Sheet No.
12325	7-30-08	4 of 10	6.04


SEC 20
T. 11 S., R. 53 W.
6th P.M.

SEC 28
T. 11 S., R. 53 W.
6th P.M.

SEC 33
T. 11 S., R. 53 W.
6th P.M.

413 413A 413B 413C UE 413C AC 413 AC 413A AC 413C
ANTHONY W. VICK & STACY J. VICK
BOOK 448, PAGE 412, RECEPTION #321953
COMMITMENT #32930

COLORADO DEPARTMENT OF HIGHWAYS
BOOK 256, PAGE 336
COMMITMENT #32931

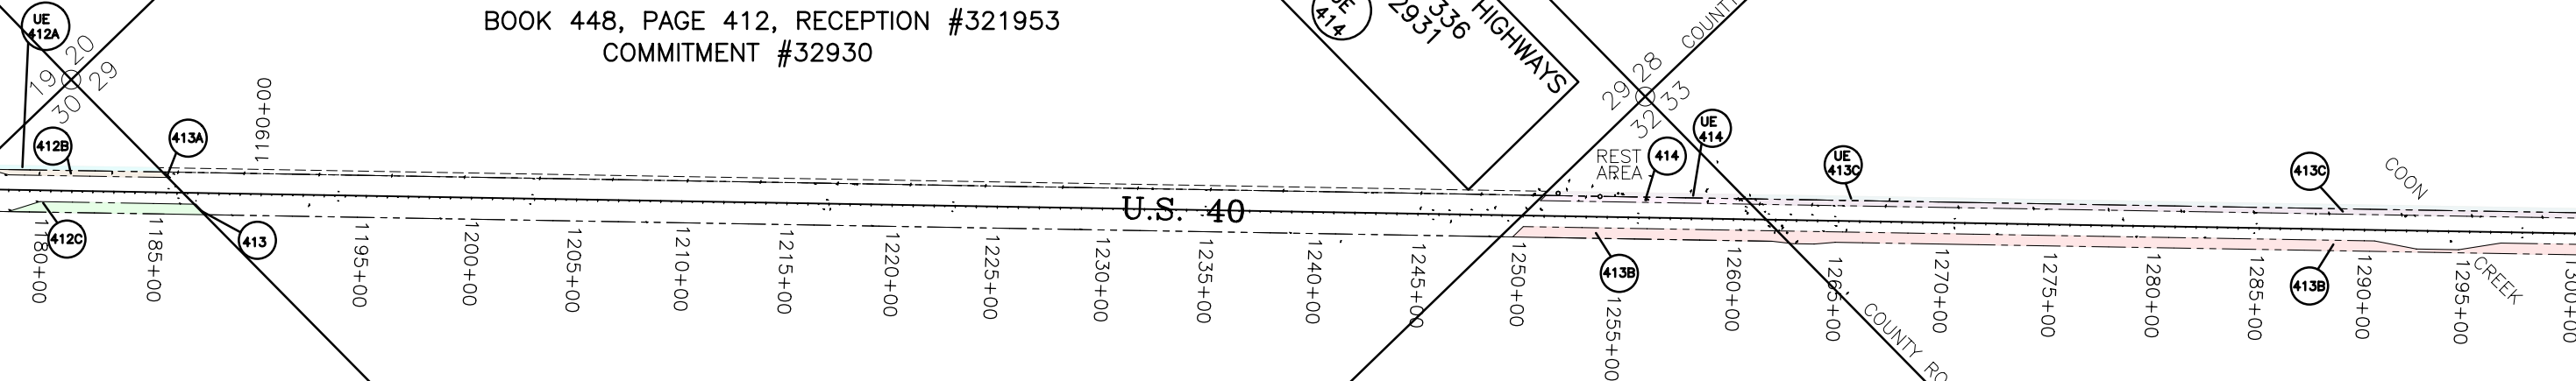


SEC 29
T. 11 S., R. 53 W.
6th P.M.

SEC 32
T. 11 S., R. 53 W.
6th P.M.

SEC 30
T. 11 S., R. 53 W.
6th P.M.

412B 412C UE 412A AC 412 AC 412A
MICHAEL M. AND PHYLLIS E. MELLOTT
BOOK 370, PAGE 600 (1/8 INTEREST)
BOOK 370, PAGE 603 (1/4 INTEREST)
BOOK 370, PAGE 606 (1/8 INTEREST)
BOOK 411, PAGE 363 (1/2 INTEREST)
COMMITMENT #32929

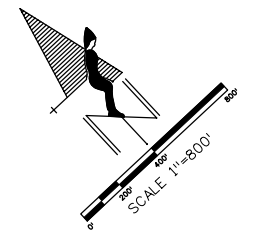

williamsk 11:45:46 AM \\RI-row\projects\US-40\NH_0405-022_PHASE4_12325_MP399.7-422.0\ROW_Survey\Working\Plans\12325Ph4-ROW-Sht6.04.dgn



Sheet Revisions

Date	Description	Initials
5/16/08	NEW OWNER-413B 413C UE-413C AC-413	KAW
	AC-413C	
5/16/08	NEW OWNER-415 415A 415B UE-415A	KAW
	UE-415B AC-415 AC-415A	
6/16/08	REVISE PARCELS 415A, UE-415A	KAW

Sheet Revisions

Date	Description	Initials
mm/yy	XXXXXXXX	XXX

Sheet Revisions

Date	Description	Initials
mm/yy	XXXXXXXX	XXX

Right of Way Plans

Ownership Sheet

Project Number: NH 0405-022 PHASE 4			
Project Location: HUGO TO CHEYENNE COUNTY LINE			
Project Location: MP 399.7 TO 422.0			
Project Code:	Last Mod. Date	Subset Sheets	Sheet No.
12325	6/16/08	5 of 10	6.05

SEC 34
T. 11 S., R. 53 W.
6th P.M.

SEC 3
T. 12 S., R. 53 W.
6th P.M.

SEC 2
T. 12 S., R. 53 W.
6th P.M.

SEC 33

ANTHONY W. VICK & STACY J. VICK
BOOK 448, PAGE 412, RECEPTION #321953
COMMITMENT #32930

MICHAEL M. MELLOTT (1/4 INTEREST)
BOOK 414, PAGE 328
MARY ELLEN DAHM (1/4 INTEREST)
BOOK 414, PAGE 326
PENNY C. WILKINS (1/4 INTEREST)
BOOK 414, PAGE 330
PATRICK K. MELLOTT (1/4 INTEREST)
BOOK 414, PAGE 332
COMMITMENT #32928


PAUL M. PALMER & ANN PALMER
LIVING TRUST
BOOK 436, PAGE 627, RECEPTION #318041
COMMITMENT #32932

BOARD OF COUNTY COMMISSIONERS
BOOK 143, PAGE 169
COMMITMENT #32935

E.R. AND JULIE DILL
BOOK 375, PAGE 293
COMMITMENT #32933

SEC 4
T. 12 S., R. 53 W.
6th P.M.

SEC 10
T. 12 S., R. 53 W.
6th P.M.

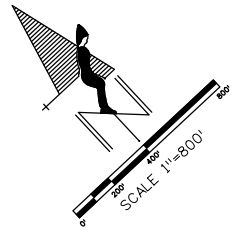

Colorado Department of Transportation



18500 East Colfax Avenue
Aurora, CO 80011
Phone: 303-365-7410 FAX: 303-365-7350

Region 1

KEVIN WILLIAMS

Sheet Revisions

Date	Description	Initials
6/16/08	REVISE PARCEL 416	KAW
8/11/08	REVISE PARCEL 417REV, AC-417	KAW

Sheet Revisions

Date	Description	Initials
mm/yy	XXXXXXXX	XXX

Sheet Revisions

Date	Description	Initials
mm/yy	XXXXXXXX	XXX

Right of Way Plans



Ownership Sheet

Project Number: NH 0405-022 PHASE 4			
Project Location: HUGO TO CHEYENNE COUNTY LINE			
Project Location: MP 399.7 TO 422.0			
Project Code: 12325	Last Mod. Date: 6/16/08	Subset Sheets: 6 of 10	Sheet No.: 6.06

SEC 11
T. 12 S., R. 53 W.
6th P.M.

SEC 12
T. 12 S., R. 53 W.
6th P.M.

SEC 13
T. 12 S., R. 53 W.
6th P.M.

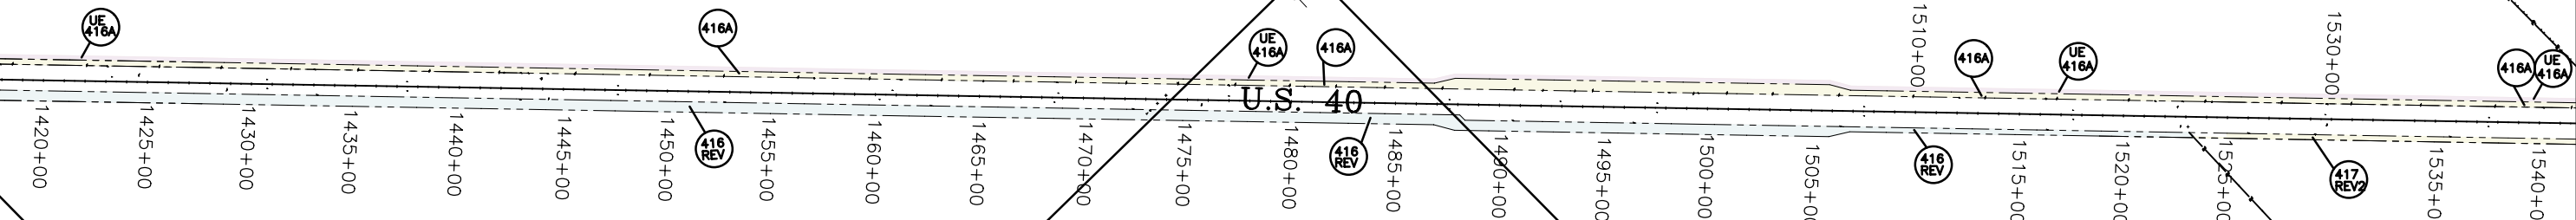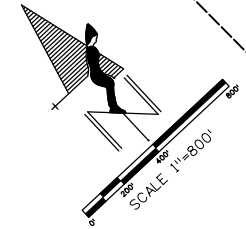

416 REV 416A UE 416A AC 416 AC 416A

E.R. AND JULIE DILL
BOOK 375, PAGE 293
COMMITMENT #32933

417 REV2 AC 417 REV

RAYFORD F. VICK
RECEPTION #328702
COMMITMENT #32936

SEC 10

SEC 14
T. 12 S., R. 53 W.
6th P.M.

SEC 24

Colorado Department of Transportation



18500 East Colfax Avenue
Aurora, CO 80011
Phone: 303-365-7410 FAX: 303-365-7350

Region 1

KEVIN WILLIAMS

Sheet Revisions

Date	Description	Initials
5/16/08	NEW OWNER-420 AC-420	KAW
6/16/08	REVISE PARCELS 417, 419, AC-419	KAW
7/30/08	NEW OWNER 418	AC
7/30/08	REMOVE LIFE ESTATE RESERVATION 421	AC
8/11/08	REVISE PARCELS 417REV, AC-417	KAW

Sheet Revisions

Date	Description	Initials
mm/yy	XXXXXXXX	XXX

Sheet Revisions

Date	Description	Initials
mm/yy	XXXXXXXX	XXX

Right of Way Plans

Ownership Sheet

Project Number: NH 0405-022 PHASE 4			
Project Location: HUGO TO CHEYENNE COUNTY LINE			
Project Location: MP 399.7 TO 422.0			
Project Code:	Last Mod. Date	Subset Sheets	Sheet No.
12325	8-11-08	7 of 10	6.07

SEC 18
T. 12 S., R. 52 W.
6th P.M.

SEC 19
T. 12 S., R. 52 W.
6th P.M.

SEC 20
T. 12 S., R. 52 W.
6th P.M.

SEC 29

418 UE 418 AC 418
E.R. AND JULIE DILL
BOOK 375, PAGE 293
COMMITMENT #32933

416A UE 416A AC 416
E.R. AND JULIE DILL
BOOK 375, PAGE 293
COMMITMENT #32933

419 REV 419A UE 419 AC 419 REV
RAYFORD AND CYNTHIA VICK
BOOK 402, PAGE 600
COMMITMENT #32939

427 AC 427
RAYFORD F. VICK
RECEPTION #328702
COMMITMENT #32936


417 REV2 417A 417B UE 417A AC 417A AC 417 REV
RAYFORD F. VICK
RECEPTION #328702
COMMITMENT #32936

421 421A AC 421 AC 421A
JOANNA FOX CULLEN
DOROTHY I. VESECKY
CELIA F. CUTHBERTSON
MARY R. CULLEN
BOOK 391, PAGE 579
COMMITMENT #32937

420 AC 420
PHILLIP E. CAMENISCH
BOOK 358, PAGE 82
COMMITMENT #32940

SEC 24
T. 12 S., R. 53 W.
6th P.M.

SEC 30
T. 12 S., R. 52 W.
6th P.M.

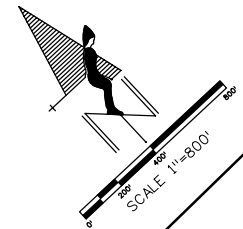

williamsk 11:48:00 AM \\RI-row\projects\US-40\NH_0405-022_PHASE4_12325_MP399.7-422.0\ROW_Survey\Working\Plans\12325Ph4-ROW-Sht6.07.dgn

Colorado Department of Transportation



18500 East Colfax Avenue
Aurora, CO 80011
Phone: 303-365-7410 FAX: 303-365-7350

Region 1

KEVIN WILLIAMS

Sheet Revisions

Date	Description	Initials
5/16/08	NEW OWNER-420 AC-420	KAW
5/16/08	NEW OWNER-427 AC-427	KAW

Sheet Revisions

Date	Description	Initials
mm/yy	XXXXXXXX	XXX

Sheet Revisions

Date	Description	Initials
mm/yy	XXXXXXXX	XXX

Right of Way Plans

Ownership Sheet

Project Number: NH 0405-022 PHASE 4			
Project Location: HUGO TO CHEYENNE COUNTY LINE			
Project Location: MP 399.7 TO 422.0			
Project Code: 12325	Last Mod. Date: 5/16/08	Subset Sheets: 8 of 10	Sheet No.: 6.08

SEC 28
T. 12 S., R. 52 W.
6th P.M.

SEC 29
T. 12 S., R. 52 W.
6th P.M.

SEC 33
T. 12 S., R. 52 W.
6th P.M.

SEC 34



427 AC 427
RAYFORD F. VICK
RECEPTION #328702
COMMITMENT #32936

420A AC 420A
ROBERT GARY SCHAFER
BOOK 358, PAGE 82
COMMITMENT #33085

420 AC 420
PHILLIP E. CAMENISCH
BOOK 358, PAGE 82
COMMITMENT #32940

SEC 32
T. 12 S., R. 52 W.
6th P.M.

SEC 4
T. 13 S., R. 52 W.
6th P.M.

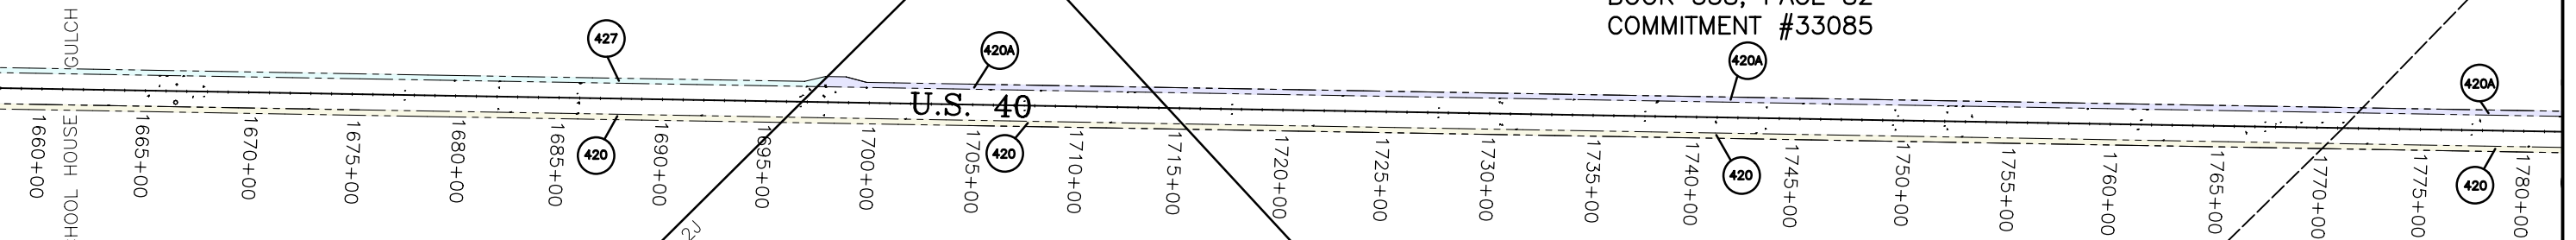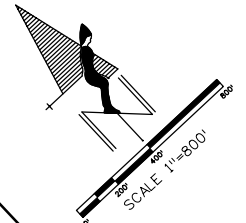

Colorado Department of Transportation



18500 East Colfax Avenue
Aurora, CO 80011
Phone: 303-365-7410 FAX: 303-365-7350

Region 1

KEVIN WILLIAMS

Sheet Revisions

Date	Description	Initials
5/16/08	NEW OWNER-420 AC-420 422 422A	KAW
	AC-422 AC-422A	
6/16/08	REVISE PARCELS 422, AC-422, 428, AC-428	KAW
7/30/08	REMOVE LIFE ESTATE RESERVATION 428	AC

Sheet Revisions

Date	Description	Initials
mm/yy	XXXXXXXX	XXX

Sheet Revisions

Date	Description	Initials
mm/yy	XXXXXXXX	XXX

Right of Way Plans

Ownership Sheet

Project Number: NH 0405-022 PHASE 4			
Project Location: HUGO TO CHEYENNE COUNTY LINE			
Project Location: MP 399.7 TO 422.0			
Project Code:	Last Mod. Date	Subset Sheets	Sheet No.
12325	7-30-08	9 of 10	6.09

SEC 34

SEC 3

T. 13 S., R. 52 W.
6th P.M.

SEC 2

T. 13 S., R. 52 W.
6th P.M.

SEC 11

T. 13 S., R. 52 W.
6th P.M.

TOWNSHIP 12 SOUTH
TOWNSHIP 13 SOUTH



Colorado Department of Transportation



18500 East Colfax Avenue
Aurora, CO 80011
Phone: 303-365-7410 FAX: 303-365-7350

Region 1

KEVIN WILLIAMS

Sheet Revisions

Date	Description	Initials
5-16-08	NEW OWNER-422 422A AC-422 AC-422A	KAW
6-16-08	REVISE PARCELS 422, AC-422	KAW

Sheet Revisions

Date	Description	Initials
mm/yy	XXXXXXXX	XXX

Sheet Revisions

Date	Description	Initials
mm/yy	XXXXXXXX	XXX

Right of Way Plans

Ownership Sheet

Project Number: NH 0405-022 PHASE 4			
Project Location: HUGO TO CHEYENNE COUNTY LINE			
Project Location: MP 399.7 TO 422.0			
Project Code:	Last Mod. Date	Subset Sheets	Sheet No.
12325	6-16-08	10 of 10	6.10

SEC 11

SEC 12

T. 13 S., R. 52 W.
6th P.M.


SEC 13

T. 13 S., R. 52 W.

SEC 18

T. 13 S., R. 51 W.
6th P.M.

END R.O.W. STA. 2014+10.31=
END R.O.W. STA. 2014+80.4
NH 0405-022 PHASE 4
MP 422.0

 

PHILLIP E. CAMENISCH
REC. NO. 328486
COMMITMENT #32934


U.S. 40

SEC 24


T. 13 S., R. 52 W.
6th P.M.

SEC 14







T. 13 S., R. 52 W.
6th P.M.

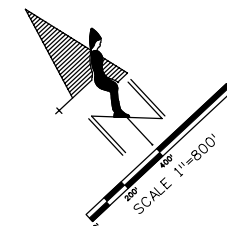


williamsk 11:50:09 AM \\R1-row\projects\US-40\NH_0405-022_PHASE4_12325_MP399.7-422.0_ROW_Survey\Working\Plans\12325Ph4-ROW-Sht6.10.dgn

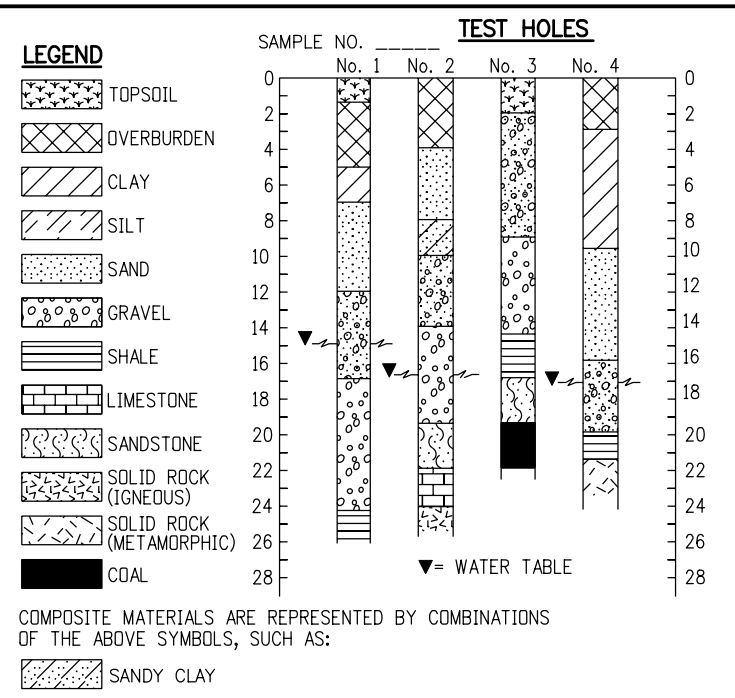













TYPICAL BORING LOG

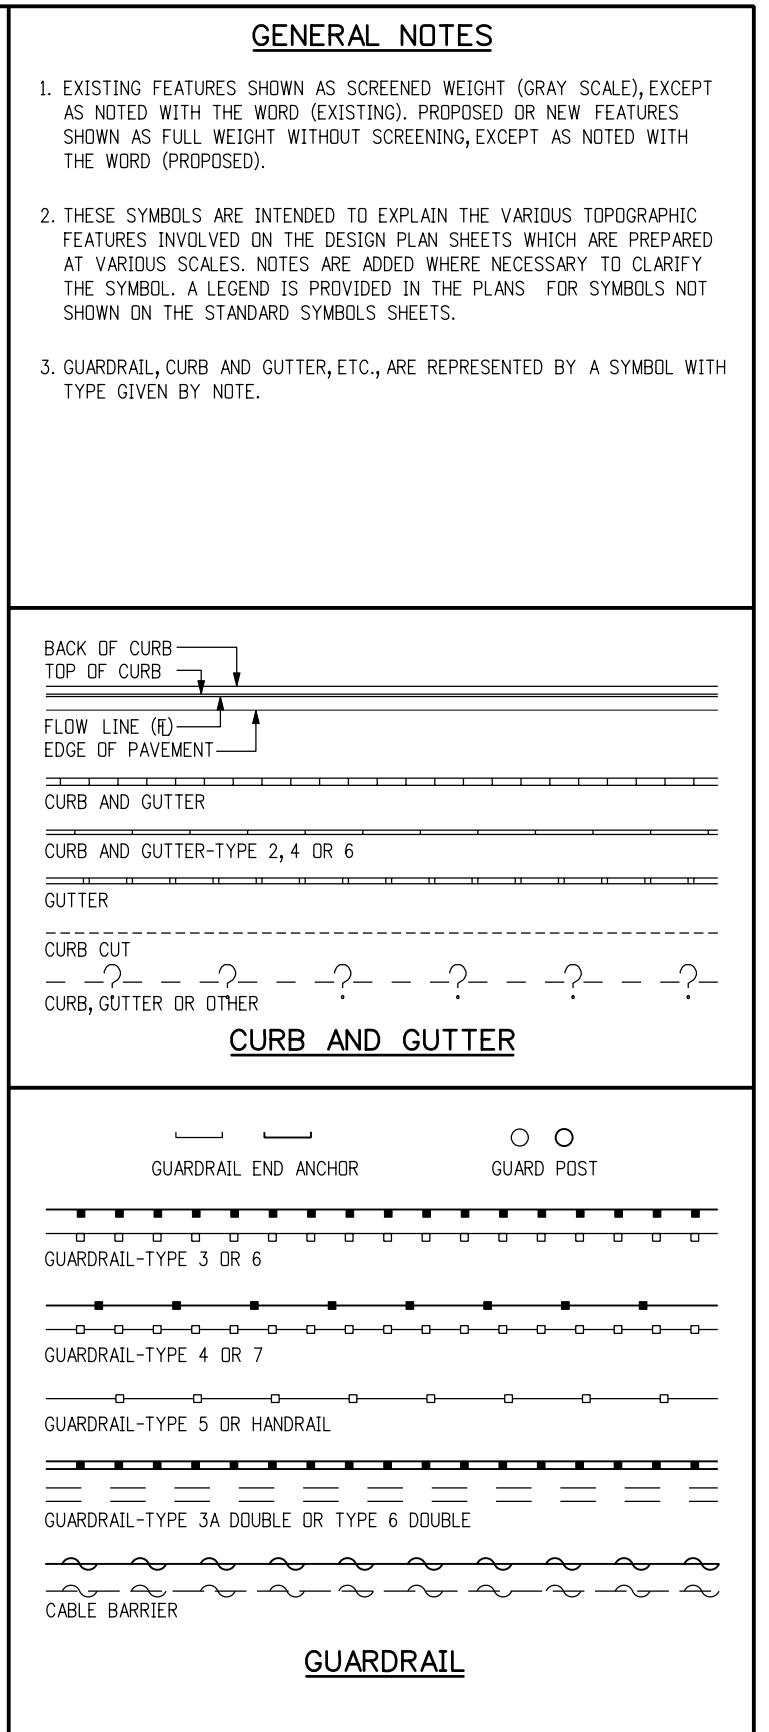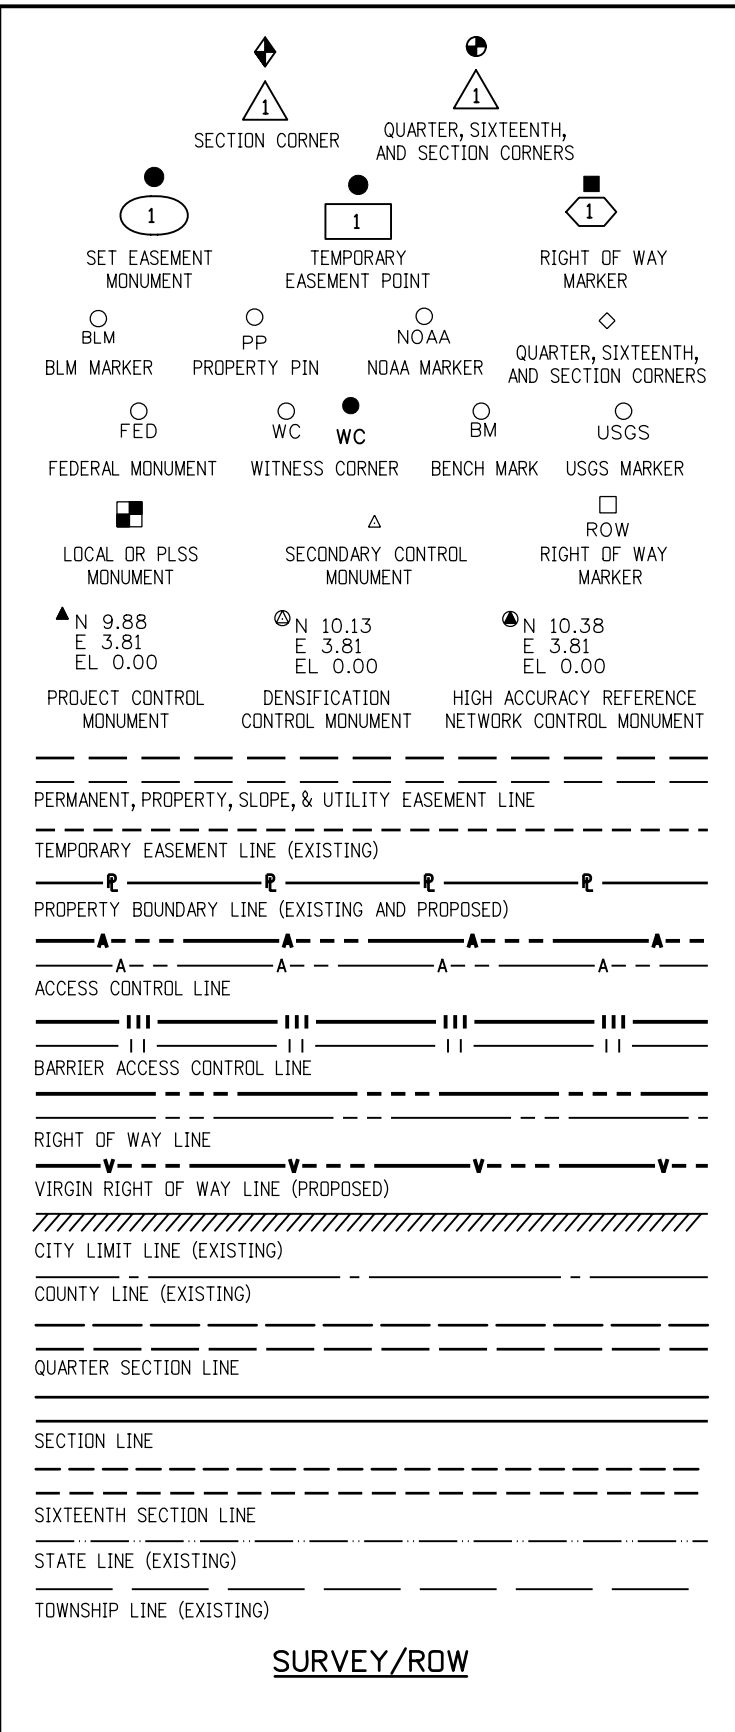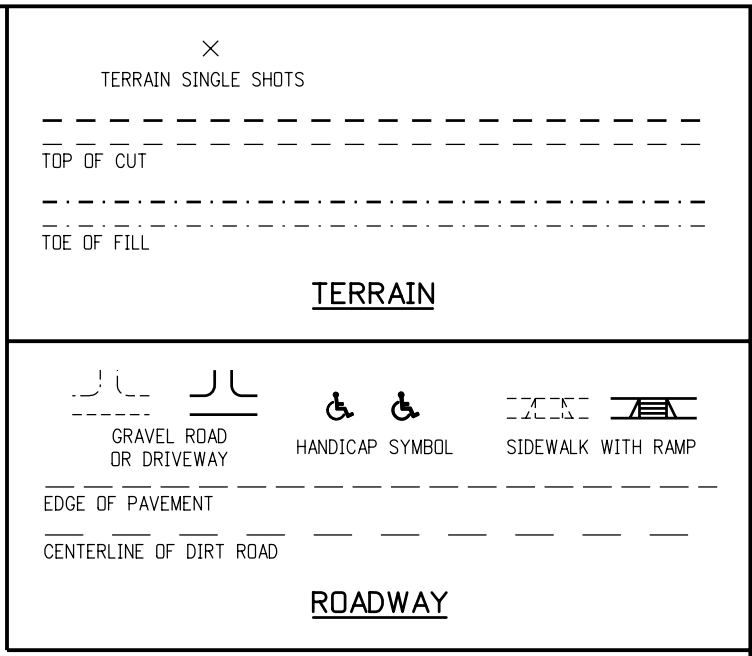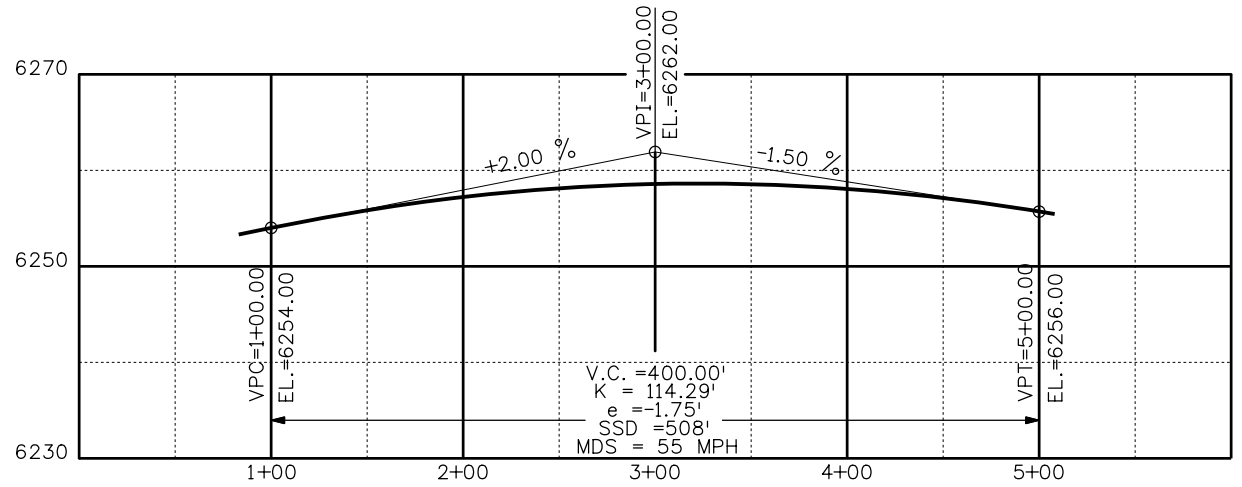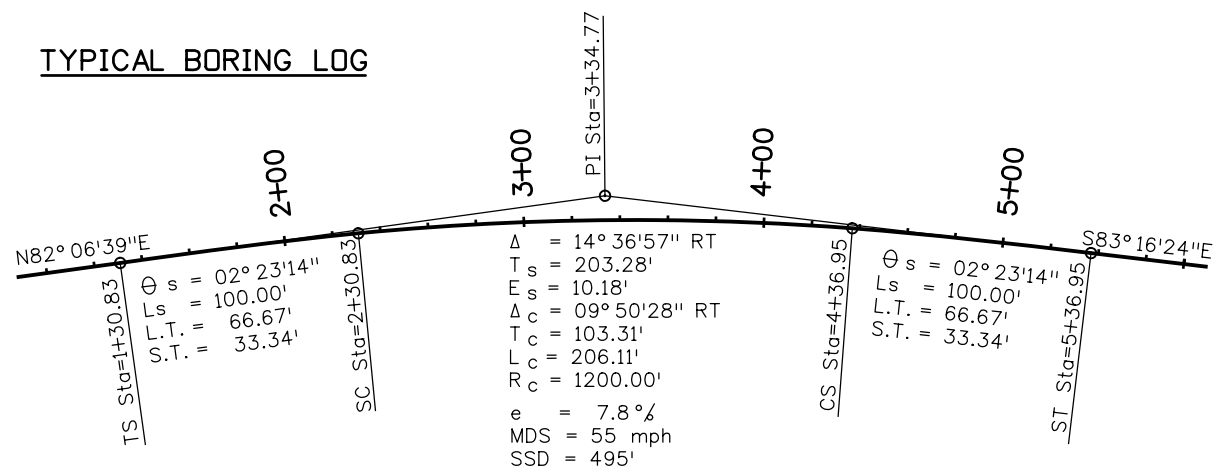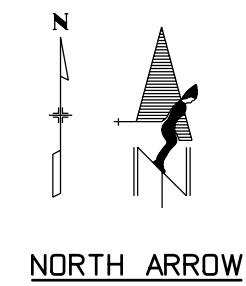


Computer File Information			Sheet Revisions			Colorado Department of Transportation 4201 East Arkansas Avenue Denver, Colorado 80222 Phone: (303) 757-9083 Fax: (303) 757-9820	STANDARD SYMBOLS	STANDARD PLAN NO.	
Creation Date: 07/04/06	Initials: SRJ		Date:	Comments				M-100-1	
Last Modification Date: 07/04/06	Initials: LTA	(R-X)						Sheet No. 1 of 3	
Full Path: www.dot.state.co.us/DesignSupport/		(R-X)							
Drawing File Name: 100010103.dgn		(R-X)							
CAD Ver.: MicroStation V8	Scale: Not to Scale	Units: English			Project Development Branch	SRJ/LTA	Issued By: Project Development Branch on July 04, 2006		

 


STANDARD PLAN NO.
M-100-1
Sheet No. 2 of 3

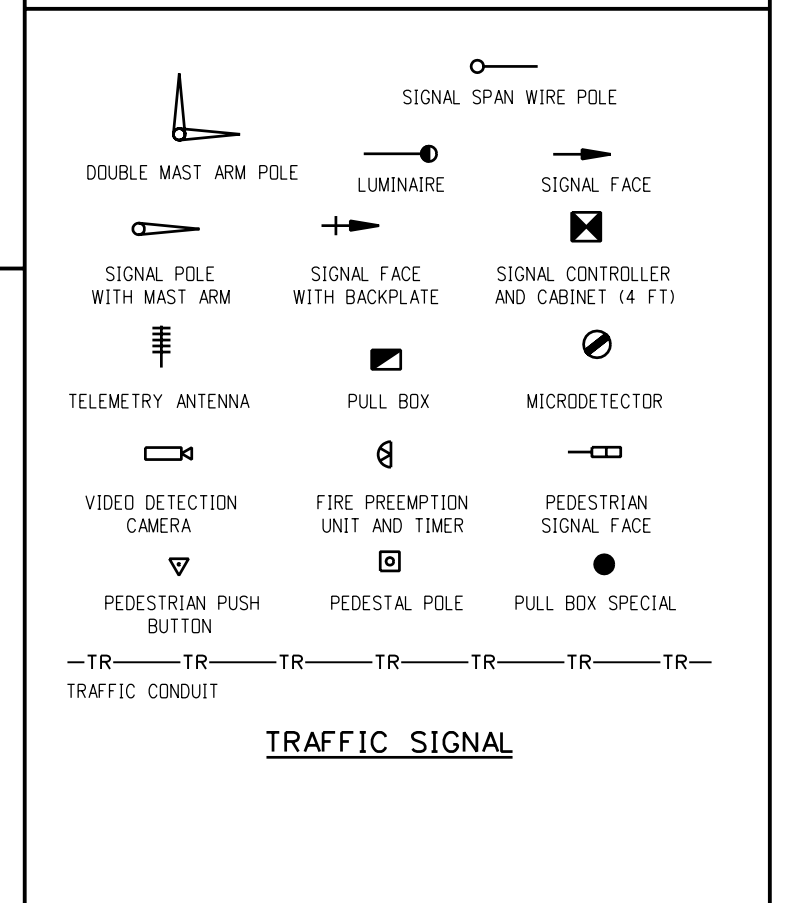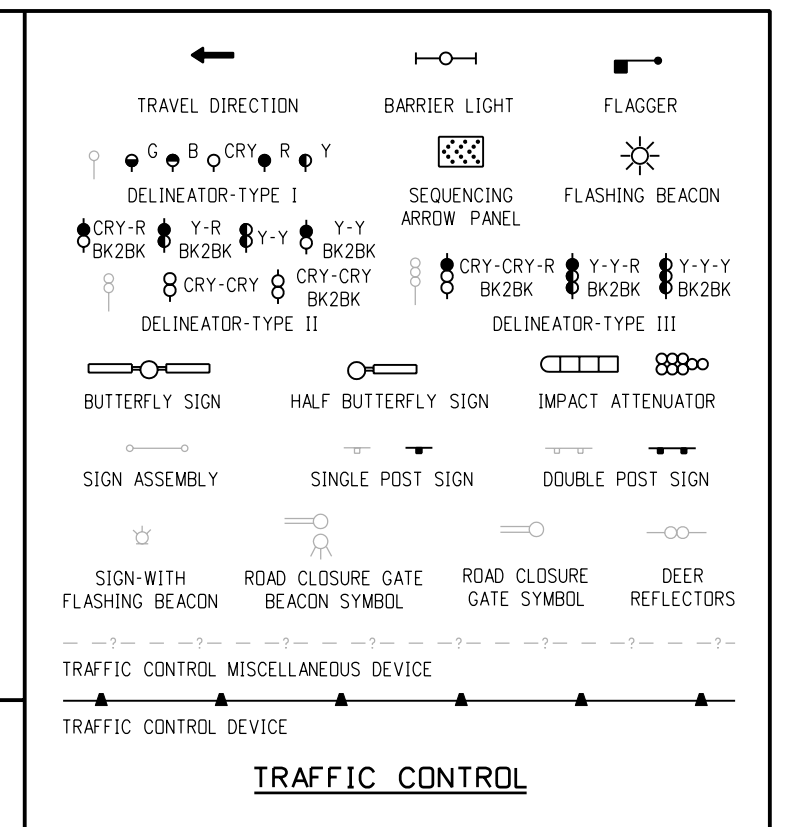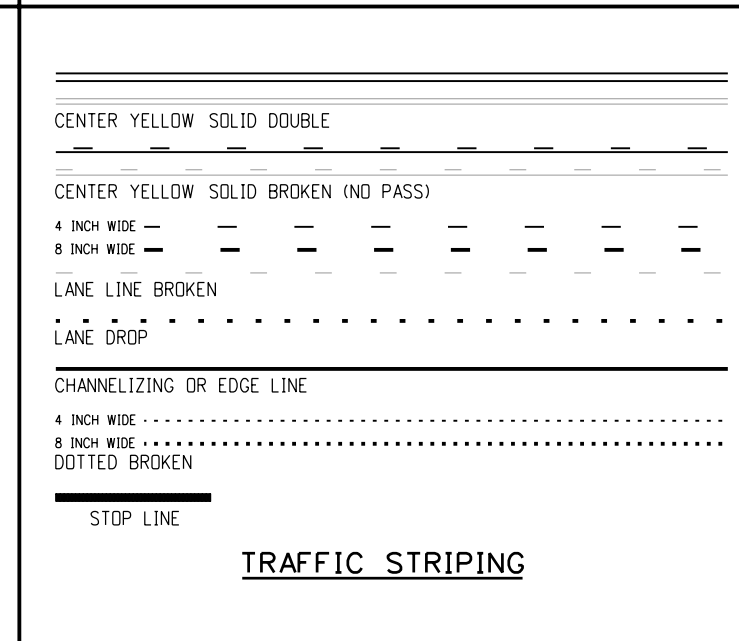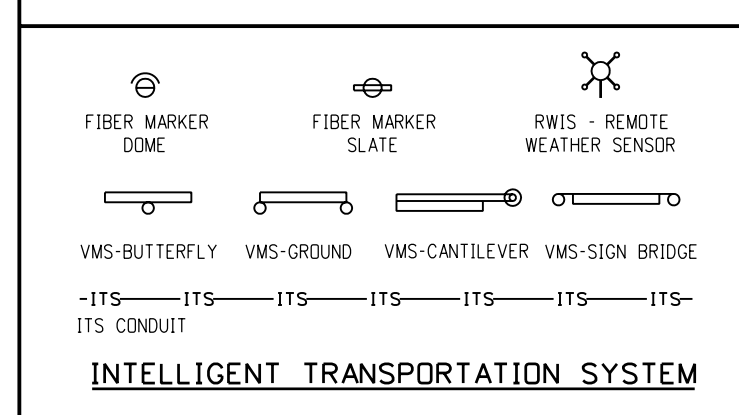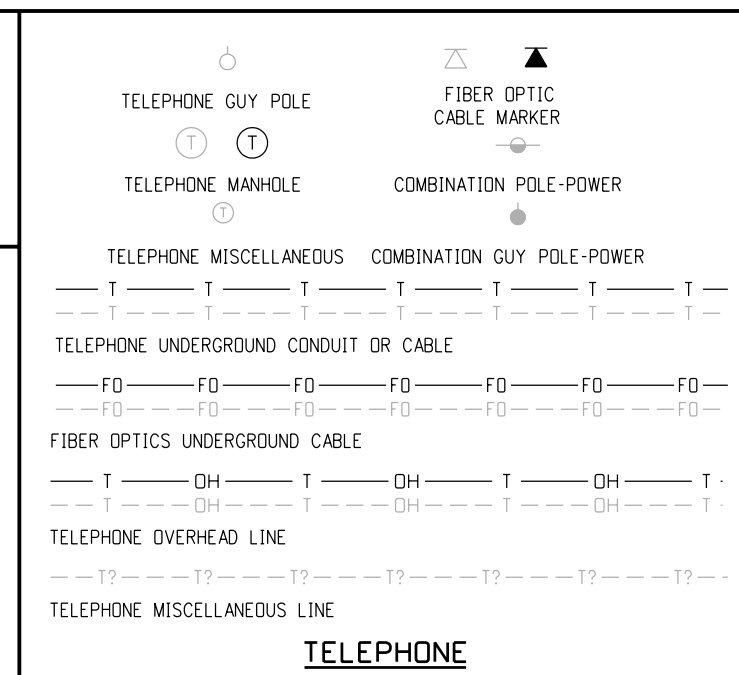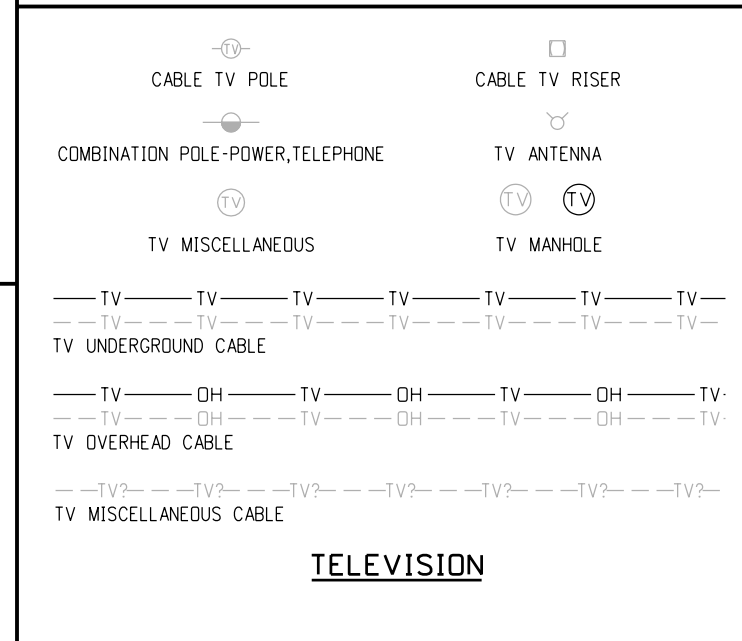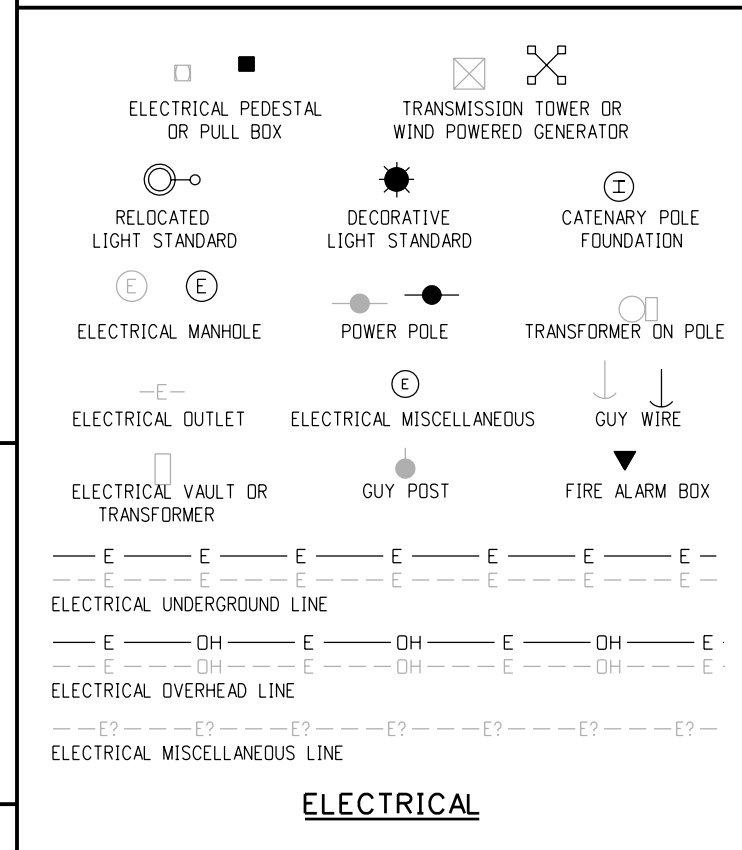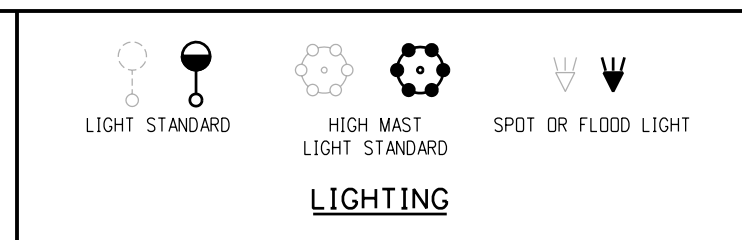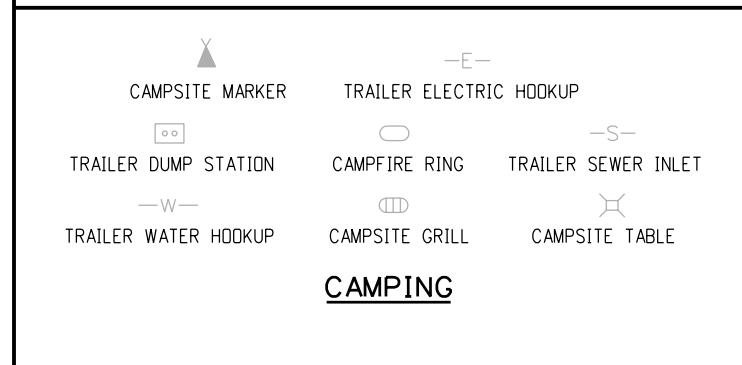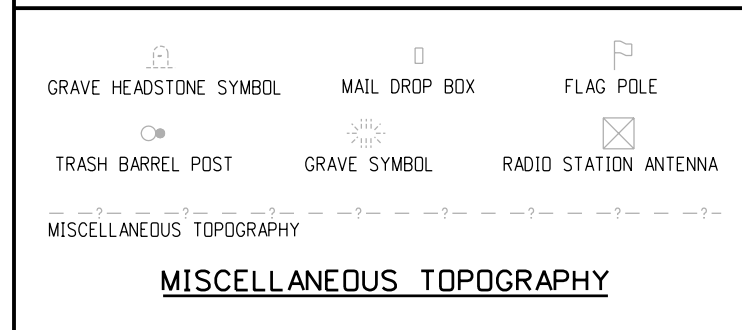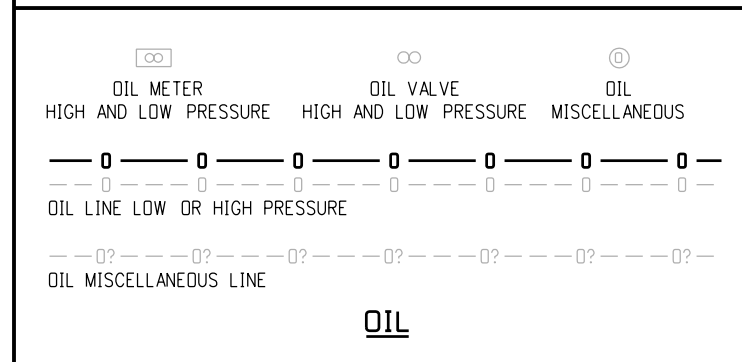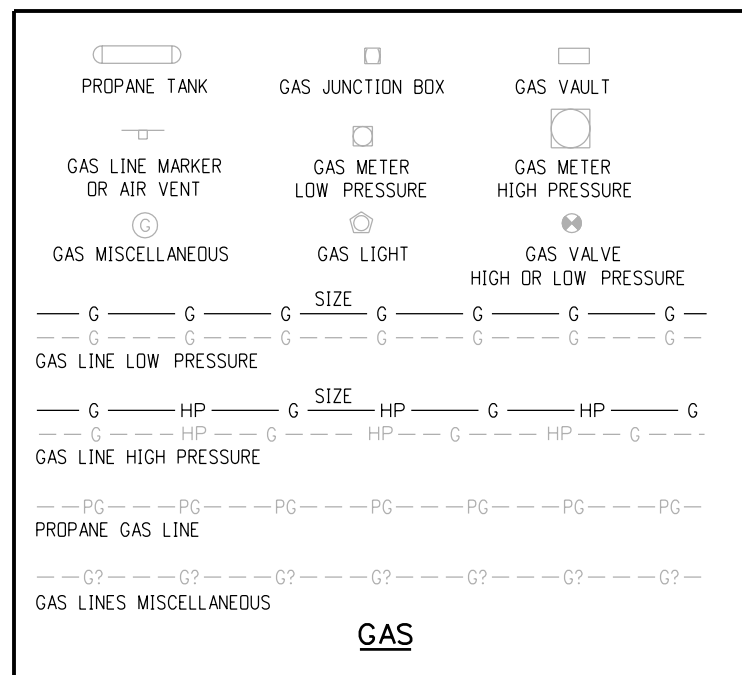


Computer File Information		R-X R-X R-X R-X	Sheet Revisions		Colorado Department of Transportation 4201 East Arkansas Avenue Denver, Colorado 80222 Phone: (303) 757-9083 Fax: (303) 757-9820 Project Development Branch SRJ/LTA		STANDARD SYMBOLS		STANDARD PLAN NO.	
Date:	Comments:		M-100-1							
Creation Date: 07/04/06	Initials: SRJ				Project Development Branch SRJ/LTA		Issued By: Project Development Branch on July 04, 2006		Sheet No. 3 of 3	
Last Modification Date: 07/04/06	Initials: LTA									
Full Path: www.dot.state.co.us/DesignSupport/										
Drawing File Name: 100010303.dgn										
CAD Ver.: MicroStation V8	Scale: Not to Scale	Units: English								

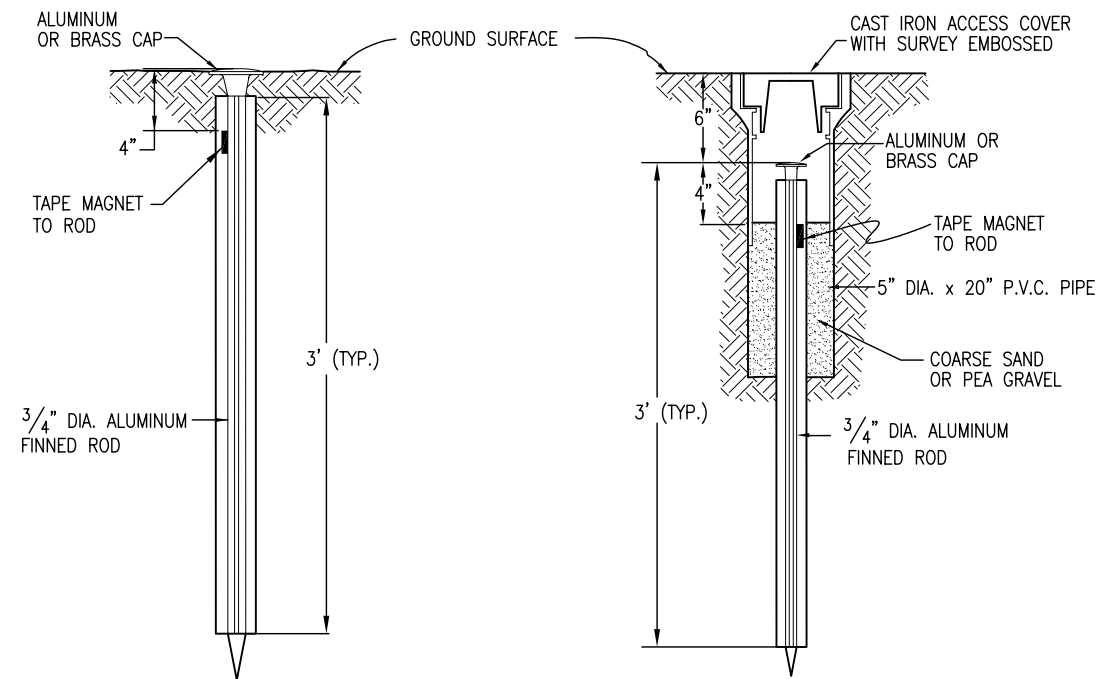


TYPE 1 MONUMENT

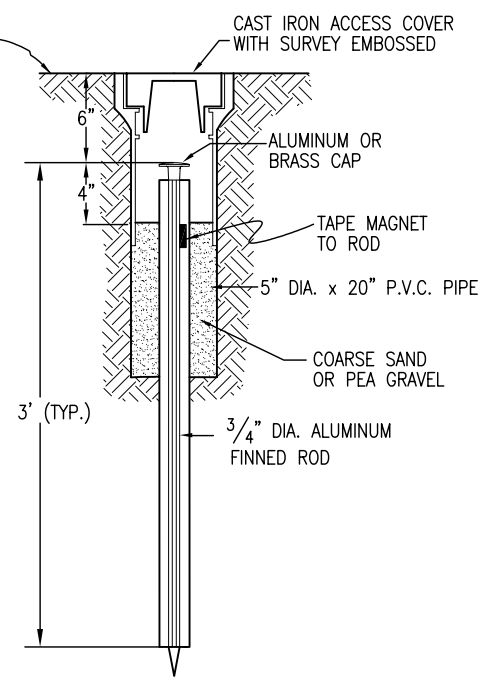


TYPE 1A MONUMENT
INCLUDES MONUMENT BOX

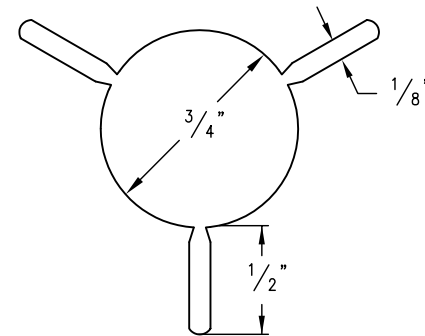


SECTION A-A

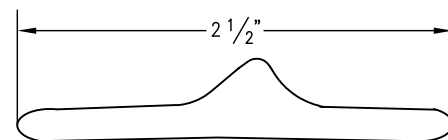


SECTION B-B

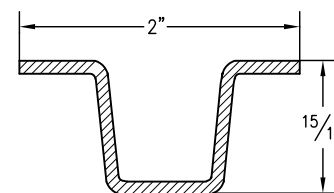


DELINEATOR POST
SECTION C-C

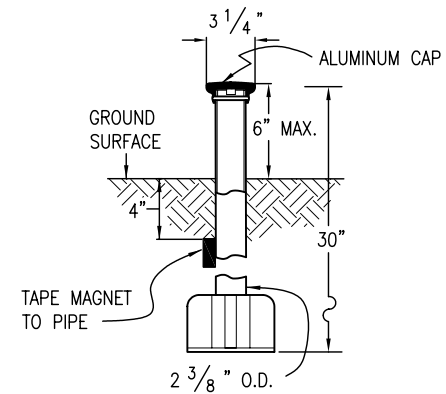


TYPE 3 MONUMENT

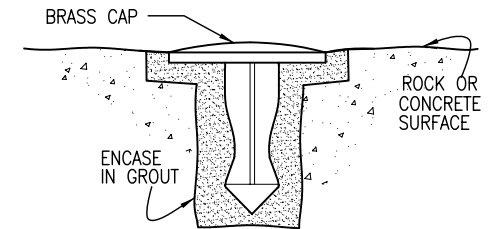


TYPE 5 MONUMENT
ALUMINUM CAP AND TYPE 5(S)
DETAILS SHOWN ON SHEET 2

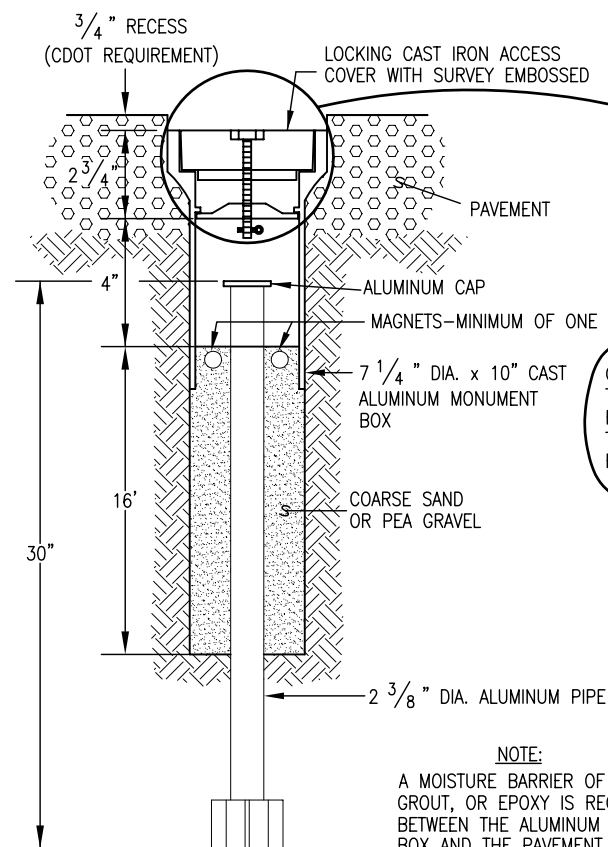


TYPE 3A MONUMENT
ROADWAY INSTALLATION
INCLUDES MONUMENT BOX

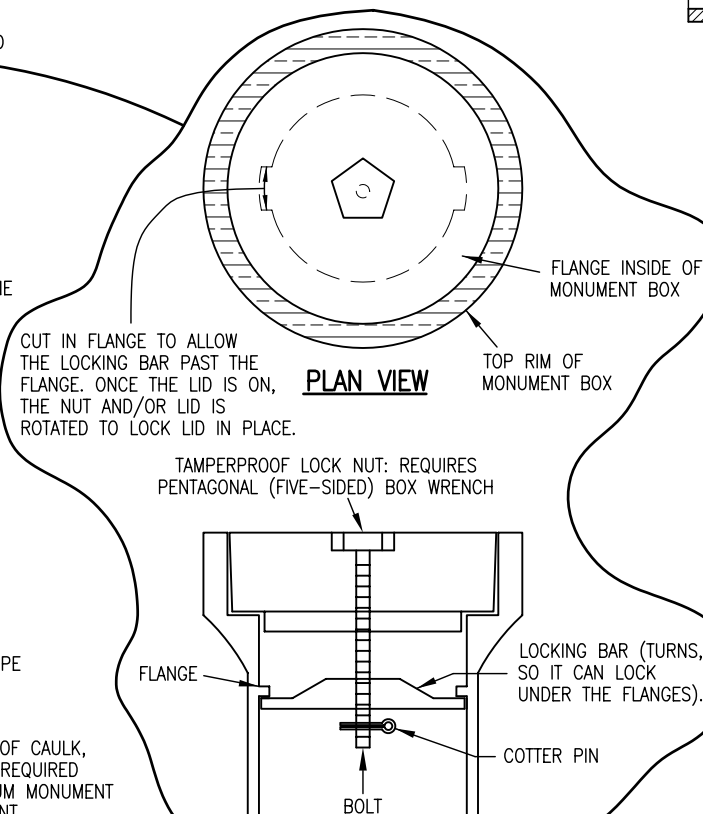


LOCKING CAST IRON ACCESS COVER

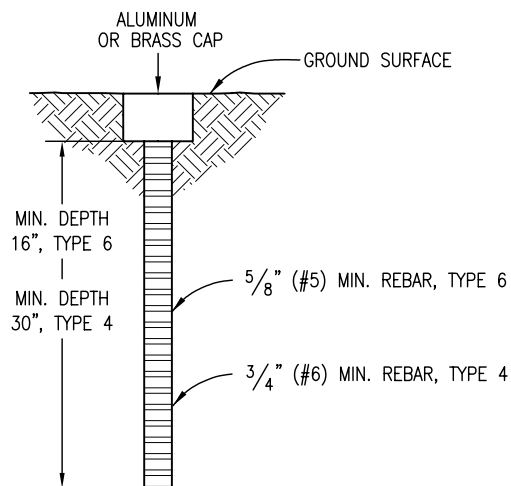

TYPE 4 AND TYPE 6 MONUMENT

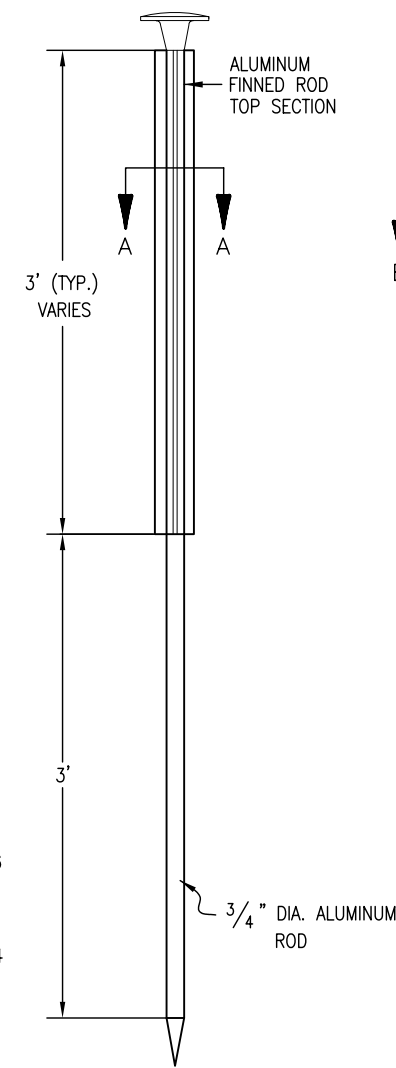

TYPE 2 MONUMENT
TYPE 2A INCLUDES MONUMENT BOX

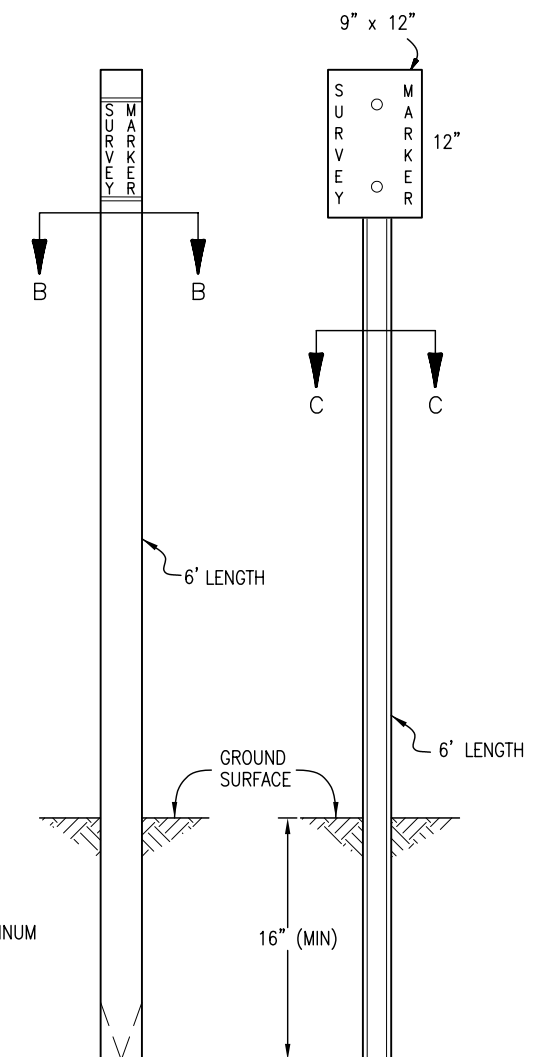

WITNESS POSTS

Computer File Information

Creation Date: 07/04/06 Initials: SJR
Last Modification Date: 07/04/06 Initials: LTA
Full Path: www.dot.state.co.us/DesignSupport/
Drawing File Name: 629010102.dwg
CAD Ver.: MicroStation V8 Scale: Not to Scale Units: English

Sheet Revisions

Date:	Comments
(R-X)	
(R-X)	
(R-X)	
(R-X)	

Colorado Department of Transportation

4201 East Arkansas Avenue
Denver, Colorado 80222
Phone: (303) 757-9083
Fax: (303) 757-9820

Project Development Branch

SRJ/LTA


**SURVEY
MONUMENTS**

Issued By: Project Development Branch on July 04, 2006


STANDARD PLAN NO.

M-629-1


Sheet No. 1 of 2

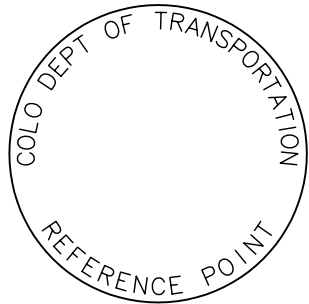


REFERENCE
MONUMENT CAP

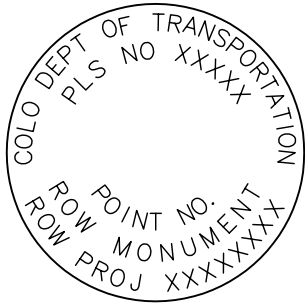


ROW
MONUMENT CAP

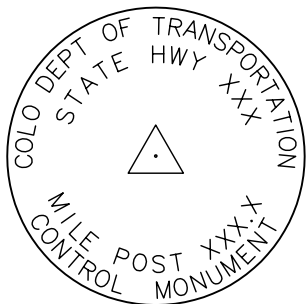

CONTROL
MONUMENT CAP

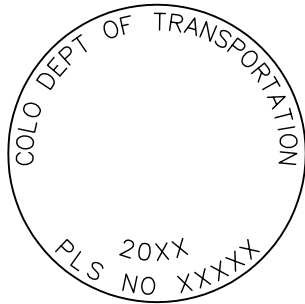


ALIQOT CORNER
MONUMENT CAP

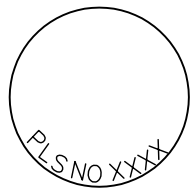


ALUMINUM CAP


NOTE: A BLANK CAP MAY BE SUBSTITUTED IF THE APPROPRIATE CAP SHOWN ABOVE IS NOT AVAILABLE. IF A BLANK CAP IS USED, ALL INFORMATION NORMALLY INCLUDED ON THE APPROPRIATE STANDARD CAP, SHALL BE STAMPED ON THE BLANK CAP ALONG WITH SPECIFIC PROJECT INFORMATION SUCH AS PROJECT NO., DATE, POINT NO., ETC..

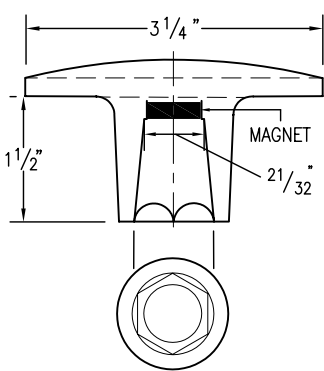


ALUMINUM CAP
USED WITH ALUMINUM ROD

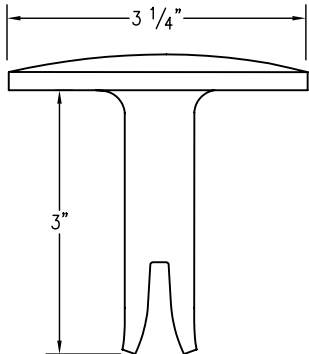



ALUMINUM CAP
TYPE 5
FOR PLACING IN EXISTING
CONCRETE OR ROCK

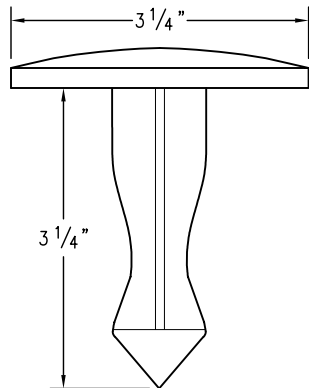

BRASS CAP
TYPE 5
FOR PLACING IN EXISTING
CONCRETE OR ROCK

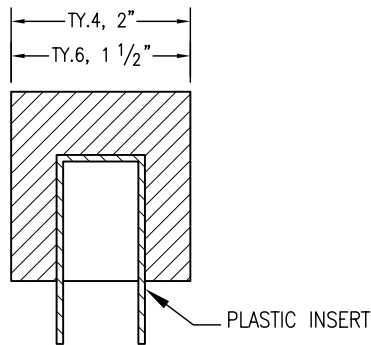

ALUMINUM CAP

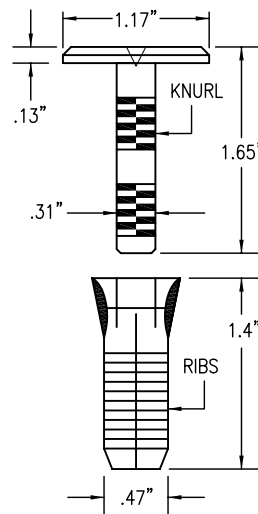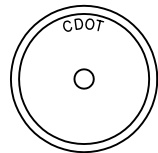

COPPER ALLOY CAP
TYPE 5(S)
FOR PLACING IN EXISTING
SIDEWALK, CURB, OR GUTTER

ALL MONUMENTATION MATERIALS WILL BE FURNISHED BY CDOT

THE MONUMENT TYPE SHALL MEET THE MINIMUM STANDARDS AS DETERMINED BY THE COLORADO STATE BOARD OF REGISTRATION FOR PROFESSIONAL LAND SURVEYORS RULES (STATE BOARD RULES).

THE CDOT SURVEY COORDINATOR SHALL APPROVE ALL EXCEPTIONS FOR STAMPING MONUMENTS DIFFERING FROM THE STANDARDS.

TYPE 1 AND TYPE 1A ALUMINUM FINNED ROD MONUMENTS

THIS MONUMENT SHALL BE USED FOR ROW OR REFERENCE MONUMENTS OR MAY BE USED FOR AN ALIQUOT CORNER MONUMENT. WHEN USED AS AN ALIQUOT CORNER MONUMENT, INSTALLATION AND RECORD FILING REQUIREMENTS SHALL BE AS STATED FOR TYPE 3 AND TYPE 3A MONUMENTS.

MONUMENTS SHALL BE INSTALLED BY ATTACHING THE PROPER SIZE TIP TO ONE END OF A SECTION OF FINNED ROD, AND A 3 IN. LONG X 3/4 IN. DIA. STAINLESS STEEL ADAPTER TO THE OTHER END. THE DRIVER IS THEN PLACED OVER THE STAINLESS STEEL ADAPTER FOR THE HAMMER TO CONTACT. TYPE 1 MONUMENTS SHALL USE A MINIMUM 3 FT. SECTION OF FINNED ROD. WHEN SUBSURFACE ROCK OR CONCRETE IS ENCOUNTERED LESS THAN 3 FT. BELOW THE GROUND SURFACE, THE ROD SHALL BE EMBEDDED IN THE ROCK OR IN CONCRETE AT LEAST 6 IN. AND GROUTED IN PLACE. THE ROD MAY BE SHORTENED TO ACCOMMODATE THE CONDITIONS.

WHEN UNSTABLE SOIL CONDITIONS ARE ENCOUNTERED, ADDITIONAL SECTIONS OF ROD SHALL BE ADDED TO ACHIEVE STABILITY. HORIZONTAL AND VERTICAL STABILITY ARE REQUIRED.

TYPE 1A MONUMENT INCLUDES MONUMENT BOX. A LOCKING CAST IRON ACCESS COVER SHALL BE INSTALLED WHEN THE MONUMENT IS LOCATED IN THE ROADWAY PAVEMENT.

TYPE 2 AND TYPE 2A ALUMINUM FINNED ROD MONUMENTS

THIS MONUMENT SHALL BE USED FOR HORIZONTAL AND VERTICAL CONTROL MONUMENTS. WHEN UNSTABLE SOIL CONDITIONS ARE ENCOUNTERED, ADDITIONAL SECTIONS OF ROD SHALL BE ADDED TO ACHIEVE STABILITY. HORIZONTAL AND VERTICAL STABILITY ARE REQUIRED. IN MOST SOIL CONDITIONS THE TYPE 2 MONUMENT IS EMBEDDED 6 FT. INTO THE GROUND.

THE MONUMENT SHALL BE INSTALLED BY FIRST ATTACHING THE PROPER SIZE TIP TO A 3 FT. LONG X 3/4 IN. DIA. ROD, THEN DRIVING THE ROD AT LEAST 30 IN. INTO THE GROUND. ADDITIONAL 3 FT. LONG X 3/4 IN. FINNED ROD SECTIONS SHALL BE ADDED AND DRIVEN FLUSH WITH THE GROUND UNTIL THE MONUMENT IS IN A STABLE POSITION. THE FINNS ARE BENT OVER USING PLIERS TO ACCOMMODATE INSTALLING THE CAP. THE CAP IS FIRMLY SEATED ONTO THE LAST FINNED SECTION OF ROD USING A DEAD BLOW SLEDGE HAMMER.

TYPE 2A MONUMENT INCLUDES MONUMENT BOX. A LOCKING CAST IRON ACCESS COVER SHALL BE INSTALLED WHEN THE MONUMENT IS LOCATED IN THE ROADWAY PAVEMENT.

TYPE 3 AND TYPE 3A ALUMINUM PIPE MONUMENTS

THIS MONUMENT SHALL BE USED FOR AN ALIQUOT CORNER MONUMENT. THE INSTALLATION OF THIS MONUMENT AND RECORD FILING SHALL BE DONE IN ACCORDANCE WITH THE STATE BOARD RULES. ALSO REFER TO THE CDOT SURVEY MANUAL AND THE BUREAU OF LAND MANAGEMENT REQUIREMENTS FOR MONUMENT INSTALLATION. THE LAND SURVEYOR'S LICENSE NUMBER AND THE YEAR SHALL BE STAMPED ON THE CAP.

TYPE 3A MONUMENT INCLUDES MONUMENT BOX. A LOCKING CAST IRON ACCESS COVER SHALL BE INSTALLED WHEN THE MONUMENT IS LOCATED IN THE ROADWAY PAVEMENT.

TYPE 4 ALUMINUM MONUMENT

THIS MONUMENT MAY BE INSTALLED IN LIEU OF REPLACING THE ENTIRE MONUMENT WHEN REBAR IS IN PLACE AT AN ALIQUOT CORNER LOCATION. REFER TO THE STATE BOARD RULES. A MINIMUM 2 IN. DIA. CAP SHALL BE USED ON 3/4 IN. (#6) REBAR.

TYPE 5 BRASS/ALUMINUM CAP MONUMENT

THIS MONUMENT MAY BE INSTALLED IN LIEU OF ALL OTHER CDOT MONUMENTS, WHEN THE POSITION IS LOCATED IN CONCRETE OR STABLE ROCK FORMATION.

TYPE 5(S) COPPER ALLOY CAP MONUMENT – SMALL

THIS MONUMENT MAY BE INSTALLED IN LIEU OF A TYPE 5 MONUMENT, WHEN THE POSITION IS LOCATED IN A CONCRETE SIDEWALK, CURB OR GUTTER, OR WHEN SETTING A TYPE 5 WOULD COMPROMISE THE INTEGRITY OF THE RECEIVING STRUCTURE.

STAMPING REQUIREMENTS:

- "RP", WHEN THE APPLICATION IS A REFERENCE POINT.
- "ROW", POINT NUMBER, "LS", AND REGISTRATION NUMBER WHEN THE APPLICATION IS A ROW POINT.
- "CP" AND A UNIQUE IDENTIFIER PROVIDED BY THE REGION SURVEY COORDINATOR, WHEN THE APPLICATION IS A CONTROL POINT.
- "PE", POINT NUMBER, "LS", AND REGISTRATION NUMBER, WHEN THE APPLICATION IS A PERMANENT EASEMENT POINT.
- "PP" AND POINT NUMBER, WHEN THE APPLICATION IS A PROJECT POINT.

TYPE 6 ALUMINUM MONUMENT

THIS MONUMENT SHALL BE USED FOR PERMANENT EASEMENTS, PROJECT BENCH MARKS, PROJECT POINTS, AND REFERENCES. AN ALUMINUM CAP WITH A MINIMUM DIAMETER OF 1 1/2 IN., SHALL BE USED ON 5/8 IN. (#5) MINIMUM REBAR.

* WITNESS POSTS


THE WITNESS POST WILL BE SUPPLIED BY CDOT AND INSTALLATION SHALL BE INCLUDED IN THE WORK. IT SHALL BE DRIVEN WITHIN 1 FT. OF THE MONUMENT WHEN POSSIBLE. A DELINEATOR POST WITH A 9 IN. X 12 IN. METAL SIGN PANEL MAY BE USED IN LIEU OF THE PLASTIC POST. THIS POST SHALL CONFORM TO STANDARD PLAN S-612-1. A REQUIRED WITNESS POST MAY BE OMITTED WITH THE APPROVAL OF THE ENGINEER IF THE WITNESS POST LOCATION IS WITHIN A TRAVELED WAY, DRIVEWAY, OR ACCESS OPENING.

MONUMENT APPLICATION

CAP TYPE	MONUMENT TYPE									
	1	1A	2	2A	3	3A	4	5	5(S)	6
REFERENCE	X	X						X	X	X
ROW	X	X						X	X	
CONTROL			X	X				X	X	
ALIQOT CORNER	X	X			X	X	X	X		
PERMANENT EASEMENT								X	X	X
PROJECT POINTS								X	X	X
WITNESS POST * (REQUIRED)	X		X	X	X			X		

Computer File Information

Creation Date: 07/04/06 Initials: SJR
Last Modification Date: 07/04/06 Initials: LTA
Full Path: www.dot.state.co.us/DesignSupport/
Drawing File Name: 629010202.dwg
CAD Ver.: MicroStation V8 Scale: Not to Scale Units: English

 

Sheet Revisions

Date:	Comments

Colorado Department of Transportation



4201 East Arkansas Avenue
Denver, Colorado 80222
Phone: (303) 757-9083
Fax: (303) 757-9820

Project Development Branch

SRJ/LTA

SURVEY MONUMENTS

Issued By: Project Development Branch on July 04, 2006

STANDARD PLAN NO.

M-629-1

Sheet No. 2 of 2