

INDEX OF SHEETS

SHEET NO. 1 TITLE SHEET
2, 2A, 2B TABULATION OF PROPERTIES
3-24 PLAN & PROFILE SHEETS
25-27 SHOWING RIGHT OF WAY
OWNERSHIP MAP

COLORADO

STATE HIGHWAY DEPARTMENT

PLAN AND PROFILE OF PROPOSED
FEDERAL AID SECONDARY PROJECT NO. S-SG 0030(1)

STATE HIGHWAY NO. 52


MORGAN COUNTY

SCALES OF ORIGINAL TRACINGS

ON PLAN, 1 IN. = 100 FT.
ON PROFILE, 1 IN. = 100 FT. HORIZONTAL
1 IN. = 10 FT. VERTICAL

GRADE LINE ON PROFILE IS SHOWN AS GRADE OF FINISHED ROAD
GROSS LENGTH OF PROJECT
NET LENGTH OF PROJECT

RIGHT OF WAY

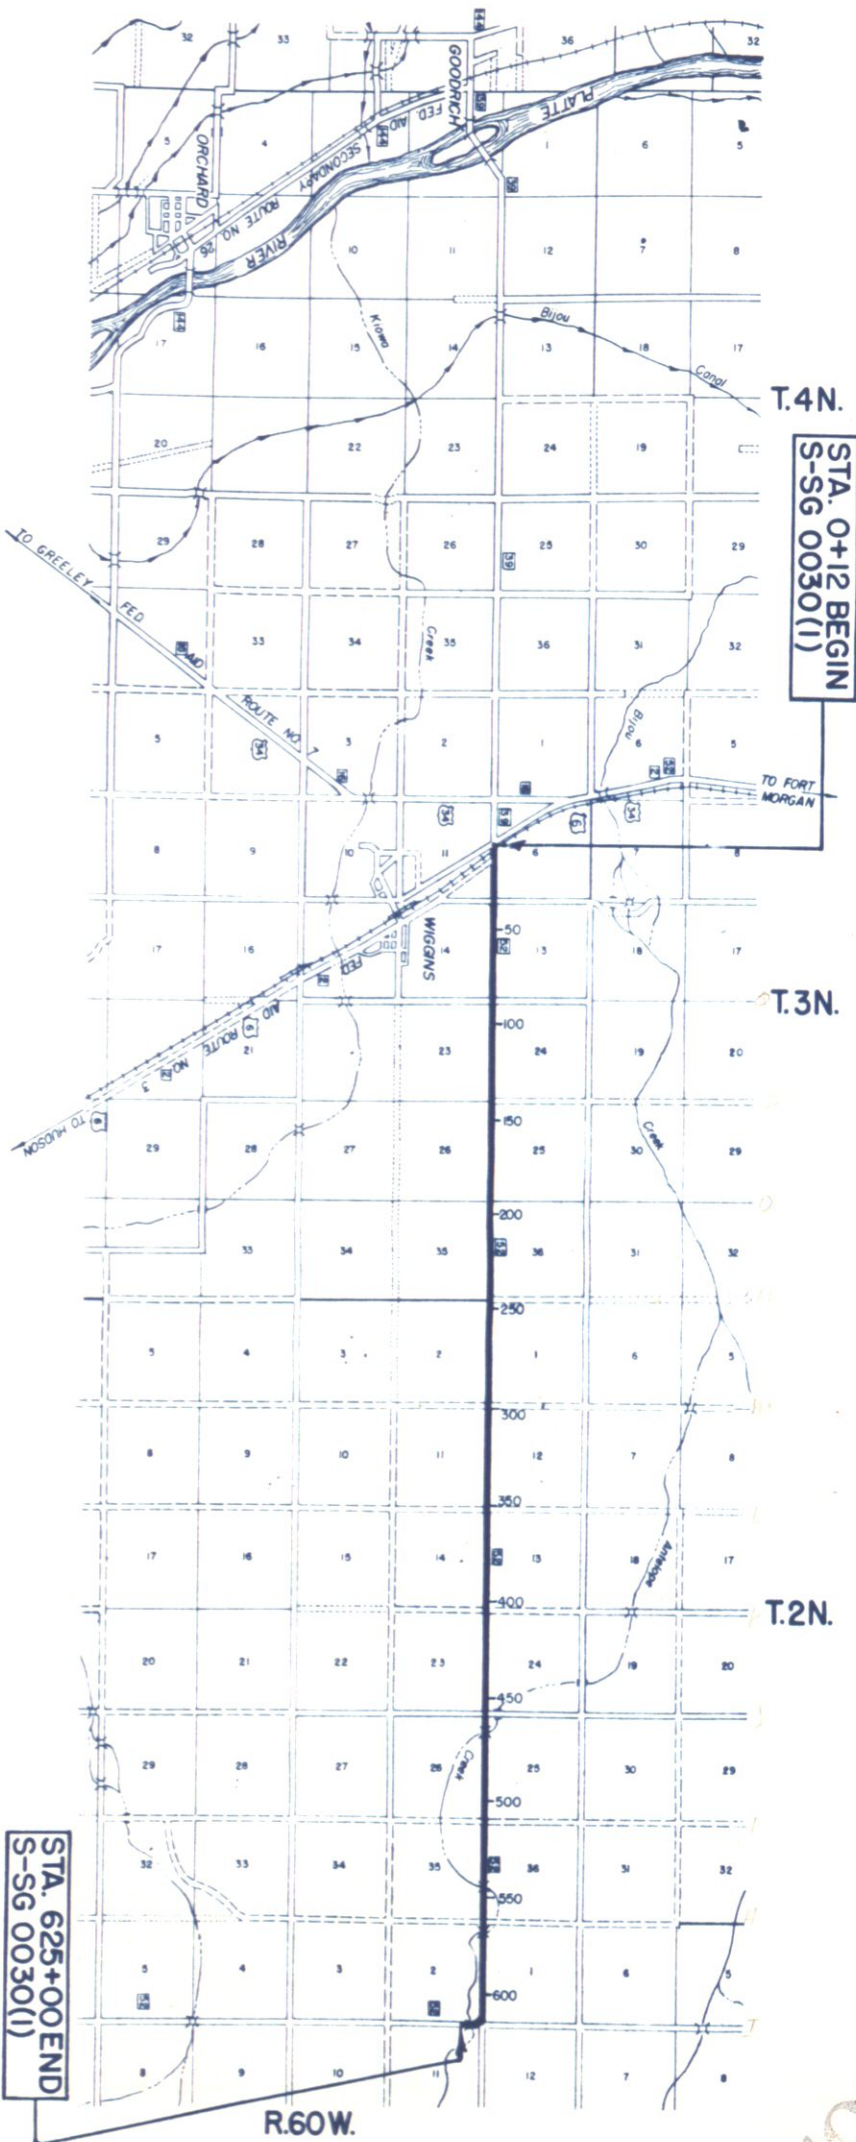

CONVENTIONAL SIGNS

CENTER LINE _____
RIGHT-OF-WAY LINE _____
COUNTY LINE _____
SECTION LINE _____
QUARTER SECTION LINE _____
RAILROAD _____
BARBED WIRE FENCE _____
WOVEN WIRE - COMBINATION FENCE _____
POLE FENCE _____
TELEPH. & TELEG. LINE _____
POWER LINE _____
PRESENT ROAD (PLAN SHEETS) _____

FED. ROAD DIST. NO.	STATE	PROJ. NO.	SHEET NO.	TOTAL SHEETS
3	COLO.	S-SG 0030(1)	1	

RIGHT OF WAY

CONST. ENGRS. COPY

R.O.W. TABULATION OF PROPERTIES IN MORGAN COUNTY S.H.NO.52 PROJ. S-SG 0030(1)

FED. ROAD DIST. NO.	STATE	PROJ. NO.	SHEET NO.	TOTAL SHEETS
3	COLO.	S-SG 0030(1)	2	

RIGHT OF WAY

PARCEL NO.	OWNER	ADDRESS	LOCATION	AREA IN ACRES		TO BE ACQUIRED				REMARKS	NO
				TOTAL LAND IN TRACT	PARCEL						
1A	CHARLES HOYT	WIGGINS, COLO.	T.3N., R.60W.		4	1.649			1.187		
1B	CHARLES D. HOYT	WIGGINS, COLO.	N.E. 1/4, SEC. 11								
2	SUSANNA KRESS	WIGGINS, COLO.	S.E. 1/4, SEC. 11	102	3.482				2.093		
3	JENNIE M. COBB	WIGGINS, COLO.	N.W. 1/4, SEC. 12	140	1.297				0.849		
4	JENNIE M. COBB	WIGGINS, COLO.	S.W. 1/4, SEC. 12	319	3.016				1.351		
5	JOHN S. LEDFORD & MELVIA G. LEDFORD	WIGGINS, COLO.	N.W. 1/4, SEC. 13	480	2.422				0.689		
6	GEO. K. KROH & J. F. KROH	WIGGINS, COLO.	N.E. 1/4, SEC. 14	160	2.422				0.508		
7	E. H. ROBINSON	LOVELAND, COLO.	S.W. 1/4, SEC. 13	160	2.425				0.549		
8	J. ROY JOHNSTON & ANNA M. JOHNSTON	503 TERRY ST., LONGMONT, COLO.	S.E. 1/4, SEC. 14	160	2.460				0.489		
8A	CECIL WILLARS & EDITH WILLARS	1117 CRANFORD GREELEY, COLO.	N.W. 1/4, SEC. 24		2.679				0.847	See Parcel No. 8A, Total Land Acreage.	
9	W. E. SMITH	2695 W. EVANS DENVER, COLO.	S.W. 1/4, SEC. 24	320	2.395				0.530	Total Land Acreage, Parcels for 8A undivided by County Assessor.	
10	GILBERT GRAFF & MARY E. GRAFF	611 CARSON ST., BRUSH, COLO.	N.E. 1/4, SEC. 23	160	3.956				2.132		
11	ALBERT J. MARTIN & HILDA M. MARTIN	WIGGINS, COLO.	S.E. 1/4, SEC. 23	160	2.395				0.808		
12	GILBERT GRAFF & MARY E. GRAFF	WIGGINS, COLO.	N.W. 1/4, SEC. 25	160	2.591				0.761		
13	ASA K. HEPPERLY	2979 BELLAIRE ST., DENVER, COLO.	N.E. 1/4, SEC. 26	160	2.591				0.738		
14	WILLIAM KENNISH	WIGGINS, COLO.	S.W. 1/4, SEC. 25	160	2.435				0.609		
15	LAWRENCE HOWELL	WIGGINS, COLO.	S.E. 1/4, SEC. 26	160	2.665				0.309		
16	VOID	WIGGINS, COLO.	N. 1/2 SEC. 36	640	4.880				1.213		

R.O.W. TABULATION OF PROPERTIES IN MORGAN COUNTY S.H. NO.52 PROJ. S-SG 0030(1)

FED. ROAD DIST. NO.	STATE	PROJ. NO.	SHEET NO.	TOTAL SHEETS
3	COLO.	S-SG 0030(1)	2 A	

PARCEL NO.	OWNER	ADDRESS	LOCATION	AREA		IN ACRES		REMARKS	NO.
				TOTAL LAND IN TRACT	PARCEL	TO BE ACQUIRED			
17	WALTER BUSCH	WIGGINS, COLO.	T.3 N., R.60 W. S.E. 1/4, S.E.C.35	320	2.435	0.588			
18	JOHN MEIER JR.	LA GRANGE, WYO.	T.2 N., R.60 W. N.W. 1/4, SEC.1	160	2.387	0.561			
19	WALTER BUSCH	WIGGINS, COLO.	N.E. 1/4, SEC.2	160	2.397	0.557			
20	HENRY BUSCH	WIGGINS, COLO.	S.W. 1/4, SEC.1	160	3.417	1.460			
21	CHRISTINA BUSCH & JOHN H. BUSCH	WIGGINS, COLO.	S.E. 1/4, SEC.2	160	3.506	1.455			
22	HENRY BUSCH	WIGGINS, COLO.	N.W. 1/4, SEC.12	160	2.423	0.599			
23	L. A. DIETSCH Est. % CLARENCE A. REED Admr.	FORT MORGAN, COLO.	N.E. 1/4, SEC.11	159.5	2.423	0.497			
24	GERTRUDE O.ZAHM(NOW TRACHTA) Est. % GERALD R. TRACHTA Admr.	10533 S. HAYVE AVE., CHICAGO, ILL.	S.W.1/4, SEC. 12	160	2.424	0.457			
25	ANNA C. BAER & ROBERT A. BAER	WIGGINS, COLO.	S.E.1/4, SEC.11	320	3.067	1.192			
26	OLIVER W. EARNSHAW & CLARENCE R. LARSON	FORT MORGAN, COLO.	N.W. 1/4, SEC.13	160	2.416	0.452			
27	WILLIAM B. FRANK & CATHRIEN FRANK	WIGGINS, COLO.	N.E. 1/4, SEC.14	158	2.416	0.532			
28	WILLIAM B. FRANK & CATHRIEN FRANK	WIGGINS, COLO.	S.W. 1/4, SEC.13	157	2.427	0.480			
29	ROBERT A. BAER & OSCAR W. BAER	WIGGINS, COLO.	S.E. 1/4, SEC.14	320	2.427	0.540			
30	ALBERT C. CLOUGH & JOSEPHINE CLOUGH	718 10th St., GREELEY, COLO.	W1/2 SEC.24	320	4.837	0.985			
31A	ISRAEL W. REED & ELLA REED	203 MAPLE ST. FORT MORGAN, COLO.	S.1/2, S.E.1/4, SEC.23		1.210	0.207			See Parcel No. 31C, total land acres
31B	ISRAEL W. REED & ELLA REED	203 MAPLE ST. FORT MORGAN, COLO.	N.E. 1/4, SEC.23		2.417	0.299			See Parcel No. 31C, total land acres.

FED. ROAD DIST. NO.	STATE	PROJ. NO.	SHEET NO.	TOTAL SHEETS
3	COLO.	S-SG 0030(1)	2 B	

RIGHT OF WAY

Rev. 3-9-50 T.L.K.

Cyprus Pressed sheets 2B-21-22
23-24-27
to the library 3-12-50

FED. ROAD DIST. NO.	STATE	PROJ. NO.	SHEET NO.	TOTAL SHEETS
3	COLO.	S-56 0030(1)	3	

RIGHT OF WAY

② SUSANNA HRESS WIGGINS, COLO.

NW 1/4 Sec. 12
T.3N., R.60W.


③ JENNIE M COBB WIGGINS, COLO.

SW 1/4 Sec. 12
T.3N., R.60W.


④ CHARLES D. HOYT WIGGINS, COLO.

SE 1/4 Sec. 11
T.3N., R.60W.

① CHARLES HOYT WIGGINS, COLO.

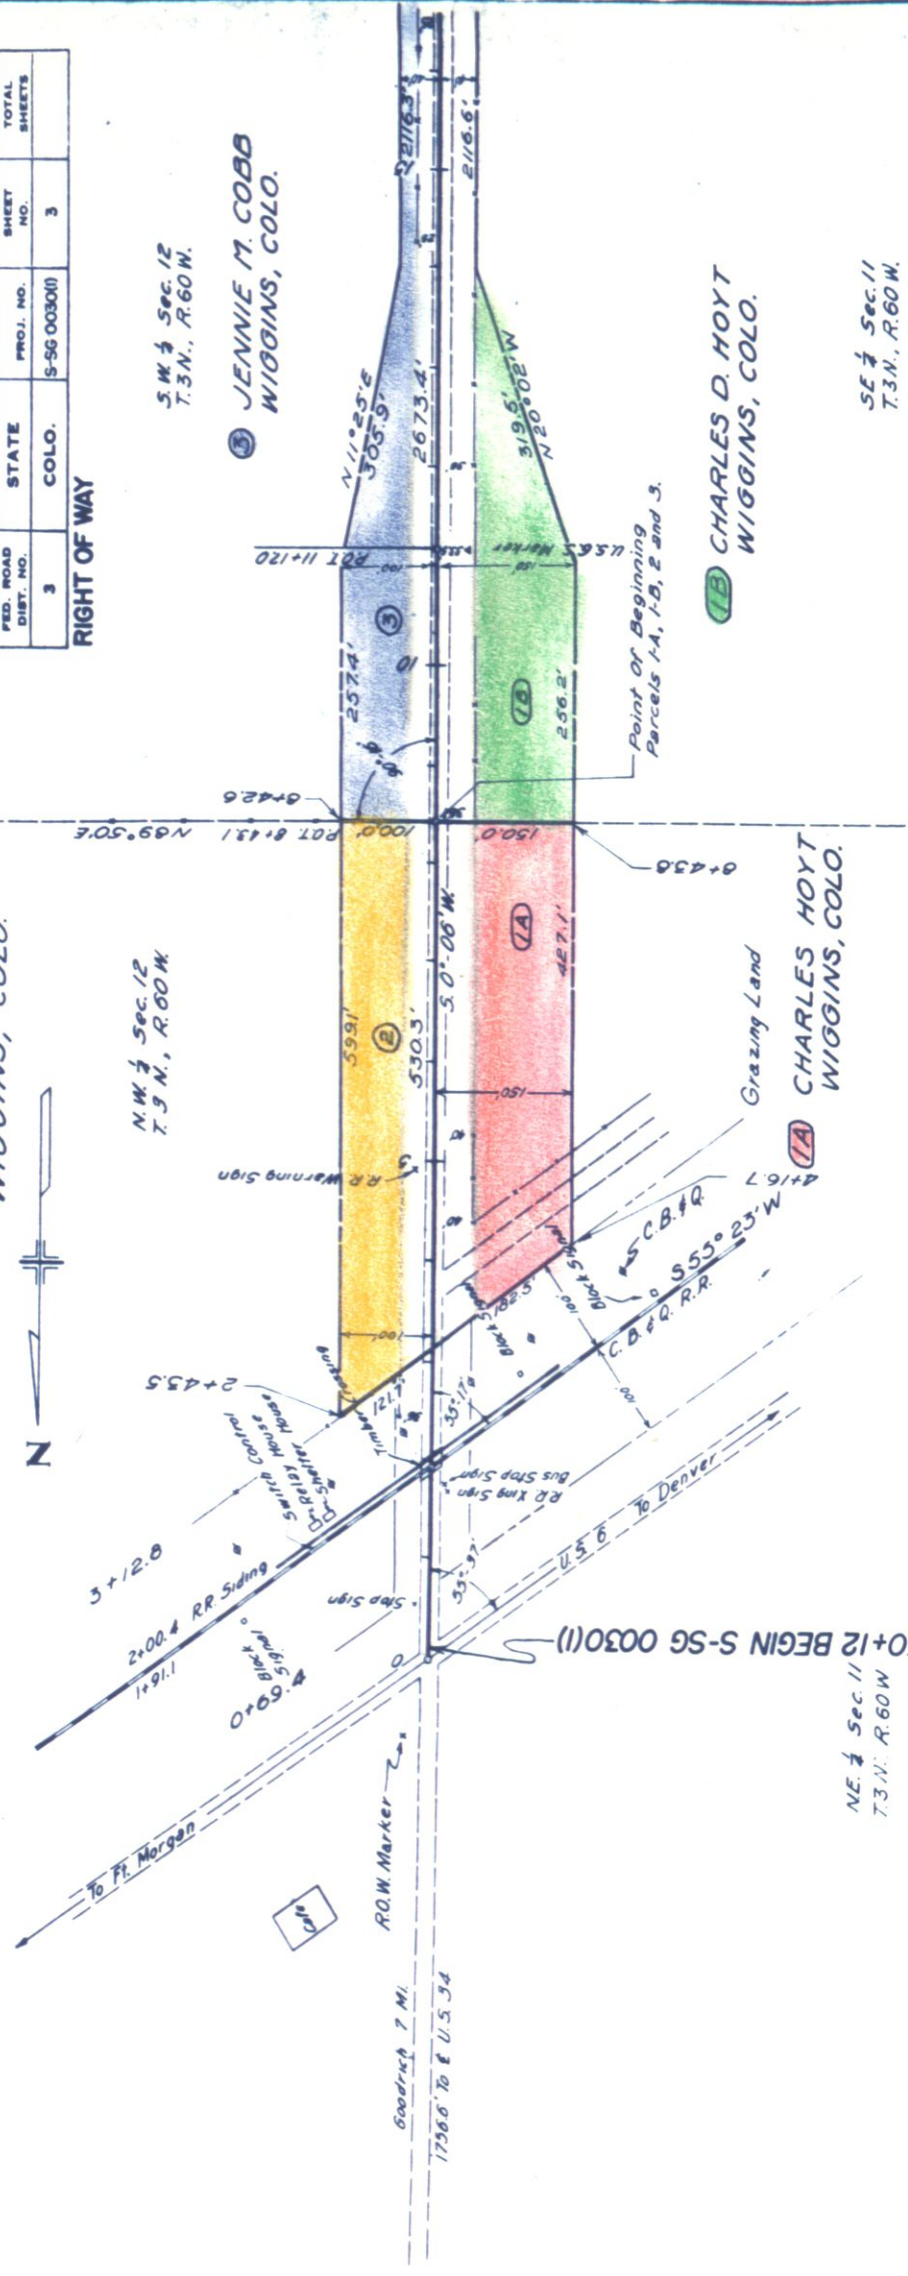

NET SECTION	LL	HL	PL	NP
	18.5	18.5	18.5	18.5
	18.5	18.5	18.5	18.5
	18.5	18.5	18.5	18.5

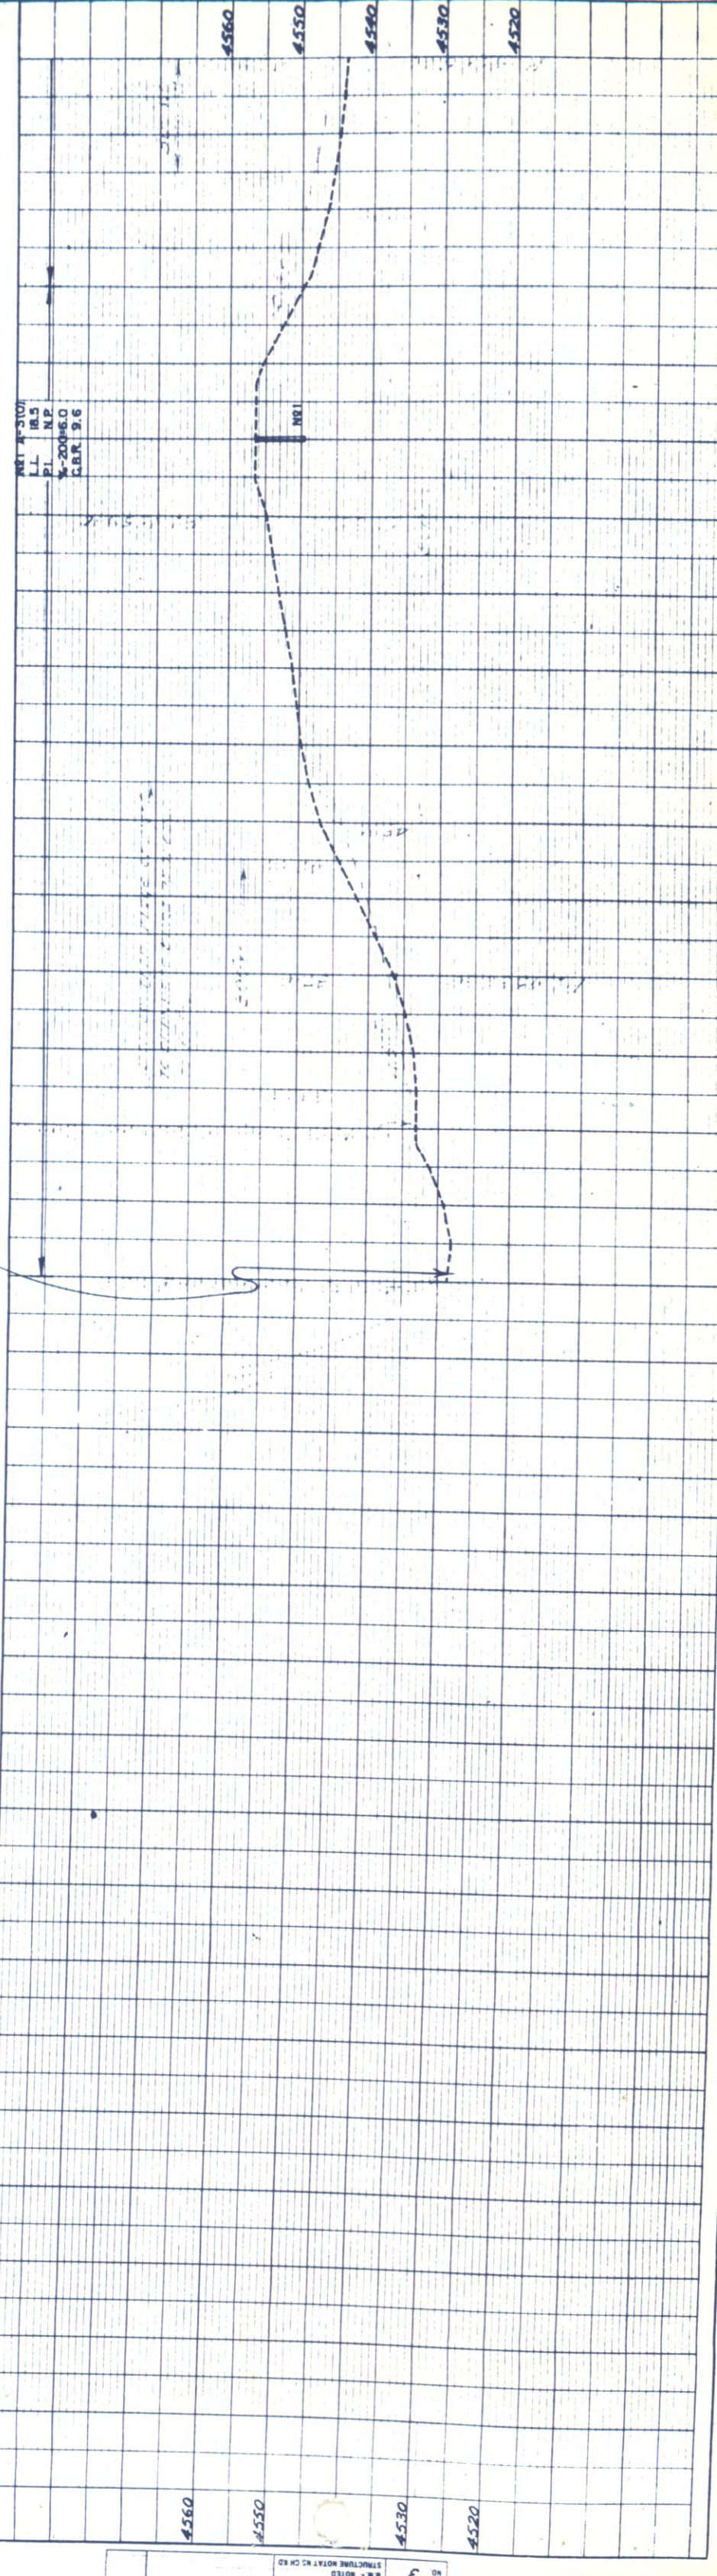

S.W. 1/4 Sec. 12
T.3 N., R.60 W.

JENNIE M. COBB
WIGGINS, COLO.

N.W. 1/4 Sec. 13
T.3 N., R.60 W.

FED. ROAD DIST. NO.	STATE	PROJ. NO.	SHEET NO.	TOTAL SHEETS
3	COLO.	9-56 003010	4	

RIGHT OF WAY

JENNIE M. COBB
WIGGINS, COLO.

CHARLES D. HOYT
WIGGINS, COLO.

JOHN S. LEDFORD &
MELVIA G. LEDFORD
WIGGINS, COLO.

S.E. 1/4 Sec. 11
T.3 N., R.60 W.

N.E. 1/4 Sec. 14
T.3 N., R.60 W.

No 2 A-310
Similar to No 1



No 1 A-310
LL 18.5
PI. N.P.
7%-200=6.0
CBR 9.6

No 3 A-310
Similar to No 1



P.O.T. 21+00

Point of Beginning
Parcel's No. 4 & 5

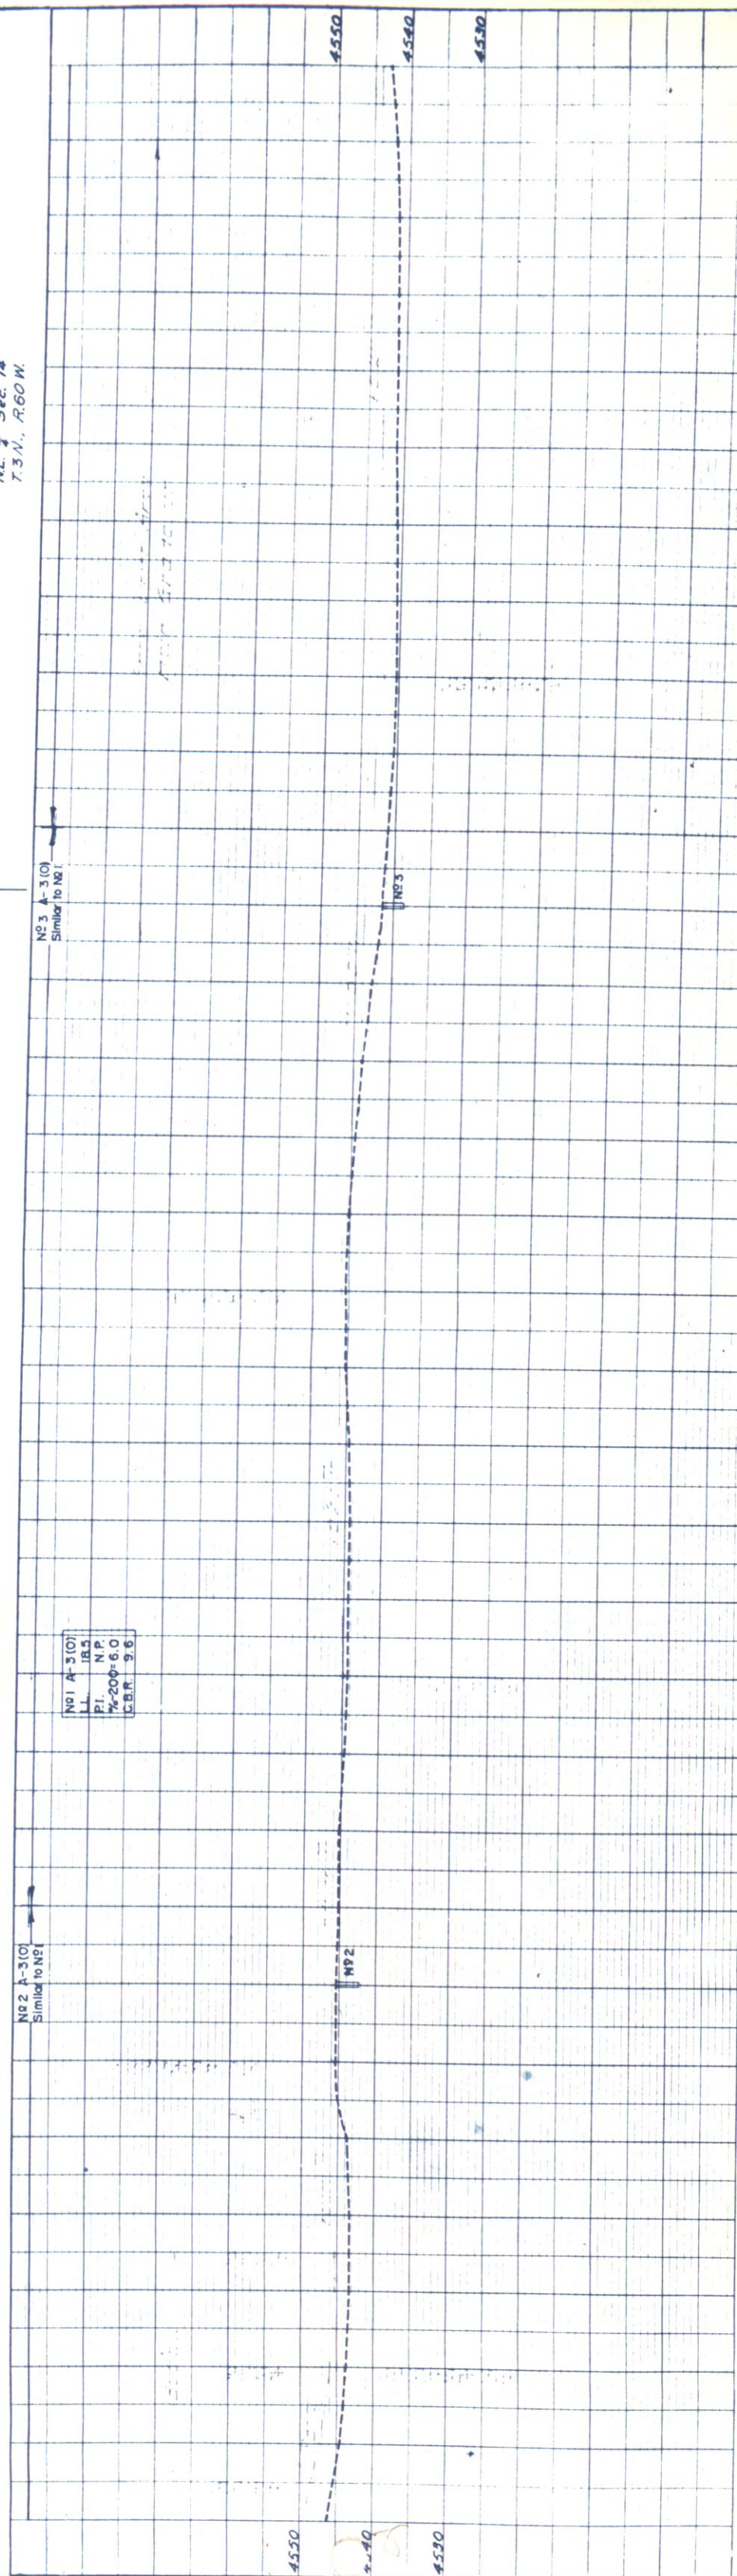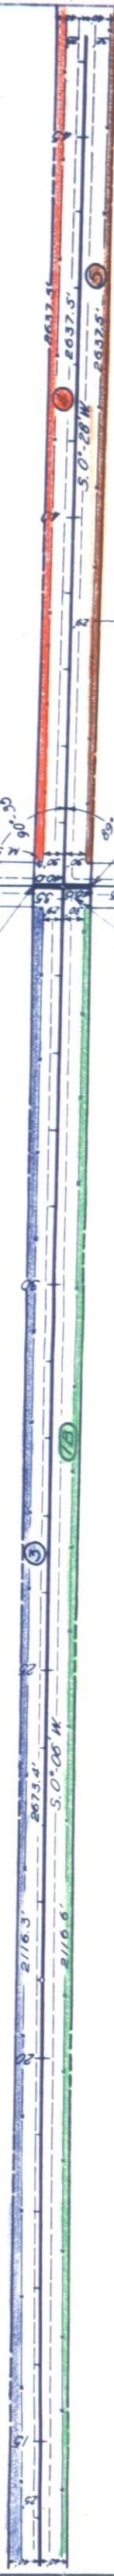

NW 1/4 Sec. 13
T.3 N., R.60 W.

4 JENNIE M. COBB
WIGGINS, COLO.

6 GEO. A. KROH &
J. F. KROH
LOVELAND, COLO.

5 JOHN S. LEDFORD &
MELVIA G. LEDFORD
WIGGINS, COLO.

7 E. H. ROBINSON
503 TERRY ST.
LONGMONT, COLO.

NE 1/4 Sec. 14
T.3 N., R.60 W.

NE 1/4 2-400
LL 13.6
PL 13.6
% 200' 19.6
CBR 24.6

NE 1/4 2-400
Similar to NE 1/4

NE 1/4 2-400
Similar to NE 1/4

FED. ROAD
DIST. NO. 3

STATE
COLO.

PROJ. NO.
S-56 0080 (I)

SHEET
NO. 5

TOTAL
SHEETS

RIGHT OF WAY

P.O.T. 48+00

P.O.T. 48+00

FED. ROAD DIST. NO.	STATE	PROJ. NO.	SHEET NO.	TOTAL SHEETS
3	COLO.	S-56 0030(I)	6	



RIGHT OF WAY

NW 1/4 Section 24
T.3 N., R.60 W.

③ J. ROY JOHNSTON &
ANNA M. JOHNSTON
1117 CRANFORD
GREELEY, COLO.

⑨ W. E. SMITH
611 CARSON ST.
BRUSH, COLO.

NE 1/4 Section 29
T.3 N., R.60 W.

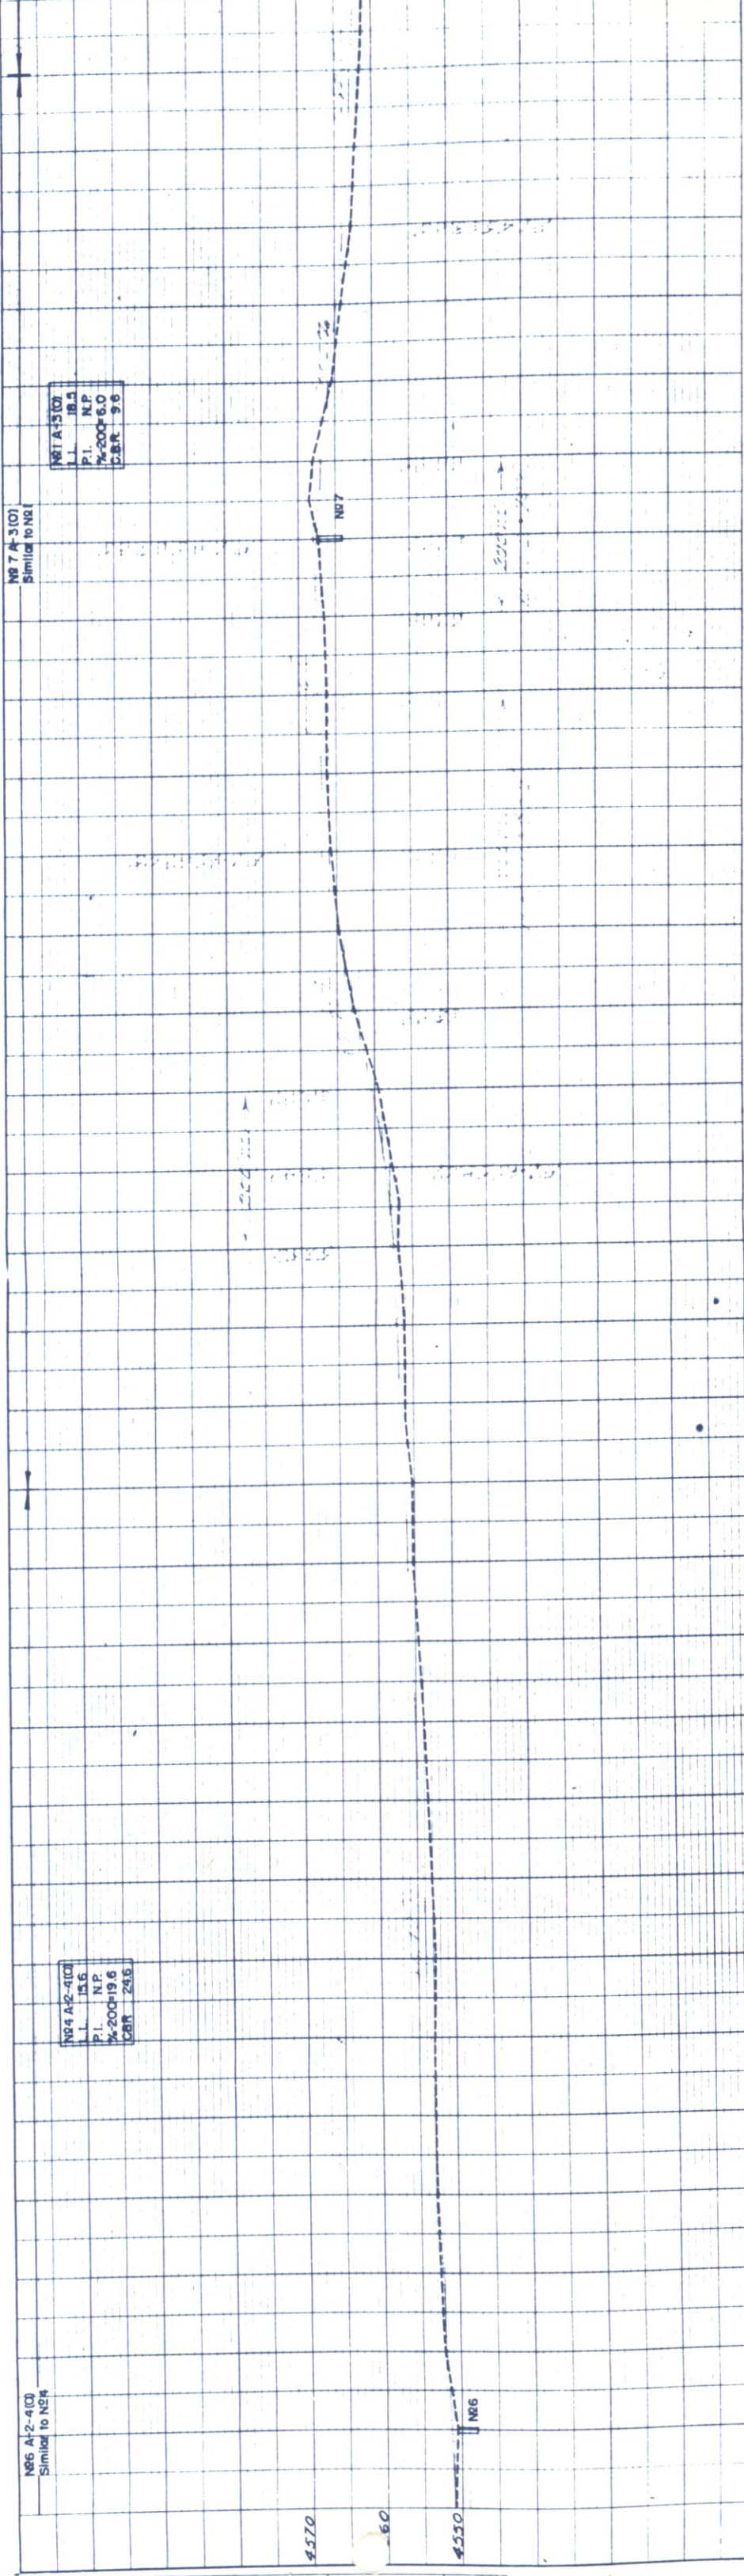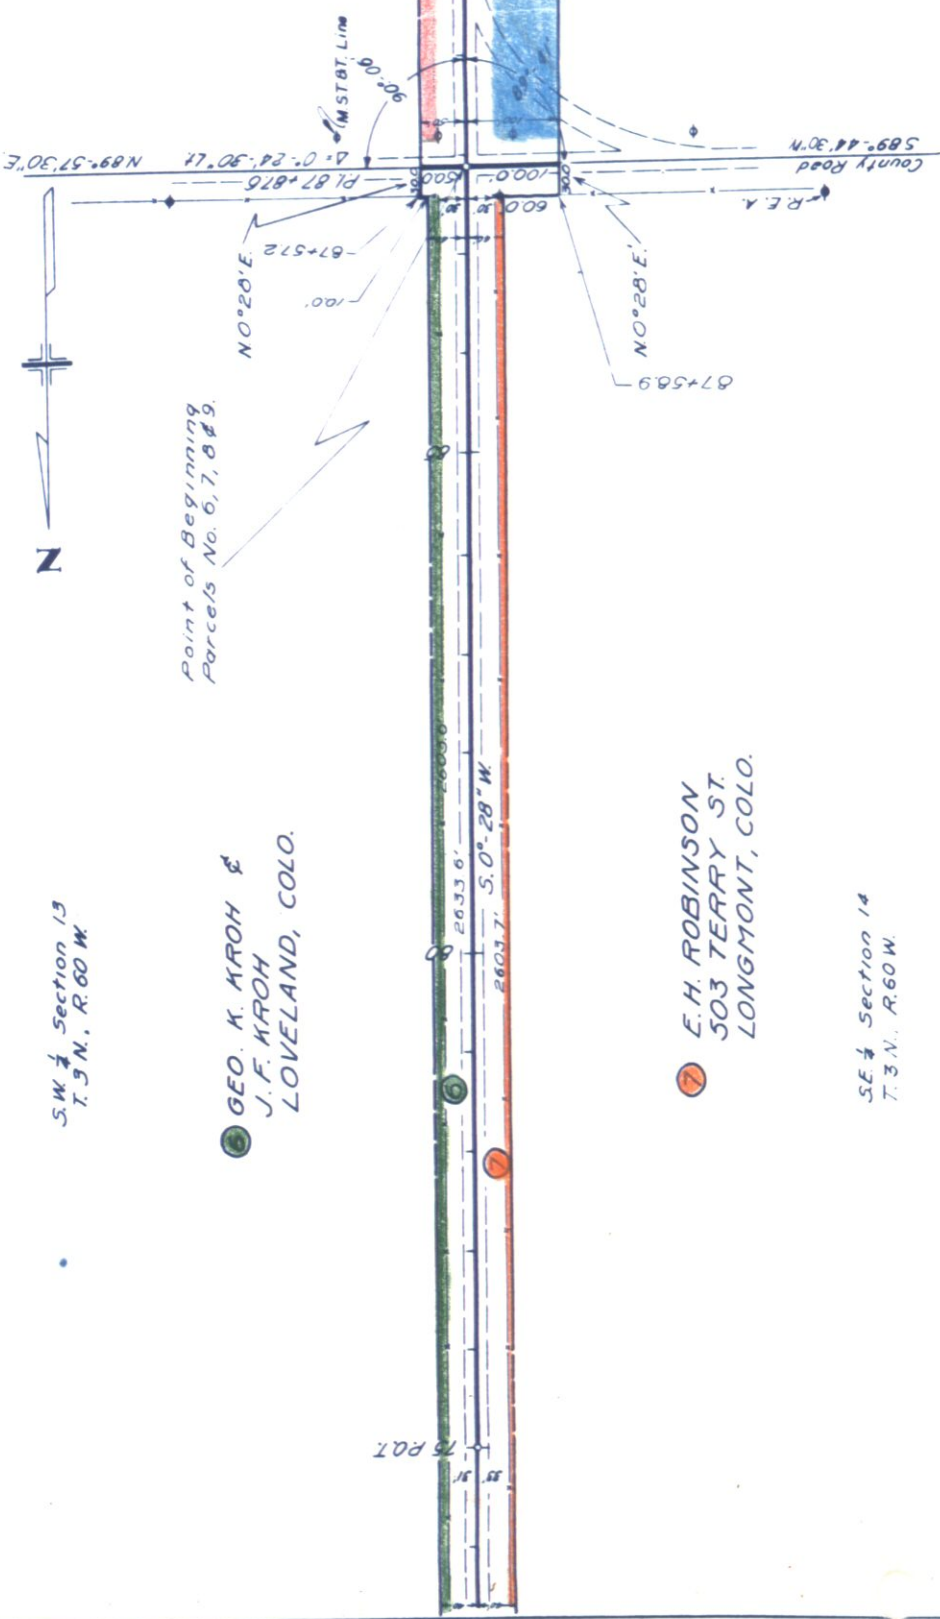

FED. ROAD DIST. NO.	STATE	PROJ. NO.	SHEET NO.	TOTAL SHEETS
3	COLO.	S-5G 0030(1)	7	

SW 1/4 Sec. 24
T.3 N., R.60 W.

NW $\frac{1}{4}$ Sec. 24
T. 3 N., R. 60 W.

J. ROY JOHNSTON &
ANNA M. JOHNSTON
1117 CRANFORD
GREELEY, COLO.


CECIL WILLIAMS
EDITH WILLIAMS
2695 W. EVANS
DENVER, COLO.

9
W. E. SMITH
611 CARSON ST.
BRUSH, COLO.

10 GILBERT GRAFF &
MARY E. GRAFF
WIGGINS, COLO.

NE 1/4 Sec. 23
T.3 N., R.60 W.

SE 1 Sec 23
T3N., R.60W.

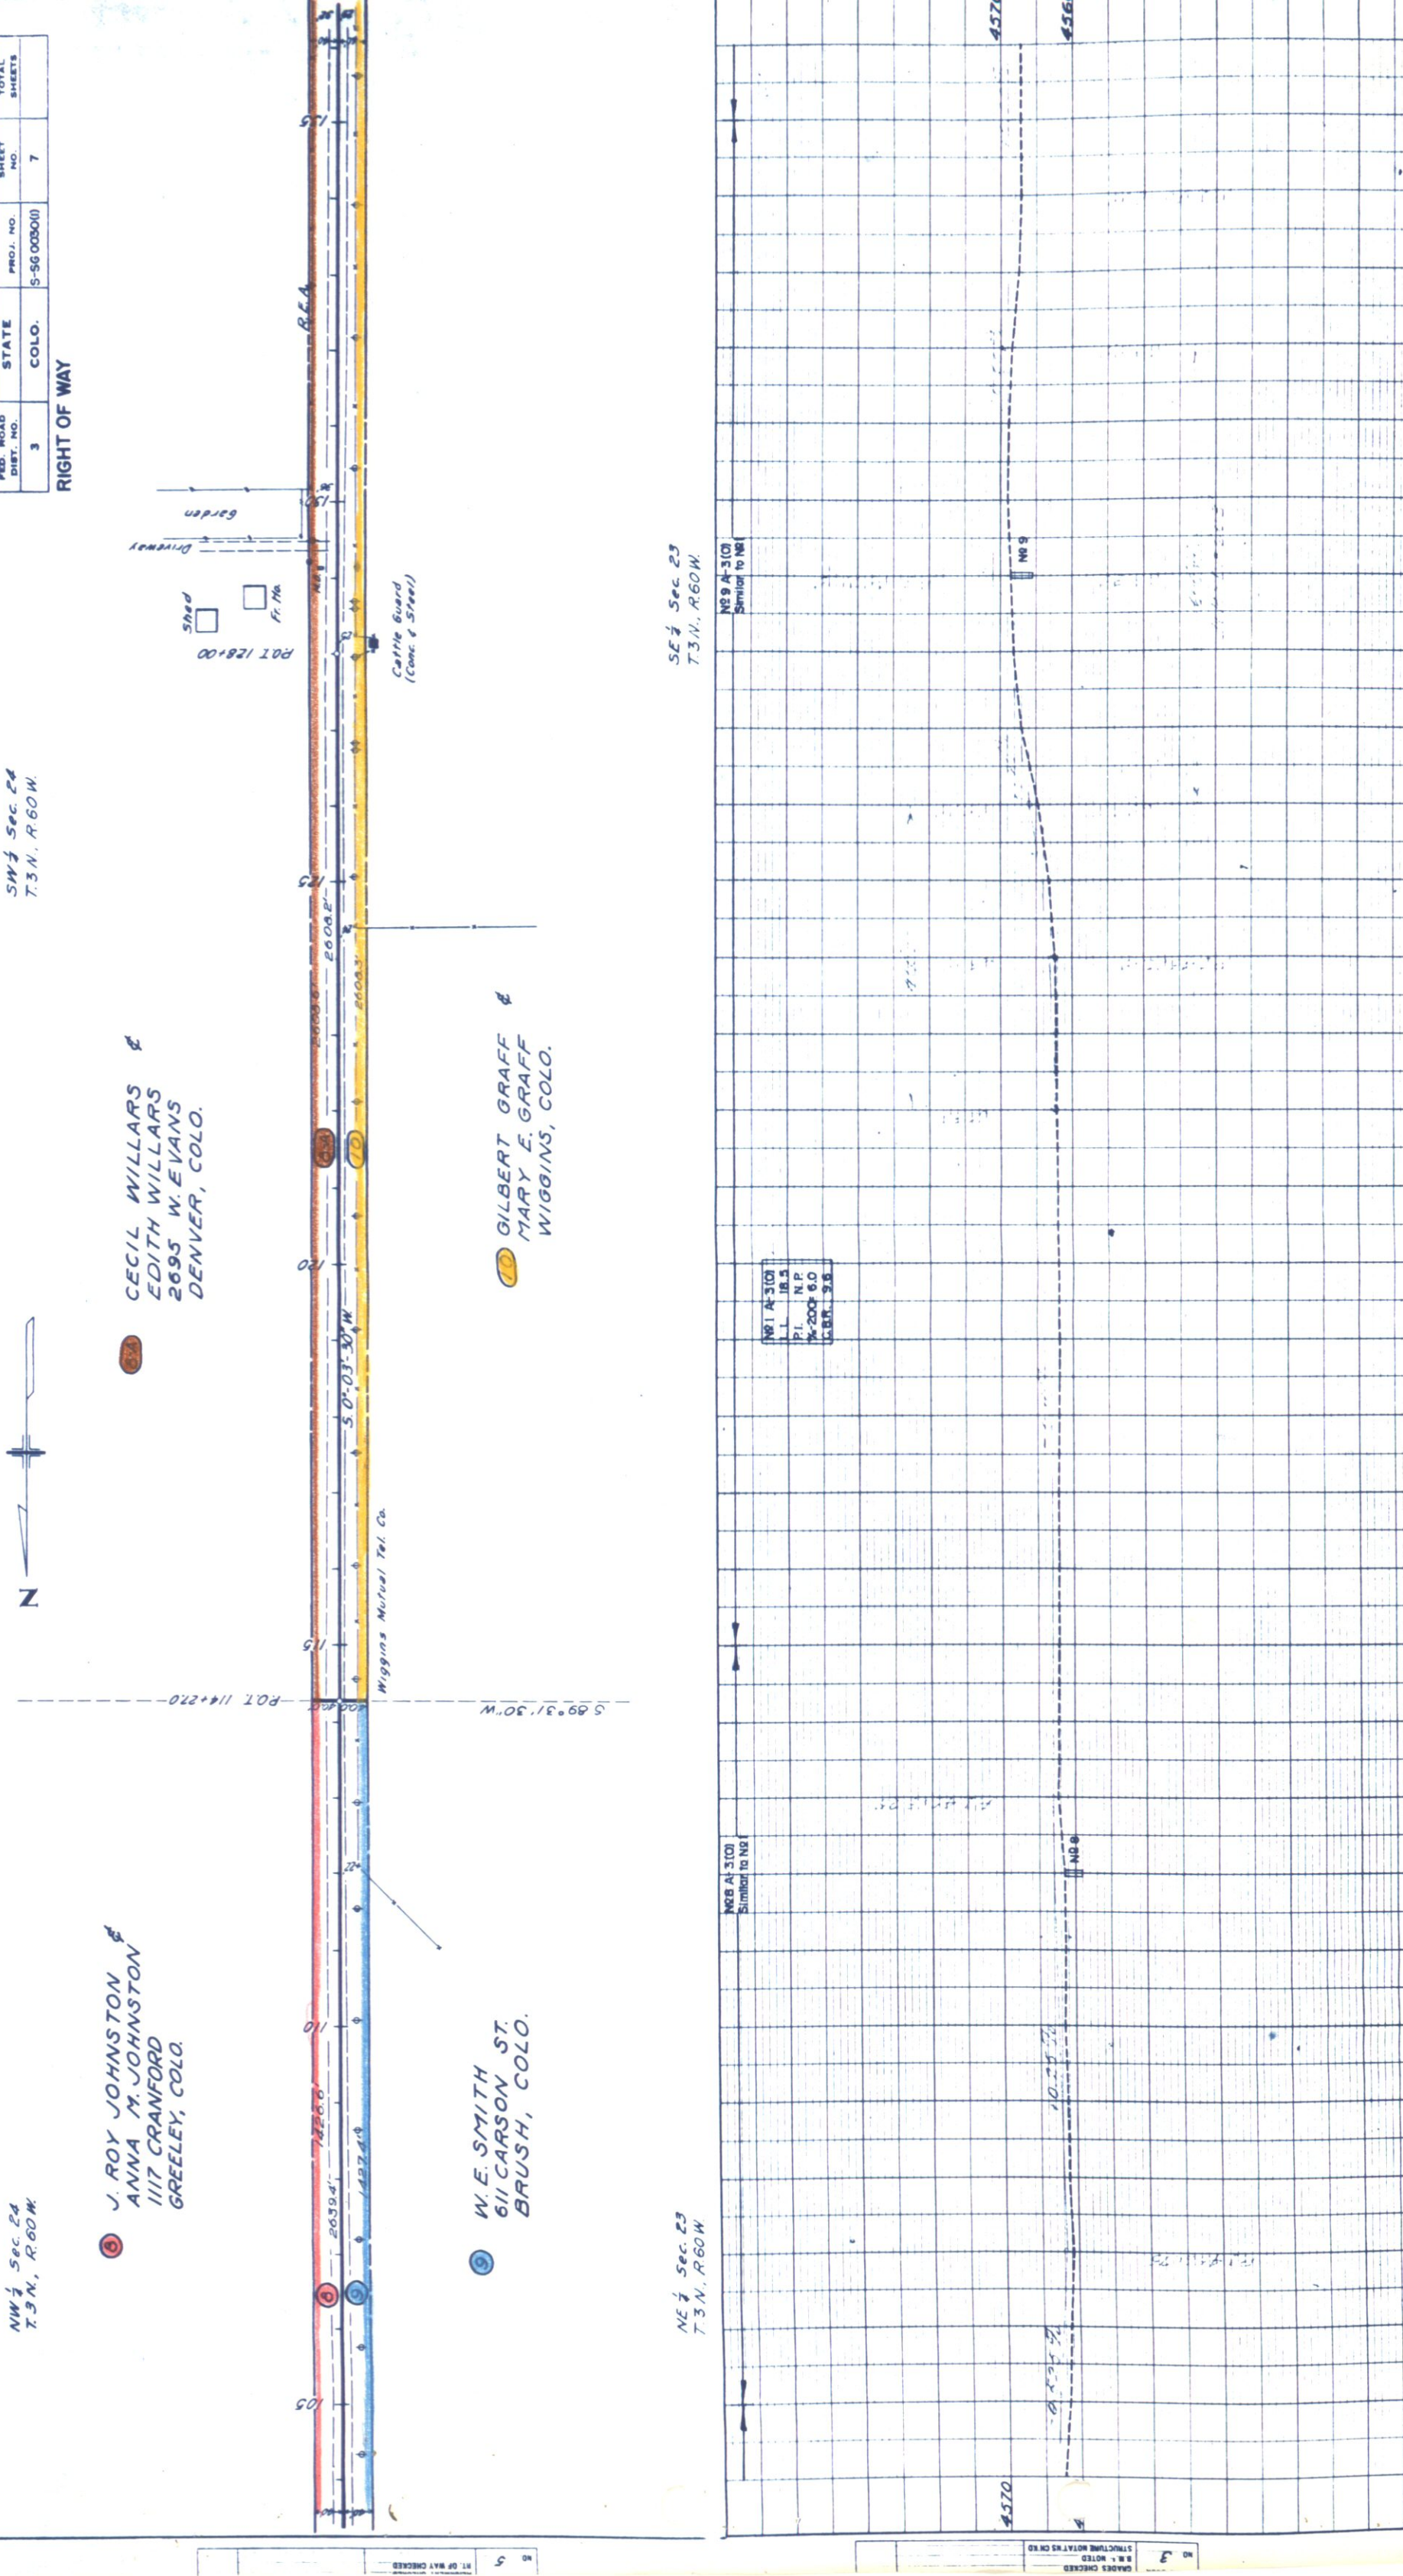

SW 1/4 Sec. 36
T. 3 N., R. 60 W.



15 LAWRENCE HOWELL
WIGGINS, COLO.

NW 1/4 Sec. 1
T. 2 N., R. 60 W.

16 JOHN MEIER JR.
LA GRANGE, WYO.

17 WALTER BUSCH
WIGGINS, COLO.

18 WALTER BUSCH
WIGGINS, COLO.

SE 1/4 Sec. 35
T. 3 N., R. 60 W.

NE 1/4 Sec. 2
T. 2 N., R. 60 W.

FED. ROAD DIST. NO.	STATE	PROJ. NO.	SHEET NO.	TOTAL SHEETS
3	COLO.	5-560030(I)	11	

RIGHT OF WAY

PI 246+48.3

Δ=0°-07' R

18' Gate

Mail Box

18' Gate

18' Gate

Feed Lot

230

235

S.W. 1/4 Sec. 1
T.2N., R.60W.

20 HENRY BUSCH
WIGGINS, COLO.

Grazing

Abandoned

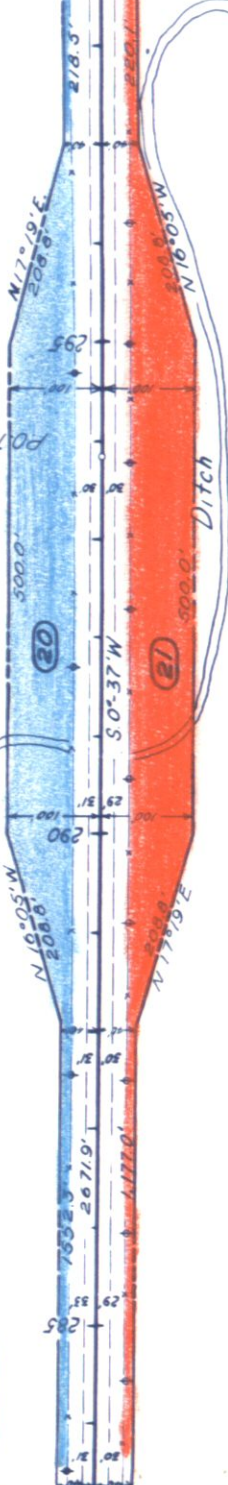

21 CHRISTINA BUSCH &
JOHN H. BUSCH
WIGGINS, COLO.

S.E. 1/4 Sec. 2
T.2N., R.60W.

Grazing

Point of Beginning
Parcels No. 20, 21, 22 & 23.

County Road
N. 89°-53' E.

No Corner Found

Steel Posts

REA

Wiggins Mutual Tel. Co.

Grazing

23 L.A. DIETSCH ESTATE
C/O CLARENCE A. REED
FT. MORGAN, COLO.

N.E. 1/4 Sec. 11
T.2N., R.60W.

RIGHT OF WAY

N.W. 1/4 Sec. 12
T.2N., R.60W.

22 HENRY BUSCH
WIGGINS, COLO.

Cultivated

P.O.T. 312+00

FED. ROAD DIST. NO.	STATE	PROJ. NO.	SHEET NO.	TOTAL SHEETS
3	COLO.	5-560030(1)	13	

N620A-2-4(1)
Similar to N64

N64A-2-4(1)
LL 15.6
PI NP
%-200+19.6
CBR 24.6

N621A-2-4(1)
Similar to N64

N621A-7-6(13)
LL 41.8
PI 24.3
%-200+67.6

NW 1/4 Sec. 12
T.2 N., R.60 W.

22 HENRY BUSCH
WIGGINS, COLO.

Cultivated

23 L. A. DIETSCH Estate Admr.
% CLARENCE E. REED Admr.
FT. MORGAN, COLO.

Grazing

NE 1/4 Sec. 11
T.2 N., R.60 W.

SW 1/4 Sec. 12
T.2 N., R.60 W.

24 GERTRUDE O. TRACHTA EST.
% GERALD P. TRACHTA Admr.
10533 S. HAYVE AVE.,
CHICAGO, ILL.

Cultivated

25 ANNA C. BAER &
ROBERT A. BAER
WIGGINS, COLO.

Grazing

SE 1/4 Sec. 11
T.2 N., R.60 W.

FED. ROAD DIST. NO.	STATE	PROJ. NO.	SHEET NO.	TOTAL SHEETS
3	COLO.	S-560030(1)	14	

RIGHT OF WAY

Grazing

N22 A-2-400
Similar to N24

N21 A-3 (0)
LL 185
PI N.P.
%-200 60
C.B.R. 9.6

N24 A-2-400
Similar to N24

N24 A-2-400
LL 15.6
PI N.P.
%-200 19.6
C.B.R. 24.6

FED. ROAD DIST. NO.	STATE COLO.	PROJ. NO.	SHEET NO.	TOTAL SHEETS
3		S-56 0030(1)	15	

RIGHT OF WAY




N.W. 1/4 Sec. 13
T.2N. R.60W

(24) GERTRUDE O. TRACHTA Est.
GERALD P. TRACHTA Admr.
10533 S. HAYVE AVE.,
CHICAGO, ILL.

(25) OLIVER W. EARNSHAW &
CLARENCE R. LARSON
FORT MORGAN, COLO.

Point of Beginning
Parcels No. 24, 25, 26 & 27.

8" x 12" Cottonwoods

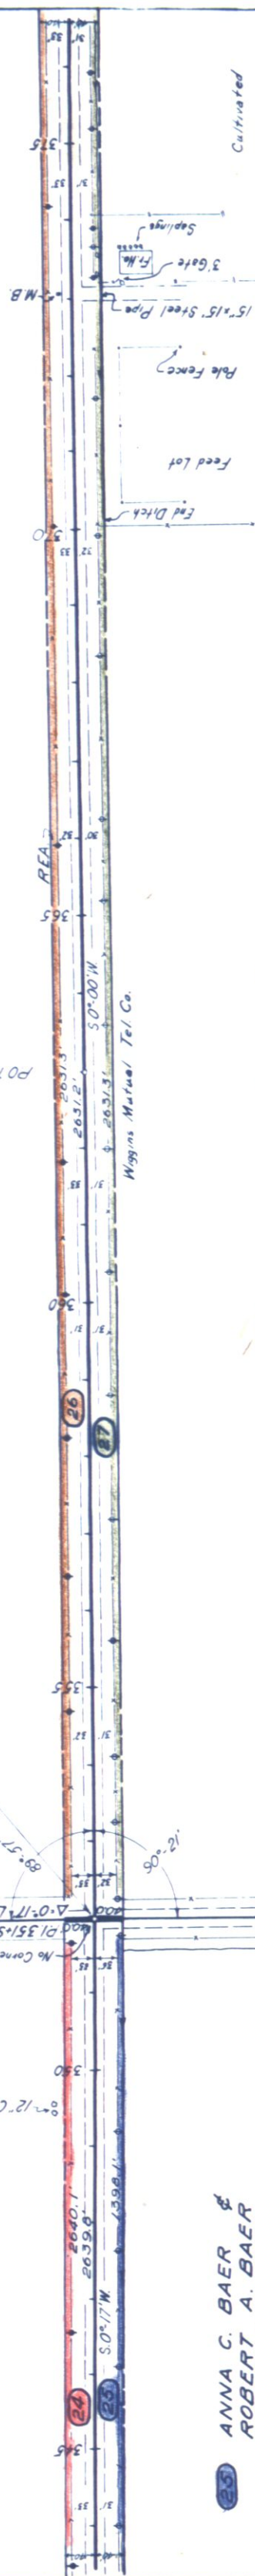


(26) ANNA C. BAER &
ROBERT A. BAER
WIGGINS, COLO.

(27) WILLIAM B. FRANK &
CATHRIEN FRANK
WIGGINS, COLO.

SE 1/4 Sec. 11
T.2N. R.60W.

NE 1/4 Sec. 14
T.2N. R.60W.

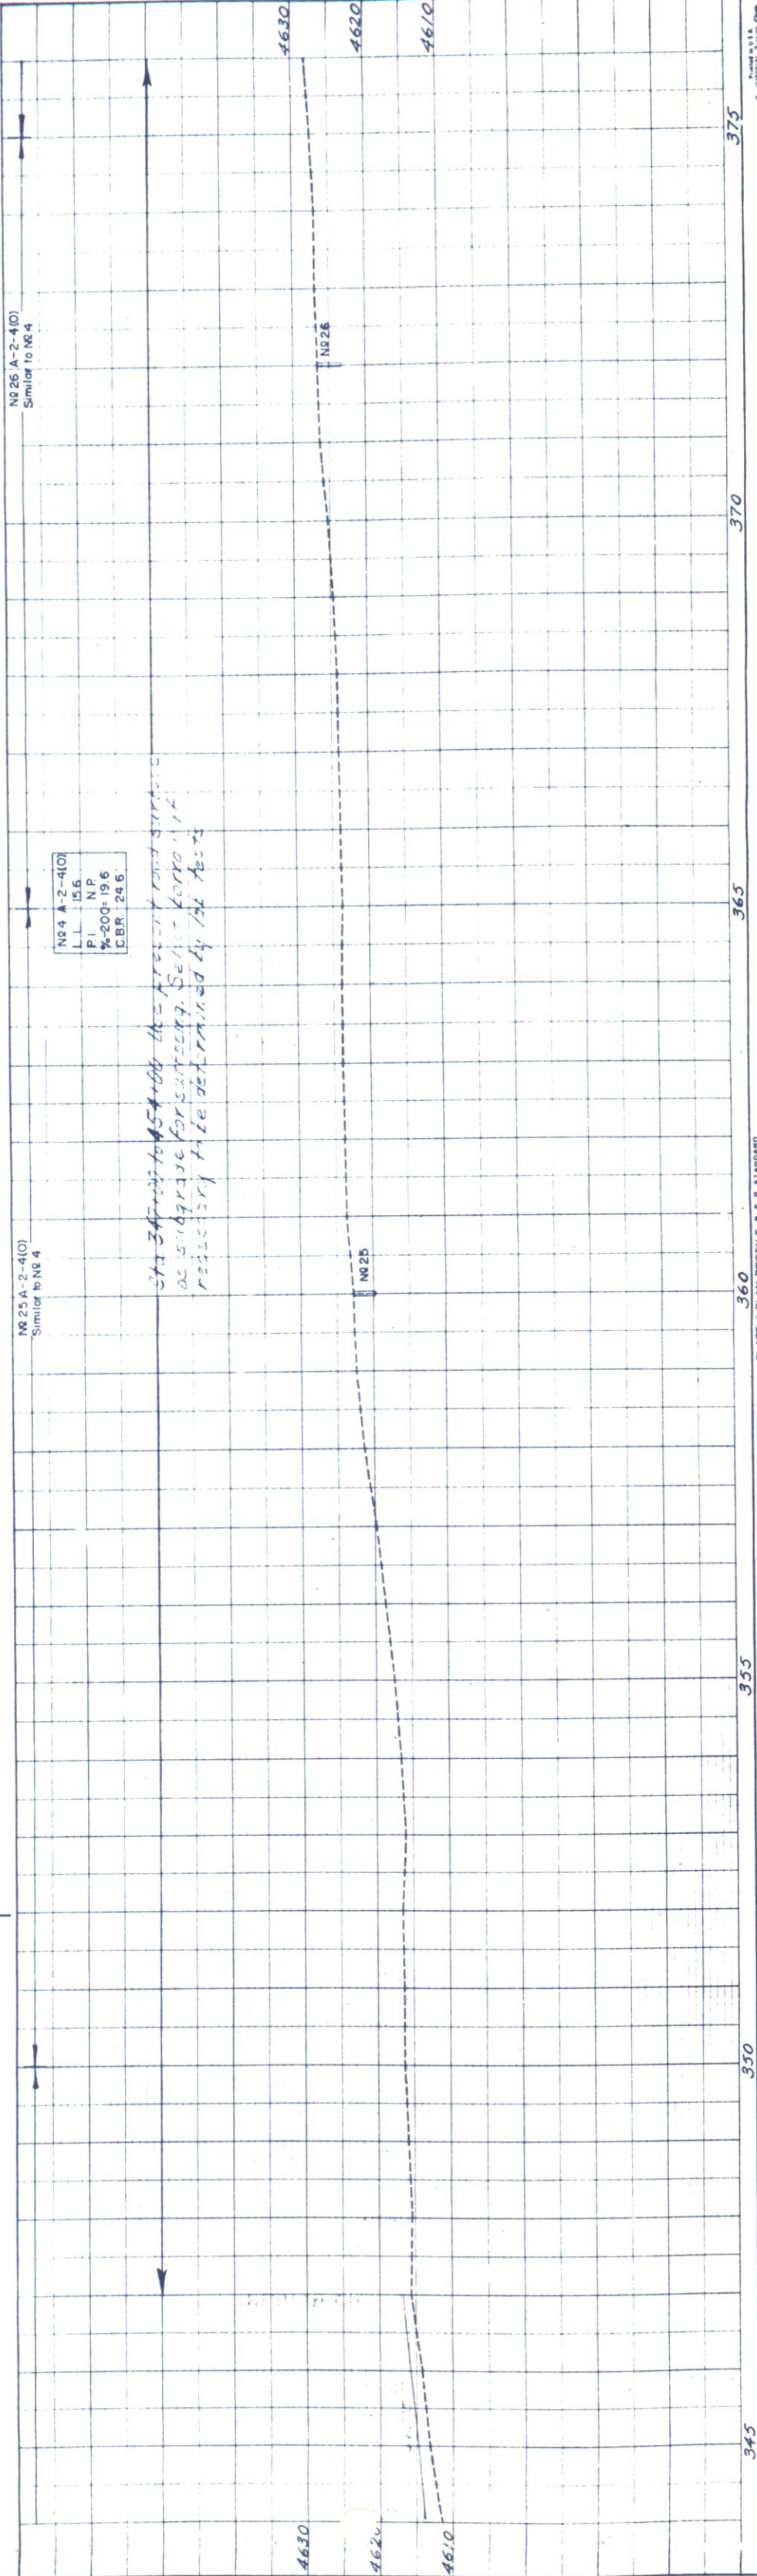

Nº 25 A-2-4(10)
Similar to Nº 4

Nº 26 A-2-4(10)
Similar to Nº 4

Sta 345+00 to 354+00 the present road surface
is adequate for surface. Section 11
necessary to be determined by 1/2 tests

N.W. 1/4 Sec. 13
T.2 N., R.60 W.

26 OLIVER W. EARNSHAW &
CLARENCE R. LARSON
FORT MORGAN, COLO.

27 WILLIAM B. FRANK &
CATHRIEN FRANK
WIGGINS, COLO.

N.E. 1/4 Sec. 14
T.2 N., R.60 W.

S.W. 1/4 Sec. 13
T.2 N., R.60 W.

S.E. 1/4 Sec. 14
T.2 N., R.60 W.

28 WILLIAM B. FRANK &
CATHRIEN FRANK
WIGGINS, COLO.

29 ROBERT A. BAER &
OSCAR W. BAER
WIGGINS, COLO.

FED. ROAD DIST. NO.	STATE	PROJ. NO.	SHEET NO.	TOTAL SHEETS
3	COLO.	S-56 003001	16	

RIGHT OF WAY

Cultivated

Cultivated

Point of Beginning
Parcels No. 28, 29, 30 & 31-B.

Starting at 454+00 the present road surface as subgrade for
surfacing. Select arrow if necessary to be determined by lot tests.

N8 4 A-2-4(D)
L.L. 15.6
P.L. N.P.
%-200=19.6
C.B.R. 24.6

N8 27 A-2-4(D)
Similar to N8 4

N8 28 A-2-4(D)
Similar to N8 4

N8 29 A-2-4(D)
Similar to N8 4

375

380

385

390

395


400

405



S.W. 1/4 Sec. 24
T.2 N., R.60 W.

**ALBERT C. CLOUGH &
JOSEPHINE CLOUGH**
718 10th St.,
GREELEY, COLO.

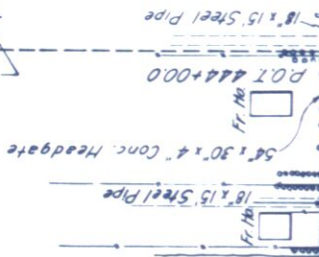


**ELLA REED
HOWARD ELTON REED
CLARENCE E. REED**
203 MAPLE ST.
FT. MORGAN, COLO.

Wiggins Mutual Tel. Co.
5.0° 03' W.
1377.3'

**ISRAEL W. REED &
ELLA REED**
203 MAPLE ST.
FT. MORGAN, COLO.

S.E. 1/4 Sec. 23
T.2 N., R.60 W.

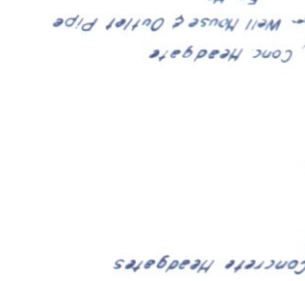


USGS 185-1948 Elev 4649.00
P.O.T. 457+39.0
County Road
5.69° 59' W.

18x14x28 Conc. Culv

**DAN GREENWALT &
EDITH GREENWALT**
WIGGINS, COLO.

N.W. 1/4 Sec. 25
T.2 N., R.60 W.

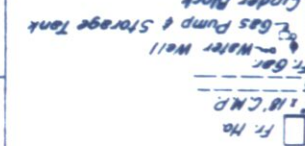

Point of Beginning
Parcels No. 31A, 32 & 33.

**MAPLE J. WHITE &
MAUDE E. WHITE**
WIGGINS, COLO.

N.E. 1/4 Sec. 26
T.2 N., R.60 W.

NO 32 A-2-4(3)
Similar to No 4

NO 2 A-2-4(1)
L.L. 156
P.L. N.P.
% 200-196
C.B.R. 246

Sta. 347+00 to 457+00 the present 1921 surface
is shown for comparison. Station 457+00 is
necessary to be verified by 256 feet.

NO 33 A-2-4(1)
Similar to No 4

NO 34 A-4(3)
L.L. 206
P.L. N.P.
% 200-484
C.B.R. 231

NO 35 A-4(5)
L.L. 250
P.L. 81
% 200-604
C.B.R. 69

S.W. 1/4 Sec. 25
T.2 N., R.60 W.

FRANK G. VIETS
WIGGINS, COLO.

Cultivated



N.W. 1/4 Sec. 36
T.2 N., R.60 W.

Cultivated
CARL J. JUDSON &
ELEANOR M. JUDSON
% ARTHUR E. MARCH
FORT COLLINS, COLO.

Point of Beginning
Parcels No. 34, 35, 36 & 37.

Cultivated
ANNA C. BAER &
ROBERT A. BAER
WIGGINS, COLO.

Cultivated

Cultivated
CARROLL CAPPER &
DOROTHY FAY CAPPER
PLATTEVILLE, COLO.

S.E. 1/4 Sec. 26
T.2 N., R.60 W.

N.E. 1/4 Sec. 35
T.2 N., R.60 W.

Nº 39 A-4(2)
Similar to Nº 38
Nº 39 A-4(2)
Similar to Nº 35

Nº 38 A-4(2)
LL 20.9
PI. NP
% 200=42.9
CBR 231

Nº 40 A-2-4(1)
LL 18.9
PI. NP
% 200=24.4
Nº 40 A-4(2)
Similar to Nº 35

Nº 35 A-4(3)
LL 25.0
PI. 8.1
% 200=60.4
CBR 6.9

Nº 41 A-6(3)
LL 27.6
PI 12.4
% 200=47.2
CBR 61

Nº 42 A-6(3)
Similar to Nº 41

Sta. 475+00 to 534+00 the present road surface is subgrade
for surfacing. Gravel & crushed rock necessary to be determined
by lab. test.

Clay - Nº 39
Nº 39 A-4(2)
Sand

Nº 40
Nº 40 A-4(2)

Nº 41

Nº 42

4670

20

4650

NO. 1000
GRADES CHECKED
BY: NOTED
STRUCTURE NOTATIONS ON CH. 10

NO. 1000
ALIGNMENT CHECKED
BY: NOTED
RIGHT OF WAY CHECKED

FED. ROAD DIST. NO.	STATE	PROJ. NO.	SHEET NO.	TOTAL SHEETS
3	COLO.	S-56 0030(1)	20	20

RIGHT OF WAY

NW 1/4 Sec. 38
T.2N., R.60 W.

36 CARL J. JUDSON &
ELEANOR M. JUDSON
% ARTHUR E. MARCH
FORT COLLINS, COLO.

SW 1/4 Sec. 36
T.2N., R.60 W.

FED. ROAD DIST. NO.	STATE	PROJ. NO.	SHEET NO.	TOTAL SHEETS
3	COLO.	S-SG 0030(1)	21	

RIGHT OF WAY Rev. 3-9-50 T.L.K.

38 STATE OF COLORADO

37 CARROLL CAPPER &
DOROTHY FAY CAPPER
PLATTEVILLE, COLO.

39 FLOYD HARSHMAN
Rev. WIGGINS, COLO.

NE 1/4 Sec. 35
T.2N., R.60 W.

Nº 43 A-2-4(0)
Similar to Nº 40
Nº 43A A-7-6(20)
L.L. 63.8
P.I. 38.7
%200= 87.0

SE 1/4 Sec. 35
T.2N., R.60 W.

Nº 40 A-2-4(0)
L.L. 18.9
P.I. N.P.
%200= 24.4

STRUCTURE NOTES FOR BRIDGE STA. 544+12.5 TO STA. 544+32.5

PRESENT STRUCTURE:

SPAN - 1-20'-00"

CLEAR ROADWAY - 20'-00"

CLEAR WATERWAY - 7.0'

TYPE OF SUPERSTRUCTURE - TREATED TIMBER

TYPE OF SUBSTRUCTURE - TREATED TIMBER PILING

REQUIREMENTS AS TO REMOVAL - REMOVE LATER WHEN CHANNEL IS CHANGED

STRENGTH DATA:

DRAINAGE AREA IN SQ. MILES

VELOCITY DURING HIGH WATER

ELEVATION OF:

MAXIMUM HIGH WATER - APPROX. 4669

NORMAL STAGE - DRY

DRIFT - NEGLIGIBLE

SCOUR - NONE

PROPOSED STRUCTURE - NO STRUCTURE

PROPOSED DUE TO CHANNEL CHANGE

NEARBY STRUCTURES ON SAME STREAM.

STA. 468+70

STA. 468+70

Nº 44 A-2-4(0)
Similar to Nº 4

Nº 44A A-4(3)
Similar to Nº 34

Nº 4 A-2-4(0)
L.L. 15.6
P.I. N.P.
%200= 19.6
C.B.R. 24.6

Nº 34 A-4(3)
L.L. 20.6
P.I. N.P.
%200= 48.4
C.B.R. 23.1

SW 1/4 Sec. 36
T. 2 N., R. 60 W.

STATE OF COLORADO

NW 1/4 Sec. 1
T. 1 N., R. 60 W.

WADE A. BROOKS &
EVA C. BROOKS
% J. C. BROOKS
FORT MORGAN, COLO.

Point of Beginning
Parcels No. 38, 39, 40 & 41
Rev.

FLOYD HARSHMAN
WIGGINS, COLO.

SE 1/4 Sec. 35
T. 2 N. R. 60 W.

FLOYD HARSHMAN
WIGGINS, COLO.

STRUCTURE NOTED FOR BRIDGE STA 563+60 TO STA. 563+80
PRESENT STRUCTURE
SPAN = 1-20'-0"

CLEAR ROADWAY - 20'-0"
TYPE OF SUPERSTRUCTURE - TREATED TIMBER
TYPE OF SUBSTRUCTURE - TREATED TIMBER PILING
REQUIREMENTS AS TO REMOVAL - REMOVE PILING
WHEN THE
NEARBY STRUCTURES ON SAME STREAM:
STA 544+25.5
STA 568+08.0

STREAM DATA:
DRAINAGE AREA IN SQ MILES
VELOCITY DURING HIGH WATER
ELEVATION OF:
MAXIMUM HIGH WATER - APPROX. 4675
NORMAL STAGE - DEVI
DRAIN - NEGLECTIBLE
SLOPE -

NR 45 A-4(5)
Similar to NR 35
NR 45A A-6(4)
LL 31.3
PI 13.7
%-200+50.2
C.B.R. 6.1

PROPOSED STRUCTURE - NO STRUCTURE PROPOSED
WILL BE ELIMINATED BY CHANNEL CHANGE

NEARBY STRUCTURES ON SAME STREAM:
STA 544+25.5
STA 568+08.0

NR 45 A-2-4(10)
Similar to NR 4

NR 35 A-4(5)
LL 25.0
PI 8.1
%-200+60.4
C.B.R. 6.9



NR 47 A-2-4(10)
Similar to NR 4

NR 4 A-2-4(10)
LL 15.6
PI N.P.
%-200+196
C.B.R. 24.6



FED. ROAD DIST. NO.	STATE	PROJ. NO.	SHEET NO.	TOTAL SHEETS
3	COLO.	9-56 0030(10)	22	

RIGHT OF WAY Rev. 3-9-50- T.L.K.

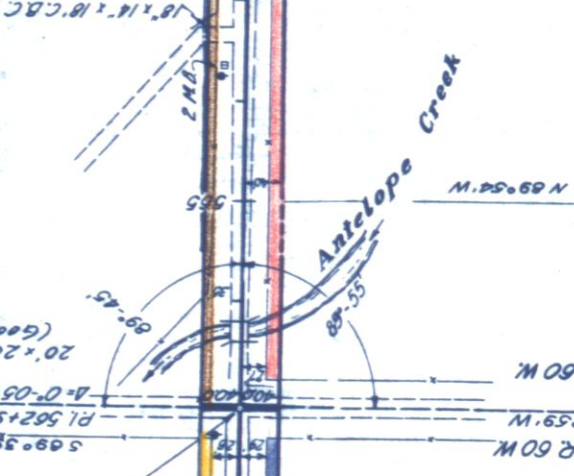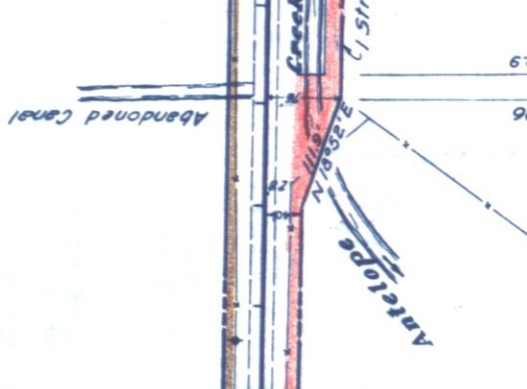

PROPOSED STRUCTURE - NO STRUCTURE PROPOSED
WILL BE ELIMINATED BY CHANNEL CHANGE

NEARBY STRUCTURES ON SAME STREAM:
STA 544+25.5
STA 568+08.0

NR 45 A-2-4(10)
Similar to NR 4

NR 35 A-4(5)
LL 25.0
PI 8.1
%-200+60.4
C.B.R. 6.9

NR 47 A-2-4(10)
Similar to NR 4

NR 4 A-2-4(10)
LL 15.6
PI N.P.
%-200+196
C.B.R. 24.6


WADE A. BROOKS &
EVA C. BROOKS
% J. C. BROOKS
FORT MORGAN, COLO.

L.E. LEWIS &
GEORGIA H. LEWIS
403 1/2 MOUNTAIN VIEW RD.
BOULDER, COLO.

S.W. 1/4 Sec. 1
T.1N., R.60W.

FED. ROAD DIST. NO.	STATE	PROJ. NO.	SHEET NO.	TOTAL SHEETS
3	COLO.	S-5600300	23	

RIGHT OF WAY Rev. 3-9-50 T.L.K.

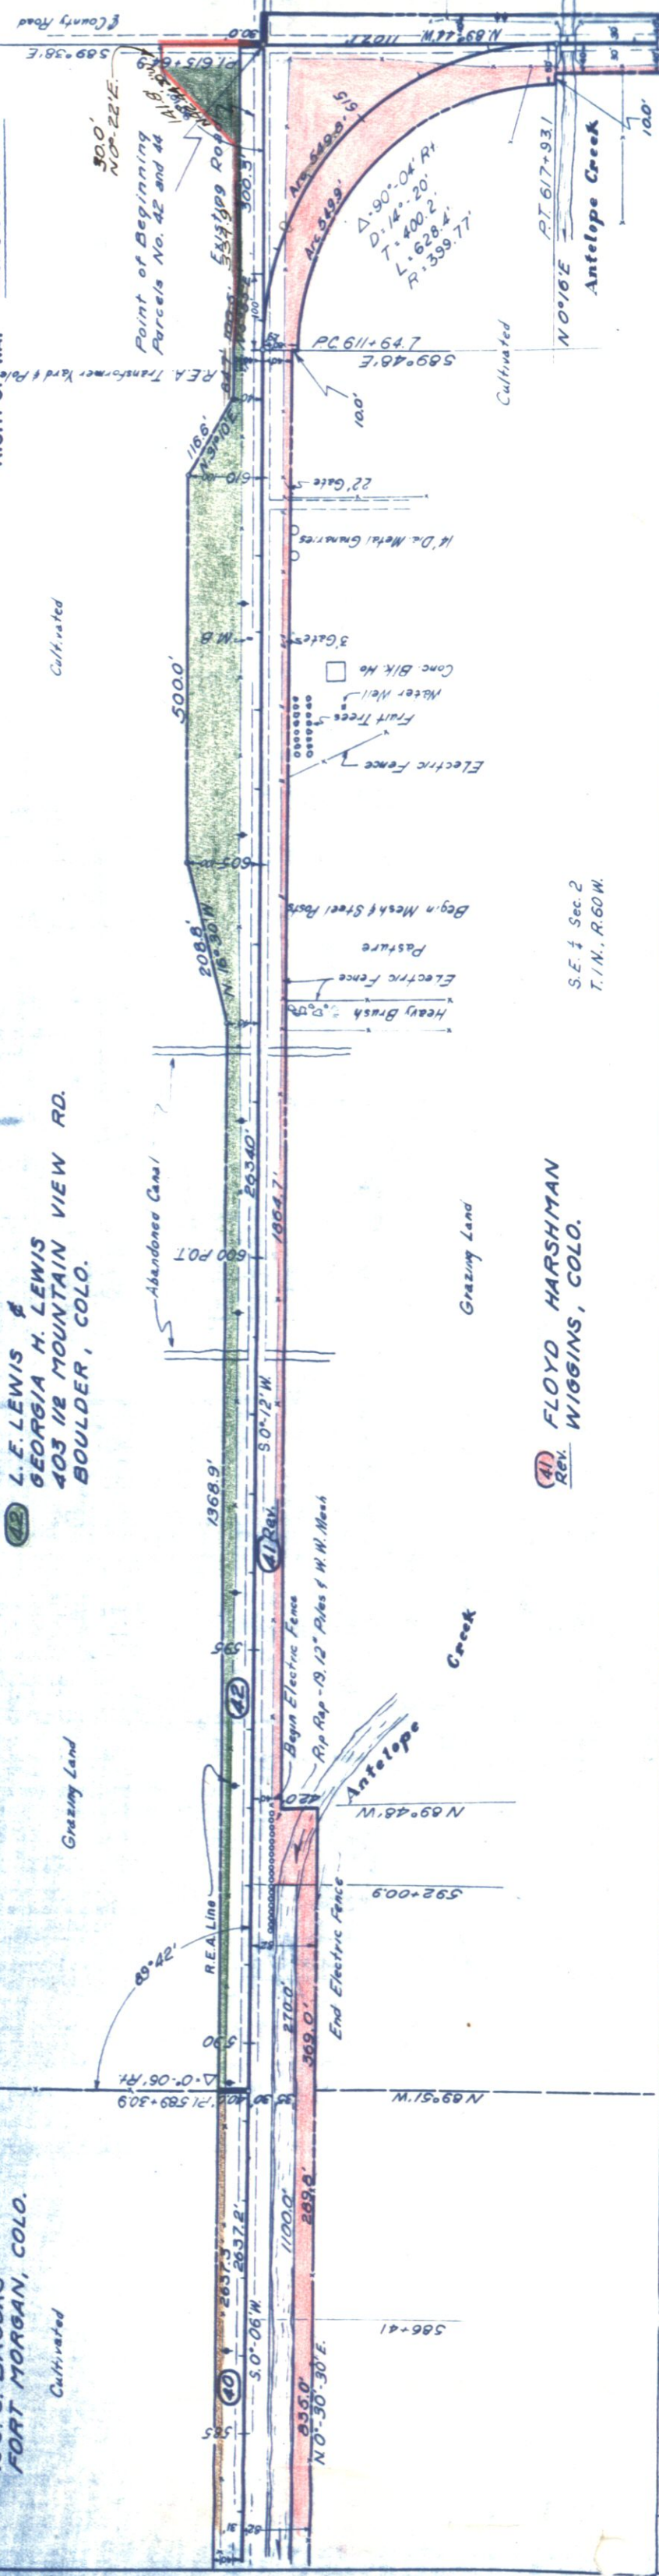

(41) FLOYD HARSHMAN
Rev. WIGGINS, COLO.

S.E. 1/4 Sec. 2
T.1N., R.60W.

N 49 A-2-4(0)
Similar to N 2 4


N 4 A-2-4(0)
L.L. 15.6
P.I. N.P.
%-200=19.6
C.B.R. 24.6

N 50 A-6(4)
Similar to N 45 A

N 45 A-6(4)
L.L. 31.3
P.I. 13.7
%-200=50.2
C.B.R. 6.1

N 51 A-4(2)
L.L. 23.4| P.I. N.P. |
| %-200=44.2 |

N 52 A-4(2)
Similar to N 51

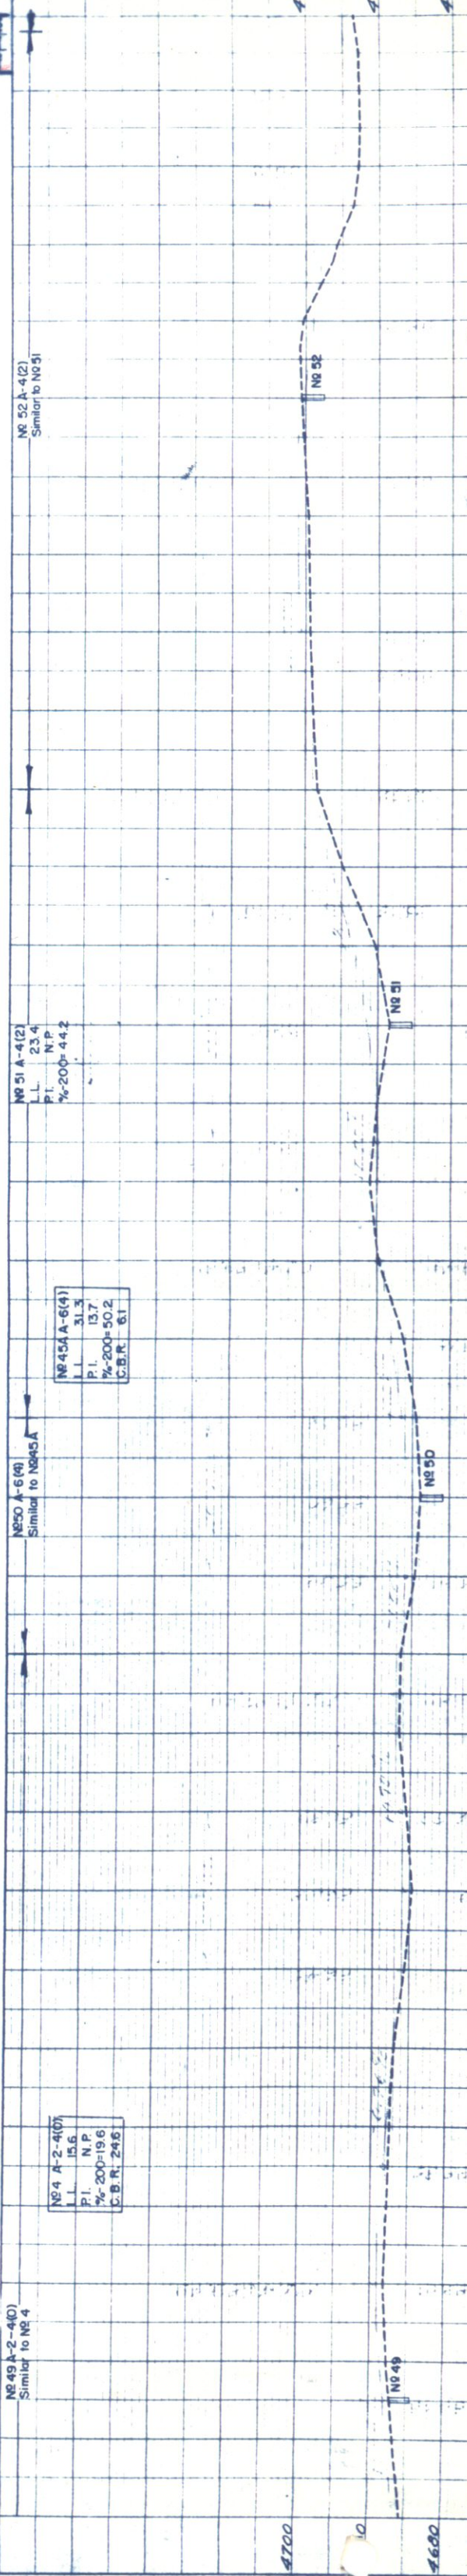


FED. ROAD DIST. NO.	STATE	PROJ. NO.	SHEET NO.	TOTAL SHEETS
3	COLO.	S-56 0030(1)	24	

RIGHT OF WAY Rev. 3-9-50 T.L.K.



NE 1/4 Sec. 11
T.1N. R.60W.

J.L. TEMPLIN
EATON, COLO.

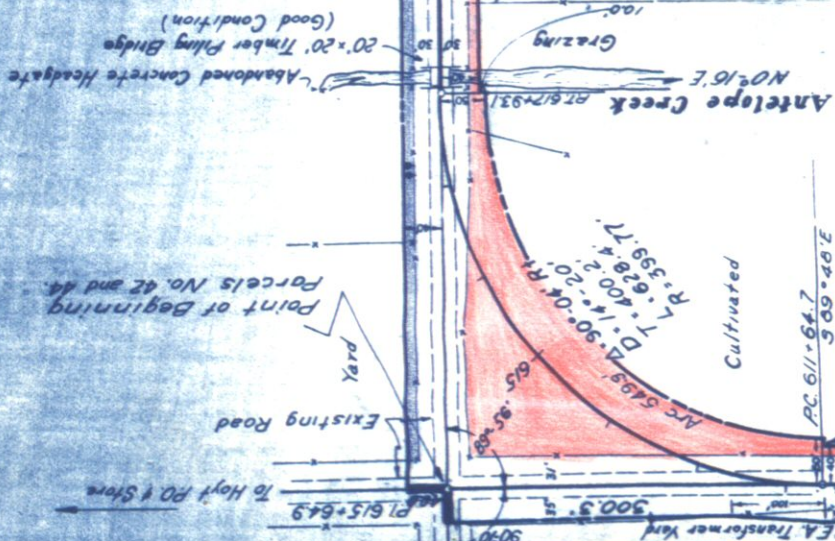


FLOYD HARSHMAN
WIGGINS, COLO.

S.E. 1/4 Sec. 2
T.1N. R.60W.

P.O.T. 630+00
N. 89° 44' W.

P.O.T. 640+50.8

To Hudson

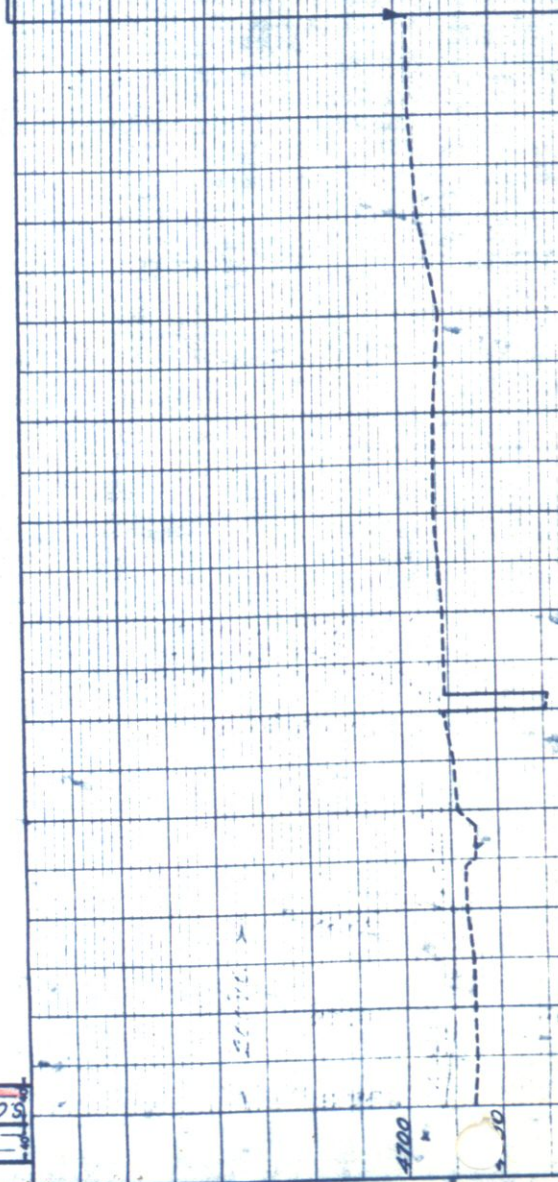

NOTES:
1. GRADES CHECKED
2. STRUCTURE HEIGHTS CORRECT
3. B.M. - NOTES

FED. ROAD DIST. NO.	STATE	PROJ. NO.	SHEET NO.	TOTAL SHEETS
3	COLO.	S-SG 0030(1)	27	

Rev 3-9-50 T.L.K.

RIGHT OF WAY OWNERSHIP MAP

APRIL - 1949

SHOWING CLAIMANTS WITH
REGARD TO RIGHT OF WAY
FOR PROJECT S-SG 0030(1)
ORIGINAL SCALE 1" = 400'

