

Sheet Revisions			Sheet Revisions			Sheet Revisions		
Date	Description	Initials	Date	Description	Initials	Date	Description	Initials
10/01/2015	2.01, 7.02, 8.01 ADDED NOTE	TWN		XXXXXXXX	XXX		XXXXXXXX	XXX
	RW-2/RW-4 NOT ACQUIRED AT THIS TIME							


Right of Way Plans			
Title Sheet			
Project Number: SHE 392A-017			
Project Location: SH 392 & WCR 43 Intersection			
Imprvts			
Project Code:	Last Mod. Date	Subset	Sheet No.
19291	10-01-2015	1.01 of 1.01	1.01

DEPARTMENT OF TRANSPORTATION

STATE OF COLORADO

RIGHT OF WAY PLANS OF PROPOSED FEDERAL AID PROJECT NO. SHE 392A-017 STATE HIGHWAY NO. 392 WELD COUNTY

R.O.W. Length of Project = 0.44 Miles
Const. Length of Project = 0.44 Miles

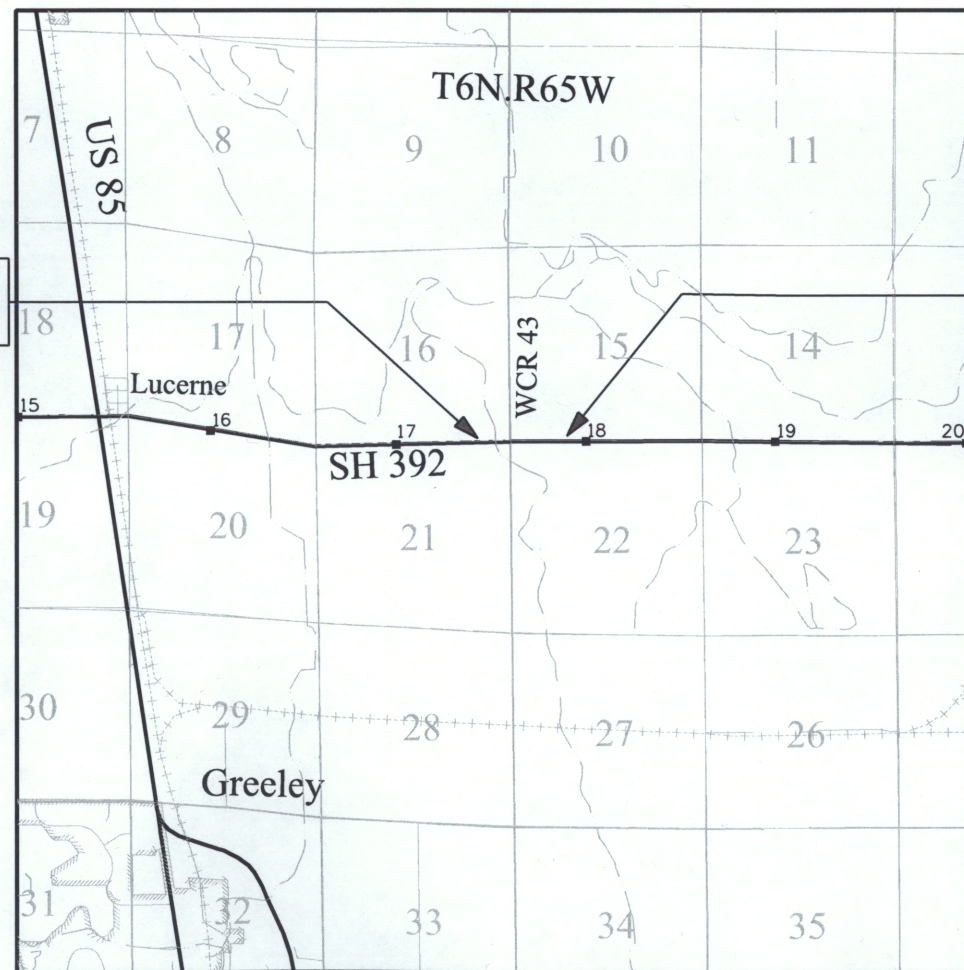

PROJECT LOCATION MAP

2640' 5280' 10560'
1 inch = 5280 U.S. Survey Feet

Note: For a complete listing of symbology used within this set of plans, please refer to the M-100-1 Standard Symbols of the Colorado Department of Transportation M&S Standards Publication dated July 2012. Existing topo features are shown as screened weight (gray scale). Proposed or new features are shown as full weight without screening, except as noted with the word (proposed).

SHEET NO.	INDEX OF SHEETS
1.01	(1) Title Sheet
2.01	(1) Tabulation of Properties
3.01-3.02	(2) Project Control Diagram
4.01-4.02	(2) Land Survey Control Diagram
5.01	(1) Monumentation Sheets
6.01	(NA) Tabulation of Road Approach Sheets
7.01-7.04	(4) Plan Sheets
8.01	(1) Ownership Map

(12) Total Sheets

Scales of Original 11"x17" Drawings

Plan Sheets 1"=50'

Ownership Map 1"=400'

Basis of Bearings: Bearings used in the calculations of coordinates are based on a grid bearing of N.88° 59' 25"E., 2846.19' from the Control Point "CM 1758" (CDOT Type 2 Monument, MP 117.58), Section 22, Township 6 North, Range 65 West, Sixth P.M. and the Control Point "CM 1799" (CDOT Type 2 Monument, MP 117.99), Section 22, Township 6 North, Range 65 West, Sixth P.M. as obtained from a Global Positioning System (GPS) survey based on the Colorado High Accuracy Reference Network (CHARN).

1. This Right-of-Way Plan is not a boundary survey of the adjoining property and is prepared for the Colorado Department of Transportation purposes only.

2. For title information, The Colorado Department of Transportation relied on Title Commitments prepared by Fidelity National Title Company (see sheet 2.01 for commitment numbers)

3. This plan set is subject to change and may not be the most current set. It is the user's responsibility to verify with CDOT that this set is the most current. The information contained on the attached drawing is not valid unless this copy bears an original signature of the Professional Land Surveyor hereon named.

NOTICE: According to Colorado law you must commence any legal action based upon any defect in this survey within three years after you first discover such defect. In no event may any action based upon any defect in this survey be commenced more than ten years from the date of the certification shown hereon.

COLORADO DEPARTMENT OF TRANSPORTATION FEDERAL AID HIGHWAY PROJECT

ROW PLANS AUTHORIZED:

10-5-15
DATE

For Revisions Only Bob Amick
CDOT ROW PROGRAM MANAGER

SURVEYOR STATEMENT (ROW PLAN)

I, Thomas W. Nicholas, a professional land surveyor licensed in the State of Colorado, do hereby state to the Colorado Department of Transportation that based upon my knowledge, information and belief, research, calculations and evaluation of the survey evidence were performed and this Right-of-Way Plan was prepared under my responsible charge in accordance with applicable standards of practice defined by Colorado Department of Transportation publications. This statement is not a guaranty or warranty, either expressed or implied.


PLS No. 28657

SURVEY/ROW

TOP OF CUT

TOE OF FILL

TERRAIN

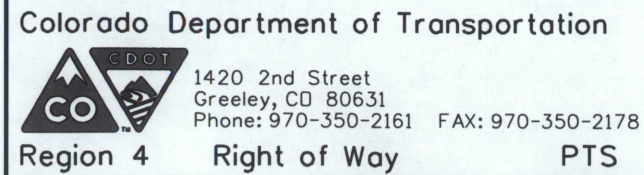

Date	Description	Initials
10/01/2015	RW-2, RW-4 NOT ACQUIRED AT THIS TIME	TWN

[illegible][illegible]

Project Number: SHE 392A-017			
Project Location: SH 392 & WCR 43 Intersection			
Imprvts			
Project Code:	Last Mod. Date	Subset	Sheet No.
19291	10-01-2015	1 of 1	2.01

[illegible]


Sheet Revisions			Sheet Revisions			Sheet Revisions		
Date	Description	Initials	Date	Description	Initials	Date	Description	Initials

Project Control Diagram			
Title Sheet			
Project Number: FSA 392A-017			
Project Location: SH 392 & WCR 43			
Intersection Imprvts			
Project Code:	Last Mod. Date	Subset	Sheet No.
19291	02-11-15	3.01 of 3.02	3.01


DEPARTMENT OF TRANSPORTATION
STATE OF COLORADO

PROJECT CONTROL DIAGRAM
State Highway 392 MP 117.00 to 118.10
Sections: 15, 16, 21, 22
Township 6 North, Range 65 West
of the 6th Principal Meridian
County of Weld

SHEET NO.	INDEX OF SHEETS
3.01	(1) Title Sheet
3.02	(1) Coordinate Tables / Plan Sheet
	(2) Total Sheets

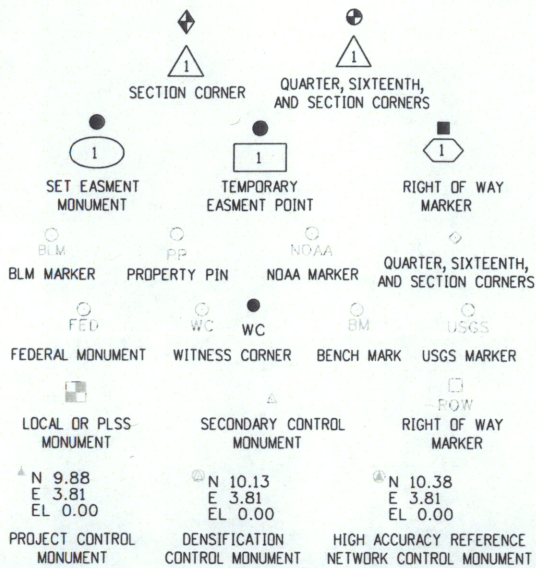

Note: For a complete listing of symbololgy used within this set of plans, please refer to the M-100-1 Standard Symbols of the Colorado Department of Transportation M&S Standards Publication dated July 2012. Existing features are shown as screened weight (gray scale). Proposed or new features are shown as full weight without screening.

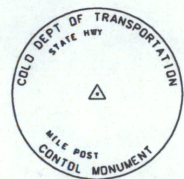


Typical Control Monument Cap
Not to Scale


▲ CM-MP - Control Point Monuments set by CDOT. They are CDOT Type 2 monuments, a 3 1/4" dia. aluminum control monument cap (as shown) on a 3' x 3/4" dia. aluminum security rod on a 3' x 3/4" dia. smooth aluminum rod.

General Notes:

1. This Project Control Diagram is not a boundary survey of the adjoining property and is prepared for the Colorado Department of Transportation purposes only.
2. This plan set is subject to change and may not be the most current set. It is the user's responsibility to verify with CDOT that this set is the most current. The information contained on the attached drawing is not valid unless this copy bears an original signature of the Professional Land Surveyor hereon named.
3. Refer to the M-629-1 Survey Monuments of the Standard Plans dated July, 2012 found in The Colorado Department of Transportation, M & S Standards for typical survey monument descriptions.

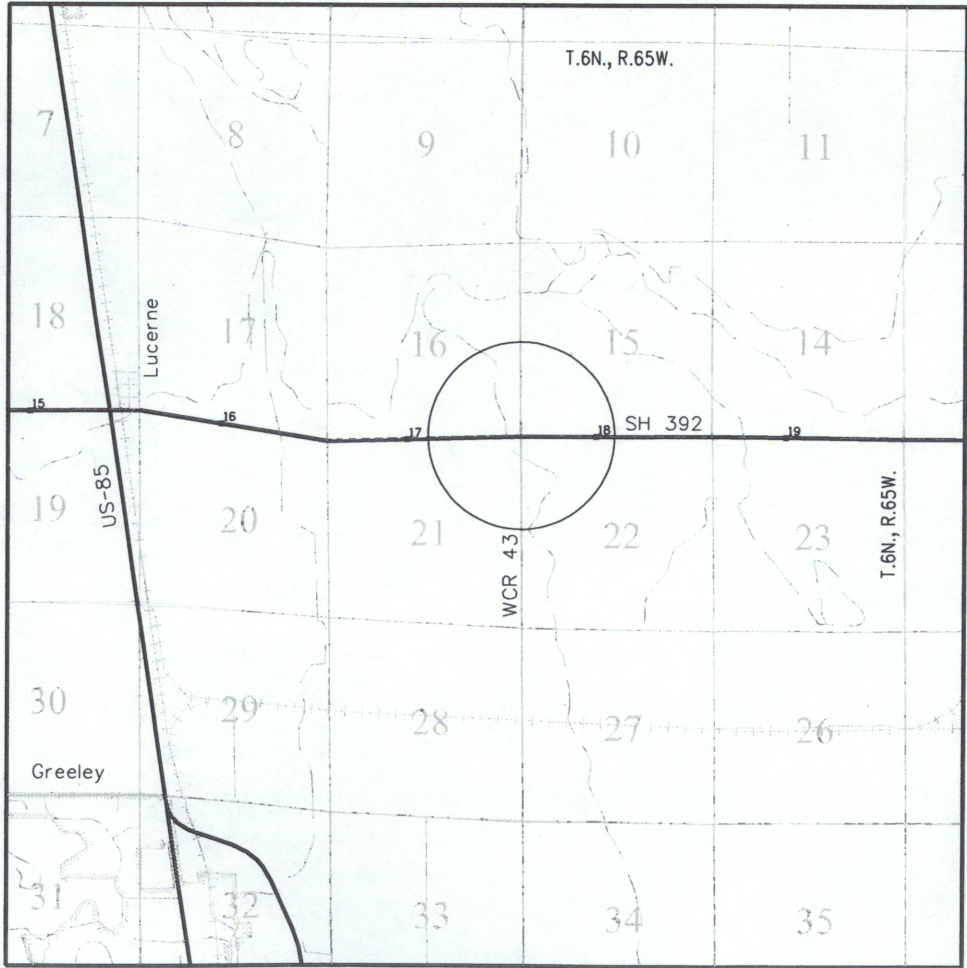

PROJECT LOCATION MAP

 

Basis of Bearings: Bearings used in the calculations of coordinates are based on a grid bearing of N.88° 59' 25"E., 2846.19' from the Control Point "CM 1758" (CDOT Type 2 Monument, MP 117.58), Section 22, Township 6 North, Range 65 West, Sixth P.M. and the Control Point "CM 1799" (CDOT Type 2 Monument, MP 117.99), Section 22, Township 6 North, Range 65 West, Sixth P.M. as obtained from a Global Positioning System (GPS) survey based on the Colorado High Accuracy Reference Network (CHARN).

Basis of Elevations: Project elevations are GPS derived, using GEOID 09, based on a NAVD 88 elevation of 1509.728m on NGS Benchmark "BRIGGS" (Stamped "BRIGGS 1960") an NGS brass cap set in top of concrete post).

COORDINATE DATUM: Project coordinates are modified Colorado State Plane North Zone NAD 83(2007) coordinates using information from CDOT Project Number "STA 3921-013", Project Location "SH 392 Lucerne to Briggsdale", Project Code "19163" as the project base.

To get from Project to State Plane coordinates: add the truncation, subtract the seed point northing and easting, divide by the ground scale factor, then add the seed point northing and easting.

NOTICE: According to Colorado law you must commence any legal action based upon any defect in this survey within three years after you first discover such defect. In no event may any action based upon any defect in this survey be commenced more than ten years from the date of the certification shown hereon.

SURVEYOR STATEMENT (PROJECT CONTROL DIAGRAM)
I, Edward C. Warwick, a professional land surveyor licensed in the State of Colorado, do hereby state to the Colorado Department of Transportation this Project Control Diagram was prepared and the field survey it represents was performed under my responsible charge and, based upon my knowledge, information and belief is in accordance with applicable standards of practice defined by Colorado Department of Transportation publications. This statement is not a guaranty or warranty, either expressed or implied.
PLS No. 29056

Sheet Revisions		
Date mm/dd/yy	Description	Initials


Sheet Revisions		
Date mm/dd/yy	Description	Initials

Sheet Revisions		
Date mm/dd/yy	Description	Initials

Project Control Diagram			
Plan Sheet			
Project Number: FSA 392A-017			
Project Location: SH 392 & WCR 43			
Intersection Imprvts			
Project Code: 19291	Last Mod. Date: 02-11-15	Subset: 3.02 of 3.02	Sheet No.: 3.02


GEODETIC COORDINATE SUMMARY TABLE
(ADJUSTED FIELD DATA) (metric)

POINT NAME	GEODETIC COORDINATES NAD-83(92) (CHARN)		ELLIP. HEIGHT	MAPPING ANGLE	SCALE	NAD 83(92) ZONE 0501	
	LATITUDE(N)	LONGITUDE(W)				NORTHING (m)	EASTING (m)
CM 1700 (MP 117.00)	40° 28' 43.38817"	104° 40' 11.57889"	1423.052	0.0093614	0.999964742	432304.374	984787.709
CM 1731 (MP 117.31)	40° 28' 44.37192"	104° 39' 50.06983"	1422.521	0.0094287	0.999964761	432339.476	985294.008
CM 1758 (MP 117.58)	40° 28' 44.13354"	104° 39' 31.96773"	1422.272	0.0094854	0.999964756	432336.155	985720.420
CM 1799 (MP 117.99)	40° 28' 44.36071"	104° 38' 55.14578"	1427.551	0.0096008	0.999964761	432351.438	986587.585

 

PROJECT COORDINATES SUMMARY TABLE (FEET)

POINT NAME	PROJECT COORDINATES		ELEV (NAVD 88)	DESCRIPTION
	NORTHING	EASTING		
CM 1700 (MP 117.00)	105984.821	278161.773	4728.318	CDOT Type 2 Control Monument
CM 1731 (MP 117.31)	106100.013	279823.277	4726.626	CDOT Type 2 Control Monument
CM 1758 (MP 117.58)	106089.116	281222.618	4725.852	CDOT Type 2 Control Monument
CM 1799 (MP 117.99)	106139.270	284068.368	4743.260	CDOT Type 2 Control Monument

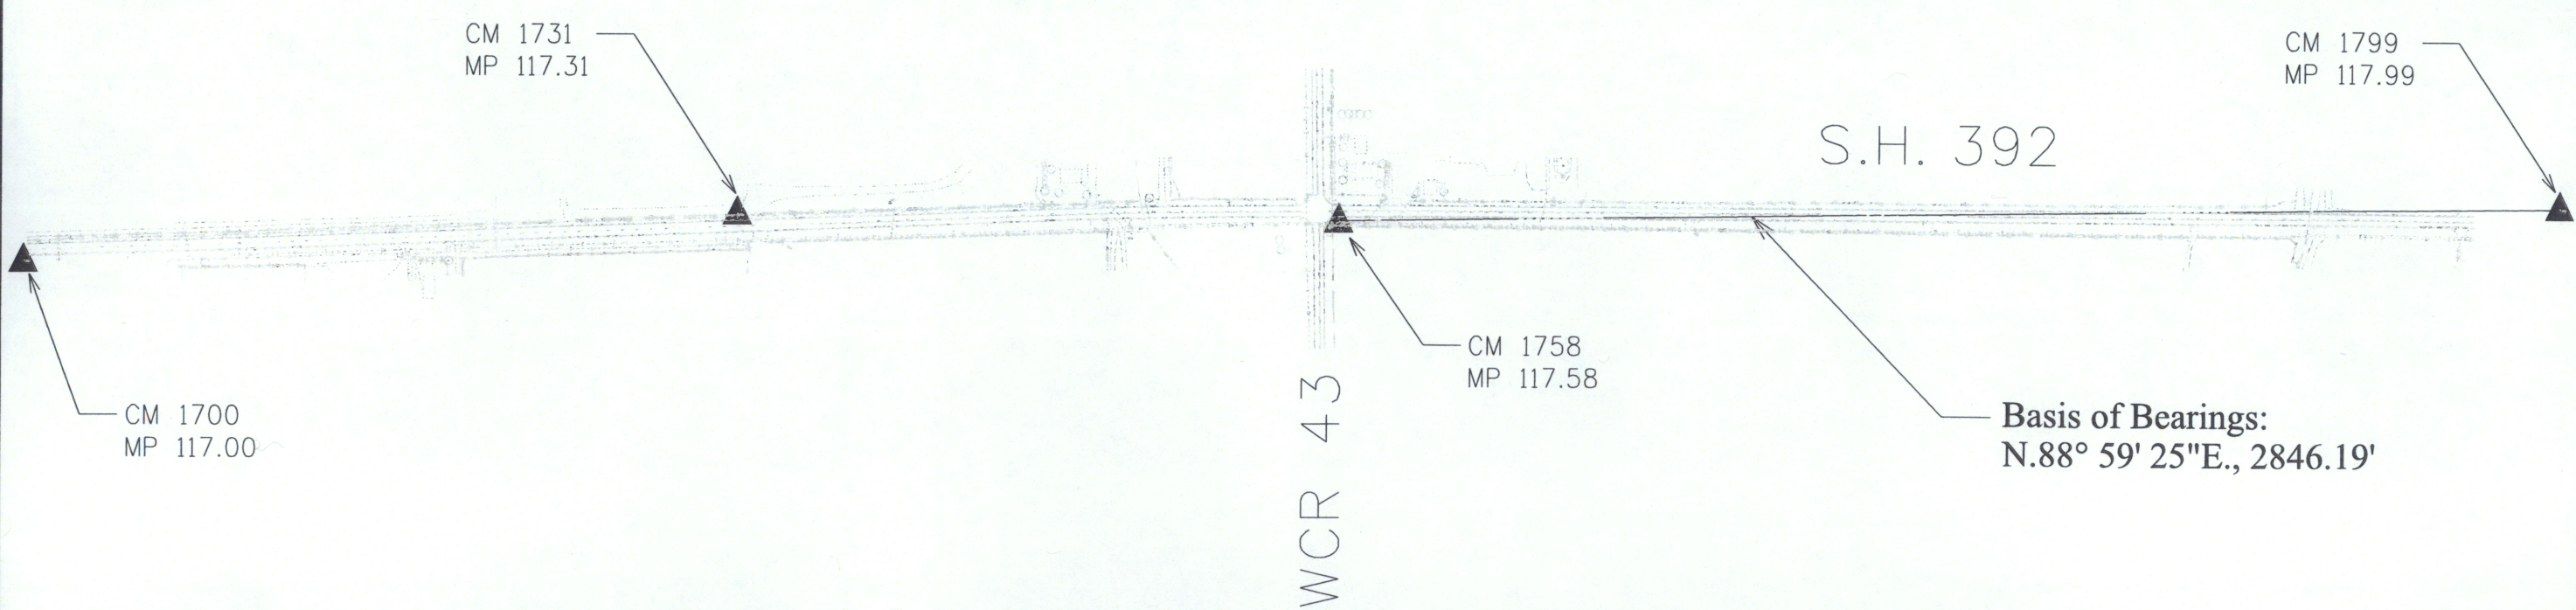

Sheet Revisions			Sheet Revisions			Sheet Revisions		
Date	Description	Initials	Date	Description	Initials	Date	Description	Initials
mm/dd/yy	XXXXXXXX	XXX	mm/dd/yy	XXXXXXXX	XXX	mm/dd/yy	XXXXXXXX	XXX


Land Survey Control Diagram			
Title Sheet			
Project Number: SHE 392A-017			
Project Location: SH 392 & WCR 43 Intersection			
Imprvts			
Project Code: 19291	Last Mod. Date: 4-08-2015	Subset: 4.01 to 4.02	Sheet No.: 4.01

DEPARTMENT OF TRANSPORTATION STATE OF COLORADO

PRELIMINARY LAND SURVEY CONTROL DIAGRAM

State Highway 392 MP 17.00 to 18.00
Section 15,16,21,22
Township 6 South, Range 65 West
of the 6th Principal Meridian
County of Weld

SHEET NO.	INDEX OF SHEETS
4.01	(1) Title Sheet
4.02	(1) Plan Sheet
(2) Total Sheets	

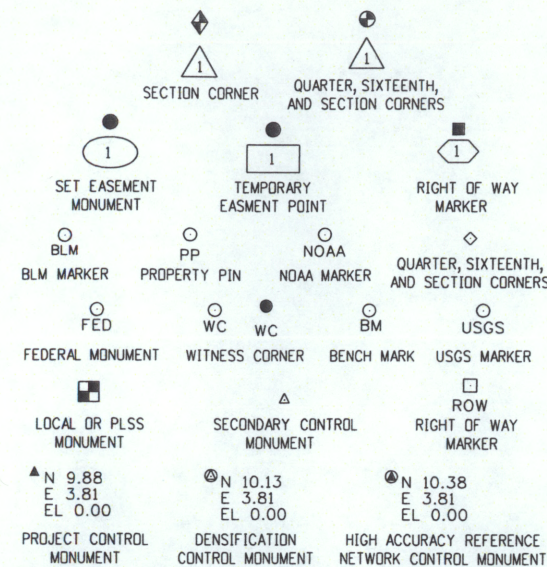


Note: For a complete listing of symbology used within this set of plans, please refer to the M-100-1 Standard Symbols of the Colorado Department of Transportation M&S Standards Publication. Existing features are shown as screened weight (gray scale). Proposed or new features are shown as full weight without screening.

General Notes:

1. This Preliminary Land Survey Control Diagram is an interim document for informational purposes only. This document will be superseded by the Land Survey Control Diagram included with the deposited right of way plans.
2. Title policy, title commitment, and title research are not part of this survey, therefore easements, rights, and restrictions of record were not researched and are not shown on this diagram. The verification of the physical evidence with relation to easements, rights of ways, property boundaries, and restrictions, as described in the instruments of record, were not included in this control survey.
3. This plan set is subject to change and may not be the most current set. It is the user's responsibility to verify with CDDT that this set is the most current. The information contained on the attached drawing is not valid unless this copy bears an original signature of the Professional Land Surveyor hereon named.
4. Refer to the M-629-1 Survey Monuments of the Standard Plans found in The Colorado Department of Transportation, M & S Standards for typical survey monument descriptions.

Begin ROW Project
Station: 25+25
M.P.: 17.50

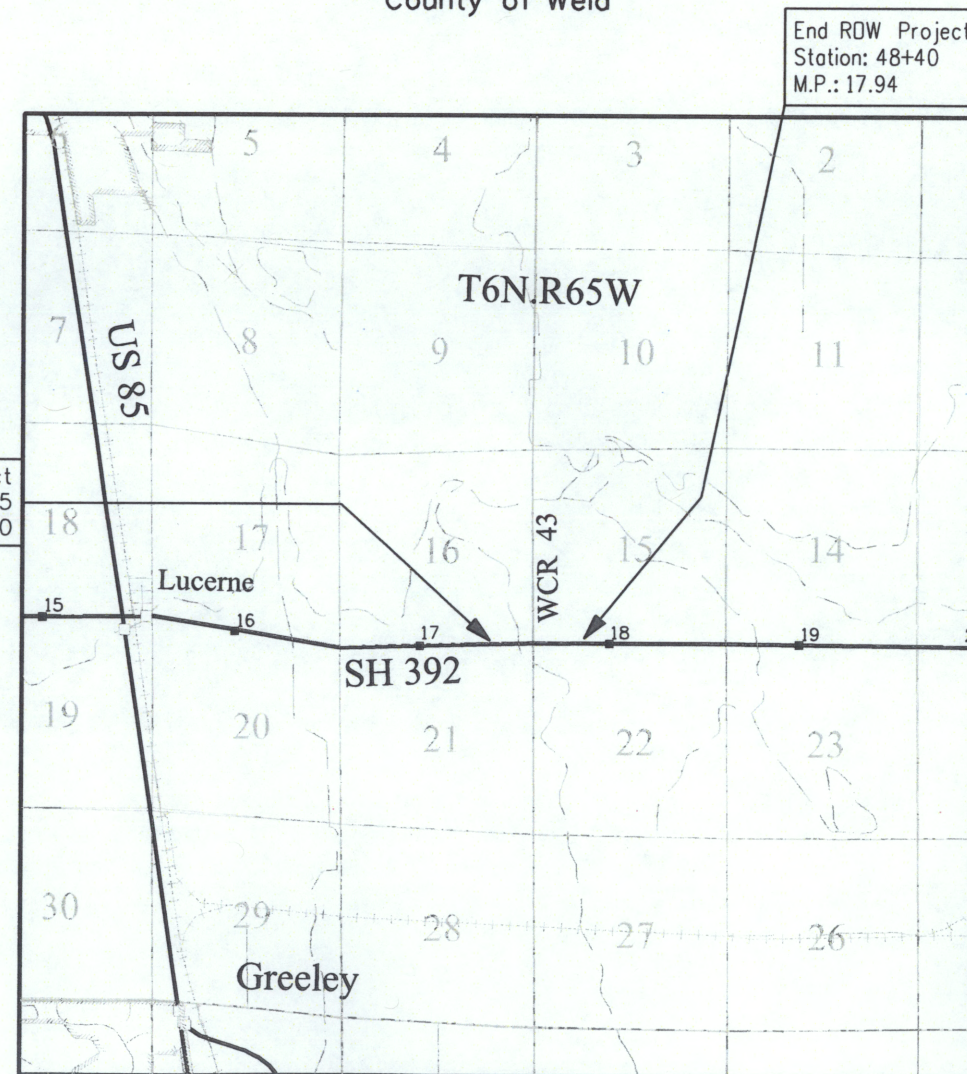

PROJECT LOCATION MAP

0' 2640' 5280' 10560'
1 inch = 5280 U.S. Survey Feet

Basis of Bearings: Bearings used in the calculations of coordinates are based on a grid bearing of N88°59'25"E from the Control Point "CM 1758" (CDDT Type 2 Monument, MP 117.58), Section 22, Township 6 North, Range 65 West, Sixth P.M. and the Control Point "CM 1799" (CDDT Type 2 Monument, MP 117.99), Section 22, Township 6 North, Range 65 West, Sixth P.M. as obtained from a Global Positioning System (GPS) survey based on the Colorado High Accuracy Reference Network (CHARN).

Basis of Elevations: Project elevations are GPS derived, using GEOID 09, based on a NAVD 88 elevation of 1509.728m on NGS Benchmark "BRIGGS" (Stamped "BRIGGS 1960" NGS brass cap set in top of concrete post).

COORDINATE DATUM: Project coordinates are modified Colorado State Plane North Zone NAD 83(2007) coordinates. The CHARN is based on NAD 83(2007) datum. The project seed point coordinates are: Northing = 432837.855m, Easting = 999771.185m, and Elevation = 1419.243m. The ground scale factor used to modify the coordinates is 1.0002543394492. Project Coordinates are truncated by 400,000m in the Northing and 900,000m in the Easting.

To get from Project to State Plane coordinates: add the truncation, subtract the seed point northing and easting, divide by the ground scale factor, then add the seed point northing and easting.

NOTICE: According to Colorado law you must commence any legal action based upon any defect in this survey within three years after you first discover such defect. In no event may any action based upon any defect in this survey be commenced more than ten years from the date of the certification shown hereon.

SURVEYOR STATEMENT (LAND SURVEY CONTROL DIAGRAM)

I, Thomas W. Nicholas, a professional land surveyor licensed in the State of Colorado, do hereby state to the Colorado Department of Transportation this Land Survey Control Diagram was prepared and the field survey it represents was performed under my responsible charge and, based upon my knowledge, information and belief is in accordance with applicable standards of practice defined by Colorado Department of Transportation publications. This statement is not a guaranty or warranty, either expressed or implied.

PLS No. 28657

Sheet Revisions		
Date	Description	Initials
mm/dd/yy	XXXXXXXX	XXX


Sheet Revisions		
Date	Description	Initials
mm/dd/yy	XXXXXXXX	XXX

Sheet Revisions		
Date	Description	Initials
mm/dd/yy	XXXXXXXX	XXX




Land Survey Control Diagram			
Plan Sheet			
Project Number: SHE 392A-017			
Project Location: SH 392 & WCR 43 Intersection			
Imprvts			
Project Code:	Last Mod. Date	Subset	Sheet No.
19291	4-08-2015	4.01 to 4.02	4.02

T 6 N , R 65 W

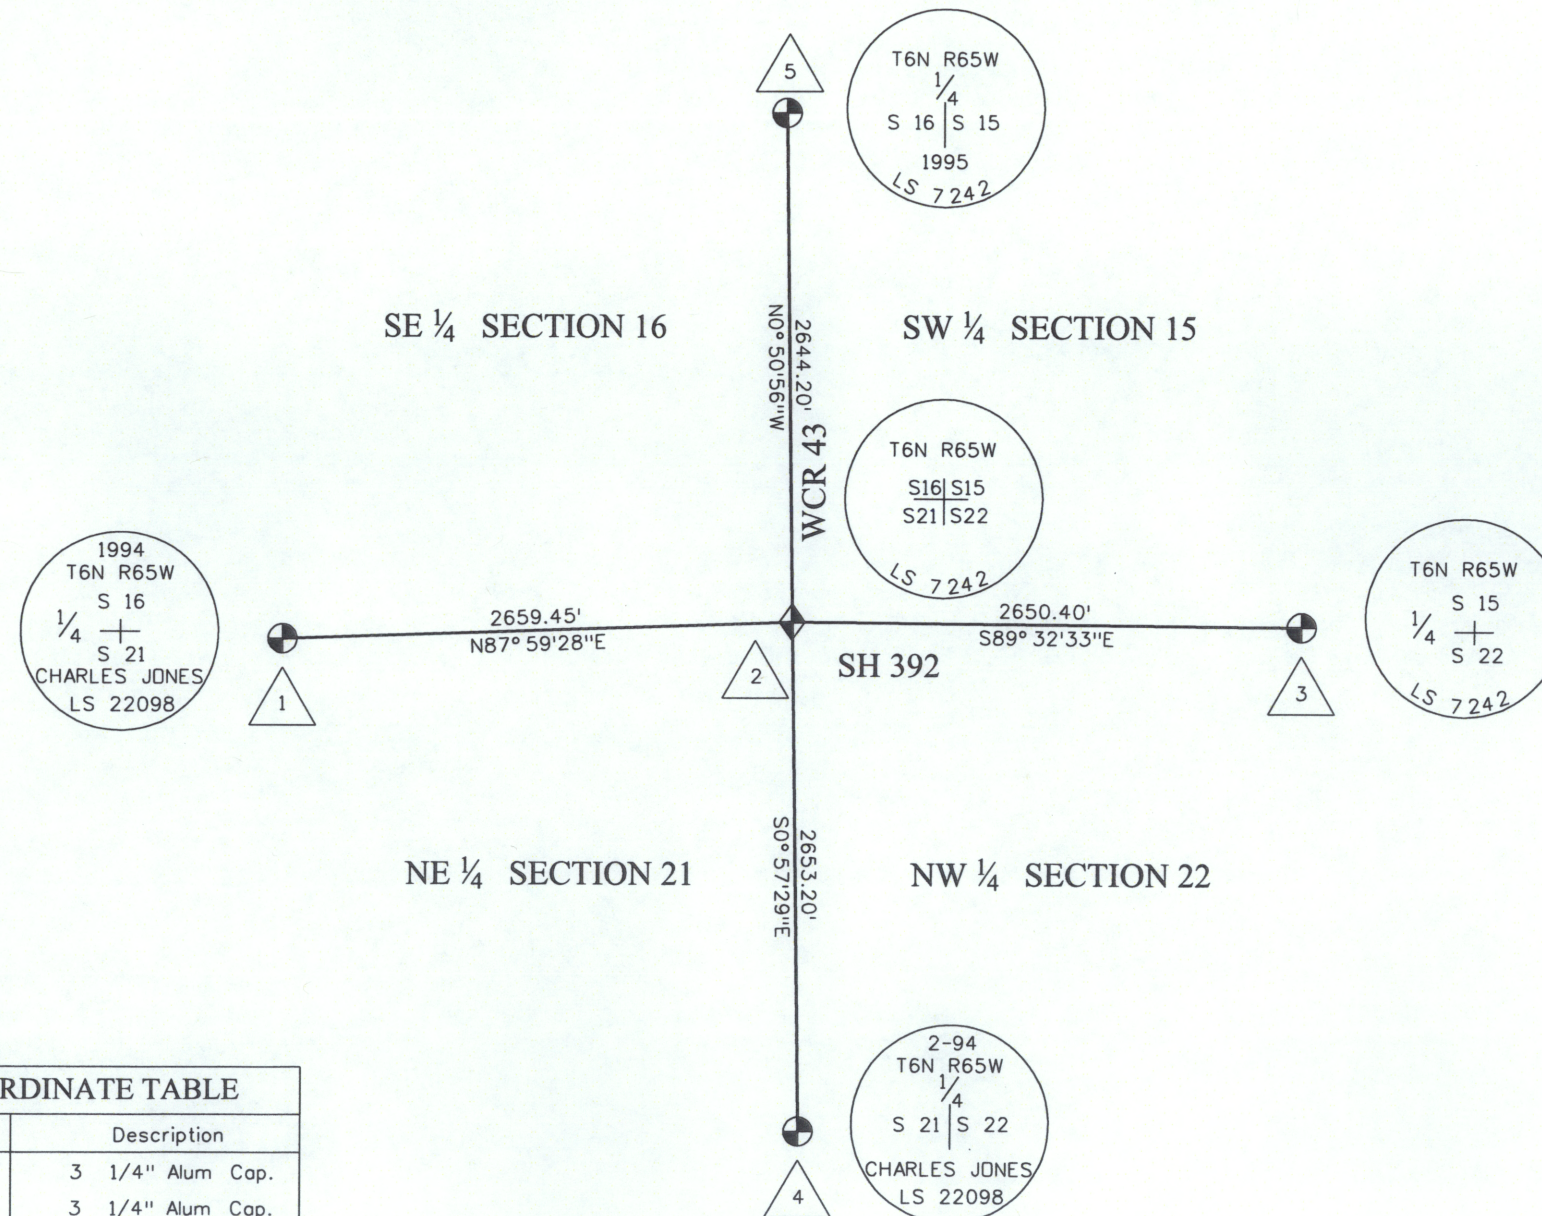

FOUND ALIQUOT MONUMENT COORDINATE TABLE			
Point No.	Northing(ft)	Easting(ft)	Description
1	106020.27	278515.74	3 1/4" Alum Cap.
2	106113.49	281173.55	3 1/4" Alum Cap.
3	106092.33	283823.86	3 1/4" Alum Cap.
4	103460.67	281217.91	3 1/4" Alum Cap.
5	108757.40	281134.38	3 1/4" Alum Cap.

 

1 inch = 1000 feet



TABULATION OF R.O.W. MONUMENTS TO BE SET			
Point No.	Northing(ft)	Easting(ft)	Description
50	106183.88	281202.51	ROW
51	106149.42	281237.38	ROW
52	106149.13	281338.19	ROW
53	106143.49	281338.17	ROW
54	106018.26	281205.15	ROW
55	106060.3	281290.58	ROW
56	106031.99	281144.91	ROW
57	106026.44	280842.16	ROW
58	106144.1	281103.09	ROW
59	106184.04	281142.5	ROW
60	106064.59	280696.09	ROW
61	106059.19	281755.59	ROW
62	106057.25	282212.23	ROW
63	106063.21	282222.26	ROW
64	106060.22	282926.09	ROW
65	106070.92	282996.33	ROW



TABULATION OF INFORMATION ONLY POINTS			
Point No.	Northing(ft)	Easting(ft)	Description
25	106083.5	281204.05	INFO
26	106077.54	281144.15	INFO
27	106073.08	281039.95	INFO
28	106068.92	280813.29	INFO
29	106144.04	281143.09	INFO
30	106143.88	281203.1	INFO
31	106076.19	281755.66	INFO

General Notes:

- All centerline and offset stationing may not represent the centerline as constructed in the field.
- Refer to the M-629-1 Survey Monuments of the Standard Plans found in The Colorado Department of Transportation, M & S Standards for survey monument descriptions.
- This plan set is subject to change and may not be the most current set. It is the user's responsibility to verify with CDOT that this set is the most current. The information contained on the attached drawing is not valid unless this copy bears an original signature of the Professional Land Surveyor hereon named.

COORDINATE DATUM: Project coordinates are modified Colorado State Plane North Zone NAD 83(2007) coordinates. The CHARN is based on NAD 83(2007) datum. The project seed point coordinates are: Northing = 432837.855m, Easting = 999771.185m, and Elevation = 1419.243m. The ground scale factor used to modify the coordinates is 1.0002543394492. Project Coordinates are truncated by 400,000m in the Northing and 900,000m in the Easting.

To get from Project to State Plane coordinates: add the truncation, subtract the seed point northing and easting, divide by the ground scale factor, then add the seed point northing and easting.

QUANTITY OF MONUMENTS TO BE SET

CAP TYPE	MONUMENT TYPE									
	1	1A	2	2A	3	3A	4	5	5(S)	6
REFERENCE										
ROW	16									
CONTROL										
ALIQUOT CORNER										
PERMANENT EASEMENT										
PROJECT POINTS										
WITNESS POST (REQUIRED)										

NOTICE: According to Colorado law you must commence any legal action based upon any defect in this survey within three years after you first discover such defect. In no event may any action based upon any defect in this survey be commenced more than ten years from the date of the certification shown hereon.

SURVEYOR STATEMENT (R.O.W. MONUMENTS)

I, Thomas W. Nicholas, a professional land surveyor licensed in the State of Colorado, do hereby state to the Colorado Department of Transportation that based upon my knowledge, information and belief, adequate research, calculations and evaluation of survey evidence were performed and the Right-of-Way monuments depicted on this Right-of-Way Plan were set under my responsible charge in accordance with applicable standards of practice defined by Colorado Department of Transportation publications. This statement is not a guaranty or warranty, either expressed or implied.

PLS No. 28657

Sheet Revisions		
Date	Description	Initials
mm/dd/yy	XXXXXXXX	XXX

Sheet Revisions		
Date	Description	Initials
mm/dd/yy	XXXXXXXX	XXX

Sheet Revisions		
Date	Description	Initials
mm/dd/yy	XXXXXXXX	XXX



Right of Way Plans			
Plan Sheet			
Project Number: SHE 392A-017			
Project Location: SH 392 & WCR 43 Intersection			
Imprvts			
Project Code:	Last Mod. Date	Subset	Sheet No.
19291	4-08-2015	7.01 to 7.04	7.01

SE 1/4
 SECTION 16
 T 6 N, R 65 W

NE 1/4
 SECTION 21
 T 6 N, R 65 W

STATE HIGHWAY 392

NORTH LINE NE 1/4 SECTION 21

30' EASEMENT
 WELD CO. WATER DISTRICT
 FEB 11, 1966
 REC. NO. 1482132


(RW-3)

BROWN FARMS LLC,
 13700 HIGHWAY 392
 GREELEY, CO 80631-9352

ZONE C = AREA OF MINIMAL FLOODING
 ZONE A = AREA OF 100; BASE FLOOD
 ELEVATION AND FLOOD HAZARD
 FACTOR NOT DETERMINED.

PER FEMA PANEL 0802660627C
 DATED MARCH 18, 1980

LOT B
 RECORDED EXCEMPTION
 NO. 0803-21-1- RE-4991

 

Colorado Department of Transportation



1420 2nd Street
Greeley, CO 80631
Phone: 970-350-2161 FAX: 970-350-2178

Region 4

Right of Way

PTS

Sheet Revisions

Date	Description	Initials
10/01/2015	ADDED NOTE: NOT ACQUIRED AT THIS TIME RW-2 & RW-4	TWN

Sheet Revisions

Date	Description	Initials
mm/dd/yy	XXXXXXX	XXX

Sheet Revisions

Date	Description	Initials
mm/dd/yy	XXXXXXX	XXX

Right of Way Plans

Plan Sheet

Project Number: SHE 392A-017			
Project Location: SH 392 & WCR 43 Intersection			
Imprvts			
Project Code:	Last Mod. Date:	Subset	Sheet No.
19291	10-01-2015	7.01 to 7.04	7.02

ZONE C = AREA OF MINIMAL FLOODING
ZONE A = AREA OF 100 YEAR BASE FLOOD
ELEVATION AND FLOOD HAZARD
FACTOR NOT DETERMINED.

PER FEMA PANEL 0802660627C
DATED MARCH 18, 1980

SE 1/4
SECTION 16
T 6 N, R 65 W

(NOT ACQUIRED AT THIS TIME)

(RW-4) BICKLING FARMS
LIMITED PARTNERSHIP LLLP,
21586 HIGHWAY 392
GREELEY, CO 80631-9640

16' EASEMENT
MTN. STATES TELEPHONE
MARCH 7, 1977
REC. NO. 1712912

STATE HIGHWAY 392

NORTH LINE NE 1/4 SECTION 21
N87°59'28"E 2659.45'

30' EASEMENT
WELD CO. WATER DISTRICT
FEB 11, 1966
REC. NO. 1482132

NE 1/4
SECTION 21
T 6 N, R 65 W

(RW-3) BROWN FARMS LLC,
13700 HIGHWAY 392
GREELEY, CO 80631-9352

LOT B
RECORDED EXCEMPTION
NO. 0803-21-1- RE-4991

PARCEL	BEARING	DIST.	ALIQUOT CORNER
RW-1	S22°21'45"W	76.11'	SW Corner Sec. 15
RW-2	N18°21'16"W	100.34'	NW Corner Sec. 22
RW-3	N19°21'48"E	86.38'	NE Corner Sec. 21
RW-4	S23°45'22"E	77.07'	SE Corner Sec. 16

WCR 43

WEST LINE SW 1/4 SECTION 15

SE COR.
SEC. 16

NW COR.
SEC. 22

EAST LINE NE 1/4 SECTION 21
S0°57'29"E 2653.20'

ZONE A

SW 1/4
SECTION 15
T 6 N, R 65 W

LOT A
RECORDED EXEMPTION
NO. 0803-15-3 RE-4120

(RW-1) BENSON FARMS
ENTERPRISES LLC,
2962 SHALE CT
SUPERIOR, CO 80027-6073

16' EASEMENT MTN. STATES TELEPHONE
MARCH 7, 1977
REC. NO. 1712912

NORTH LINE NW 1/4 SECTION 22


30' EASEMENT
NORTH WELD CO.
WATER DISTRICT
FEB 11, 1966
REC. NO. 1482081

NW 1/4
SECTION 22
T 6 N, R 65 W

(NOT ACQUIRED AT THIS TIME)

(RW-2) BICKLING FARMS
LIMITED PARTNERSHIP LLLP,
21586 HIGHWAY 392
GREELEY, CO 80631-9640

15' PIPELINE ROW
GRANT NATURAL GAS ASSO.
OCT 23, 1986
REC. NO. 2074437
(APPROX. LOCATION)

 

SCALE: 1" = 50'

Sheet Revisions		
Date mm/dd/yy	Description	Initials
	XXXXXXXX	XXX



Sheet Revisions		
Date mm/dd/yy	Description	Initials
	XXXXXXXX	XXX

Sheet Revisions		
Date mm/dd/yy	Description	Initials
	XXXXXXXX	XXX



Right of Way Plans			
Plan Sheet			
Project Number: SHE 392A-017			
Project Location: SH 392 & WCR 43 Intersection			
Project Code:	Last Mod. Date	Subset	Sheet No.
19291	4-08-2015	7.01 to 7.04	7.03

SW 1/4
 SECTION 15
 T 6 N, R 65 W

 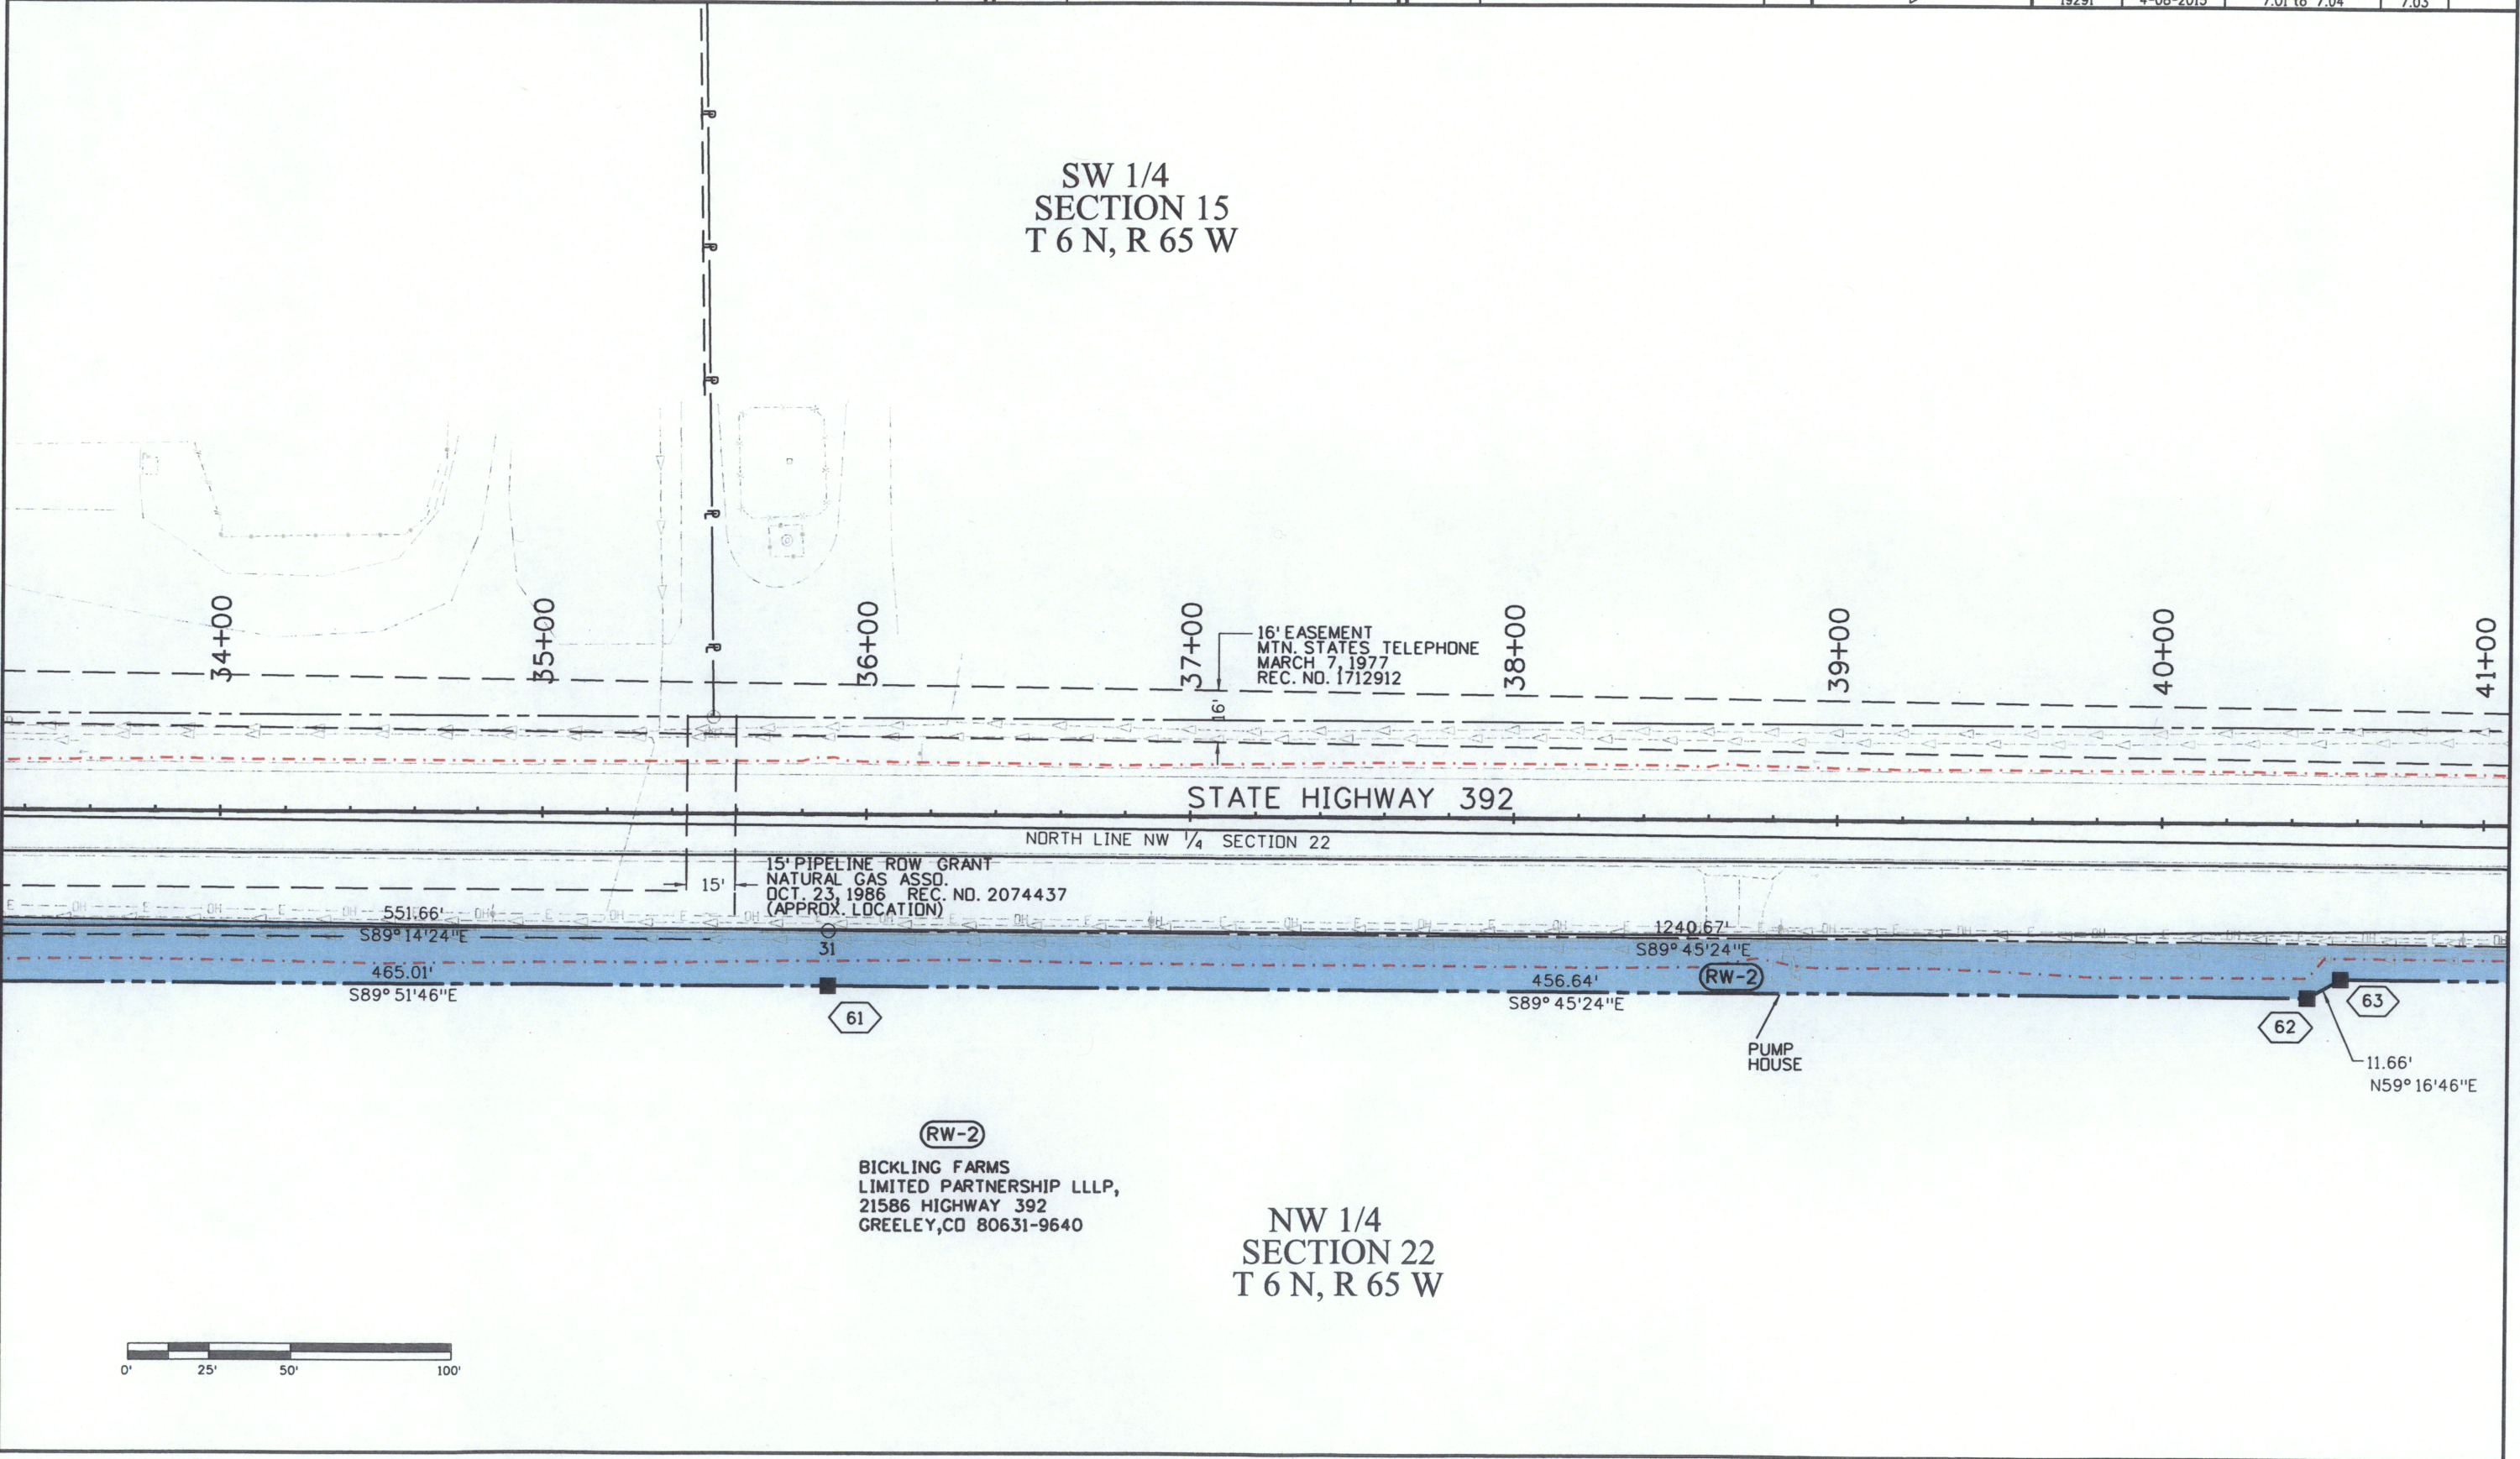


Sheet Revisions			Sheet Revisions			Sheet Revisions		
Date	Description	Initials	Date	Description	Initials	Date	Description	Initials
mm/dd/yy	XXXXXXXX	XXX	mm/dd/yy	XXXXXXXX	XXX	mm/dd/yy	XXXXXXXX	XXX

Right of Way Plans			
Plan Sheet			
Project Number: SHE 392A-017			
Project Location: SH 392 & WCR 43 Intersection			
Project Code:	Last Mod. Date:	Subset	Sheet No.
19291	4-08-2015	7.01 to 7.04	7.04



SW 1/4
SECTION 15
T 6 N, R 65 W

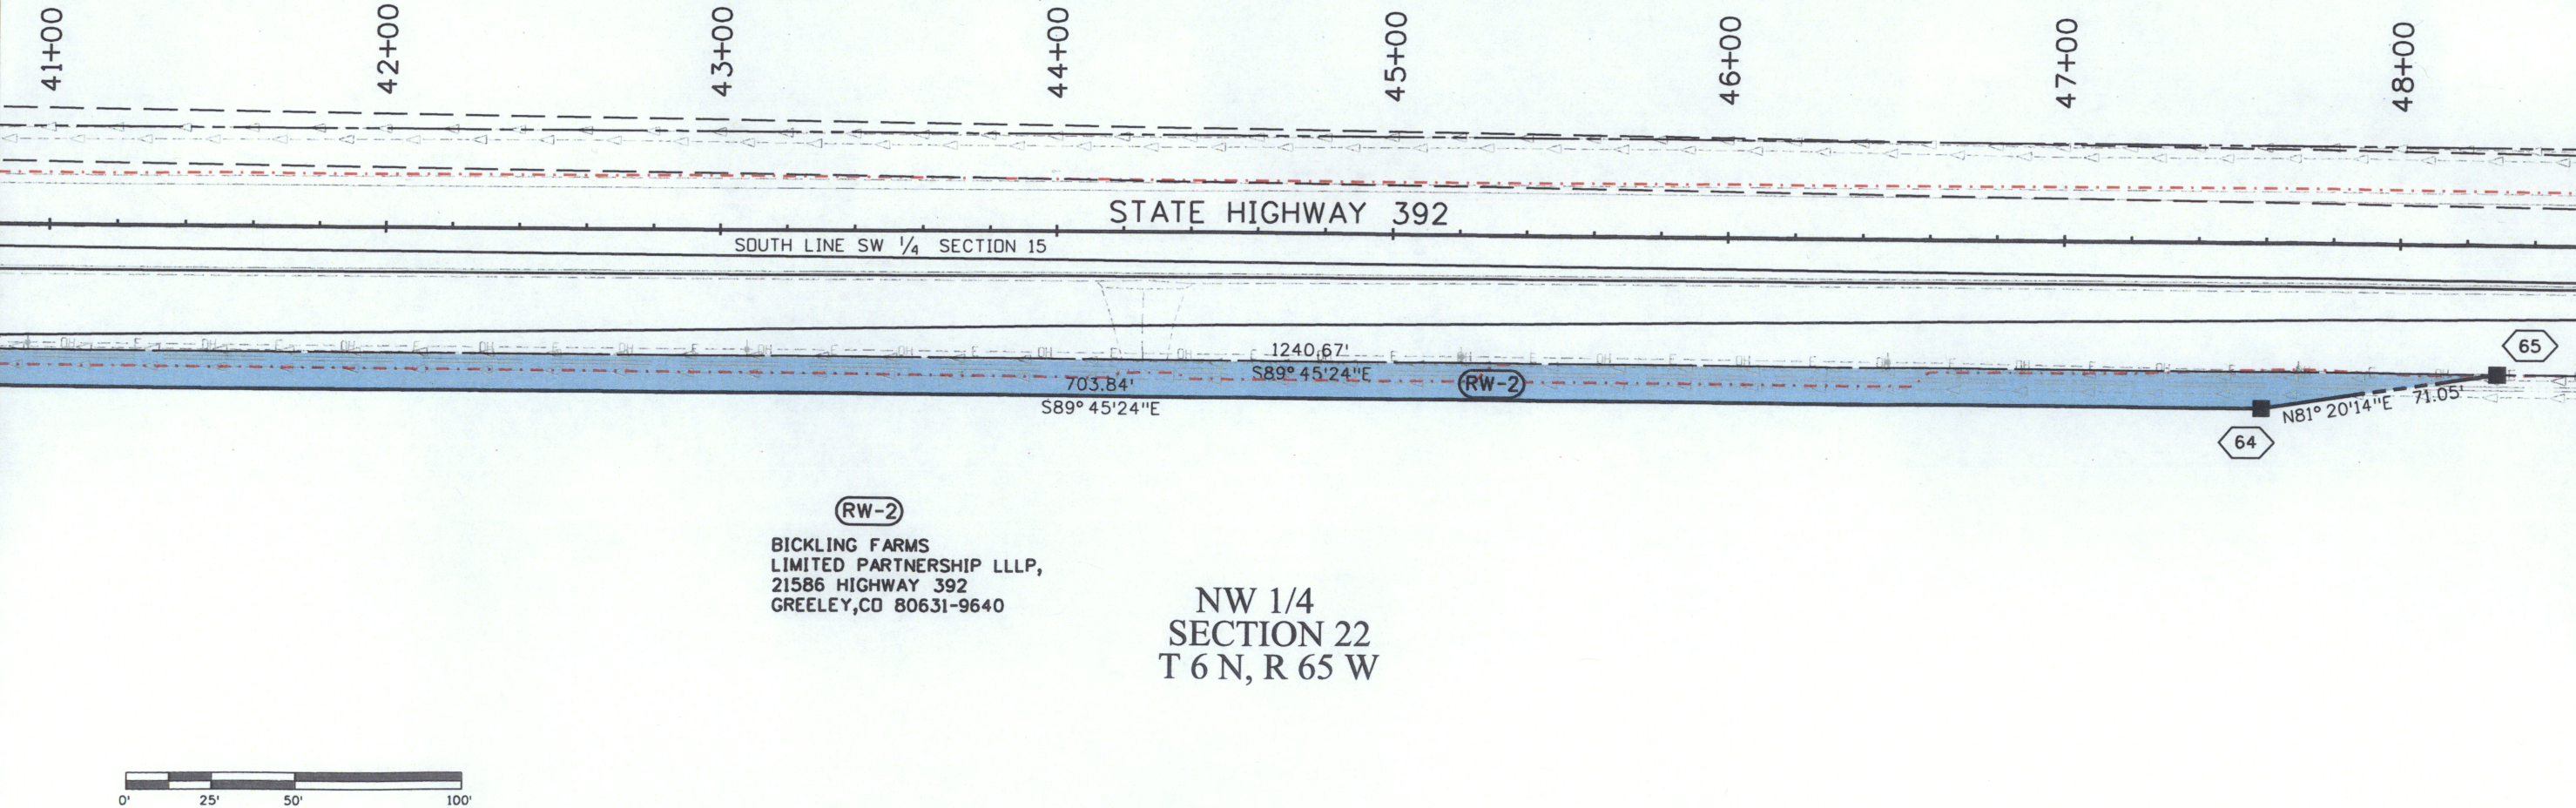

Sheet Revisions			Sheet Revisions			Sheet Revisions		
Date	Description	Initials	Date	Description	Initials	Date	Description	Initials
10/01/2015	ADDED NOTE: NOT ACQUIRED AT THIS TIME RW-2 & RW-4	TWN	mm/dd/yy	XXXXXXXX	XXX	mm/dd/yy	XXXXXXXX	XXX


Right of Way Plans

Ownership Sheet

Project Number: SHE 392A-017

Project Location: SH 392 & WCR 43 Intersection

Project Code:	Last Mod. Date	Subset	Sheet No.
19291	10-01-2015	8.01 to 8.01	8.01

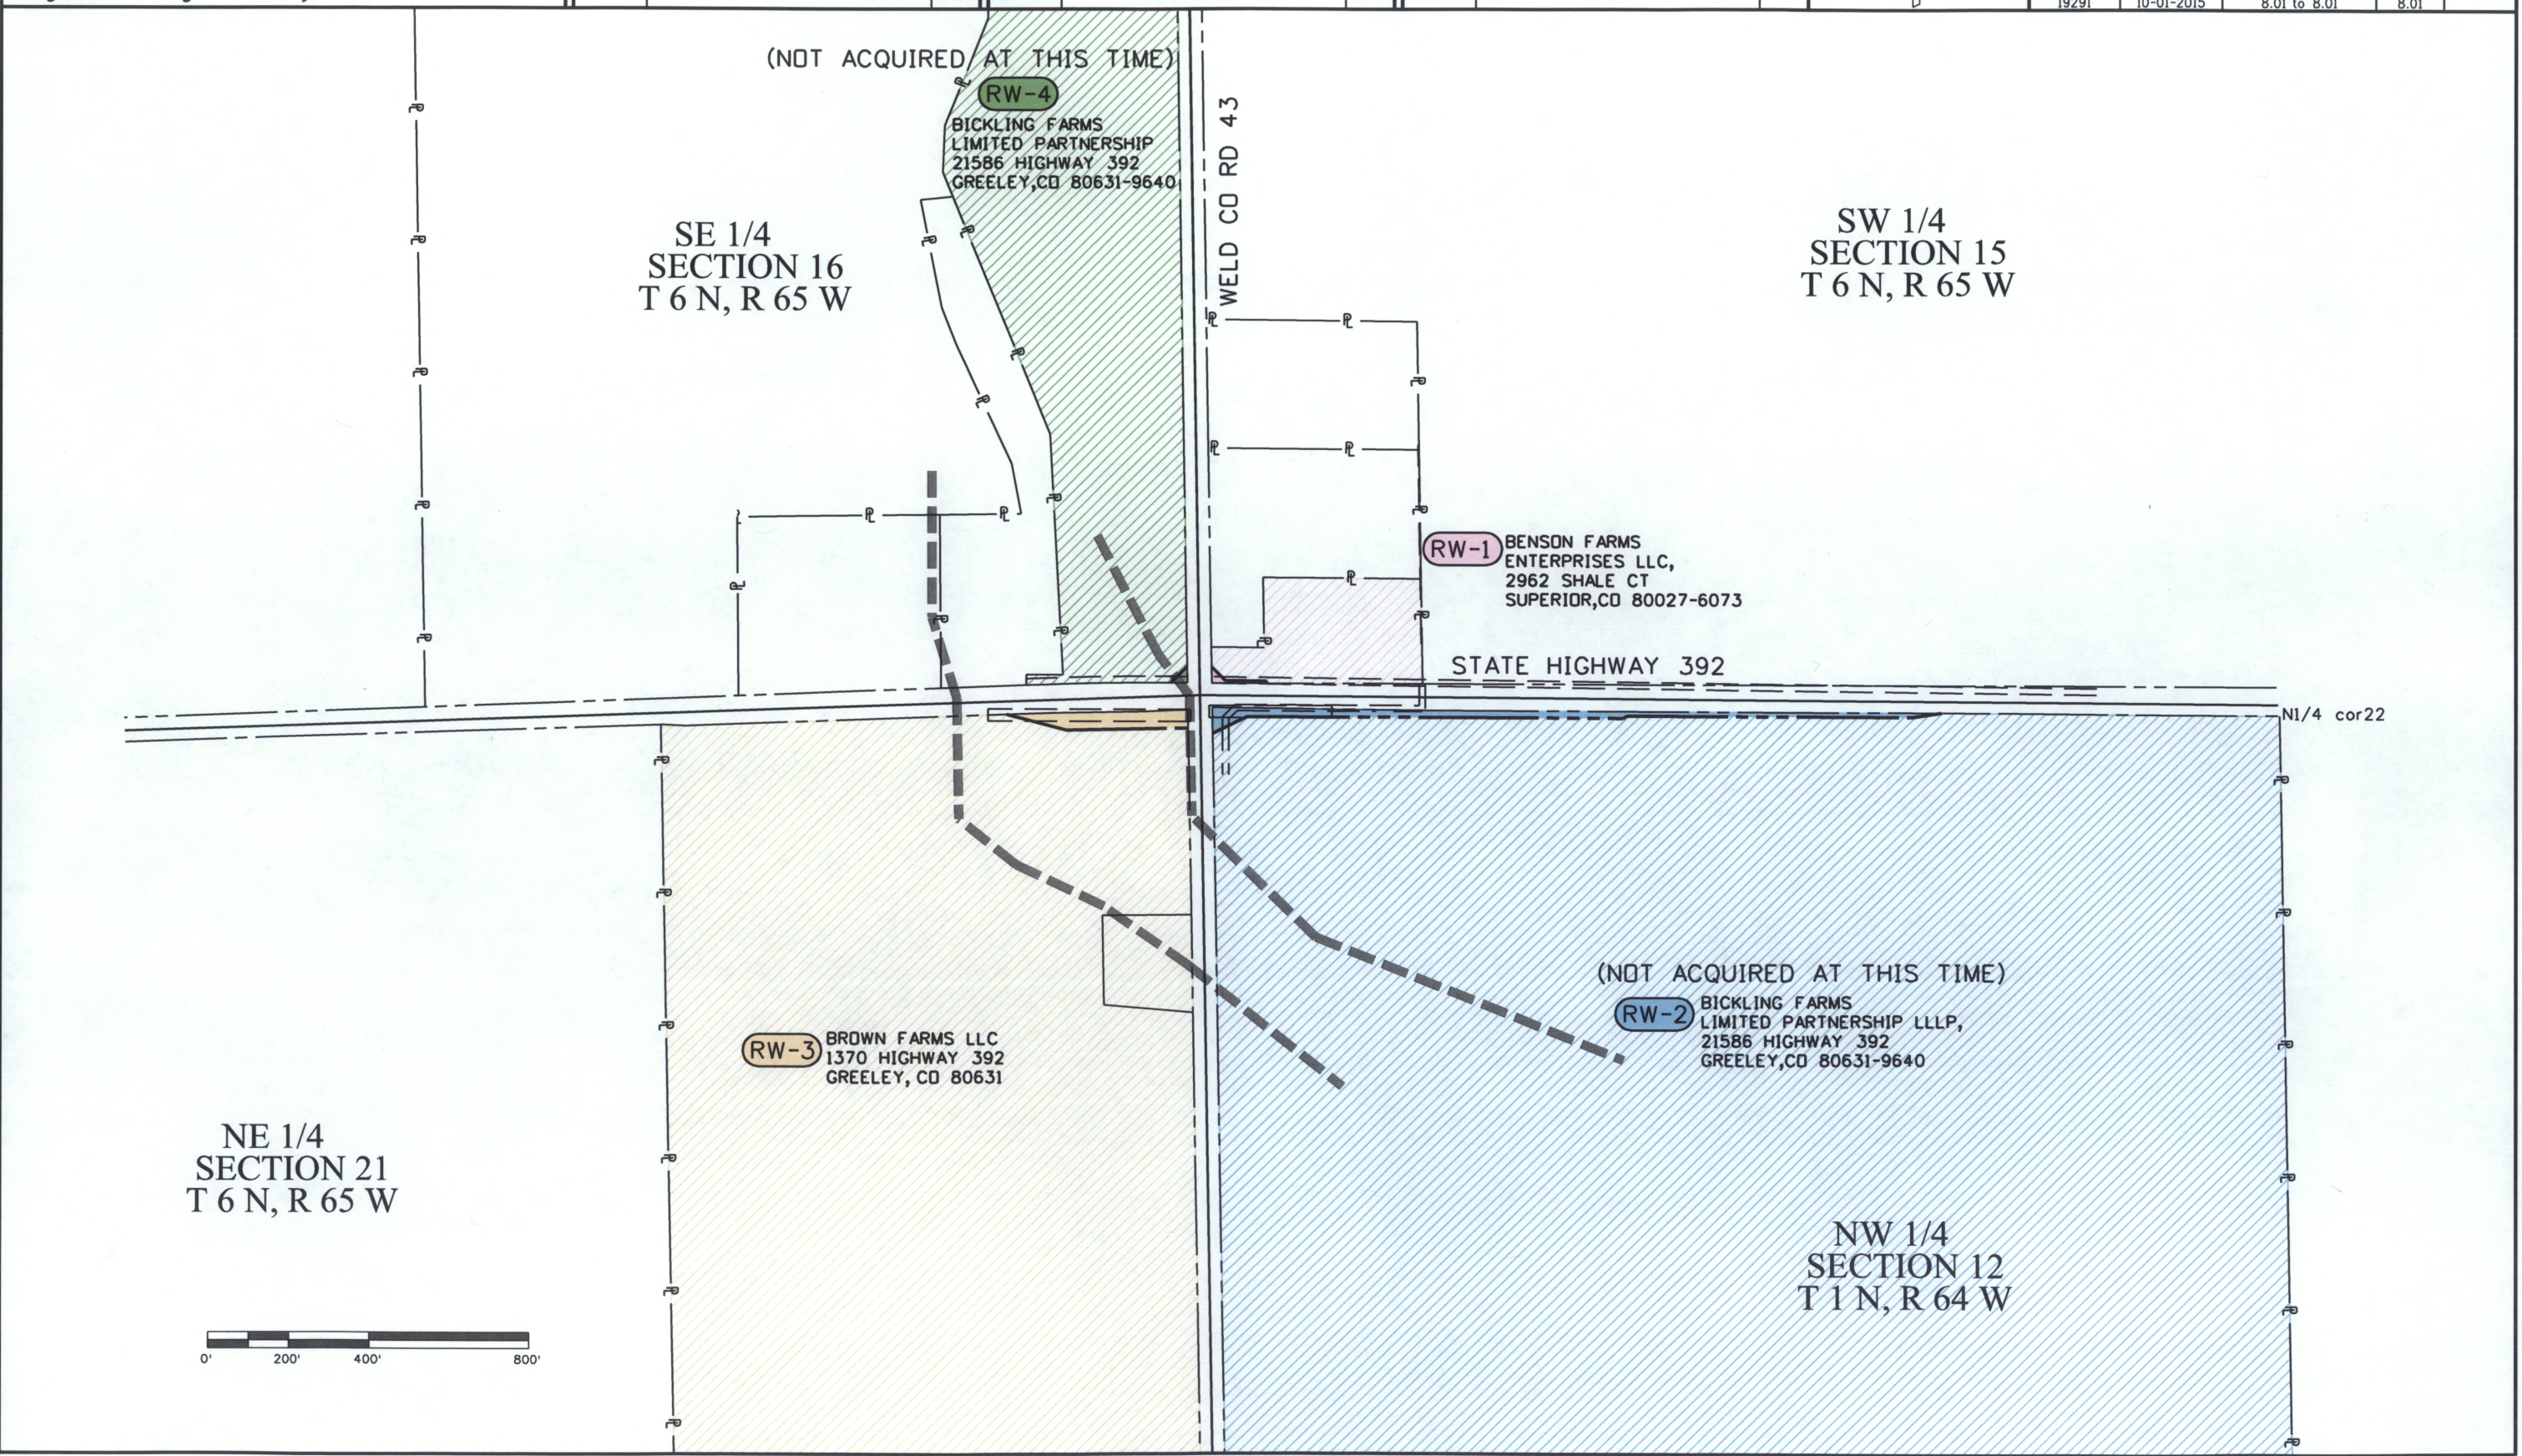

10/1/2015 9:05:37 AM c:\projectwise\pwworking\0449211\19291R0W_Ownership.dgn