

FED. ROAD DIST. NO.	STATE	STATE PROJ. NO.	SHEET NO.	TOTAL SHEETS
3	COLO.	10-83-501	1	

RIGHT OF WAY

REVISÉ 2-4-70

CONVENTIONAL SIGNS

Center line ————— 5 —————
 Township and range line —————
 Section line —————
 Quarter section line —————
 City limit —————
 Barbed wire fence —————
 Woven wire fence —————
 Board fence —————
 Picket fence —————
 Guard fence —————
 Telephone line ◇ ◇ ◇
 Power line ◆ ◆ ◆
 Right of Way Line —————

COLORADO
STATE HIGHWAY DEPARTMENT
PLAN AND PROFILE OF PROPOSED
STATE PROJECT NO. 10-83-501
STATE HIGHWAY NO. 83
ARAPAHOE COUNTY

SCALES OF ORIGINAL TRACINGS

ON PLAN, 1 IN. = 100 FT.

ON PROFILE 1 IN. = 100 FT. HORIZONTAL


ON PROFILE 1 IN. = 100 FT. HORIZONTAL
1 IN. = 10 FT. VERTICAL

GRADE LINE ON PROFILE IS SHOWN AS GRADE OF FINISHED ROAD

GROSS LENGTH OF PROJECT } 1593.4 FEET = 3.013 MILES.
NET LENGTH OF PROJECT }

RIGHT OF WAY

INFORMATION OBTAINED FROM AVAILABLE COUNTY RECORDS.

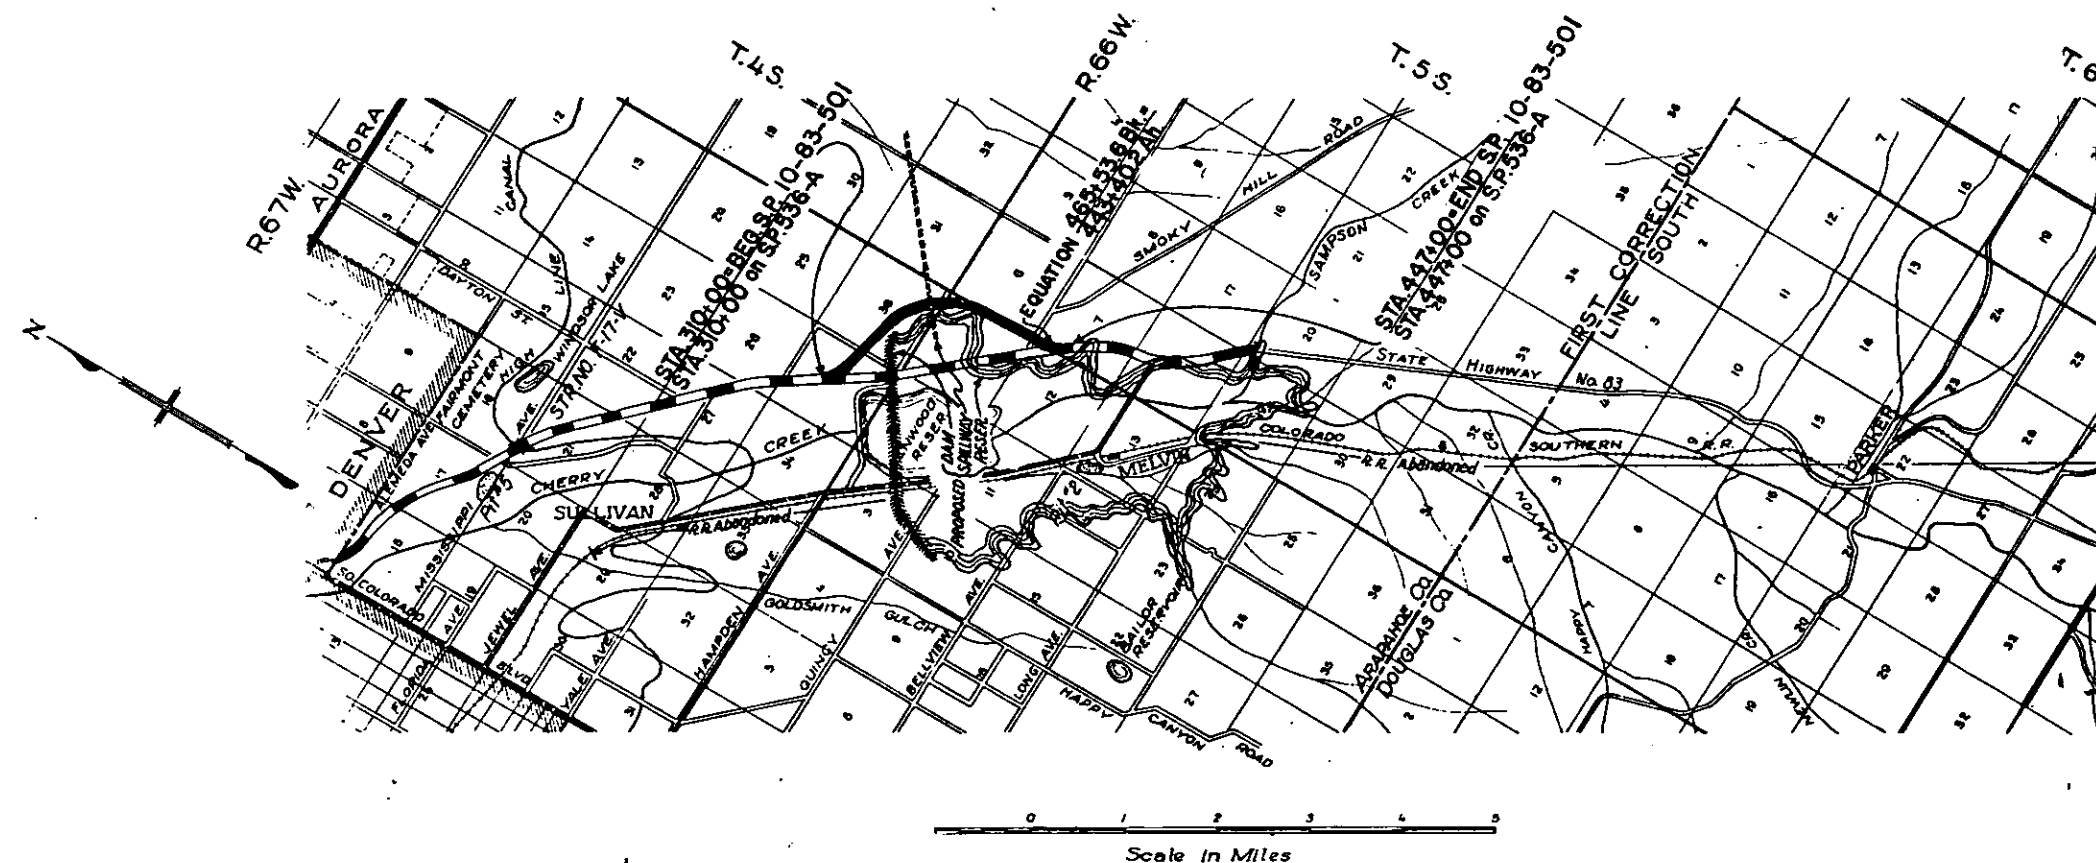

S.H. No. 83. PROJ. S.P. 10-83-501

FED. ROAD DIST. NO.	STATE	PROJ. NO.	SHEET NO.	TOTAL SHEETS
3	COLO.	10-83-501	2	

RIGHT OF WAY

[illegible][illegible]

FED. ROAD DIST. NO.	STATE	STATE PROJ. NO.	SHEET NO.
3	COLO.	10-83-501	3

RIGHT OF WAY

PLAN
NO. 10-83-501
NOTE: BOOK NO. 10-83-501
ALSO CHECKED BY: [Signature]
DATE: [Date]

N.E. 1/4 SEC. 35
T.4S., R.67W.


Δ - 42° 48' L
D - 3° 00'
T - 748.5
L - 1426.7
R - 1910.0
E - 141.4

STA. 310+00 =
BEGIN. S.F. 10-83-501

N.W. 1/4 SEC. 35
T.4S., R.67W.


S.E. 1/4 SEC. 35
T.4S., R.67W.

1 & 2 Roy Green
1938 Washington St.,
Denver,
Colorado

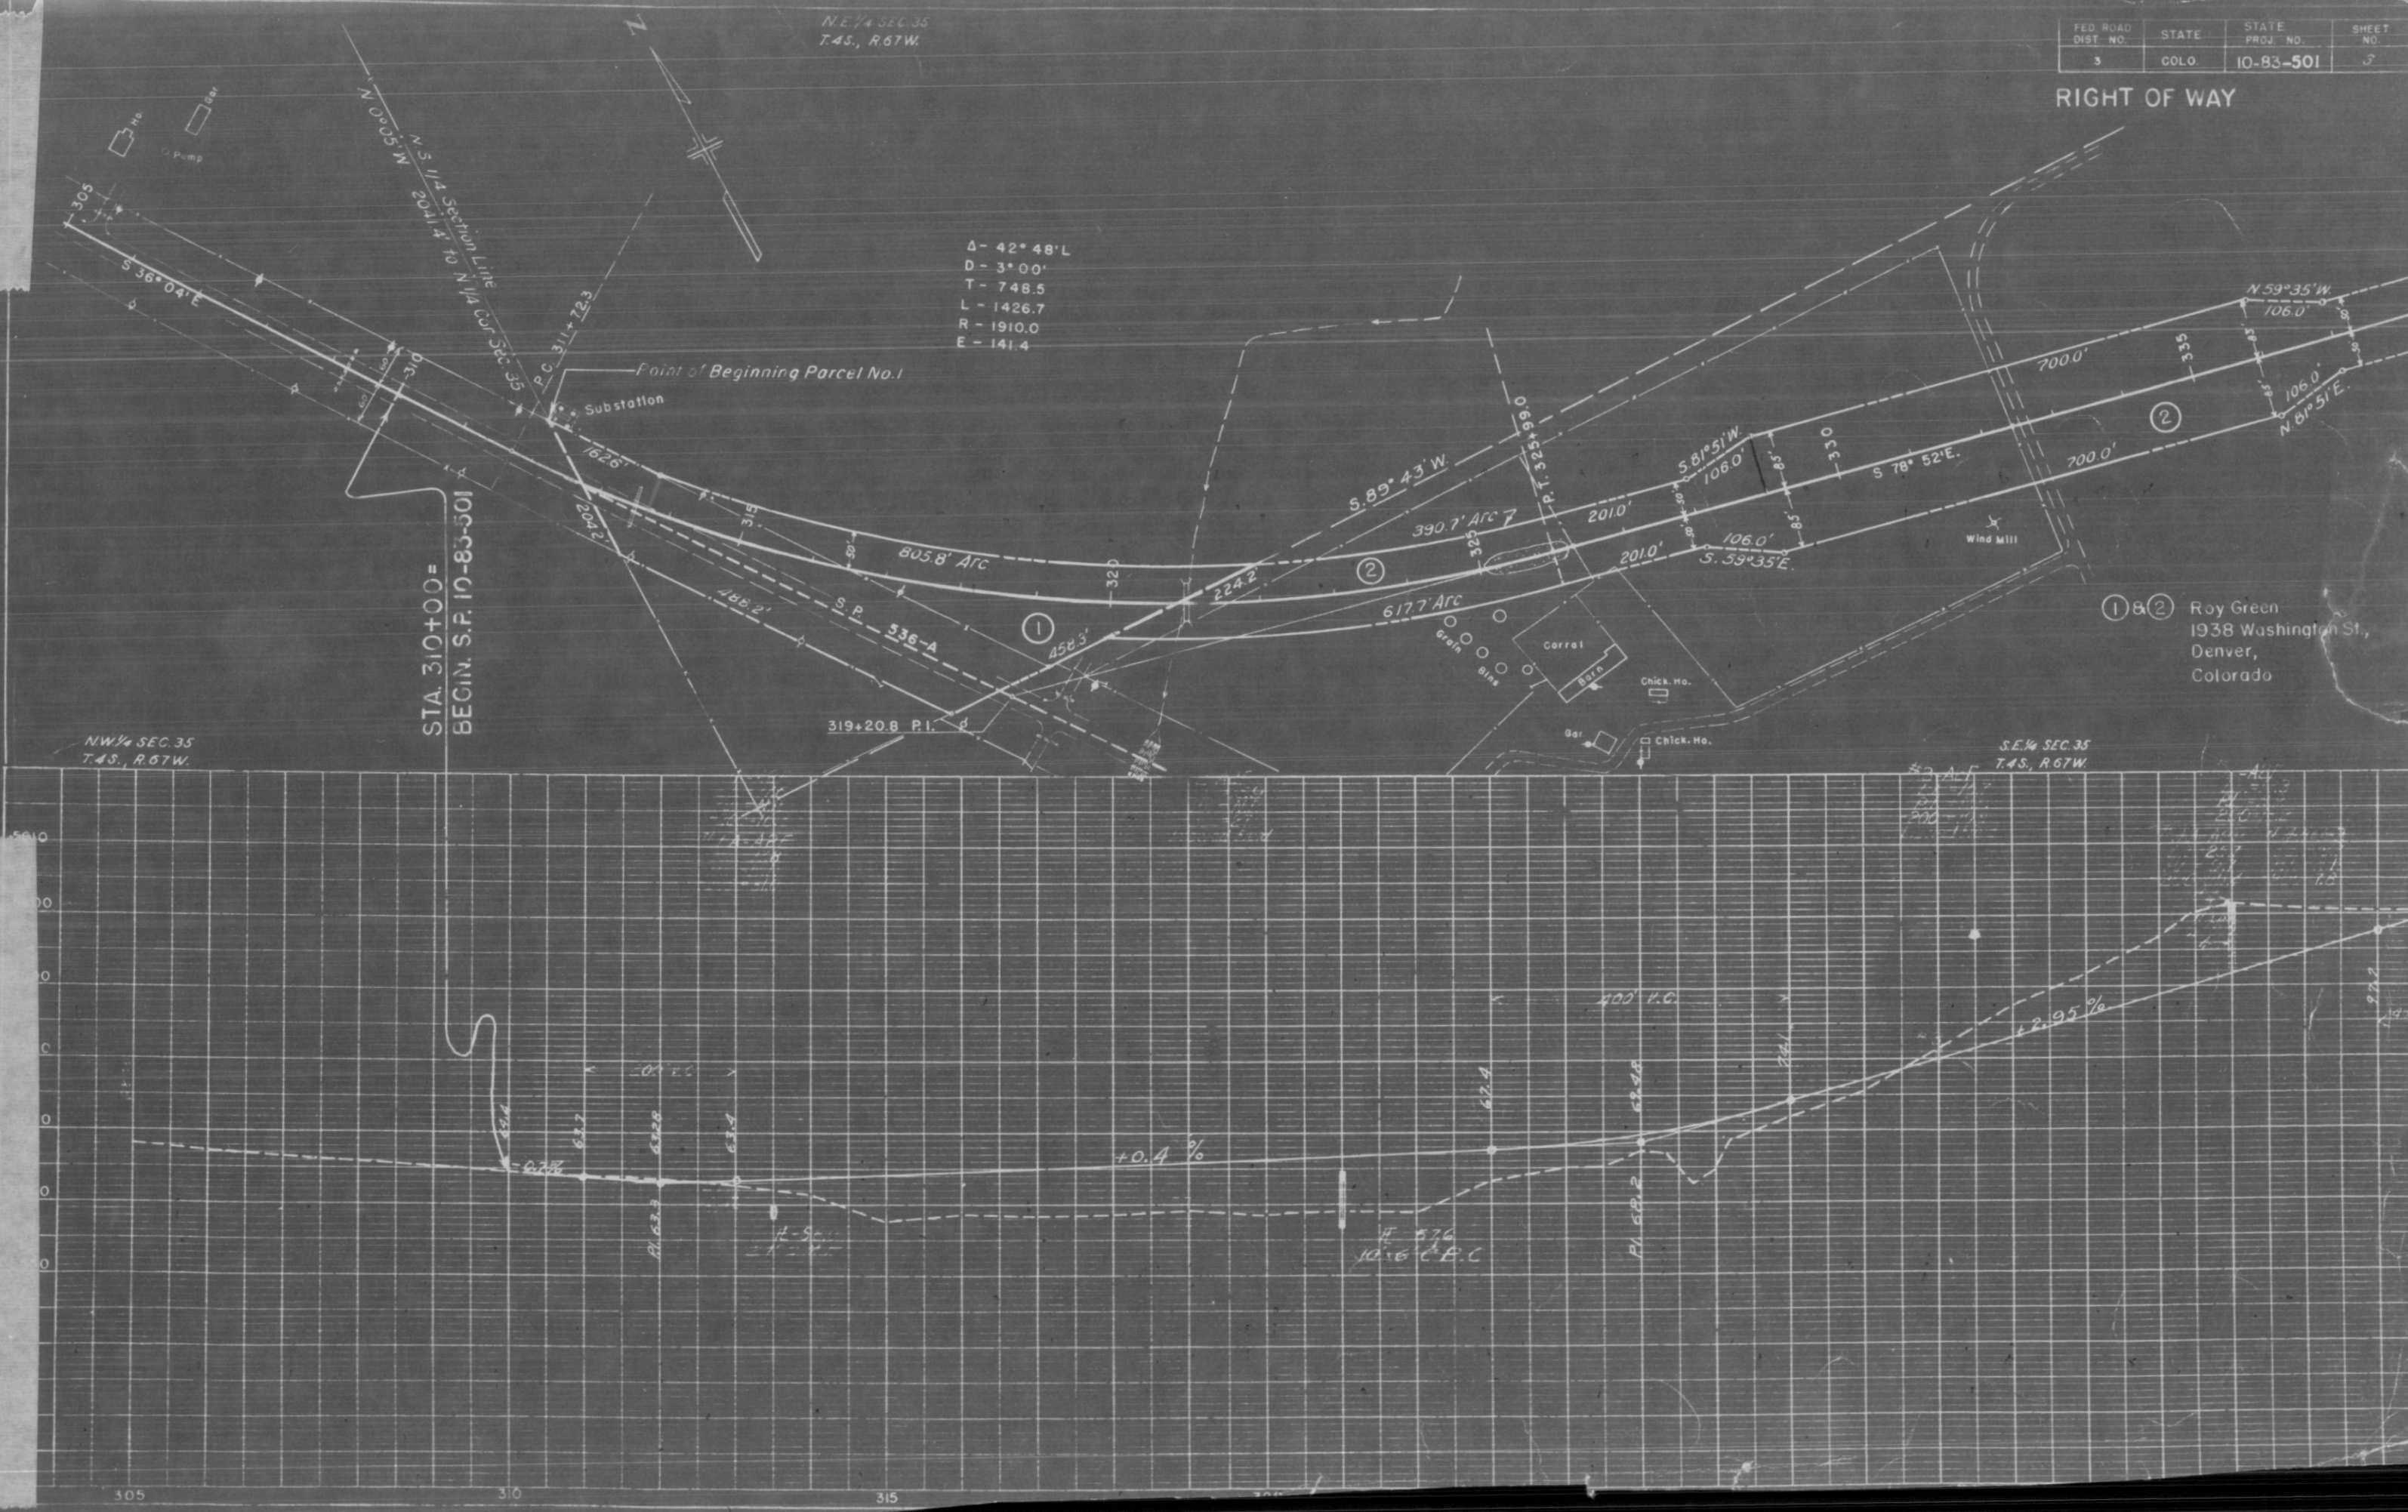

FED. ROAD DIST. NO.	STATE	STATE PROJ. NO.	SHEET NO.	TOTAL SHEETS
3	COLO.	10-83-501	4	7

RIGHT OF WAY

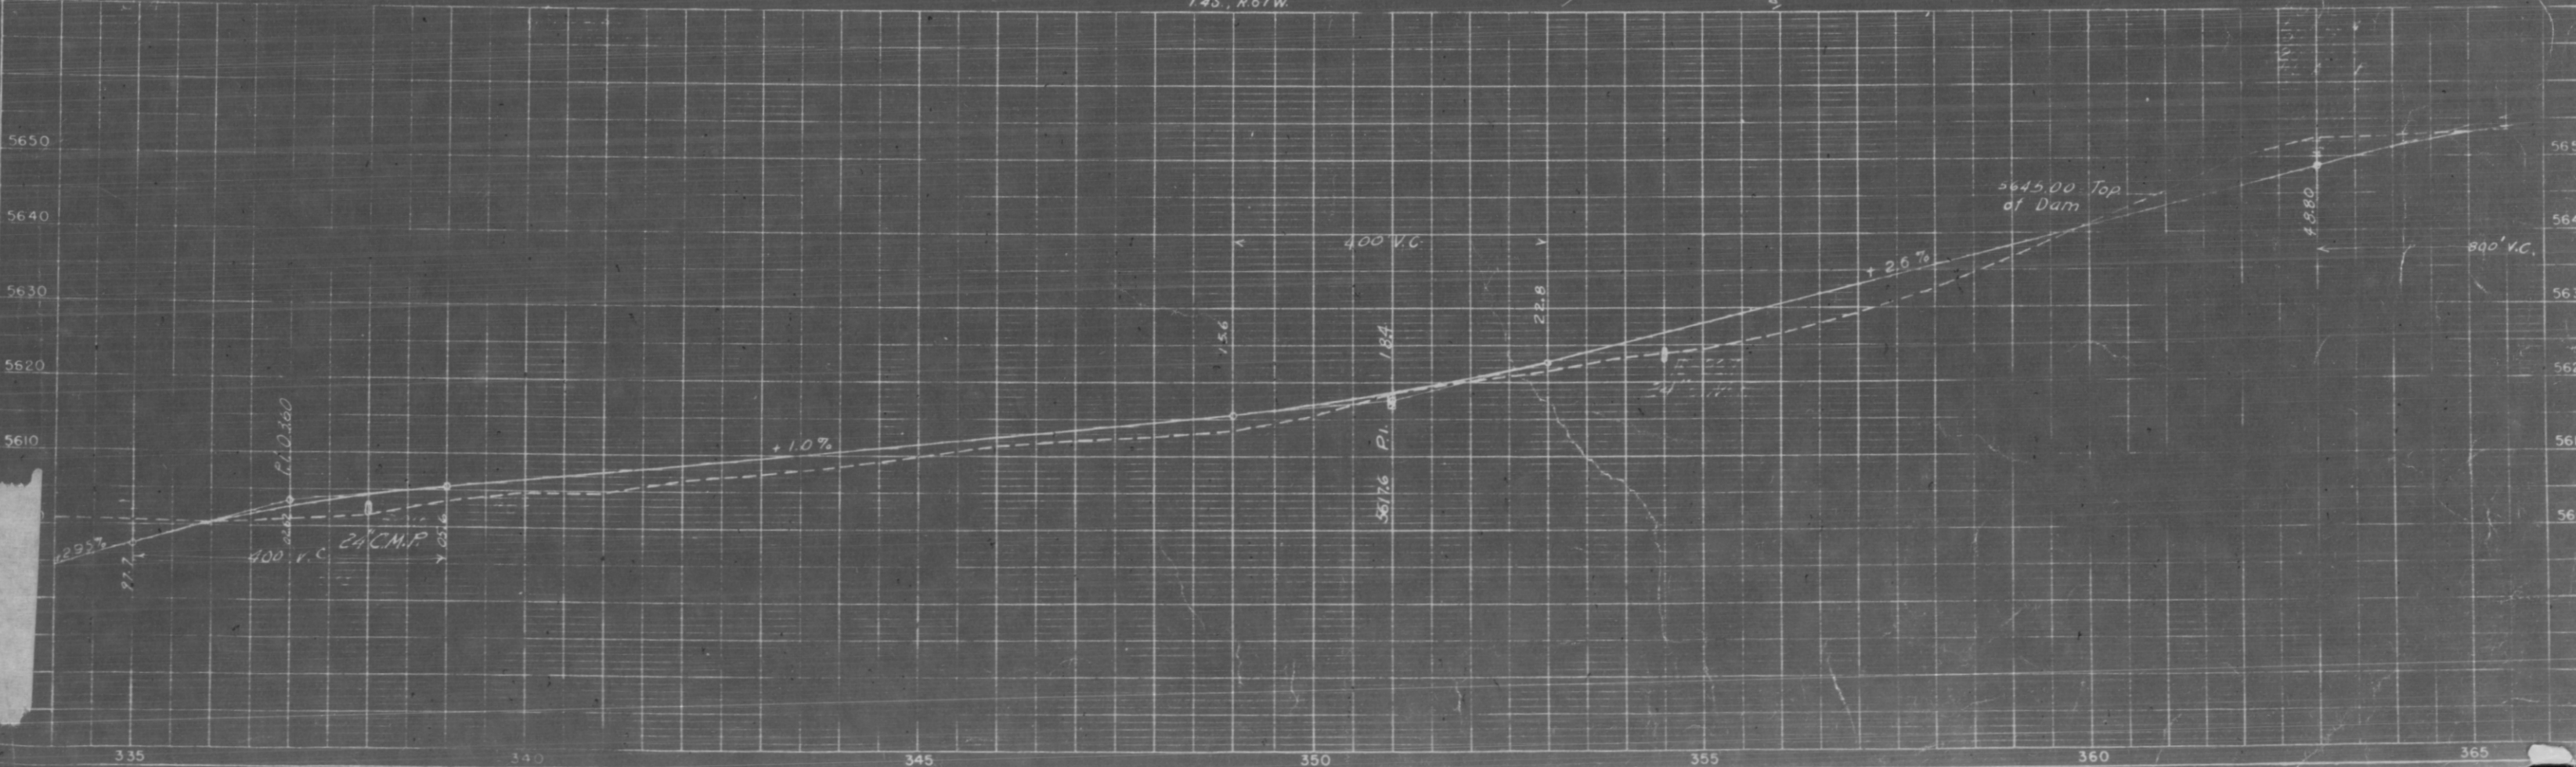

PLAN
 DATE: 10/1/50
 BY: J. P. DUNN
 CHECKED: J. P. DUNN
 NO. 1

PROFILE
 DATE: 10/1/50
 BY: J. P. DUNN
 CHECKED: J. P. DUNN
 NO. 1

NW 1/4 SEC. 6
 T.5S., R.66W.


FED. ROAD DIST. NO.	STATE	STATE PROJ. NO.	SHEET NO.	TOTAL SHEETS
3	COLO.	10-83-801	6	

RIGHT OF WAY

J.P. Dunn Shoe & Leather Co.
 1825 Lawrence St.,
 Denver, Colorado.

SW 1/4 SEC. 6
 T.5S., R.67W.


Ray Green,
 1938 Washington St.,
 Denver, Colorado.

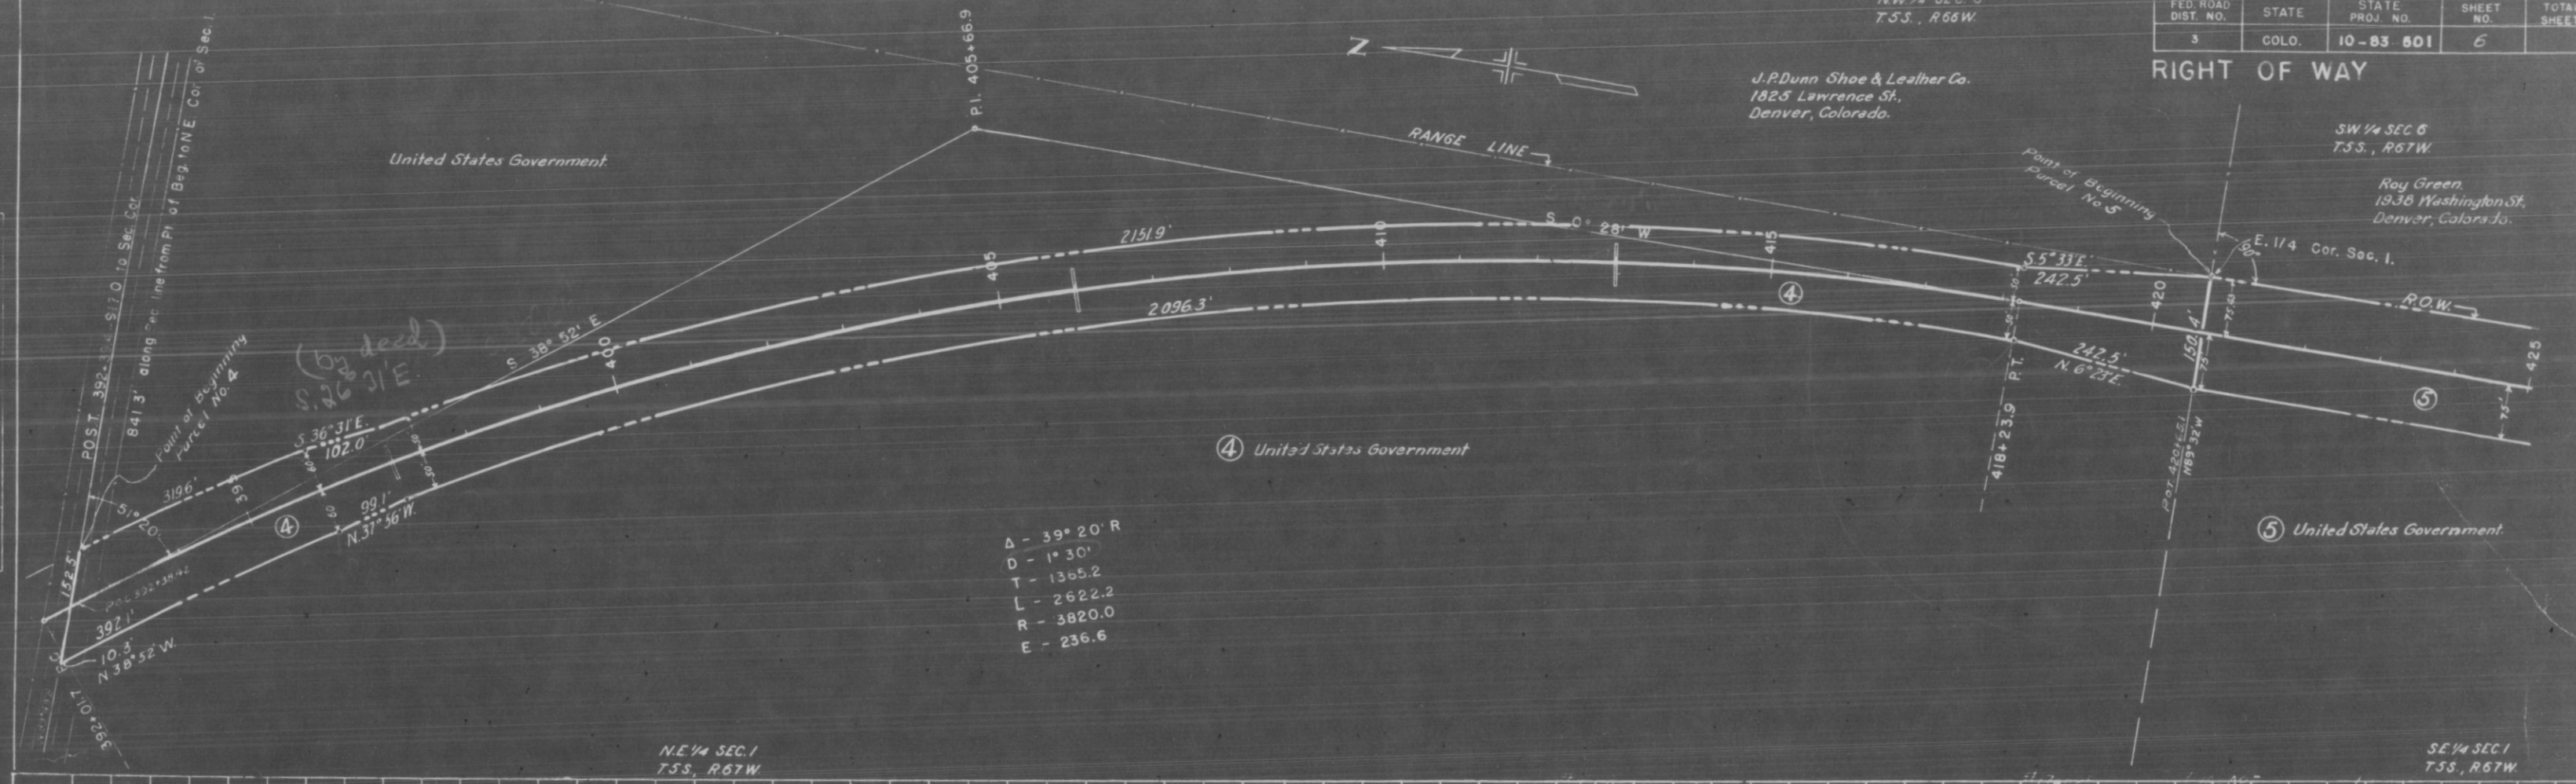

Δ - 39° 20' R
 D - 1° 30'
 T - 1365.2
 L - 2622.2
 R - 3820.0
 E - 236.6

NE 1/4 SEC. 1
 T.5S., R.67W.

SE 1/4 SEC. 1
 T.5S., R.67W.

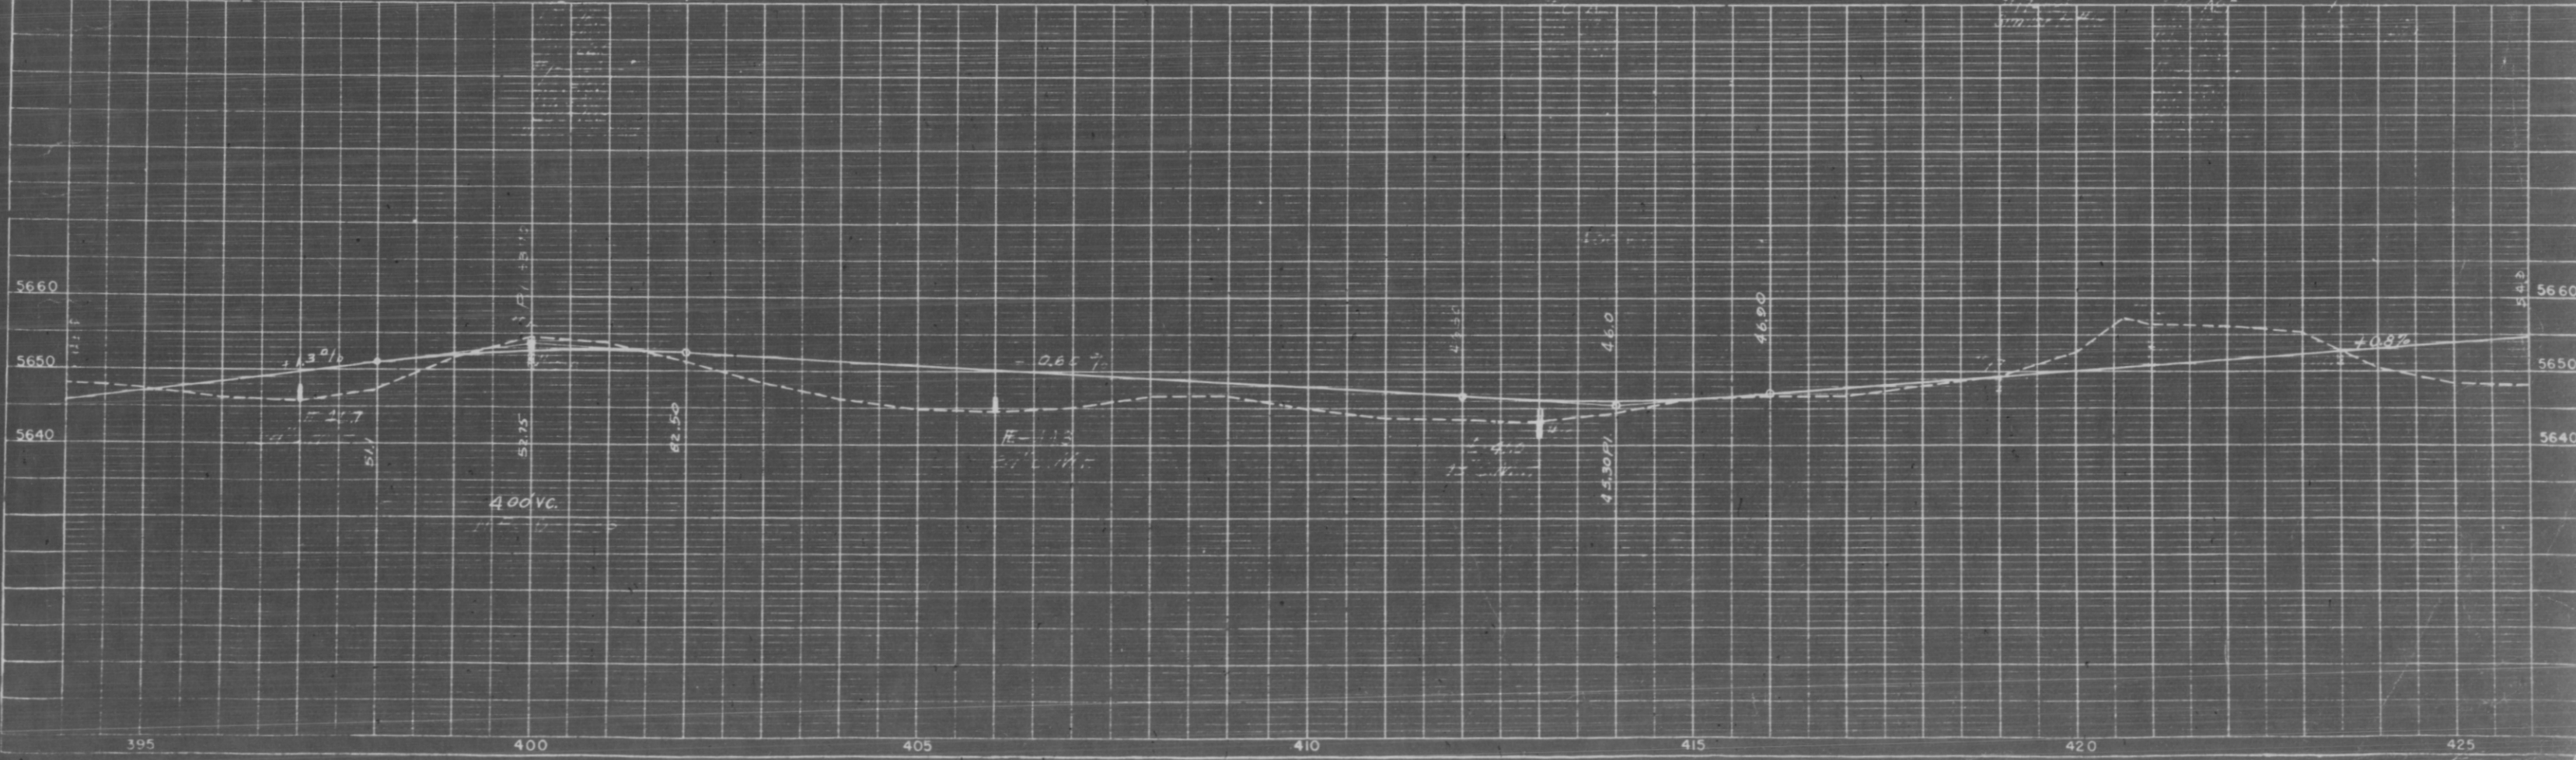


RIGHT OF WAY

N.W. 1/4 SEC. 7
T. 5 S., R. 66 W.

W. J. Coffman,
Route No. 2,
Denver, 7, Colorado.



⑥ *Thyrza Cohen,*
751 Monroe St.,
Denver, Colo.

N.E. 1/4 SEC. 12
T.5S., R.67W.

 


FED. ROAD DIST. NO.	STATE	STATE PROJ. NO.	SHEET NO.	TOTAL SHEETS
3	COLO.	10-83-501	8	

RIGHT OF WAY

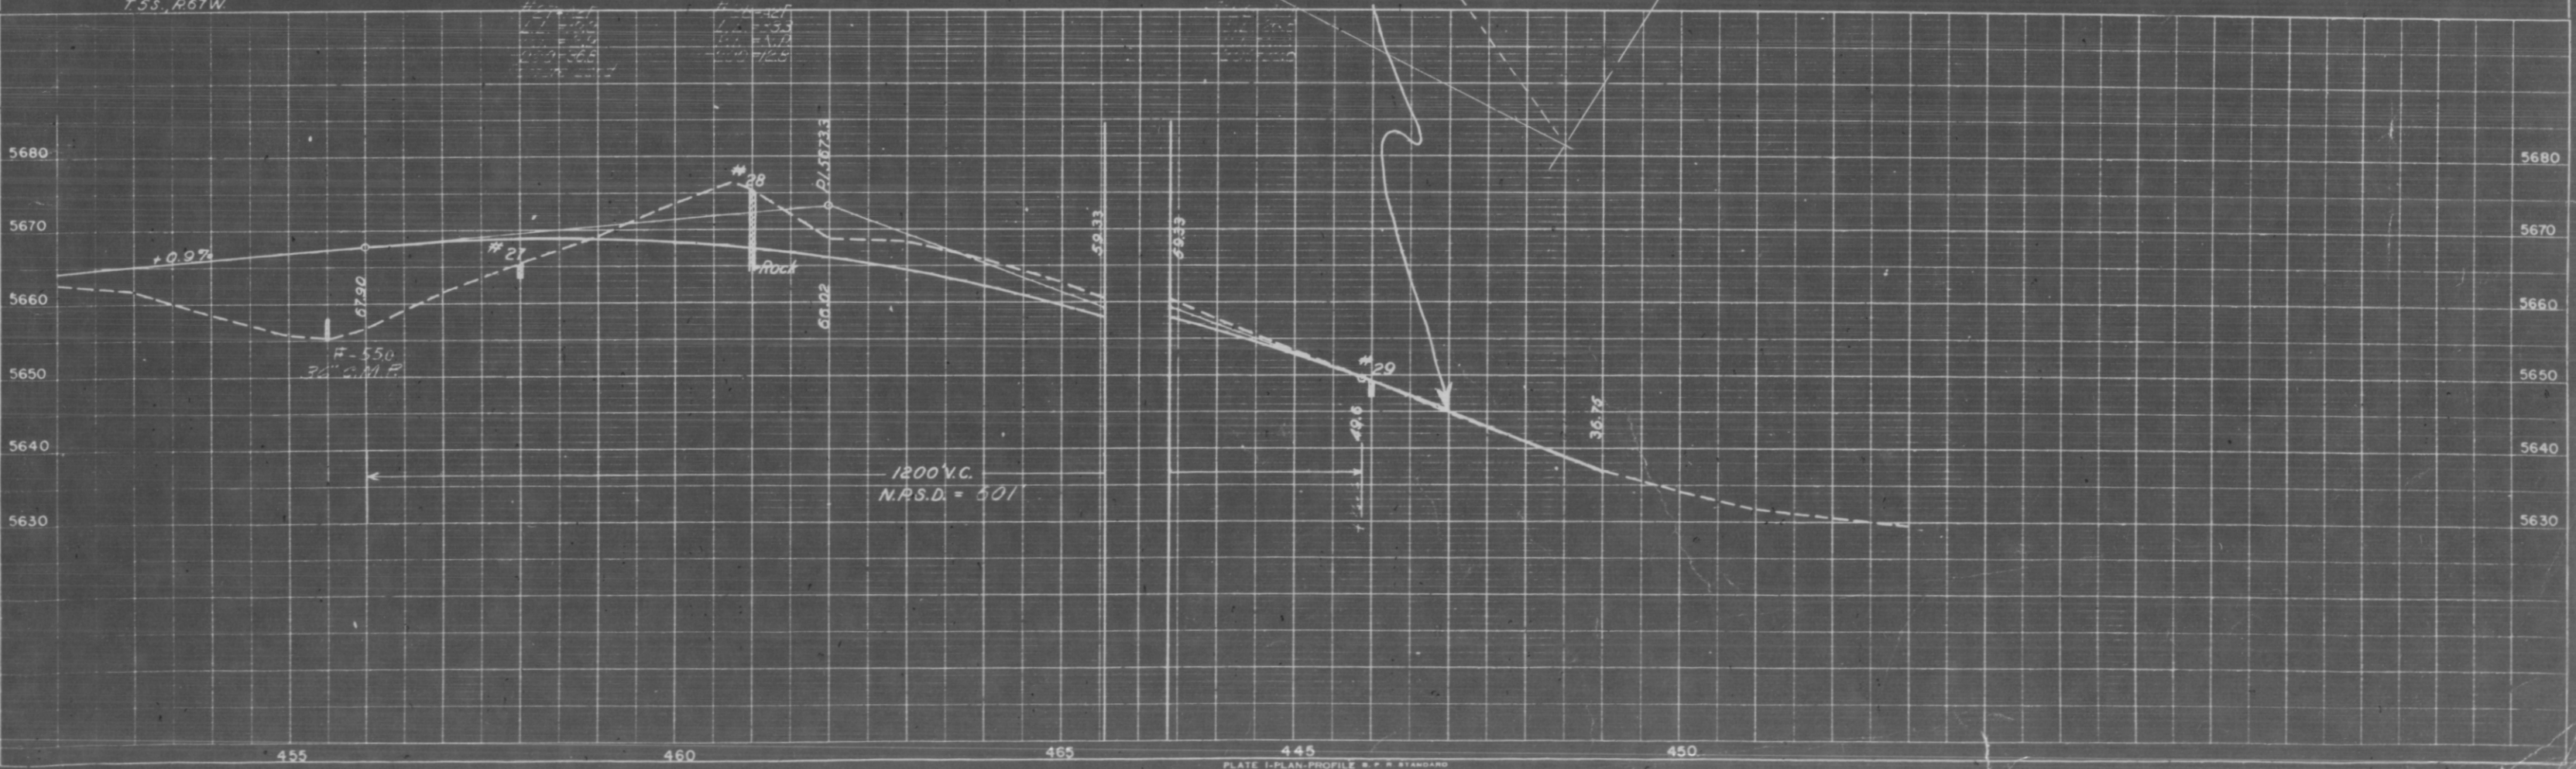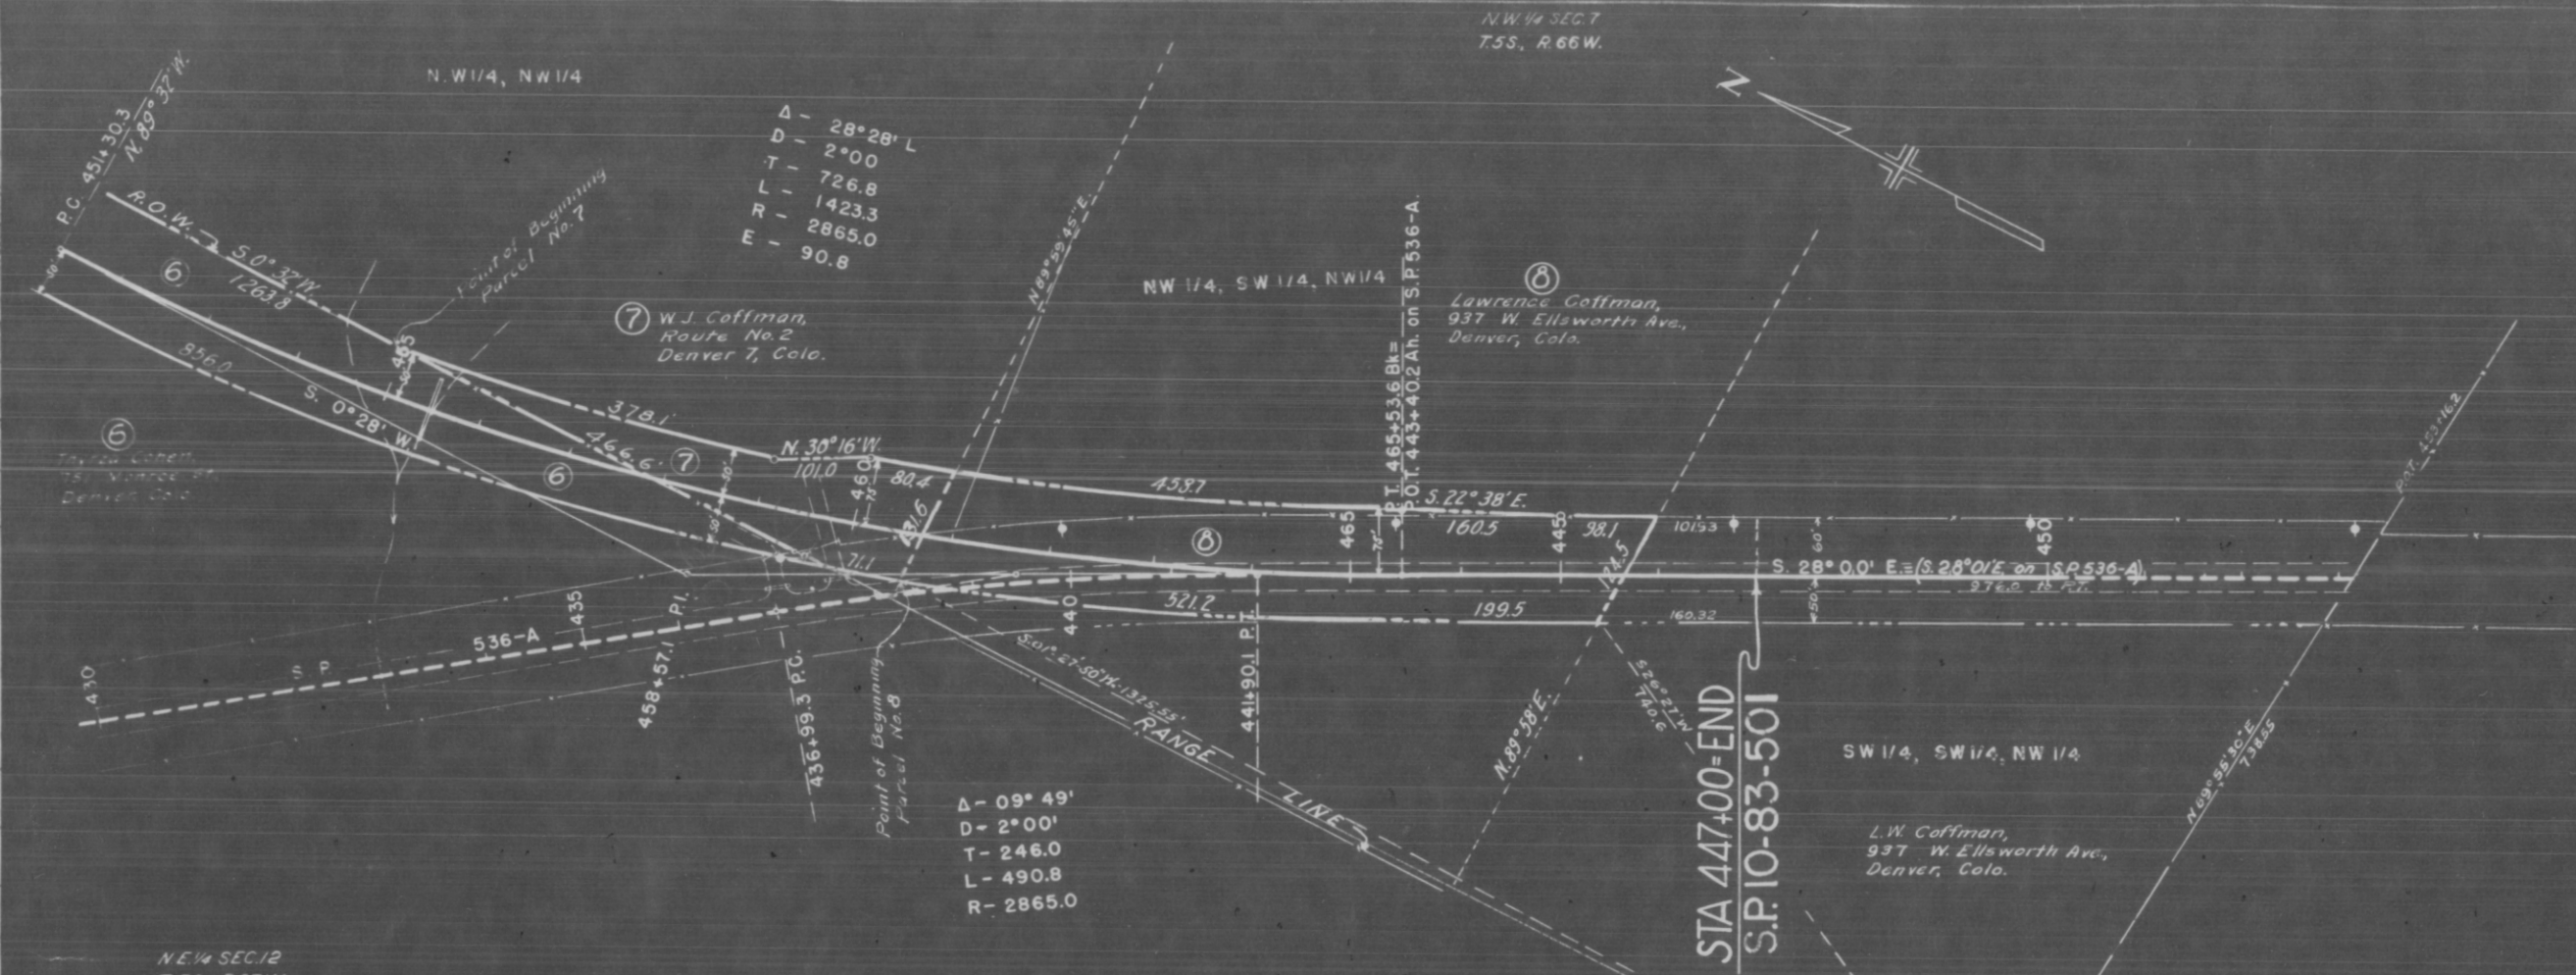

FED. ROAD DIST. NO.	STATE	PROJ. NO.	SHEET NO.	TOTAL SHEETS
3	COLO.	S.P. 10-83-501	9	10

REVISIONS			
2-6-70	Add 3-A & 3-B	Sheet 18	6F

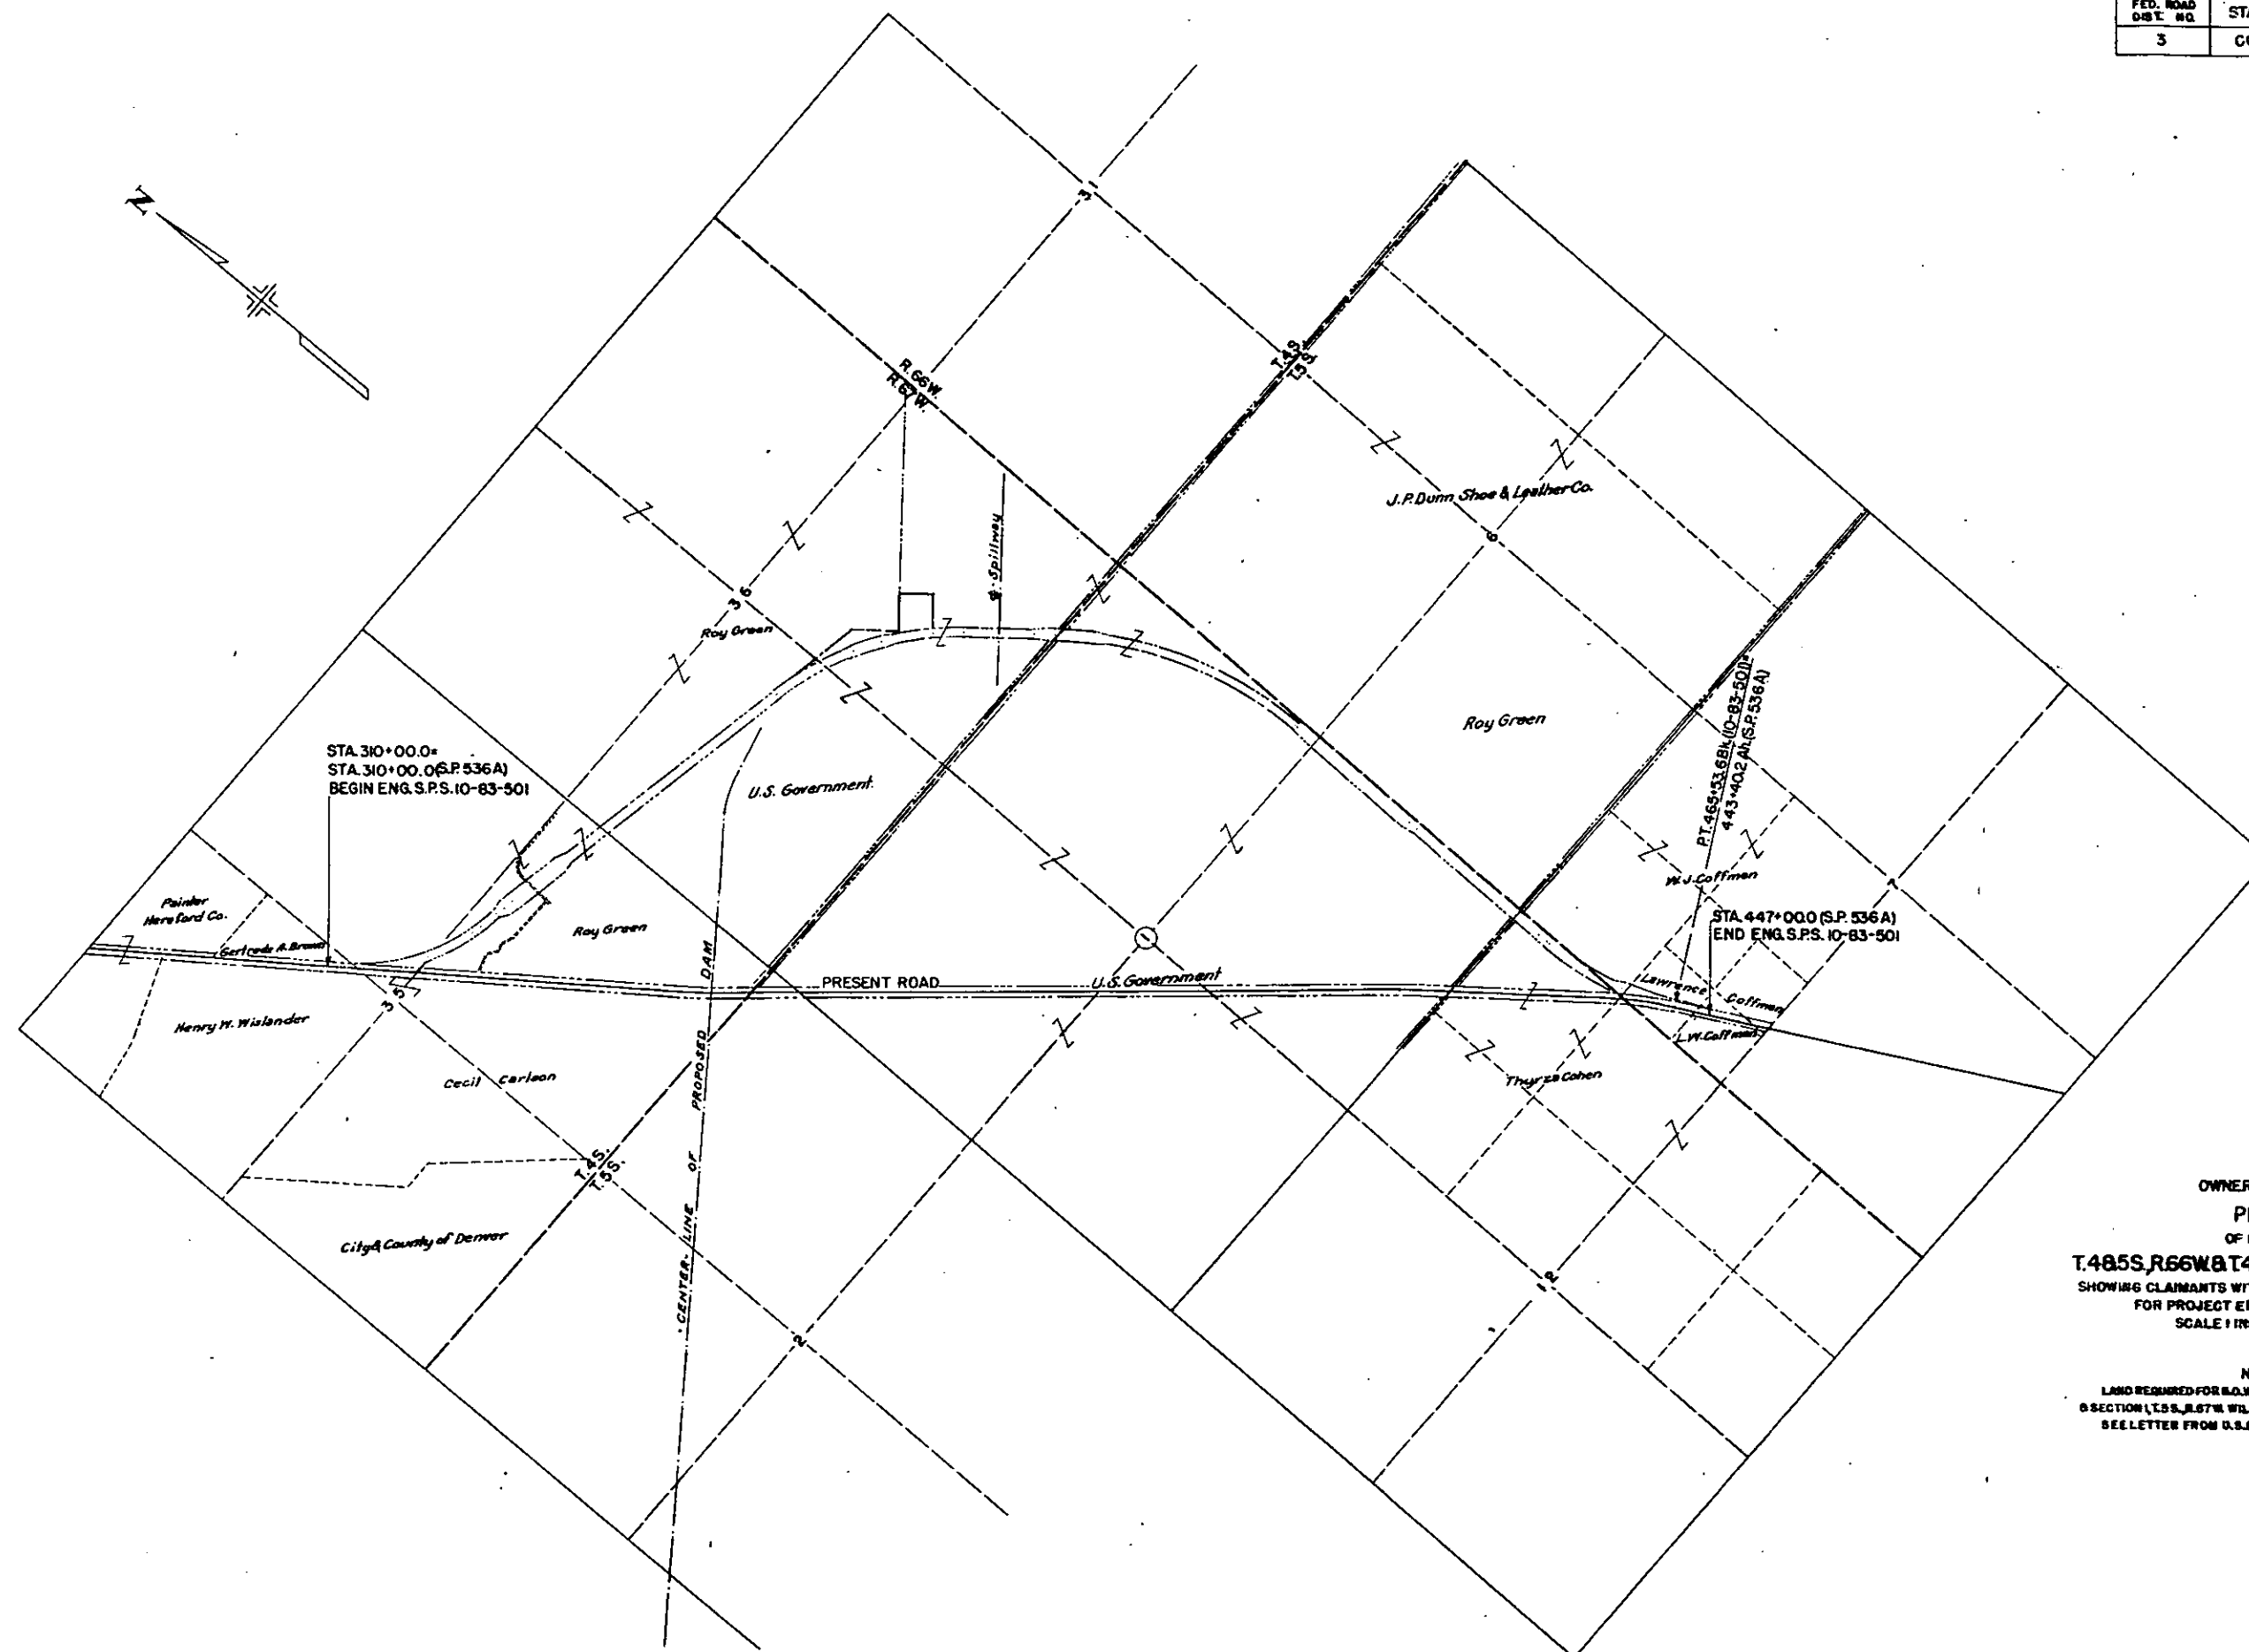

OWNERSHIP MAP
PLAT
OF PART OF
T.48S,R.66W&T.48S,R.67W,6th P.M.
SHOWING CLAIMANTS WITH REGARD TO RIGHT OF WAY
FOR PROJECT ENG. S.P. 10-83-501
SCALE 1 INCH=800 FEET.

NOTE
LAND REQUIRED FOR R.O.W. IN SECTION 36 T.48S,R.67W,
6th SECTION T.48S,R.67W WILL BE ACQUIRED BY U.S. GOVT.
SEE LETTER FROM U.S.E.D. DATED JUNE 19, 1942

STATE DEPARTMENT OF HIGHWAYS, DIVISION OF HIGHWAYS, STATE OF COLORADO

SP 10-83-501


U.S. GOVERNMENT LAND MAP

ARAPAHOE COUNTY

SCALE: 1" = 100'

FEDERAL ROAD REGION NO.	DISTRICT	STATE PROJ. NO.	SHEET NO.	TOTAL SHEETS
9	COLORADO	10-83-501	10	10

RIGHT OF WAY CHERRY CREEK RESERVOIR		REVISIONS	
1-21-70	Add Tie for P.O.B. Par. 3-A	GF	
1-29-70	Correct Tie for P.O.B. 3-A	GF	
2-6-70	Change Sheet Number	GF	

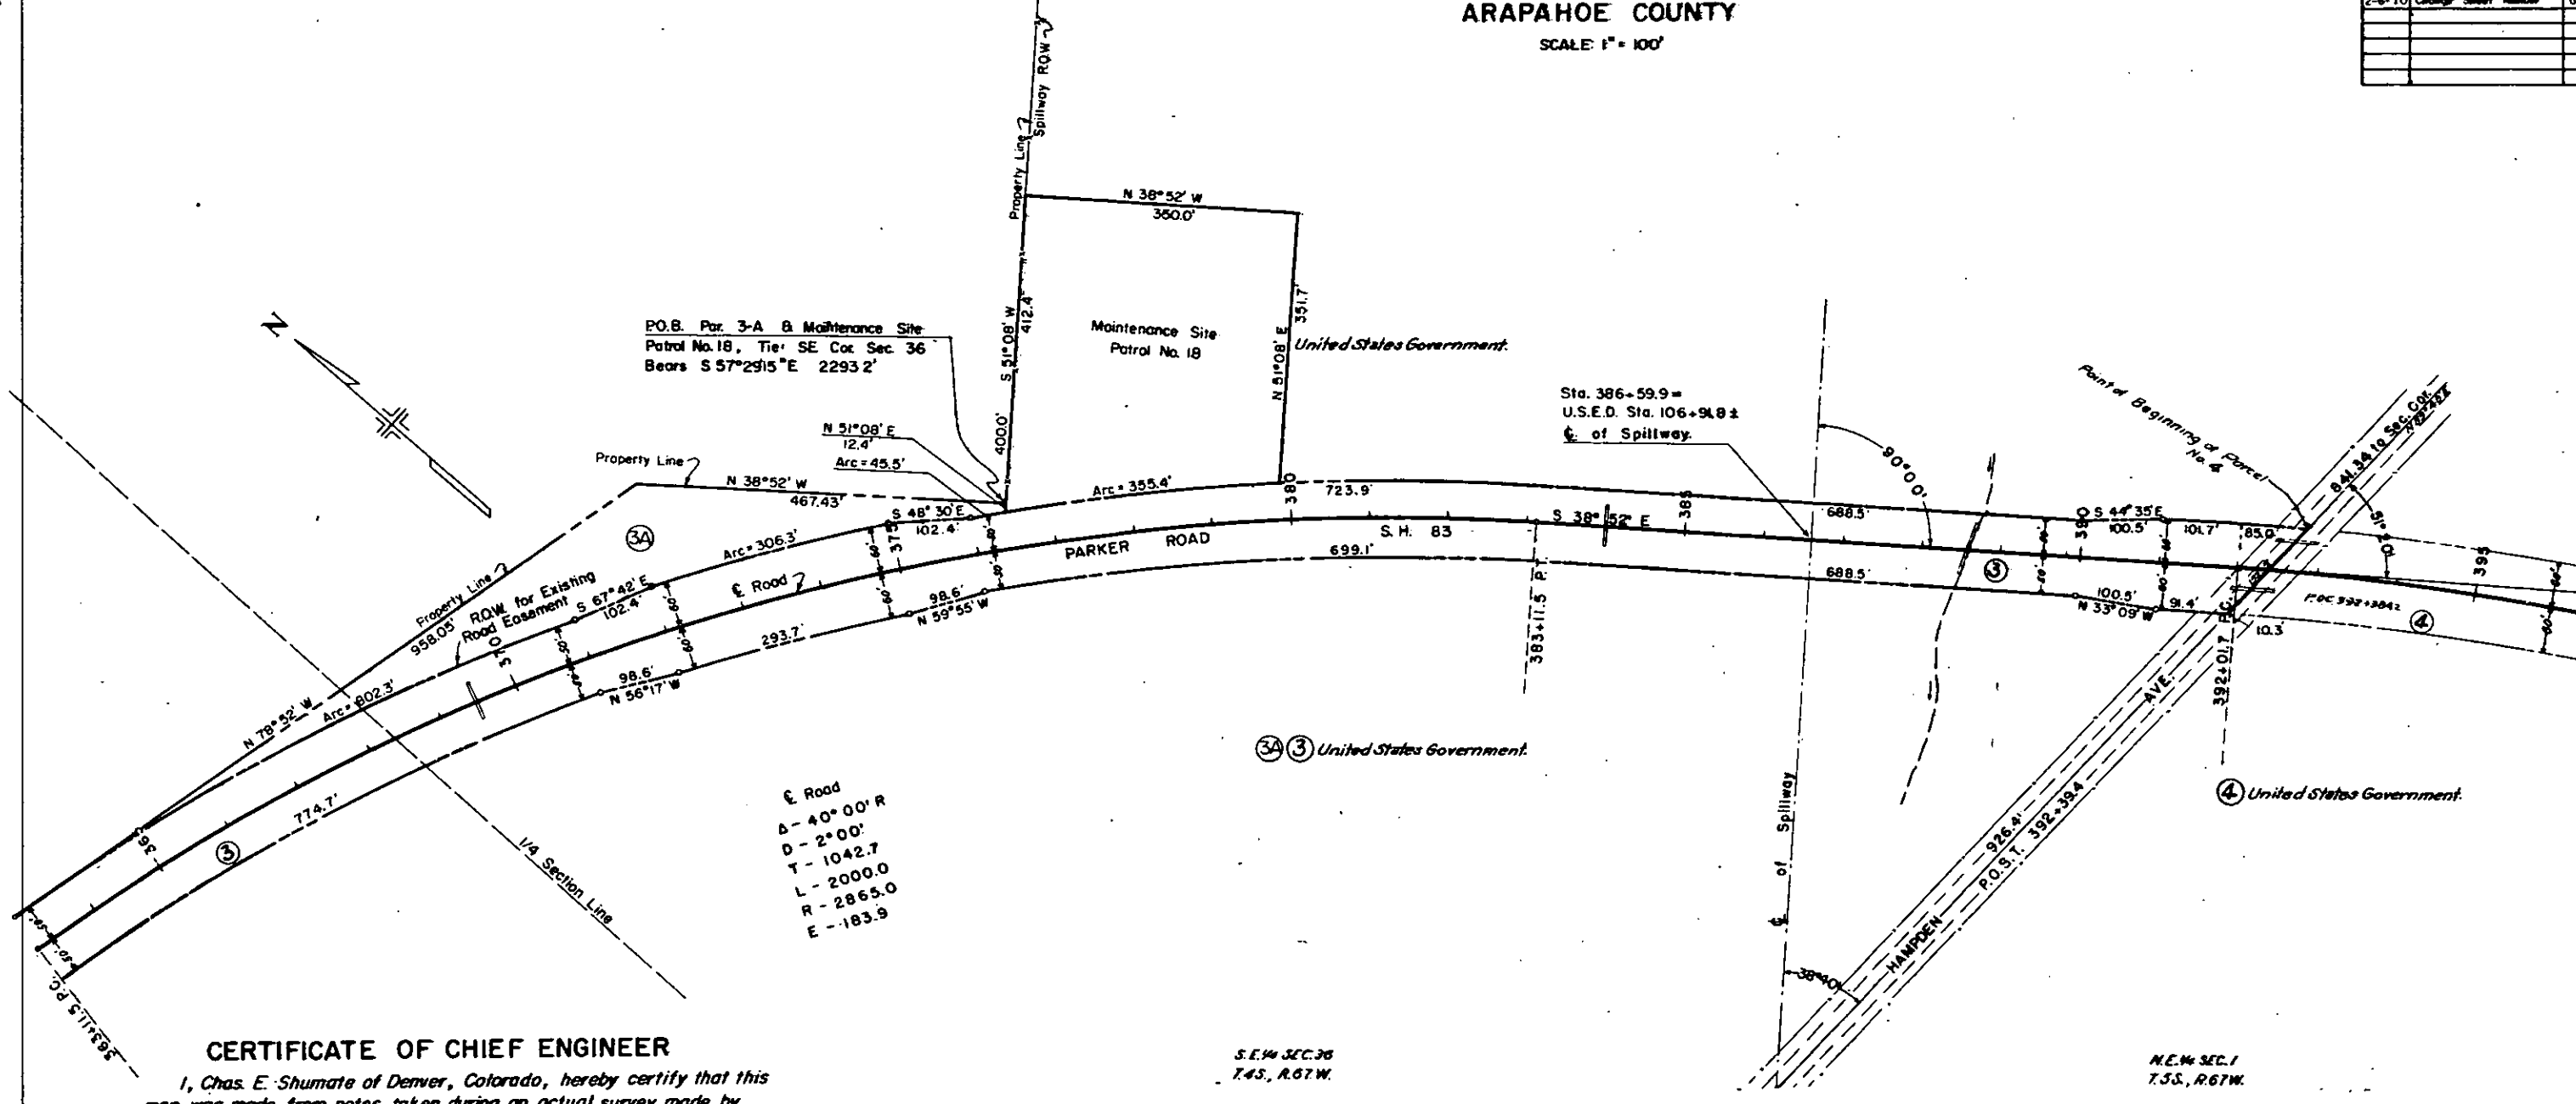

CERTIFICATE OF CHIEF ENGINEER

I, Chas. E. Shumate of Denver, Colorado, hereby certify that this map was made from notes taken during an actual survey made by the Resident Engineer, which work to the best of my knowledge and belief is accurately represented by this map.

Denver, Colorado

Date: 11-14-69

STATE DEPARTMENT OF HIGHWAYS,
DIVISION OF HIGHWAYS,
STATE OF COLORADO

Chas. E. Shumate
Chas. E. Shumate
Chief Engineer

By *L. C. Bower*
L. C. Bower
Deputy Chief Engineer

S.E. 1/4 SEC. 36
T.4S., R.67W.

N.E. 1/4 SEC. 1
T.5S., R.67W.