

FED. ROAD DIV. NO.	DISTRICT	PROJ. NO.	SHEET NO.	TOTAL SHEETS
9	COLO.	S0003(3)	1	

INDEX OF SHEETS

SHEET NO. 1	SKETCH MAP, TITLE PAGE AND TABULATION OF LENGTH AND DESIGN DATA.	
2	TYPICAL SECTION, SUMMARY OF APPROXIMATE QUANTITIES, AND GENERAL NOTES.	
3	LIST OF STRUCTURES, SURFACING PLAN, SELECTED BORROW PLAN AND TIMBER GUARD POSTS.	
4	PIT INFORMATION.	
5	STANDARD MARKER POSTS.	M-7-B
6	STANDARD TIMBER GUARD POSTS.	M-19-C
7	STANDARD SIDE APPROACH ROADS, FLARING, CUT SLOPE TREATMENT AND WIDENING AT BRIDGES AND AT CREST OF GRADES.	
8	STANDARD ROADWAY CONSTRUCTION TRAFFIC SIGNS.	M-2-DM
9	STANDARD TYPES OF DITCHES AND CONSTRUCTION METHODS.	M-2-DS
10-13	ALIGNMENT PLAN AND PROFILE.	M-107-C

COLORADO STATE HIGHWAY DEPARTMENT

PLAN AND PROFILE OF PROPOSED FEDERAL AID PROJECT NO. S0003(3) STATE HIGHWAY NO. 89 PROWERS COUNTY


SCALE OF ORIGINAL TRACINGS
ON PLAN, 1 IN. = 100 FT.
ON PROFILE, 1 IN. = 100 FT. HORIZONTAL
1 IN. = 10 FT. VERTICAL
GRADE LINE ON PROFILE IS SHOWN AS GRADE OF FINISHED ROAD
GROSS LENGTH OF PROJECT } 11,500 FT. = 2.178 MI.
NET LENGTH OF PROJECT }

CONVENTIONAL SIGNS

CENTER LINE
RIGHT-OF-WAY LINE
TOWNSHIP OR RANGE LINE
SECTION LINE
QUARTER SECTION LINE
SIXTEENTH SECTION LINE
PROPERTY OR TRACT LINE
CITY LIMITS
RAILROAD
BARBED WIRE FENCE
WOVEN WIRE COMBINATION FENCE
TELEPH. & TELEG. LINE
POWER LINE
PRESENT ROAD (Plan Sheets)
GAS MAIN

TABULATION OF LENGTH AND DESIGN DATA

STATION	ROADWAY LIN. FT.	
275+00 = Begin S0003(3) = End S0003(2)	11,500.0	
390+00 = End S0003(3)		
TOTAL	11,500.0	
SUMMARY	LIN. FT.	MILES
Roadway	11,500.0	2.178
DESIGN DATA		
Maximum Grade	1.7%	
Maximum Degree of Curve	0° 00'	
Minimum N.P.S.D. - Horizontal	>1300'	
Minimum N.P.S.D. - Vertical	520'	
Maximum Design Speed	50 M.P.H.	

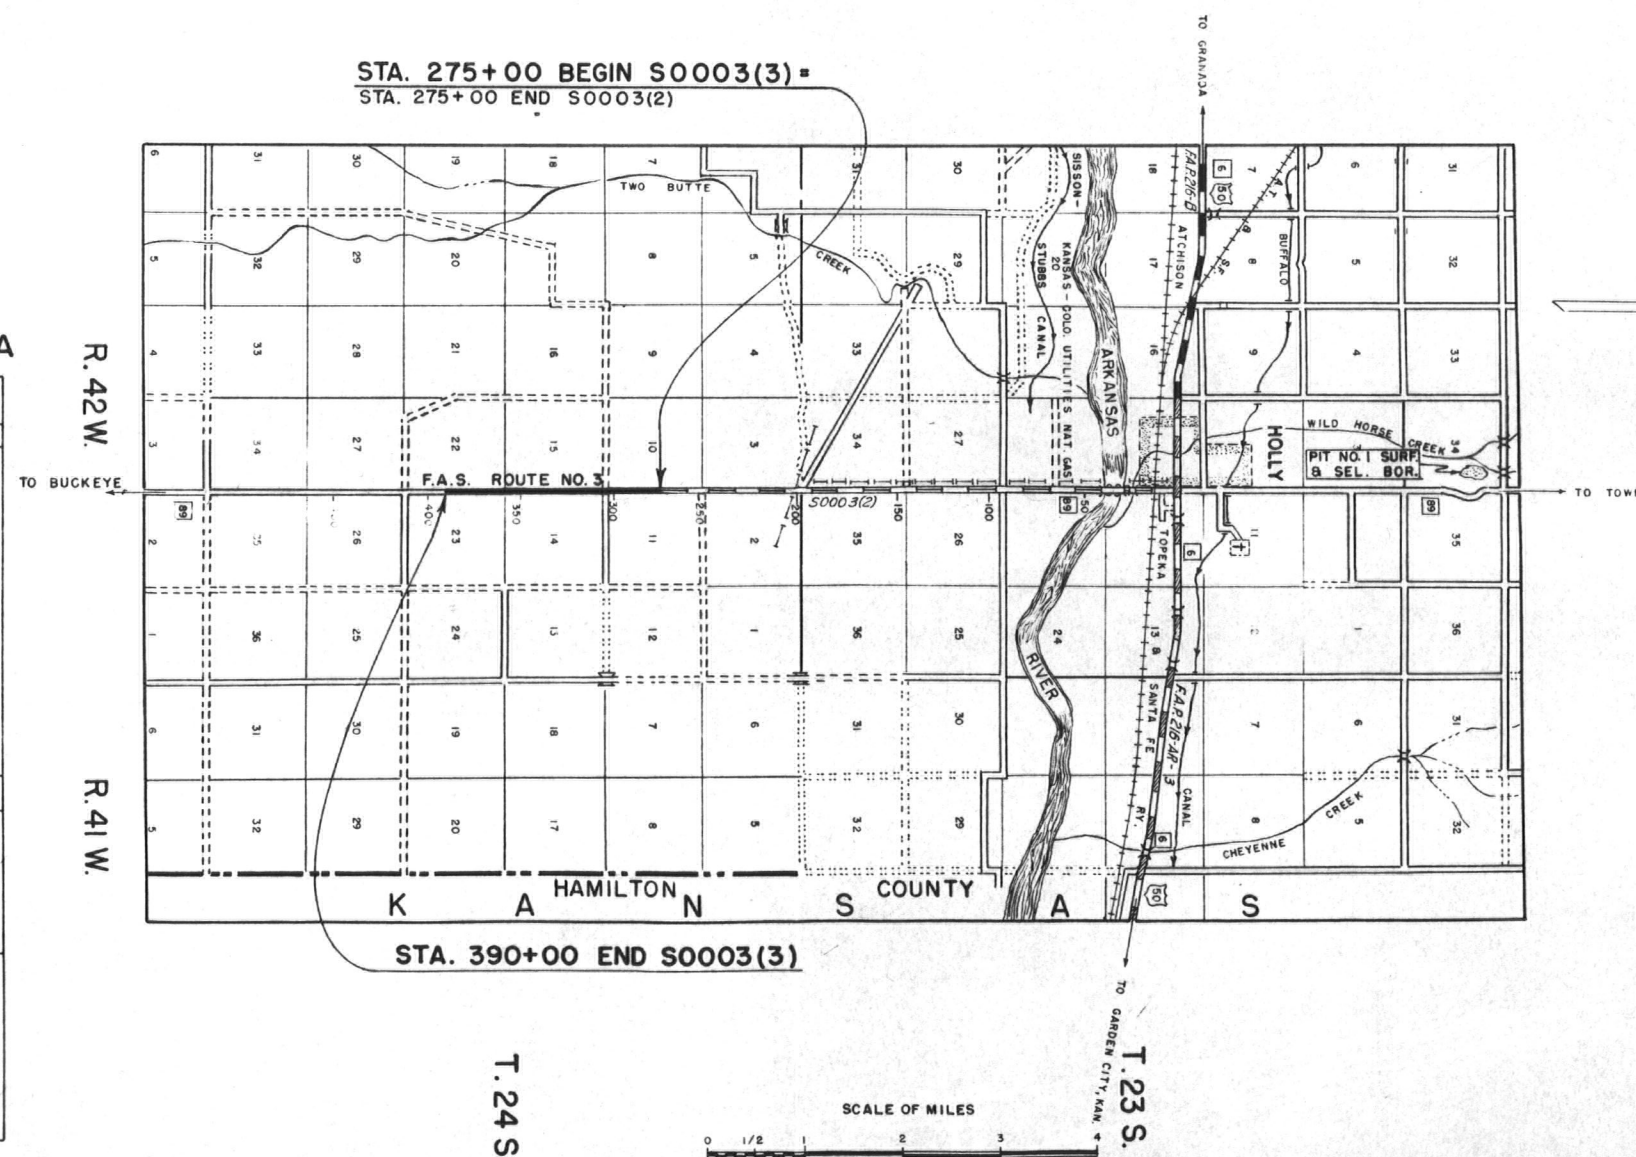


NOTICE TO BIDDERS
It is recommended that bidders on this Project go over the plan details with one of the following field representatives of this Department:
J.A. SOLMONSON, Construction Engineer, Pueblo, Colo.
L.A. ROSE, Resident Engineer, Lamar, Colo.

HIGHWAY DEPARTMENT STATE OF COLORADO	
RECOMMENDED FOR APPROVAL:	9-19-51
<i>James B. Buel</i>	DATE
ASSISTANT ENGINEER	
APPROVED:	9-19-51
<i>Mark G. Watson</i>	DATE
STATE HIGHWAY ENGINEER	

DEPARTMENT OF COMMERCE BUREAU OF PUBLIC ROADS	
RECOMMENDED FOR APPROVAL:	
DISTRICT ENGINEER	DATE
APPROVED:	
DIVISION ENGINEER	DATE

TYPICAL CROSS SECTION OF IMPROVEMENT AND SUMMARY OF QUANTITIES

See Standard M-2-DM for details of Cut Slope Treatment, Flaring and Widening for Guard Fence and/or Guard Posts.

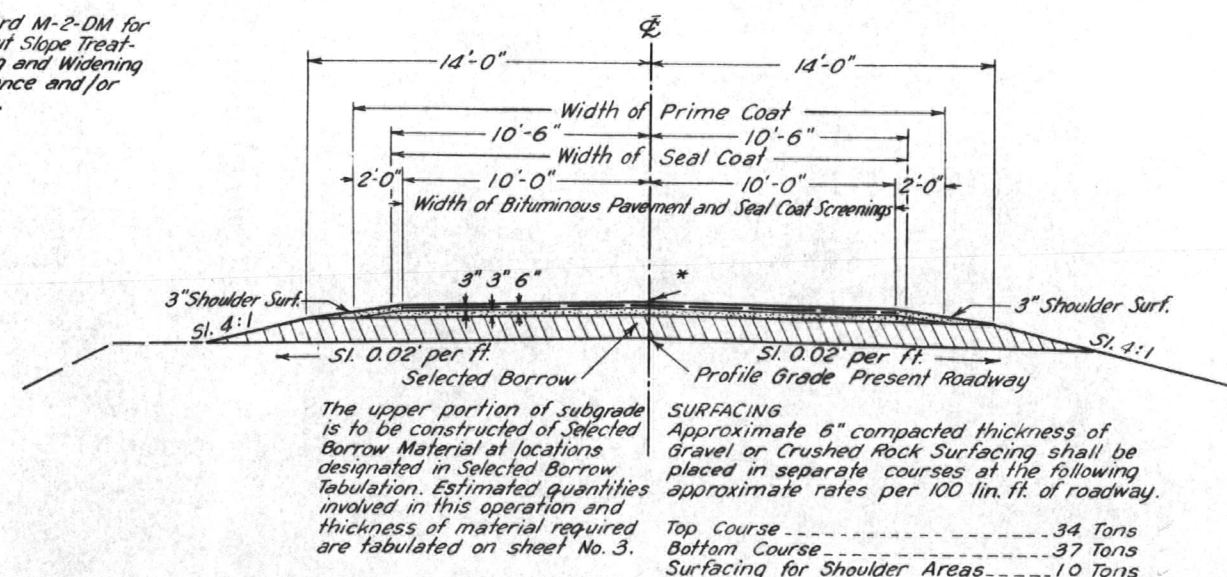

* Grade shall be the combined thickness of Selected Borrow and/or Surfacing above profile of present roadway.

GENERAL NOTES

This project is to be constructed in conformity with the Standard Specifications of the Colorado State Highway Department adopted January 1, 1948.

All quantities on preliminary plans are to be considered approximate only.

All concrete used on this project shall be "Air-Entrained Concrete."

Culverts projecting from embankments shall be covered with approximately 6 inches of Selected Borrow material in such a manner that a minimum of pipe shall be exposed in the completed work. This shall be accomplished by warping embankment slopes around and adjacent to the culvert.

Payment for overhaul will be based on measurement along the centerline of the project.

All side approach roads to the project shall be prime and seal coated to approximately 50 feet out from edge of the oil mat or to the Right of Way line, whichever is less.

It is estimated that rolling of the Oil Mat with Flat Wheeled Roller will be necessary after compaction with Rubber Tired Rollers in order to provide a firm smooth surface.

For preliminary plan quantities of Asphaltic Road Materials the following rates of application were used.

PRIME COAT - MC ----- @ 0.4 Gals. per Sq. Yd.
PROCESS OIL - MC-3 or MC-4 ----- @ 1.85 Gals. per Sq. Yd. per 3 inch Thickness
SEAL OIL - RC ----- @ 0.15 Gals. per Sq. Yd.
STONE SCREENINGS - Type 3 ----- @ 13 Lbs. per Sq. Yd.

Rate of application and grade of oil shall be determined by the Engineer at time of application.

It is estimated that Item 119, Shaping Roadbed, will be required over entire project.

SUMMARY OF APPROXIMATE QUANTITIES

ITEM NO.	ITEM	UNIT	ROADWAY		PROJECT TOTALS
11d	Removing and Resetting Mail Boxes	Lump Sum	•		•
13d	Unclassified Ditch Excavation	Cu. Yd.	100		100
13x	Selected Borrow	Cu. Yd.	6,300		6,300
13y	Unclassified Excavation (Stripping)	Cu. Yd.	2,000		2,000
14a	Dry Rock Excavation (Str.)	Cu. Yd.	20		20
14b	Dry Common Excavation (Str.)	Cu. Yd.	110		110
14c	Wet Rock Excavation (Str.)	Cu. Yd.	10		10
14d	Wet Common Excavation (Str.)	Cu. Yd.	20		20
16a	Structure Backfill (Class 1)	Cu. Yd.	100		100
16d	Mechanical Tamping	Hour	10		10
17ax	Rolling with Tamping Roller (2 Unit)	Hour	20		20
17ay	Rolling with Tamping Roller (4 Unit)	Hour	10		10
17b	Rolling with Flat Wheeled Roller	Hour	70		70
17c	Rolling with Rubber Tired Roller	Hour	40		40
17dx	Furnishing Tamping Roller (2 Unit)	Each	1		1
17dy	Furnishing Tamping Roller (4 Unit)	Each	1		1
17e	Furnishing Flat Wheeled Roller	Each	1		1
17f	Furnishing Rubber Tired Roller	Each	1		1
17g	Wetting	M Gal.	410		410
18a	Station Yard Overhaul	Sta. Yd.	69,000		69,000
18b	Yard Mile Overhaul	Yd. Mi.	57,000		57,000
18c	Ton Mile Overhaul	Ton Mi.	80,100		80,100
26c	Gravel or Crushed Rock Surf.(GradingC)	Ton	9,600		9,600
30x	Asphaltic Road Material MC	Gal.	12,800		12,800
30y	Asphaltic Road Material RC	Gal.	4,300		4,300
30z	Asphaltic Road Material MC-3 or MC-4	Gal.	48,500		48,500
31a	Road Mix Oil Processing	Sq. Yd.	25,780		25,780
31e	Stone Screenings (Type 3)	Ton	180		180
51c	Relaying 24" Pipe	Lin. Ft.	20		20
53c	24" Corrugated Metal Culvert Pipe	Lin. Ft.	303		303
92	Timber Guard Posts	Each	12		12
119	Shaping Roadbed	Mile	2.2		2.2
STATE FORCES					
81a	Project Markers	Each	1		1
STATE FORCES (NON FED. AID.)					
	Signing and Striping entire project	Lump Sum	•		•

LIST OF STRUCTURES

FEDERAL ROAD DIVISION NO.	DISTRICT	PROJ. NO.	SHEET NO.	TOTAL SHEETS
9	COLORADO	S 0003(3)	3	

STATION	DESCRIPTION	EXCAVATION			STRUCTURAL EXCAVATION				STRUCTURE BACKFILL CLASS I	MECHANICAL TAMPING	GRAVEL OR CRUSHED ROCK SURF	SELECTED BORROW	CORRUGATED METAL						MISCELLANEOUS	
					UNCL. DITCH								CULVERT		PIPE					
						CUBIC	YARDS													
														LIN.	FT.					
					CU. YDS.	Ø				CU. YDS.	HOURS	TON	CU. YDS.		24"					
275+00 273+00 283+92 296+00 303+95	Approach to Project Cross Culvert, Ditches Road Approach, Rt. Cross Culvert, Ditches Side Drain, Lt. Relay 24"x20' Side Drain, Rt. and Extend. Road Approaches, Rt. & Lt.				5	23				14		*40	12		52					
					5	23				15		14	13		54					
						16				24		66	64		30 211				Relay 24"x20' C.M.P.	
317+75 321+00 325+00 330+60 343+00	Road Approach, Rt. Cross Culvert, Ditches Road Approach, Lt. Road Approach, Rt. Cross Culvert, Ditches				10	23				14		14	13		52					
					10	23				14		14	13		52					
355+20 363+00 387+52	Cross Culvert, Ditches Road Approaches, Rt. & Lt. Dyke, Rt. & Lt., Outlet Ditch, Rt.				10	23				14		28	26 10		52					
390+00	Approach to Project.											*41	12							
390+00	Project Marker, Rt. Mechanical Tamping Entire Project Estimated for Covering Ends of Culverts Removing & Resetting Mail Boxes Entire Project									10			20						1-Project Marker (To be furnished & installed by State Forces) Removing & Resetting Mail Boxes	
TOTALS					50	131				95	10	231	196		303					

o Structural excavation is estimated to be 90% common & 10% rock each of which is estimated to be 90% dry & 10% wet.
 *Includes Top Course, Bottom Course and Shoulder Area Surfacing.
 *Includes 1 ft. allowance for connecting band.

SURFACING PLAN

It is estimated that material for Gravel Surfacing for the project is available in the vicinity of the pit indicated in the following tabulation. Estimated quantities involved in this operation are shown below.

Alteration of the Surfacing Plan as here outlined will be allowed only on written permission from the Department.

MATERIAL TO BE PLACED	SOURCE, QUANTITY AVAILABLE & R VALUE	QUANTITY TONS USED GRADING C			OVERHAUL TON MILE		
		TOP COURSE	BOTTOM COURSE	SHOULDER AREA	TOP COURSE	BOTTOM COURSE	SHOULDER AREA
275+00 to 390+00	Pit No. 1 (Hazen) N.E. 1/4, Sec. 34, T. 22 S., R. 42 W. 8.3 mi. from 275+00	3,910	4,255	1,150	32,801	35,695	9,647
From List of Structures	60,000 cu. yds. R= 70	34	187	10	285	1,569	84
TOTALS		3,944	4,442	1,160	33,086	37,264	9,731

Shoulder Surfacing material is not to be placed across road approaches.

SELECTED BORROW PLAN

It is estimated that Selected Borrow material for the project is available in the vicinity of the pit indicated in the following tabulation. Estimated quantities involved in this operation are shown below.

Alteration of the plan as here outlined will be allowed only on written permission from the Department.


MATERIAL TO BE PLACED	SOURCE, QUANTITY AVAILABLE & R VALUE	QUANTITY		OVERHAUL	
		THICKNESS * INCHES	CUBIC YARDS	STATION YARDS	YARD MILES
275+00 to 390+00	Pit No. 1 (Hazen) N.E. 1/4, Sec. 34, T. 22 S., R. 42 W. 8.3 mi. from 275+00	4	5,520	60,720	50,155
From List of Structures	60,000 cu. yds. R= 70		196	2,156	1,781
Estimated for correcting irregularities in subgrade			552	6,072	5,016
Estimated for Overhaul on Structure Backfill				52	48
TOTALS			6,268	69,000	57,000

*Based on curve "C" of State Highway Department Design No. 12.

TIMBER GUARD POSTS

STATION	SPACING	SIDE	NUMBER
296+00	Culvert	Rt. & Lt.	2
321+00	Culvert	Rt. & Lt.	2
343+00	Culvert	Rt. & Lt.	2
355+20	Culvert	Rt. & Lt.	2
363+71 387+52	Culvert Culvert	Rt. & Lt. Rt. & Lt.	2 2
TOTAL			12

SURFACING AND SELECTED BORROW PIT NO. 1
 LOCATION - N.E. 1/4 SEC. 34, T. 22 S., R. 42 W.
 OWNER - WILL HAZEN
 QUANTITY AVAILABLE - 60,000 CU. YDS.

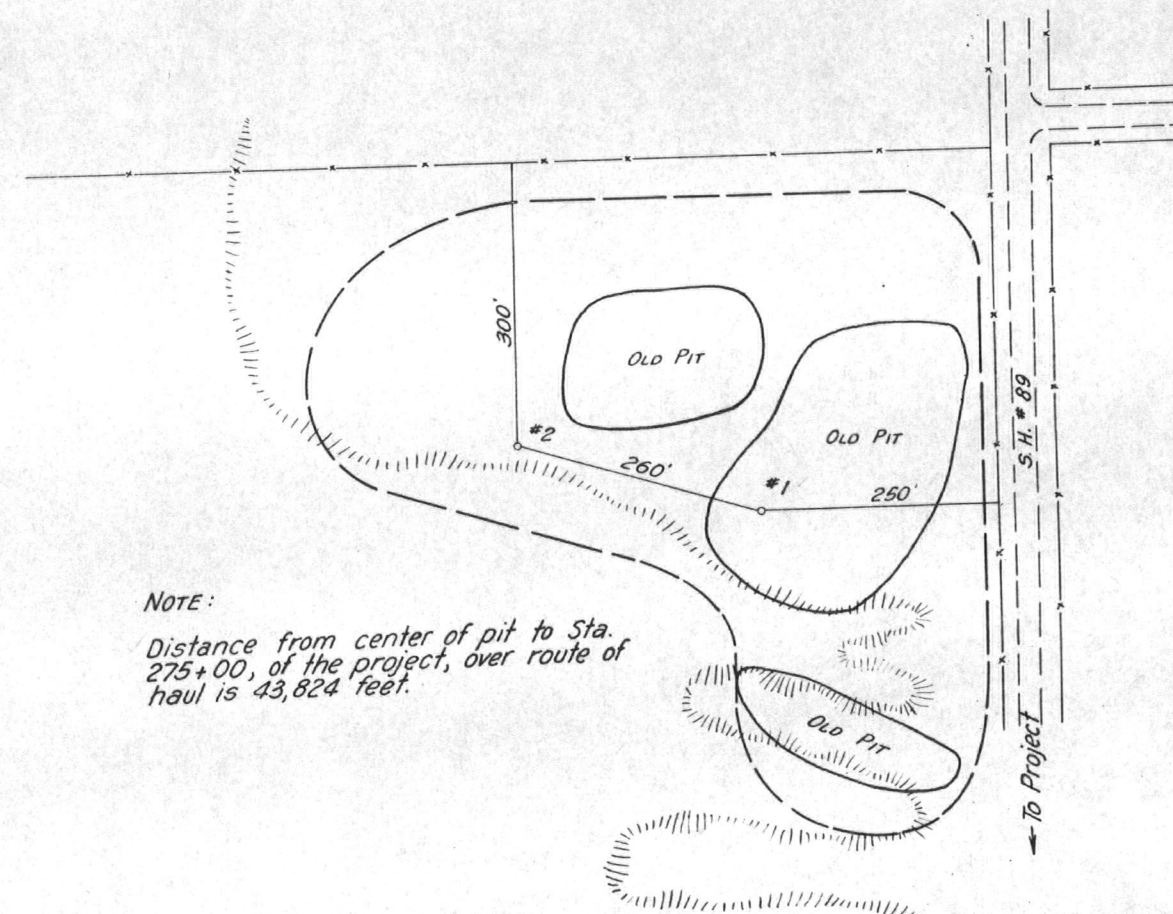

NOTE:

Distance from center of pit to Sta. 275+00, of the project, over route of haul is 43,824 feet.

FIELD SAMPLE NO. 70


TEST NO.	DEPTH	DESCRIPTION OF TEST HOLE MATERIAL
1	0.0 - 10.0	Sand and Gravel
2	0.0 - 4.0	O.B.
2-A	4.0 - 10.0	Sand and Gravel

PROJECT MARKER POST ITEM N° 818

RIGHT OF WAY MARKER POST ITEM N° 816

STANDARD M-7-B

Rev. 8 Jan. 46, P.S.B. 1/2" to 1/2" φ
Rev. June 10 '46, W.E.M. Bronze Tablet
Rev. Mar. 21-1947, W.H.M. - Project Marker Post.
Rev. Nov. 20-1947, J.P.K. - Metal Project Marker
Rev. Dec. 13-1947, J.P.K. - Concrete Base for Metal Project Marker
Rev. July 5-1950, J.C.R. - Rev. Note Re Metal Sign for Project Marker, & R.O.W. Marker Markings.

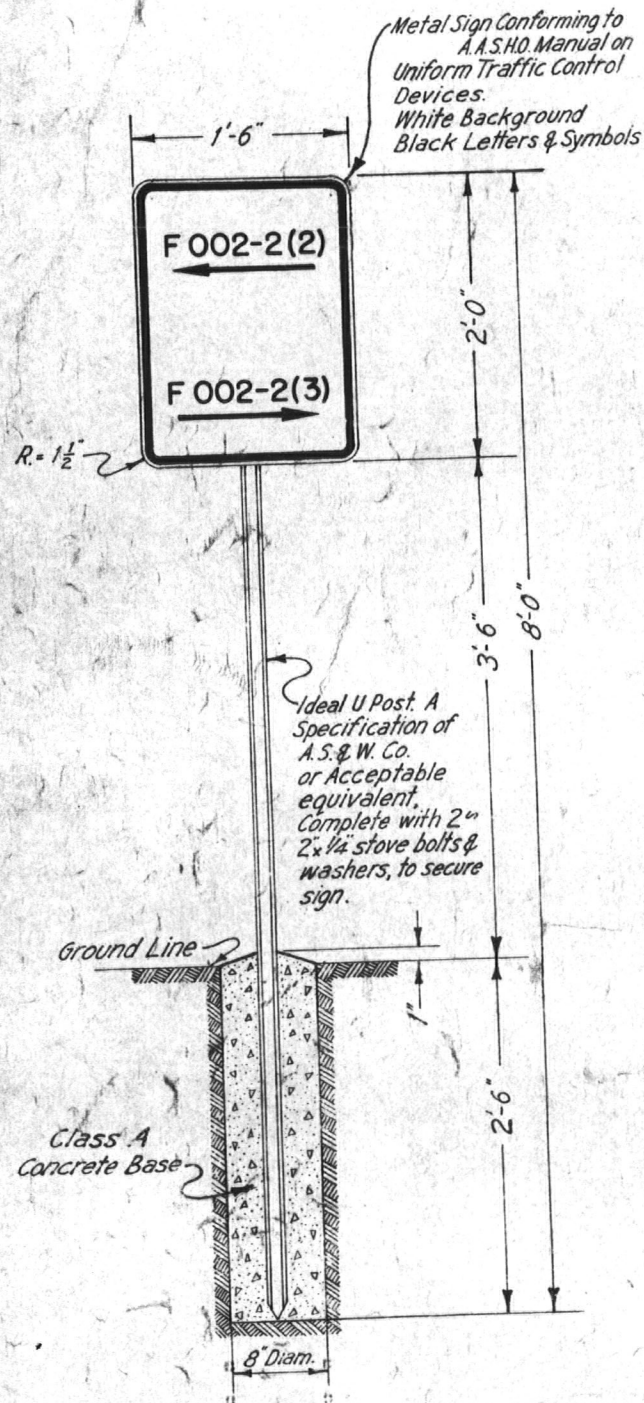




NOTES FOR PROJECT MARKER POSTS

All work shall be done in accordance with the Standard Specifications of the Colorado State Highway Department, adopted January 1st 1948.

Numbers and arrows shall show the proper numbers and directions of the projects each way from where the post is placed. Post to be set with sign facing the road at the end of the project, two feet inside the R.O.W. line or at a point amply protected from traffic in such a position that the sign will indicate properly the projects to which it refers.

NOTES FOR R.O.W. MARKER POSTS

All work shall be done in accordance with the Standard Specifications of the Colorado State Highway Department, adopted January 1st 1948.
Posts shall be made of Class "A" Concrete.
The upper 12 inches of marker posts shall be rubbed free of form marks, and the top surface of the post must be constructed to drain thoroughly.
All exposed surfaces of the bronze tablet are to be ground to a smooth surface.
All letters are to be depressed a minimum of $\frac{1}{16}$ inch.
Information on the bronze tablet indicated by pin lines is to be stamped in the field by the engineering party after post is placed.
 $\frac{3}{16}$ inch letters and figures to be used.
Project designations on tablets shall be properly shown.
I.E., F.I. for Fed Aid Interstate, F. for Fed. Aid Primary, S. for Fed. Aid Secondary etc. & S.P. No. for State Projects, See detail below.

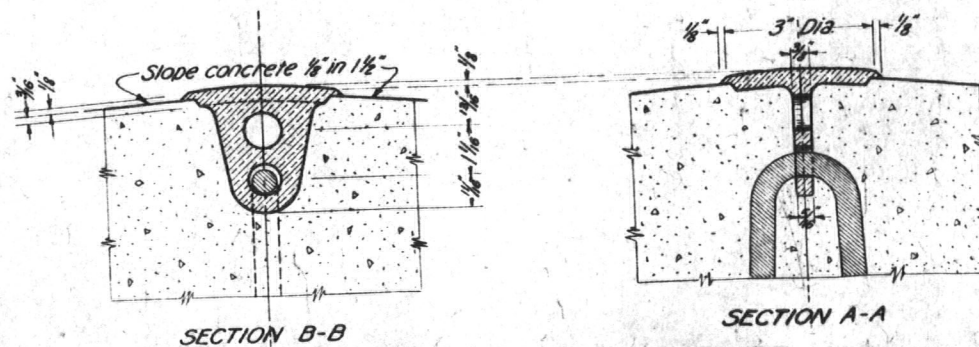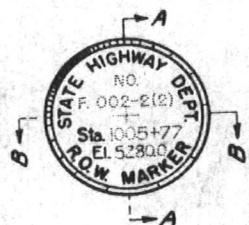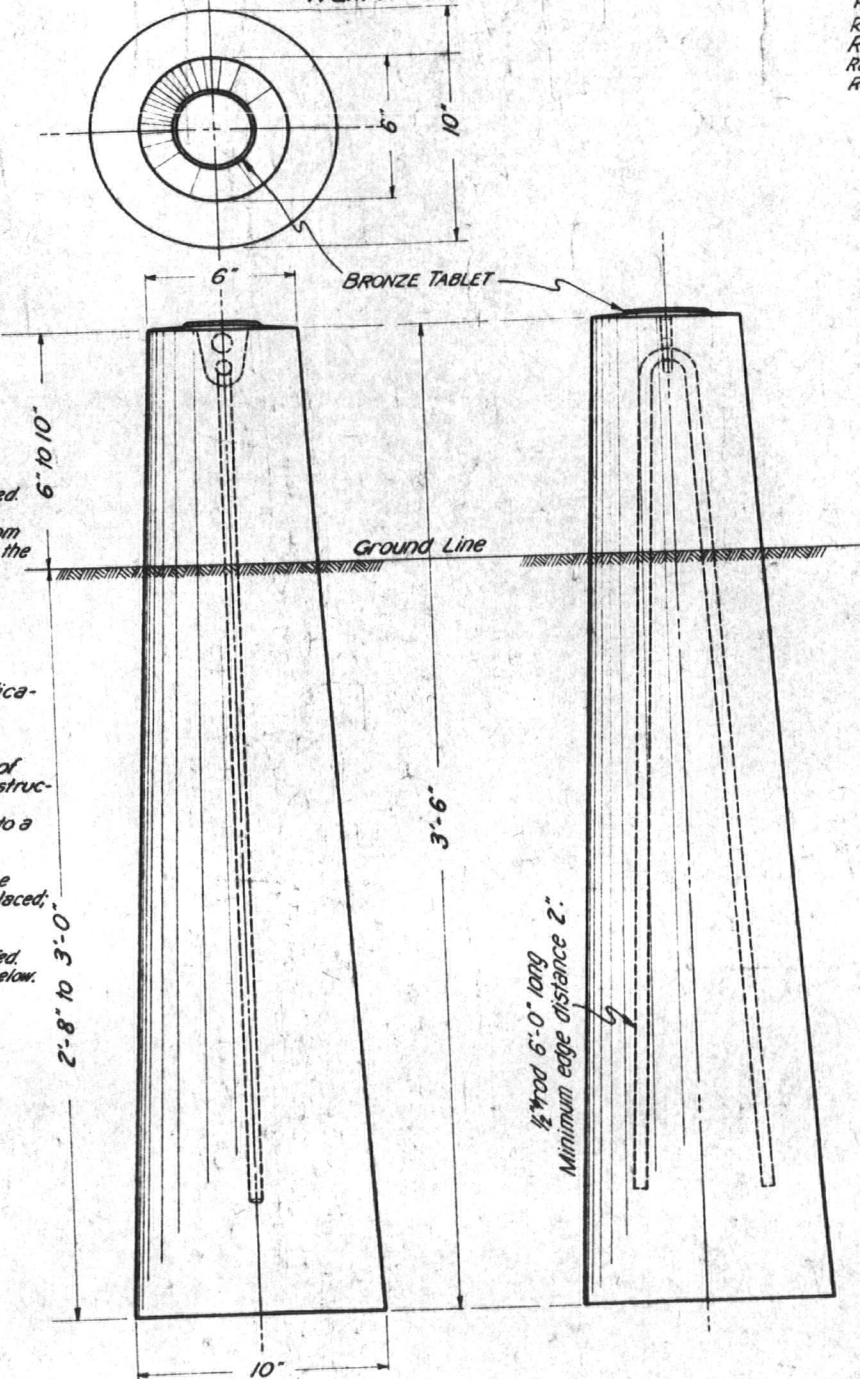

DETAIL OF BRONZE TABLET
FOR RIGHT OF WAY MARKER POST

COLORADO
STATE HIGHWAY DEPARTMENT
STANDARD
MARKER POSTS

Designed by REL. Approved by
Made by FFS. Checked by REL. Date: January 1st 1948


STANDARD TIMBER GUARD POSTS

STANDARD M-19-C SPECIFICATIONS

FED. ROAD DIVISION NO.	DISTRICT	SHEET NO.	TOTAL SHEETS
9	COLO.	5000313	6


Typical Installation on Curves

INSTALLATION of guard posts on curves shall be in accordance with details shown below. Spacing shall be in conformity with Section 157, Table 1 of "Manual on Uniform Traffic Control Devices for Streets and Highways", Issue of Aug. 1948 by the Public Roads Administration.

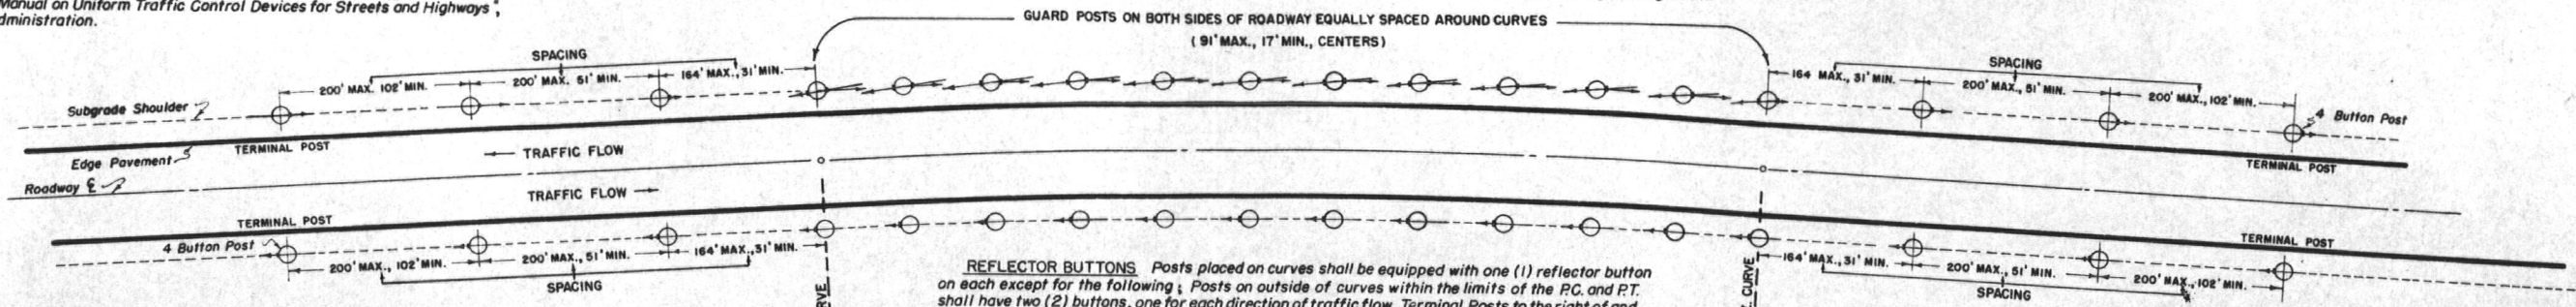


Method of Placement on Tangents

INSTALLATION of guard posts on tangents shall be in conformity with details shown below and in accordance with the following: Reflector Buttons shall be installed one (1) to each post except terminal posts to the right of and facing approaching traffic, which will have four (4) buttons. All buttons shall be placed on a line parallel to the roadway centerline.

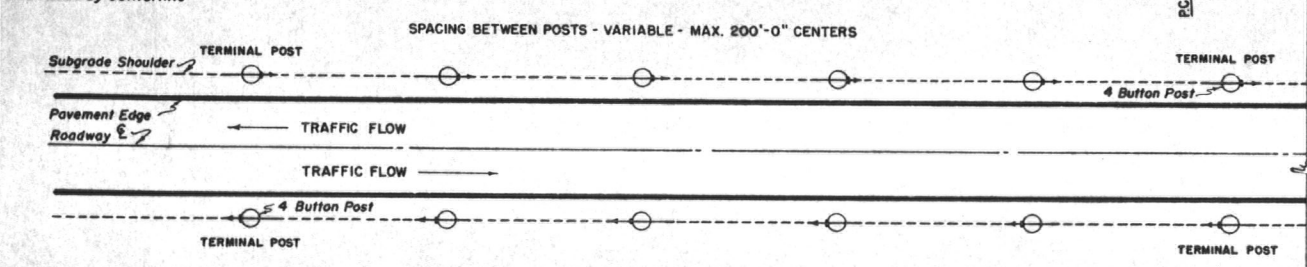

Typical Installation at Bridge Approaches

INSTALLATION of Timber Guard Posts at Bridge Approaches shall be in conformity with details shown below. All posts shall be furnished with one (1) reflector button except those labeled on the detail to have four (4). Reflector Buttons on the right of and facing approaching traffic shall be placed on a line parallel to the roadway centerline. Reflector Buttons on posts to left of and facing approaching traffic, shall be placed at angles whereby reflection is attained at a distance of 500 feet.

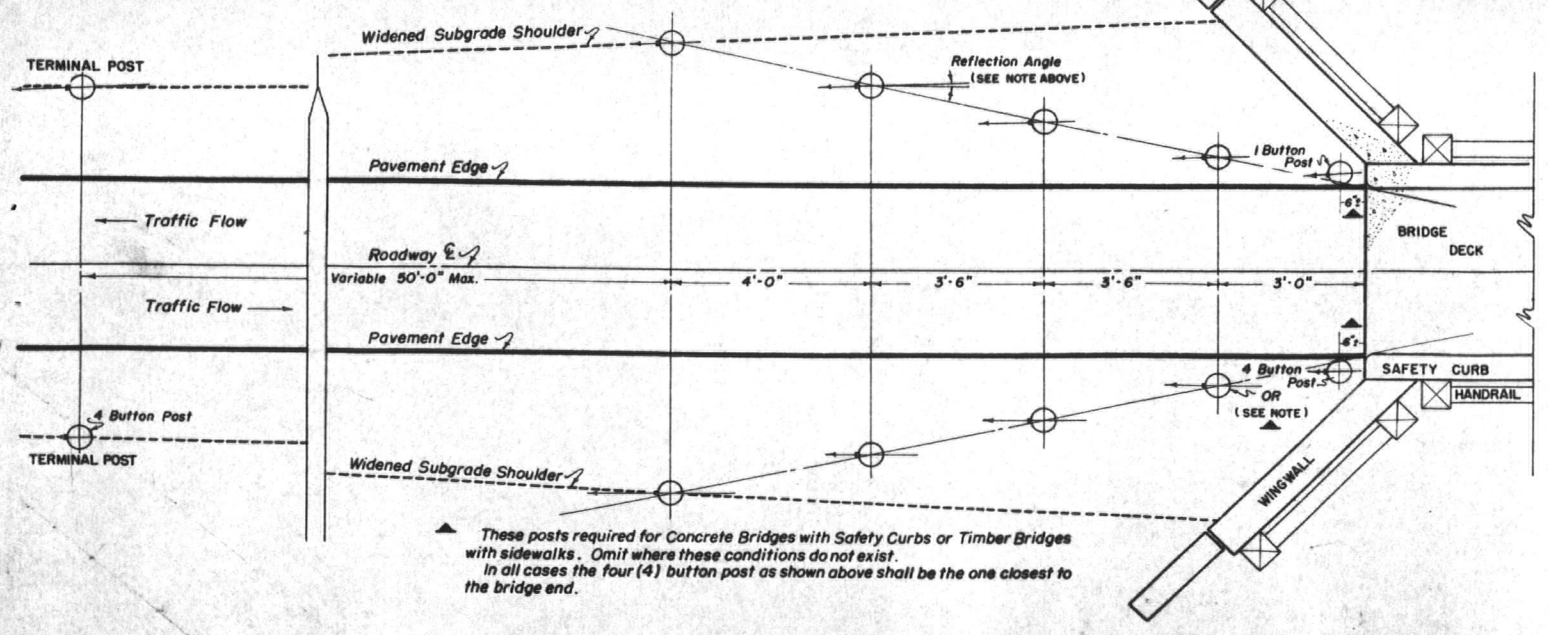

POSTS - Lodgepole Pine, Southern Yellow Pine or West Coast Douglas Fir, not less than six (6) inches in diameter. All posts shall be pressure treated after being peeled and shaved in accordance with specifications.


REFLECTOR BUTTONS - No. 1 Stimsonite reflector buttons or an acceptable equivalent including reflectorized sheeting or prefabricated delineator units. Holes drilled in posts to accommodate reflector buttons shall be 1/16" diameter less than the base of the button.

PAINTING (WORK BY STATE FORCES) - Posts shall be painted with aluminum paint and a black band placed around each post as per details on this sheet. Number of coats and type of paint applied shall be in accordance with specifications.


DATE NAILS (WORK BY STATE FORCES) - Nails shall be installed one (1) per post and driven flush. Cost of furnishing and installing to be charged to Engineering Costs.

REFLECTOR BUTTONS Posts placed on curves shall be equipped with one (1) reflector button on each except for the following: Posts on outside of curves within the limits of the P.C. and P.T. shall have two (2) buttons, one for each direction of traffic flow. Terminal Posts to the right of, and facing approaching traffic, shall be equipped with four (4) buttons. Reflector Buttons on posts to the right of and facing approaching traffic shall be placed on a line parallel to the roadway centerline. Buttons on posts on the outside of curves, to the left of and facing approaching traffic, shall be placed at angles whereby reflection is attained at a distance of 500 feet.


Plan View Showing Placement at Isolated Minor Structures

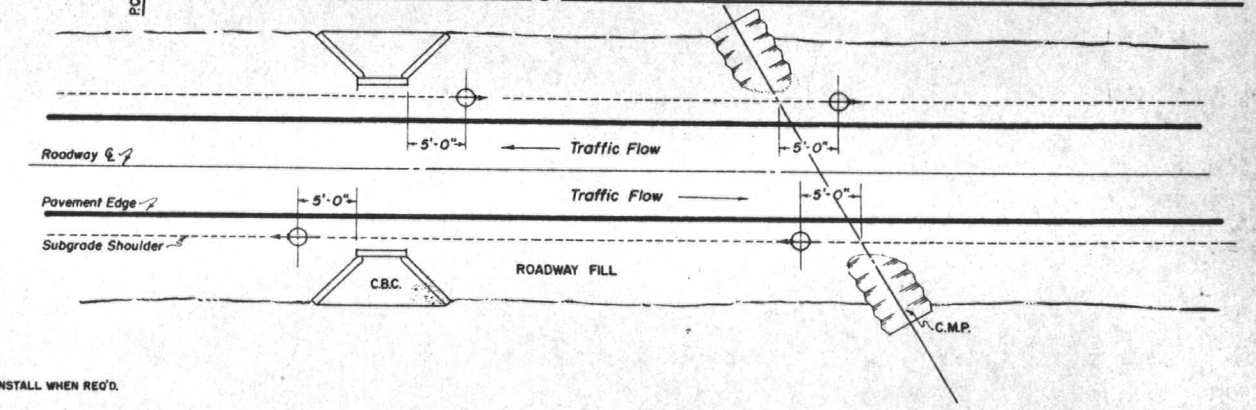

DETAILS OF POSTS

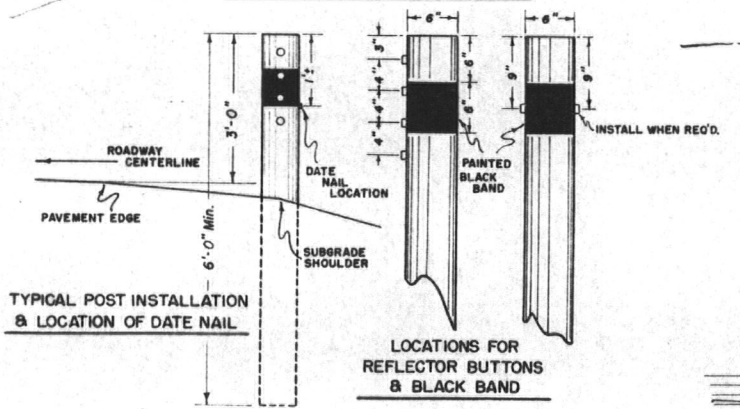

Pictorial View Showing Location at Isolated Minor Structures

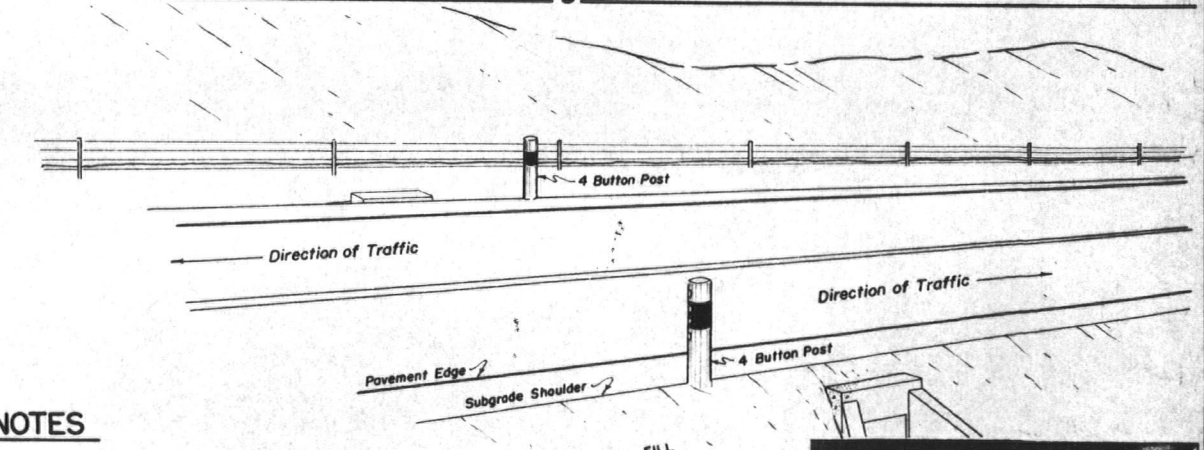

GENERAL NOTES

All work shall be done in accordance with the Standard Specifications of the Colorado State Highway Department applicable to the Project.

All posts shall be set and tamped in, plumb and firm, to the line and grades established by the Engineer.

In all instances a test shall be made to assure the maximum effect from reflective units.

The number, location and spacing of guard posts will be shown on plans.

COLORADO
STATE HIGHWAY DEPARTMENT

STANDARD
TIMBER GUARD POSTS

Designed by C.G.M.
Made by C.G.M.
Checked by

Approved by C. Julian
Engineer, Survey & Plans
Date: March 2, 1951

STANDARD SIDE APPROACH ROADS, FLARING, CUT SLOPE TREATMENT & WIDENING AT BRIDGES AND AT CREST OF GRADES


Rev. 10-25-50 C.G.M., Accel. Lanes, Ballast note re widen crest grades

STANDARD M-2-DM



Rev. 7-12-49, C.G.M., Details for widening at Crest of Grades
Rev. 12-7-49, C.G.M., Rev. notes re Type I Rd. Apprs. & widen. of Bridge Apprs., added note re accel. & decell. lanes.

FED. ROAD DIVISION NO.	DISTRICT	SHEET NO.	TOTAL SHEETS
9.	COLO.	50003(2)	7


GENERAL DETAILS FOR FLARING OF EARTH CUTS, CUT SLOPE TREATMENT & WIDENING AT BRIDGES

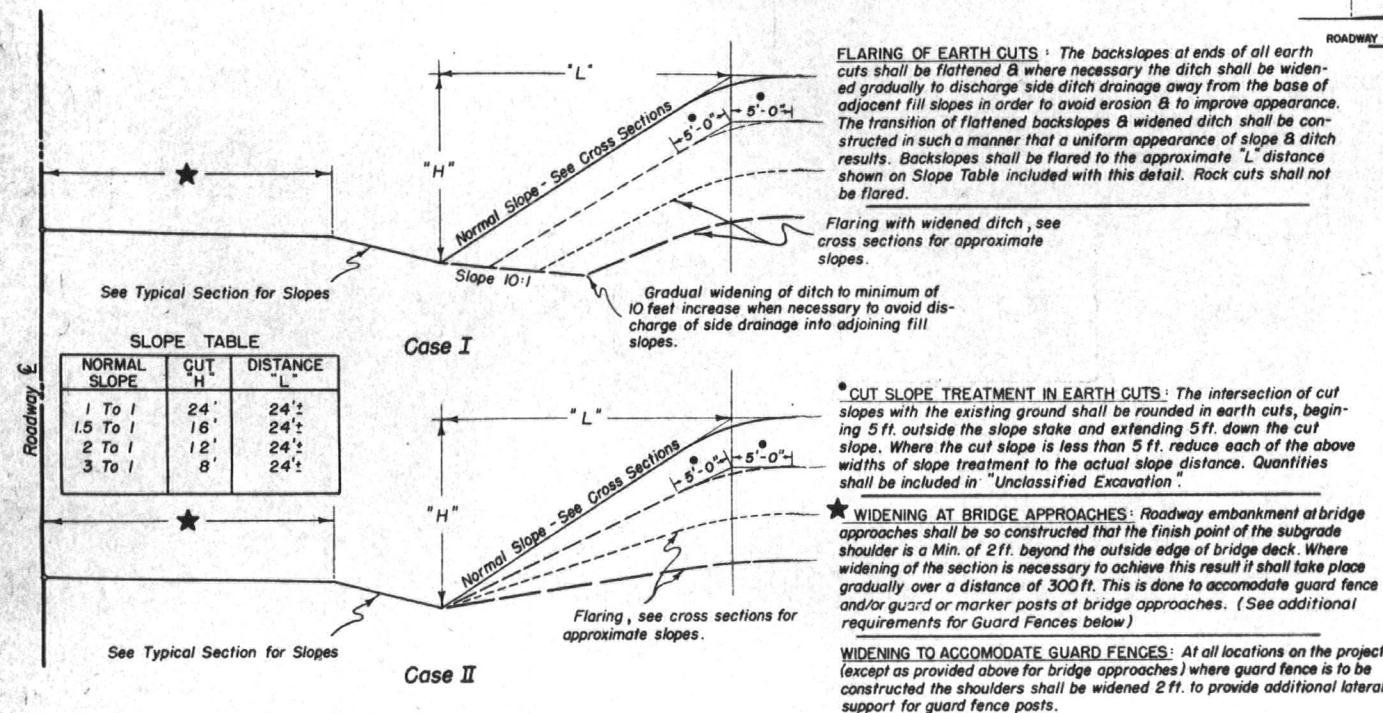


PLAN OF FLARING IN EARTH CUTS

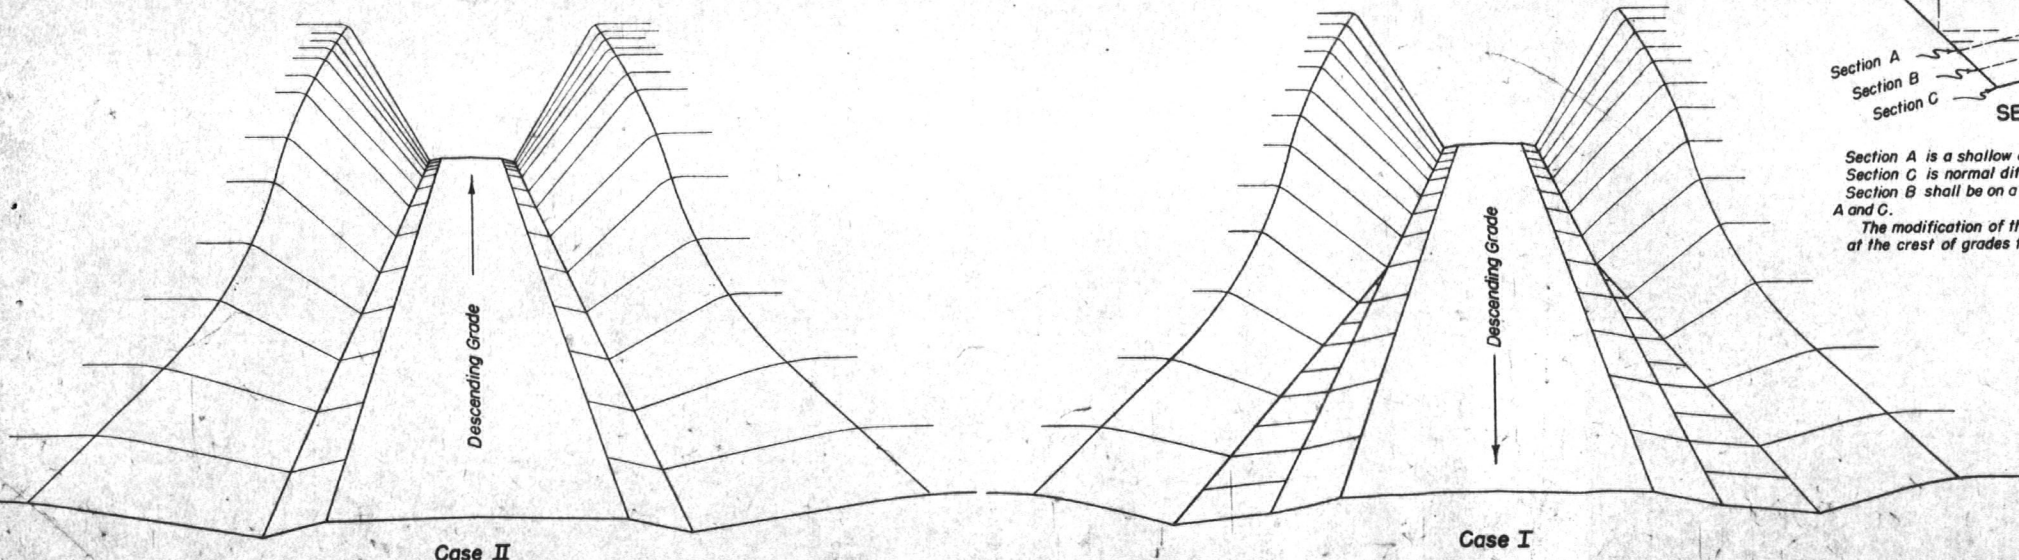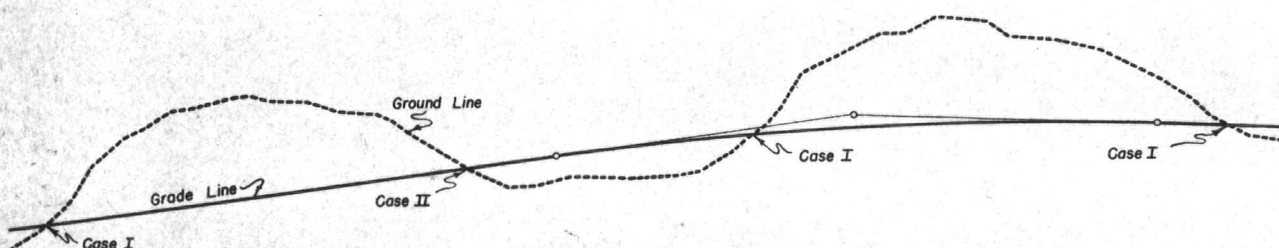



TYPICAL PLANS FOR SIDE APPROACH ROADS

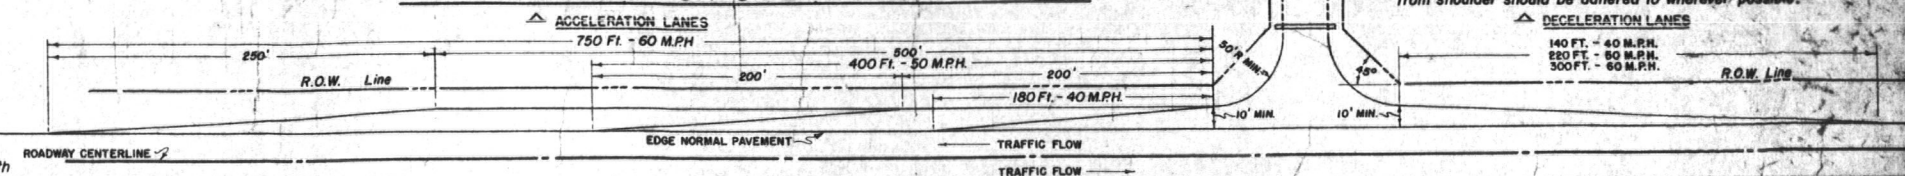

STANDARD CROWNED SECTION

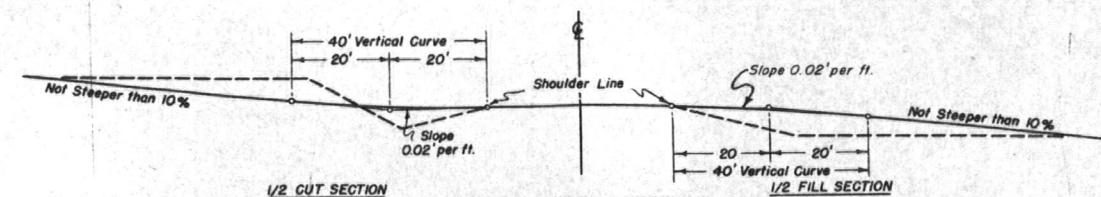

SUPERELEVATED SECTIONS

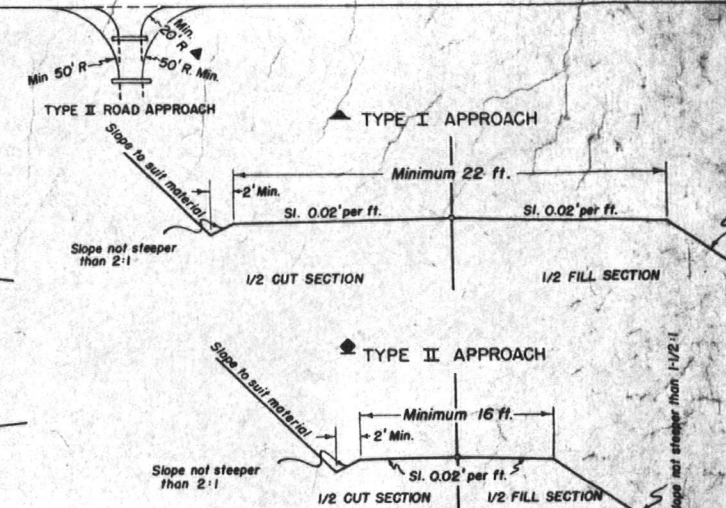
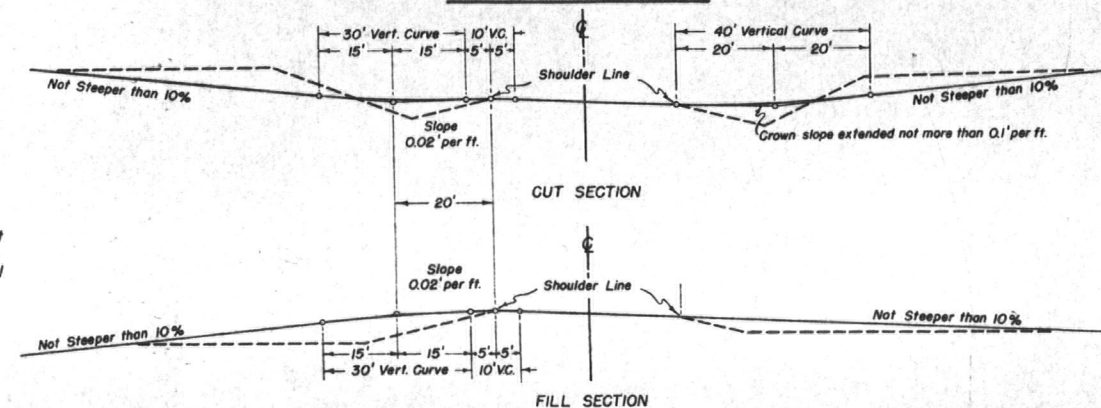


TYPE I ROAD APPROACHES: To be used only when called for on plans. The width of crowned section shall not be less than the existing crowned width of the approaching road but in no case shall be less than twenty two (22) feet.

TYPE II ROAD APPROACHES: To be used at all places which are not indicated as "Type I Road Approaches". The width of crowned section shall not be less than the existing crowned width of the approaching road but in no case shall be less than sixteen (16) feet.

20 FT. RADII: To be used only on private road approaches.

DETAILS FOR DITCH & WIDENED SHOULDERS AT CREST OF GRADES (TO BE USED ONLY WHERE SIGHT DISTANCE AT CREST OF GRADE IS 600 FT. OR LESS)

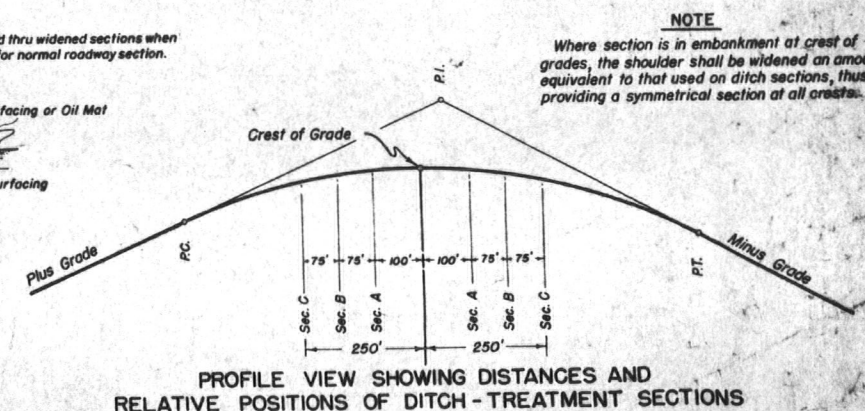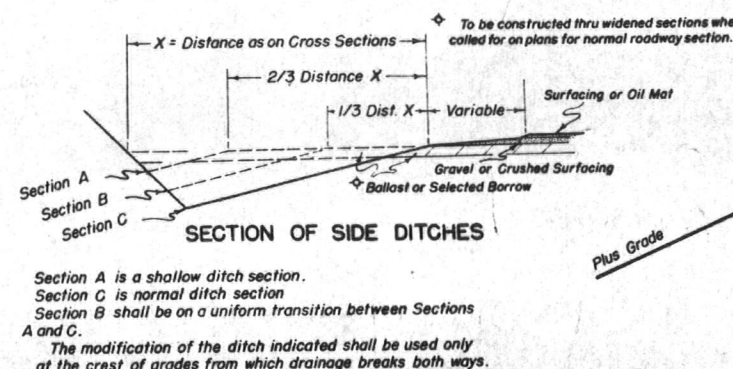

GENERAL NOTES

All work shall be done in accordance with the Standard Specifications of the Colorado State Highway Department applicable to the Project.

All side approach roads to the Project shall be Gravel Surfaced with a four (4) inch thickness of "Gravel or Crushed Rock Surfacing" extending approximately to the Right of Way Line. Estimated tonnage & type of material required for this operation are shown in the Surfacing Plan.

The maximum grades shown are to be the limiting grades for all road approaches. Modifications of grades will be permitted where adherence to the grades as shown would cause damage to property or create other unsatisfactory conditions. Grades less than the maximum shown are to be used wherever feasible.

COLORADO STATE HIGHWAY DEPARTMENT STANDARD SIDE APPROACH ROADS, FLARING, CUT SLOPE TREATMENT, & WIDENING AT BRIDGES AND AT CREST OF GRADES

Designed by A.Z. Made by C.G.M. Checked by M.S. Approved by [Signature] Engineer, Surveys & Plans Date: April 20th, 1949

STANDARD ROADWAY CONSTRUCTION TRAFFIC SIGNS


STANDARD M-2-DS

FED. ROAD DIVISION NO.	DISTRICT	SHEET NO.	TOTAL SHEETS
2	COLO.	5000313	3


REV. - 8/16/49 - E.E.O.
REV. - 2/3/50 - E.A.R.

Typical Methods Of Marking Highways & Detours

Detour Condition Where Traffic Is Prohibited Along Construction

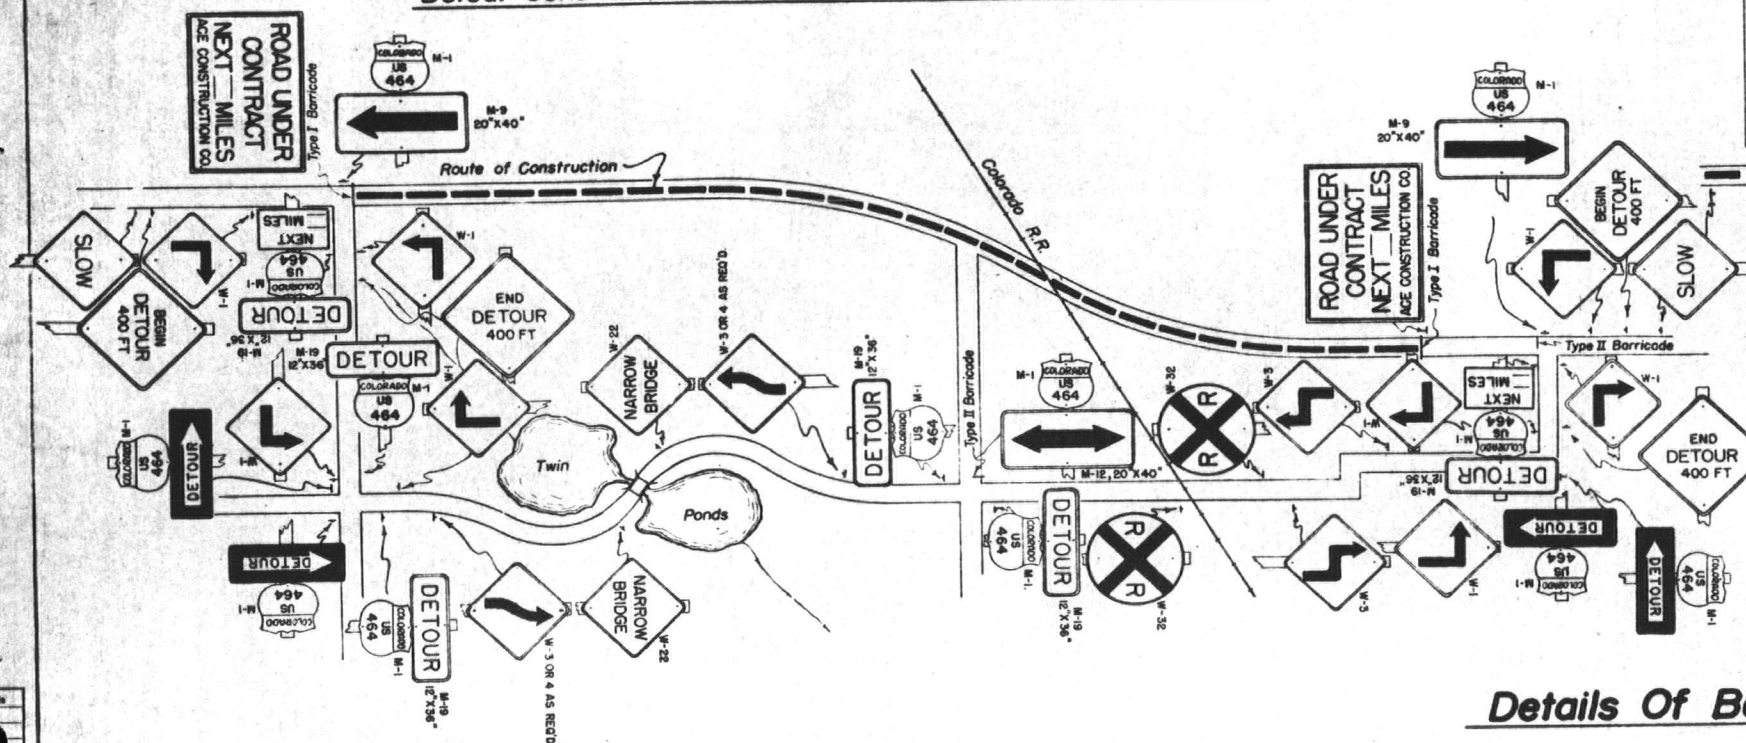


Condition Where Traffic Is Permitted Along Construction

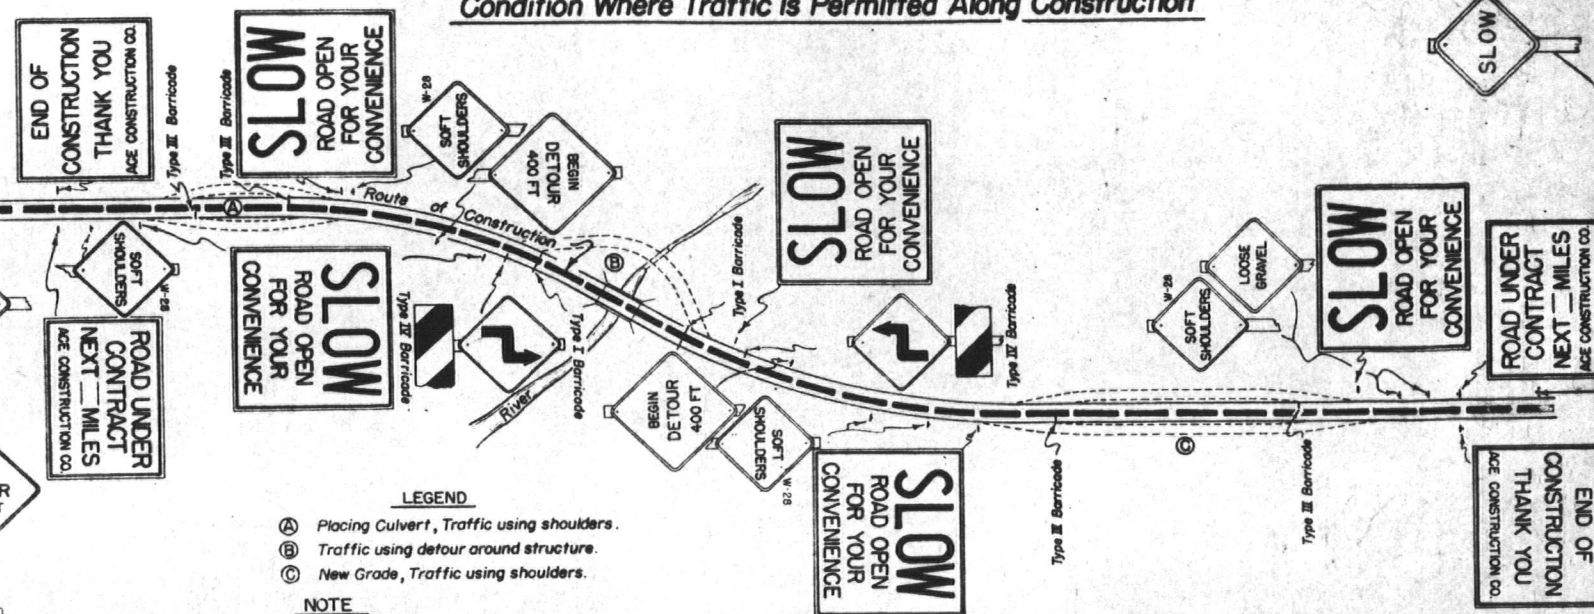

- LEGEND**
- (A) Placing Culvert, Traffic using shoulders.
 - (B) Traffic using detour around structure.
 - (C) New Grade, Traffic using shoulders.
- NOTE**
- Typical examples for marking Projects as shown above constitute a minimum of signs required. Additional markings & any special signs required for the guidance and protection of traffic will be done under the direction of the Engineer. Contractor's & Engineers equipment must be parked so that signs & barricades are visible to traffic at all times.


Details Of Barricades

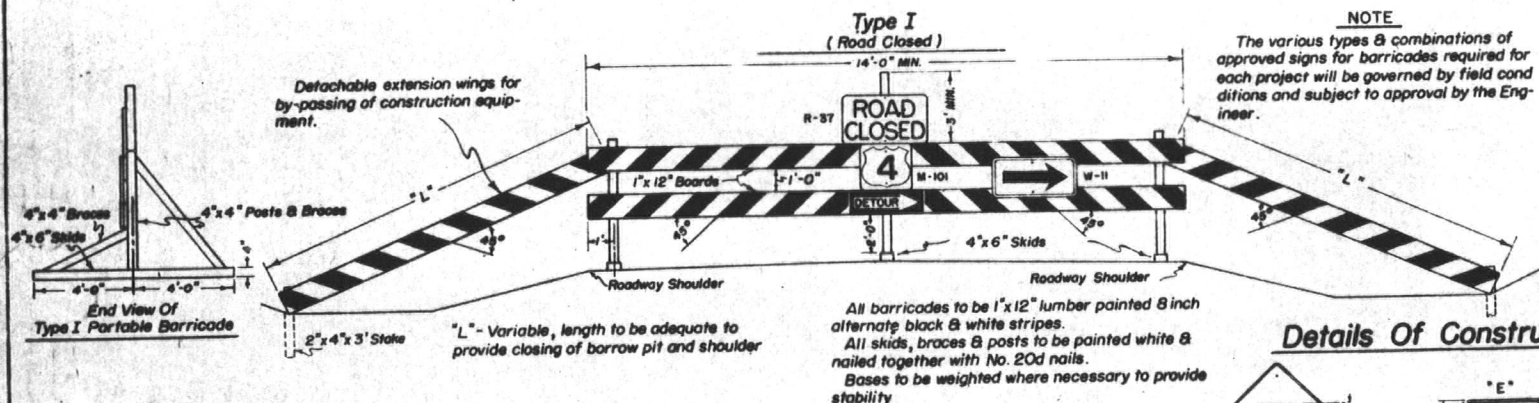


Details Of Construction Signs



Details Of ReflectORIZED Arrows

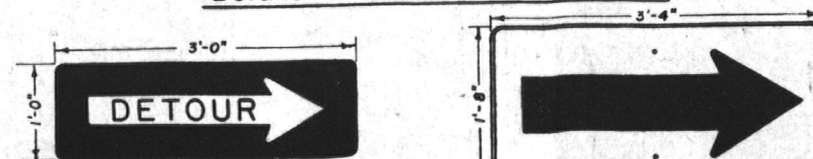

Position Of Signs Relative To Roadbed & Hazards

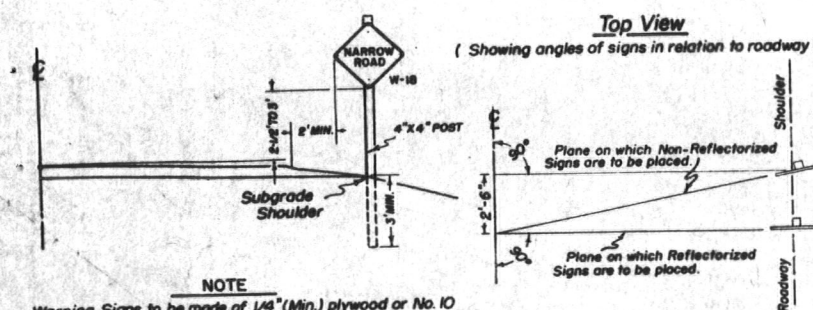

NOTE

Warning Signs to be made of 1/4" (Min.) plywood or No. 10 Gauge (Min.) metal.

Location to be governed by field conditions. Exact location to be stated by the Engineer. In all cases warning signs are to be placed well in advance of hazard, the distance depending on topography, and existing approach speeds.

GENERAL NOTES

- All work shall be done in accordance with the Standard Specifications of the Colorado State Highway Department applicable to the Project.
- Where traffic is maintained through or over any part of the Project, the Contractor will be required to mark all hazards within the limits of the Project with well maintained Barricades, Warning Signs and Directional Type Signs. All Barricades & Signs shall be moved, added to, changed or removed as required during the progress of construction.
- All Warning & Directional Type Signs will be "ReflectORIZED" with "Scotchlite" Reflective Sheeting or a suitable equivalent. Except for variations noted on this sheet all signs will be in conformity with the specifications outlined in "Manual on Uniform Traffic Control Devices for Streets & Highways" issue of August 1948 by the U.S. Public Roads Administration. U.S. or State Route Markers required for the Project will be furnished by the Department and installed by the Contractor. Numbers adjacent to signs refer to Standards in the Manual.
- The Contractor shall furnish & install the following as required within the limits of the Project:
1. All Barricades
 2. "SLOW, ROAD OPEN FOR YOUR CONVENIENCE" Signs
 3. Standard Warning & Directional Signs
 4. "ROAD UNDER CONTRACT, NEXT MILES, CONTRACTORS NAME" Signs
 5. Approved Directional Arrows for Barricades
 6. "END OF CONSTRUCTION, THANK YOU, CONTRACTORS NAME" Signs
 7. Torches and Flares as follows:
- As Required Minimum 2
As Required Minimum 2
As Required Minimum 2
Minimum 3
Minimum 1
- Where traffic is prohibited from the Project, the Detour will be marked by the Department except for Barricades complete with approved Warning Signs & Arrows which will be provided, erected & maintained by the Contractor at ends of Project and intersecting roads.
- All lumber used shall be of sound durable material. Barricades, Signs, Symbols & Lettering conforming to styles noted hereon will be well painted & maintained. Uneven or smeared lettering will not be accepted.
- Flares and Torches shall be of the Oil Burning Type approved by the Department and shall be placed 3 ft. to 5 ft. ahead of the object to be illuminated. Particular care shall be taken to protect all signs and barricades from smoke and smudge arising from torches and flares.

COLORADO
STATE HIGHWAY DEPARTMENT

Standard Roadway
Construction Traffic Signs

Designed by
Made by C.G.M.
Checked by

Approved by
Engineer, S. J. P.
Date: 7-25-1949


STANDARD TYPES *of* DITCHES *and* CONSTRUCTION METHODS

STANDARD M-107-C

FED. ROAD DIVISION NO.	DISTRICT	SHEET NO.	TOTAL SHEETS
9.	COLO.	50003(1)9	

DETAILS *for* CONTOUR INTERCEPTING DITCHES

Typical Section for Contour Intercepting Ditches

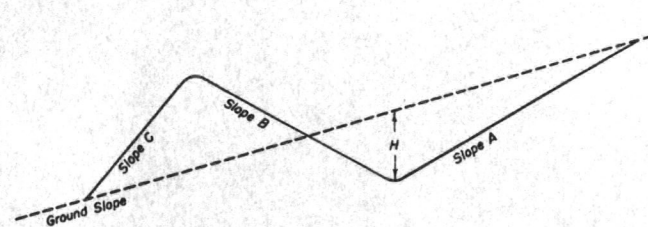

PURPOSE & USE OF THE TABLE

The primary purpose of the information for Contour and Intercepting Ditches shown on this sheet is to serve as a guide in construction and to readily arrive at yardages of excavation involved. Foremost consideration in constructing these ditches is given first to the natural ground line slope confronted in construction, thence to the other values shown on the Typical Section. By properly arriving at the combination of values shown on the Typical Section and in the Table for a specified condition, the number of cubic yards of excavation per 100 lin. ft. of ditch may be read under the appropriate column for this item.

Typical Construction Layouts


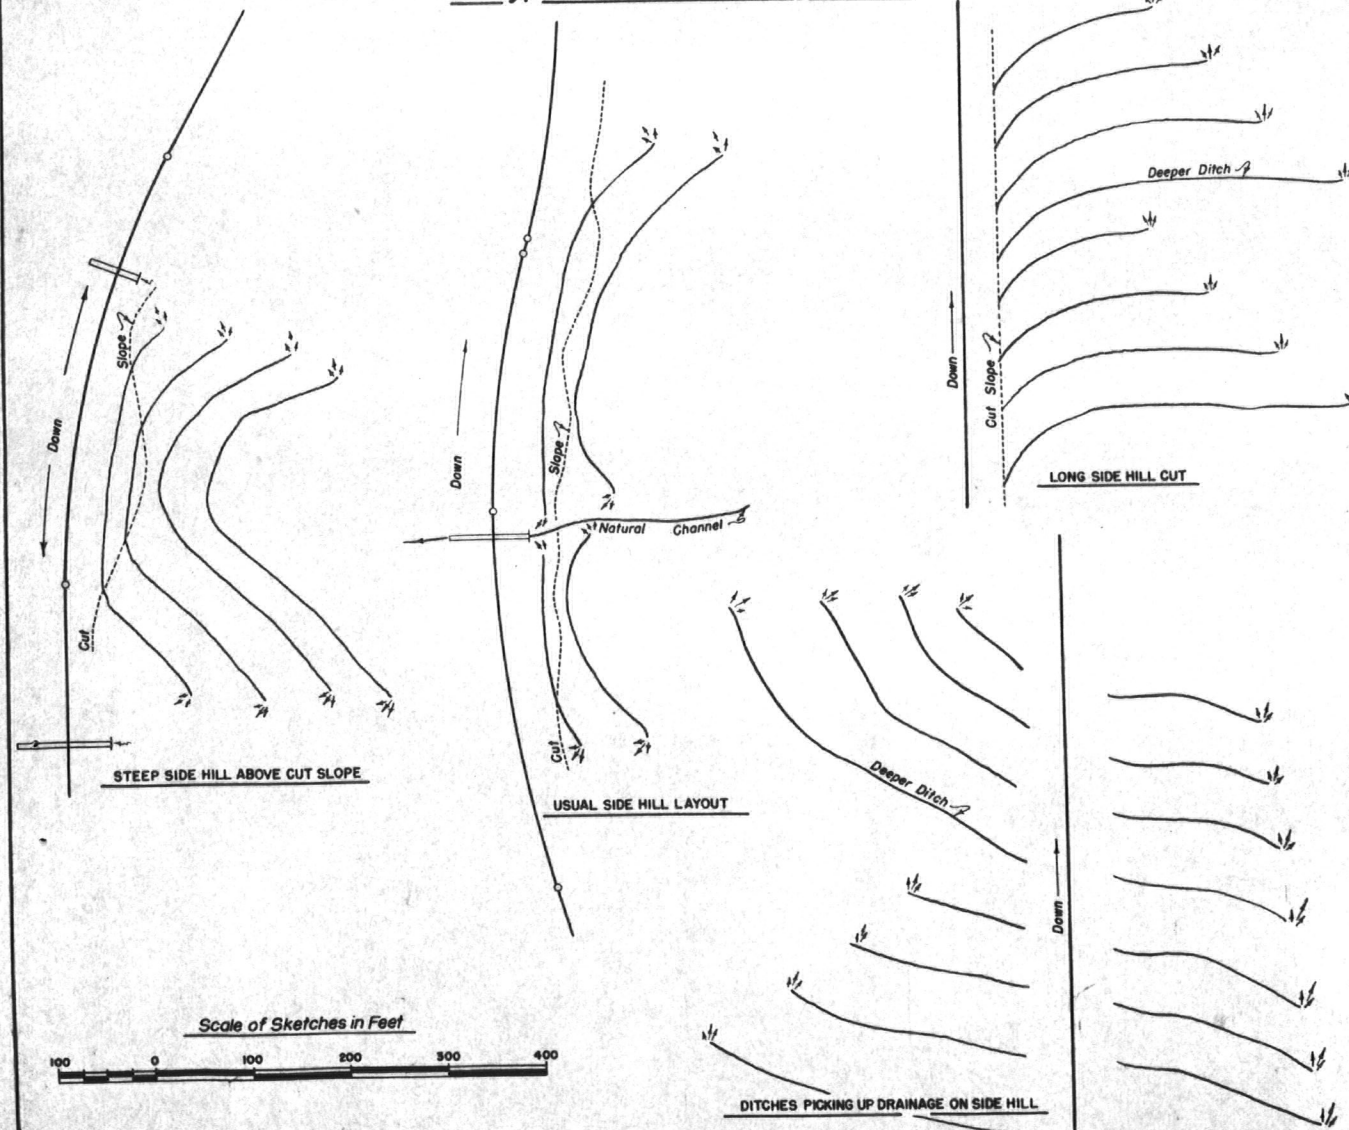


Table of Slopes and Yardages

SLOPES				H	Cubic Yards per 100 lin. ft. of Ditch
Ground	A	B	C		
5:1 Or Flatter	2:1	4:1	2:1	15"	16
				18"	23
				21"	32
				15"	15
				18"	22
				21"	30
				15"	14
				18"	20
				21"	27
				15"	13
				18"	19
				21"	25
				15"	12
				18"	18
				21"	25
4:1	2:1	4:1	2:1	15"	12
				18"	17
				21"	23
				15"	10
				18"	15
				21"	20
				15"	10
				18"	14
				21"	19
				15"	17
				18"	25
				21"	34
				15"	17
				18"	24
				21"	32
3:1	2:1	3:1	2:1	15"	15
				18"	22
				21"	30
				15"	11
				18"	16
				21"	21
				15"	10
				18"	14
				21"	20
				15"	22
				18"	31
				21"	43
				15"	21
				18"	30
				21"	41
2:1	1-1/2:1	2:1	1-1/2:1	15"	12
				18"	17
				21"	24
				15"	9
				18"	13
				21"	17
				15"	8
				18"	12
				21"	16
				15"	11
				18"	16
				21"	21
				15"	11
				18"	16
				21"	21


Slopes are approximate and may be varied to suit conditions encountered during construction.

TYPICAL SECTIONS *for* DRAINAGE, IRRIGATION DITCHES *and* CHANNEL CHANGES

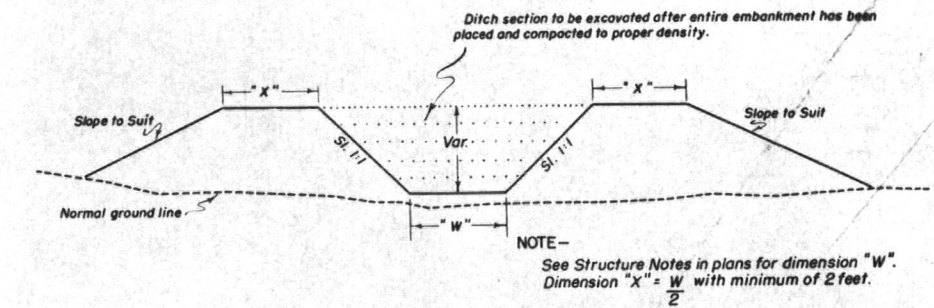

For Embankment Sections

(Generally for use in Irrigation Ditches & Channel Changes)

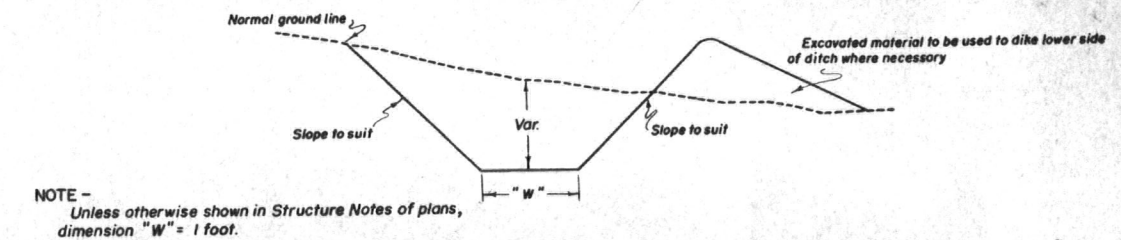

For Cut Sections

GENERAL NOTES

All work shall be done in accordance with the Standard Specifications of the Colorado State Highway Department applicable to the Project.

All ditches are to be constructed to lines and grades as staked by the Engineer using the ditch section shown on plans or as ordered by the Engineer.

CONTOUR INTERCEPTING DITCHES: Ditches are to be laid out along the ground contour on a grade of not over 1% (Type of soil shall govern the grade). Ends of ditches are to be lined up so that concentration of flow from a higher contour ditch into one of lower contour is, as far as possible avoided. The use of a deeper ditch is recommended where this condition is encountered.

The following horizontal spacing of ditches is recommended:

4% to 6%	Approximately 70' Centers
8% to 10%	Approximately 60' Centers
20% to 4:1 Slope	Approximately 55' Centers
30% to 1-1/2:1 Slope	Approximately 50' Centers

Where ditch checks are required the intervening ditch between one set of ditch checks shall not exceed a grade of 1.0%. Details of checks will be shown on plans when required.

COLORADO
STATE HIGHWAY DEPARTMENT

Standard Types of Ditches
and
Construction Methods

Designed by C.G.M. Approved by Marshall
Made by C.G.M. Engineer, Surveys & Plans
Checked by Date: Aug. 18, 1950

FED. ROAD DIV. NO.	DISTRICT	PROJ. NO.	SHEET NO.	TOTAL SHEETS
9	COLO.	S 0003(3)	10	



NOTE:

Alignment and Grades as shown are subject to modification during construction after approval by the Denver Office.

Soil data shown on the plans is obtained from best available testing laboratory information. This information is shown for convenience of the Contractor and the Department does not guarantee the accuracy of these tests. If materials not conforming to the data on plans are encountered during construction, the grading plan shown on plans will be modified where necessary to secure dense, stable embankments.

Timber Guard Posts are tabulated on Sheet No. 3.

Δ = MOUNTAIN BELL'S
PROPOSED BURIED
CABLE; See Permit 1250,
Granted: 3-2-73

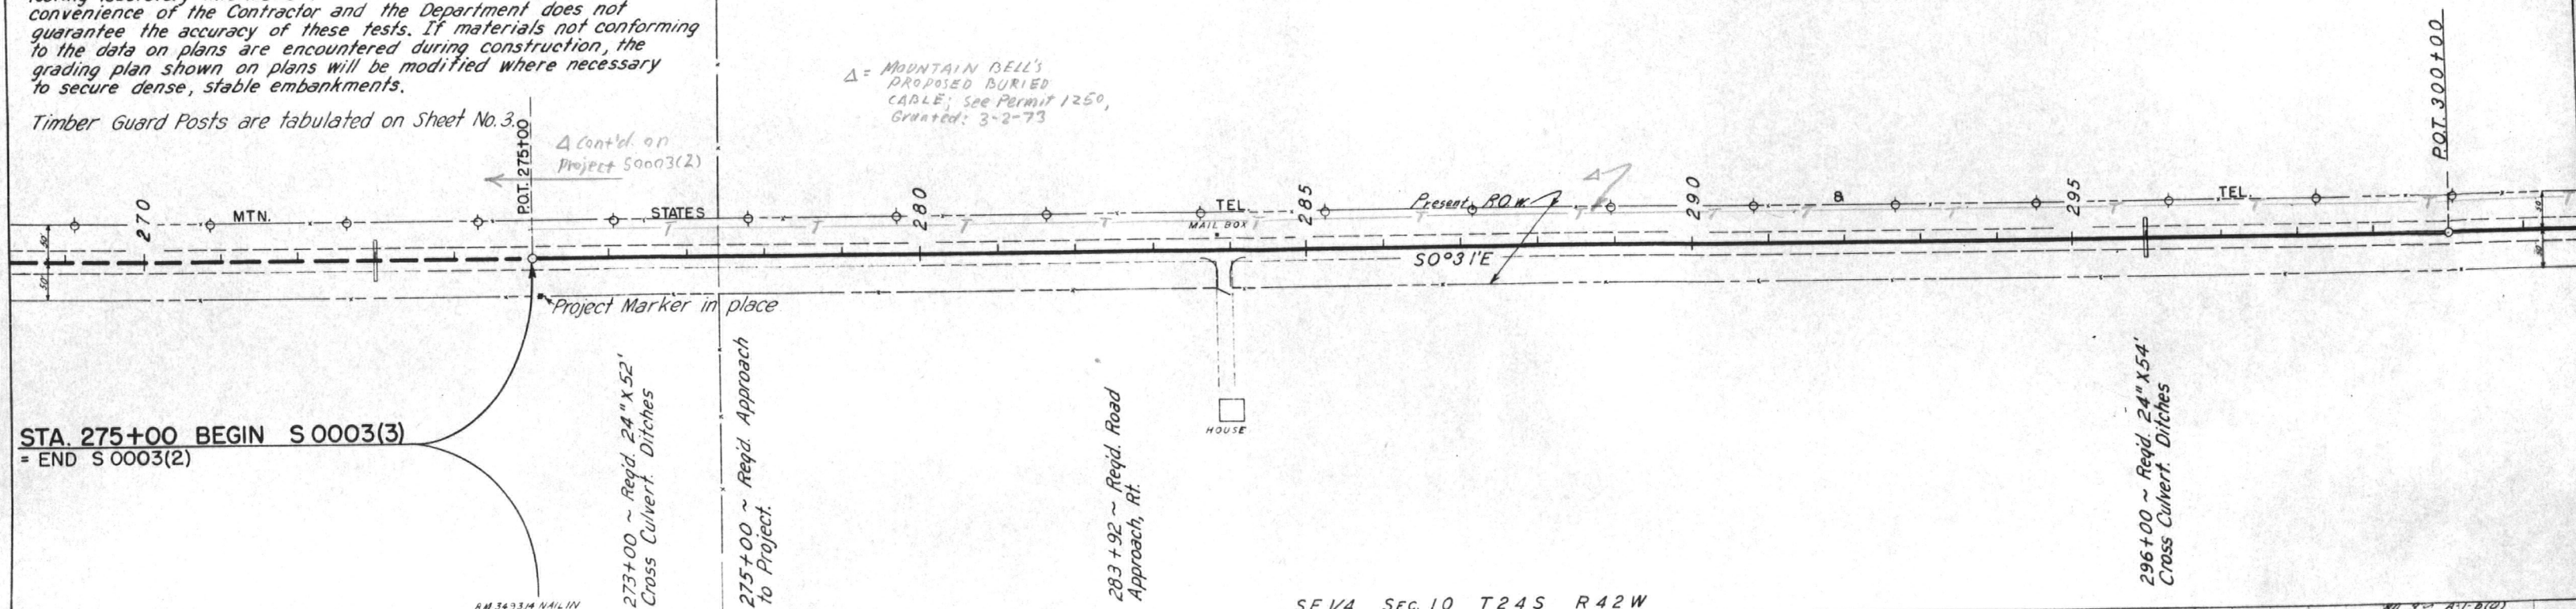 

STA. 275+00 BEGIN S 0003(3)
= END S 0003(2)

BM 343314 NAIL IN
TEL POLE LT 274+30

273+00 ~ Req'd. 24" X 52"
Cross Culvert. Ditches

275+00 ~ Req'd. Approach
to Project.

283+92 ~ Req'd. Road
Approach, Rt.

296+00 ~ Req'd. 24" X 54"
Cross Culvert. Ditches

NO. 1 A-4(2)
LL = 20.2
PL = NP
W = 200' 4.50
C.B.R. = 7.7

NO. 2 A-1-B(1)
LL = 16.9
PL = NP
W = 200' 5.0
NO. 2A A-4(2)
SIMILAR NO. 1

NO. 3 A-1-B(1)
SIMILAR NO. 2
NO. 3A A-4(2)
SIMILAR NO. 1



SW 1/4 SEC. 11

NW 1/4 SEC. 14



FED. ROAD DIV. NO.	DISTRICT	PROJ. NO.	SHEET NO.	TOTAL SHEETS
9	COLO.	S0003(3)	11	

DATE	BY	DATE	BY

PLAN	NOTE BOOK	NO.
		16200

DATE	BY	DATE	BY

PROFILE	NOTE BOOK	NO.
		16200

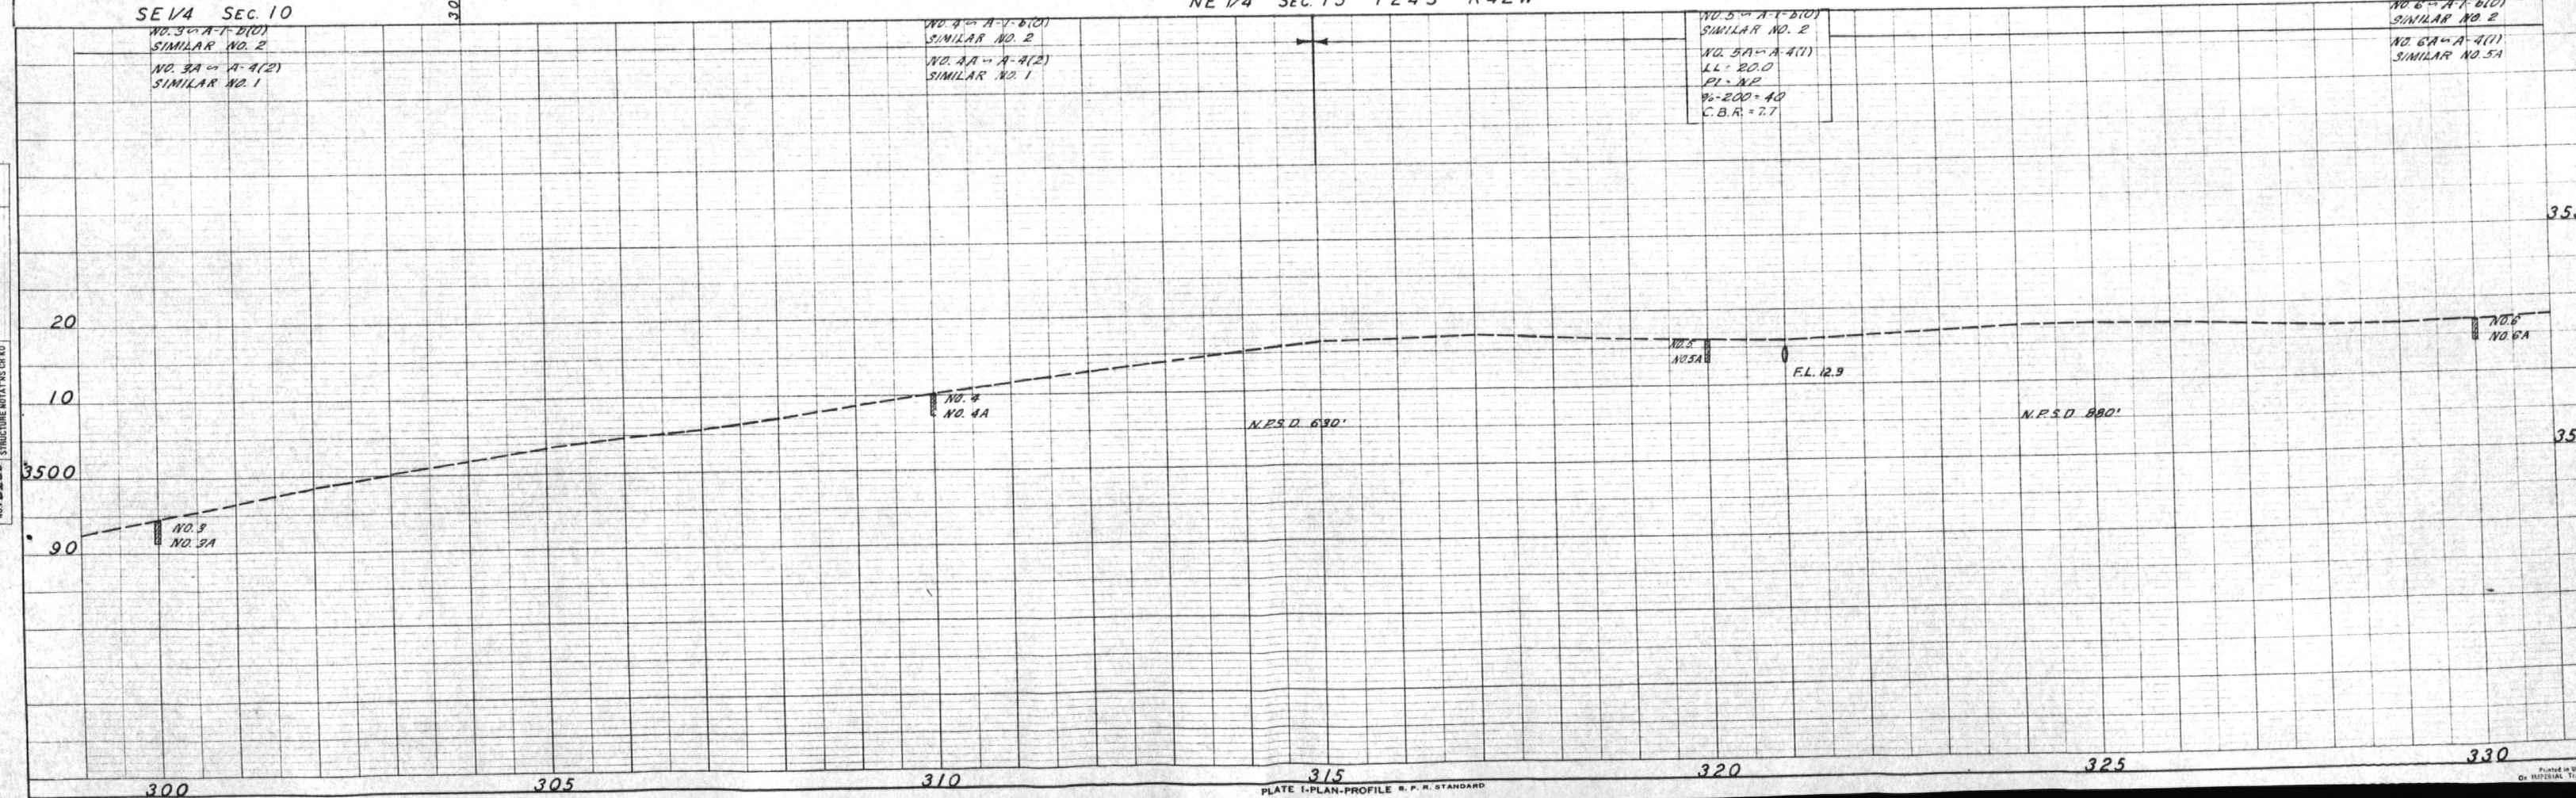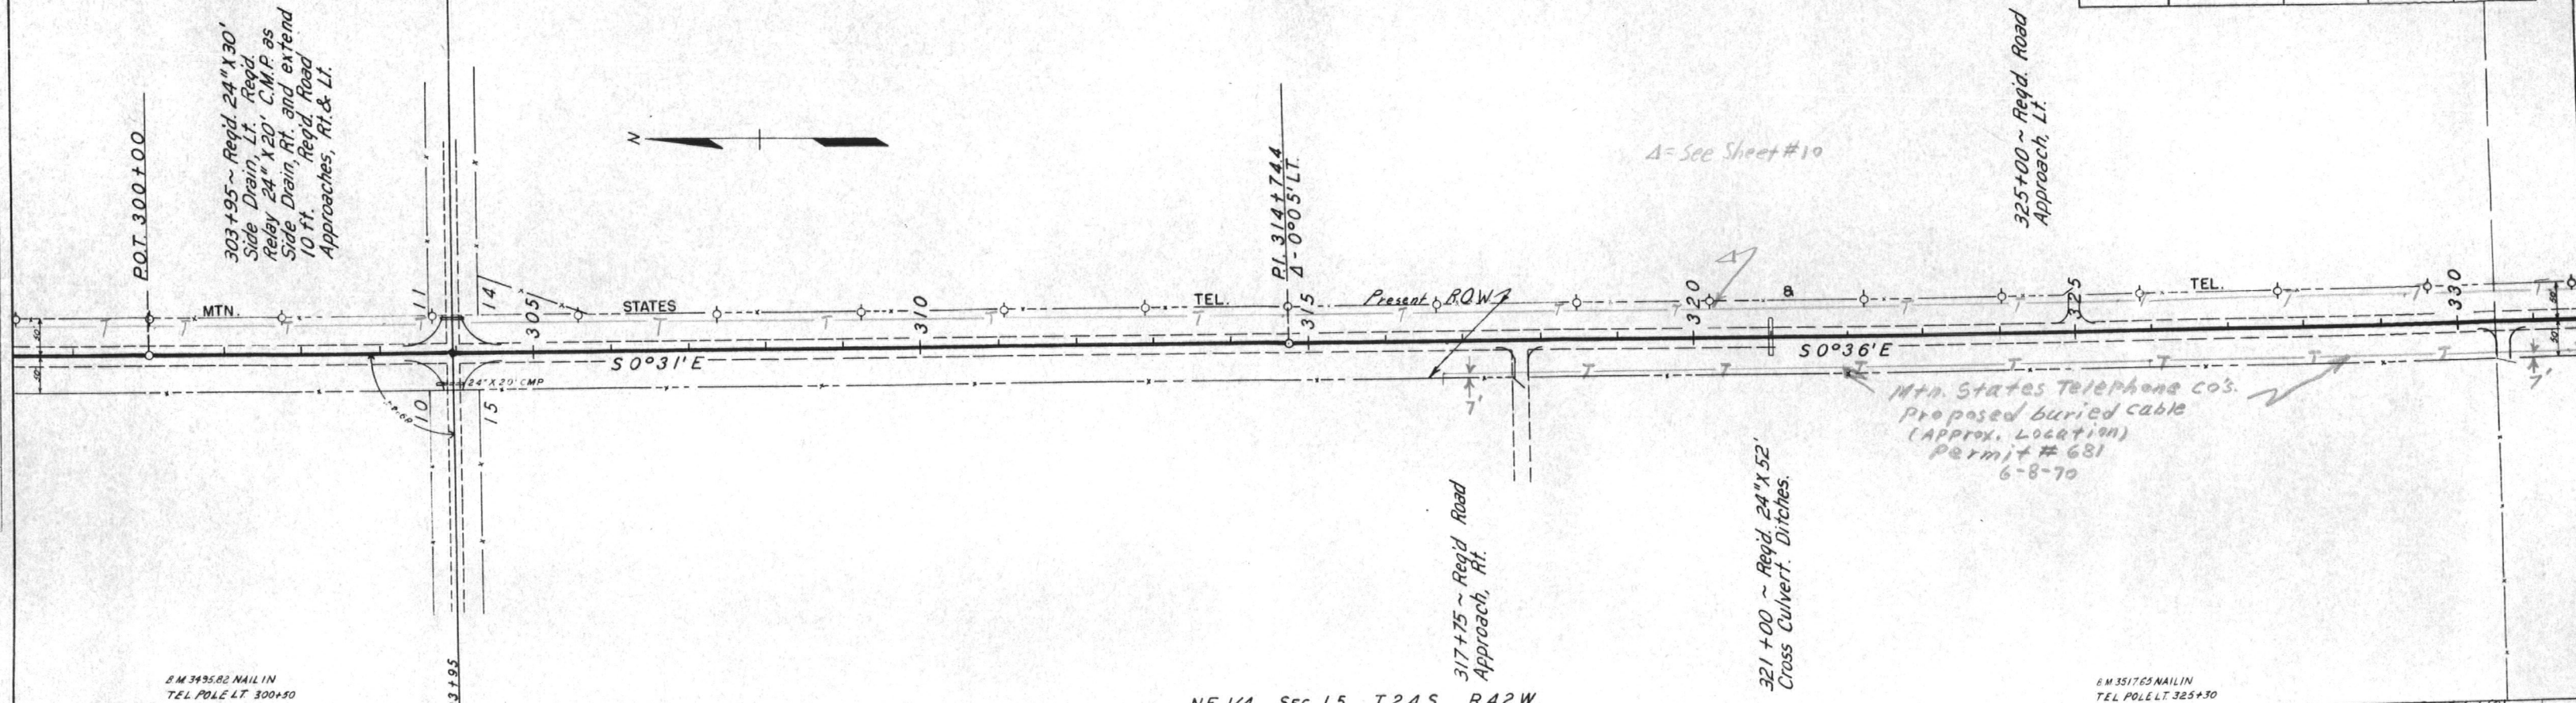


SW 1/4 SEC. 14

FED. ROAD DIV. NO.	DISTRICT	PROJ. NO.	SHEET NO.	TOTAL SHEETS
9	COLO.	S0003(3)	12	

NW 1/4 SEC. 23

PLAN	SURVEYED	DATE
NOTE BOOK	FLIGHT	BY
NO. 16200	ALIGNED CHECKED	
	RT. OF WAY CHECKED	

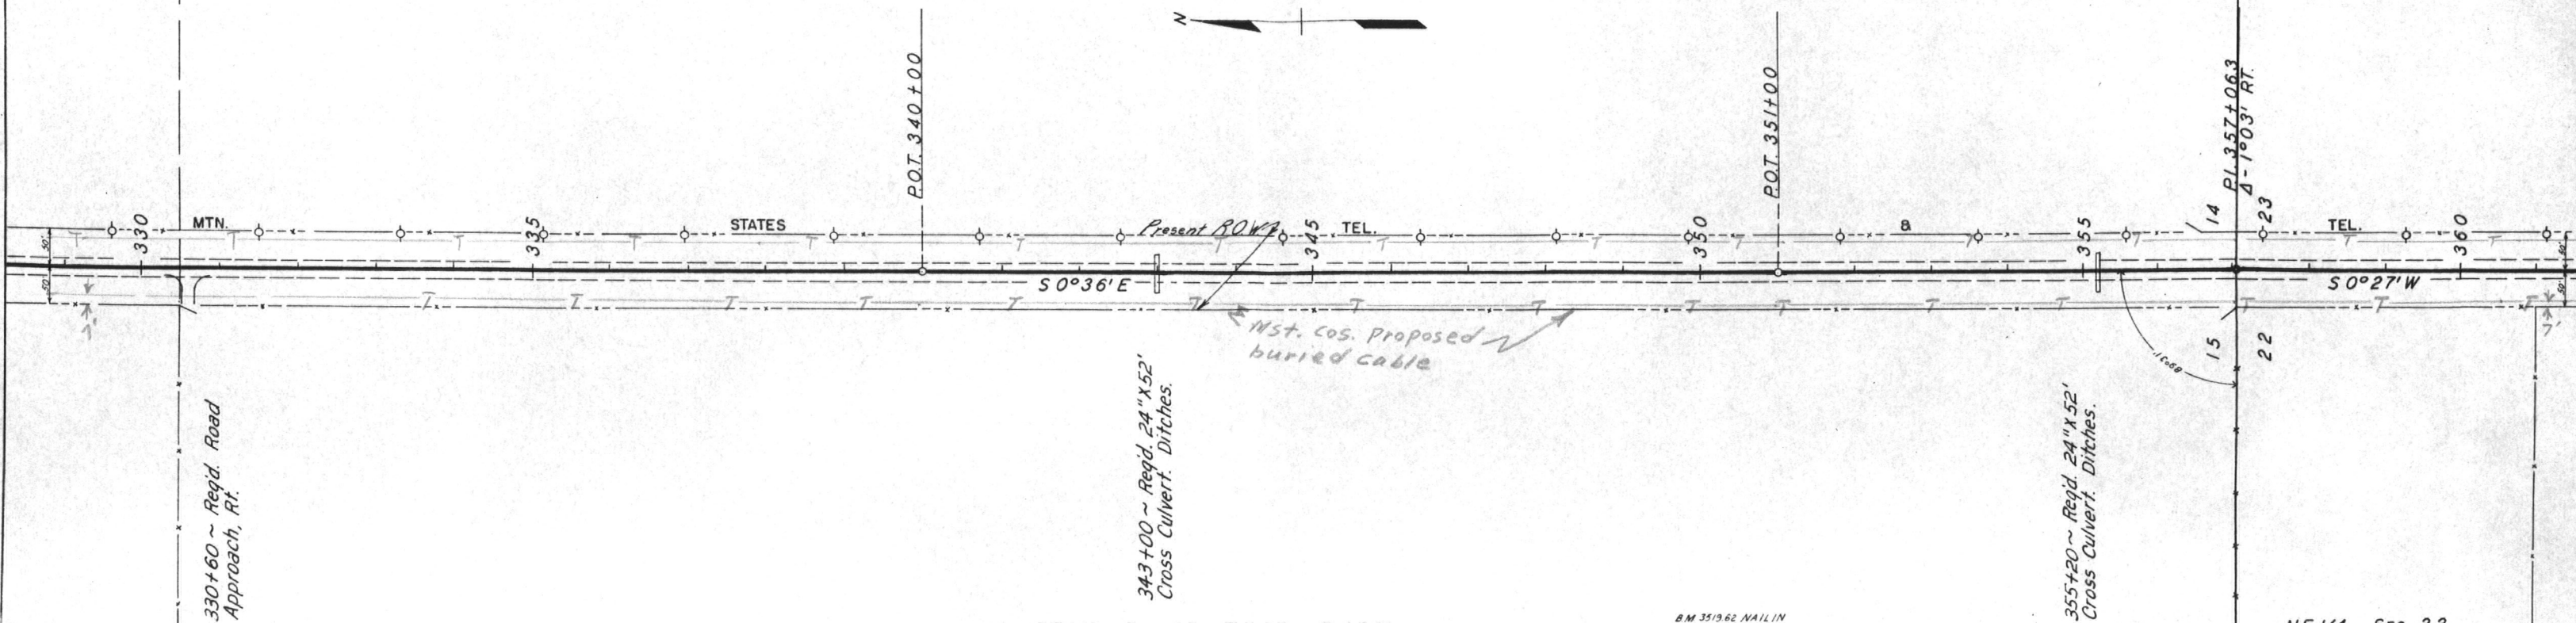


SE 1/4 SEC. 15 T24S R42W

B.M. 3519.62 NAIL IN
TEL. POLE LT 349+85

NE 1/4 SEC. 22


PROFILE	SURVEYED	DATE
NOTE BOOK	PLOTTED	BY
NO. 16200	GRADES CHECKED	
	STRUCTURE NOTATIONS CHECKED	

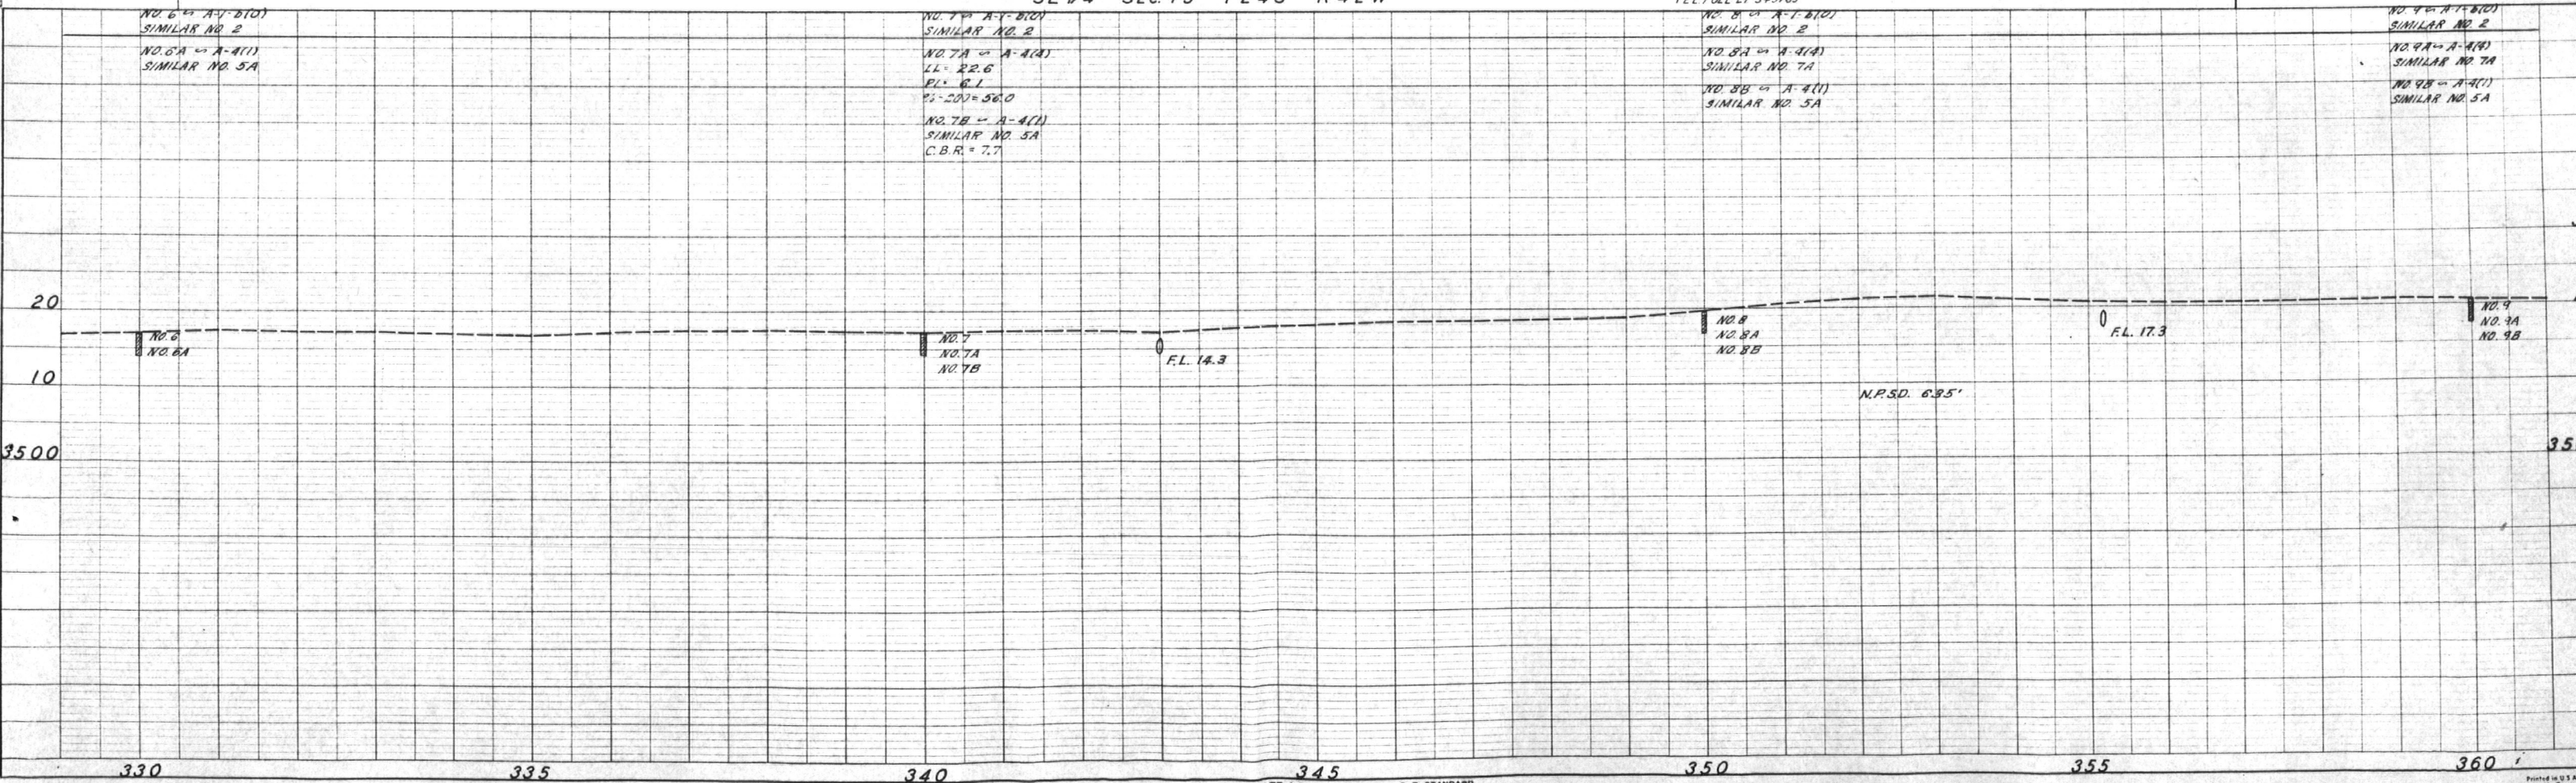

NW 1/4 SEC. 23

SW 1/4 SEC. 23

FED. ROAD DIV. NO.	DISTRICT	PROJ. NO.	SHEET NO.	TOTAL SHEETS
9	COLO.	S0003(3)	13	

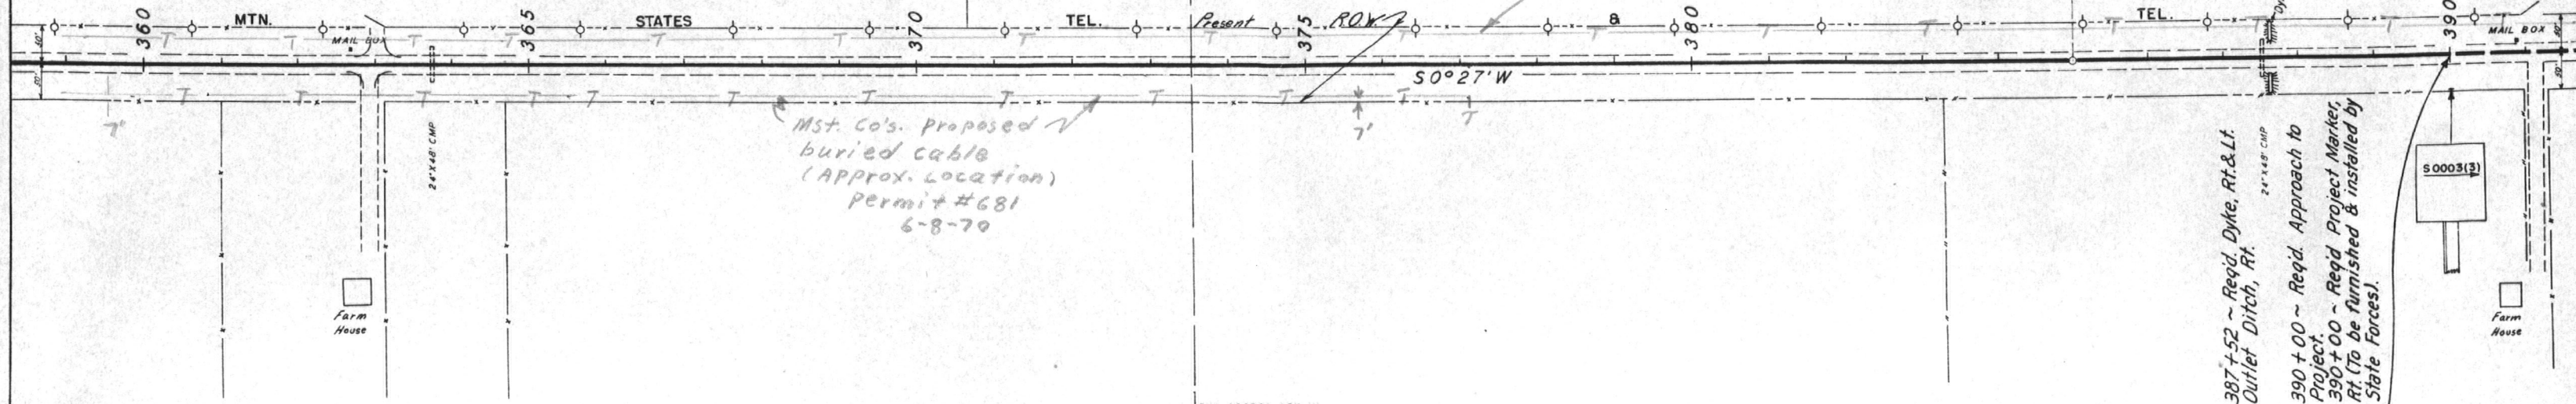363+00 ~ Req'd. Road
Approaches, Rt. & Lt. $\Delta = \text{Seep Sheet \# 10}$ $\Delta = \text{Cont'd. on}$
Proj. S0003(4)

NE 1/4 SEC. 22

B.M. 352796 SPK. IN
TEL. POLE LT. 374+60

SE 1/4 SEC. 22 T24S R42W

NO. 10 $\hookrightarrow$ A-4(0)
SIMILAR NO. 2
NO. 10A $\hookrightarrow$ A-4(1)
SIMILAR NO. 7A
NO. 10B $\hookrightarrow$ A-4(3)
L.L. = 19.3
P.T. = N.P.
% -200 = 50.0
C.B.R. = 7.7

NO. 11 $\hookrightarrow$ A-1.5(0)
SIMILAR NO. 2
NO. 11A $\hookrightarrow$ A-4(1)
SIMILAR NO. 7A
NO. 11B $\hookrightarrow$ A-4(3)
SIMILAR NO. 10B

STA. 390+00 END S0003(3)

NO. 12 A-1.5(0)
SIMILAR NO. 2
NO. 12A A-4(1)
SIMILAR NO. 7A
NO. 12B A-4(3)
SIMILAR NO. 10B

