


TITLE SHEET

STATE DEPARTMENT OF HIGHWAYS
DIVISION OF HIGHWAYS—STATE OF COLORADO

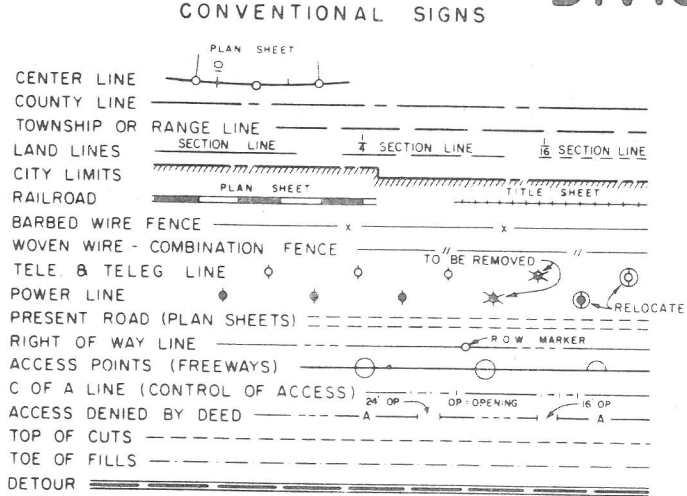

PLAN AND PROFILE OF PROPOSED
FEDERAL AID PROJECT NO. S 0150 (5)
STATE HIGHWAY NO. 150
ALAMOSA COUNTY

SHEET NO
1
2-3
4-32
33-40

FEDERAL ROAD REGION NO	DIVISION	PROJECT NO	SHEET NO
9	COLORADO	S 0150 (5)	1

RIGHT OF WAY S.H. 160 to SAND DUNES

INDEX OF SHEETS


REVISIONS	

TITLE SHEET
TABULATION OF PROPERTIES SHEETS
ALIGNMENT SHEETS
OWNERSHIP PLAT

SCALES OF ORIGINAL DRAWINGS
ON PLAN, 1 IN = 100 FT
ON PROFILE 1 IN = 100 FT HORIZONTAL
1 IN = 10 FT VERTICAL
GRADE LINE ON PROFILE IS SHOWN AS GRADE OF FINISHED ROAD
R.O.W. LENGTH OF PROJECT = 16.016 MILES


RIGHT OF WAY

Durango Master Set

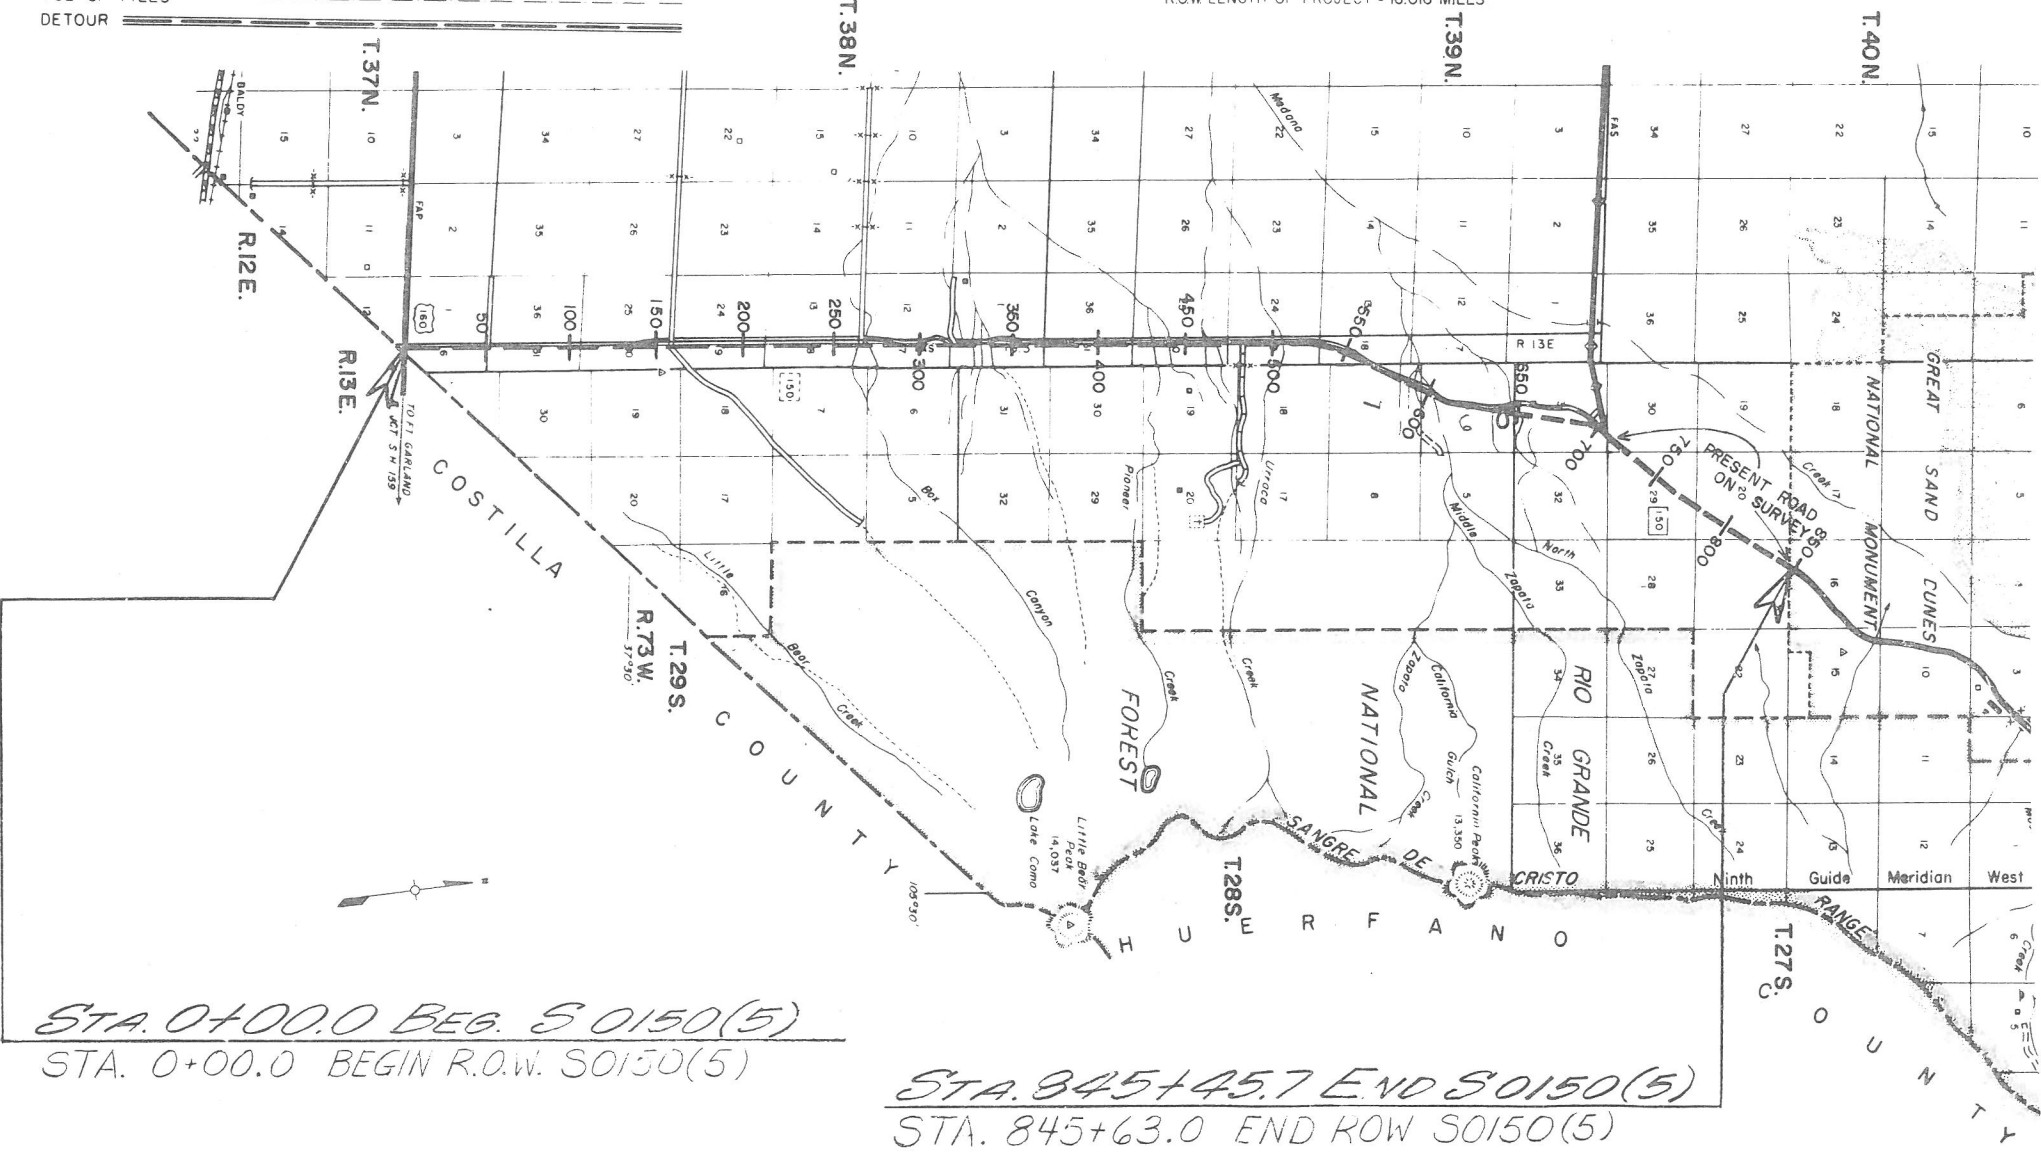

STA. 0+00.0 BEG. S 0150(5)
STA. 0+00.0 BEGIN R.O.W. S0150(5)

STA. 845+45.7 END S0150(5)
STA. 845+63.0 END ROW S0150(5)

 

R. O. W. TABULATION OF PROPERTIES IN ALAMOSA COUNTY S.H.No. 150 PROJ. S 0150 (5)

FEDERAL ROAD DIVISION NO.	DISTRICT	PROJECT NO.	SHEET NO.
9	COLORADO	S 0150 (5)	2

RIGHT OF WAY S.H. 160 TO SAND DUNES

PARCEL NO.	OWNER	ADDRESS	LOCATION	AREA IN ACRES			PURCHASE DATA					REMARKS	NO.
				PARCEL	TO BE ACQUIRED	REMAINDER	LAND	IMPROV'M'TS	DAMAGE	MISC.	TOTAL		
			T. 37 N., R. 13 E., N.M.P.M.										
1	WILBERT L. THOMAS, SR.	NO. 7 GLEN OAK PLACE WEBSTER GROVE, MISSOURI 63119	LOTS 1-4 SEC. 6	23.666	23.666	131.044							
			T. 38 N., R. 13 E., N.M.P.M.										
2	U. S. GOVERNMENT (B.L.M.)		SEC. 31	24.248	24.248								
3	U. S. GOVERNMENT (B.L.M.)		SEC. 30	24.262	24.262								
4	U. S. GOVERNMENT (B.L.M.)		SEC. 19	24.286	24.286								
5	U. S. GOVERNMENT (B.L.M.)		SEC. 18	24.258	24.258								
6	U. S. GOVERNMENT (B.L.M.)		SEC. 7	24.245	24.245								
7	U. S. GOVERNMENT (B.L.M.)		SEC. 6	24.275	24.275								
			T. 39 N., R. 13 E., N.M.P.M.										
8	IRA B. DENTON	MOSCA, COLORADO 81146	LOTS 1-4 SEC. 31	24.254	16.978	195.00							
9	MALCOLM G. STEWART & ARAMINTA K. STEWART	MOSCA, COLORADO 81146	LOTS 1-4 SEC. 30	24.291	24.291	218.00							
10	MALCOLM G. STEWART & ARAMINTA K. STEWART	MOSCA, COLORADO 81146	LOTS 1-4 SEC. 19	24.700	24.700	239.00							
11	U. S. GOVERNMENT (B.L.M.)		LOTS 3,4,5 & S.1/2 6 SEC. 18	20.996	20.996								
12	MALCOLM G. STEWART & ARAMINTA K. STEWART	MOSCA, COLORADO 81146	N.1/2 LOT 6 SEC. 18	1.274	1.274	73.00							
			T. 28 S., R. 73 W., 6th P.M.										
13	U. S. GOVERNMENT (B.L.M.)		NW. 1/4 SEC. 7	9.253	9.253								

REVISIONS		
1-21-72	Added B.L.M. to U.S. Gov. Land	D.J.F.
6-16-72	Corrected Parcel 8	V.R.

FEDERAL ROAD DIVISION NO.	DISTRICT	PROJECT NO.	SHEET NO.
9	COLORADO	S 0150 (5)	3


FED. ROAD REG. NO.	DIVISION	PROJECT NO.	SHEET NO.
9	COLO.	50150(5)	4

RIGHT OF WAY
S. H. 160 to SAND DUNES

REVISIONS	
1-21-72	Correct Bearings & Dist. Par. 1 D.J.F.

Sec. 1, T.37N., R.12E., N.M.P.M.
Small Brush & Grass

STA. 0+00.0 BEG. 50150(5)
STA. 0+00 BEG. R.O.W. 50150(5)

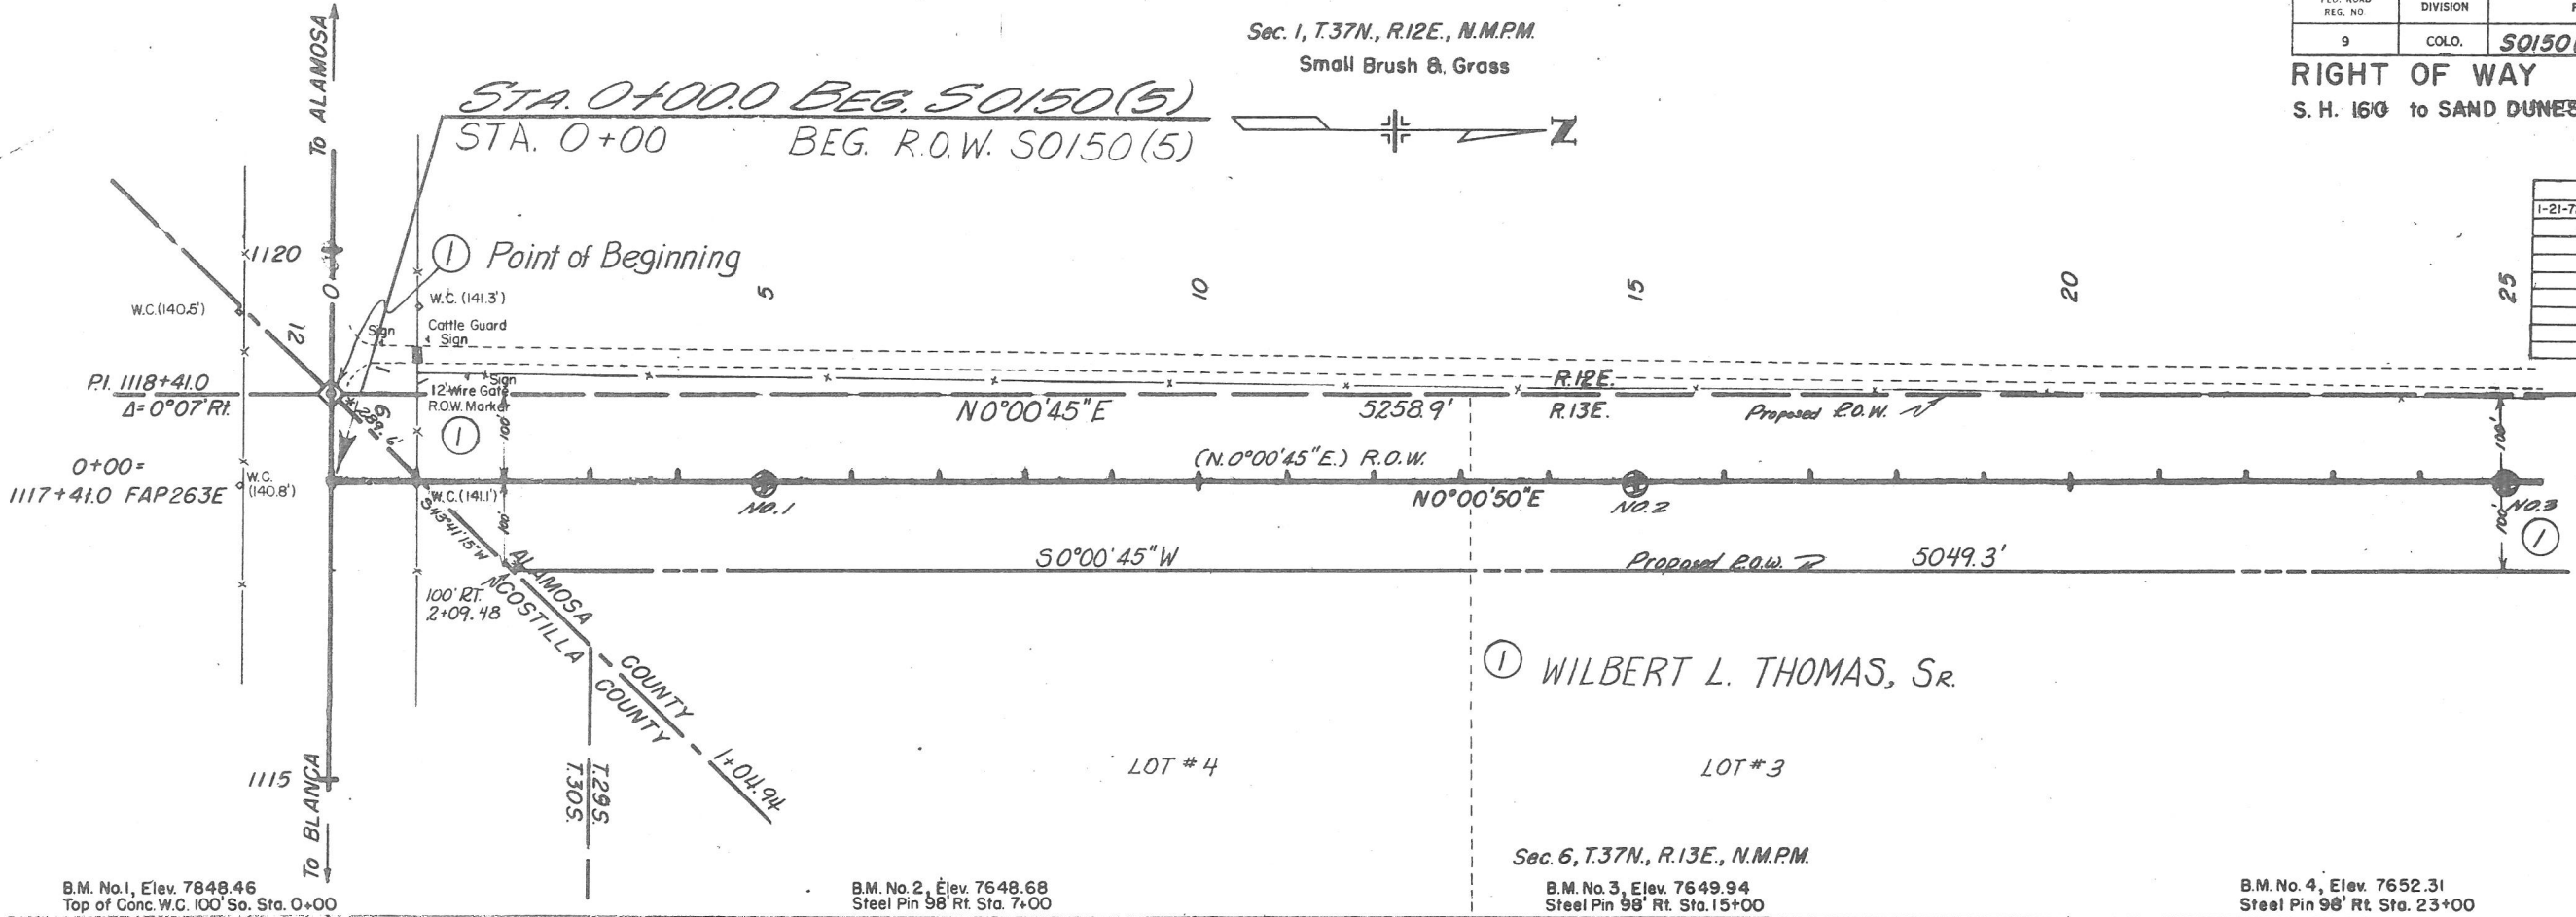

① WILBERT L. THOMAS, SR.

Sec. 6, T.37N., R.13E., N.M.P.M.

B.M. No. 3, Elev. 7649.94
Steel Pin 98' Rt. Sta. 15+00

B.M. No. 4, Elev. 7652.31
Steel Pin 98' Rt. Sta. 23+00

B.M. No. 1, Elev. 7648.46
Top of Conc. W.C. 100' So. Sta. 0+00

B.M. No. 2, Elev. 7648.68
Steel Pin 98' Rt. Sta. 7+00

Test No. 1, A-2-4(1)
L.L. = NV
P.I. = NP
%200 = 6
R = 71

Test No. 2, A-2-4(1)
L.L. = NV
P.I. = NP
%200 = 13
R = 71

Test No. 3, A-2-4(1)
Sign to Test No. 2
R = 71

NOTE:
PRELIMINARY SOIL SURVEY
SAMPLE NO. 6277 UNDER
PROJECT NO. 50150(5)

7660
7650
7640

7680
7650
7640

7648.46

7652.31

+0.10%

+0.32%

800' V.C.

Colorado State Highway 160



PLAN

FED. ROAD REG. NO.	DIVISION	PROJECT NO.	SHEET NO.
9	COLO.	50150(5)	5

RIGHT OF WAY
S.H. 160 to SAND DUNES
Sec. 36, T.38N, R.12E.

REVISIONS	
1-21-72	Correct Bearings & Dist. For 192 D.I.F.

Sec. 1, T.37N, R.12E.
Small Brush & Grass

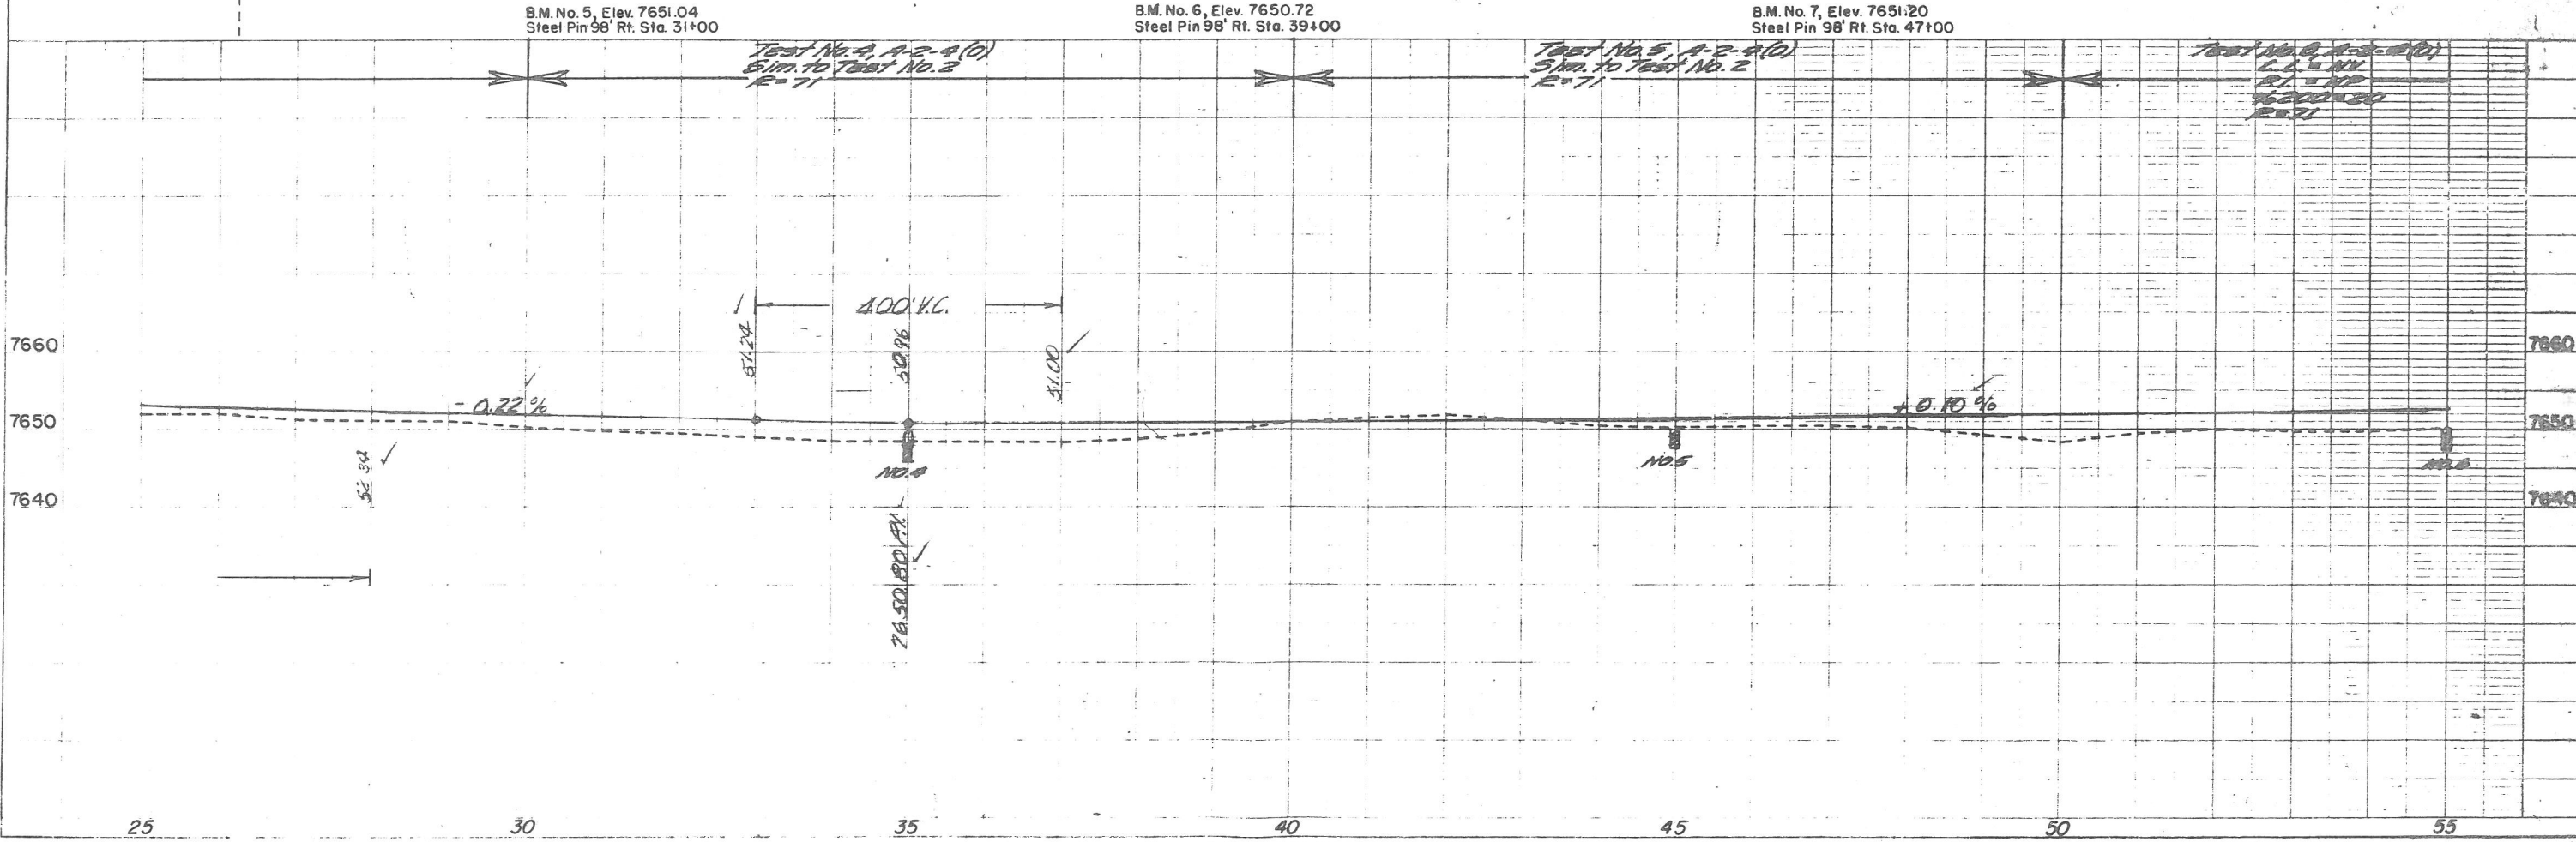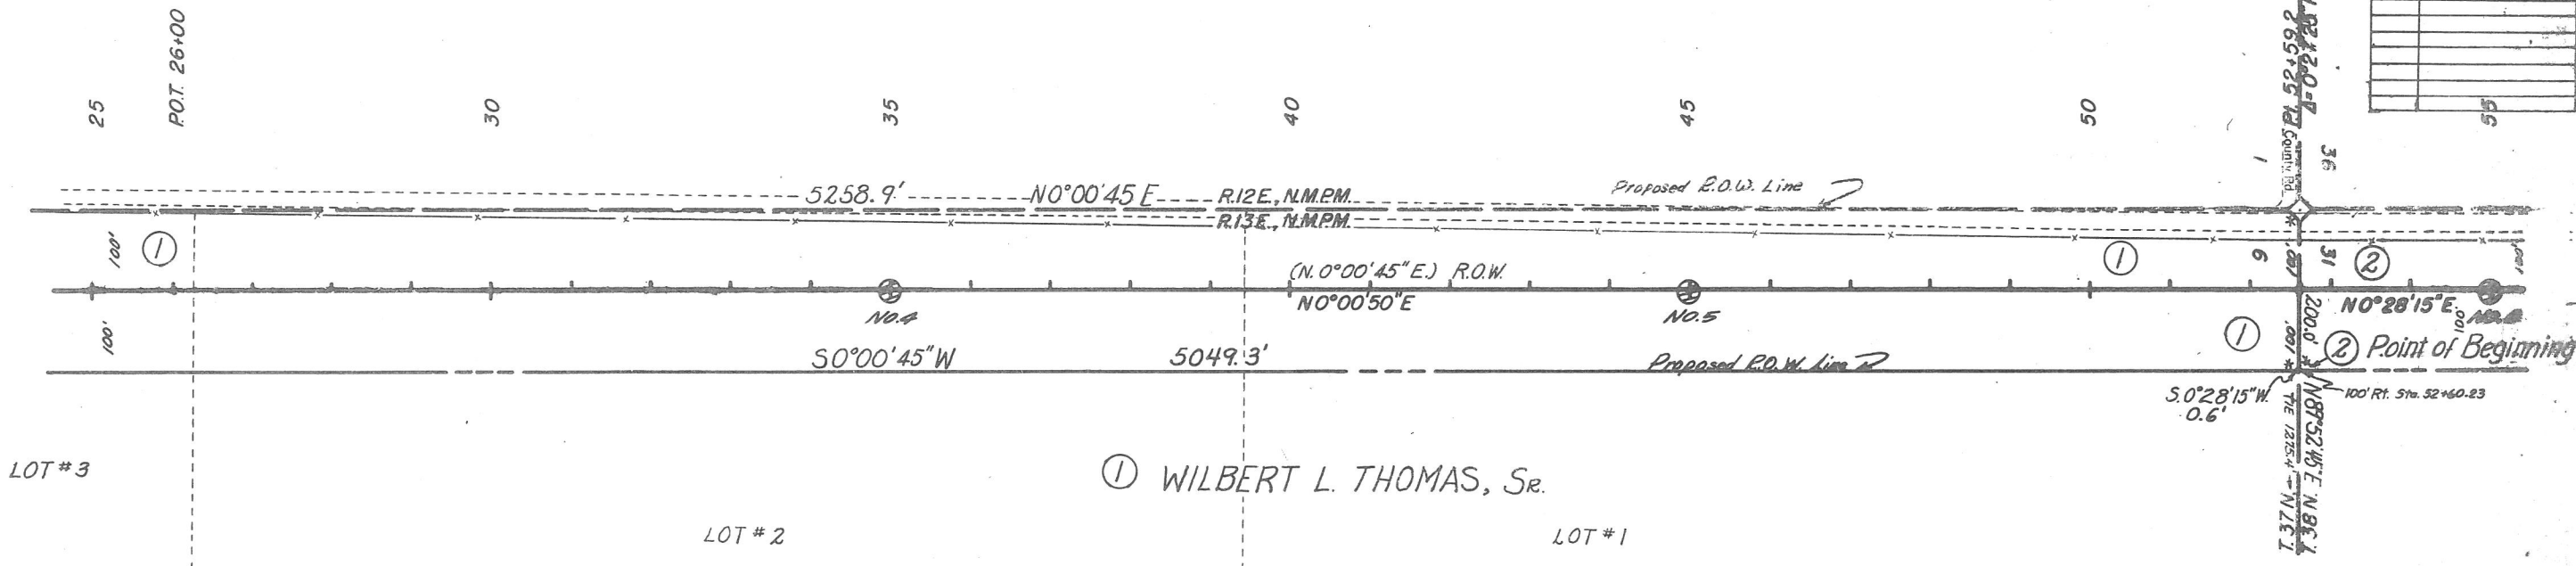

Sec. 36, T.38N, R.12E.
Small Brush & Grass




DIVISION	PROJECT NO.	SHEET NO.
9	50150(5)	6

RIGHT OF WAY
S.H. 160 to
SAND DUNES


REVISIONS	
No.	Description
1-21-72	Correct Distances Par. 2

PLAN

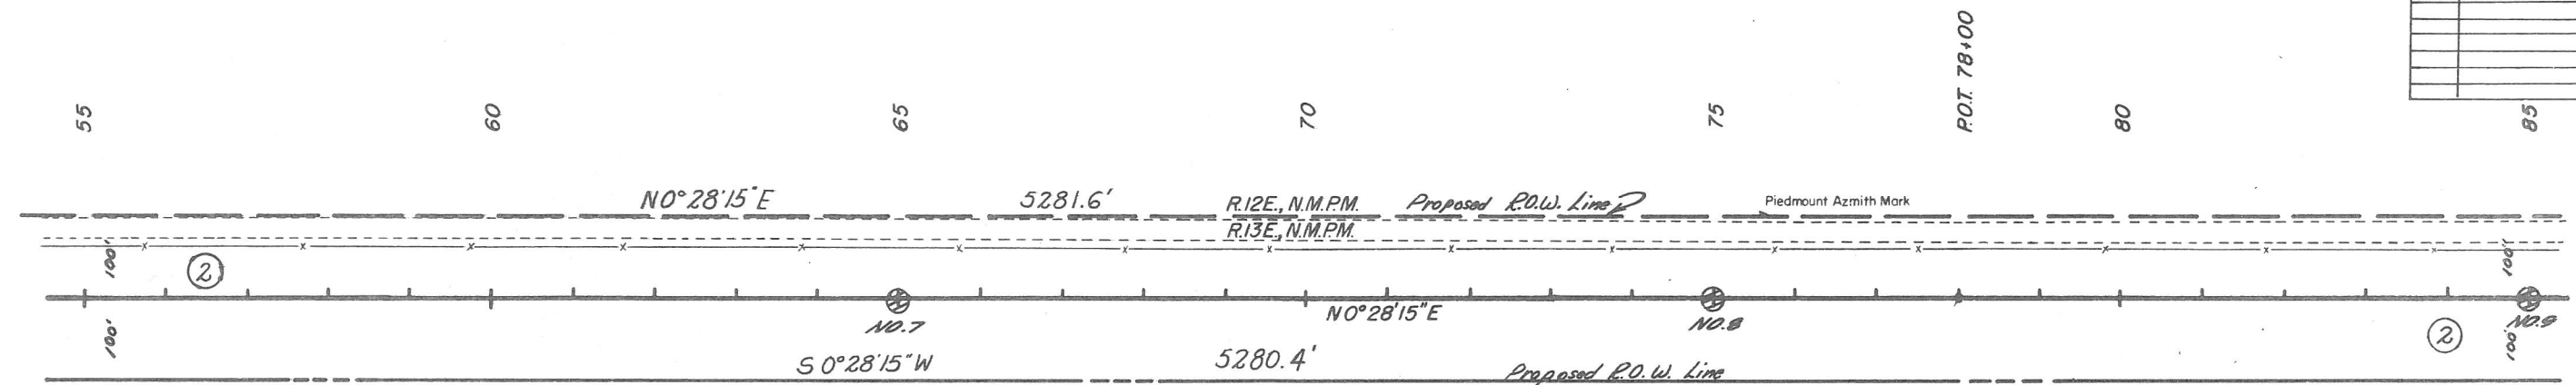

② U.S. GOVERNMENT
(B.L.M.)

PROFILE

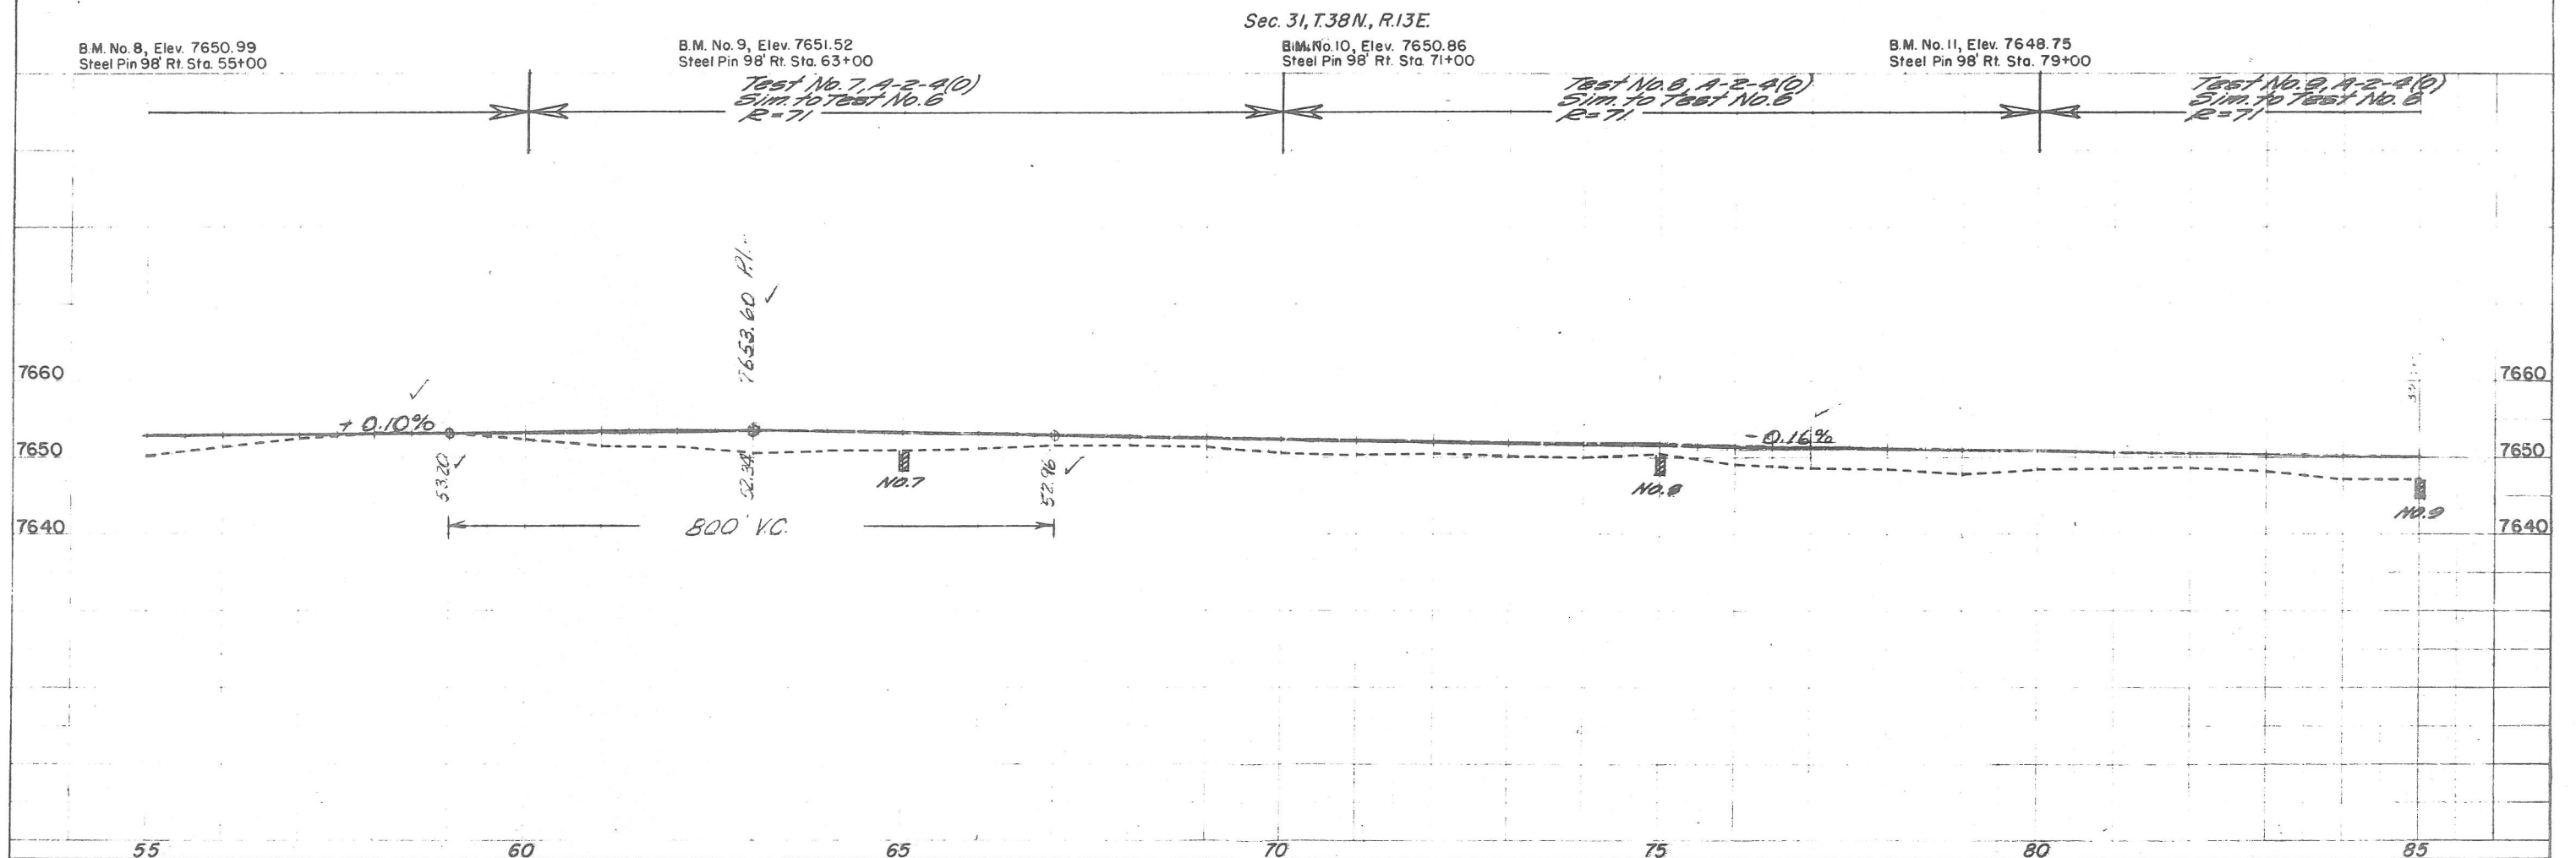

PLAN
NOTE BOOK
NO.



PROFILE
NOTE BOOK
NO.

Sec. 36, T. 38N., R. 12E.
Small Brush & Grass

DISTRICT	DIVISION	PROJECT NO.	SHEET NO.
9	CULO.	SO150(5)	7

RIGHT OF WAY
Sec. 25, T. 38N., R. 12E.
S.H. 160 to SAND DUNES

REVISIONS	
1-21-72	Correct Bearings & Dist. Per 2 & 3 D.J.F.

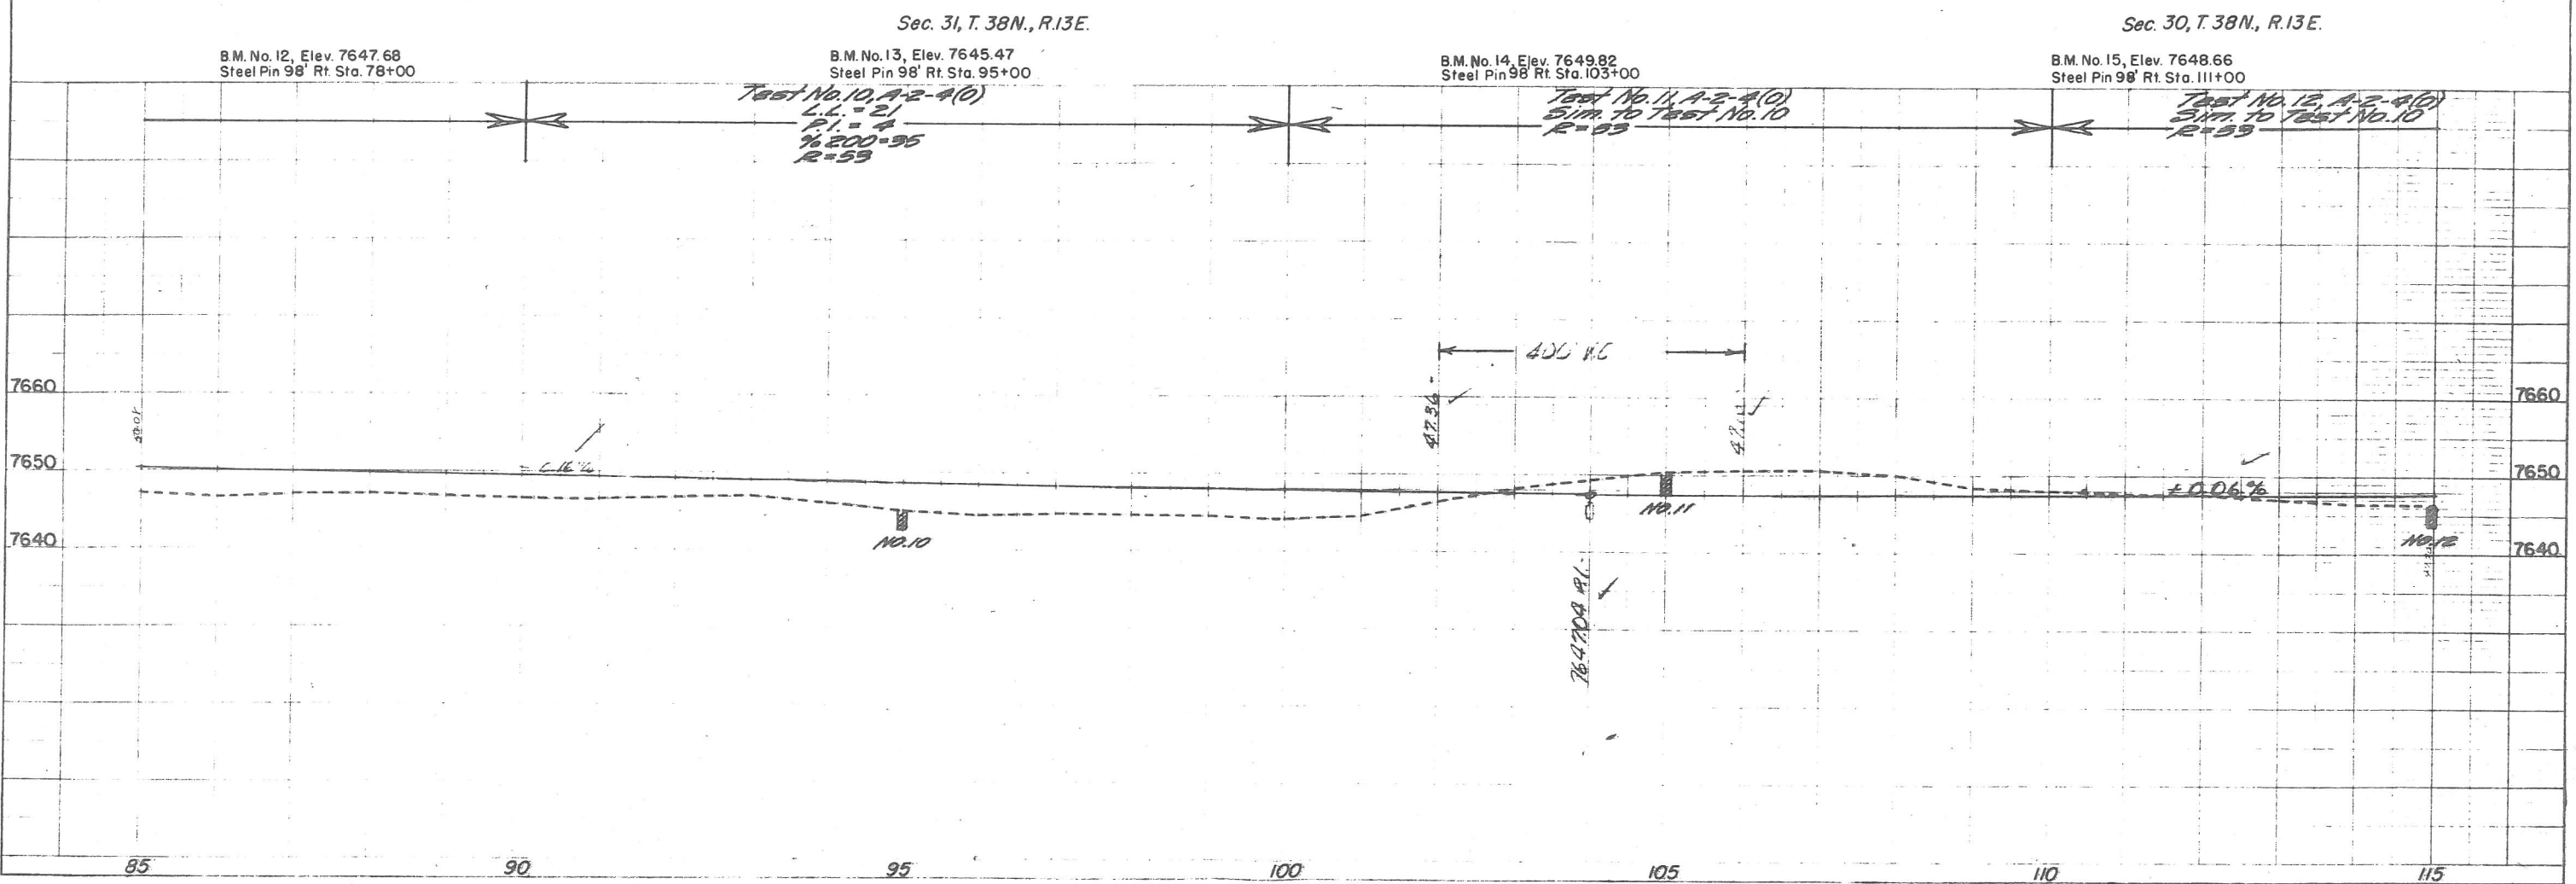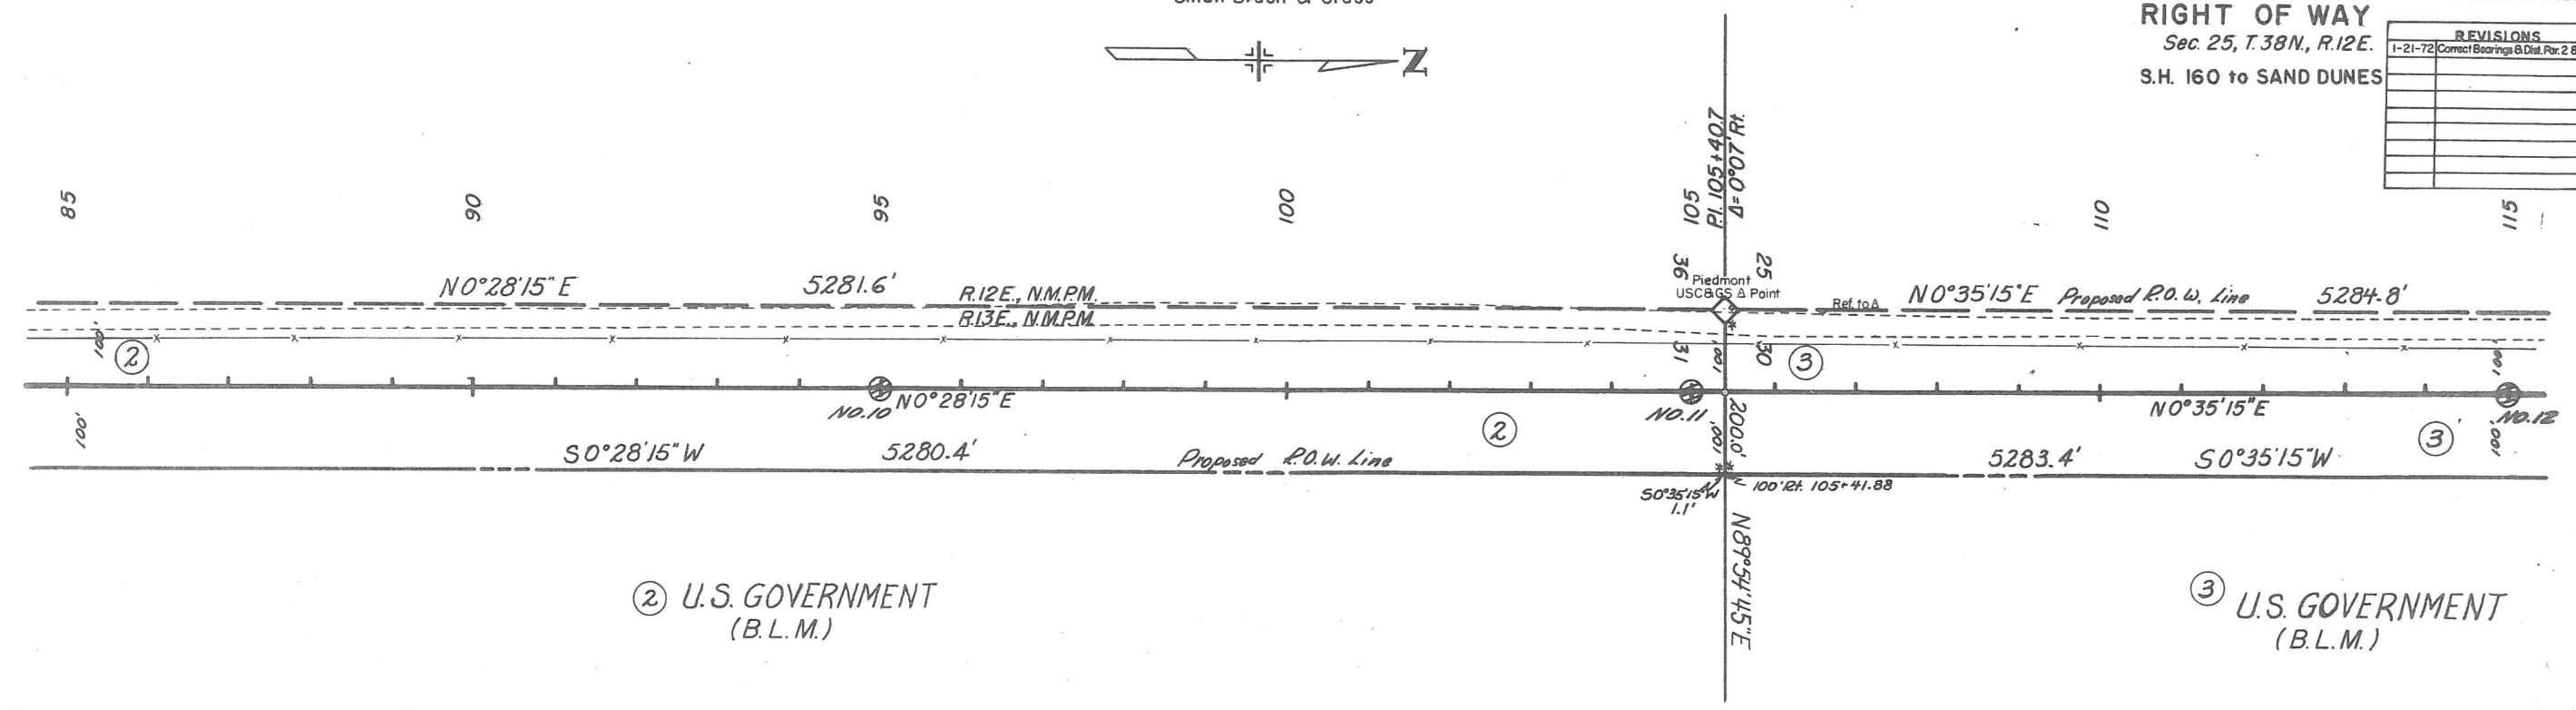


Sec. 25, T.38N., R.12E.
Small Brush & Grass

PROJECT NO. 50150(5)
SHEET NO. 8

RIGHT OF WAY
S.H. 160 to SAND DUNES

REVISIONS		
1-21-72	Correct Bearings & Dist. Par. 3	D.J.F.

PLAN

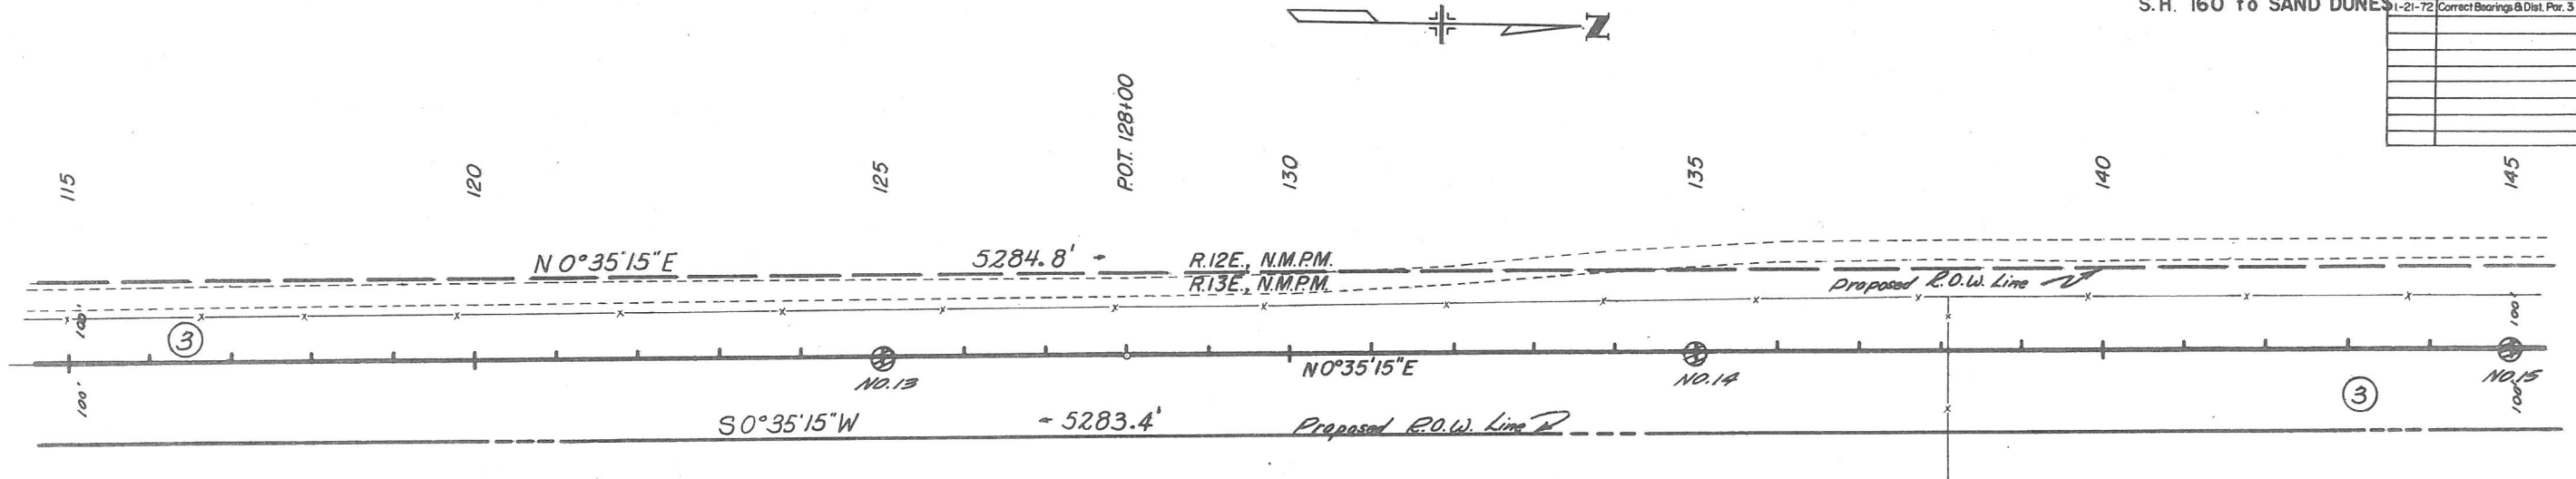

③ U.S. GOVERNMENT
(B.L.M.)

Sec. 30, T.38N., R.13E.

B.M. No. 16, Elev. 7646.00
Steel Pin 98' Rt. Sta. 119+00

B.M. No. 17, Elev. 7649.04
Steel Pin 98' Rt. Sta. 127+00

B.M. No. 18, Elev. 7648.82
Steel Pin 98' Rt. Sta. 135+00


B.M. No. 19, Elev. 7648.65
Steel Pin 98' Rt. Sta. 145+00

Test No. 13, A-2-A(0)
Sim. to Test No. 10
R=53

Test No. 14, A-2-A(0)
Sim. to Test No. 10
R=53

Test No. 15, A-2-A(0)
L.L. = NV
P.I. = NP
%200=14
R=71

PROFILE

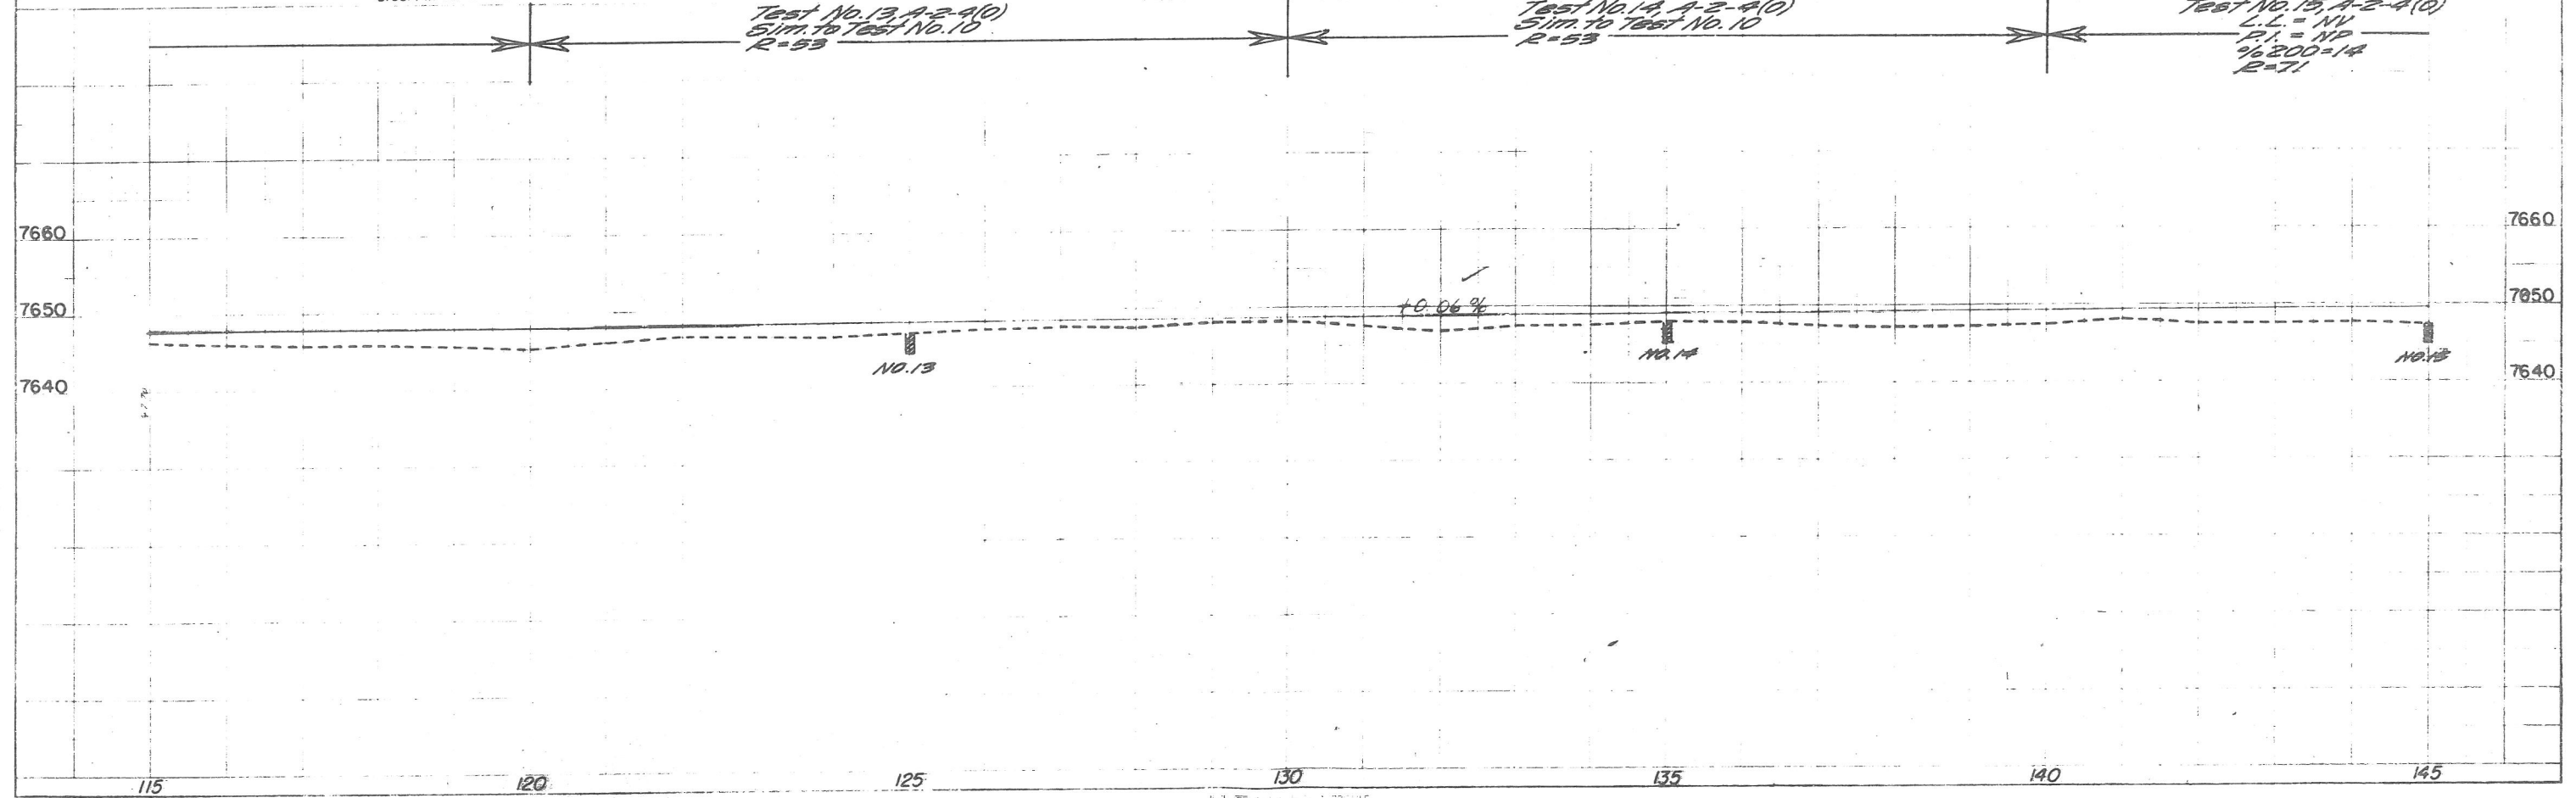

Sec. 25, T.38N., R.12E.

Small Brush & Grass

SE 1/4, Sec. 24, T.38N., R.12E.


RIGHT OF WAY
S.H. 160 to SAND DUNES

PROJECT NO.
S0150(5)

SHEET NO.
9

REVISIONS

NO.	DESCRIPTION	DATE
1-21-72	Correct Bearings & Dist. Per. 3 & 4	D.J.F.

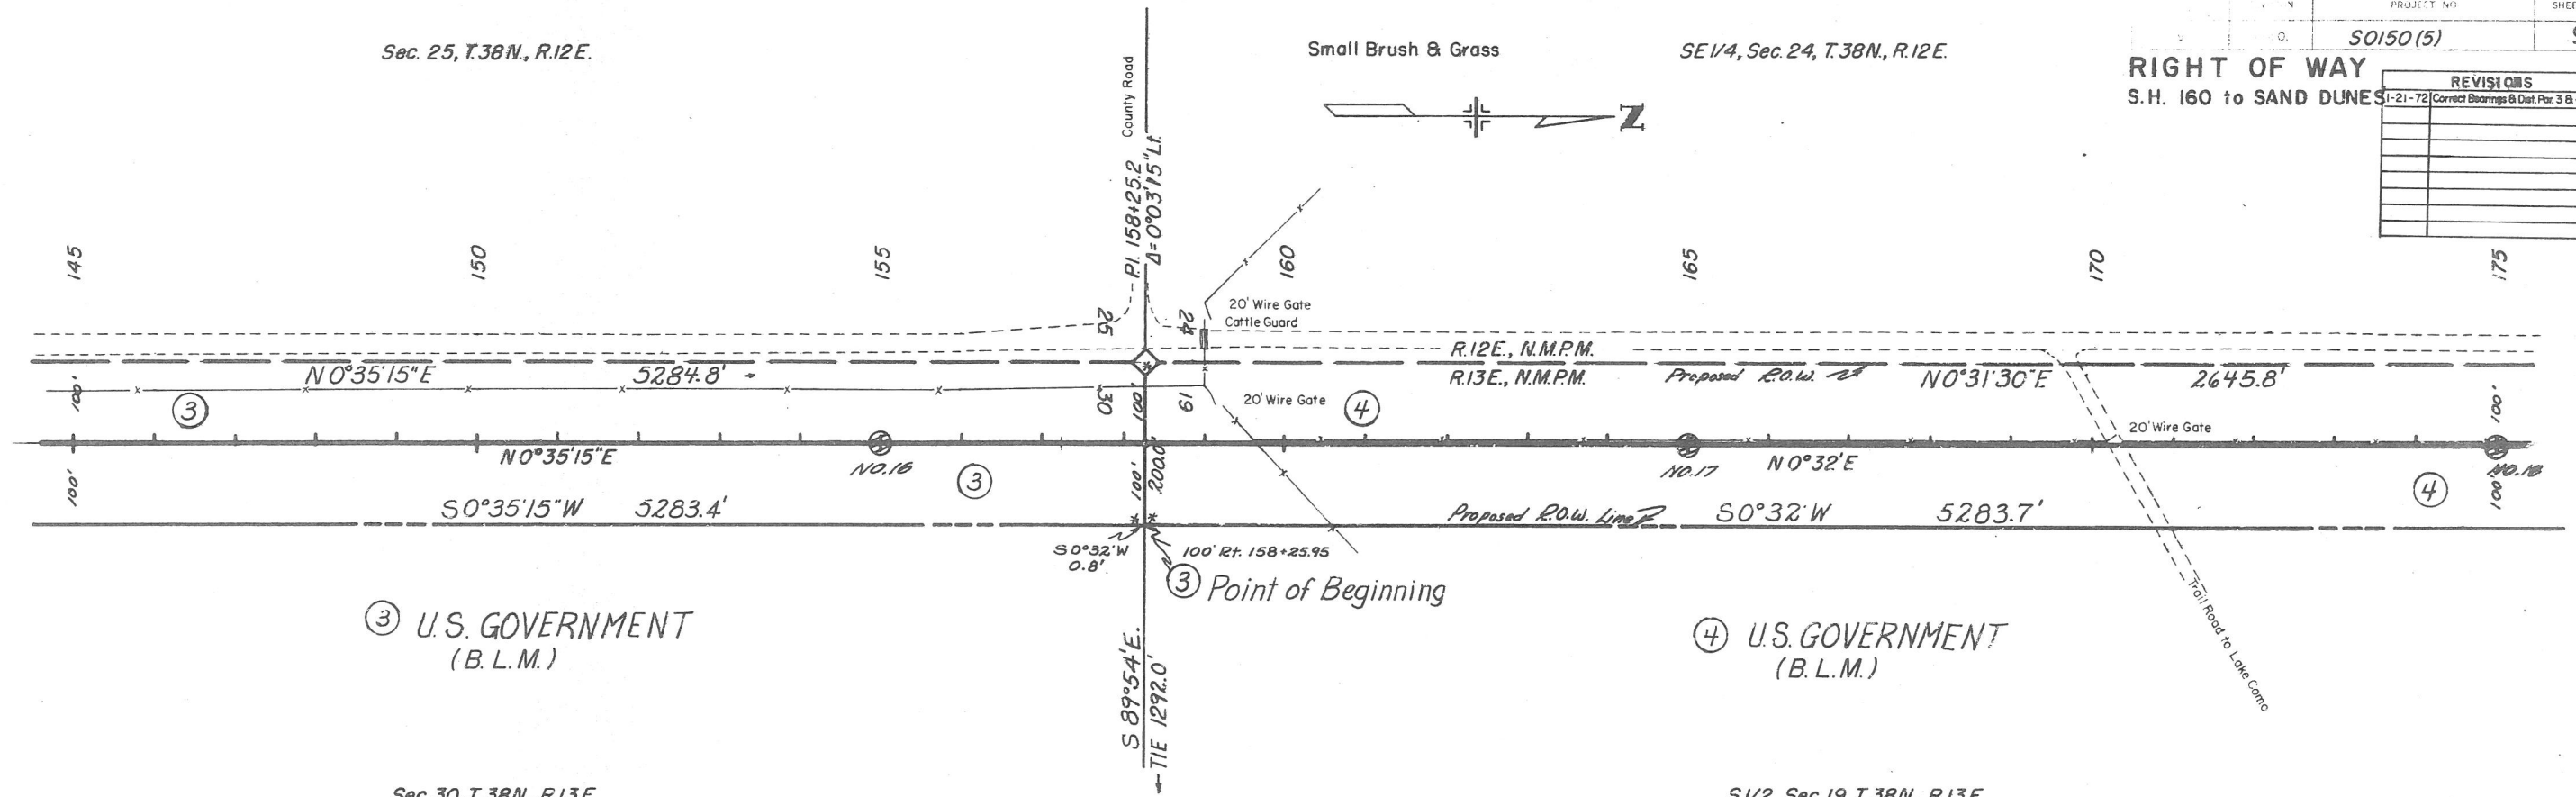

Sec. 30, T.38N., R.13E.

B.M. No. 20, Elev. 7647+93
Steel Pin 98' Rt. Sta. 151+00

B.M. No. 21, Elev. 7648.56
Steel Pin 98' Rt. Sta. 159+00


S 1/2, Sec. 19, T.38N., R.13E.

B.M. No. 22, Elev. 7652.59
Steel Pin 98' Rt. Sta. 167+00



Test No. 16, A-2-4(0)
Sim. to Test No. 15
R=71

Test No. 17, A-2-4(0)
Sim. to Test No. 15
R=71

Test No. 18, A-2-4(0)
Sim. to Test No. 15
R=71

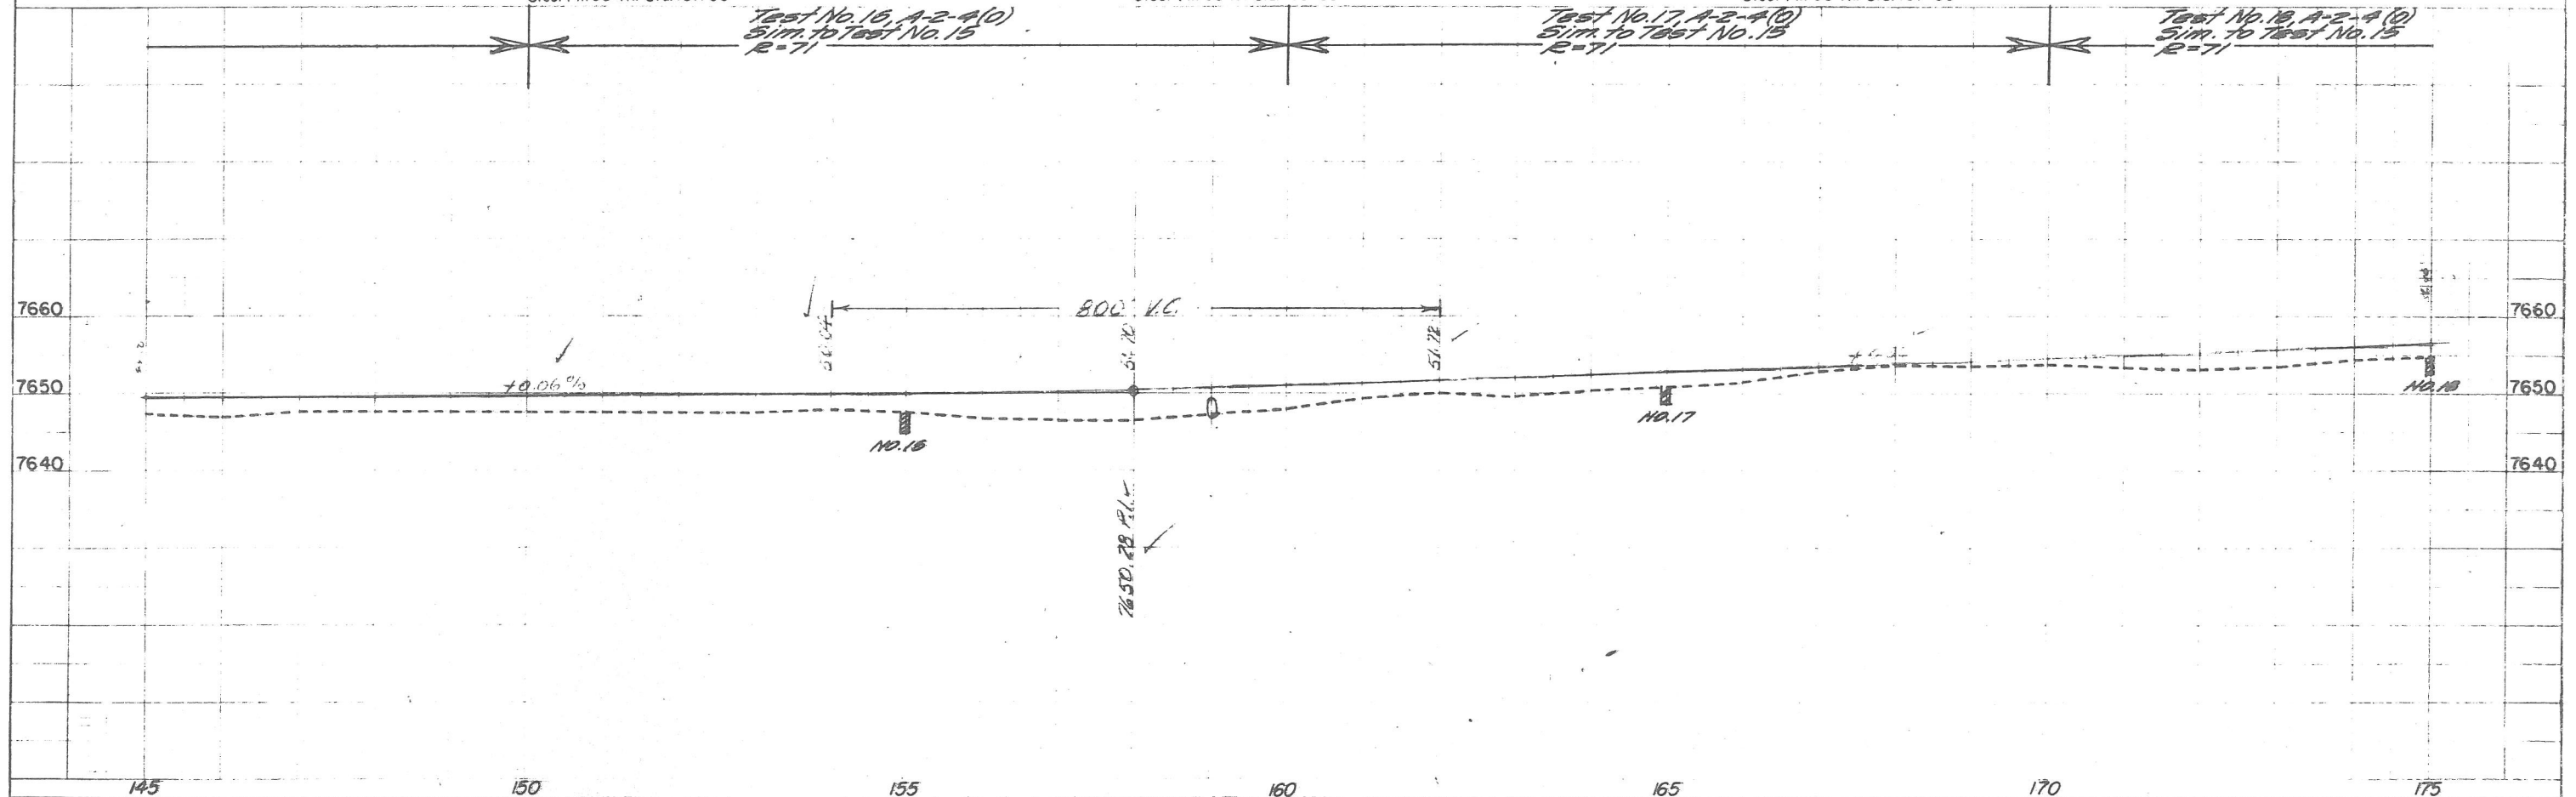

10

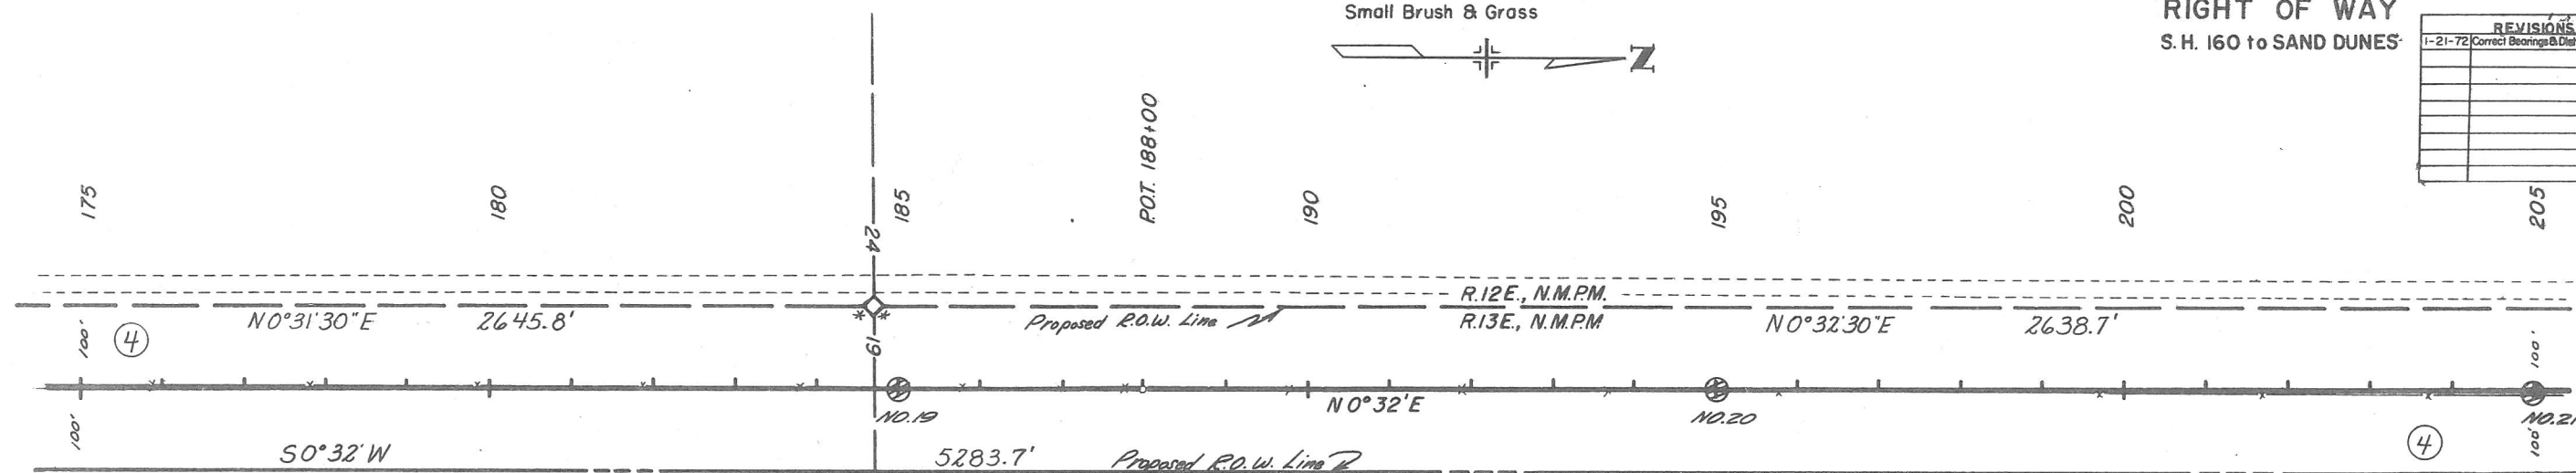 [illegible]

④ U.S. GOVERNMENT
(B. L. M.)


N 1/2, Sec. 19, T. 38 N., R. 12 E.

B.M. No. 26, Elev. 7653.93
Steel Pin 98' Rt. Sta. 199+00

Test No. 19, A-2-4(0)
Sim. to Test No. 15
R=51

Test No. 20, A-2-4(0)
L.L. = NV
P.I. = NP
%200 = 18
R = 71

Test No. 21 A-2-4(0)
Sum to Test No. 20
R=71

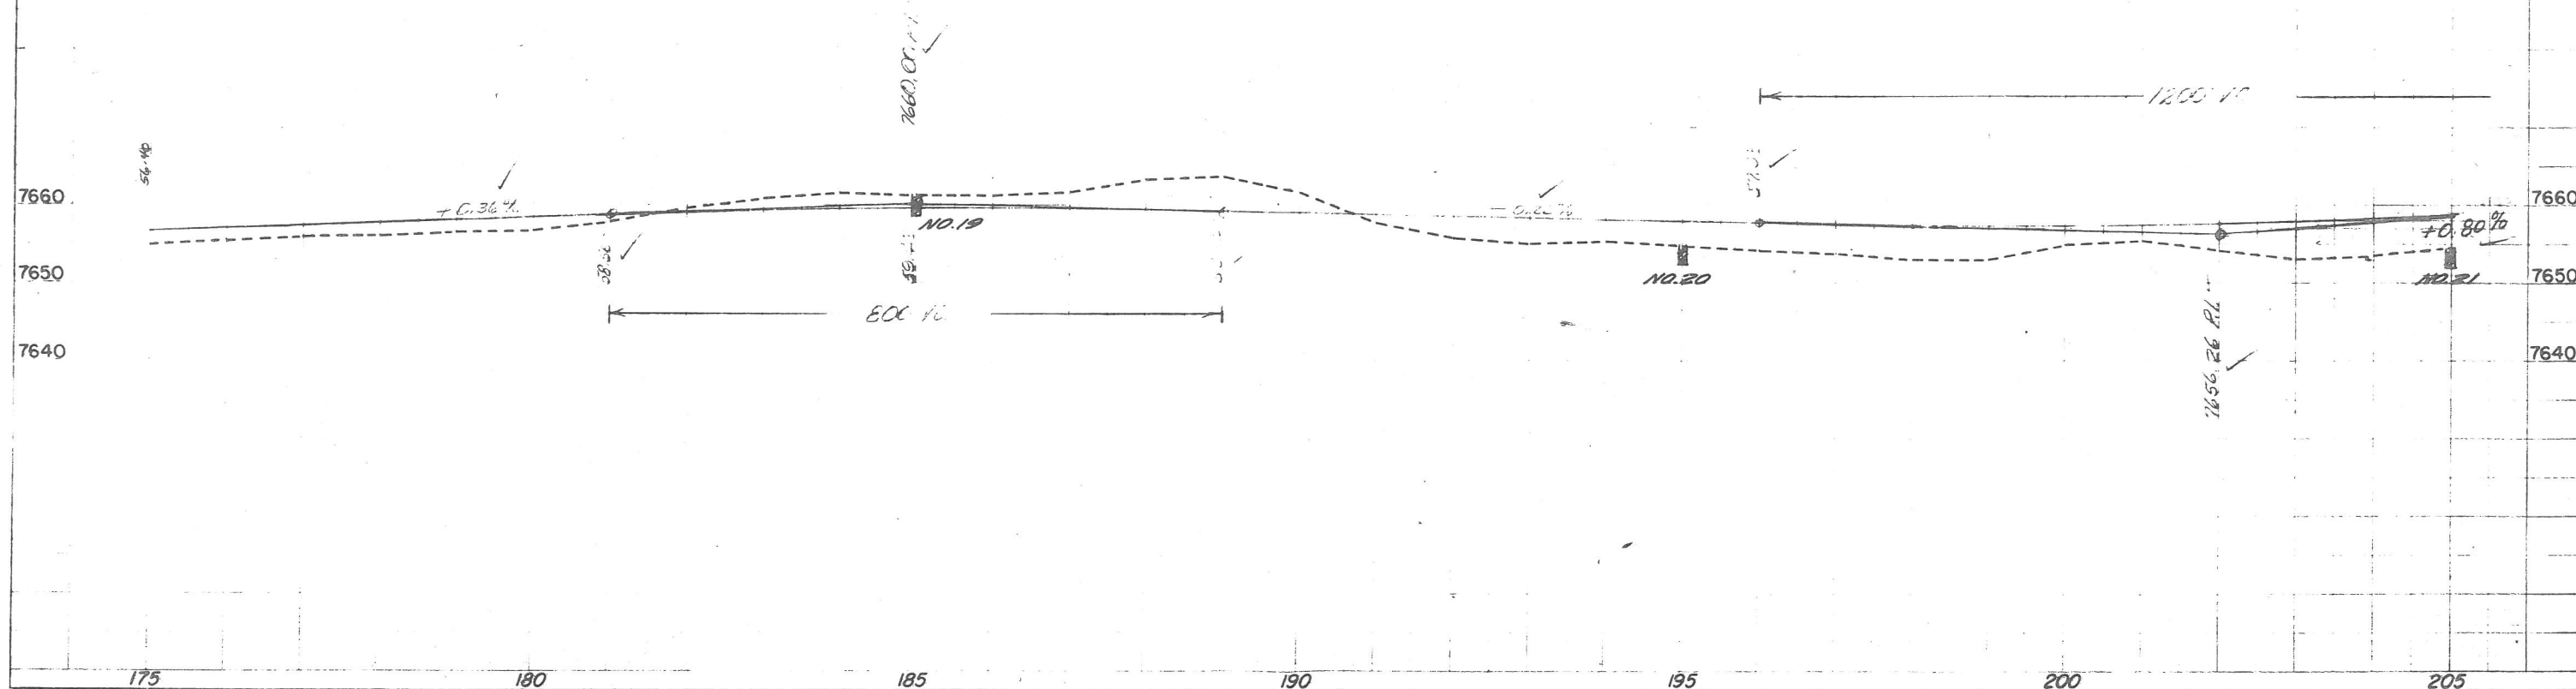



NE 1/4, Sec. 24, T.38N., R.12E.

Sec. 13, T.38N., R.12E.

DIVISION	PROJECT NO.	SHEET NO.
9	50150 (5)	11

RIGHT OF WAY
S.H. 160 to SAND
DUNES

REVISIONS	
1-21-72	Correct Bearings & Dist. Per 4 & 5 D.J.E.

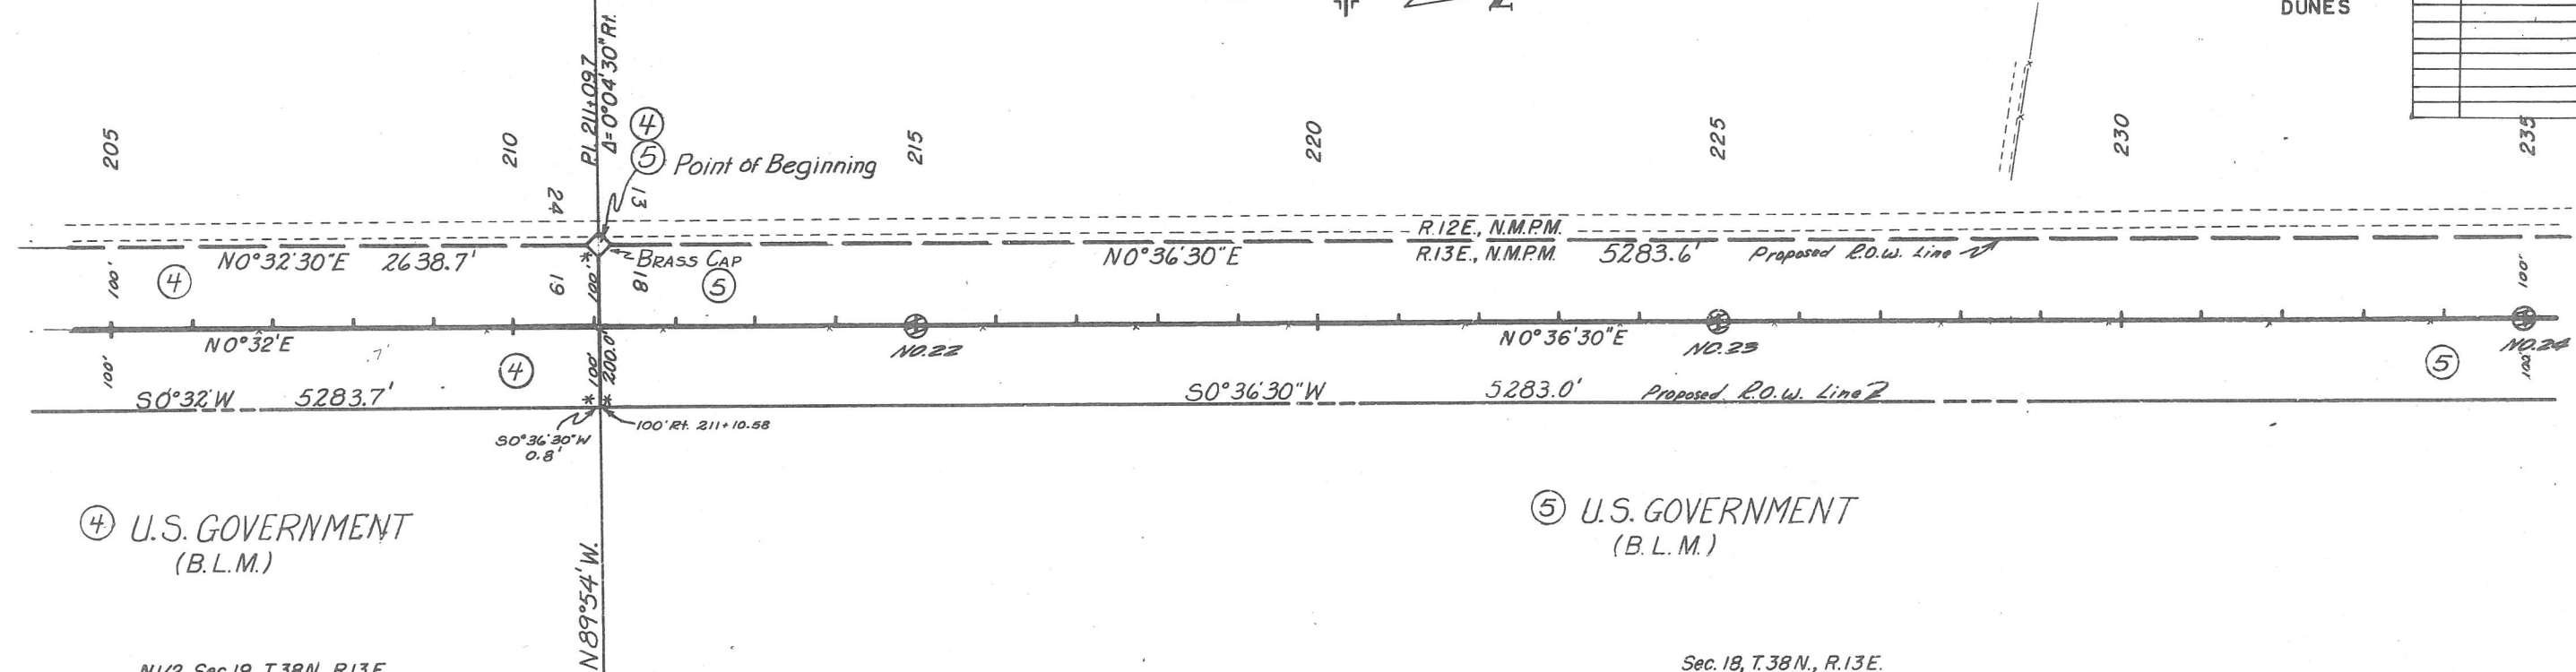 

N 1/2, Sec. 19, T.38N., R.13E.

Sec. 18, T.38N., R.13E.

B.M. No. 27, Elev. 7657.84
Steel Pin 98' Rt. Sta. 207+00

B.M. No. 28, Elev. 7664.69
Steel Pin 98' Rt. Sta. 215+00

B.M. No. 29, Elev. 7667.41
Steel Pin 98' Rt. Sta. 223+00


B.M. No. 30, Elev. 7672.12
Steel Pin 98' Rt. Sta. 230+70

Test No. 22, A-E-4(0)
Sim. to Test No. 20
R=71'

Test No. 23, A-E-4(0)
Sim. to Test No. 20
R=71'

Test No. 24, A-E-4(0)
Sim. to Test No. 20
R=71'

PROFILE

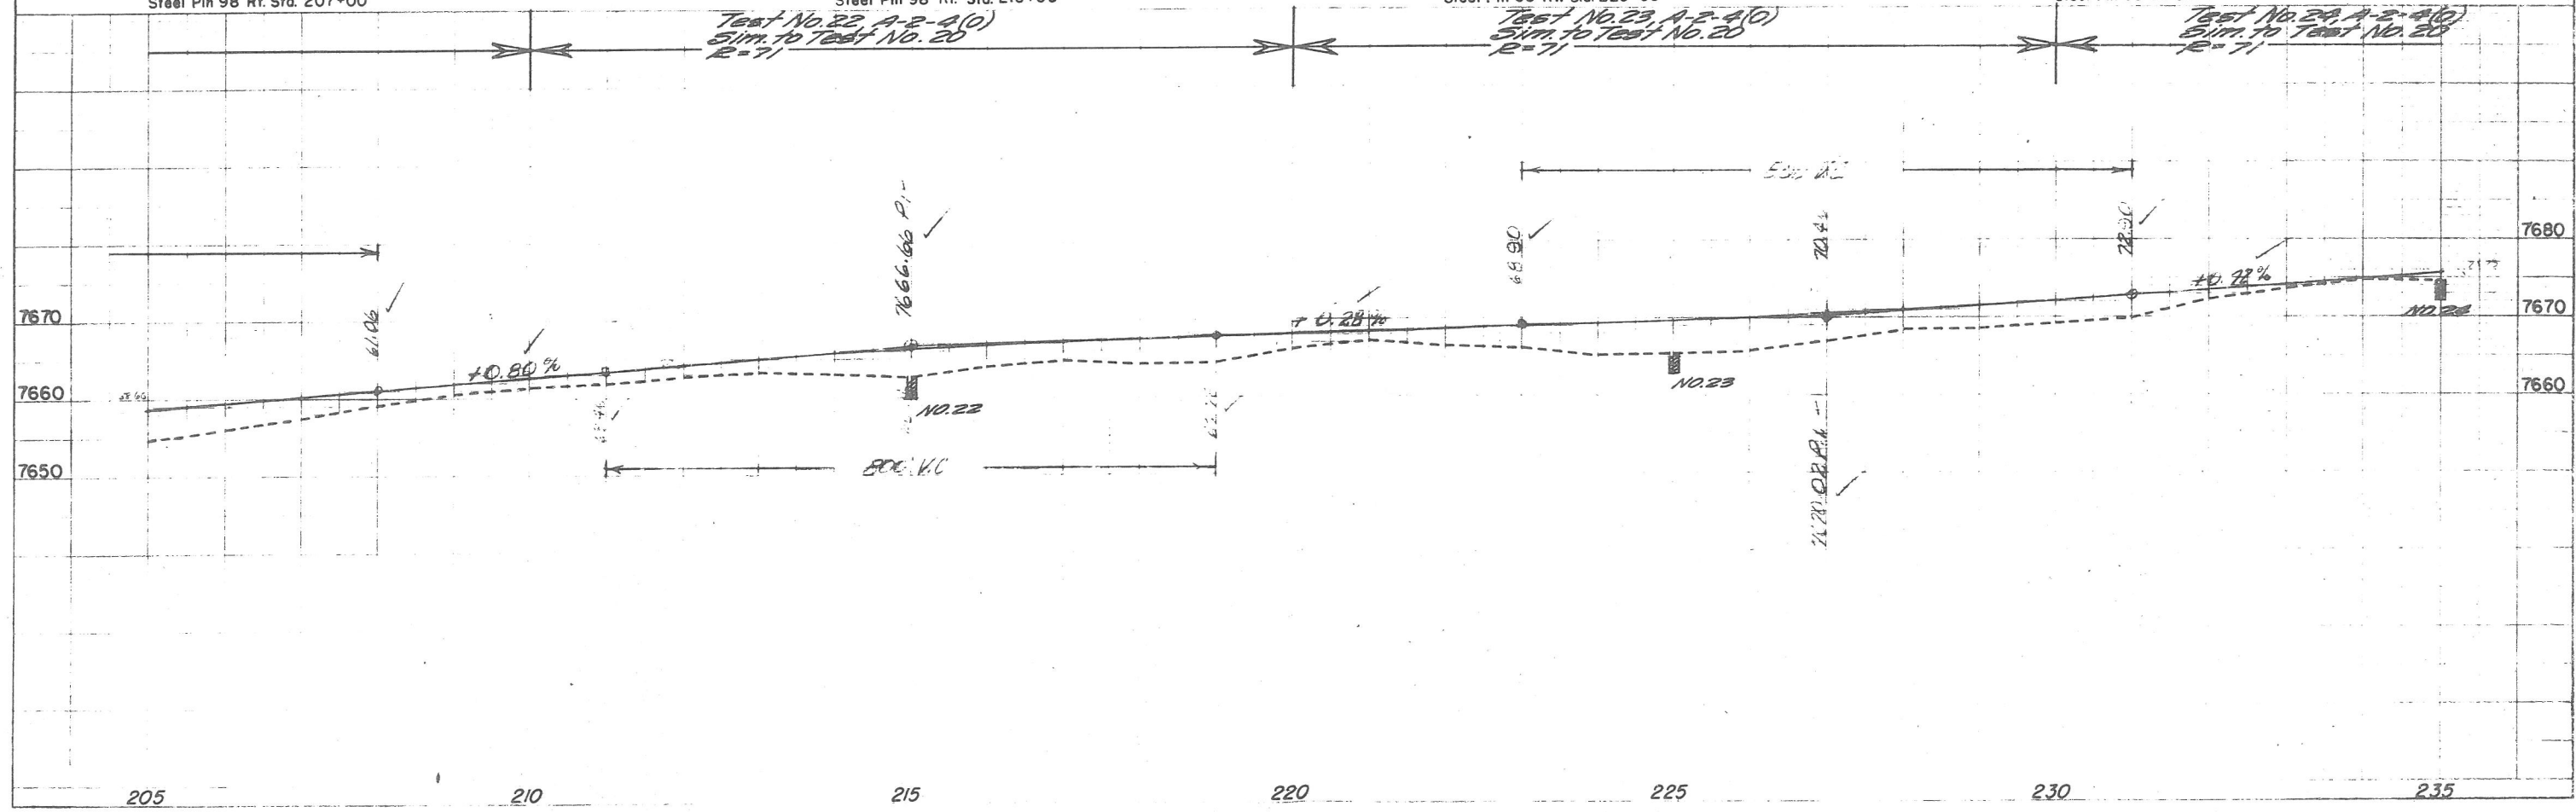

PLAN
NOTE BOOK NO. 134
SHEET NO. 12

PROFILE
NOTE BOOK NO. 134
SHEET NO. 12

Sec. 13, T. 38 N., R. 12 E.
Small Brush & Grass




REVISIONS	
1-21-72	Correct Bearings & Dist. For 5 & 6 D.J.F.

DIVISION	PROJECT NO.	SHEET NO.
9	COLO. 50150(5)	12

RIGHT OF WAY
S. H. 160 to SAND DUNES

County Road

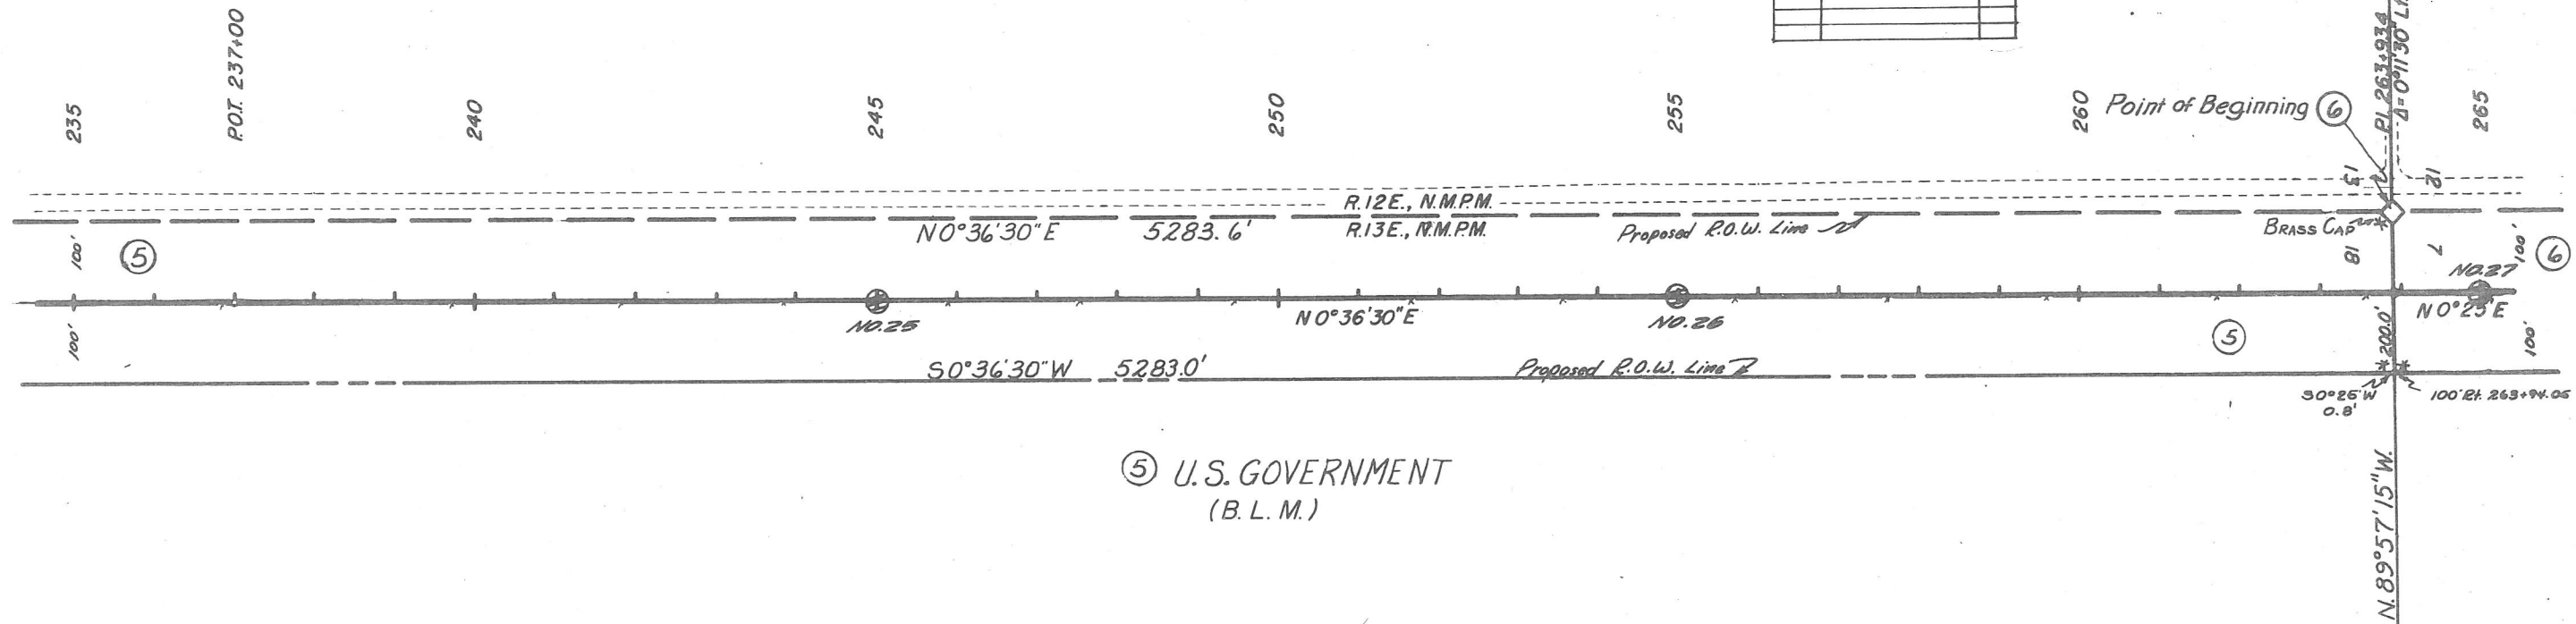

Sec. 18, T. 38 N., R. 13 E.

B.M. No. 31, Elev. 7677.61
Steel Pin 98' Rt. Sta. 239+00

B.M. No. 32, Elev. 7679.59
Steel Pin 98' Rt. Sta. 247+00


B.M. No. 33, Elev. 7681.07
Steel Pin 98' Rt. Sta. 255+00

B.M. No. 34, Elev. 7687.51
Steel Pin 98' Rt. Sta. 263+00

Test No. 25, A-2-A(1)
L.L. = NV
P.L. = NP
%200 = 15
R = 71

Test No. 26, A-2-A(1)
Sum. to Test No. 25
R = 71

Test No. 27, A-2-A(1)
Sum. to Test No. 25
R = 71

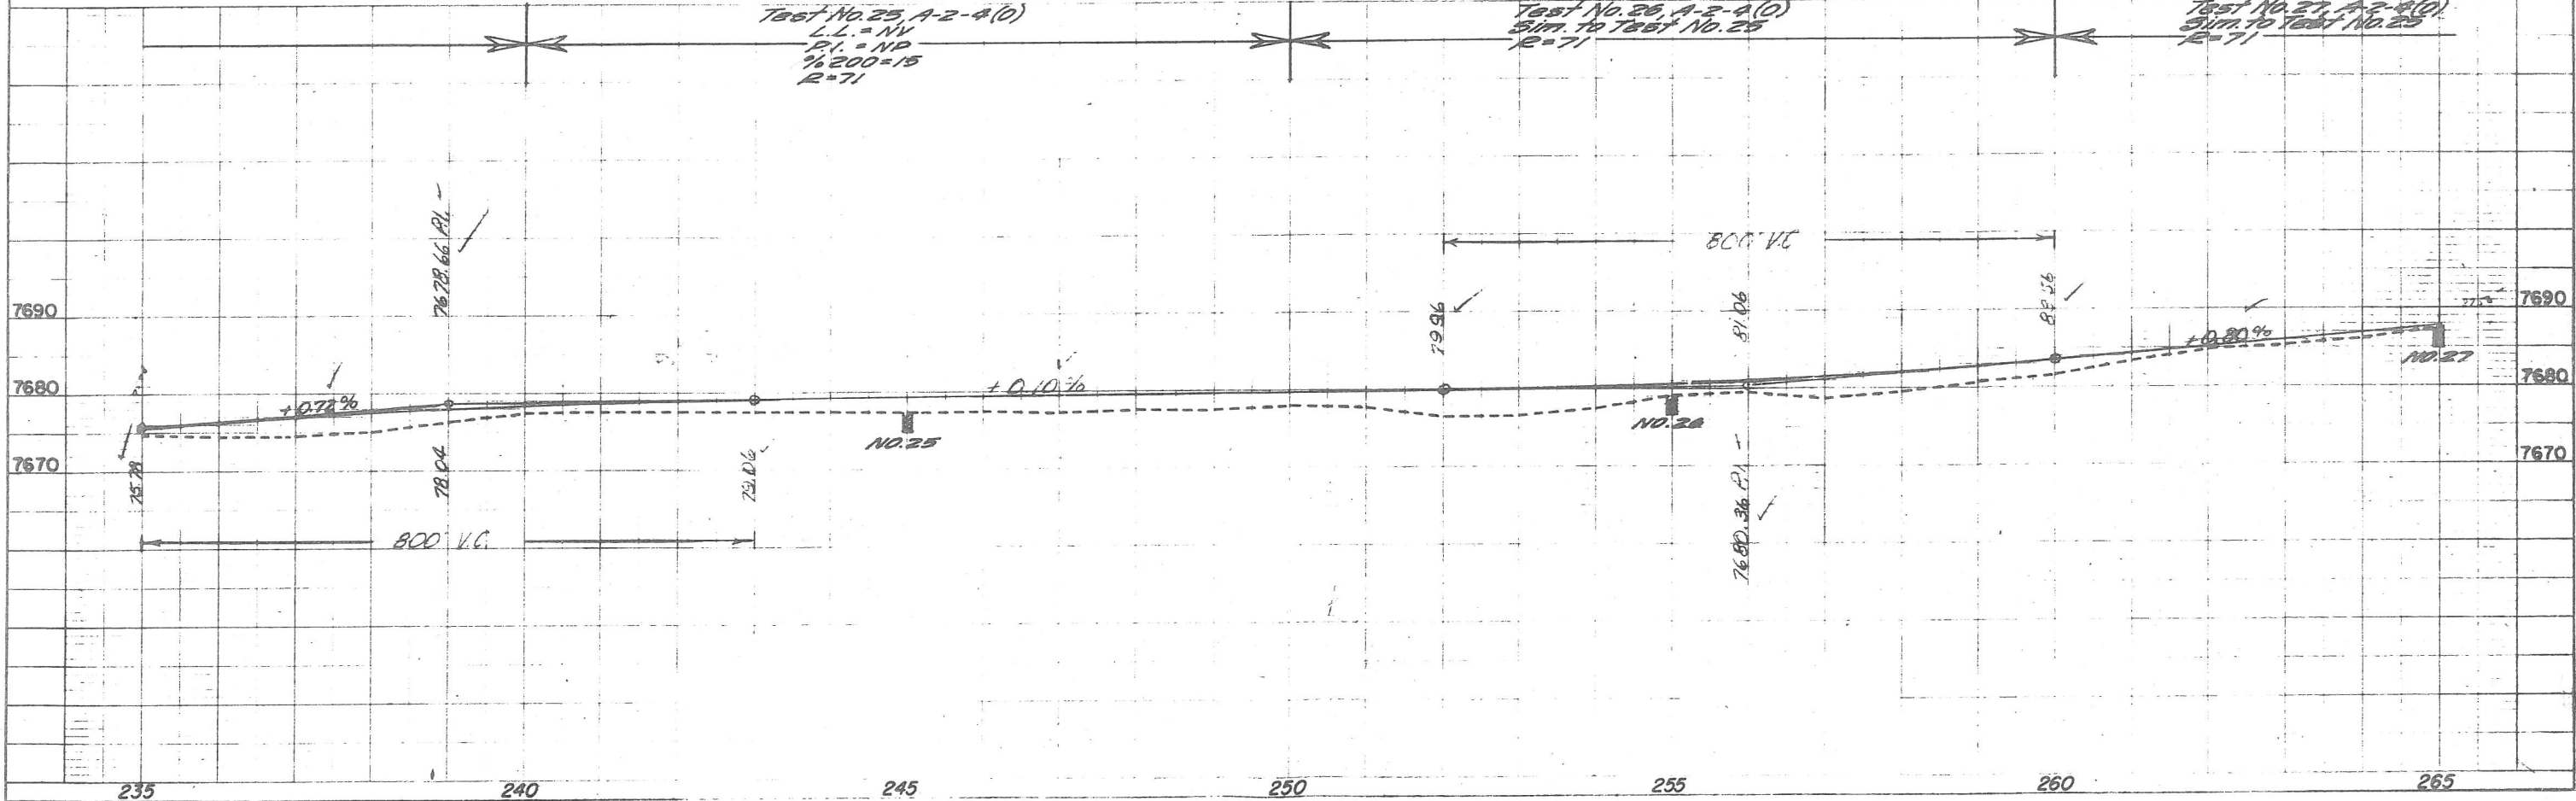


PROJECT NO.	50150(5)	SHEET NO.	13
DIVISION	CCLO		

REVISIONS		DATE
1-21-72	Correct Bearings & Dist. Per 6	

RIGHT OF WAY
S.H. 160 to SAND DUNES

Sec. 12, T.38N., R.12E.

Small Brush & Grass

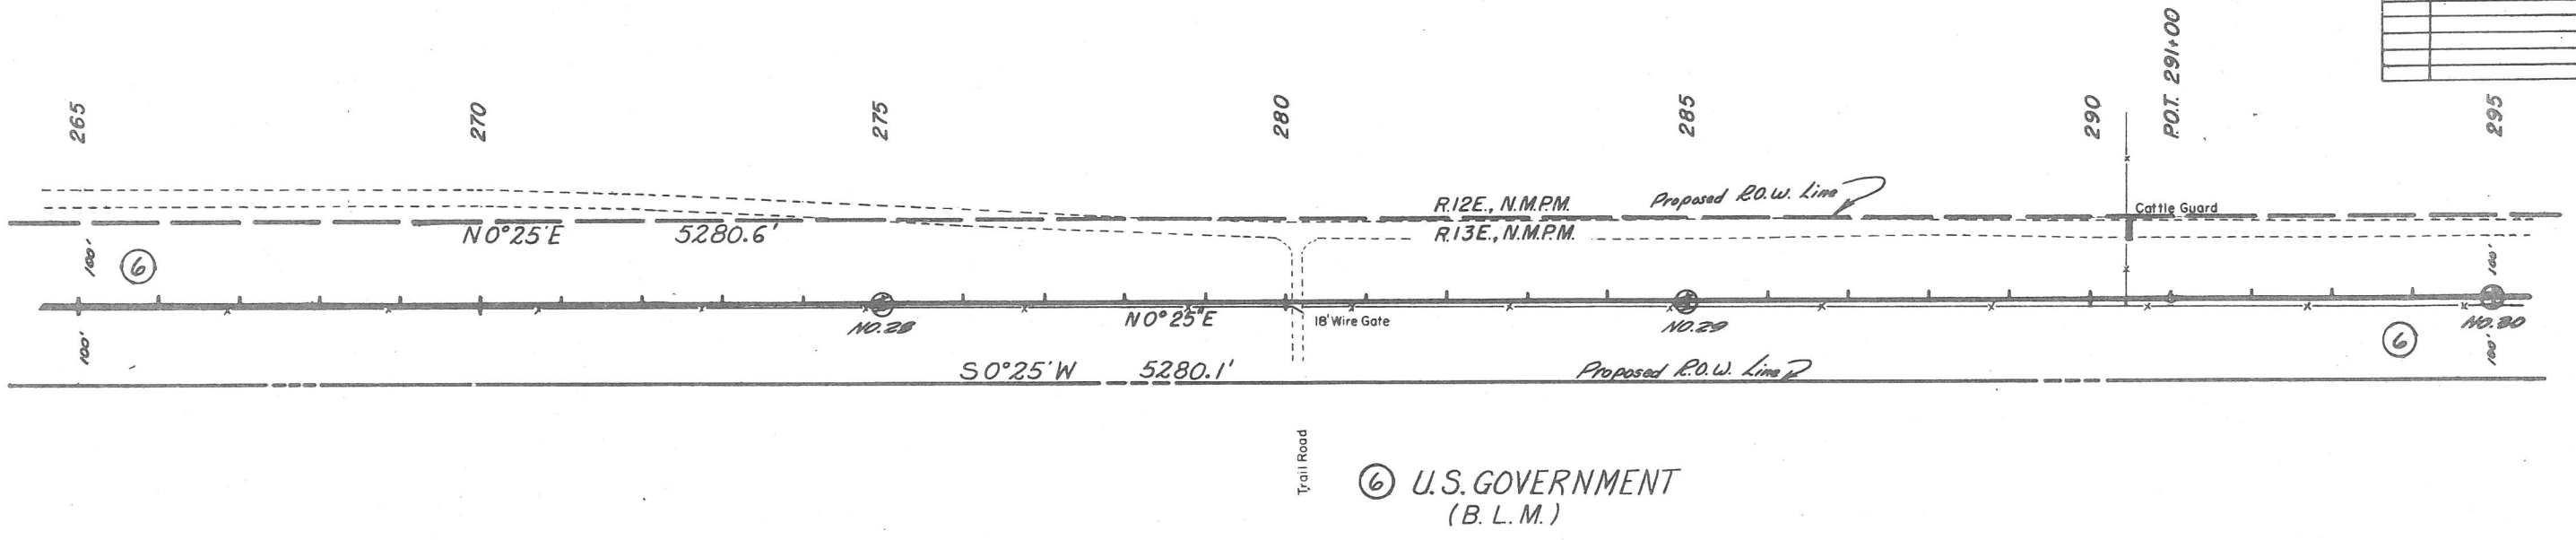

Sec. 7, T.38N., R.13E.

B.M. No. 35, Elev. 7693.85
Steel Pin 98' Rt. Sta. 271+00


B.M. No. 36, Elev. 7700.53
Steel Pin 98' Rt. Sta. 279+00

B.M. No. 37, Elev. 7706.65
Steel Pin 98' Rt. Sta. 287+00

Test No. 20, A-2-A(1)
Sim. to Test No. 25
R=71

Test No. 20, A-2-A(1)
L.L. = NY
P.I. = NP
1/2 200' = 15
R=71



Test No. 20, A-2-A(1)
L.L. = NY
P.I. = NP
1/2 200' = 11
R=71

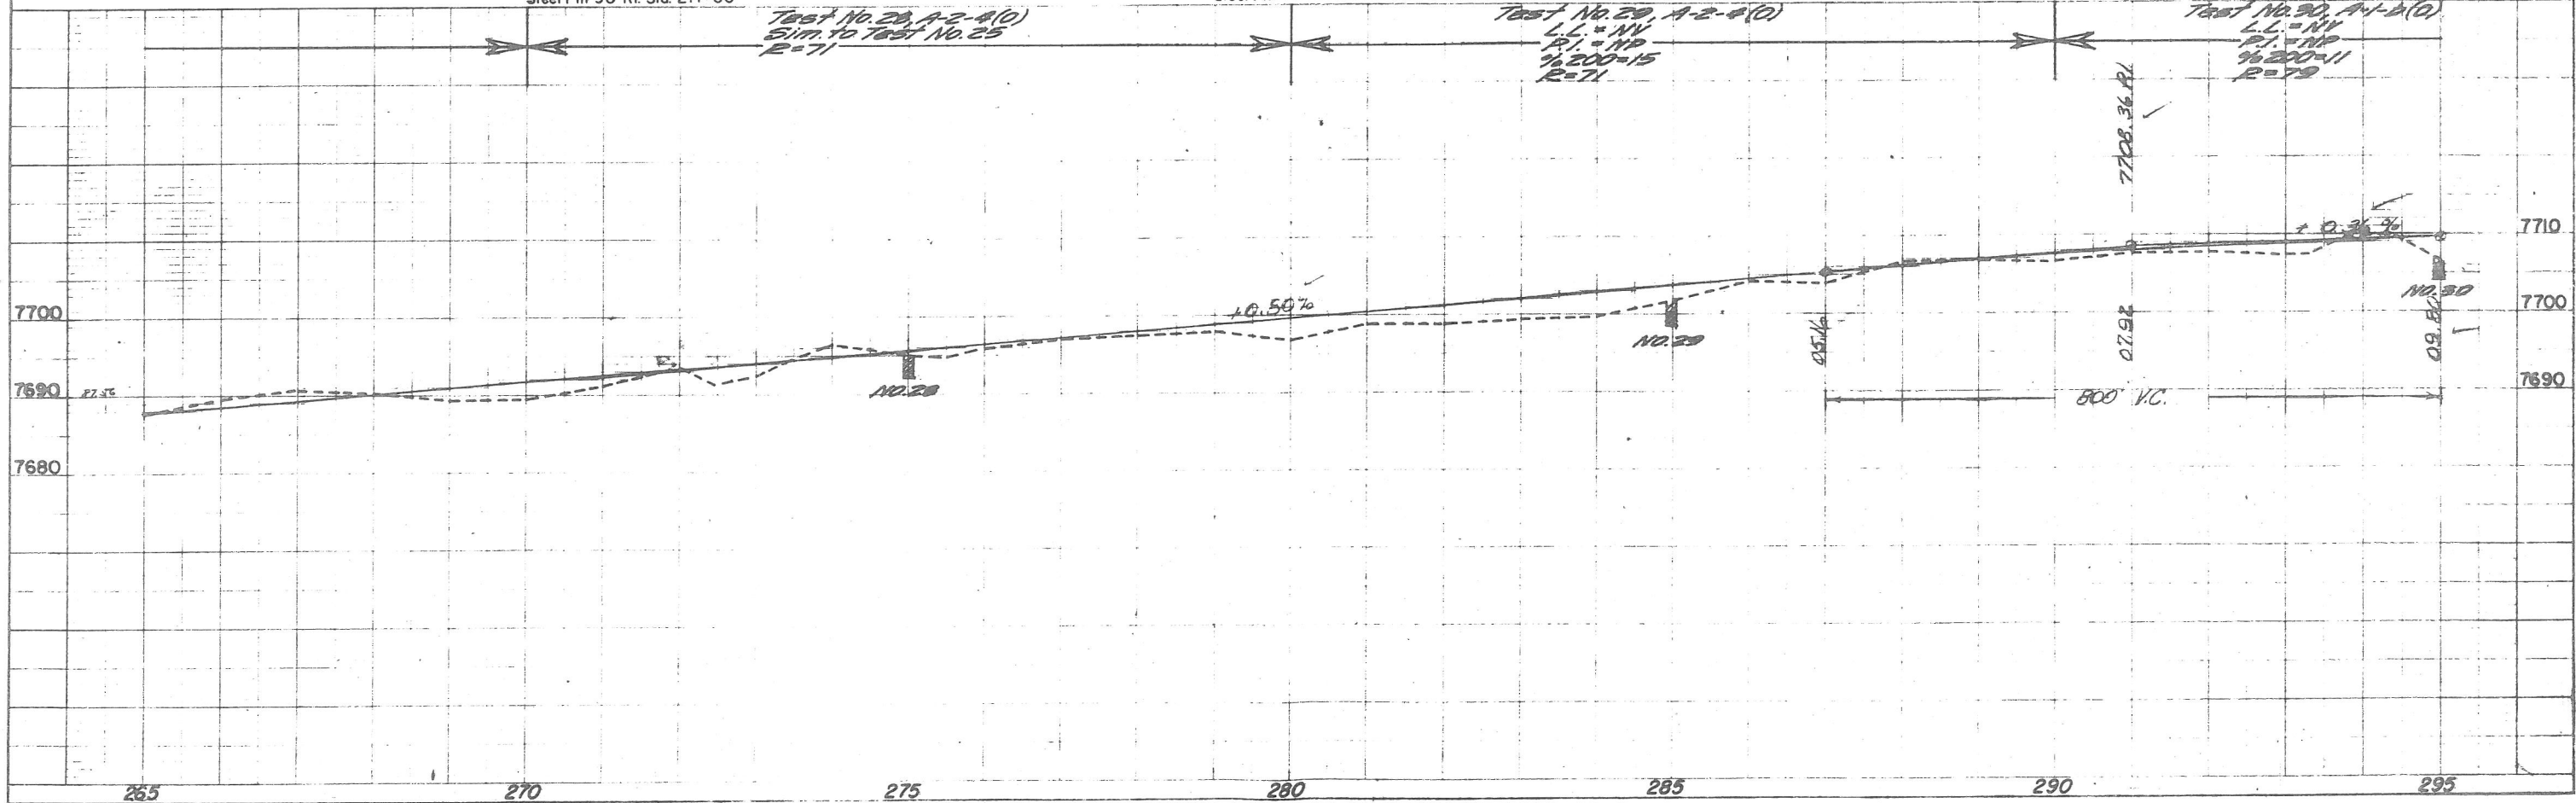

PLAN	DATE	BY
NOTE BOOK		
NO.		

PROFILE	DATE	BY
NOTE BOOK		
NO.		

PROJECT NO.		SHEET NO.	
50150 (5)		14	
RIGHT OF WAY Sec. 1, T. 38N., R. 12E. S.H. 160 to SAND DUNES			
REVISIONS			
1-21-72	Correct Bearings & Dist. Per 687	D.J.F.	

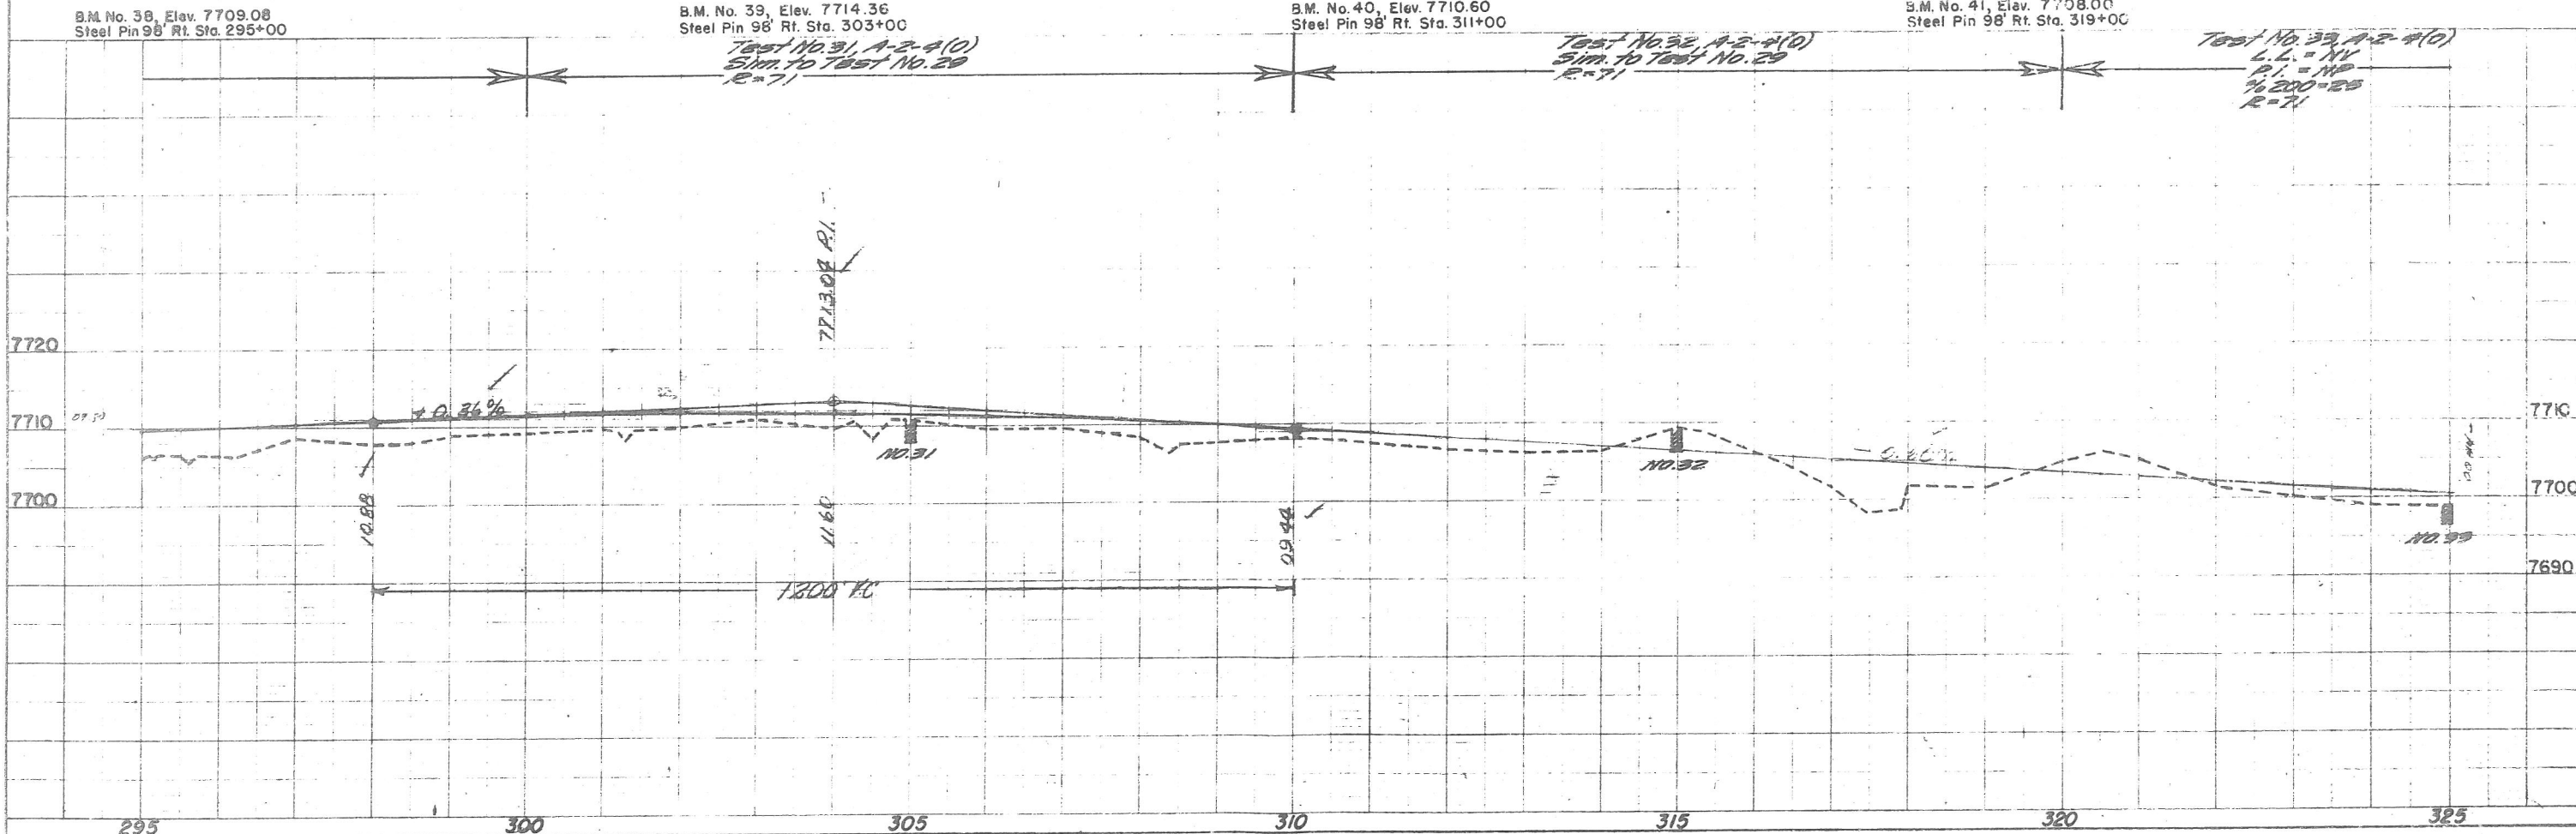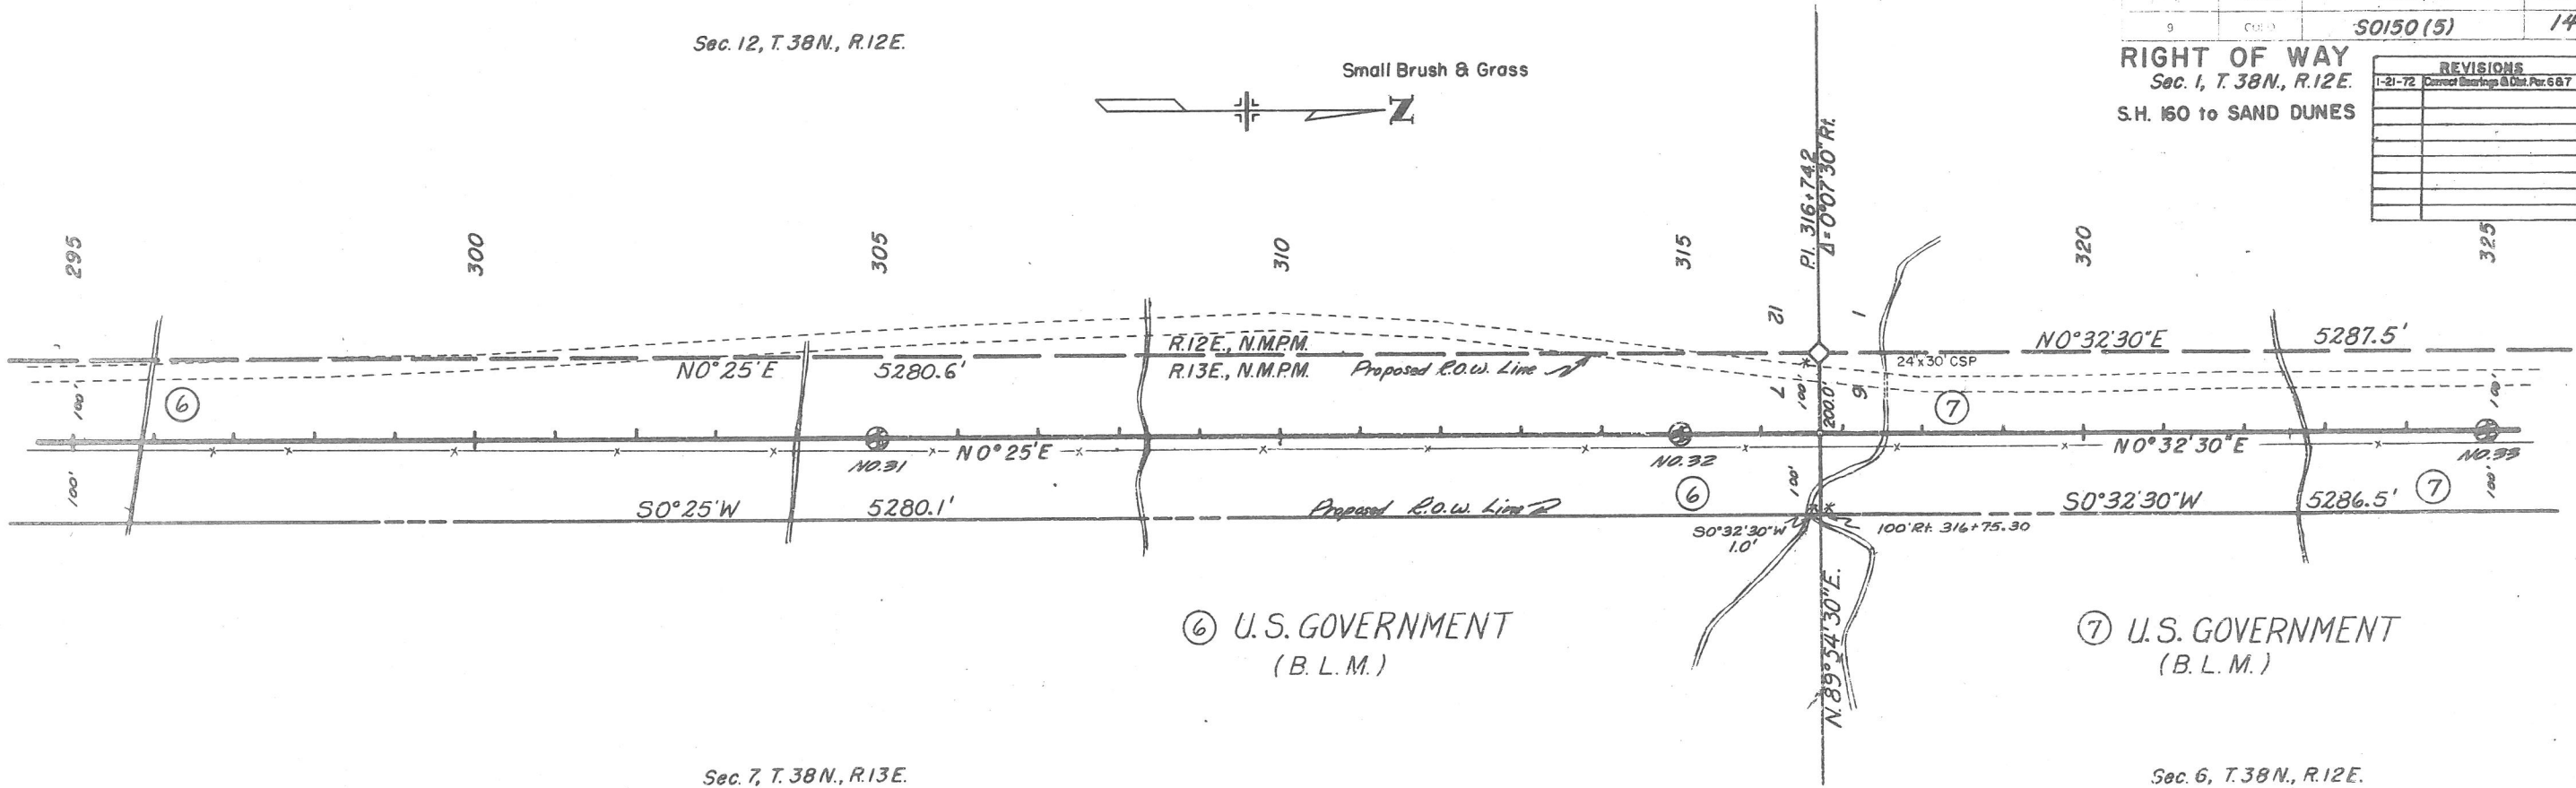

SECTION	DIVISION	PROJECT NO.	SHEET NO.
9	COLO.	50150(5)	15


RIGHT OF WAY
S.H. 160 to SAND DUNES

REVISIONS	D.I.F.
1-21-72 Correct Bearings & Dist. Rec 7	

PLAN
NOTE BOOK
NO.

Sec. 1, T. 38N, R. 12E.

Heavy Brush

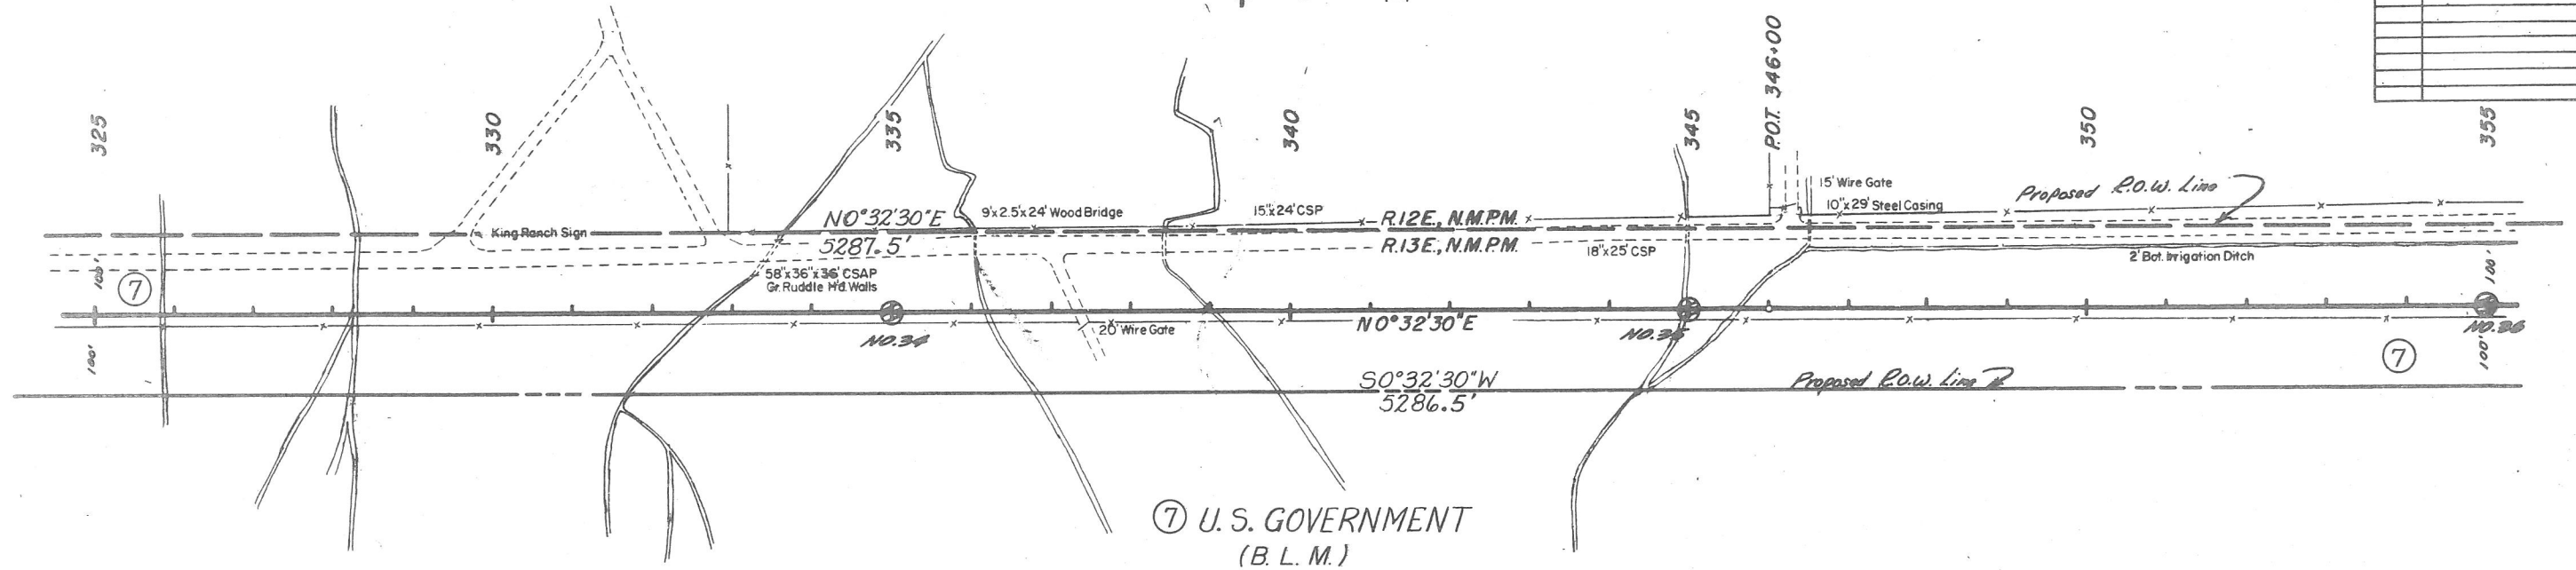

Sec. 6, T. 38N, R. 13E.

B.M. No. 42, Elev. 7701.46
Steel Pin 98' Rt. Sta. 327+00

B.M. No. 43, Elev. 7699.41
Steel Pin 98' Rt. Sta. 335+00

B.M. No. 44, Elev. 7693.57
Steel Pin 100' Lt. Sta. 343+00


B.M. No. 45, Elev. 7685.82
Steel Pin 120' Lt. Sta. 351+00

Test No. 34, A-2-A(10)
Sim. to Test No. 33
R=71

Test No. 35, A-2-A(10)
Sim. to Test No. 33
R=71
Sand & Large Rocks 30"


Test No. 36, A-2-A(10)
L.L. = 100
P.L. = 100
R=200-20
R=32

PROFILE
NOTE BOOK
NO.

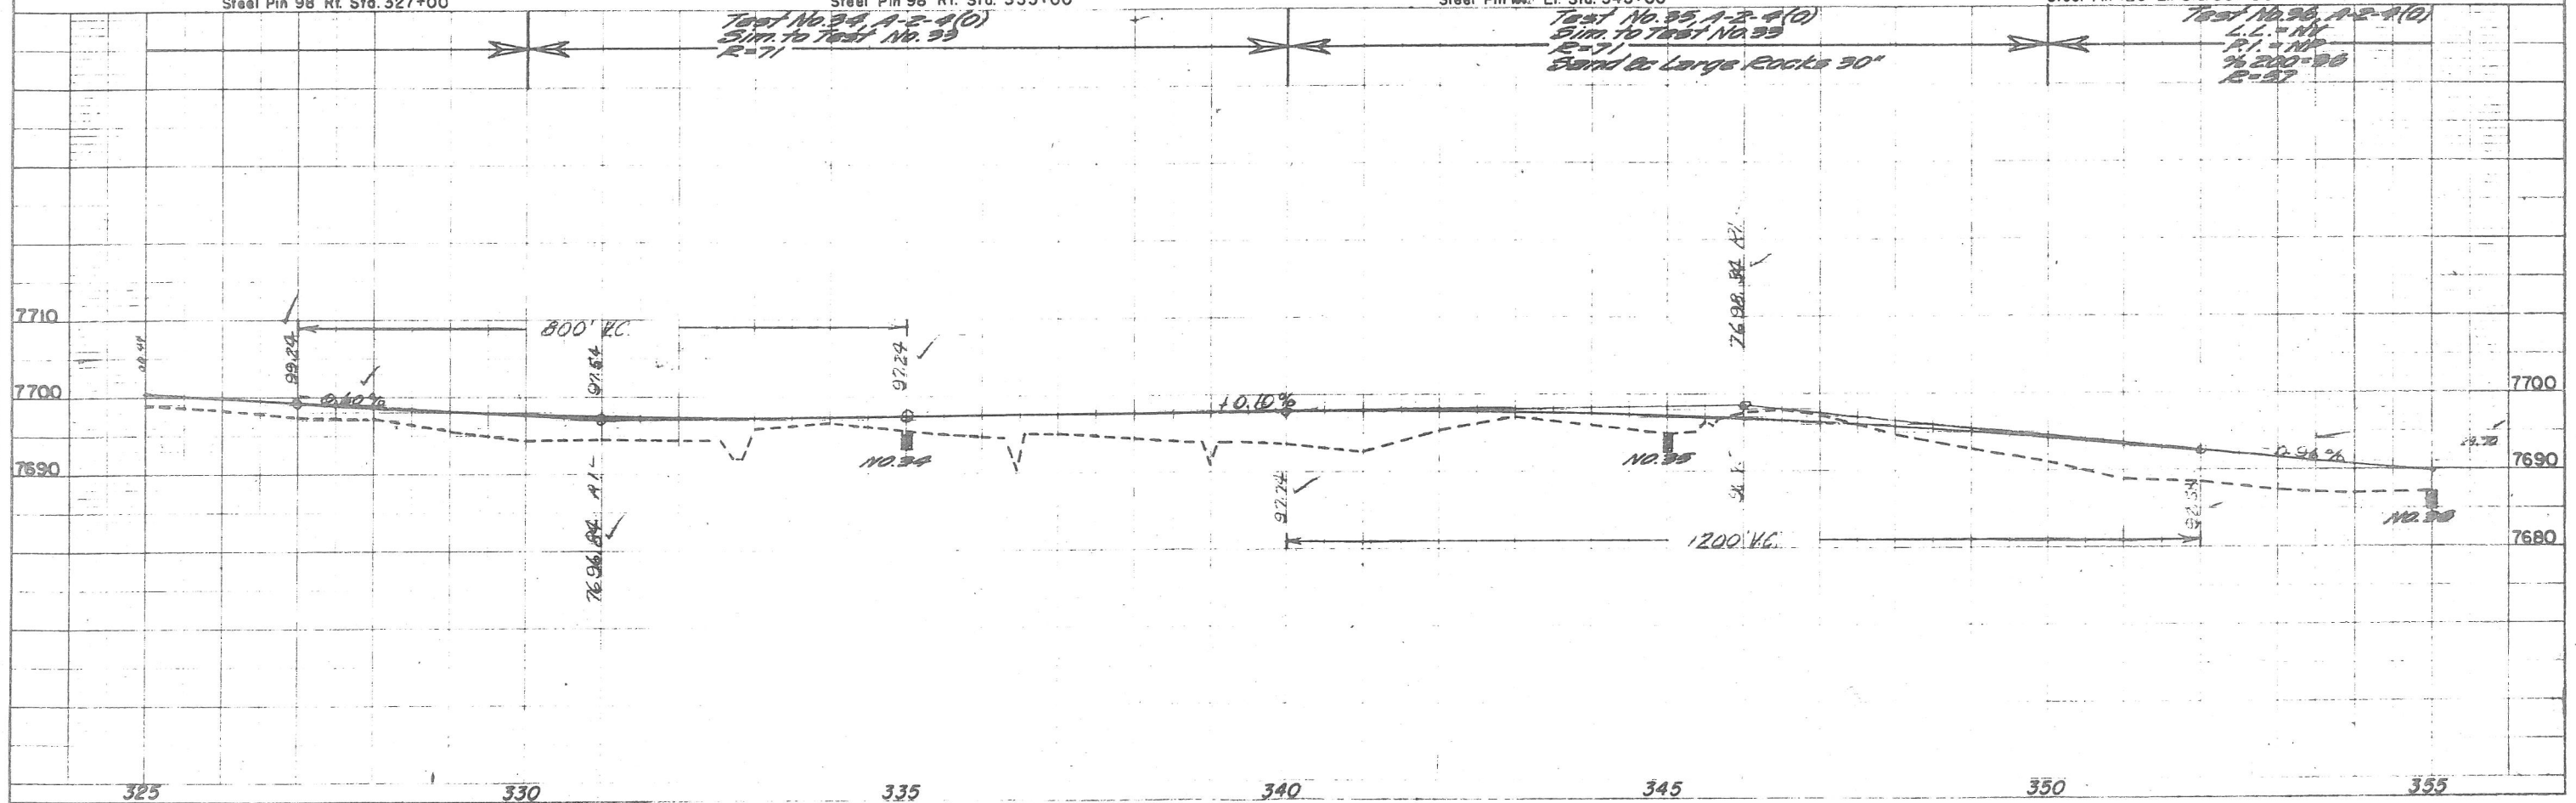

PLAN NO.	DIVISION	PROJECT NO.	SHEET NO.
9	COLO.	50150(5)	16

REVISIONS	
1-21-72	Correct Bearing & Dist. Per 788 D.J.F.

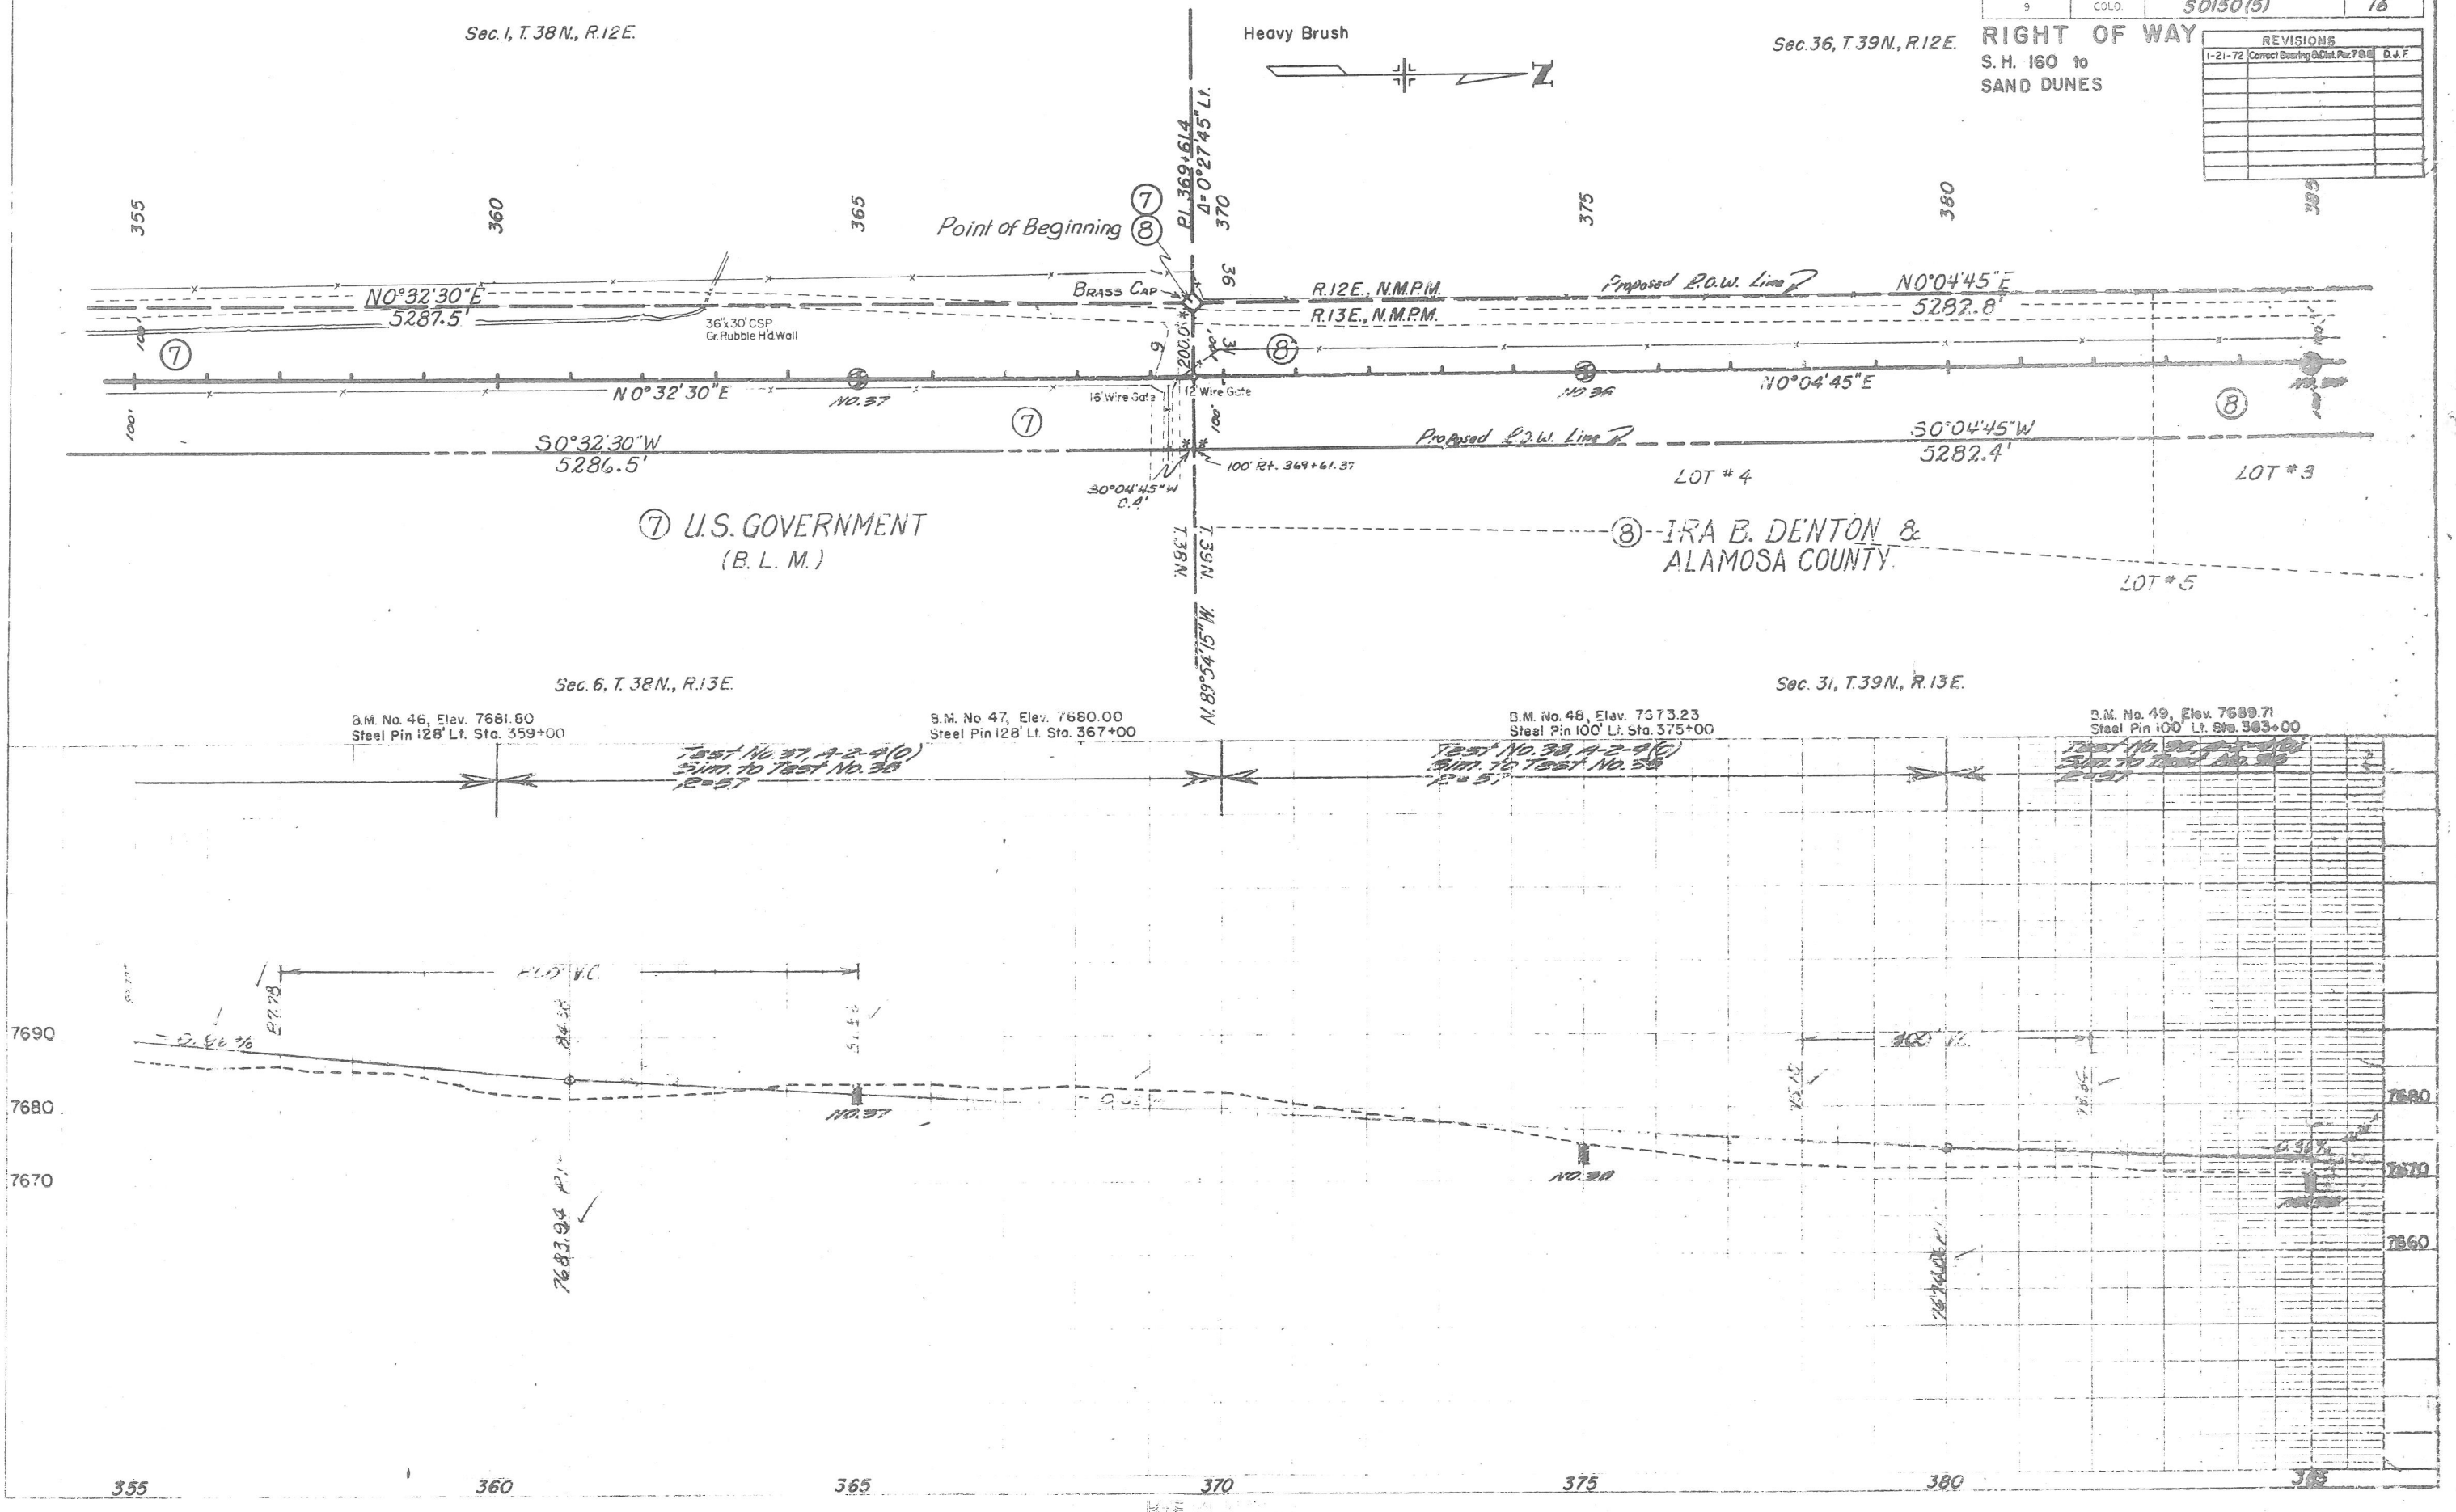



PLAN

FED. ROAD REG. NO.	DIVISION	PROJECT NO.	SHEET NO.
9	COLO.	50150(3)	17

RIGHT OF WAY
S.H. 160 to SAND DUNES

REVISIONS	
NO.	DESCRIPTION
1-21-72	Correct Bearings & Dist. Per. 8

Sec. 36, T.39N., R.12E.
Heavy Brush

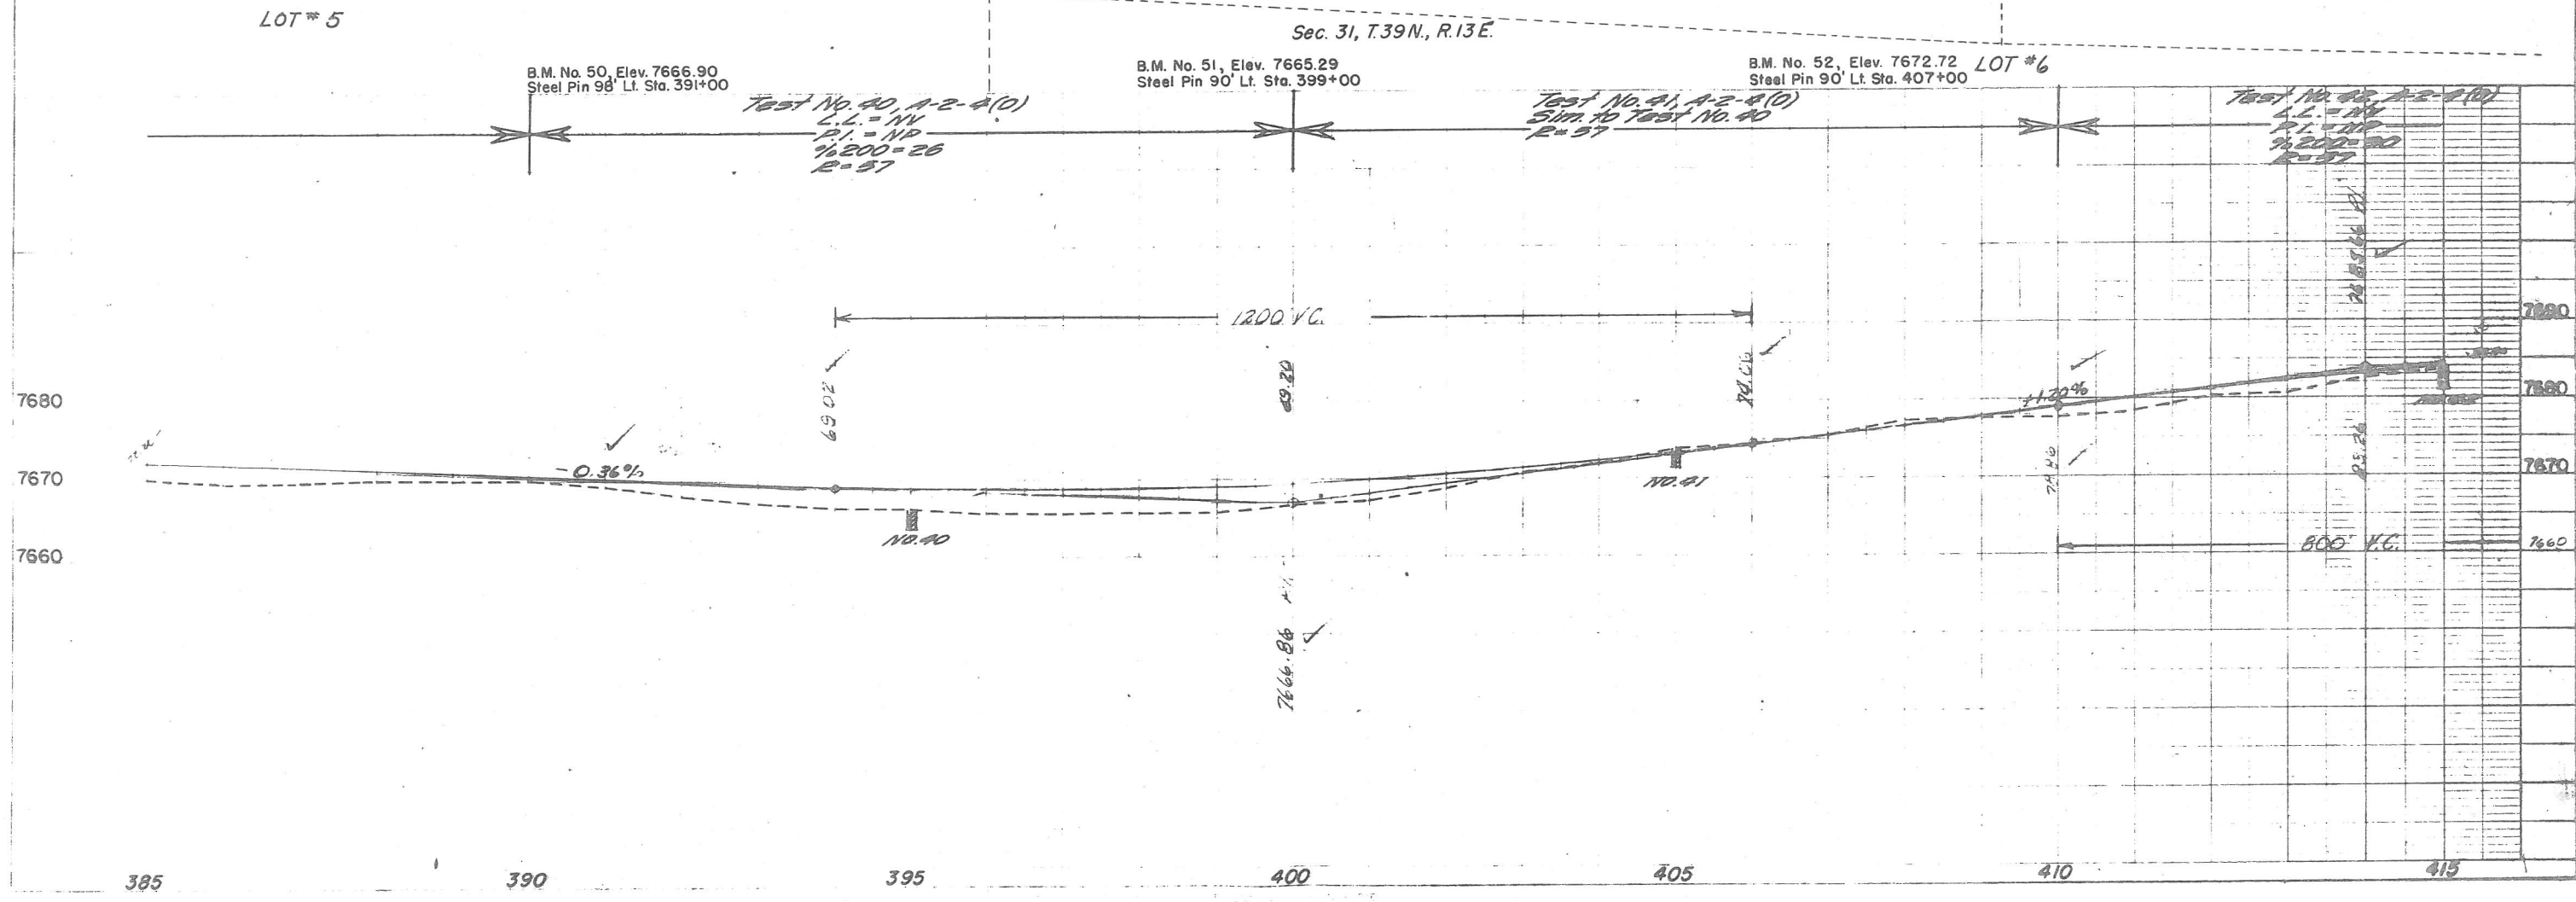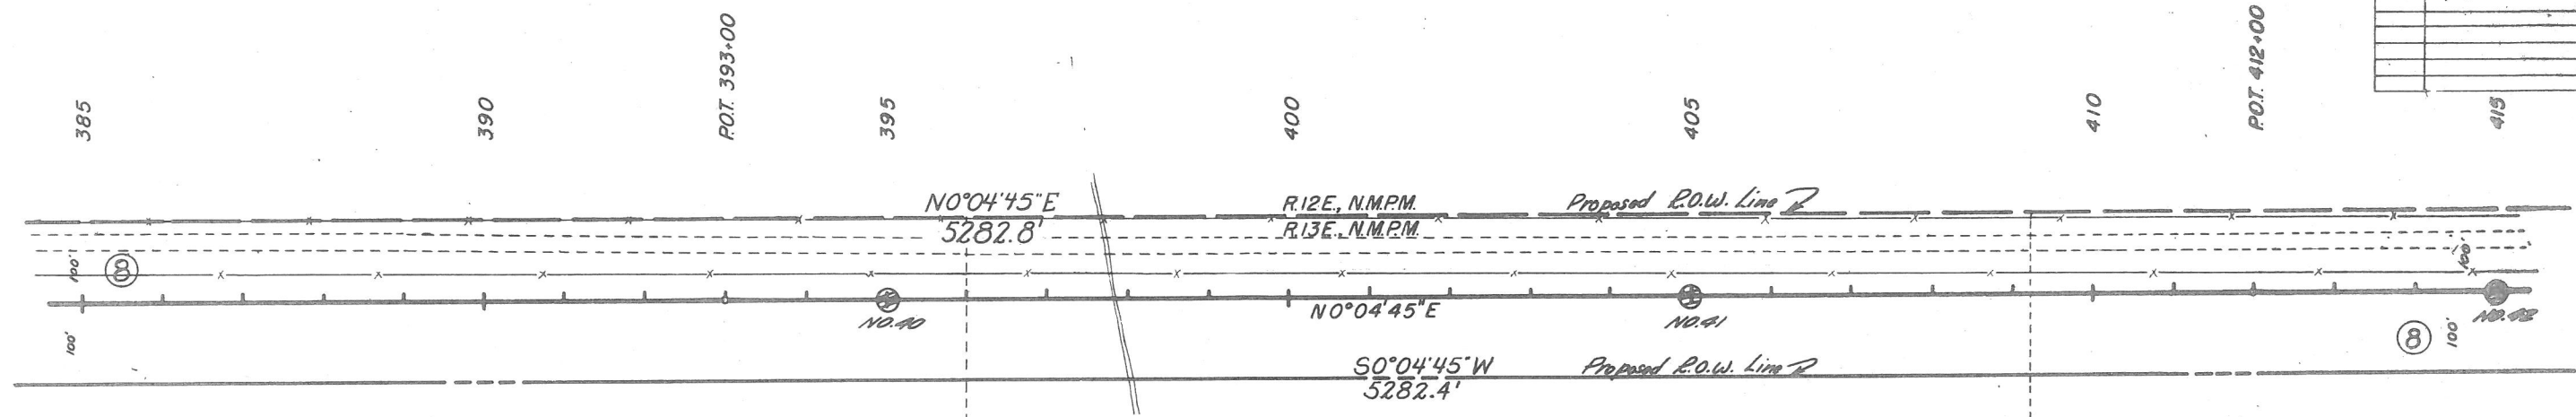

Sec. 36, T. 39N., R. 12E.

Heavy Brush

Sec. 25, T.39N., R.12E.


FED. ROAD NO. 2	DIVISION	PROJECT NO.	SHEET NO.
9	COLO.	50150 (5)	18

RIGHT OF WAY

S. H. 160 to SAND DUNES

[illegible]

PLAN	SURVEYED	BY	DATE
NOTE BOOK	PLotted		
NO			

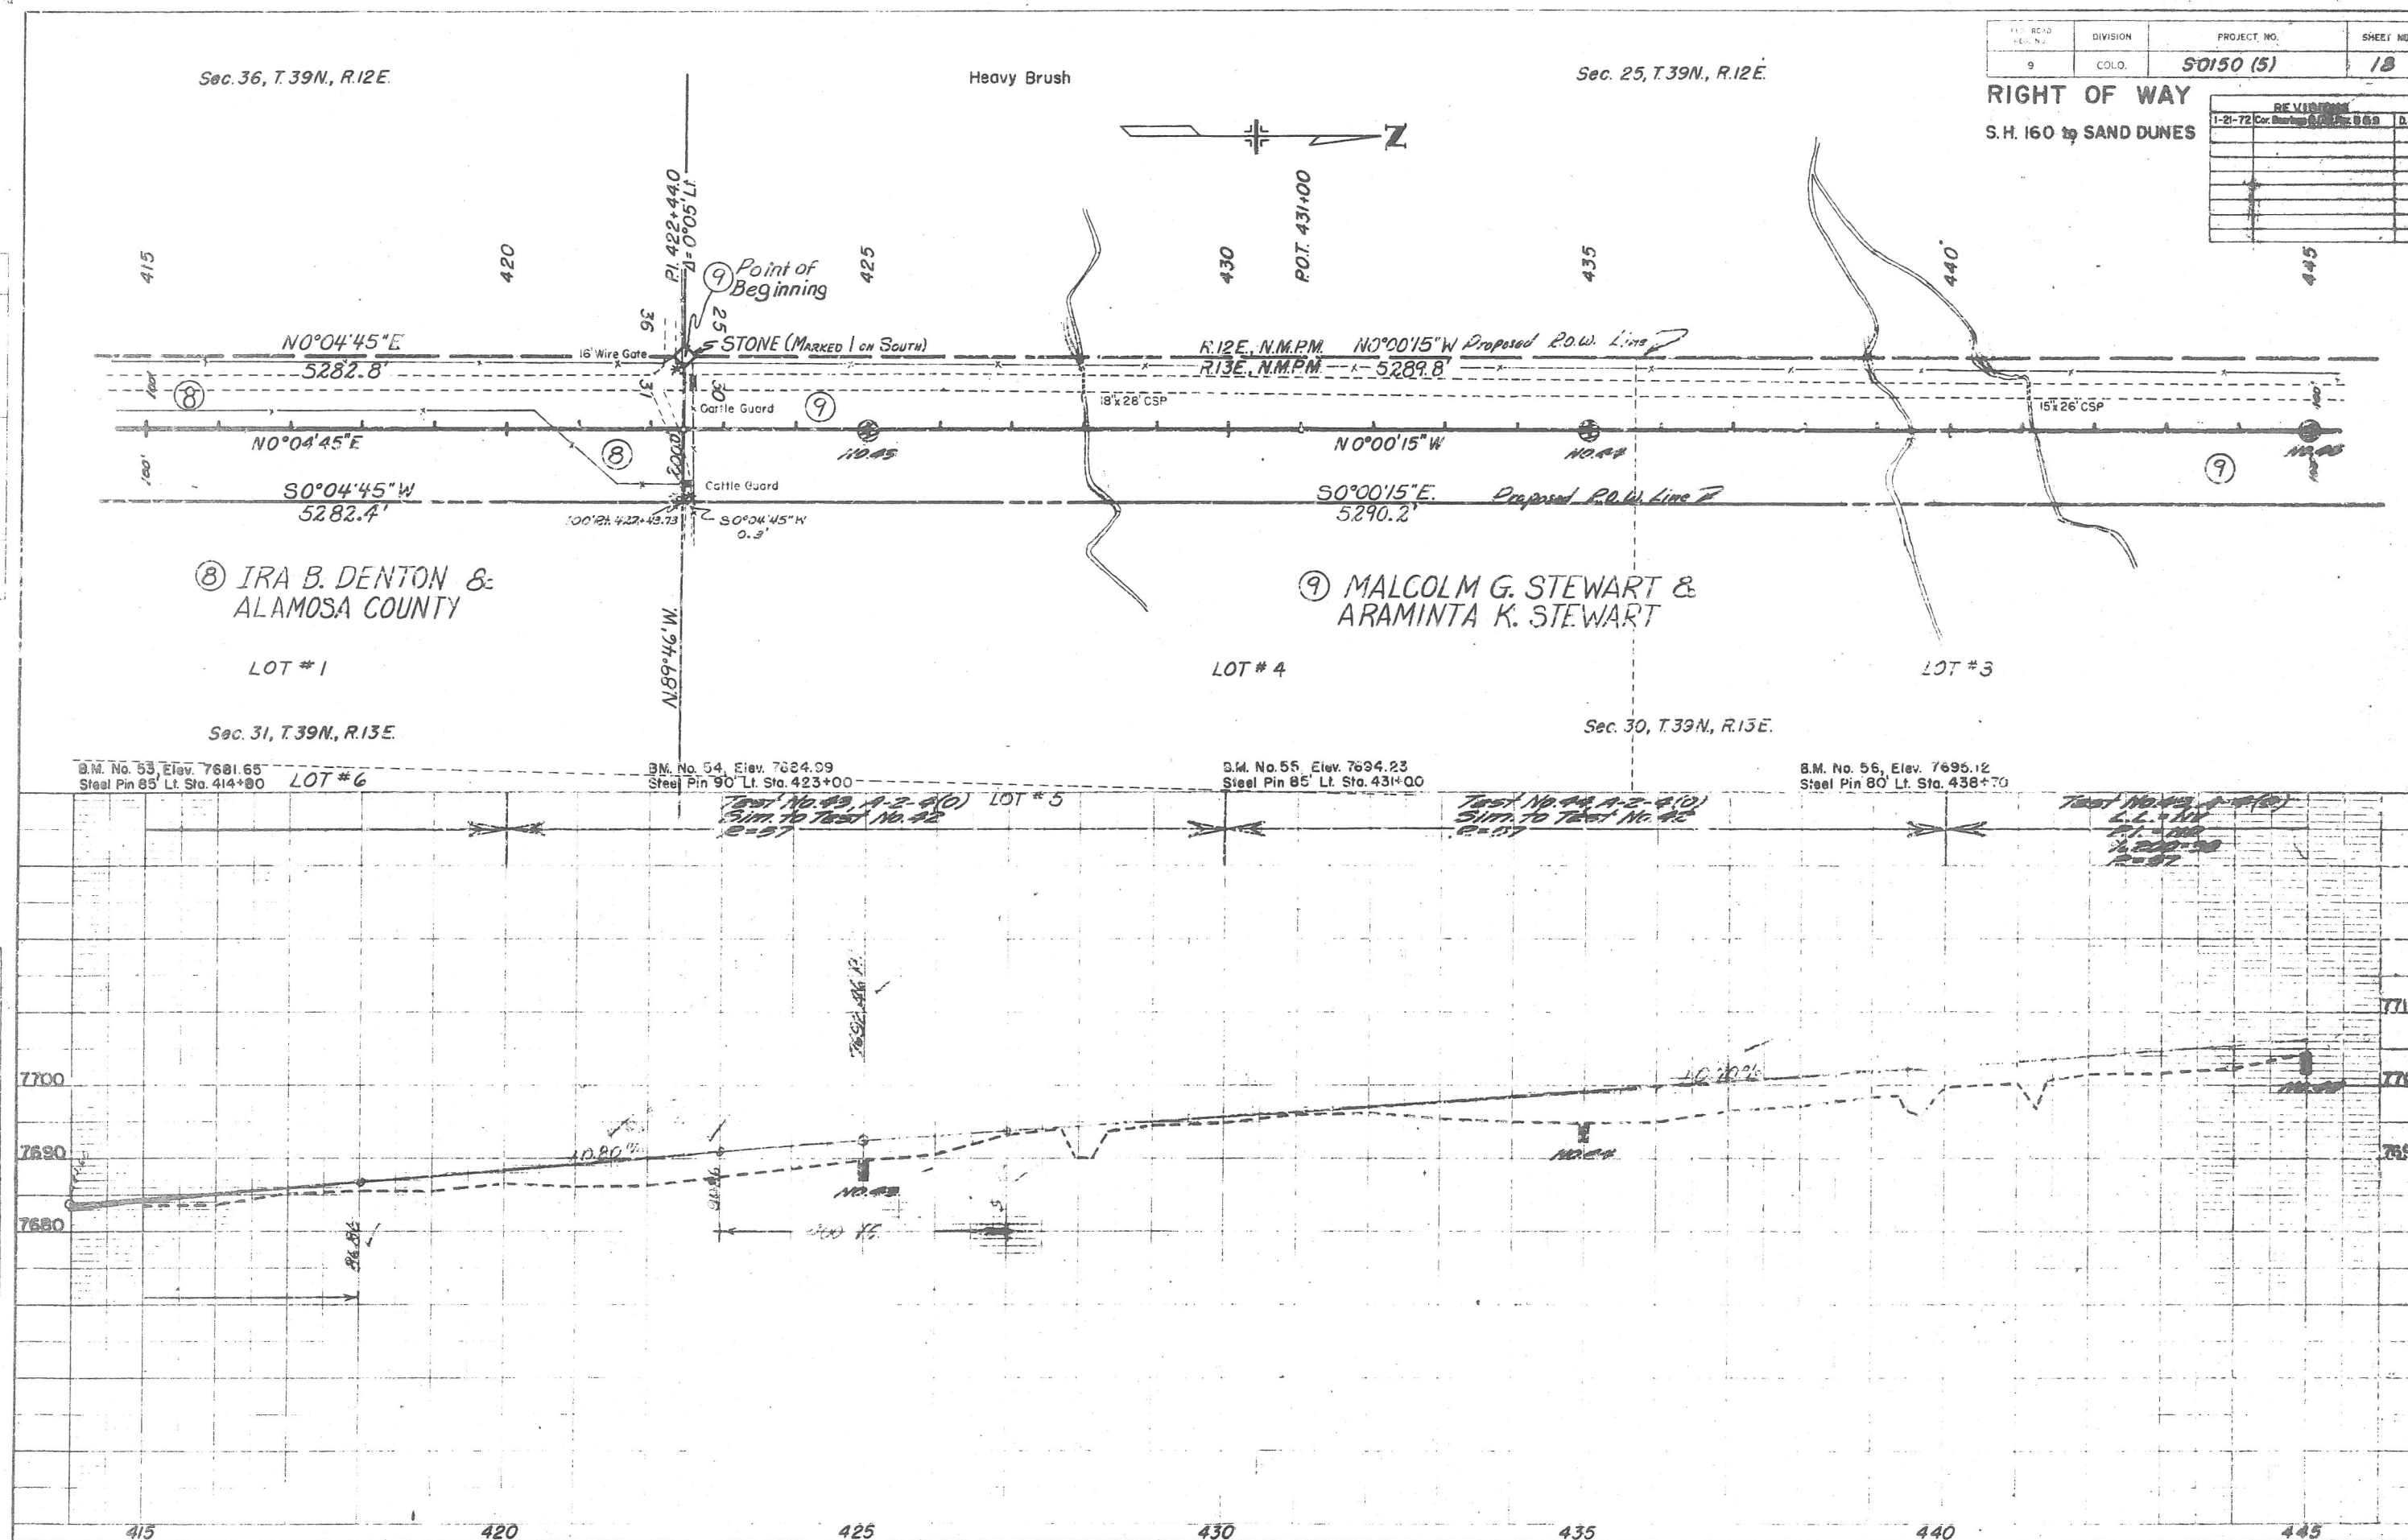

PROFILE	SURVEYED	1	DATE
	PLOTTED		
NOTE BOOK	GARCES DELICHO		
NO.	B. M. NOTED		
	STRUCTURE NOTATIONS HAND		


Sec. 25, T.39N., R.12E.
Heavy Brush

50150 (5)

SHEET NO
19

RIGHT OF WAY
S. H. 160 to SAND DUNES

REVISIONS		
1-21-72	Correct Bearings & Dist. Par. 9	D.J.F.

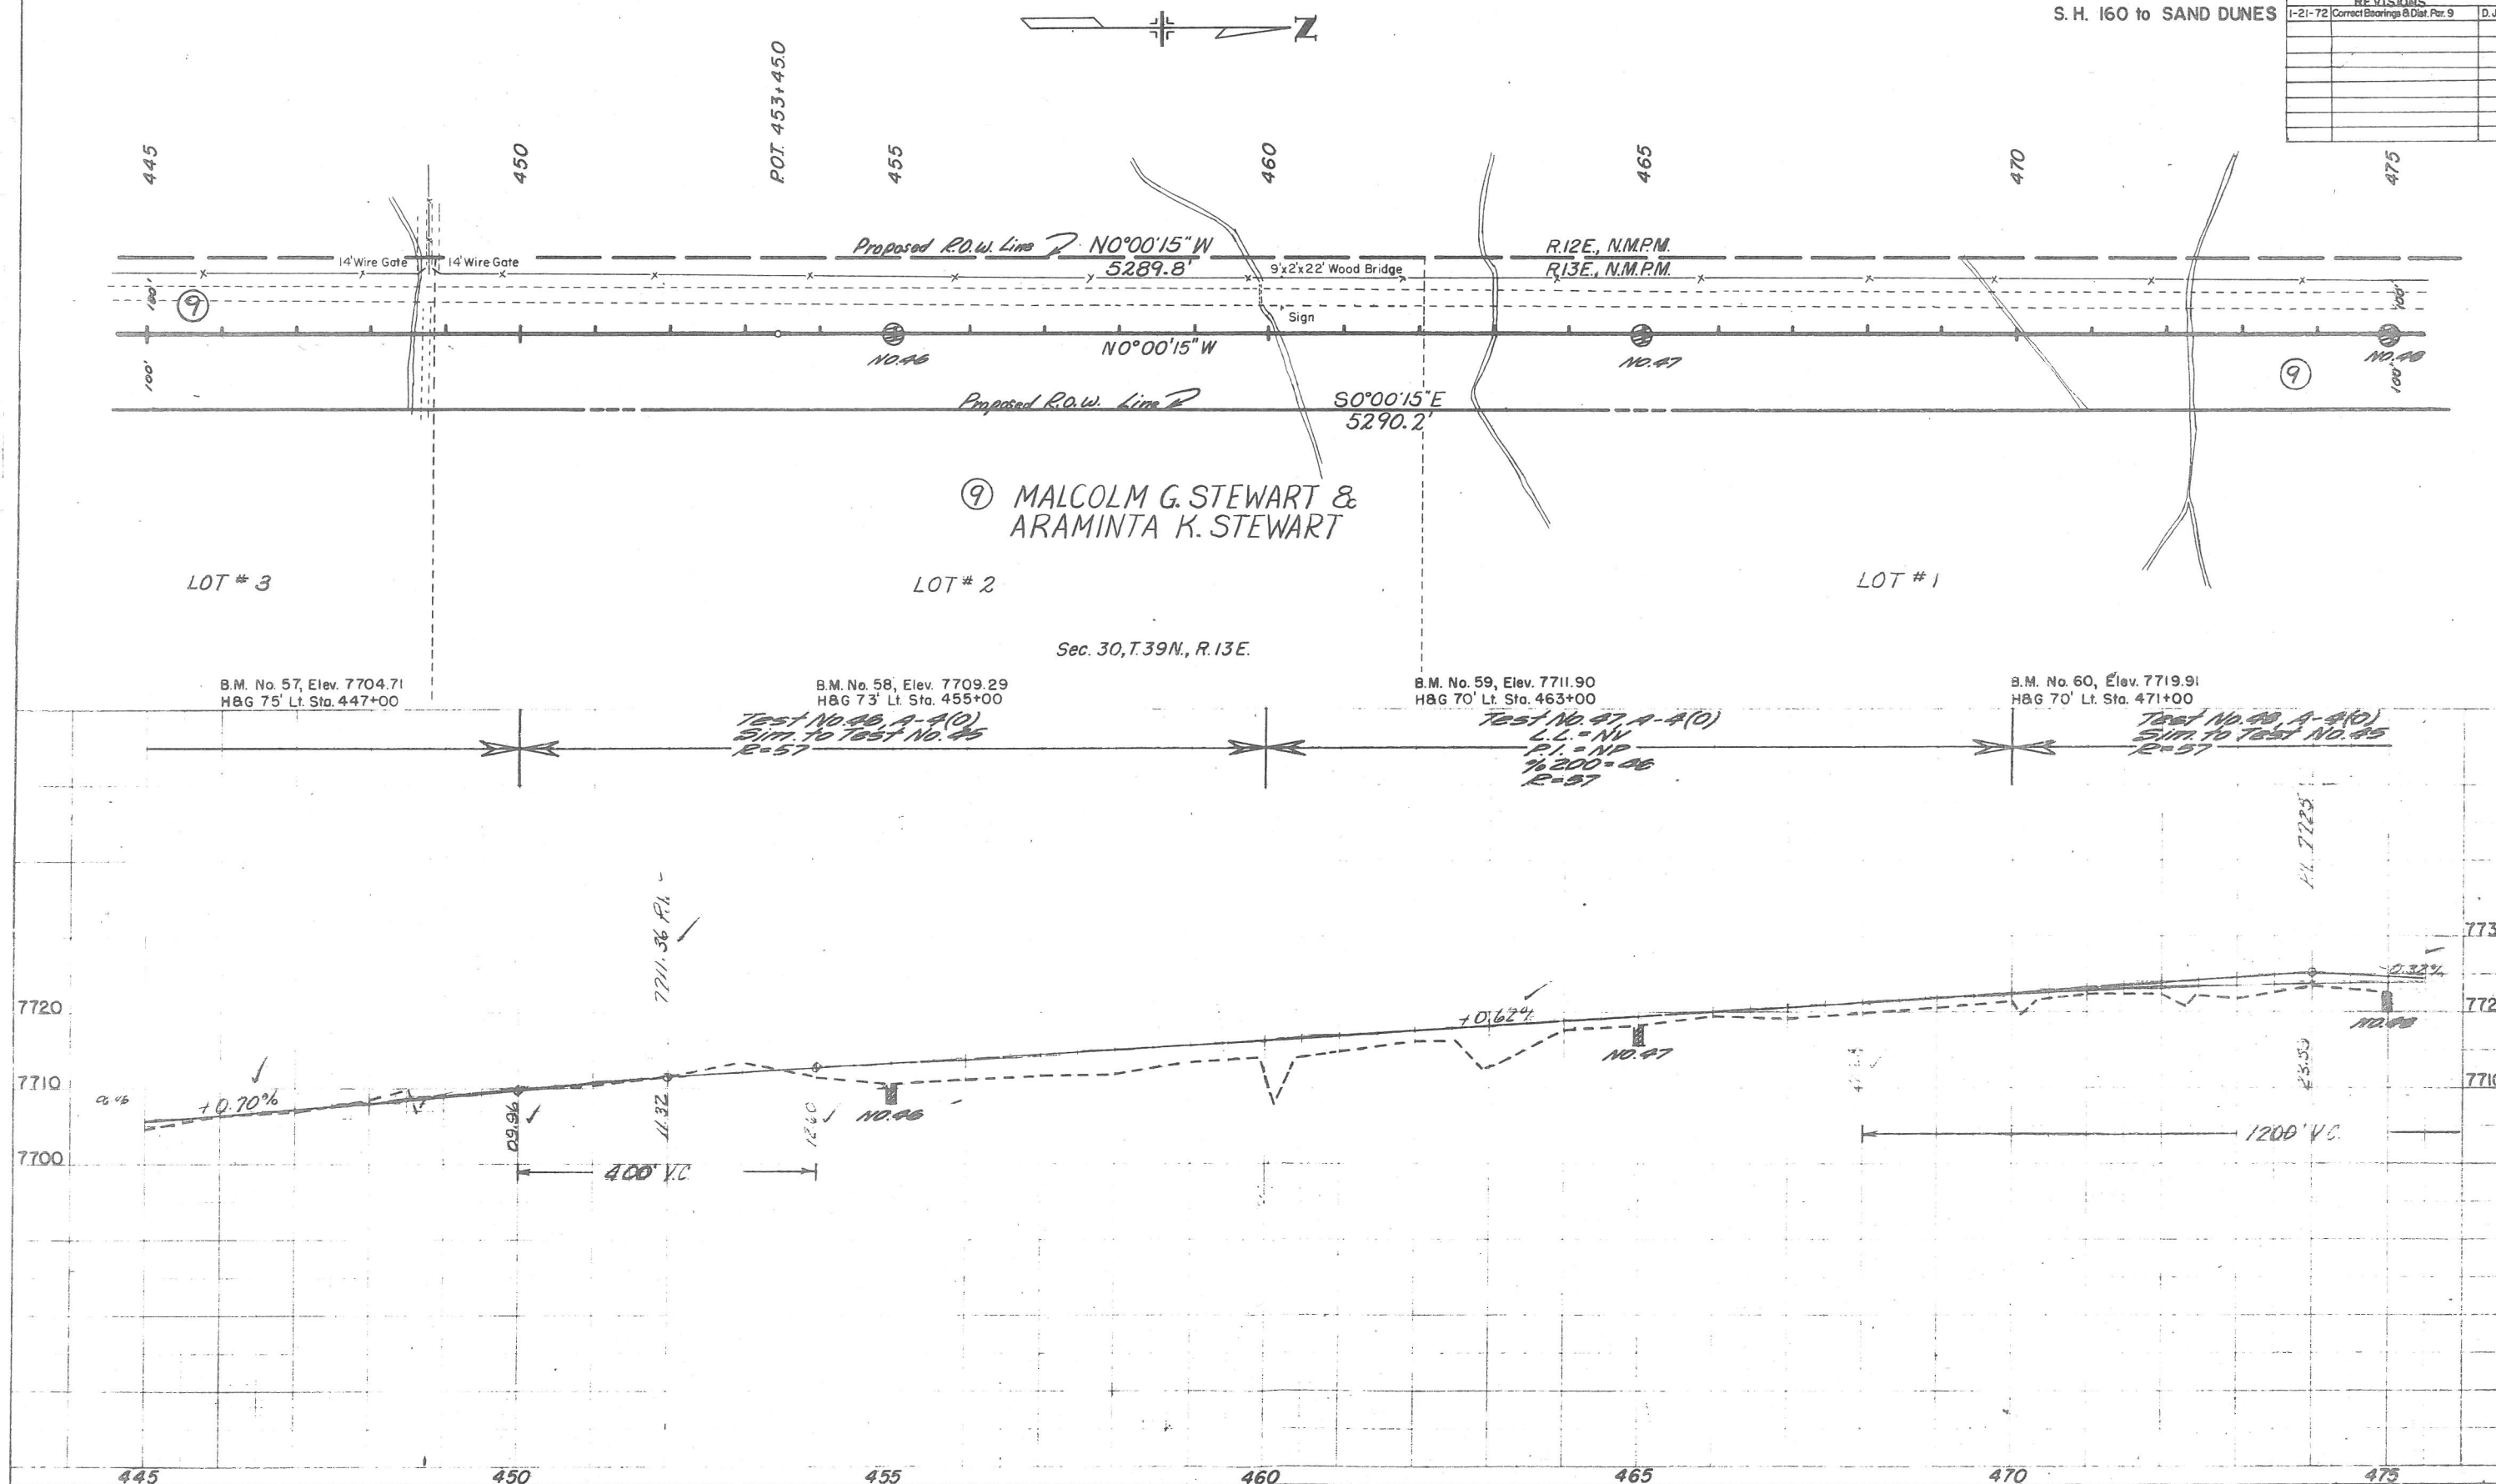

Sec. 24, T. 39N., R. 12E.

Heavy Brush




50150 (5)


20

RIGHT OF WAY
S.H. 160 to SAND DUNES


REVISIONS	
1-21-72	Comp. Bearings & Dist. Pct. 9 & 10 D.J.F.

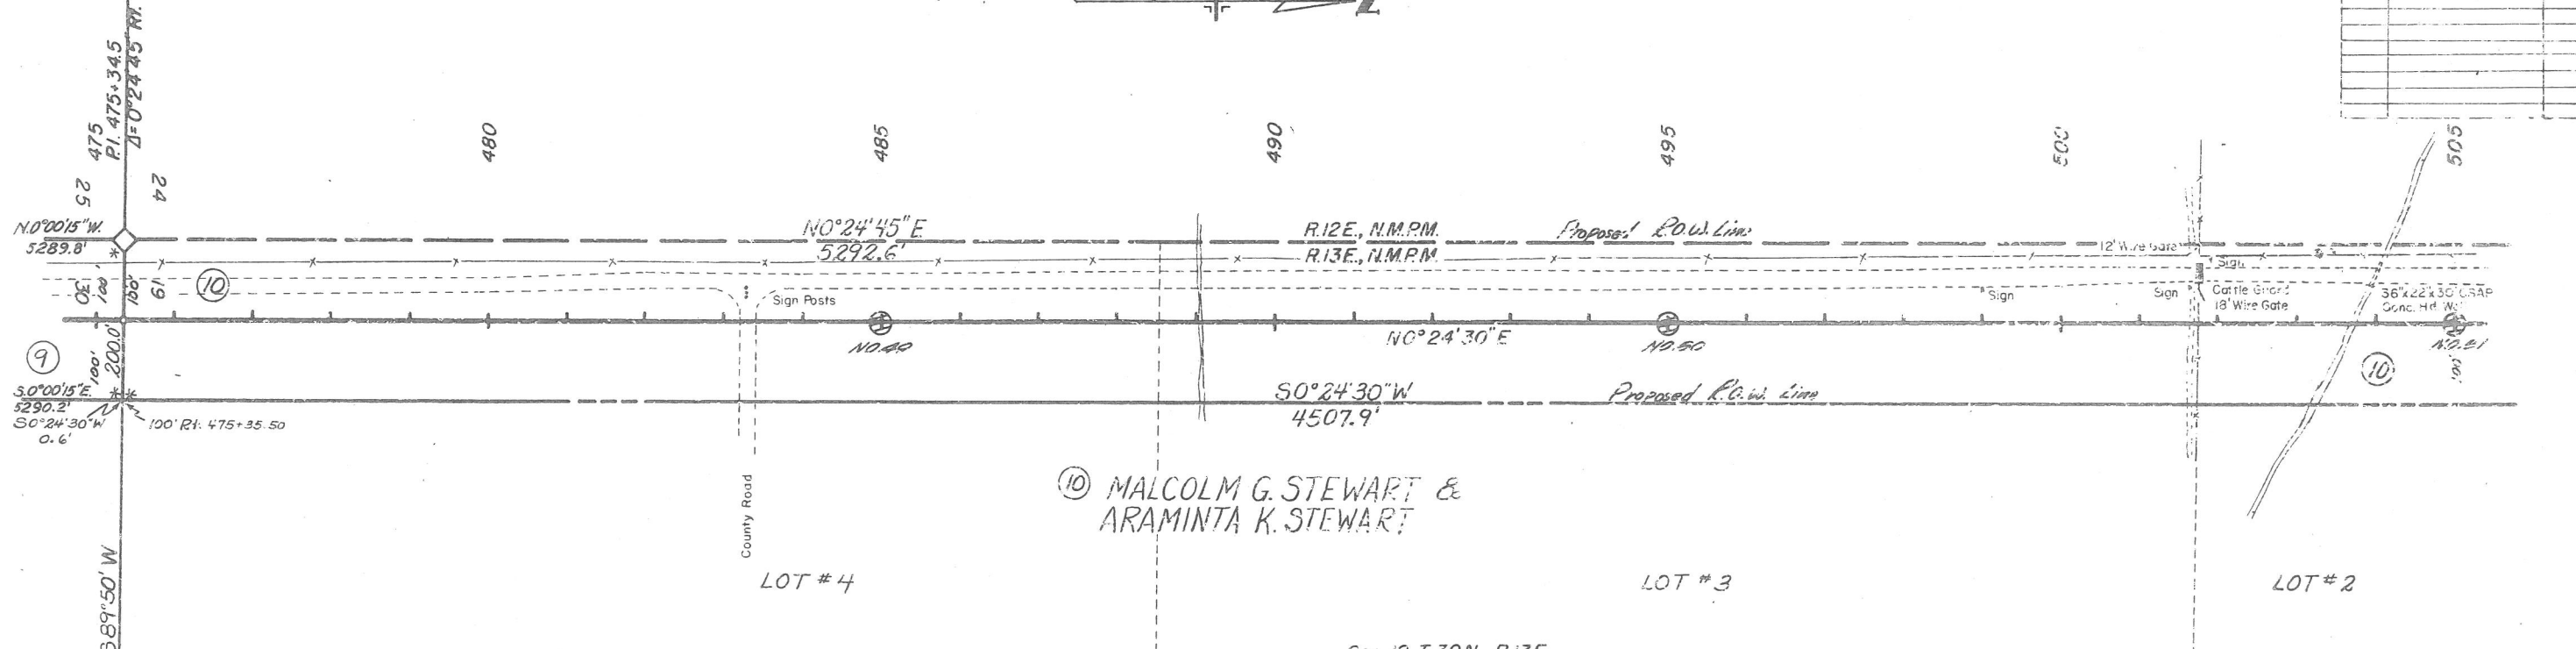

Sec. 19, T. 39N., R. 13E.

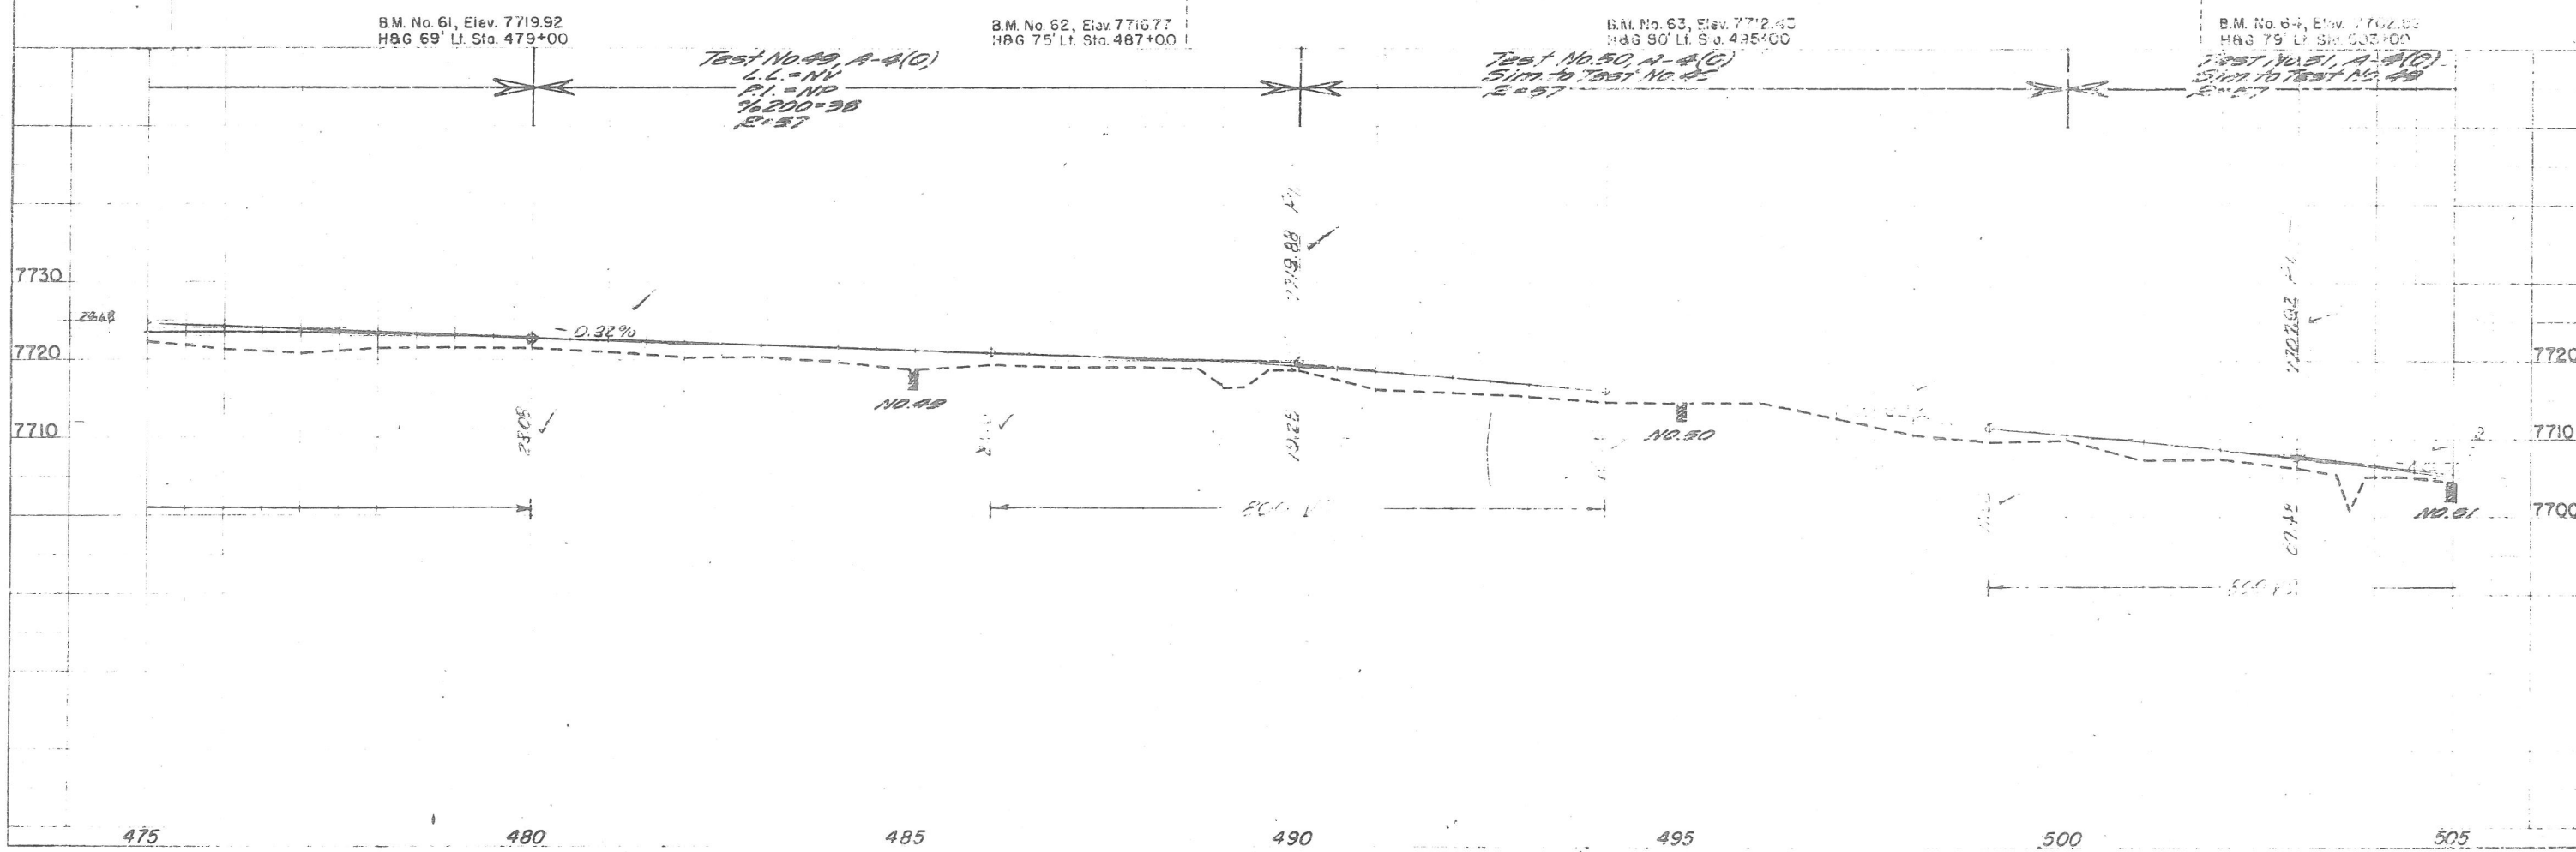


PLAN

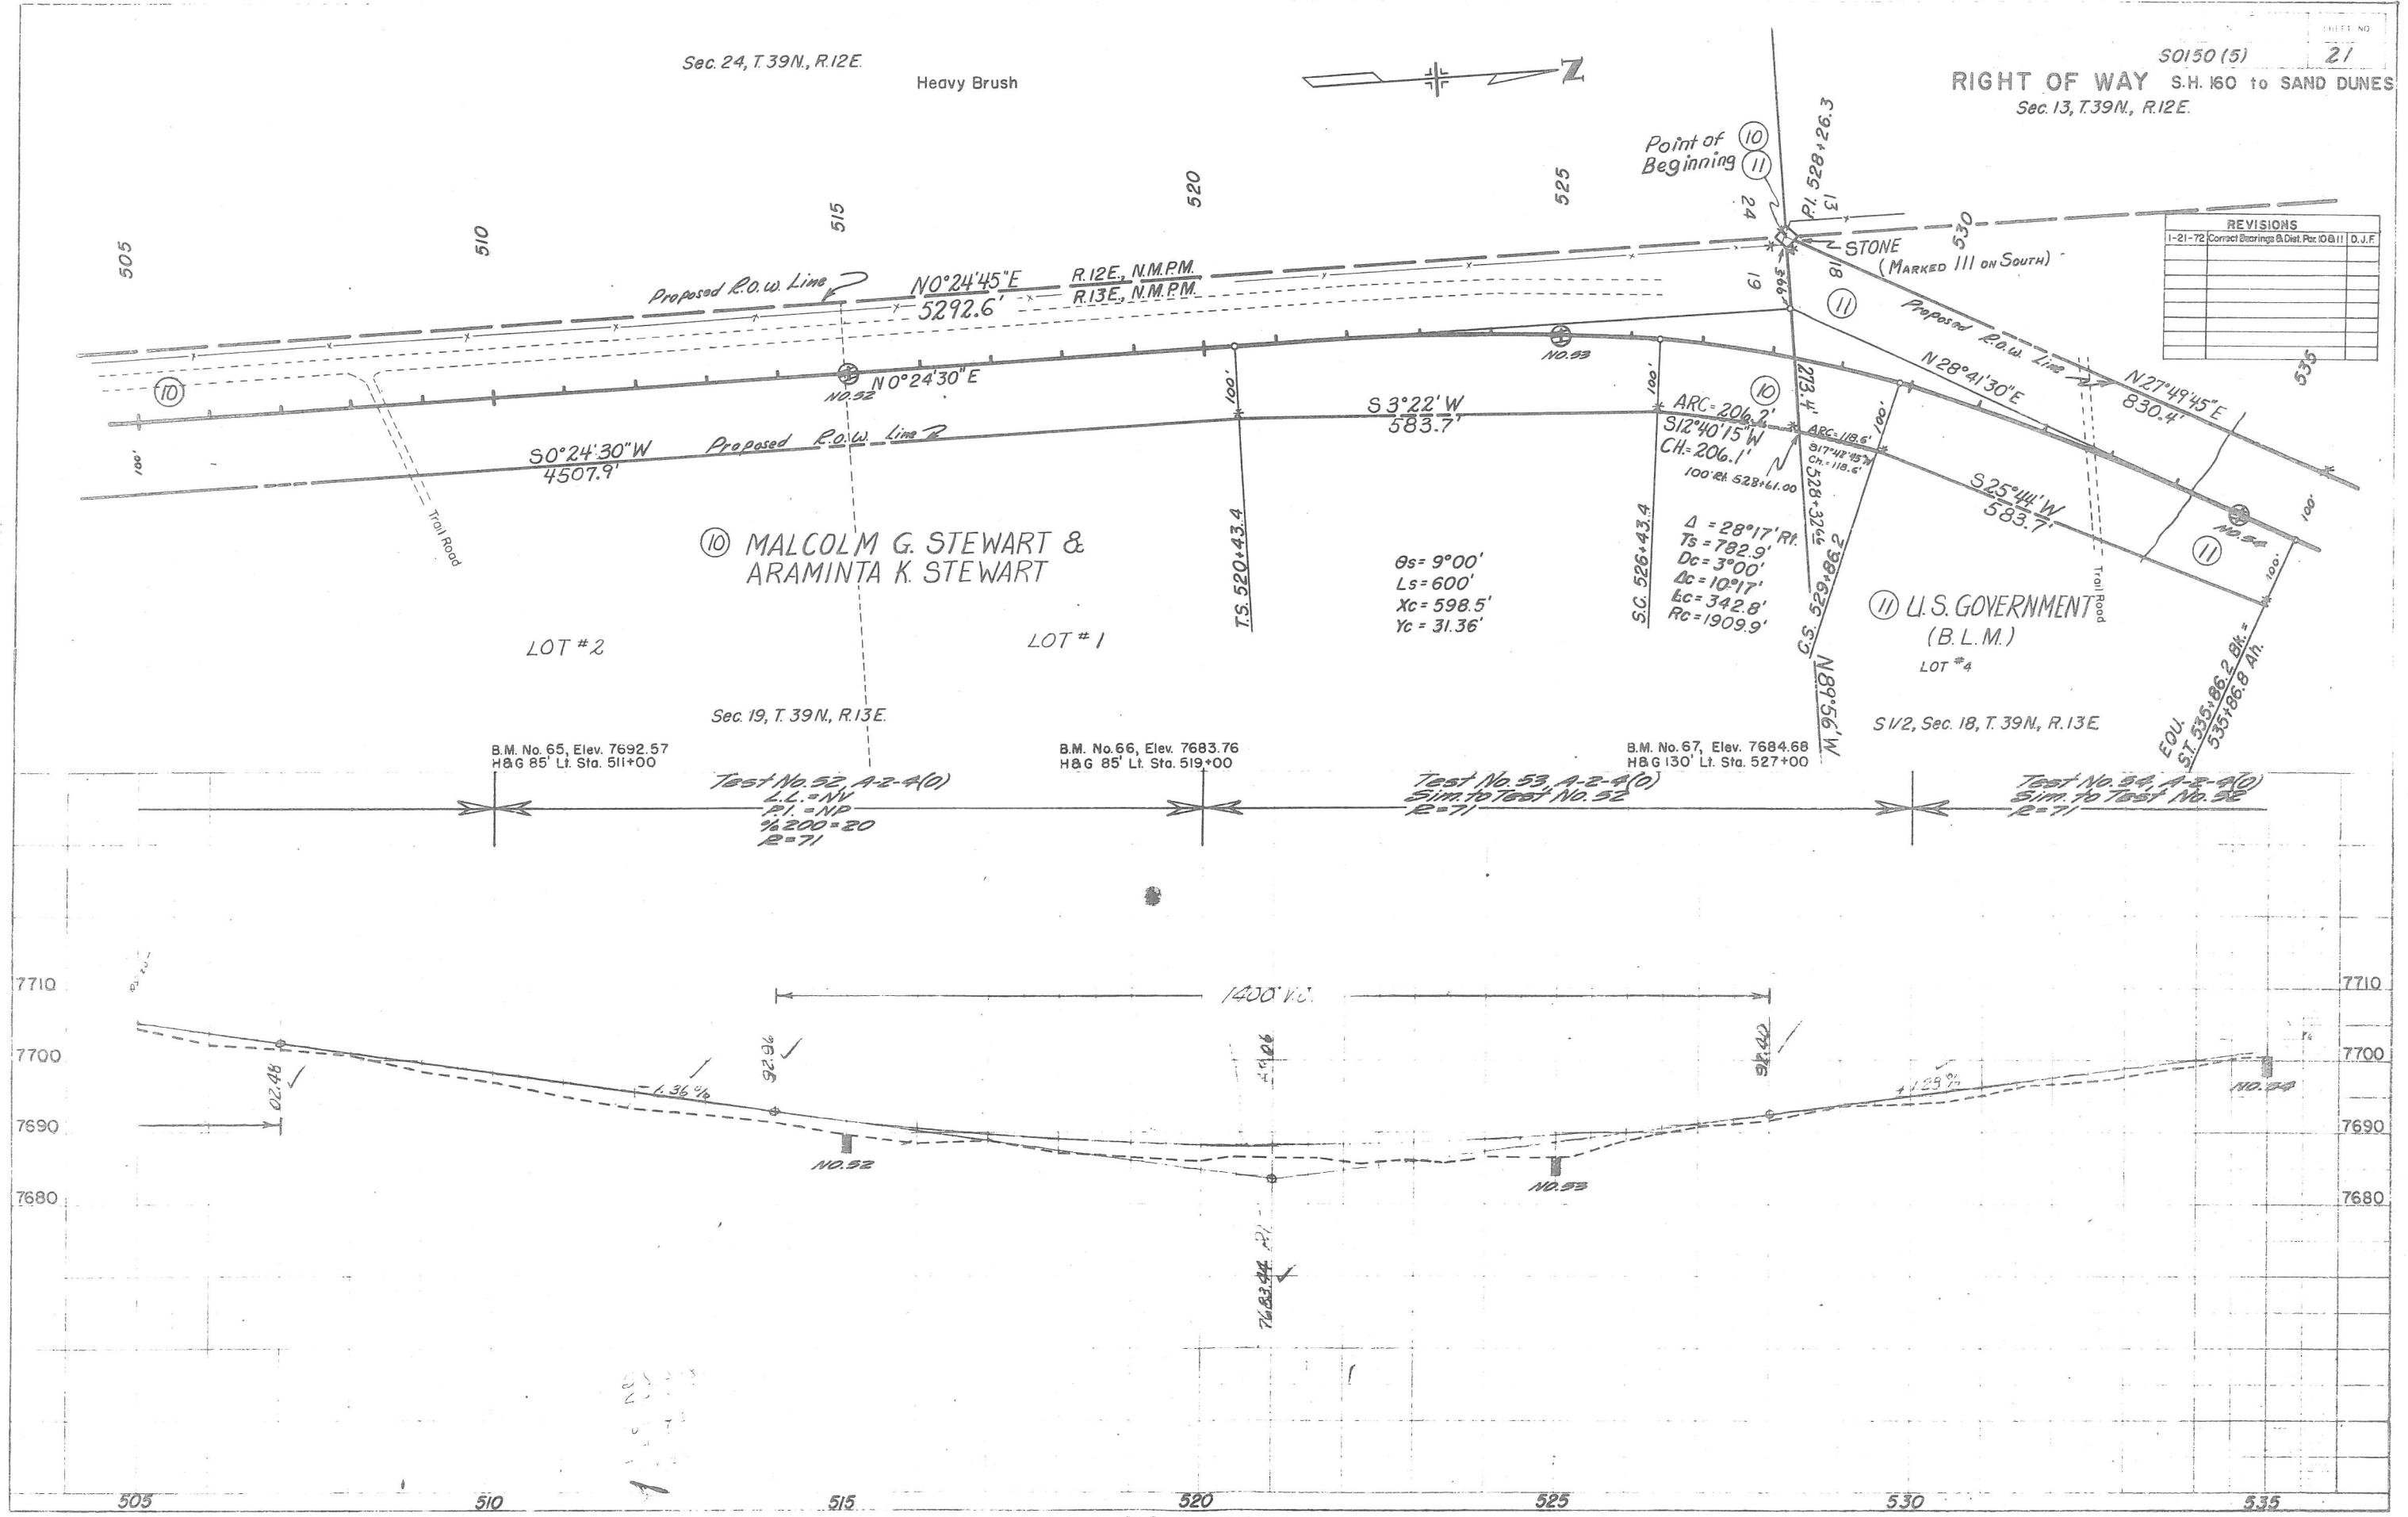

REVISIONS	
1-21-72	Correct Bearings & Dist. Per. 10 & 11 D.J.F.

PROFILE

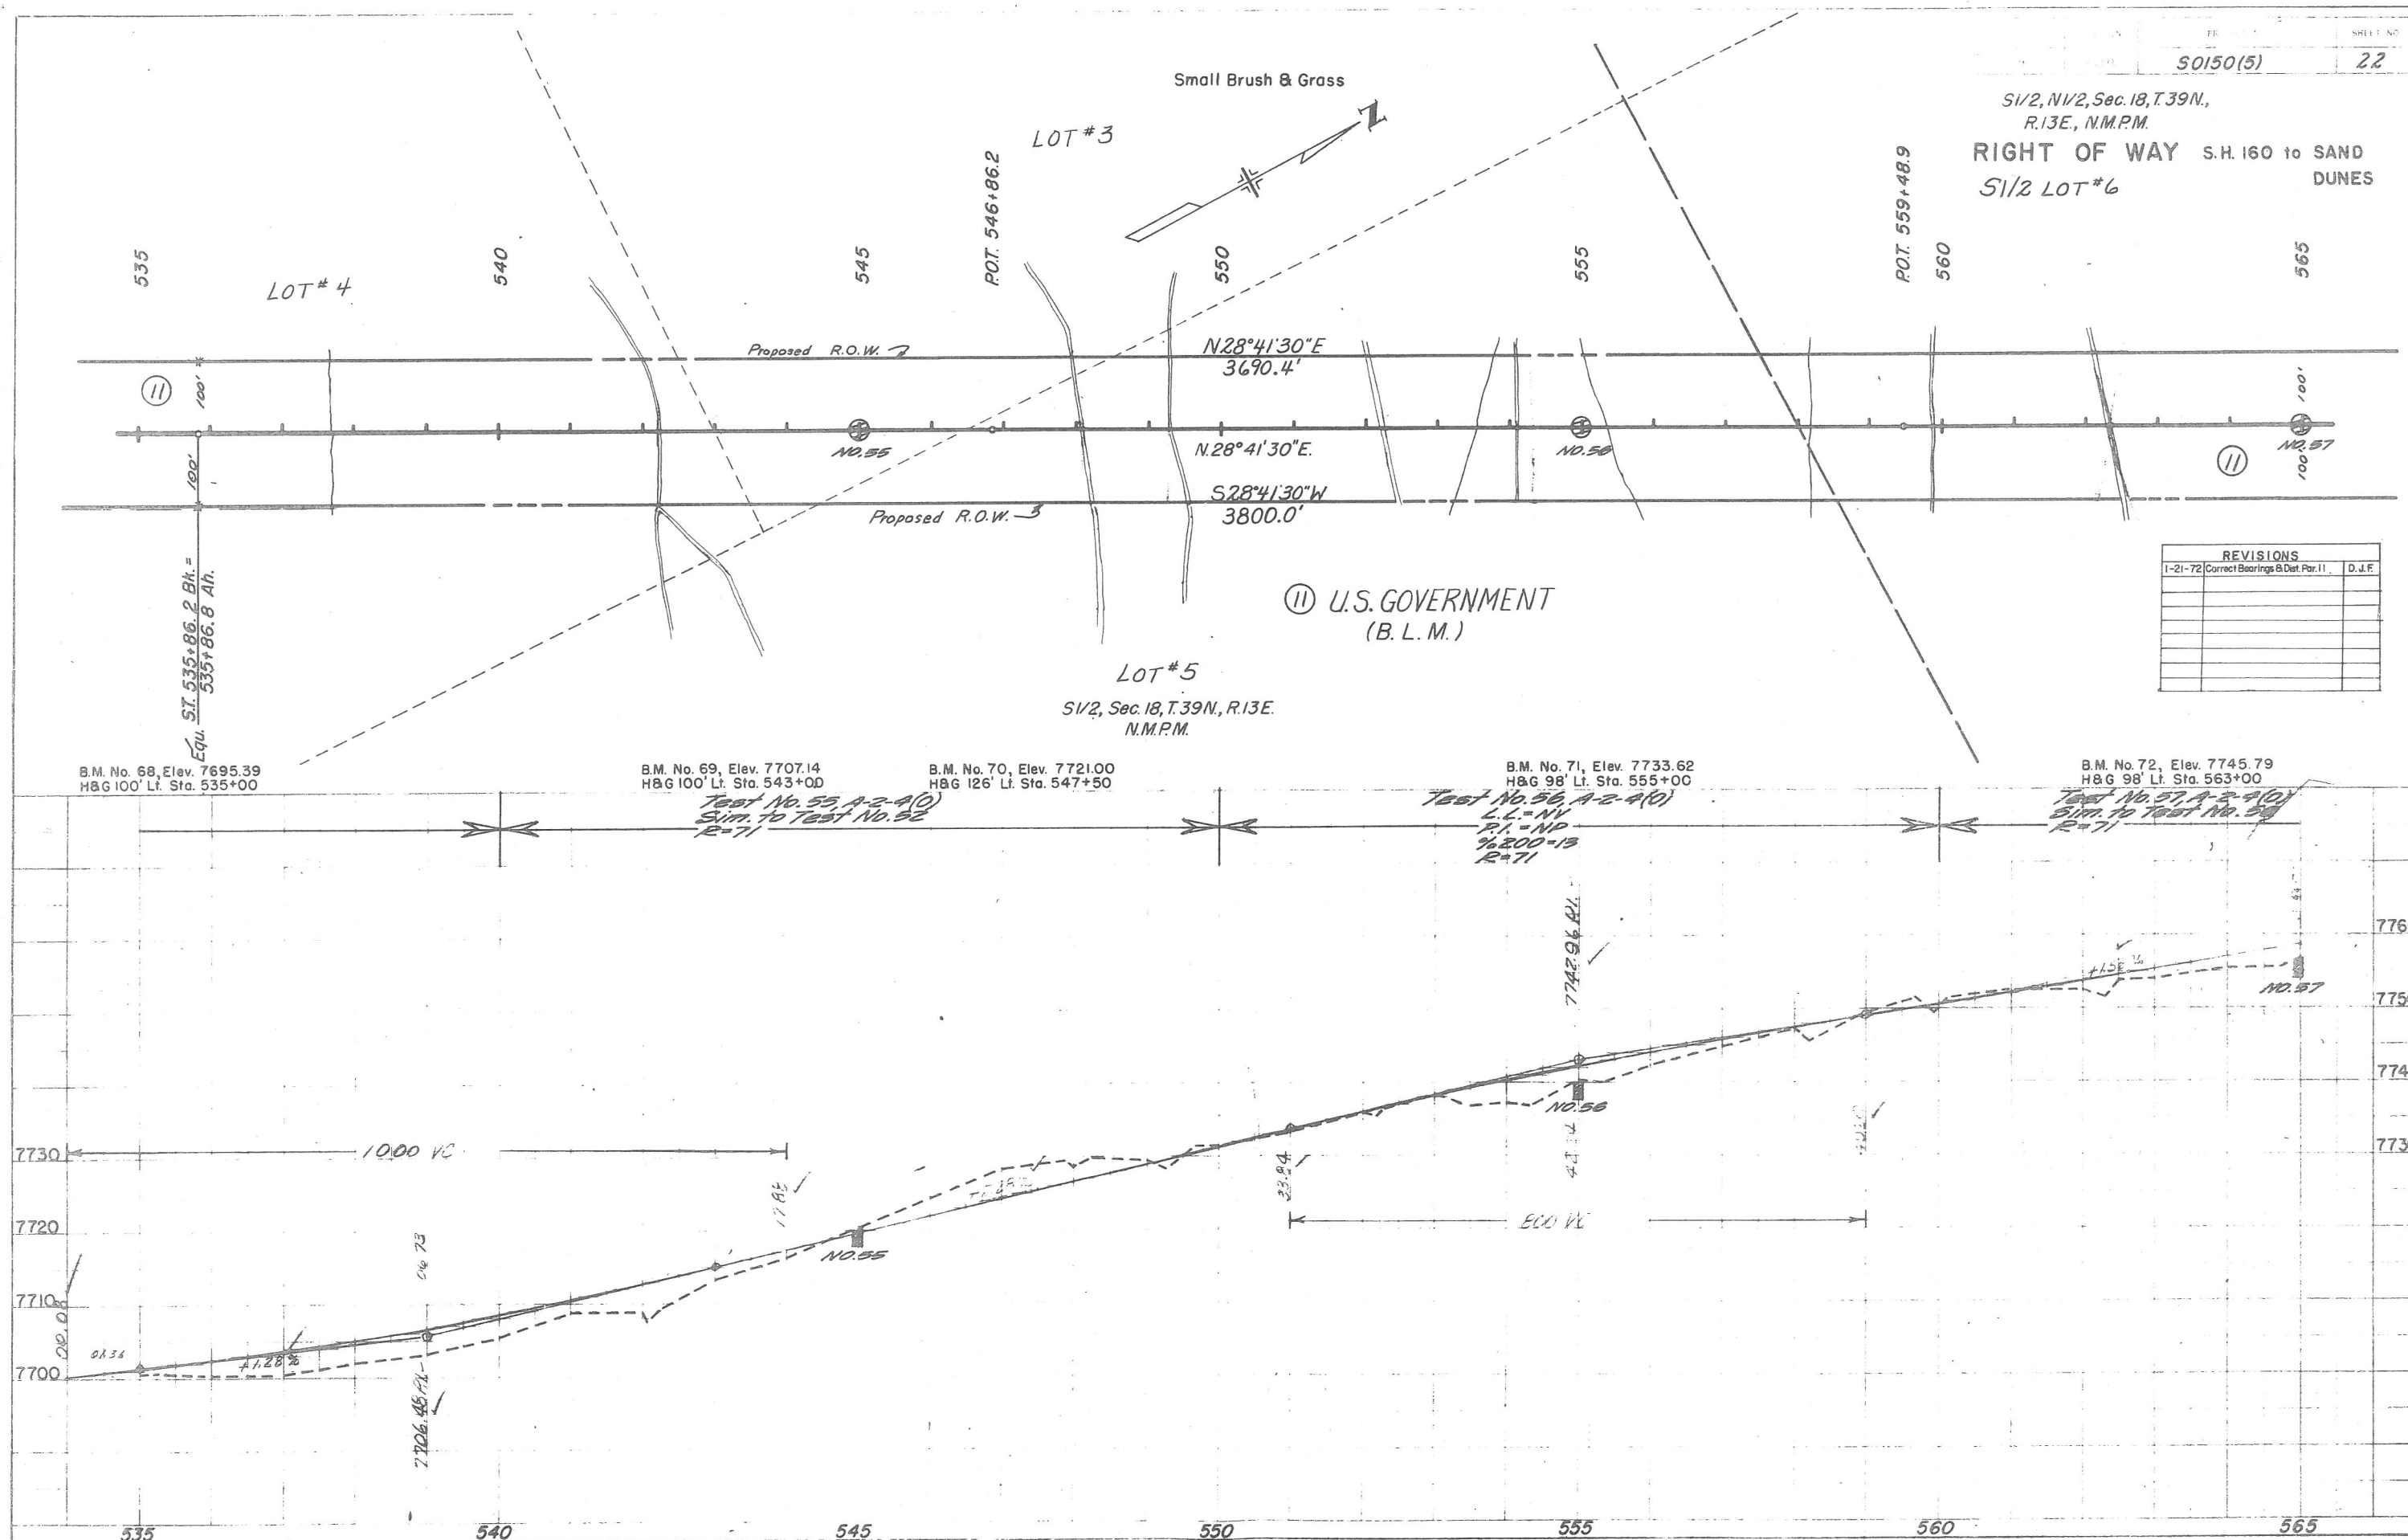

51/2 LOT 6, Sec. 18, T.39N.,
R.13E., N.M.P.M.

⑪ U.S. GOVERNMENT
(B. L. M.)

(12) MALCOLM G. STEWART, Small Brush & Grass
ARAMINTA K. STEWART

N1/2 LOT 6, Sec. 18
T.39N., R.13E., N.M.P.M.


RIGHT OF WAY

S.H. 160 to
SAND DUNES

50150(5)

SHFET N

23

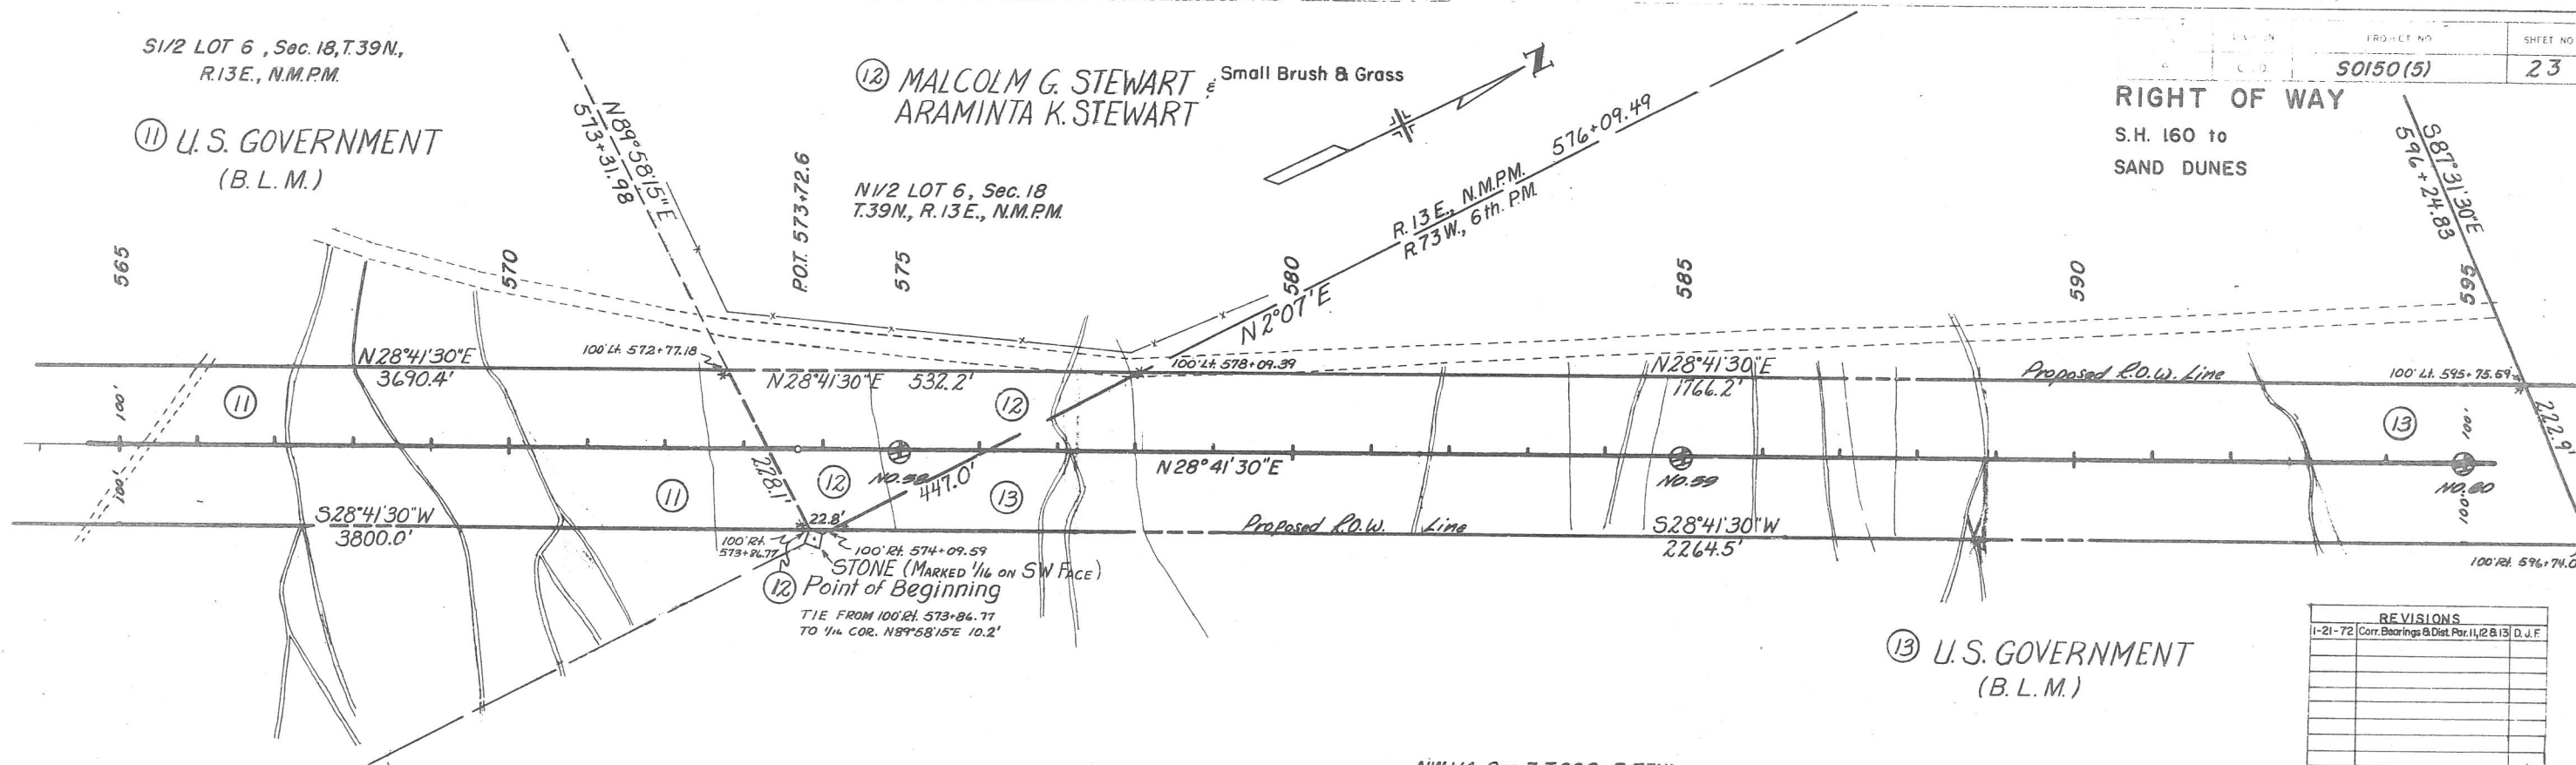

⑬ U.S. GOVERNMENT
(B. L. M.)

[illegible]

NW 1/4, Sec. 7, T.28 S., R. 73 W.,
6th. P.M.

B.M. No. 73, Elev. 7757.34
H&G 135' Lt. Sta. 571+00


B.M. No. 74, Elev. 7773.95
H&G 93' Lt. Sta. 579+00

B.M. No. 75, Elev. 7778.33
H&G 100' Lt. Sta. 587+00


Test No. 58, A-1-b(1)
L.L. = NV
P.I. = NP
%200 = 22
R = 74

Test No. 59, A-1-b(0)
Sim. to Test No. 58
R-74

Test No. 60, A-1-b(6)
Sim. to Test No. 58
P-74

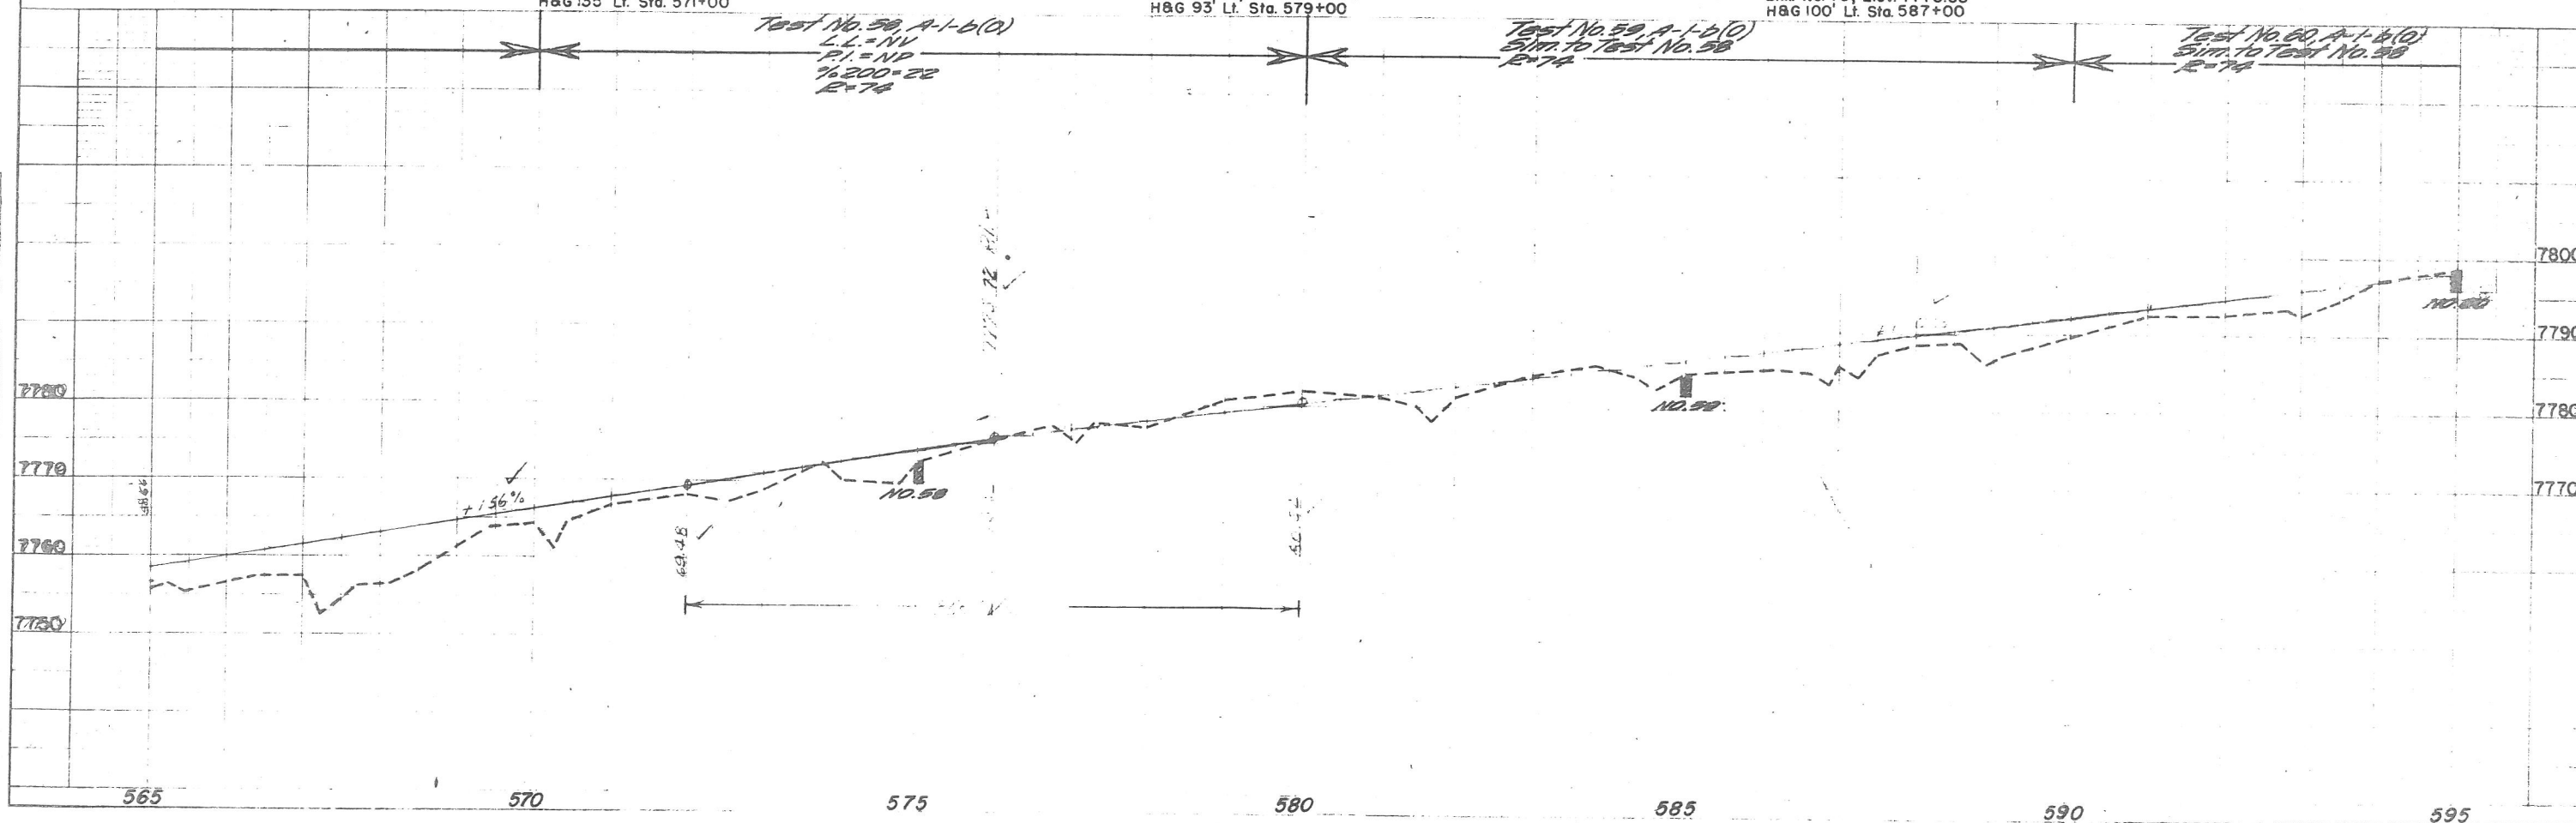

PLAN

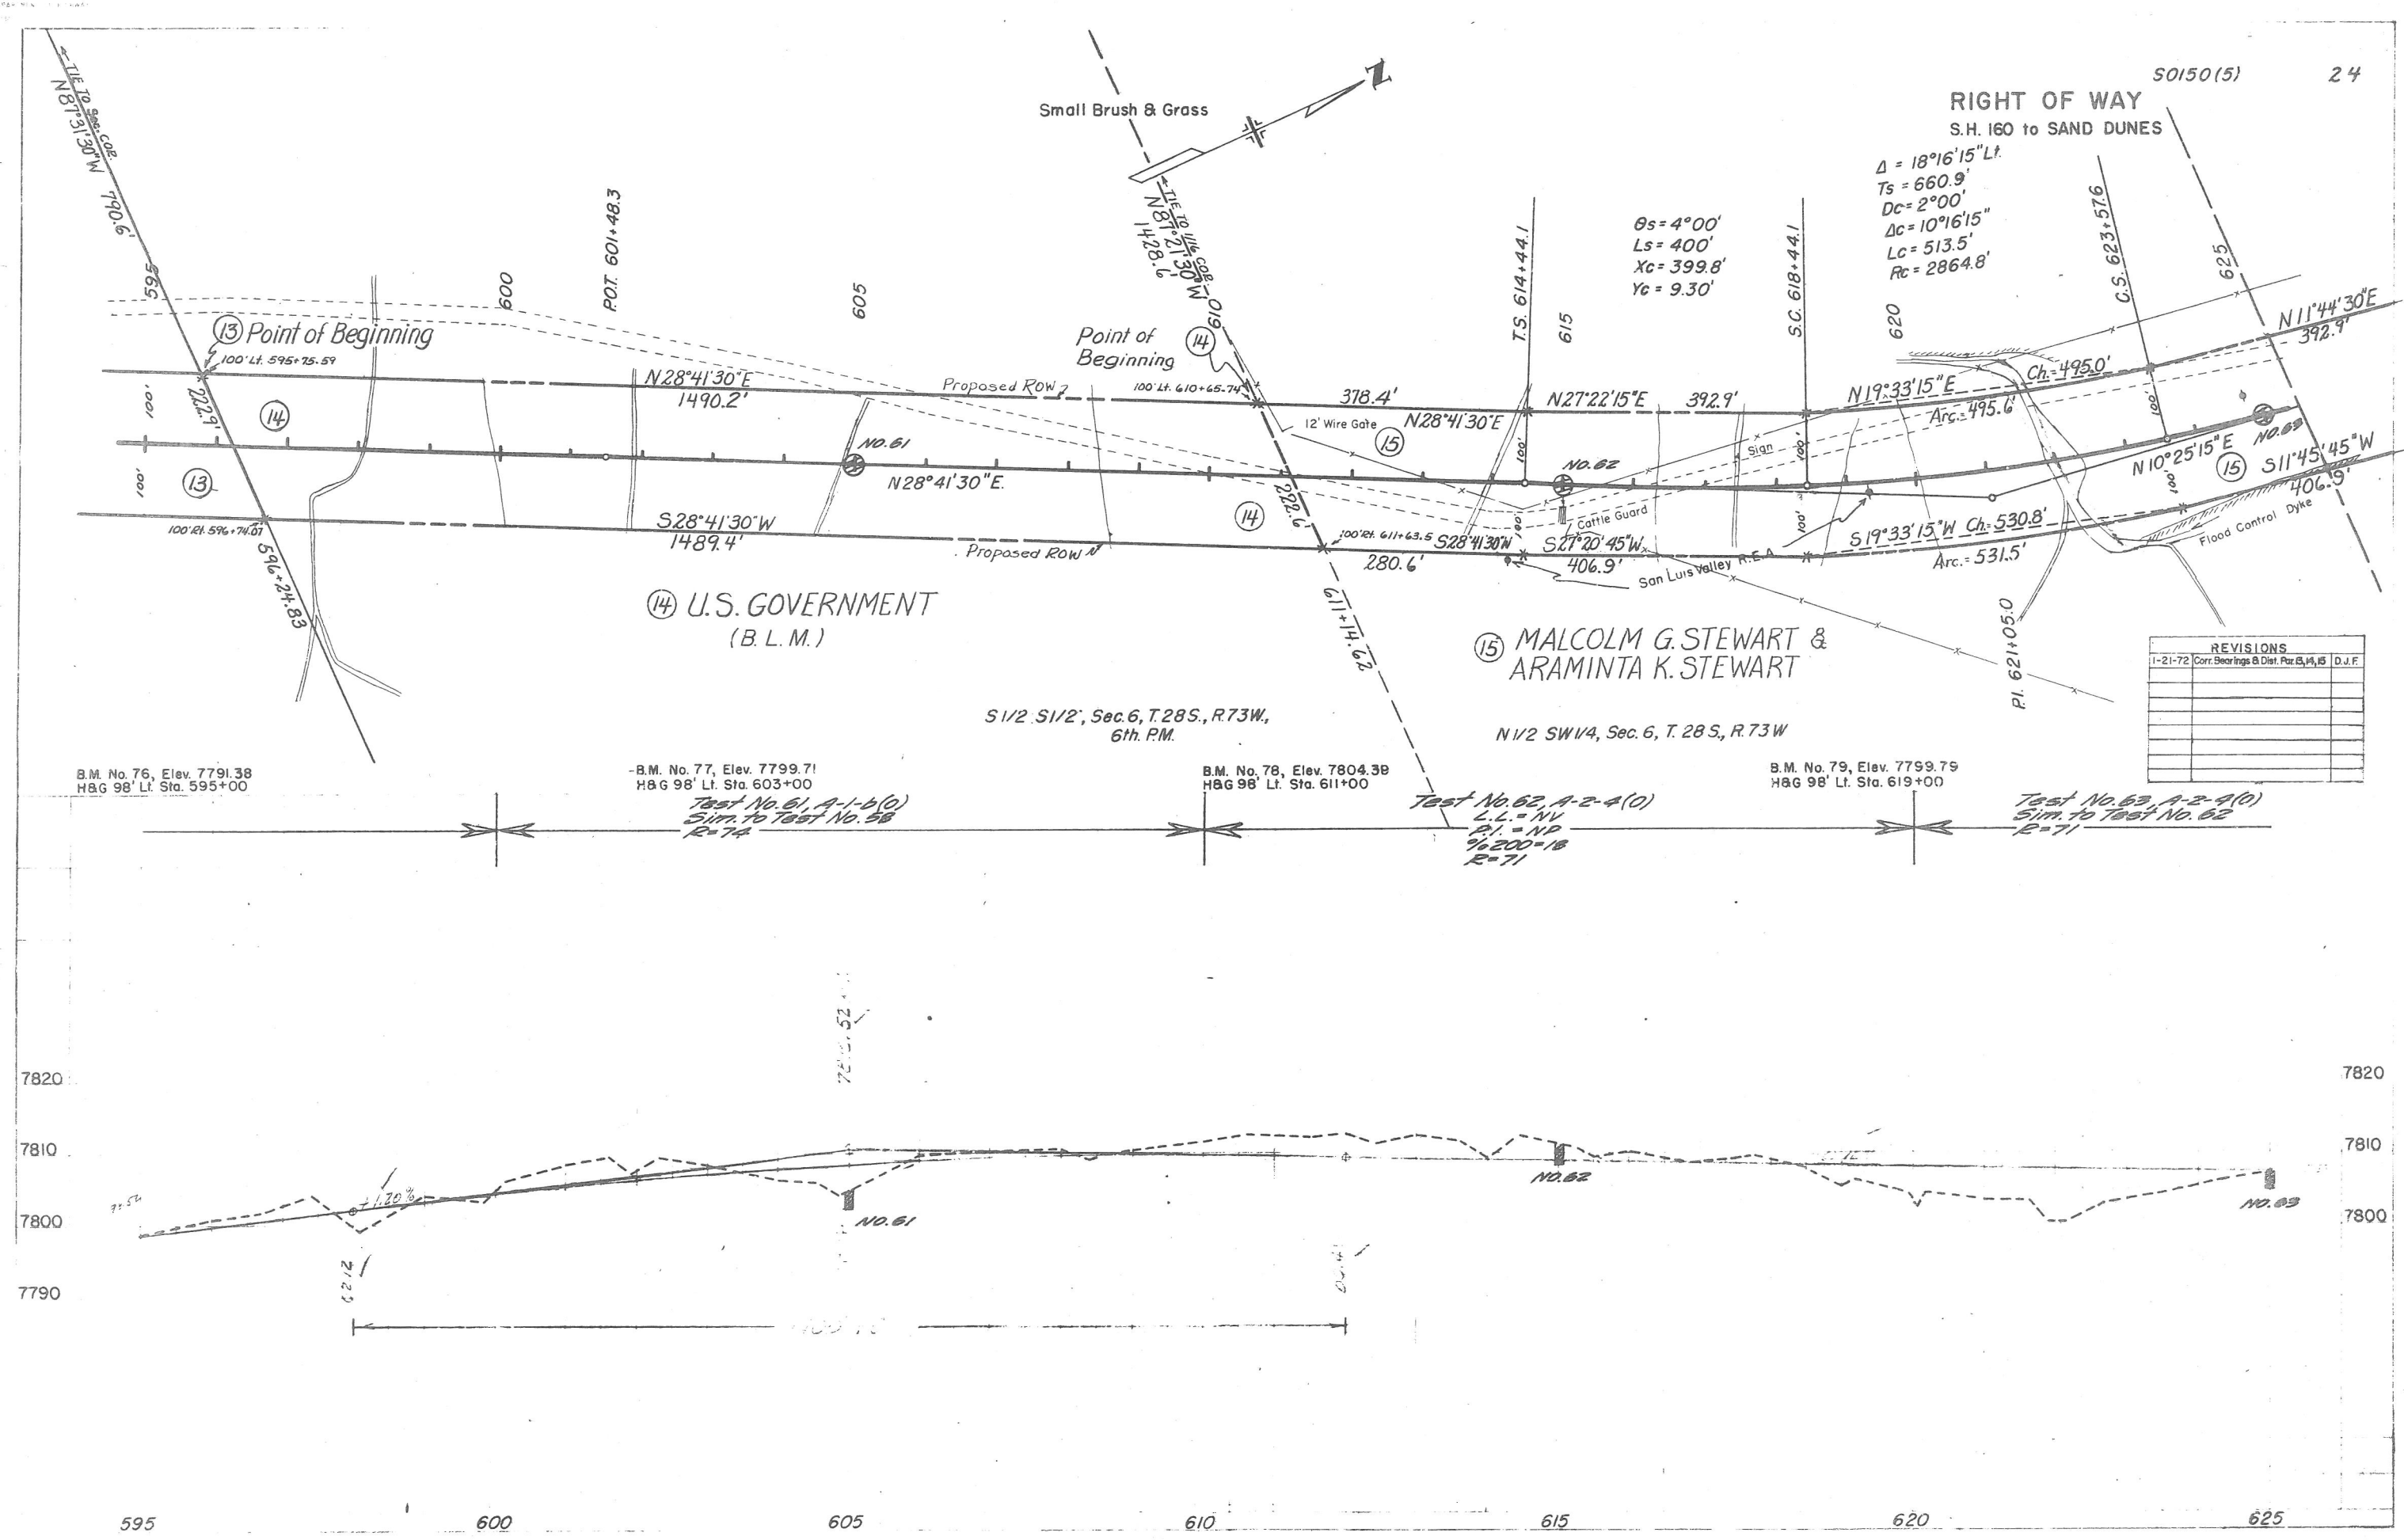

NW1/4, Sec. 6, T.28S., R.73W.,
6th. P.M.


Heavy Brush & Pinion Trees
Sta. 637 to 656

REVISIONS		
1-21-72	Corr. Bearings & Dist. Pcs. 15 & 16	D.J.F.

SO150(5) 25

Sec. 31, T.27S., R.73W.,
6th. P.M.

RIGHT OF WAY
S.H. 160 to SAND DUNES

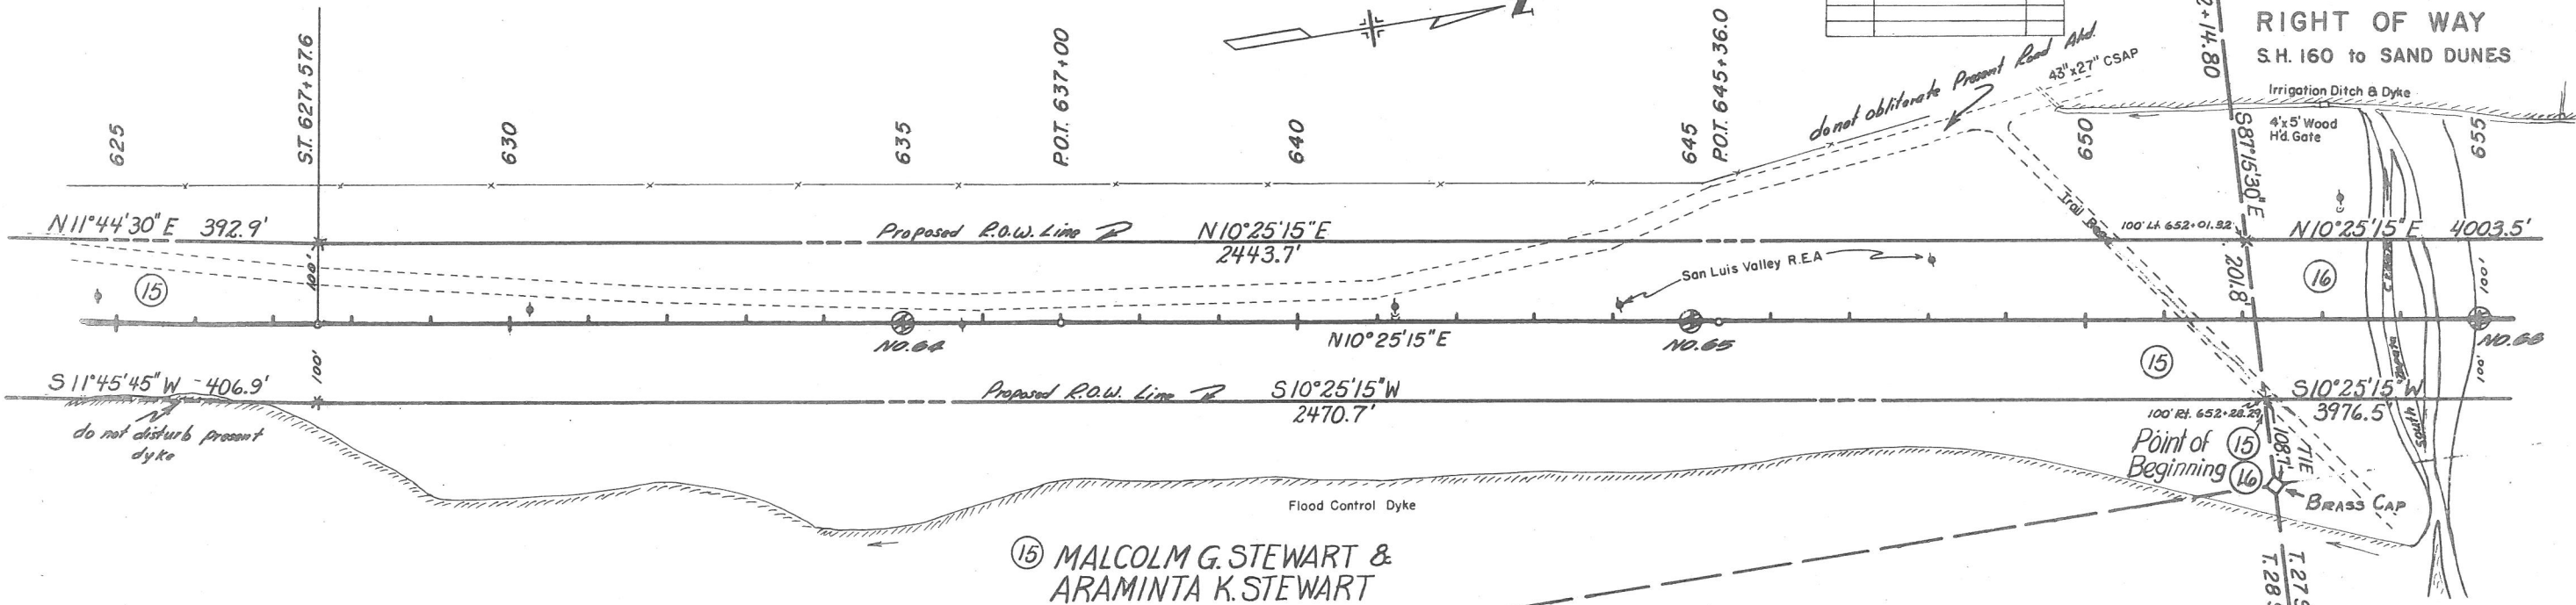

B.M. No. 80, Elev. 7800.91
H&G 110' Lt. Sta. 627+57

B.M. No. 81, Elev. 7805.09
H&G 98' Lt. Sta. 635+00


B.M. No. 82, Elev. 7808.27
H&G 98' Lt. Sta. 643+00

B.M. No. 83, Elev. 7812.00
H&G 98' Lt. Sta. 651+00

Test No. 64, A-2-4(0)
Sim. to Test No. 62
R=71


Test No. 65, A-2-4(0)
Sim. to Test No. 62
R=71

Test No. 66, A-1-3(0)
L.L. = NP
R.I. = NP
%200 = 11
R=80

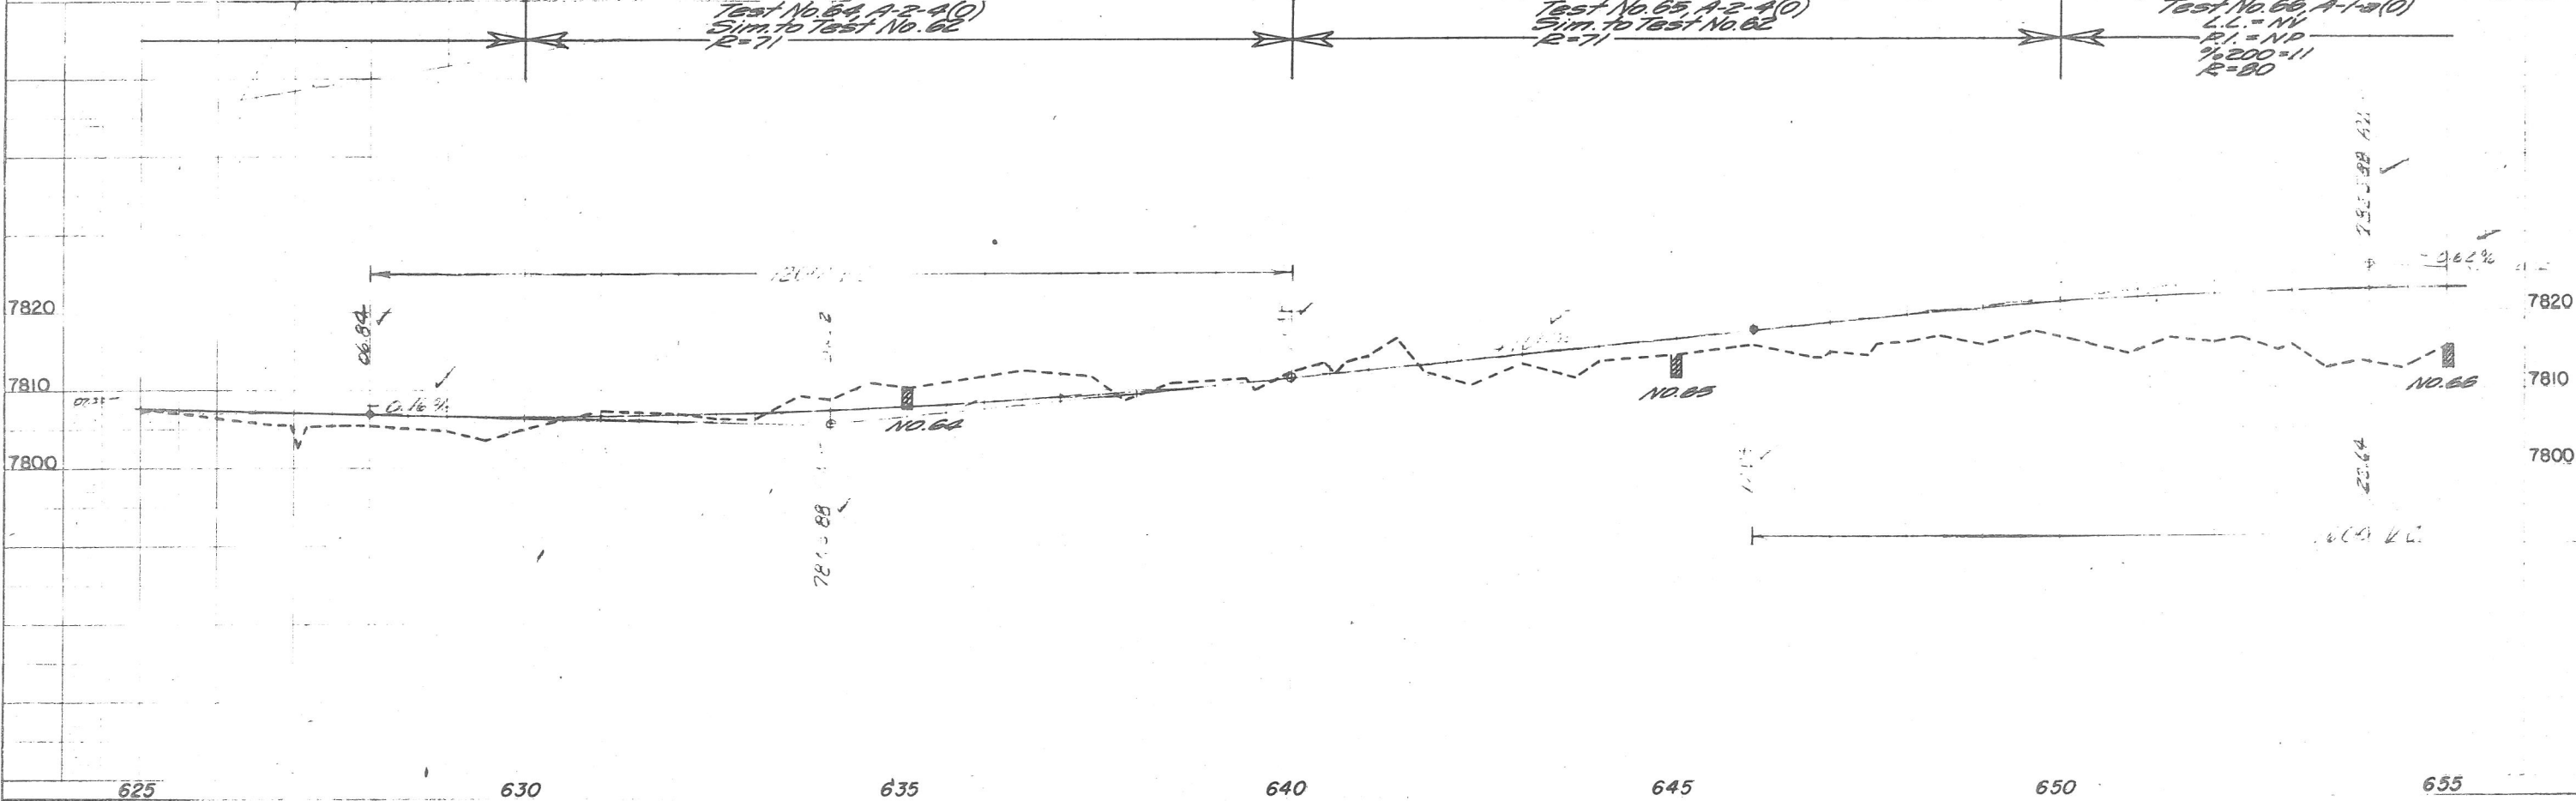

PLAN

PROFILE

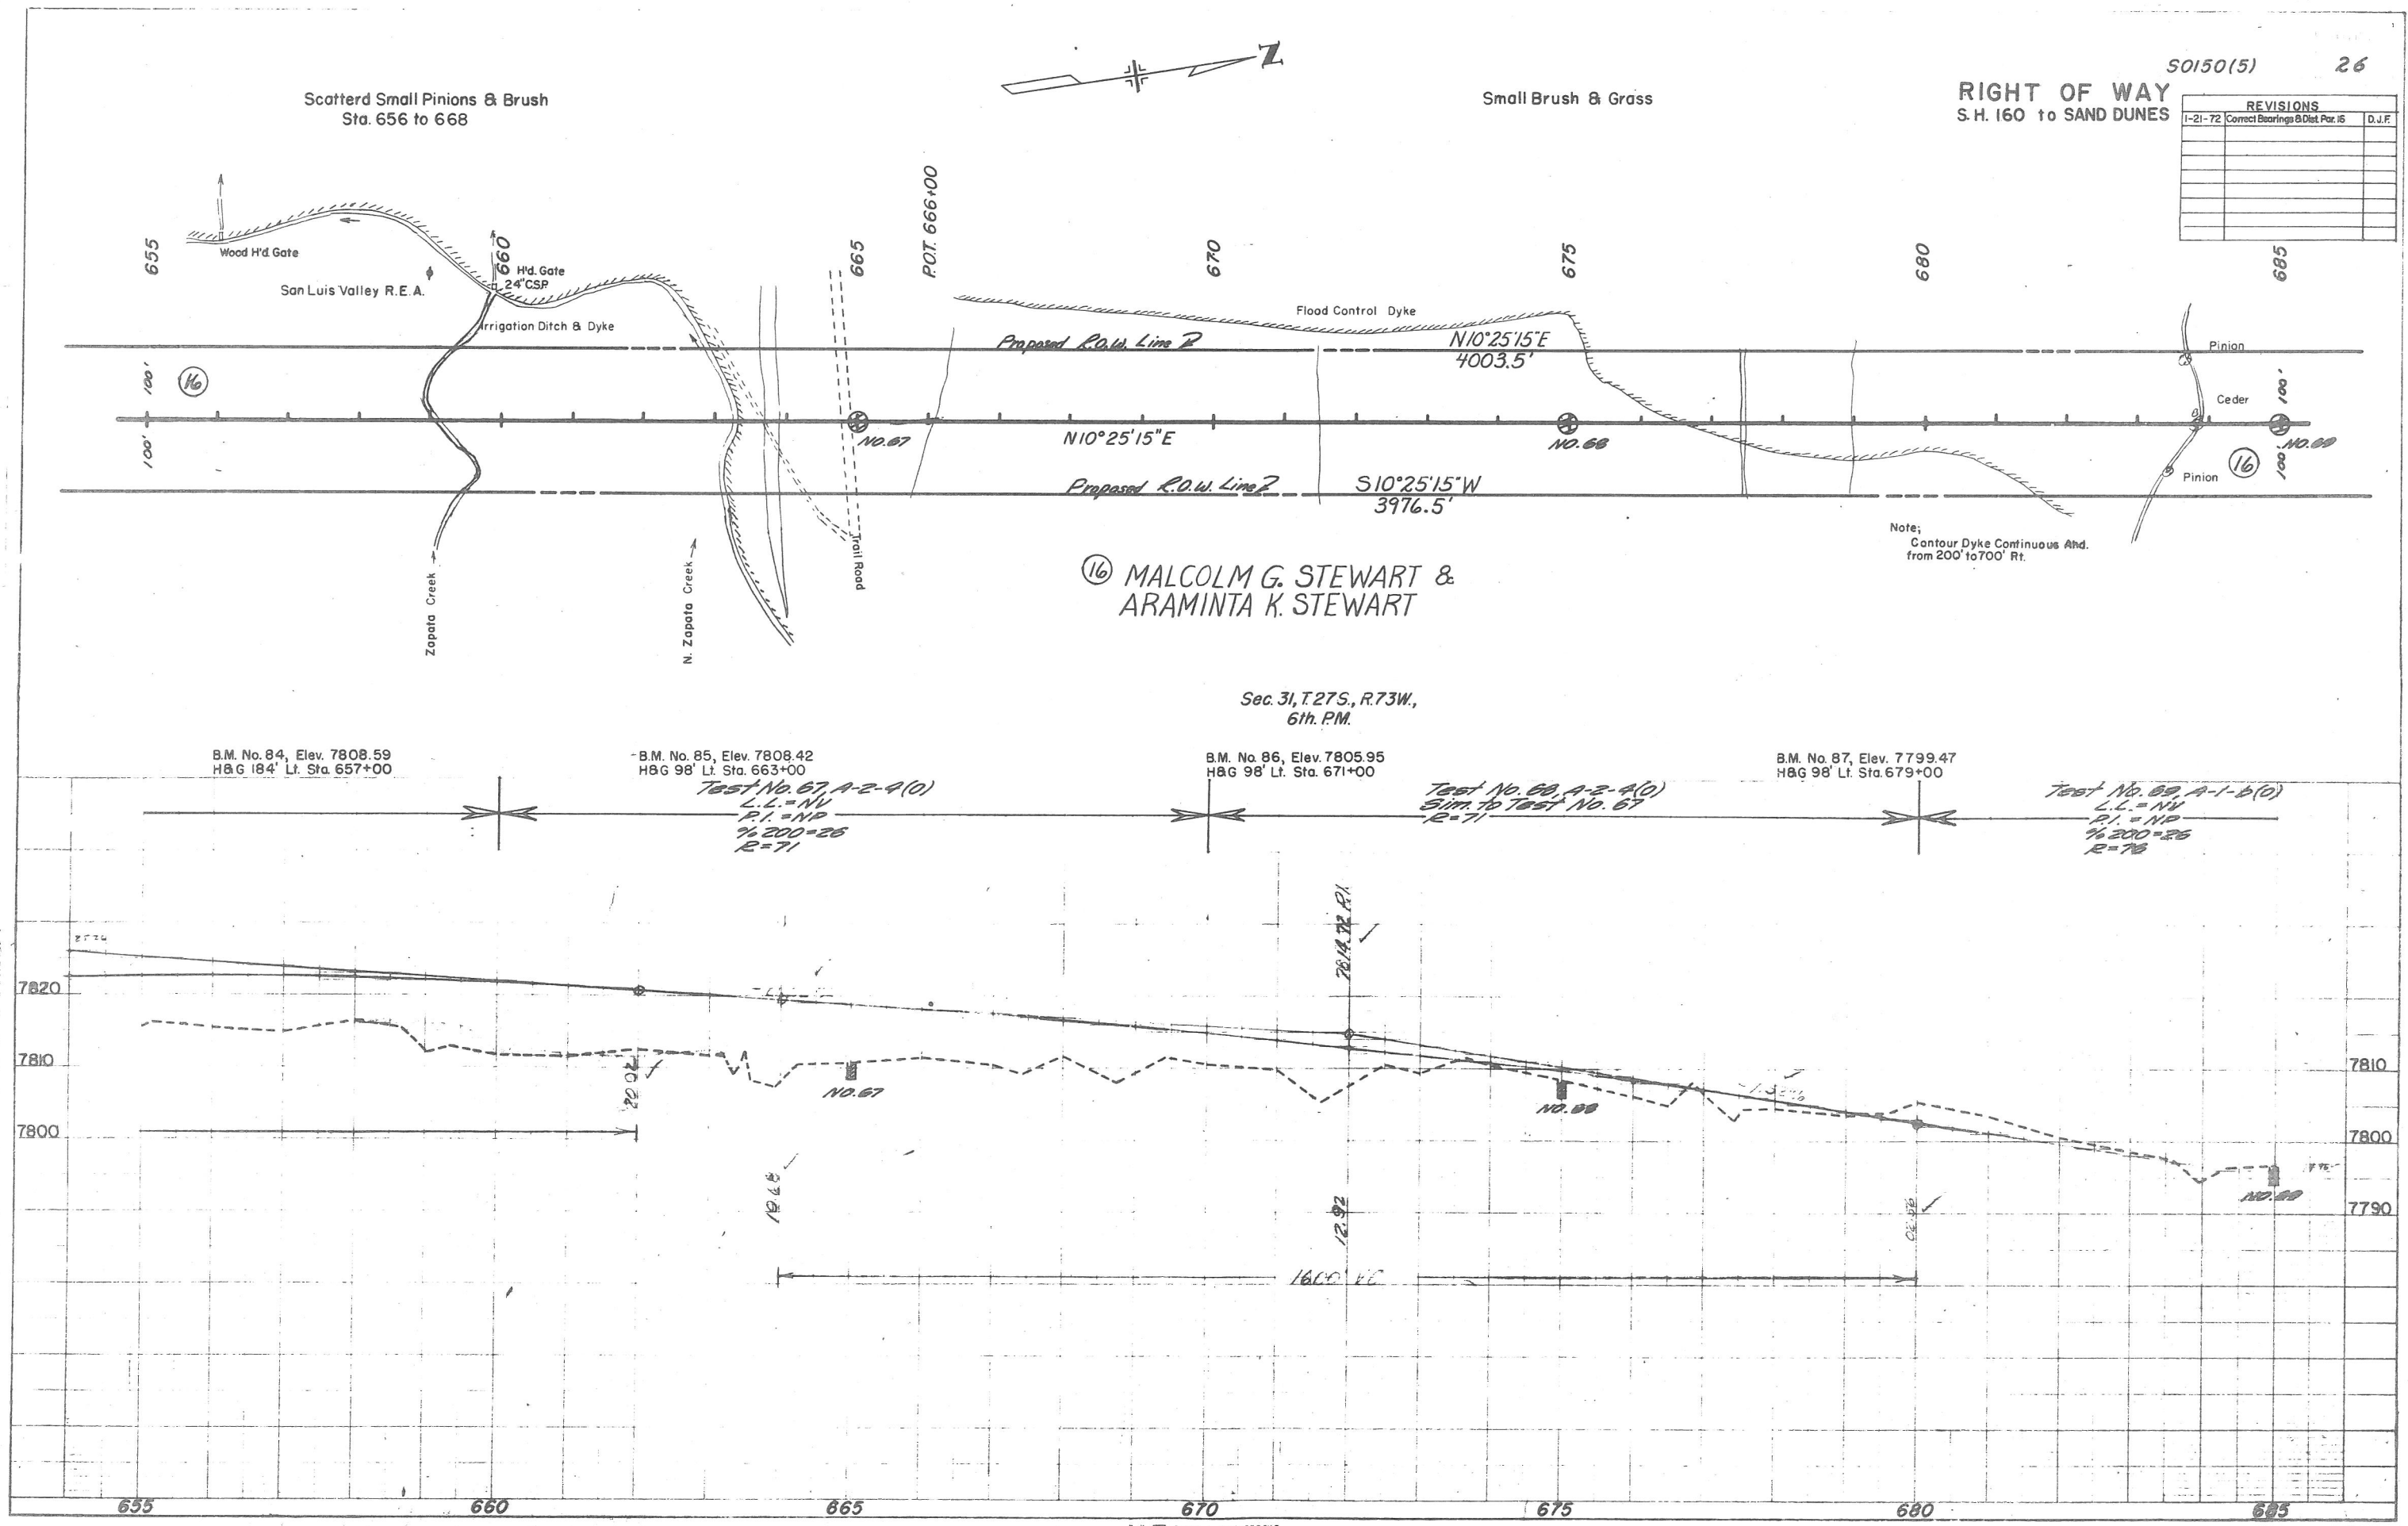

Scatterd Small Pinions & Brush
Sta. 656 to 668

Small Brush & Grass

50150(5) 26

RIGHT OF WAY
S.H. 160 to SAND DUNES

REVISIONS		
No.	Description	D.J.F.
1-21-72	Correct Bearings & Dist. Par. 16	

①6 MALCOLM G. STEWART &
ARAMINTA K. STEWART

Sec. 31, T.27S., R.73W.,
6th. PM.

B.M. No. 84, Elev. 7808.59
H&G 184' Lt. Sta. 657+00

B.M. No. 85, Elev. 7808.42
H&G 98' Lt. Sta. 663+00

B.M. No. 86, Elev. 7805.95
H&G 98' Lt. Sta. 671+00

B.M. No. 87, Elev. 7799.47
H&G 98' Lt. Sta. 679+00


Test No. 67, A-2-4(0)
L.L. = NV
P.I. = NP
1/4 200 = 25
R = 71

Test No. 68, A-2-4(0)
Sim. to Test No. 67
R = 71

Test No. 69, A-1-B(0)
L.L. = NV
P.I. = NP
1/4 200 = 25
R = 76


 San Luis Valley R.E.A.

①7 MALCOLM G. STEWART &
ARAMINTA K. STEWART

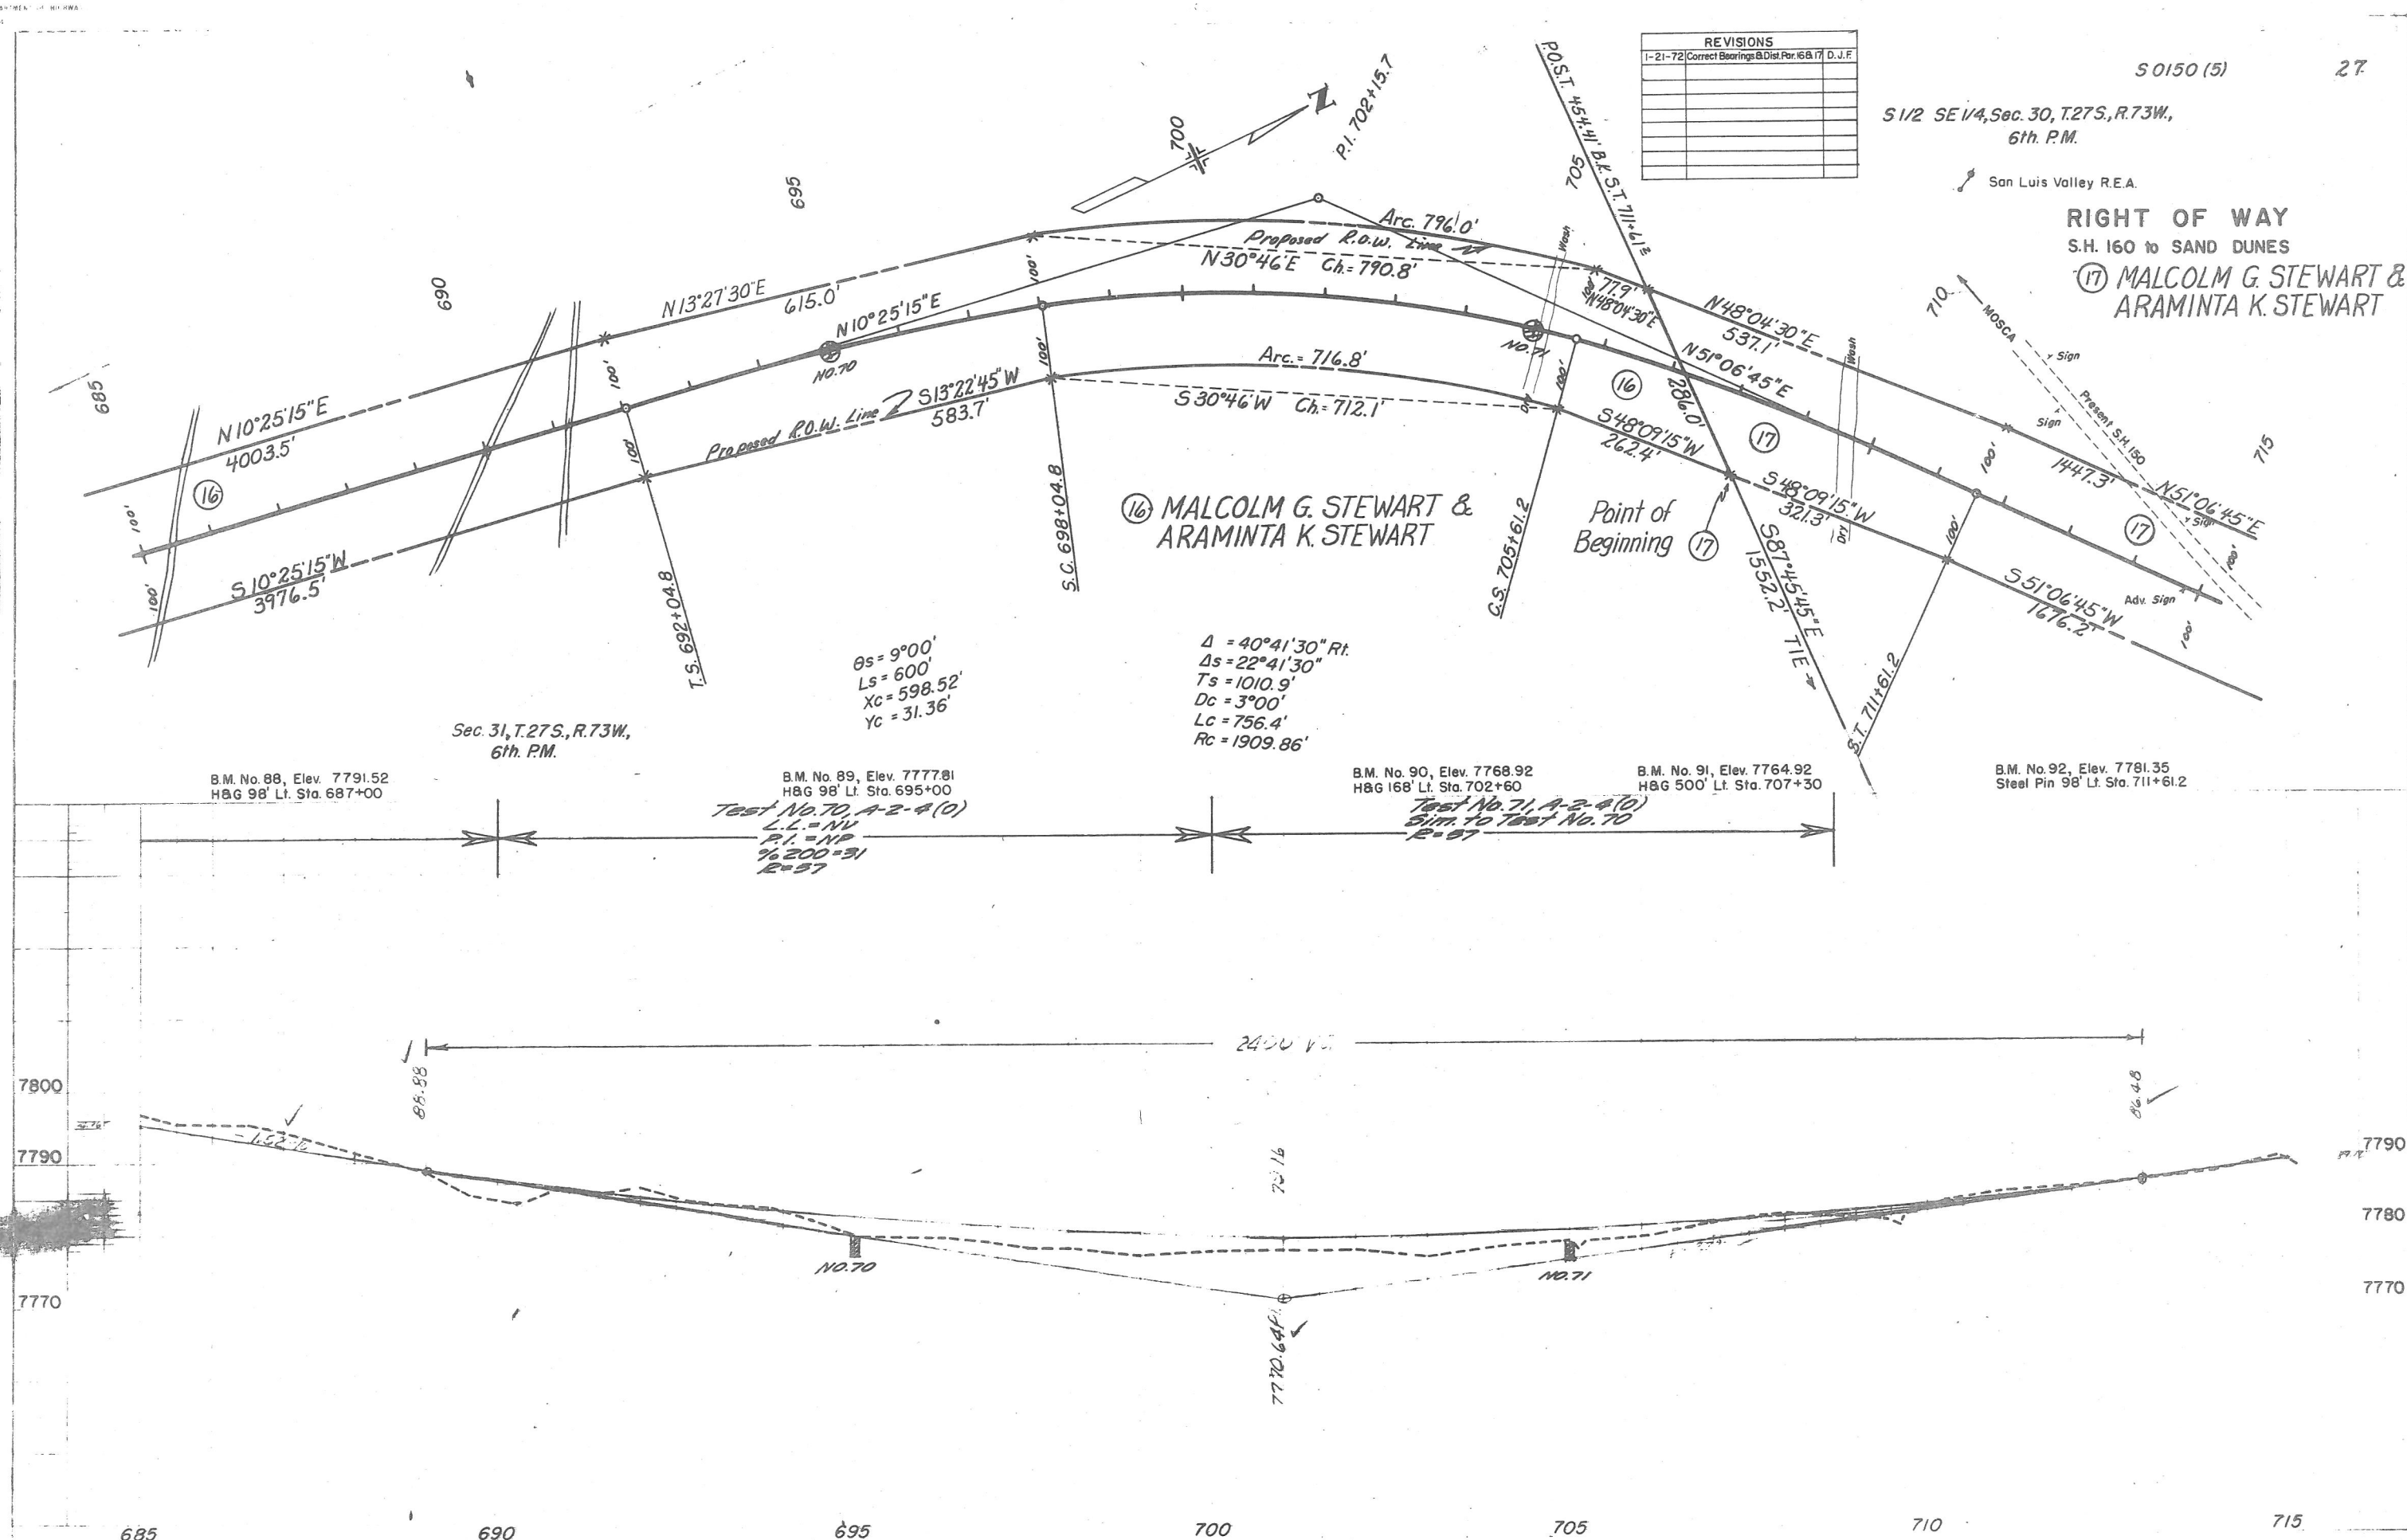[illegible]


28

REVISIONS		
1-21-72	Corr. Bearings & Dist. Par. 17, 18 & 19	D. J. I.

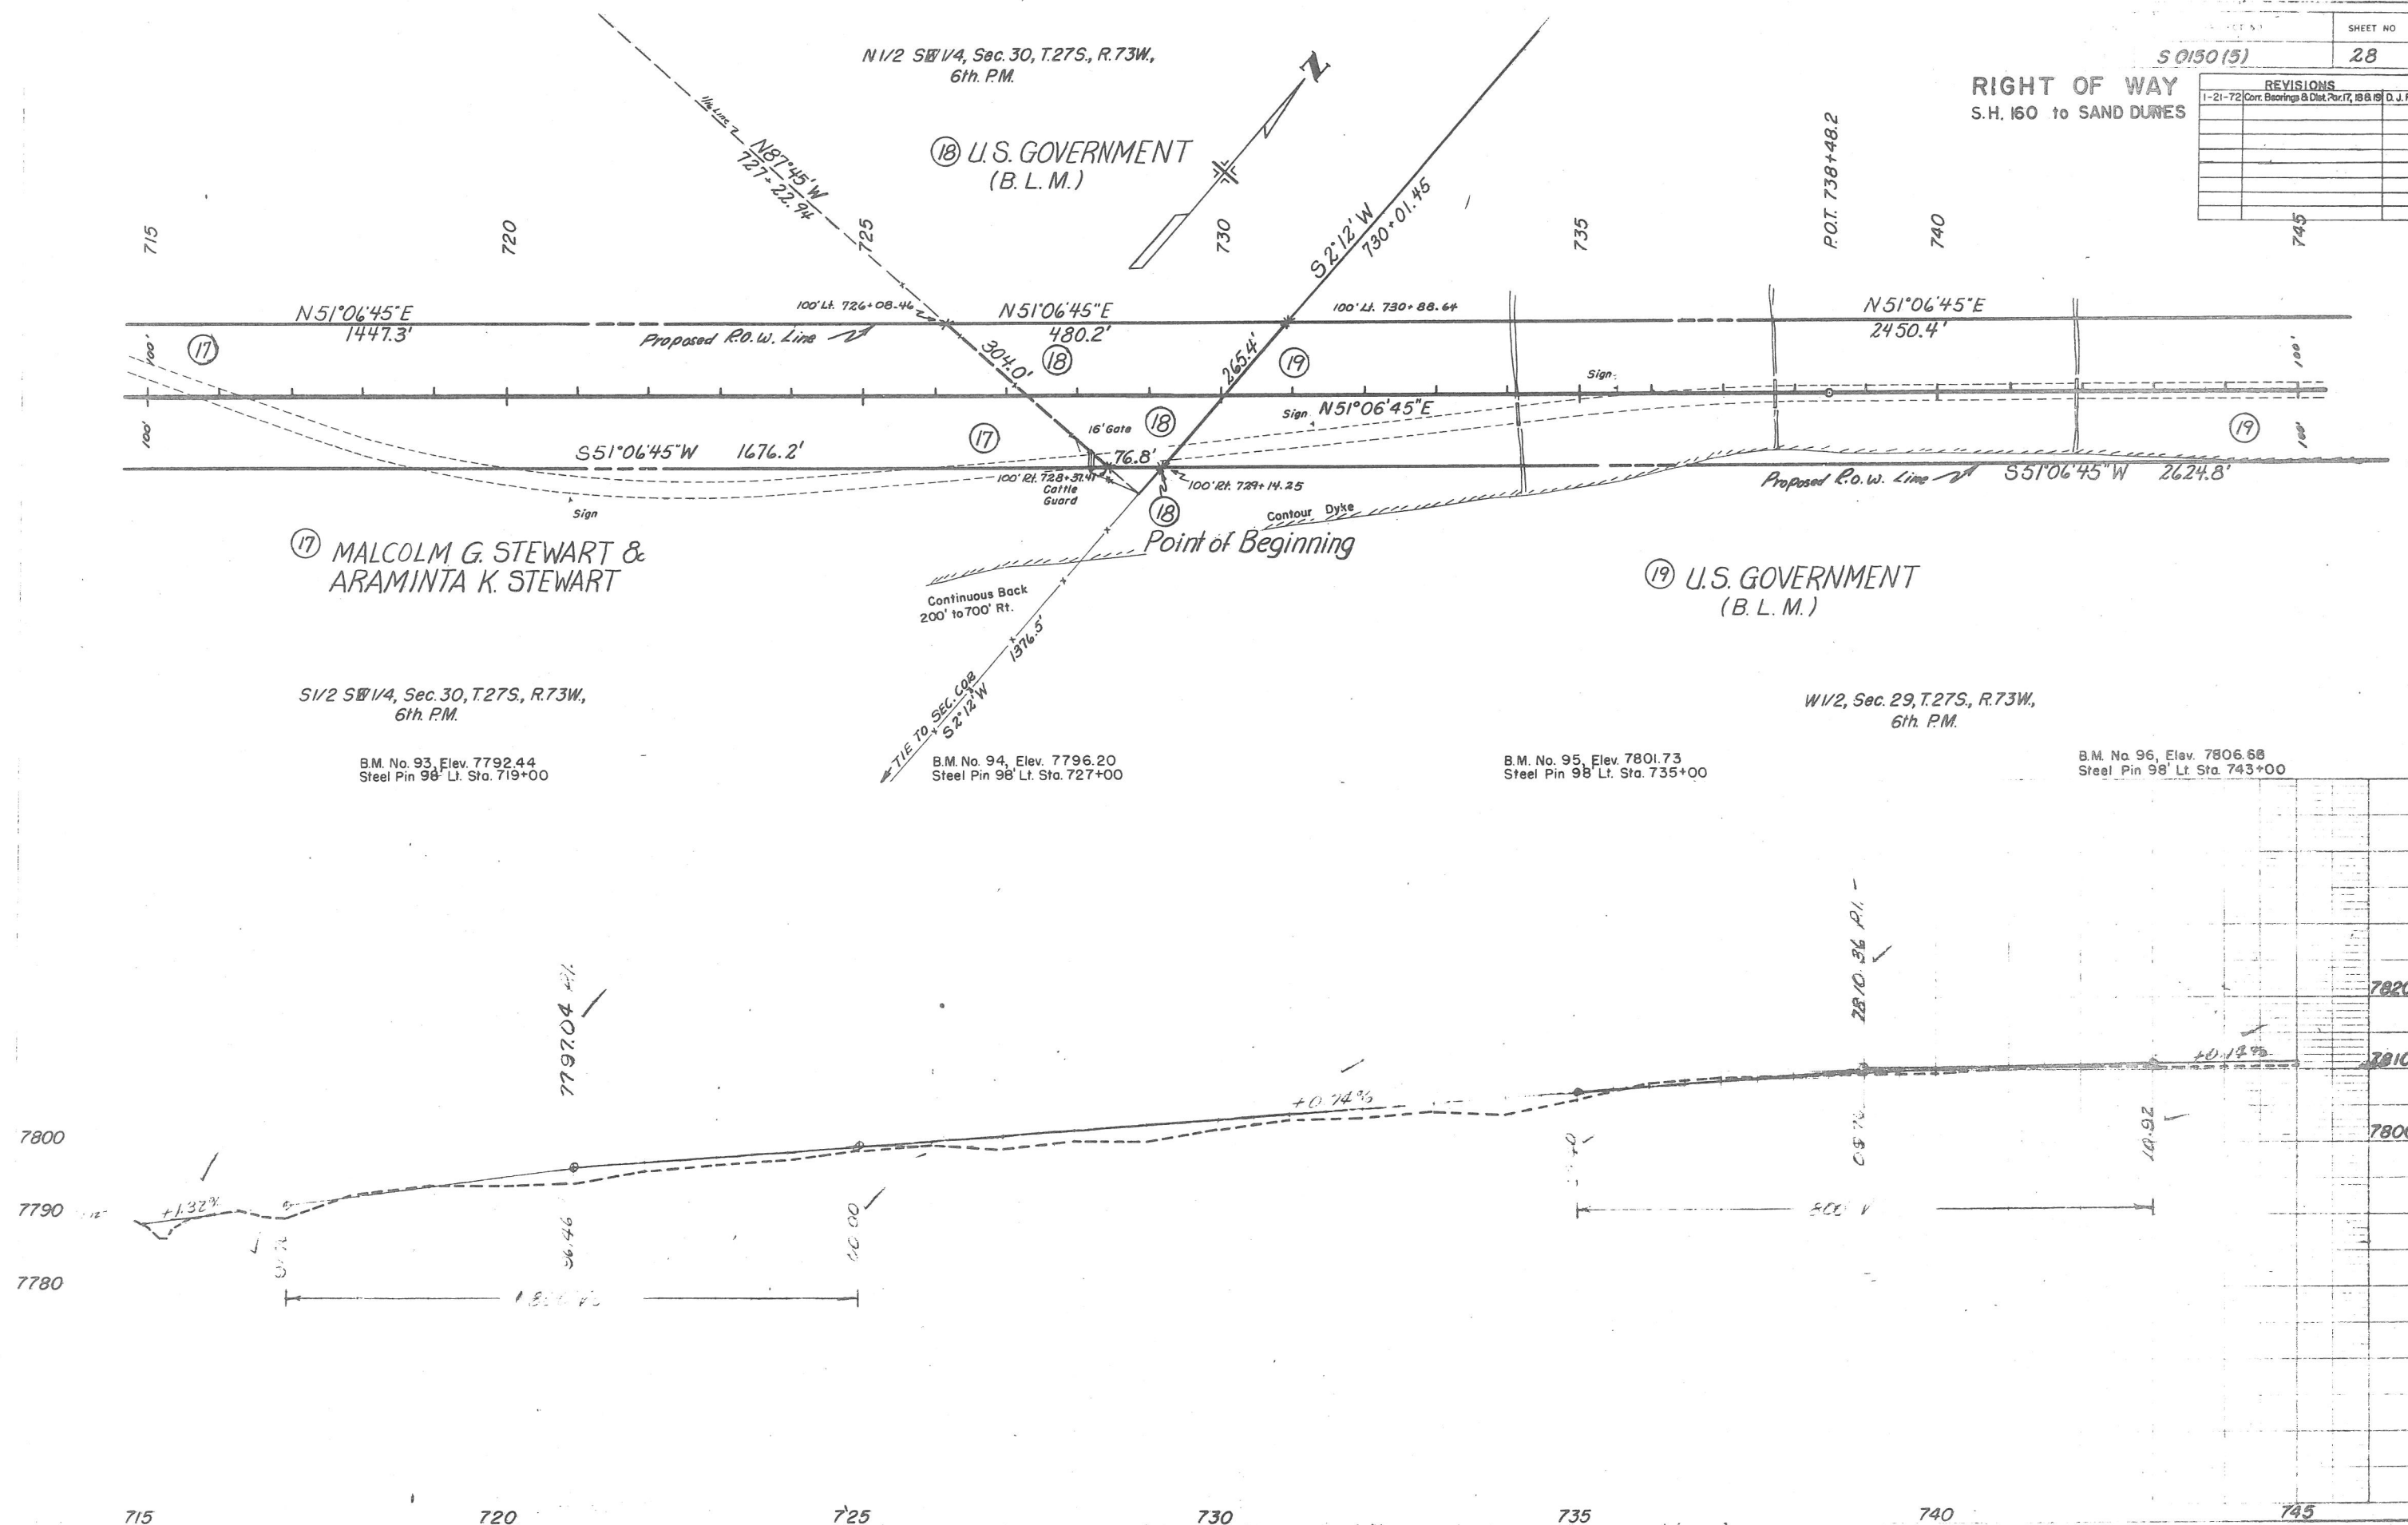


FED. ROAD DIST. NO.	DIVISION	PROJECT NO.	SHEET NO.
9	COLO.	SO150(5)	29


RIGHT OF WAY S.H. 160 to SAND DUNES

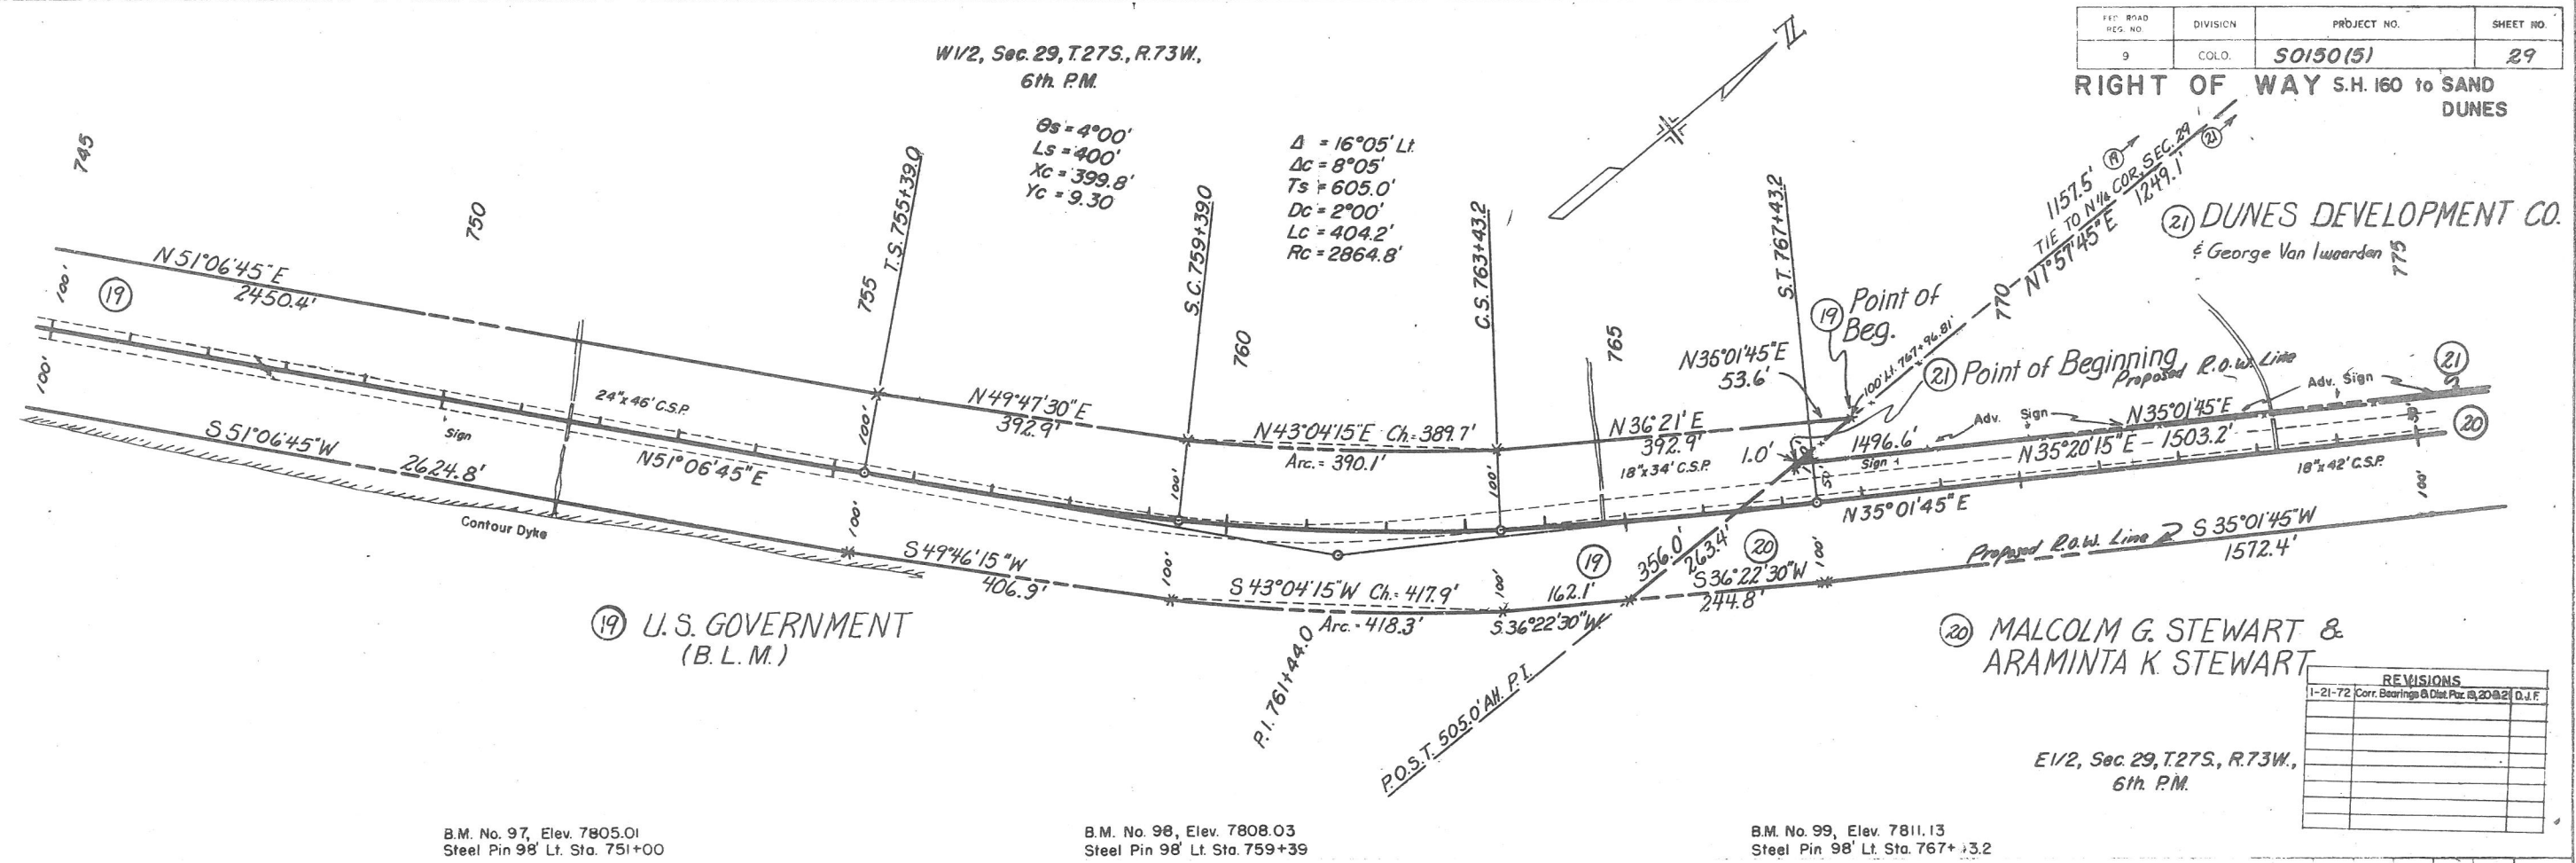

REVISIONS	
1-21-72	Corr. Bearings & Dist. Pct. @ 20 @ 21 D.J.F.

E1/2, Sec. 29, T.27S., R.73W., 6th P.M.

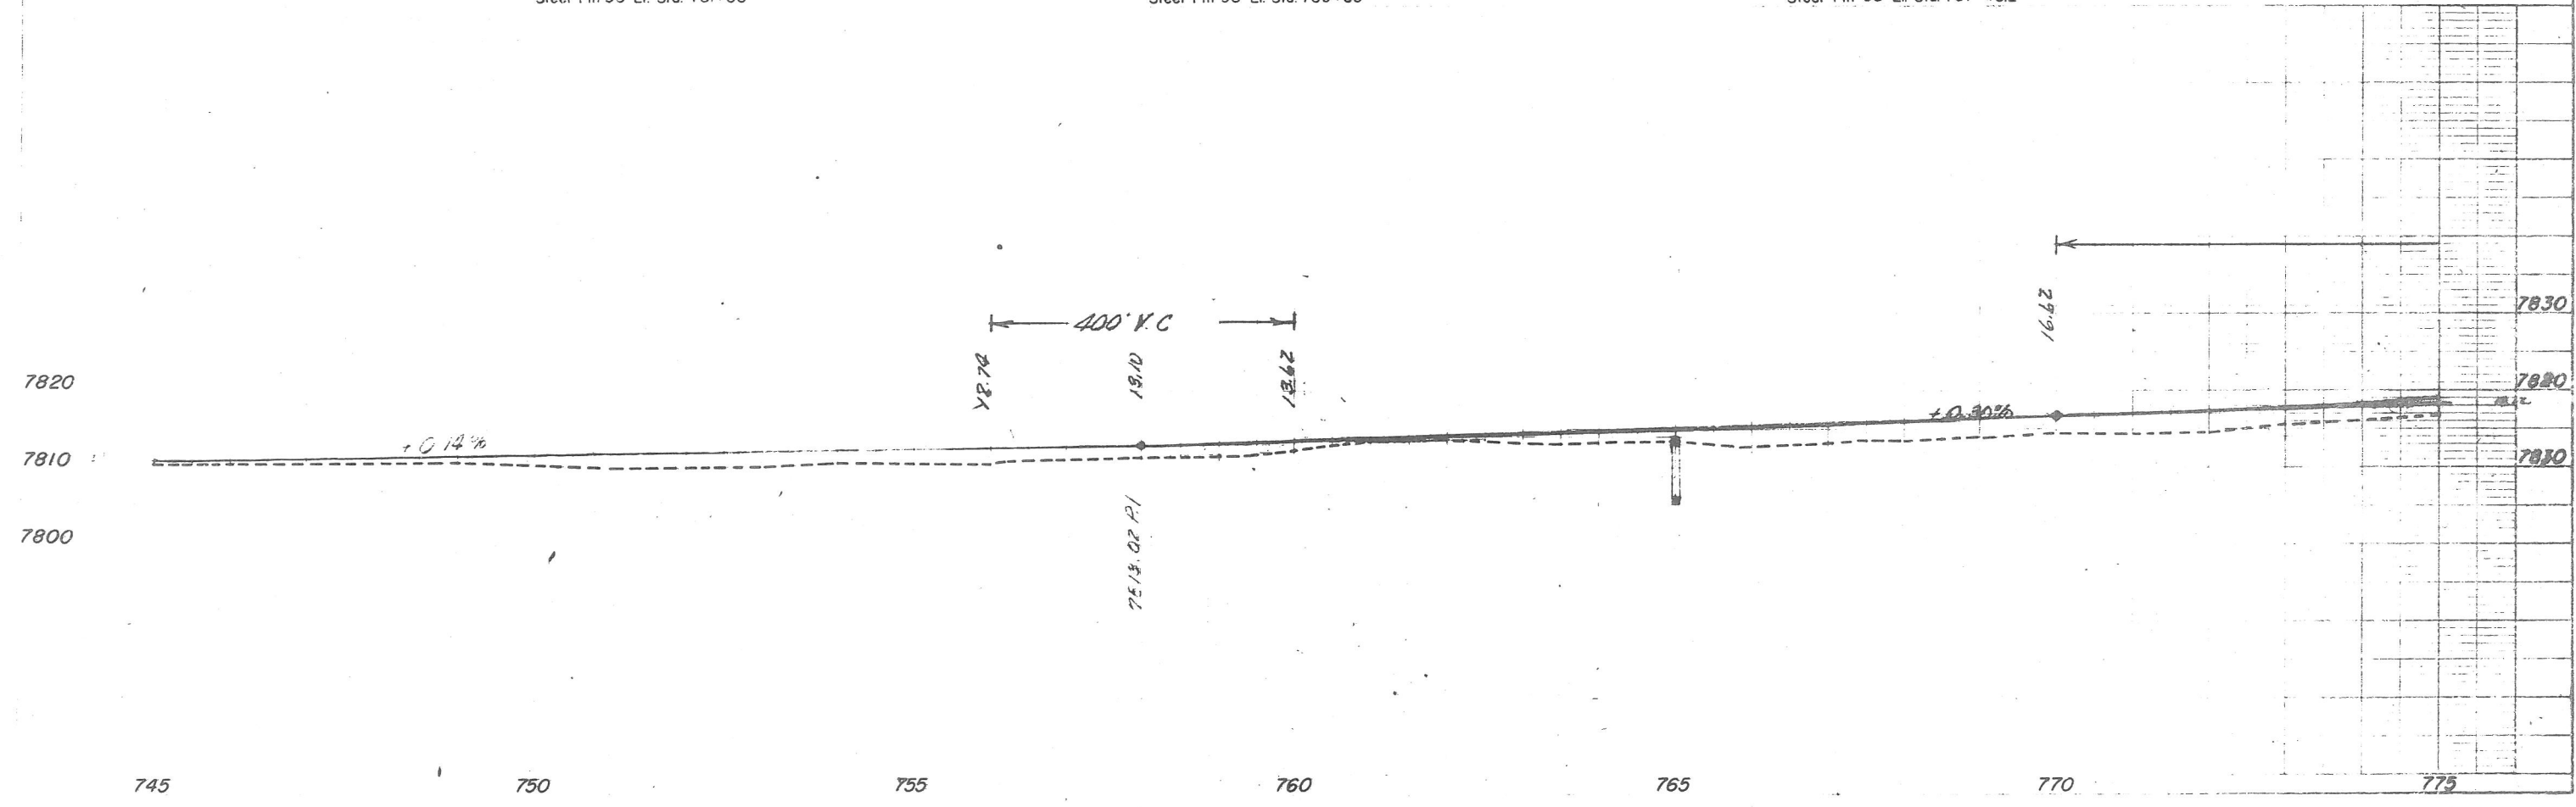

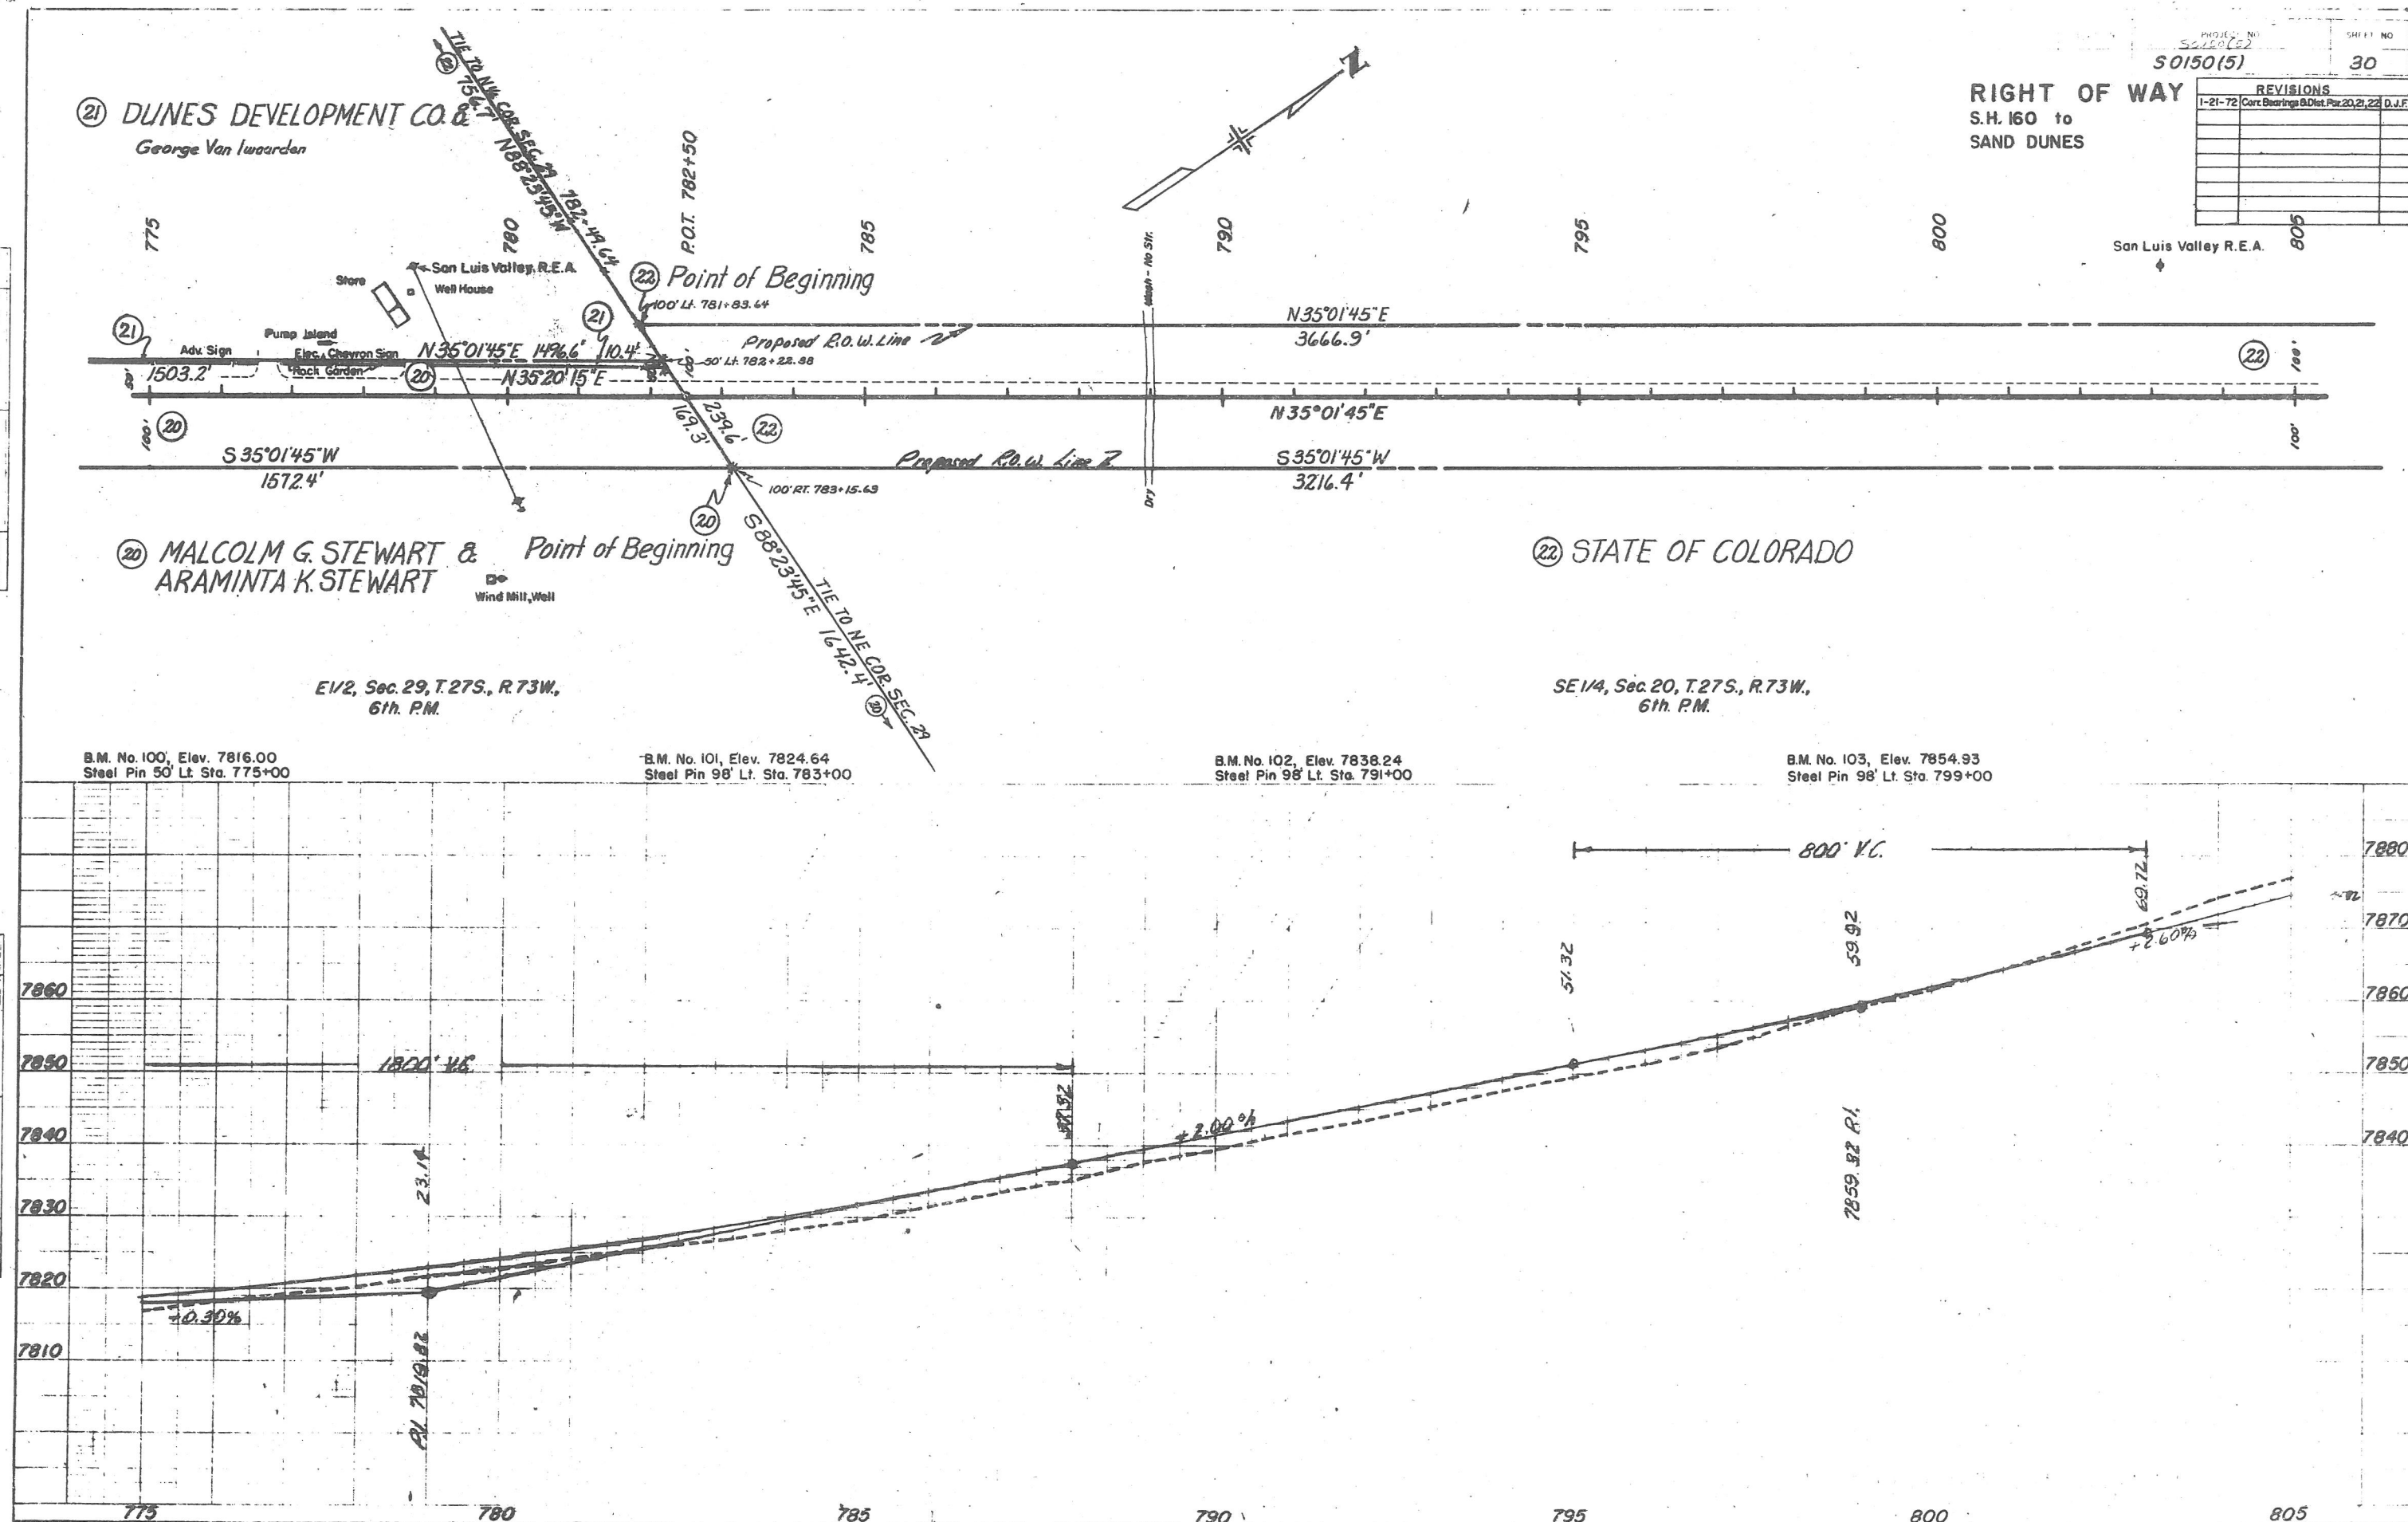



NW 1/4, Sec. 21, T. 37 S., R. 73 W.,
6th. P.M.


SW 1/4, Sec. 16, T. 37 S., R. 73 W.,
6th. P.M.

50150(5)

SHEET NO
32

RIGHT OF WAY
S.H. 160 to SAND DUNES

REVISIONS		
1-21-72	Corr. Bearing Per. 23	D.J.F.

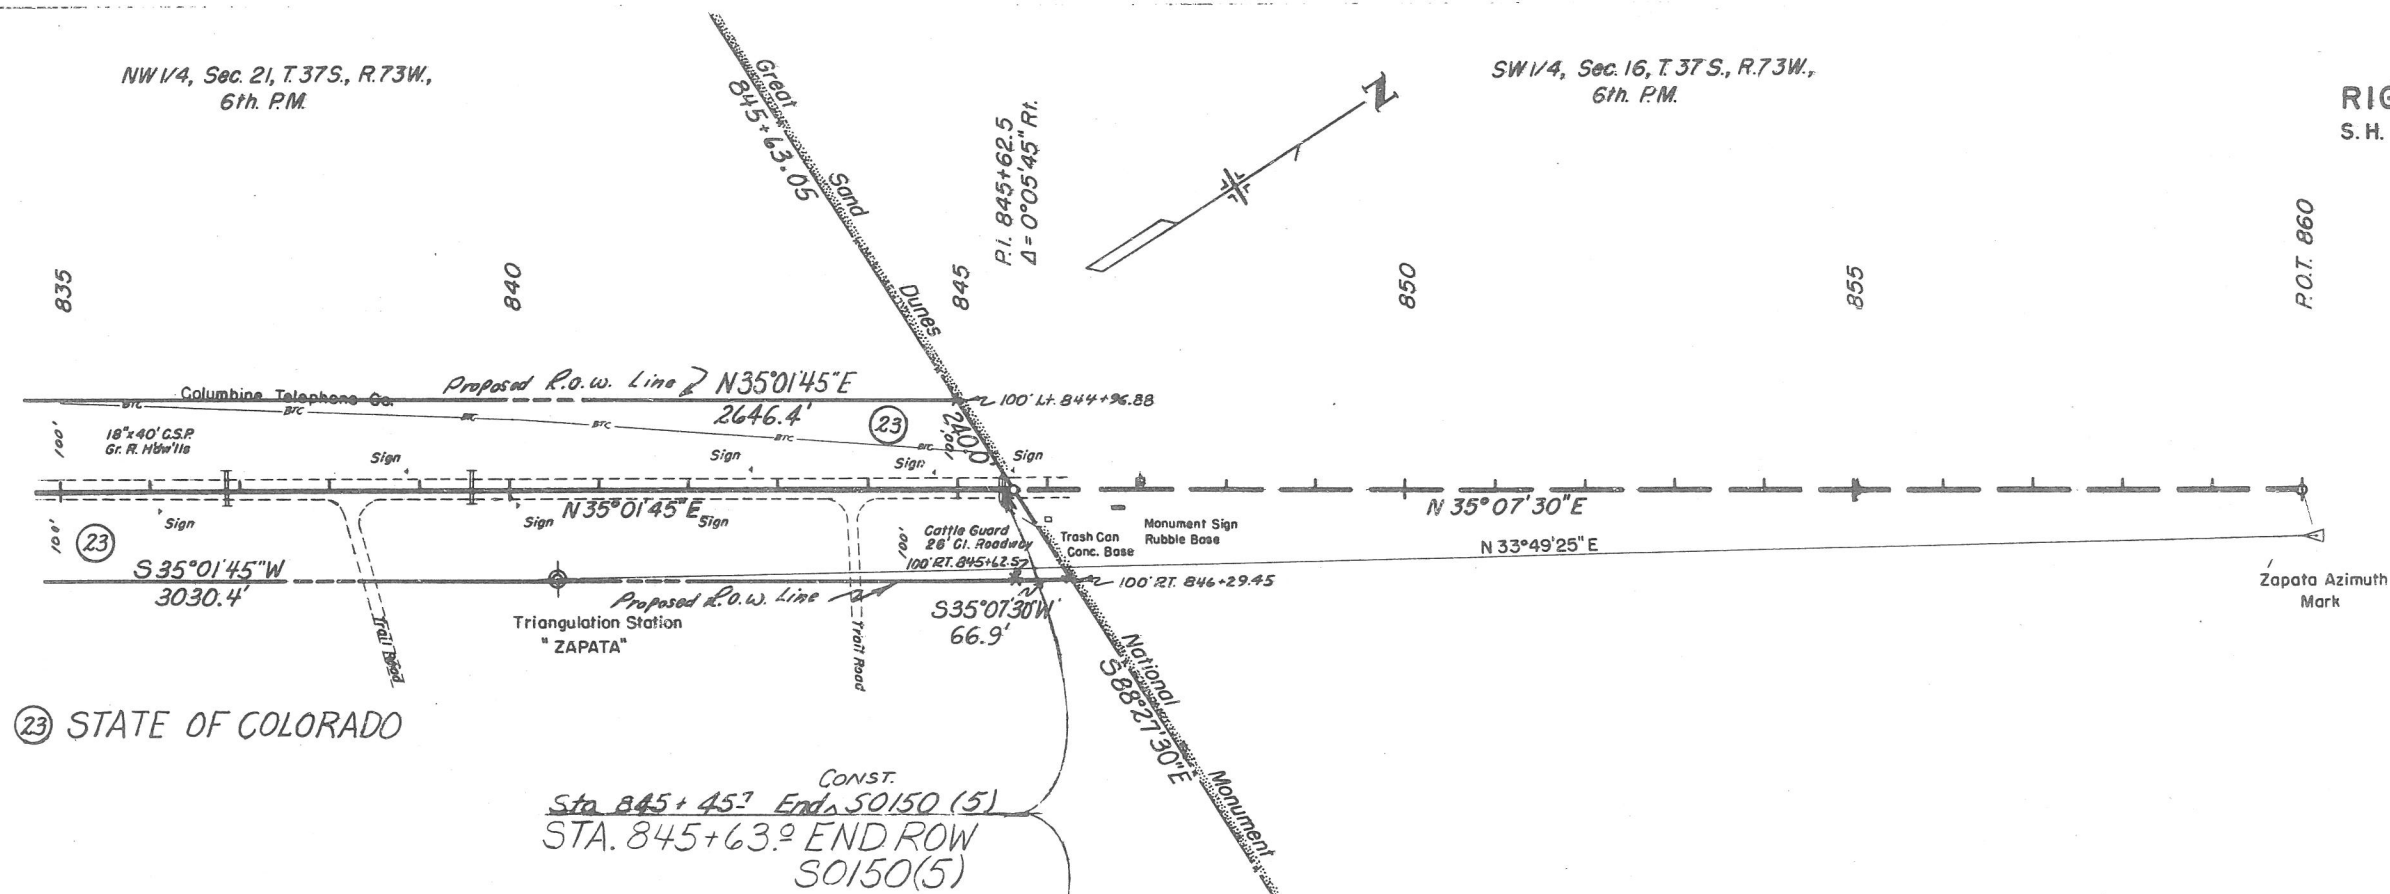


(23) STATE OF COLORADO

CONST.
Sta. 845+45.2 End 50150(5)
Sta. 845+63.2 END ROW
50150(5)

B.M. No. 108, Elev. 7947.16
Steel Pin 98' Lt. Sta. 839+25


B.M. No. 109, Elev. 7962.52
N.W. Corner Conc. Foundation (Sign) 20' Rt.

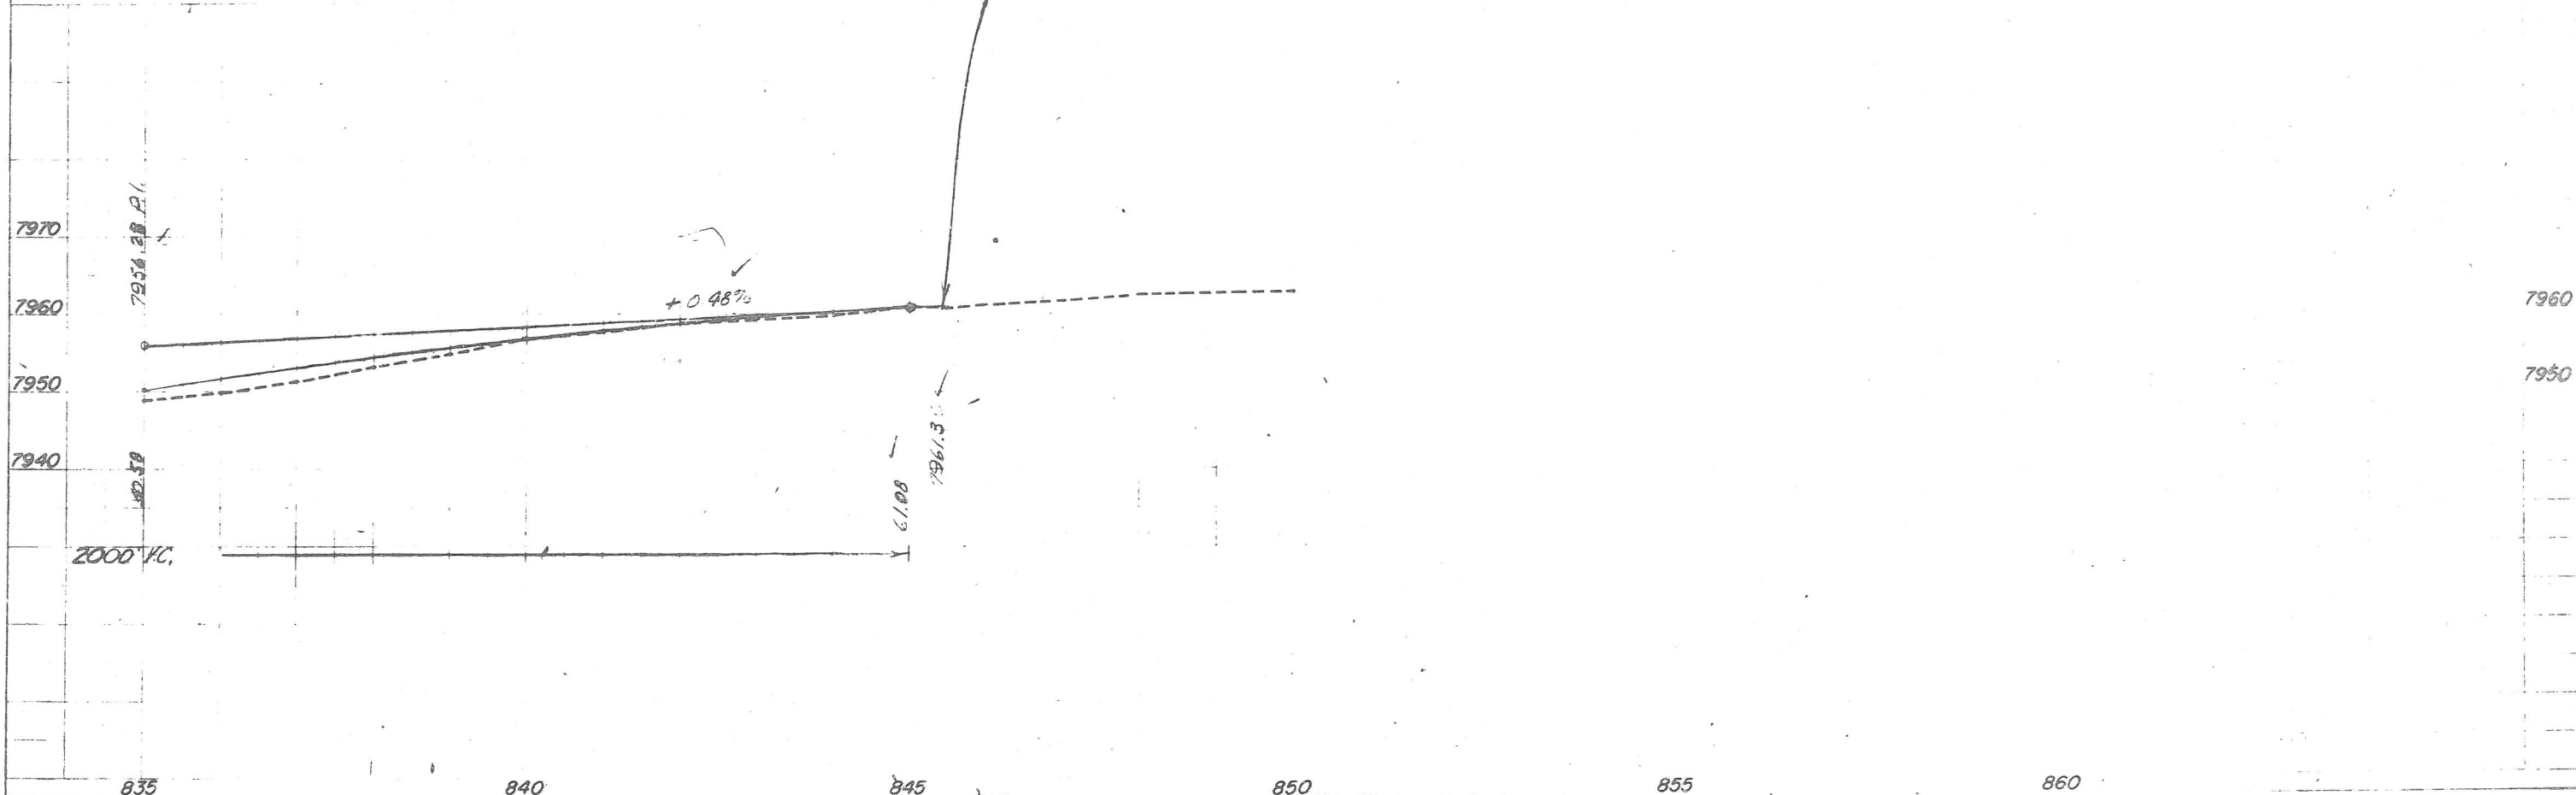

REVISIONS	
1-21-72 Corr. R.O.W. Bearings & Dist.	D.J.F.

FEDERAL ROAD REGION NO.	DISTRICT	PROJ. NO.	SHEET NO.	TOTAL SHEETS
9	COLORADO	SO150(5)	33	

RIGHT OF WAY PRELIMINARY OWNERSHIP MAP
S.H. 160 to SAND DUNES
FOR THAT PART OF
T.37N, R.13E,
T.38N, R.13E, & T.39N, R.13E, N.M.P.M. -
T.28S, R.73W, & T.27S, R.73W, 6th P.M.
ALAMOSA COUNTY
FOR PROJECT SO150(5)
DATE: SCALE: 1" = 400'

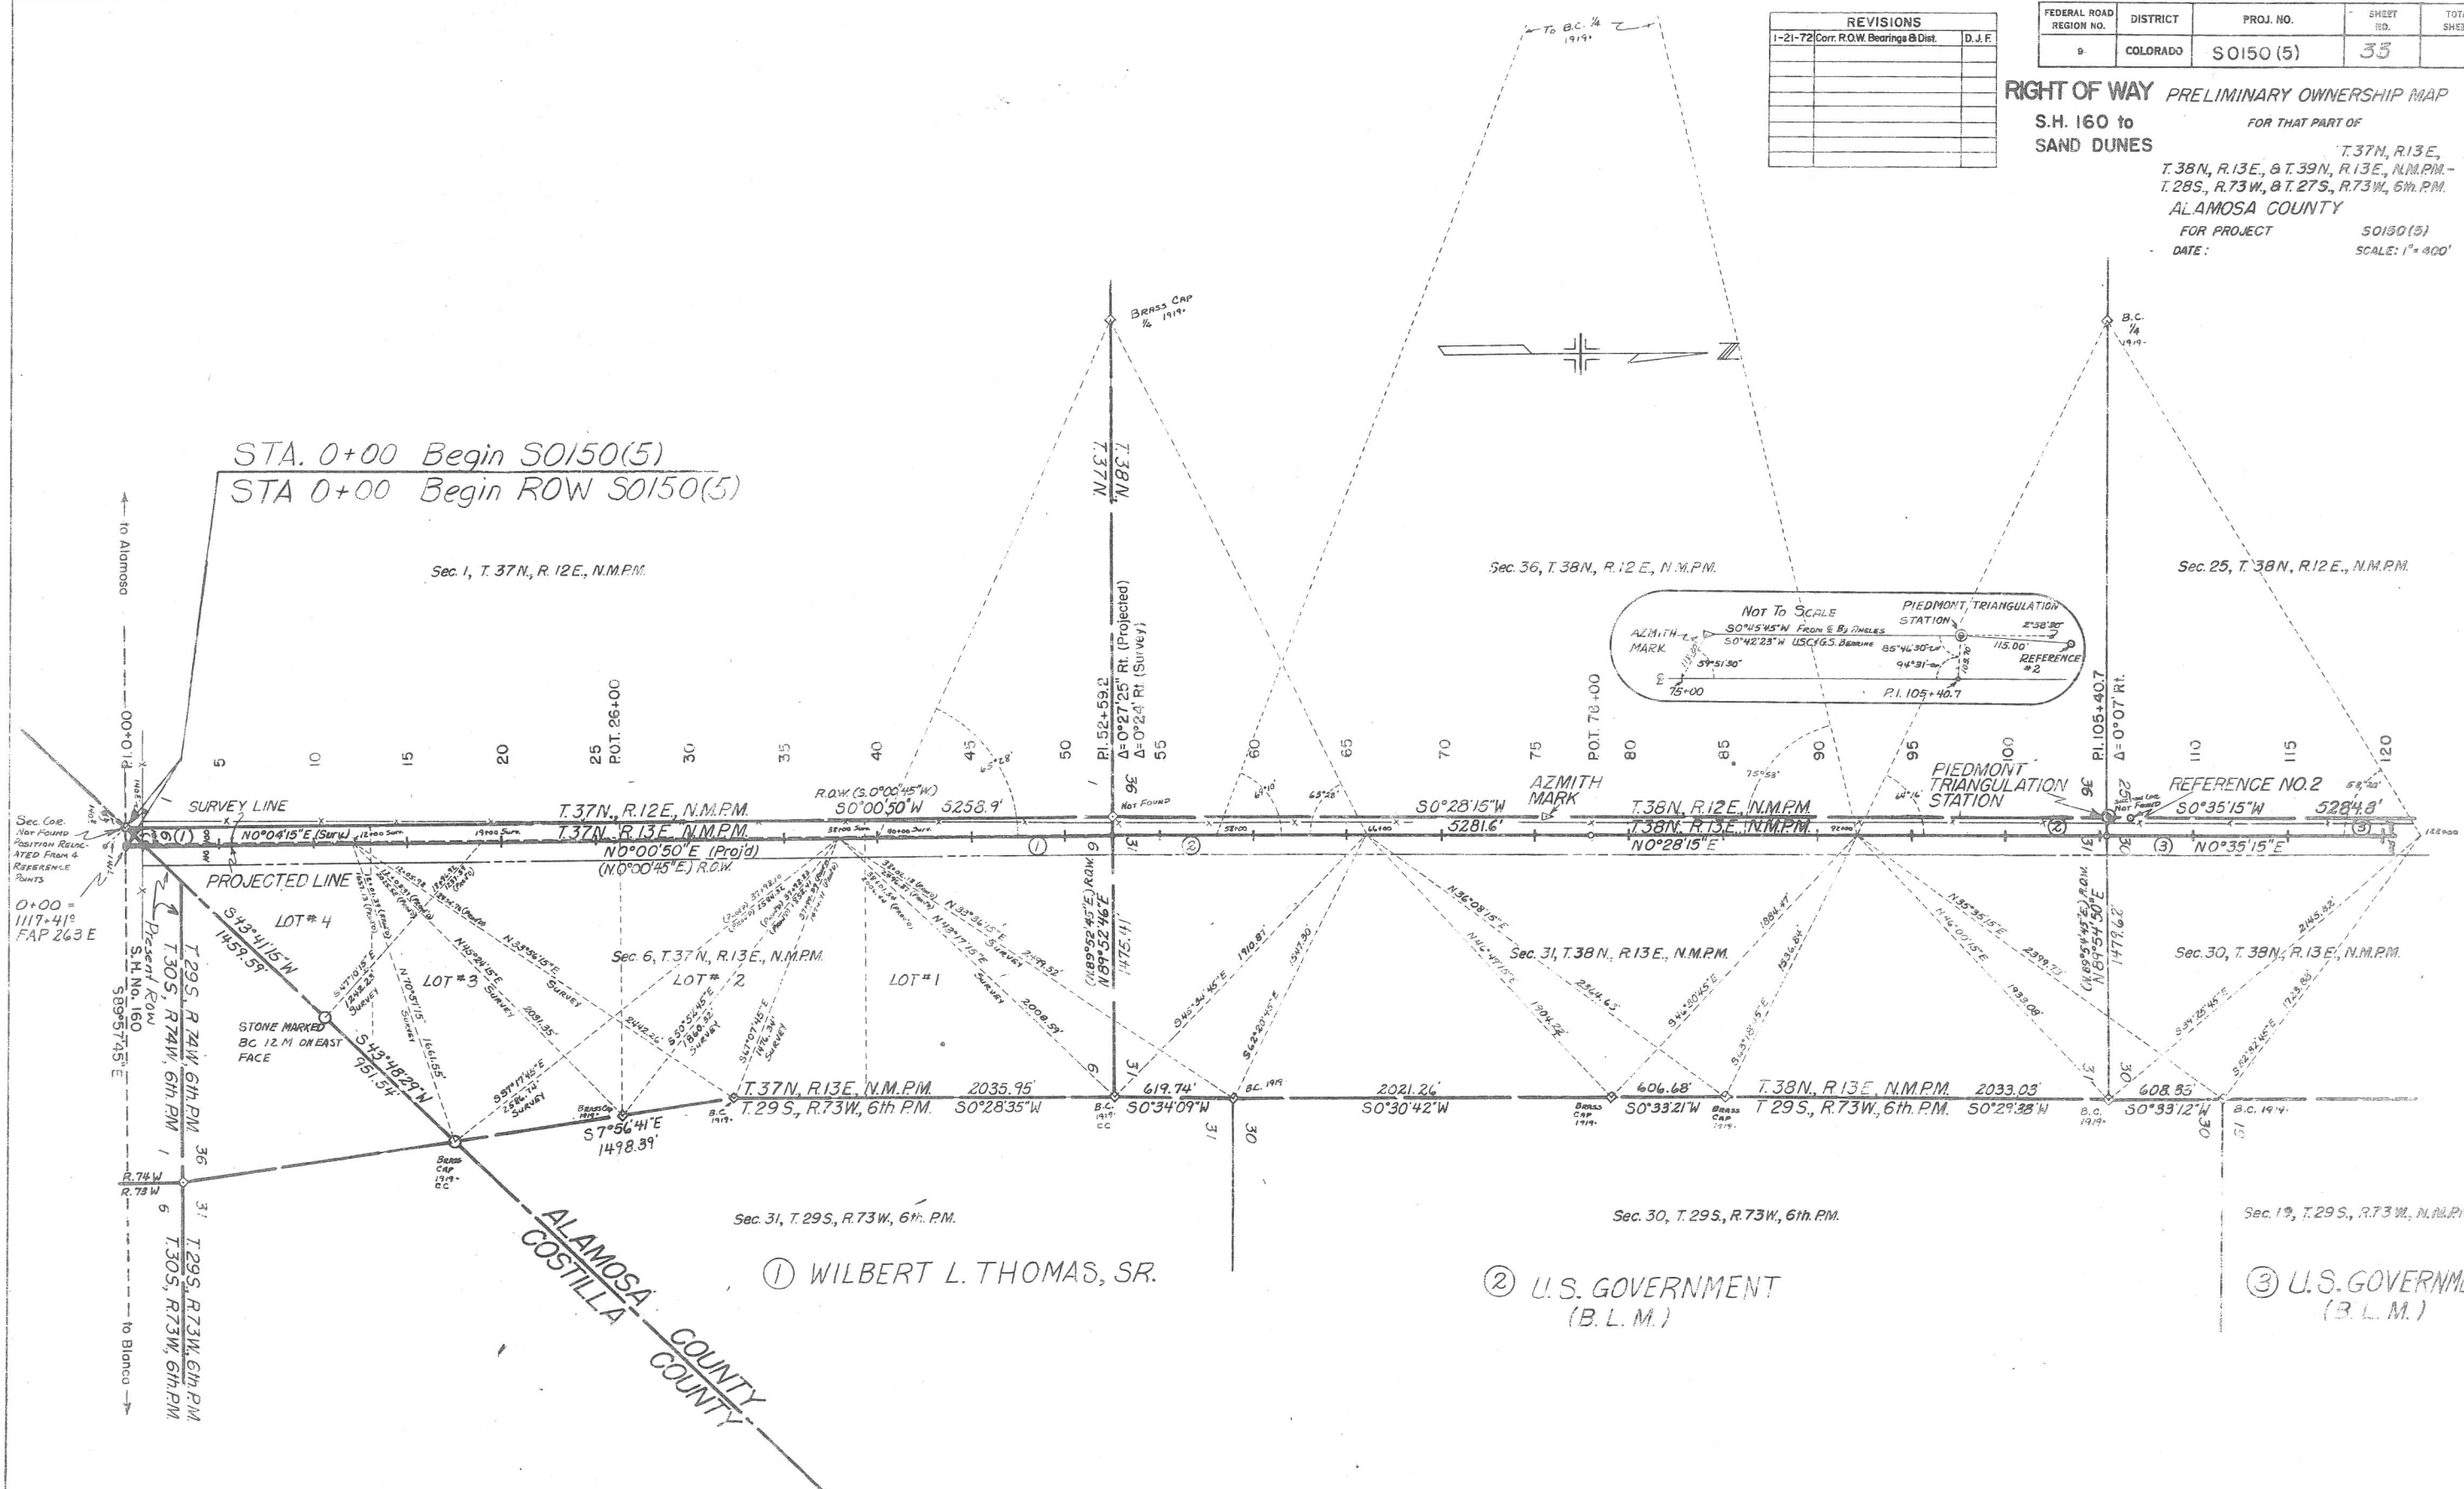

① WILBERT L. THOMAS, SR.


② U.S. GOVERNMENT
(B.L.M.)

③ U.S. GOVERNMENT
(B.L.M.)

REVISIONS		
1-21-72	Corr. R.O.W. Bearings & Dist.	D.J.F.

FEDERAL ROAD REGION NO.	DISTRICT	PROJ. NO.	SHEET NO.	TOTAL SHEETS
9	COLORADO	SO150(5)	34	


RIGHT OF WAY PRELIMINARY OWNERSHIP MAP
FOR THAT PART OF
S.H. 160 to
SAND DUNES
T. 37N, R. 13E,
T. 38N, R. 13E, & T. 39N, R. 13E, N.M.P.M. -
T. 28S, R. 73W, & T. 27S, R. 73W, 6th.P.M.
ALAMOSA COUNTY
FOR PROJECT
DATE: 50150(5)
SCALE: 1" = 400'

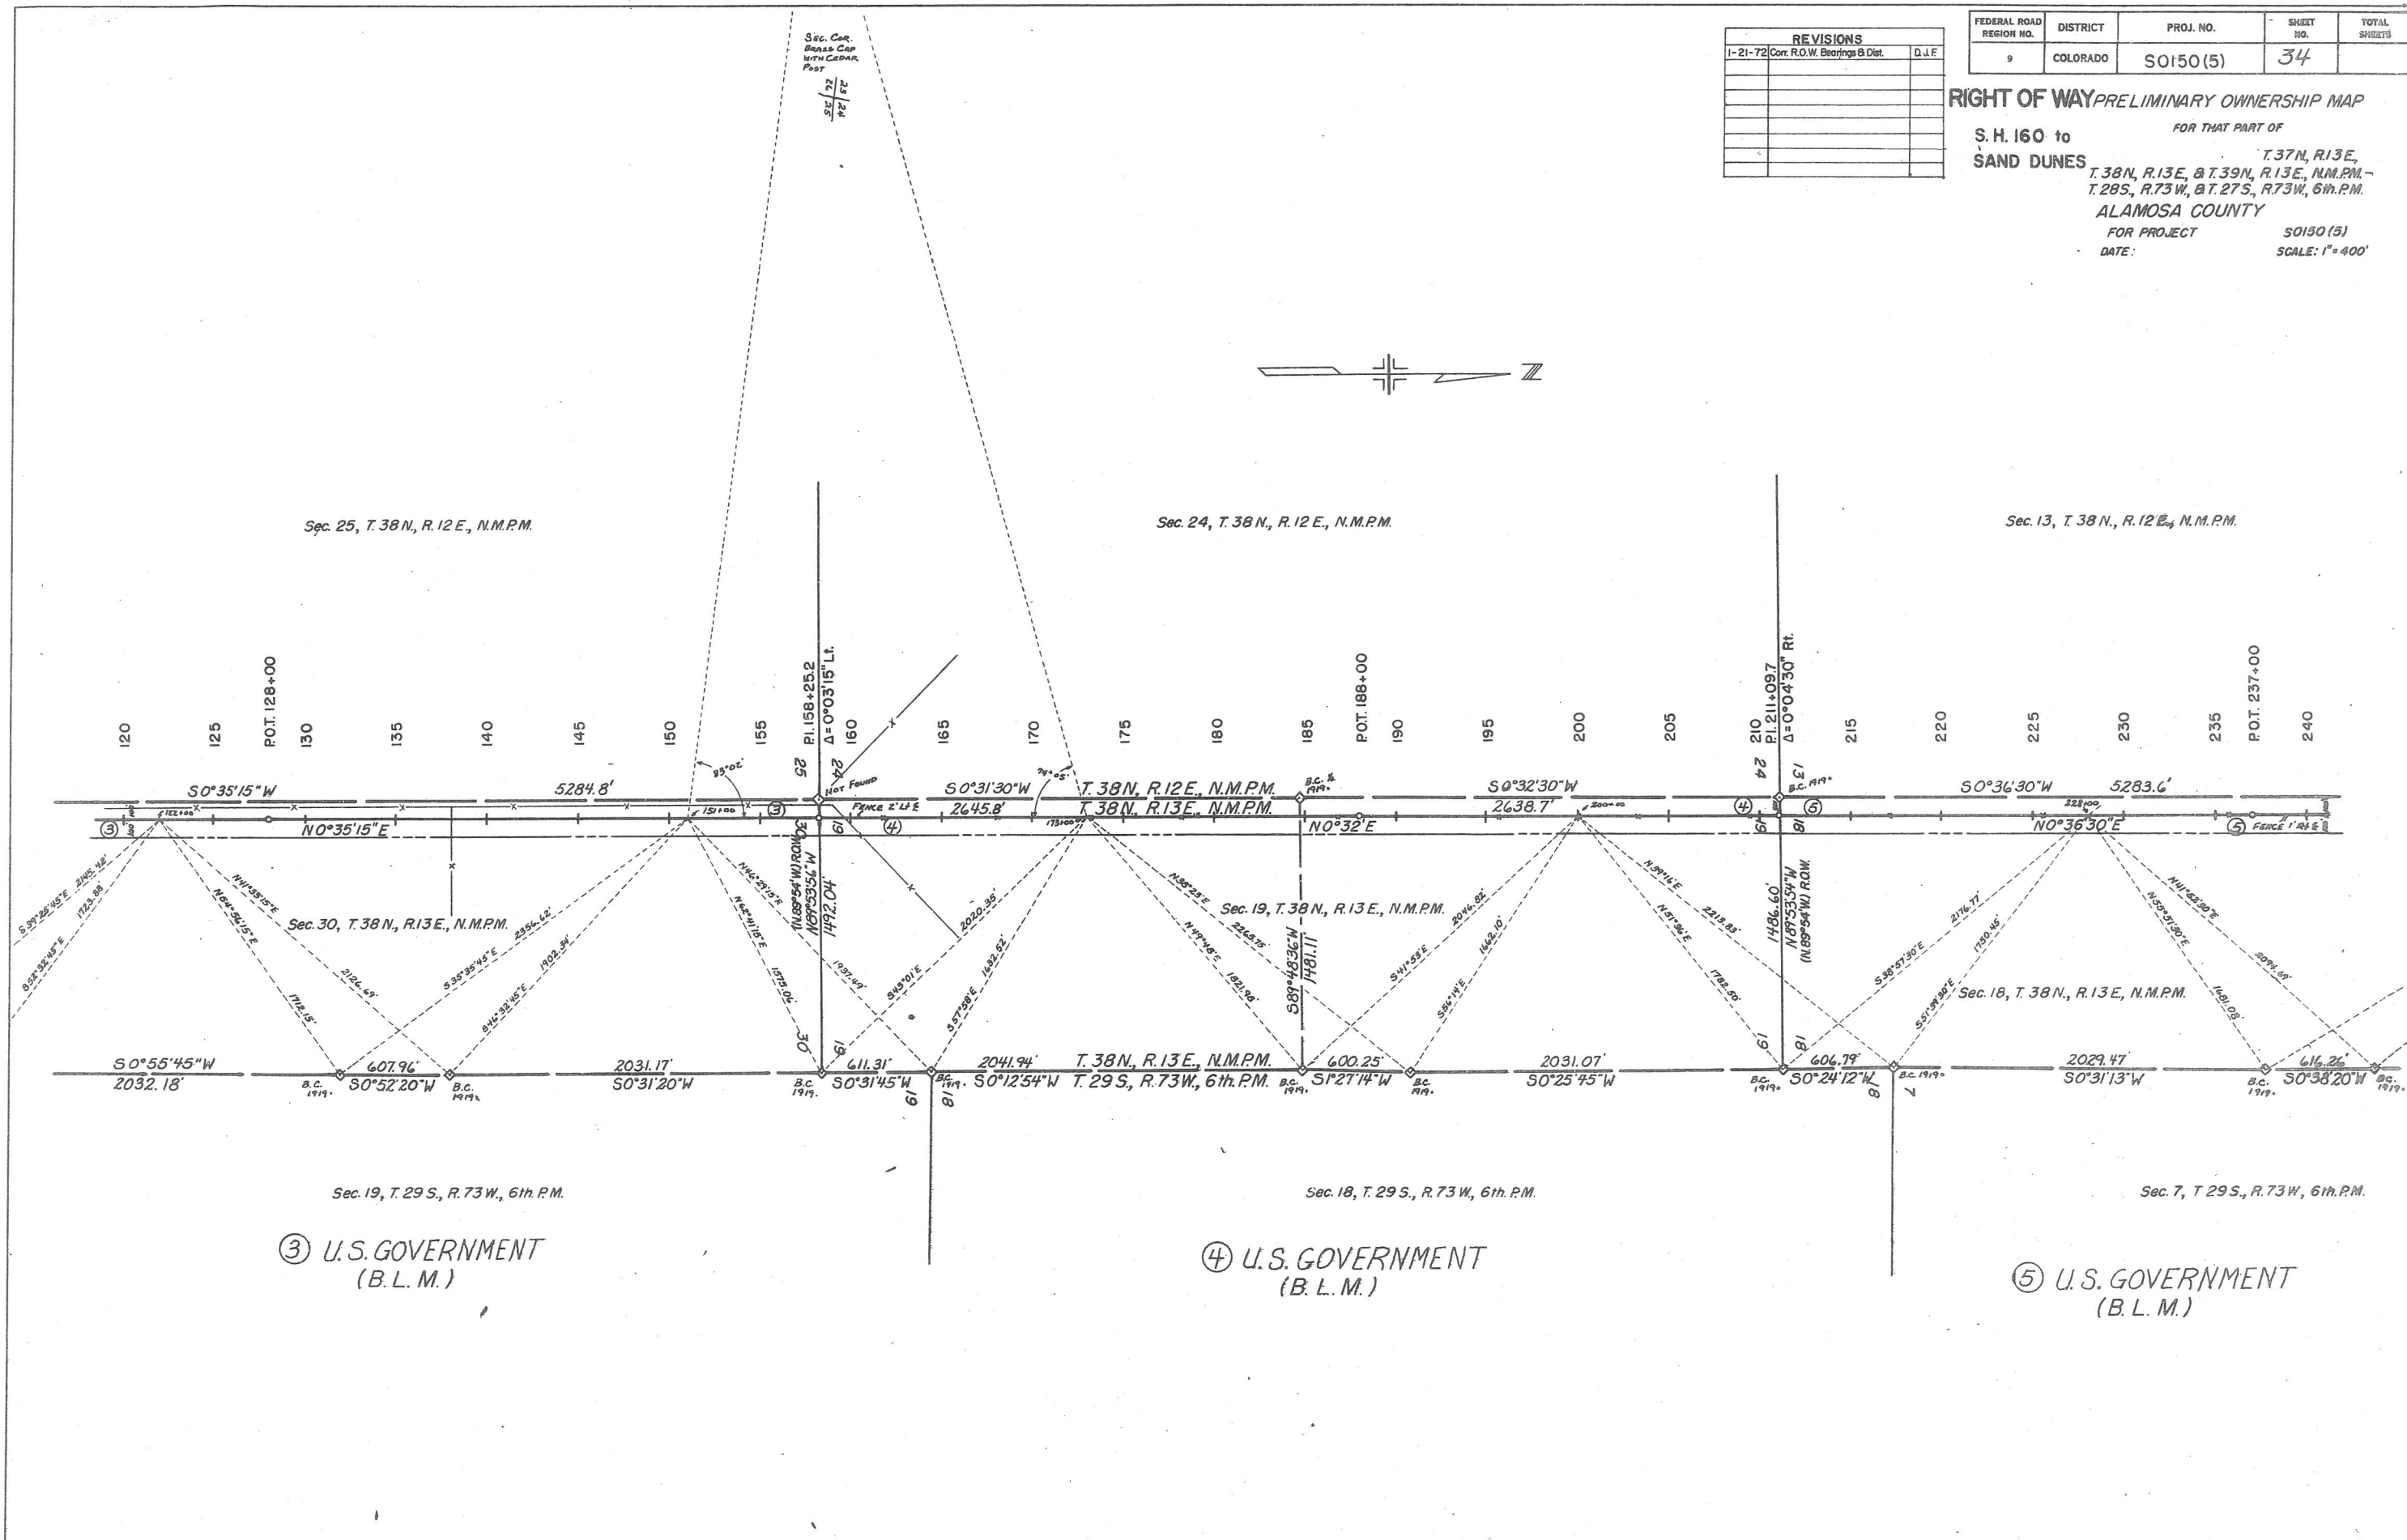

REVISIONS		
1-21-72	Corr. R.O.W. Bearings & Dist.	D.J.F.

FEDERAL ROAD REGION NO.	DISTRICT	PROJ. NO.	SHEET NO.	TOTAL SHEETS
9	COLORADO	SO150 (5)	35	

PRELIMINARY OWNERSHIP MAP
FOR THAT PART OF
RIGHT OF WAY
S.H. 160 16 SAND DUNES
T.37N, R.13E,
T.38N, R.13E, & T.39N, R.13E, N.M.P.M.
T.28S, R.73W, & T.27S, R.73W, 6th.P.M.
ALAMOSA COUNTY
FOR PROJECT SO150 (5)
DATE: SCALE: 1"=400'

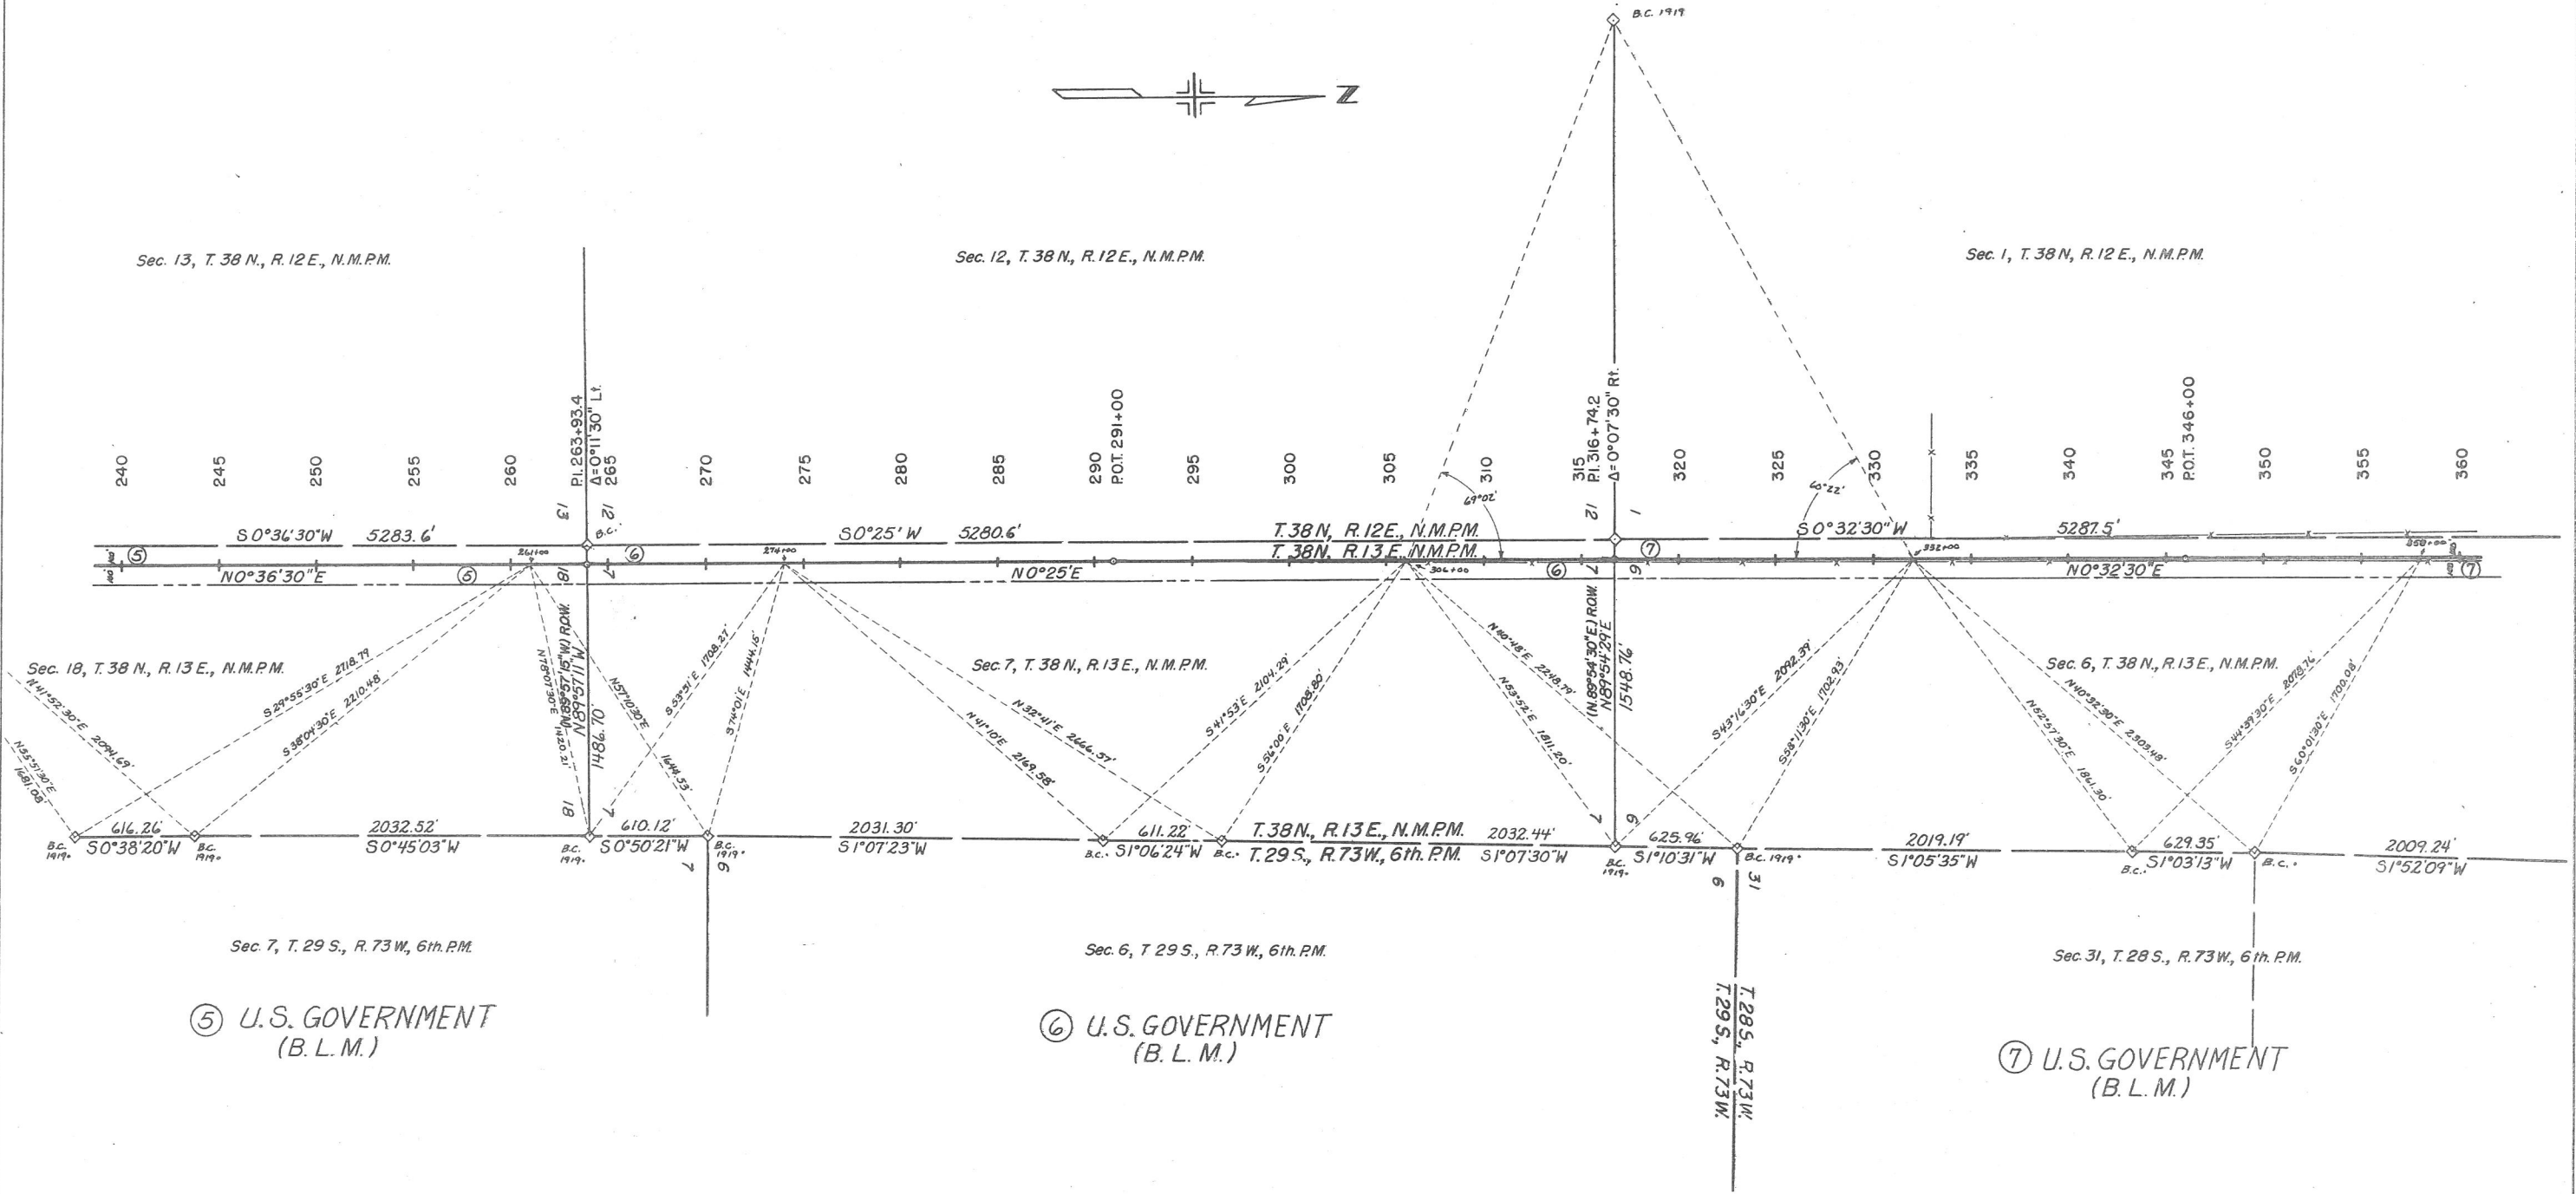


REVISIONS		
1-21-72	Corr. R.O.W. Bearings & Dist.	D.J.F.

FEDERAL ROAD REGION NO.	DISTRICT	PROJ. NO.	SHEET NO.	TOTAL SHEETS
9	COLORADO	SO150 (5)	36	

PRELIMINARY OWNERSHIP MAP
FOR THAT PART OF
T.37N, R.13E,
T.38N, R.13E, & T.39N, R.13E, N.M.P.M.-
T.28S, R.73W, & T.27S, R.73W, 6th.P.M.
ALAMOSA COUNTY
FOR PROJECT
DATE: SO150 (5)
SCALE: 1" = 400'

RIGHT OF WAY
S.H. 160 to SAND DUNES

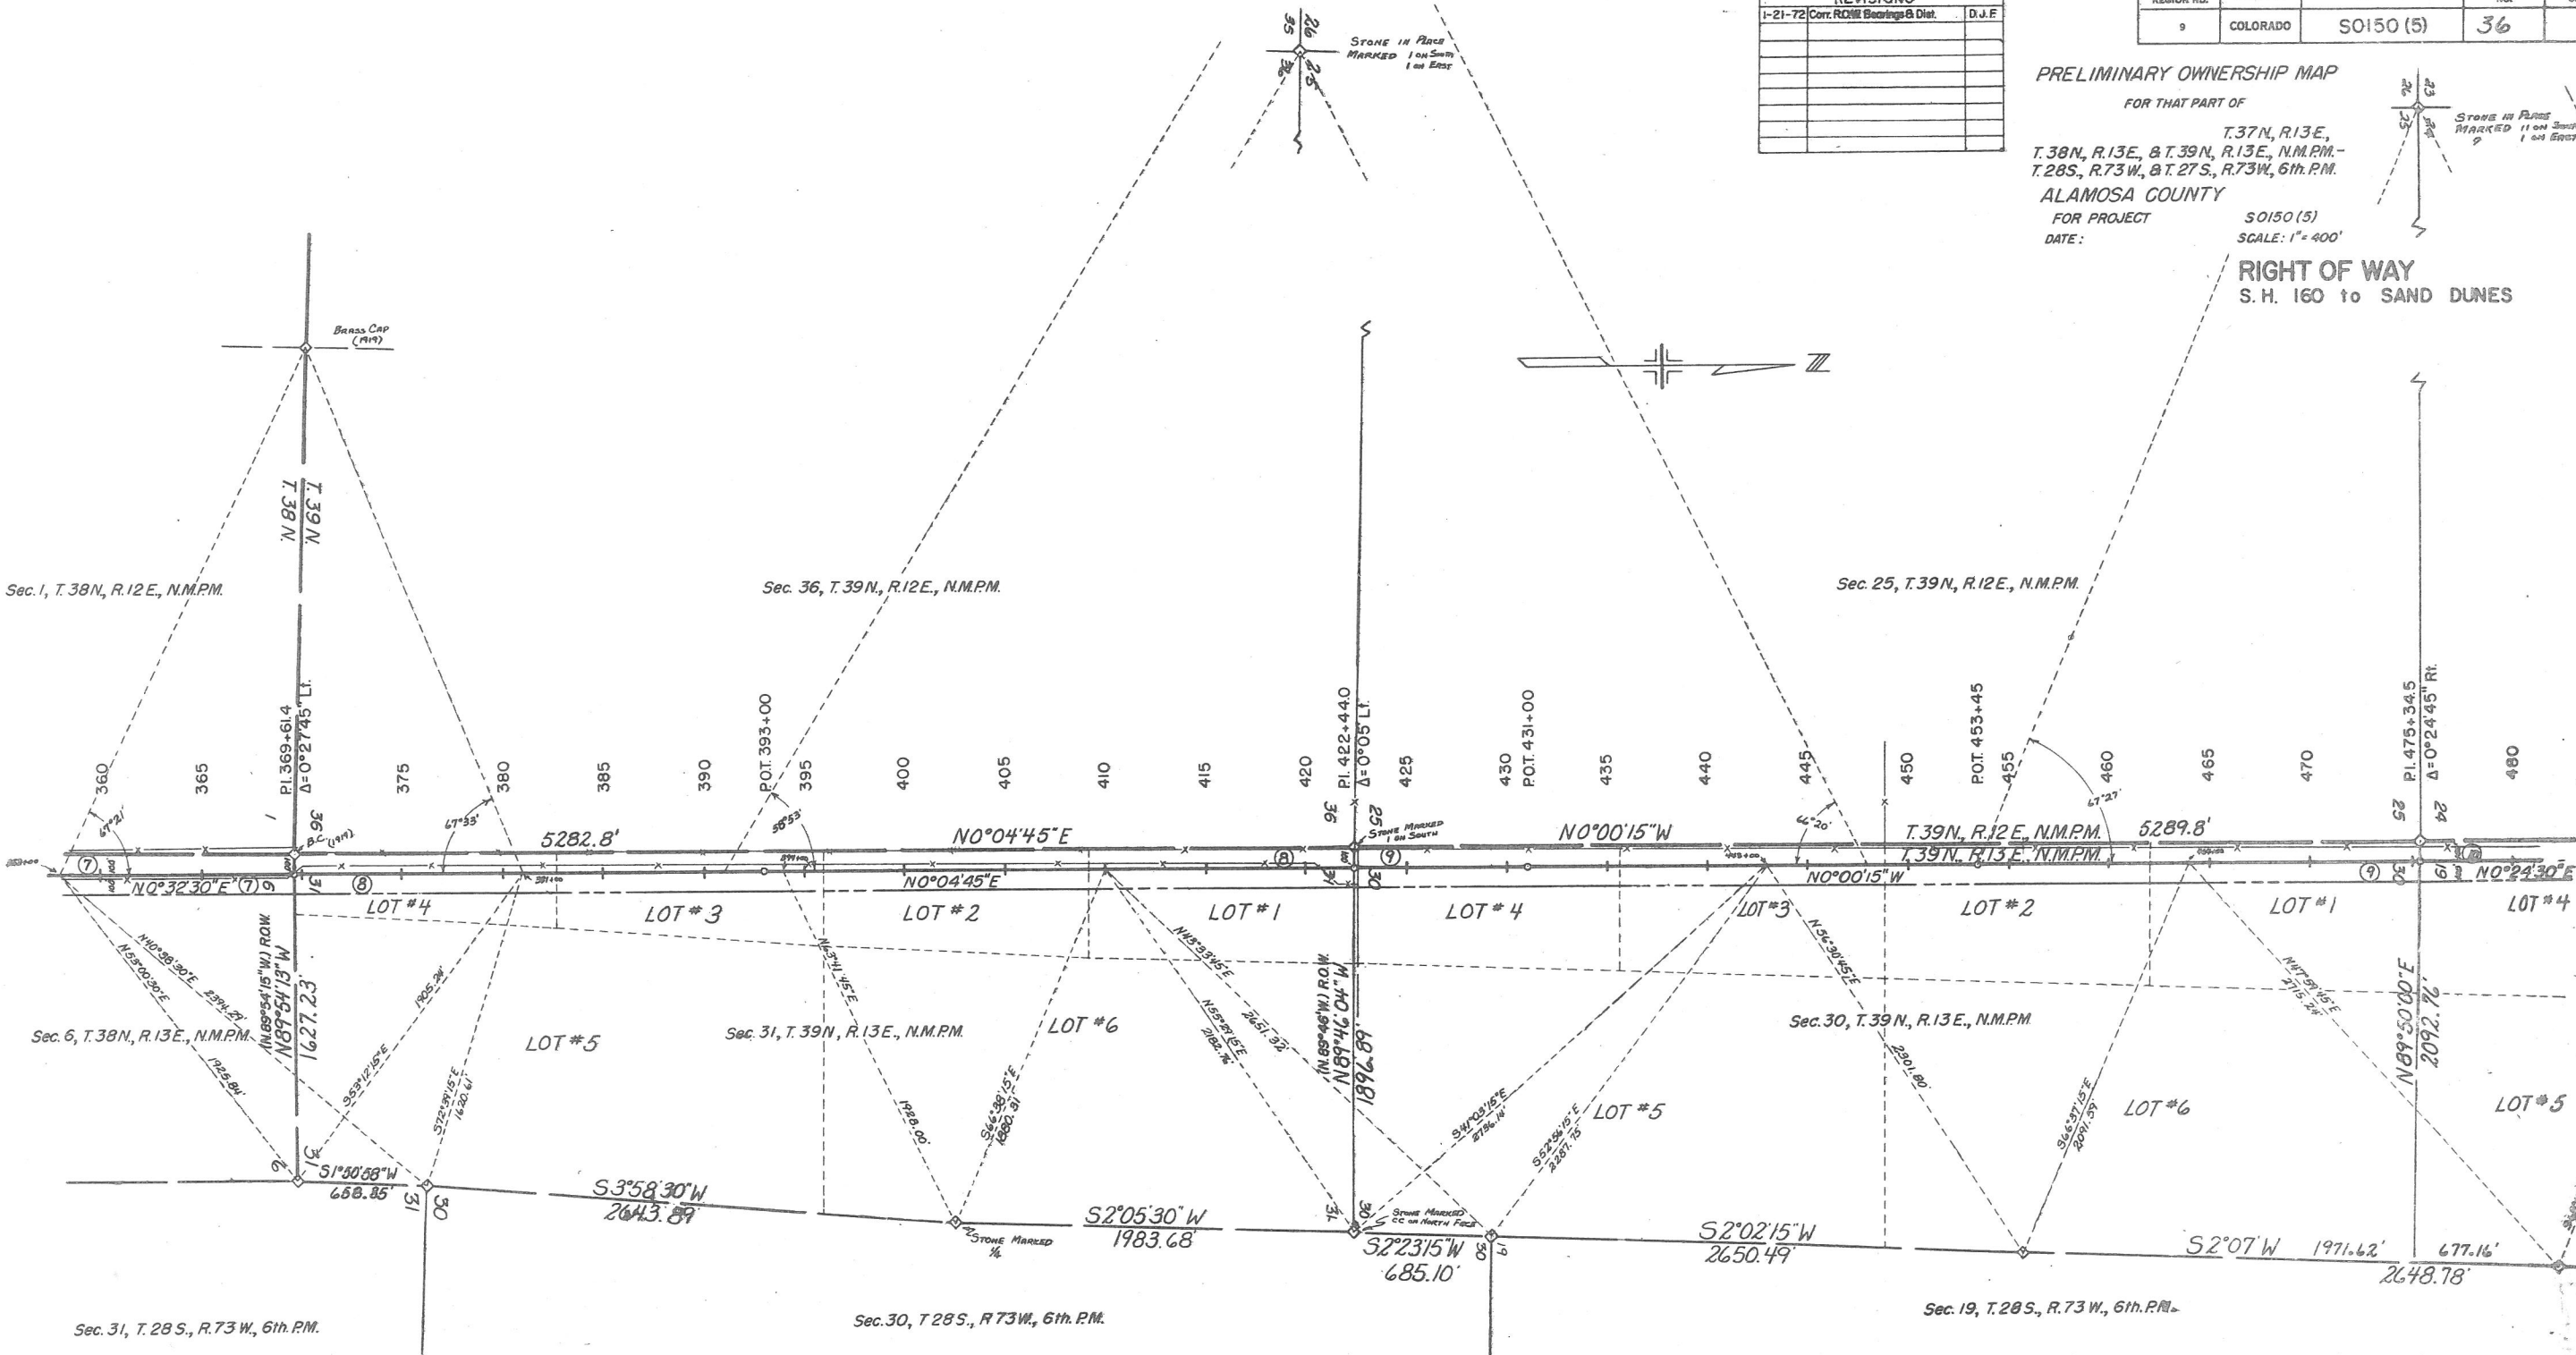

⑦ U.S. GOVERNMENT
(B.L.M.)


⑧ IRA B. DENTON &
ALAMOSA COUNTY

⑨ MALCOLM G. STEWART &
ARAMINTA K. STEWART

REVISIONS		
1-21-72	Corr. R.O.W. Bearings & Dist.	D.J.F.

FEDERAL ROAD REGION NO.	DISTRICT	PROJ. NO.	SHEET NO.	TOTAL SHEETS
9	COLORADO	SO150 (5)	37	

PRELIMINARY OWNERSHIP MAP
FOR THAT PART OF
RIGHT OF WAY
S.H. 160 to SAND DUNES
T.37N, R.13E,
T.38N, R.13E, & T.39N, R.13E, N.M.P.M. -
T.28S., R.73W, & T.27S., R.73W, 6th. PM.
ALAMOSA COUNTY
FOR PROJECT SO150 (5)
DATE: SCALE: 1" = 400'

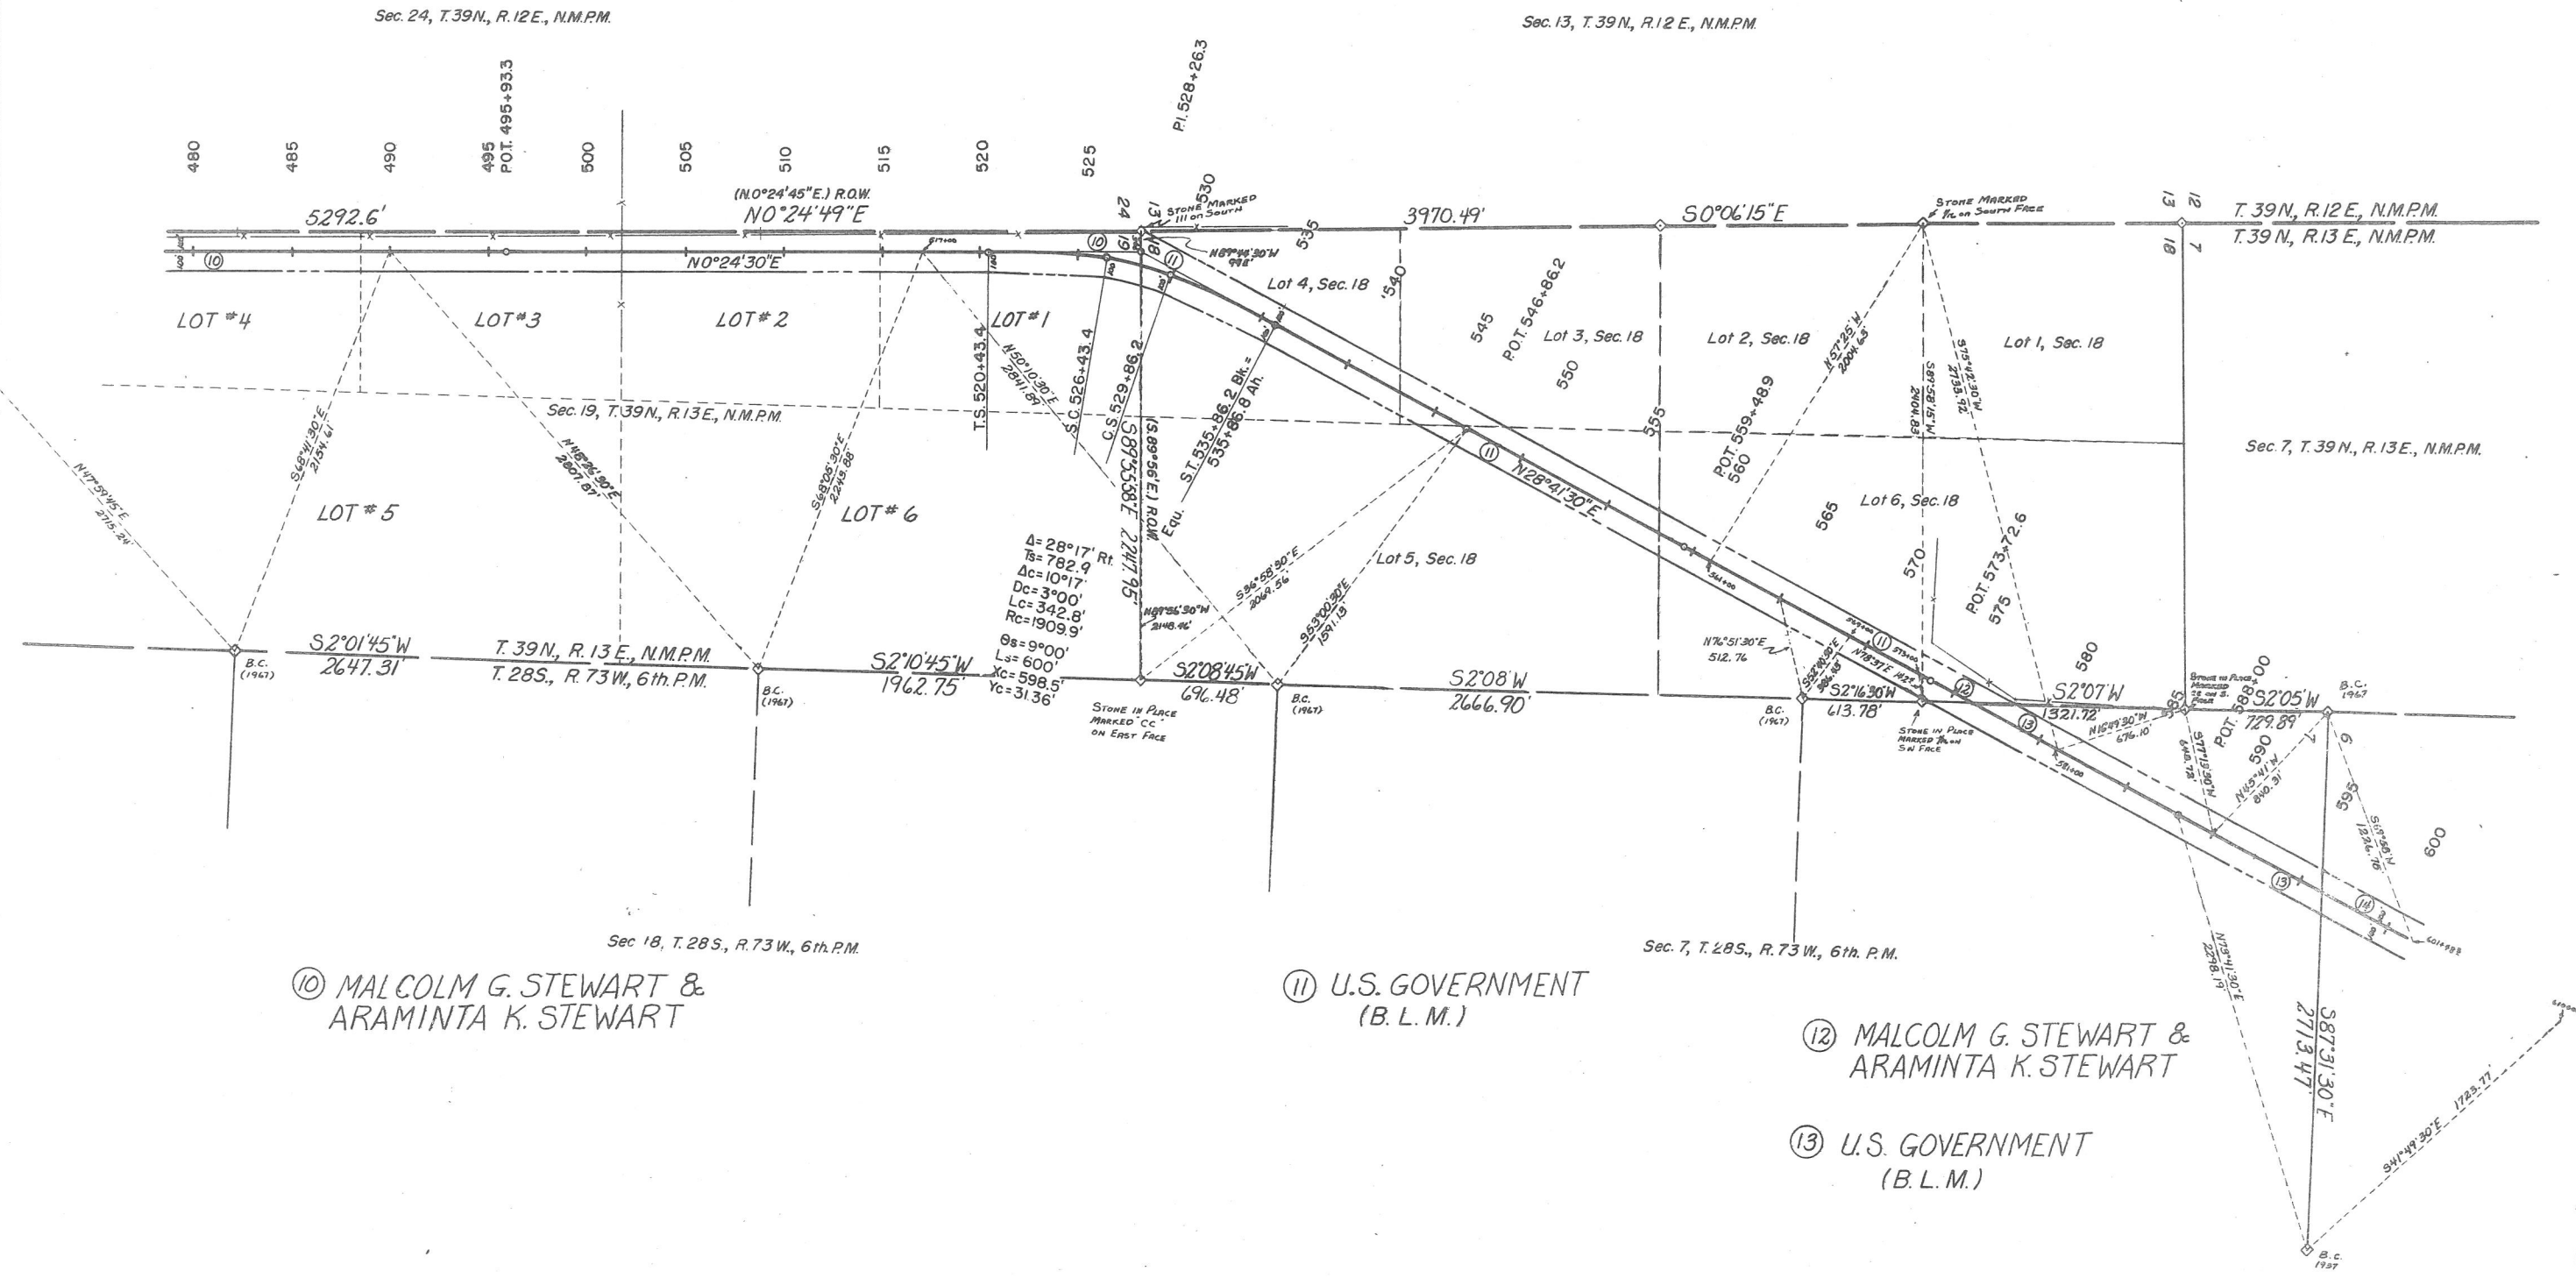

⑩ MALCOLM G. STEWART &
ARAMINTA K. STEWART


⑪ U.S. GOVERNMENT
(B. L. M.)

⑫ MALCOLM G. STEWART &
ARAMINTA K. STEWART

⑬ U.S. GOVERNMENT
(B. L. M.)

REVISIONS		
1-21-72	Corr. R.O.W. Bearings & Dist.	D. J. E.

FEDERAL ROAD DISTRICT	PROJ. NO.	SHEET NO.	TOTAL SHEETS
9 COLORADO	SO150 (5)	38	

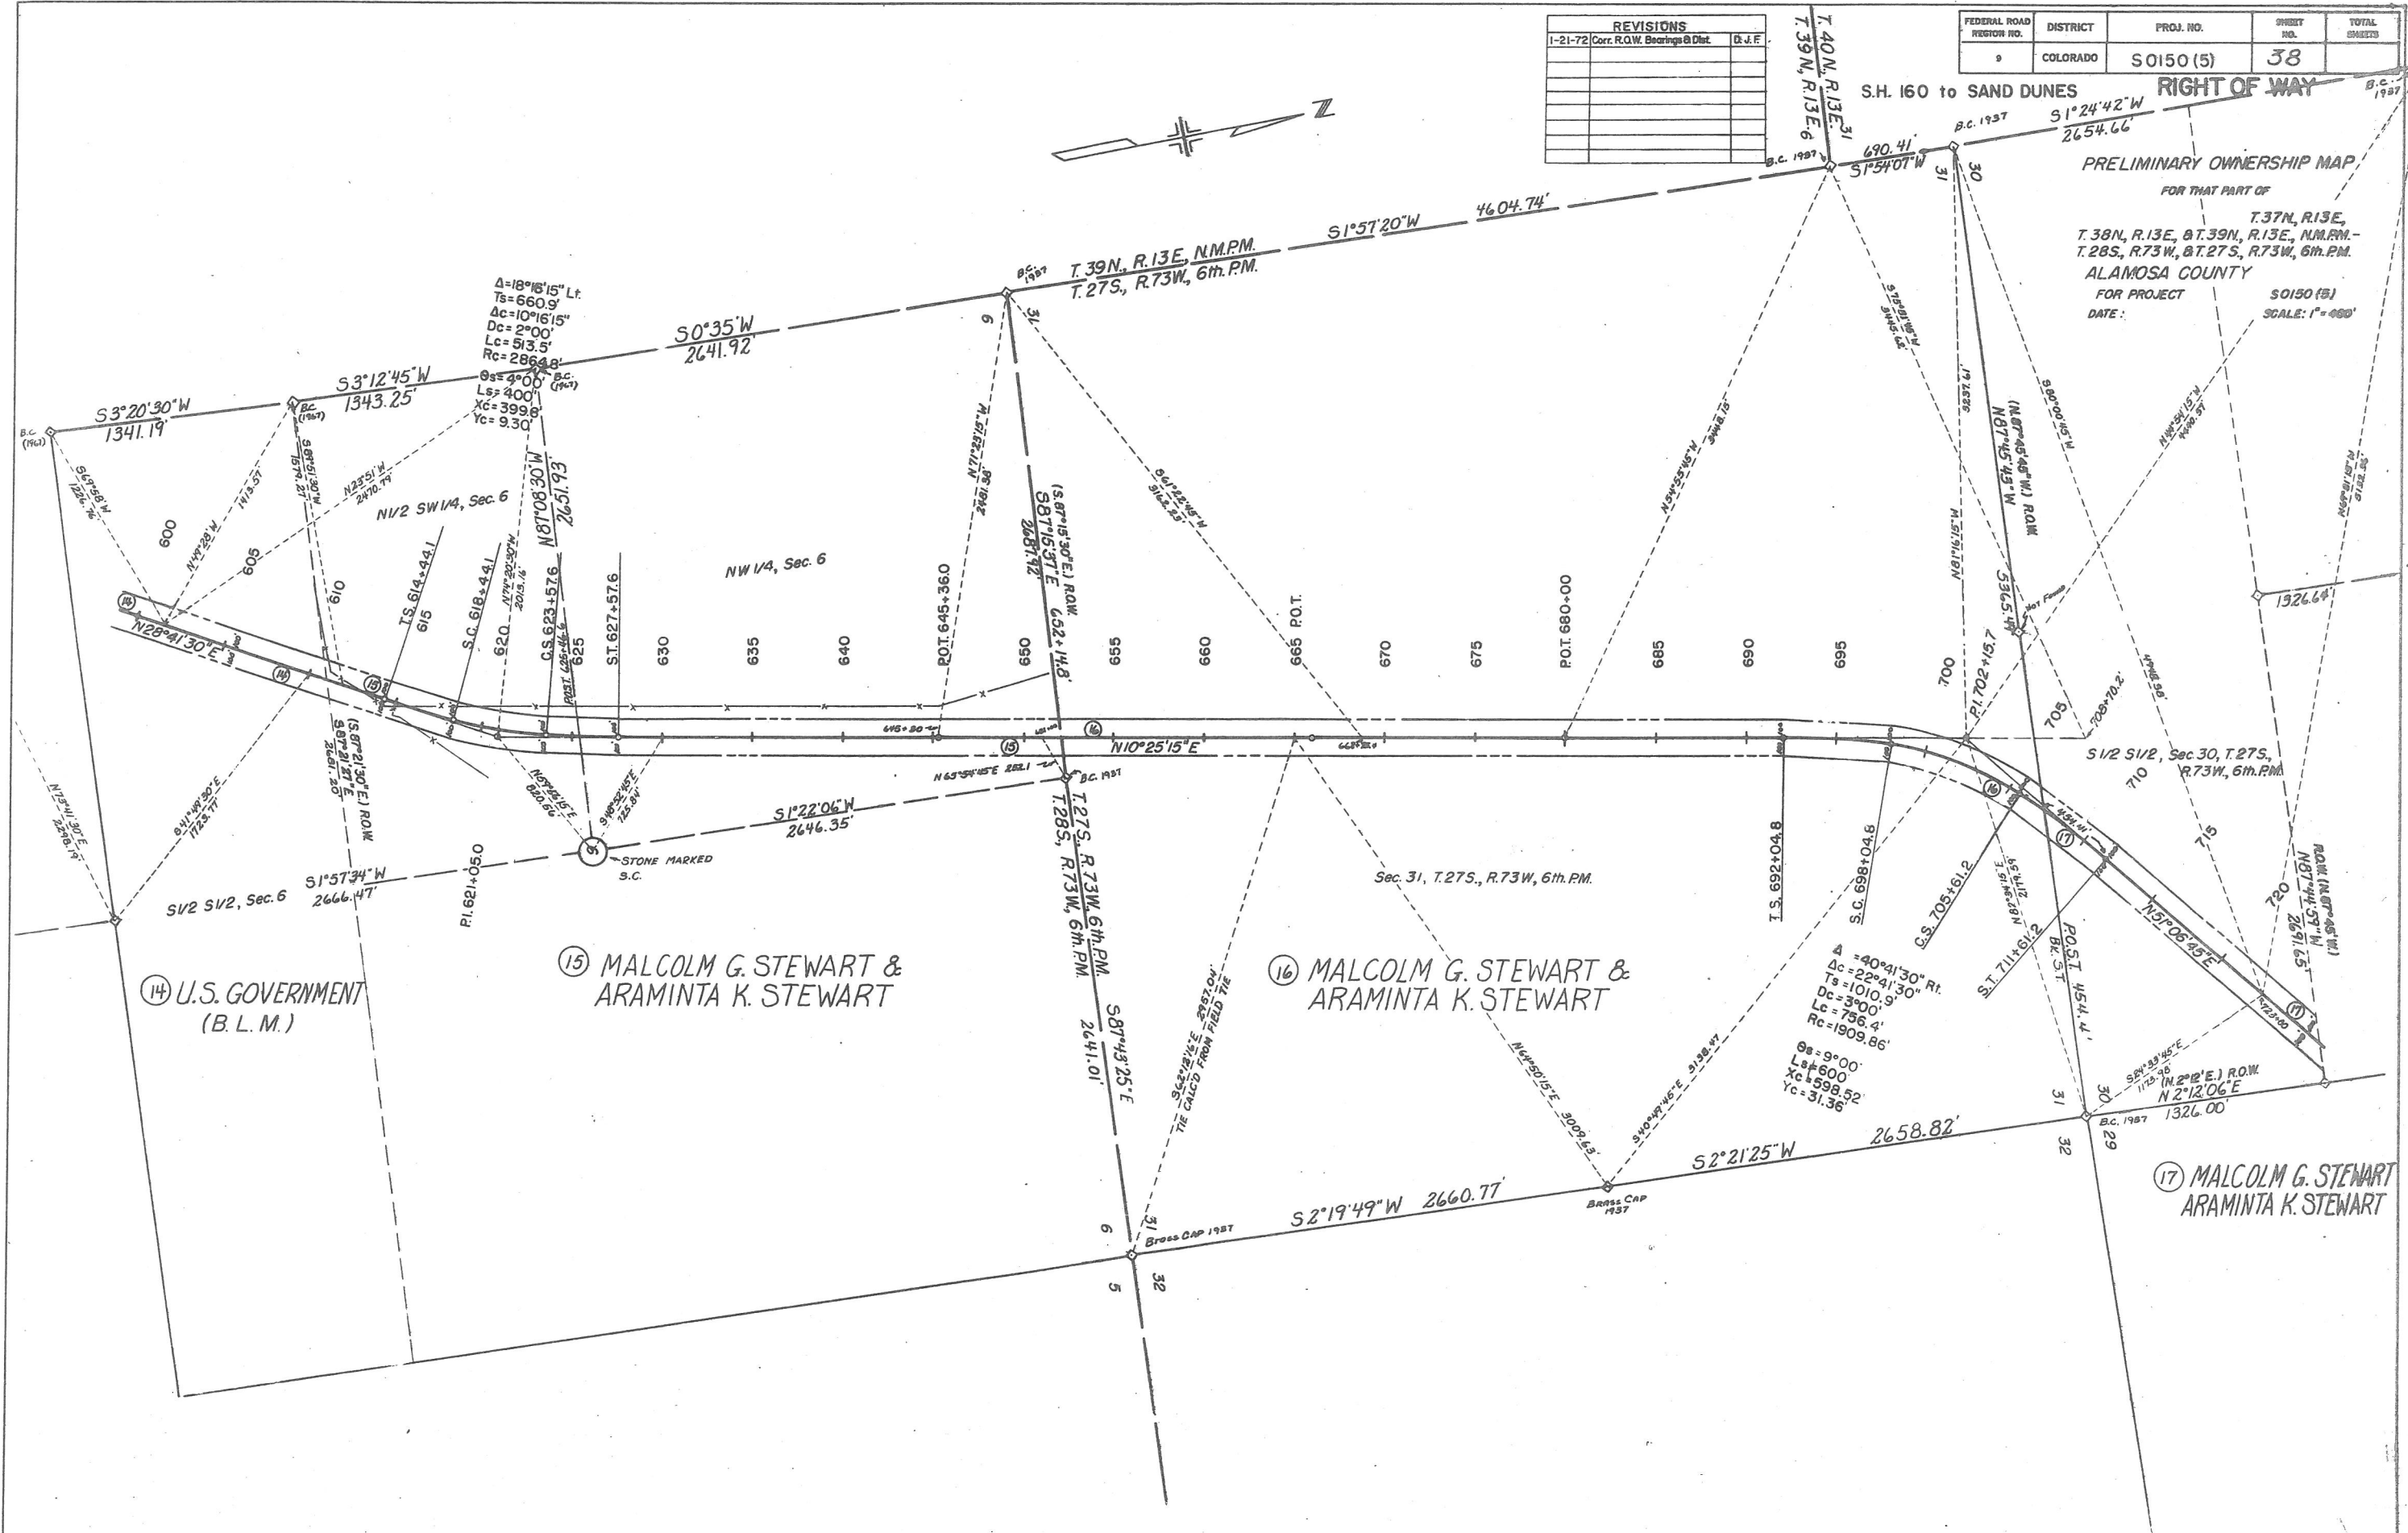


PRELIMINARY OWNERSHIP MAP
FOR THAT PART OF
T.38N, R.13E, 8T.39N, R.13E, N.M.P.M.
T.28S., R.73W., 8T.27S., R.73W., 6th.P.M.
ALAMOSA COUNTY
FOR PROJECT
DATE:
SCALE: 1" = 400'

REVISIONS		
NO.	DESCRIPTION	DATE
1-21-72	Corr. Bearings & Dist. for R.O.W.	D.J.F.

FEDERAL ROAD REGION NO.	DISTRICT	PROJ. NO.	SHEET NO.	TOTAL SHEETS
9	COLORADO	50150(5)	39	

S.H. 160 to SAND DUNES
RIGHT OF WAY

PRELIMINARY OWNERSHIP MAP
FOR THAT PART OF
T. 37N, R. 13E,
T. 38N, R. 13E, & T. 39N, R. 13E, N.M.P.M.-
T. 28S, R. 73W, & T. 27S, R. 73W, 6th.P.M.
ALAMOSA COUNTY
FOR PROJECT
DATE: 50150(5)
SCALE: 1"=400'

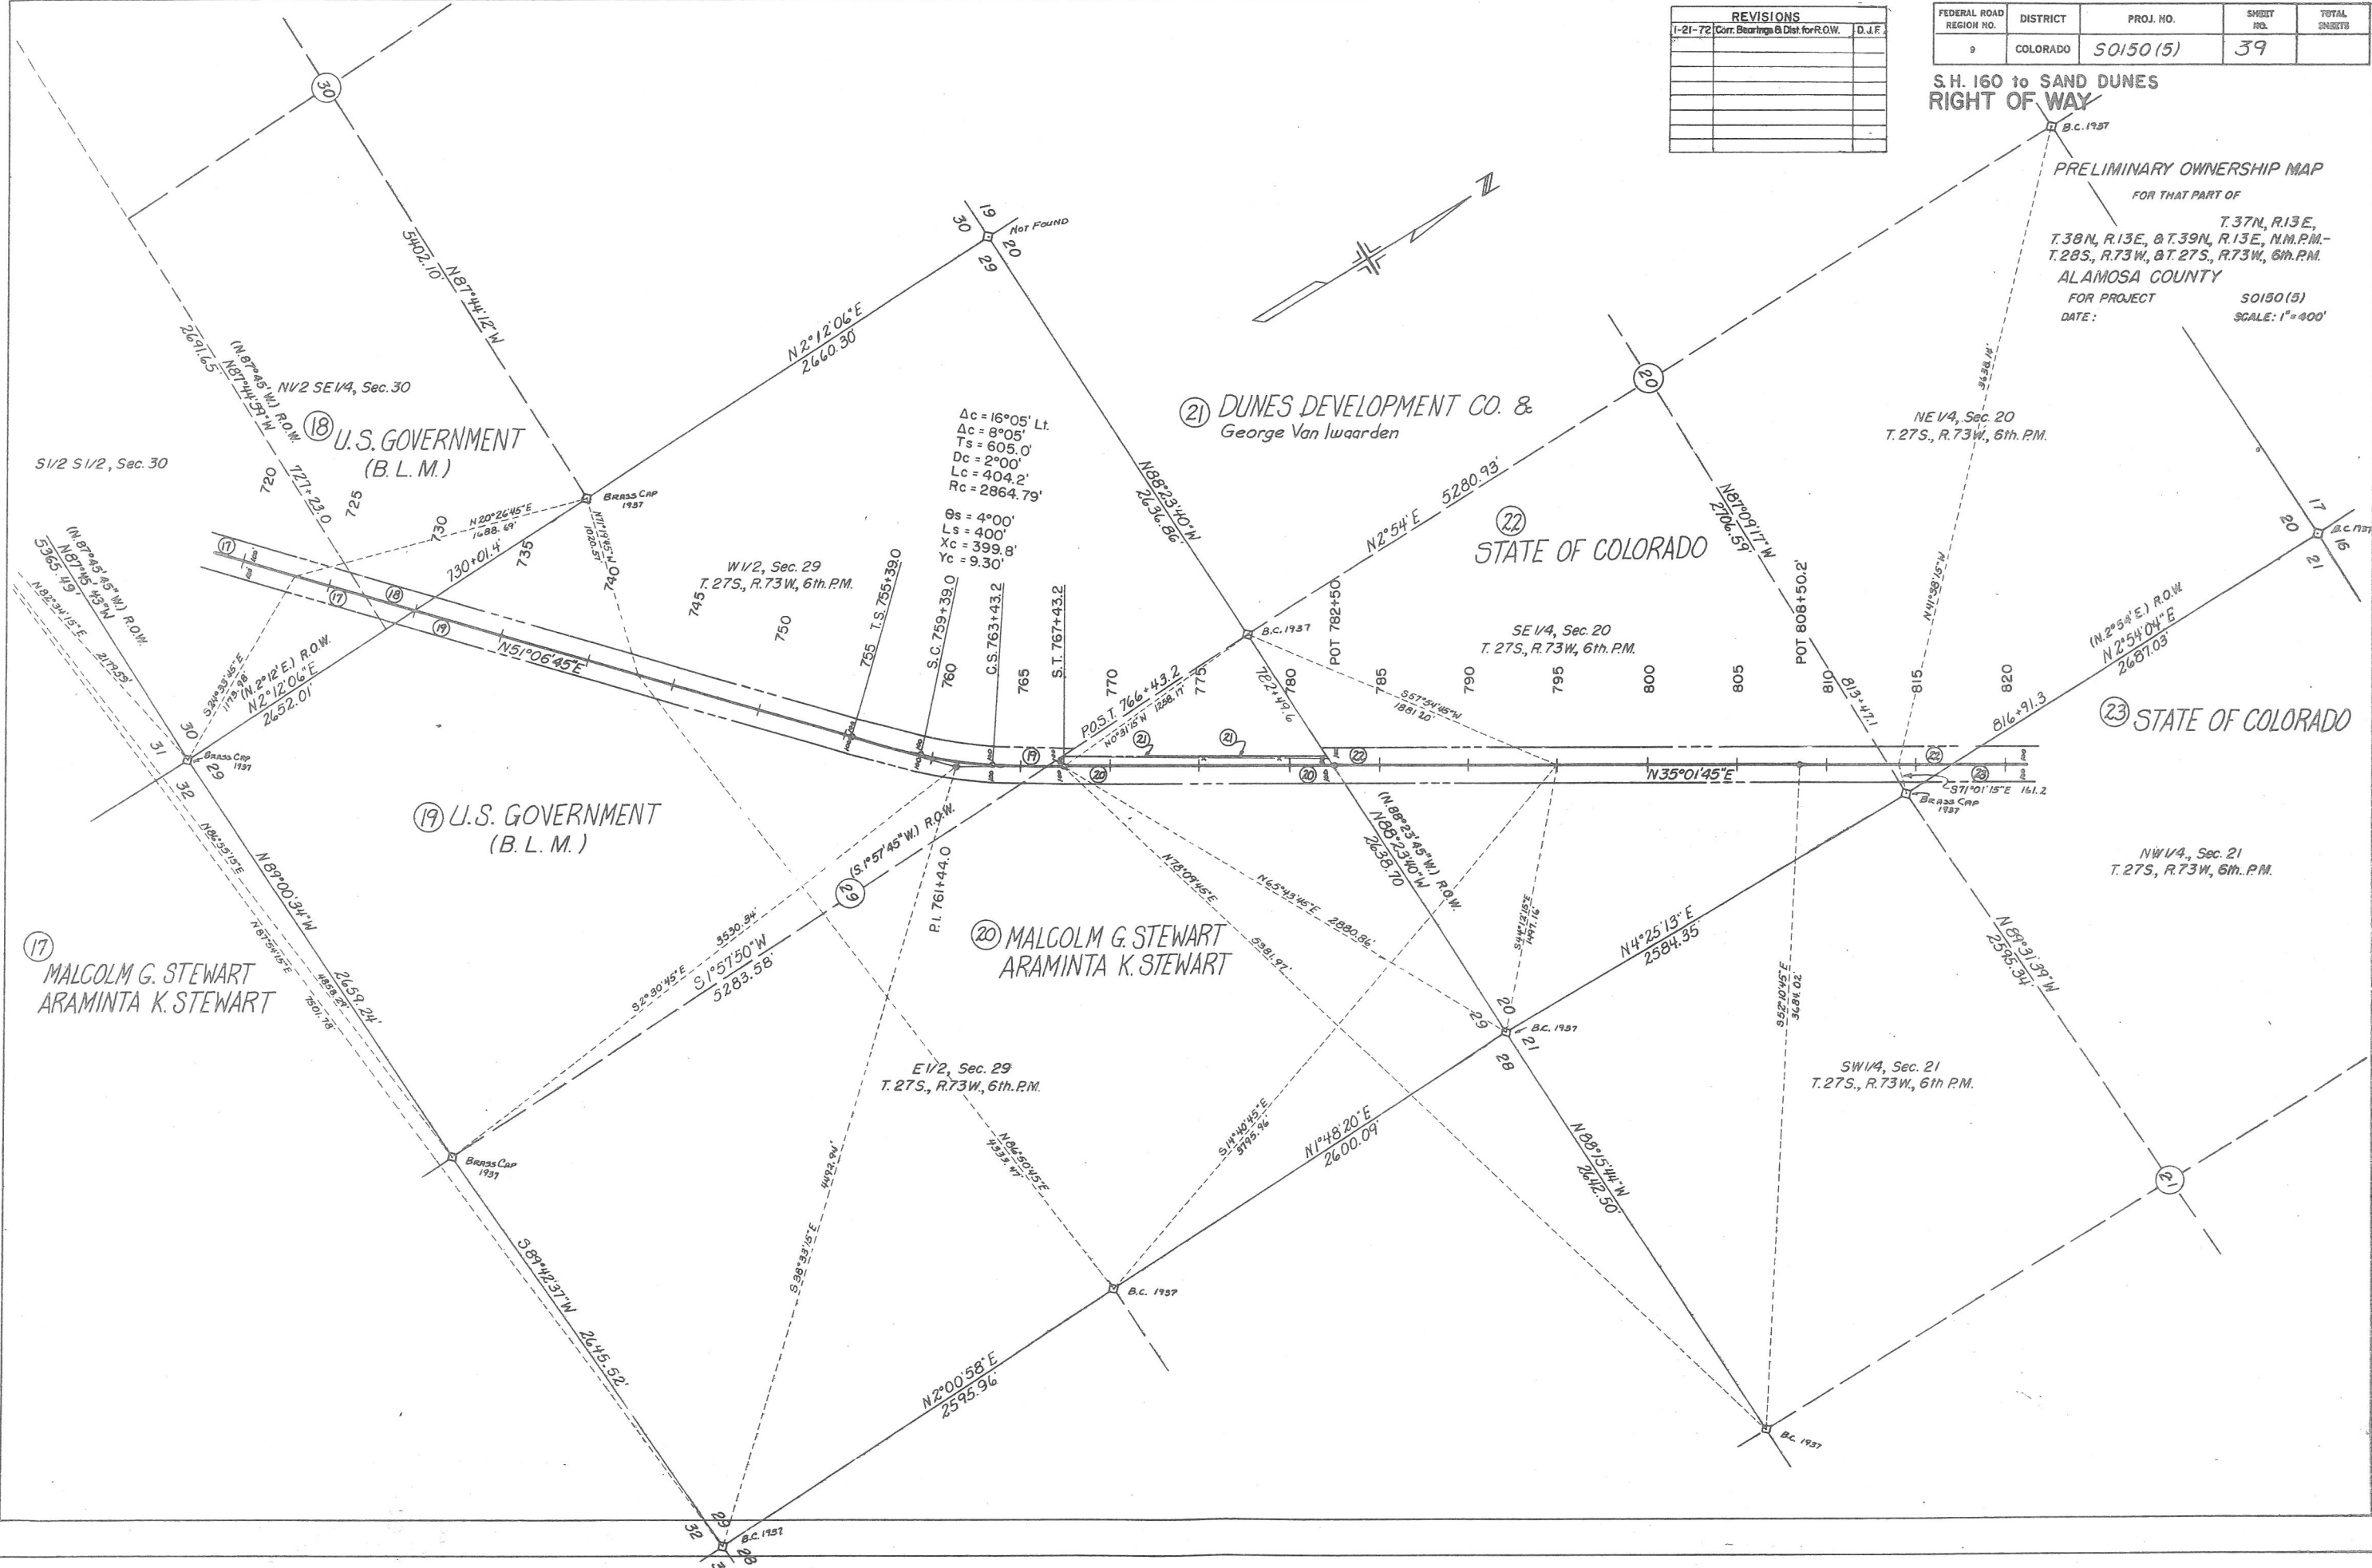

REVISIONS		
1-21-72	Correct R.O.W. Bearings	D.J.F.

FEDERAL ROAD REGION NO.	DISTRICT	PROJ. NO.	SHEET NO.	TOTAL SHEETS
9	COLORADO	SO150(5)	40	

PRELIMINARY OWNERSHIP MAP
RIGHT OF WAY
FOR THAT PART OF
S.H. 160 to SAND DUNES
T.37N, R.13E,
T.38N, R.13E, & T.39N, R.13E, N.M.P.M.
T.28S, R.73W, & T.27S, R.73W, 6th.P.M.
ALAMOSA COUNTY
FOR PROJECT
DATE: 50150(5)
SCALE: 1"=400'



TOTAL OWNERSHIPS
ZAPATA RANCH
MALCOLM G. STEWART &
ARAMINTA K. STEWART

DEEDED LAND
GOVERNMENT LEASED
STATE LEASED
IRA B. DENTON
DEEDED LAND
GOVERNMENT LEASED

HARRY KING
DEEDED LAND
GOVERNMENT LEASED
PRIVATE LEASES
WILBERT L. THOMAS, Sr.
DEEDED LAND
DUNES DEVELOPMENT CO
DEEDED LAND

