

INDEX OF SHEETS

- SHEET NO. 1 SKETCH MAP AND TITLE PAGE
- 2 TYPICAL SECTION & TABULATION OF LENGTH
- 3 SUMMARY OF QUANTITIES, FENCING, GUARD POSTS & R.O.W. MARKERS
- 4 LIST OF STRUCTURES
- 5 SURFACING, BALLAST & SPECIAL DETAILS
- 6 STANDARD MARKER POSTS M-7-B
- 7 STANDARD HEADWALLS AND APRONS FOR C.M.P. CULVERTS M-102-G
- 8 STANDARD TIMBER GUARD POSTS M-19-B
- 9 STANDARD WIRE FENCES (METAL POSTS) M-27-B
- 10 STANDARD PICKET SNOW FENCE WITH STEEL POSTS M-25-B
- 11 STANDARD METHODS FOR SUPERELEVATION & WIDENING OF CURVES M-1-B
- 12 TYPICAL SIDE APPROACH ROADS, FLARING, CUT SLOPE TREATMENT AND WIDENING AT BRIDGES M-2-C
- 13 STANDARD ROADWAY CONSTRUCTION TRAFFIC SIGNS M-2-D
- 14 CONTOUR INTERCEPTING AND DRAINAGE DITCHES M-107-B
- 15-22 ALIGNMENT PLAN AND PROFILE
- 23-79 CROSS SECTIONS
- 80 SUMMARY OF EARTHWORK QUANTITIES & TABULATION OF INTERCEPTING DITCHES

COLORADO

STATE HIGHWAY DEPARTMENT


PLAN AND PROFILE OF PROPOSED

FEDERAL AID SECONDARY PROJECT NO. S 0170(1)

STATE HIGHWAY NO. 83

DOUGLAS COUNTY

CONVENTIONAL SIGNS

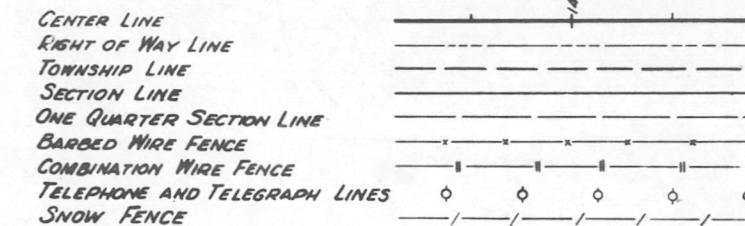


SCALES ON ORIGINAL TRACINGS

ON PLAN, 1 IN. = 100 FT.
ON PROFILE 1 IN. = 100 FT. HORIZONTAL
1 IN. = 10 FT. VERTICAL

GRADE LINE ON PROFILE IS SHOWN AS GRADE OF FINISHED ROAD

GROSS AND NET LENGTH OF PROJECT - 21,010.0 FT. = 3.979 MILES

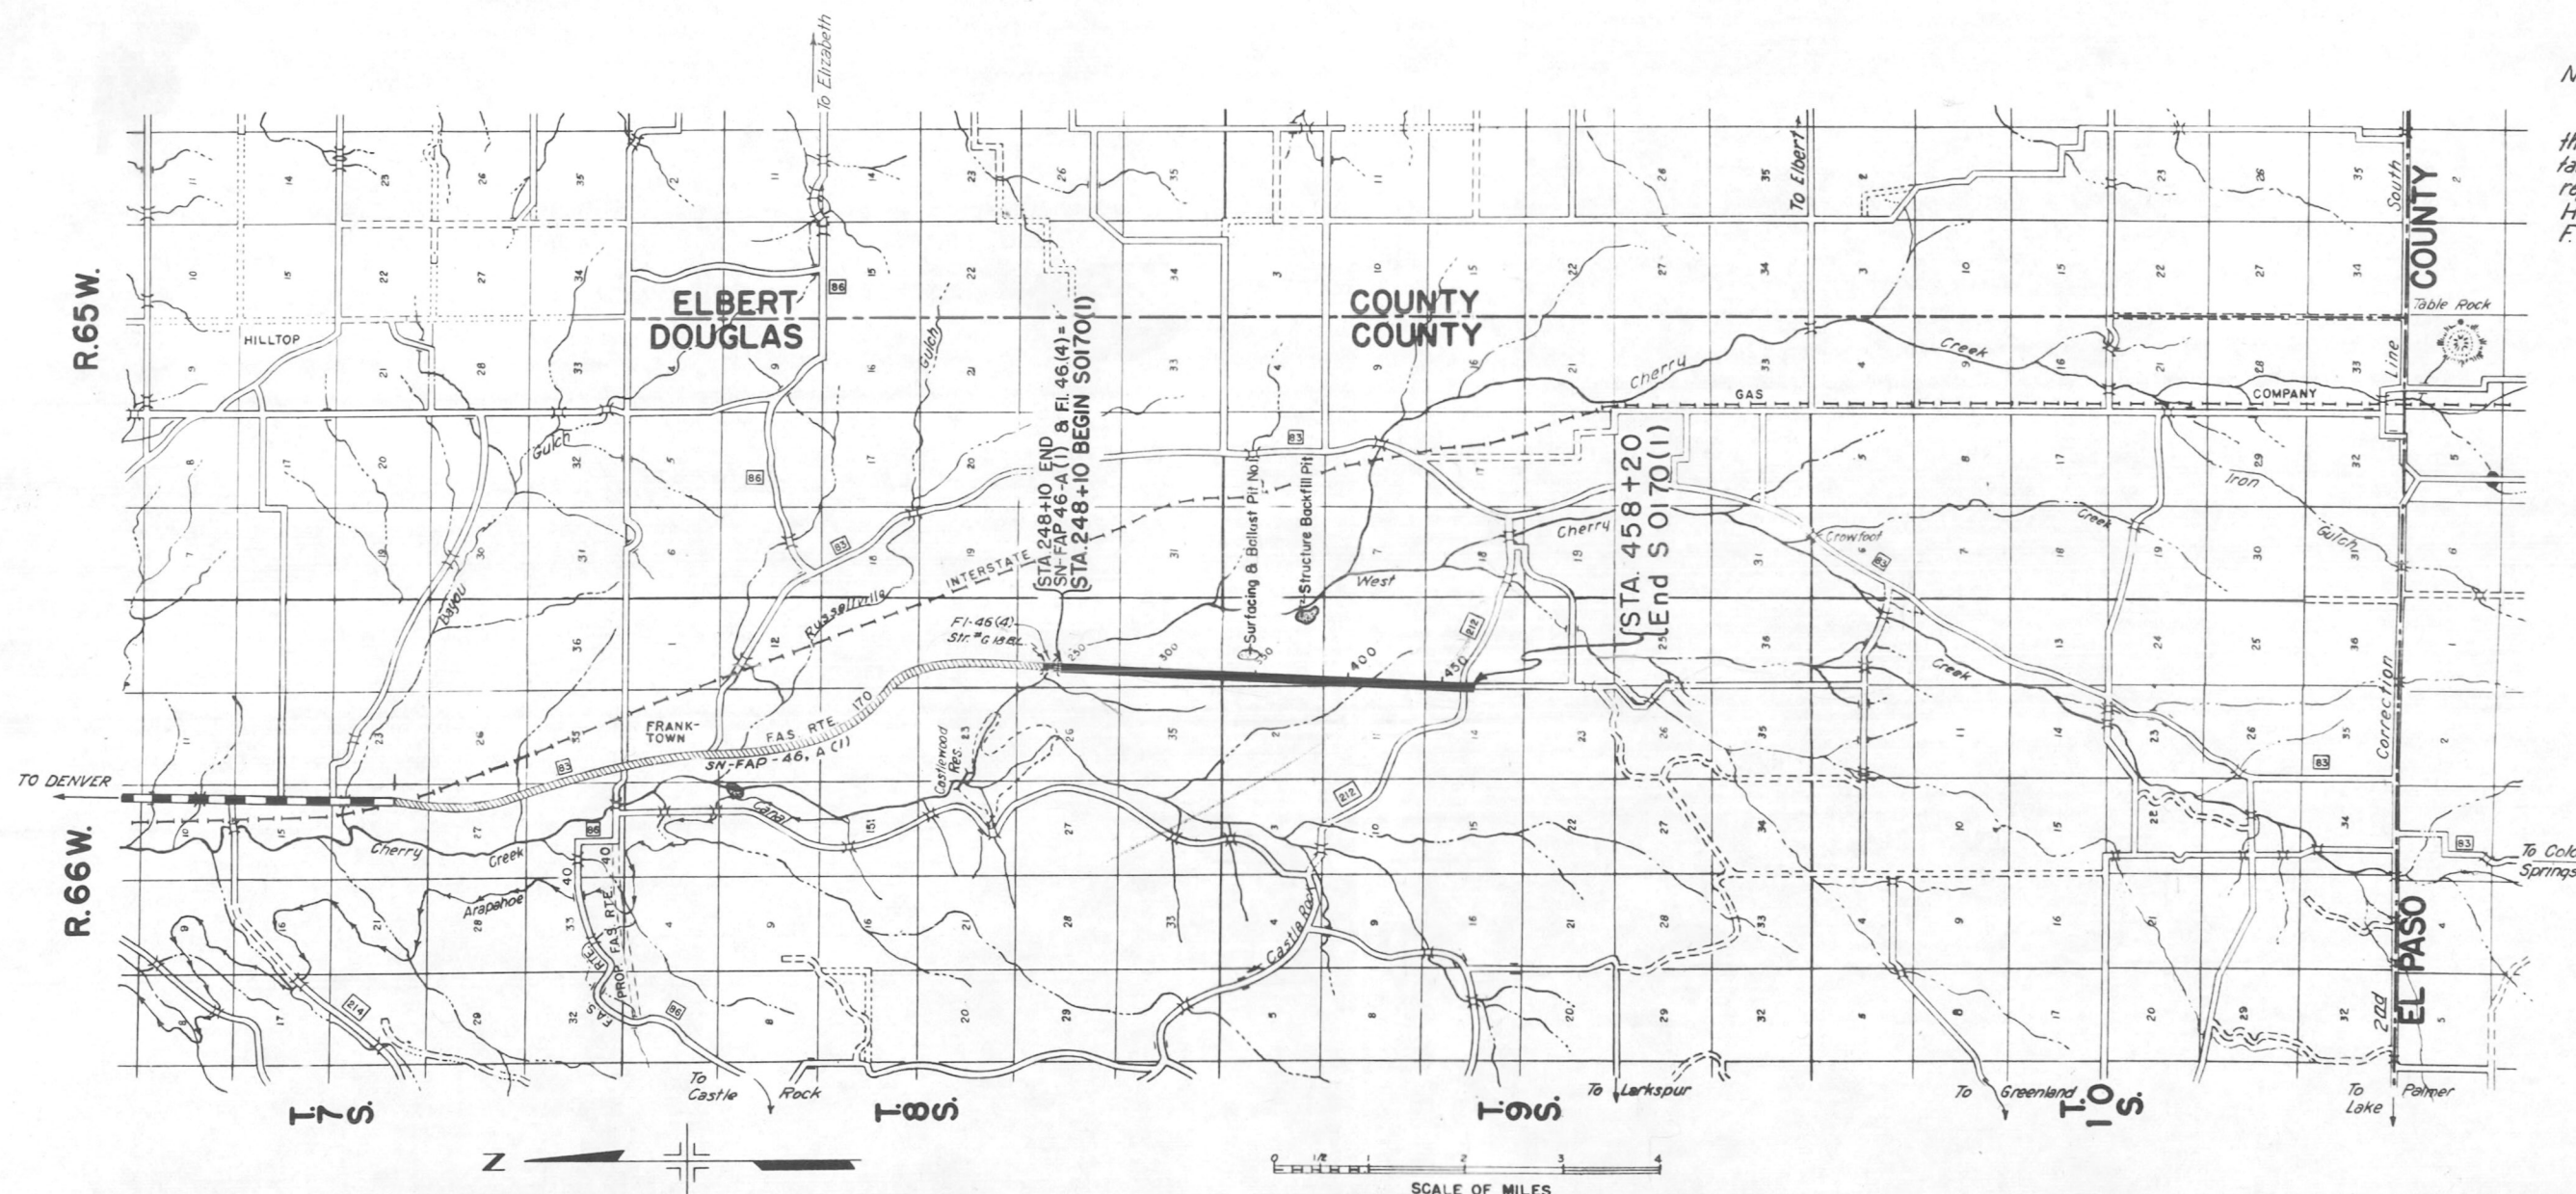

Notice to Bidders:

It is recommended that bidders on this project go over the plan details with one of the following field representatives of this Department:
H. T. Stitt District Engineer Denver, Colo.
F. W. Miller Construction Engr. Denver, Colo.

RECOMMENDED FOR APPROVAL

James B. Zell
ASSISTANT ENGINEER DATE 7-19-49

APPROVED

Mark G. Watkins
STATE HIGHWAY ENGINEER DATE 7-19-49


RECOMMENDED FOR APPROVAL - DATE

DISTRICT ENGINEER
PUBLIC ROADS ADMINISTRATION
FEDERAL WORKS AGENCY

APPROVED

DATE
DIVISION ENGINEER
PUBLIC ROADS ADMINISTRATION
FEDERAL WORKS AGENCY

FED. ROAD DIST. NO.	STATE	PROJ. NO.	SHEET NO.	TOTAL SHEETS
3	COLO.	SO170 (1)	2	

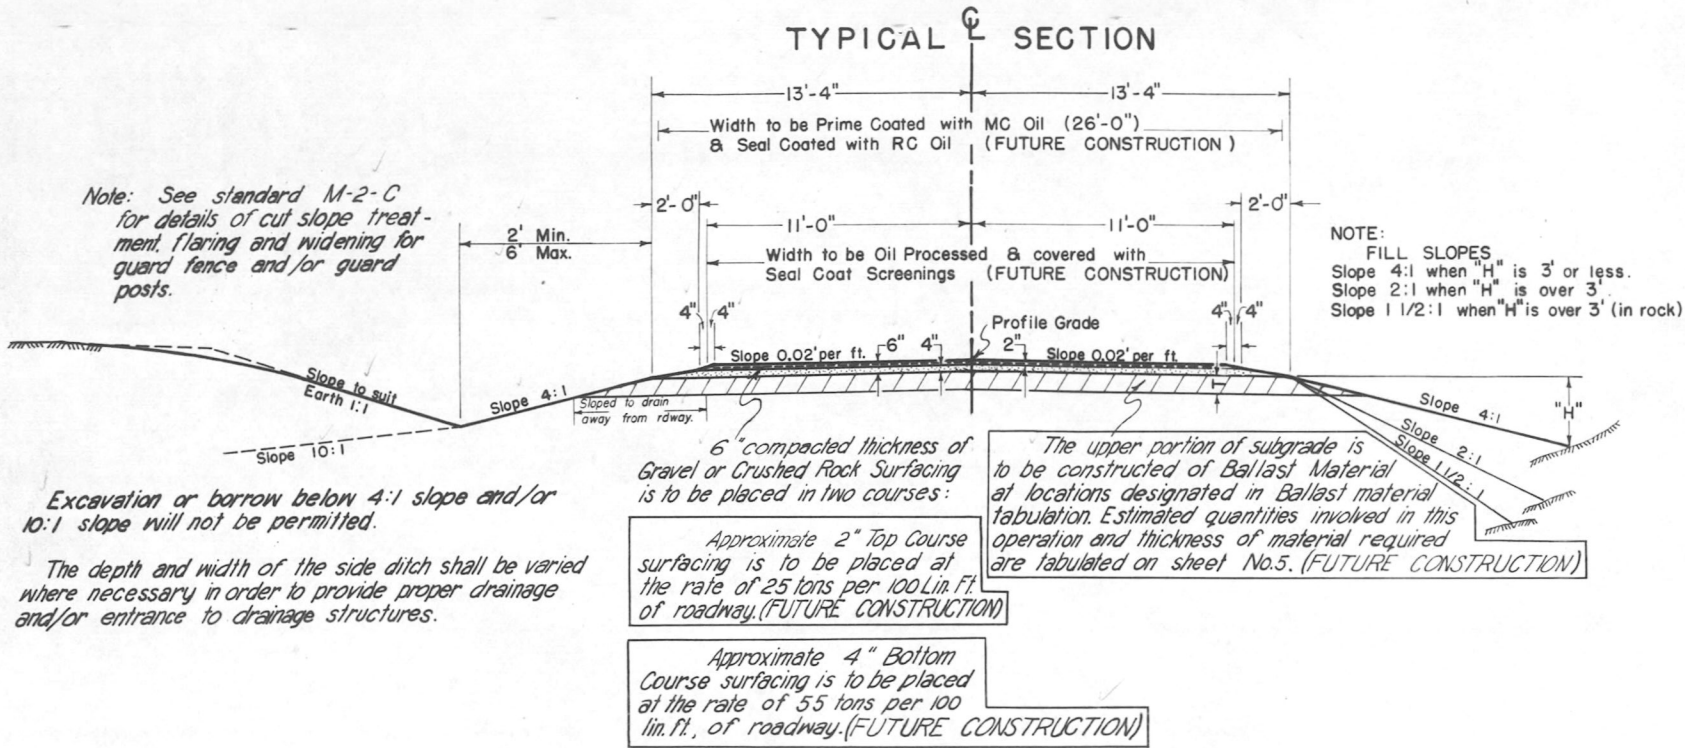

GENERAL NOTES

This project is to be constructed in conformity with the Standard Specifications of the Colorado State Highway Department adopted January 1, 1948.

All quantities on preliminary plans are to be considered approximate only.

All roadway excavation required to construct this Project is to be obtained and used as indicated on the plans. Quantities involved beyond the limits of the ditches shown on the Typical Cross Section, either noted as "Borrow" on the Plans or as "Embankments" in the List of Structures, are to be classified and paid for as "Unclassified Excavation." These quantities are to be staked as part of the original excavation at locations indicated on the Plans. Any slope stakes beyond the limits of the Typical Section as shown, are subject to change by the Engineer to fit conditions actually met in construction.

All poles encroaching on construction are to be moved by the owners.

Except as otherwise noted on the plans, payment for overhaul will be based on measurement along the centerline of the project.

Right of Way fences, including line posts, shall be constructed approximately six (6) inches inside the boundary of the Highway Right of Way as shown on the plans.

Approximate location and quantities involved in construction of intercepting ditches are tabulated on summary of earthwork quantities sheet.

All curves are to be superelevated and widened as provided by the Standard Superelevation sheet included with the plans, except as otherwise noted on plans.

If excavation operations develop material which will stand on slopes steeper than slope stake lines, the Department reserves the right to change cut slopes during the progress of such excavations.

The Detour for this project lies along the present traveled road. At all places on the project where the new work lies along the present traveled road, the Contractor shall, at his own expense, prosecute construction in such manner that traffic may readily pass over the road. Also, the Contractor shall maintain in safe condition and at his own expense, all temporary approaches to and crossings of intersecting roads.


All corrugated metal pipe cross culverts shall be laid without headwalls or metal aprons unless otherwise noted on plans.

Culverts projecting from embankments shall be covered with approximately 6 inches of embankment material in such a manner that a minimum of pipe shall be exposed in the completed work. This shall be accomplished by warping embankment slopes around and adjacent to the culvert.

TABULATION OF LENGTH AND DESIGN

STATION	ROADWAY		BRIDGES	
	LIN. FT.	LIN. FT.	LOADING	
248+10.0 END SN-FAP 46A(1) & F.I. 46(4) = BEGIN SO170(1)	21,010.0			
458+20.0 END SO170(1)				
TOTALS:	21,010.0			
SUMMARY				
Total SO170(1) Roadway	LIN. FT. 21,010.0	MILES 3.979		
" " Bridges	0	0		
DESIGN DATA				
Maximum Degree of Curve	Tangent			
Maximum Grade	7%			
Minimum N.P.S.D. Horizontal	> 1300'			
Minimum N.P.S.D. Vertical	430'			
Maximum Design Speed	50 M.P.H.			

TYPICAL SECTION FOR DITCHES

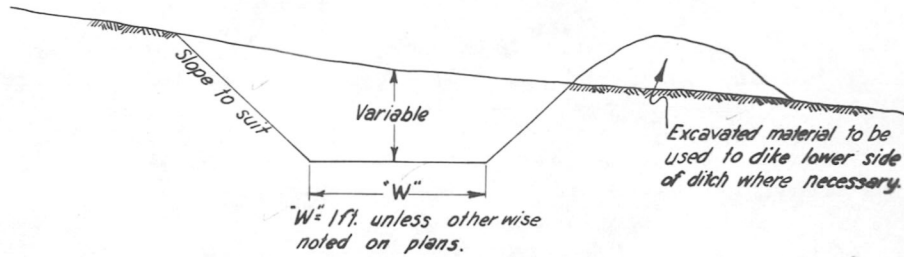

ITEM NO.	ITEM	UNIT	ROADWAY		
10a	Clearing and Grubbing Entire Project	Lump Sum	•		
12a	Removing Fence	Lin. Ft.	3400		
12b	Removing and Rebuilding Fence	Lin. Ft.	200		
13c	Unclassified Excavation	Cu. Yd.	113000		
13d	Unclassified Ditch Excavation	Cu. Yd.	3600		
14a	Dry Rock Excavation (Str.)	Cu. Yd.	120		
14b	Dry Common Excavation (Str.)	Cu. Yd.	360		
14c	Wet Rock Excavation (Str.)	Cu. Yd.	40		
14d	Wet Common Excavation (Str.)	Cu. Yd.	120		
15b	Structure Backfill (Class 2)	Cu. Yd.	830		
16d	Mechanical Tamping	Hour	90		
17ax	Rolling with Tamping Roller (2 unit)	Hour	230		
17ay	Rolling with Tamping Roller (4 unit)	Hour	120		
17dx	Furnishing Tamping Roller (2 unit)	Each	1		
17dy	Furnishing Tamping Roller (4 unit)	Each	1		
17g	Welting	M Gal.	2860		
18a	Station Yard Overhaul	Sta. Yd.	441000		
18b	Yard Mile Overhaul	Yd. Mi.	9400		
53b	18" Corrugated Metal Culvert Pipe	Lin. Ft.	118		
53c	24" Corrugated Metal Culvert Pipe	Lin. Ft.	496		
53e	36" Corrugated Metal Culvert Pipe	Lin. Ft.	170		
53gx	48" Corrugated Metal Culvert Pipe (10 gauge)	Lin. Ft.	168		
53i	60" Corrugated Metal Culvert Pipe	Lin. Ft.	72		
53k	84" Corrugated Metal Culvert Pipe	Lin. Ft.	312		
64	Dry Rubble Slope and Ditch Paving (12" thick)	Sq. Yd.	410		
76c	Barbed Wire Fence with Metal Posts	Lin. Ft.	43100		
76g	Barbed Wire Gates	Each	11		
77	Picket Snow Fence	Lin. Ft.	2900		
81b	Right Of Way Markers	Each	20		
92	Timber Guard Posts	Each	30		
95c	Metal Aprons for 24" C.M.P. Culverts	Each	2		
146	Timber Barricades	Each	1		
81a	Project Markers (State Forces)	Each	1		
	<u>FORCE ACCOUNT ITEM</u>				
	Placing 6" of earth in bottom of C.M.P. Stock Passes, Sta's 262+, 379+, & 445+	Lump Sum	•		

LOCATION	SIDE	REMOVE FENCE	BUILD B.W. FENCE	B. W. GATES	REMOV & REBUIL FENCE
		LIN. FT.	LIN. FT.	EACH	LIN. F
252+98.5 321+40 TO 332+76.2 332+76.2 344+62.9	X Rt. X X	300 1200 300 300			
386+03.1 412+70.4 498+87.3 455+85	X X X X	300 300 300 305			
456+95	X				200
277+00 332+76.2	Rt&Lt Rt&Lt			2 4	
376+00 400+25	Rt&Lt Rt			2 1	
401+50 424+00	Lt Lt			1 1	
248+10 TO 456+00 248+10 TO 455+85	Rt Lt		21,521 21,506		
TOTALS		3305	43,021	11 ✓	200 ✓

STATION	SIDE	SPACING	NO.
262+00	Rt & Lt	Culvert	2
278+00	Rt & Lt	Culvert	2
292+00	Rt & Lt	Culvert	2
307+15	Rt & Lt	Culvert	2
320+00	Rt & Lt	Culvert	2
*347+50 to 351+50	Rt & Lt	100'	10
356+40	Rt & Lt	Culvert	2
*360+50 to 365+50	Rt & Lt	100'	12
379+00	Rt & Lt	Culvert	2
387+00	Rt & Lt	Culvert	2
*394+50 to 398+50	Rt & Lt	100'	10
400+75	Rt & Lt	Culvert	2
*409+00 to 412+00	Rt & Lt	100'	8
*418+50 to 422+50	Rt & Lt	100'	10
426+00	Rt & Lt	Culvert	2
432+40	Rt & Lt	Culvert	2
436+50 to 437+50	Rt & Lt	50'	6
*446+00 to 453+00	Rt & Lt	100'	16
456+00	Lt	Culvert	2
TOTALS	*Future Construction This Construction		66 30

STATION	SIDE	NUMBER
252+92.3	Lt.	1
252+94.4	Lt	1
253+02.6	Rt	1
253+04.7	Rt	1
276+00	Rt&Lt	2
302+00	Rt&Lt	2
328+00	Rt&Lt	2
356+00	Rt&Lt	2
382+00	Rt&Lt	2
408+00	Rt&Lt	2
435+00	Rt&Lt	2
455+85	Lt	1
456+00	Rt	1
TOTAL		20 ✓


LIST OF STRUCTURES

FED. ROAD DIST. NO.	STATE	PROJ. NO.	SHEET NO.	TOTAL SHEETS
3	COLO.	SO 170 (1)	4	


STATION	DESCRIPTION	EXCAVATION			STRUCTURAL			BACKFILL		MECH. TAMPING	DRY RUBBLE SLOPE AND SLOTTING PAVING	12" THICK DITCH	GRAVEL OR CRUSHED ROCK SURF.	CORRUGATED METAL						PICKET SNOW FENCE	METAL APRONS for C.M.P. CULVERTS				MISCELLANEOUS	
		UNCLASSIFIED		UNCL.	EXCAVATION			BACKFILL						CULVERT		PIPE		METAL								
		CUBIC	YARD	DITCH	CUBIC	YARD	CU.	YD.	LINEAR					FEET	LINEAR	FEET	LINEAR	FEET								
		EXC.	EMB.	CU.	YD.	●			CLASS 2						HOUR	SQ. YD.	TON	18"	24"		36"	48"	60"	84"		LIN.
259+00 262+00	Cross Culvert, inlet ditch Cross Culvert, mitered ends, with slope paving at inlet and outlet, and ditches (W=7') (Stock Pass) details on sheet 5. Road Approaches, Rt. and Lt. Cross Culvert			5' 125'	3' 99'			20' 67'		2' 7'	64'					60'				54'						
277+00 278+00	Cross Culvert and ditches		85'		1'			16'		2'				100'		50'										
292+00	Picket Snow Fence, Rt.			10'	12'			16'		2'						50'										
294+ to 301+ 307+15 320+00	Cross Culvert and ditches Cross Culvert and inlet ditch			5' 5'	2' 5'			17' 17'		2' 2'						52' 52'					700'					
332+76.2	Side drain Rt., Double road approaches, Rt. and Lt.		120'		9'			11'		1'				185'		40'										
336+ to 347+ 348+90 356+40	Picket Snow Fence, Rt. Cross Culvert Cross Culvert, metal apron at inlet and ditches.				5' 68' 3'			104' 13'		10' 1'						40'		168'			1100'					
363+00 366+ to 374+ 376+00 379+00	Cross Culvert Picket Snow Fence, Rt. Side drain Rt., Road approaches Rt. and Lt. Cross Culvert, mitered ends with slope paving at inlet and outlet, and ditches (W=7') (Stock Pass) details on sheet 5.		145'		5' 9' 71'			48' 7' 72'		5' 1' 7'	64'			100'		28'		100'			800'					
382+ to 385+ 387+00	Picket Snow Fence, Rt. Cross Culvert, metal apron at inlet, inlet ditch (W=2')			100'	15'			14'		1'						40'					300'					
397+00 400+25	Cross Culvert, mitered ends with slope paving at inlet and outlet, and inlet ditch (W=7') details on sheet 5. Road approach, Rt.		50'		25'	36'			89'		9'	64'								72'						
400+75 401+50 411+25 421+75	Cross Culvert and inlet ditch Road approach, Lt. Cross Culvert and inlet ditch (W=3') Cross Culvert, mitered ends with slope paving at inlet and outlet, and ditches (W=4') details on sheet 5.		25'		10' 20' 20'	9' 12' 60'			16' 34' 60'		2' 3' 6'			50'		48'		70'		72'						
424+00 426+00 429+	Road approach, Lt. Cross Culvert and inlet ditch Alter Reservoir Lt., build dike and slope pave dam, details on sheet 21.		25'		10'	8'			16'		2'			50'		48'										
432+40 436+78	Cross Culvert and inlet ditch. Cross Culvert, mitered ends with slope paving at inlet and outlet, and ditches (W=7') details on sheet 5.				5'	3'			18'		2'					56'										
436+78 to 445+ 446+00	Diversion Ditch Rt. (W=2') Cross Culvert, mitered ends with slope paving at inlet and outlet, inlet ditch (W=7') (Stock Pass) details on sheet 5.			100'	90'	350'	88'			92'		9'	64'							74'						
454+75	Side drain with outlet ditch Lt., Road approaches to county road, Lt. and Rt.	*670'		50'	17'			13'		1'			100'		50'											
455+70 456+10 458+20	Timber barricade (Details on sheet 5) Road approaches, Rt. and Lt. Project Marker, Rt. (State Forces)	*1860'											240'													1 Timber Barricade 1 Project Marker (State Forces)
TOTALS		1075	375	920	625			827		84	407	675				118496	170	168	72	312	2900	2				

• Structural Excavation is estimated to be 75% Common and 25% Rock, each of which is estimated to be 75% Dry and 25% Wet.
 ▲ 10 Gauge
 * Included in profile quantities as borrow.
 @ FUTURE CONSTRUCTION


DETAIL OF SLOPE PAVING AND MITER FOR C.M.P. CULVERTS

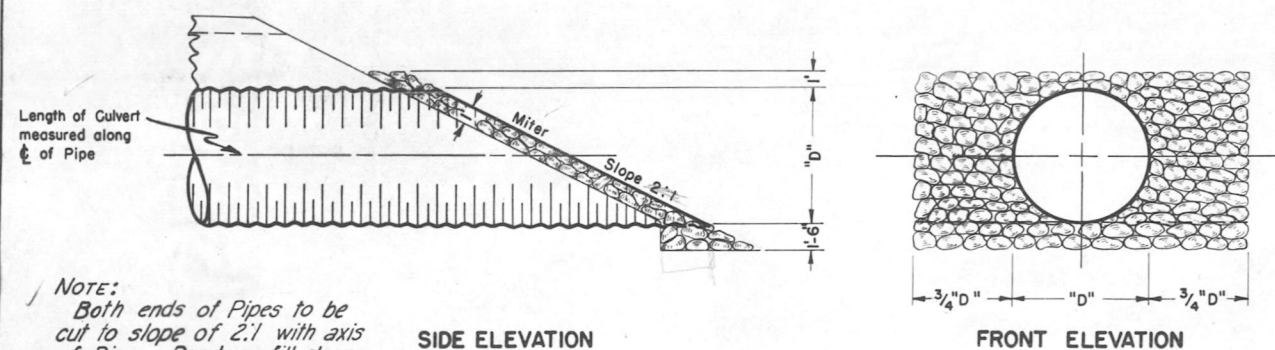

BARRICADE DETAIL AT STATION 455+

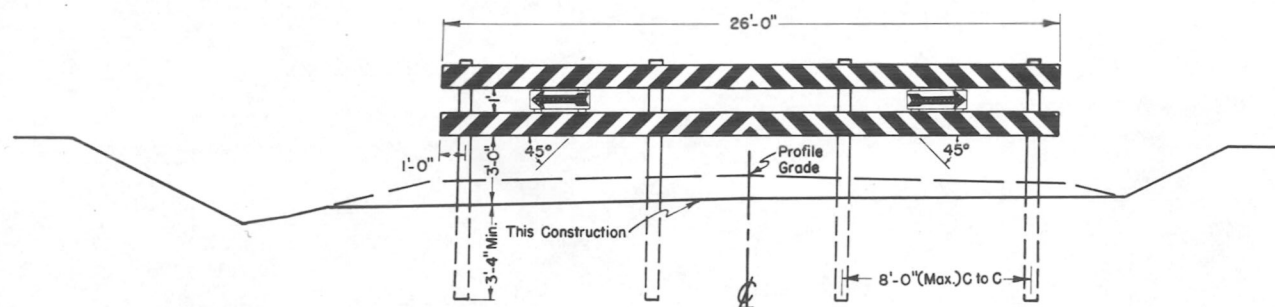

DETAIL OF REFLECTORIZED ARROW

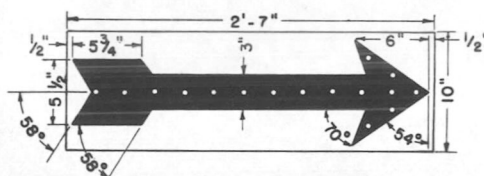

GENERAL NOTES:

All work on Barricade shall be done in accordance with the Standard Specifications of the Colorado State Highway Department adopted January 1, 1948.

All work and materials required for Barricade shall be included in the bid price for "Timber Barricade".

Cross pieces of Barricade are to be 2"x12" miscellaneous untreated timber (8" alternate black and white stripes). Posts are to be 6"x6"x9'-6" (treated).

Cross pieces are to be securely bolted to posts with 2 - 5/8" x 5" lag screws, and washers, per post per cross piece.

Reflector buttons shall be Signal Service ALA 31 (white crystals) or suitable equivalent, on black arrow. Minimum thickness of lumber to be 1".

✓ Posts shall not be driven.

BALLAST MATERIAL TABULATION (FUTURE CONSTRUCTION)

It is estimated that Ballast material for the project is available in the vicinity of the pit indicated in the following tabulation. Estimated quantities involved in this operation are shown below.

Alteration of the plan as here outlined will be allowed only on written permission from the Department.

MATERIAL TO BE PLACED	SOURCE	QUANTITY AND THICKNESS							OVERHAUL
		AVAILABLE	* THICKNESS "T" INCHES	CLASS 1		CLASS 2		TON MILES	
				THICK. INCHES	TONS	THICK. INCHES	TONS		
248+10 to 282+50 282+50 to 304+00 304+00 to 304+20 304+20 to 310+00	Pit No. 1 800 ft. Lt. Sta. 349+00 in NW 1/4, Sec. 1, T 9 S, R 66 W.	Ample	6 14 8 8	6 6 8 8	3130 1957 25 719	8 3010	2306 1030 1 Free		
310+00 to 319+00 319+00 to 350+00 350+00 to 362+50 362+50 to 376+00			14 8 6 14	6 8 6 6	819 3844 1138 1228	8 8 8	1260 Free Free Free 1891		
376+00 to 393+80 393+80 to 449+00 449+00 to 455+35 Correcting Irregularities in Subgrade			8 8 6	8 8 6	2207 6845 578 2249		Free 3578 639 755 616		
TOTALS					24739		6777 8309		

* Based on Curve "C" of S.H.D. Design No. 12.

SURFACING PLAN (FUTURE CONSTRUCTION)

It is estimated that material for Gravel Surfacing for the project is available in the vicinity of the pit indicated in the following tabulation. Estimated quantities involved in this operation are shown below.

Alteration of the Surfacing Plan as here outlined will be allowed only on written permission from the Department.

MATERIAL TO BE PLACED	SOURCE	QUANTITY		OVERHAUL	
		AVAILABLE	TONS USED		
			TOP COURSE GRADING C	BOTTOM COURSE GRADING B	TON MILES
248+10 to 304+20 ✓ 304+20 to 393+80 ✓ 393+80 to 455+35 ✓ Estimated for Road Approaches	Pit No. 1 800 ft. Lt. Sta. 349+00 in NW 1/4, Sec. 1, T 9 S, R 66 W.	Ample	1403 ✓ 2240 ✓ 1539 ✓	3086 ✓ 4928 ✓ 3385 ✓ 875 ✓	2385 ✓ Free ✓ 2870 ✓ 277 ✓
TOTALS			5182 ✓	12274 ✓	5532 ✓


NOTE:
Alignment and Grades as shown are subject to modification during construction after approval by the Denver Office.
Soil data shown on the plans is obtained from best available testing laboratory information. This information is shown for convenience of the Contractor and the Department does not guarantee the accuracy of these tests. If materials not conforming to the data on plans are encountered during construction, the grading plan shown on the plans will be modified where necessary to secure dense, stable embankments.
Fencing, R.O.W. Markers and Guard Posts are tabulated on sheet 3.

NW 1/4 SEC. 25


T. 8 S., R. 66 W.

SW 1/4 SEC. 25

FED. ROAD DIST. NO.	STATE	PROJ. NO.	SHEET NO.	TOTAL SHEETS
3	COLO.	SO170(1)	15	

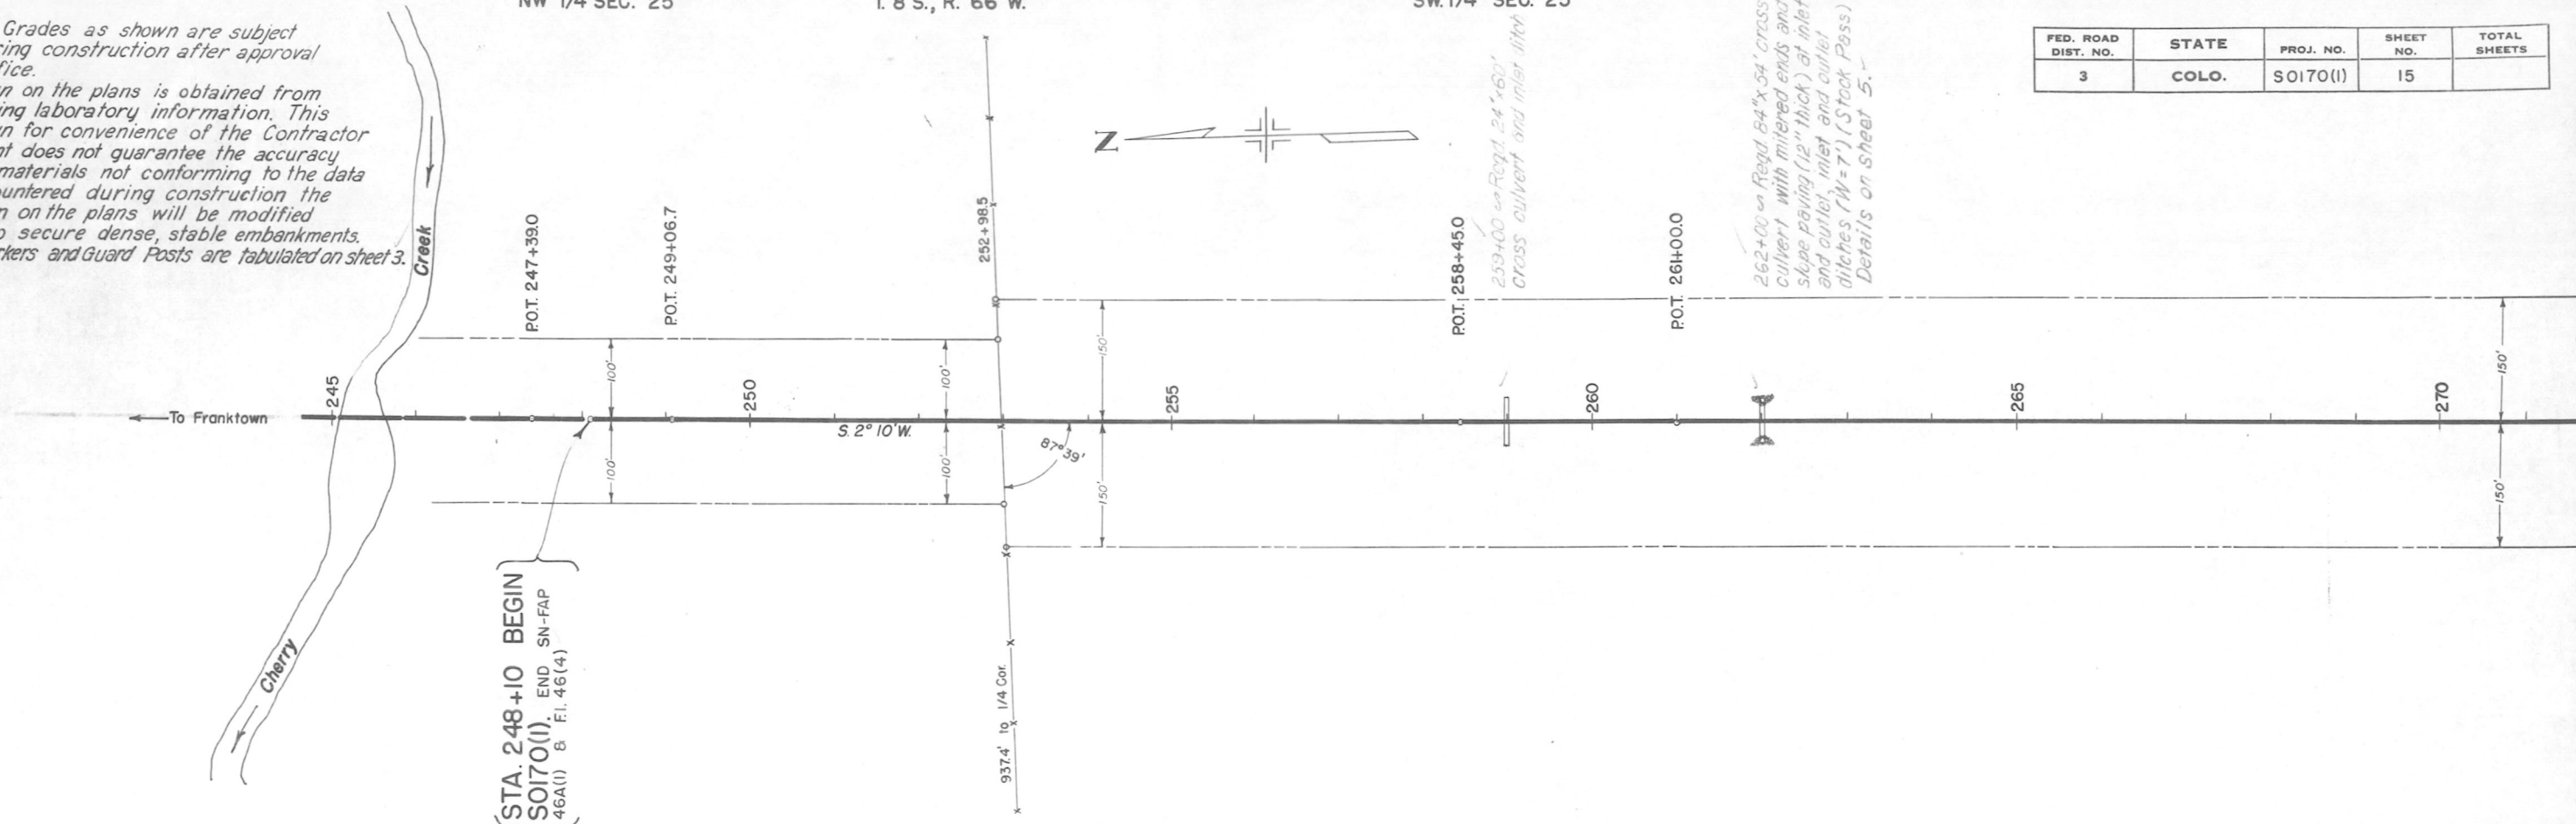


STA. 248+10 BEGIN
SO170(1) END SN-FAP
46A(1) & Fl. 46(4)

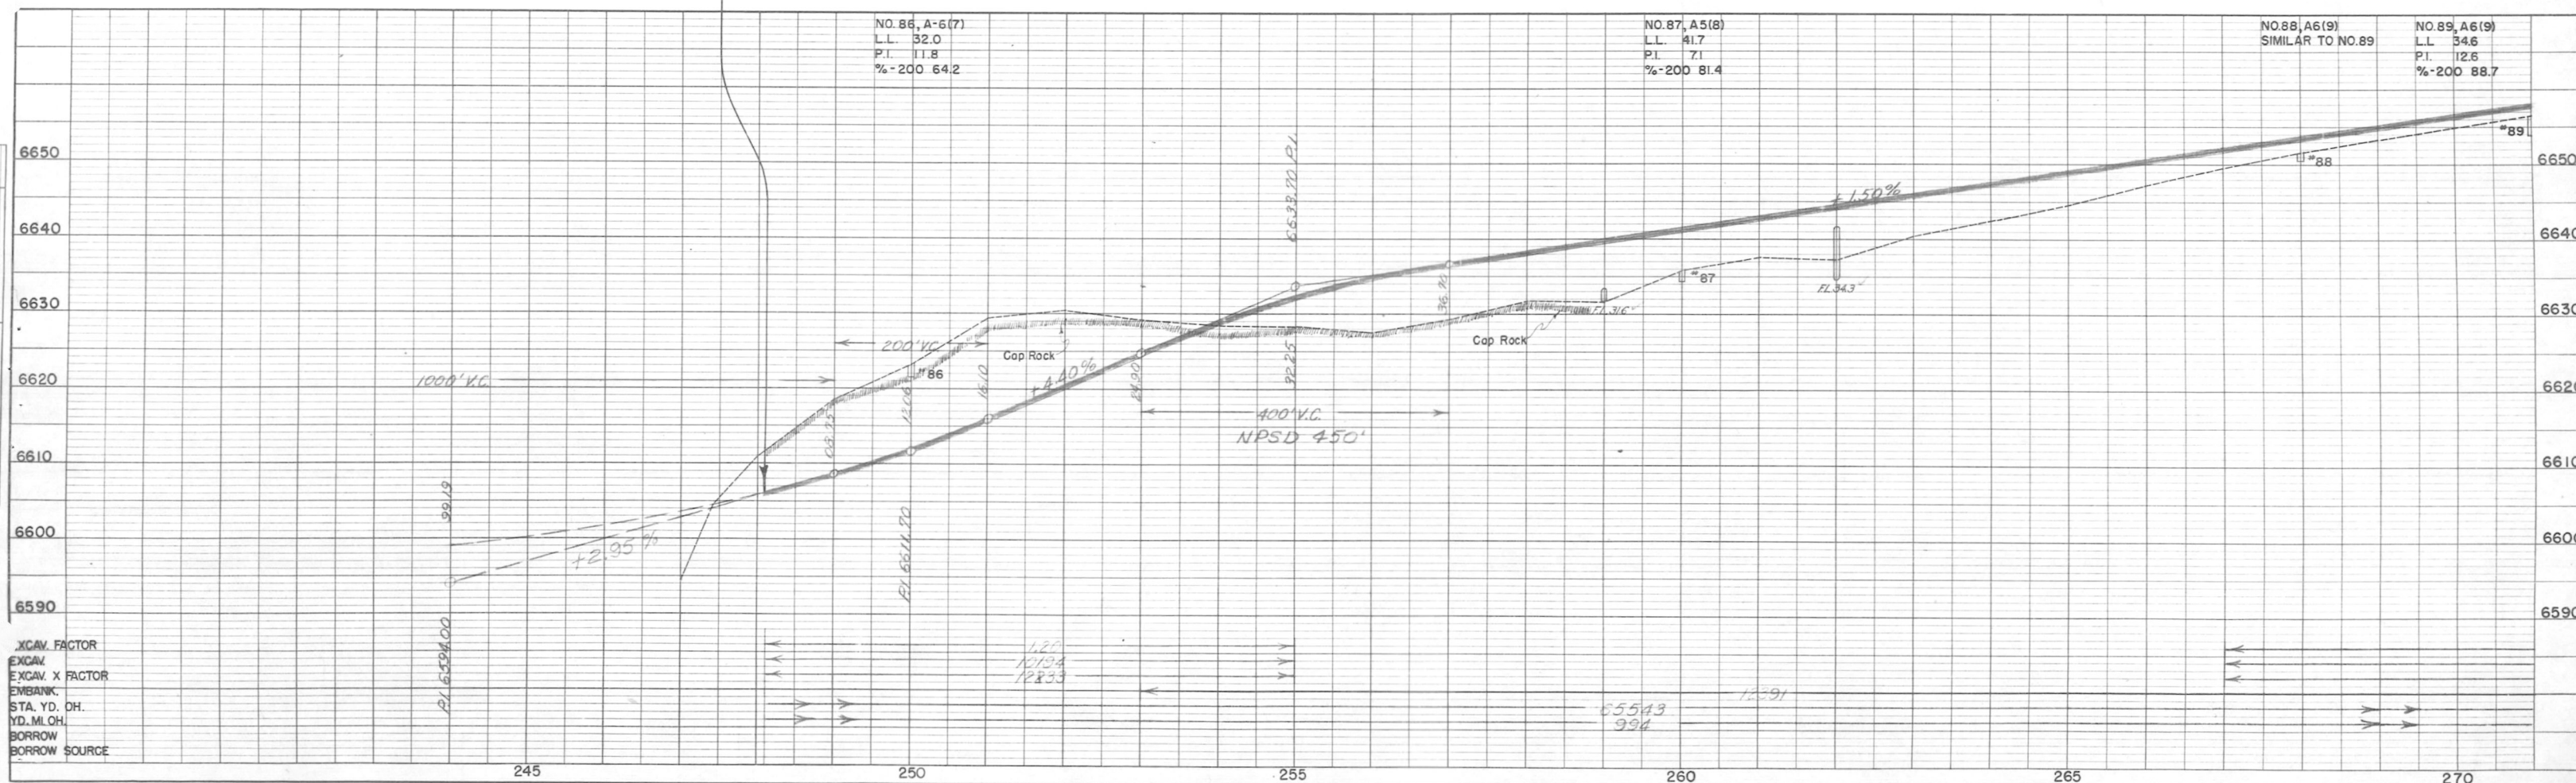

XCAV. FACTOR
EXCAV. X FACTOR
EMBANK.
STA. YD. OH.
YD. M. OH.
BORROW
BORROW SOURCE


SW 1/4 SEC. 25, T.8 S., R.66 W.

NW 1/4 SEC. 36

 


FED. ROAD DIST. NO.	STATE	PROJ. NO.	SHEET NO.	TOTAL SHEETS
3	COLO.	S0170(1)	16	

PLAN	SECTION	NOTES
NO. 10446	NO. 10446	NO. 10446
NO. 10446	NO. 10446	NO. 10446

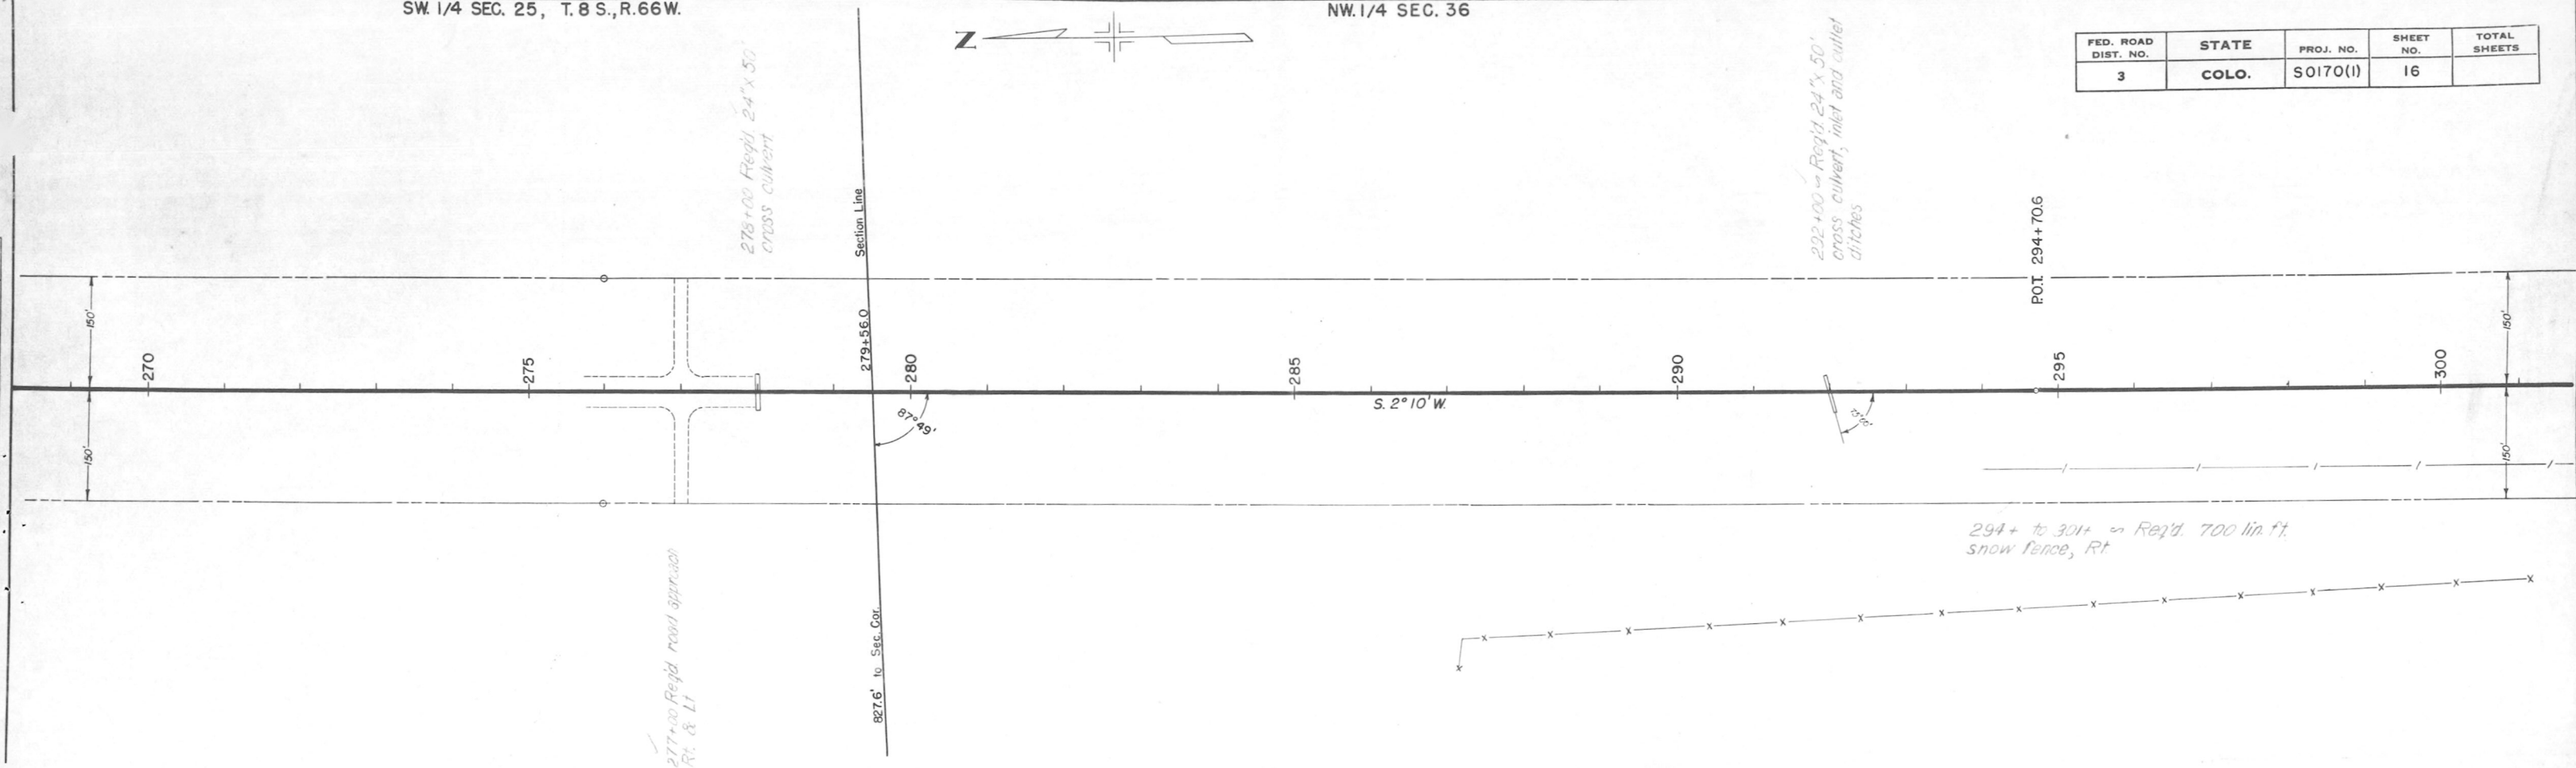

PROFILE	SECTION	NOTES
NO. 10446	NO. 10446	NO. 10446
NO. 10446	NO. 10446	NO. 10446



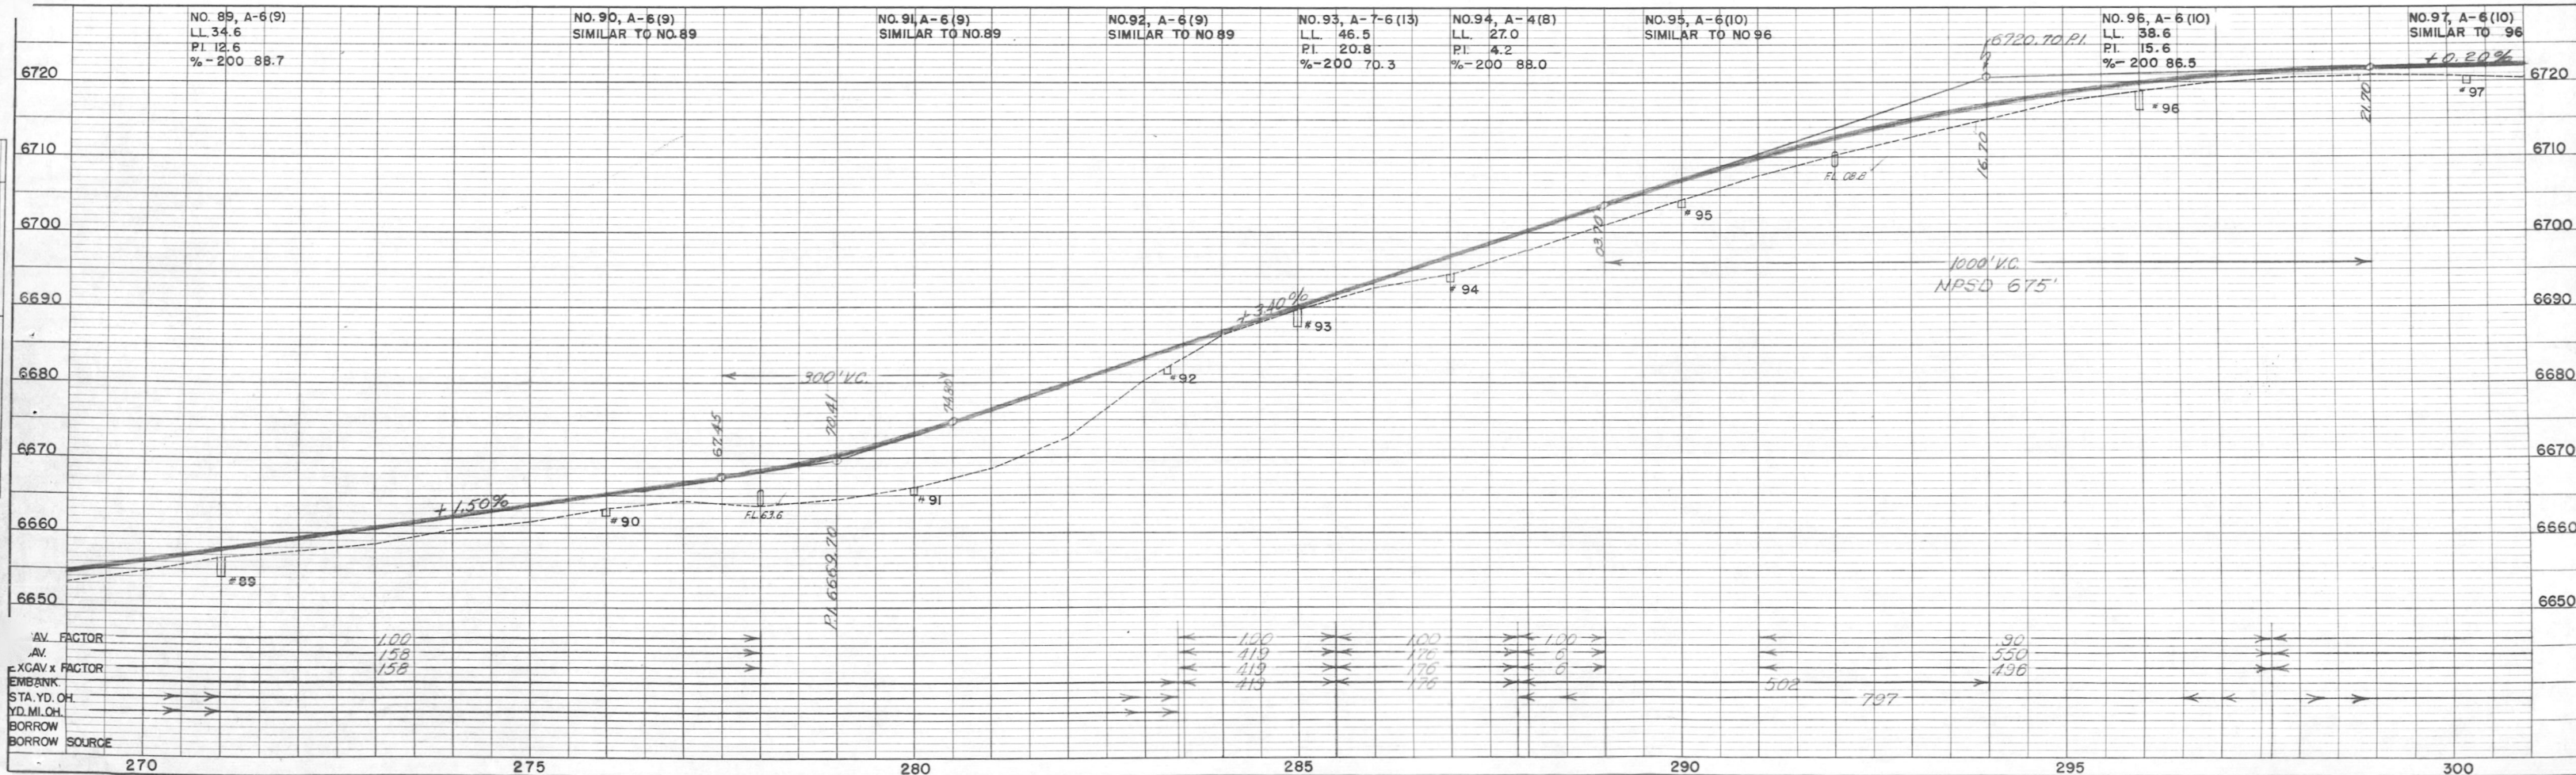


AV. FACTOR
AV.
XCAV x FACTOR
EMBANK.
STA. YD. OH.
YD. M. OH.
BORROW
BORROW SOURCE

NW 1/4 SEC. 36

SW 1/4 SEC. 36, T.8S., R.66W

FED. ROAD DIST. NO.	STATE	PROJ. NO.	SHEET NO.	TOTAL SHEETS
3	COLO.	SO170(1)	17	

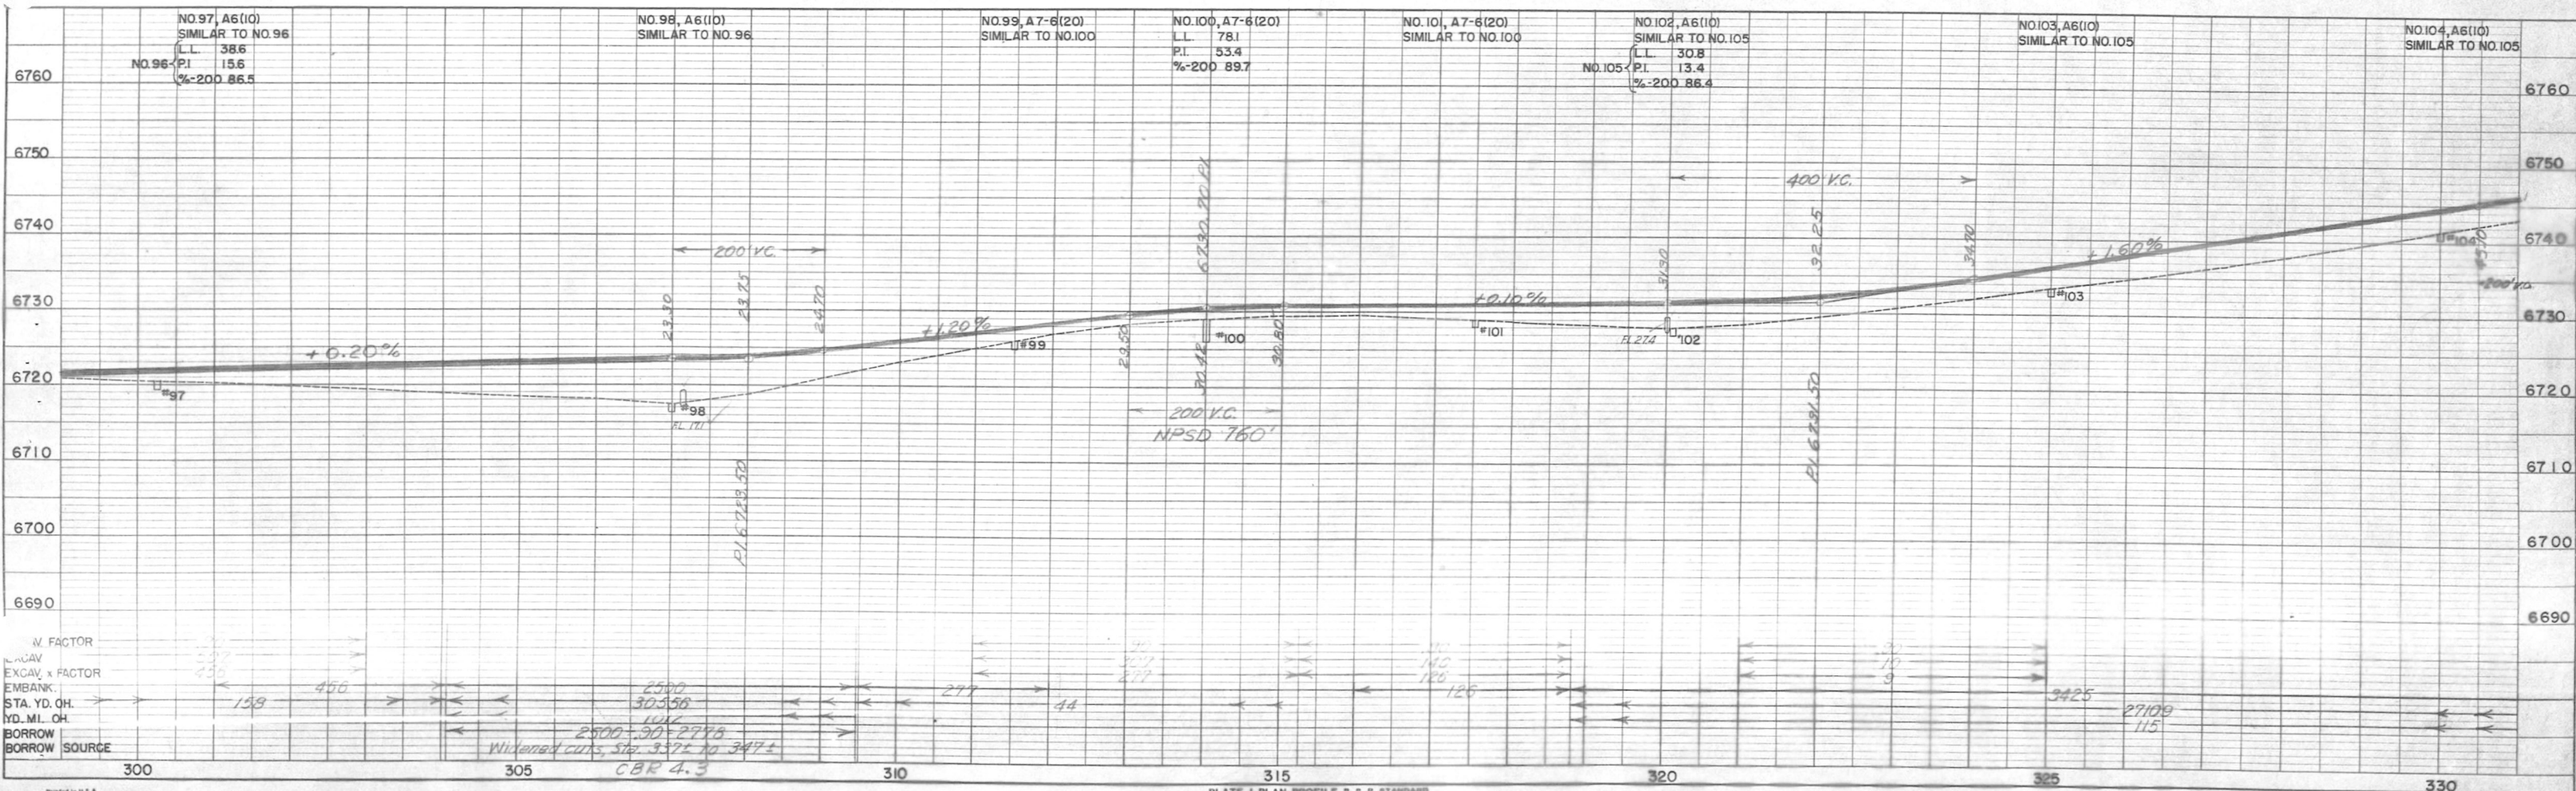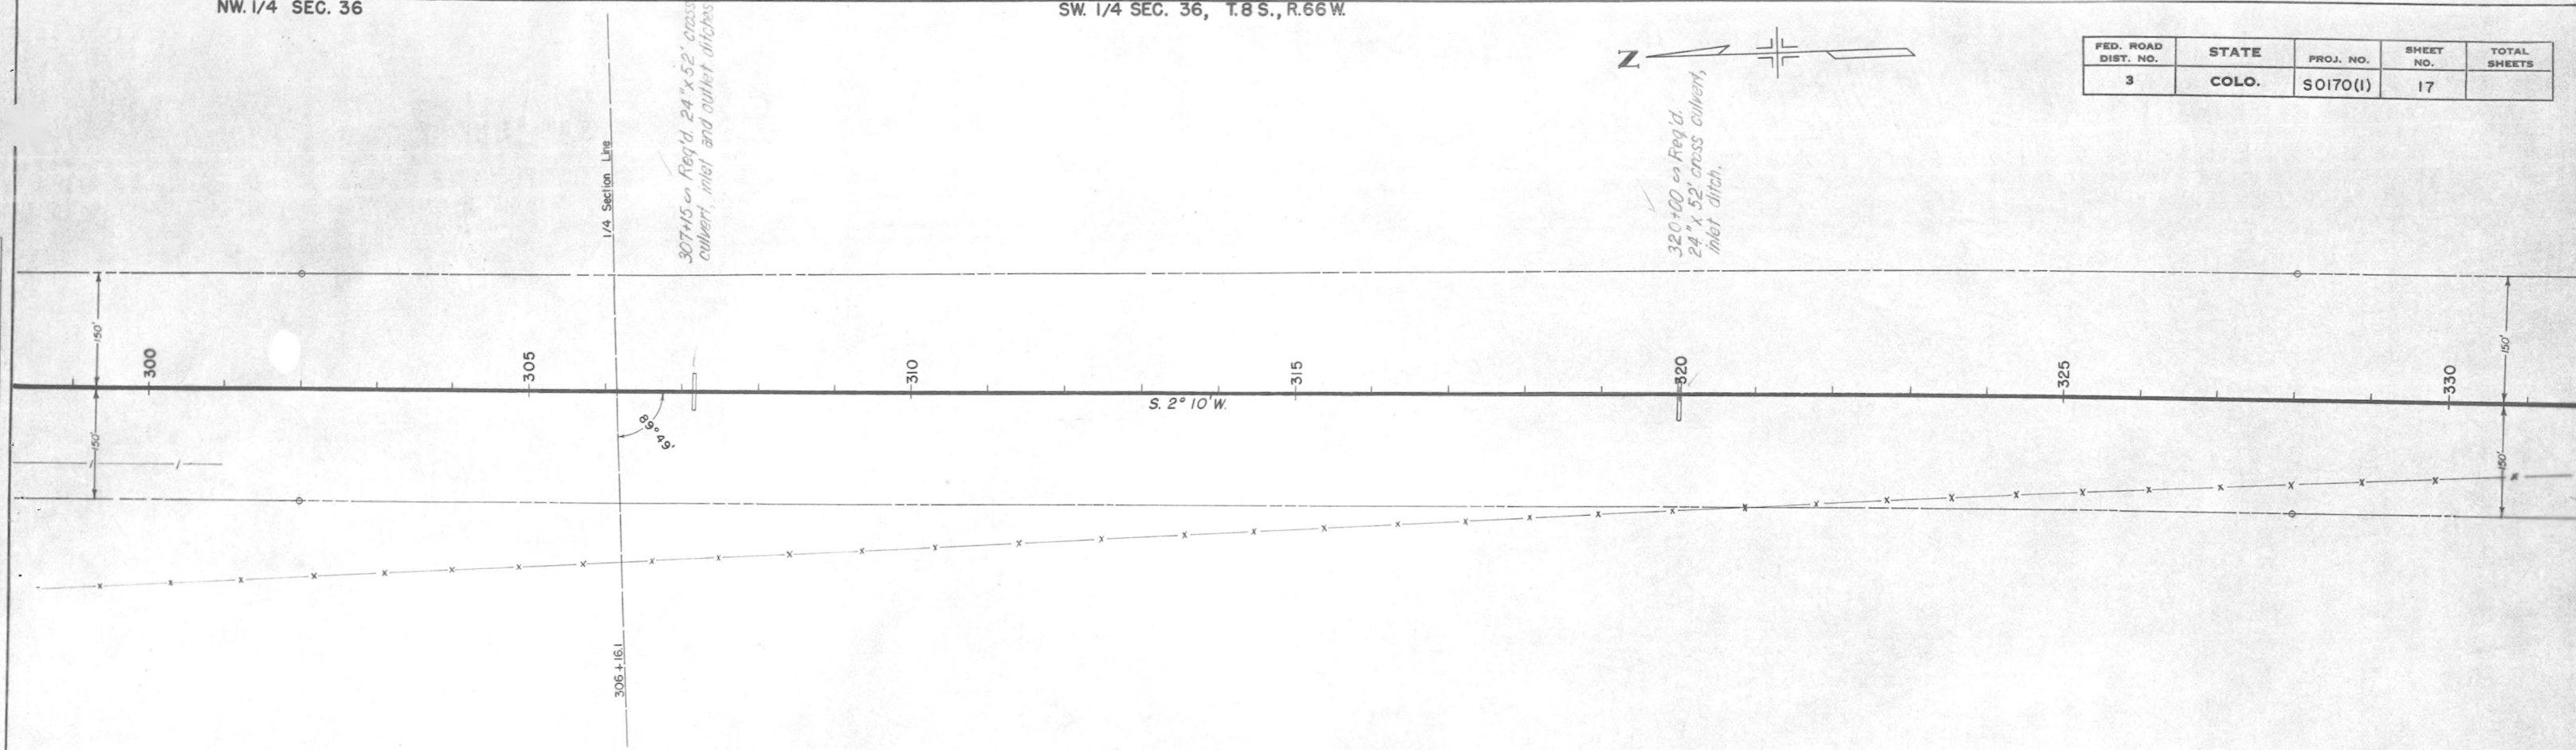 



W. FACTOR
EXCAV. x FACTOR
EMBANK.
STA. YD. OH.
YD. MI. OH.
BORROW
BORROW SOURCE

FED. ROAD DIST. NO.	STATE	PROJ. NO.	SHEET NO.	TOTAL SHEETS
3	COLO.	S0170(1)	18	

PLAN	SURVEYED		
NOTE BOOK	PLOTTED		
NO. 10646	ALIGNMENT CHECKED		
NO. 10647	RT. OF WAY CHECKED		
		J.L.C.	10-30-48

PROFILE	SURVEYED
NOTE BOOK	PLOTTED
	GRADES CHECKED
	B.M.'S. NOTED
NO. 10451	STRUCTURE NOTATIONS CHECKED

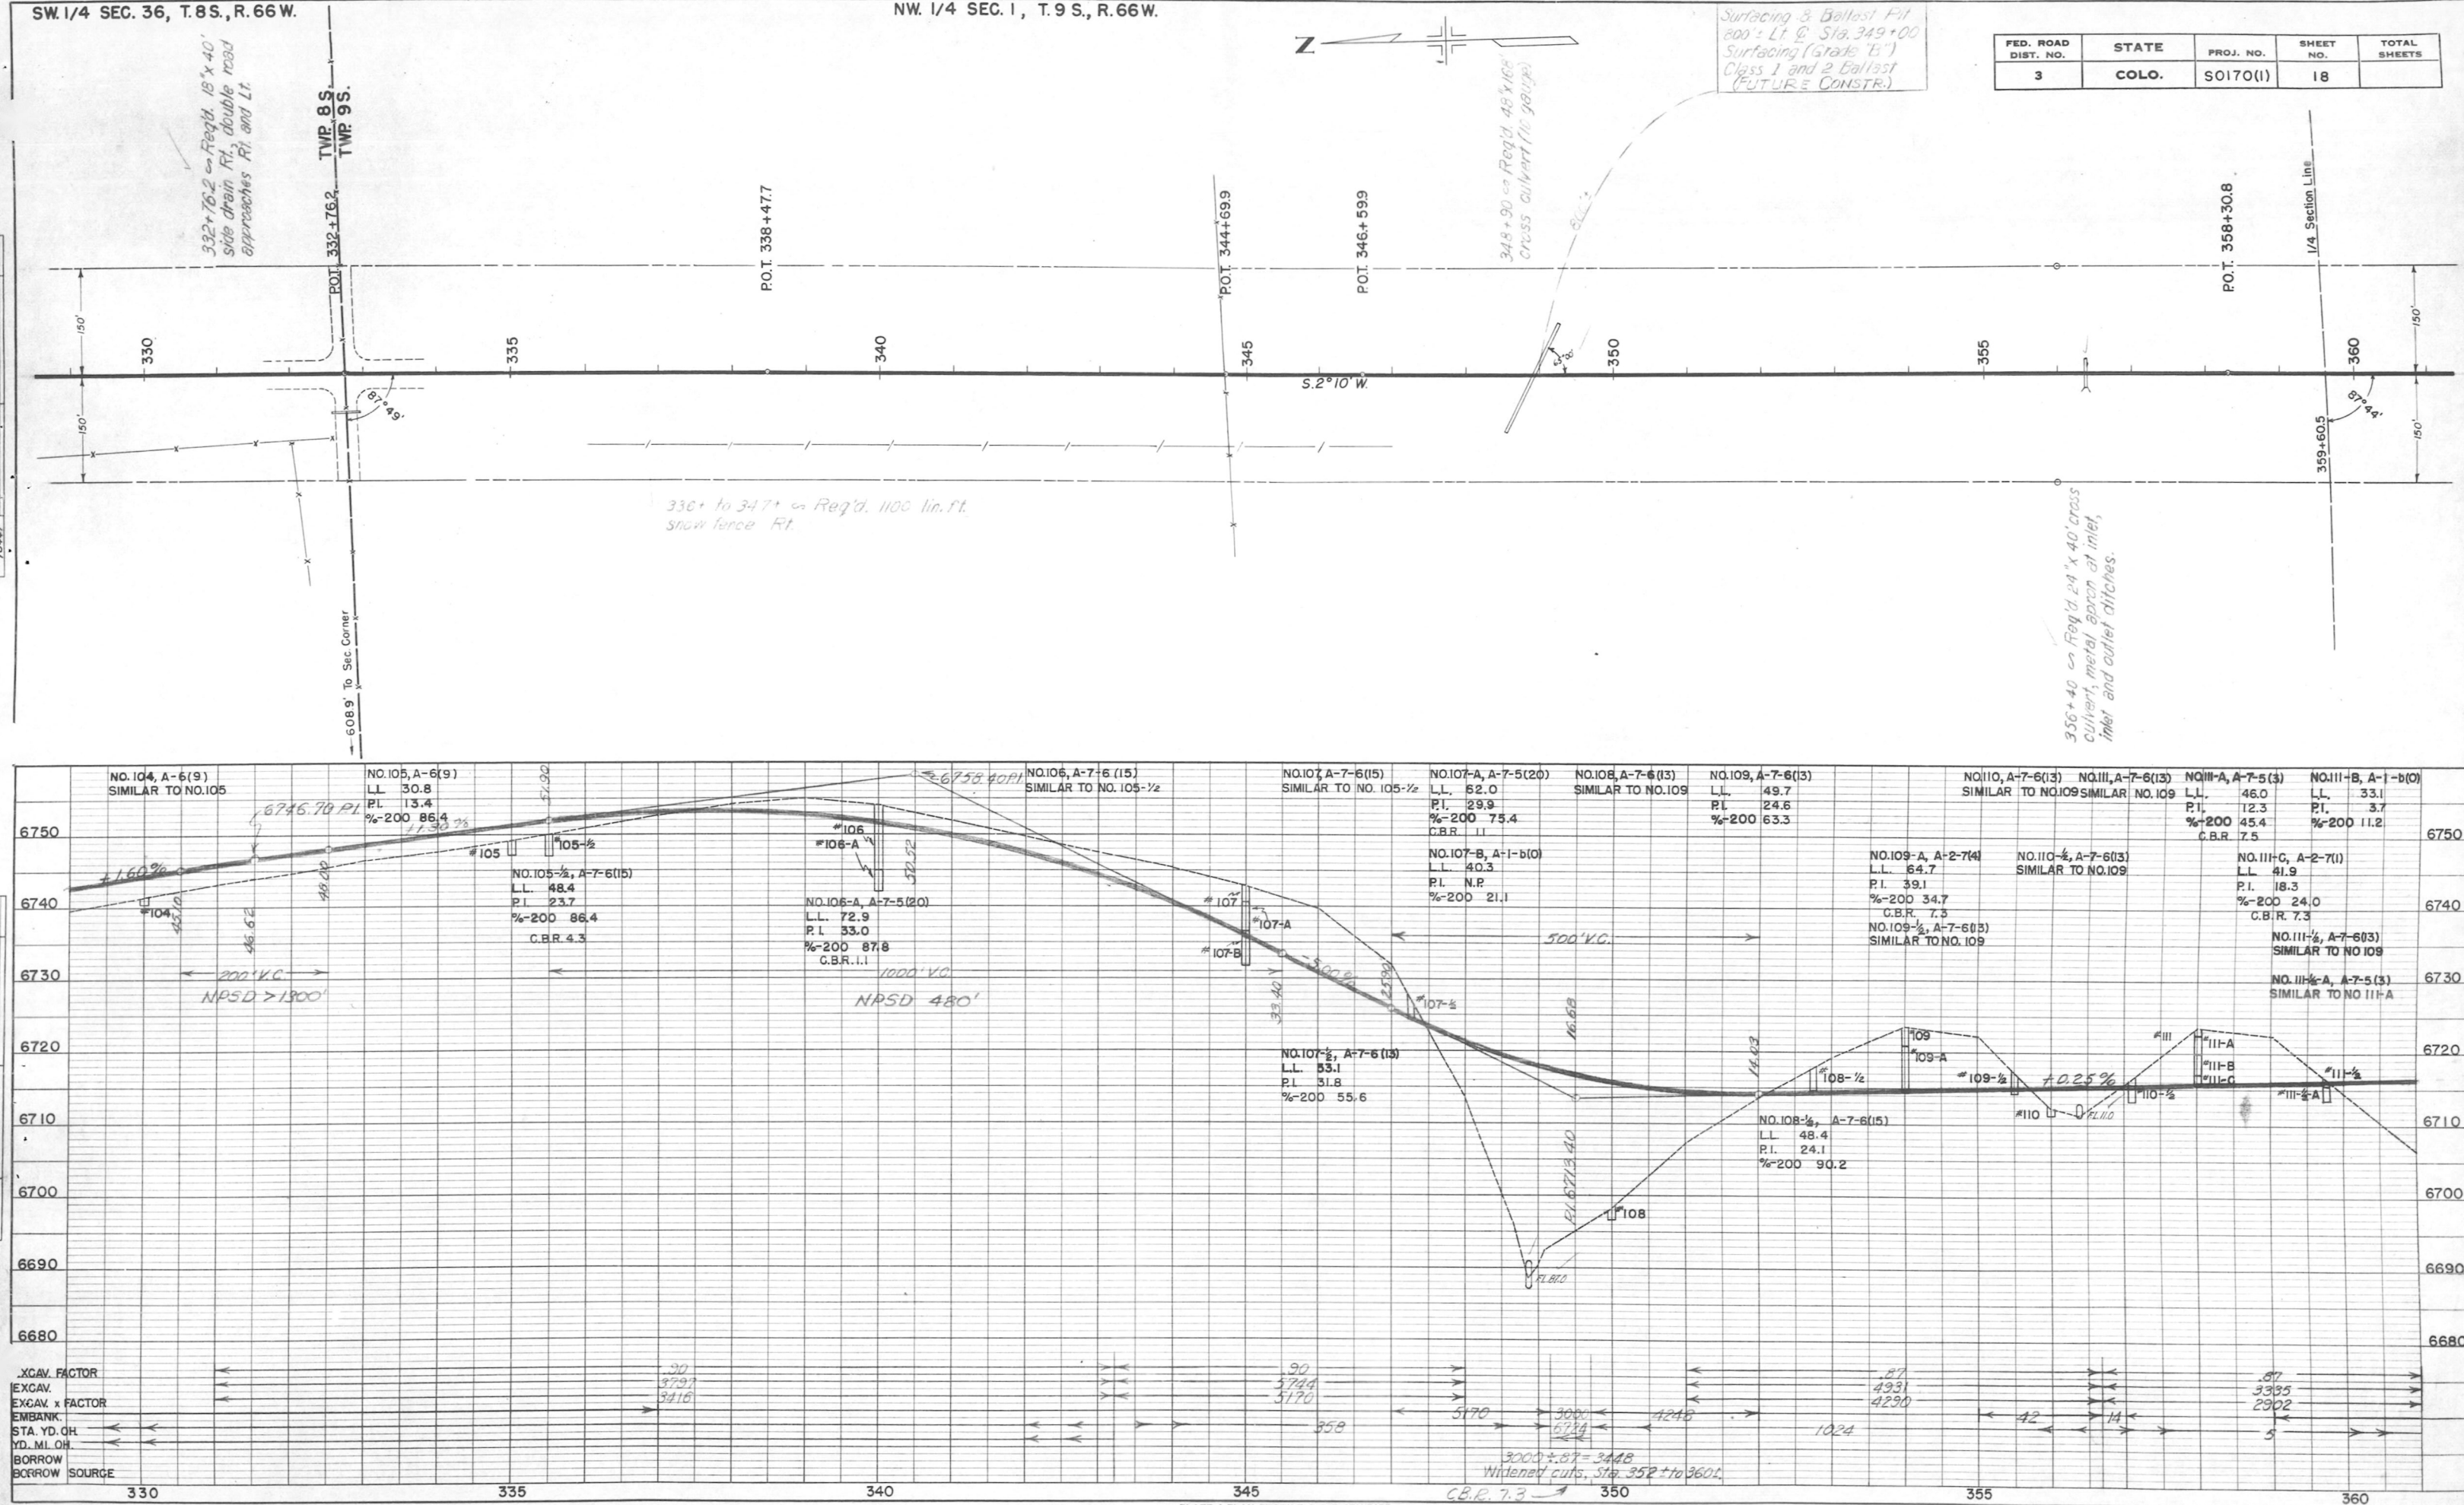

 

FED. ROAD DIST. NO.	STATE	PROJ. NO.	SHEET NO.	TOTAL SHEETS
3	COLO.	SO170(I)	19	

NW. 1/4 SEC. 12

NOTE: DRAWN BY J.L.C. 10-30-48
 ALIGNED CHECKED BY J.L.C. 10-30-48
 NO. 10446

363+00 to Reg'd 36" x 100" cross culvert.

376+00 to Reg'd 16" x 25" side ditch Rt. road approaches Rt. & Lt.

379+00 to Reg'd 24" x 56" cross culvert, mitered ends with slope paving (12" thick) at inlet & outlet, inlet & outlet ditches (W=7') (Stock Pass) Details on sheet 5

P.O.T. 383+999

P.O.T. 386+068


387+00 to Reg'd 24" x 40" cross culvert, metal apron at inlet, inlet ditch (W=2')

365+ to 374+ to Reg'd 800 lin.ft. snow fence Rt.


382+ to 385+ to Reg'd 300 lin.ft. snow fence Rt.

SE. 1/4 SEC. 2

NE. 1/4 SEC. 11

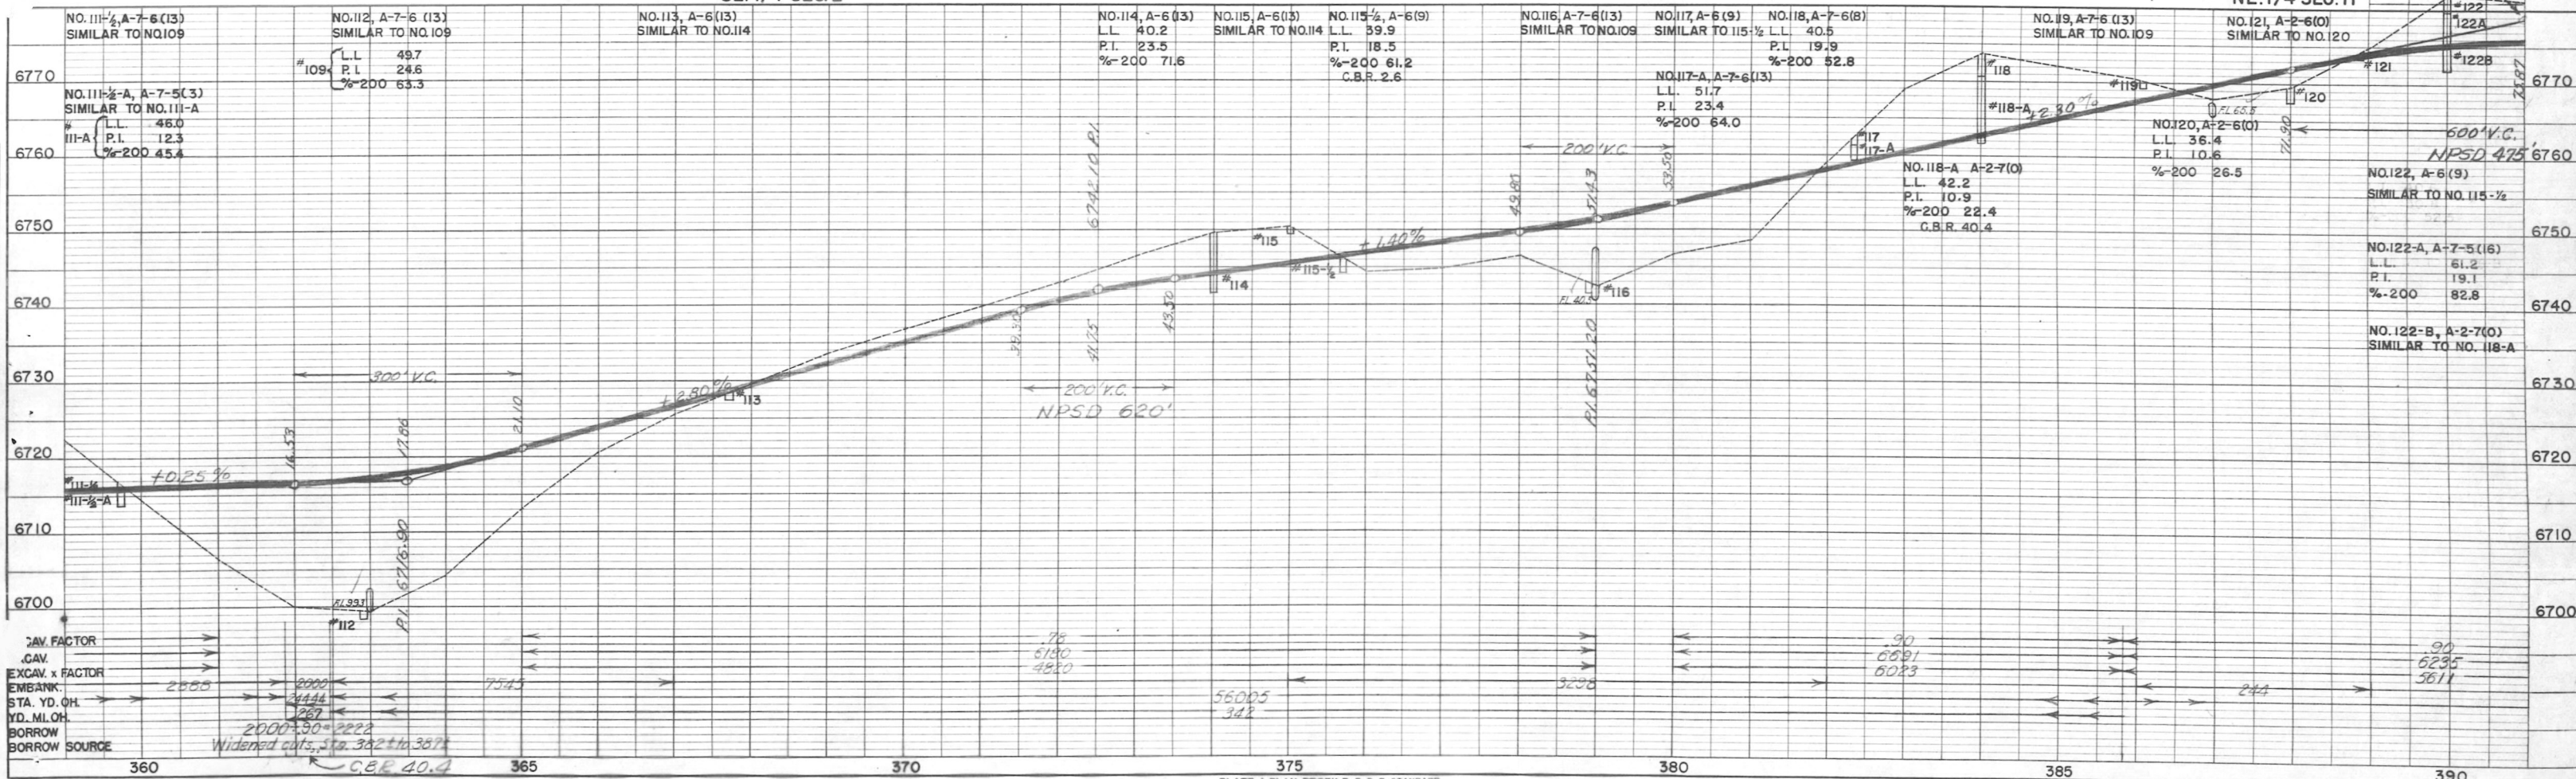

NW. 1/4 SEC. 12, T. 9 S., R. 66 W.

 

FED. ROAD DIST. NO.	STATE	PROJ. NO.	SHEET NO.	TOTAL SHEETS
3	COLO.	SO170(1)	20	

SW. 1/4 SEC. 12

POT. 392+00.0

397+00 on Reqd. 84'x12' cross
culvert, interred ends with slope
paying (12" thick) at inlet & outlet
inlet ditch (W=7'). Details on
sheet 5.

400+75 on Reqd. 124'x45'
cross culvert & inlet ditch
401+50 on Reqd. road
approach Lt.

POT. 403+08.9

POT. 404+98.0

411+25 on Reqd. 36'x70' cross
culvert & inlet ditch (W=5')

POT. 412+70.4

POT. 414+21.1


Section Line

CLEARING & GRUBBING
Sta. 388 - 392, dense
scrub oak on Rt.

CLEARING & GRUBBING
Sta. 403 - 405, dense
scrub oak, Rt. & Lt.

NE. 1/4 SEC. 11

SE. 1/4 SEC. 11

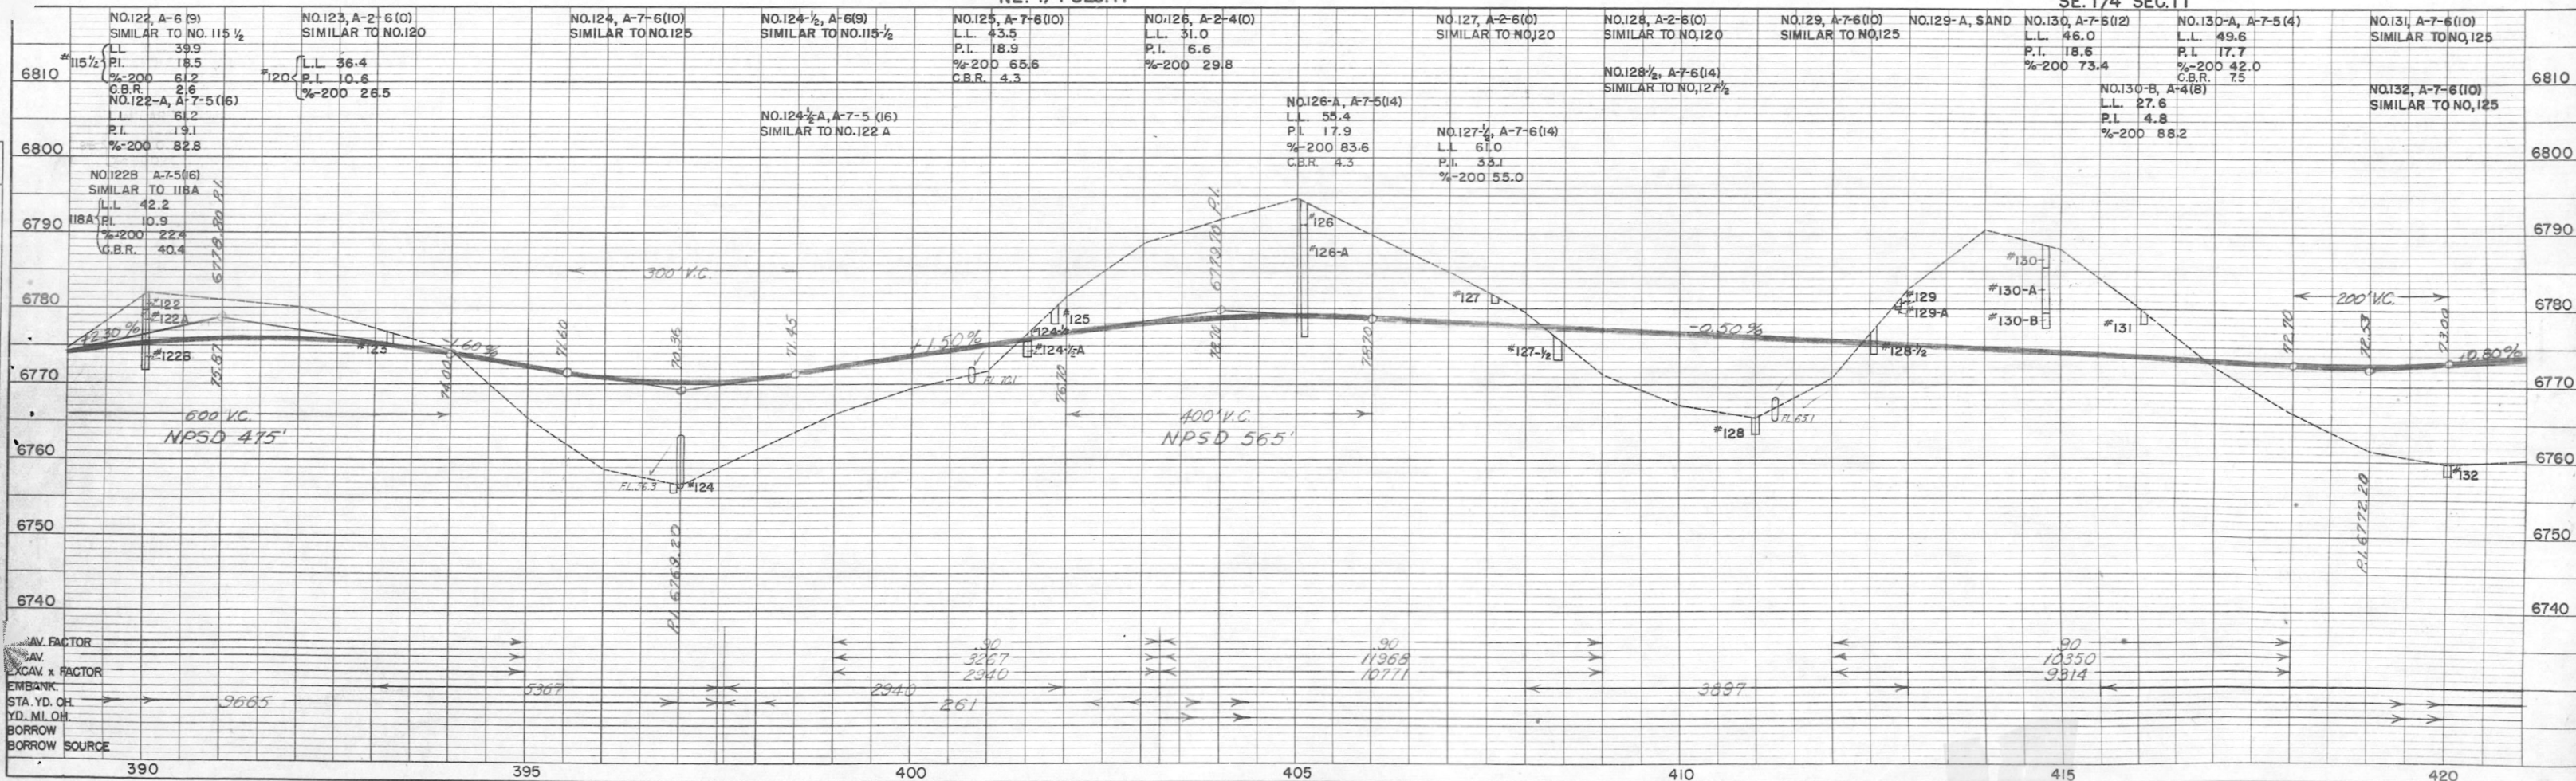



NOTE BOOK
ALIGNED CHECKED
NO. 10446
RT. OF WAY CHECKED
NO. 10447

GRADES CHECKED
B.L. NOTED
NO. 10451
STRUCTURE NOTED & CHECKED

SW. 1/4 SEC. 12, T. 9 S., R. 66 W.

FED. ROAD DIST. NO.	STATE	PROJ. NO.	SHEET NO.	TOTAL SHEETS
3	COLO.	SO170(1)	21	

NW. 1/4 SEC. 13

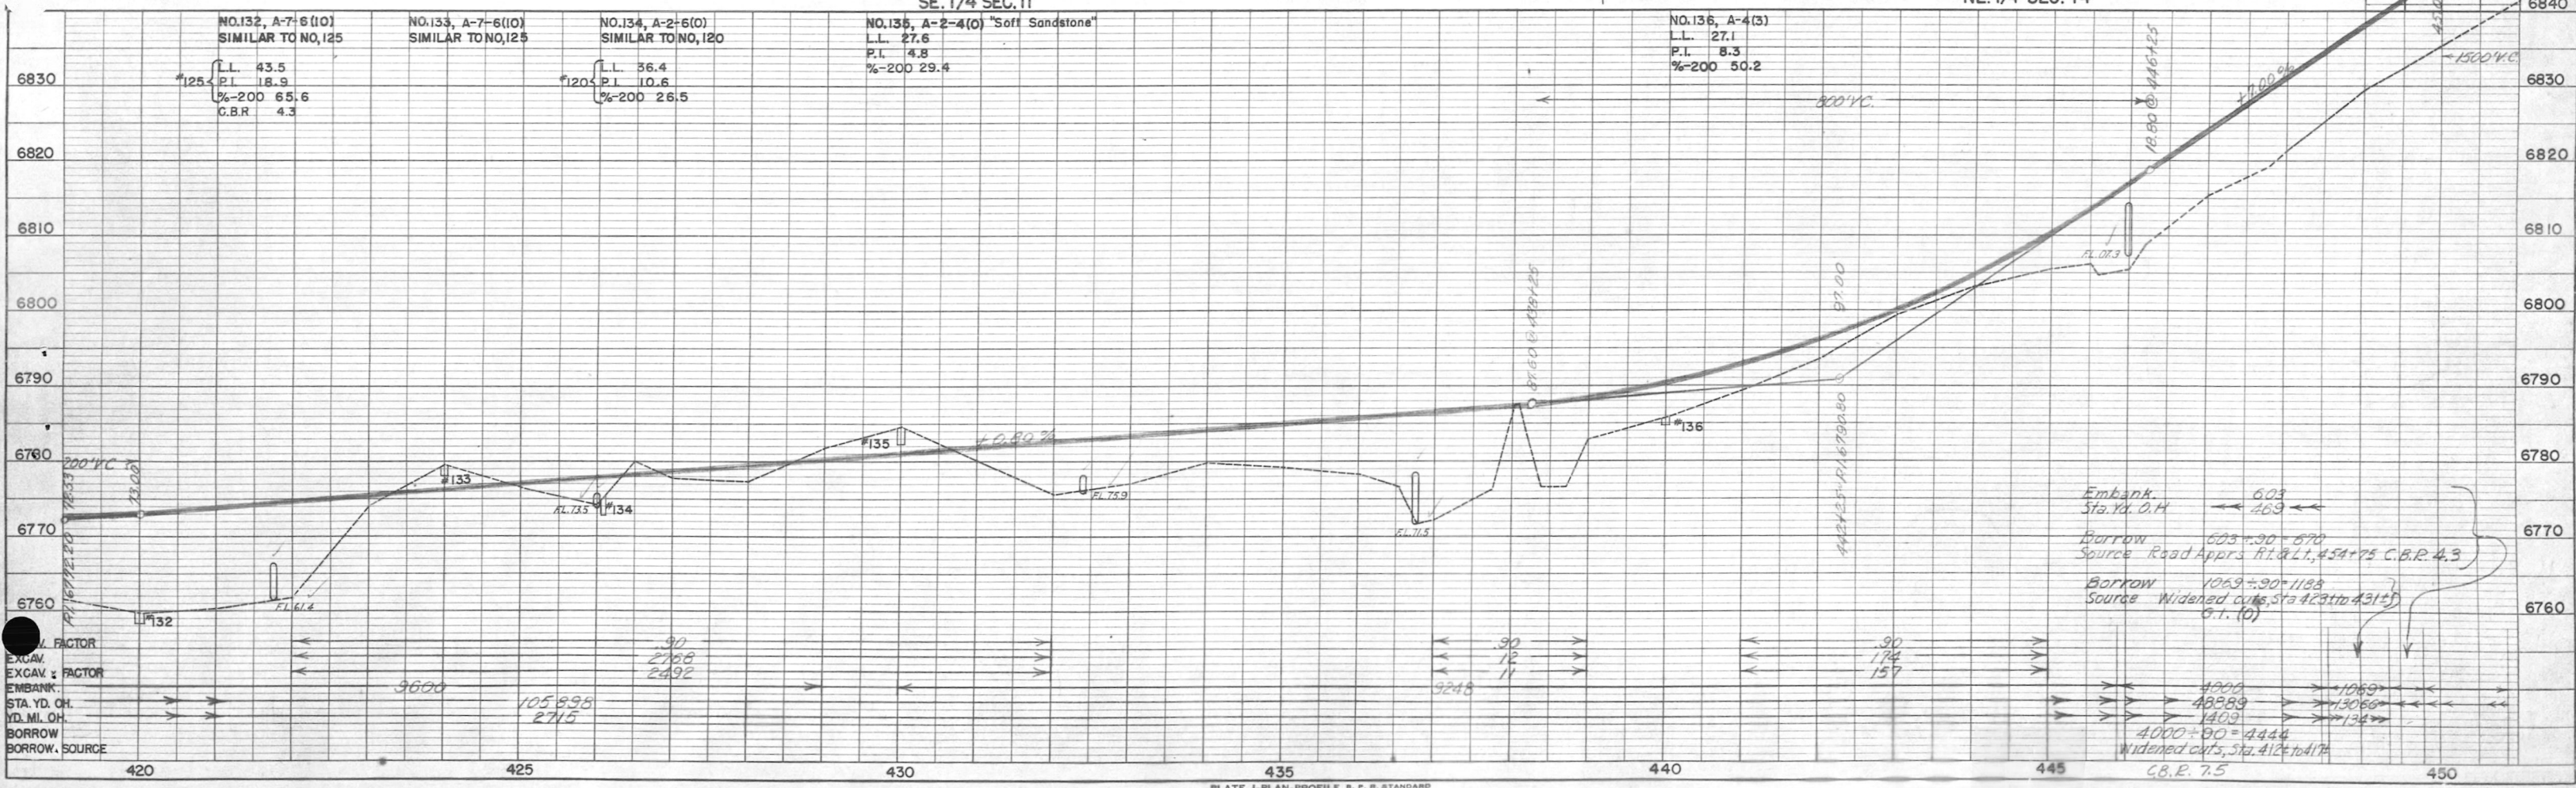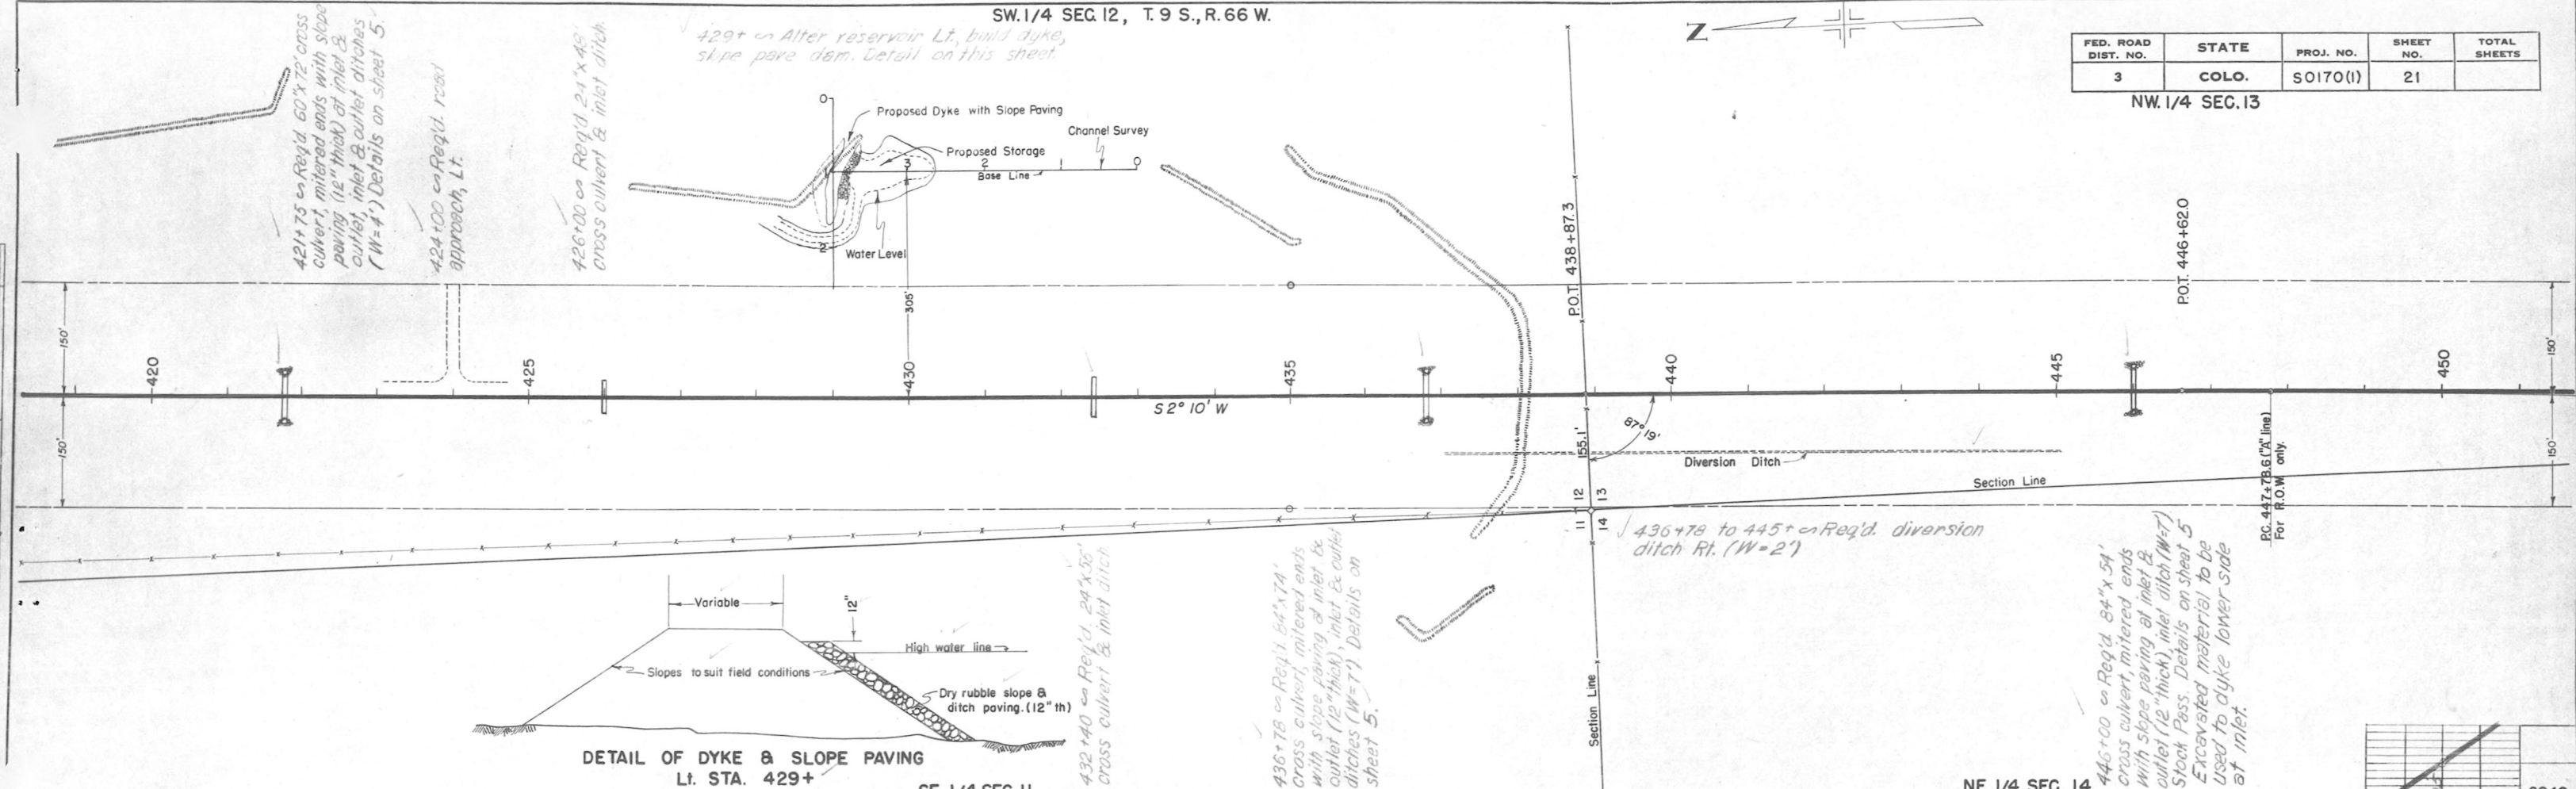

NOTE BOOK	ALIGNMENT CHECKED
NO. 14353	RT. OF WAY CHECKED

