



Region 4
1420 2nd Street
Greeley, CO 80631
Phone: (970) 350-2153 FAX: (970) 350-2178

COLORADO DEPARTMENT OF TRANSPORTATION

RIGHT OF WAY PLANS UNIT: MYRON DUANE HORA

Sheet Revisions	
01/24/2000	4A, 4B, 4C, 4ZZ

01/24/2000	4A, 4B, 4C, 4ZZ
------------	--

RIGHT OF WAY	
TITLE SHEET	
CX 27-0034-06 (UNIT 2)	
SH 34 BRUSH TO AKRON	
PROJECT CODE: 91410	SHEET NUMBER: 1

INDEX OF SHEETS	
1	Title Sheet
2 - 2E	Tabulation of Properties
3 - 3T	Control Diagram
4 - 4H	Monumentation & Section Ties
5 - 3B	Plan Sheets
39 - 52	Ownership Maps

DEPARTMENT OF TRANSPORTATION STATE OF COLORADO



RIGHT OF WAY PLAN OF PROPOSED
PROJECT NO.CX 27-0034-06 (UNIT 2)
STATE HIGHWAY NO. 34
MORGAN & WASHINGTON COUNTY
RIGHT OF WAY

SCALES OF ORIGINAL DRAWINGS
PLAN SHEETS 1:2000
OWNERSHIP MAP 1:5000
SURVEY CONTROL DIAGRAM 1:10000
R.O.W. LENGTH OF PROJECT = 19160.291 Meters

STA. 1+180
BEGIN CONST. PROJECT
CX 27-0034-06

STA. 24+867.859
END R.O.W. PROJECT (UNIT 2)
CX 27-0034-06
= STA. 834+62 STATE PROJECT
C27-0054-13

STA. 36+289.603
END CONST. PROJECT
CX 27-0034-06

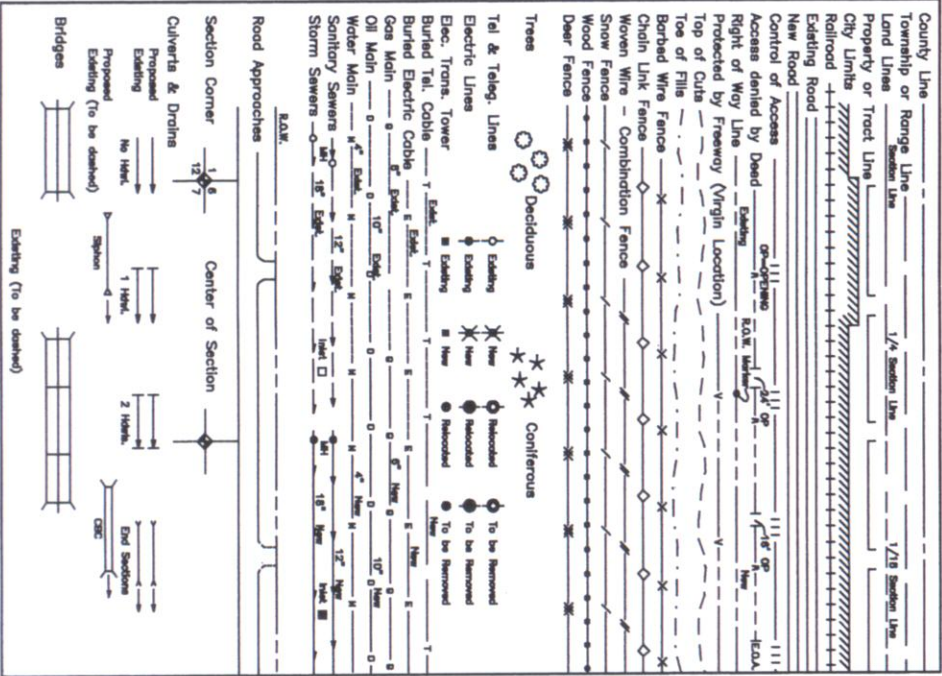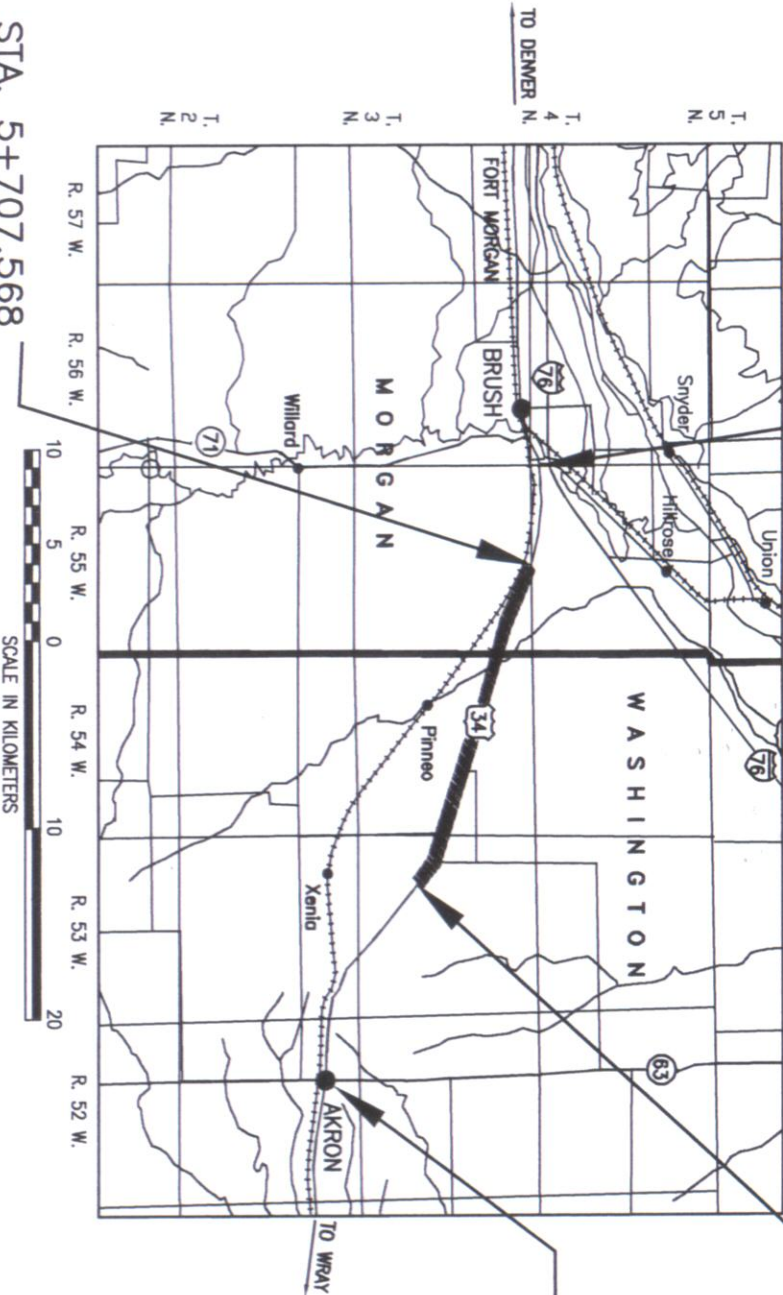

NOTE:
ALL DIMENSIONS ARE IN METERS
WITH ENGLISH UNITS SHOWN IN
PARENTHESES.

BASIS OF BEARINGS

All bearings are based on a G.P.S. observation of the south line of Section 2, Township 3 North, Range 55 West of the 6th P.M. said line bears N88°57'07"E a distance of 1581.050m [5187.16'] monumented as shown.

SW COR. SEC. 2
FOUND 3 1/4" ALUM. CAP
LS# 2279
SE COR. SEC. 2
FND 3 1/4" ALUM. CAP
LS# 2279
South Line of Sec. 2
N88°57'07"E

THE
LUND PARTNERSHIP INC.
12265 W. BAYAUD AVE.
SUITE 130
LAKEWOOD, CO. 80228
(303) 989-1461 FAX (303) 989-4094
JANUARY 13, 1999



Region 4
1420 2nd Street
Greeley, CO 80631
Phone: (970) 350-2153 FAX: (970) 350-2178

RIGHT OF WAY PLANS UNIT: MYRON DUANE HORA

R.O.W. TABULATION OF PROPERTIES IN WASHINGTON & MORGAN COUNTIES

S.H. NO. 34

RIGHT OF WAY	
TABULATION OF PROPERTIES	
CX 27-0034-06 (UNIT 2)	
SH 34 BRUSH TO AKRON	
Project Code: 91410	Sheet Number: 2A

PARCEL NO.	OWNER	ADDRESS	LOCATION	AREA IN HECTARES						REC. INFO	REMARKS
				AREA OF PARCEL	EXISTING ROW	NET AREA	REMAINDER				
							LEFT	RIGHT			
			T. 3 N., R. 55 W., 6TH P.M. Morgan County								
207	ROBERT J. MOLLOHAN (1/2 INTEREST) & TIMOTHY J. MOLLOHAN & JONELL S. MOLLOHAN (1/2 INTEREST)	59175 COUNTY ROAD TT OTIS, CO 80743 (970) 246-3885	N 1/2 SEC 12	9.344 (23.090 ac)	8.142 (20.119 ac)	1.202 (2.970 ac)	49.0+/- (121 ac)	252.0+/- (623 ac)		ALSO NW 1/4 SECTION 7 T. 3 N., R. 54 W. IN WASHINGTON COUNTY	
			T. 3 N., R. 54 W., 6TH P.M. Washington County								
208	HARRY BOUNGER, INC., A COLORADO CORPORATION	16976 COUNTY RD. 25 FORT MORGAN, CO 80701 (970) 842-4733	NE 1/4 SEC 7	2.887 (7.134 ac)	2.443 (6.037 ac)	0.444 (1.097 ac)	118.0+/- (292 ac)	3.0+/- (7 ac)			
TE 208	(Same As Above)	(Same As Above)	(Same As Above)	0.598 (1.478 ac)		0.598 (1.478 ac)				DETOUR	
209	ROBERT J. MOLLOHAN (1/2 INTEREST) & TIMOTHY J. MOLLOHAN & JONELL S. MOLLOHAN (1/2 INTEREST)	59175 COUNTY ROAD TT OTIS, CO 80743 (970) 246-3885	S 1/2 SEC 7	1.418 (3.504 ac)	1.102 (2.723 ac)	0.316 (0.781 ac)	0.5+/- (1 ac)	252.0+/- (623 ac)			
210	DIAMOND TAIL RANCH COMPANY, LLC	1777 S. HARRISON ST. PENTHOUSE ONE DENVER, CO 80210	S 1/2 SEC 8	4.367 (10.791 ac)	2.764 (6.830 ac)	1.603 (3.961 ac)		330.0+/- (815 ac)			
211	DEE HASTINGS & JENNIE L. HASTINGS	P.O. BOX 27 MERINO, CO 80741	SECTION 8	3.219 (7.954 ac)	2.186 (5.402 ac)	1.033 (2.553 ac)	59.0+/- (146 ac)				
212	ROBBY SAAVEDRA AND TRACY SAAVEDRA	P.O. BOX 384 BRUSH, CO 80723	(Same As Above)	0.615 (1.520 ac)	0.375 (0.927 ac)	0.240 (0.593 ac)	30.0+/- (74 ac)				
213	DUANE W. CUMMINS AND ANN M. CUMMINS	505 E. EDISON BRUSH, CO 80723	(Same As Above)	0.617 (1.525 ac)	0.464 (1.147 ac)	0.153 (0.378 ac)	31.0+/- (77 ac)				
Previous editions are obsolete and may not be used											

DEPOSITED THIS _____ DAY OF _____, 19____, AT _____, M., FOR INFORMATION
ONLY IN BOOK _____ OF THE COUNTY LAND SURVEYS/RIGHT OF WAY
SURVEYS AT PAGE _____, RECEIVED _____ NUMBER _____
SIGNED _____
DEPT. _____

JANUARY 13, 1999

COLORADO DEPARTMENT OF TRANSPORTATION  Region 4 1420 2nd Street Greeley, CO 80631 Phone: (970) 350-2153 FAX: (970) 350-2178		Sheet Revisions <table> <tr> <td>03/27/2000</td> <td>REVISE PARCEL 216, 217 & 219</td> <td>GIS</td> </tr> <tr><td> </td><td> </td><td> </td></tr> <tr><td> </td><td> </td><td> </td></tr> <tr><td> </td><td> </td><td> </td></tr> <tr><td> </td><td> </td><td> </td></tr> </table>		03/27/2000	REVISE PARCEL 216, 217 & 219	GIS													RIGHT OF WAY TABULATION OF PROPERTIES CX 27-0034-06 (UNIT 2) SH 34 BRUSH TO AKRON Project Code: 91410 Sheet Number: 2B	
03/27/2000	REVISE PARCEL 216, 217 & 219	GIS																		
RIGHT OF WAY PLANS UNIT: MYRON DUANE HORA																				

R.O.W. TABULATION OF PROPERTIES IN WASHINGTON & MORGAN COUNTIES

S.H. NO. 34

PARCEL NO.	OWNER	ADDRESS	LOCATION	AREA IN HECTARES						REC. INFO	REMARKS
				AREA OF PARCEL	EXISTING ROW	NET AREA	REMAINDER				
			T. 3 N., R. 54 W., 6TH P.M. Washington County								
214	KIM A. KESSINGER AND ULA L. KESSINGER	P.O. BOX 414 AKRON, CO 80720 (970) 345-2737	SW 1/4 SECTION 9	2.471 (6.106 ac)	1.763 (4.356 ac)	0.708 (1.750 ac)	189.0+/- (467 ac)	2.4+/- (6 ac)			
215	STATE OF COLORADO		N 1/2 SECTION 16	6.797 (16.796 ac)	4.982 (12.311 ac)	1.815 (4.485 ac)	20.6+/- (51 ac)	237.0+/- (586 ac)			
TE 215	(Same As Above)		(Same As Above)	0.030 (0.074 ac)		0.030 (0.074 ac)					RE-GRAIDING AT CATTLE UNDERPASS
TE 215A	(Same As Above)		(Same As Above)	0.030 (0.074 ac)		0.030 (0.074 ac)					RE-GRAIDING AT CATTLE UNDERPASS
216REV	ROBERT D. KOSTMAN	P.O. BOX 213 BRUSH, CO 80723	N 1/2 SECTION 15	4.037 (9.976 ac)	3.344 (8.263 ac)	0.693 (1.712 ac)	100.0+/- (247 ac)				
217REV	DONALD D. PACHECO	33 AIMS LAKEWOOD, CO 80226	(Same As Above)	3.259 (8.053 ac)	2.255 (5.572 ac)	1.004 (2.481 ac)		25.0+/- (62 ac)			
218	ROBERT J. MOLLOHAN (1/2 INTEREST) & TIMOTHY J. MOLLOHAN & JONELL S. MOLLOHAN (1/2 INTEREST)	59175 COUNTY ROAD TT OTIS, CO 80743 (970) 246-3885	S 1/2 SECTION 15	0.962 (2.377 ac)	0.714 (1.764 ac)	0.248 (0.613 ac)		62.0+/- (153 ac)			
TE 218	(Same As Above)	(Same As Above)	(Same As Above)	0.023 (0.057 ac)		0.023 (0.057 ac)					RE-GRADE APPROACH
219REV	FLOYD STARLIN AND MILDRED STARLIN	34445 HIGHWAY 63 AKRON, CO 80720 (970) 345-6446	NE 1/4 SECTION 15	0.529 (1.307 ac)	0.408 (1.008 ac)	0.121 (0.299 ac)	32.0+/- (79 ac)				



Region 4
1420 2nd Street
Greeley, CO 80631
Phone: (970) 350-2153 FAX: (970) 350-2178

RIGHT OF WAY PLANS UNIT: MYRON DUANE HORA

RIGHT OF WAY	
TABULATION OF PROPERTIES	
CX 27-0034-06 (UNIT 2)	
SH 34 BRUSH TO AKRON	
Project Code: 91410	Sheet Number: 2C

R.O.W. TABULATION OF PROPERTIES IN WASHINGTON & MORGAN COUNTIES

S.H. NO. 34

PARCEL NO.	OWNER	ADDRESS	LOCATION	AREA IN HECTARES						REC. INFO	REMARKS
				AREA OF PARCEL	EXISTING ROW	NET AREA	LEFT	REMAINDER	RIGHT		
			T. 3 N., R. 54 W., 6TH P.M. Washington County								
220	KENNETH F. BRADNEY AND ALDEAN BRADNEY	25250 COUNTY ROAD BB AKRON, CO 80720 (970) 345-6736	SECTION 14	4.469 (11.043 ac)	2.910 (7.191 ac)	1.559 (3.852 ac)	299.0+/- (739 ac)				
220 A	(Same As Above)	(Same As Above)	(Same As Above)	0.229 (0.566 ac)	0.073 (0.180 ac)	0.156 (0.385 ac)					TO WASHINGTON COUNTY
221	ARTHUR DelaFUEnte, JR.	422 CLIFTON BRUSH, CO 80743 (970) 842-5931	SW 1/4 SECTION 14	0.670 (1.656 ac)	0.418 (1.033 ac)	0.252 (0.623 ac)		15.0+/- (37 ac)			
IE 221	(Same As Above)	(Same As Above)	(Same As Above)	0.022 (0.054 ac)		0.022 (0.054 ac)					RE-GRADE APPROACH
222	DANIEL L. TRIMBACH AND SANDRA A. TRIMBACH	17218 COUNTY ROAD 29 BRUSH, CO 80723	S 1/2 SECTION 14	3.554 (8.782 ac)	2.166 (5.352 ac)	1.388 (3.430 ac)		48.0+/- (119 ac)			
223	EARL F. JESSE AND MARIA K. JESSE	29034 COUNTY ROAD 23 AKRON, CO 80720 (970) 345-6432	S 1/2 SECTION 13	2.767 (6.837 ac)	1.488 (3.677 ac)	1.279 (3.160 ac)	124.0+/- (306 ac)	2.5+/- (6 ac)			
224	ROBERT J. MOLLOHAN (1/2 INTEREST) & TIMOTHY J. MOLLOHAN & JONELL S. MOLLOHAN (1/2 INTEREST)	59175 COUNTY ROAD TT OTIS, CO 80743 (970) 246-3885	NW 1/4 SECTION 24	1.799 (4.445 ac)	1.096 (2.708 ac)	0.703 (1.737 ac)	1.2+/- (3 ac)	255.0+/- (630 ac)			
225	WILLIAM E. PECK AND HELEN L. PECK	42997 COUNTY ROAD U AKRON, CO 80720 (970) 345-2108	NE 1/4 SECTION 24	4.281 (10.579 ac)	2.605 (6.437 ac)	1.676 (4.141 ac)	17.7+/- (44 ac)	42.0+/- (104 ac)			

DEPOSITED THIS _____ DAY OF _____, 19____, AT _____ M., FOR INFORMATION
ONLY IN BOOK _____ OF THE COUNTY _____ AND SURVEYS/RIGHT OF WAY
SURVEYS AT PAGE _____, RECEPTION NO. _____
SIGNED _____
DEPT. _____

COLORADO DEPARTMENT OF TRANSPORTATION



Region 4
1420 2nd Street
Greeley, CO 80631
Phone: (970) 350-2153 FAX: (970) 350-2178

RIGHT OF WAY PLANS UNIT: MYRON DUANE HORA

R.O.W. TABULATION OF PROPERTIES IN WASHINGTON & MORGAN COUNTIES

S.H. NO. 34

RIGHT OF WAY	
TABULATION OF PROPERTIES	
CX 27-0034-06 (UNIT 2)	
SH 34 BRUSH TO AKRON	
Project Code: 91410	Sheet Number: 2D

PARCEL NO.	OWNER	ADDRESS	LOCATION	AREA IN HECTARES						REC. INFO	REMARKS
				AREA OF PARCEL	EXISTING ROW	NET AREA	REMAINDER				
							LEFT	RIGHT			
			T. 3 N., R. 53 W., 6TH P.M. Washington County								
226	AMBROSE E. ZWICKL AND JOYCE M. ZWICKL	44995 COUNTY ROAD V AKRON, CO 80720	N 1/2 N 1/2 SECTION 19	0.184 (0.455 ac)	0.101 (0.250 ac)	0.083 (0.205 ac)	303.0+/- (749 ac)				
227	RAYMOND J. DRUM AND LOUISE DRUM (1/2 INTEREST) KARL R. DRUM (1/2 INTEREST)	43115 COUNTY ROAD V AKRON, CO 80720	SECTION 19	8.174 (20.198 ac)	5.022 (12.410 ac)	3.152 (7.789 ac)	40.0+/- (99 ac)	141.0+/- (348 ac)			
227 A	(Same As Above)	(Same As Above)	(Same As Above)	0.762 (1.883 ac)	0.145 (0.358 ac)	0.617 (1.525 ac)				TO WASHINGTON COUNTY	
227 B	(Same As Above)	(Same As Above)	(Same As Above)	0.635 (1.569 ac)	0.102 (0.252 ac)	0.533 (1.317 ac)				TO WASHINGTON COUNTY	
228	WILLIAM E. PECK AND HELEN I. PECK	42997 COUNTY ROAD U AKRON, CO 80720	SW 1/4 SECTION 20	0.608 (1.502 ac)	0.380 (0.939 ac)	0.228 (0.563 ac)	4.7+/- (12 ac)				
TE 228	(Same As Above)	(Same As Above)	(Same As Above)	0.220 (0.544 ac)		0.220 (0.544 ac)				DETOUR	
229	JOYCE GALLAGHER	3740 JACKSON WAY THORNTON, CO 80233	(Same As Above)	0.412 (1.018 ac)	0.261 (0.645 ac)	0.151 (0.373 ac)		7.8+/- (19 ac)			
230	DUANE H. PECK AND BETTY PECK	P.O. BOX 302 AKRON, CO 80720	(Same As Above)	1.211 (2.992 ac)	0.739 (1.826 ac)	0.472 (1.166 ac)	5.2+/- (13 ac)	10.6+/- (26 ac)			
TE 230	(Same As Above)	(Same As Above)	(Same As Above)	0.179 (0.442 ac)		0.179 (0.442 ac)				DETOUR	

S.H. NO. 34

SH 34 BRUSH TO AKRON

Project Code: 91410	Sheet Number: 2E
---------------------	------------------


[illegible]

COLORADO DEPARTMENT OF TRANSPORTATION			Sheet Revisions		34 MP 173.8 to MP 196.0		SURVEY	
 Region 4 1420 2nd Street Greeley, CO 80631 Phone: (970) 350-2173 FAX: (970) 350-2178 SURVEY UNIT: JOSEPH A. SURPRENANT					Section 1 T ₃ .N. R ₅₆ .W.	Sections 7-9,13-16,24 T ₃ .N. R ₅₄ .W.	CONTROL DIAGRAM	
					Section 36 T ₄ .N. R ₅₆ .W.	Sections 19,20,28,29,33,34 T ₃ .N. R ₅₃ .W.	CX 27-0034-06	
					Sections 31,32 T ₄ .N. R ₅₅ .W.	Sections 1-3,12 T ₂ .N. R ₅₃ .W.	EAST OF BRUSH - AKRON	
					Section 1-5,12 T ₃ .N. R ₅₅ .W.	Section 7,8 T ₃ .N. R ₅₅ .W.	PROJECT CODE: 91410 SHEET NUMBER: 3	
					MORGAN COUNTY, COLORADO	WASHINGTON COUNTY, COLORADO		

BASIS OF BEARINGS: Bearings used in the calculation of coordinates are based on a grid bearing of N 76°35'14" E from CP 7421 to CP 7437 as obtained from a Global Positioning System (GPS) survey based on the Colorado High Accuracy Reference Network (CHARN)

BASIS OF ELEVATIONS: Project is based on a elevation of 1,298.152m on BM "Brush 2," a NGS Brass Disk set in concrete stamped "BRUSH 2 1979"

COORDINATE DATUM: Project Coordinates are modified Colorado State Plane North Zone NAD 83(92) coordinates. State Plane Coordinates were modified to mean project elevation of 1362.0259m. The combined elevation/scale factor used to modify the coordinates was 0.9997435166. Project Coordinates are truncated by 000 in the northing and 900,000 in the easting. The CHARN is based on NAD 83(92) datum.

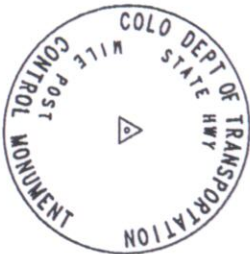

CP – Control Point Monuments set by CDOT. They are CDOT Type 2 monuments, a 3-1/4" dia. aluminum control monument cap (as shown) on a 3" X 3/4" dia. flined aluminum security rod on a 3" X 3/4" dia. smooth aluminum rod.

COORDINATE SUMMARY TABLE
(ADJUSTED FIELD DATA)

POINT NAME	GEODETIC COORDINATES NAD-83(92) (CHARN)		ELEVATION (NAVD 88)	MAPPING ANGLE	SCALE	NAD 83(92) ZONE 0501		PROJECT COORDINATES		ELEV(m)	DESCRIPTION
	LATITUDE(N)	LONGITUDE(W)				NORTHING(m)	EASTING(m)	NORTHING (m)	EASTING (m)		
BRUSH 2	40°15'38.23890"	103°35'52.73419"	1278.477	1°13'44.24249"	0.999956861	409493.146	1076183.762	409598.202	176459.856	1298.152	Brass Disk In Concrete (BM H61)
CP 7410 (MP 174.10)	40°15'40.68452"	103°35'27.83927"	1281.666	1°14'00.33297"	0.999956863	409581.203	1076770.430	409686.280	177046.675	1301.315	CDOT Type II Control Monument
CP 7421 (MP 174.21)	40°15'44.20127"	103°35'17.83417"	1284.164	1°14'06.79760"	0.999956866	409694.737	1077000.446	409799.844	177280.750	1303.823	CDOT Type II Control Monument
CP 7437 (MP 174.37)	40°15'45.99563"	103°35'06.97959"	1285.590	1°14'13.81110"	0.999956868	409755.601	1077259.669	409860.723	177536.039	1305.255	CDOT Type II Control Monument
CP 7470 (MP 174.70)	40°15'48.59316"	103°34'44.00393"	1287.424	1°14'28.65645"	0.999956871	409847.439	1077800.682	409952.585	178077.191	1307.108	CDOT Type II Control Monument
CP 7482 (MP 174.82)	40°15'48.40588"	103°34'35.55307"	1290.128	1°14'34.11683"	0.999956871	409845.992	1078000.438	409951.138	178276.998	1309.817	CDOT Type II Control Monument
CP 7507 (MP 175.07)	40°15'51.07665"	103°34'24.19255"	1291.661	1°14'41.45724"	0.999956874	409934.174	1078267.013	410039.342	178543.641	1311.357	CDOT Type II Control Monument
CP 7528 (MP 175.28)	40°15'52.87979"	103°34'09.59964"	1292.453	1°14'50.88621"	0.999956876	409997.274	1078610.519	410102.458	178887.236	1312.161	CDOT Type II Control Monument
CP 7562 (MP 175.62)	40°15'52.07071"	103°33'46.34847"	1301.629	1°15'05.90957"	0.999956875	409984.305	1079160.304	410089.487	179437.162	1321.355	CDOT Type II Control Monument
CP 7587 (MP 175.87)	40°15'49.14969"	103°33'28.66740"	1300.493	1°15'17.33390"	0.999956871	409903.371	1079579.941	410008.531	179566.906	1320.222	CDOT Type II Control Monument
CP 7617 (MP 176.17)	40°15'46.38191"	103°33'09.99637"	1304.931	1°15'29.39788"	0.999956869	409827.699	1080022.869	409932.840	179899.948	1324.674	CDOT Type II Control Monument
CP 7631 (MP 176.31)	40°15'44.92505"	103°33'00.60754"	1306.870	1°15'35.46431"	0.999956867	409787.650	1080245.645	409892.780	180522.781	1324.660	CDOT Type II Control Monument
CP 7642 (MP 176.42)	40°15'43.75973"	103°32'52.88575"	1302.333	1°15'40.45362"	0.999956866	409755.730	1080428.846	409860.853	180706.029	1322.082	CDOT Type II Control Monument
CP 7652 (MP 76.52)	40°15'42.47853"	103°32'46.17418"	1298.687	1°15'44.79019"	0.999956865	409719.716	1080588.263	409824.829	180865.487	1318.445	CDOT Type II Control Monument
CP 7676 (MP 176.76)	40°15'40.77130"	103°32'35.67354"	1298.898	1°15'51.57501"	0.999956863	409672.543	1080837.480	409777.644	181114.768	1318.661	CDOT Type II Control Monument
CP 7711 (MP 177.11)	40°15'36.54401"	103°32'07.81621"	1302.979	1°16'09.57456"	0.999956860	409556.746	1081488.443	409661.817	181775.901	1322.779	CDOT Type II Control Monument
CP 7741 (MP 177.41)	40°15'33.31151"	103°31'47.09673"	1305.108	1°16'22.96211"	0.999956857	409467.931	1081990.123	409572.980	182267.707	1324.915	CDOT Type II Control Monument
CP 7768 (MP 177.68)	40°15'30.93680"	103°31'28.50478"	1309.053	1°16'34.97499"	0.999956855	409404.479	1082430.966	409509.512	182708.662	1328.864	CDOT Type II Control Monument
CP 7789 (MP 177.89)	40°15'27.27100"	103°31'15.12412"	1308.280	1°16'43.62068"	0.999956853	409298.493	1082749.592	409403.498	183027.371	1328.098	CDOT Type II Control Monument
CP 7818 (MP 178.18)	40°15'24.53994"	103°30'55.85819"	1306.872	1°16'56.06904"	0.999956852	409224.454	1083206.620	409329.440	183484.516	1326.701	CDOT Type II Control Monument
CP 7834 (MP 178.34)	40°15'21.88835"	103°30'45.73286"	1308.330	1°17'02.61136"	0.999956850	409147.433	1083441.672	409252.399	183725.630	1328.165	CDOT Type II Control Monument
CP 7848 (MP 178.48)	40°15'19.41438"	103°30'36.49667"	1306.839	1°17'07.59171"	0.999956849	409076.658	1083667.573	409181.606	183945.587	1326.680	CDOT Type II Control Monument
CP 7859 (MP 178.59)	40°15'16.16549"	103°30'29.77681"	1307.275	1°17'12.92109"	0.999956848	408980.043	1083828.579	409084.966	184106.635	1327.118	CDOT Type II Control Monument
CP 7896 (MP 178.96)	40°15'09.16673"	103°30'05.17731"	1308.019	1°17'28.81566"	0.999956847	408792.576	1084414.269	408897.452	184692.474	1327.889	CDOT Type II Control Monument
CP 7919 (MP 179.19)	40°15'06.16412"	103°29'51.78195"	1305.385	1°17'37.47085"	0.999956846	408690.018	1084733.222	408794.867	185011.510	1325.262	CDOT Type II Control Monument
CP 7930 (MP 179.30)	40°15'04.26509"	103°29'44.83073"	1306.048	1°17'41.96226"	0.999956846	408637.022	1084898.735	408741.857	185177.065	1325.927	CDOT Type II Control Monument
CP 7944 (MP 179.44)	40°15'01.82635"	103°29'35.48888"	1302.975	1°17'47.99834"	0.999956846	408566.816	1085121.150	408671.633	185399.537	1322.635	CDOT Type II Control Monument
CP 7959 (MP 179.59)	40°15'00.51884"	103°29'25.10915"	1299.915	1°17'54.70503"	0.999956846	408532.054	1085367.301	408636.862	185645.751	1319.804	CDOT Type II Control Monument
CP 7973 (MP 179.73)	40°14'57.99241"	103°29'15.60760"	1299.469	1°18'00.84430"	0.999956846	408459.243	1085593.559	408564.033	185872.067	1319.361	CDOT Type II Control Monument
CP 7987 (MP 179.87)	40°14'55.64830"	103°29'06.80103"	1298.493	1°18'06.53452"	0.999956847	408391.668	1085803.273	408496.461	186081.835	1318.392	CDOT Type II Control Monument
CP 8000 (MP 180.00)	40°14'53.09778"	103°28'57.06760"	1300.239	1°18'12.82362"	0.999956847	408318.272	1086030.035	408423.026	186333.657	1320.140	CDOT Type II Control Monument
CP 8016 (MP 180.16)	40°14'50.57796"	103°28'47.57388"	1300.351	1°18'18.95783"	0.999956848	408245.662	1086261.117	408350.417	186539.796	1320.257	CDOT Type II Control Monument
CP 8031 (MP 180.31)	40°14'48.03526"	103°28'38.01861"	1299.887	1°18'25.13181"	0.999956849	408172.425	1086488.673	408277.141	186767.411	1319.799	CDOT Type II Control Monument
CP 8045 (MP 180.45)	40°14'45.51616"	103°28'28.46294"	1300.987	1°18'31.30605"	0.999956849	408099.903	1086716.227	408024.601	186999.023	1320.903	CDOT Type II Control Monument
CP 8058 (MP 180.58)	40°14'43.18182"	103°28'19.70511"	1300.509	1°18'36.96477"	0.999956850	408032.654	1086924.803	408137.335	187203.653	1320.430	CDOT Type II Control Monument

Joseph A. Surprenant L.S. 10740

NOTE: According to Colorado law you must commence any legal action based upon any defect in this survey within three years after you first discover such defect. In no event may any action based upon any defect in this survey be commenced more than ten years from the date of the statement shown.

NOTE: No guarantee as to the accuracy of the information contained on the attached drawing is either stated or implied unless this copy bears an original signature of the professional land surveyor hereon named.

SURVEYORS STATEMENT: I, Joseph A. Surprenant, a Professional Land Surveyor in the State of Colorado, hereby state that this Control Survey Diagram was prepared under my direct supervision this _____ day of _____ from a field survey performed under my supervision and checking for and on behalf of the Department of Transportation, State of Colorado, and is not a Land Survey Plat or Right-of-Way Survey Plat and to the best of my knowledge and belief this control survey, as shown, meets the minimum horizontal control tolerances of a Type B Survey and this topographic survey, as shown, meets the minimum horizontal control tolerances of a Type D Survey as listed in the Colorado Department of Transportation Survey Manual Chapter Three (Revised 4/29/92).

Region 4
1420 2nd Street
Greeley, CO 80631
Phone: (970) 350-2173 FAX: (970) 350-2178


DEPARTMENT OF TRANSPORTATION

Section 1
Section 36
Sections 31,32
Section 1-5,12
MORGAN COUNTY, COLORADO

T.3,N. R.56,W.
T.4,N. R.56,W.
T.4,N. R.55,W.
T.3,N. R.55,W.
T.3,N. R.54,W.
T.3,N. R.53,W.
T.2,N. R.53,W.
T.3,N. R.55,W.
T.3,N. R.55,W.
WASHINGTON COUNTY, COLORADO

SURVEY
CONTROL DIAGRAM
CX 27-0034-06
EAST OF BRUSH - AKRON

PROJECT CODE: 91410 SHEET NUMBER: 3-A

SURVEY UNIT: JOSEPH A. SURPRENANT

Sheet Revisions

COORDINATE SUMMARY TABLE
(ADJUSTED FIELD DATA)

POINT NAME	GEODETIC COORDINATES NAD-83(92) (CHARN)		ELEVATION (MAD 86)	MAPPING ANGLE	SCALE	NAD 83(92) ZONE 0501		PROJECT COORDINATES		ELEV(m)	DESCRIPTION
	LATITUDE(N)	LONGITUDE(W)				NORTHING(m)	EASTING(m)	NORTHING (m)	EASTING (m)		
CP 8075 (MP 180.75)	40°14'40.62005"	103°28'09.03576"	1301.975	1°18'43.85860"	0.999956852	407959.433	1087178.710	408064.095	187457.625	1321.901	CDOT Type II Control Monument
CP 8089 (MP 180.89)	40°14'38.13442"	103°27'59.61802"	1303.625	1°18'49.94371"	0.999956853	407887.890	1087402.994	407992.533	187681.966	1323.556	CDOT Type II Control Monument
CP 8111 (MP 181.11)	40°14'34.93622"	103°27'47.52124"	1305.872	1°18'57.75985"	0.999956855	407795.835	1087691.090	407900.454	187970.137	1325.809	CDOT Type II Control Monument
CP 8128 (MP 181.28)	40°14'32.11234"	103°27'36.94940"	1301.909	1°19°04.59067"	0.999956857	407714.504	1087942.895	407819.103	188222.006	1321.852	CDOT Type II Control Monument
CP 8142 (MP 181.42)	40°14'29.53118"	103°27'27.14035"	1303.482	1°19°10.92863"	0.999956859	407640.251	1088176.508	407744.830	188455.679	1323.430	CDOT Type II Control Monument
CP 8159 (MP 181.59)	40°14'26.16813"	103°27'16.40521"	1302.651	1°19°17.86496"	0.999956862	407542.400	1088432.566	407646.955	188711.803	1322.629	CDOT Type II Control Monument
CP 8174 (MP 181.74)	40°14'23.60070"	103°27'06.69889"	1302.651	1°19°24.13653"	0.999956864	407468.529	1088663.753	407573.065	188943.049	1322.611	CDOT Type II Control Monument
CP 8189 (MP 181.89)	40°14'20.97687"	103°26'56.79579"	1306.910	1°19°30.53526"	0.999956866	407393.034	1088899.634	407497.550	189178.990	1326.875	CDOT Type II Control Monument
CP 8206 (MP 182.06)	40°14'18.43515"	103°26'47.20671"	1308.155	1°19°34.440568"	0.999956869	407319.906	1089128.041	407429.453	189407.456	1328.125	CDOT Type II Control Monument
CP 8224 (MP 182.24)	40°14'15.30054"	103°26'35.32898"	1314.172	1°19°44.40568"	0.999956872	407229.758	1089410.960	407334.232	189690.447	1334.149	CDOT Type II Control Monument
CP 8238 (MP 182.38)	40°14'12.92487"	103°26'26.43529"	1316.831	1°19°50.15219"	0.999956875	407161.384	1089622.825	407265.813	189902.367	1336.813	CDOT Type II Control Monument
CP 8254 (MP 182.54)	40°14'10.13192"	103°26'15.93888"	1320.598	1°19°56.93428"	0.999956878	407081.030	10898872.868	407185.466	190152.474	1340.586	CDOT Type II Control Monument
CP 8270 (MP 182.70)	40°14'07.76064"	103°26'04.87605"	1326.237	1°20°04.08234"	0.999956881	407013.998	1090135.999	407118.417	190415.673	1346.230	CDOT Type II Control Monument
CP 8286 (MP 182.86)	40°14'04.56865"	103°25'54.60174"	1322.291	1°20°10.72091"	0.999956885	406921.234	1090381.092	407025.630	190660.828	1342.291	CDOT Type II Control Monument
CP 8302 (MP 183.02)	40°14'02.92461"	103°25'44.74723"	1325.831	1°20°17.08624"	0.999956888	406875.977	1090615.154	406980.361	190894.951	1345.837	CDOT Type II Control Monument
CP 8321 (MP 183.21)	40°13'59.44454"	103°25'33.64083"	1326.570	1°20°24.26446"	0.999956893	406774.807	1090880.129	406879.164	191159.994	1346.582	CDOT Type II Control Monument
CP 8338 (MP 183.38)	40°13'57.01924"	103°25'21.85588"	1330.148	1°20°31.87911"	0.999956896	406706.544	1091160.385	406810.884	191440.321	1350.166	CDOT Type II Control Monument
CP 8354 (MP 183.54)	40°13'54.22760"	103°25'12.71253"	1329.334	1°20°37.78693"	0.999956901	406625.531	1091378.483	406729.851	191658.475	1349.358	CDOT Type II Control Monument
CP 8370 (MP 183.70)	40°13'52.36537"	103°25'01.15688"	1336.706	1°20°45.25343"	0.999956904	406574.522	1091652.922	406678.828	191932.985	1356.737	CDOT Type II Control Monument
CP 8388 (MP 183.88)	40°13'49.06427"	103°24'50.07973"	1334.265	1°20°52.41075"	0.999956909	406478.890	1091917.101	406583.172	192197.231	1354.302	CDOT Type II Control Monument
CP 8405 (MP 184.05)	40°13'46.90357"	103°24'39.81761"	1336.577	1°20°59.04144"	0.999956916	406417.977	1092161.196	406522.243	192441.389	1352.620	CDOT ROW Marker
CP 8418 (MP 184.18)	40°13'45.502478"	103°24'30.60132"	1336.117	1°21°04.99640"	0.999956963	406380.598	1092380.010	406484.854	192660.259	1356.165	CDOT Type II Control Monument
CP 8438 (MP 184.38)	40°13'41.23823"	103°24'17.95357"	1335.173	1°21°13.16853"	0.999956923	406255.483	1092682.042	406359.707	192962.369	1355.229	CDOT Type II Control Monument
CP 8453 (MP 184.53)	40°13'39.25191"	103°24'08.12440"	1337.999	1°21°19.51949"	0.999956927	406199.729	1092915.792	406302.796	193196.178	1358.060	CDOT Type II Control Monument
CP 8473 (MP 184.73)	40°13'35.41093"	103°23'55.04739"	1336.971	1°21°27.96898"	0.999956935	406088.614	1093227.660	406191.420	193508.127	1356.041	CDOT Type II Control Monument
CP 8487 (MP 184.87)	40°13'32.92726"	103°23'45.72672"	1336.659	1°21°33.99137"	0.999956940	406017.257	1093449.765	406066.711	193964.281	1358.906	CDOT Type II Control Monument
CP 8503 (MP 185.03)	40°13'30.97436"	103°23'35.88935"	1338.825	1°21°40.34763"	0.999956944	405962.562	1093683.697	405985.886	194193.133	1358.571	CDOT Type II Control Monument
CP 8518 (MP 185.18)	40°13'27.99591"	103°23'26.30141"	1338.484	1°21°46.54272"	0.999956951	405861.113	10934146.965	405980.240	194427.668	1359.341	CDOT Type II Control Monument
CP 8533 (MP 185.33)	40°13'25.40737"	103°23'16.46117"	1339.248	1°21°58.38156"	0.999956957	405801.834	1094146.965	405843.915	194629.785	1359.357	CDOT Type II Control Monument
CP 8546 (MP 185.46)	40°13'23.24124"	103°23'07.97881"	1339.259	1°22°05.07664"	0.999956962	405739.822	1094349.040	405738.838	194877.411	1362.044	CDOT Type II Control Monument
CP 8562 (MP 185.62)	40°13'19.64476"	103°22'57.61705"	1341.939	1°22°11.51169"	0.999956970	405634.773	1094596.153	405655.886	195114.028	1366.083	CDOT Type II Control Monument
CP 8577 (MP 185.77)	40°13'18.06964"	103°22'47.65774"	1347.972	1°22°17.64966"	0.999956974	405591.831	1094596.153	405620.648	195340.449	1365.730	CDOT Type II Control Monument
CP 8592 (MP 185.92)	40°13'15.58680"	103°22'38.15820"	1345.613	1°22°25.14442"	0.999956980	405520.648	1095059.512	405534.684	195687.851	1361.657	CDOT Type II Control Monument
CP 8610 (MP 186.10)	40°13'12.49090"	103°22'26.55907"	1338.594	1°22°32.13448"	0.999956988	405431.759	1095335.959	405455.170	195874.851	1361.657	CDOT Type II Control Monument
CP 8626 (MP 186.26)	40°13'09.64610"	103°22'15.74051"	1341.527	1°22°38.85260"	0.999956995	405330.178	1095593.777	405345.528	196122.730	1360.897	CDOT Type II Control Monument
CP 8642 (MP 186.42)	40°13'06.87228"	103°22'05.34309"	1340.760	1°22°44.90144"	0.999957003	405270.556	1095841.593	405303.070	196345.914	1354.274	CDOT Type II Control Monument
CP 8657 (MP 186.57)	40°13'04.38269"	103°21'55.98150"	1334.131	1°22°51.23870"	0.999957017	405199.117	1096064.720	405228.482	196579.738	1352.281	CDOT Type II Control Monument
CP 8671 (MP 186.71)	40°13'01.78315"	103°21'46.17352"	1332.132	1°23°03.62597"	0.999957032	405049.830	1096755.442	405082.197	197036.814	1354.020	CDOT Type II Control Monument
CP 8687 (MP 186.87)	40°12'59.18160"	103°21'36.34788"	1332.979	1°23°05.62597"	0.999957039	404978.300	1096755.442	405082.197	197036.814	1354.020	CDOT Type II Control Monument
CP 8702 (MP 187.02)	40°12'56.68534"	103°21'27.00215"	1333.858	1°23°07.91797"	0.999957046	404843.865	1096987.561	404907.743	197268.992	1355.585	CDOT Type II Control Monument
CP 8717 (MP 187.17)	40°12'54.09074"	103°21'17.26422"	1335.416	1°23°16.02407"	0.999957051	404795.020	1097421.544	404898.870	197723.547	1357.430	CDOT Type II Control Monument
CP 8731 (MP 187.31)	40°12'51.95025"	103°21'07.81389"	1337.729	1°23°22.26041"	0.999957058	404739.020	1097660.199	404839.163	197971.810	1360.469	CDOT Type II Control Monument
CP 8746 (MP 187.46)	40°12'50.20590"	103°20'58.16221"	1337.251	1°23°28.31508"	0.999957066	404634.322	1097690.392	404738.151	198242.072	1360.296	CDOT Type II Control Monument
CP 8762 (MP 187.62)	40°12'48.10177"	103°20'47.72960"	1340.283	1°23°36.31508"	0.999957078	404550.272	1098168.642	404654.059	198450.376	1366.971	CDOT Type II Control Monument
CP 8780 (MP 187.80)	40°12'44.58970"	103°20'36.41025"	1340.104	1°23°48.89771"	0.999957091	404436.475	1098425.826	404540.233	198707.626	1366.971	CDOT Type II Control Monument
CP 8793 (MP 187.93)	40°12'41.70047"	103°20'27.69236"	1339.937	1°19°56.93428"	0.999956878	4040781.030	1089872.868	404397.993	198898.673	1340.586	CDOT Type II Control Monument
CP 8811 (MP 188.11)	40°12'37.80884"	103°20'16.93653"	1346.766	1°23°59.07333"	0.999957126	4040140.767	1098805.560	404244.448	199087.457	1364.349	CDOT Type II Control Monument
CP 8826 (MP 188.26)	40°12'33.04856"	103°20'09.00848"	1320.598	1°24°03.81793"	0.999957143	403998.273	1098982.742	404101.919	199264.685	1364.338	CDOT Type II Control Monument
CP 8841 (MP 188.41)	40°12'27.92362"	103°20'01.18804"	1344.116	1°24°09.08597"	0.999957164	403835.931	1099179.580	403939.534	199461.573	1364.560	CDOT Type II Control Monument
CP 8855 (MP 188.55)	40°12'23.16461"	103°19'53.84497"	1344.332	1°24°14.02140"	0.999957183	403687.106	1099363.918	403790.672	199645.959	1365.189	CDOT Type II Control Monument
CP 8871 (MP 188.71)	40°12'12.77650"	103°19'45.69181"	1344.955	1°24°18.98529"	0.999957224	403389.548	1099970.560	403493.037	200020.743	1371.504	CDOT Type II Control Monument
CP 8885 (MP 188.85)	40°12'12.77650"	103°19'38.05339"	1344.955	1°24°23.82863"	0.999957244	403239.381	1099930.560	403442.832	200202.743	1371.504	CDOT Type II Control Monument
CP 8901 (MP 189.01)	40°12'07.75983"	103°19'30.37094"	1348.406	1°24°28.92797"	0.999957268	403085.332	1100106.402	403188.743	200388.633	1371.661	CDOT Type II Control Monument
CP 8915 (MP 189.15)	40°12'02.83914"	103°19'22.81315"	1348.406	1°24°38.99406"	0.999957291	402931.203	1100296.753	403034.574	200579.033	1372.950	CDOT Type II Control Monument
CP 8931 (MP 189.31)	40°11'57.82146"	103°19'14.98797"	1351.252	1°24°43.90469"	0.999957314	402781.660	1100480.320	402884.993	200762.647	1374.657	CDOT Type II Control Monument
CP 8946 (MP 189.46)	40°11'52.68016"	103°19'07.29267"	1351.404	1°24°49.20259"	0.999957340	402619.150	1100678.320	402722.441	200960.698	1377.725	CDOT Type II Control Monument
CP 8961 (MP 189.61)	40°11'47.53253"	103°18'59.40719"	1352.687	1°24°54.19301"	0.999957365	402468.264	1100864.783	402571.517	201147.209	1379.663	CDOT Type II Control Monument
CP 8975 (MP 189.75)	40°11'42.53683"	103°18'51.80399"	1357.450	1°24°59.17637"	0.999957390	402316.975	1101051.004	402420.188	201333.477	1380.286	CDOT Type II Control Monument
CP 8991 (MP 189.91)	40°11'37.11314"	103°18'43.60460"	1359.381	1°25°04.02421"	0.999957415	4					

COLORADO DEPARTMENT OF TRANSPORTATION



DOT
DEPARTMENT OF TRANSPORTATION
Region 4
1420 2nd Street
Greeley, CO 80631
Phone: (970) 350-2173 FAX: (970) 350-2178
SURVEY UNIT: JOSEPH A. SUPRENANT

[illegible]

34 MP 173.8 to MP 196.0

SURVEY		
CONTROL DIAGRAM		
CX 27-0034-06		
EAST OF BRUSH - AKRON		
PROJECT CODE: 91410	SHEET NUMBER:	3-B

COORDINATE SUMMARY TABLE
(ADJUSTED FIELD DATA)

POINT NAME	GEOIDIC COORDINATES		ELEVATION (NAD83 88)	MAPPING ANGLE	SCALE	NAD 83(92) ZONE		PROJECT COORDINATES		ELEV(m)	DESCRIPTION
	LATITUDE(N)	LONGITUDE(W)				NORTHING(m)	EASTING(m)	NORTHING (m)	EASTING (m)		
CP 9130 (MP 191.30)	40°10'50.29514"	103°17'31.34470"	1375.014	1°25'35.89213"	0.999957591	401217.965	1102422.864	401320.897	202705.669	1395.347	CDOT Type II Control Monument
CP 9144 (MP 191.44)	40°10'45.33965"	130°17'23.68037	1376.866	1°25'40.84431"	0.999957620	401069.689	1102607.931	401172.583	202890.804	1397.206	CDOT Type II Control Monument
CP 9159 (MP 191.59)	40°10'40.41893"	103°17'16.05949"	1376.781	1°25'45.76841"	0.999957650	400922.463	1102791.950	401025.320	203074.871	1397.129	CDOT Type II Control Monument
CP 9174 (MP 191.74)	40°10'35.20511"	103°17'08.05192"	1380.396	1°25'50.94281"	0.999957682	400766.434	1102985.349	400869.250	203268.318	1400.752	CDOT Type II Control Monument
CP 9189 (MP 191.89)	40°10'29.81922"	103°16'59.84390"	1384.625	1°25'56.24585"	0.999957717	400605.222	1103183.629	400707.997	203466.649	1404.990	CDOT Type II Control Monument
CP 9207 (MP 192.07)	40°10'24.84592"	103°16'52.21585"	1385.398	1°26'01.17458"	0.999957749	400456.394	1103367.880	400559.131	203650.949	1405.771	CDOT Type II Control Monument
CP 9225 (MP 192.25)	40°10'18.56672"	103°16'42.66876"	1389.147	1°26'07.34328"	0.999957790	400268.443	1103588.539	400371.131	203881.666	1409.530	CDOT Type II Control Monument
CP 9240 (MP 192.40)	40°10'13.48849"	103°16'34.80336"	1391.325	1°26'12.42521"	0.999957824	400116.530	1103768.497	400219.180	204071.673	1411.717	CDOT Type II Control Monument
CP 9254 (MP 192.54)	40°10'08.56004"	103°16'27.32513"	1394.253	1°26'17.25731"	0.999957857	399969.011	1103969.200	400071.622	204252.423	1414.654	CDOT Type II Control Monument
CP 9269 (MP 192.69)	40°10'03.50016"	103°16'19.41022"	1398.244	1°26'22.37140"	0.999957883	3999817.703	1104160.336	399920.276	204443.607	1418.649	CDOT Type II Control Monument
CP 9286 (MP 192.86)	40°09'57.70794"	103°16'10.55810"	1404.274	1°26'28.09105"	0.999957939	399644.377	1104374.216	399746.906	204657.543	1424.649	CDOT Type II Control Monument
CP 9305 (MP 193.05)	40°09'51.31824"	103°16'00.83436"	1418.751	1°26'34.37389"	0.999957980	399453.155	1104609.189	399555.635	204892.575	1439.181	CDOT Type II Control Monument
CP 9319 (MP 193.19)	40°09'46.89073"	103°15'53.68460"	1424.220	1°26'38.99356"	0.999958012	399320.905	1104781.758	399423.350	205065.189	1444.657	CDOT Type II Control Monument
CP 9330 (MP 193.30)	40°09'43.75580"	103°15'47.45227"	1422.866	1°26'43.02050"	0.999958035	399227.965	1104931.626	399330.386	205215.095	1449.312	CDOT Type II Control Monument
CP 9344 (MP 193.44)	40°09'40.06651"	103°15'38.65651"	1419.223	1°26'48.70366"	0.999958063	399119.467	1105142.567	399221.860	205426.090	1453.676	CDOT Type II Control Monument
CP 9359 (MP 193.59)	40°09'37.97312"	103°15'29.13476"	1413.207	1°26'54.85606"	0.999958079	399060.615	1105369.450	399162.993	205653.031	1453.668	CDOT Type II Control Monument
CP 9371 (MP 193.71)	40°09'35.06623"	103°15'20.75088"	1412.430	1°27'00.27309"	0.999958101	398976.005	1105570.047	399078.362	205853.681	1452.899	Bress Disk in Concrete (BM Z60)
CP 9389 (MP 193.89)	40°09'37.22387"	103°15'07.94089"	1409.044	1°27'08.55012"	0.999958084	399050.208	1105871.404	399152.584	206155.114	1429.526	CDOT Type II Control Monument
CP 9406 (MP 194.06)	40°09'36.50431"	103°14'57.74993"	1406.872	1°27'15.13484"	0.999958090	399034.139	1106113.048	399136.510	206396.820	1427.356	CDOT Type II Control Monument
CP 9422 (MP 194.22)	40°09'34.82199"	103°14'46.68295"	1406.558	1°27'22.88559"	0.999958103	398988.919	1106376.171	399091.279	206660.011	1429.051	CDOT Type II Control Monument
CP 9435 (MP 194.35)	40°09'35.26661"	103°14'38.00401"	1406.798	1°27'27.89335"	0.999958099	399007.850	1106581.136	399110.215	206865.028	1427.296	CDOT Type II Control Monument
CP 9450 (MP 194.50)	40°09'35.01607"	103°14'427.32040"	1405.172	1°27'34.79639"	0.999958101	399006.561	1106834.069	399108.926	207118.026	1425.677	CDOT Type II Control Monument
CP 9466 (MP 194.66)	40°09'34.64726"	103°14'16.66425"	1404.214	1°27'41.68168"	0.999958104	399001.617	1107086.446	399103.981	207370.468	1424.727	CDOT Type II Control Monument
CP 9480 (MP 194.80)	40°09'34.40580"	103°14'06.78808"	1403.861	1°27'48.06300"	0.999958106	399000.138	1107320.272	399102.501	207604.354	1422.380	CDOT Type II Control Monument
CP 9495 (MP 194.95)	40°09'32.89806"	103°13'56.18051"	1401.721	1°27'54.91690"	0.999958118	398960.065	1107572.399	399062.418	207856.546	1422.424	CDOT Type II Control Monument
CP 9511 (MP 195.11)	40°09'33.69337"	103°13'46.06840"	1405.255	1°28'01.45068"	0.999958112	398990.709	1107810.989	399093.070	208095.197	1425.790	CDOT Type II Control Monument
CP 9526 (MP 195.26)	40°09'33.43992"	103°13'36.18212"	1401.367	1°28'07.83854"	0.999958113	398988.888	1108045.065	399091.248	208371.933	1421.908	CDOT Type II Control Monument
CP 9541 (MP 195.41)	40°09'33.30570"	103°13'35.93193"	1399.155	1°28'14.46153"	0.999958114	398990.971	1108287.655	399093.332	208571.985	1419.704	CDOT Type II Control Monument
CP 9555 (MP 195.55)	40°09'33.19928"	103°13'35.93177"	1399.169	1°28'20.90914"	0.999958115	398993.754	1108523.802	399096.116	208808.193	1419.725	CDOT Type II Control Monument
CP 9569 (MP 195.69)	40°09'32.35683"	103°13'06.30262"	1400.146	1°28'27.14468"	0.999958122	398973.651	1108752.769	399076.008	209037.218	1420.709	CDOT Type II Control Monument



COLORADO DEPARTMENT OF TRANSPORTATION

Region 4
1420 2nd Street
Greeley, CO 80631
Phone: (970) 350-2173 FAX: (970) 350-2178


SURVEY UNIT: JOSEPH A. SURPRENANT

Sheet Revisions	


34 MP 173.8 to MP 196.0

Section 1 T.3,N. R.56,W.
Section 36 T.4,N. R.56,W.
Sections 31,32 T.4,N. R.55,W.
Section 1-5,12 T.3,N. R.55,W.
MORGAN COUNTY, COLORADO

Sections 7-9,13-16,24 T.3,N. R.54,W.
Sections 19,20,28,29,33,34 T.3,N. R.53,W.
Sections 1-3,12 T.2,N. R.53,W.
Section 7,8 T.3,N. R.55,W.
WASHINGTON COUNTY, COLORADO

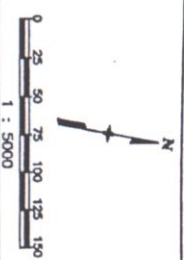

SURVEY	
CONTROL DIAGRAM	
CX 27-0034-06	
EAST OF BRUSH - AKRON	
PROJECT CODE: 91410	SHEET NUMBER: 3-C

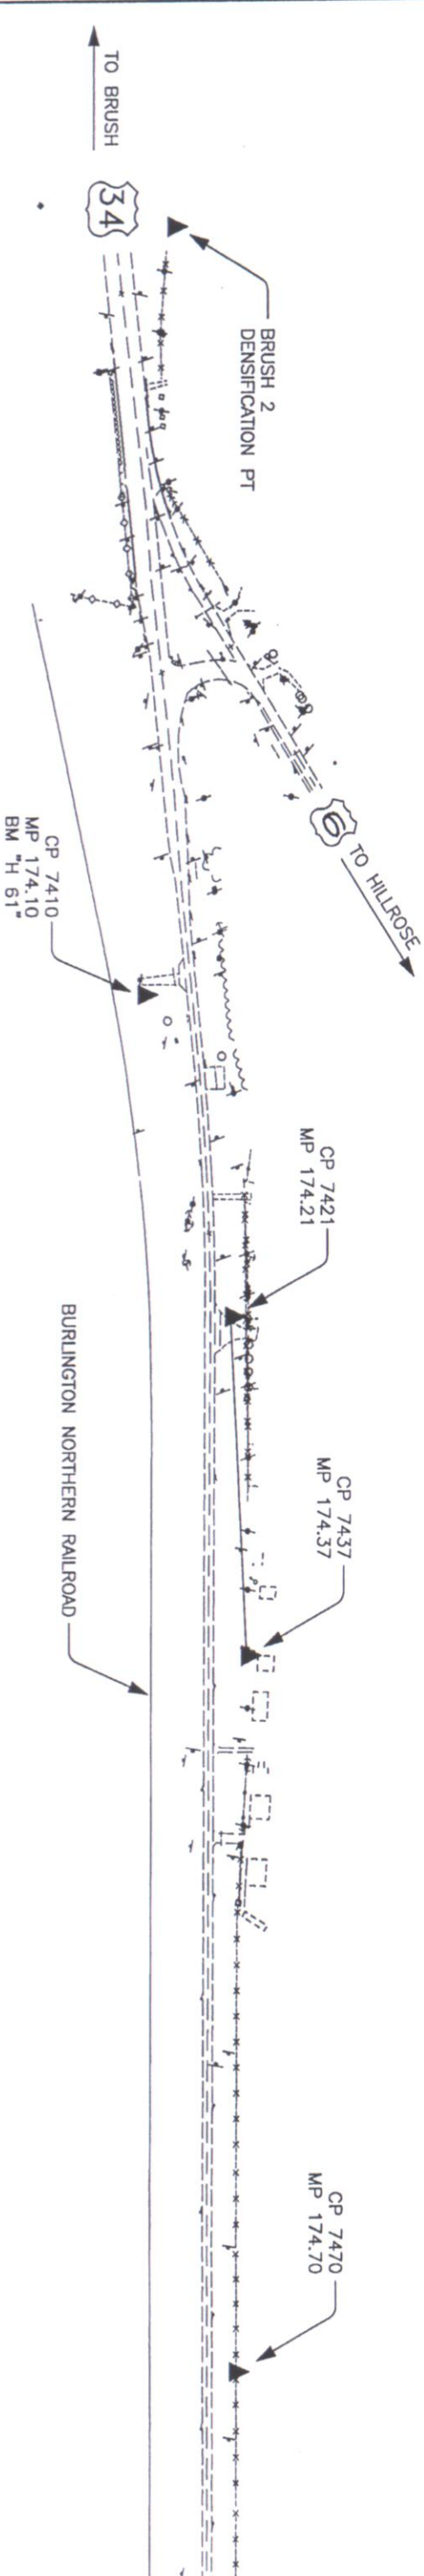

COLORADO DEPARTMENT OF TRANSPORTATION




Region 4
1420 2nd Street
Greeley, CO 80631
Phone: (970) 350-2173 FAX: (970) 350-2178

SURVEY UNIT: JOSEPH A. SURPRENANT

Sheet Revisions

34 MP 173.8 to MP 196.0
Section 1 T.3,N. R.56,W.
Section 36 T.4,N. R.56,W.
Sections 31,32 T.4,N. R.55,W.
Section 1-5,12 T.3,N. R.55,W.
MORGAN COUNTY, COLORADO
Sections 7-9,13-16,24 T.3,N. R.54,W.
Sections 19,20,28,29,33,34 T.3,N. R.53,W.
Sections 1-3,12 T.2,N. R.53,W.
Section 7,8 T.3,N. R.55,W.
WASHINGTON COUNTY, COLORADO

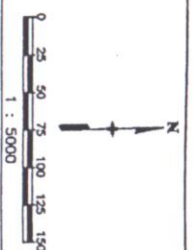


SURVEY

CONTROL DIAGRAM

CX 27-0034-06

EAST OF BRUSH - AKRON

PROJECT CODE: 91410 SHEET NUMBER: 3-D

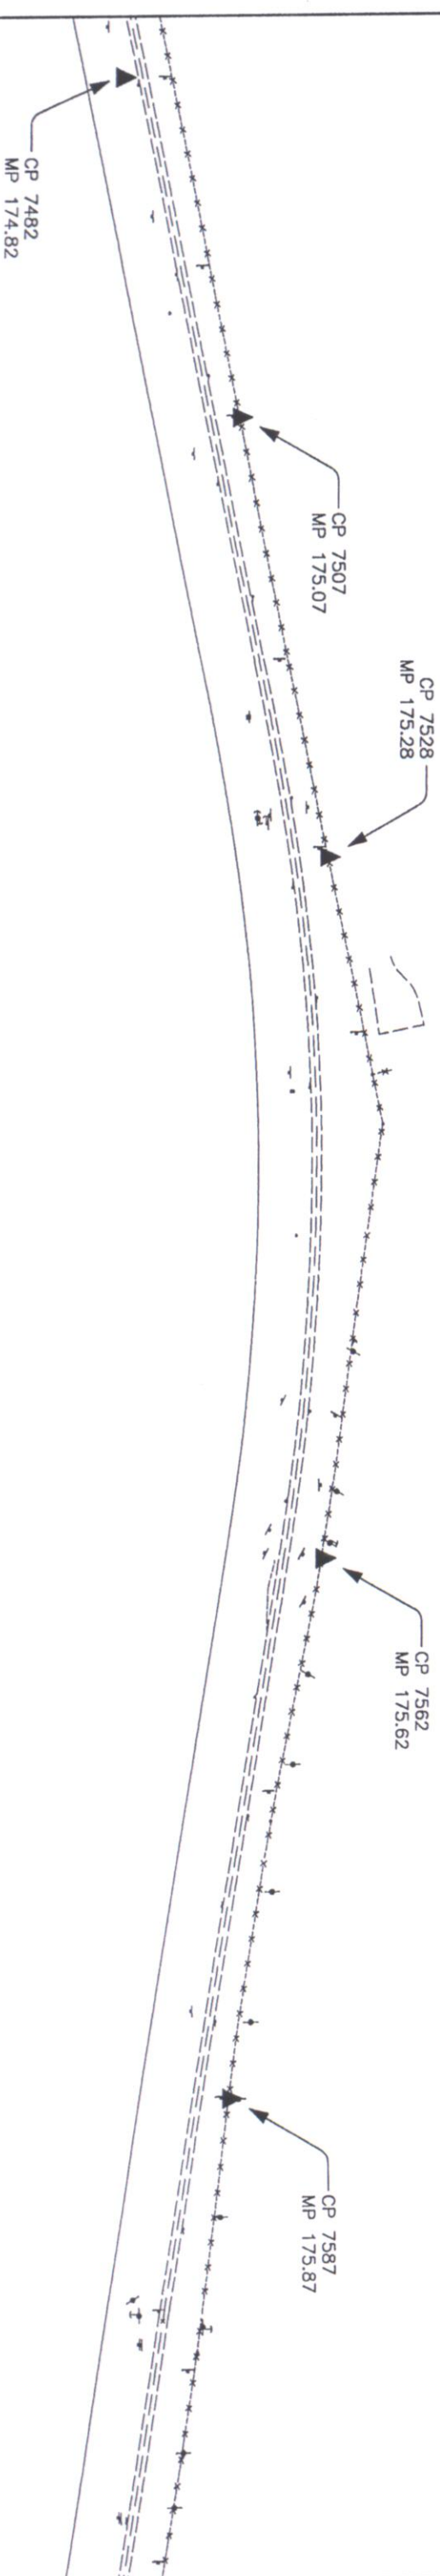

COLORADO DEPARTMENT OF TRANSPORTATION




Region 4
1420 2nd Street
Greeley, CO 80631
Phone: (970) 350-2173 FAX: (970) 350-2178

SURVEY UNIT: JOSEPH A. SUPRENANT

Sheet Revisions

34 MP 173.8 to MP 196.0
Section 1 T.3,N. R.56,W.
Section 36 T.4,N. R.56,W.
Sections 31,32 T.4,N. R.55,W.
Section 1-5,12 T.3,N. R.55,W.
MORGAN COUNTY, COLORADO
Sections 7-9,13-16,24 T.3,N. R.54,W.
Sections 19,20,28,29,33,34 T.3,N. R.53,W.
Sections 1-3,12 T.2,N. R.53,W.
Section 7,8 T.3,N. R.55,W.
WASHINGTON COUNTY, COLORADO

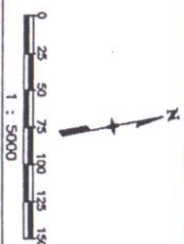


SURVEY

CONTROL DIAGRAM

CX 27-0034-06

EAST OF BRUSH - AKRON

PROJECT CODE: 91410 SHEET NUMBER: 3-E

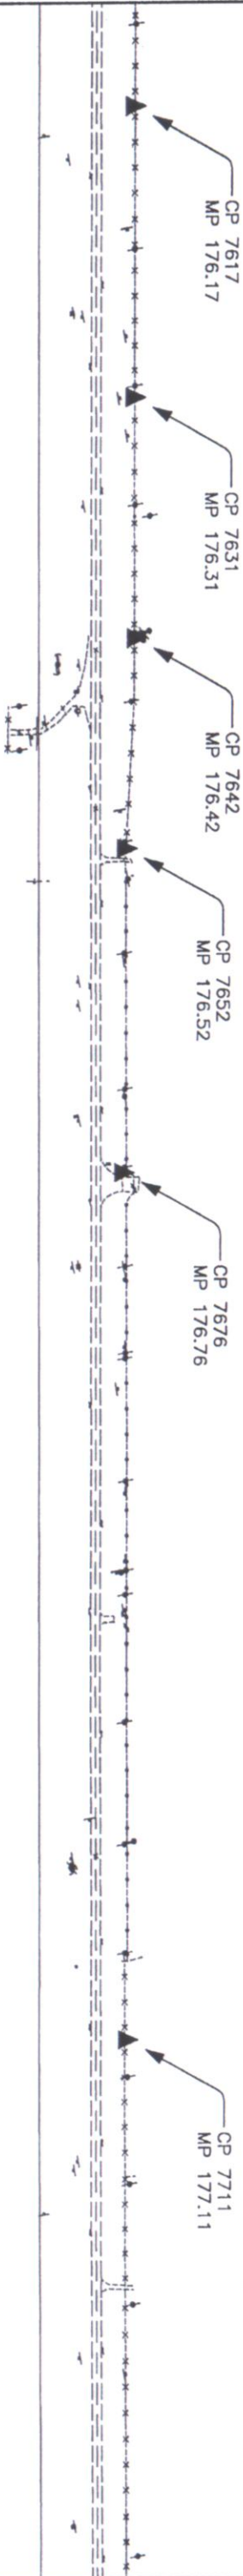

COLORADO DEPARTMENT OF TRANSPORTATION



Region 4
1420 2nd Street
Greeley, CO 80631
Phone: (970) 350-2173 FAX: (970) 350-2178


SURVEY UNIT: JOSEPH A. SURPRENANT

Sheet Revisions

34 MP 173.8 to MP 196.0

Section 1 T.3,N. R.56,W.
Section 36 T.4,N. R.56,W.
Sections 31,32 T.4,N. R.55,W.
Section 1-5,12 T.3,N. R.55,W.
MORGAN COUNTY, COLORADO

Sections 7-9,13-16,24 T.3,N. R.54,W.
Sections 19,20,28,29,33,34 T.3,N. R.53,W.
Sections 1-3,12 T.2,N. R.53,W.
Section 7,8 T.3,N. R.55,W.
WASHINGTON COUNTY, COLORADO

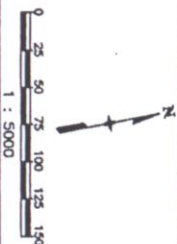

SURVEY


CONTROL DIAGRAM

CX 27-0034-06

EAST OF BRUSH - AKRON

PROJECT CODE: 91410 SHEET NUMBER:

3-F

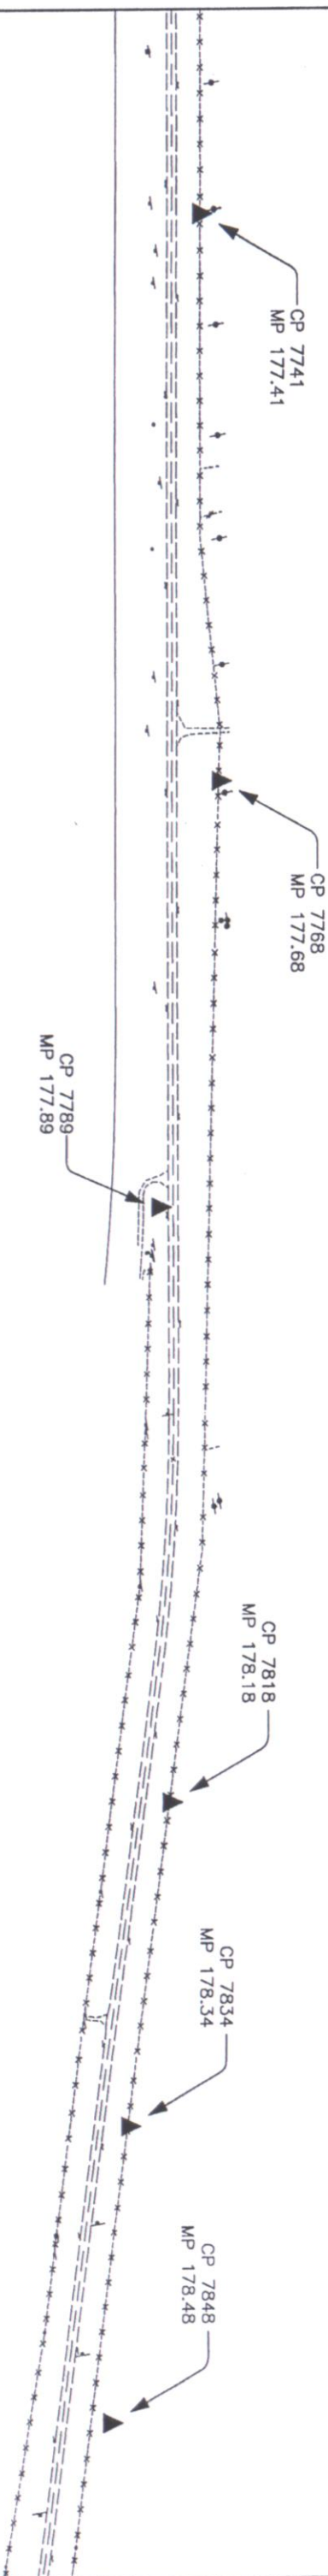



Region 4

1420 2nd Street

Greely, CO 80631

Phone: (970) 350-2173 FAX: (970) 350-2178

COLORADO DEPARTMENT OF TRANSPORTATION

SURVEY UNIT: JOSEPH A. SURPRENANT

Sheet Revisions	


34 MP 173.8 to MP 196.0

Section 1 T.3,N. R.56,W.
Section 36 T.4,N. R.56,W.
Sections 31,32 T.4,N. R.55,W.
Section 1-5,12 T.3,N. R.55,W.
MORGAN COUNTY, COLORADO

Sections 7-9,13-16,24 T.3,N. R.54,W.
Sections 19,20,28,29,33,34 T.3,N. R.53,W.
Sections 1-3,12 T.2,N. R.53,W.
Section 7,8 T.3,N. R.55,W.
WASHINGTON COUNTY, COLORADO



SURVEY	
CONTROL DIAGRAM	
CX 27-0034-06	
EAST OF BRUSH - AKRON	
PROJECT CODE: 91410	SHEET NUMBER: 3-C

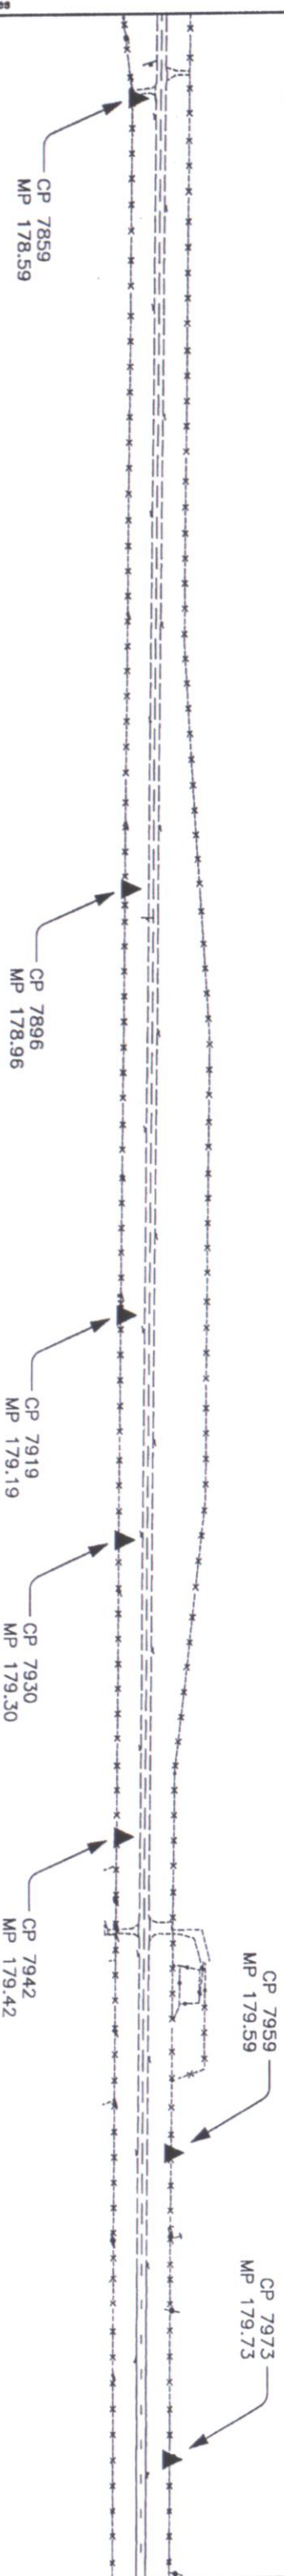


COLORADO DEPARTMENT OF TRANSPORTATION



Region 4
1420 2nd Street
Greeley, CO 80631
Phone: (970) 350-2173 FAX: (970) 350-2178
SURVEY UNIT: JOSEPH A. SURPRENANT

Sheet Revisions

34 MP 173.8 to MP 196.0
Section 1 T.3,N. R.56,W.
Section 36 T.4,N. R.56,W.
Sections 31,32 T.4,N. R.55,W.
Section 1-5,12 T.3,N. R.55,W.
MORGAN COUNTY, COLORADO
Sections 7-9,13-16,24 T.3,N. R.54,W.
Sections 19,20,28,29,33,34 T.3,N. R.53,W.
Sections 1-3,12 T.2,N. R.53,W.
Section 7,8 T.3,N. R.55,W.
WASHINGTON COUNTY, COLORADO

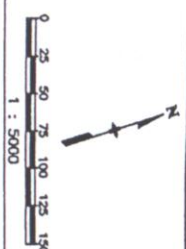


SURVEY

CONTROL DIAGRAM

CX 27-0034-06

EAST OF BRUSH - AKRON

PROJECT CODE: 91410 SHEET NUMBER: 3-H

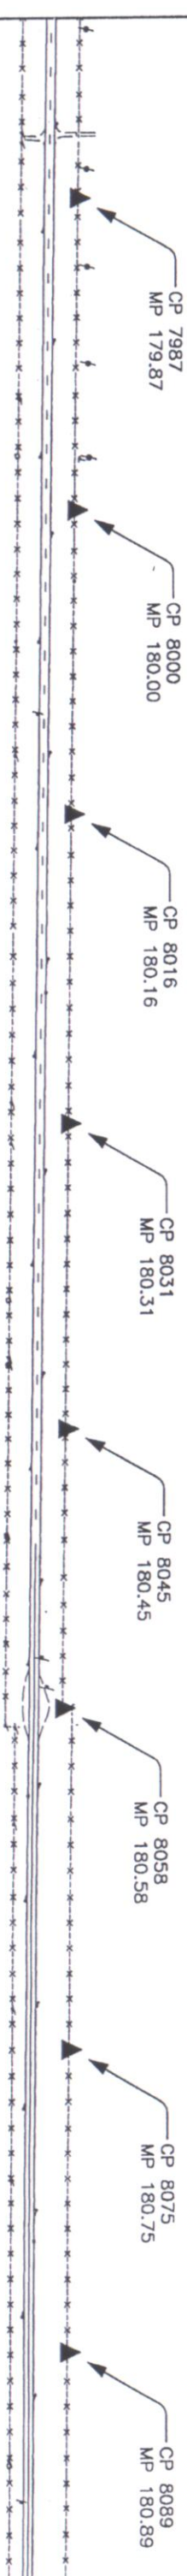

COLORADO DEPARTMENT OF TRANSPORTATION



Region 4
1420 2nd Street
Greeley, CO 80631
Phone: (970) 350-2173 FAX: (970) 350-2178


SURVEY UNIT: JOSEPH A. SURPRENANT

Sheet Revisions

34 MP 173.8 to MP 196.0

Section 1 T.3.N. R.56.W.
Section 36 T.4.N. R.56.W.
Sections 31,32 T.4.N. R.55.W.
Section 1-5,12 T.3.N. R.55.W.
MORGAN COUNTY, COLORADO

Sections 7-9,13-16,24 T.3.N. R.54.W.
Sections 19,20,28,29,33,34 T.3.N. R.53.W.
Sections 1-3,12 T.2.N. R.53.W.
Section 7,8 T.3.N. R.55.W.
WASHINGTON COUNTY, COLORADO

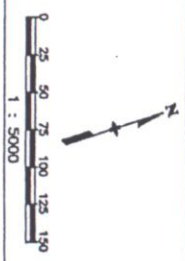


SURVEY

CONTROL DIAGRAM

CX 27-0034-06

EAST OF BRUSH - AKRON

PROJECT CODE: 91410 SHEET NUMBER: 3-1

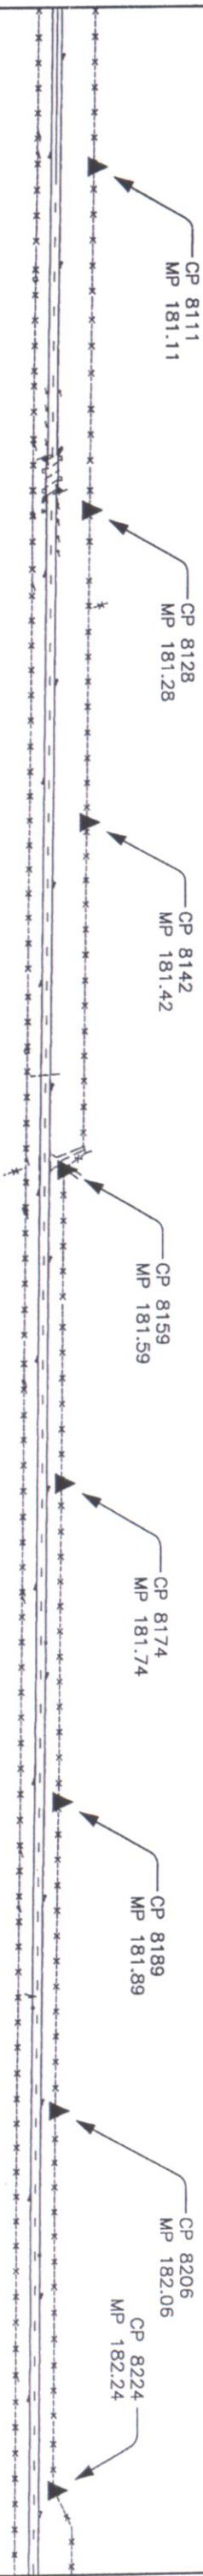




Region 4
1420 2nd Street
Greeley, CO 80631
Phone: (970) 350-2173 FAX: (970) 350-2178


SURVEY UNIT: JOSEPH A. SUPREMANANT

Sheet Revisions

34 MP 173.8 to MP 196.0
Section 1 T.3,N. R.56,W.
Section 36 T.4,N. R.56,W.
Sections 31,32 T.4,N. R.55,W.
Section 1-5,12 T.3,N. R.55,W.
MORGAN COUNTY, COLORADO
Sections 7-9,13-16,24 T.3,N. R.54,W.
Sections 19,20,28,29,33,34 T.3,N. R.53,W.
Sections 1-3,12 T.2,N. R.53,W.
Section 7,8 T.3,N. R.55,W.
WASHINGTON COUNTY, COLORADO

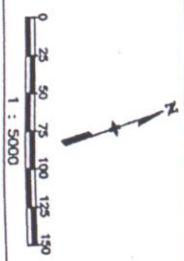

SURVEY
CONTROL DIAGRAM
CX 27-0034-06
EAST OF BRUSH - AKRON
PROJECT CODE: 91410
SHEET NUMBER: 3-J

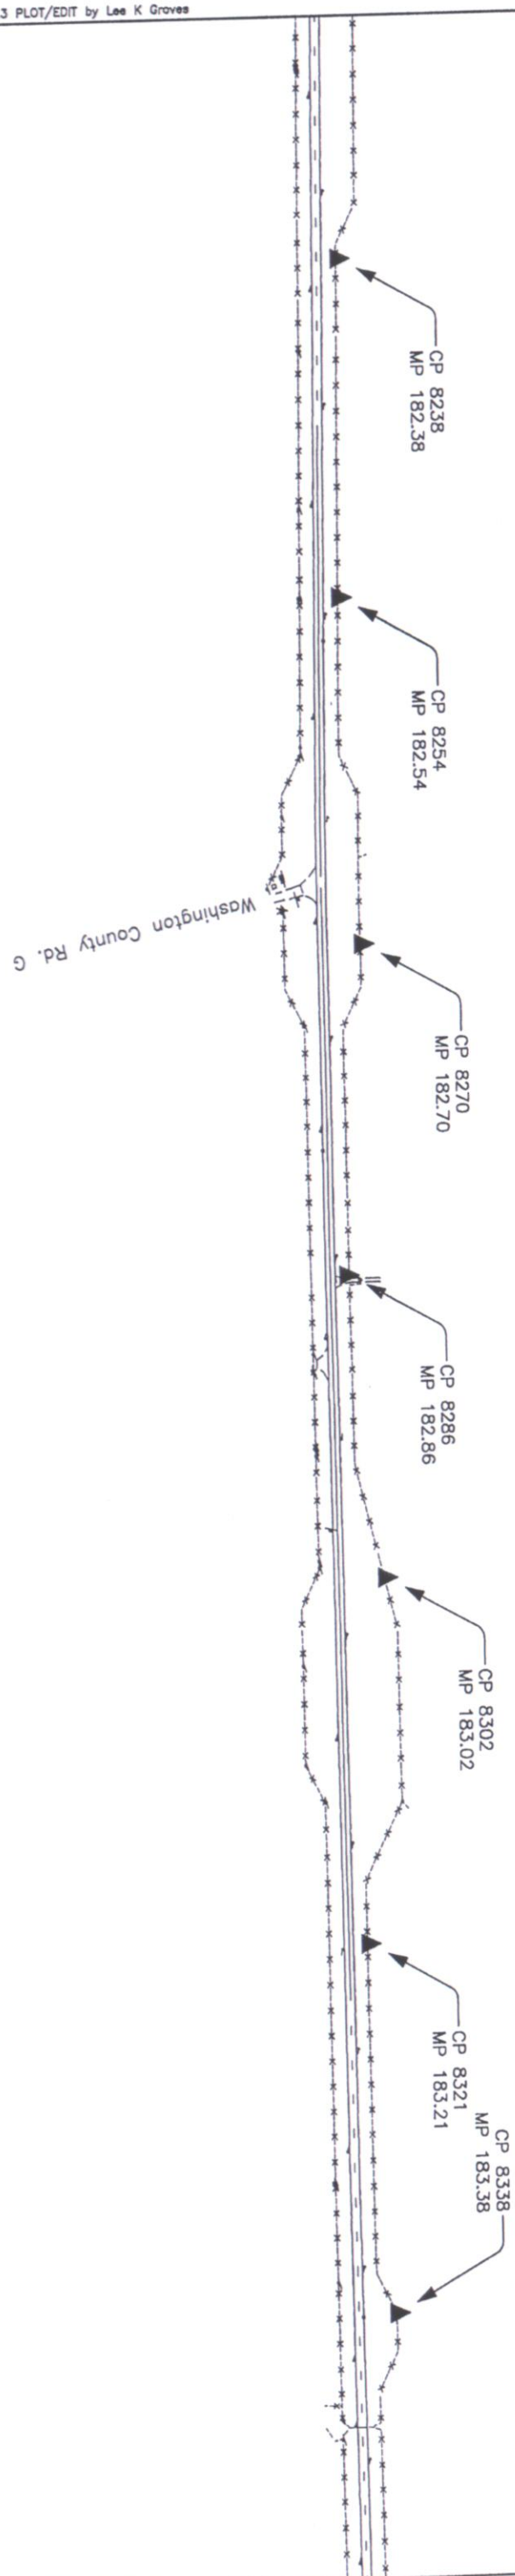


COLORADO DEPARTMENT OF TRANSPORTATION



Region 4
1420 2nd Street
Greeley, CO 80631
Phone: (970) 350-2173 FAX: (970) 350-2178
SURVEY UNIT: JOSEPH A. SUPRENANT

Sheet Revisions

34 MP 173.8 to MP 196.0
Section 1 T.3.N. R.56.W.
Section 36 T.4.N. R.56.W.
Sections 31,32 T.4.N. R.55.W.
Section 1-5,12 T.3.N. R.55.W.
MORGAN COUNTY, COLORADO
Sections 7-9,13-16,24 T.3.N. R.54.W.
Sections 19,20,28,29,33,34 T.3.N. R.53.W.
Sections 1-3,12 T.2.N. R.53.W.
Section 7,8 T.3.N. R.55.W.
WASHINGTON COUNTY, COLORADO

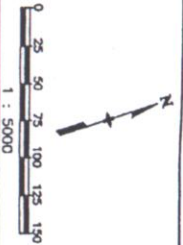

SURVEY	
CONTROL DIAGRAM	
CX 27-0034-06	
EAST OF BRUSH - AKRON	
PROJECT CODE: 91410	SHEET NUMBER: 3-K

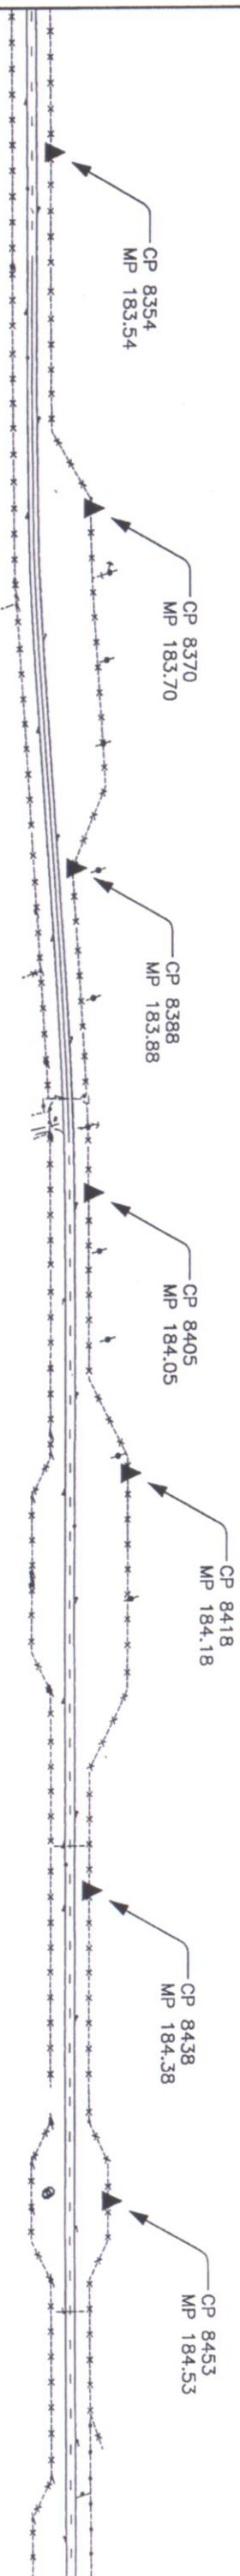


COLORADO DEPARTMENT OF TRANSPORTATION



Region 4
1420 2nd Street
Greeley, CO 80631
Phone: (970) 350-2173 FAX: (970) 350-2178
SURVEY UNIT: JOSEPH A. SUPRENANT


Sheet Revisions

34 MP 173.8 to MP 196.0
Section 1 T.3,N. R.56,W.
Section 36 T.4,N. R.56,W.
Sections 31,32 T.4,N. R.55,W.
Section 1-5,12 T.3,N. R.55,W.
MORGAN COUNTY, COLORADO
Sections 7-9,13-16,24 T.3,N. R.54,W.
Sections 19,20,28,29,33,34 T.3,N. R.53,W.
Sections 1-3,12 T.2,N. R.53,W.
Section 7,8 T.3,N. R.55,W.
WASHINGTON COUNTY, COLORADO

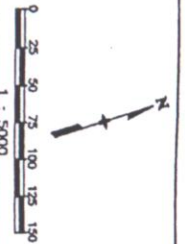

SURVEY

CONTROL DIAGRAM
CX 27-0034-06
EAST OF BRUSH - AKRON
PROJECT CODE: 91410
SHEET NUMBER: 3-1

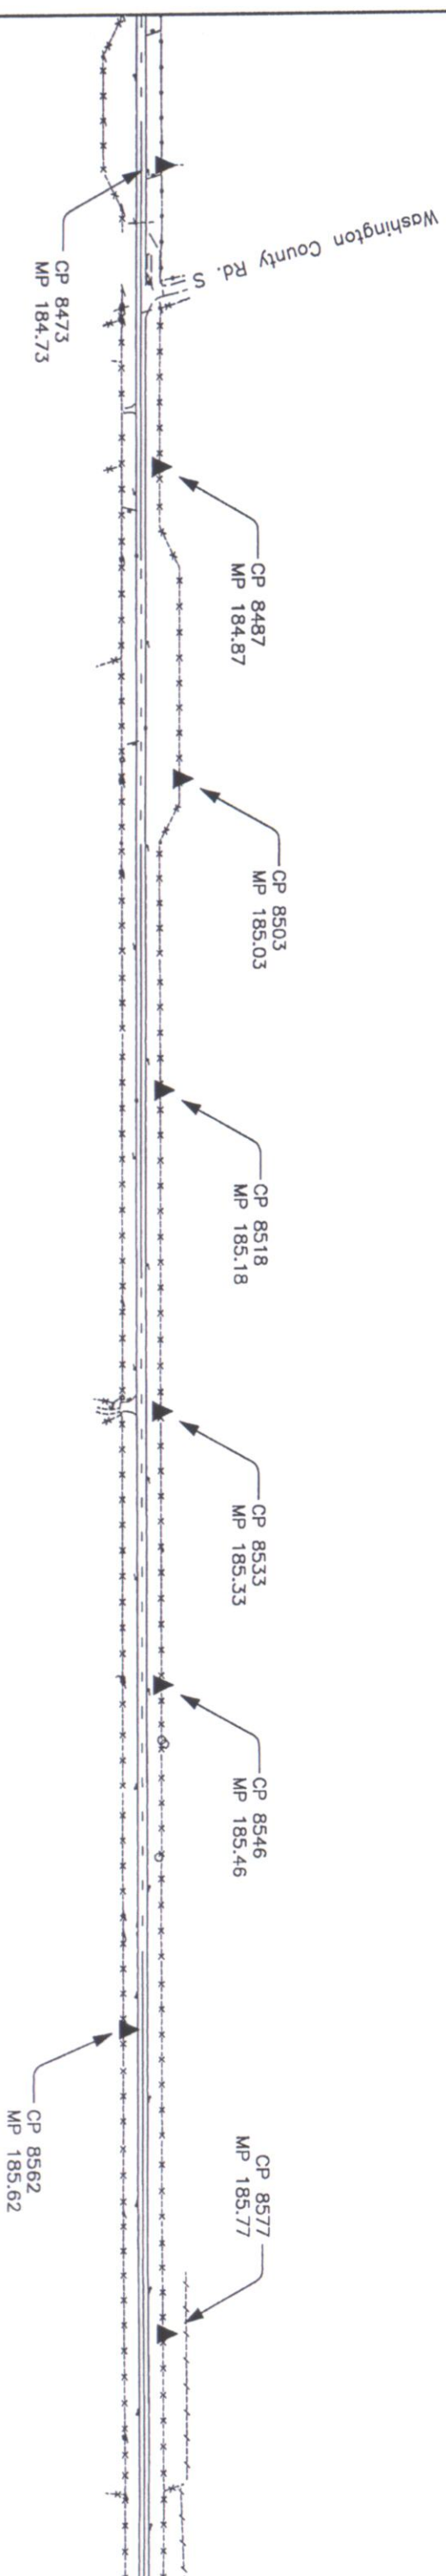

COLORADO DEPARTMENT OF TRANSPORTATION

Sheet Revisions

34 MP 173.8 to MP 196.0

SURVEY

CONTROL DIAGRAM

CX 27-0034-06

EAST OF BRUSH - AKRON

PROJECT CODE: 91410 SHEET NUMBER: 3-M





Region 4
1420 2nd Street
Greeley, CO 80631
Phone: (970) 350-2173 FAX: (970) 350-2178

SURVEY UNIT: JOSEPH A. SURPRENANT

Section 1 T.3,N. R.56,W.
Section 36 T.4,N. R.56,W.
Sections 31,32 T.4,N. R.55,W.
Section 1-5,12 T.3,N. R.55,W.
MORGAN COUNTY, COLORADO

Sections 7-9,13-16,24 T.3,N. R.54,W.
Sections 19,20,28,29,33,34 T.3,N. R.53,W.
Sections 1-3,12 T.2,N. R.53,W.
Section 7,8 T.3,N. R.55,W.
WASHINGTON COUNTY, COLORADO

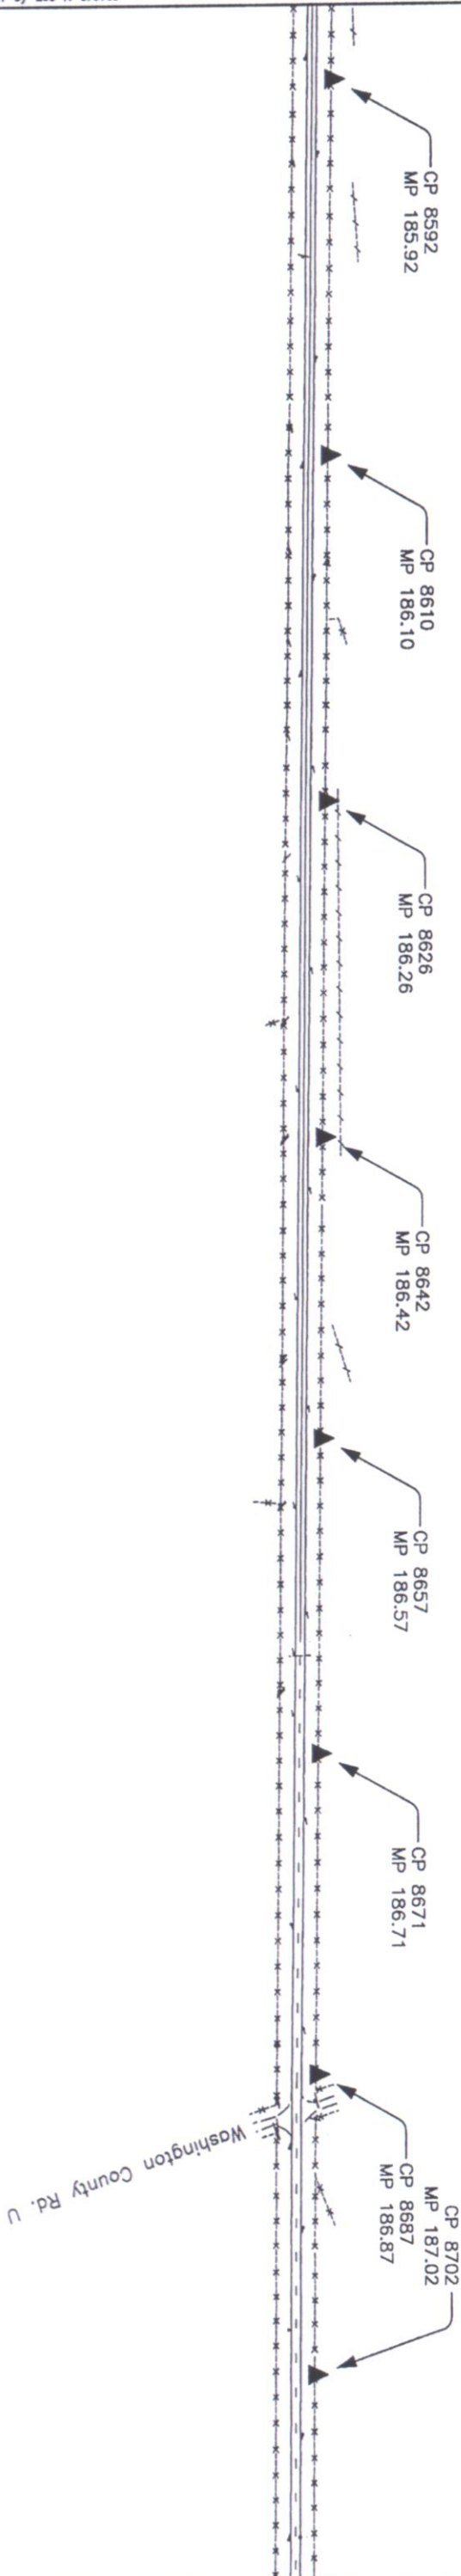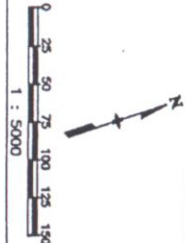


COLORADO DEPARTMENT OF TRANSPORTATION



Region 4
1420 2nd Street
Greeley, CO 80631
Phone: (970) 350-2173 FAX: (970) 350-2178
SURVEY UNIT: JOSEPH A. SURPRENANT

Sheet Revisions

34 MP 173.8 to MP 196.0
Section 1 T.3,N. R.56,W.
Section 36 T.4,N. R.56,W.
Sections 31,32 T.4,N. R.55,W.
Section 1-5,12 T.3,N. R.55,W.
MORGAN COUNTY, COLORADO
Sections 7-9,13-16,24 T.3,N. R.54,W.
Sections 19,20,28,29,33,34 T.3,N. R.53,W.
Sections 1-3,12 T.2,N. R.53,W.
Section 7,8 T.3,N. R.55,W.
WASHINGTON COUNTY, COLORADO

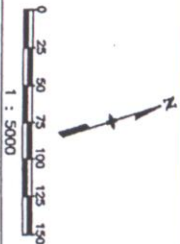

SURVEY


CONTROL DIAGRAM

CX 27-0034-06

EAST OF BRUSH - AKRON

PROJECT CODE: 91410 SHEET NUMBER:

3-N

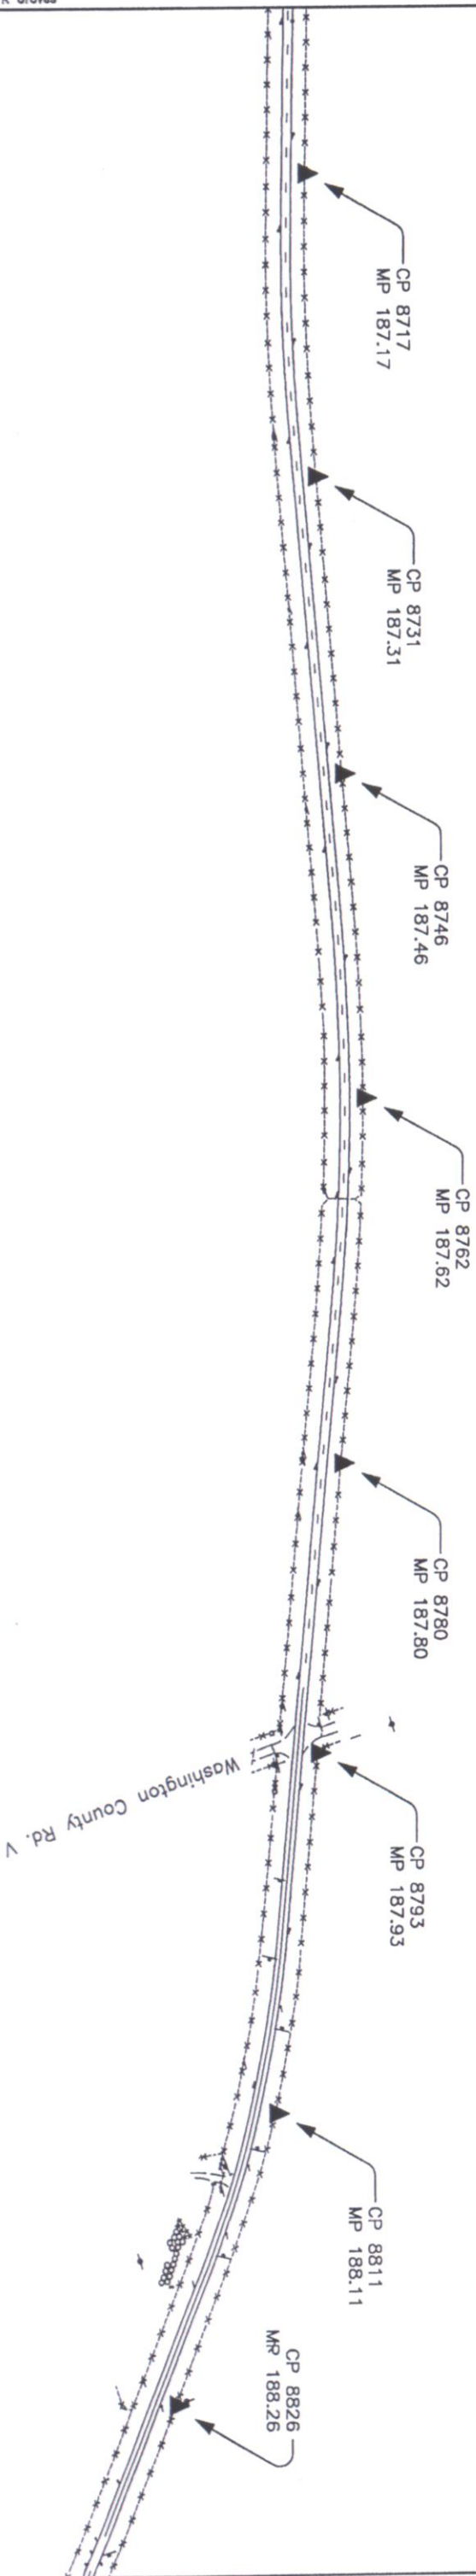

COLORADO DEPARTMENT OF TRANSPORTATION



Region 4
1420 2nd Street
Greeley, CO 80631
Phone: (970) 350-2173 FAX: (970) 350-2178


SURVEY UNIT: JOSEPH A. SURPRENANT

Sheet Revisions

34 MP 173.8 to MP 196.0

Section 1 T.3.N. R.56.W.
Section 36 T.4.N. R.56.W.
Sections 31,32 T.4.N. R.55.W.
Section 1-5,12 T.3.N. R.55.W.
MORGAN COUNTY, COLORADO

Sections 7-9,13-16,24 T.3.N. R.54.W.
Sections 19,20,28,29,33,34 T.3.N. R.53.W.
Sections 1-3,12 T.2.N. R.53.W.
Section 7,8 T.3.N. R.55.W.
WASHINGTON COUNTY, COLORADO

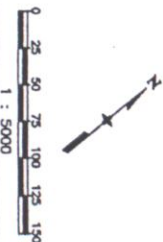


SURVEY

CONTROL DIAGRAM

CX 27-0034-06

EAST OF BRUSH - AKRON

PROJECT CODE: 91410 SHEET NUMBER: 3-0

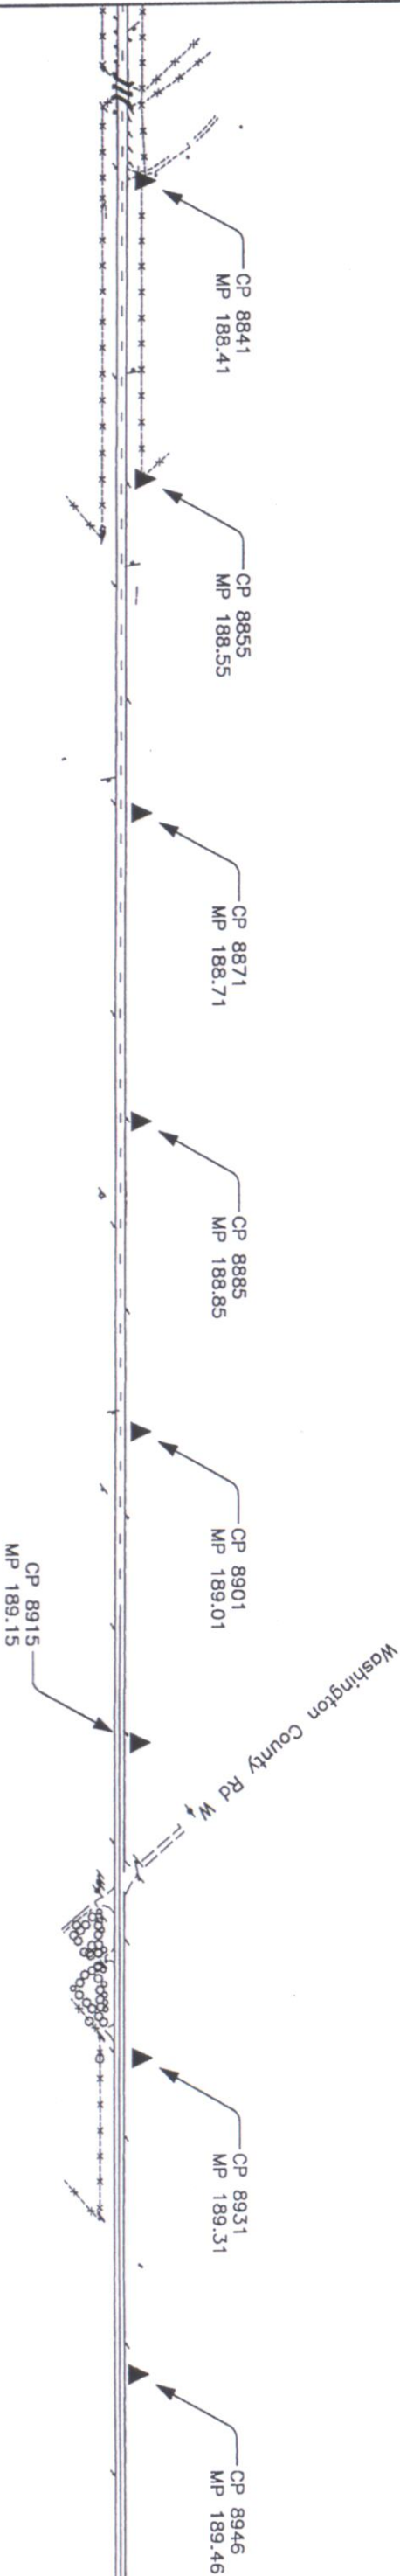



COLORADO DEPARTMENT OF TRANSPORTATION

Region 4
1420 2nd Street
Greeley, CO 80631
Phone: (970) 350-2173 FAX: (970) 350-2178


SURVEY UNIT: JOSEPH A. SURPRENANT

Sheet Revisions	


34 MP 173.8 to MP 196.0

Section 1 T.3,N. R.56,W.
Section 36 T.4,N. R.56,W.
Sections 31,32 T.4,N. R.55,W.
Section 1-5,12 T.3,N. R.55,W.
MORGAN COUNTY, COLORADO

Sections 7-9,13-16,24 T.3,N. R.54,W.
Sections 19,20,28,29,33,34 T.3,N. R.53,W.
Sections 1-3,12 T.2,N. R.53,W.
Section 7,8 T.3,N. R.55,W.
WASHINGTON COUNTY, COLORADO

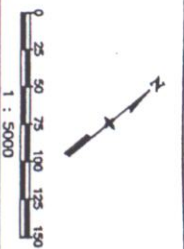

SURVEY	
CONTROL DIAGRAM	
CX 27-0034-06	
EAST OF BRUSH - AKRON	
PROJECT CODE: 91410	SHEET NUMBER: 3-P

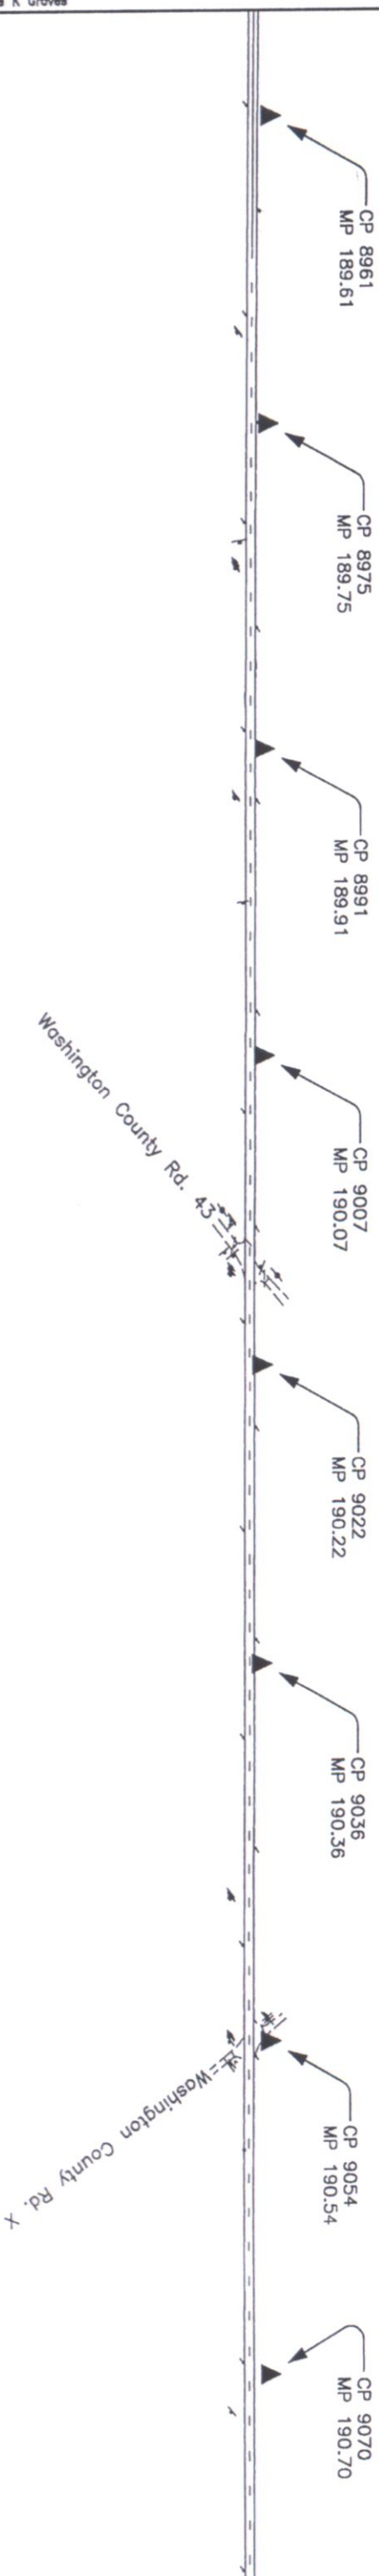

COLORADO DEPARTMENT OF TRANSPORTATION


DOT
Region 4
1420 2nd Street
Greeley, CO 80631
Phone: (970) 350-2173 FAX: (970) 350-2178
SURVEY UNIT: JOSEPH A. SURPRENANT

Sheet Revisions

34 MP 173.8 to MP 196.0

Section 1 T.3.N. R.56.W.
Section 36 T.4.N. R.56.W.
Sections 31,32 T.4.N. R.55.W.
Section 1-5,12 T.3.N. R.55.W.
MORGAN COUNTY, COLORADO

Sections 7-9,13-16,24 T.3.N. R.54.W.
Sections 19,20,28,29,33,34 T.3.N. R.53.W.
Sections 1-3,12 T.2.N. R.53.W.
Section 7,8 T.3.N. R.55.W.
WASHINGTON COUNTY, COLORADO

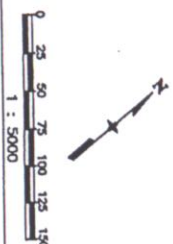


SURVEY

CONTROL DIAGRAM

CX 27-0034-06

EAST OF BRUSH - AKRON

PROJECT CODE: 91410 SHEET NUMBER: 3-0

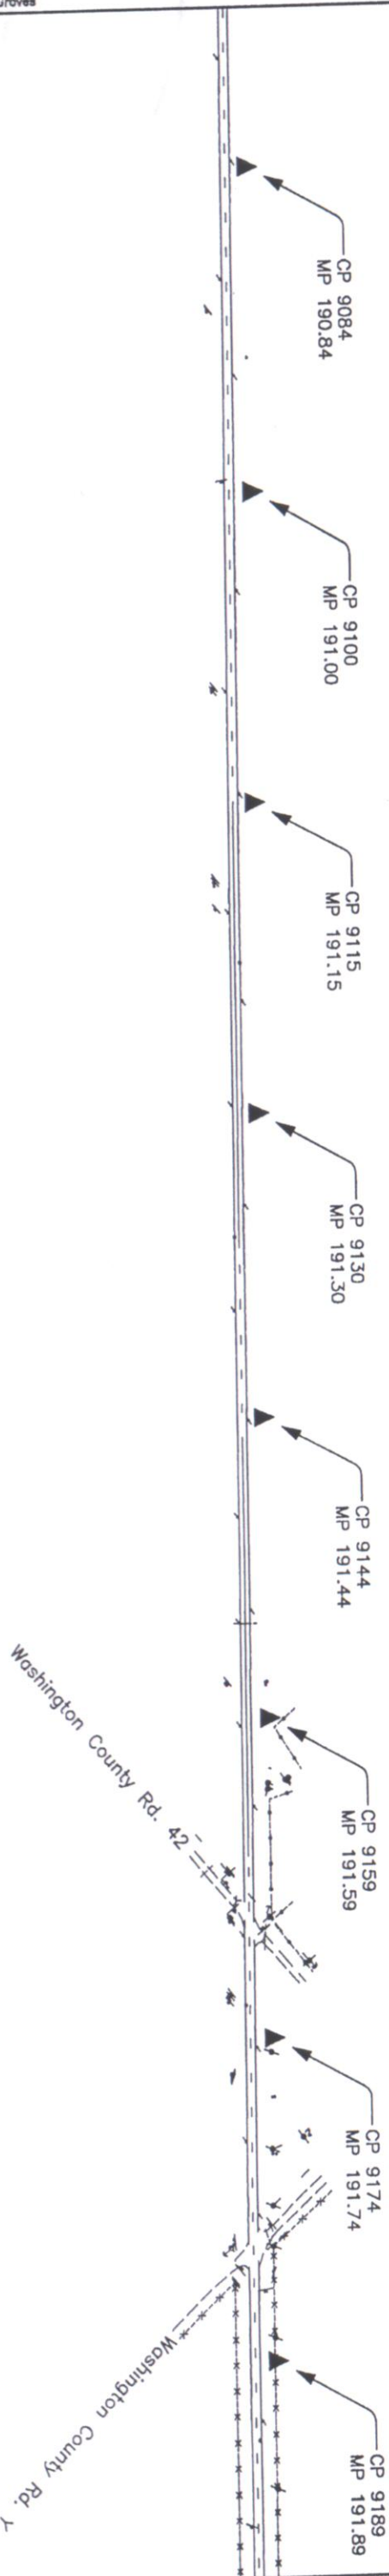


COLORADO DEPARTMENT OF TRANSPORTATION



Region 4
1420 2nd Street
Greeley, CO 80631
Phone: (970) 350-2173 FAX: (970) 350-2178
SURVEY UNIT: JOSEPH A. SUPRENANT

Sheet Revisions

34 MP 173.8 to MP 196.0
Section 1 T.3,N. R.56,W.
Section 36 T.4,N. R.56,W.
Sections 31,32 T.4,N. R.55,W.
Section 1-5,12 T.3,N. R.55,W.
MORGAN COUNTY, COLORADO
Sections 7-9,13-16,24 T.3,N. R.54,W.
Sections 19,20,28,29,33,34 T.3,N. R.53,W.
Sections 1-3,12 T.2,N. R.53,W.
Section 7,8 T.3,N. R.55,W.
WASHINGTON COUNTY, COLORADO

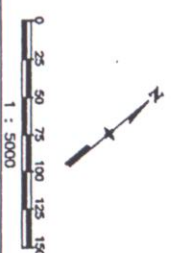


SURVEY

CONTROL DIAGRAM

CX 27-0034-06

EAST OF BRUSH - AKRON

PROJECT CODE: 91410 SHEET NUMBER: 3-R

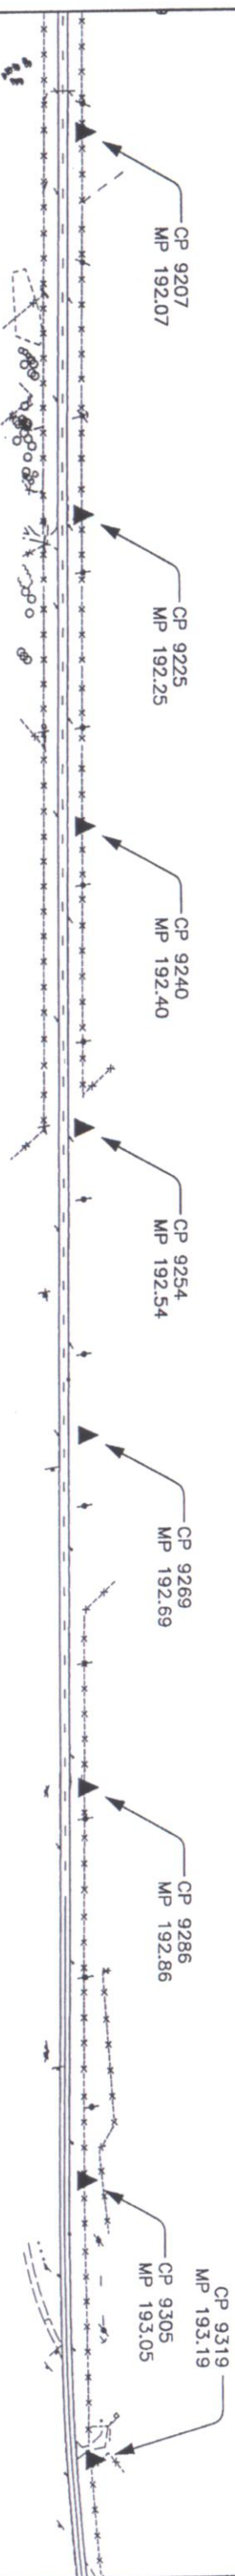


COLORADO DEPARTMENT OF TRANSPORTATION



Region 4
1420 2nd Street
Greeley, CO 80631
Phone: (970) 350-2173 FAX: (970) 350-2178
SURVEY UNIT: JOSEPH A. SURPRENANT

Sheet Revisions

34 MP 173.8 to MP 196.0
Section 1 T.3,N. R.56,W.
Section 36 T.4,N. R.56,W.
Sections 31,32 T.4,N. R.55,W.
Section 1-5,12 T.3,N. R.55,W.
MORGAN COUNTY, COLORADO
Sections 7-9,13-16,24 T.3,N. R.54,W.
Sections 19,20,28,29,33,34 T.3,N. R.53,W.
Sections 1-3,12 T.2,N. R.53,W.
Section 7,8 T.3,N. R.55,W.
WASHINGTON COUNTY, COLORADO

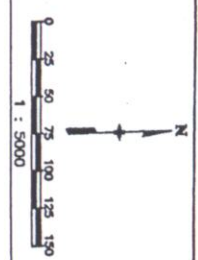

SURVEY
CONTROL DIAGRAM
CX 27-0034-06
EAST OF BRUSH - AKRON
PROJECT CODE: 91410
SHEET NUMBER: 3-S

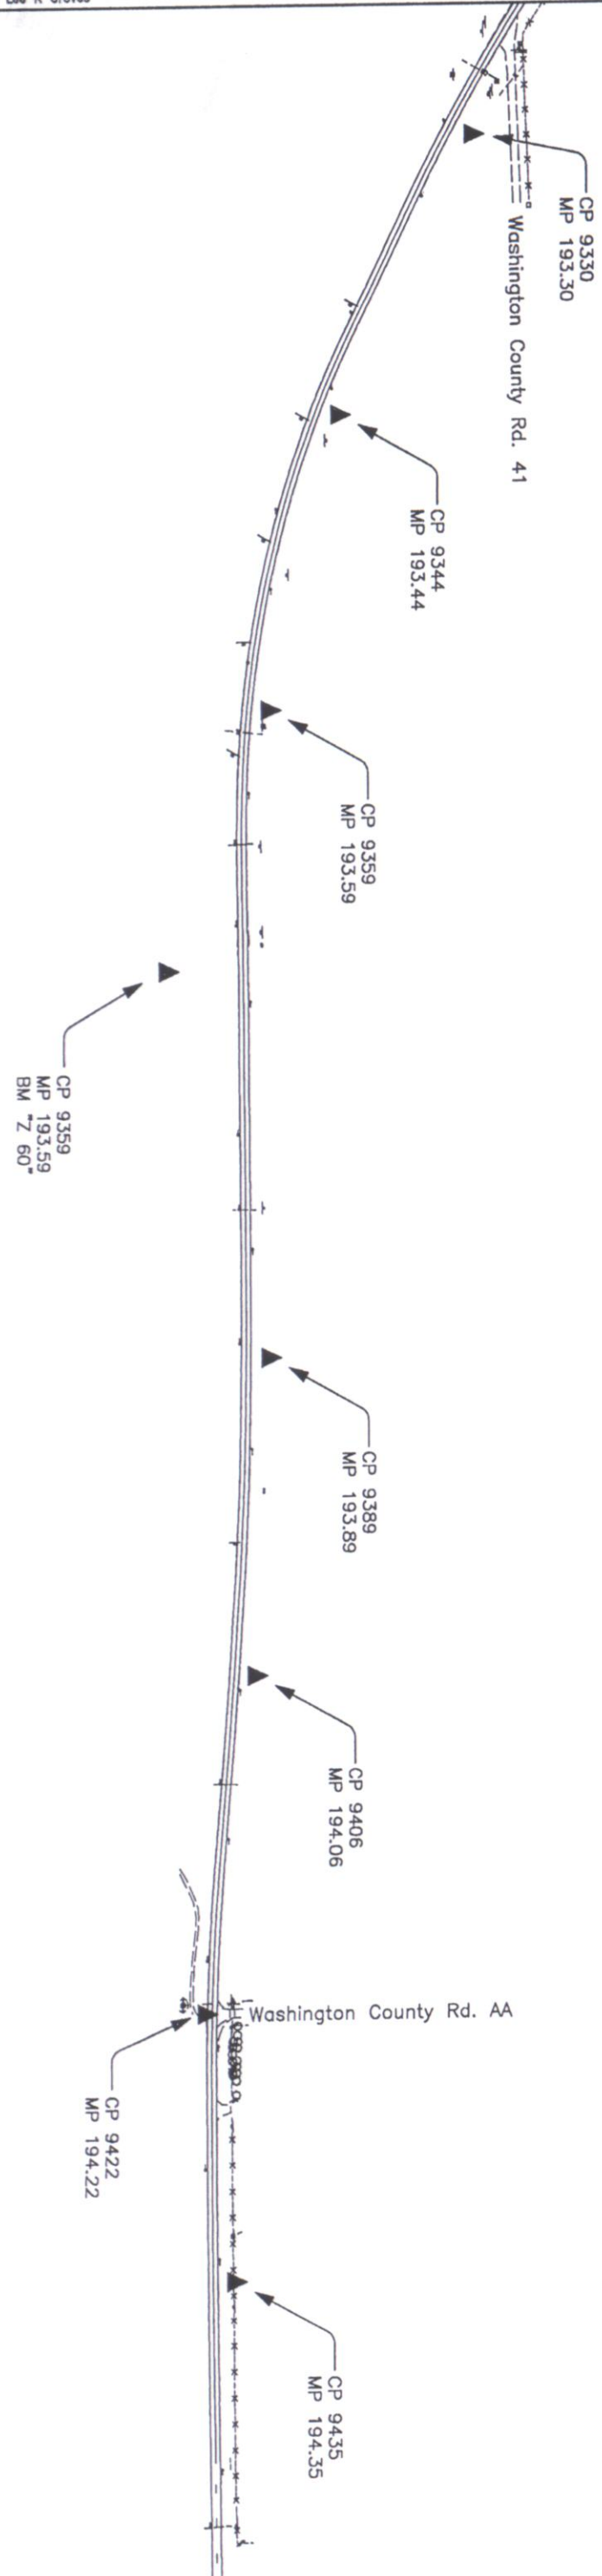

COLORADO DEPARTMENT OF TRANSPORTATION




Region 4
1420 2nd Street
Greeley, CO 80631
Phone: (970) 350-2173 FAX: (970) 350-2178

SURVEY UNIT: JOSEPH A. SURPRENANT

Sheet Revisions

34 MP 173.8 to MP 196.0
Section 1 T.3.N. R.56.W.
Section 36 T.4.N. R.56.W.
Sections 31,32 T.4.N. R.55.W.
Section 1-5,12 T.3.N. R.55.W.
MORGAN COUNTY, COLORADO
Sections 7-9,13-16,24 T.3.N. R.54.W.
Sections 19,20,28,29,33,34 T.3.N. R.53.W.
Sections 1-3,12 T.2.N. R.53.W.
Section 7,8 T.3.N. R.55.W.
WASHINGTON COUNTY, COLORADO

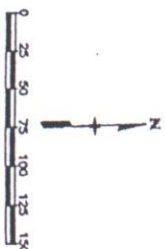


SURVEY

CONTROL DIAGRAM

CX 27-0034-06

EAST OF BRUSH - AKRON

PROJECT CODE: 91410 SHEET NUMBER: 3-1

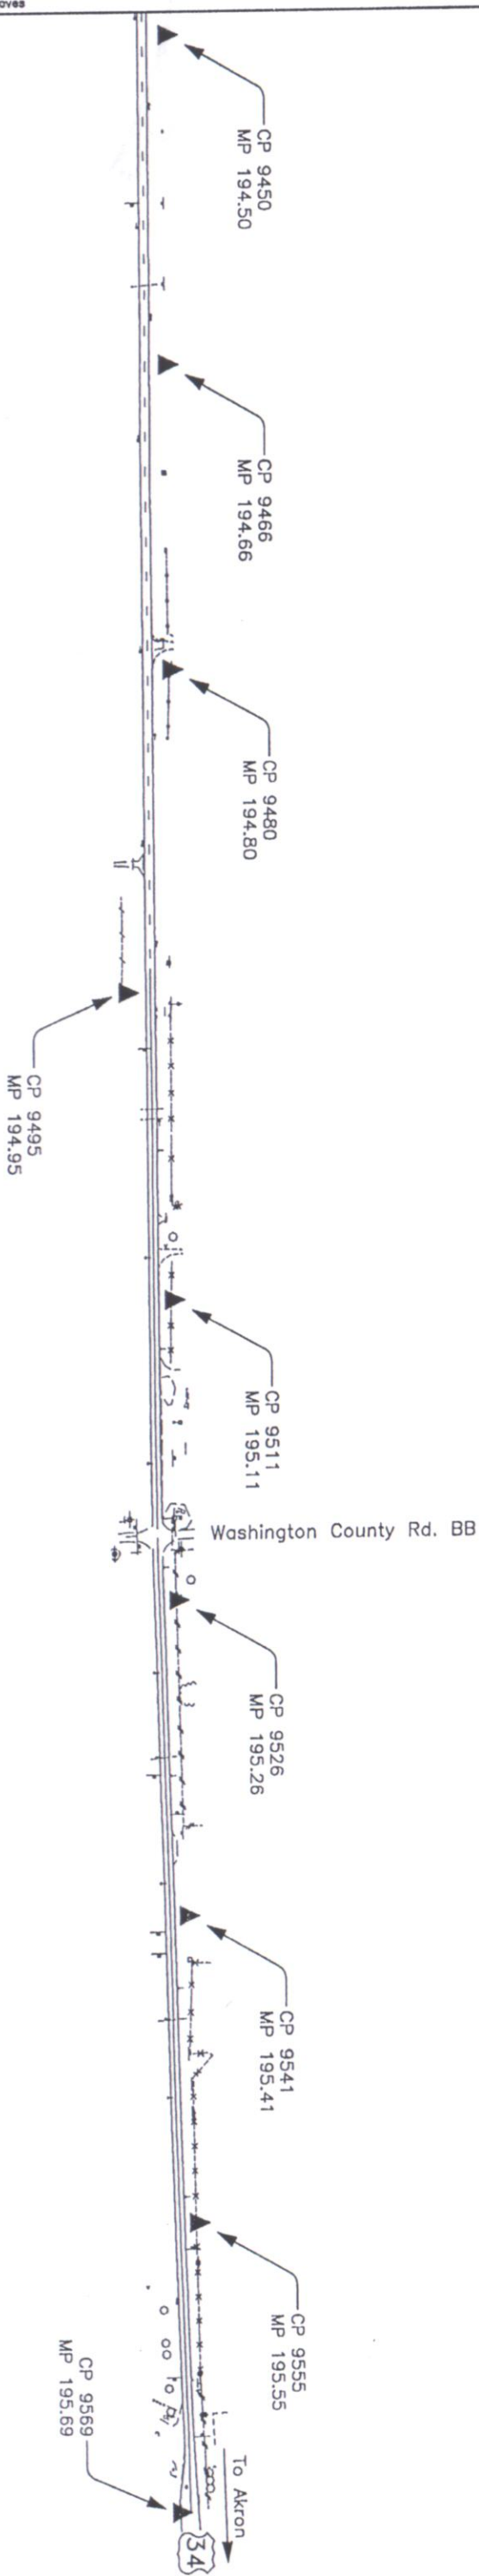



COLORADO DEPARTMENT OF TRANSPORTATION
Region 4
1420 2nd Street
Greeley, CO 80631
Phone: (970) 350-2153 FAX: (970) 350-2178
RIGHT OF WAY UNIT: MYRON DUANE HORA

**TABULATION OF R.O.W. MARKERS
TO BE SET**

POINT NO.	NORTHING	EASTING	STATION	LT.
2017	406113.9775	193796.4346	18+924.254	LT.
2018	406182.8447	193638.2458	18+758.690	LT.
3500	408738.9621	186358.6455	10+066.986	LT.
3501	408409.0527	186367.9444	11+147.848	LT.
3503	409096.2378	184060.1506	8+740.453	LT.
3504	408361.4375	186352.6870	11+147.848	LT.
3507	409620.6980	182023.6829	6+633.193	LT.
3509	409382.4710	183323.9219	7+953.148	LT.
3510	409357.5411	183408.7132	8+040.326	LT.
3512	408991.5246	184551.2885	9+240.156	LT.
3513	409356.9833	183215.3068	7+653.392	LT.
3514	409309.9270	183393.4521	8+040.326	LT.
3516	409139.7669	183924.2423	8+497.819	LT.
3518	405765.9597	194545.0417	19+723.289	LT.
3520	405645.9331	195141.8393	20+347.828	LT.
3521	405548.9629	195455.2250	20+676.751	LT.
3522	404863.0734	197282.0776	22+765.548	LT.
3523	404918.4417	197449.5073	22+294.646	LT.
3526	404559.3282	198578.1735	23+958.096	LT.
3527	404434.0930	198790.3104	24+212.634	LT.
3530	406053.5297	193992.1114	19+129.055	LT.
3531	405878.1448	194756.8534	19+723.213	LT.
3532	405813.7217	194716.9282	19+939.975	LT.
3533	407116.6305	195078.7196	20+266.418	LT.
3534	407104.6562	190237.5967	15+227.216	LT.
3535	407285.1587	190276.1445	15+267.583	LT.
3540	407184.5427	190252.8404	15+227.216	LT.
3541	406681.1816	191910.7157	16+089.832	LT.
3546	406680.0903	191020.8545	16+045.050	LT.
3547	406613.1816	192014.0903	17+079.592	LT.
3548	406514.8927	192314.3209	17+388.025	LT.
3550	406481.2124	192338.2458	17+518.184	LT.
3553	406417.1214	192645.1786	17+735.329	LT.
3554	406795.0327	191478.4674	16+507.807	LT.
3555	406837.4265	191883.9869	16+931.082	LT.
3556	406597.3660	192182.1271	17+240.454	LT.
3558	406563.5634	192325.7738	17+388.025	LT.
3560	406287.4353	192453.0060	17+618.184	LT.
3566	406287.4353	192602.5274	17+618.184	LT.
3568	406182.9181	193232.9309	18+336.569	LT.
3570	406374.6663	193220.2299	18+336.569	LT.
3571	406374.6663	193403.8692	18+528.830	LT.
3572	406263.8766	192783.1508	17+879.169	LT.
3573	406404.3549	192856.4483	18+254.531	LT.
3574	406311.8872	193155.7450	17+840.439	LT.
3575	407101.1941	190457.7396	18+453.691	LT.
3576	406873.9592	190881.9346	15+442.152	LT.
3577	406808.9542	191098.6366	16+111.281	LT.
3578	407053.1567	190443.8593	15+445.407	LT.
3579	406921.4146	190863.0812	15+901.213	LT.
3587	405375.7747	196155.0692	21+395.492	LT.
3588	405010.7020	197297.2998	22+294.646	LT.
3589	404967.3255	197460.0131	22+765.548	LT.
3602	404605.6306	198597.0437	23+958.096	LT.
3603	404472.9844	198821.7343	20+701.485	LT.
3606	405587.0566	195494.0063	21+311.875	LT.
3607	405401.2310	196075.4222	21+316.766	LT.
3608	405382.0874	196151.8071	20+688.678	LT.
3609	405404.4094	195485.6192	20+276.193	LT.
3610	405602.8831	195080.9429	4+625.441	LT.
3611	405724.1084	183215.2932	7+600.000	LT.
3715	409981.0103	182968.4386	7+600.000	LT.
3716	409358.8489	182968.4386	7+600.000	LT.
3741	409411.6583	182968.4386	7+600.000	LT.
3742	409456.5195	182968.4386	7+600.000	LT.
3750	409084.6259	184322.5923	9+400.000	LT.
3751	409017.0119	184307.3311	9+400.000	LT.
3752	408894.9225	184307.3311	9+400.000	LT.
3753	408772.8330	185069.1557	9+800.000	LT.
3754	408650.7436	185450.0680	10+200.000	LT.
3760	408527.4324	185988.3452	10+760.000	LT.
3761	408479.8184	185983.3452	10+760.000	LT.
3766	408301.6207	186703.3070	11+600.000	LT.
3767	408254.0043	186703.3070	11+600.000	LT.
3768	408179.5910	187084.2384	11+900.000	LT.
3769	408131.9745	187084.2384	11+900.000	LT.
3770	408032.2725	187562.0744	12+400.000	LT.
3771	407978.4373	187545.1499	12+400.000	LT.
3780	407786.2130	186323.9372	13+200.000	LT.
3786	407536.9347	189084.1282	14+000.000	LT.
3789	407491.3183	189068.8745	14+000.000	LT.
3790	407416.9049	189465.0566	14+400.000	LT.
3791	407369.2885	189449.8059	14+400.000	LT.

Point Revisions

DATE	ADD POINTS	6600 - 6604	GFS

**TABULATION OF R.O.W. MARKERS
TO BE SET**

POINT NO.	NORTHING	EASTING	STATION	LT.
3798	406977.0022	190943.9096	16+943.506	LT.
3803	406778.1136	191360.8403	16+400.000	LT.
3804	406663.1940	191473.9767	16+800.000	LT.
3814	406244.7449	193373.1248	18+481.207	LT.
3815	406244.7449	193389.9678	18+481.207	LT.
3819	406003.0746	194155.4407	19+300.000	LT.
3820	405955.3021	194145.4407	19+300.000	LT.
3841	405235.0695	196445.1229	21+700.000	LT.
3862	404837.7464	196429.9008	21+700.000	LT.
3863	404886.6302	197824.9836	23+149.599	LT.
3864	404794.9805	197835.4895	23+149.599	LT.
3875	405161.8110	198132.4508	23+456.397	LT.
3879	405155.9194	198624.5136	22+456.397	LT.
3880	405103.0248	198825.7781	22+117.650	LT.
3903	404668.0613	198443.2077	22+135.806	LT.
3907	404613.4979	198443.2077	23+792.679	LT.
3951	406181.1542	195643.2616	23+814.568	LT.
4013	406173.0722	181719.9646	18+748.248	LT.
4014	406148.4573	181744.7593	6+325.000	LT.
4019	407336.3406	192512.1795	18+642.191	LT.
4047	407155.3889	190291.0334	15+267.583	LT.
4051	407155.3889	176846.6772	14+400.000	LT.
4052	406875.5119	177612.1823	2+166.632	LT.
4053	409836.6449	177653.3294	2+200.000	LT.
4054	409949.6032	178039.6705	2+600.000	LT.
4055	410020.0202	178046.6197	3+000.000	LT.
4056	409882.5593	178432.9608	3+000.000	LT.
4057	410084.6613	178439.9100	3+354.406	LT.
4058	409891.6019	178781.4214	4+353.791	LT.
4060	409891.6019	179786.5898	5+000.000	LT.
4063	409869.7979	180409.0973	5+000.000	LT.
4064	409784.8661	180881.9849	5+480.454	LT.
4065	409748.2012	181301.6587	5+900.000	LT.
4066	409710.0810	181294.8140	5+900.000	LT.
4068	409516.8064	182377.7239	7+400.000	LT.
4069	409446.7084	182771.5338	7+400.000	LT.
4070	409247.7601	183515.2239	8+400.000	LT.
4071	409200.1460	183735.9627	8+400.000	LT.
4082	409518.4557	182672.8315	7+280.252	LT.
4083	409529.0114	182538.7772	7+156.422	LT.
4088	405418.1083	195858.3823	21+100.000	LT.
4106	409940.5075	179099.8245	6+325.000	LT.
4107	409635.5724	180015.3967	6+325.000	LT.
4110	409556.4236	182384.7757	7+000.000	LT.
4111	409156.1930	184036.9081	8+700.000	LT.
4112	408637.3129	186655.7853	10+400.000	LT.
4113	408589.6989	186655.7853	10+400.000	LT.
4114	408144.3416	187194.2736	12+015.543	LT.
4116	408144.2372	187212.5625	12+032.982	LT.
4117	408085.8755	187194.5676	12+032.982	LT.
4118	407810.2428	187943.0058	12+051.108	LT.
4119	407857.4076	187926.0803	12+800.000	LT.
4120	407735.3778	188307.0117	13+200.000	LT.
4121	407669.1560	188714.1799	13+611.533	LT.
4122	407657.4461	188697.0802	13+609.594	LT.
4123	407610.4210	188714.1799	13+611.533	LT.
4124	407604.5126	188714.1799	13+609.594	LT.
4125	407241.1572	188715.5241	13+628.962	LT.
4126	406979.2227	189680.3516	15+700.000	LT.
4127	407027.1148	190704.7185	16+700.000	LT.
4128	406073.3638	193755.5031	21+100.000	LT.
4129	405465.7350	195873.6040	21+100.000	LT.
4130	405296.3314	196238.3946	21+500.000	LT.
4131	405022.3335	197096.8724	22+400.000	LT.
4132	405069.9801	197111.8845	22+400.000	LT.
4133	404229.6095	199123.0306	24+600.000	LT.
4136	404190.7107	199091.6759	24+600.000	LT.
5095	409722.7891	177090.9446	1+624.497	LT.
5096	409759.3986	177080.3923	1+624.497	LT.
5101	409793.3614	177198.2208	1+745.589	LT.
5103	409812.0920	177270.3047	1+818.922	LT.
5104	409767.1389	177278.6437	1+818.922	LT.
5106	409890.8272	177736.5204	2+291.678	LT.
5107	410047.2004	178788.3706	3+354.406	LT.
5109	410093.9798	178418.5215	3+986.379	LT.
5110	410048.9798	179411.4394	3+986.379	LT.
5111	410048.9798	179411.4394	4+215.132	LT.
5112	410048.9798	179411.4394	4+215.132	LT.
5114	409854.1831	180754.6734	5+342.884	LT.
5115	409822.3661	180888.7200	5+480.454	LT.

**TABULATION OF R.O.W. MARKERS
TO BE SET**

POINT NO.	NORTHING	EASTING	STATION
5116	409581.0883	182018.5887	6+633.188 RT.
5122	409360.9413	183297.8664	7+926.188 RT.
5123	409365.3116	183301.0399	7+943.982 LT.
5128	409105.2625	184014.0399	8+693.768 RT.
5202	406221.0931	193468.2554	18+578.080 LT.
5203	406197.5348	193492.8822	18+609.853 LT.
5512	406940.7088	191066.9100	16+089.832 LT.
5513	406531.3890	193167.8314	18+989.284 LT.
5520	406295.9064	193226.0756	18+204.648 LT.
5522	406255.6374	193149.8952	18+325.608 LT.
5526	406237.6448	193208.1394	18+325.607 RT.
5527	406062.0007	193983.2564	18+325.667 RT.
5528	406115.9788	193908.5228	19+113.094 LT.
5536	407154.3073	190284.4493	15+278.213 LT.
5537	407096.1632	190284.8493	15+278.411 LT.
5541	407340.2160	189722.4168	14+668.464 LT.
5542	407283.7223	189867.5526	14+820.885 LT.
5545	406913.0173	190882.0033	15+912.171 LT.
5546	406877.9895	191008.7842	16+034.082 LT.
5548	410143.4839	179098.5167	3+669.309 RT.
5550	408826.7525	184820.6969	8+516.424 LT.
5553	408817.7189	185160.813	9+873.564 LT.
5556	407050.8783	190443.6048	15+431.575 RT.
5557	407050.8783	190443.6048	15+431.575 RT.
5559	406861.2180	191446.2394	16+466.365 LT.
5560	406861.2180	191446.2394	16+466.365 LT.
5562	406863.4311	191469.2618	16+496.845 LT.
5565	406862.8419	192146.5166	17+199.039 LT.
5566	4068490.3522	192648.2330	17+716.114 LT.
5569	406836.3540	192648.2330	17+716.114 LT.
5570	406849.6503	192654.5739	17+746.290 RT.
5573	4068372.6650	192771.0626	17+866.210 RT.
5574	406174.4442	193310.7241	18+538.791 RT.
5575	406174.4442	193310.7241	18+538.791 RT.
5600	4098827.3721	190645.3177	5+240.000 RT.
5601	404059.9704	199333.1443	24+870.000 RT.
5602	404021.0715	199301.7296	24+870.000 RT.

DOT

Region 4
1420 2nd Street
Greely, CO 80631
Phone: (970) 350-2153 FAX: (970) 350-2178

RIGHT OF WAY PLANS UNIT: MYRON DUANE HORA

CONTROL DIAGRAM
CX 27-0034-06 (UNIT 2)
SH 34 BRUSH TO AKRON
PROJECT CODE: 91410 SHEET NUMBER: 4A

10. _____ M. FOR INFORMATION
AT _____ OF THE COUNTY LAND SURVEYS/RIGHT OF WAY
DEPOSITED THIS _____ DAY OF _____
ONLY IN BOOK _____ SURVEYS AT PAGE _____ RECEPTION NUMBER _____
SHOWN _____
DEPT. _____

Sheet Revisions	

LIST OF FOUND MONUMENTS USED ON PROJECT

POINT NO.	MODIFIED PROJECT COORDINATES (m)		DESCRIPTION	LOCATION
	NORTHING	EASTING		
500	409803.947	177611.761	FOUND 3 1/4" ALUM. CAP. LS 13155. ON 2" ALUM. PIPE. 0.7' ABOVE THE GROUND	SW CORNER SECTION 31. T.3N., R.55W.
501	409882.677	180838.568	FOUND 3 1/4" ALUM. CAP. LS 2279. ON 2" ALUM. PIPE. 0.3' ABOVE THE GROUND	NE CORNER SECTION 5. T.3N., R.55W.
502	408445.943	187201.732	FOUND 2 1/2" GLO BRASS CAP ON 2" PIPE. STAMPED 1/6/12/7. 1915. 0.5' ABOVE THE GROUND	SE CORNER SECTION 1. T.3N., R.55W.
508	408976.047	176737.516	FOUND 3 1/4" ALUM. CAP. LS 13155. ON 2" ALUM. PIPE. 0.5' ABOVE THE GROUND	CENTER SECTION 1. T.3N., R.55W.
509	409034.149	177607.229	FOUND 3 1/4" ALUM. CAP. LS 13155. ON 2" ALUM. PIPE. 0.5' ABOVE THE GROUND	1/4 CORNER SECTIONS 1/6. T.3N., R.55W.
510	409779.656	176756.401	FOUND 3 1/4" ALUM. CAP. LS 13155. ON 2" ALUM. PIPE. 0.5' ABOVE THE GROUND	1/4 CORNER SECTIONS 36/1. T.4N., R.56W.
515	409973.933	179119.541	FOUND 3 1/4" ALUM. CAP. LS 2279. ON 2" ALUM. PIPE. FLUSH WITH THE GROUND	SW CORNER SECTION 32. T.3N., R.55W.
516	409862.959	180047.852	FOUND 3 1/4" ALUM. CAP. LS 2279. ON 2" ALUM. PIPE. 0.3' ABOVE THE GROUND	1/4 CORNER SECTIONS 32/5. T.3N., R.55W.
517	409822.726	182420.330	FOUND 3 1/4" ALUM. CAP. LS 2279. ON 2" ALUM. PIPE. FLUSH WITH THE GROUND	NE CORNER SECTION 4. T.3N., R.55W.
518	408390.830	185595.649	FOUND 3 1/4" ALUM. CAP. LS 2279. ON 2" ALUM. PIPE. 0.3' ABOVE THE GROUND	SW CORNER SECTION 1. T.3N., R.55W.
519	409962.903	184001.621	FOUND 3 1/4" ALUM. CAP. LS 2279. ON 2" ALUM. PIPE. 0.3' ABOVE THE GROUND	NE CORNER SECTION 3. T.3N., R.55W.
520	409996.953	185583.223	FOUND 2" ALUM. CAP. FLUSH IN ROAD STAMPED ROW CL C12 LS 2279	SUSPECT NE CORNER SECTION 2. T.3N., R.55W.
521	406932.467	188723.444	FOUND 2 1/2" GLO BRASS CAP ON 2" PIPE. STAMPED 7/8/18/17. 1915. 0.5' ABOVE THE GROUND	SW CORNER SECTION 8. T.3N., R.54W.
522	406948.068	190354.614	FOUND 2 1/2" GLO BRASS CAP ON 2" PIPE. STAMPED 8/9/17/16. 1915. 1.5' ABOVE THE GROUND	SW CORNER SECTION 9. T.3N., R.54W.
523	406148.628	190375.614	FOUND 2 1/2" GLO BRASS CAP ON BENT 1" PIPE. STAMPED 17/16. 1915. 0.8' ABOVE THE GROUND	1/4 CORNER SECTIONS 17/16. T.3N., R.54W.
524	406251.969	193601.648	FOUND #4 REBAR 0.1' BELOW GRAVEL ROAD. UPGRADED WITH CDOT TYPE 3 MONUMENT	1/4 CORNER SECTIONS 15/14. T.3N., R.54W.
525	405452.175	193617.890	FOUND 2 1/2" GLO BRASS CAP ON 2" PIPE. STAMPED 6/5/7/8. 1915. 0.5' ABOVE THE GROUND	SW CORNER SECTION 14. T.3N., R.54W.
526	408523.890	188765.432	FOUND 2 1/2" GLO BRASS CAP ON 2" PIPE. STAMPED 15/14/22/23. 1915. 0.5' ABOVE THE GROUND	NE CORNER SECTION 7. T.3N., R.54W.
527	409165.040	184008.175	FOUND 3 1/4" ALUM. CAP. LS 2279. ON 2" ALUM. PIPE. 0.1' ABOVE THE GROUND	1/4 CORNER SECTIONS 3/2. T.3N., R.54W.
528	405491.872	195221.893	FOUND 1 1/4" PIPE. 1.4' BELOW GRAVEL ROAD. UPGRADED WITH CDOT TYPE 3 MONUMENT	SW CORNER SECTION 13. T.3N., R.54W.
529	404841.312	198430.273	FOUND 3 1/4" ALUM. CAP. LS 2279. ON 2" ALUM. PIPE. 0.6' ABOVE THE GROUND	1/4 CORNER SECTIONS 19/20. T.3N., R.53W.
601	409531.083	182818.433	FOUND 3 1/4" ALUM. CAP. LS 2279. ON 2" ALUM. PIPE. 0.3' ABOVE THE GROUND	NW 1/16 CORNER SECTION 3. T.3N., R.55W.
602	409542.944	183213.954	FOUND 2 1/2" GLO BRASS CAP ON 1" PIPE. STAMPED 8/9. 1915. 0.5' ABOVE THE GROUND	1/4 CORNER SECTIONS 15. T.3N., R.54W.
640	407748.579	191981.149	FOUND 2 1/2" GLO BRASS CAP ON 2" PIPE. STAMPED 9/10/16/15. 1915. 1.8' ABOVE THE GROUND	1/4 CORNER SECTIONS 9/16. T.3N., R.54W.
642	407027.852	19167.594	FOUND 2 1/2" GLO BRASS CAP ON 1" PIPE. STAMPED 9/16. 1915. 0.9' ABOVE THE GROUND	NE CORNER SECTION 15. T.3N., R.54W.
643	406987.985	193583.744	FOUND 2" ALUM. CAP. STAMPED 1998 BURR LEBERT PLS 1791. FLUSH WITH ROAD SURFACE	1/4 CORNER SECTIONS 10/13. T.3N., R.54W.
644	407052.168	19167.594	FOUND 2" ALUM. CAP. STAMPED 1998 BURR LEBERT PLS 1791. FLUSH WITH ROAD SURFACE	1/4 CORNER SECTIONS 14/13. T.3N., R.54W.
645	407054.090	192782.656	FOUND 2 1/2" GLO BRASS CAP ON 1" PIPE. STAMPED 14/13. 1915. 0.5' ABOVE THE GROUND	CENTER SECTION 5/4. T.3N., R.55W.
646	406297.366	195202.628	FOUND 3 1/4" ALUM. CAP. LS 2279. ON 2" ALUM. PIPE. FLUSH WITH THE GROUND	1/4 CORNER SECTIONS 4/3. T.3N., R.55W.
702	409078.833	180831.717	FOUND 3 1/4" ALUM. CAP. LS 2279. ON 2" ALUM. PIPE. 0.3' ABOVE THE GROUND	CENTER SECTION 4. T.3N., R.55W.
703	409141.951	183216.871	FOUND 3 1/4" ALUM. CAP. LS 2279. ON 2" ALUM. PIPE. 0.2' ABOVE THE GROUND	SW CORNER SECTION 2. T.3N., R.55W.
704	409118.586	182423.603	FOUND 3 1/4" ALUM. CAP. LS 2279. ON 2" ALUM. PIPE. 0.2' ABOVE THE GROUND	1/4 CORNER SECTIONS 16/15. T.3N., R.54W.
705	409098.713	181628.689	FOUND 3 1/4" ALUM. CAP. LS 2279. ON 2" ALUM. PIPE. 0.2' ABOVE THE GROUND	1/4 CORNER SECTIONS 24/19. T.3N., R.53W.
707	408351.910	184014.864	FOUND 3 1/4" ALUM. CAP. LS 2279. ON 2" ALUM. PIPE. 0.2' ABOVE THE GROUND	PROPERTY CORNER IN SECTION 8. T.3N., R.54W.
710	406201.096	191923.350	FOUND 2 1/2" GLO BRASS CAP ON BENT 1" PIPE. STAMPED 16/15. 1915. 1.0' ABOVE THE GROUND	PROPERTY CORNER IN SECTION 8. T.3N., R.54W.
719	404714.408	196844.322	FOUND RR SPIKE NEXT TO BENT REBAR. UPGRADED WITH CDOT TYPE 3 MONUMENT	CENTER SECTION 20. T.3N., R.53W.
951	407193.264	190131.552	FOUND 1 1/2" ALUMINUM CAP. STAMPED STAFFORD PLS 18371. 0.1' ABOVE THE GROUND	1/4 CORNER SECTIONS 20/29. T.3N., R.53W.
953	407268.209	189897.230	FOUND 1 1/2" ALUMINUM CAP. STAMPED STAFFORD PLS 18371. 0.1' ABOVE THE GROUND	S.W. CORNER SECTION 20. T.3N., R.53W.
103	404850.011	199242.236	FOUND 3 1/4" ALUM. CAP. STAMPED PLS 23521	1/4 CORNER SECTIONS 20. T.3N., R.53W.
503	404041.482	199262.361	FOUND 3 1/4" ALUM. CAP. STAMPED PLS 23521	1/4 CORNER SECTIONS 20. T.3N., R.53W.
530	404036.733	198450.904	FOUND 3 1/4" ALUM. CAP. STAMPED PLS 23521	1/4 CORNER SECTIONS 20. T.3N., R.53W.
873	409130.289	182821.237	FOUND 2 1/2" GLO BRASS CAP ON 1" PIPE. STAMPED LS 2279	1/4 CORNER SECTIONS 8/5. T.3N., R.54W.
913	408538.150	189557.072	FOUND 2 1/2" GLO BRASS CAP ON 1" PIPE. STAMPED 8/5. 1915. 1.0' OUT OF GROUND	S.E. CORNER SECTION 20. T.3N., R.53W.
3002	404047.316	200074.083	FOUND 3 1/4" ALUM. CAP STAMPED PLS 23521	

LIST OF MONUMENTS SET ON PROJECT

POINT NO.	MODIFIED PROJECT COORDINATES (m)		DESCRIPTION	LOCATION
	NORTHING	EASTING		
3	406226.604	192799.265	SET CDOT TYPE 3 MONUMENT	CENTER SECTION 15. T.3N., R.54W.
4	407053.129	193183.200	SET CDOT TYPE 3 MONUMENT	1/4 CORNER SECTIONS 10/15. T.3N., R.54W.
18	404776.604	197621.601	SET CDOT TYPE 3 MONUMENT	CENTER SECTION 19. T.3N., R.53W.
20	405179.441	197612.014	SET CDOT TYPE 3 MONUMENT	C-N 1/16 CORNER SECTION 19. T.3N., R.53W.
23	409520.656	182422.966	SET CDOT TYPE 3 MONUMENT	N 1/16 CORNER SECTIONS 4/3. T.3N., R.55W.
800	405582.278	198409.642	SET CDOT TYPE 3 MONUMENT	NE CORNER SECTION 19. T.3N., R.53W.
801	405506.446	197602.426	SET CDOT TYPE 3 MONUMENT	1/4 CORNER SECTIONS 18/19. T.3N., R.53W.
802	405521.021	196825.100	SET CDOT TYPE 3 MONUMENT	1/4 CORNER SECTIONS 13/24. T.3N., R.54W.
807	405472.024	194419.892	SET CDOT TYPE 3 MONUMENT	NW CORNER SECTION 19. T.3N., R.53W.
811	403971.882	197640.753	SET CDOT TYPE 3 MONUMENT	1/4 CORNER SECTIONS 14/23. T.3N., R.54W.
812	404886.609	195241.877	SET CDOT TYPE 3 MONUMENT	1/4 CORNER SECTIONS 19/30. T.3N., R.53W.
814	404700.502	196042.701	SET CDOT TYPE 3 MONUMENT	1/4 CORNER SECTIONS 23/24. T.3N., R.54W.
815	407728.874	188703.219	SET CDOT TYPE 3 MONUMENT	CENTER SECTION 24. T.3N., R.54W.
819	405416.193	192815.532	SET CDOT TYPE 3 MONUMENT	1/4 CORNER SECTIONS 7/8. T.3N., R.54W.
832	406940.268	189539.029	SET CDOT TYPE 3 MONUMENT	1/4 CORNER SECTIONS 15/22. T.3N., R.54W.
845	408484.380	187972.824	SET CDOT TYPE 3 MONUMENT	1/4 CORNER SECTIONS 8/17. T.3N., R.54W.
847	407641.363	187208.229	SET CDOT TYPE 3 MONUMENT	1/4 CORNER SECTIONS 6/7. T.3N., R.54W.
820	405380.212	192013.173	SET CDOT TYPE 3 MONUMENT	1/4 CORNER SECTIONS 12/7. T.3N., R.54W.
854	409192.089	185589.450	SET CDOT TYPE 3 MONUMENT	SW CORNER SECTION 15. T.3N., R.54W.
861	406883.996	187956.832	SET CDOT TYPE 3 MONUMENT	1/4 CORNER SECTIONS 2/1. T.3N., R.55W.

LIST OF MONUMENTS SET ON PROJECT

POINT NO.	MODIFIED PROJECT COORDINATES (m)		DESCRIPTION	LOCATION
	NORTHING	EASTING		
849	408418.387	186398.691	SET CDOT TYPE 3 MONUMENT	1/4 CORNER SECTIONS 1/12. T.3N., R.55W.
3809	406239.287	193200.457	SET CDOT TYPE 3 MONUMENT	C-E 1/16 CORNER SECTION 15. T.3N., R.54W.
19	405117.714	198834.711	SET CDOT TYPE 3 MONUMENT	N 1/16 CORNER SECTIONS 24/19. T.3N., R.55W.



COLORADO DEPARTMENT OF TRANSPORTATION
Region 4
1420 2nd Street
Greeley, CO 80631
Phone: (970) 350-2153 FAX: (970) 350-2178
RIGHT OF WAY PLANS UNIT: MYRON DUANE HORA

Sheet Revisions

NO.	DATE	BY	REVISION

RIGHT OF WAY
CONTROL DIAGRAM

CX 27-0034-06 (UNIT 2)
SH 34 BRUSH TO AKRON
PROJECT CODE: 91410 SHEET NUMBER: 48

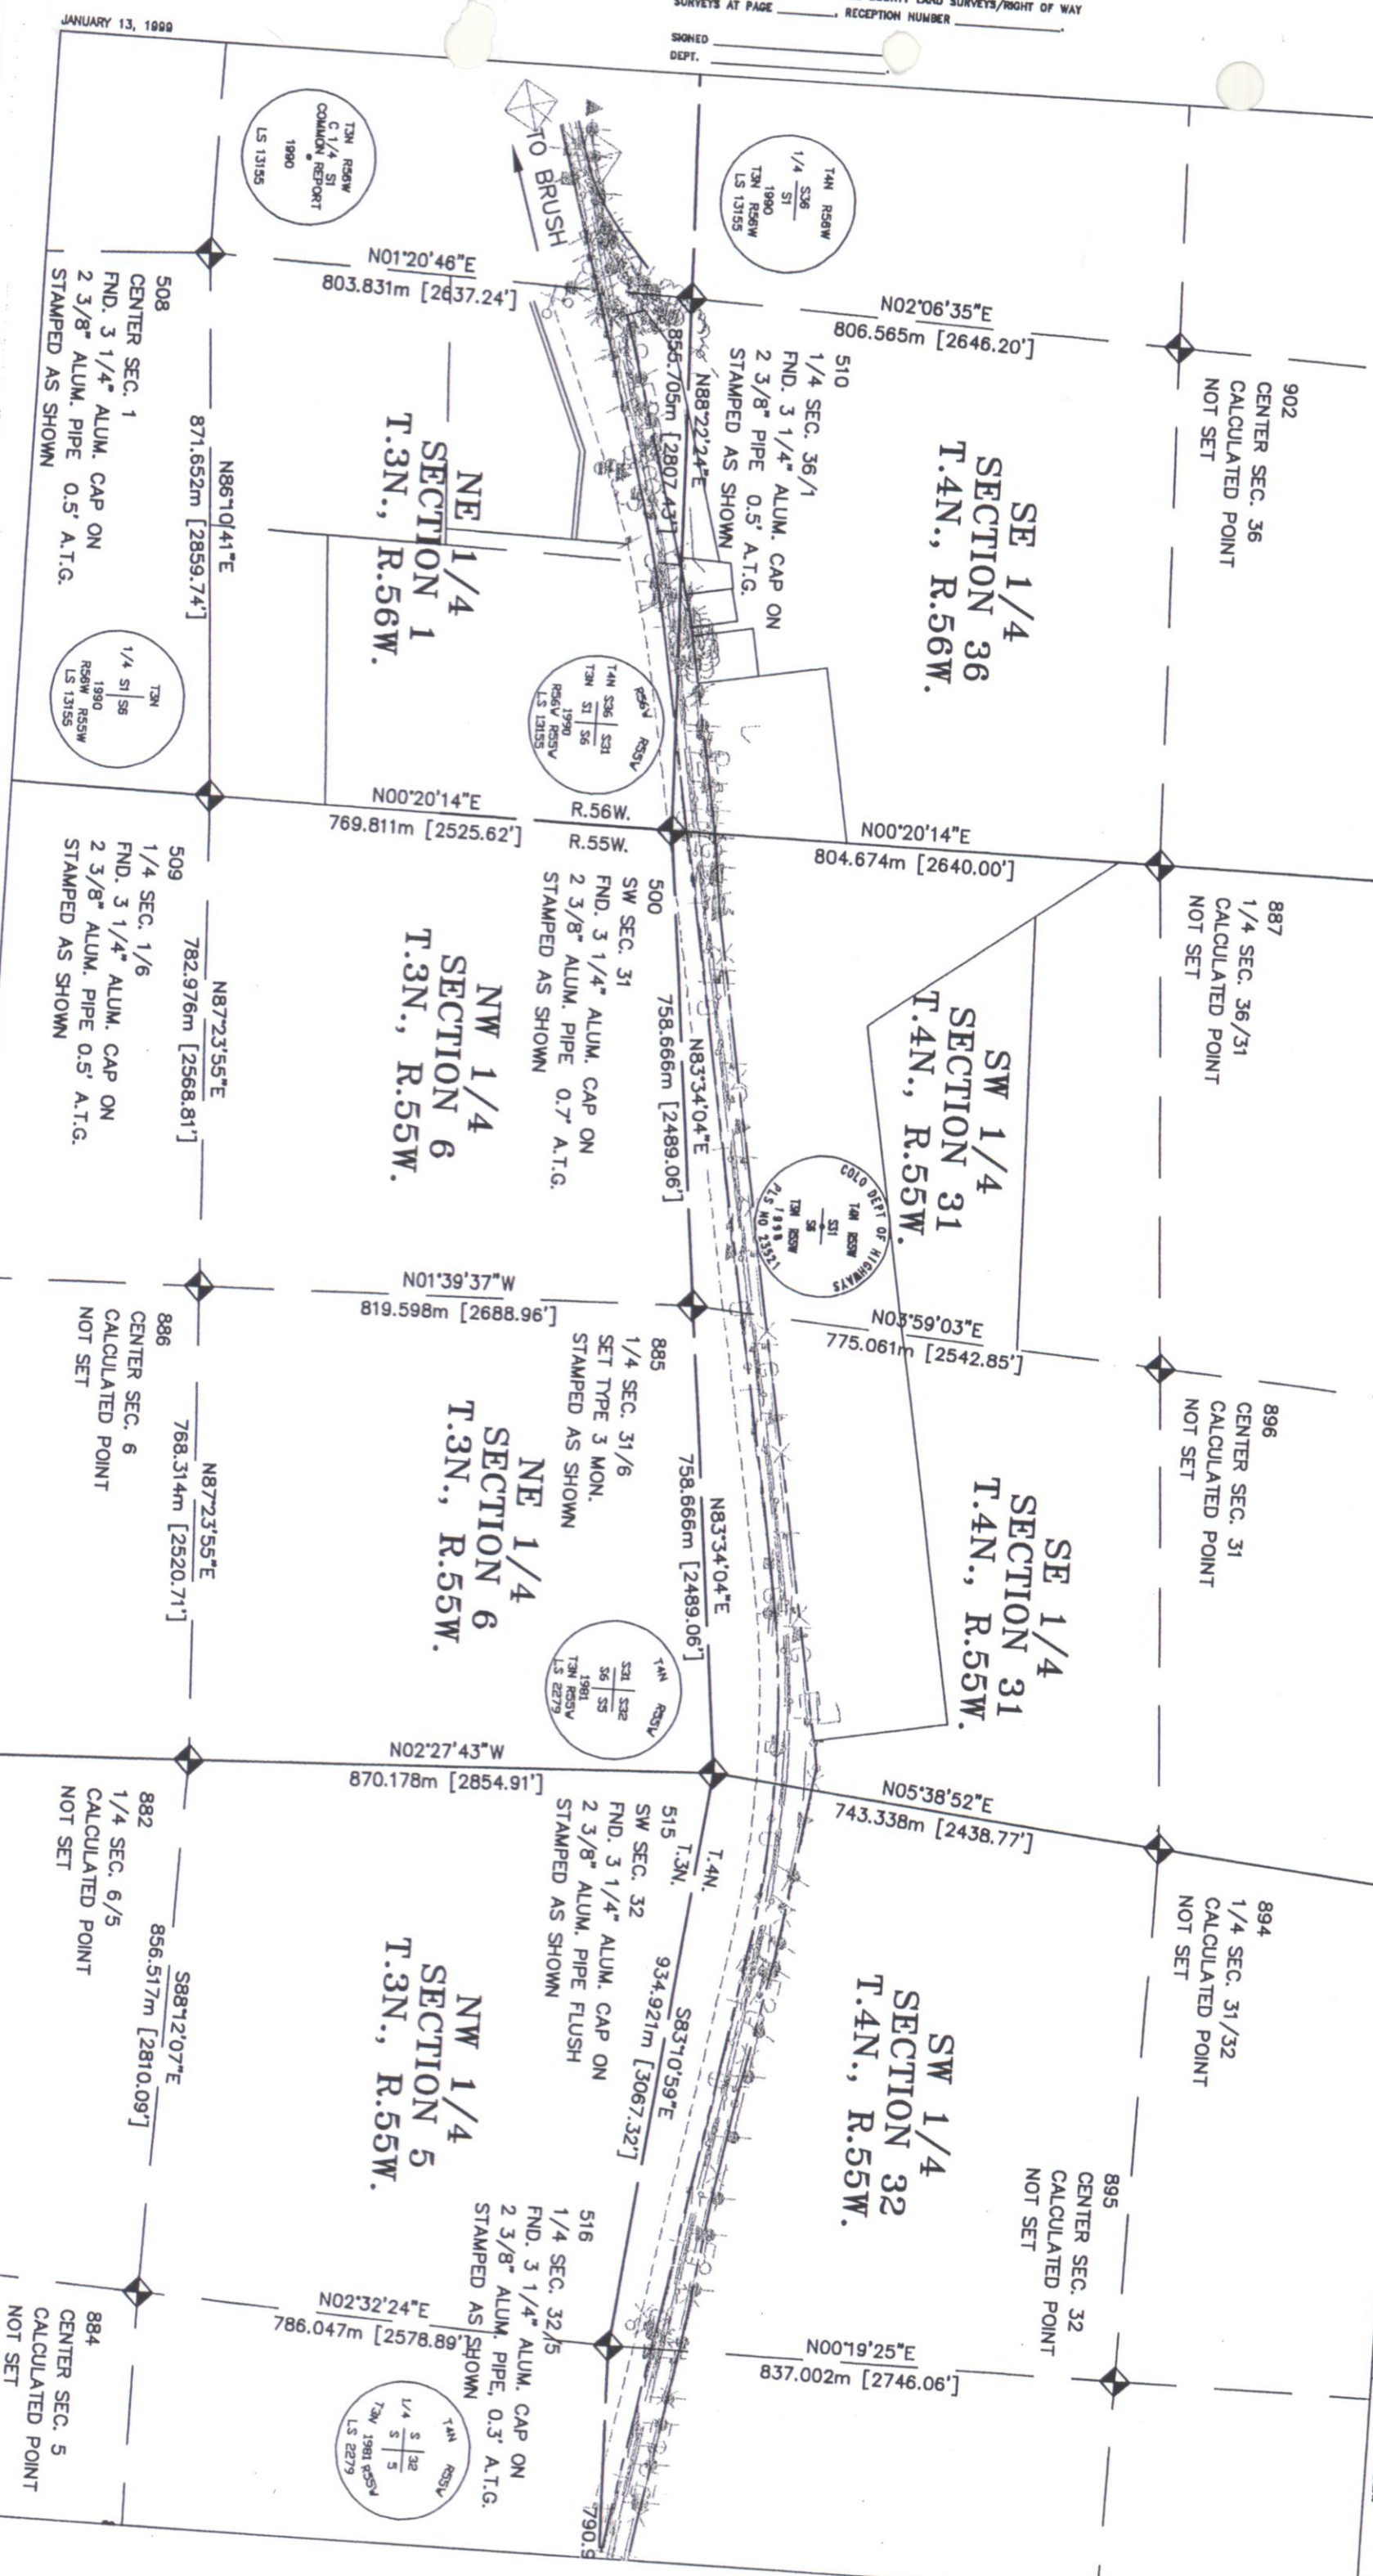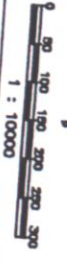

DEPOSITED THIS _____ DAY OF _____, 19____, AT _____, FOR INFORMATION
ONLY IN BOOK _____ OF THE COUNTY LAND SURVEYS/RIGHT OF WAY
SURVEYS AT PAGE _____ RECEPTION NUMBER _____

SIGNED
DEPT. _____

TAN R56W
C 1/4 ST
COMMON REPORT
1980
LS 13155

TAN R56W
1/4 ST
1980
LS 13155

TAN R56W
1/4 ST
1980
LS 13155

COLORADO DEPT. OF HIGHWAYS
TAN R56W
1/4 ST
1980
LS 13155

TAN R56W
1/4 ST
1980
LS 13155

TAN R56W
1/4 ST
1980
LS 13155

STONER
DEPT.

JANUARY 13, 1999



COLORADO DEPARTMENT OF TRANSPORTATION

Region 4
1420 2nd Street
Greeley, CO 80631
Phone: (970) 350-2153 FAX: (970) 350-2178

RIGHT OF WAY PLANS UNIT: MYRON DUANE HORA

Sheet Revisions



RIGHT OF WAY


CONTROL DIAGRAM

CX 27-0034-06 (UNIT 2)


SH 34 BRUSH TO AKRON

PROJECT CODE: 91410 SHEET NUMBER: 4G

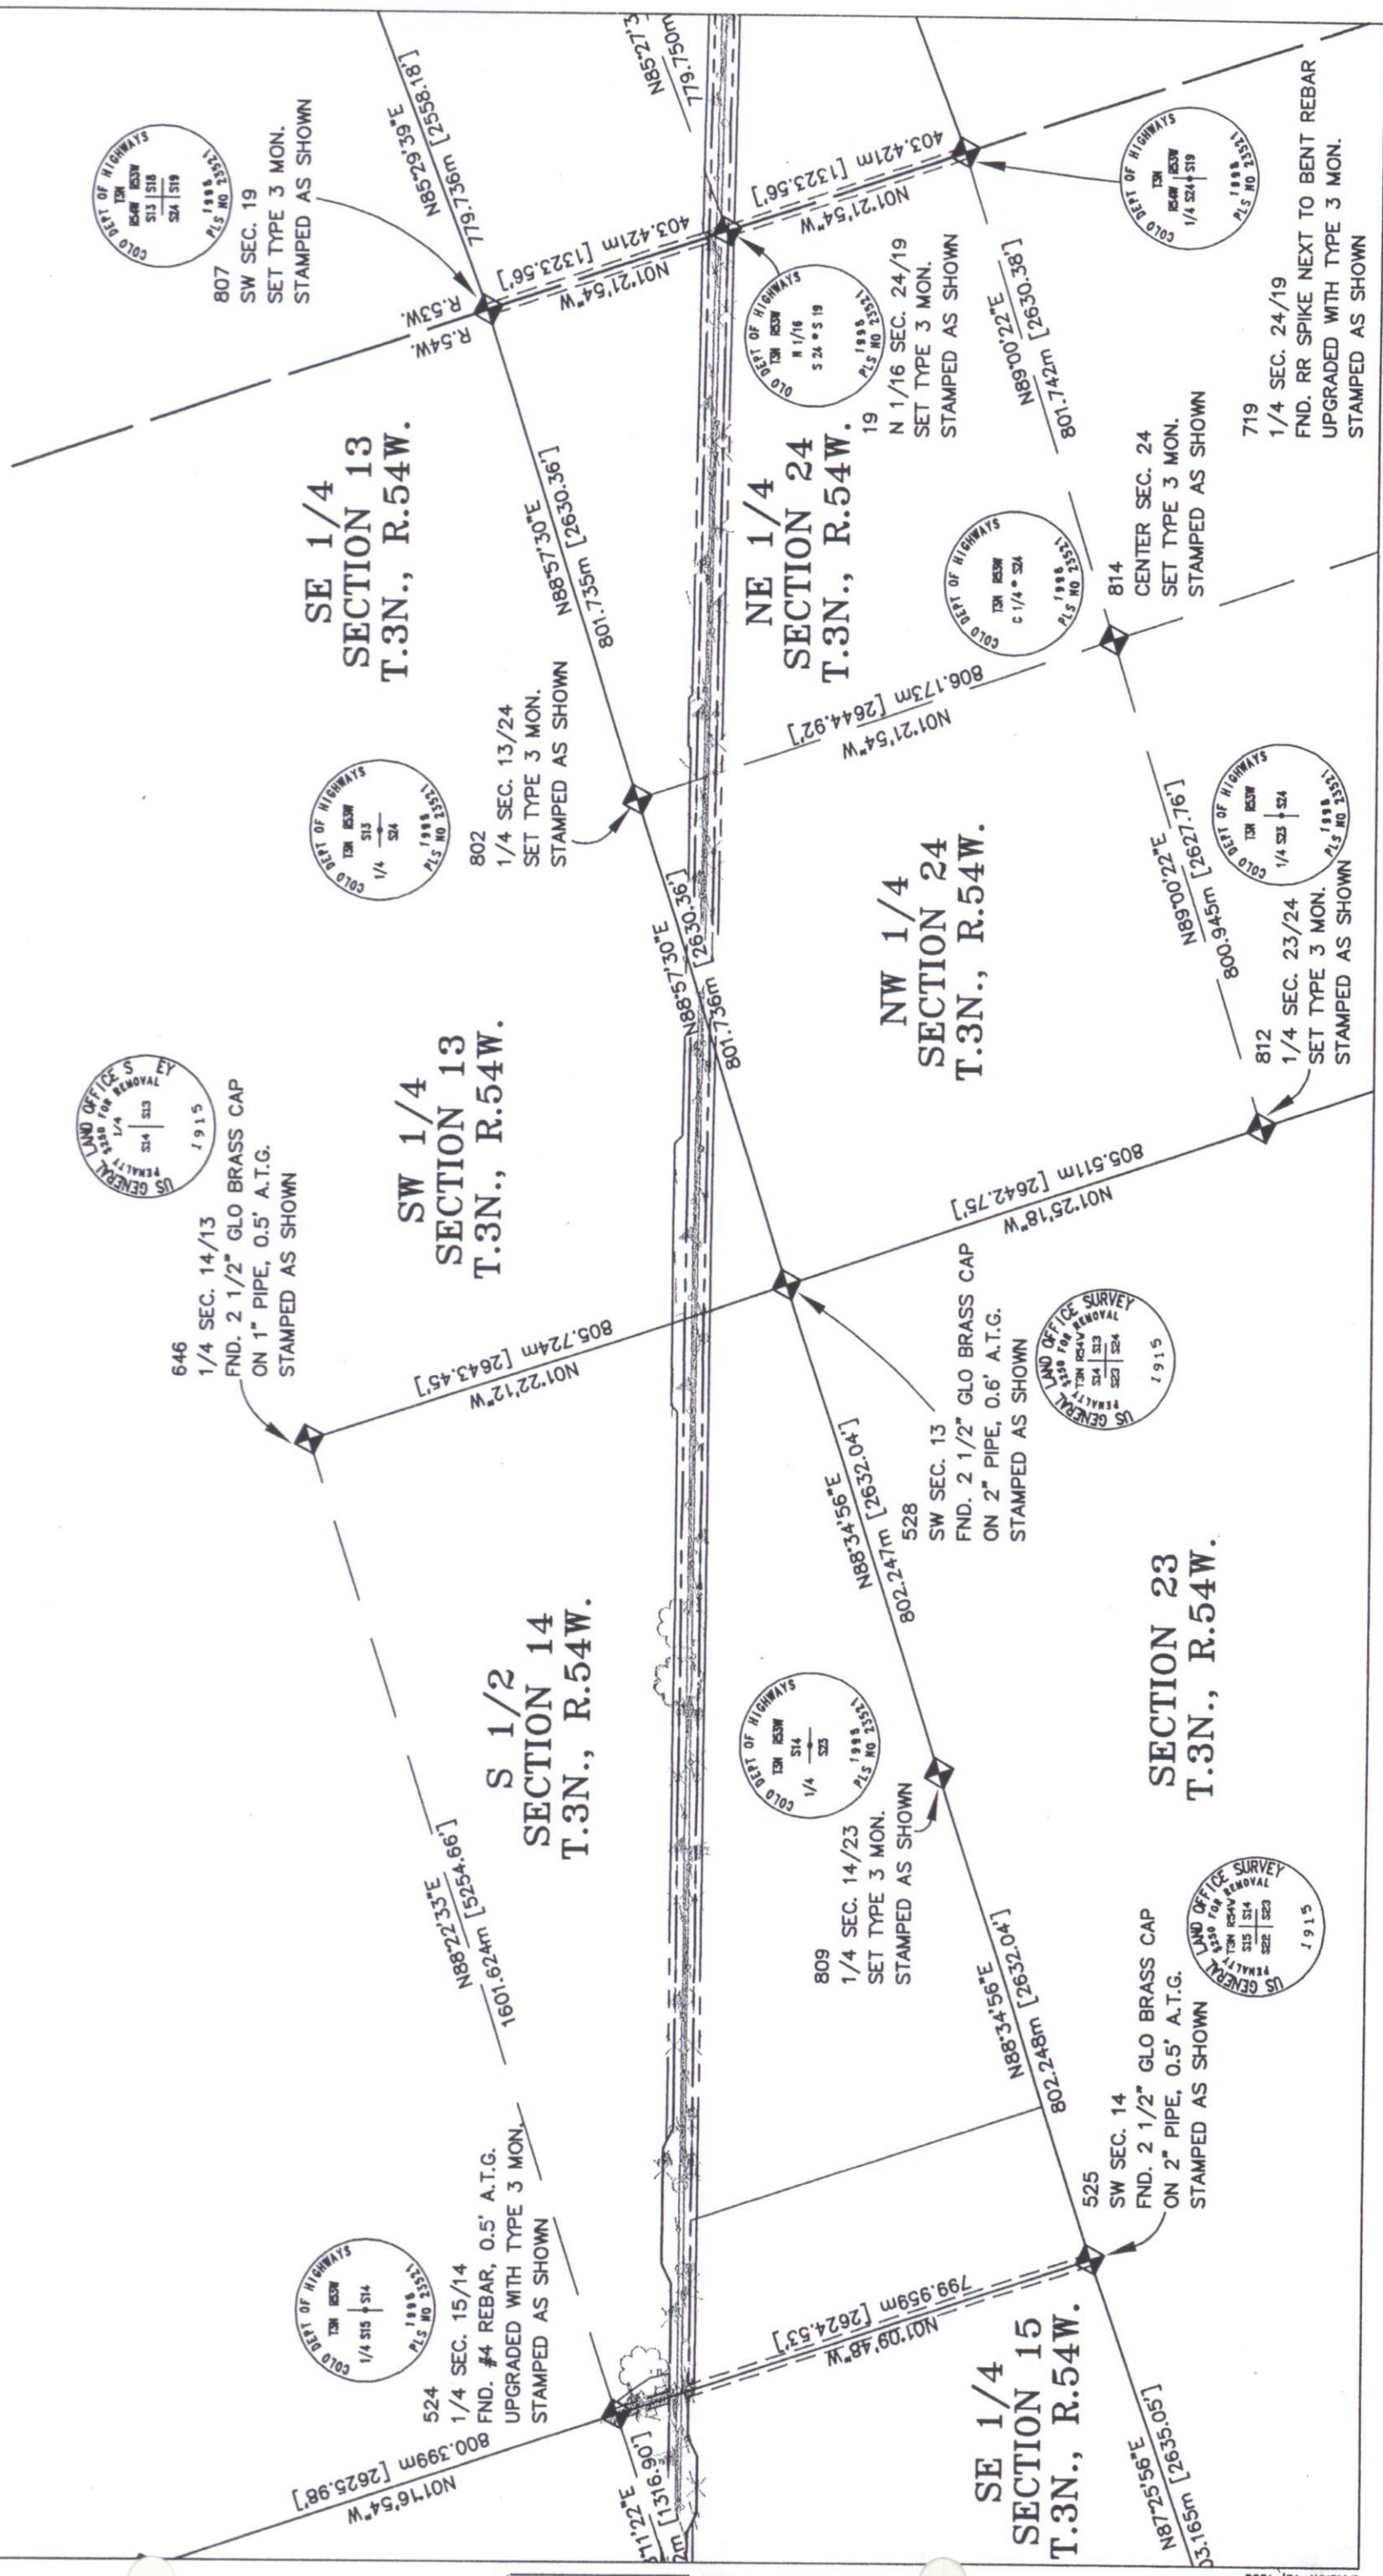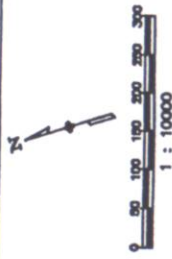

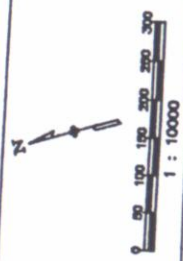


RIGHT OF WAY
CONTROL DIAGRAM
CX 27-0034-06 (UNIT 2)
SH 34 BRUSH TO AKRON
PROJECT CODE: 91410
SHEET NUMBER: 4H

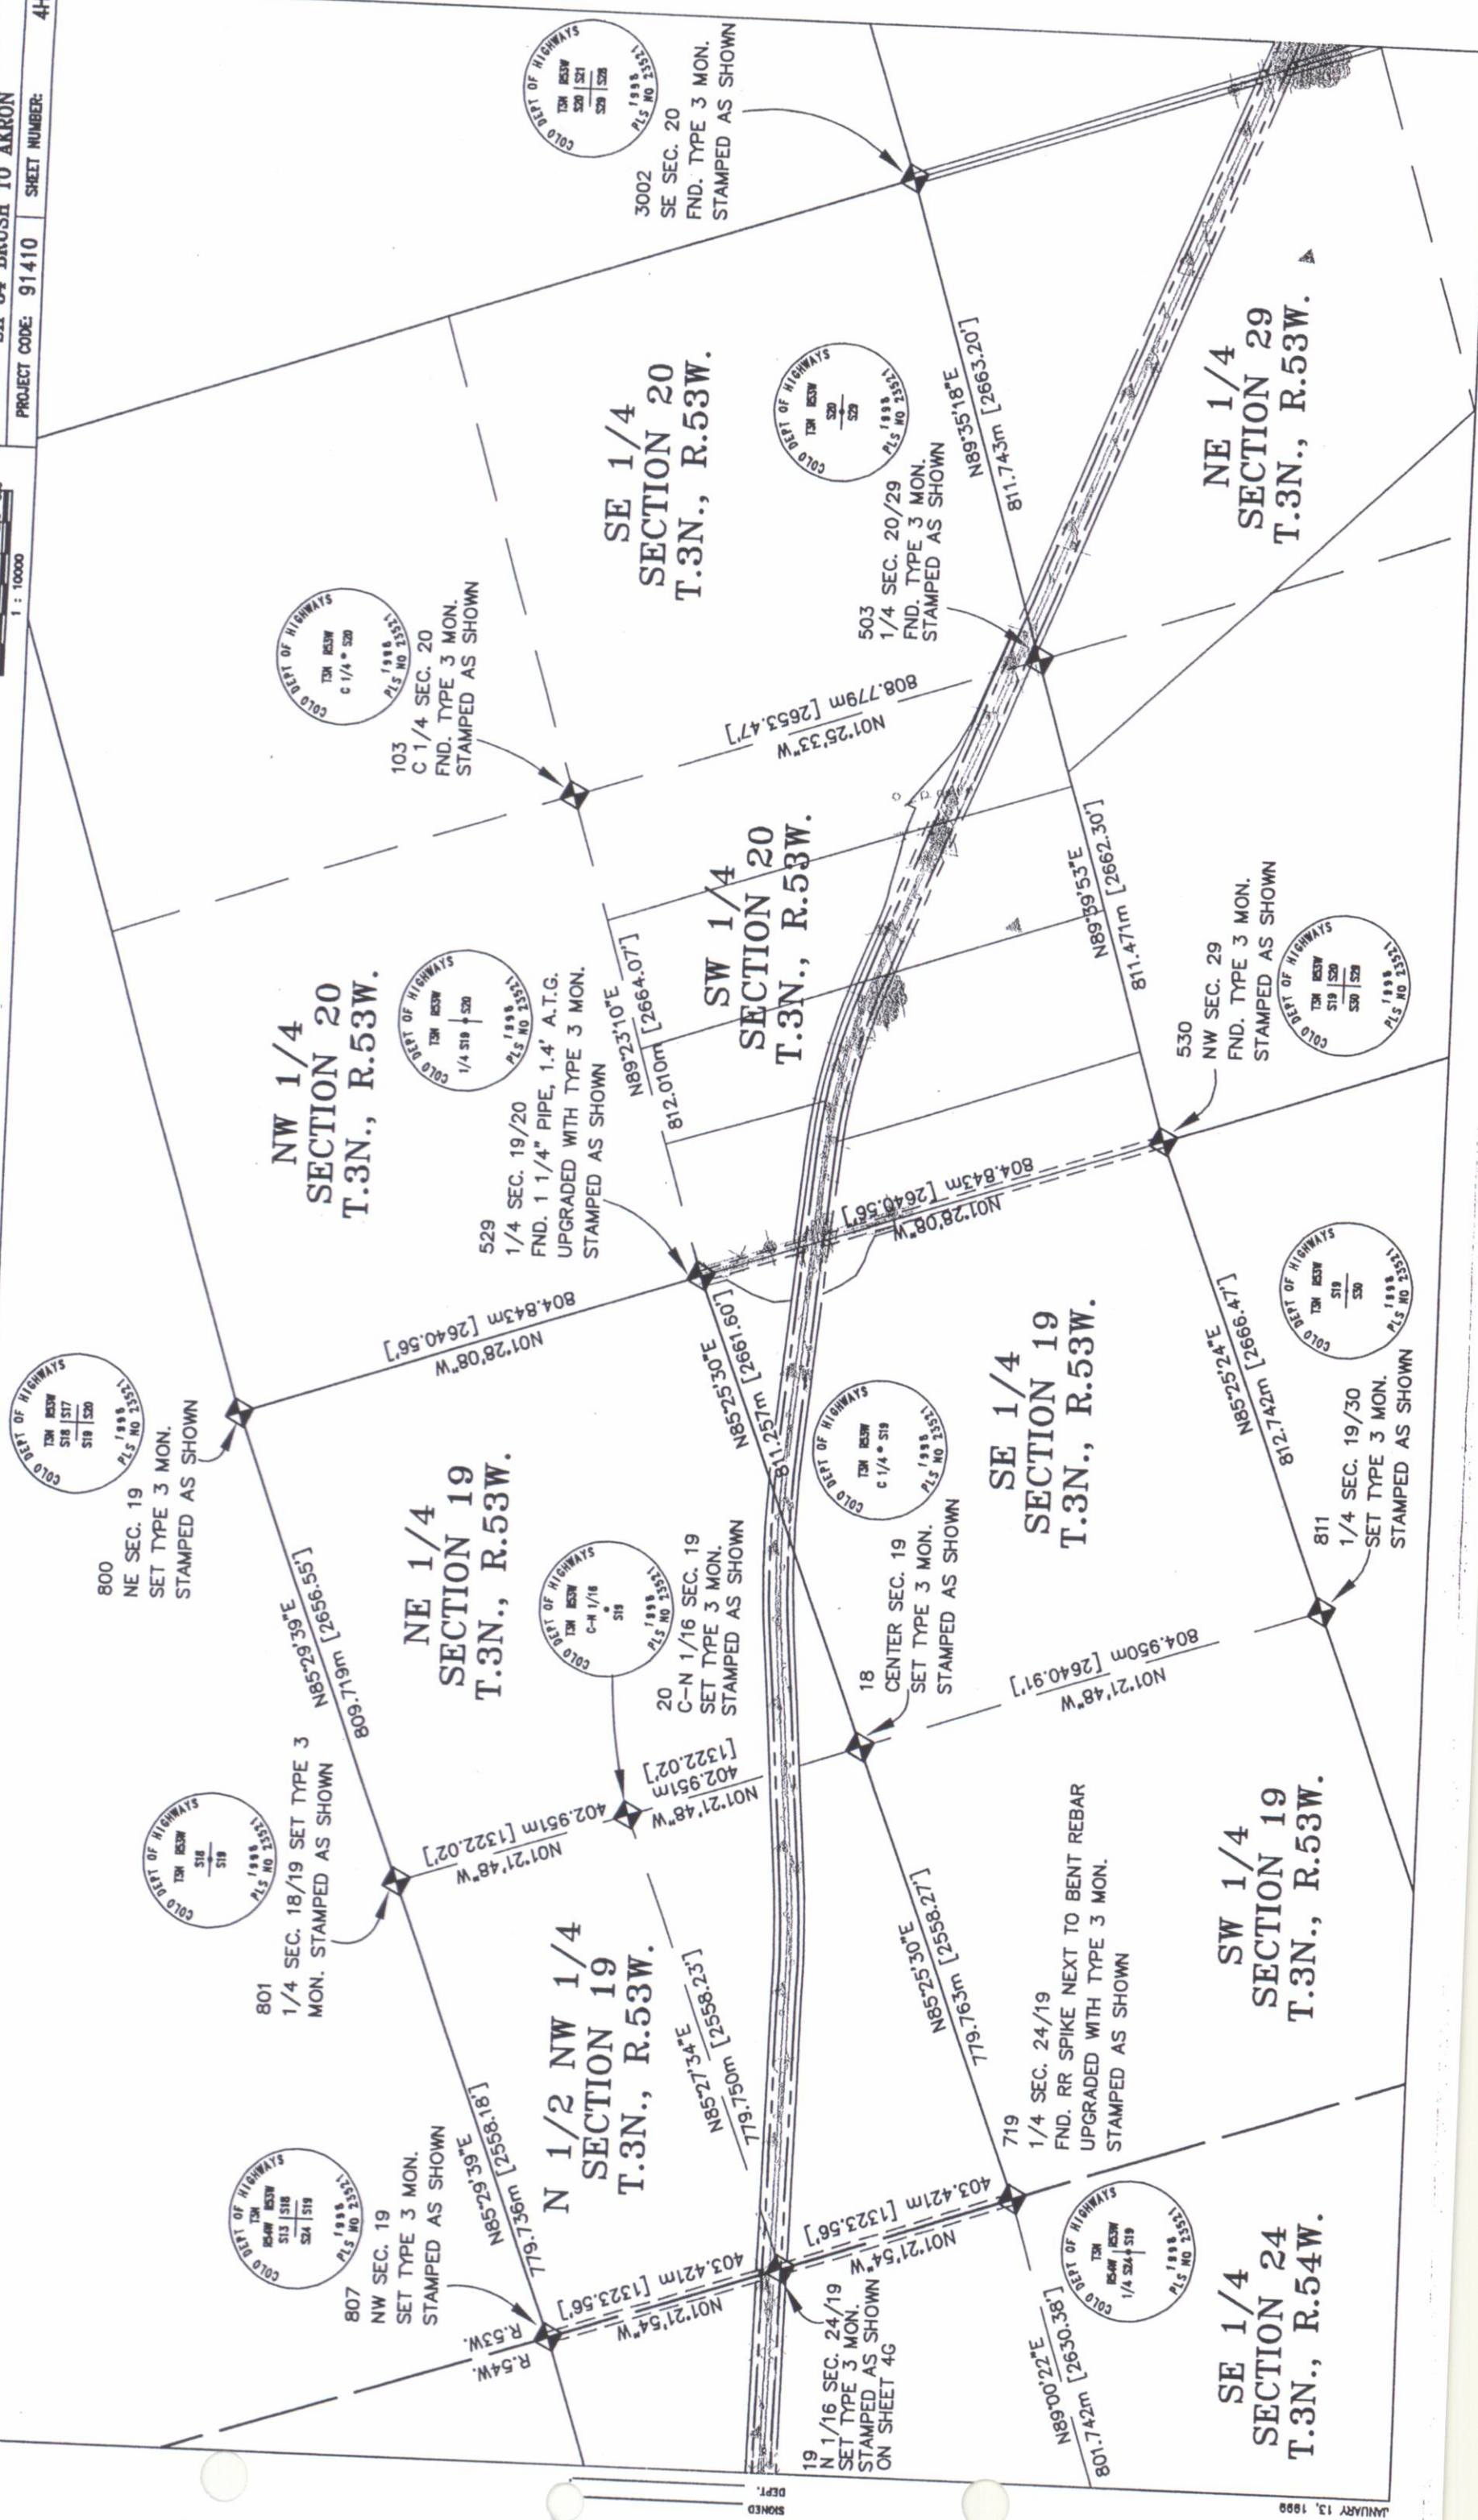

[illegible]

SECTION 1, TOWNSHIP 3 NORTH & SECTION 36, TOWNSHIP 4 NORTH,
BOTH IN RANGE 56 WEST, 6TH P.M.
MORGAN COUNTY, COLORADO

RIGHT OF WAY	PLAN SHEET
CX 27-0034-06 (UN)	SH 34 BRUSH TO A
PROJECT CODE: 91410	SHEET N

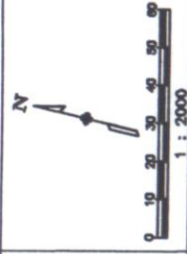


SW 1/4
SECTION 36
T.4N., R.56W.

SE 1/4
SECTION 36
T.4N., R.56W.

$$\frac{T. 4 N.}{T. 3 N.}$$

BEGIN PROJECT CX 27-0034-06
1+180.000 (CONST.) =
STA 58+31.17 ON F-40(3)

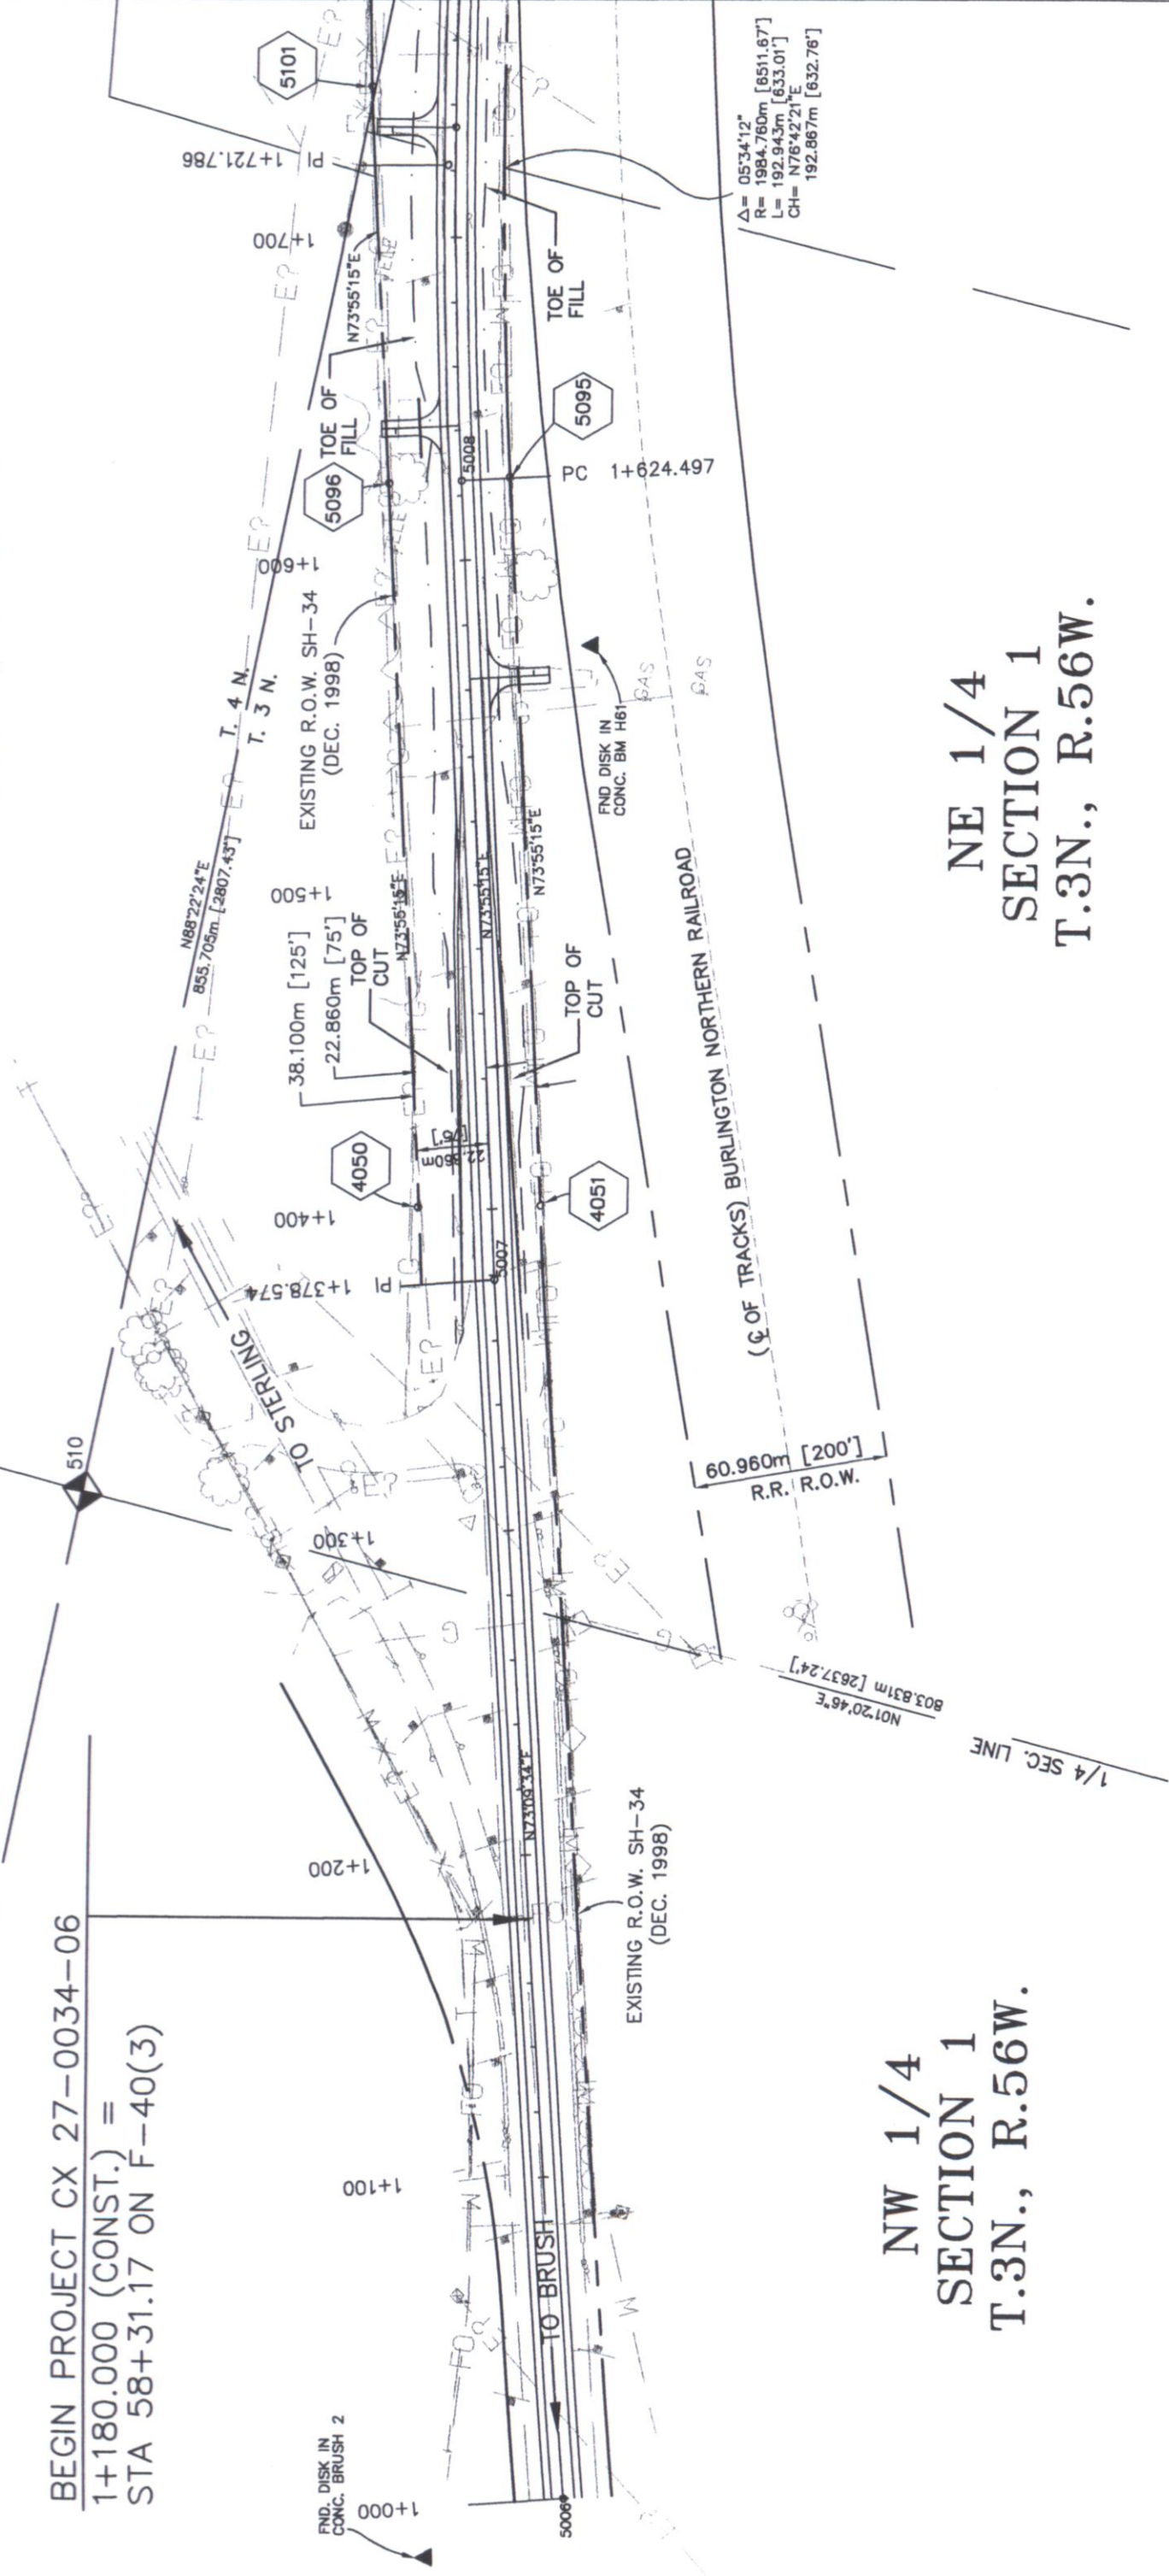

NW 1/4
SECTION 1
T.3N., R.56W.

NE 1/4
SECTION 1
T.3N., R.56W.

COLORADO DEPARTMENT OF TRANSPORTATION

Region 4
1420 2nd Street
Greeley, CO 80631
Phone: (970) 350-2153 FAX: (970) 350-2178

RIGHT OF WAY PLANS UNIT: MYRON DUANE HORA

Sheet Revisions

SECTION 36, TOWNSHIP 4 NORTH, RANGE 56 WEST, 6TH P.M.
SECTION 31, TOWNSHIP 4 NORTH, RANGE 55 WEST, 6TH P.M.
SECTION 1, TOWNSHIP 3 NORTH, RANGE 56 WEST, 6TH P.M.
SECTION 6, TOWNSHIP 3 NORTH, RANGE 55 WEST, 6TH P.M.
MORGAN COUNTY, COLORADO

SH 34

RIGHT OF WAY

PLAN SHEET


CX 27-0034-06 (UNIT 2)

SH 34 BRUSH TO AKRON

PROJECT CODE: 91410

SHEET NUMBER:

6

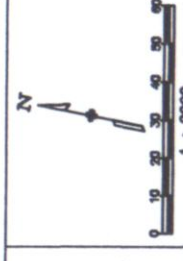

SE 1/4
SECTION 36
T.4N., R.56W.

SW 1/4
SECTION 31
T.4N., R.55W.

EDWARD SCHREINER
& AVIS SCHREINER


MICHAEL
EDWARD
SCHREINER &
SANDRA KAY
SCHREINER

STEVEN ERIC
SCHREINER
& KAREN JO
SCHREINER

THE TOWN OF
BRUSH, COLORADO

THE TOWN OF
BRUSH, COLORADO

FILED CERTIFICATION:
DEPOSITED THIS DAY OF _____
AT _____, FOR INFORMATION
OF THE COUNTY AND SURVEY RIGHT OF WAY
SURVEYS AT PAGE _____
ONLY IN BOOK _____
RECEPTION NUMBER _____
SIGNED _____
DEPT. _____

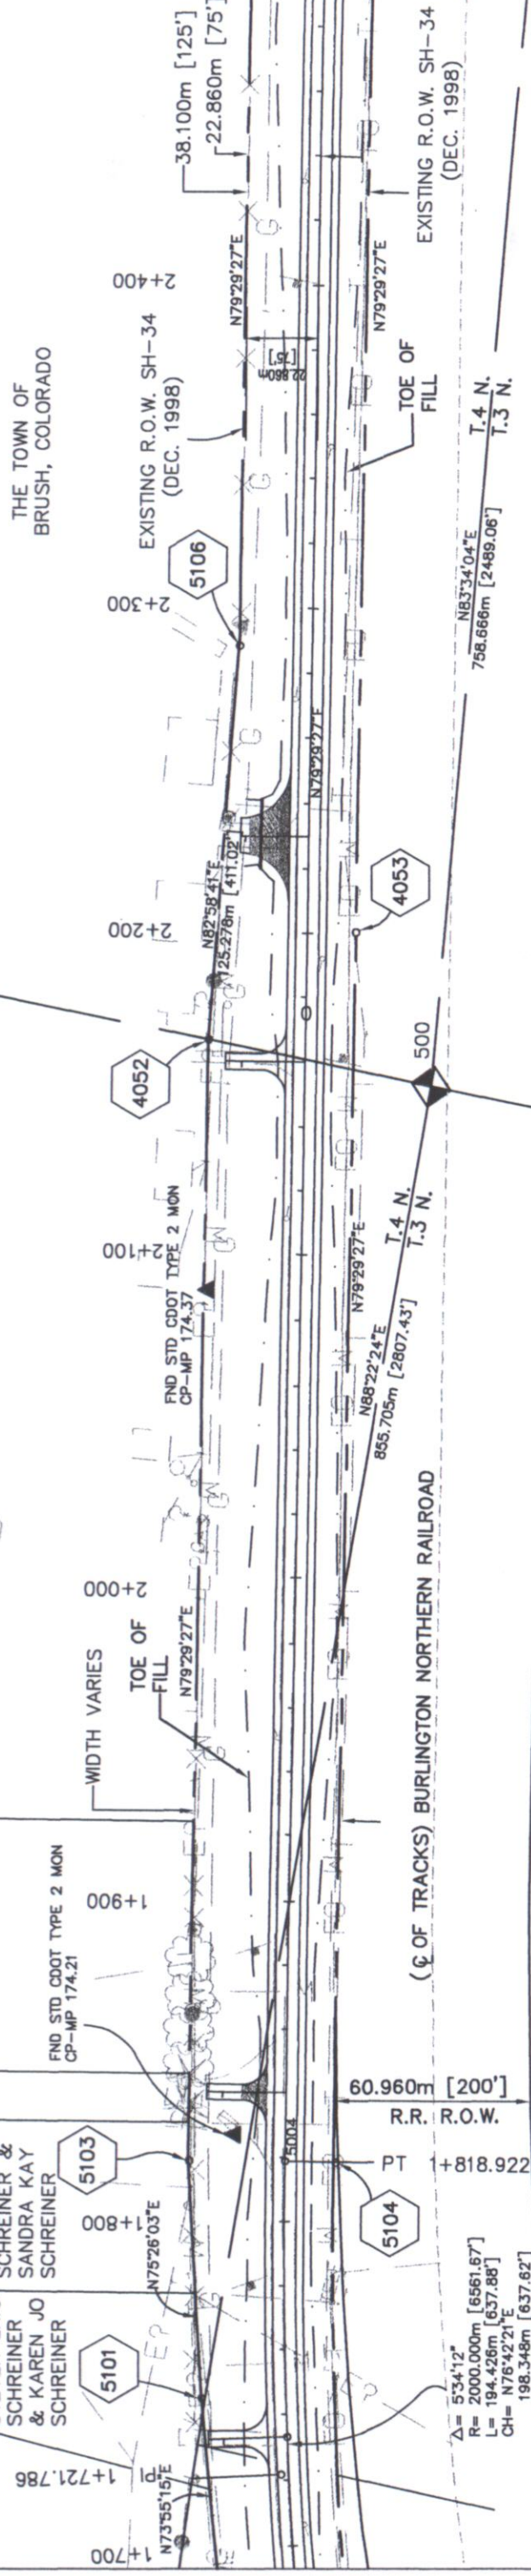

LARRY A. BRADSHAW &
BARBARA R. BRADSHAW

NE 1/4
SECTION 1
T.3N., R.56W.

LARRY A. BRADSHAW &
BARBARA R. BRADSHAW

NW 1/4
SECTION 6
T.3N., R.55W.

COLORADO DEPARTMENT OF TRANSPORTATION

Region 4
1420 2nd Street
Greeley, CO 80631
Phone: (970) 350-2153 FAX: (970) 350-2178
RIGHT OF WAY PLANS UNIT: MYRON DUANE HORA

Sheet Revisions

SH 34

SECTION 31, TOWNSHIP 4 NORTH, RANGE 55 WEST, 6TH P.M.
SECTION 6, TOWNSHIP 3 NORTH, RANGE 55 WEST, 6TH P.M.
MORGAN COUNTY, COLORADO



RIGHT OF WAY

PLAN SHEET

CX 27-0034-06 (UNIT 2)

SH 34 BRUSH TO AKRON

PROJECT CODE: 91410


SHEET NUMBER: 7

SW 1/4
SECTION 31
T.4N., R.55W.

THE TOWN OF BRUSH, COLORADO


SE 1/4
SECTION 31
T.4N., R.55W.

THE TOWN OF BRUSH, COLORADO

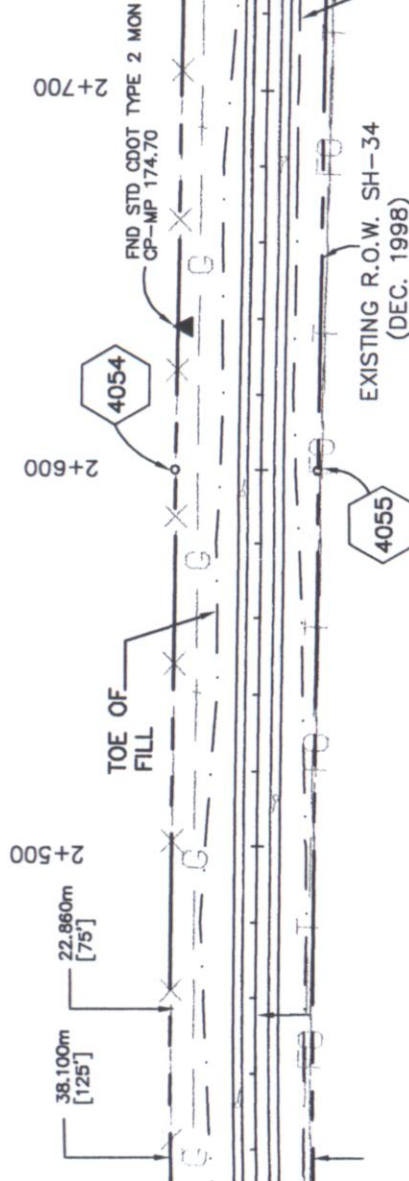

LARRY A. BRADSHAW &
BARBARA R. BRADSHAW

NW 1/4
SECTION 6
T.3N., R.55W.

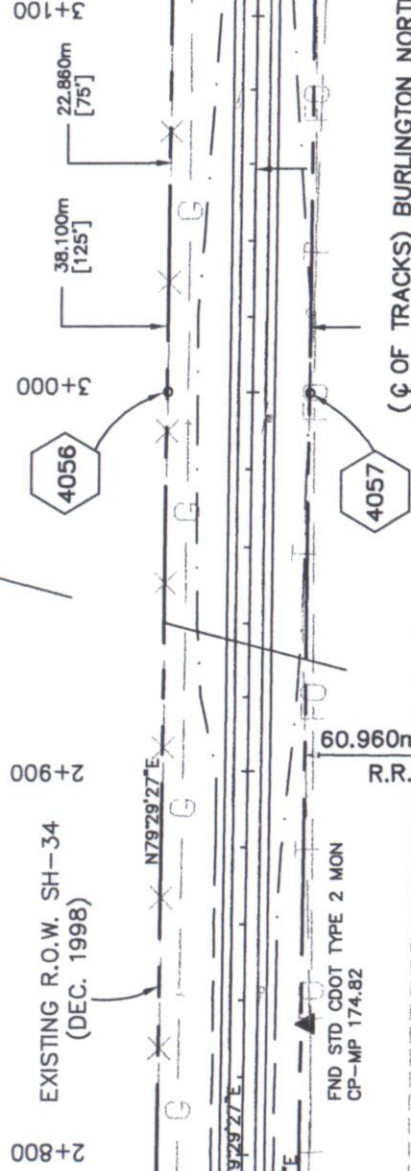

LARRY A. BRADSHAW &
BARBARA R. BRADSHAW

NE 1/4
SECTION 6
T.3N., R.55W.

(C OF TRACKS) BURLINGTON NORTHERN RAILROAD

1/4 SEC. LINE
N03°59'03"E
775.061m [2542.85']

60.960m [200']
R.R. R.O.W.

N83°34'04"E
758.666m [2489.06']

885
N01°39'37"W
819.598m [2688.96']

T.4 N.
T.3 N.

COLORADO DEPARTMENT OF TRANSPORTATION

Region 4
1420 2nd Street
Greeley, CO 80631
Phone: (970) 350-2153 FAX: (970) 350-2178

RIGHT OF WAY PLANS UNIT: MYRON DUANE HORA

Sheet Revisions

SECTION 31, TOWNSHIP 4 NORTH, RANGE 55 WEST, 6TH P.M.
SECTION 32, TOWNSHIP 4 NORTH, RANGE 55 WEST, 6TH P.M.
SECTION 6, TOWNSHIP 3 NORTH, RANGE 55 WEST, 6TH P.M.
SECTION 5, TOWNSHIP 3 NORTH, RANGE 55 WEST, 6TH P.M.
MORGAN COUNTY, COLORADO

SH 34

RIGHT OF WAY

PLAN SHEET

CX 27-0034-06 (UNIT 2)

SH 34 BRUSH TO AKRON


PROJECT CODE: 91410 SHEET NUMBER: 8

SE 1/4
SECTION 31
T.4N., R.55W.

SW 1/4
SECTION 32
T.4N., R.55W.

NE 1/4
SECTION 6
T.3N., R.55W.

NW 1/4
SECTION 5
T.3N., R.55W.

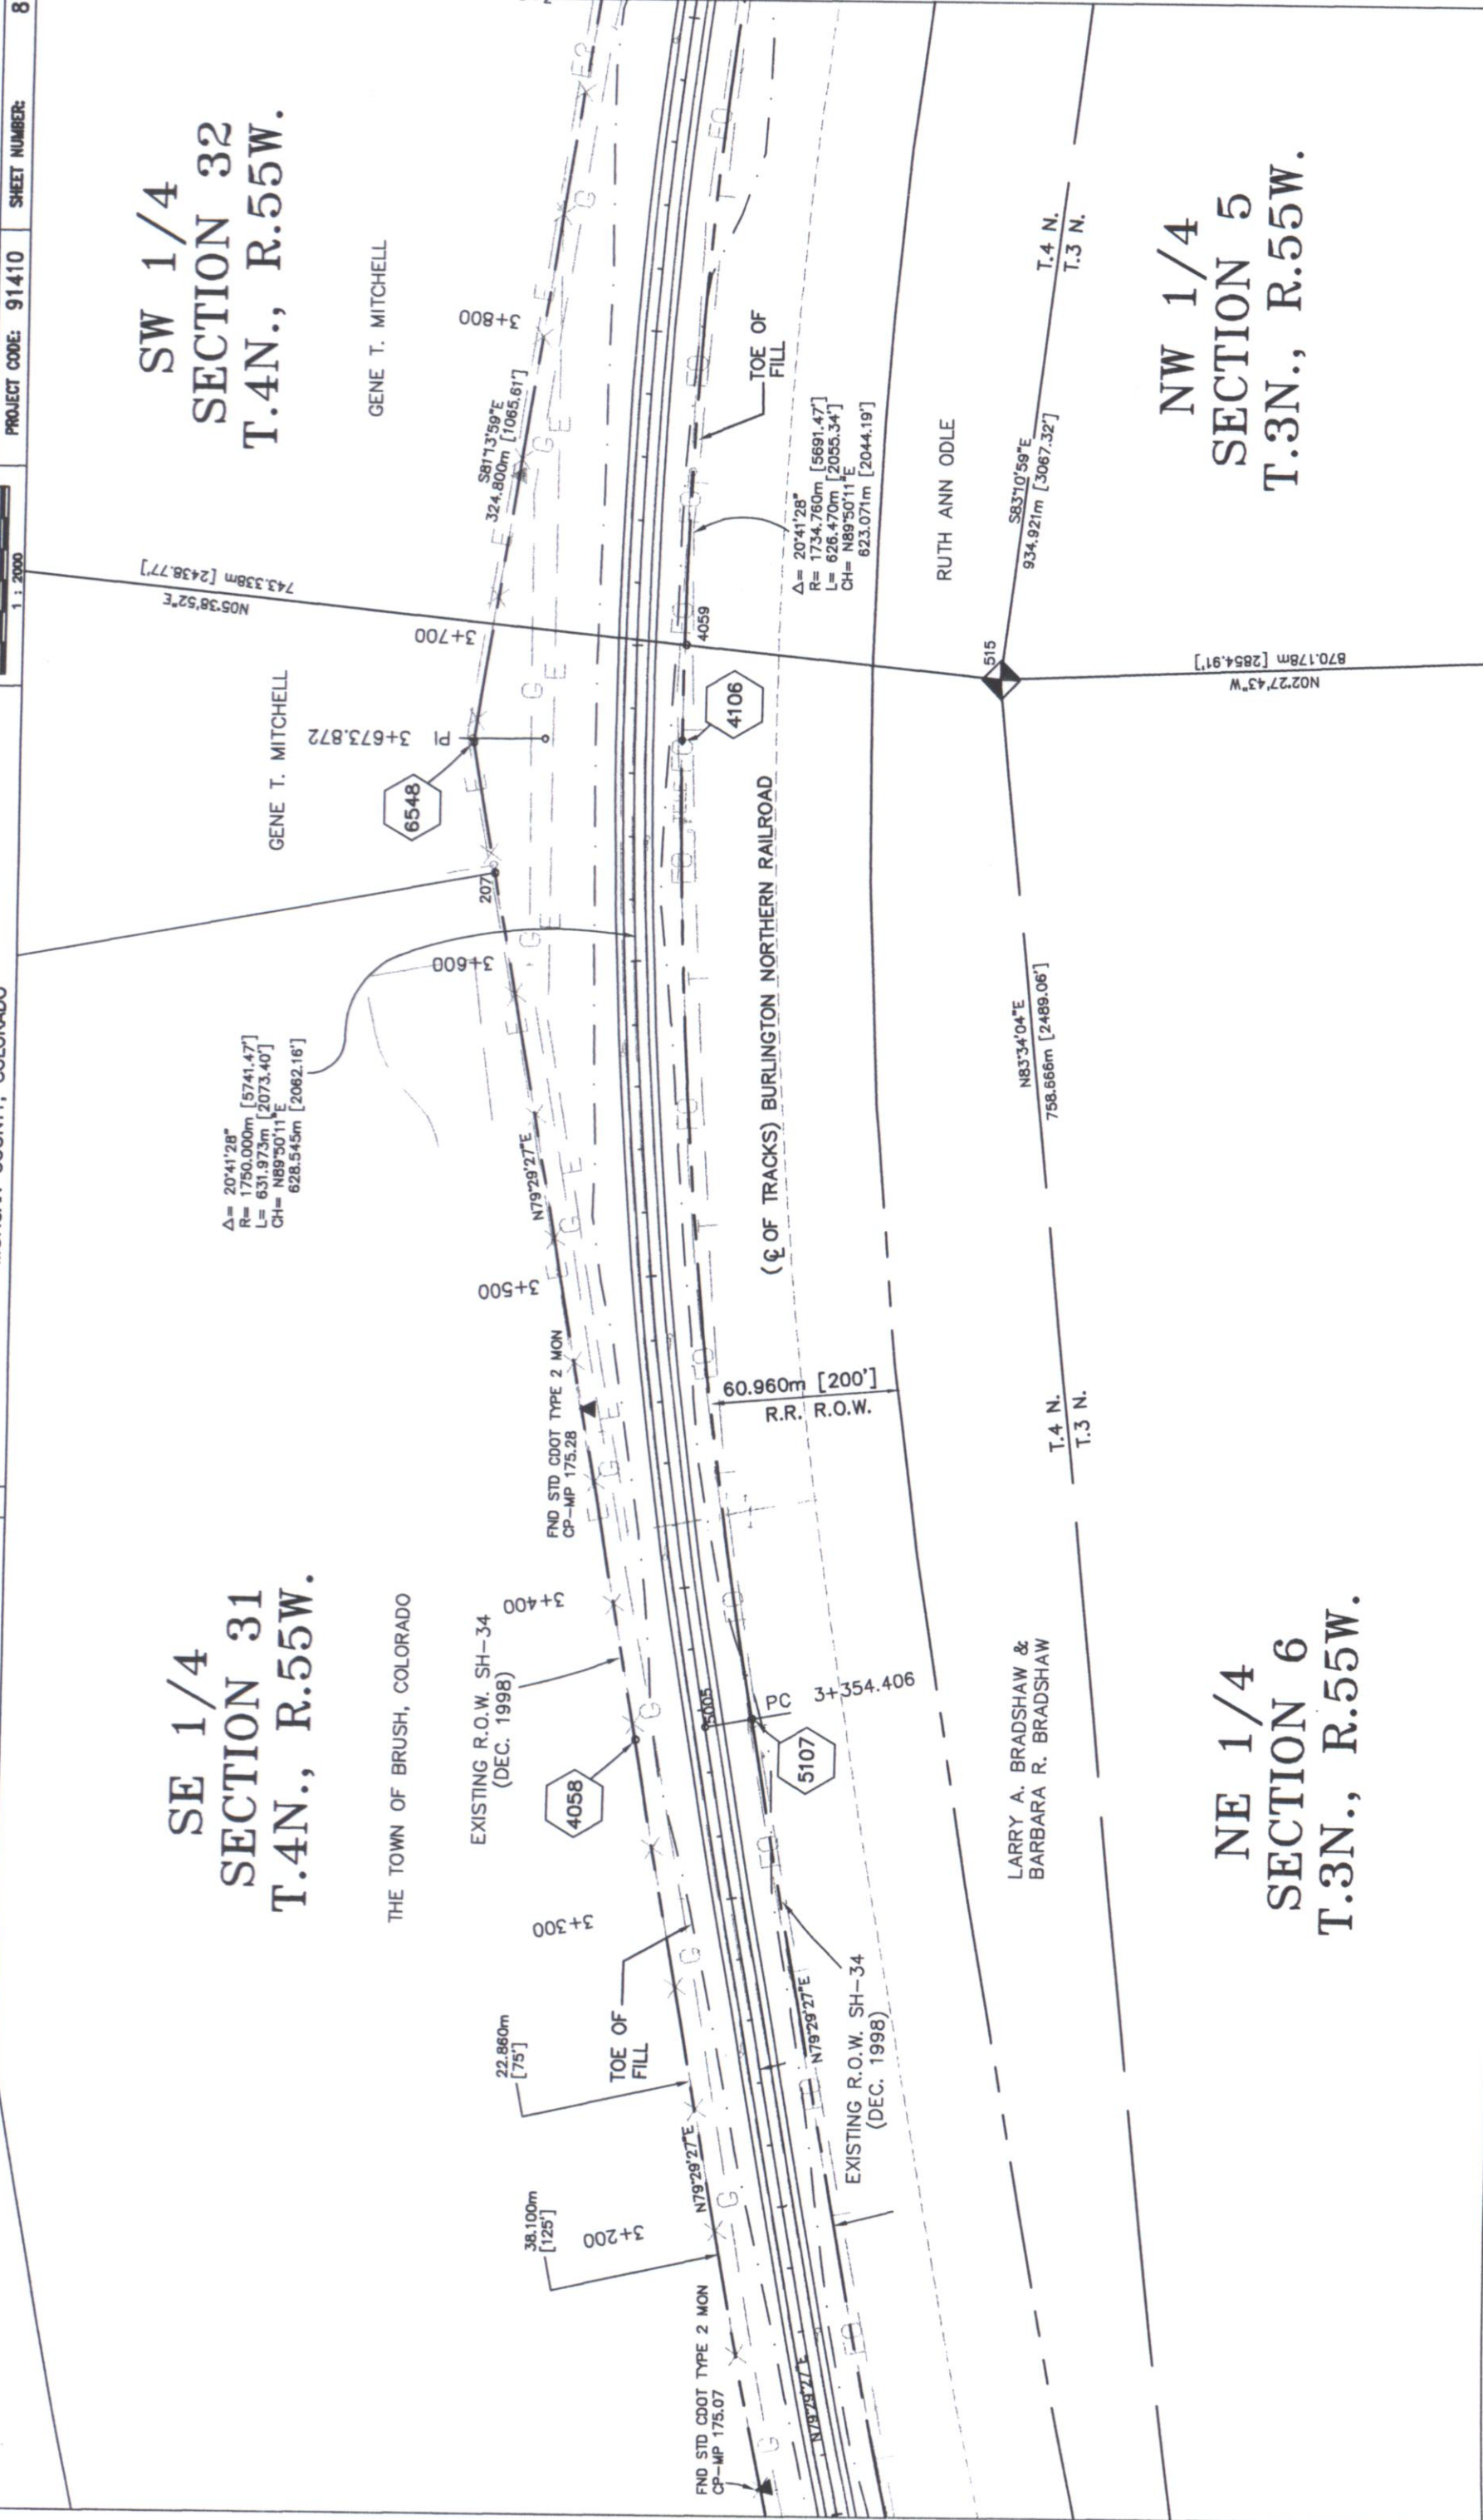

FILING CERTIFICATION: DEPOSITED THIS DAY OF AT M. FOR INFORMATION ONLY IN BOOK OF THE COUNTY AND SURVEYS/RIGHT OF WAY SURVEYS AT PAGE RECEIVED BY DEPT.

COLORADO DEPARTMENT OF TRANSPORTATION

Region 4
1420 2nd Street
Greeley, CO 80631
Phone: (970) 350-2153 FAX: (970) 350-2178
RIGHT OF WAY PLANS UNIT: MYRON DUANE HORA

Sheet Revisions

SH 34
SECTION 32, TOWNSHIP 4 NORTH, RANGE 55 WEST, 6TH P.M.
SECTION 5, TOWNSHIP 3 NORTH, RANGE 55 WEST, 6TH P.M.
MORGAN COUNTY, COLORADO




RIGHT OF WAY PLAN SHEET	
CX 27-0034-06 (UNIT 2)	
SH 34 BRUSH TO AKRON	
PROJECT CODE: 91410	SHEET NUMBER: 9

SW 1/4
SECTION 32
T.4N., R.55W.

GENE T. MITCHELL

$\Delta = 20'41.28"$
 $R = 1750.000m$ [5741.47']
 $L = 631.973m$ [2073.40']
 $CH = N89'50'11"E$
628.545m [2062.16']

$\Delta = 20'41.28"$
 $R = 1734.760m$ [5691.47']
 $L = 626.470m$ [2055.34']
 $CH = N89'50'11"E$
623.071m [2044.19']

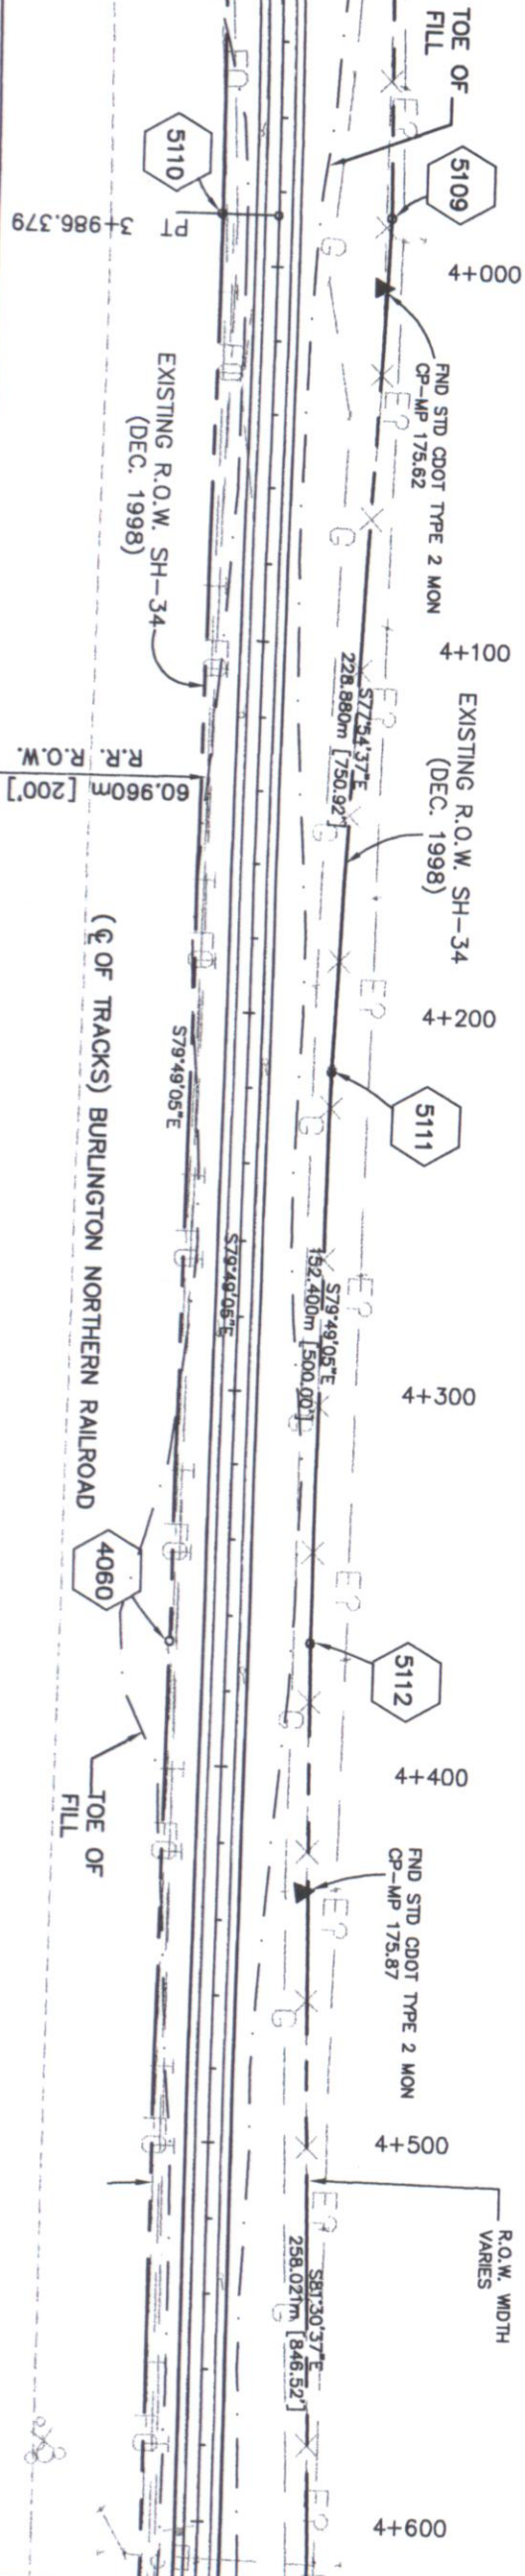

RUTH ANN ODLE

T.4 N. S83°10'59"E
T.3 N. 934.921m [3067.32']

NW 1/4
SECTION 5
T.3N., R.55W.

FILING CERTIFICATION:
DEPOSITED THIS _____ DAY OF _____, AT _____, FOR INFORMATION
ONLY IN BOOK _____ OF THE COUNTY AND SURVEYS/RIGHT OF WAY
SURVEYS AT PAGE _____, RECEPTION NUMBER _____
SIGNED _____
DEPT. _____

COLORADO DEPARTMENT OF TRANSPORTATION

DOT Region 4
1420 2nd Street
Greeley, CO 80631
Phone: (970) 350-2153 FAX: (970) 350-2178

RIGHT OF WAY PLANS UNIT: MYRON DUANE HORA

Sheet Revisions	

SH 34
SECTION 32 & 33, TOWNSHIP 4 NORTH, RANGE 55 WEST, 6TH P.M.
SECTION 4 & 5, TOWNSHIP 3 NORTH, RANGE 55 WEST, 6TH P.M.
MORGAN COUNTY, COLORADO




RIGHT OF WAY	
PLAN SHEET	
CX 27-0034-06 (UNIT 2)	
SH 34 BRUSH TO AKRON	
PROJECT CODE: 91410	SHEET NUMBER: 11

SE 1/4
SECTION 32
T.4N., R.55W.

GENE T. MITCHELL

SW 1/4
SECTION 33
T.4N., R.55W.


(200) BOOTH LAND AND LIVESTOCK COMPANY

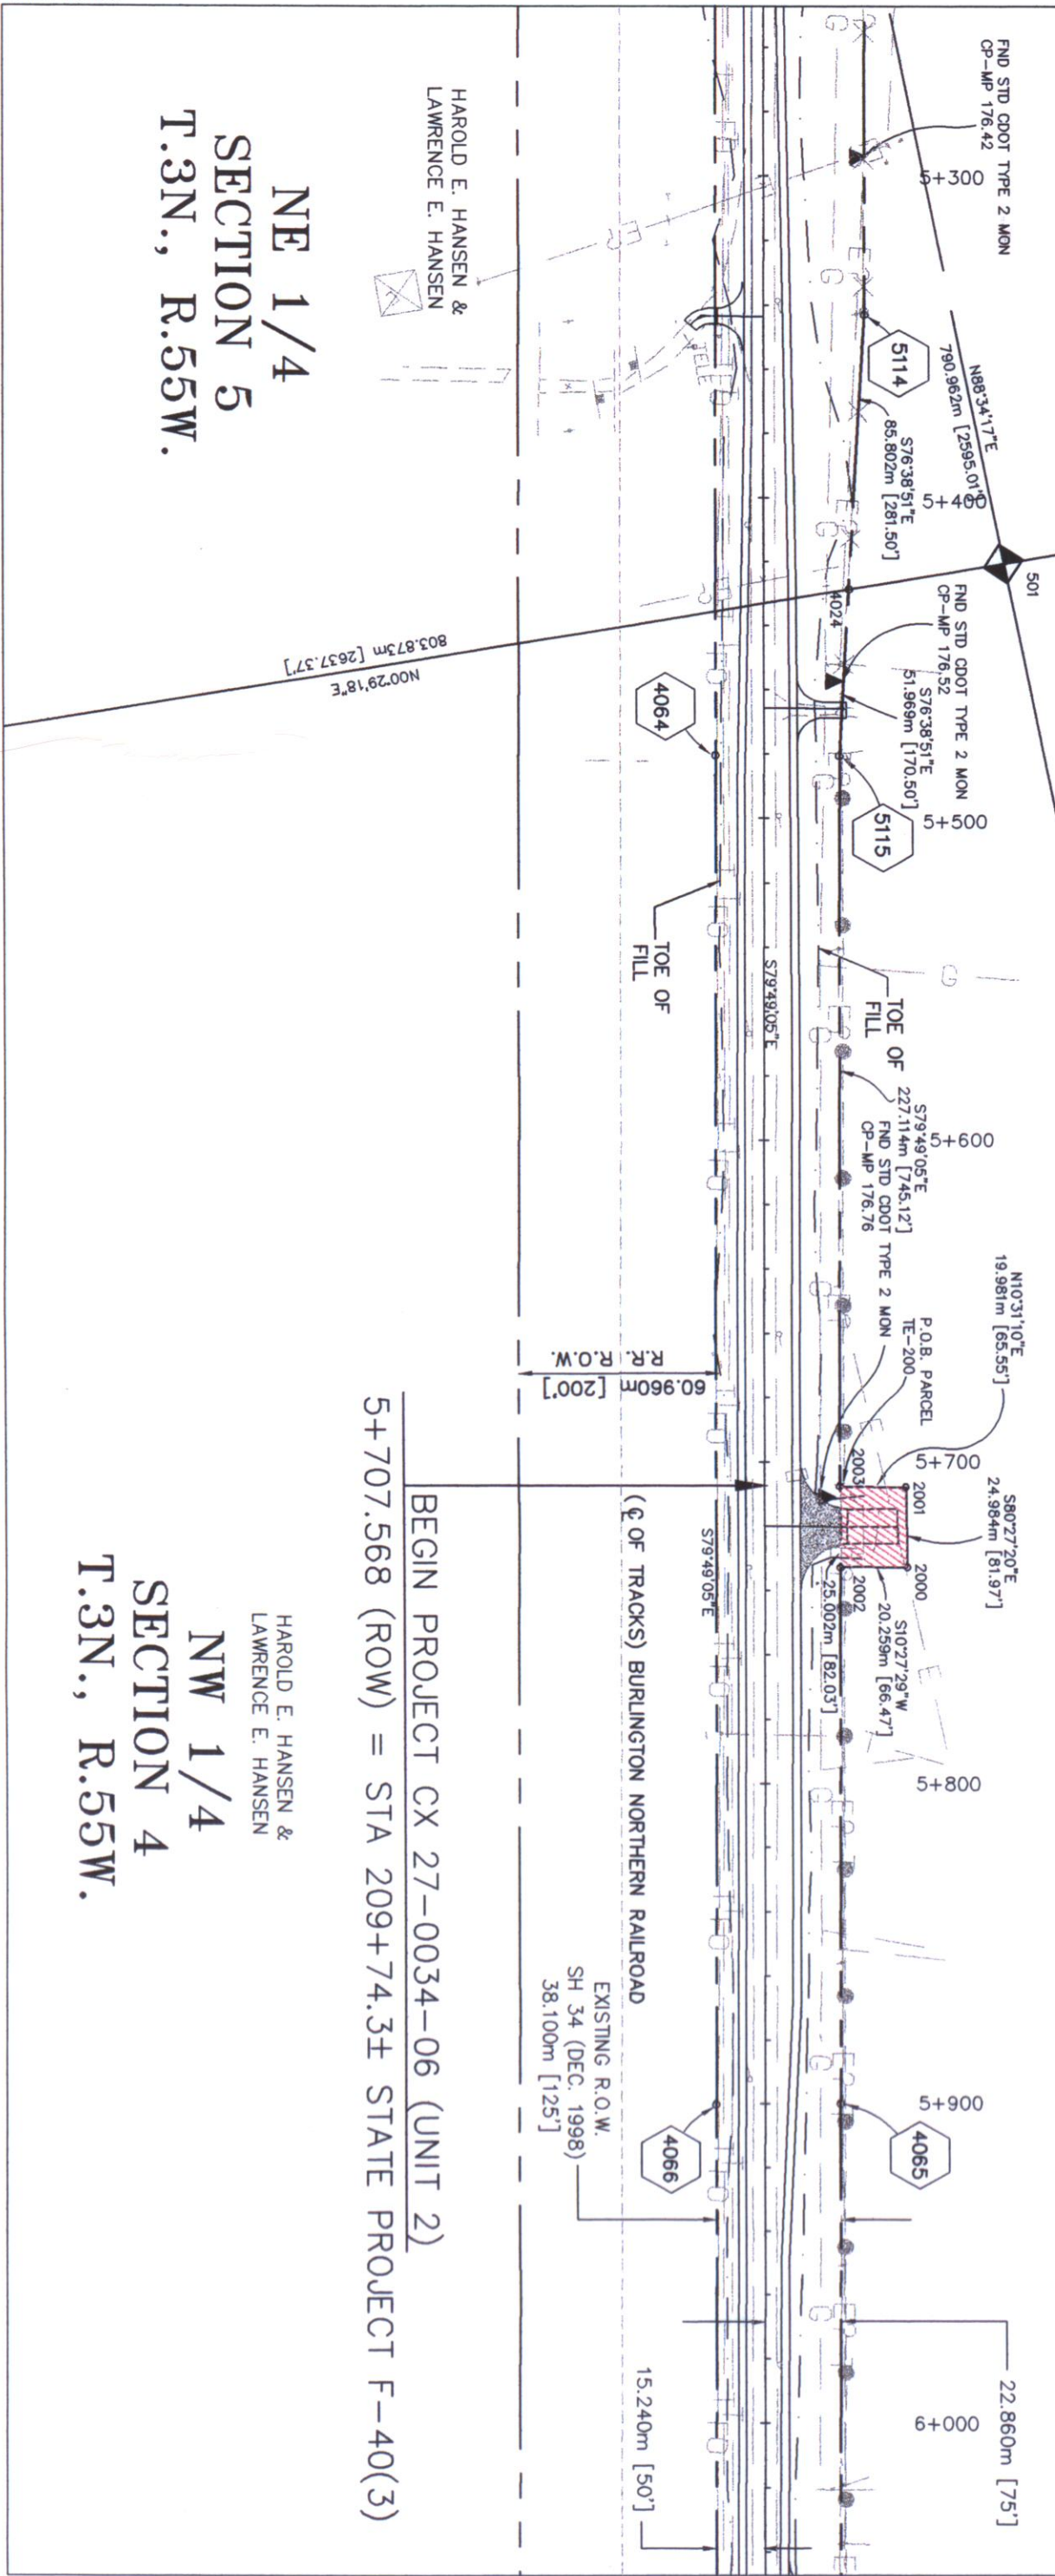

NE 1/4
SECTION 4
T.3N., R.55W.

NW 1/4
SECTION 3
T.3N., R.55W.

202 REV HARRY BOLINGER, INC., A COLORADO CORPORATION

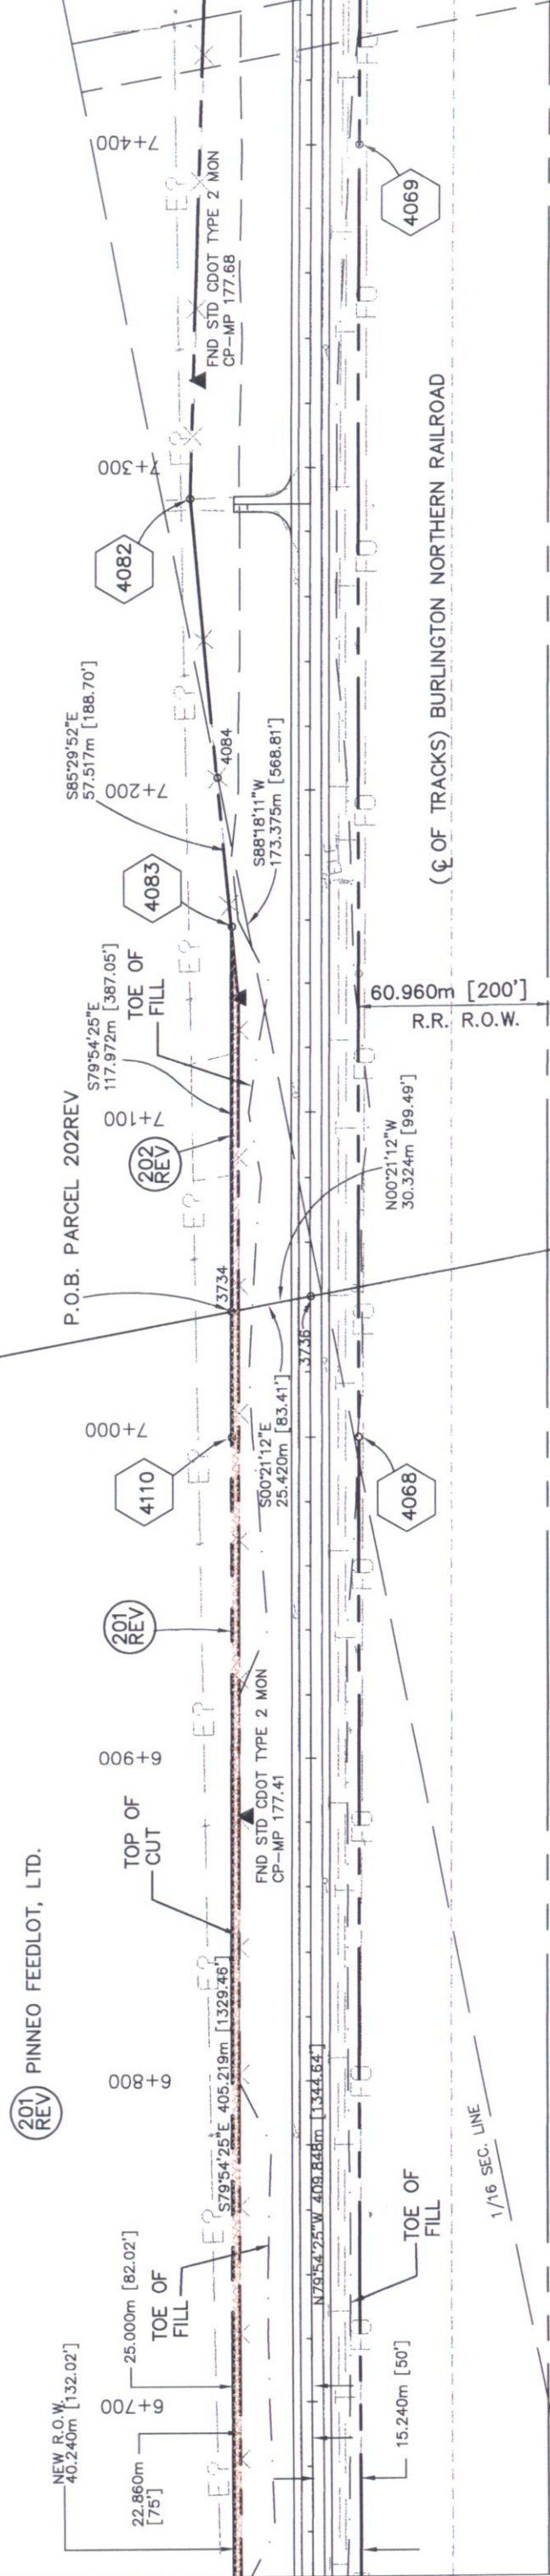

LLOYD R. HANSEN, ROBERT H. HANSEN & EDWARD D. HANSEN
AS JOINT TENANTS

LLOYD R. HANSEN, ROBERT H. HANSEN & EDWARD D. HANSEN
AS JOINT TENANTS

NW 1/4
SECTION 3
T.3N., R.55W.

HARRY BOLINGER, INC., A COLORADO CORPORATION

DEPOSITED THIS _____ DAY OF _____, 19____, AT _____, M., FOR INFORMATION
ONLY IN BOOK _____ OF THE COUNTY AND SURVEY'S RIGHT OF WAY
SURVEYS AT PAGE _____, RECEPTION PER _____
SIGNED _____
DEPT. _____

NE 1/4
SECTION 3
T.3N., R.55W.

(204) HARRY BOLINGER, INC., A COLORADO CORPORATION

HAROLD E. HANSEN &
LAWRENCE E. HANSEN

SIGNED
DEPT.

HAROLD E. HANSEN &
LAWRENCE E. HANSEN

- 30.480m [100'] ELEC. ESMT. / TRI-STATE
BK. 726 PG. 876

203 WILMA C. LOWRY

N88°19'43"E
791.641m [2597.24']


1/4 SEC. LINE

JANUARY 13, 1999

COLORADO DEPARTMENT OF TRANSPORTATION
Region 4
1420 2nd Street
Greeley, CO 80631
Phone: (970) 350-2153 FAX: (970) 350-2178
RIGHT OF WAY PLANS UNIT: MYRON DUANE HORA

Sheet Revisions	


SECTION 2 & 3, TOWNSHIP 3 NORTH, RANGE 55 WEST, 6TH P.M.
MORGAN COUNTY, COLORADO

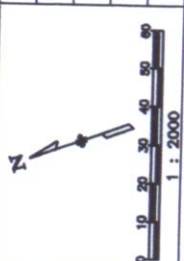

RIGHT OF WAY PLAN SHEET	
CX 27-0034-06 (UNIT 2)	
SH 34 BRUSH TO AKRON	
PROJECT CODE: 91410	SHEET NUMBER: 15

NE 1/4
SECTION 3
T.3N., R.55W.

N 1/2
SECTION 2
T.3N., R.55W.

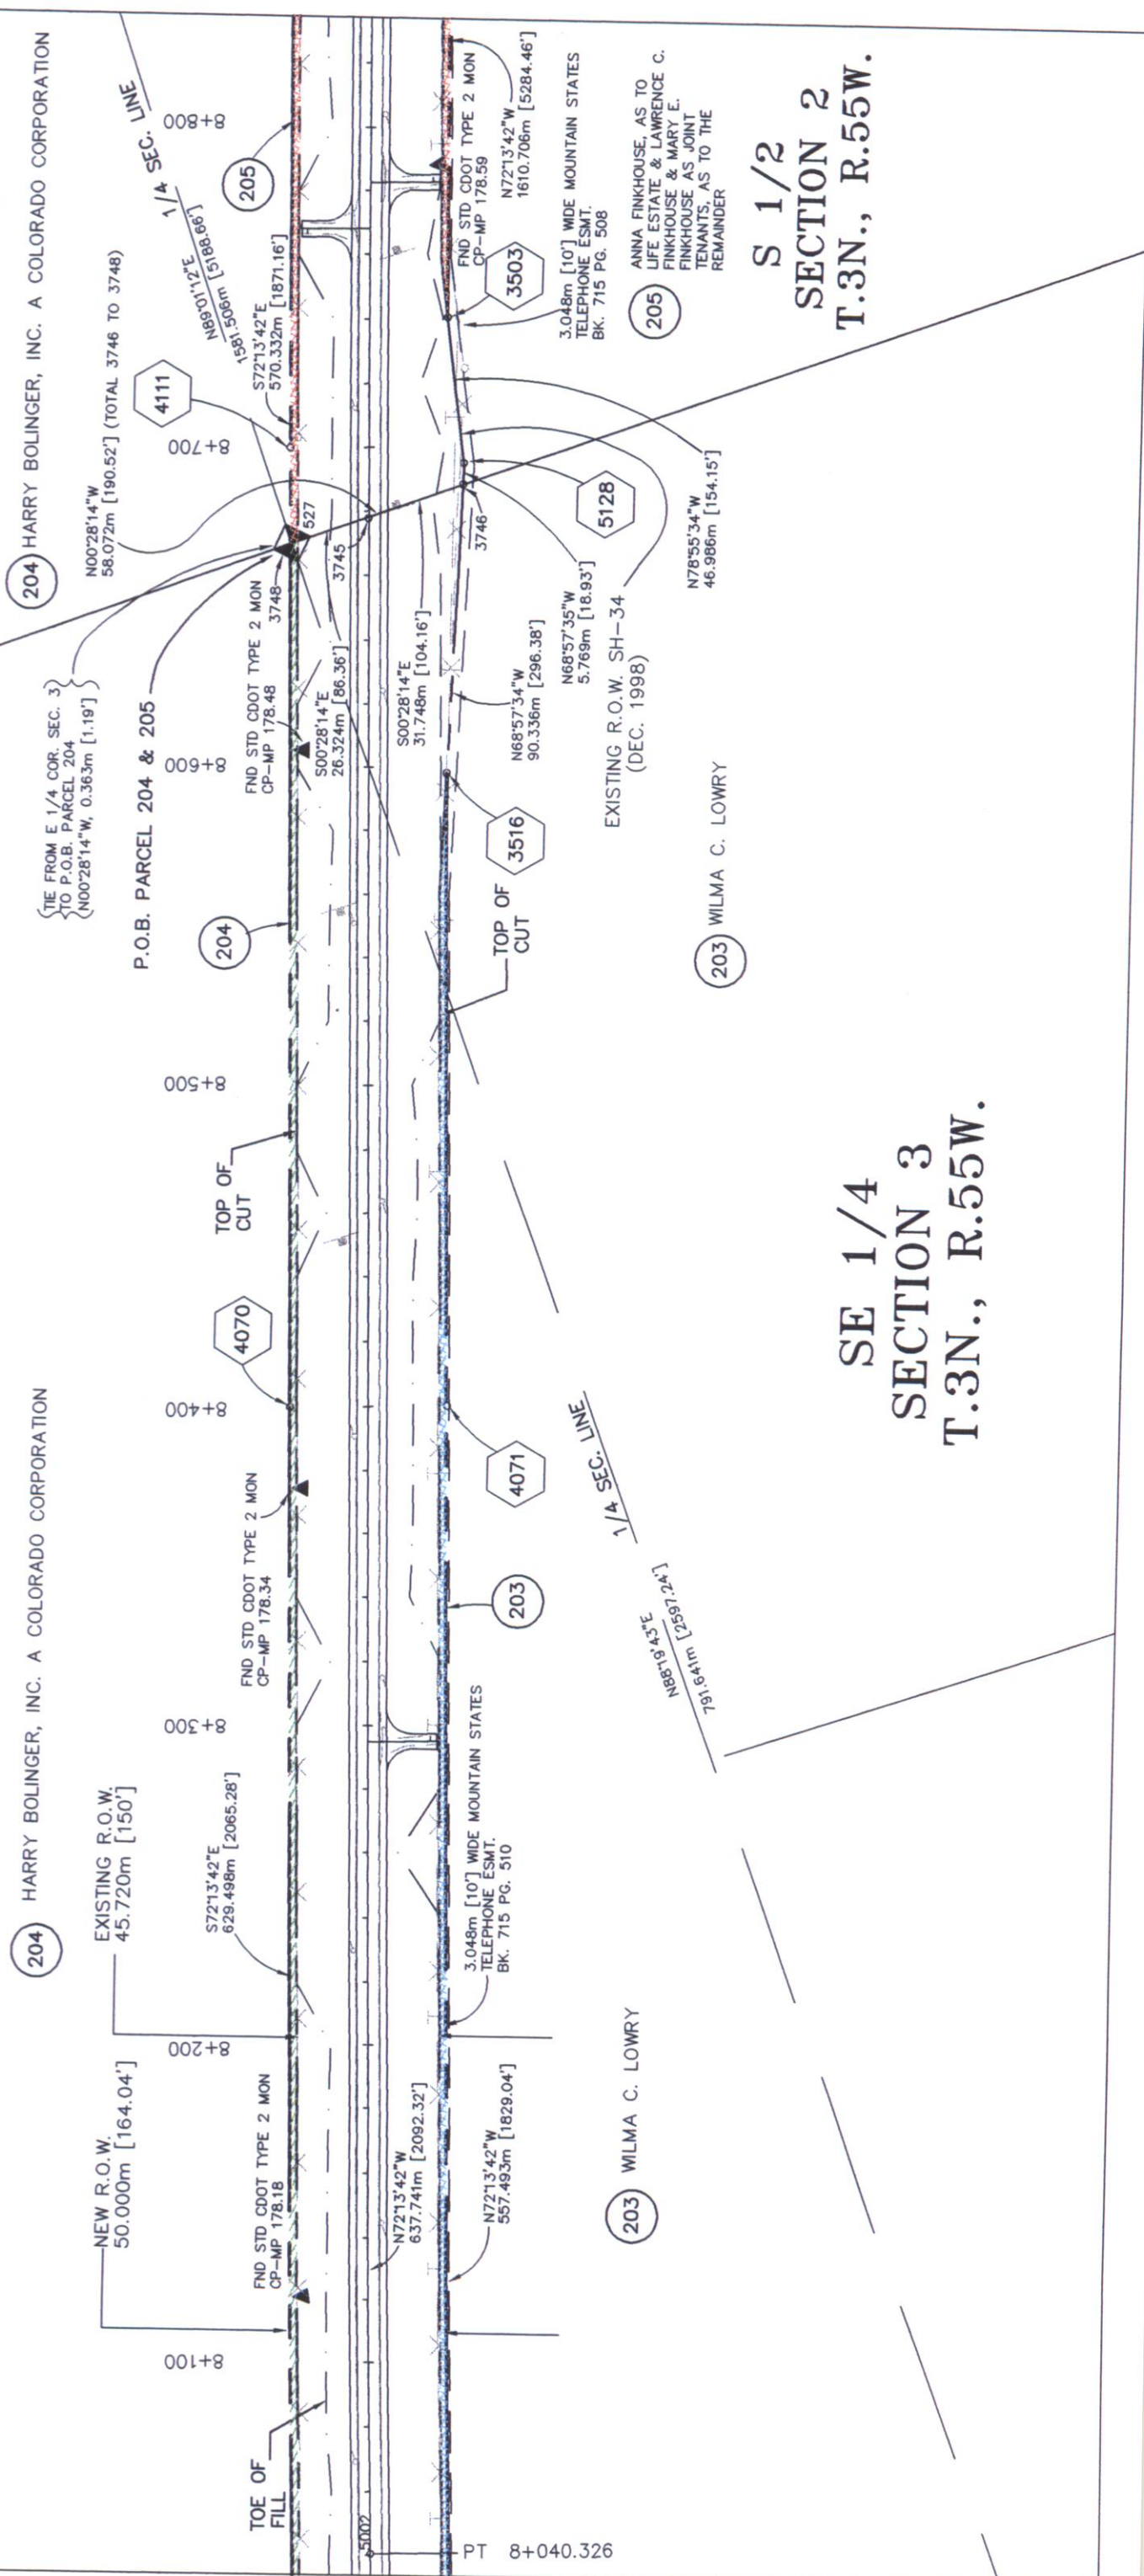

SE 1/4
SECTION 3
T.3N., R.55W.

S 1/2
SECTION 2
T.3N., R.55W.

ONLY IN BOOK
OF THE COUNTY LAND SURVEYS/RIGHT OF WAY
RECEIVED
SURVEYS AT PAGE
DEPT.

COLORADO DEPARTMENT OF TRANSPORTATION



Region 4
1420 2nd Street
Greeley, CO 80631
Phone: (970) 350-2153 FAX: (970) 350-2178
RIGHT OF WAY PLANS UNIT: MYRON DUANE HORA

Sheet Revisions

SECTION 2, TOWNSHIP 3 NORTH, RANGE 55 WEST, 6TH P.M.
MORGAN COUNTY, COLORADO

SH 34

RIGHT OF WAY

PLAN SHEET

CX 27-0034-06 (UNIT 2)

SH 34 BRUSH TO AKRON

PROJECT CODE: 91410 SHEET NUMBER:


16

N 1/2
SECTION 2
T.3N., R.55W.

1/4 SEC. LINE

N86°10'12"E
1581.506m [5188.99']

205
ANNA FINKHOUSE, AS TO
LIFE ESTATE & LAWRENCE C.
FINKHOUSE & MARY E.
FINKHOUSE AS JOINT
TENANTS, AS TO THE
REMAINDER

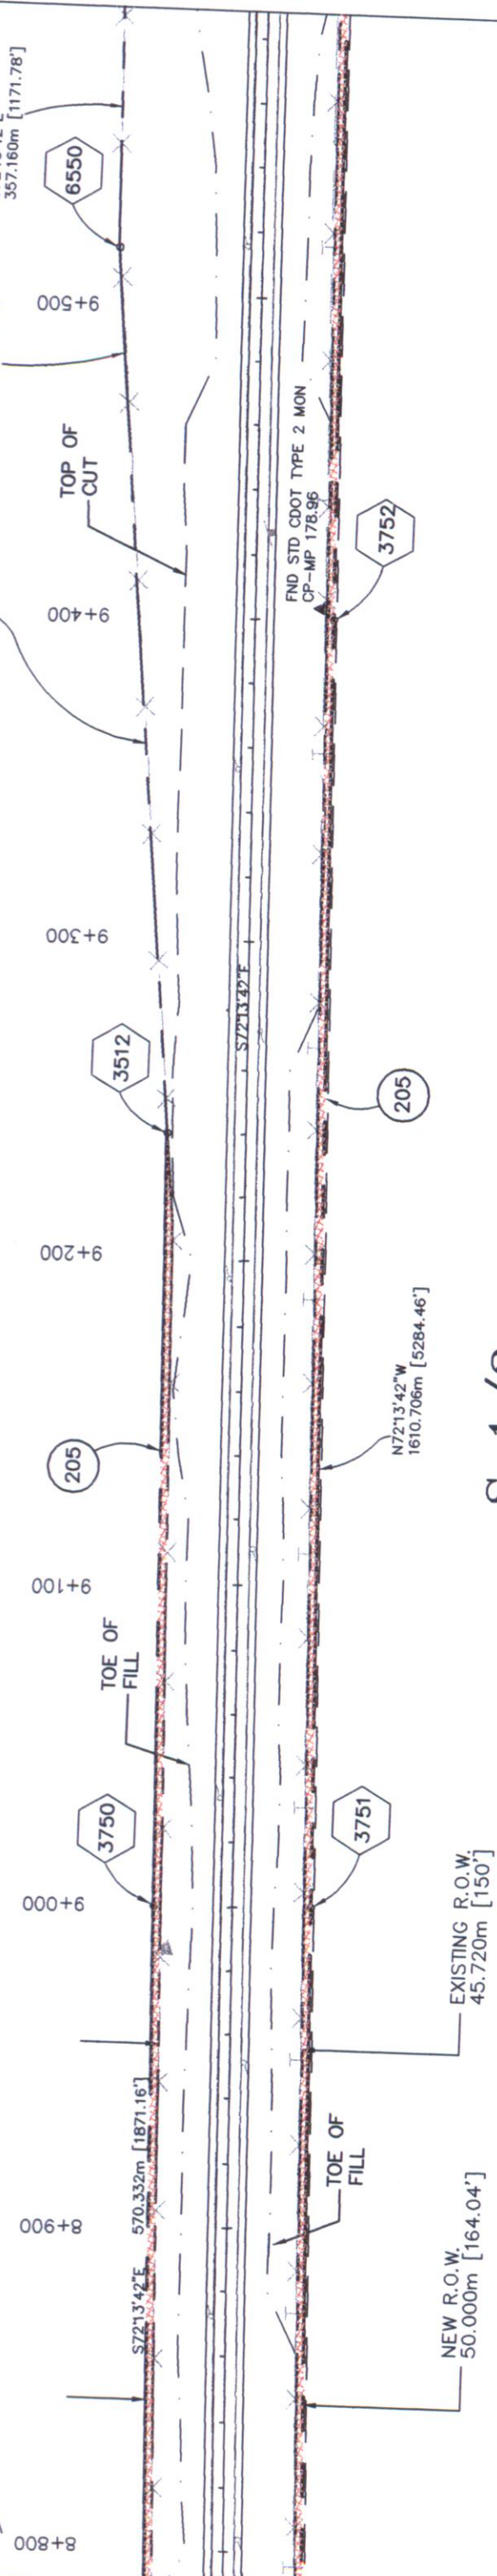

S 1/2
SECTION 2
T.3N., R.55W.

205
ANNA FINKHOUSE, AS TO
LIFE ESTATE & LAWRENCE C.
FINKHOUSE & MARY E.
FINKHOUSE AS JOINT
TENANTS, AS TO THE
REMAINDER

DEPOSITED THIS _____ DAY OF _____, A.D. _____, FOR INFORMATION
ONLY IN BOOK _____ OF THE COUNTY _____ AND SURVEYS/RIGHT OF WAY
SURVEYS AT PAGE _____ RECEIPT NUMBER _____
SIGNED _____ DEPT. _____



COLORADO DEPARTMENT OF TRANSPORTATION
Region 4
1420 2nd Street
Greeley, CO 80631
Phone: (970) 350-2153 FAX: (970) 350-2178
RIGHT OF WAY PLANS UNIT: MYRON DUANE HORA

Sheet Revisions

NO.	DESCRIPTION

SECTION 2, TOWNSHIP 3 NORTH, RANGE 55 WEST, 6TH P.M.
MORGAN COUNTY, COLORADO

SH 34

RIGHT OF WAY
PLAN SHEET
CX 27-0034-06 (UNIT 2)
SH 34 BRUSH TO AKRON




1" = 2000'

PROJECT CODE: 91410 SHEET NUMBER: 17

S 1/2
SECTION 2
T.3N., R.55W.

205 ANNA FINKHOUSE, AS TO
LIFE ESTATE & LAWRENCE C.
FINKHOUSE & MARY E.
FINKHOUSE AS JOINT
TENANTS, AS TO THE
REMAINDER

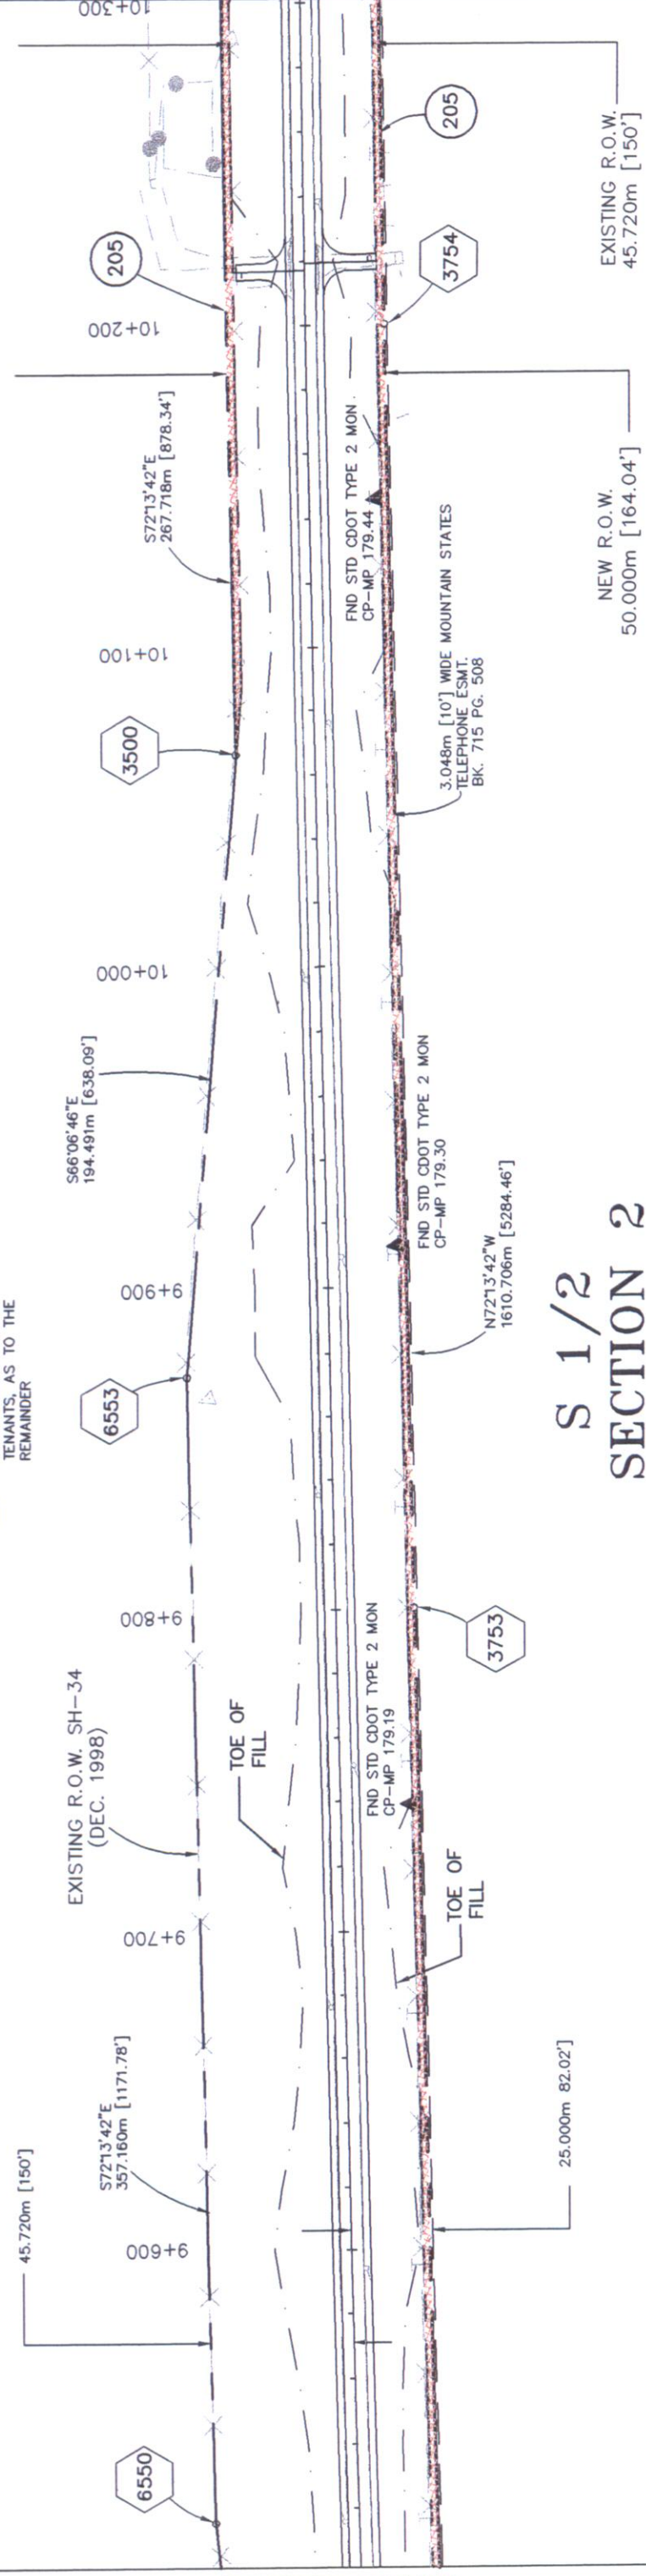

S 1/2
SECTION 2
T.3N., R.55W.

205 ANNA FINKHOUSE, AS TO
LIFE ESTATE & LAWRENCE C.
FINKHOUSE & MARY E.
FINKHOUSE AS JOINT
TENANTS, AS TO THE
REMAINDER




COLORADO DEPARTMENT OF TRANSPORTATION
Region 4
1420 2nd Street
Greeley, CO 80631
Phone: (970) 350-2153 FAX: (970) 350-2178

RIGHT OF WAY PLANS UNIT: MYRON DUANE HORA

Sheet Revisions


SH 34
SECTIONS 1, 2 & 12 TOWNSHIP 3 NORTH, RANGE 55 WEST, 6TH P.M.
MORGAN COUNTY, COLORADO

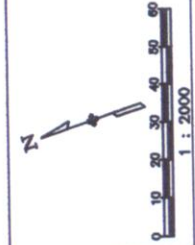

RIGHT OF WAY	
PLAN SHEET	
CX 27-0034-06 (UNIT 2)	
SH 34 BRUSH TO AKRON	
PROJECT CODE: 91410	SHEET NUMBER: 18

SW 1/4
SECTION 1
T.3N., R.55W.

206 HARRY BOLINGER, INC. A COLORADO CORPORATION

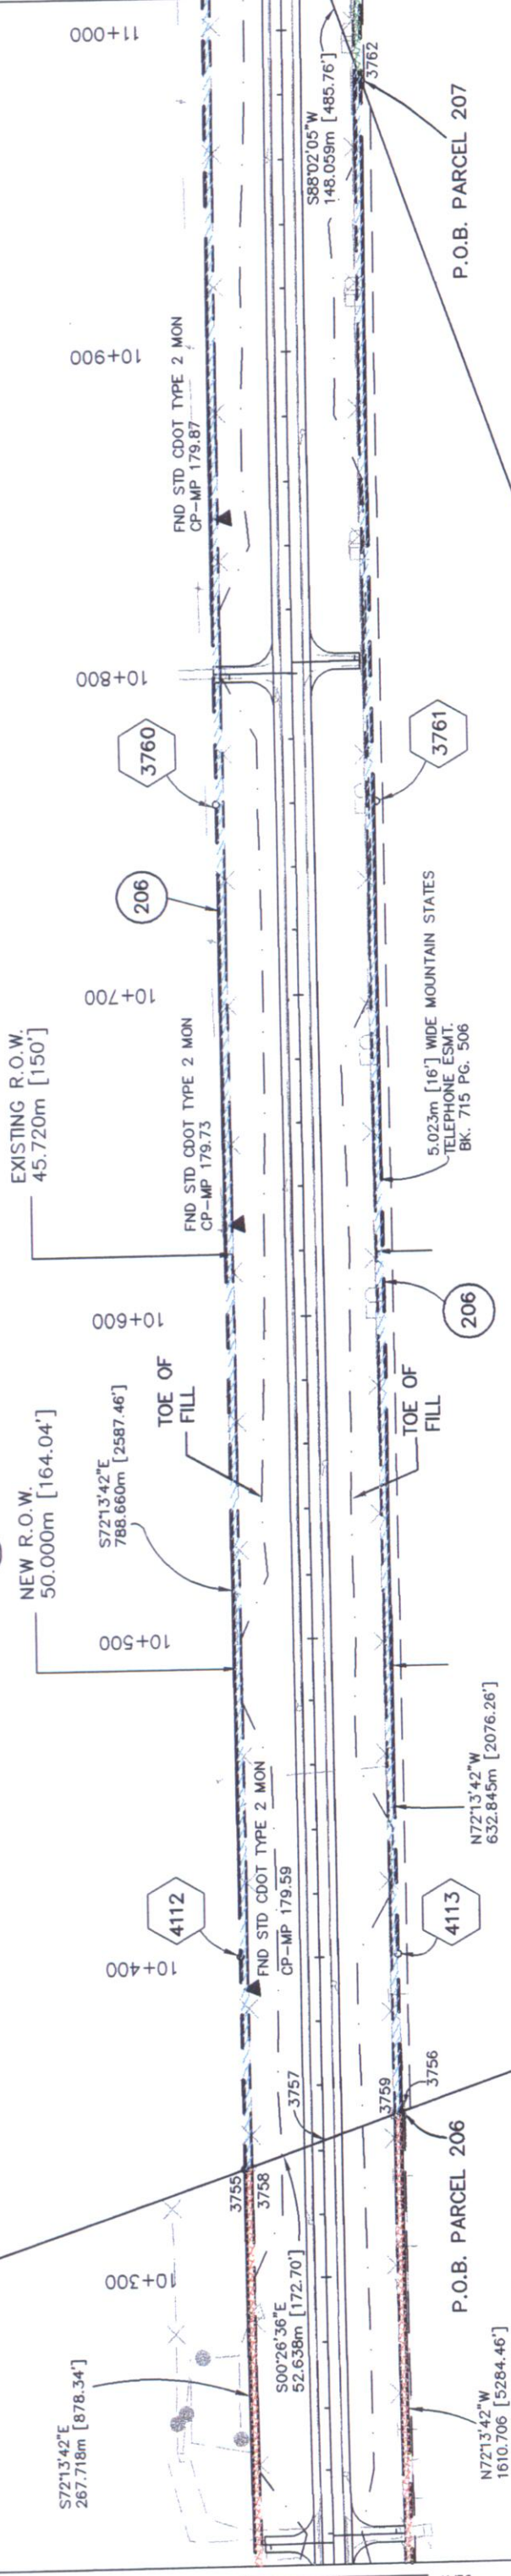

206 HARRY BOLINGER, INC. A COLORADO CORPORATION

SE 1/4
SECTION 2
T.3N., R.55W.

205 ANNA FINKHOUSE AS TO LIFE ESTATE & LAWRENCE C. FINKHOUSE & MARY E. FINKHOUSE AS JOINT TENANTS AS TO THE REMAINDER

NW 1/4
SECTION 12
T.3N., R.55W.

207 TIMOTHY J. MOLLOHAN & JONELL S. MOLLOHAN (1/2 INTEREST)
ROBERT J. MOLLOHAN (1/2 INTEREST)

DEPOSITED THIS _____ DAY OF _____ A.D. 1996
FOR RECORDATION
ONLY IN BOOK _____ OF THE COUNTY _____ LAND SURVEYS/RIGHT OF WAY
SURVEYS AT PAGE _____ RECEIPT NUMBER _____ SIGNED _____ DEPT. _____

DEPOSITED THIS _____ DAY OF _____, 19____, AT _____, FOR INFORMATION
OF THE COMMISSIONERS OF THE LAND SURVEYS/RIGHT OF WAY
SURVEYS AT PAGE _____
RECEIVED _____
NUMBER _____
SIGNED _____
DEPT. _____



COLORADO DEPARTMENT OF TRANSPORTATION
Region 4
1420 2nd Street
Greeley, CO 80631
Phone: (970) 350-2153 FAX: (970) 350-2178
RIGHT OF WAY PLANS UNIT: MYRON DUANE HORA

Sheet Revisions

SECTION 1 & 12, TOWNSHIP 3 NORTH, RANGE 55 WEST, 6TH P.M.
MORGAN COUNTY, COLORADO

RIGHT OF WAY
PLAN SHEET
CX 27-0034-06 (UNIT 2)
SH 34 BRUSH TO AKRON
PROJECT CODE: 91410 SHEET NUMBER: 19


S 1/2
SECTION 1
T.3N., R.55W.

206 HARRY BOLINGER, INC. A COLORADO CORPORATION

207 ROBERT J. MOLLOHAN (1/2 INTEREST)
TIMOTHY J. MOLLOHAN & JoNELL S. MOLLOHAN (1/2 INTEREST)

207 ROBERT J. MOLLOHAN (1/2 INTEREST)
TIMOTHY J. MOLLOHAN & JoNELL S. MOLLOHAN (1/2 INTEREST)

N 1/2
SECTION 12
T.3N., R.55W.

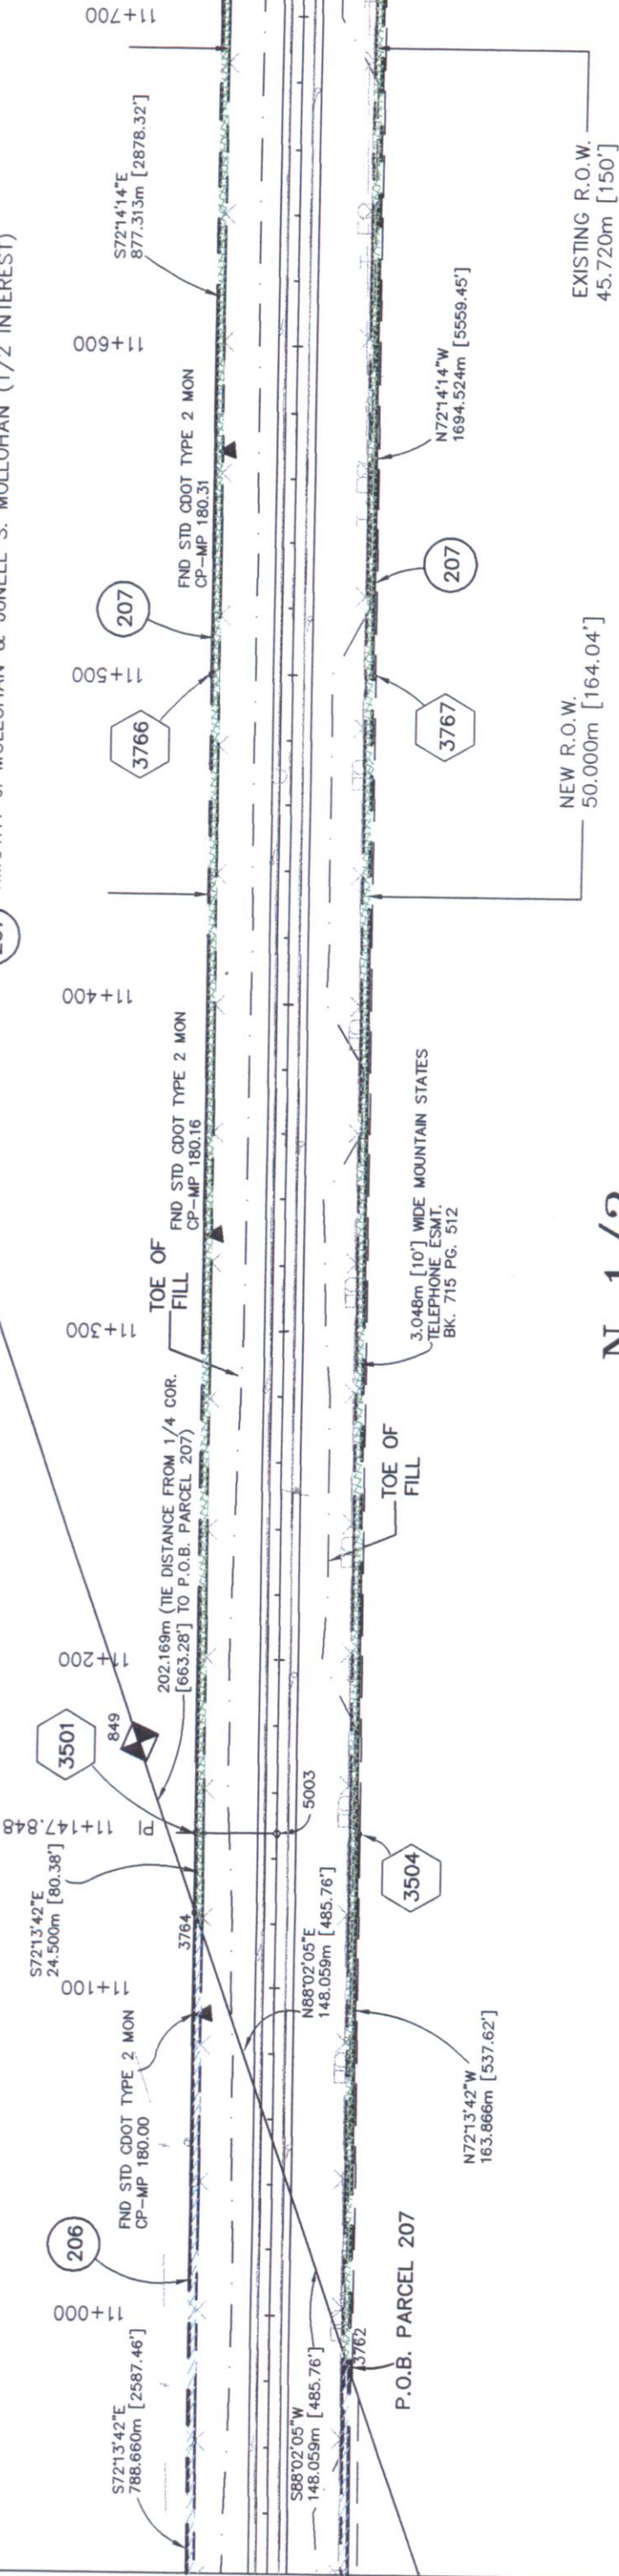

COLORADO DEPARTMENT OF TRANSPORTATION

Region 4
1420 2nd Street
Greeley, CO 80631
Phone: (970) 350-2153 FAX: (970) 350-2178

RIGHT OF WAY PLANS UNIT: MYRON DUANE HORA

Sheet Revisions

SECTION 12, TOWNSHIP 3 NORTH, RANGE 55 WEST, 6TH P.M.
SECTION 7, TOWNSHIP 3 NORTH, RANGE 54 WEST, 6TH P.M.
MORGAN & WASHINGTON COUNTY, COLORADO

SH 34

RIGHT OF WAY

PLAN SHEET

CX 27-0034-06 (UNIT 2)

SH 34 BRUSH TO AKRON

PROJECT CODE: 91410 SHEET NUMBER: 20



NE 1/4
SECTION 12
T.3N., R.55W.

ROBERT J. MOLLOHAN (1/2 INTEREST)
TIMOTHY J. MOLLOHAN & JoNELL S. MOLLOHAN (1/2 INTEREST)


NW 1/4
SECTION 7
T.3N., R.54W.

NW 1/4
SECTION 7
T.3N., R.54W.

NE 1/4
SECTION 12
T.3N., R.55W.

ROBERT J. MOLLOHAN (1/2 INTEREST)
TIMOTHY J. MOLLOHAN & JoNELL S. MOLLOHAN (1/2 INTEREST)

ROBERT J. MOLLOHAN (1/2 INTEREST)
TIMOTHY J. MOLLOHAN & JoNELL S. MOLLOHAN (1/2 INTEREST)

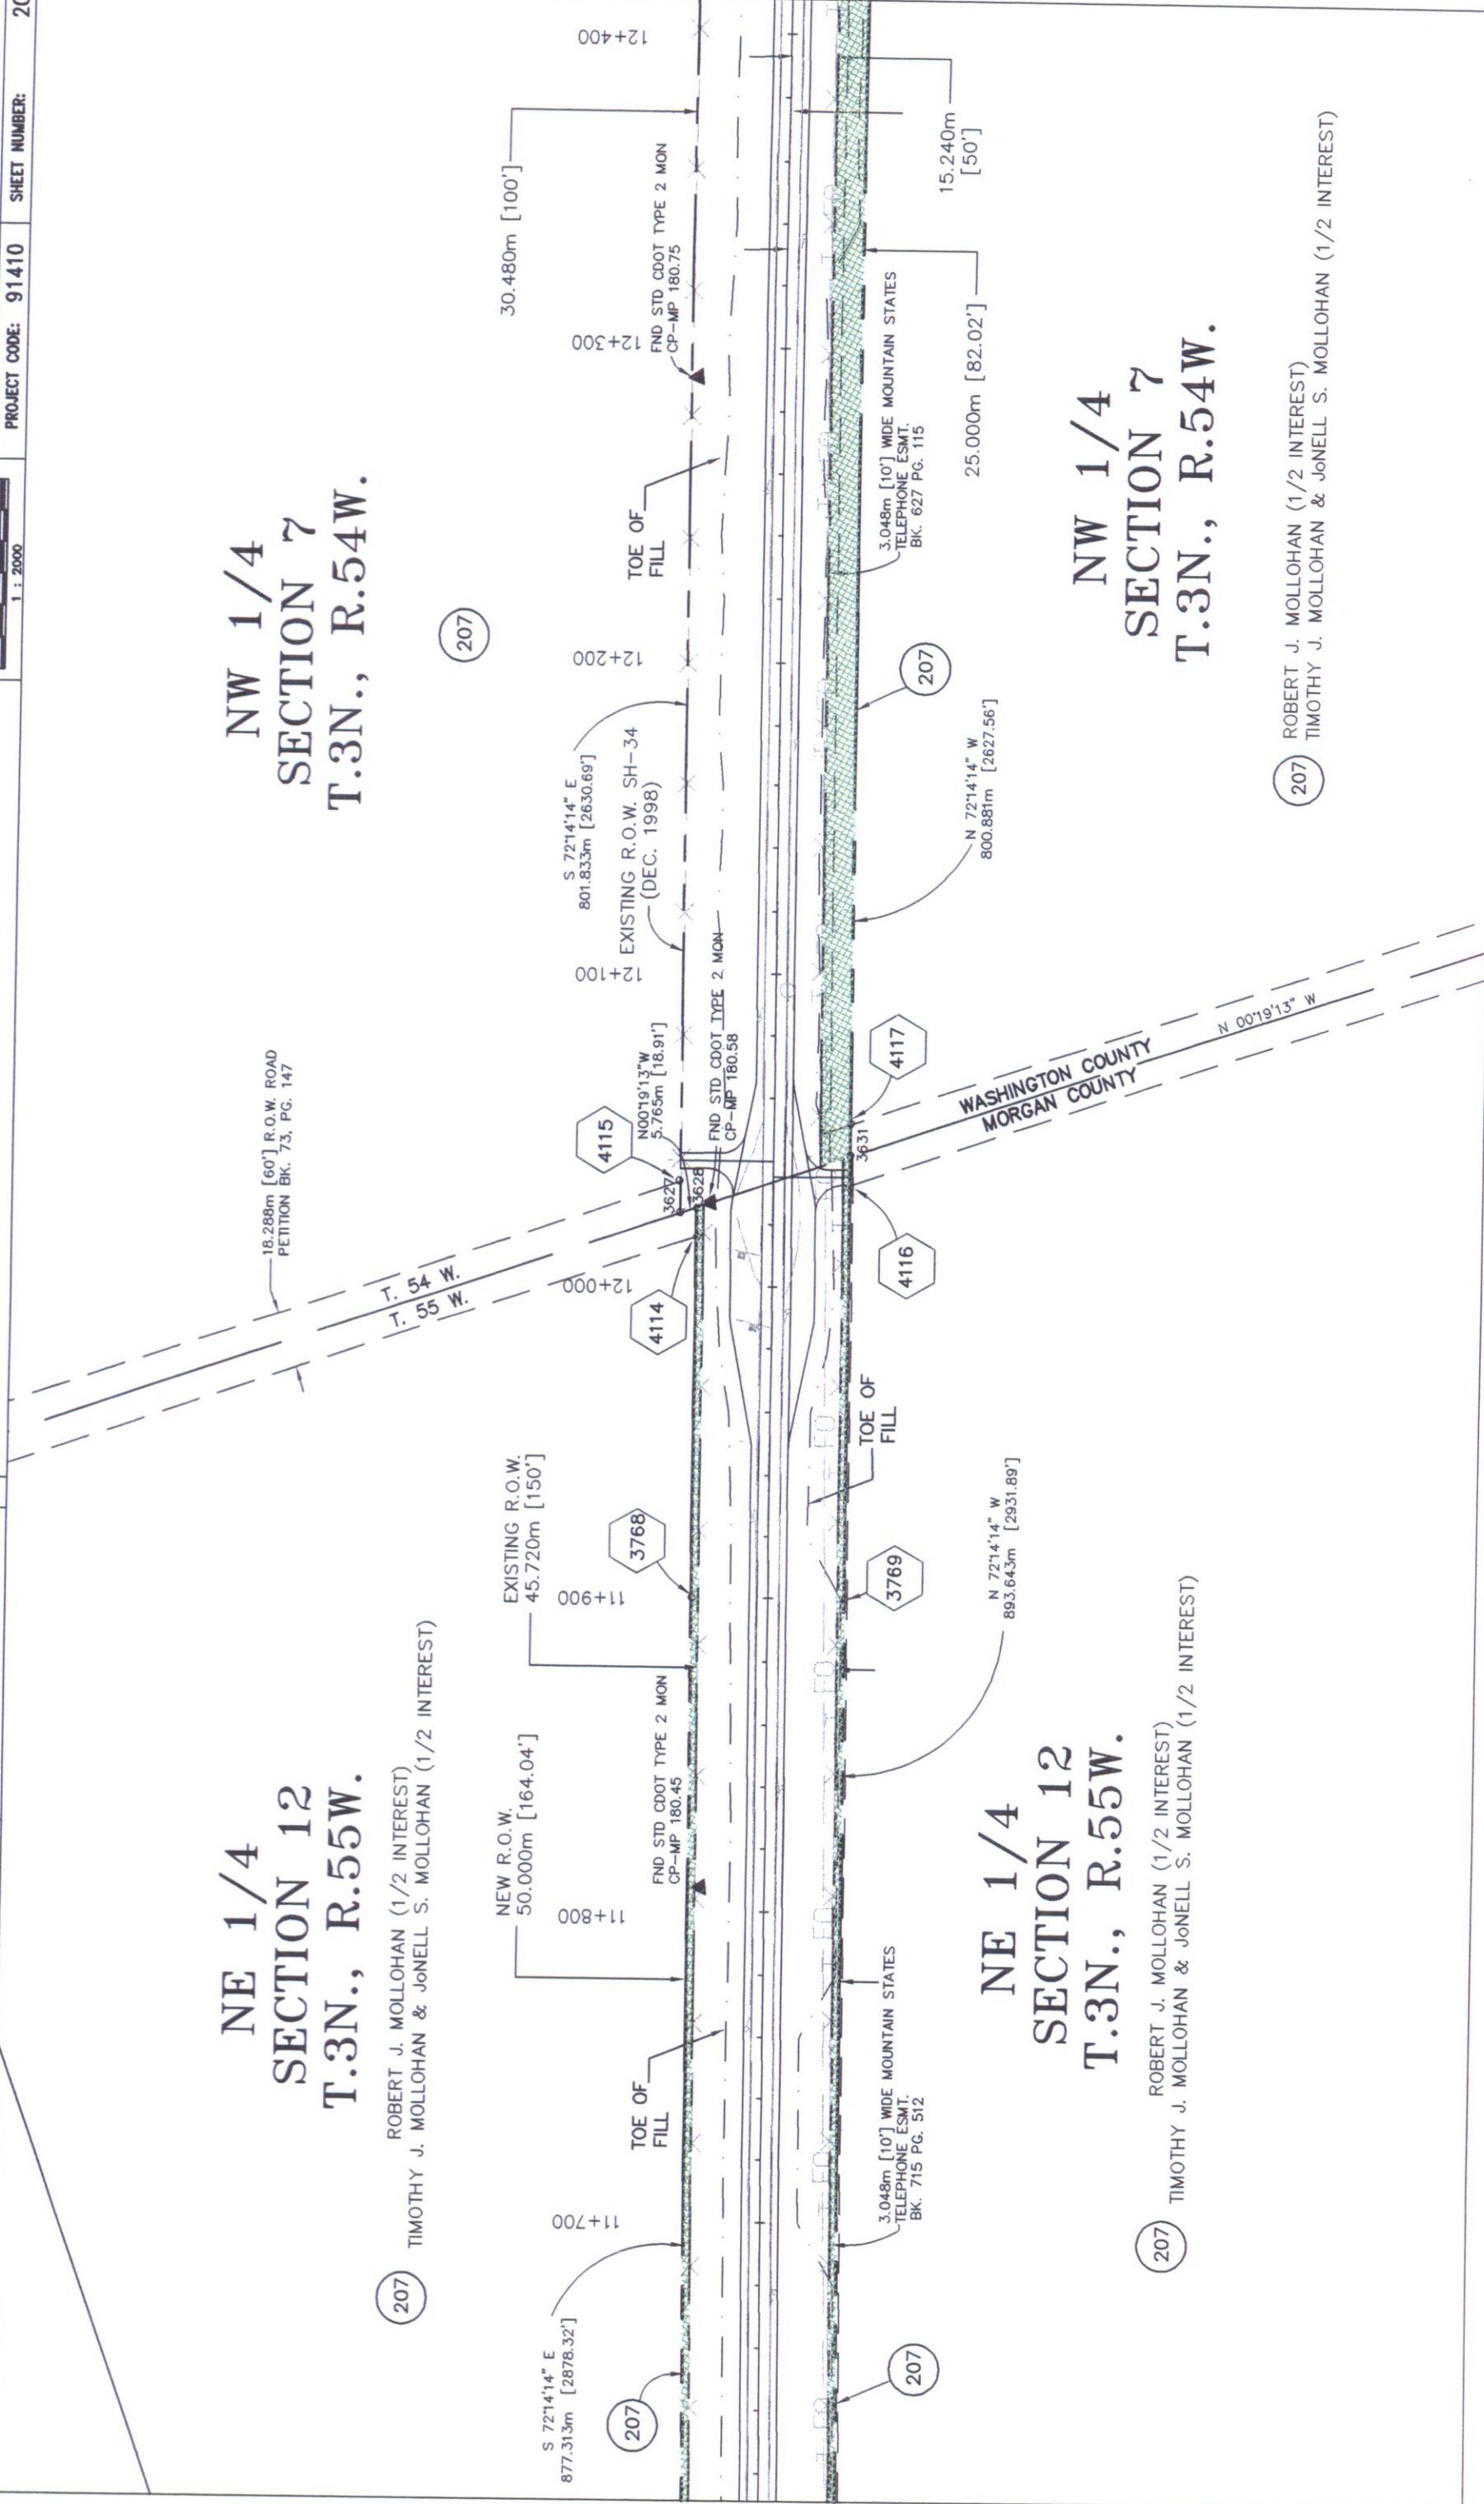


COLORADO DEPARTMENT OF TRANSPORTATION

Region 4
1420 2nd Street
Greeley, CO 80631
Phone: (970) 350-2153 FAX: (970) 350-2178
RIGHT OF WAY PLANS UNIT: MYRON DUANE HORA

Sheet Revisions	

SH 34
SECTION 7, TOWNSHIP 3 NORTH, RANGE 54 WEST, 6TH P.M.
WASHINGTON COUNTY, COLORADO

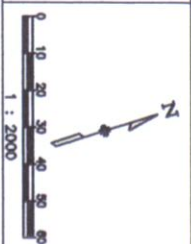


RIGHT OF WAY	
PLAN SHEET	
CX 27-0034-06 (UNIT 2)	
SH 34 BRUSH TO AKRON	
PROJECT CODE: 91410	SHEET NUMBER: 21

NW 1/4
SECTION 7
T.3N., R.54W.

NE 1/4
SECTION 7
T.3N., R.54W.

ONLY IN BOOK _____ OF THE COUNTY LAND SURVEYS/RIGHT OF WAY
SURVEYS AT PAGE _____, RECEIPT NUMBER _____

SIGNED _____
DEPT. _____

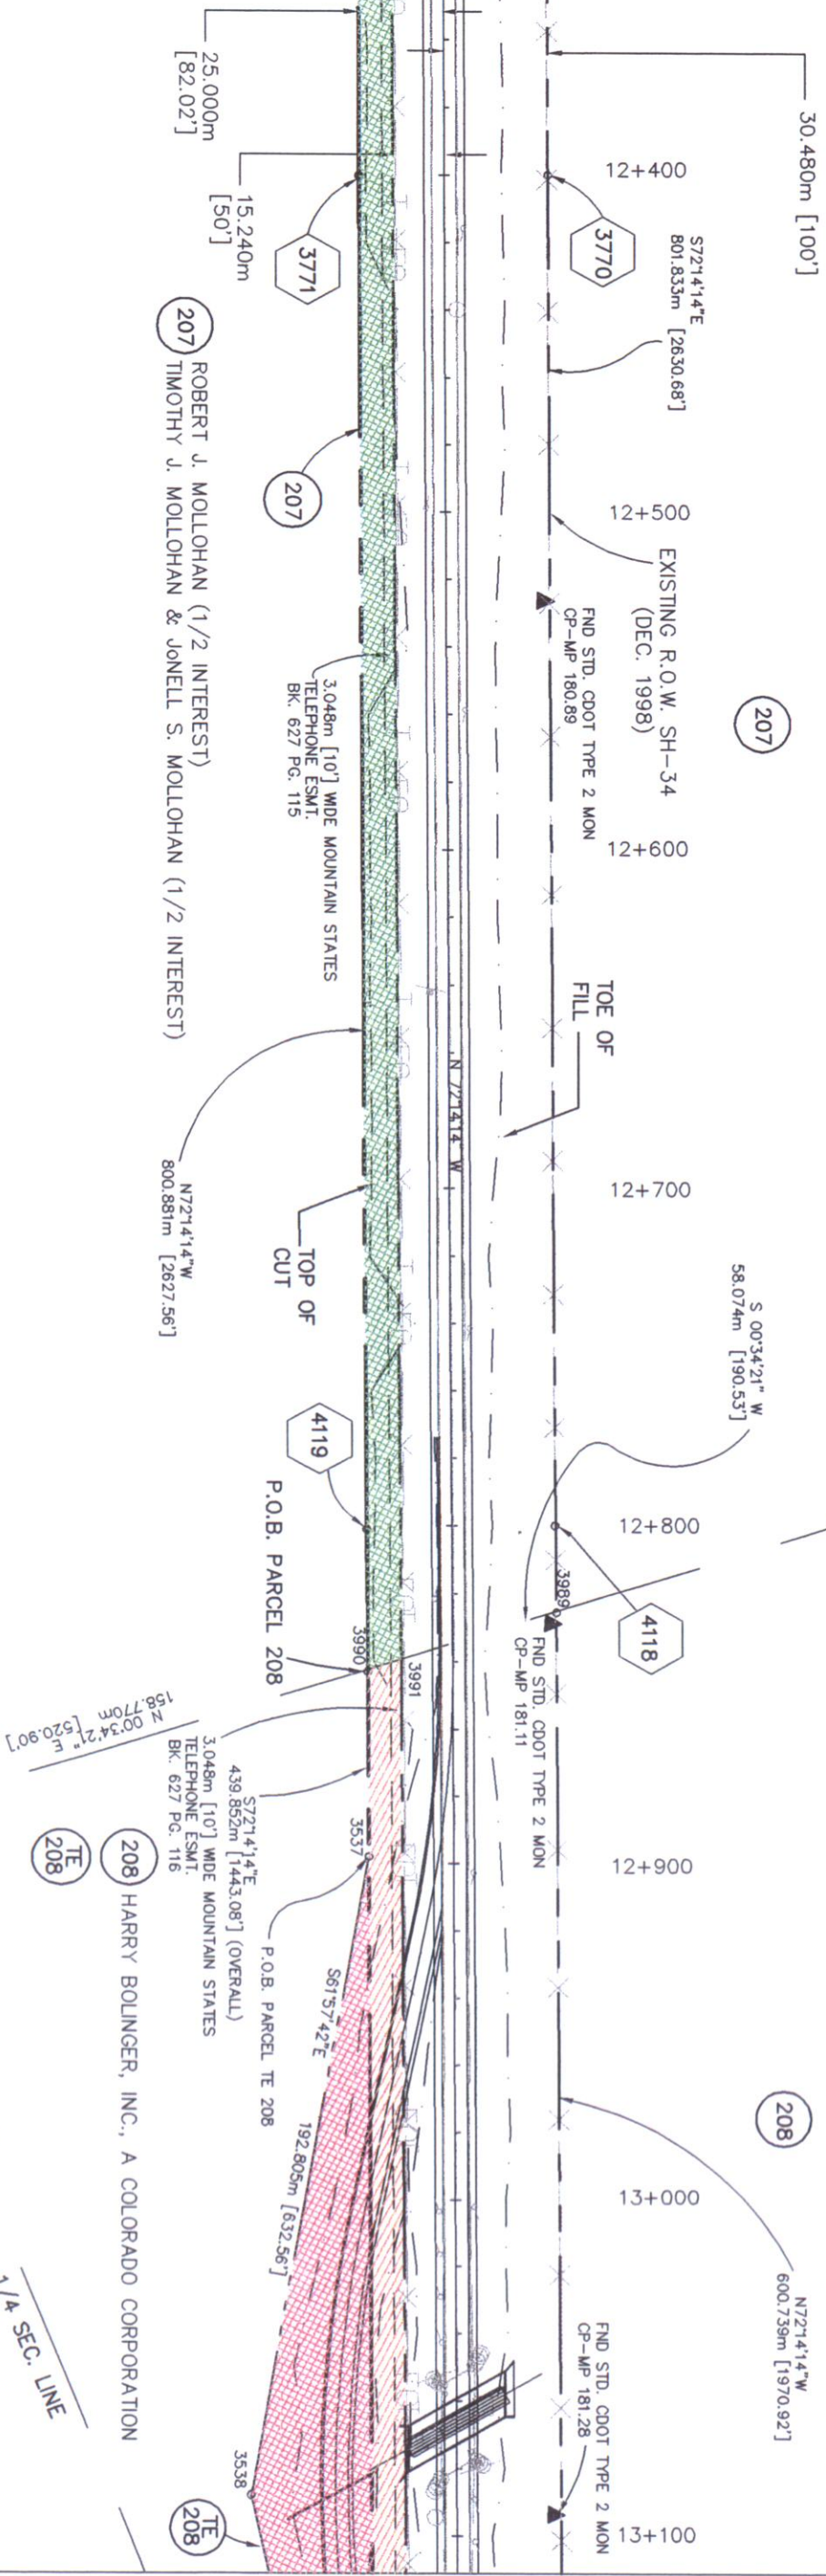

NW 1/4
SECTION 8
T.3N., R.54W.

NE 1/4
SECTION 7
T.3N., R.54W.

SW 1/4
SECTION 8
T.3N., R.54W.

SE 1/4
SECTION 7
T.3N., R.54W.

ROBERT J. MOLLOHAN (1/2 INTEREST)
TIMOTHY J. MOLLOHAN & JONELL S. MOLLOHAN (1/2 INTEREST)

18.288m [60'] R.O.W. ROAD
-PETITION BK. 73, PG. 147

JANUARY 13, 1999




Region 4
1420 2nd Street
Greeley, CO 80631
Phone: (970) 350-2153 FAX: (970) 350-2178

COLORADO DEPARTMENT OF TRANSPORTATION

RIGHT OF WAY PLANS UNIT: MYRON DUANE HORA

Sheet Revisions	


SH 34
SECTION 8, TOWNSHIP 3 NORTH, RANGE 54 WEST, 6TH P.M.
WASHINGTON COUNTY, COLORADO

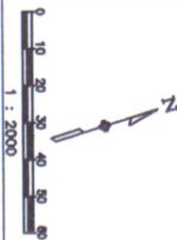

RIGHT OF WAY	
PLAN SHEET	
CX 27-0034-06 (UNIT 2)	
SH 34 BRUSH TO AKRON	
PROJECT CODE: 91410	SHEET NUMBER: 23

SW 1/4
SECTION 8
T.3N., R.54W.

211 DEE HASTINGS & JENNIE L. HASTINGS

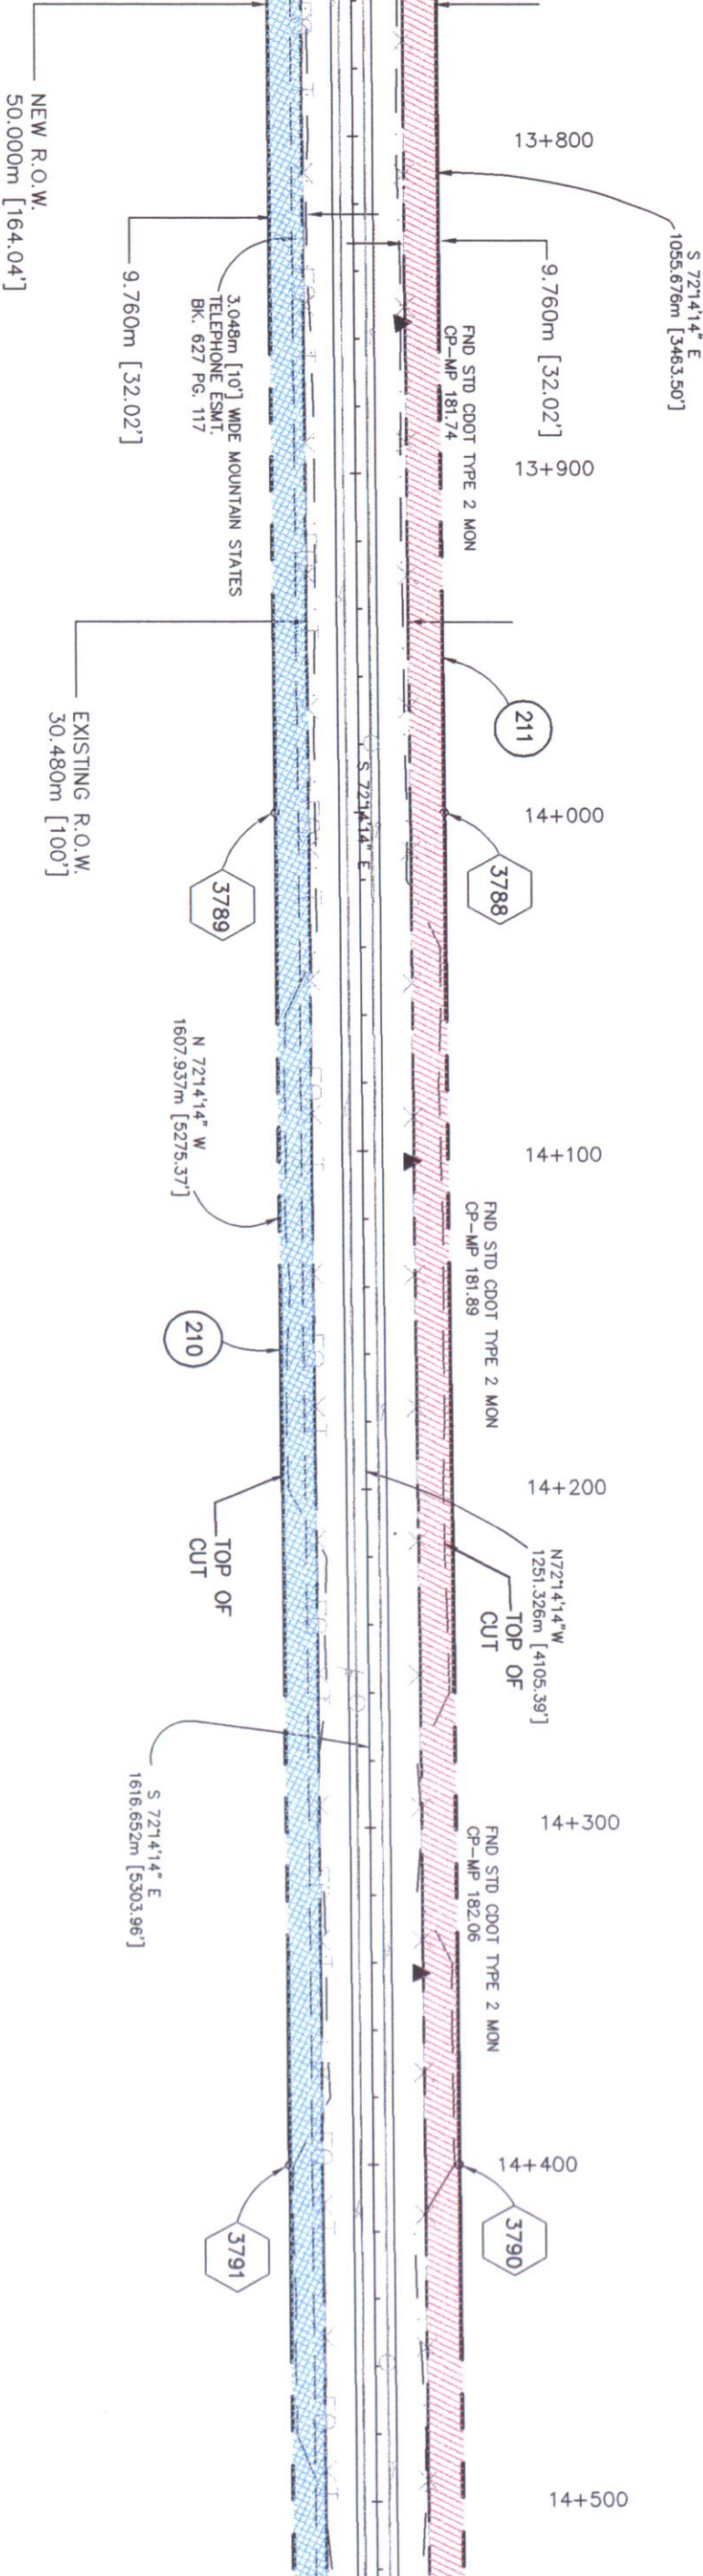

210 DIAMOND TAIL RANCH COMPANY, LLC




COLORADO DEPARTMENT OF TRANSPORTATION
Region 4
1420 2nd Street
Greeley, CO 80631
Phone: (970) 350-2153 FAX: (970) 350-2178

RIGHT OF WAY PLANS UNIT: MYRON DUANE HORA

Sheet Revisions	

SH 34
SECTION 8, TOWNSHIP 3 NORTH, RANGE 54 WEST, 6TH P.M.
WASHINGTON COUNTY, COLORADO

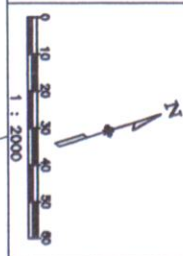

RIGHT OF WAY	
PLAN SHEET	
CX 27-0034-06 (UNIT 2)	
SH 34 BRUSH TO AKRON	
PROJECT CODE: 91410	SHEET NUMBER: 24


DEPOSITED THIS ____ DAY OF _____, 19____, AT _____, FOR INFORMATION
ONLY IN BOOK _____ OF THE COUNTY AND SURVEYS/RIGHT OF WAY
SURVEYS AT PAGE _____, RECEIPT NUMBER _____

SIGNED _____
DEPT. _____

211 DEE HASTINGS AND JENNIE L. HASTINGS

212 ROBBY SAAVEDRA AND TRACY SAAVEDRA

213 DUANE W. CUMMINS &
ANN M. CUMMINS

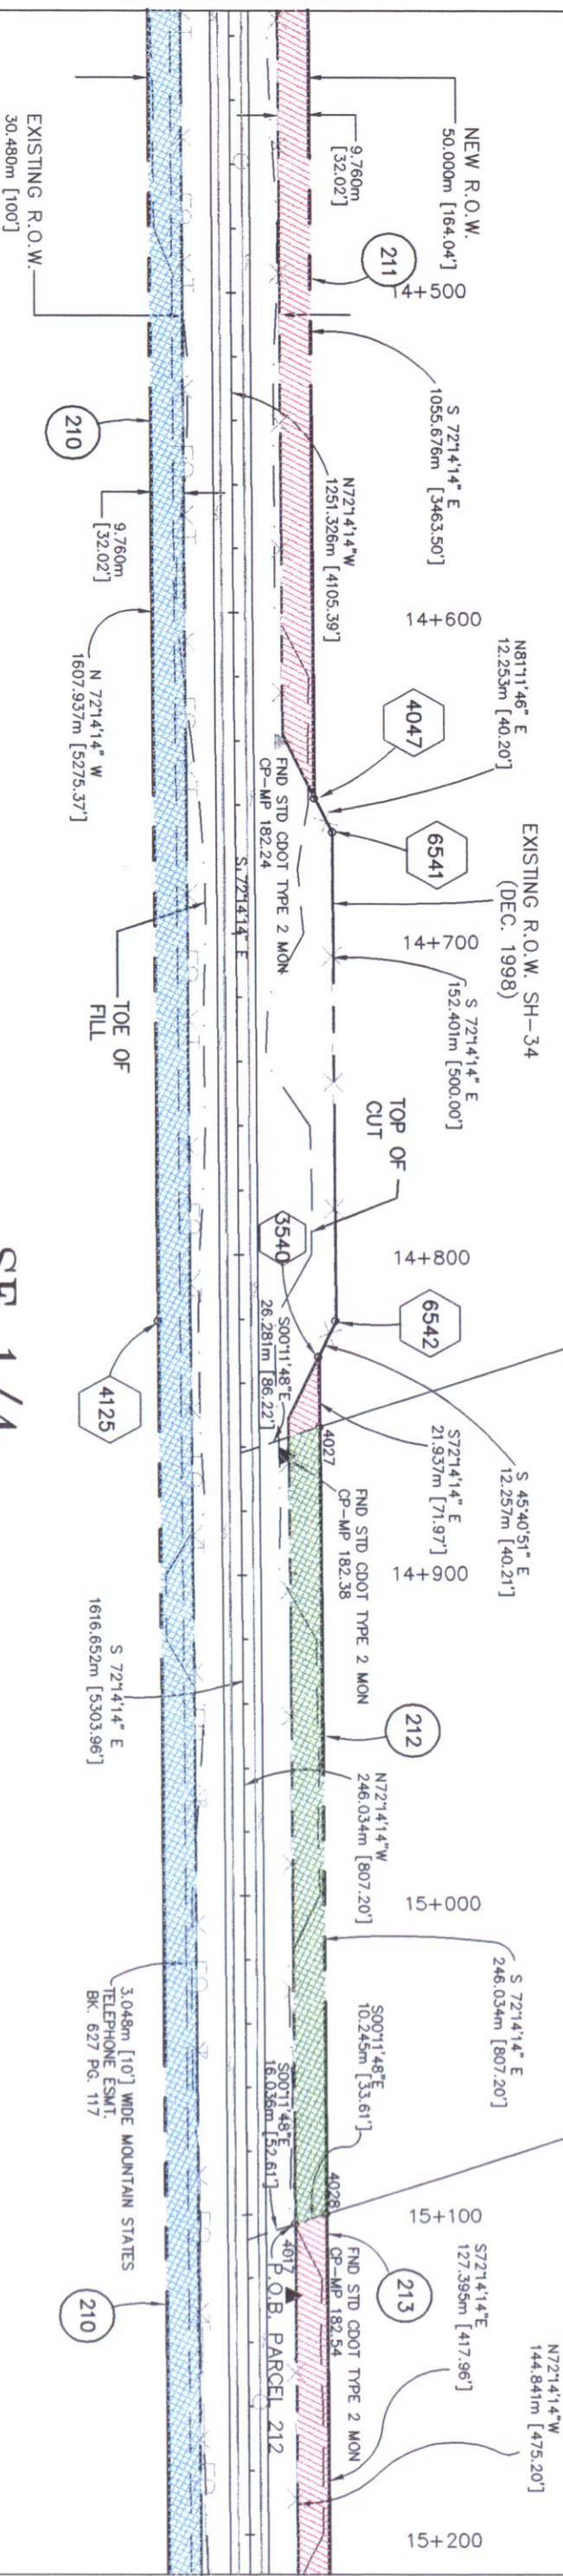


SE 1/4
SECTION 8
T.3N., R.54W.

210 DIAMOND TAIL RANCH COMPANY, LLC

COLORADO DEPARTMENT OF TRANSPORTATION
Region 4
1420 2nd Street
Greeley, CO 80631
Phone: (970) 350-2153 FAX: (970) 350-2178
RIGHT OF WAY PLANS UNIT: MYRON DUANE HORA

Sheet Revisions	

SH 34
SECTION 8, 9 & 16 TOWNSHIP 3 NORTH, RANGE 54 WEST, 6TH P.M.
WASHINGTON COUNTY, COLORADO

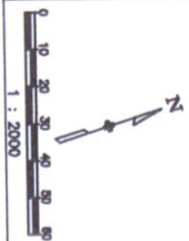


RIGHT OF WAY	
PLAN SHEET	
CX 27-0034-06 (UNIT 2)	
SH 34 BRUSH TO AKRON	
PROJECT CODE: 91410	SHEET NUMBER: 25

SE 1/4
SECTION 8
T.3N., R.54W.

213 DUANE W. CUMMINS &
ANN M. CUMMINS

SW 1/4
SECTION 9
T.3N., R.54W.

214 KIM A. KESSINGER &
LILA L. KESSINGER

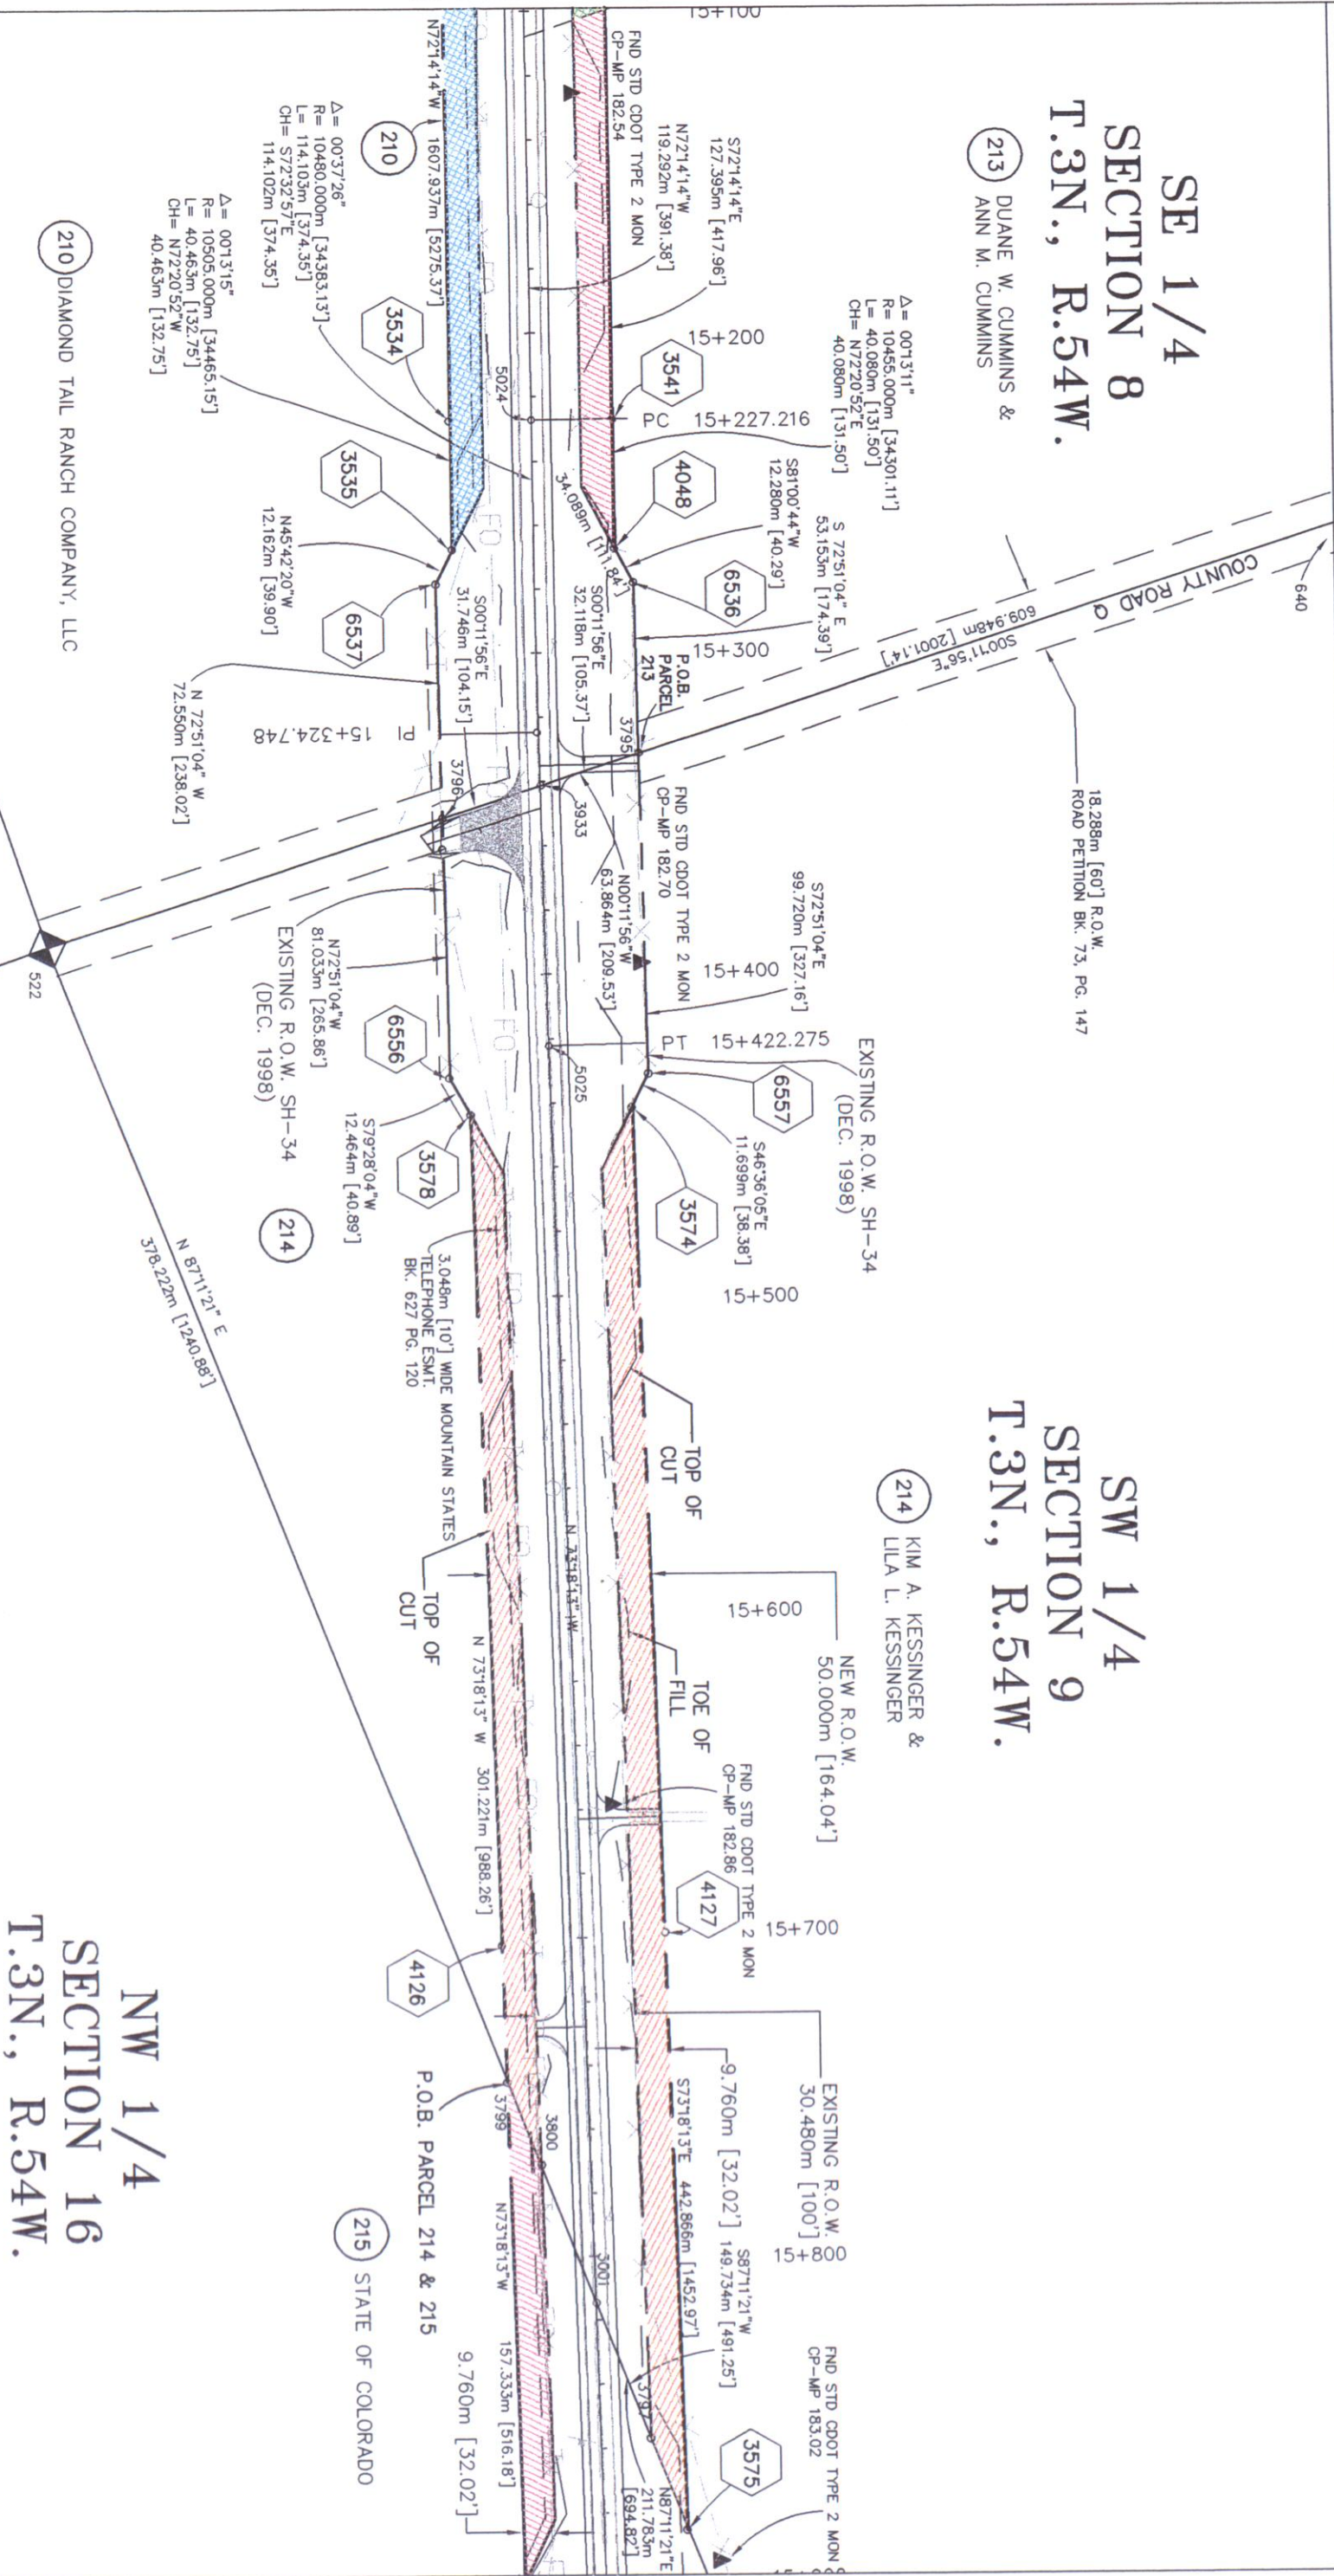

ONLY IN BOOK _____ OF THE COUNTY LAND SURVEYS/RIGHT OF WAY
SURVEYS AT PAGE _____, RECEIPT NUMBER _____
SIGNED _____
DEPT. _____



Region 4

1420 2nd Street

Greeley, CO 80631

Phone: (970) 350-2153


FAX: (970) 350-2178

COLORADO DEPARTMENT OF TRANSPORTATION

RIGHT OF WAY PLANS UNIT: MYRON DUANE HORA

Sheet Revisions	

SH 34
SECTION 9 & 16, TOWNSHIP 3 NORTH, RANGE 54 WEST, 6TH P.M.
WASHINGTON COUNTY, COLORADO

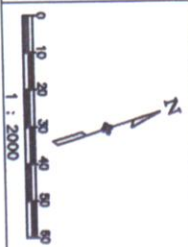


RIGHT OF WAY	
PLAN SHEET	
CX 27-0034-06 (UNIT 2)	
SH 34 BRUSH TO AKRON	
PROJECT CODE: 91410	SHEET NUMBER: 26

SW 1/4
SECTION 9
T.3N., R.54W.

NE 1/4
SECTION 16
T.3N., R.54W.

215 STATE OF COLORADO

NW 1/4
SECTION 16
T.3N., R.54W.

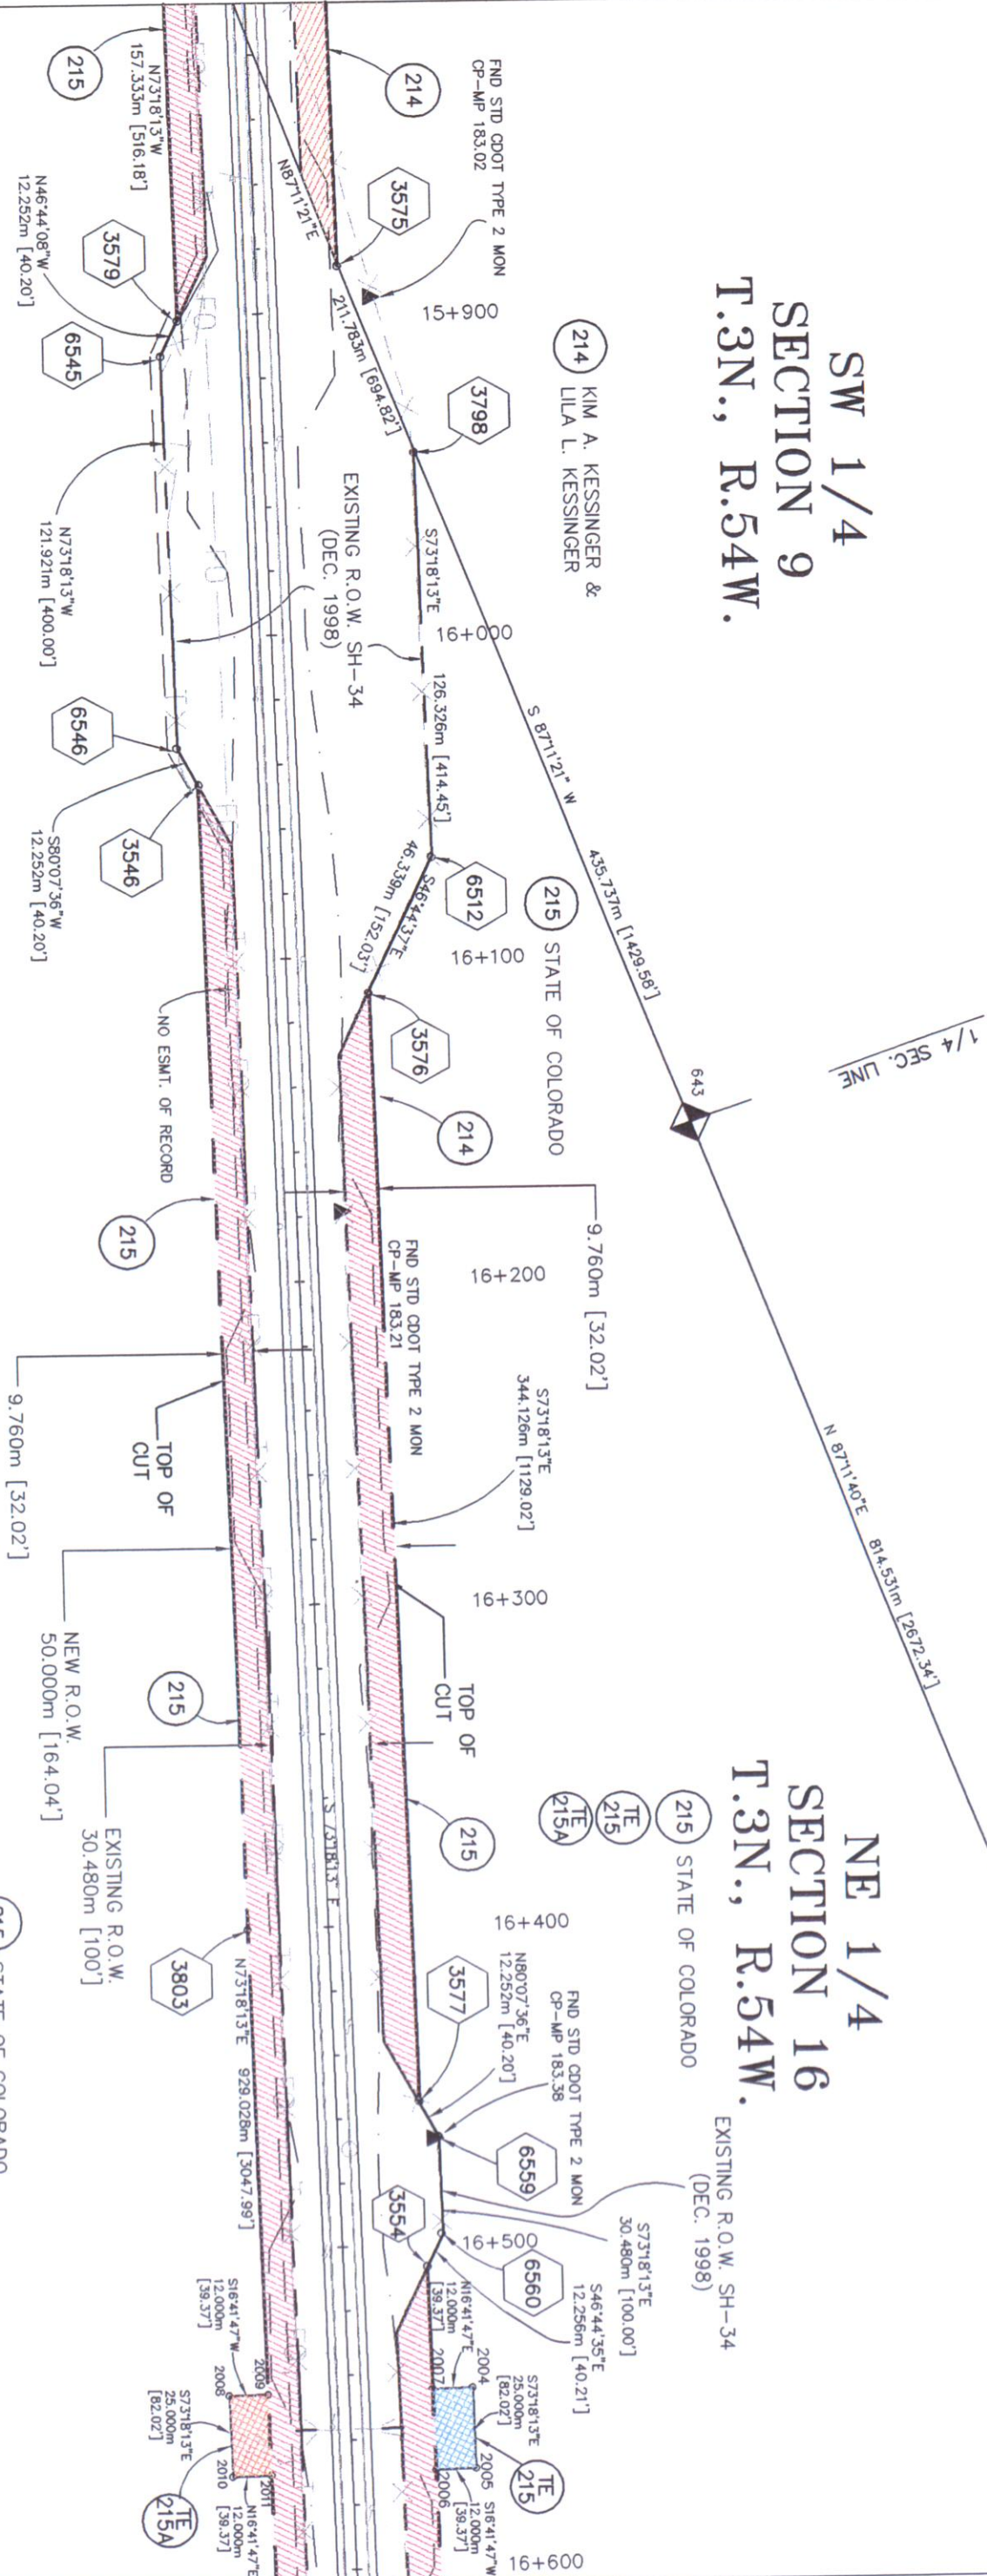

ONLY IN BOOK _____ OF THE COUNTY LAND SURVEYS/RIGHT OF WAY
SURVEYS AT PAGE _____, RECEIPT NUMBER _____

SIGNED _____
DEPT. _____




Region 4
1420 2nd Street
Greeley, CO 80631
Phone: (970) 350-2153 FAX: (970) 350-2178

COLORADO DEPARTMENT OF TRANSPORTATION

RIGHT OF WAY PLANS UNIT: MYRON DUANE HORA

Sheet Revisions		
03/27/2000	PARCEL 216 & 217	GFS

SH 34
SECTION 15, TOWNSHIP 3 NORTH, RANGE 54 WEST, 6TH P.M.
WASHINGTON COUNTY, COLORADO

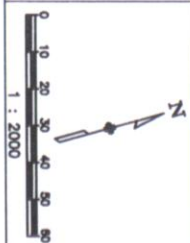

RIGHT OF WAY	
PLAN SHEET	
CX 27-0034-06 (UNIT 2)	
SH 34 BRUSH TO AKRON	
PROJECT CODE: 91410	SHEET NUMBER: 28

NW 1/4
SECTION 15
T.3N., R.54W.

216 REV ROBERT D. KOSTMAN

EXISTING R.O.W. SH-34
(DEC. 1998)


Δ = 03°55'30"
R = 1925.000m [6315.60']
L = 131.873m [432.65']
CH = S74°47'45"E
131.847m [432.57']

N80°35'58"E
46.528m [151.99']

S72°50'00"E
182.881m [600.00']

S46°16'12"E
46.334m [152.01']

EXISTING R.O.W. SH-34
(DEC. 1998)

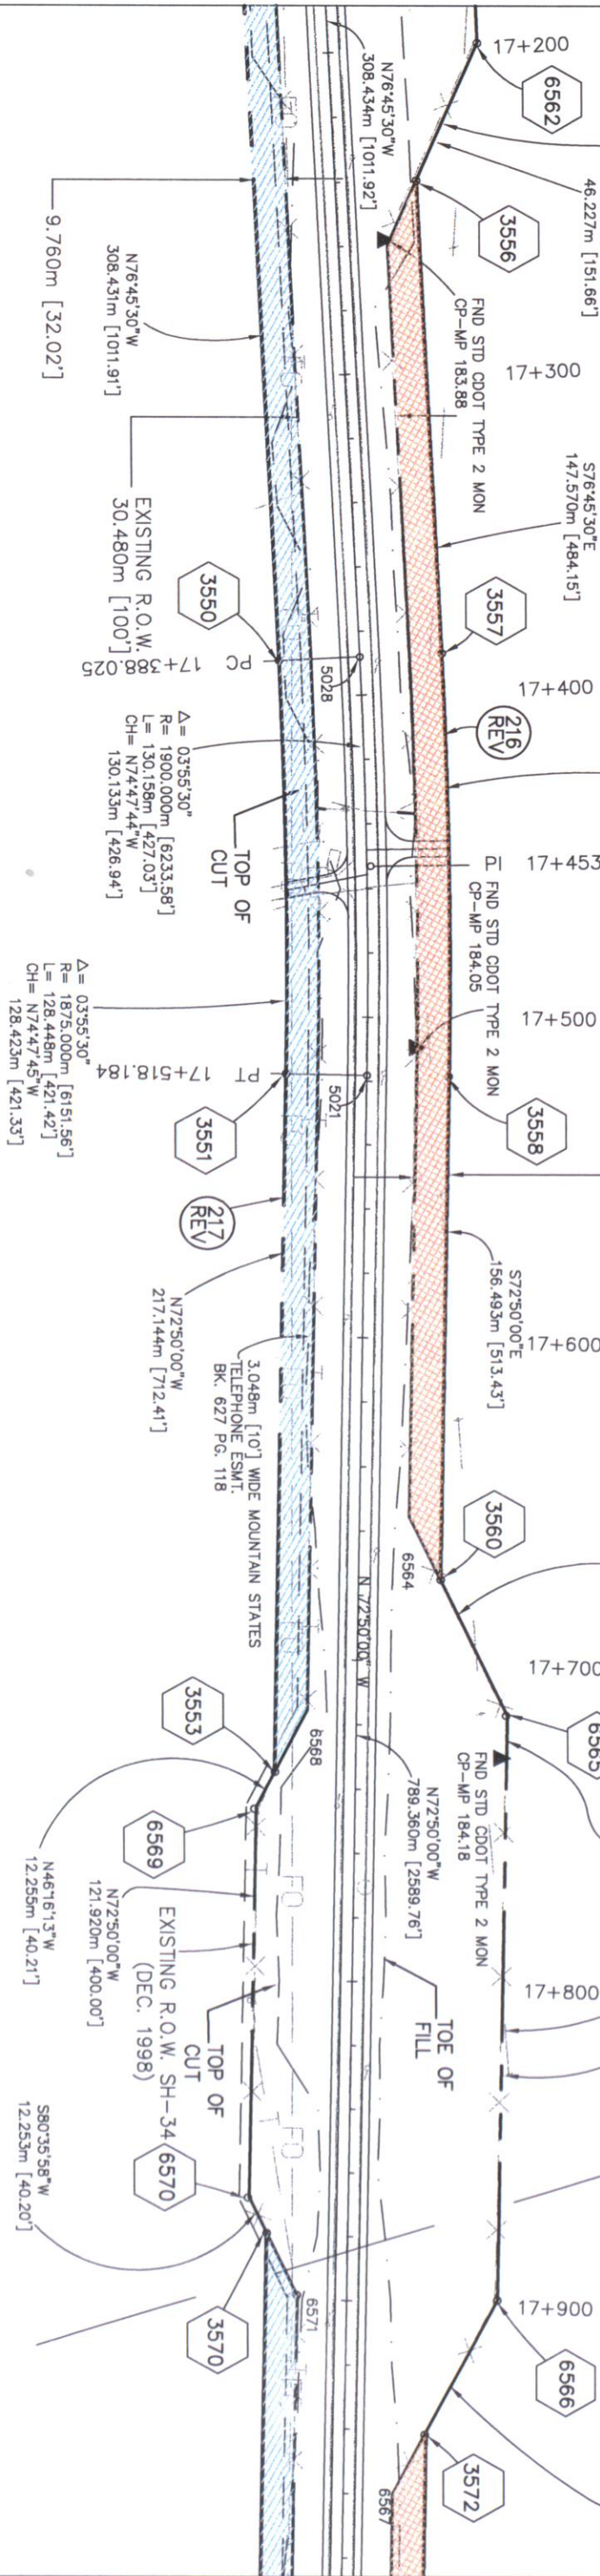

DEPOSITED THIS _____ DAY OF _____, 19____, AT _____ M., FOR INFORMATION
ONLY IN BOOK _____ OF THE COUNTY _____ SURVEYS/RIGHT OF WAY
SURVEYS AT PAGE _____, RECEPTION _____

SIGNED _____
DEPT. _____

217 REV DONALD D. PACHECO

1/4 SEC. LINE
N86°11'22" E 807.442m [2649.08']

COLORADO DEPARTMENT OF TRANSPORTATION
Region 4
1420 2nd Street
Greeley, CO 80631
Phone: (970) 350-2153 FAX: (970) 350-2178
RIGHT OF WAY PLANS UNIT: MYRON DUANE HORA

Sheet Revisions


SH 34
SECTION 14 & 15, TOWNSHIP 3 NORTH, RANGE 54 WEST, 6TH P.M.
WASHINGTON COUNTY, COLORADO

RIGHT OF WAY
PLAN SHEET

CX 27-0034-06 (UNIT 2)

SH 34 BRUSH TO AKRON

PROJECT CODE: 91410 SHEET NUMBER: 30

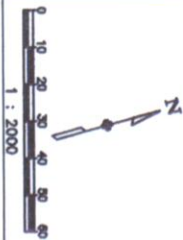


**SW 1/4
SECTION 14
T.3N., R.54W.**

220 KENNETH F. BRADNEY &
ALDEAN BRADNEY

220A TO WASHINGTON COUNTY

EXISTING R.O.W. SH-34
(DEC. 1998)

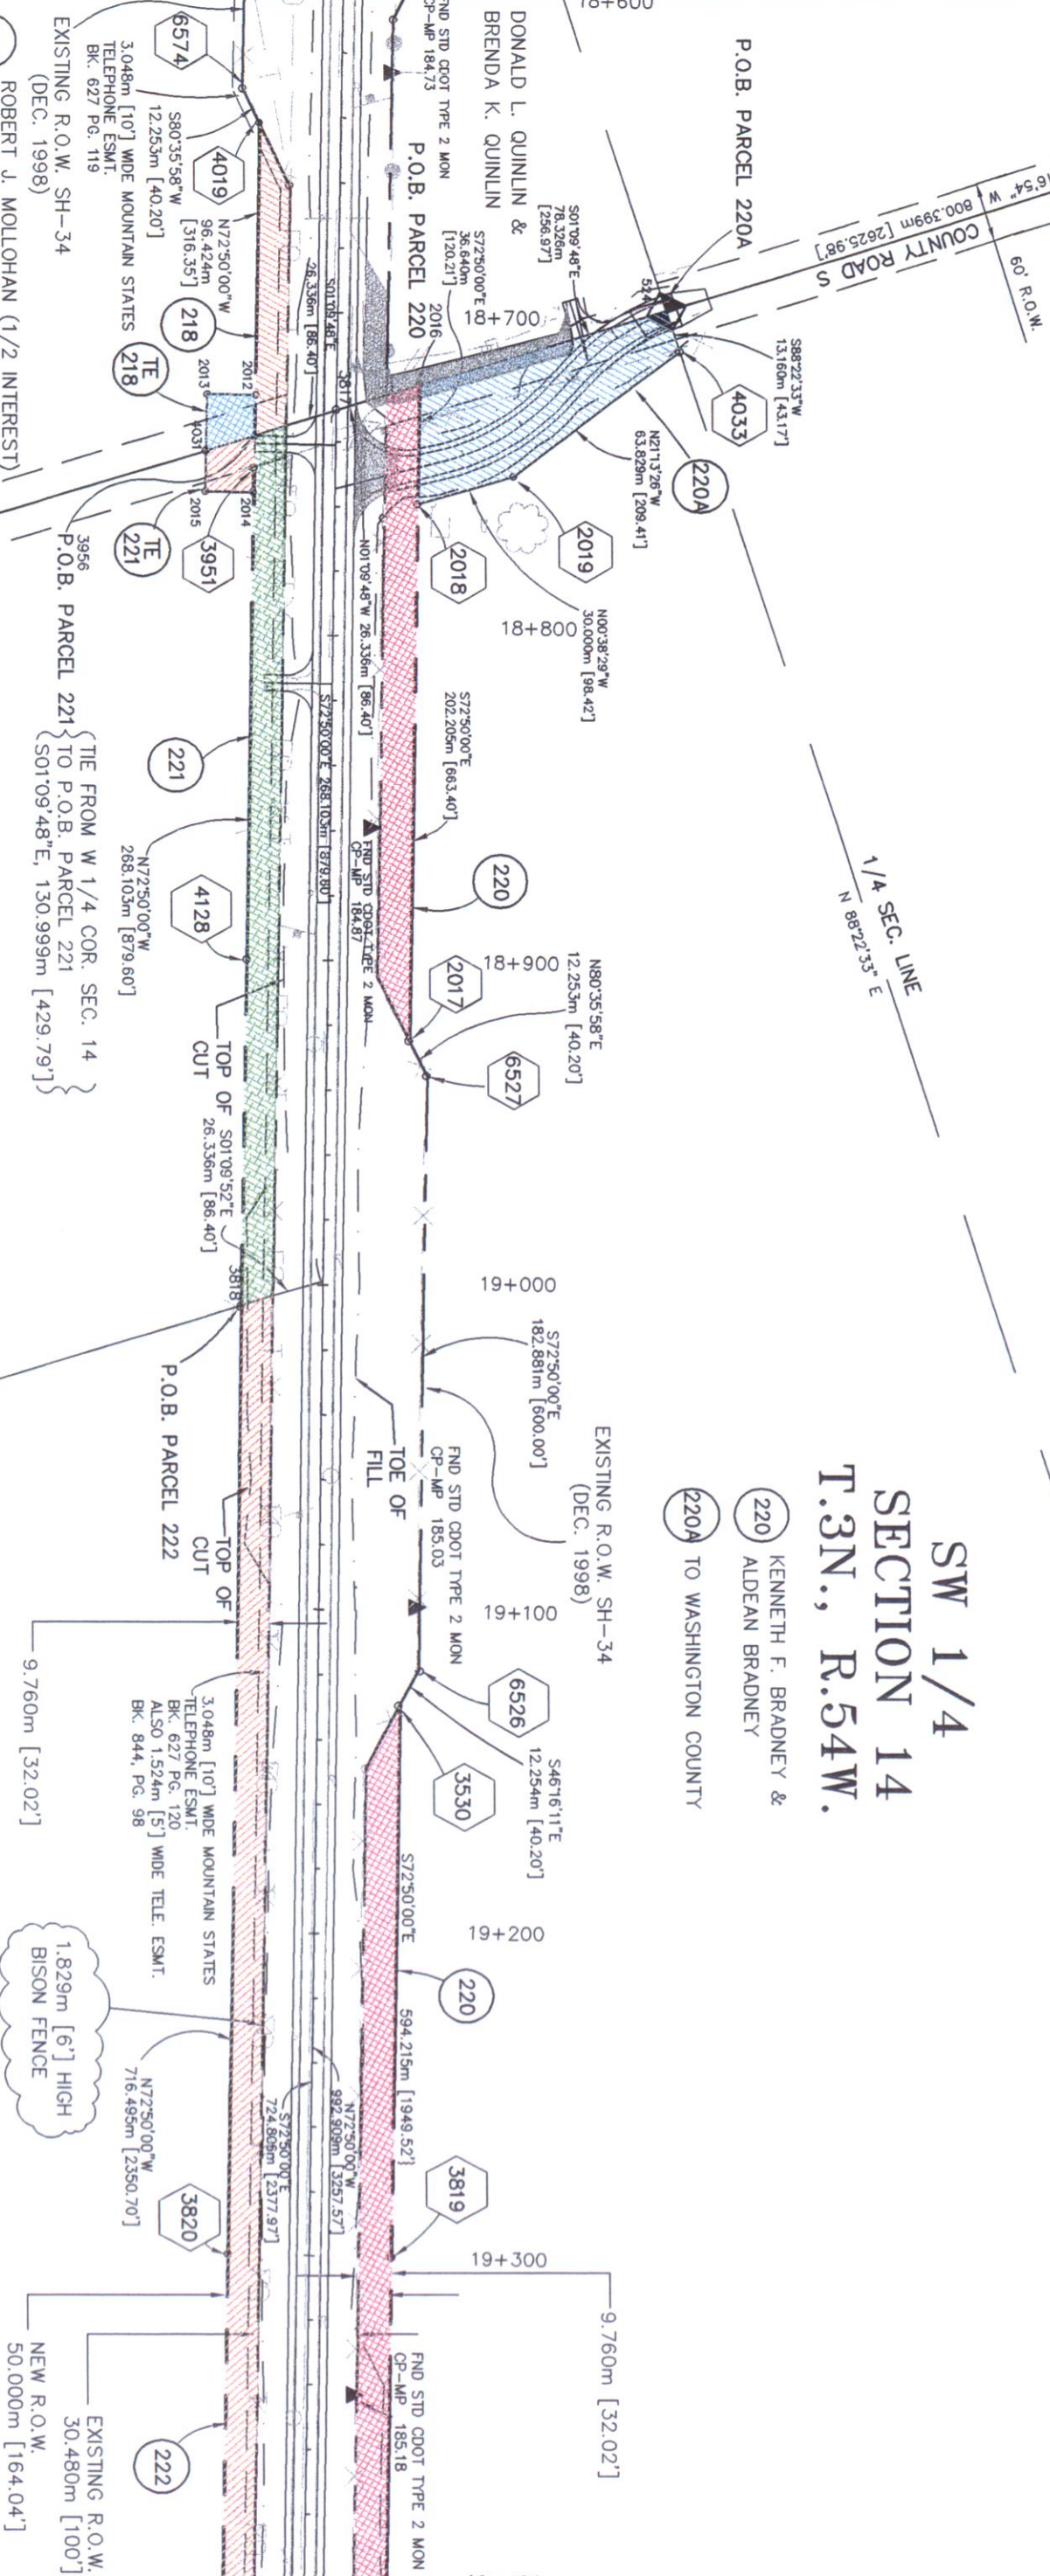

218 ROBERT J. MOLLOHAN (1/2 INTEREST)
TIMOTHY J. MOLLOHAN &
JONELL S. MOLLOHAN (1/2 INTEREST)

221 ARTHUR Delafuente, JR.

222 DANIEL L. TRIMBACH &
SANDRA A. TRIMBACH

**SE 1/4
SECTION 15
T.3N., R.54W.**

ONLY IN BOOK _____ OF THE COUNTY _____ AND SURVEYS/RIGHT OF WAY
SURVEYS AT PAGE _____, RECEIPT _____ NUMBER _____
SIGNED _____
DEPT. _____

COLORADO DEPARTMENT OF TRANSPORTATION

Region 4
1420 2nd Street
Greeley, CO 80631
Phone: (970) 350-2153 FAX: (970) 350-2178
RIGHT OF WAY PLANS UNIT: MYRON DUANE HORA

Sheet Revisions


SH 34
SECTION 14, TOWNSHIP 3 NORTH, RANGE 54 WEST, 6TH P.M.
WASHINGTON COUNTY, COLORADO

RIGHT OF WAY
PLAN SHEET

CX 27-0034-06 (UNIT 2)

SH 34 BRUSH TO AKRON


PROJECT CODE: 91410 SHEET NUMBER: 31

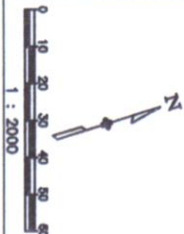

S 1/2
SECTION 14
T.3N., R.54W.

220 KENNETH F. BRADNEY &
ALDEAN BRADNEY

220A TO WASHINGTON COUNTY

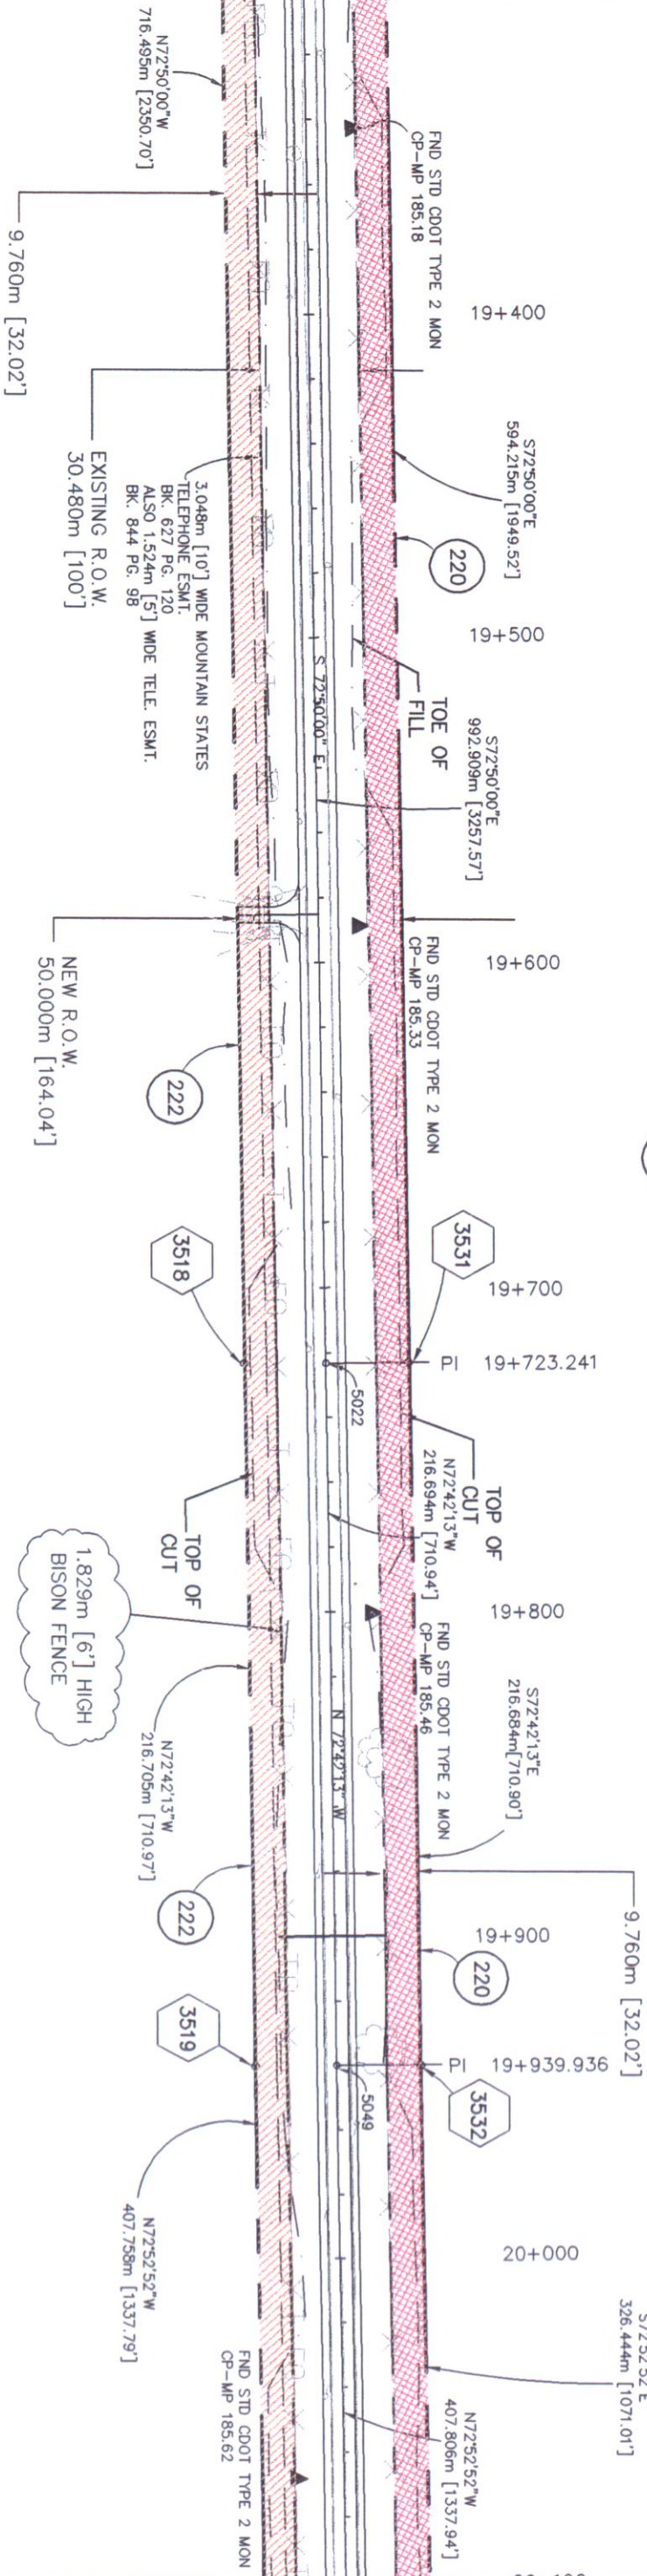

222 DANIEL L. TRIMBACH &
SANDRA A. TRIMBACH

S 1/2
SECTION 14
T.3N., R.54W.




Region 4
1420 2nd Street
Greeley, CO 80631
Phone: (970) 350-2153 FAX: (970) 350-2178

COLORADO DEPARTMENT OF TRANSPORTATION

RIGHT OF WAY PLANS UNIT: MYRON DUANE HORA

Sheet Revisions	

SH 34
SECTION 13, 14 & 24, TOWNSHIP 3 NORTH, RANGE 53 WEST, 6TH P.M.
WASHINGTON COUNTY, COLORADO

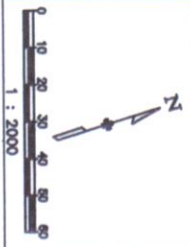

RIGHT OF WAY	
PLAN SHEET	
CX 27-0034-06 (UNIT 2)	
SH 34 BRUSH TO AKRON	
PROJECT CODE: 91410	SHEET NUMBER: 32

SE 1/4
SECTION 14
T.3N., R.54W.

SW 1/4
SECTION 13
T.3N., R.54W.

220 KENNETH F. BRADNEY &
ALDEAN BRADNEY
220A TO WASHINGTON COUNTY


223 EARL F. JESSE &
MARLA K. JESSE

222 DANIEL L. TRIMBACH &
SANDRA A. TRIMBACH

223 EARL F. JESSE &
MARLA K. JESSE

DEPOSITED THIS ____ DAY OF ____, 19__, AT __ M., FOR INFORMATION
ONLY IN BOOK ____ OF THE COUNTY ____ AND SURVEYS/RIGHT OF WAY
SURVEYS AT PAGE ____, RECEIPT NO. ____

SIGNED _____
DEPT. _____

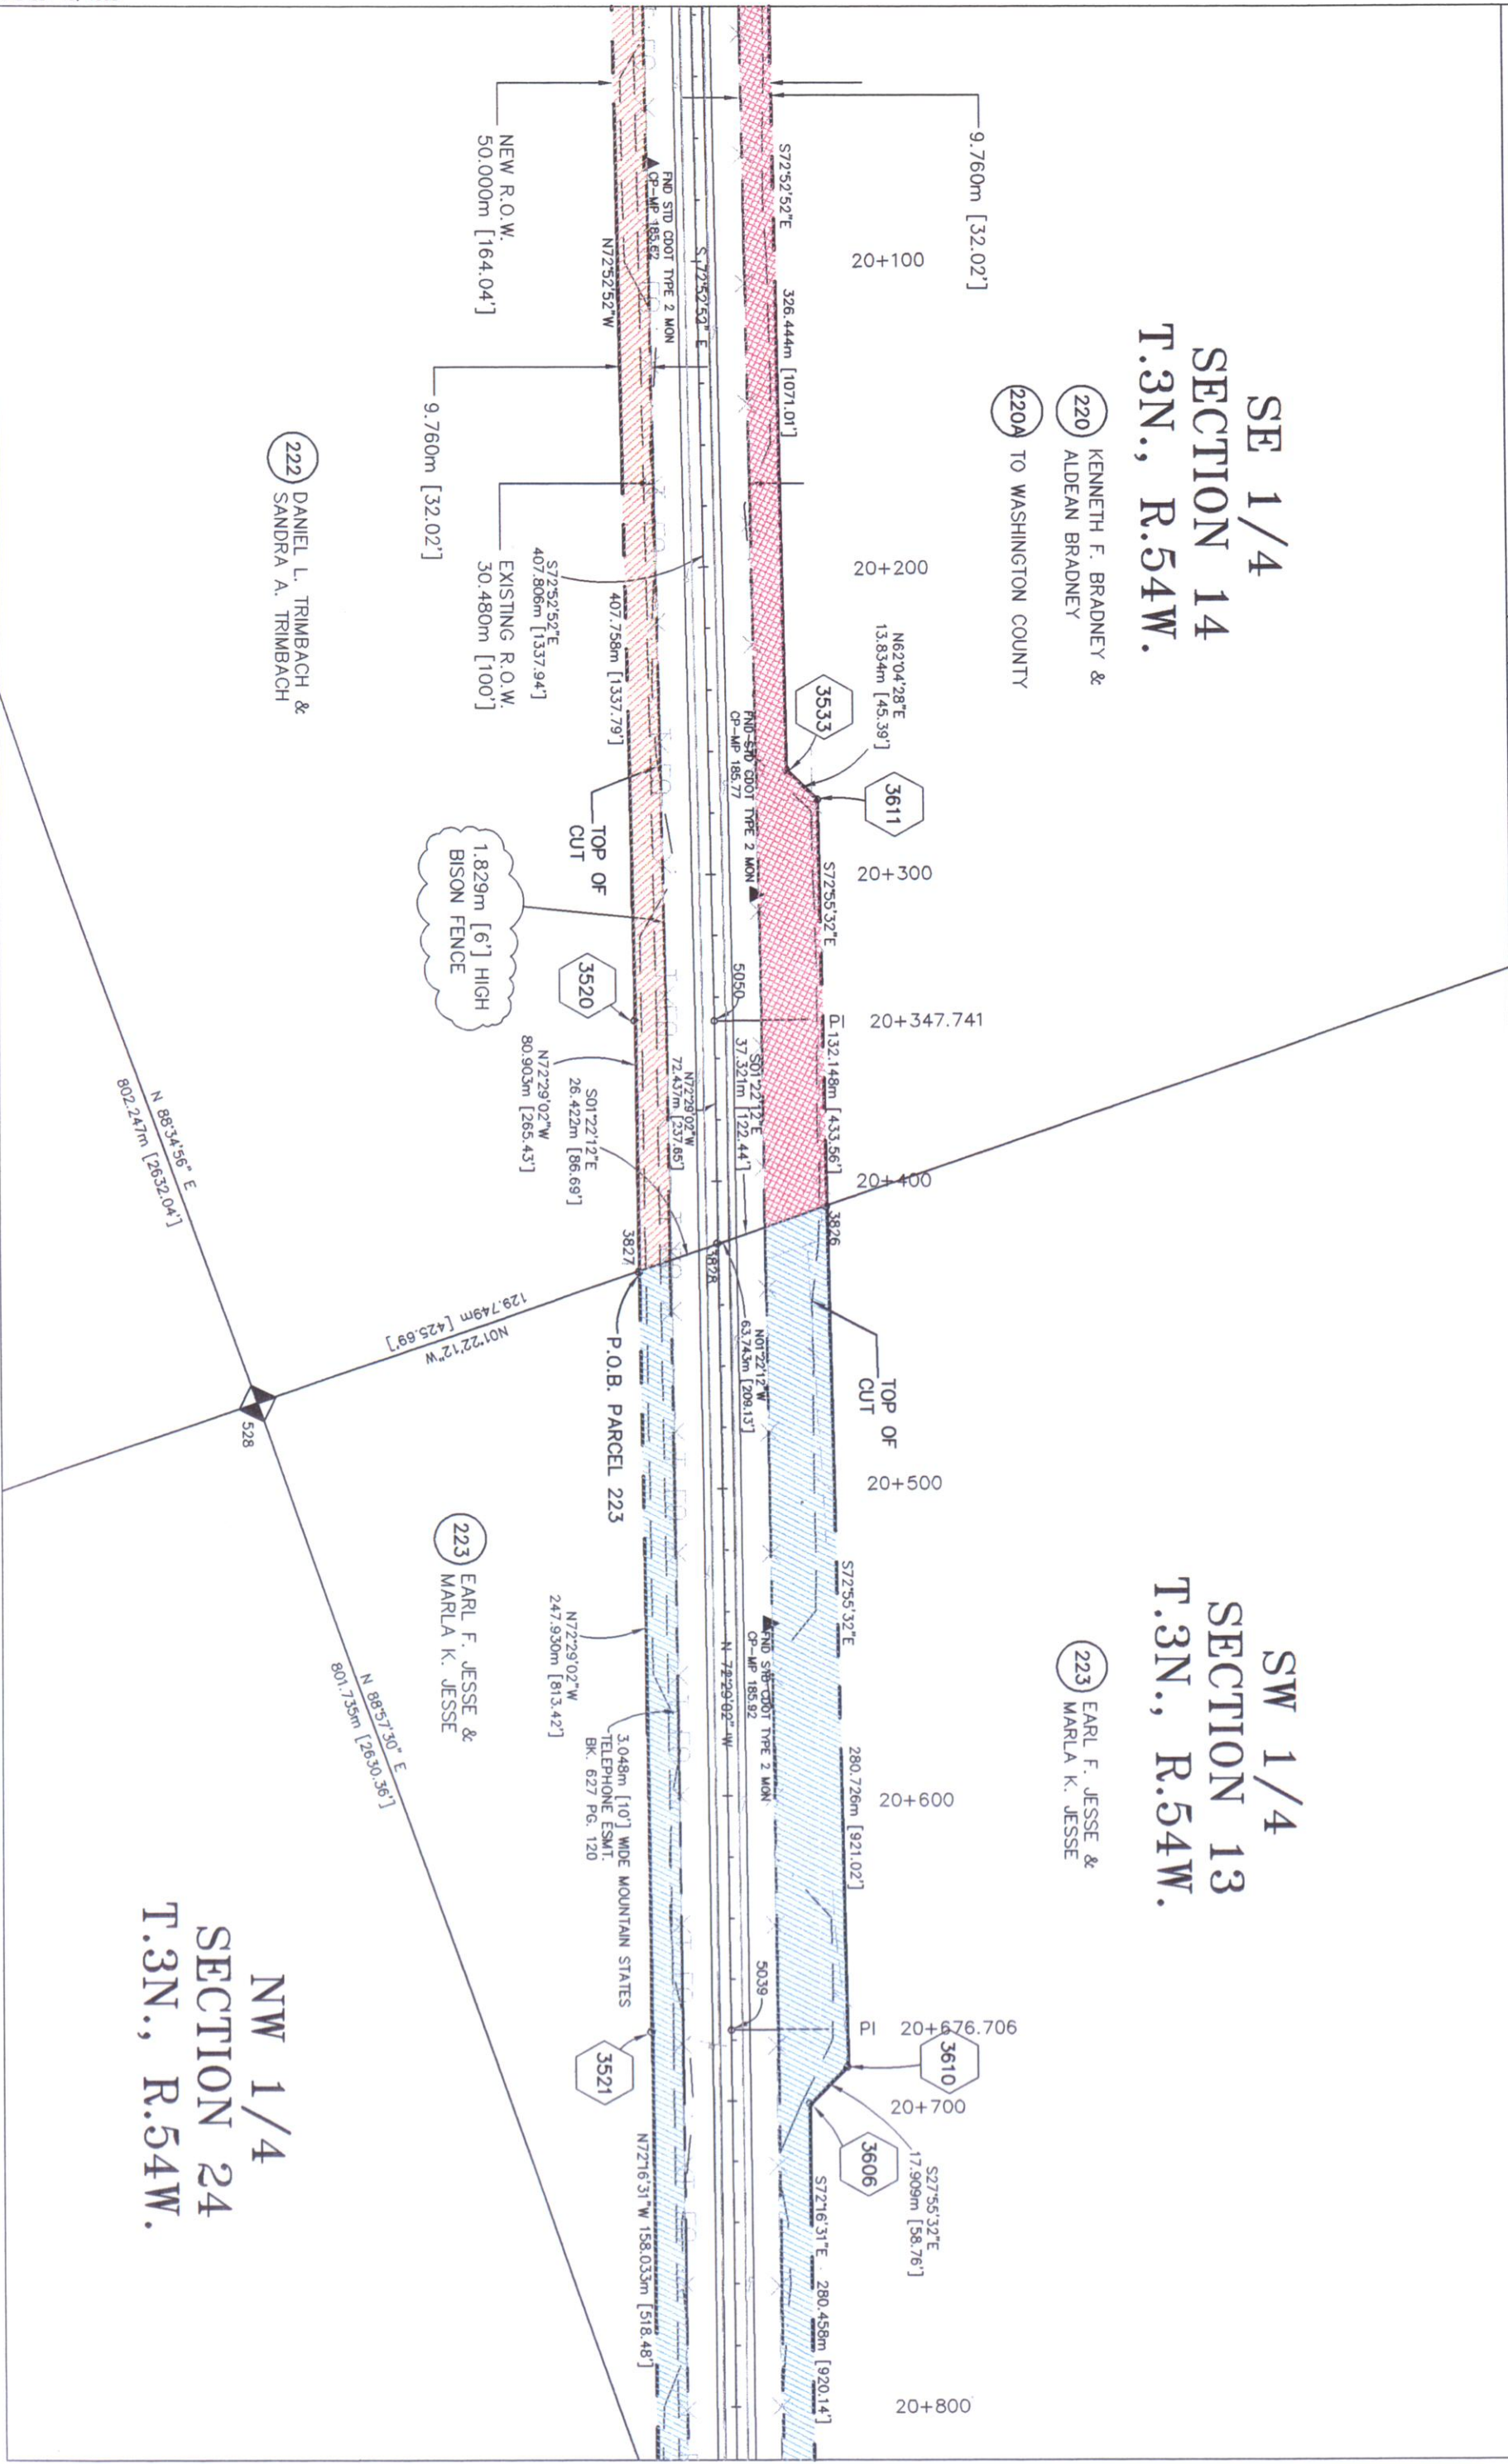


COLORADO DEPARTMENT OF TRANSPORTATION

Region 4
1420 2nd Street
Greeley, CO 80631
Phone: (970) 350-2153 FAX: (970) 350-2178

RIGHT OF WAY PLANS UNIT: MYRON DUANE HORA

Sheet Revisions	
03/27/2000	TIE TO POB PARCEL 225 GFS

SH 34
SECTION 13 & 24, TOWNSHIP 3 NORTH, RANGE 54 WEST, 6TH P.M.
WASHINGTON COUNTY, COLORADO

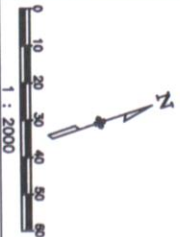


RIGHT OF WAY	
PLAN SHEET	
CX 27-0034-06 (UNIT 2)	
SH 34 BRUSH TO AKRON	
PROJECT CODE: 91410	SHEET NUMBER: 33

S 1/2
SECTION 13
T.3N., R.53W.

DEPOSITED THIS _____ DAY OF _____, AT _____, FOR INFORMATION
ONLY IN BOOK _____ OF THE COUNTY _____ SURVEYS/RIGHT OF WAY
SURVEYS AT PAGE _____, RECEPTION NUMBER _____

SIGNED _____
DEPT. _____

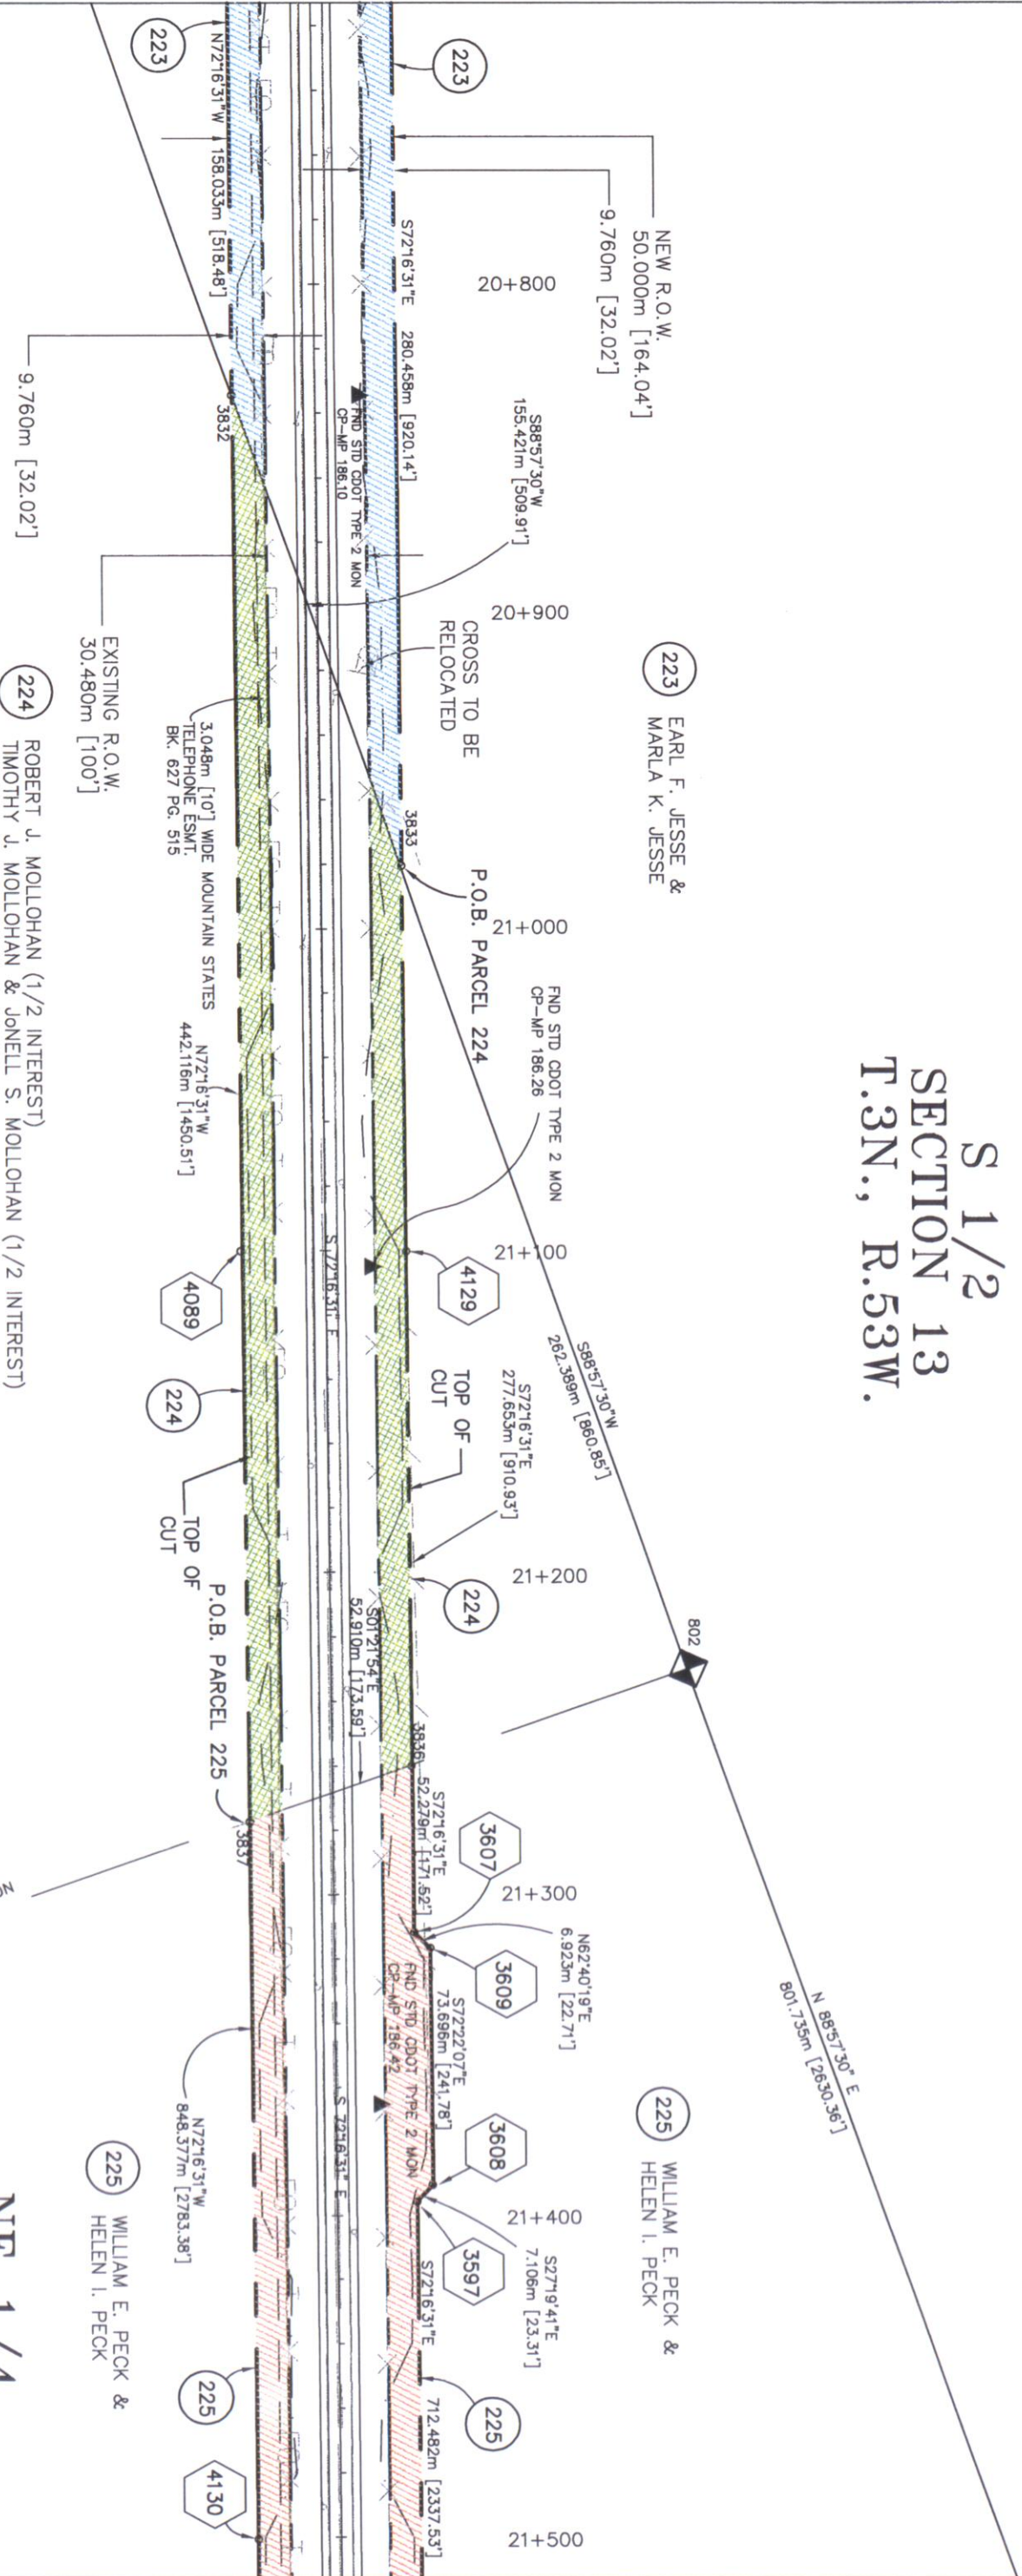

NW 1/4
SECTION 24
T.3N., R.54W.

NE 1/4
SECTION 24
T.3N., R.54W.

1/4 SEC. LINE
N01°21'54"W 664.204m [2179.14']


COLORADO DEPARTMENT OF TRANSPORTATION

DOT Region 4
1420 2nd Street
Greeley, CO 80631
Phone: (970) 350-2153 FAX: (970) 350-2178

RIGHT OF WAY PLANS UNIT: MYRON DUANE HORA

Sheet Revisions	

SH 34
SECTION 19, TOWNSHIP 3 NORTH, RANGE 53 WEST, 6TH P.M.
WASHINGTON COUNTY, COLORADO

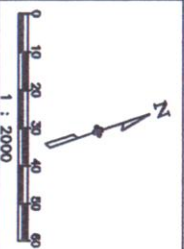

RIGHT OF WAY	
PLAN SHEET	
CX 27-0034-06 (UNIT 2)	
SH 34 BRUSH TO AKRON	
PROJECT CODE: 91410	SHEET NUMBER: 35

**NW 1/4
SECTION 19
T.3N., R.53W.**


226 AMBROSE E. ZWICKL &
JOYCE M. ZWICKL

227 RAYMOND J. DRUM &
LOUISE DRUM
(1/2 INTEREST)
KARL R. DRUM
(1/2 INTEREST)

DEPOSITED THIS _____ DAY OF _____, 19____, AT _____ M., FOR INFORMATION
ONLY IN BOOK _____ OF THE COUNTY _____ AND SURVEYS/RIGHT OF WAY
SURVEYS AT PAGE _____, RECEIPT NUMBER _____

SIGNED _____
DEPT. _____

JANUARY 13, 1999

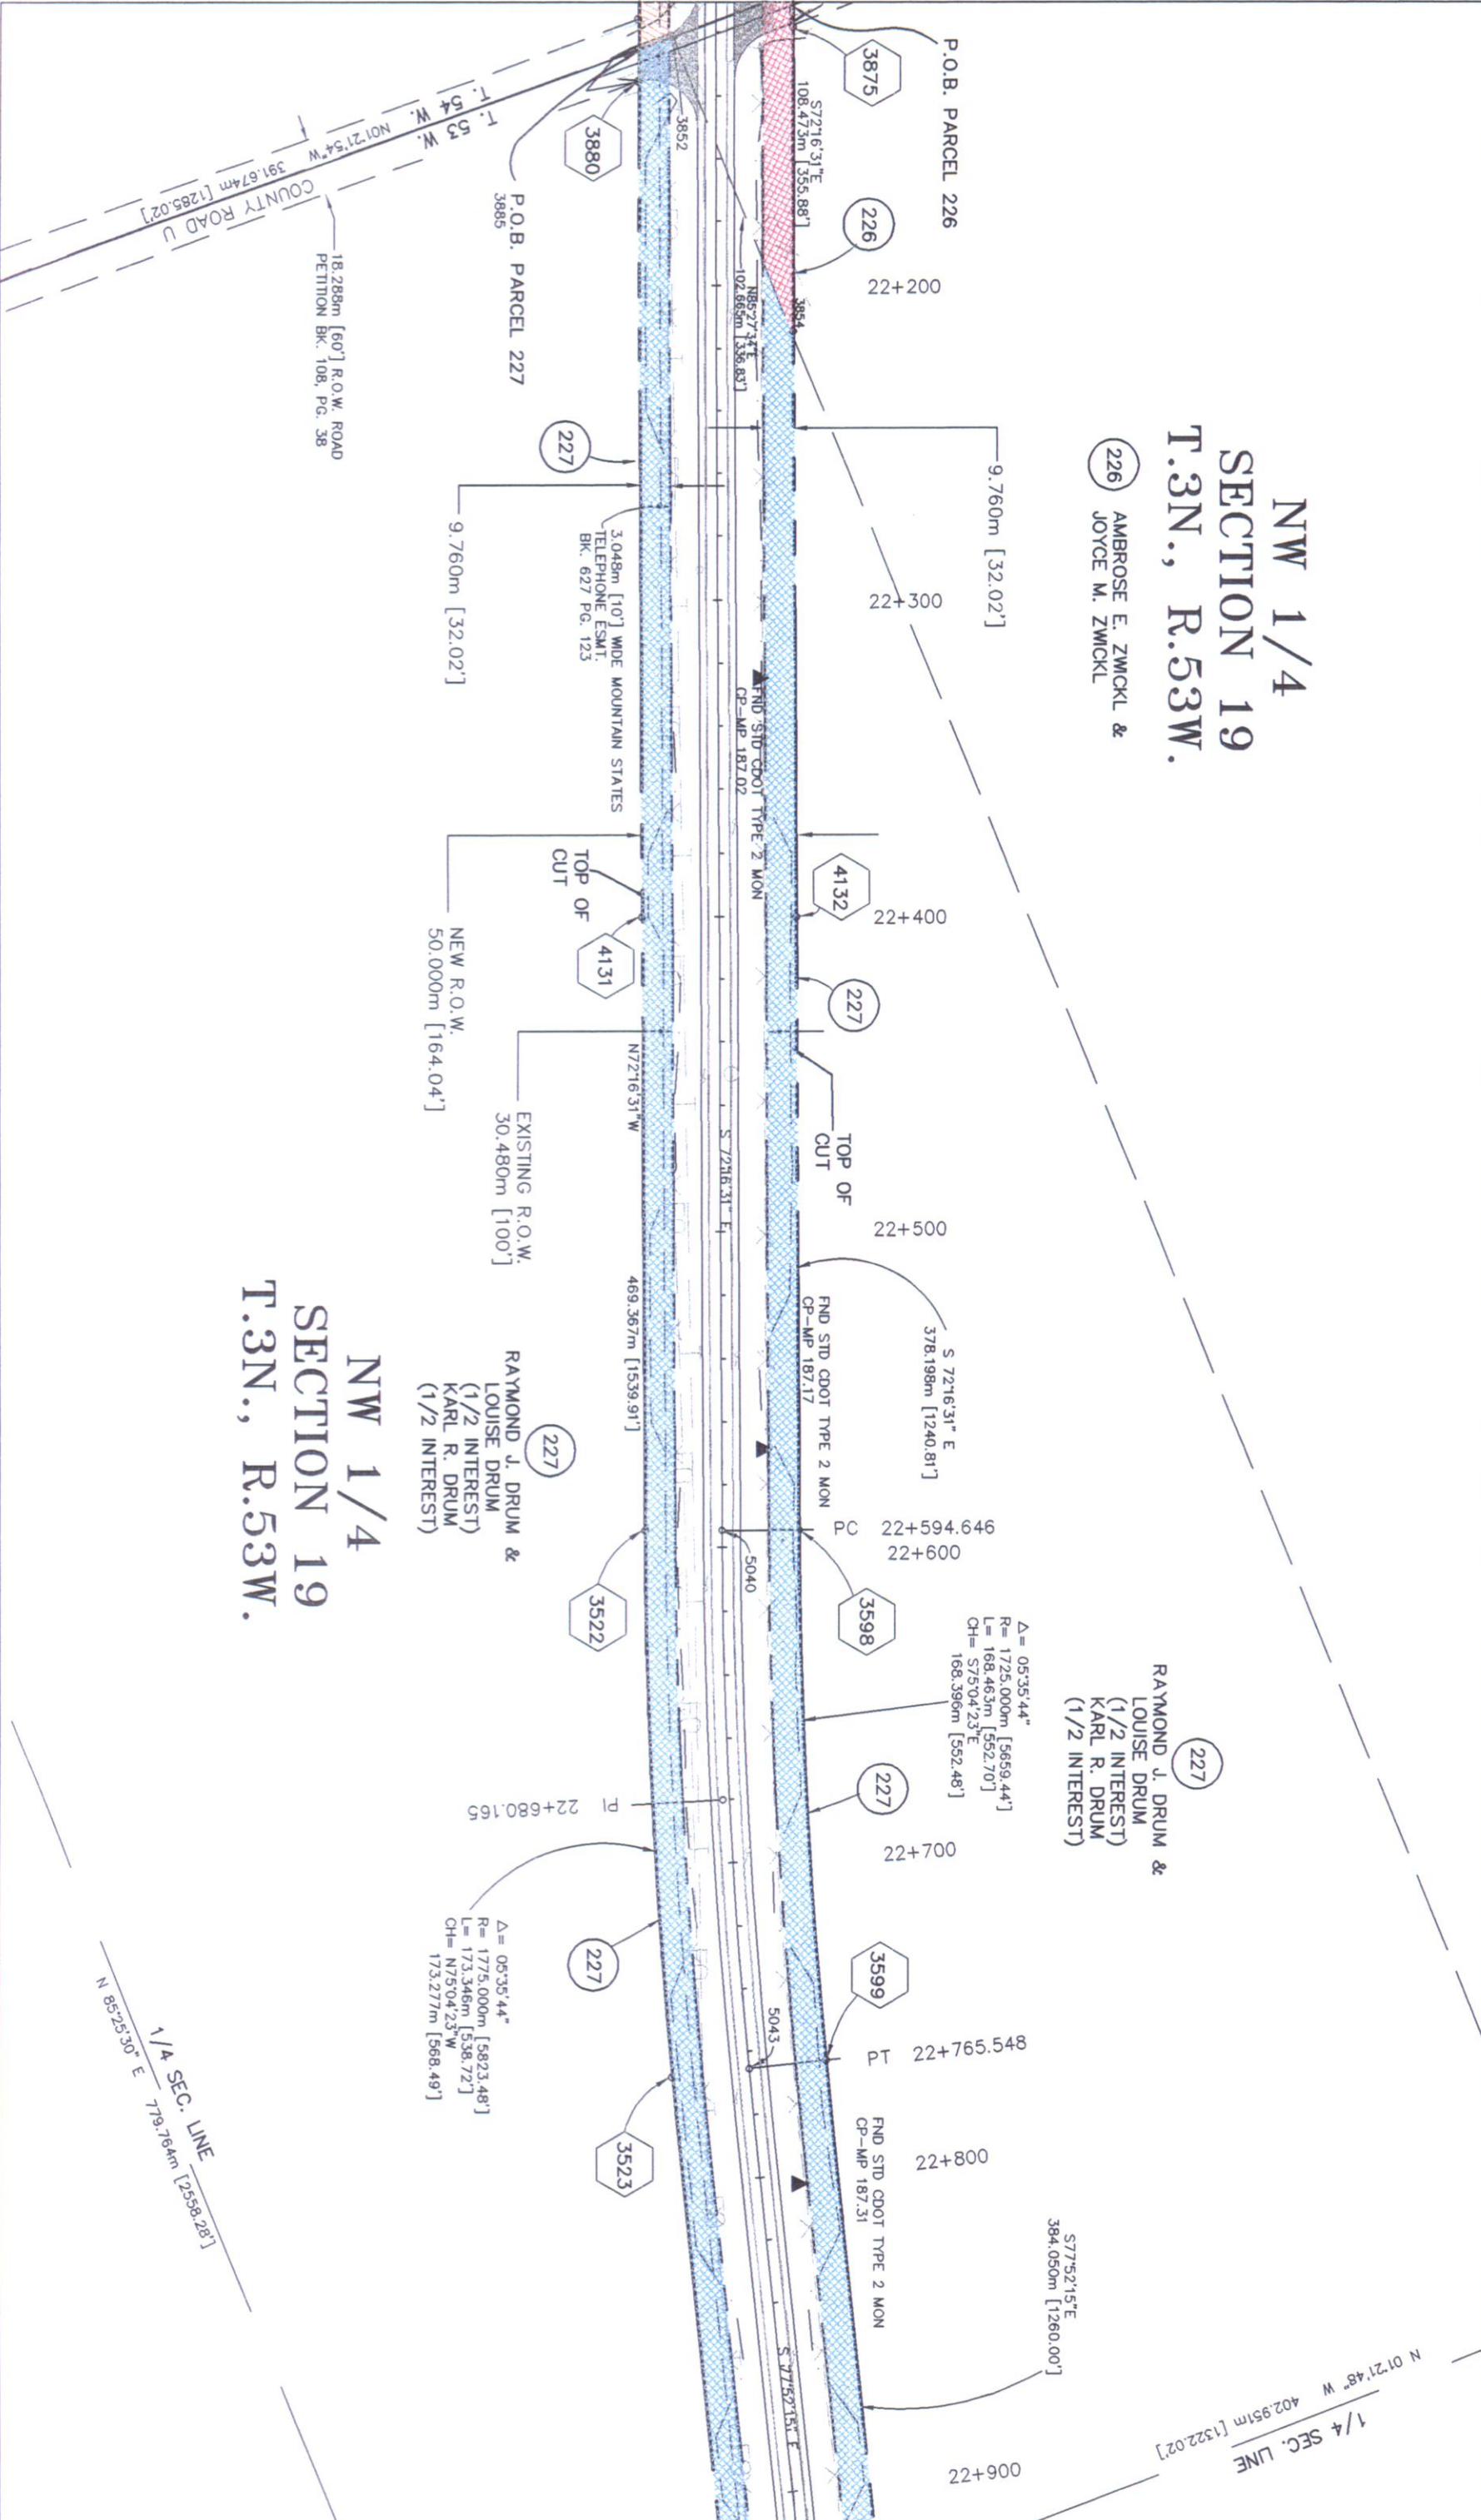


COLORADO DEPARTMENT OF TRANSPORTATION

Region 4
1420 2nd Street
Greeley, CO 80631
Phone: (970) 350-2153 FAX: (970) 350-2178

RIGHT OF WAY PLANS UNIT: MYRON DUANE HORA

Sheet Revisions

SH 34
SECTION 19, TOWNSHIP 3 NORTH, RANGE 53 WEST, 6TH P.M.
WASHINGTON COUNTY, COLORADO

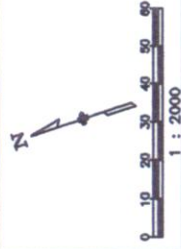

RIGHT OF WAY

PLAN SHEET

CX 27-0034-06 (UNIT 2)


SH 34 BRUSH TO AKRON

PROJECT CODE: 91410

SHEET NUMBER:

36

NE 1/4
SECTION 19
T.3N., R.53W.

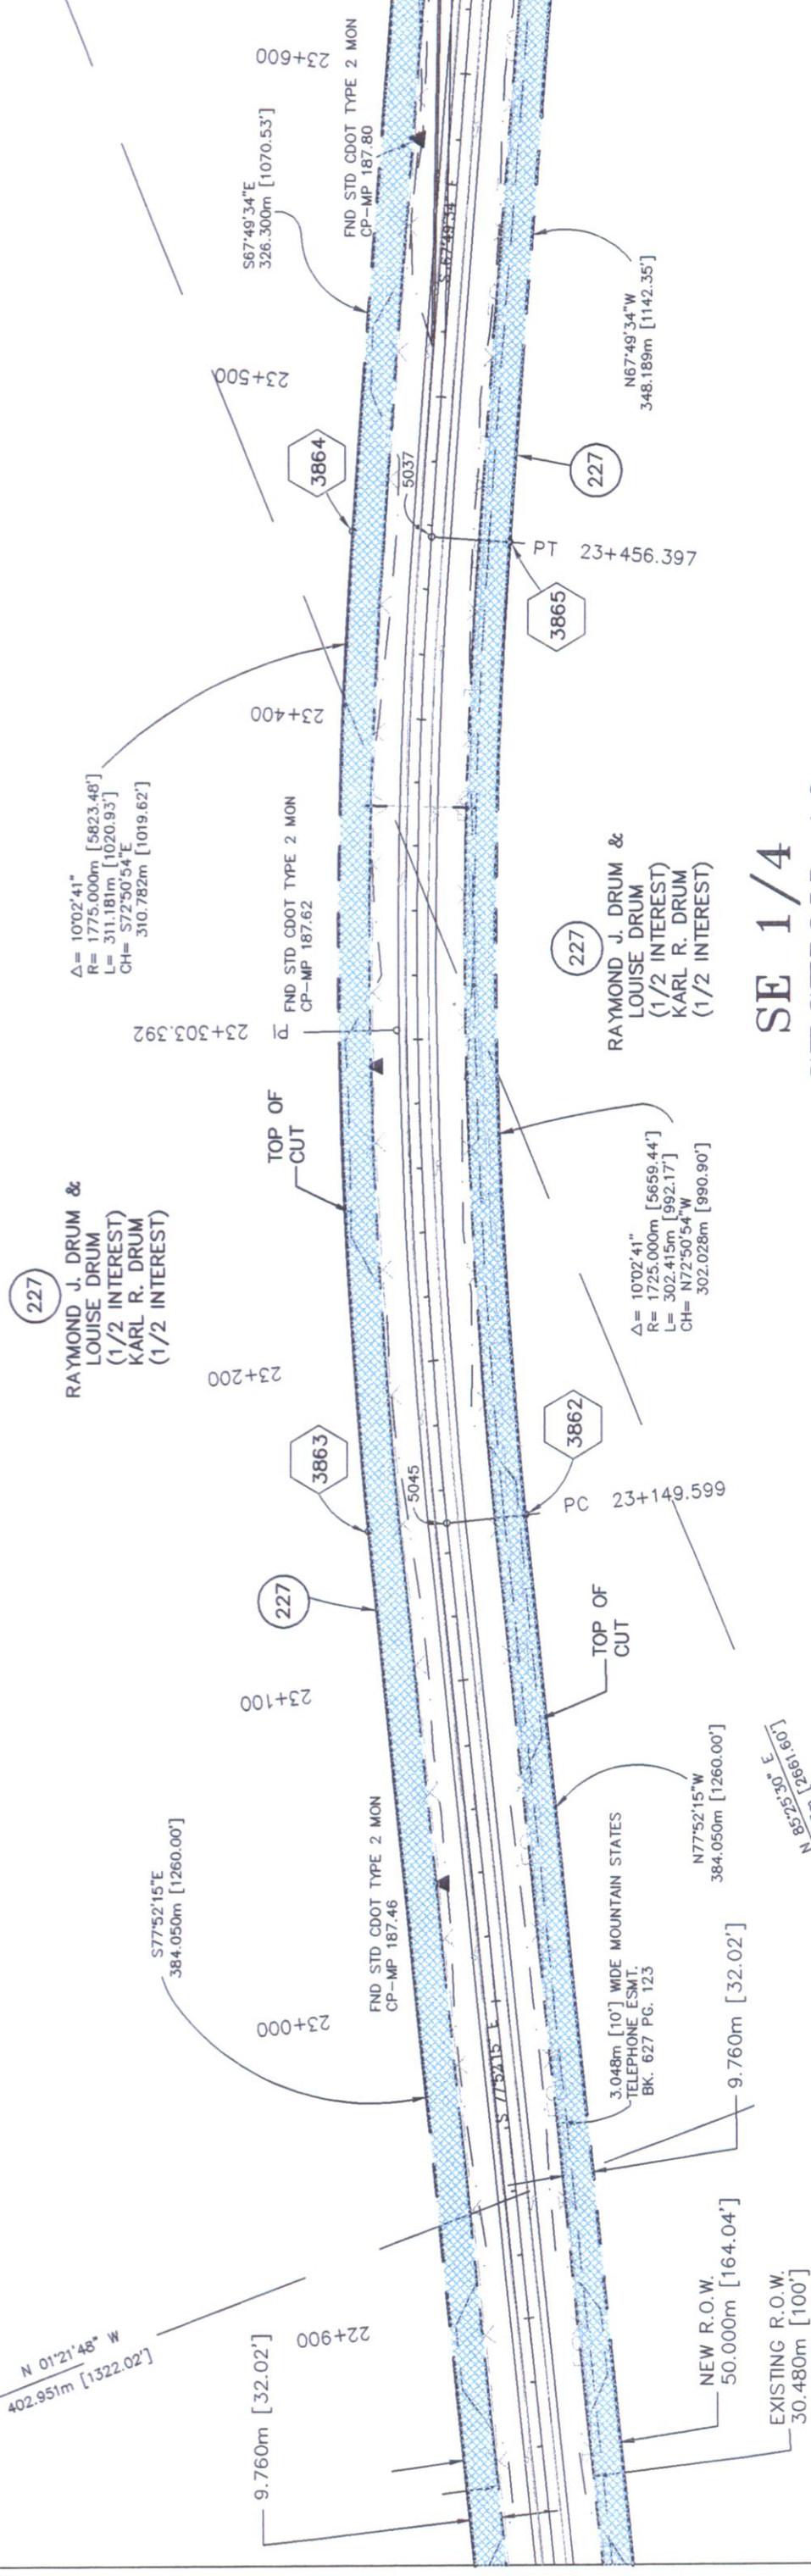

SE 1/4
SECTION 19
T.3N., R.53W.

DEPOSITED THIS DAY OF AT M., FOR INFORMATION
ONLY IN BOOK OF THE C LAND SURVEYS/RIGHT OF WAY
SURVEYS AT PAGE RECF NUMBER
SIGNED DEPT.

COLORADO DEPARTMENT OF TRANSPORTATION

Region 4
1420 2nd Street
Greeley, CO 80631
Phone: (970) 350-2153 FAX: (970) 350-2178
RIGHT OF WAY PLANS UNIT: MYRON DUANE HORA

Sheet Revisions


08/15/00	Add Point 6601 & 6602	GFS

SH 34
SECTION 20, TOWNSHIP 3 NORTH, RANGE 53 WEST, 6TH P.M.
WASHINGTON COUNTY, COLORADO

RIGHT OF WAY
PLAN SHEET
CX 27-0034-06 (UNIT 2)
SH 34 BRUSH TO AKRON
PROJECT CODE: 91410 SHEET NUMBER: 38

SE 1/4
SECTION 20
T.3N., R.53W.

SW 1/4
SECTION 20
T.3N., R.53W.

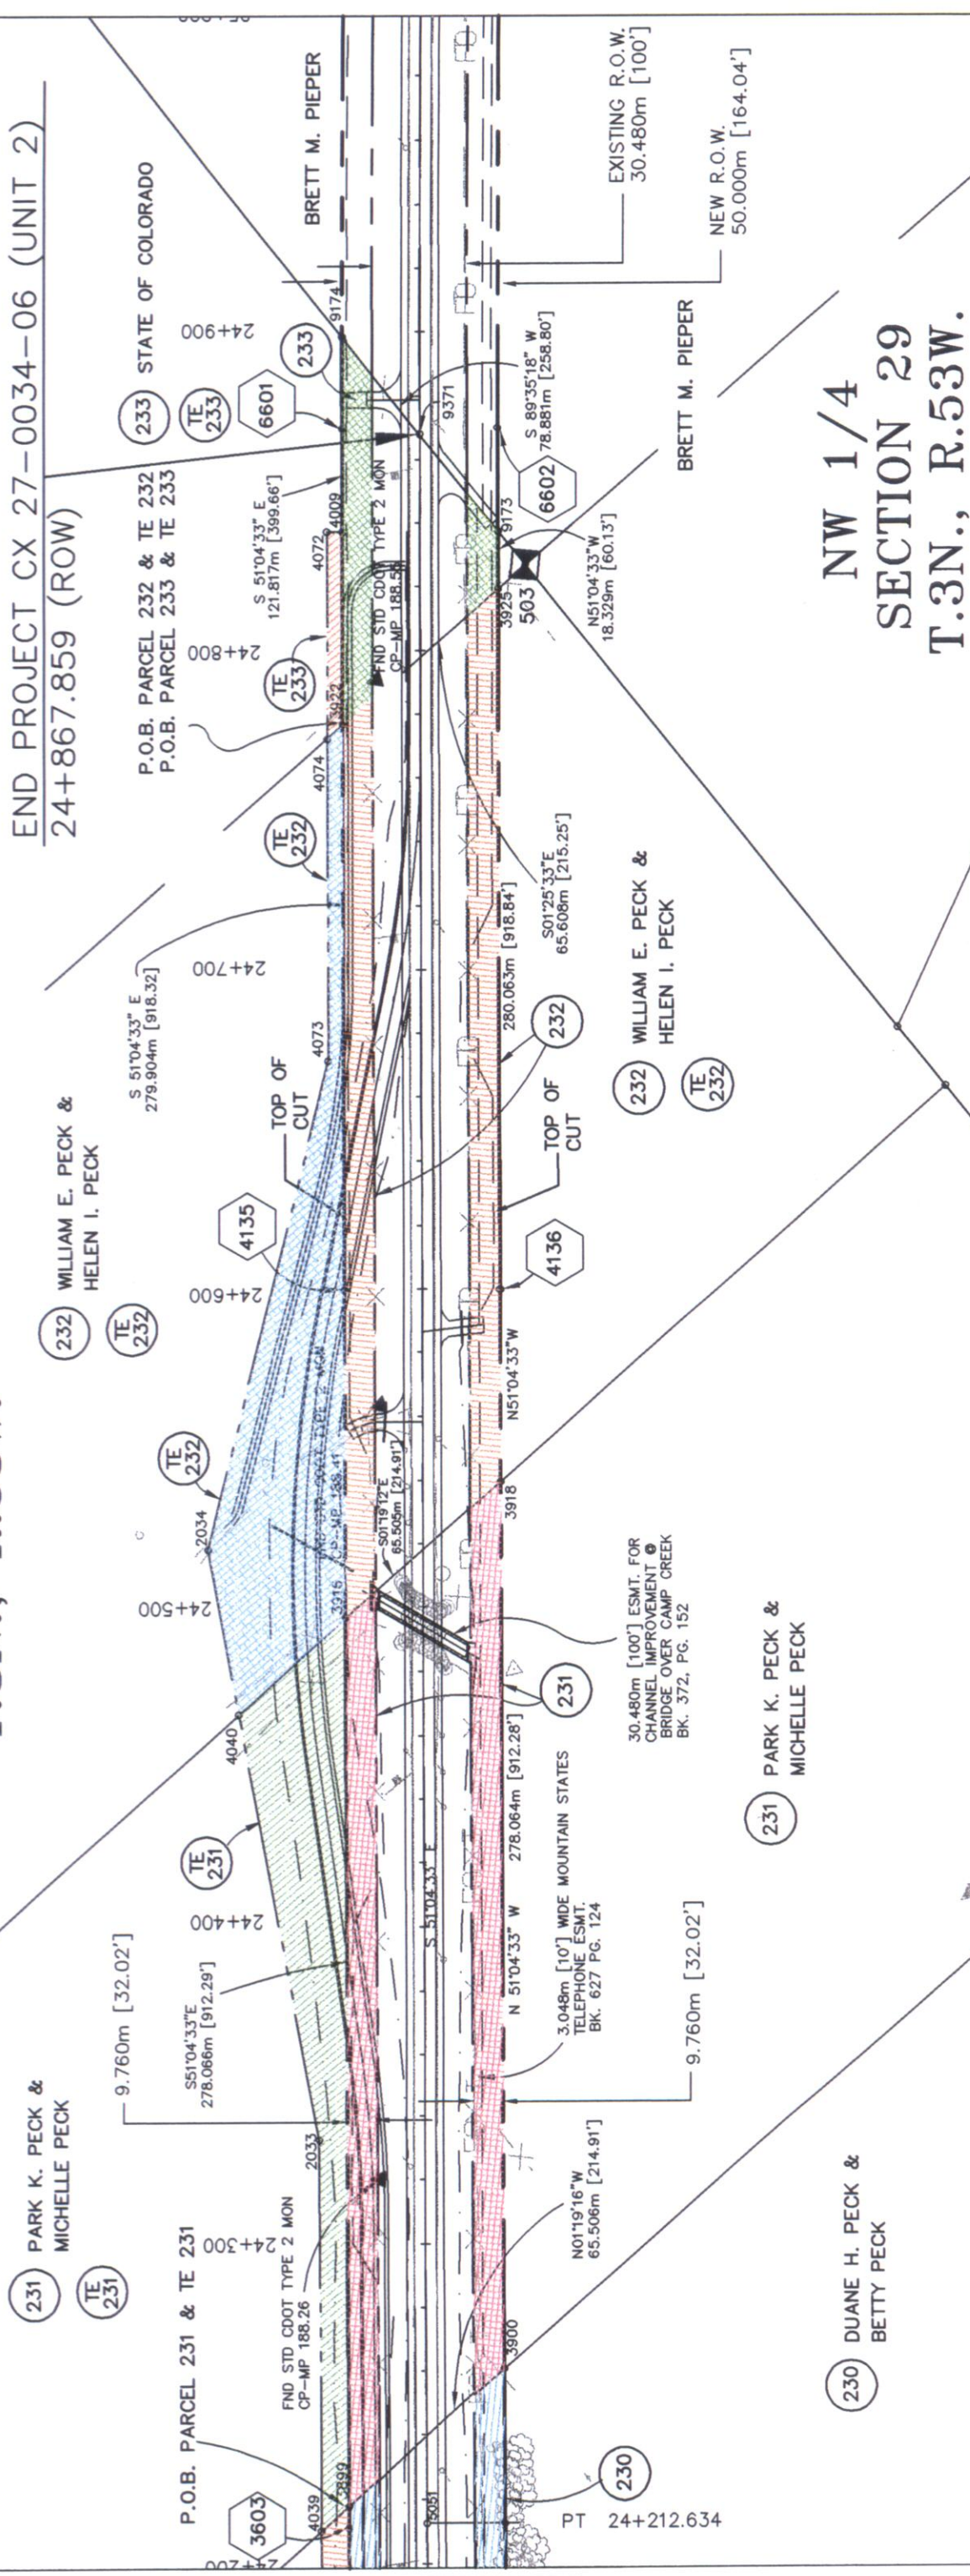

NW 1/4
SECTION 29
T.3N., R.53W.

COLORADO DEPARTMENT OF TRANSPORTATION

Region 4
1420 2nd Street
Greeley, CO 80631
Phone: (970) 350-2153 FAX: (970) 350-2178

RIGHT OF WAY PLANS UNIT: MYRON DUANE HORA

Sheet Revisions

SH 34

SECTION 1, TOWNSHIP 3 NORTH, RANGE 56 WEST, 6TH P.M.
SECTION 6, TOWNSHIP 3 NORTH, RANGE 55 WEST, 6TH P.M.
SECTION 36, TOWNSHIP 4 NORTH, RANGE 56 WEST, 6TH P.M.
SECTION 31, TOWNSHIP 4 NORTH, RANGE 55 WEST, 6TH P.M.

MORGAN COUNTY, COLORADO

N

RIGHT OF WAY

OWNERSHIP MAP

CX 27-0034-06 (UNIT 2)

SH 34 BRUSH TO AKRON

PROJECT CODE: 91410 SHEET NUMBER: 39



SE 1/4
SECTION 36
T.4N., R.56W.

SW 1/4
SECTION 31
T.4N., R.55W.

NE 1/4
SECTION 1
T.3N., R.56W.

NW 1/4
SECTION 6
T.3N., R.55W.

EDWARD SCHREINER
& AVIS SCHREINER

MICHAEL EDWARD SCHREINER
& SANDRA KAY SCHREINER

STEVEN ERIC SCHREINER
& KAREN JO SCHREINER

VERON DILLEY &
GWEN DILLEY

LARRY A. BRADSHAW &
BARBARA R. BRADSHAW

LARRY A. BRADSHAW &
BARBARA R. BRADSHAW

1/4 SEC. LINE

T. 4 N.
T. 3 N.

TOWN OF BRUSH

R. 55 W.
R. 56 W.

POT 1+000.000

1+100

1+200

1+300

POT 1+378.574

1+400

1+500

1+600

1+700

PI 1+721.786

1+800

1+900

2+000

2+100

2+200

2+300

2+400

2+500

2+600

2+700

2+800

BURLINGTON NORTHERN
RAILROAD

1
36

T. 4 N.
T. 3 N.

NW SEC. 6

500

1

TO BRUSH

TO STERLING

1/4 SEC. LINE

SIGNED

DEPT.

DEPOSITED THIS _____ DAY OF _____, 19____, AT _____, M., FOR INFORMATION
OF THE COUNTY LAND SURVEYS/RIGHT OF WAY
SURVEYS AT PAGE _____, RECEPTION NUMBER _____

Sheet Revisions

SH 34

PROJECT CODE: 91410	SHEET NUMBER: 40
---------------------	------------------



SE 1/4

SW 1/4
SECTION 32
T.4N., R.55W.

T. 4 N.
T. 3 N.

NE 1/4
SECTION 6
T.3N., R.55W.

NE $1/4$

SECTION 6

T.3N., R.55W.

$$\frac{T. 4 N.}{T. 3 N.}$$


NW 1/4
SECTION 5
T.3N., R.55W.

NW 1/4

SECTION 5

T.3N., R.55W.

BEGIN PROJECT CX 27-0034-06 (UNIT 2)
STA 5+707.568 (ROW)
= STA 209+74.3 STATE PROJECT F-40(3)

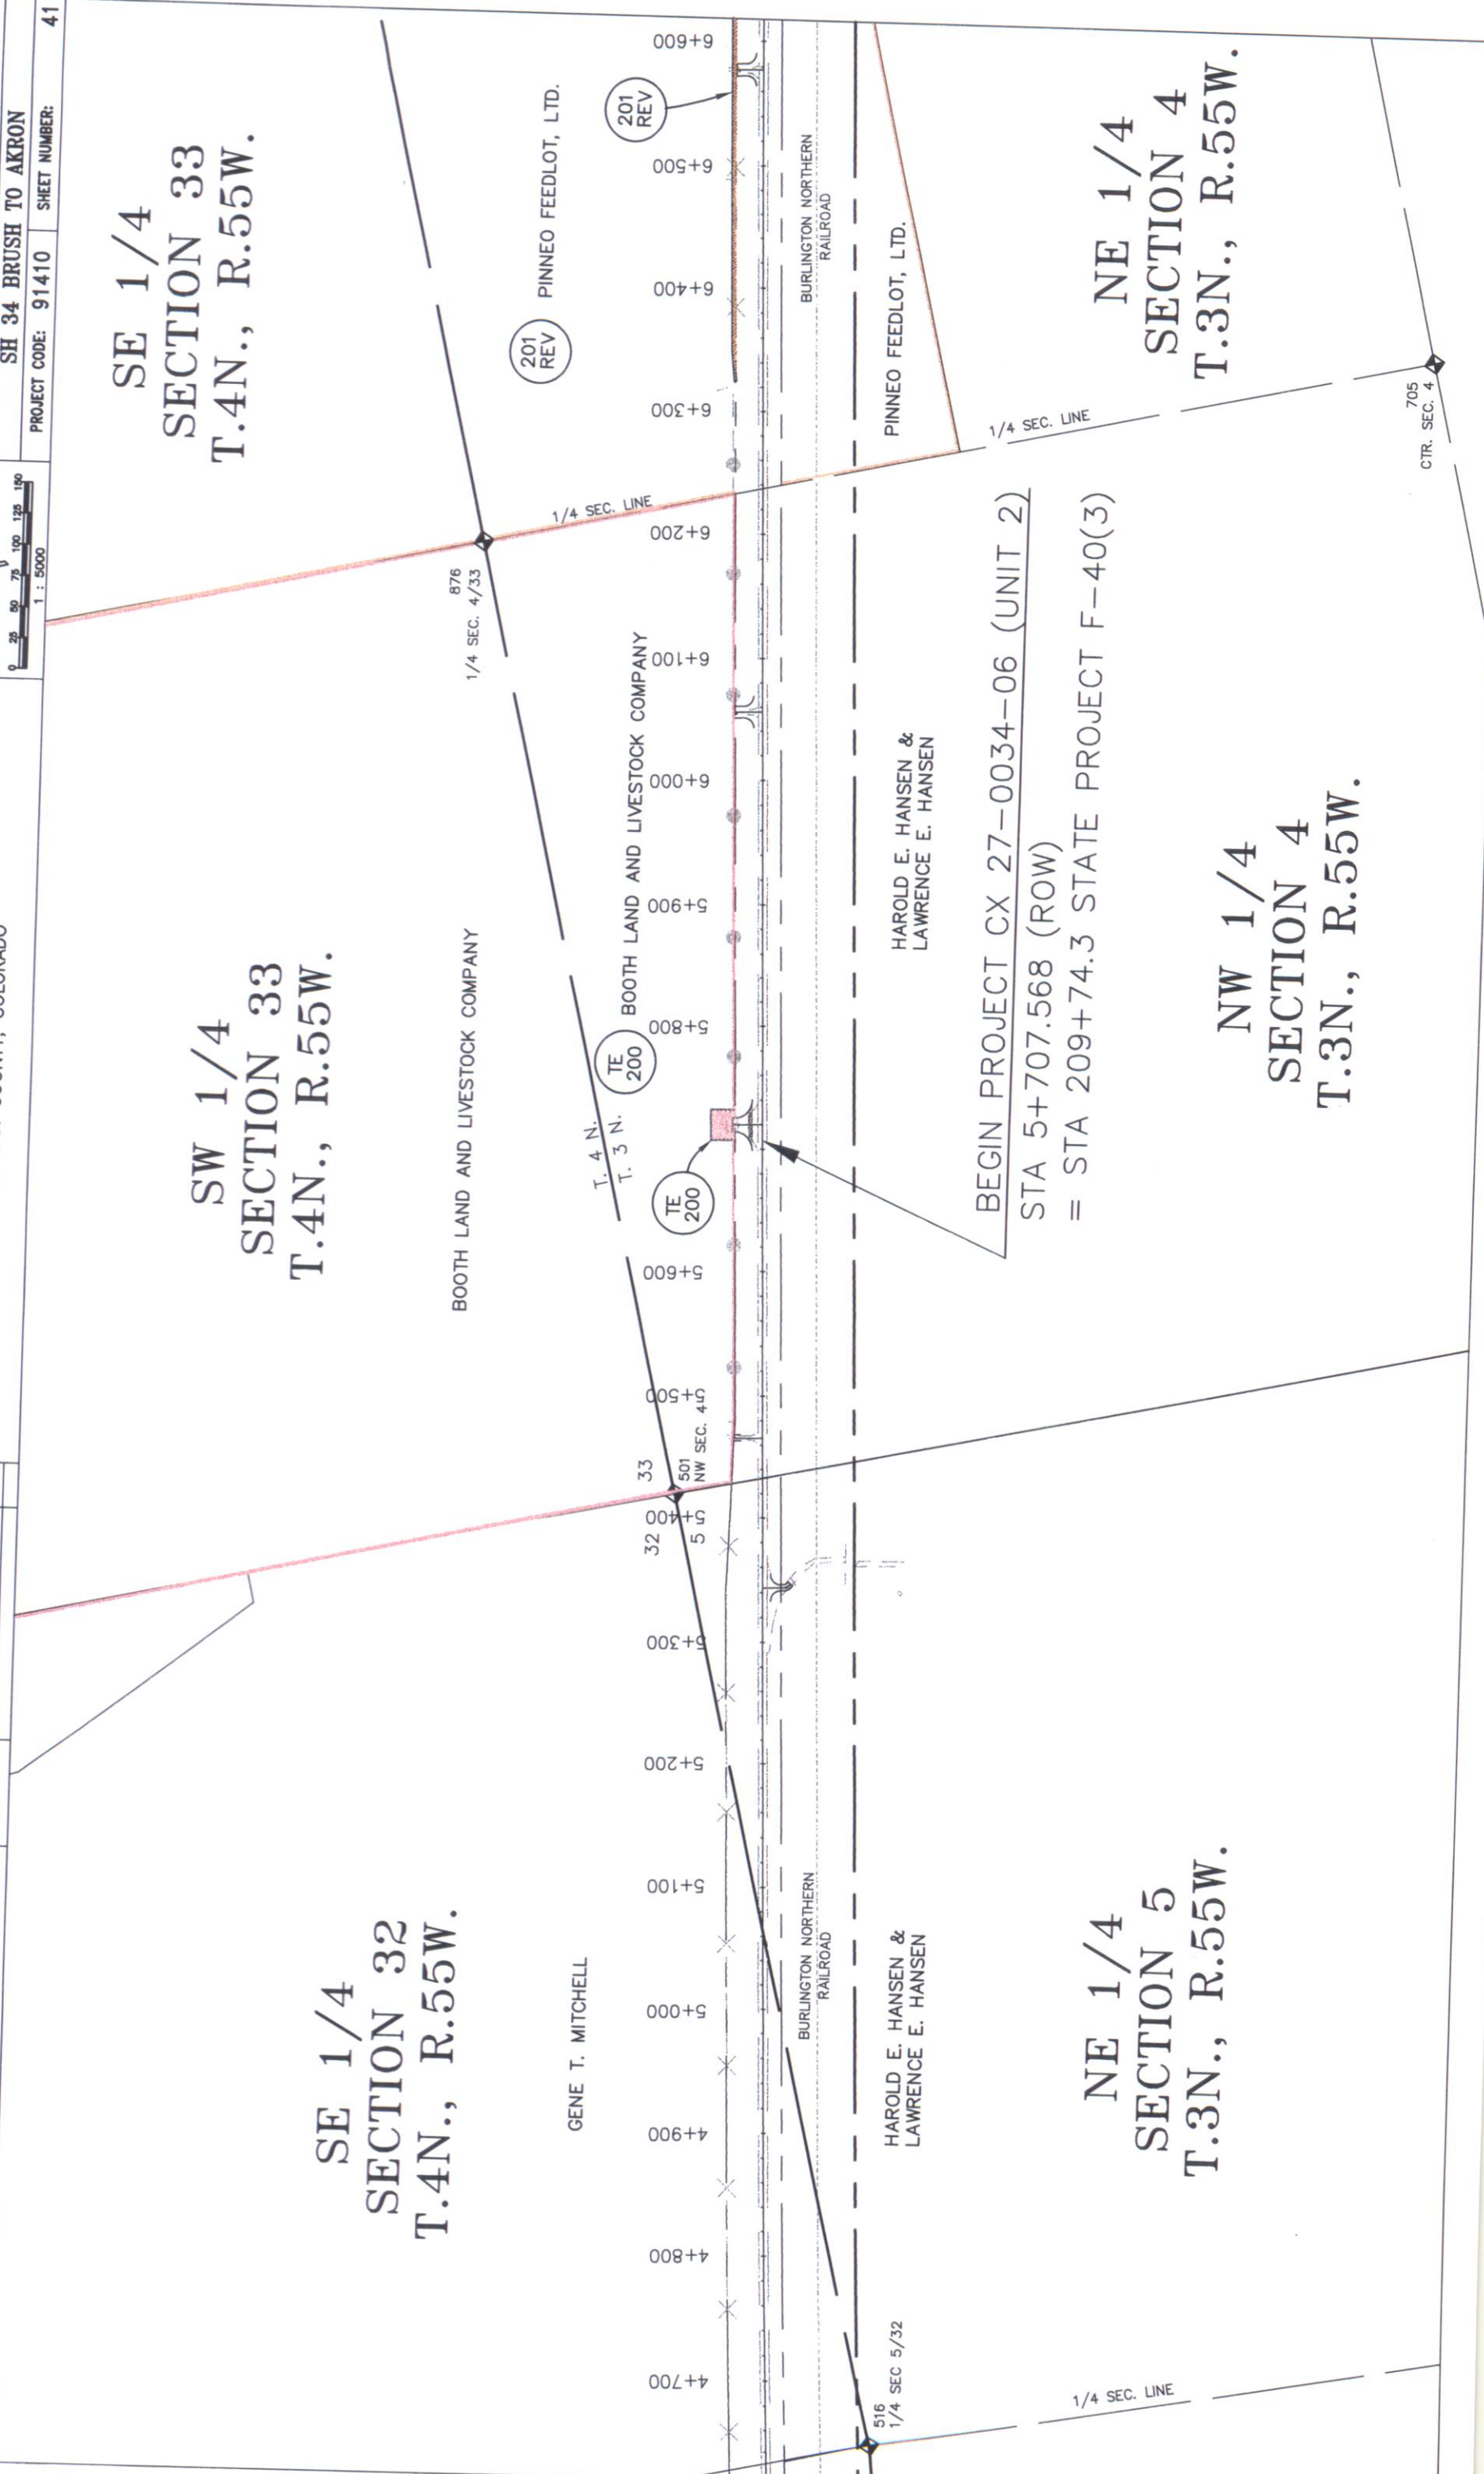

ONLY IN BOOK
OF THE COUNTY
SURVEY'S/RIGHT OF WAY
RECEPTION
SURVEYS AT PAGE
DEPT.

COLORADO DEPARTMENT OF TRANSPORTATION

Region 4
1420 2nd Street
Greeley, CO 80631
Phone: (970) 350-2153 FAX: (970) 350-2178

RIGHT OF WAY PLANS UNIT: MYRON DUANE HORA

Sheet Revisions

03/27/2000 PARCEL 201, 202

GFS

SECTION 3 & 4, TOWNSHIP 3 NORTH, RANGE 55 WEST, 6TH P.M.
MORGAN COUNTY, COLORADO

SH 34



RIGHT OF WAY

OWNERSHIP MAP

CX 27-0034-06 (UNIT 2)

SH 34 BRUSH TO AKRON

PROJECT CODE: 91410 SHEET NUMBER: 42

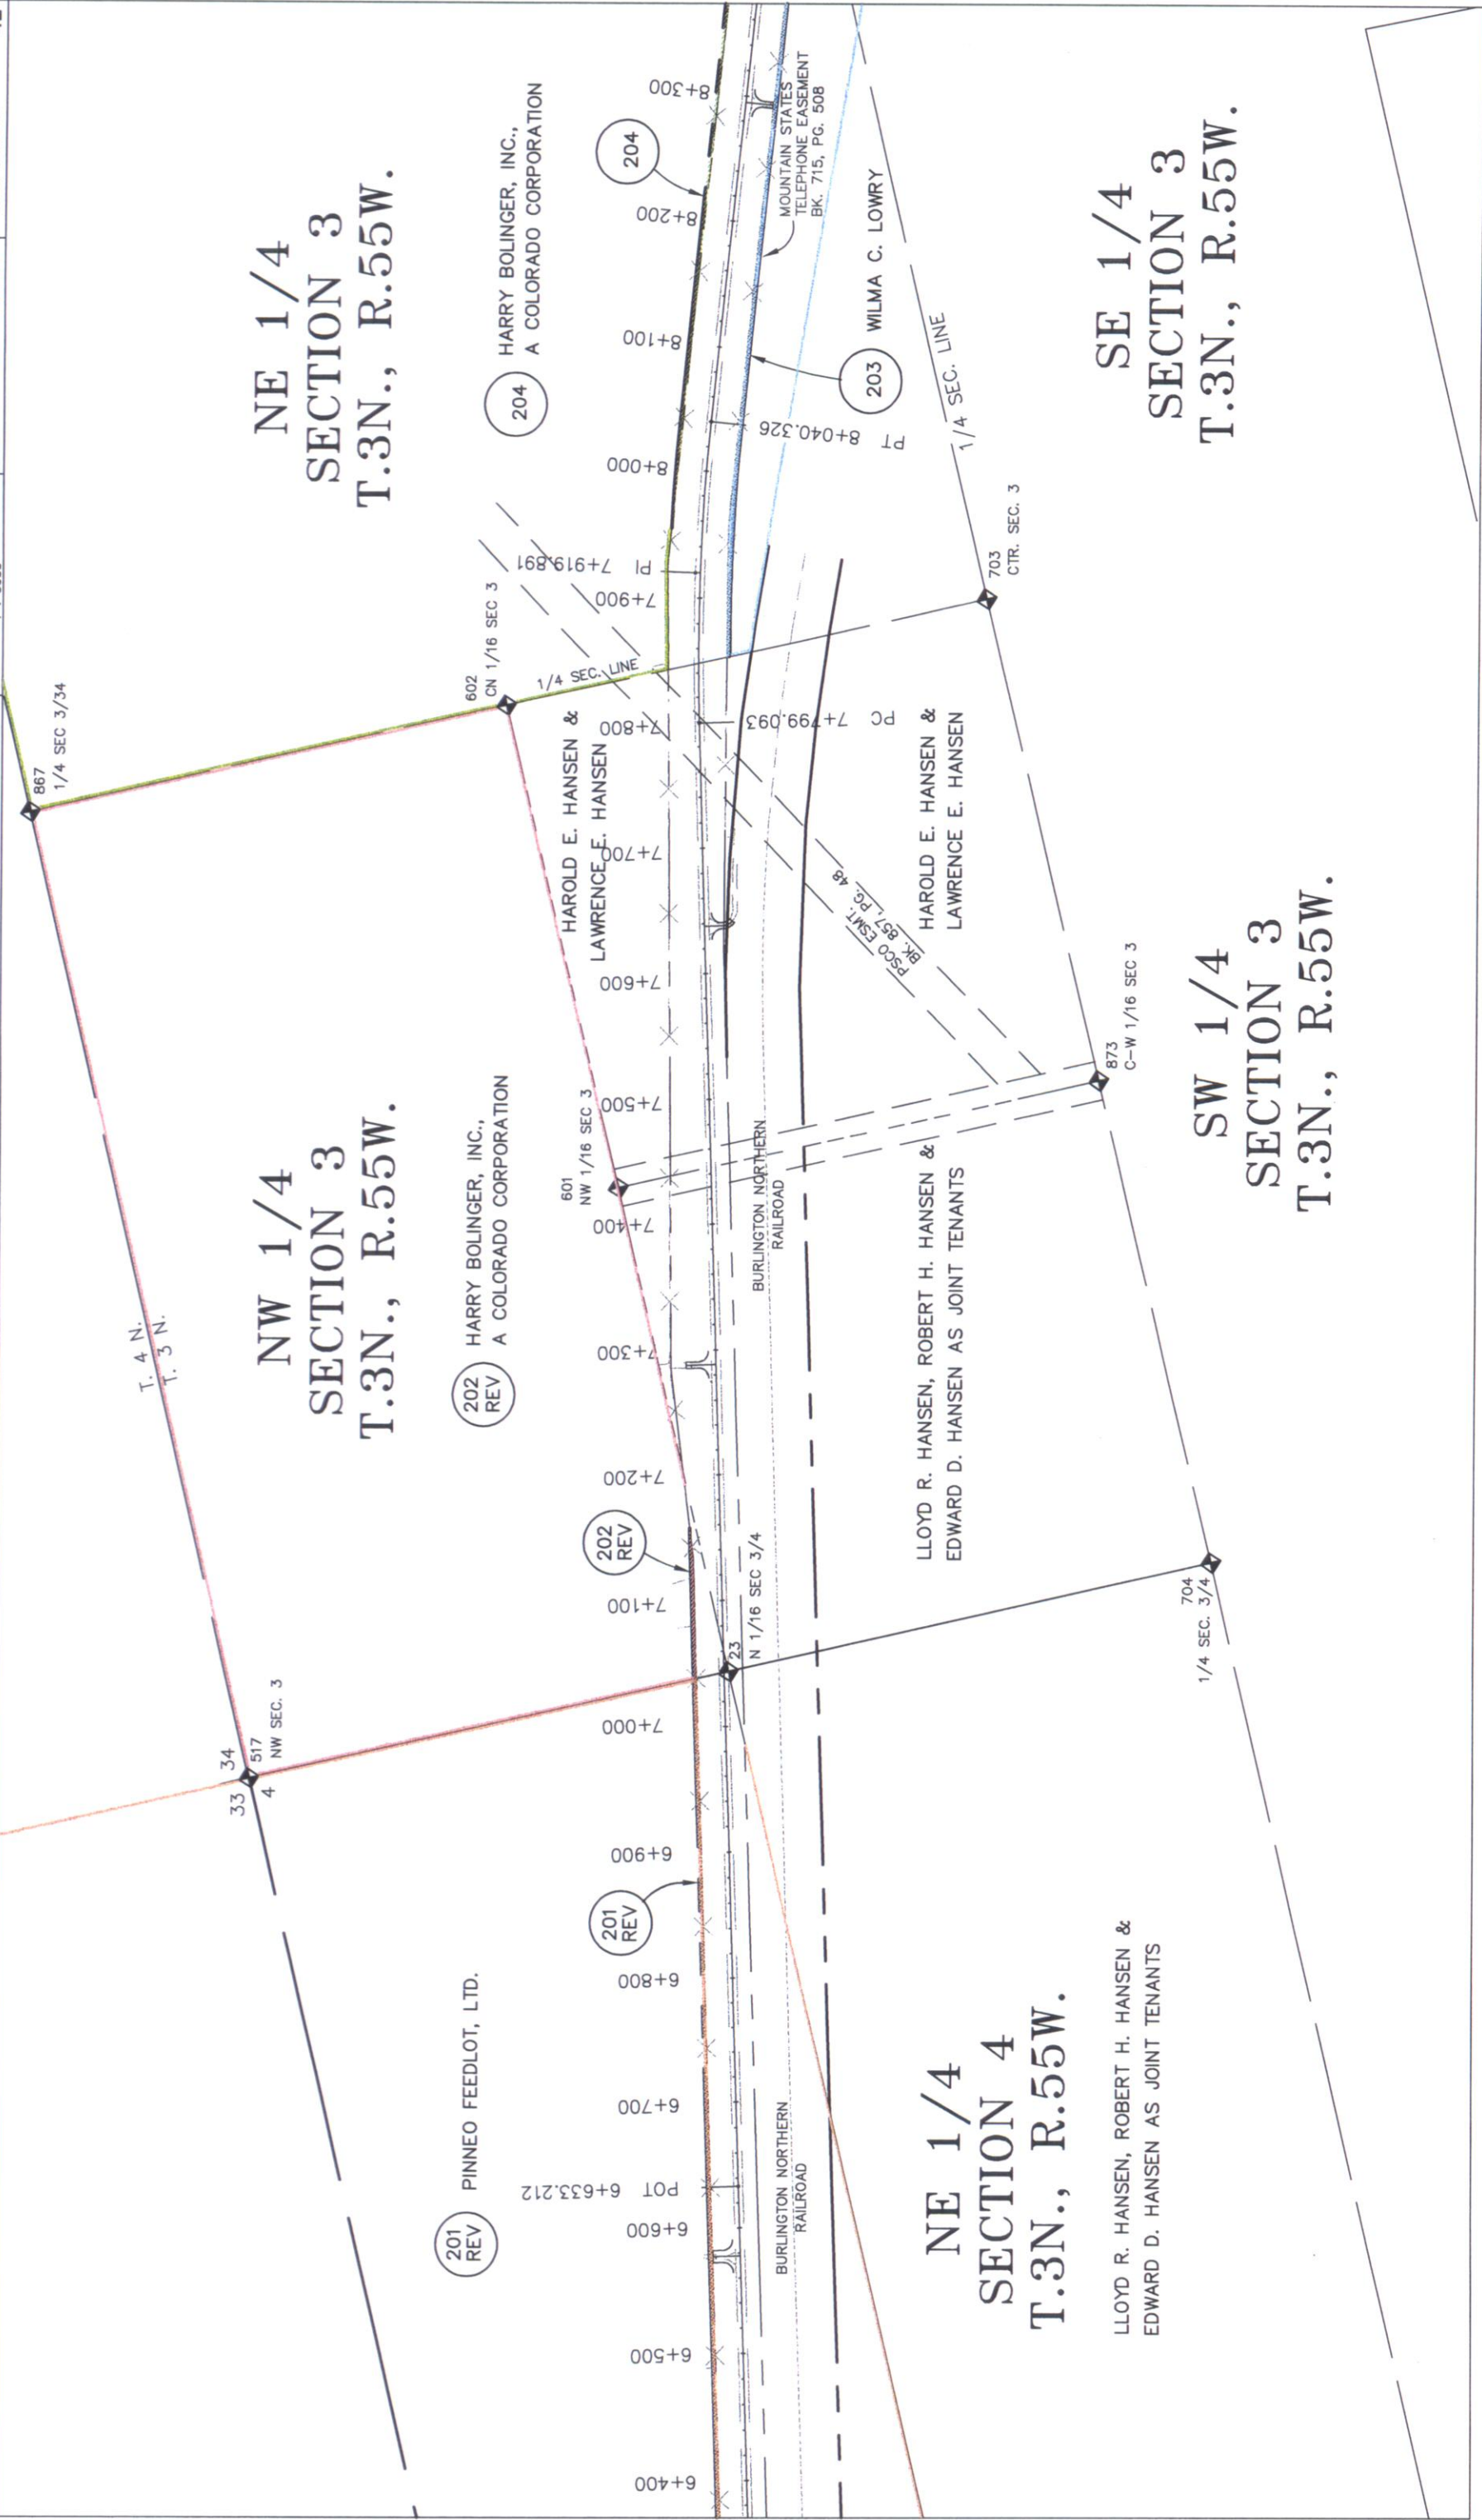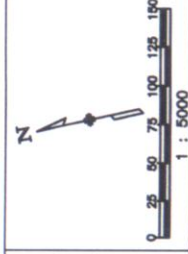


COLORADO DEPARTMENT OF TRANSPORTATION

Region 4
1420 2nd Street
Greeley, CO 80631
Phone: (970) 350-2153 FAX: (970) 350-2178
RIGHT OF WAY PLANS UNIT: MYRON DUANE HORA

Sheet Revisions

SH 34
SECTION 1, 2 & 12, TOWNSHIP 3 NORTH, RANGE 55 WEST, 6TH P.M.
MORGAN COUNTY, COLORADO

RIGHT OF WAY OWNERSHIP MAP	
CX 27-0034-06 (UNIT 2)	
SH 34 BRUSH TO AKRON	
PROJECT CODE: 91410	SHEET NUMBER: 44

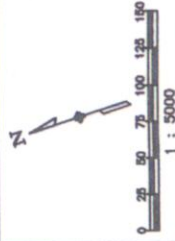

S 1/2
SECTION 1
T.3N., R.55W.

FILED CERTIFICATION:
DAY OF _____ 19____
OF THE COUNTY LAND SURVEYOR'S RIGHT OF WAY
ONLY IN BOOK _____
SURVEYS AT PAGE _____
RECEPTION NUMBER _____
DEPT. _____
SIGNED _____

205

ANNA FINKHOUSE,
AS TO LIFE ESTATE &
LAWRENCE C. FINKHOUSE &
MARY E. FINKHOUSE AS JOINT
TENANTS, AS TO THE REMAINDER

205

ANNA FINKHOUSE,
AS TO LIFE ESTATE &
LAWRENCE C. FINKHOUSE &
MARY E. FINKHOUSE AS JOINT
TENANTS, AS TO THE REMAINDER

205

206

HARRY BOLINGER, INC.,
A COLORADO CORPORATION

206

206

HARRY BOLINGER, INC.,
A COLORADO CORPORATION

POT 11+147.848

1/4 SEC. 1/12

MOUNTAIN STATES
TELEPHONE EASEMENT
BK. 715, PG. 508

N 1/2

SECTION 12
T.3N., R.55W.

ROBERT J. MOLLOHAN (1/2 INTEREST)
TIMOTHY J. MOLLOHAN & JoNELL S. MOLLOHAN (1/2 INTEREST)

207

ROBERT J. MOLLOHAN (1/2 INTEREST)
TIMOTHY J. MOLLOHAN &
JoNELL S. MOLLOHAN (1/2 INTEREST)

207

207

207

R. 54 W.
R. 55 W.


1 6
12
502
NW SEC 7

1 518
2 11
NW SEC. 12


COLORADO DEPARTMENT OF TRANSPORTATION
Region 4
1420 2nd Street
Greeley, CO 80631
Phone: (970) 350-2153 FAX: (970) 350-2178
RIGHT OF WAY PLANS UNIT: MYRON DUANE HORA

Sheet Revisions	

SH 34
SECTION 12, TOWNSHIP 3 NORTH, RANGE 55 WEST, 6TH P.M.
MORGAN COUNTY, COLORADO
SECTION 7 & 8, TOWNSHIP 3 NORTH, RANGE 54 WEST, 6TH P.M.
WASHINGTON COUNTY, COLORADO

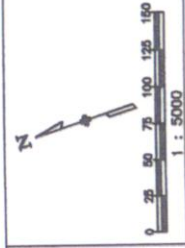

RIGHT OF WAY
OWNERSHIP MAP
CX 27-0034-06 (UNIT 2)
SH 34 BRUSH TO AKRON
PROJECT CODE: 91410 SHEET NUMBER: 45

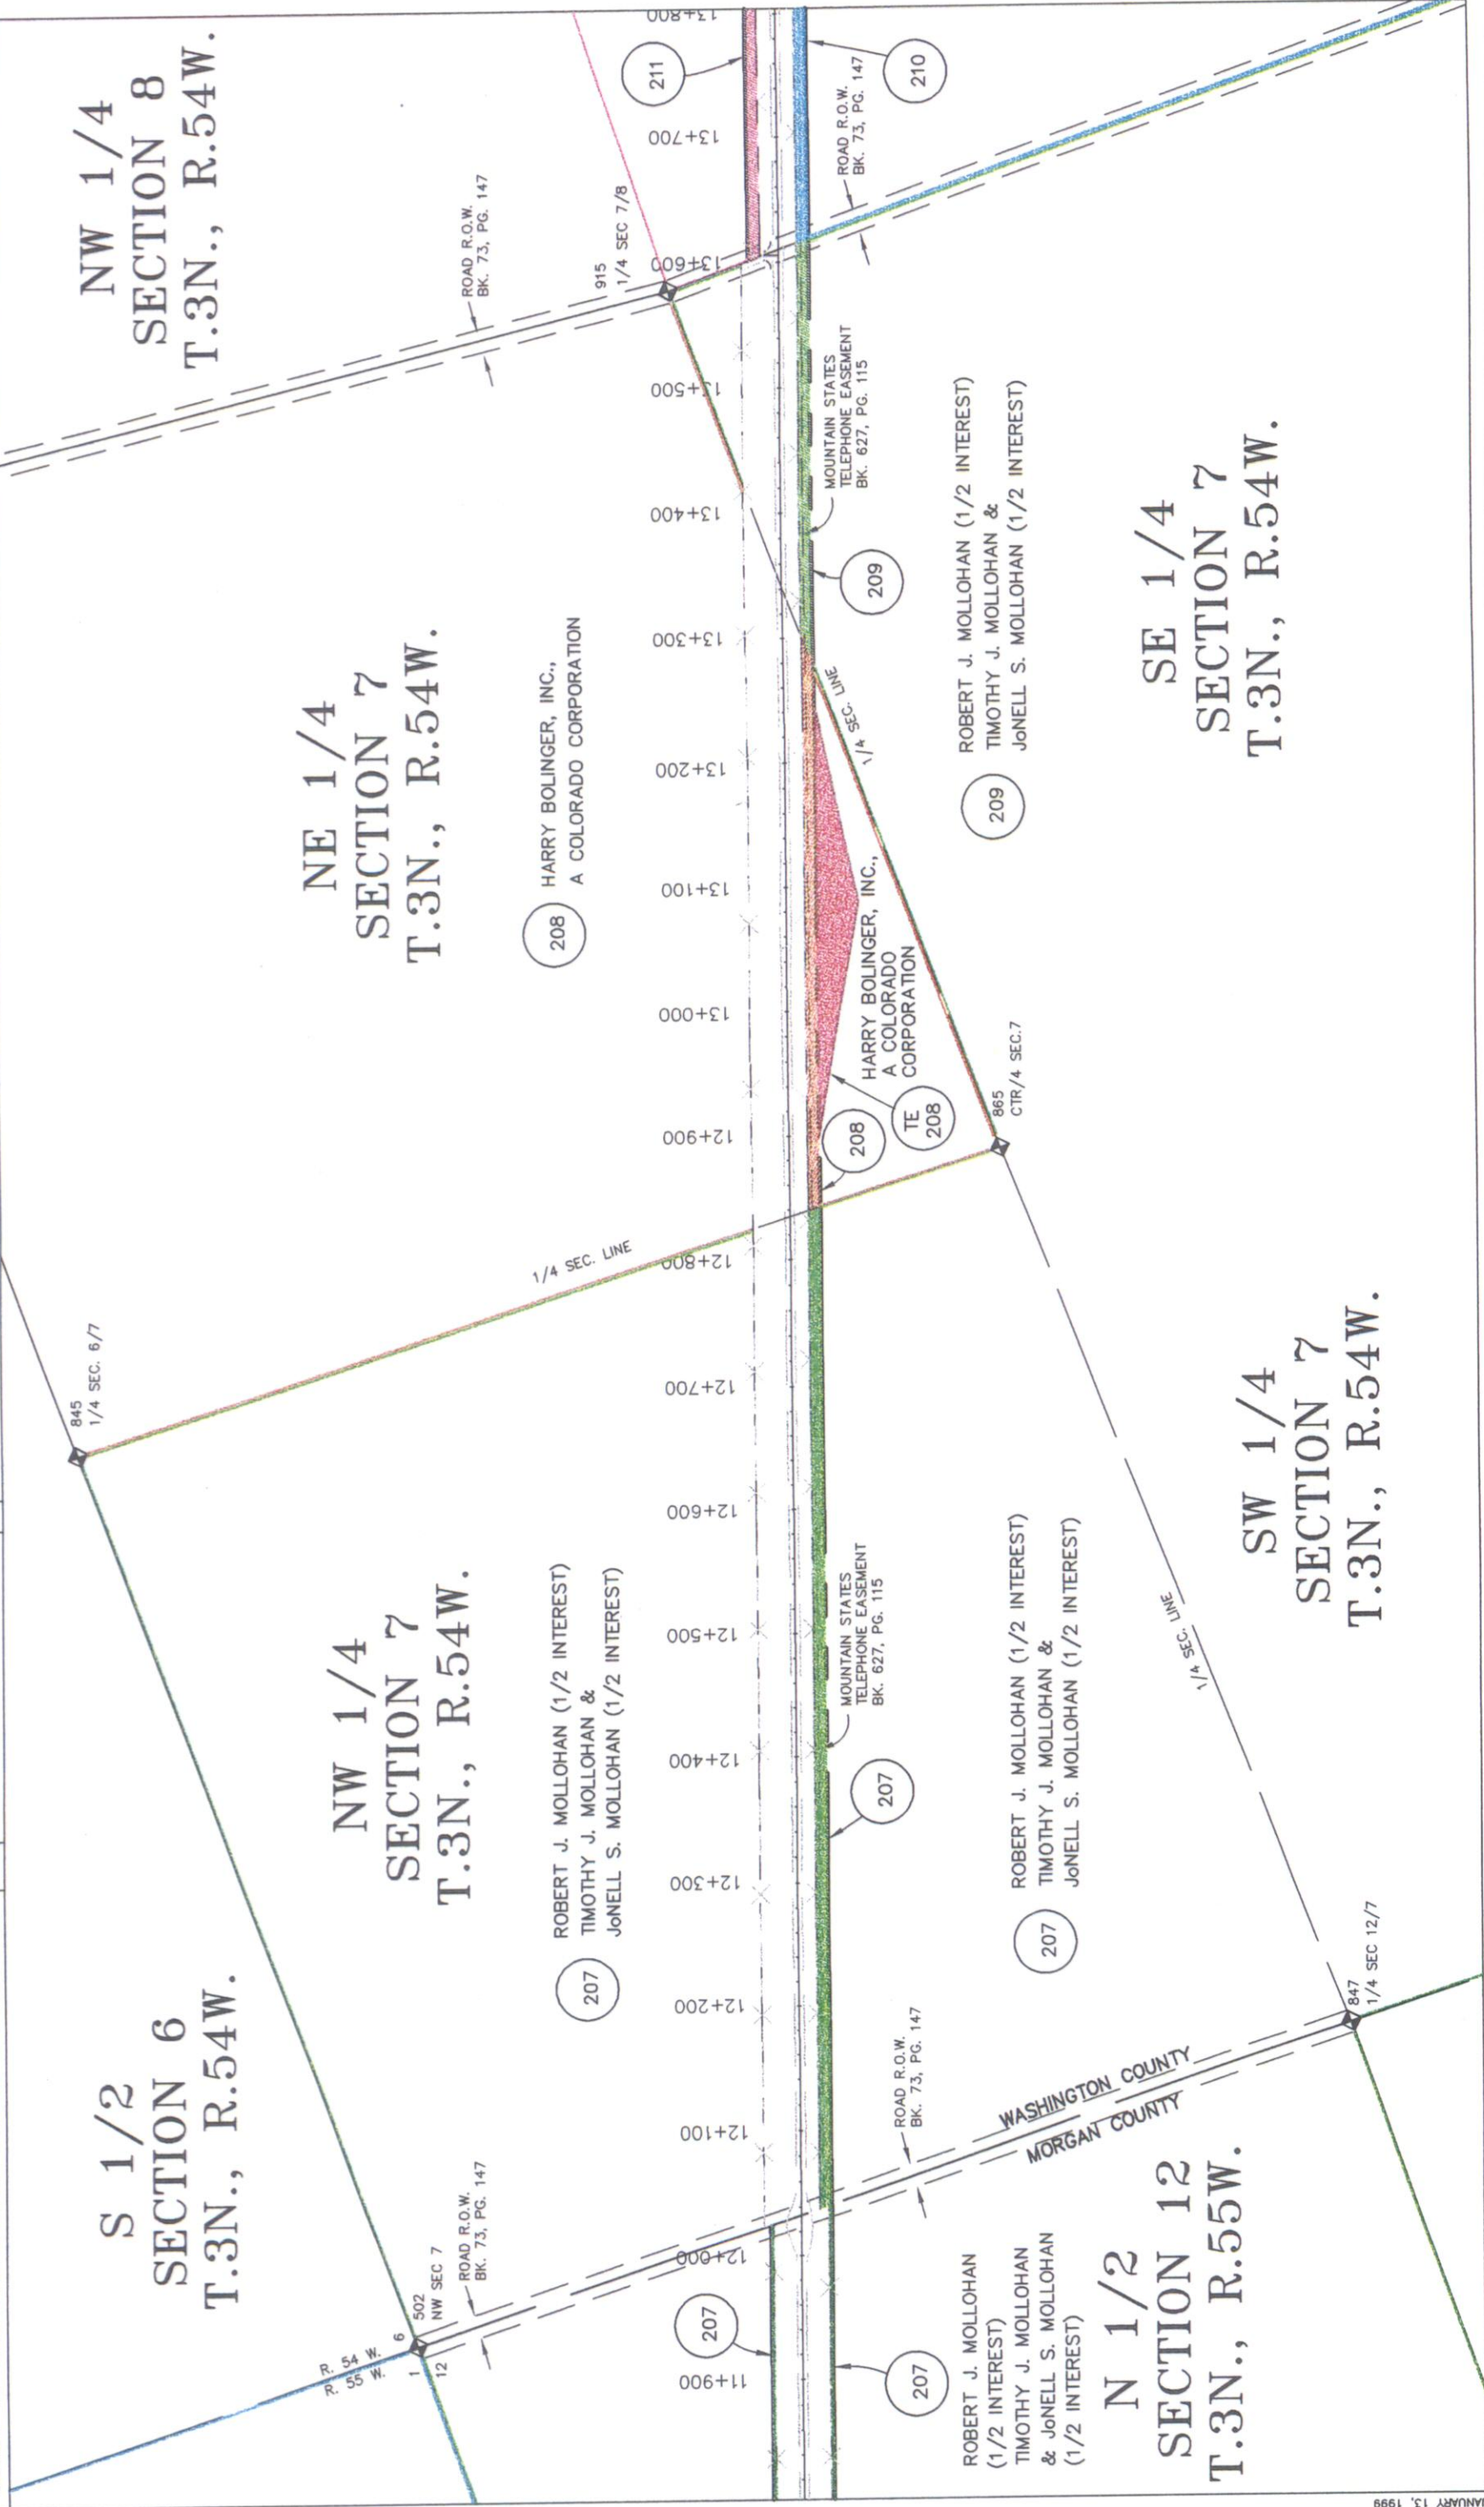

FILED CERTIFICATION:
DAY OF _____, 19____, AT _____, COLORADO
DEPOSITED THIS _____ DAY OF _____, 19____, FOR INFORMATION
ONLY IN BOOK _____ OF THE COUNTY LAND SURVEYS/RIGHT OF WAY
SURVEYS AT PAGE _____
RECEPTION NUMBER _____
SIGNED _____
DEPT. _____

COLORADO DEPARTMENT OF TRANSPORTATION

Region 4
1420 2nd Street
Greeley, CO 80631
Phone: (970) 350-2153 FAX: (970) 350-2178

RIGHT OF WAY PLANS UNIT: MYRON DUANE HORA


Sheet Revisions

SH 34
SECTION 8 & 9, TOWNSHIP 3 NORTH, RANGE 54 WEST, 6TH P.M.
WASHINGTON COUNTY, COLORADO

RIGHT OF WAY
OWNERSHIP MAP


CX 27-0034-06 (UNIT 2)
SH 34 BRUSH TO AKRON

PROJECT CODE: 91410 SHEET NUMBER: 46

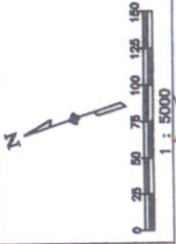

SECTION 8
T.3N., R.54W.

SW 1/4
SECTION 9
T.3N., R.54W.

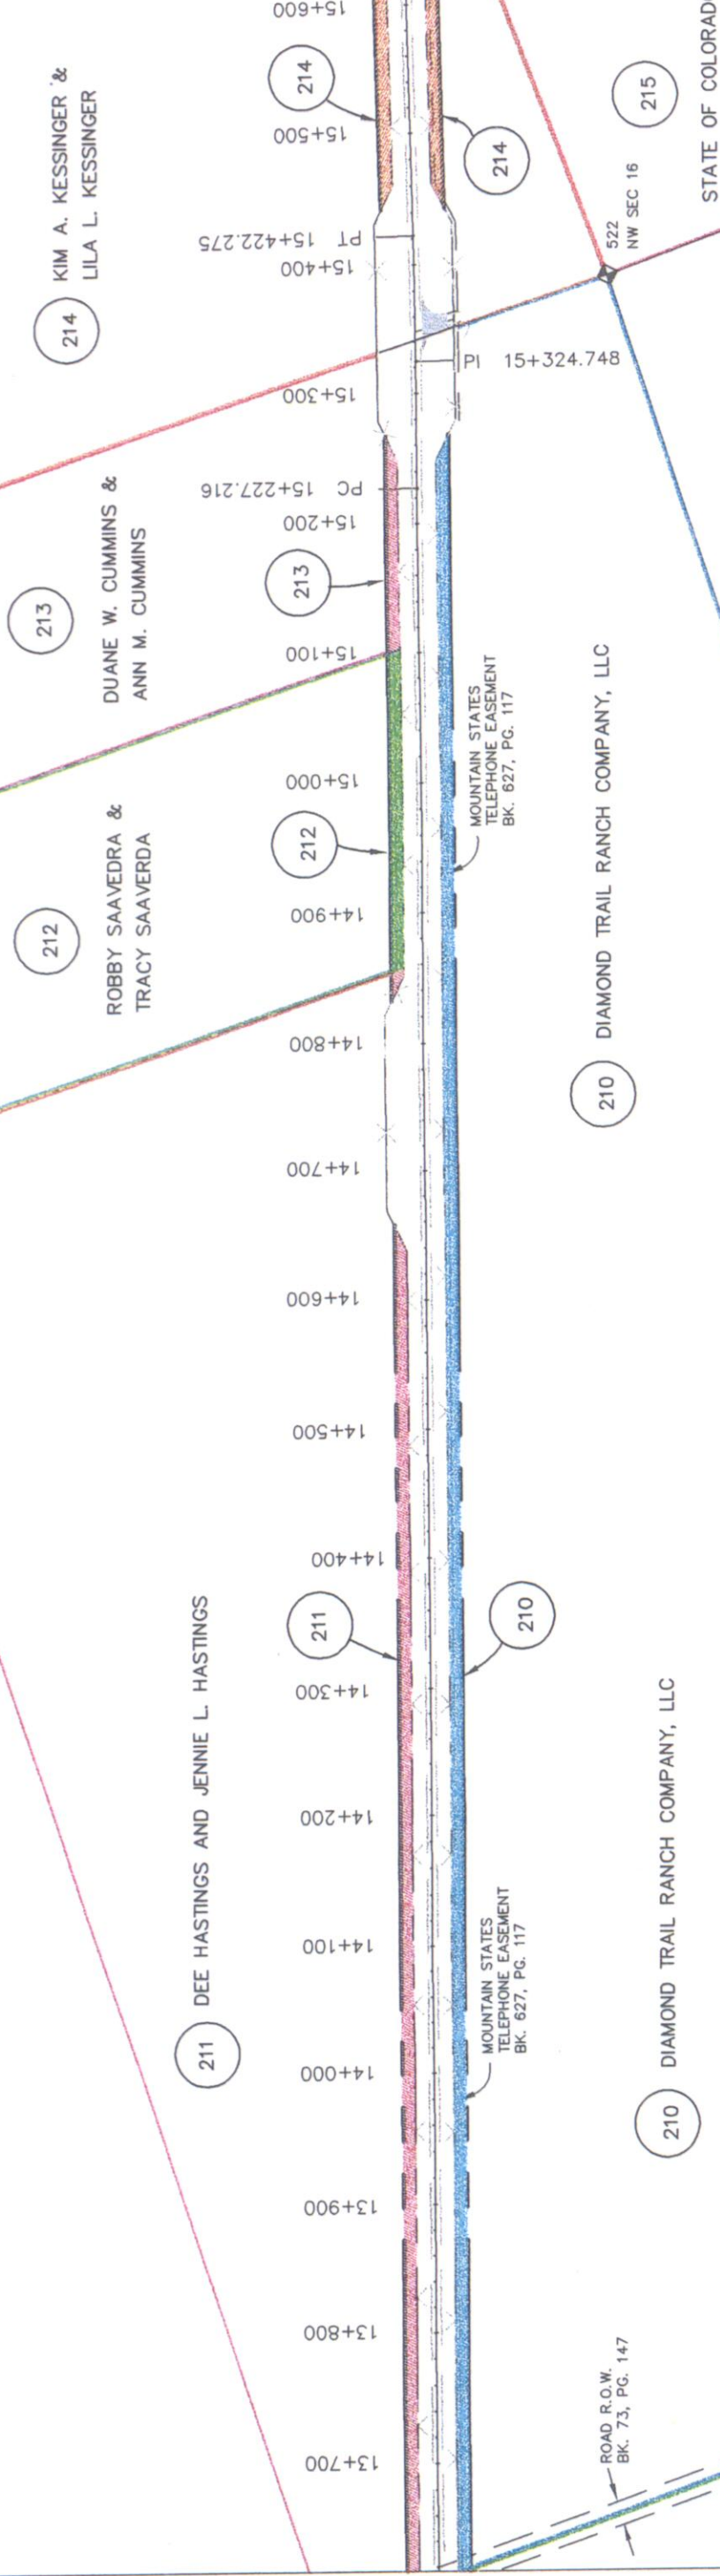

N 1/2
SECTION 17
T.3N., R.54W.

COLORADO DEPARTMENT OF TRANSPORTATION
Region 4
1420 2nd Street
Greeley, CO 80631
Phone: (970) 350-2153 FAX: (970) 350-2178
RIGHT OF WAY PLANS UNIT: MYRON DUANE HORA

Sheet Revisions	
03/27/2000	PARCEL 216 & 217 GFS

SH 34
SECTION 9, 15 & 16, TOWNSHIP 3 NORTH, RANGE 54 WEST, 6TH P.M.
WASHINGTON COUNTY, COLORADO

RIGHT OF WAY	
OWNERSHIP MAP	
CX 27-0034-06 (UNIT 2)	
SH 34 BRUSH TO AKRON	
PROJECT CODE: 91410	SHEET NUMBER: 47



SE 1/4
SECTION 9
T.3N., R.54W.

SW 1/4
SECTION 9
T.3N., R.54W.

NW 1/4
SECTION 15
T.3N., R.54W.

NE 1/4
SECTION 16
T.3N., R.54W.

NW 1/4
SECTION 16
T.3N., R.54W.

ONLY IN BOOK
OF THE COUNTY
RECEIVED
SURVEYS AT PAGE
DEPT.
SIGNED

1/4 SEC. LINE

214
KIM A. KESSINGER &
LILA L. KESSINGER


215
STATE OF COLORADO

215
STATE OF COLORADO

215
STATE OF COLORADO

216
REV
ROBERT D. KOSTMAN

217
REV
DONALD D. PACHECO

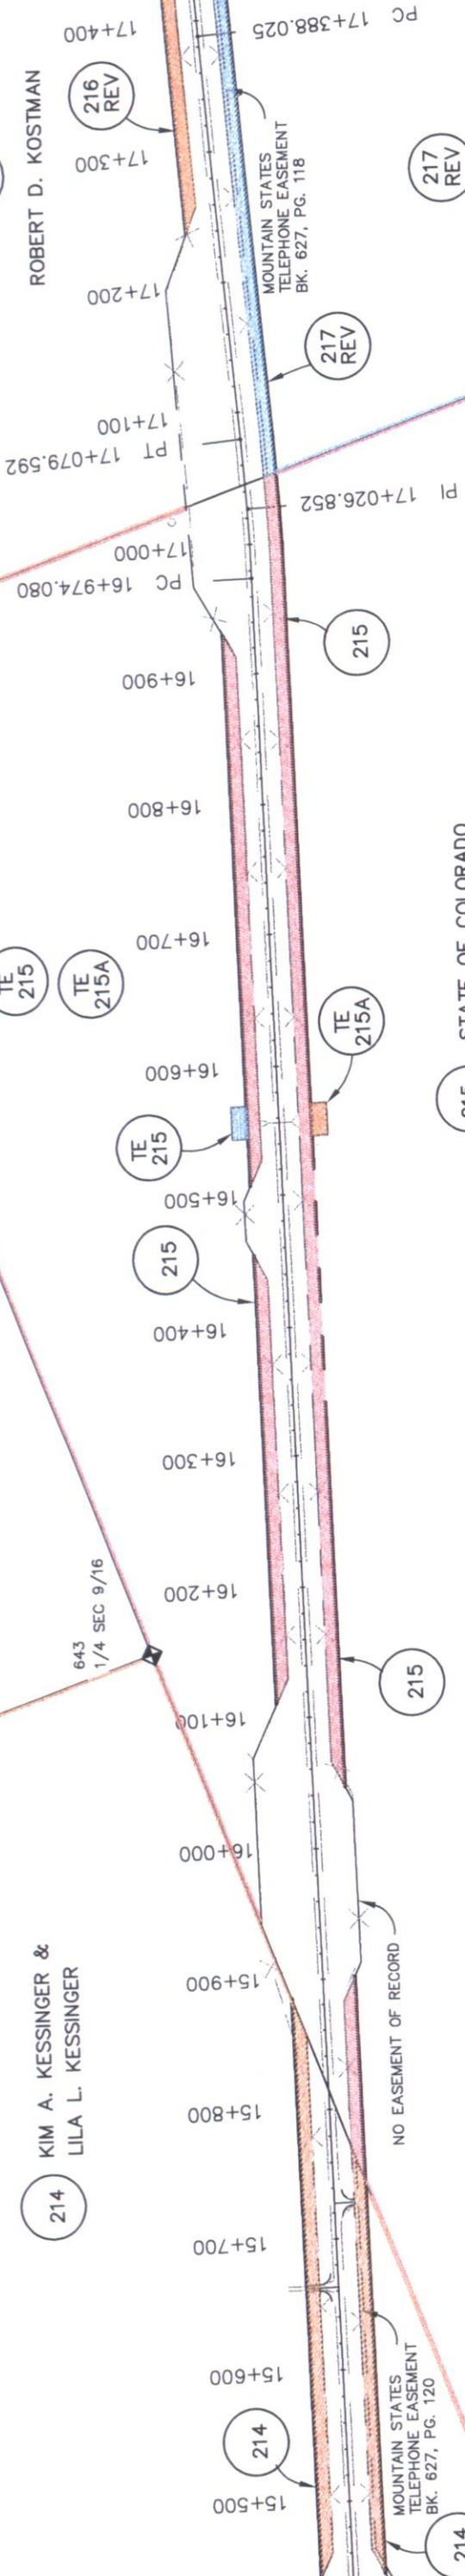

COLORADO DEPARTMENT OF TRANSPORTATION



Region 4
1420 2nd Street
Greeley, CO 80631
Phone: (970) 350-2153 FAX: (970) 350-2178

RIGHT OF WAY PLANS UNIT: MYRON DUANE HORA

Sheet Revisions

DATE	DESCRIPTION	BY
03/27/2000	PARCEL 216, 217 & 219	GFS

SH 34
SECTION 14, 15 & 16, TOWNSHIP 3 NORTH, RANGE 54 WEST, 6TH P.M.
WASHINGTON COUNTY, COLORADO

RIGHT OF WAY

OWNERSHIP MAP


CX 27-0034-06 (UNIT 2)

SH 34 BRUSH TO AKRON

PROJECT CODE: 91410

SHEET NUMBER:

48

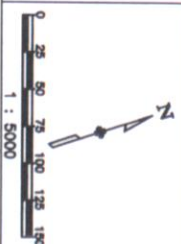

NW 1/4
SECTION 15
T.3N., R.54W.

NE 1/4
SECTION 15
T.3N., R.54W.

NW 1/4
SECTION 14
T.3N., R.54W.

ROBERT D. KOSTMAN

ROBERT D. KOSTMAN

FLOYD STARLIN &
MILDRED STARLIN

DONALD L. QUINLIN &
BRENDA F. QUINLIN

KENNETH F. BRADNEY &
ALDEAN BRADNEY

DONALD D. PACHECO

ROBERT J. MOLLOHAN (1/2 INTEREST)
TIMOTHY J. MOLLOHAN &
JONELL S. MOLLOHAN (1/2 INTEREST)

AUTHUR DeLafuente, JR.

DANIEL L. TRIMBACH &
SANDRA A. TRIMBACH

DEPOSITED THIS ____ DAY OF ____, 19__, AT ____, M., FOR INFORMATION
ONLY IN BOOK ____ OF THE COUNTY ____ SURVEYS/RIGHT OF WAY
SURVEYS AT PAGE ____, RECEPTION ____

SIGNED _____
DEPT. _____

JANUARY 13, 1999


COLORADO DEPARTMENT OF TRANSPORTATION

DOT Region 4
1420 2nd Street
Greeley, CO 80631
Phone: (970) 350-2153 FAX: (970) 350-2178

RIGHT OF WAY PLANS UNIT: MYRON DUANE HORA

Sheet Revisions	

SECTION 13, 14 & 24, TOWNSHIP 3 NORTH, RANGE 53 WEST, 6TH P.M.
WASHINGTON COUNTY, COLORADO

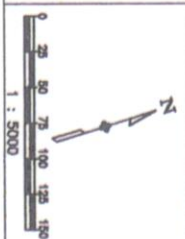

RIGHT OF WAY	
OWNERSHIP MAP	
CX 27-0034-06 (UNIT 2)	
SH 34 BRUSH TO AKRON	
PROJECT CODE: 91410	SHEET NUMBER: 49

N 1/2
SECTION 14
T.3N., R.54W.

S 1/2
SECTION 14
T.3N., R.54W.

SW 1/4
SECTION 13
T.3N., R.54W.

220 KENNETH F. BRADNEY &
ALDEAN BRADNEY

220A TO WASHINGTON COUNTY

220 KENNETH F. BRADNEY &
ALDEAN BRADNEY

220A TO WASHINGTON COUNTY

223 EARL F. JESSE &
MARLA K. JESSE

MOUNTAIN STATES
TELEPHONE EASEMENT
BK. 627, PG. 120 &
BK. 844, PG. 98

MOUNTAIN STATES
TELEPHONE EASEMENT
BK. 627, PG. 120
EARL F. JESSE &
MARLA K. JESSE

MOUNTAIN STATES
TELEPHONE EASEMENT
BK. 627, PG. 515

222 DANIEL L. TRIMBACH &
SANDRA A. TRIMBACH

222 DANIEL L. TRIMBACH &
SANDRA A. TRIMBACH

224 ROBERT J. MOLLOHAN
(1/2 INTEREST)
TIMOTHY J. MOLLOHAN &
JONELL S. MOLLOHAN
(1/2 INTEREST)

S 1/2
SECTION 14
T.3N., R.54W.

NE 1/4
SECTION 23
T.3N., R.54W.

NW 1/4
SECTION 24
T.3N., R.54W.

SIGNED _____
DEPT. _____

FILING CERTIFICATION:
DEPOSITED THIS _____ DAY OF _____, 19____, A _____, FOR INFORMATION
ONLY IN BOOK _____ OF THE COUNTY LAND SURVEYS/RIGHT OF WAY
SURVEYS AT PAGE _____, RECEPTION NUMBER _____


COLORADO DEPARTMENT OF TRANSPORTATION

Region 4
1420 2nd Street
Greeley, CO 80631
Phone: (970) 350-2153 FAX: (970) 350-2178

RIGHT OF WAY PLANS UNIT: MYRON DUANE HORA

Sheet Revisions	

SH 34
SECTION 13 & 24 TOWNSHIP 3 NORTH, RANGE 54 WEST, 6TH P.M.
SECTION 19, TOWNSHIP 3 NORTH, RANGE 53 WEST, 6TH P.M.
WASHINGTON COUNTY, COLORADO

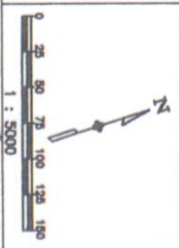


RIGHT OF WAY	
OWNERSHIP MAP	
CX 27-0034-06 (UNIT 2)	SH 34 BRUSH TO AKRON
PROJECT CODE: 91410	SHEET NUMBER: 50

FILING CERTIFICATION:
DEPOSITED THIS _____ DAY OF _____, 19____, A.M., FOR INFORMATION
ONLY IN BOOK _____ OF THE COUNTY LAND SURVEYS/RIGHT OF WAY
SURVEYS AT PAGE _____ RECEPTION NUMBER _____

SIGNED _____
DEPT. _____


NUARY 13, 1999

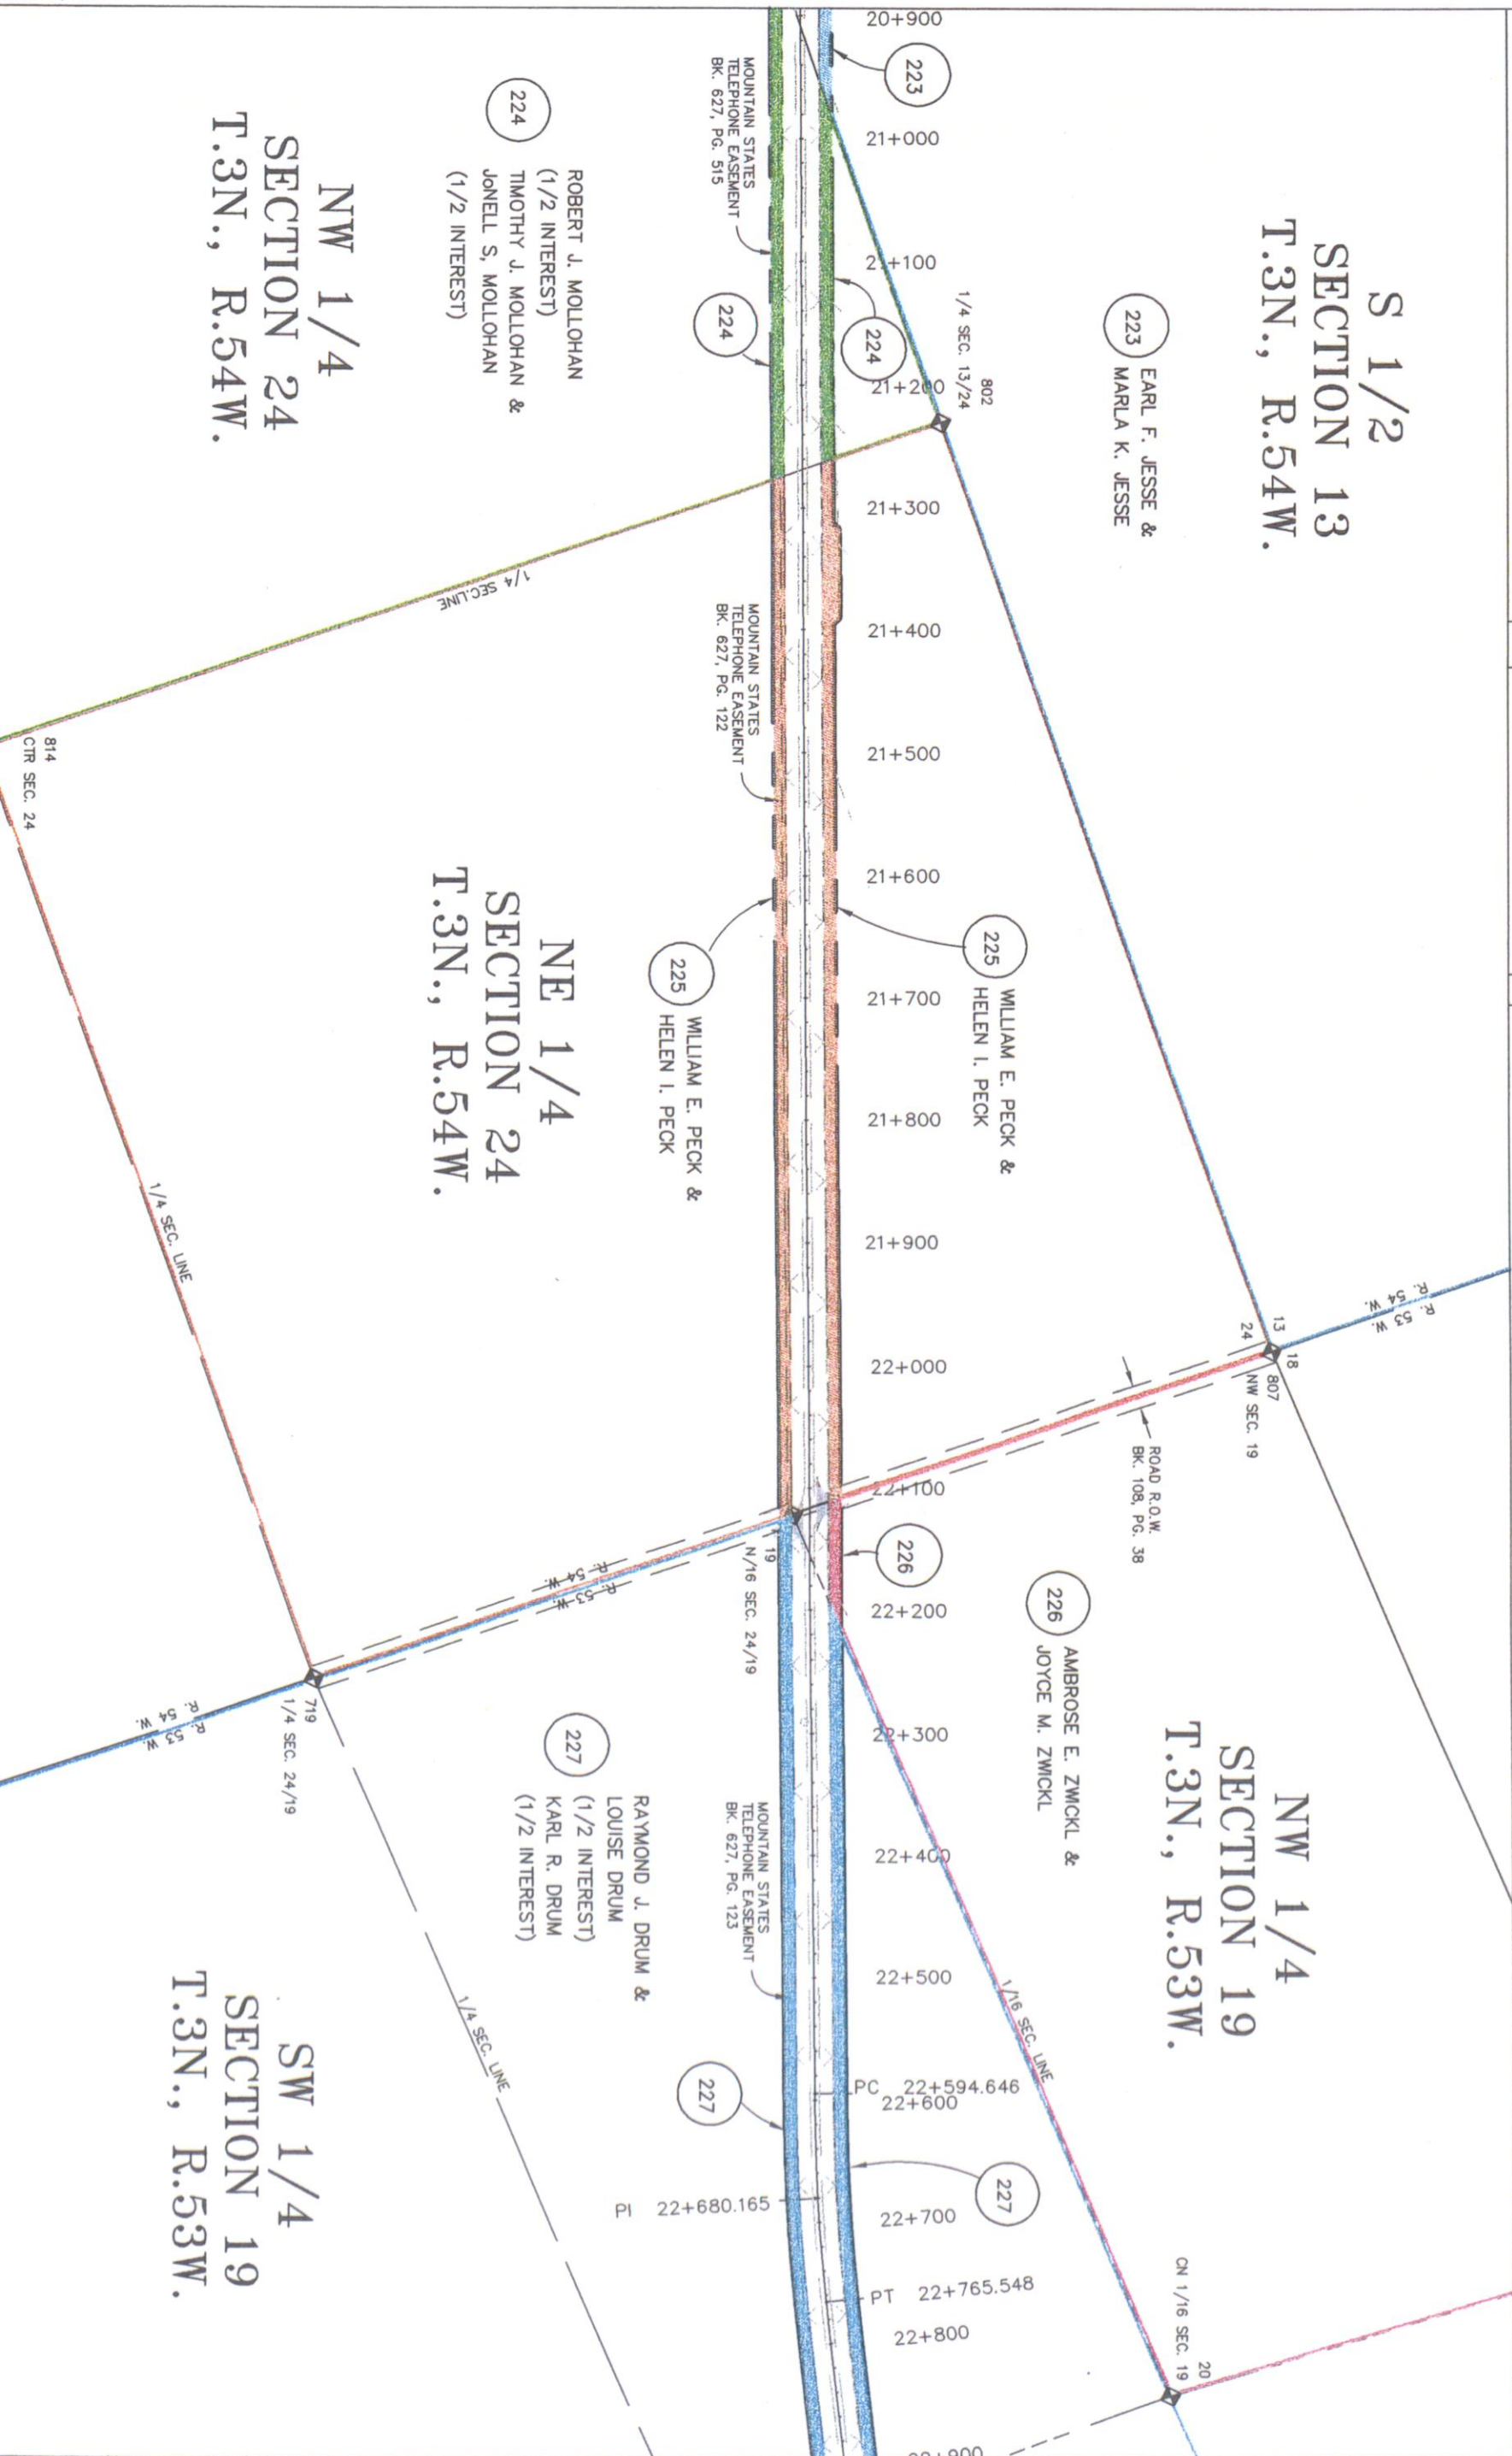

COLORADO DEPARTMENT OF TRANSPORTATION
Region 4
1420 2nd Street
Greeley, CO 80631
Phone: (970) 350-2153 FAX: (970) 350-2178
DEPARTMENT OF TRANSPORTATION
RIGHT OF WAY PLANS UNIT: MYRON DUANE HORA

Sheet Revisions	

SH 34
SECTION 19 & 20, TOWNSHIP 3 NORTH, RANGE 53 WEST, 6TH P.M.
WASHINGTON COUNTY, COLORADO

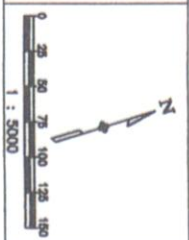

RIGHT OF WAY	
OWNERSHIP MAP	
CX 27-0034-06 (UNIT 2)	
SH 34 BRUSH TO AKRON	
PROJECT CODE: 91410	SHEET NUMBER: 51

NE 1/4
SECTION 19
T.3N., R.53W.

NW 1/4
SECTION 20
T.3N., R.53W.

SW 1/4
SECTION 20
T.3N., R.53W.

SW 1/4
SECTION 19
T.3N., R.53W.


SE 1/4
SECTION 19
T.3N., R.53W.

NW 1/4
SECTION 29
T.3N., R.53W.

FILING CERTIFICATION:
DEPOSITED THIS ____ DAY OF ____, 19__, AT ____, FOR INFORMATION
ONLY IN BOOK ____ OF THE COUNTY LAND ____ S/RIGHT OF WAY
SURVEYS AT PAGE ____, RECEPTION NUMBER ____

SIGNED _____
DEPT. _____

JANUARY 13, 1999

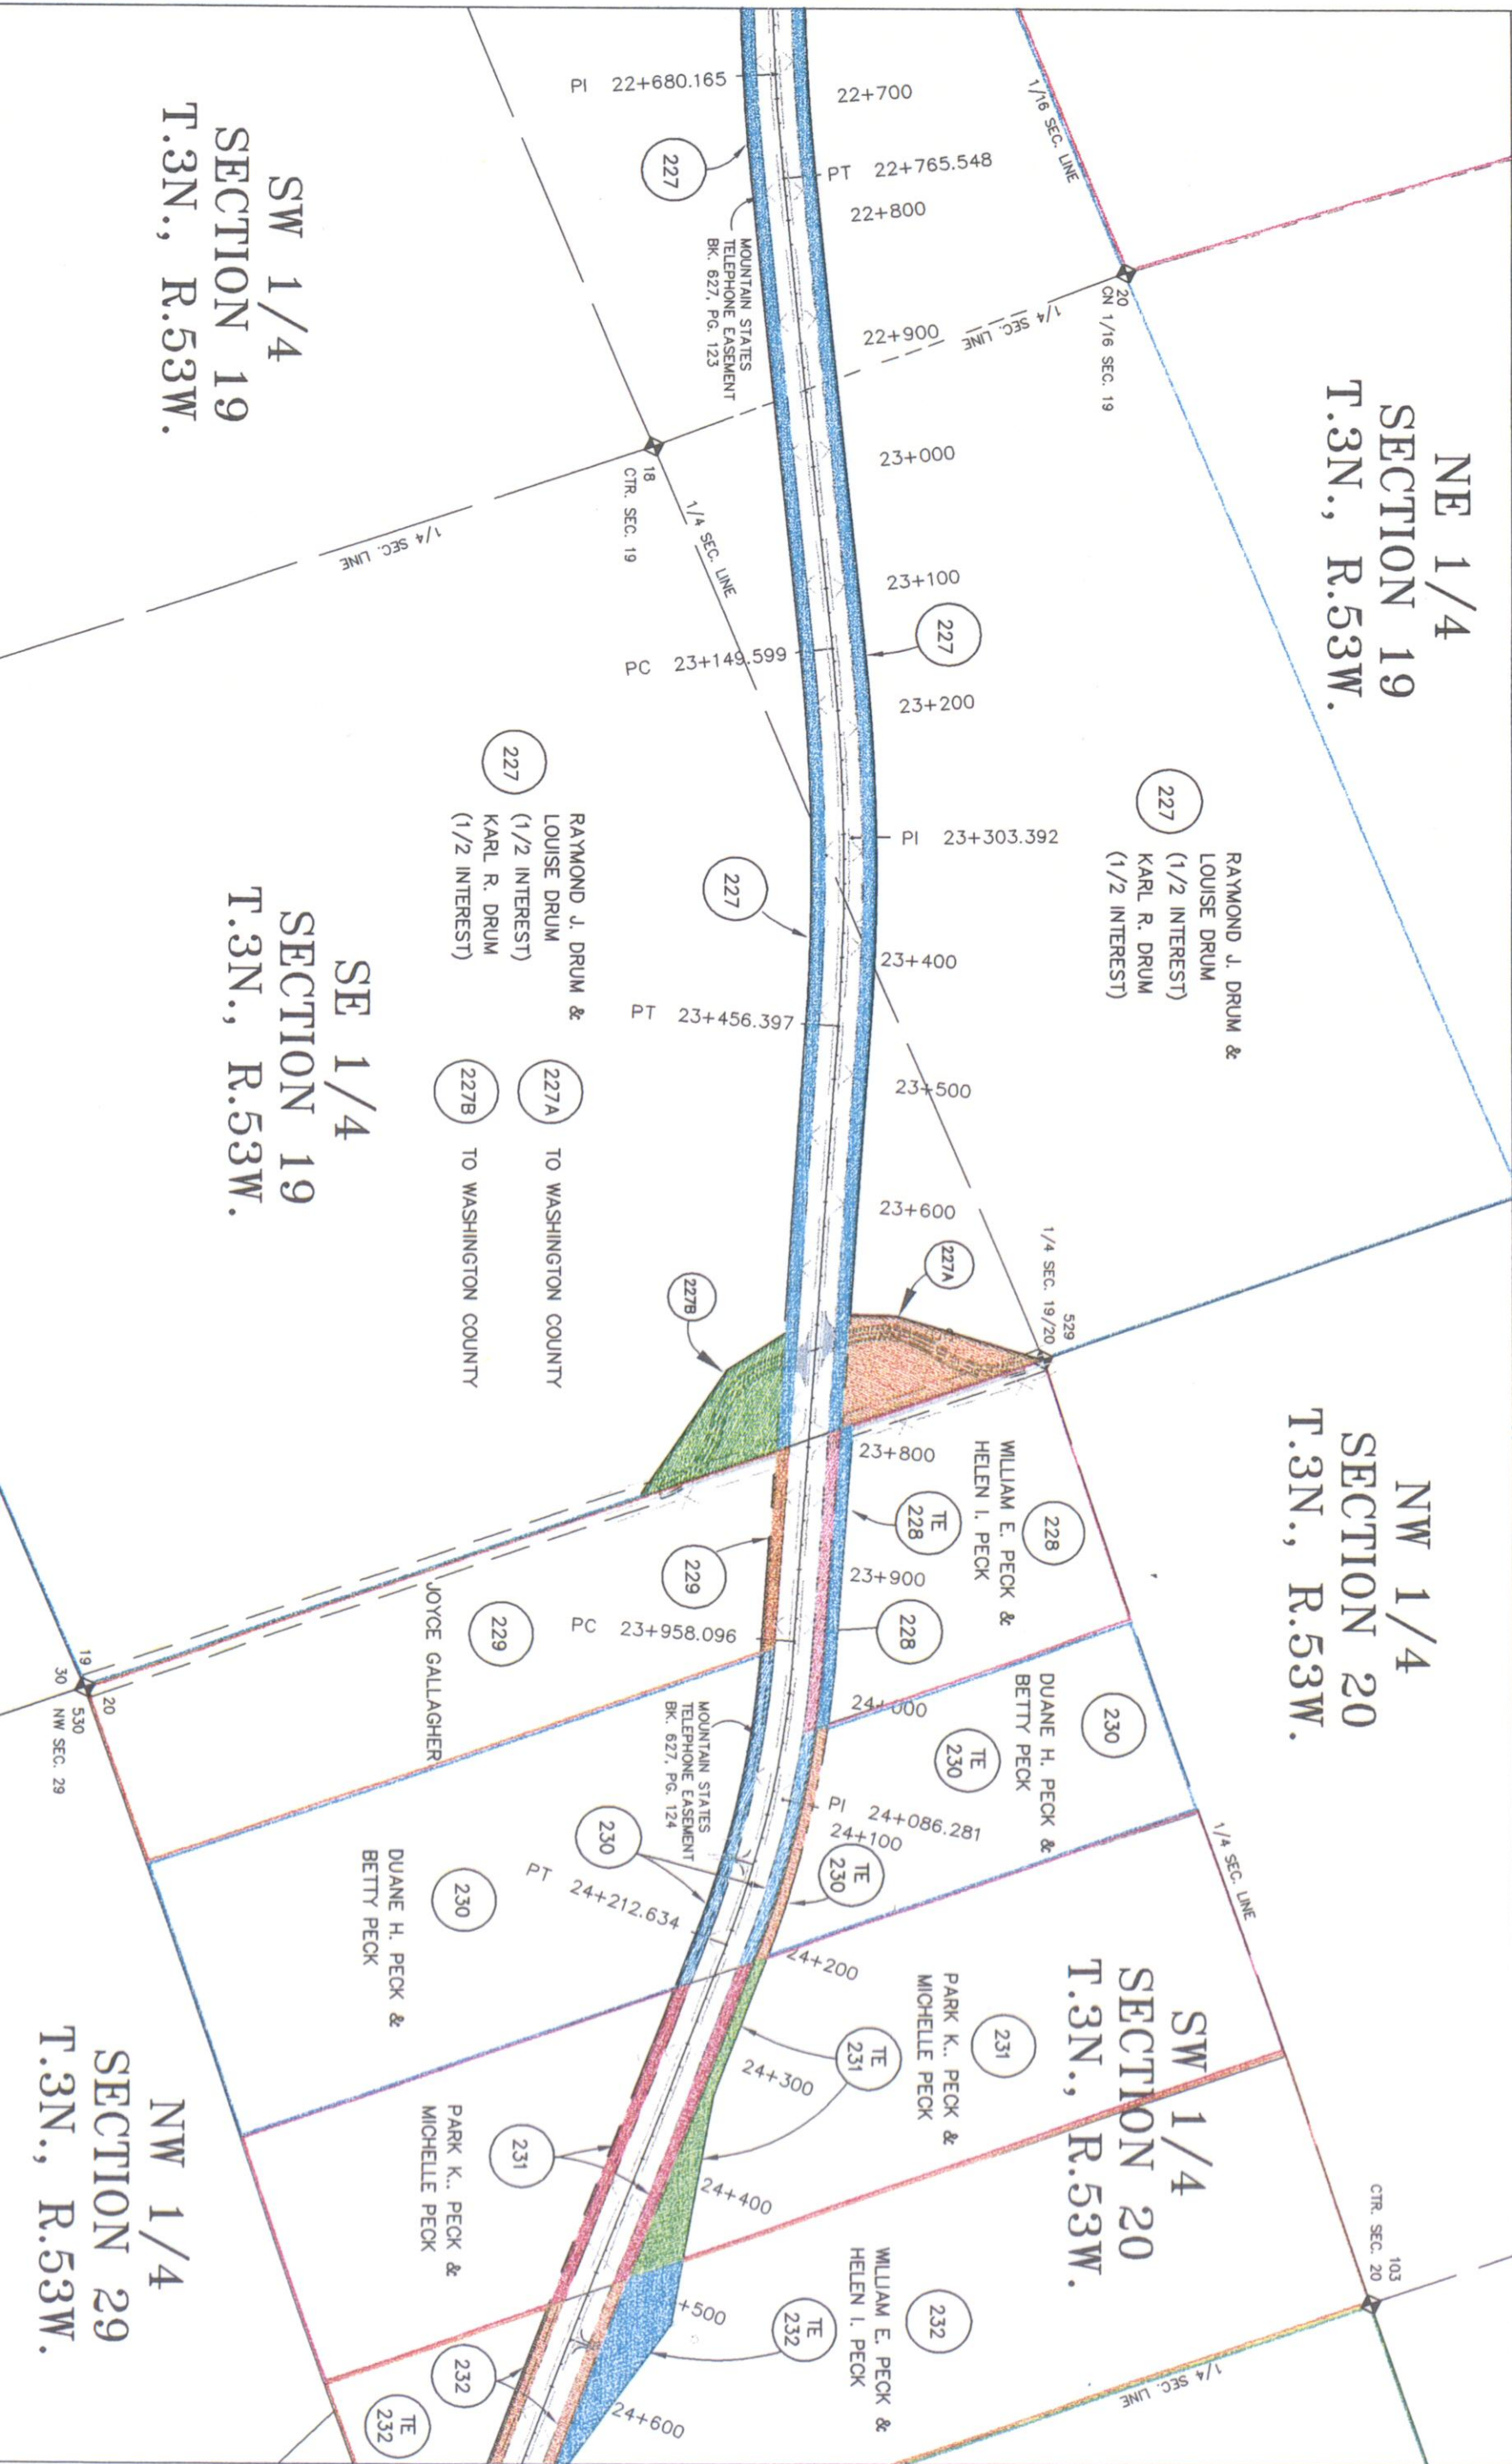




Region 4
1420 2nd Street
Greeley, CO 80631
Phone: (970) 350-2153 FAX: (970) 350-2178

COLORADO DEPARTMENT OF TRANSPORTATION

RIGHT OF WAY PLANS UNIT: MYRON DUANE HORA

Sheet Revisions	

SH 34
SECTION 20 TOWNSHIP 3 NORTH, RANGE 53 WEST, 6TH P.M.
WASHINGTON COUNTY, COLORADO

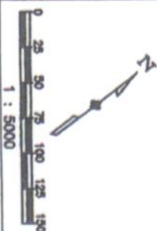

RIGHT OF WAY OWNERSHIP MAP	
CX 27-0034-06 (UNIT 2)	
SH 34 BRUSH TO AKRON	
PROJECT CODE: 91410	SHEET NUMBER: 52

FILING CERTIFICATION:
DEPOSITED THIS _____ DAY OF _____, 19____, AT _____ FOR INFORMATION
ONLY IN BOOK _____ OF THE COUNTY LAND SURVEY RIGHT OF WAY
SURVEYS AT PAGE _____, RECEPTION NUMBER _____

SIGNED _____
DEPT. _____

ARY 13, 1999

