

COLORADO

DEPARTMENT OF HIGHWAYS

PLAN AND PROFILE OF PROPOSED
STATE PROJECT NO. C 03-0021-02
STATE HIGHWAY NO. 21
WELD COUNTY


INDEX OF SHEETS

SHEET NO. 1 TITLE SHEET
2, 2A & 2B TABULATION OF PROPERTIES
3, 4, 5, 5A, 6, 6A, 7, 8, 8A, 8B, 9, 9A THRU 9H
10, 10A, 11, 11A THRU 11C & 12 THRU 23
PLAN & PROFILE SHEETS SHOWING
RIGHT OF WAY

FEDERAL ROAD DIVISION NO.	DISTRICT	PROJ. NO.	SHEET NO.	TITLE
9	COLORADO	C 03-0021-02	1	RIGHT OF WAY


Rev. 6-19-57 D.L.W.
Rev. 7-17-57 M.R.D.
Rev. 8-2-57 R.D.C.

CONVENTIONAL SIGNS

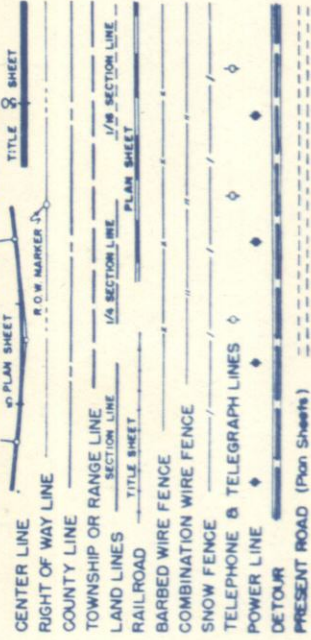

SCALES OF ORIGINAL DRAWINGS

ON PLAN, 1 IN. = 100 FT.
ON PROFILE, 1 IN. = 100 FT. HORIZONTAL
1 IN. = 10 FT. VERTICAL
GRADE LINE ON PROFILE IS SHOWN AS GRADE OF FINISHED ROAD
GROSS LENGTH OF PROJECT
NET LENGTH OF PROJECT

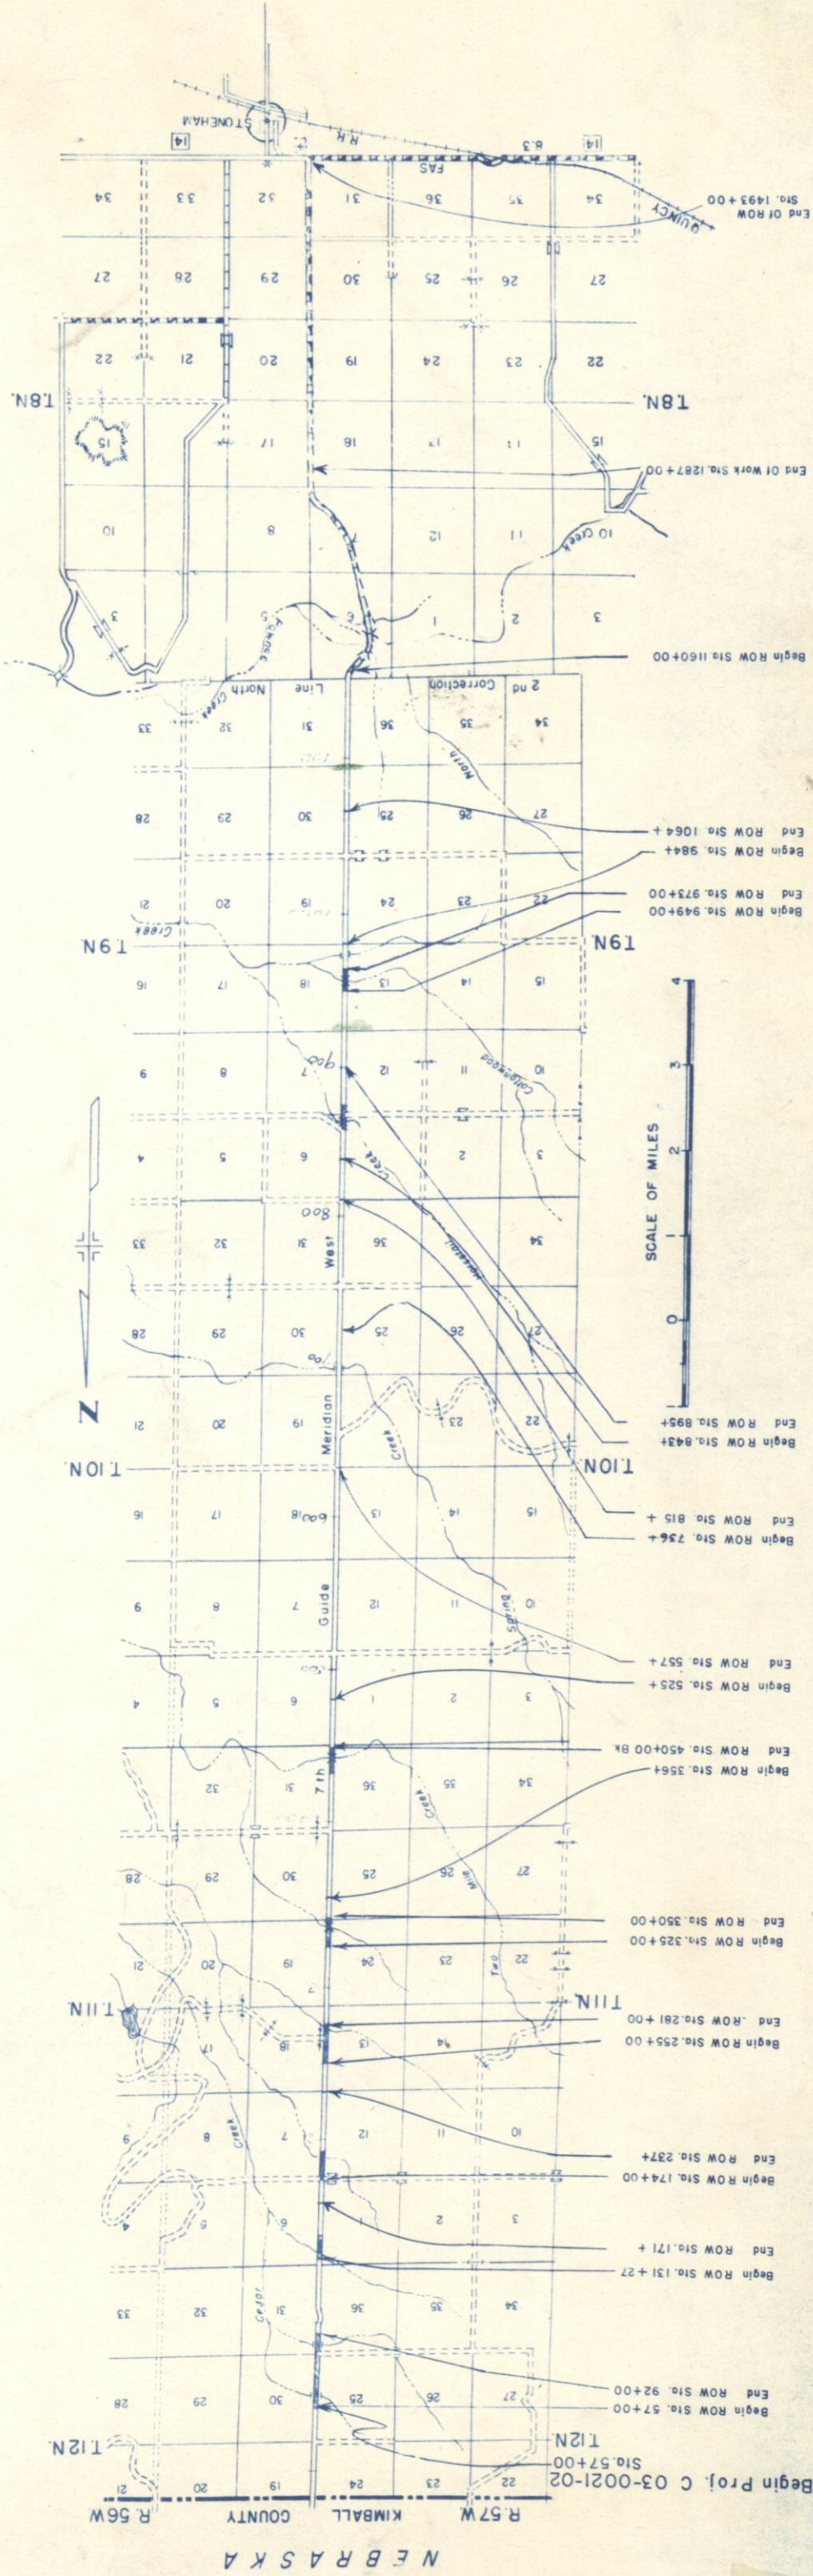

R. O. W. TABULATION OF PROPERTIES IN

WELD

COUNTY S H No 21

PROJ. C03-0021-02

FEDERAL ROAD DIVISION NO.	DISTRICT	PROJ. NO.	SHEET NO.	TOTAL SHEETS
9	COLORADO	C-03-2021-02	2	

RIGHT OF WAY
Rev. 7-16-'57 KWA 7Rev. 4Rev. 15Rev. 82Rev.
Rev. 9-2-'57 RDC
Rev. 10-21-'57 RDC 11A

RIGHT OF WAY										NO
REMARKS										
PARCEL NO.	OWNER	ADDRESS	LOCATION	AREA IN ACRES		TO BE ACQUIRED				
				PARCEL						
1	Robert R. Biggs	Kimball, Nebraska	T. 12 N., R. 57 W. E1/2 E1/2 Sec. 25	3.653	2.370					
2 Rev.	State of Colorado		E1/2 NE1/4 Sec. 36 T. 12 N., R. 56 W.	1.831	0.910					
3	Gwendolyn May Schroeder	Box 277 Kimball, Nebraska	Lots 1, 2, 3 & 4 Sec. 30	3.874	2.009					
4 Rev.	Kenneth W. McEndaffer	Padroni, Colorado	Lots 1 & 2 Sec. 31 T. 11 N., R. 57 W.	1.833	0.919					
5	Robert Biggs	Kimball, Nebraska	E1/2 NE1/4 Sec. 1	3.183	1.530					
6	Robert Biggs	Kimball, Nebraska	SE1/4 SE1/4 Sec. 1	1.452	0.416					
7 Rev.	United States of America		E1/2 E1/2 Sec. 12	14.049	10.403					Line Sheet 6 & 6A
8	Augusta S. King, Life Estate Ferris A. King & Laurence S. King	9 Norwich Rd., Pleasant Ridge, Michigan	SE1/4 NE1/4 Sec. 13	4.778	4.281					
9	William A. Burns & Eunice A. Burns	Kimball, Nebraska	E1/2 SE1/4 Sec. 13	4.568	3.552					
10	William A. Burns & Eunice A. Burns	Kimball, Nebraska	NE1/4 SE1/4 Sec. 24	0.610	0.129					
11	Frank C. Bomeke & Clara M. Bomeke	Stoneham, Colorado	SE1/4 SE1/4 Sec. 24	1.821	0.699					
11A	Frank C. Bomeke & Clara M. Bomeke	Stoneham, Colorado	SE 1/4 Sec. 24	3.095	3.095					
12	Frank C. Bomeke & Clara M. Bomeke	Stoneham, Colorado	NE1/4 NE1/4 Sec. 25	1.013	0.526					
13	State of Colorado		E1/2 SE1/4 Sec. 36 T. 11 N., R. 56 W.	3.386	1.411					
14 Rev.	United States of America		W1/2 Sec. 6	10.103	7.366					Line Sheet 5 & 5A
15	Thor J. Rasmussen	Kimball, Nebraska	Lot 7 Sec. 6	1.448	0.600					
16 Rev.	United States of America		W1/2 W1/2 Sec. 7	14.056	10.410					Line Sheet 6 & 6A
17	William A. Burns & Eunice A. Burns	Kimball, Nebraska	Lots 2, 3 & 4 Sec. 18	3.673	1.634					
18	Alenia C. Sanders, Deceased, % J. T. McRobert's	Sterling, Colorado	Lot 3 Sec. 19	0.607	0.225					
19	Frank C. Bomeke & Clara M. Bomeke	Stoneham, Colorado	Lot 4 Sec. 19	1.818	1.106					
20	Frank C. Bomeke & Clara M. Bomeke	Stoneham, Colorado	Lot 1 Sec. 30	1.019	0.678					
21 Rev.	United States of America		W1/2 Sec. 31	11.480	8.715					Line Sheet 8B & 9
22	Frank C. Bomeke & Clara M. Bomeke	Stoneham, Colorado	Lot 4 Sec. 31	1.702	0.787					
		For 21A to 21M see Sheet 2B								

R.O.W. TABULATION OF PROPERTIES IN

WELD

COUNTY

S.H. No.21

PROJ. C03-0021-02

FEDERAL ROAD DIVISION NO.	DISTRICT	PROJ. NO.	SHEET NO.	TOTAL SHEETS
9	COLORADO	C03-0021-02	24	

RIGHT OF WAY
Rev 7-17-57 KWA 27Rev 8 28Rev.
Rev 8-2-57 RDC
Rev 9-9-58 (42 DELETED) DWB

PARCEL NO.	OWNER	ADDRESS	LOCATION	AREA IN ACRES		REMARKS				NO.
				PARCEL	TO BE ACQUIRED					
			T. 9 N., R. 57 W.							
23	Rudolph E. Motis & Ella A. Motis	New Raymer, Colorado	SE1/4 SE1/4 Sec. 1	1.332	0.597					
24	% Rudolph Edward Motis	New Raymer, Colorado	NE1/4 NE1/4 Sec. 12	1.423	0.586					
25	Amanda L. Grabill, Life Estate Theodore A. Brauer et al	Sidney, Nebraska	SE1/4 NE1/4 Sec. 13	1.691	0.603					
26	Herbert E. McKenzie	Sterling, Colorado	NE1/4 SE1/4 Sec. 13 T. 9 N., R. 56 W.	1.350	0.541					
27Rev	UNITED STATES OF AMERICA		SW1/4 Sec. 6	7.411	5.576				Line Sheet 9H & IO	
28Rev	UNITED STATES OF AMERICA		W1/2 Sec. 7	6.288	4.331				Line Sheet 10 & 10A	
29	Herbert E. McKenzie	Sterling, Colorado.	LOTS 1,2,3, & 4 Sec. 18 T. 8 N. R. 56 W	3.137	1.181					
30	Herman Marquardt & Pauline Marquardt	Stoneham, Colorado.	LOTS 4,5, & 6 Sec. 6 SW1/4	20.638	19.088					
31	Winifred D. Townsend	3003 Kingsley St., San Diego, California.	NE1/4 NW1/4 Sec. 7	1.567	1.567					
32	DELETED									
33	Perry Taylor & James E. Summers	1804 - 14th. Ave., Greeley, Colorado.	NE1/4 NW1/4 Sec. 7	1.736	1.736					
34	c/o Belva L. Brumley, et al.	915 18th. Ave., Greeley, Colorado.	SE1/4 NW1/4 Sec. 7	0.718	0.718					
35	c/o Lina Mae Hunt, et al.	2514 S. Lafayette St., Denver, Colorado.	SE1/4 NW1/4 Sec. 7	2.25 sq.ft.	2.25 sq.ft.					
36	Loma Harnish	3101 Garland Ave., Texarkana, Arkansas.	SW1/4 NE1/4 Sec. 7	1.188	1.188					
37	Otto S. Beckenhauer & Rex Beckenhauer	774 W. Fairmont, Glendale, 3, California.	SW1/4 NE1/4 Sec. 7	1.373	1.373					
38	Ruth Kelsey	3100 W. 38th. Ave. Apt. 9, Denver, Colorado.	SW1/4 NE1/4 Sec. 7	0.533	0.533					
39	Herman Marquardt & Pauline Marquardt	Stoneham, Colorado.	SE1/4 Sec. 7	7.446	7.386					
40	Herman Marquardt & Pauline Marquardt	Stoneham, Colorado.	E1/2 E1/2 Sec. 18	4.708	1.997					
41	Frank G. Nicklas & Donna W. Nicklas	Stoneham, Colorado.	W1/2 NW1/4 Sec. 17	2.806	1.108					
42	DELETED									
43	Erastus R. Thomas c/o Percy Thomas	Holbrook, Nebraska	SE1/4 SE1/4 Sec. 18	1.533	0.613				Purchased under Project S 0091 (1)	
44	Erastus R. Thomas c/o Percy Thomas	Holbrook, Nebraska	E1/2 NE1/4 Sec. 19	2.994	1.198					
45	Minnie L. Cheairs & Edward A. Hecker & Joseph B. Hecker	Sterling, Colorado.	W1/2 NW1/4 Sec. 20	2.995	1.198					

R. O. W. TABULATION OF PROPERTIES IN

WELD COUNTY S.H. NO. 21 PROJ.C 03-0021-02

FEDERAL ROAD DISTRICT NO.	DISTRICT	PROJ. NO.	SHEET NO.	TOTAL SHEETS
9	COLORADO	C 03-0021-02	2-8	

RIGHT OF WAY
Rev 7-17-57 KWA 21A thru 21K
Rev 8-2-57 RDC 21M & Remarks
Rev 9-9-58(50 DELETED) DWB

PARCEL NO.	OWNER	ADDRESS	LOCATION	AREA IN ACRES		REMARKS					NO.
				PARCEL	TO BE ACQUIRED						
46	United States Of America		T8N R56W W1/2 SW1/4 Sec. 20	3.014	1.206	Line Sheet 19					
47	Herman Marquardt & Pauline Marquardt	Stoneham, Colorado	E1/2 SE 1/4 Sec. 19	3.011	1.203						
48	United States Of America		E1/2 NE1/4 Sec. 30	3.048	1.221	Line Sheet 19 & 20					
49	United States Of America		W1/2 NW1/4 Sec. 29	3.045	1.218	Line Sheet 19 & 20					
50	DELETED Jack W. Christner & Shirley J. Christner					Purchased under Proj. S 0091 (1)					
51	United States Of America		E1/2 SE1/4 Sec. 30	3.208	1.300	Line Sheet 20 & 21					
52	United States Of America		E1/2 NE1/4 Sec. 31	3.199	1.297	Line Sheet 21 & 22					
53	Ed Pivonka	Stoneham, Colorado	W1/2 NW1/4 Sec. 32	3.027	1.211						
54	The Durland Trust Company, Trustee	Norfolk, Nebraska	E1/2 SE1/4 Sec. 31	2.928	1.173						
55	W.D. Northrup	Stoneham, Colorado	W1/2 SW1/4 Sec. 32	2.929	1.174						
21A	United States Of America		T11N R56W W1/2 W1/2 Sec. 30	13.826	11.061	Line Sheet 8A & 8B					
21B	United States Of America		T10N R57W SE 1/4 Sec. 1	9.091	7.273	Line Sheet 9A					
21C	United States Of America		E1/2 Sec. 12	18.182	14.546	Line Sheet 9A, 9B & 9C					
21D	United States Of America		E1/2 E1/2 Sec. 13 T10N. R56W SW1/4 Sec. 6	18.182	14.546	Line Sheet 9C, 9D & 9E					
21E	United States Of America		W1/2 W1/2 Sec. 7	9.091	7.273	Line Sheet 9A					
21F	United States Of America		W1/2 W1/2 Sec. 18	18.182	14.546	Line Sheet 9A, 9B & 9C					
21G	United States Of America		W1/2 W1/2 Sec. 31	18.182	14.546	Line Sheet 9C, 9D & 9E					
21H	United States Of America		T9N. R56W W1/2 W1/2 Sec. 30	18.182	14.546	Line Sheet 9F & 9G					
21J	United States Of America		T9N. R57W E1/2 E1/2 Sec. 24	9.091	7.273	Line Sheet 11B & 11C					
21K	United States Of America		T10N. R56W SW 1/4 Sec. 30	18.182	14.546	Line Sheet 11A & 11B					
21M	United States Of America			9.091	7.273	Line Sheet 9EE					

SW 4 SEC. 30
T. 12 N., R. 56 W.

3 GWENDOLYN MAY SCHROEDER
BOX 277
KIMBALL, NEBR.

REV-18-57MRD REV-6-19-57D.W.	FED ROAD DIV. NO.	DIST.	PROJ. NO.	SHEET NO.	TOTAL SHEETS
9	C.O.D.	C 03-0021-02	3		

RIGHT OF WAY

 **MCINTIRE**


NW $\frac{1}{4}$ SEC. 30

NW $\frac{1}{4}$ SEC. 31

1 ROBERT R. BIGGS
KIMBALL, NEBR.

STATE OF
COLORADO
2
REV.


SE 4 SEC.25
T.12N., R.57W.

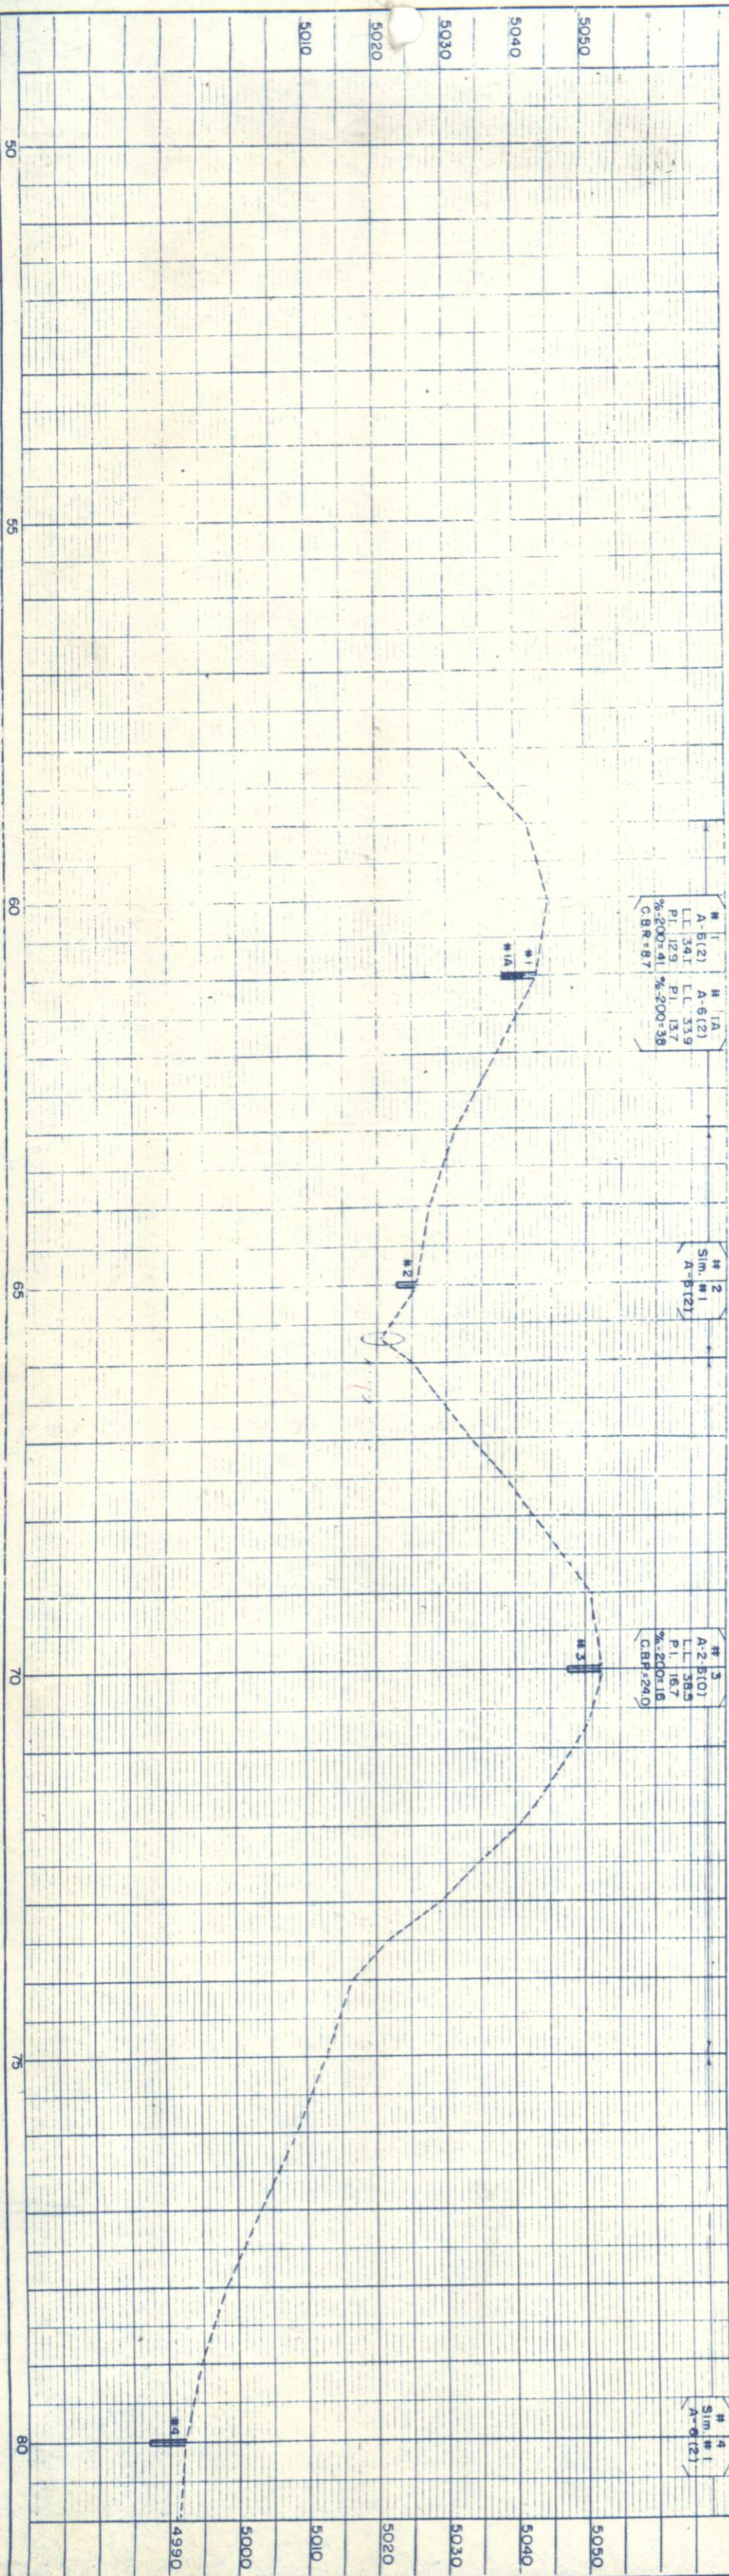NE $\frac{1}{4}$ SEC. 36

NW 4 SEC. 31
T12N., R56W.


KENNETH W. McENDAEFFER
THE PADRONI, COLO.

Point of Beginning Forests 584

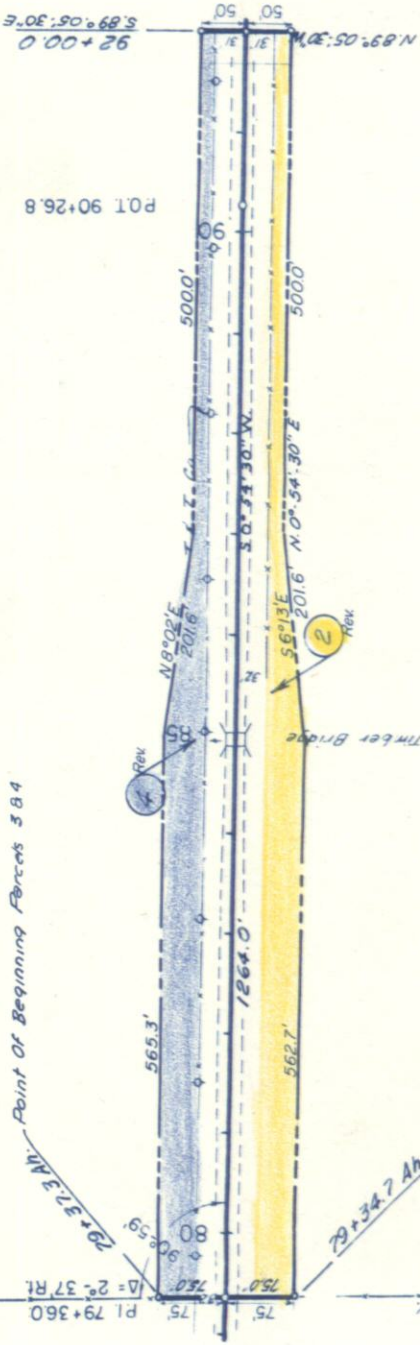

STATE OF COLORADO

NE 4 SEC. 36
T12N., R57W.

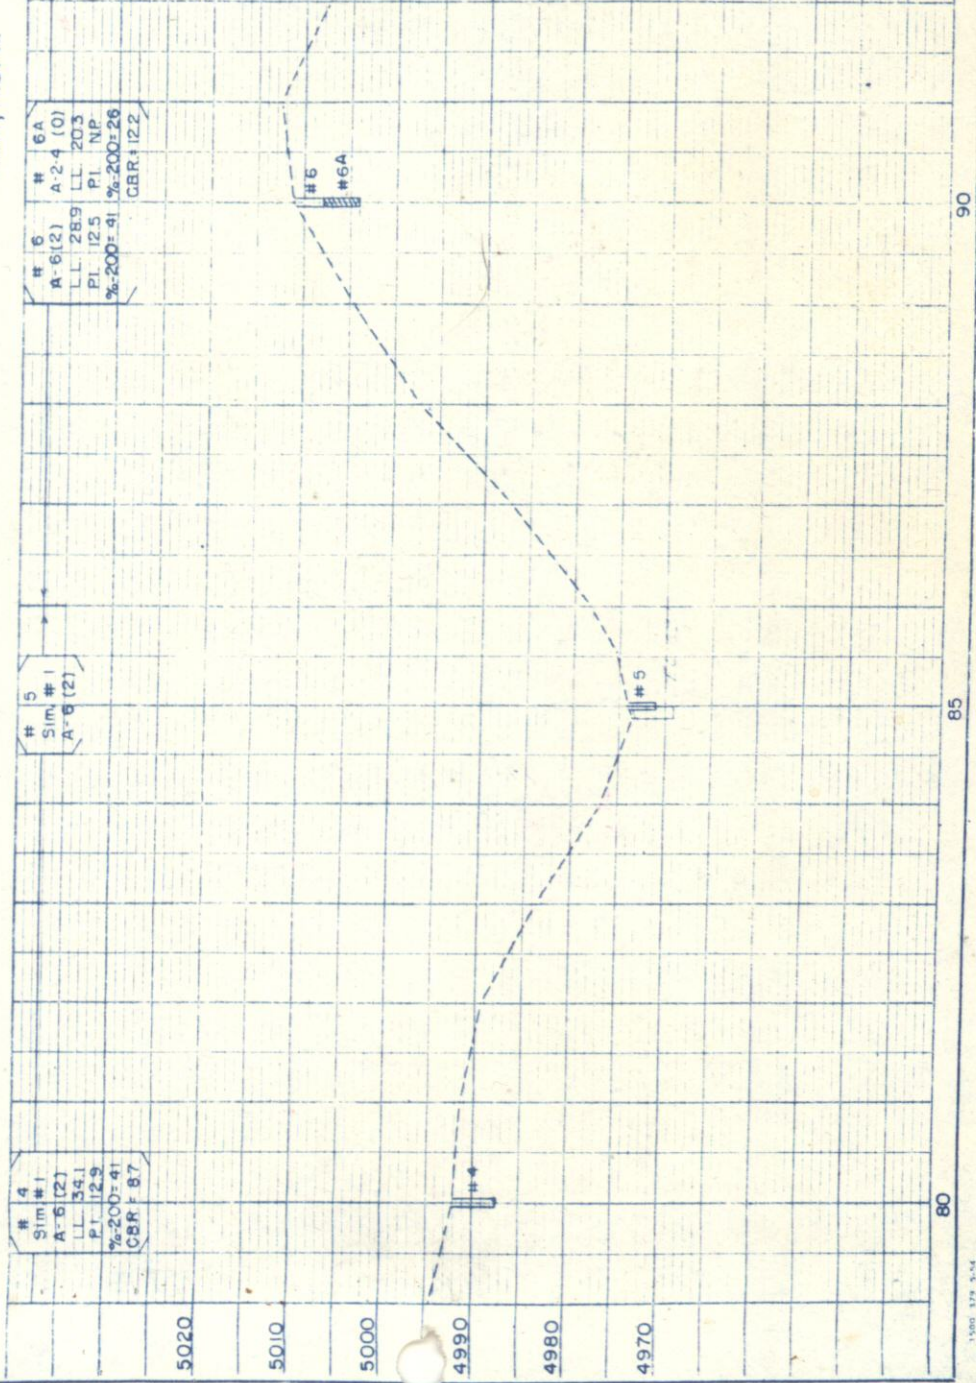

FED. ROAD DIV. NO.	DIST.	PROJ. NO.	SHEET NO.	TOTAL SHEETS
9	COLO.	C 03-0021-02	4	

RIGHT OF WAY
Rev. 6-19-57 D.L.W.
Rev. 7-18-57 M.R.D.




RIGHT OF WAY

Rev. 6-19-57 D.L.W.
Rev. 7-11-57 M.R.D. 14 Rev

NW⁴SW⁴ SEC 6
T 11 N R 56 W

NW 4 SEC. 6
T.11N., R.56W
OF AMERICA

UNITED STATES OF AMERICA

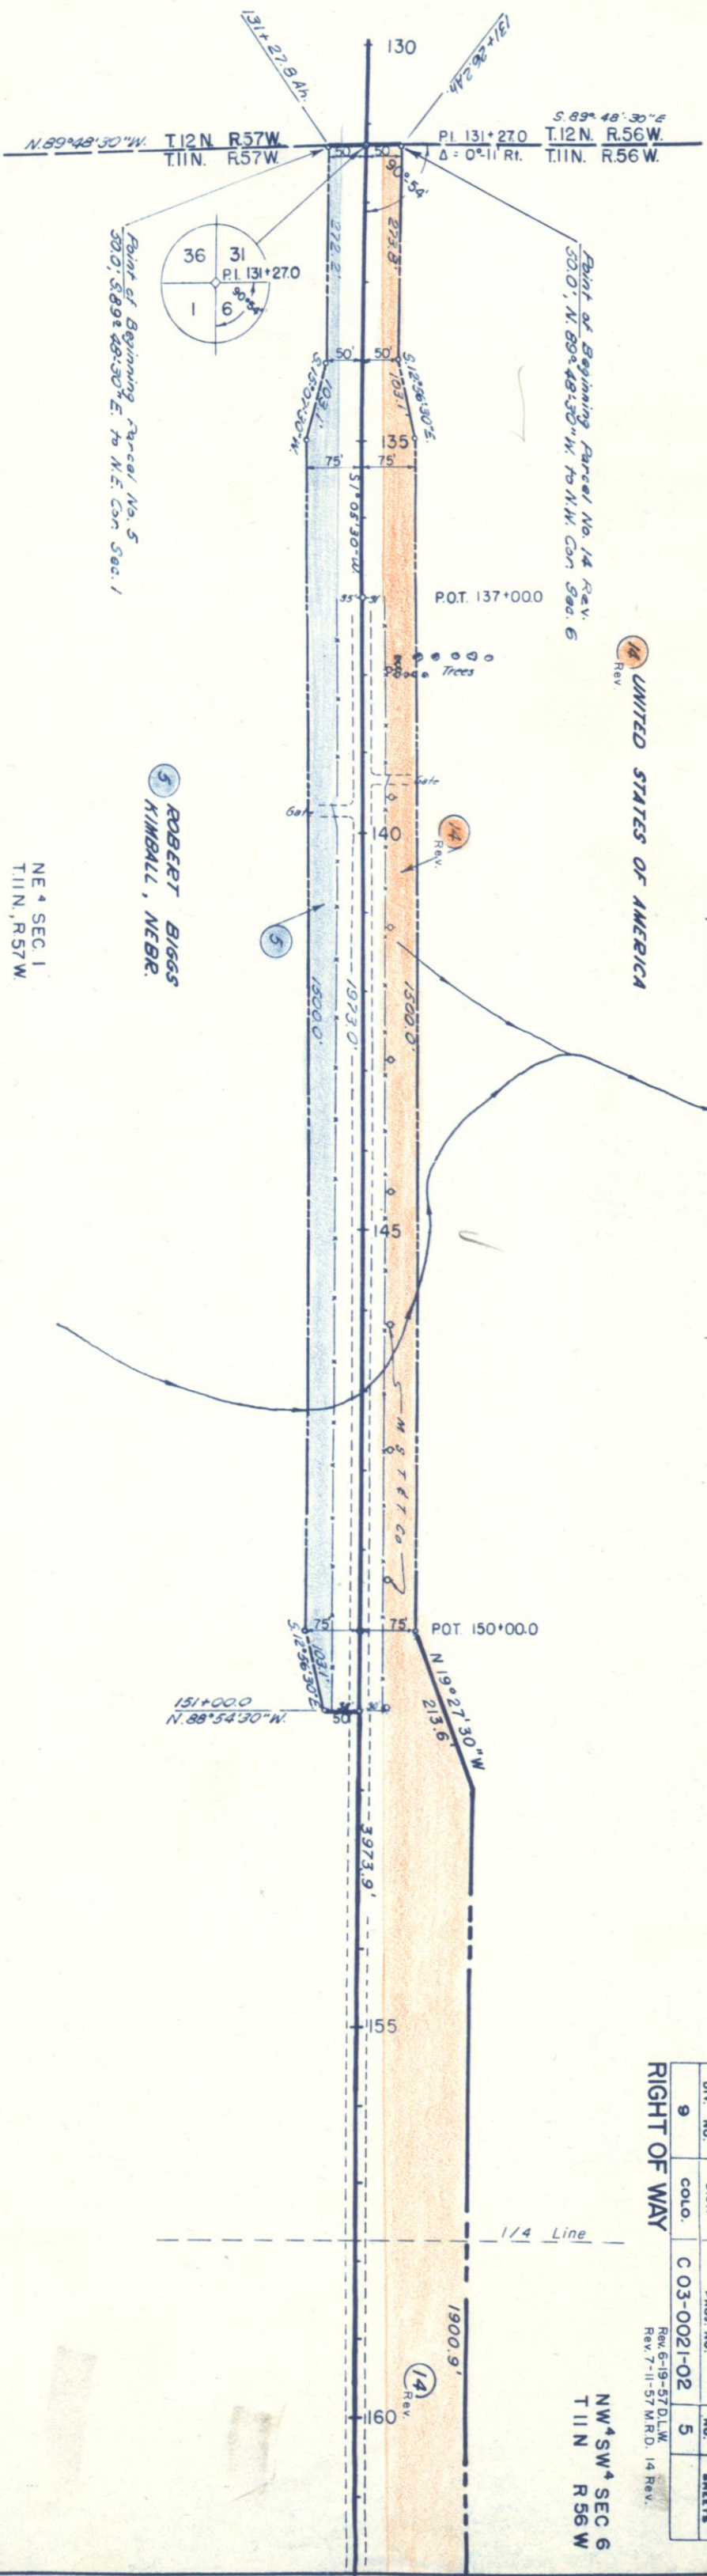


NE 4 SEC. 1
T.11N., R.57W.

5 ROBERT BIGGS
KIMBALL, NEBR.

#	8
Slim.	MI
A - 6(2)	
LL	34.1
P.I.	12.9
%-200=	41
C.B.R.=	8.7

9
S1m#1
A-6(2)

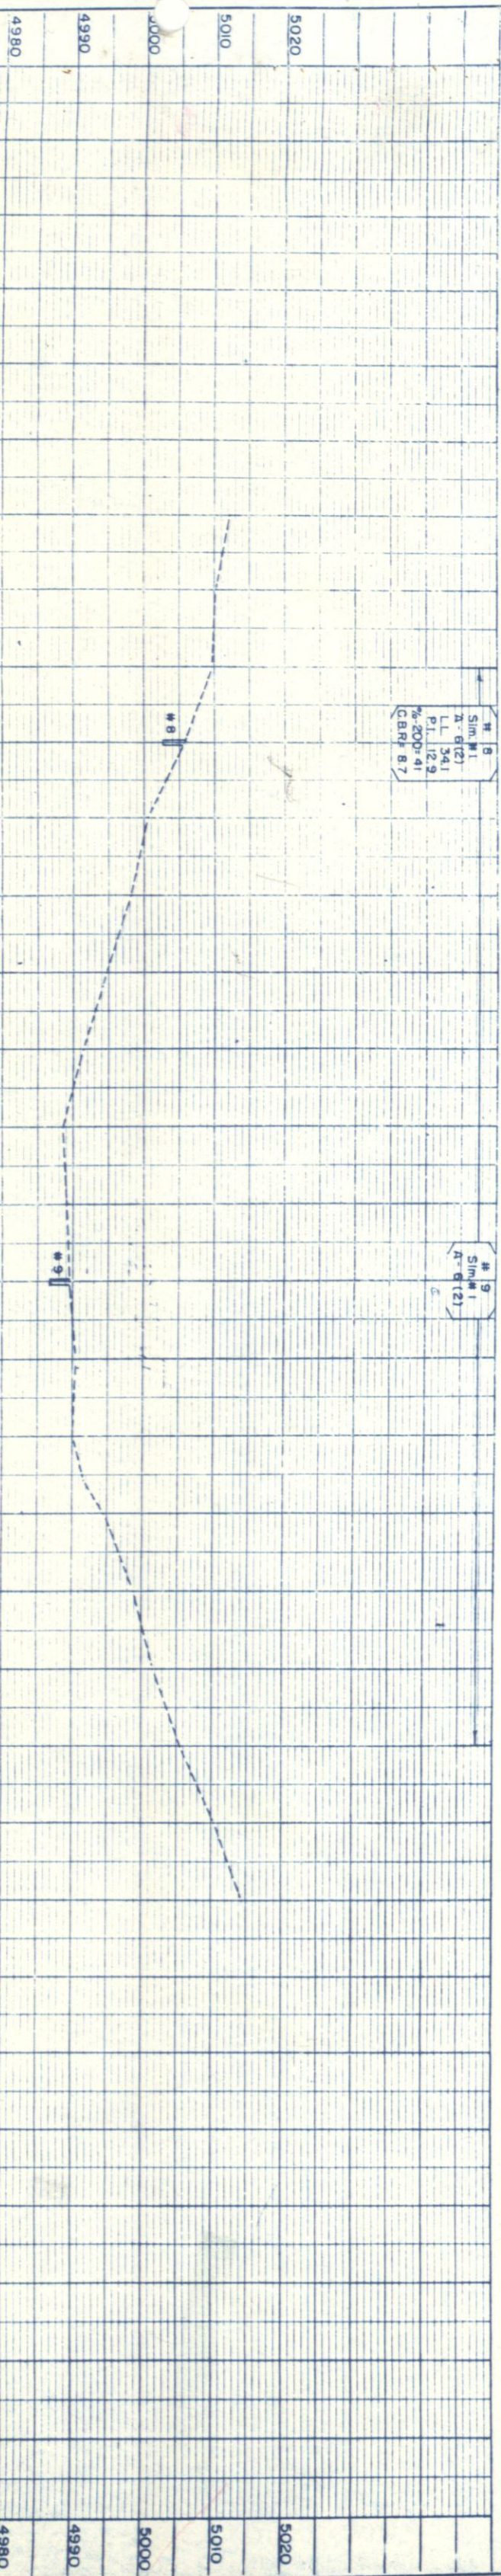


NW 4 SW 4 SEC. 6
T 11 N R 56 W

14 Rev. UNITED STATES OF AMERICA


NE 4 SE 4 SEC. 1
T 11 N R 57 W

NO.	PLAN
NOTE BOOK	SURVEYED
ALIGNED	PLOTTED
AT OF WAY CHECKED	
DATE	BY

NO.	PROFILE
NOTE BOOK	SURVEYED
GRADES CHECKED	PLOTTED
STRUCTURE NOTATIONS CHECKED	
DATE	BY

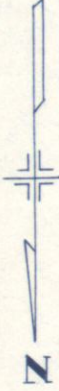

17/16 Line

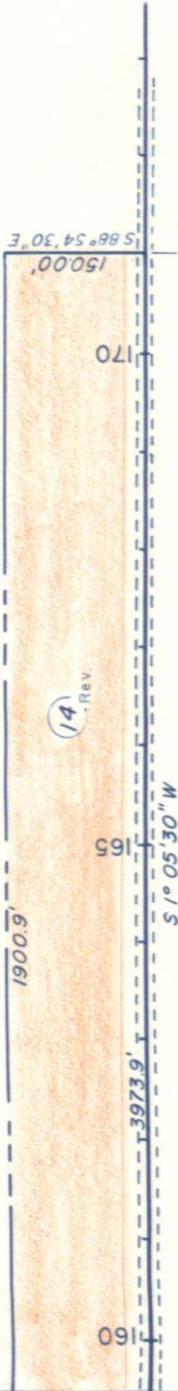

FED. ROAD DIV. NO.	DIST.	PROJ. NO.	SHEET NO.	TOTAL SHEETS
9	COLO.	C 03-0021-02	5A	

RIGHT OF WAY 7-II-57 NEW SHEET M.R.D. 14 Rev.

SW 4 SEC. 6
T. 11 N., R. 56 W.

15 THOR J. RASMUSSEN
KIMBALL, NEBR.

6 ROBERT BIGGS
KIMBALL, NEBR.

SE 4 SEC. 1
T. 11 N., R. 57 W.



NW 4 SEC. 7
T. 11 N., R. 56 W.

Point of Beginning Parcel No. 15 & 16 Rev.
75.0'; S. 89°18'30" W. to N.W. Cor. Sec. 7

Point of Beginning Parcel No. 6 & 7 Rev.
75.0'; N. 89°18'30" E. to N.E. Cor. Sec. 12



RIGHT OF WAY

FED. ROAD DIV. NO.	DIST.	PROJ. NO.	SHEET NO.	TOTAL SHEETS
9	COLO.	C 03-0021-02	6	

Rev. 6-19-57 D.L.W.
Rev. 7-11-57 RDC 7 Rev. & 16 Rev.

UNITED STATES OF AMERICA

UNITED STATES OF AMERICA

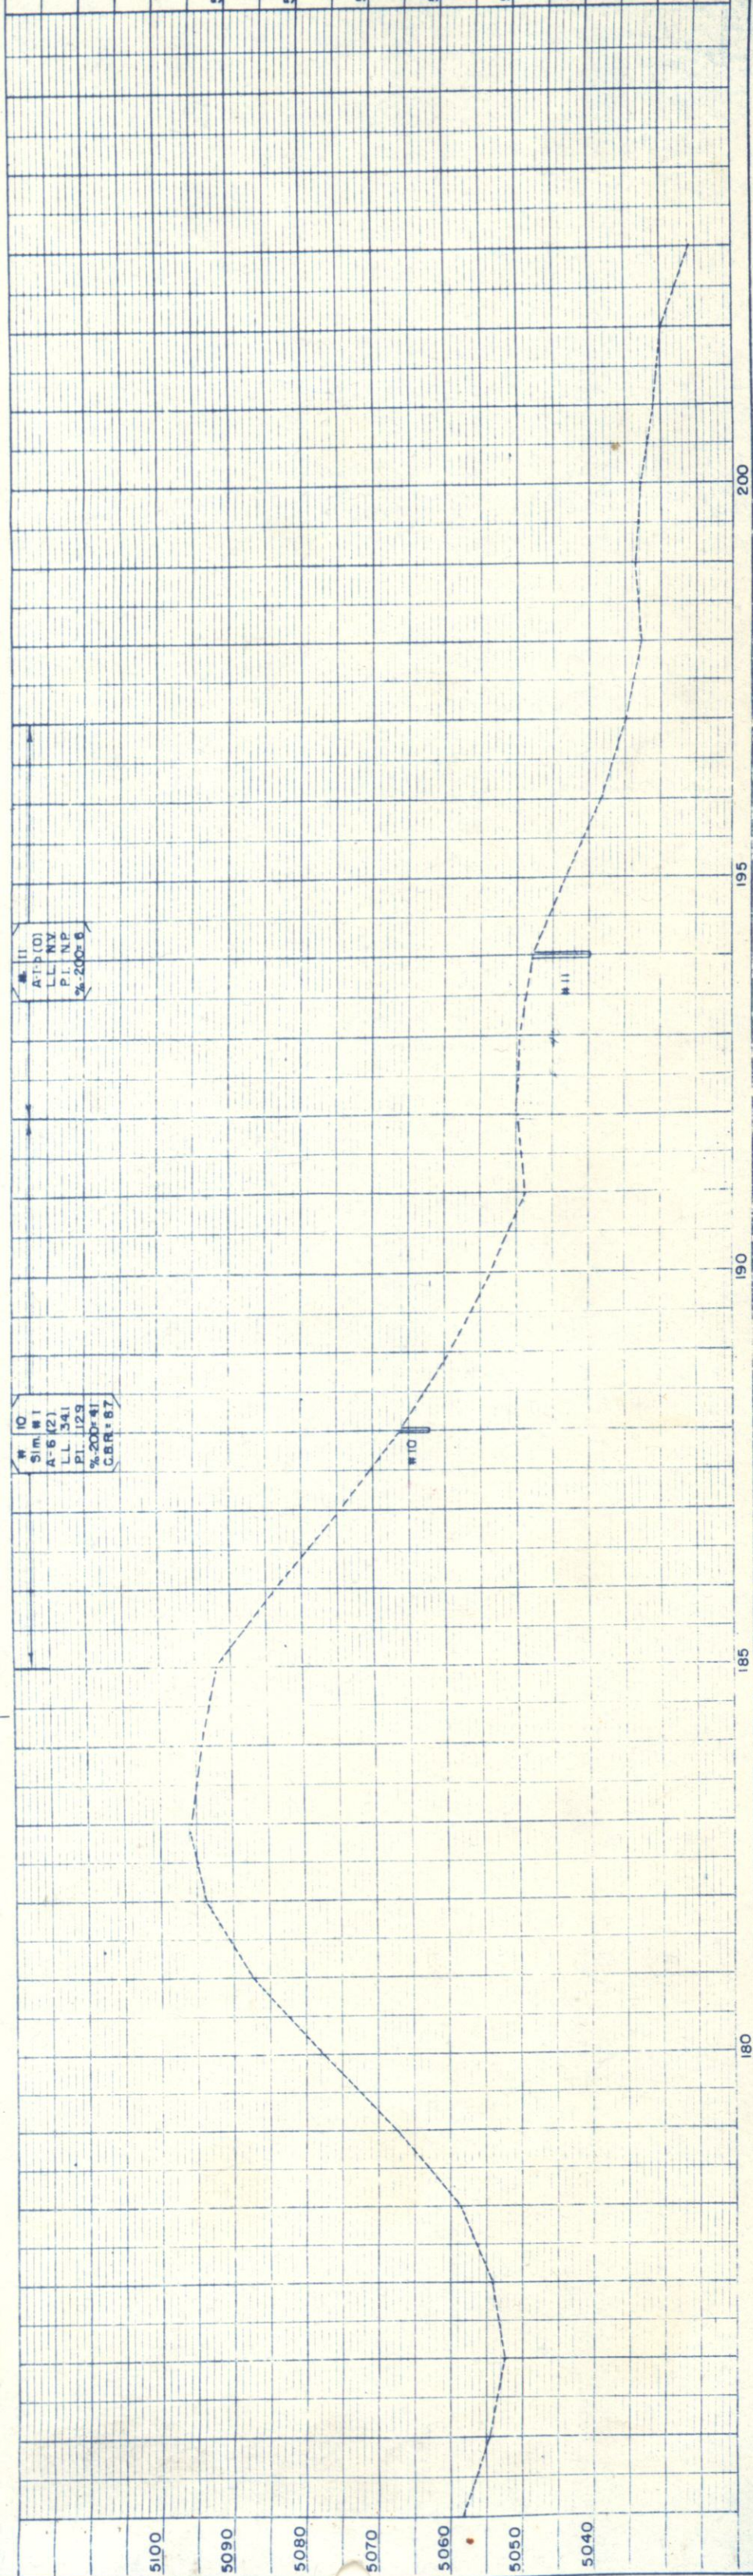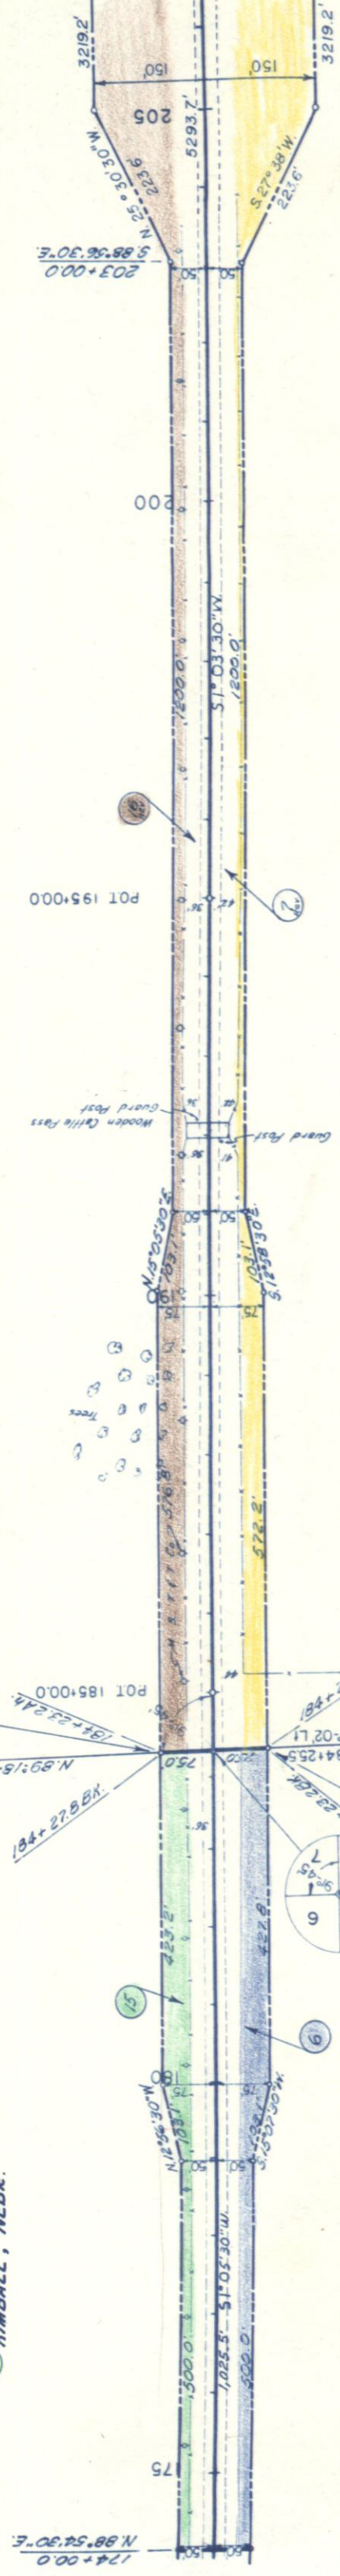

PROFILE		BY	DATE
NOTE BOOK NO.	SURVEYED		
	PLOTTED		
	GRADES CHECKED		
	B.M. NOTED		
STRUCTURE NOTATIONS CHKD			

PLAN		BY	DATE
NOTE BOOK NO.	SURVEYED		
	PLOTTED		
	ALIGNMENT CHECKED		
	RT. OF WAY CHECKED		

NW 4 Sec. 7
T. 11 N., R. 56 W.


SW 4 Sec. 7
T. 11 N., R. 56 W.



UNITED STATES OF AMERICA


UNITED STATES OF AMERICA

SE 4 Sec. 12
T. 11 N., R. 57 W.

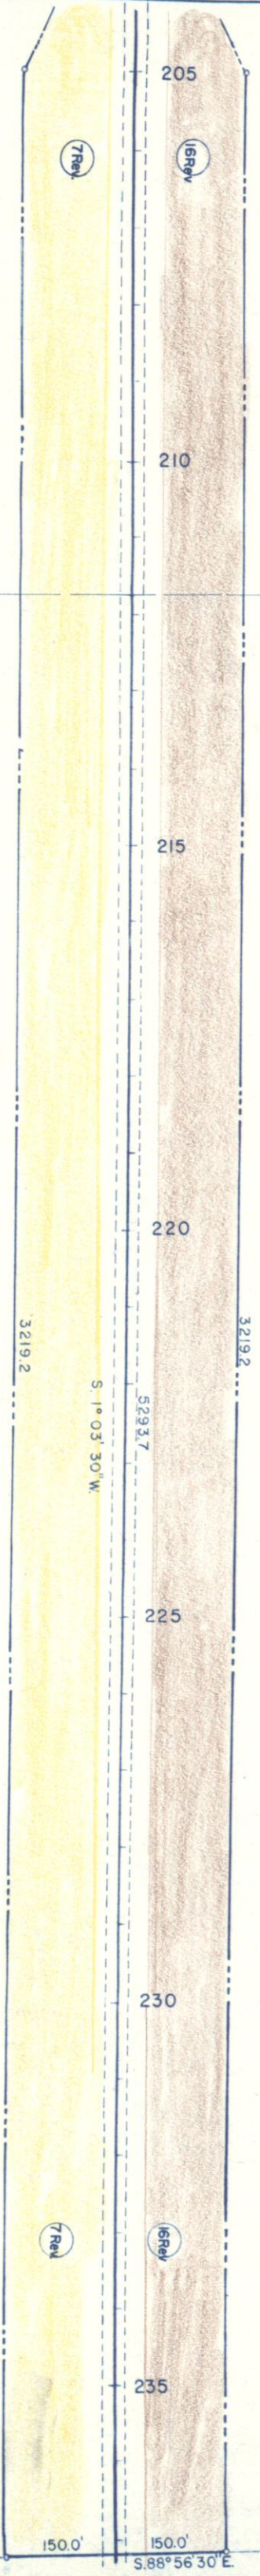

FIELD ROAD DIV. NO.	DIST.	PROJ. NO.	SHEET NO.	TOTAL SHEETS
9	COLD	C-03-0021-02	6A	

RIGHT OF WAY NEW SHEET 7-16-57

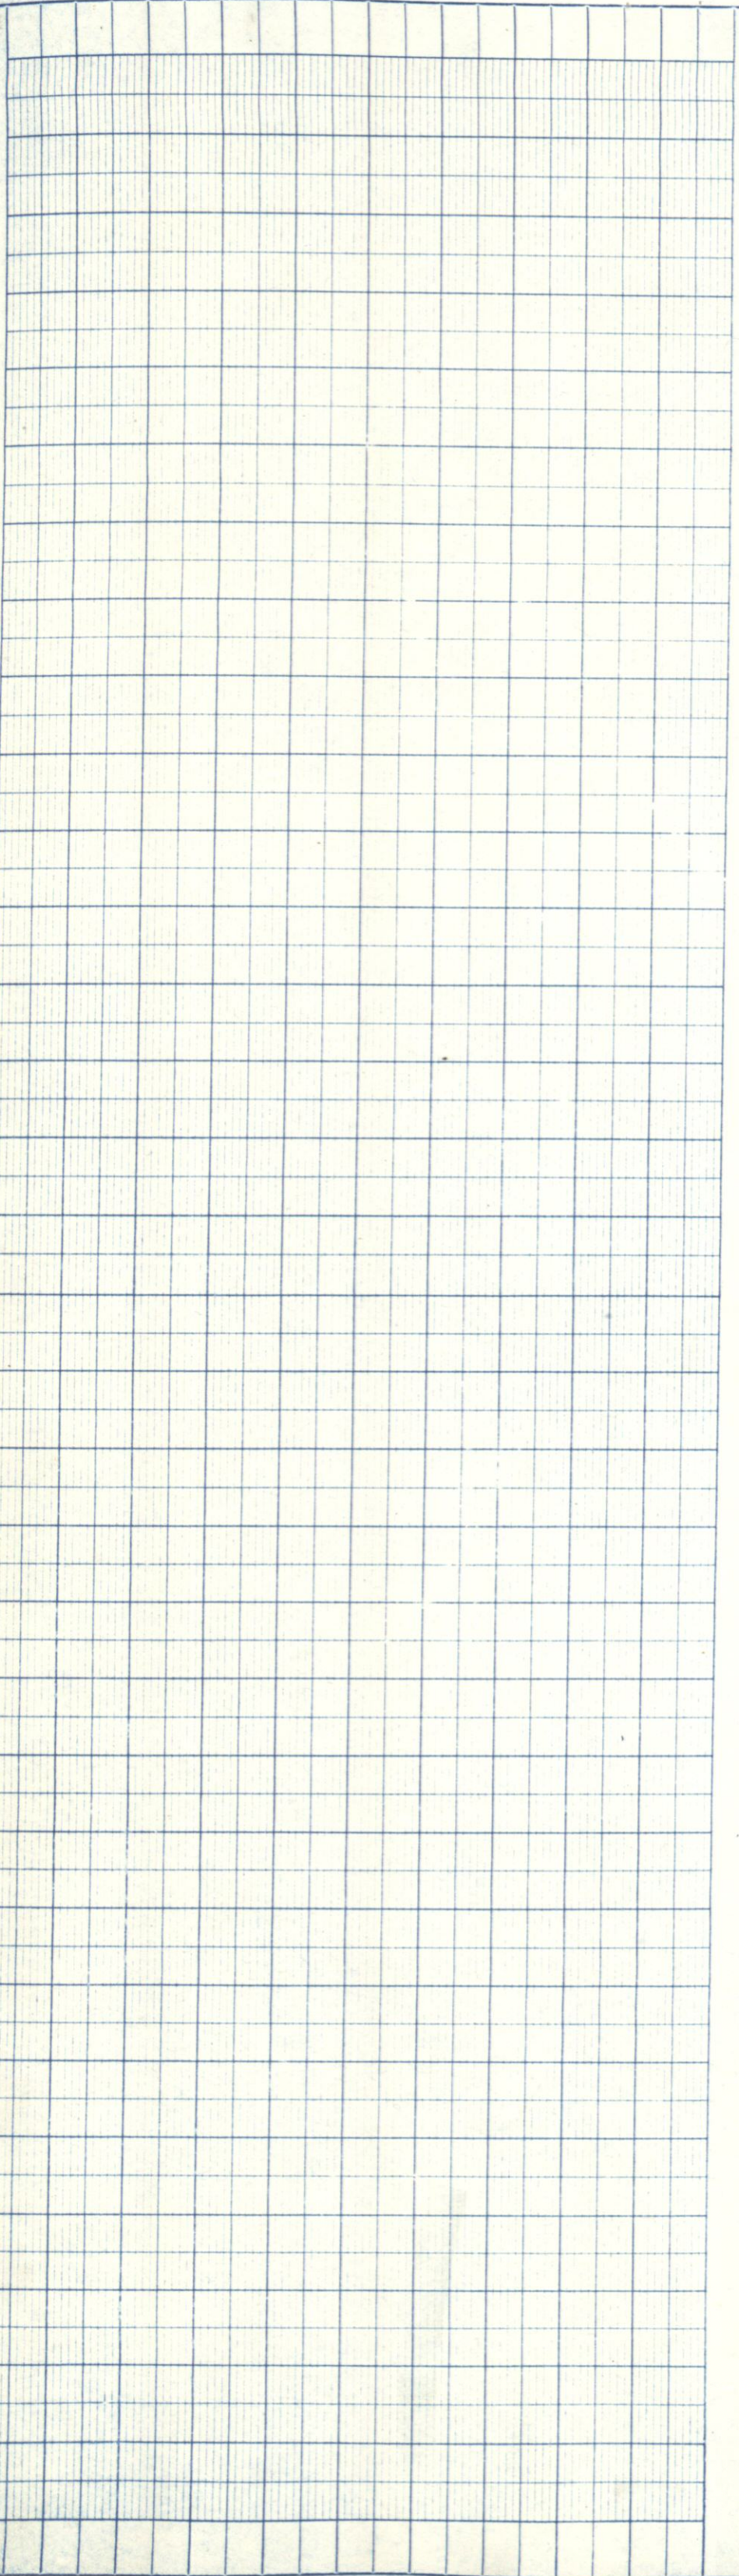

NW 1/4 SEC. 18
T.11N., R.56W.

SW 1/4 SEC. 18
T.11N., R.56W.




Point of Beginning Parcel No. 17
50.0'; N. 88° 56' 30" W. To N. 1/4 Cor.
Sec. 18

POT 255+00.0
S. 88° 56' 30" E.

POT 263+00.0
S. 88° 56' 30" E.

POT 274+00.0

N. 88° 56' 30" W.
281+00.0

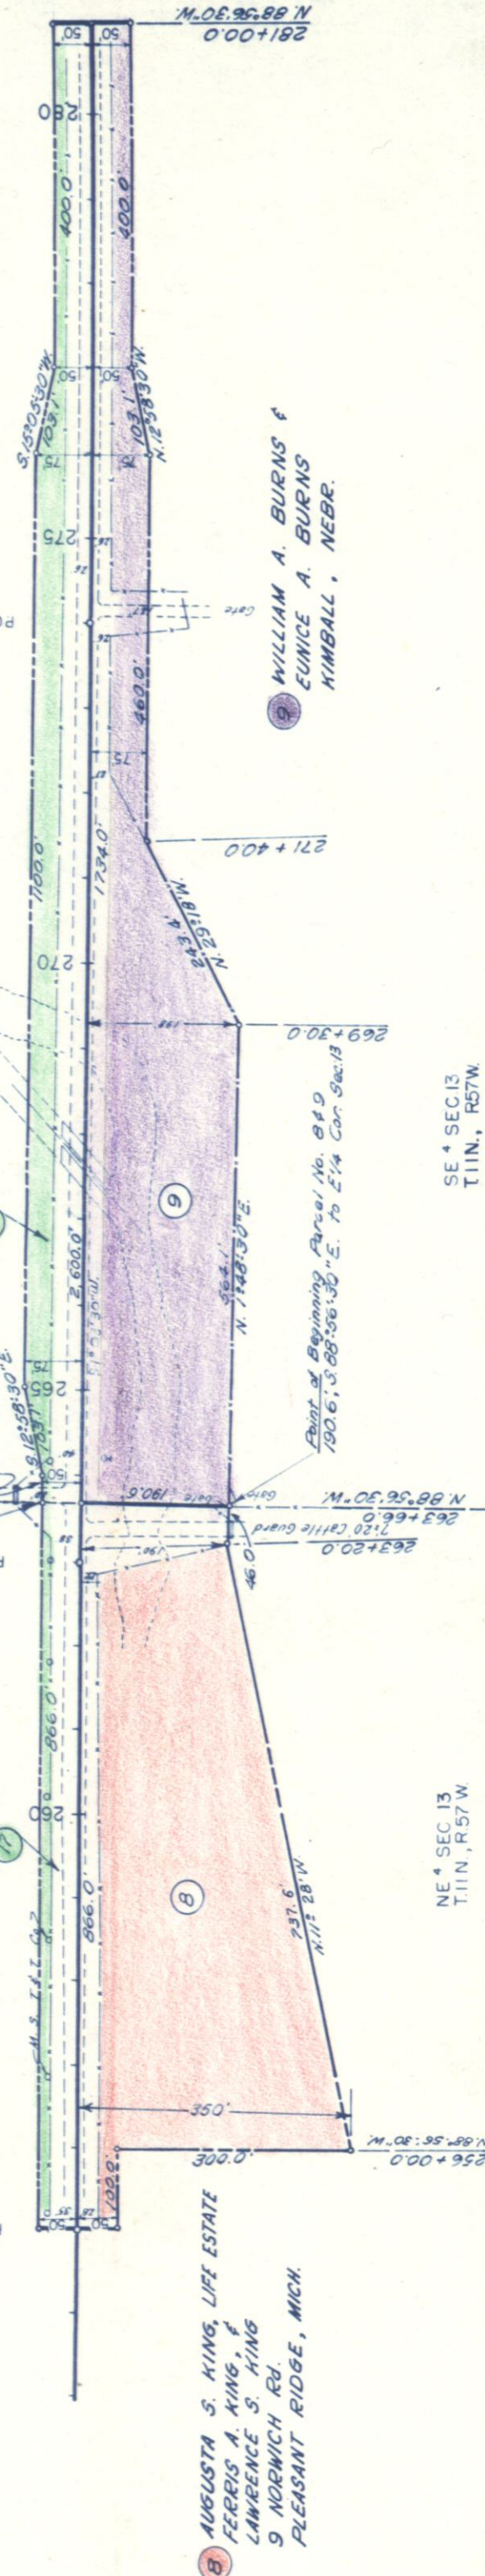


8 AUGUSTA S. KING, LIFE ESTATE
FERRIS A. KING, &
LAWRENCE S. KING
9 NORWICH RD.
PLEASANT RIDGE, MICH.

9 WILLIAM A. BURNS &
EUNICE A. BURNS
KIMBALL, NEBR.

NE 1/4 SEC. 13
T.11N., R.57W.

SE 1/4 SEC. 13
T.11N., R.57W.

Point of Beginning Parcel No. 8 & 9
190.6'; S. 88° 56' 30" E. To E 1/4 Cor. Sec. 13

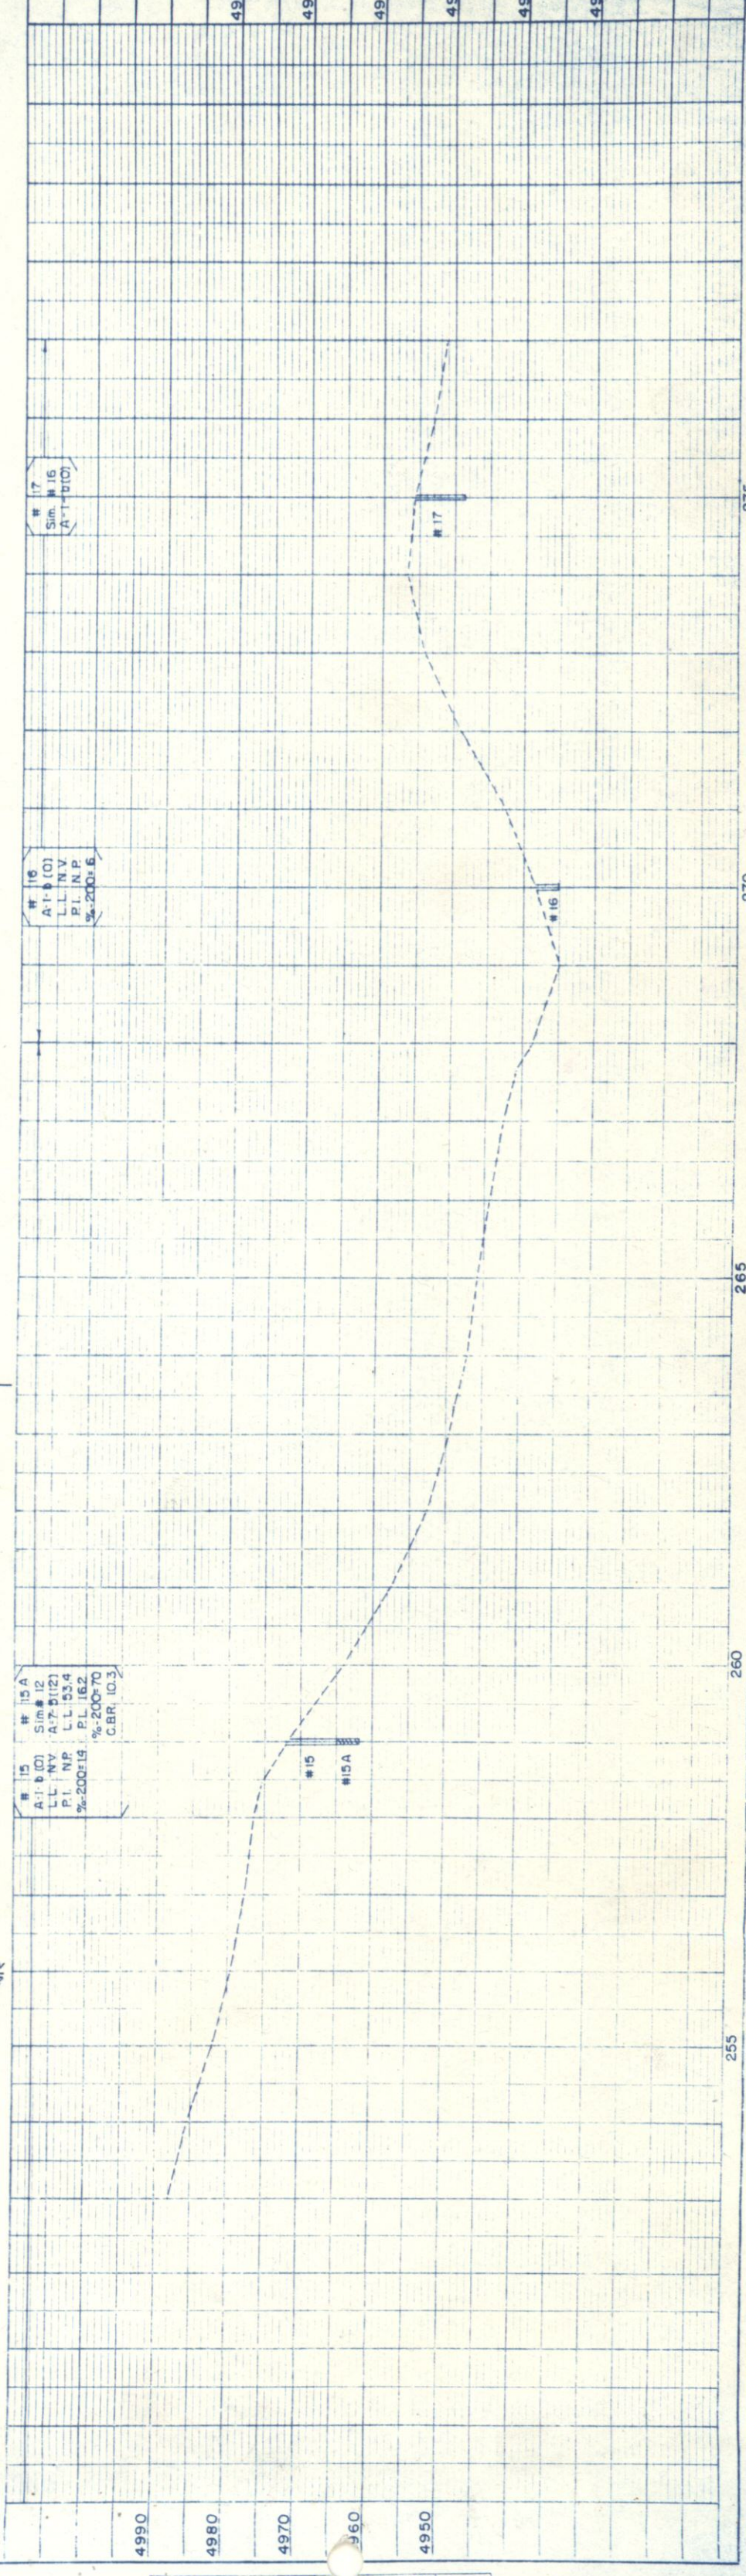

15
A-1-B (1)
LL NV
P.L. NP
% 200+14
C.B.R. 10.3

16
A-1-B (1)
LL NV
P.L. NP
% 200+16

17
Sim. # 16
A-1-B (1)

SW⁴NW⁴ SEC. 30

SW⁴ SEC. 30
T11N R56W



21A UNITED STATES OF AMERICA

FED. ROAD DIV. NO.	DIST.	PROJ. NO.	SHEET NO.	TOTAL SHEETS
9	COL. 0	C 03-0021-02	8 A	

RIGHT OF WAY 7-12-57 NEW SHEET M.R.D.

STA 356 + 31.6 (Approx)
N 88° 59' W

1/16" Line

21A

360

365

370

375

380

385

21A

150'

150'

S 1° 01' W

NE⁴ SEC. 25
T11N R57W


SE⁴ SEC. 25
T11N R57W

PROFILE	
SURVEYED	DATE
GRADES CHECKED	BY
8 M. NOTED	
STRUCTURE NOTED	
NO.	

PLAN	
SURVEYED	DATE
ALIGNED	BY
RT. OF WAY CHECKED	
NO.	

NO.	NOTE BOOK	PROFILE	SURVEYED	BY	DATE
			PLOTTED GRADES CHECKED & M. NOTED STRUCTURE NOTED MS. CH.		

PLAN	NOTE BOOK	NO.	SURVEYED	
			PLOTTED	
			ALTIMETER CHECKED	
			R/L OF WAY CHECKED	
			BY	DATE

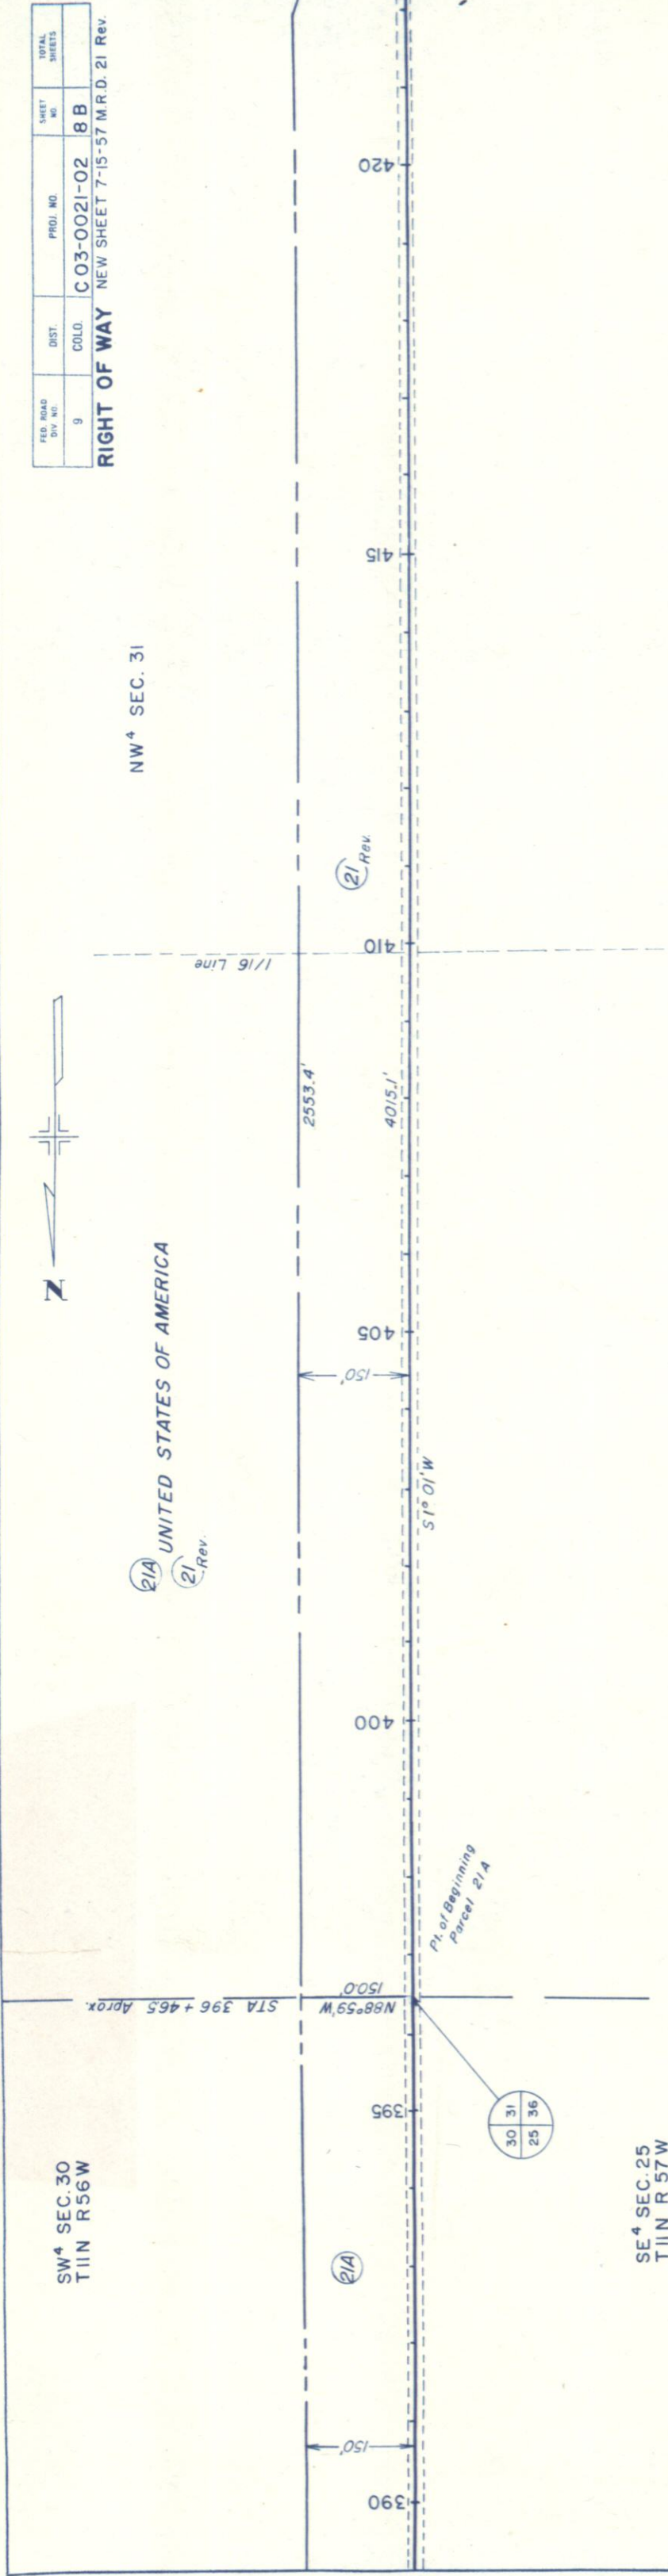

FED. ROAD DIV. NO.	DIST.	PROJ. NO.	SHEET NO.	TOTAL SHEETS
9	COLLO.	C 03-0021-02	8 B	

RIGHT OF WAY NEW SHEET 7-15-57 M.R.D. 21 Rev.

SW 4 Sec. 6
T. 10N., R. 56 W.

SE 4 Sec. 1
T. 10N., R. 57 W.

NE 4 Sec. 12
T. 10N., R. 57 W.

FED. ROAD DIV. NO.	DIST.	PROJ. NO.	SHEET NO.	TOTAL SHEETS
9	C-03	0021-02	9A	

RIGHT OF WAY

New Sheet 7-16-57
NW 4 Sec. 7
T. 10N., R. 56 W.



21E UNITED STATES OF AMERICA

21B UNITED STATES OF AMERICA

21C UNITED STATES OF AMERICA

551 + 81.1 (Approx.)

S 1° 01' W

PLAN	DATE
NOTE BOOK	BY
SAVED	
ALIGNED	
NOTED	
RT. OF WAY CHECKED	
NO	

PROFILE	DATE
NOTE BOOK	BY
SAVED	
GRADES CHECKED	
B. M. NOTED	
STRUCTURE NOTATIONS CH. NO.	

FED. ROAD DIV. NO.	DIST.	PROJ. NO.	SHEET NO.	TOTAL SHEETS
9	C-03-0021-02	98		

RIGHT OF WAY New Sheet 7-17-57

SW⁴ Sec. 7
T. 10N., R. 56W.

21F UNITED STATES OF AMERICA

NW⁴ Sec 7
T. 10N., R. 56 W.

NE⁴ Sec. 12
T. 10N., R. 57 W.


21C UNITED STATES OF AMERICA

SE⁴Sec. 12
T. 10N., R. 57 W.



PLAN	
DATE	BY
SURVEYED	
PLOTTER	
ALIGNED CHECKED	
RT. OF WAY CHECKED	
NO.	

PROFILE	
DATE	BY
SURVEYED	
PLOTTER	
GRADE CHECKED	
B.M. NOTED	
STRUCTURE NOTATIONS CHECKED	
NO.	

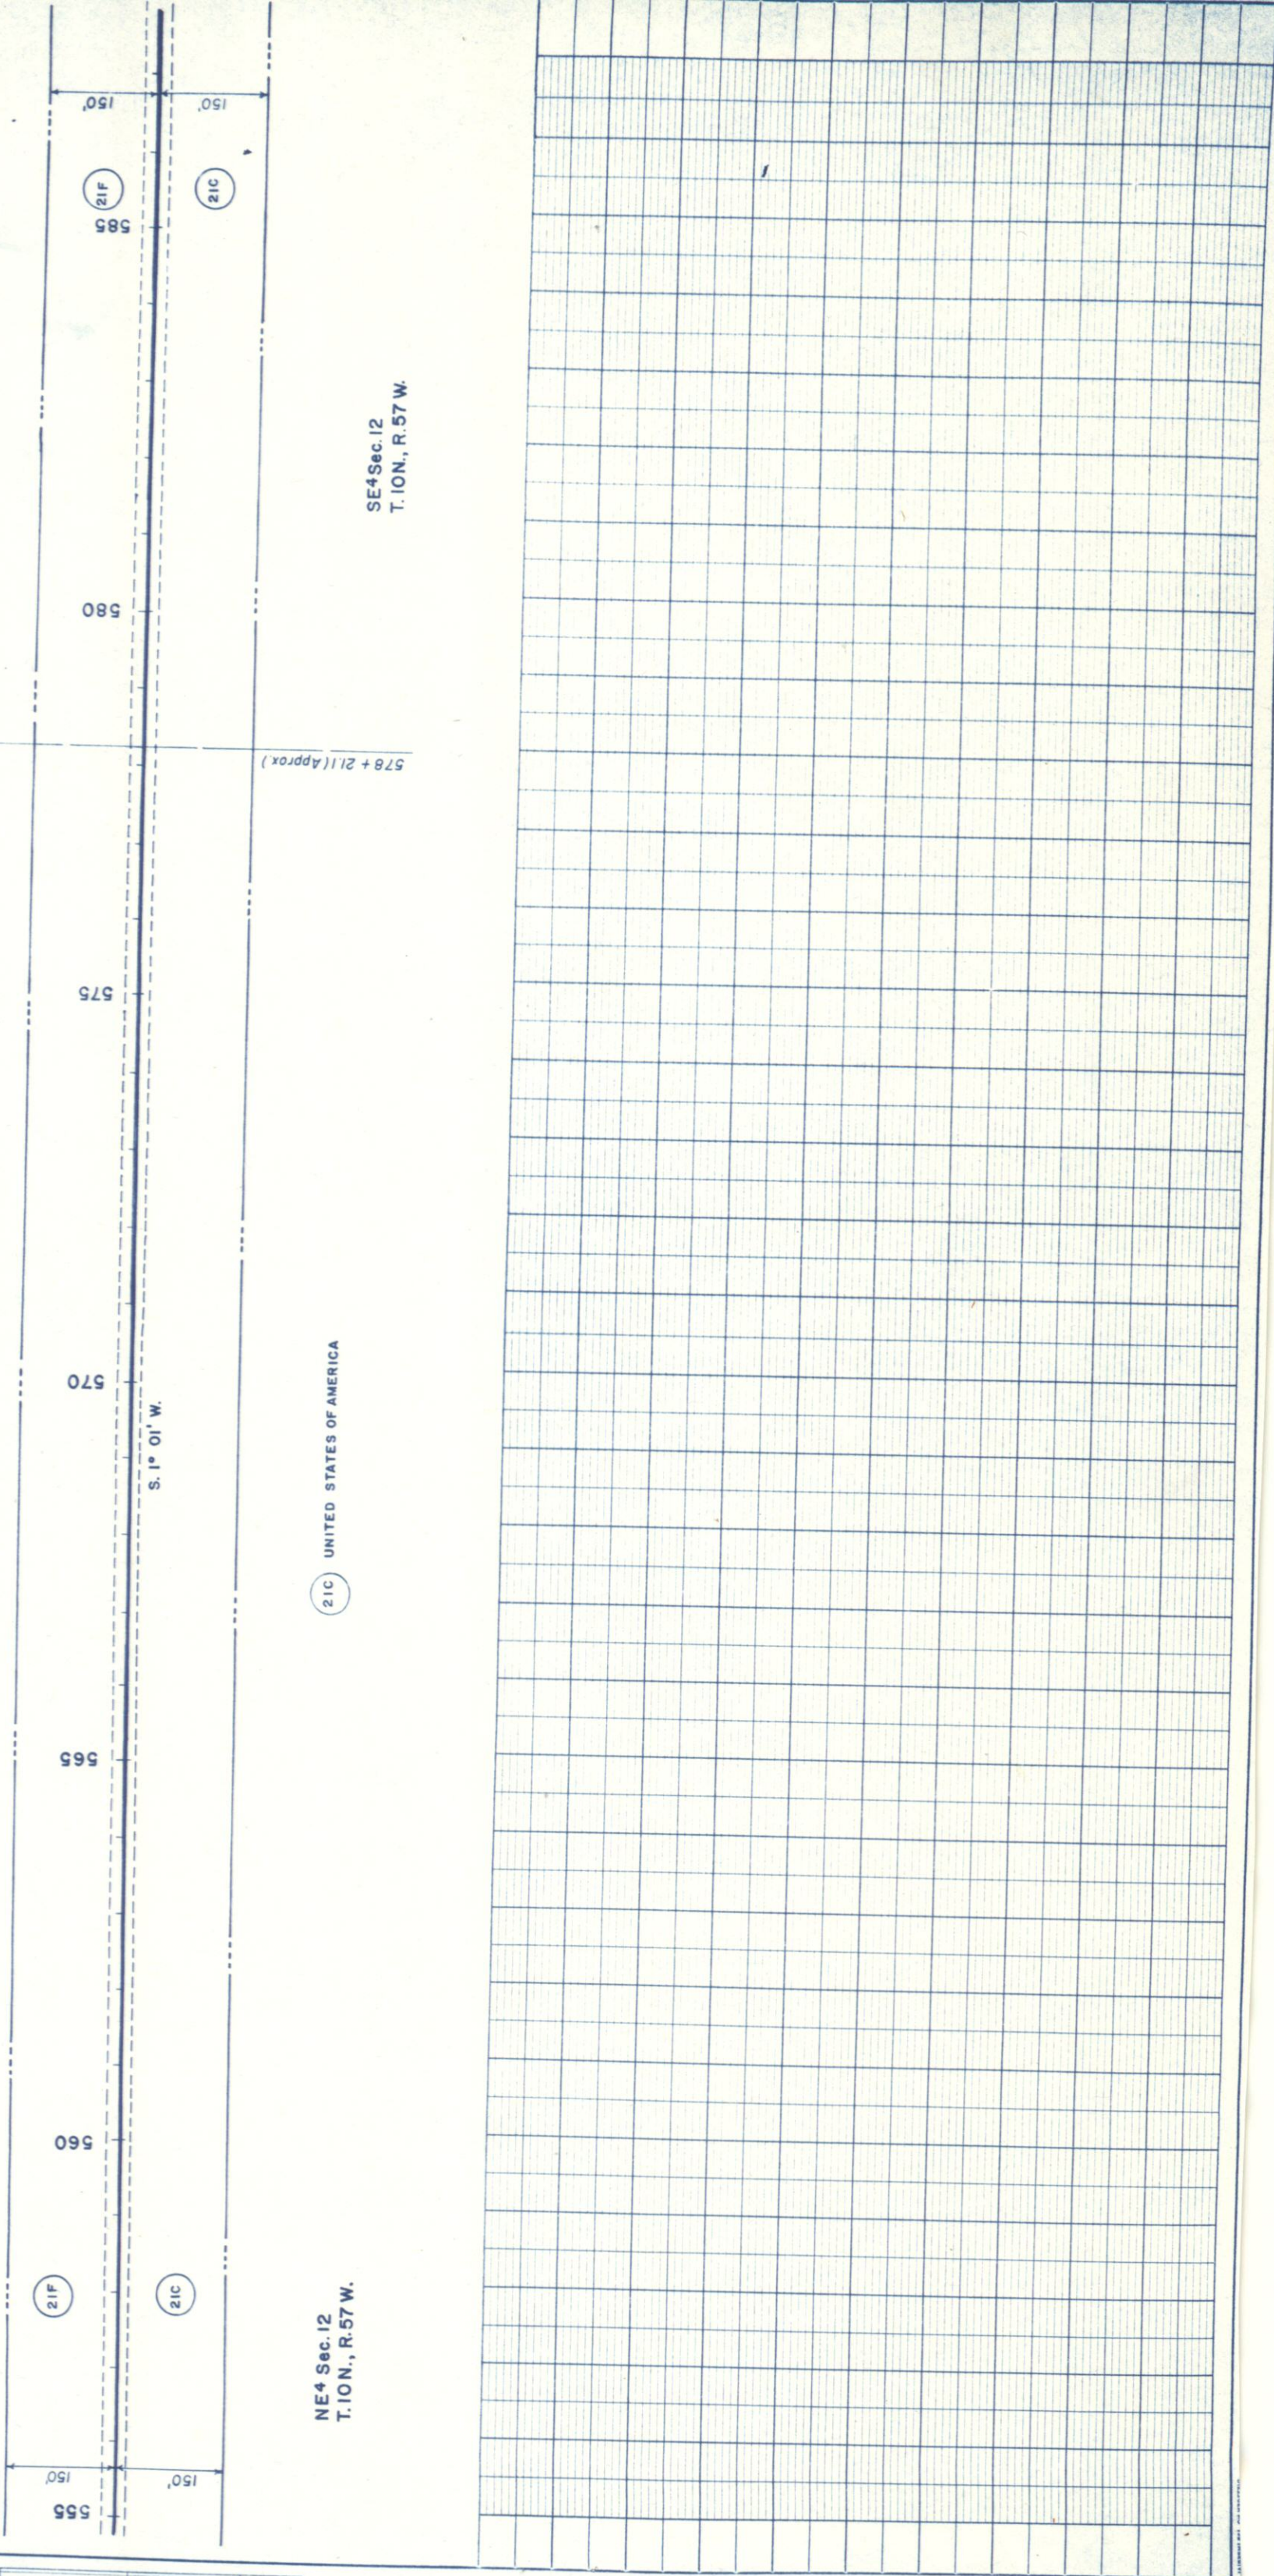

SW4 Sec. 7
T. 10N., R. 56 W.


NW4 Sec. 18
T. 10N., R. 56 W.

FED. ROAD DIV. NO.	DIST.	PROJ. NO.	SHEET NO.	TOTAL SHEETS
9	COLO.	C-03-0021-02	9C	

RIGHT OF WAY
NEW SHEET 7-16-57



(21F) UNITED STATES OF AMERICA

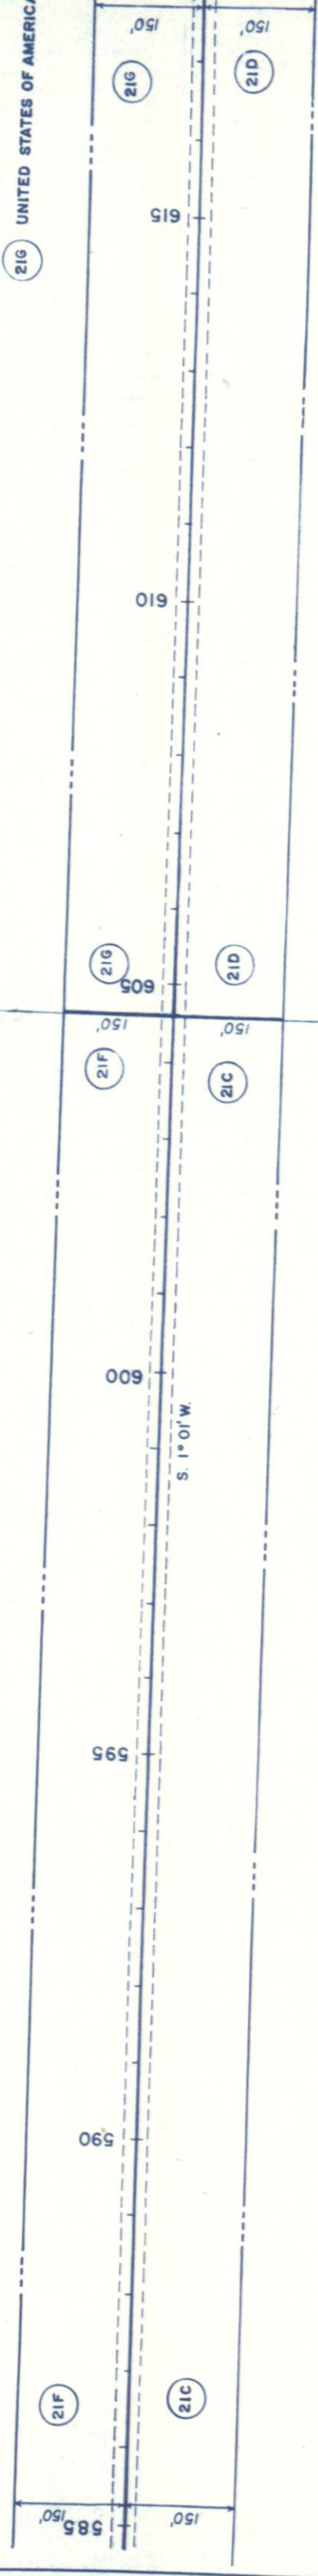

(21C) UNITED STATES OF AMERICA

SE4 Sec. 12
T. 10N., R. 57 W.

NE4 Sec. 13
T. 10N., R. 57 W.

(21G) UNITED STATES OF AMERICA

(21D)

(21G)

NO.	DATE
BY	DATE
SURVEYED	
PLOTTED	
CHECKED	
NOTED	
STRUCTURE NOTATIONS CHKD	

NO.	DATE
BY	DATE
SURVEYED	
PLOTTED	
CHECKED	
NOTED	
STRUCTURE NOTATIONS CHKD	

NW 4 Sec. 18
T. 10N., R. 56W.

SW 4 Sec. 18
T. 10N., R. 56W.

FED. ROAD DIV. NO.	DIST.	PROJ. NO.	SHEET NO.	TOTAL SHEETS
9	COLD.	C-03-0021-02	9D	

RIGHT OF WAY

NEW SHEET 7-16-57



(21G) UNITED STATES OF AMERICA



(21D) UNITED STATES OF AMERICA

NE 4 Sec. 13
T. 10N., R. 57W.

SE 4 Sec. 13
T. 10N., R. 57W.



NO.	PLAN
NOTE BOOK	
RT. OF WAY CHECKED	
DATE	

NO.	PROFILE
NOTE BOOK	
GRADES CHECKED	
DATE	

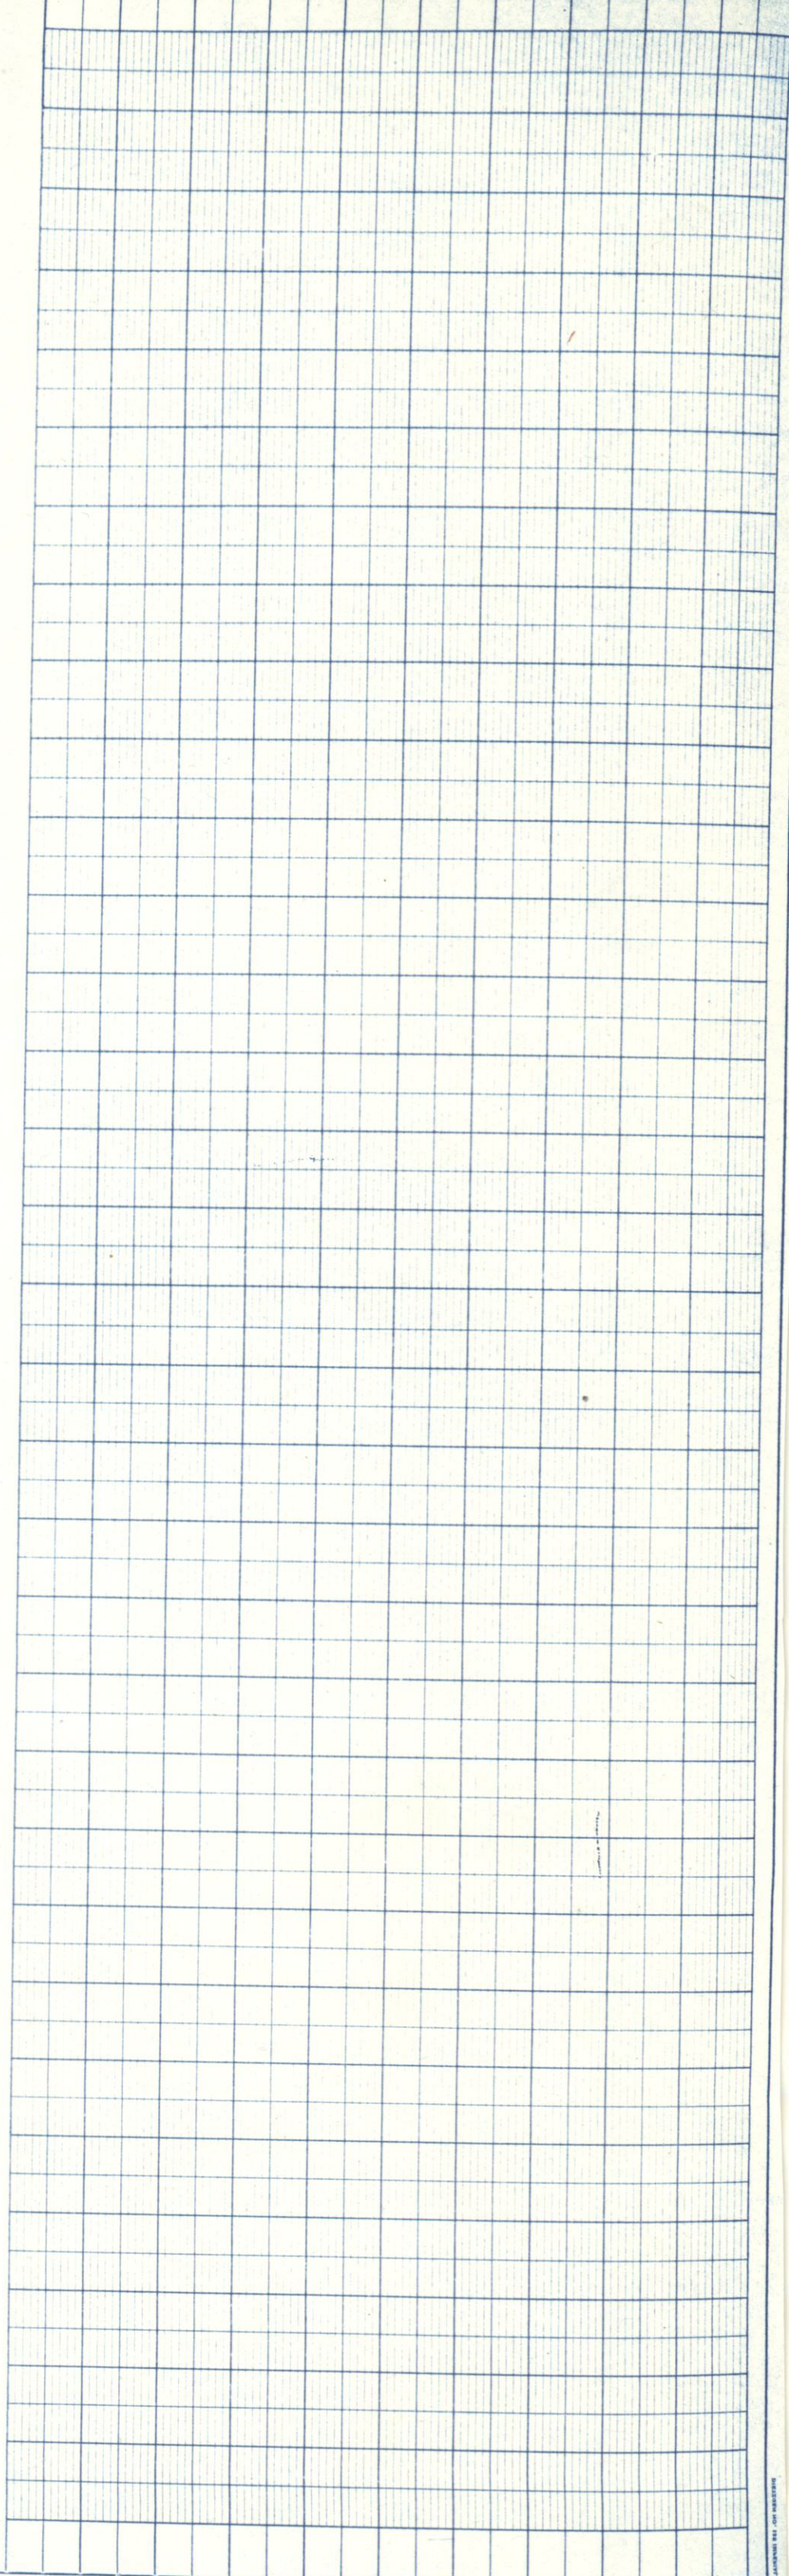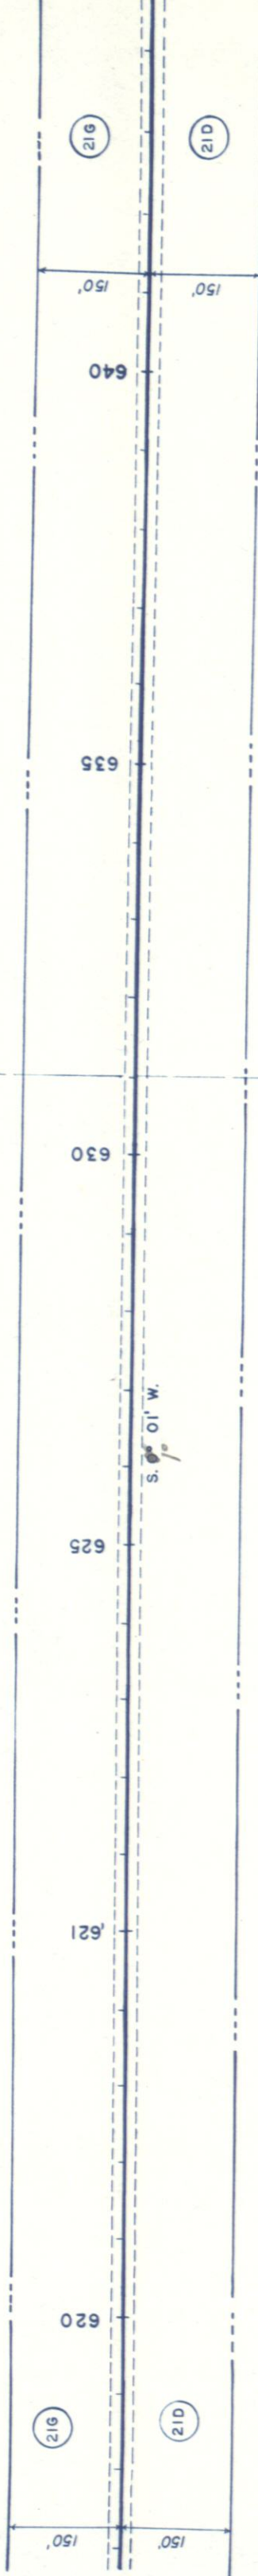

NO.	
NOTE BOOK	
PLOTS CHECKED	
PLOTS	
DATE	

NO.	
NOTE BOOK	
PLOTS CHECKED	
PLOTS	
DATE	

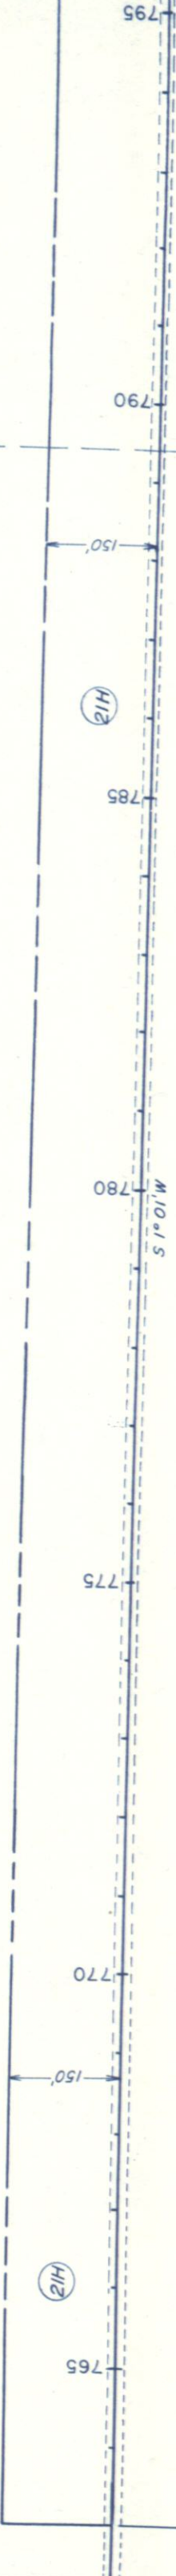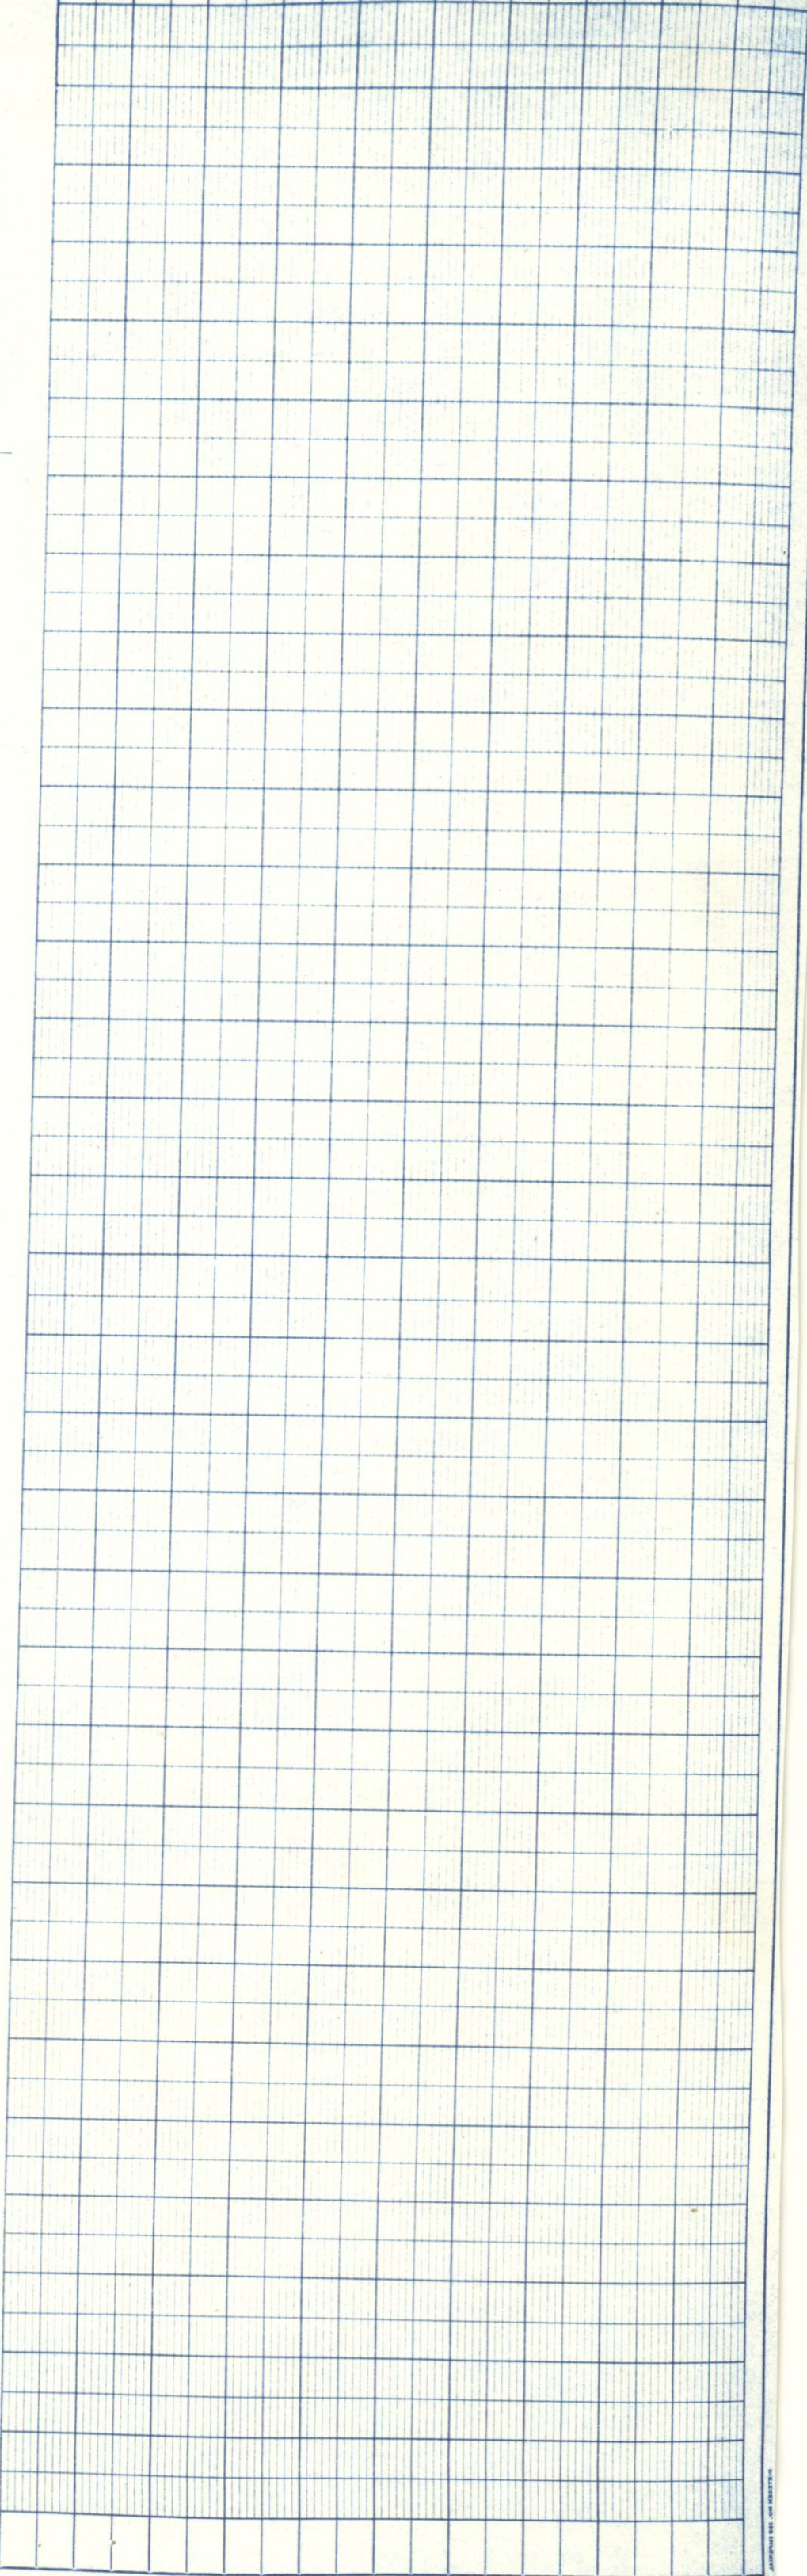

FED. ROAD DIV. NO.	DIST.	PROJ. NO.	SHEET NO.	TOTAL SHEETS
9	COLD	C-03-0021-02	9F	

RIGHT OF WAY

SW 4 SEC. 31
TION R 56W

NW 4 SEC. 31
TION R 56W

STA. 763+01.1 Approx.

SW⁴ SEC. 31
TION R 56W

(21H) UNITED STATES OF AMERICA



PLAN	
SURVEYED	BY
PLOTTED	DATE
ALIGNED	
RT. OF WAY CHECKED	
NOTE BOOK	
NO.	

PROFILE	
SURVEYED	BY
PLOTTED	DATE
GRADES CHECKED	
B.M. NOTED	
STRUCTURE NOTATIONS CHECKED	
NOTE BOOK	
NO.	



FED. ROAD DIV. NO.	DIST.	PROJ. NO.	SHEET NO.	TOTAL SHEETS
9	COLO.	C-03-0021-02	96	

RIGHT OF WAY^{NEW} SHEET 7-16-57 M.R.D.

PLAN	
SURVEYED	NO.
PLOTTED	NOTE BOOK
ALIGNED	HT. OF WAT. CHECKED
DATE	

PROFILE	
SURVEYED	NO.
PLOTTED	NOTE BOOK
GRADES CHECKED	R.M. NOTED
DATE	STRUCTURE NOTED



FED. ROAD DIST. NO.	DIST.	PROJ. NO.	SHEET NO.	TOTAL SHEETS
9	COLO.	C-03-0021-02	9H	

RIGHT OF WAY NEW SHEET 7-16-57 M.R.D. 27Rev.

27 Rev. UNITED STATES OF AMERICA

SW1/4 Sec. 6
T. 9N., R. 56W.

SE1/4 Sec. 1
T. 9N., R. 57W.

N Line SW1/4 SEC 6

S 89° 34' 30" W

1540.4'

840

845

27 Rev.

2664.0'

S 0° 25' 30" E

850

FED. ROAD DIV. NO.,	DIST.	PROJ. NO.	SHEET NO.	TOTAL SHEETS
9	COLO.	C 03-0021-02	10	

**RIGHT OF WAY
TES OF AMERICA**

UNITED STATES
RIGHT OF WAY
Rev. 6-19-57 D.L.W.
Rev. 7-17-57 D.L.W.

NW 4 SEC. 7

SW 4 SEC. 6
T.9N., R.56W.

N


27 UNITED STATES OF AMERICA
Rev.

Point of Beginning Parcel No. 27 & 28
75.0; S. 89° 16' 30" W. to S.W. Cor. Rev.
Sen. 6

[illegible][illegible]

NO. 8950	STRUCTURE NOTED	
NOTE BOOK	GRADES CHECKED	
PLOTTED		821
		42738

NO. 8950	STRUCTURE NOTED	
NOTE BOOK	GRADES CHECKED	
PLOTTED		821
		42738

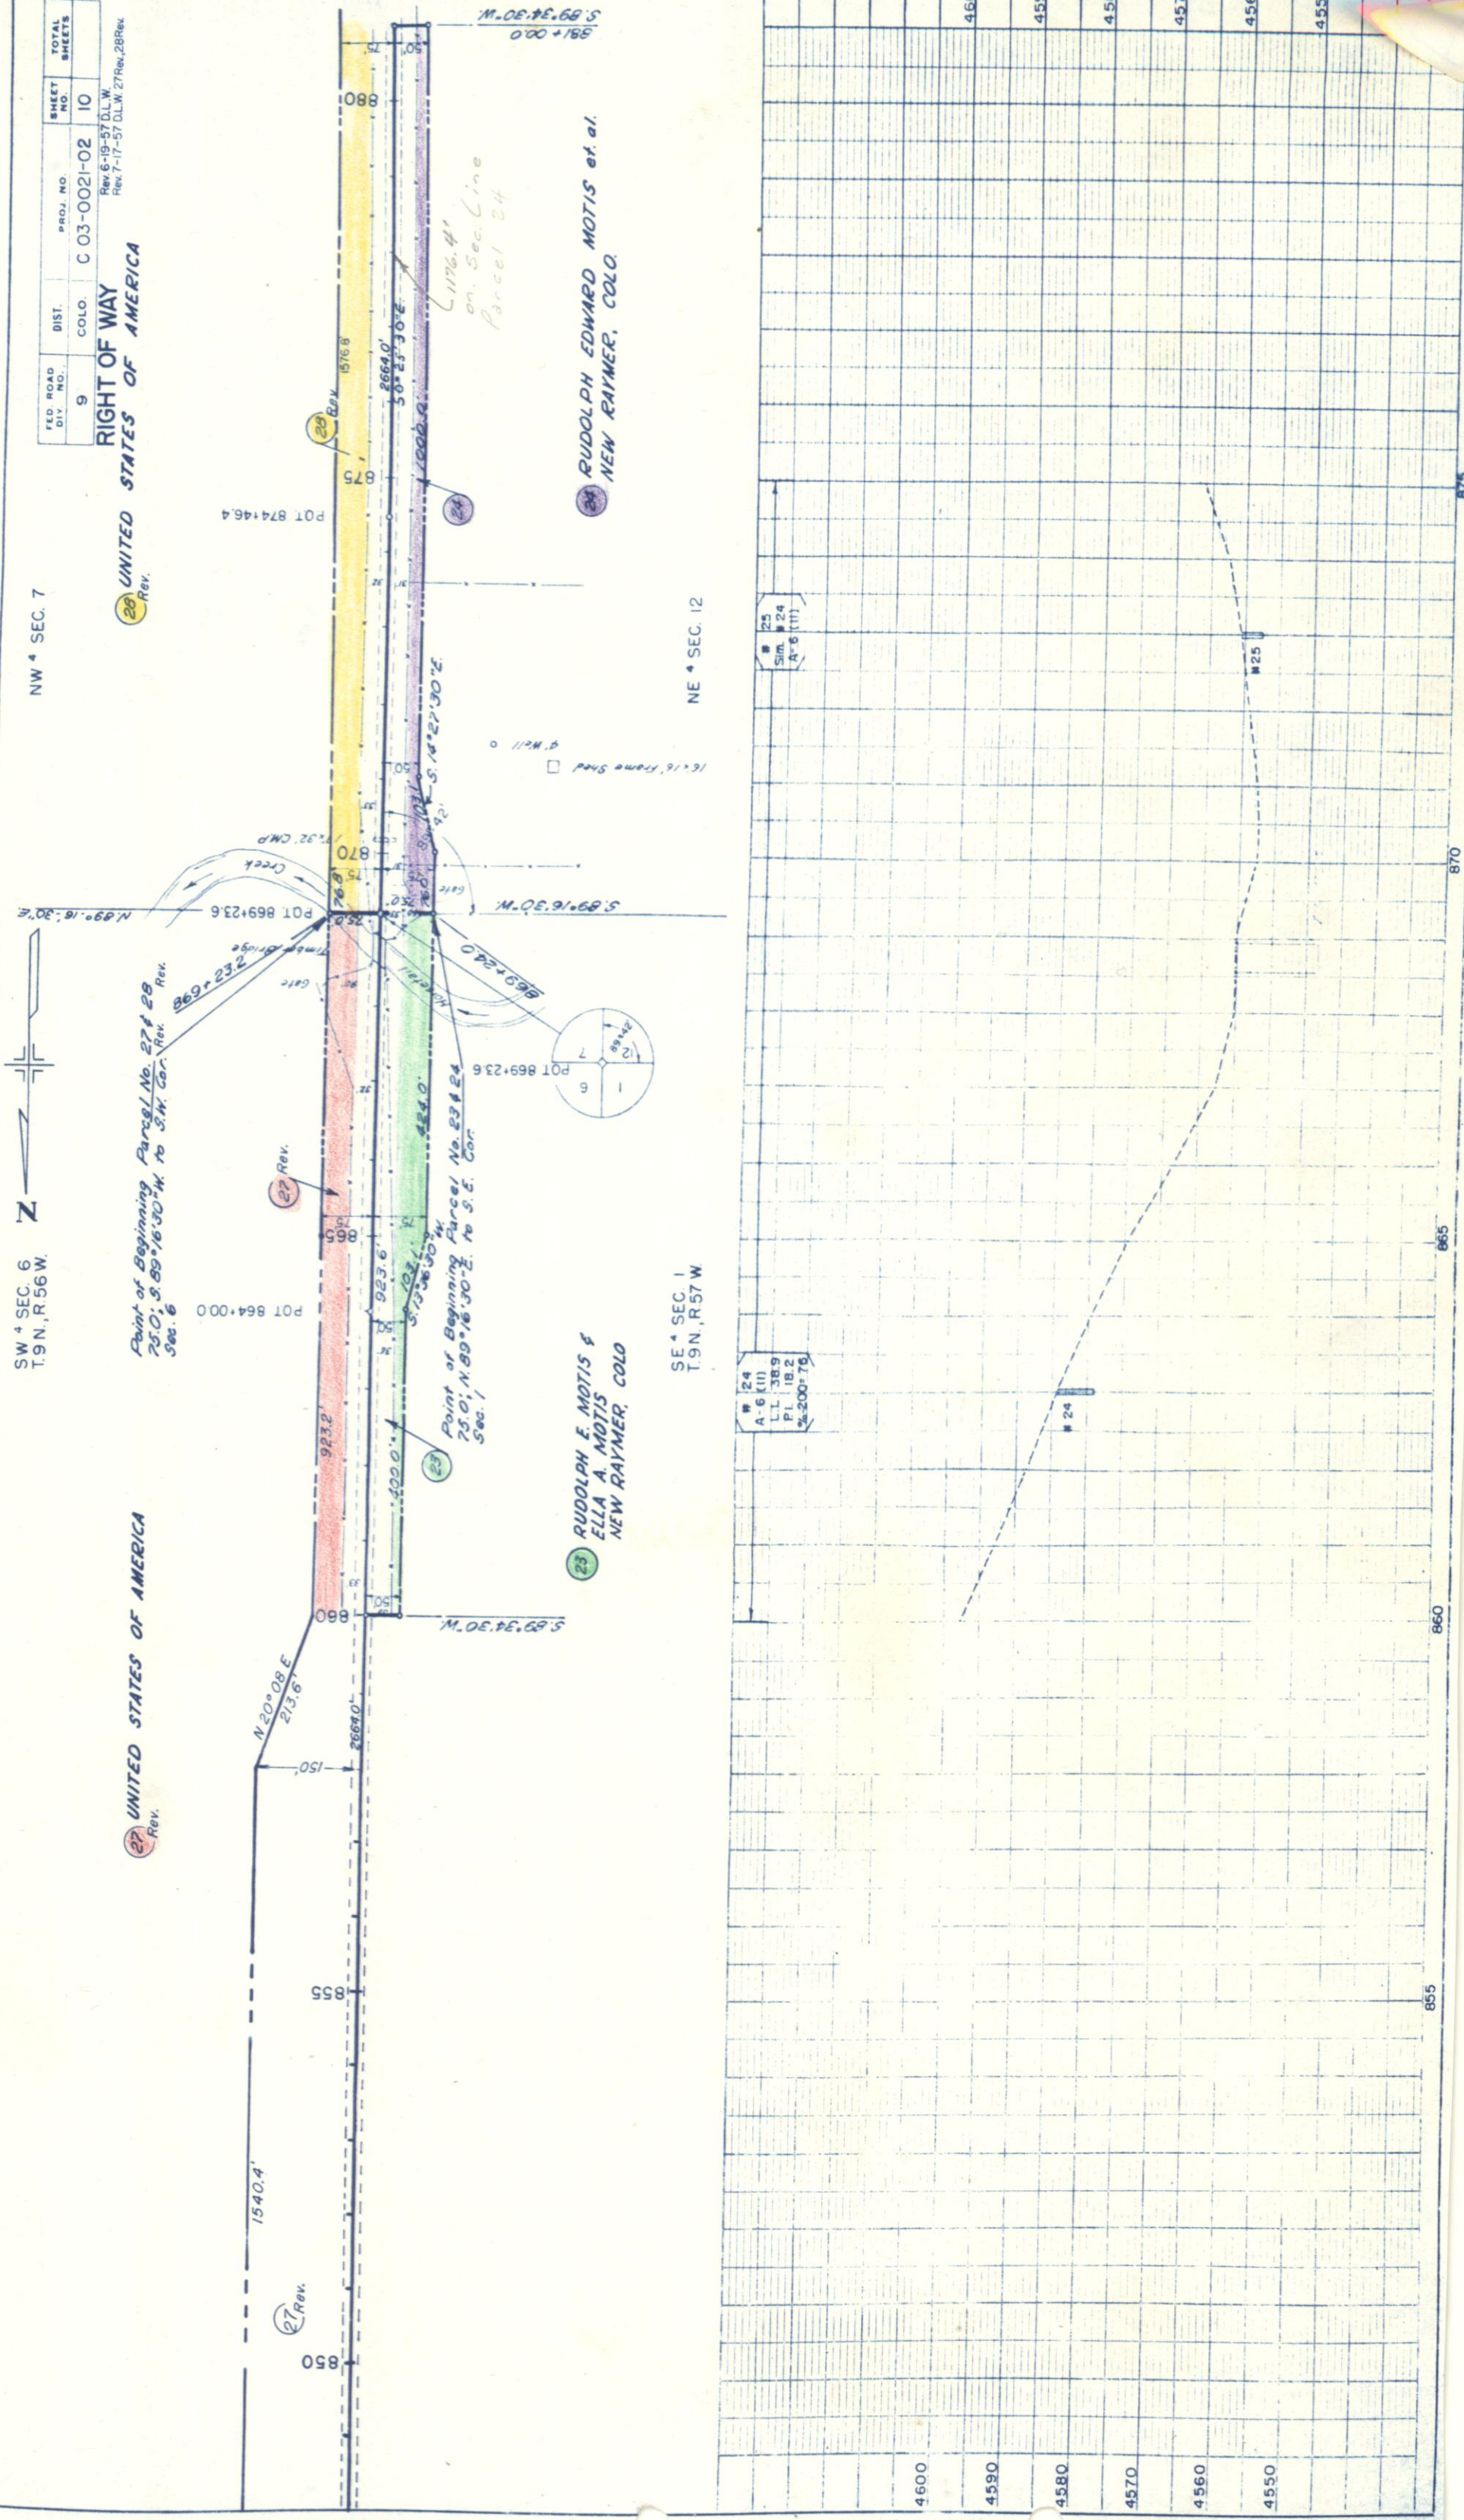

PLAN	NOTE BOOK	NO	SUBMITTED	BY	DATE
			PLOTTED ALIGNMENT CHECKED H.I. OF WAY CHECKED		

PROFILE	NO	SURVEYED PLOTTED GRADERS CHECKED B M'S NOTED STRUCTURE NOTATION CH KD
	NOTE BOOK	
DATE	BY	

NW 1/4 Sec. 7
T. 9 N., R. 56 W.


NEI/4 Sec.12
T.9N.,R.57W

②④ RUDOLPH EDWARD MOTIS et al
NEW RAYMER, COLO.

(28 Rev.) UNITED STATES OF AMERICA

RIGHT OF WAY

FED. ROAD DIV. NO.	DIST.	PROJ. NO.	SHEET NO.	TOTAL SHEETS
9	COLO.	C 03-0021-02	10A	

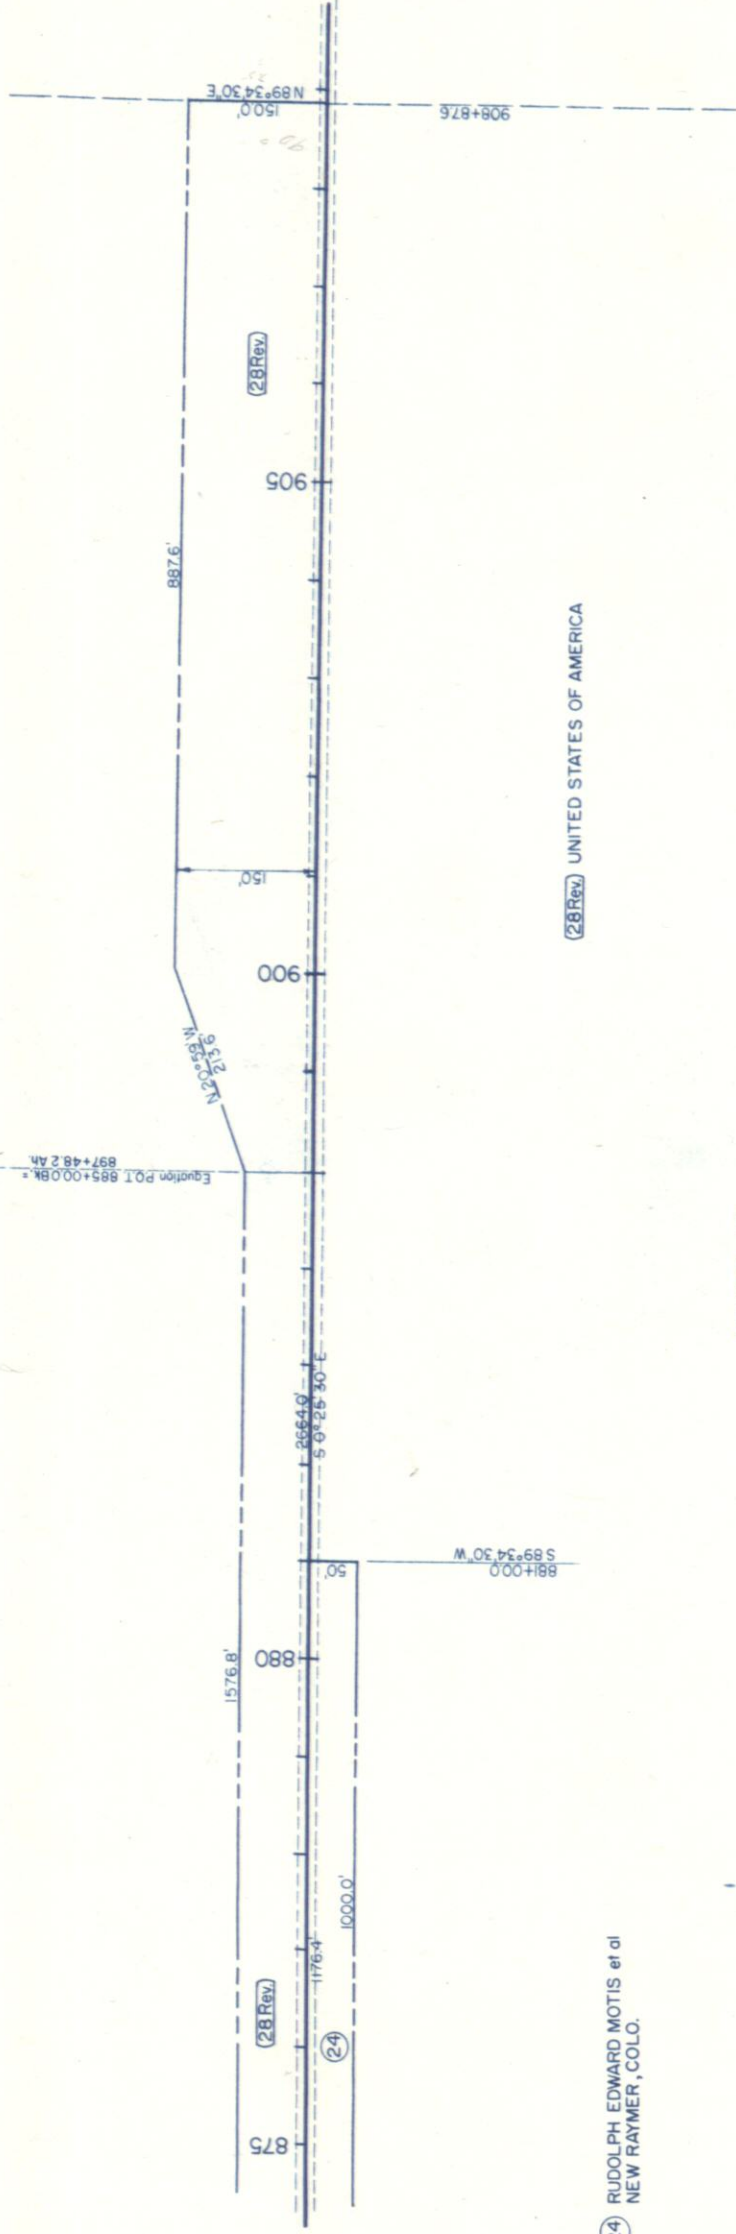

NW 1/4 SEC. 18
T9N, R56W.



SW 1/4 SEC. 18

HERBERT E. MCKENZIE
STERLING, COLO.

Point of Beginning Parcel No. 29
75.0' S. 89° 45' 30" W. to W. 1/4 Cor. Sec. 18


AMANDA L. GRABILL, LIFE ESTATE
THEODORE A. BRAUER et al.
SYDNEY, NEBR.

NE 1/4 SEC. 13
T9N, R57W

Point of Beginning Parcel No. 25 & 26
75.0' N. 89° 45' 30" E. to E 1/4 Cor. Sec. 13

HERBERT E. MCKENZIE
STERLING, COLO.


SE 1/4 SEC. 13

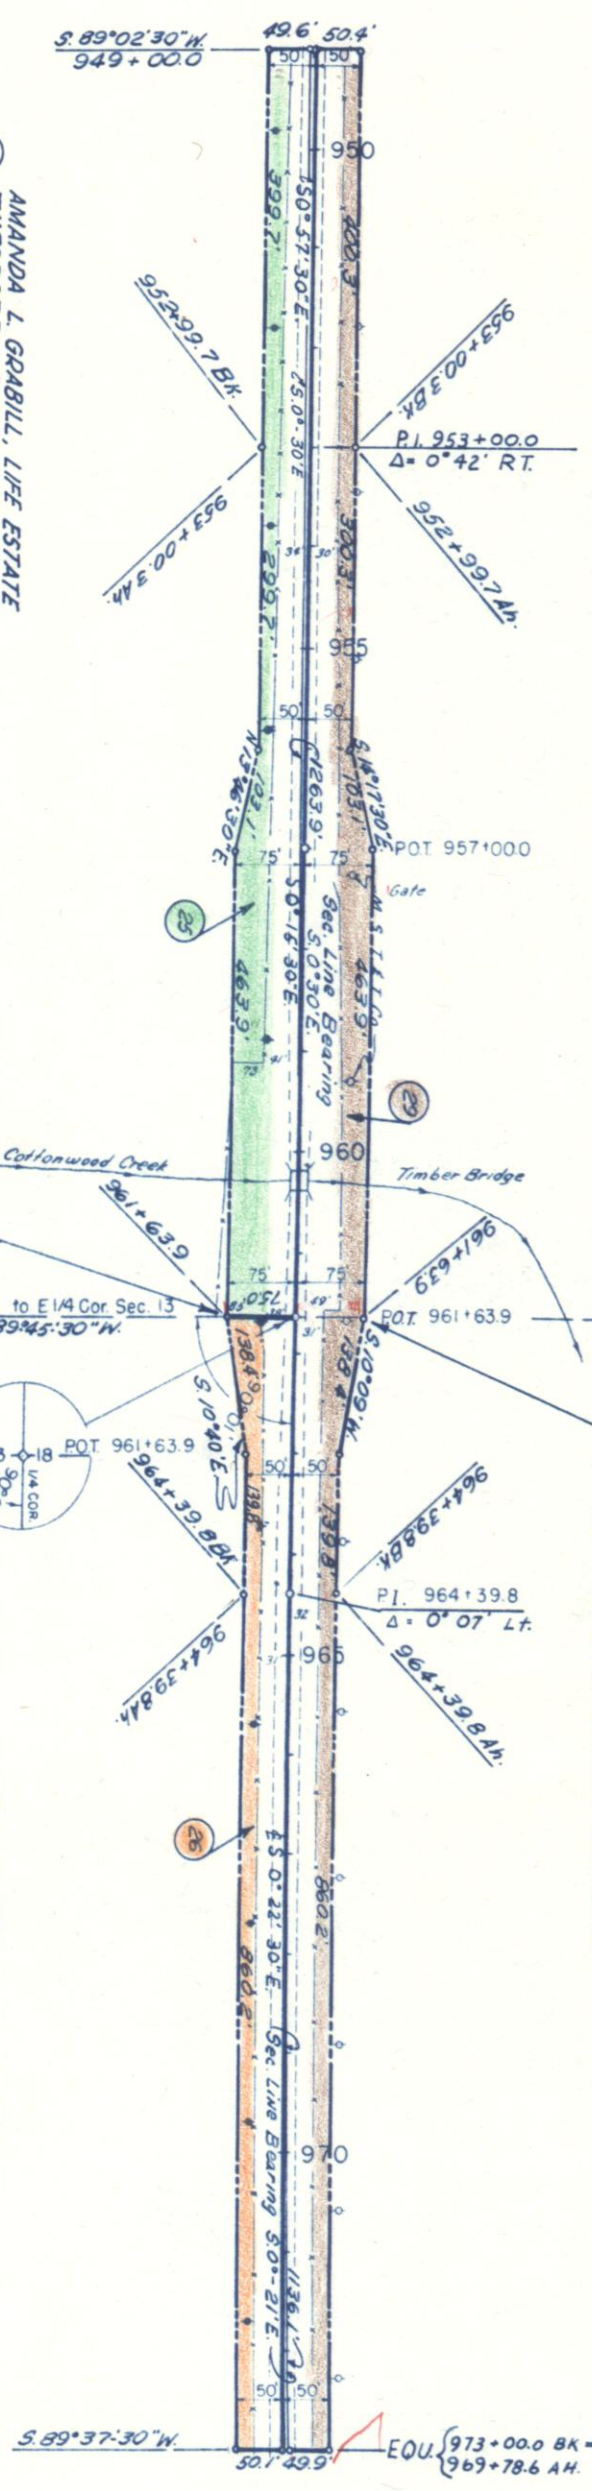

FED. ROAD DIV. NO.	DIST. COLO.	PROJ. NO.	SHEET NO.	TOTAL SHEETS
9		C 03-0021-02	11	

RIGHT OF WAY

Rev. 6-19-57 O.L.W.
Rev. 7-18-57 M.R.D.

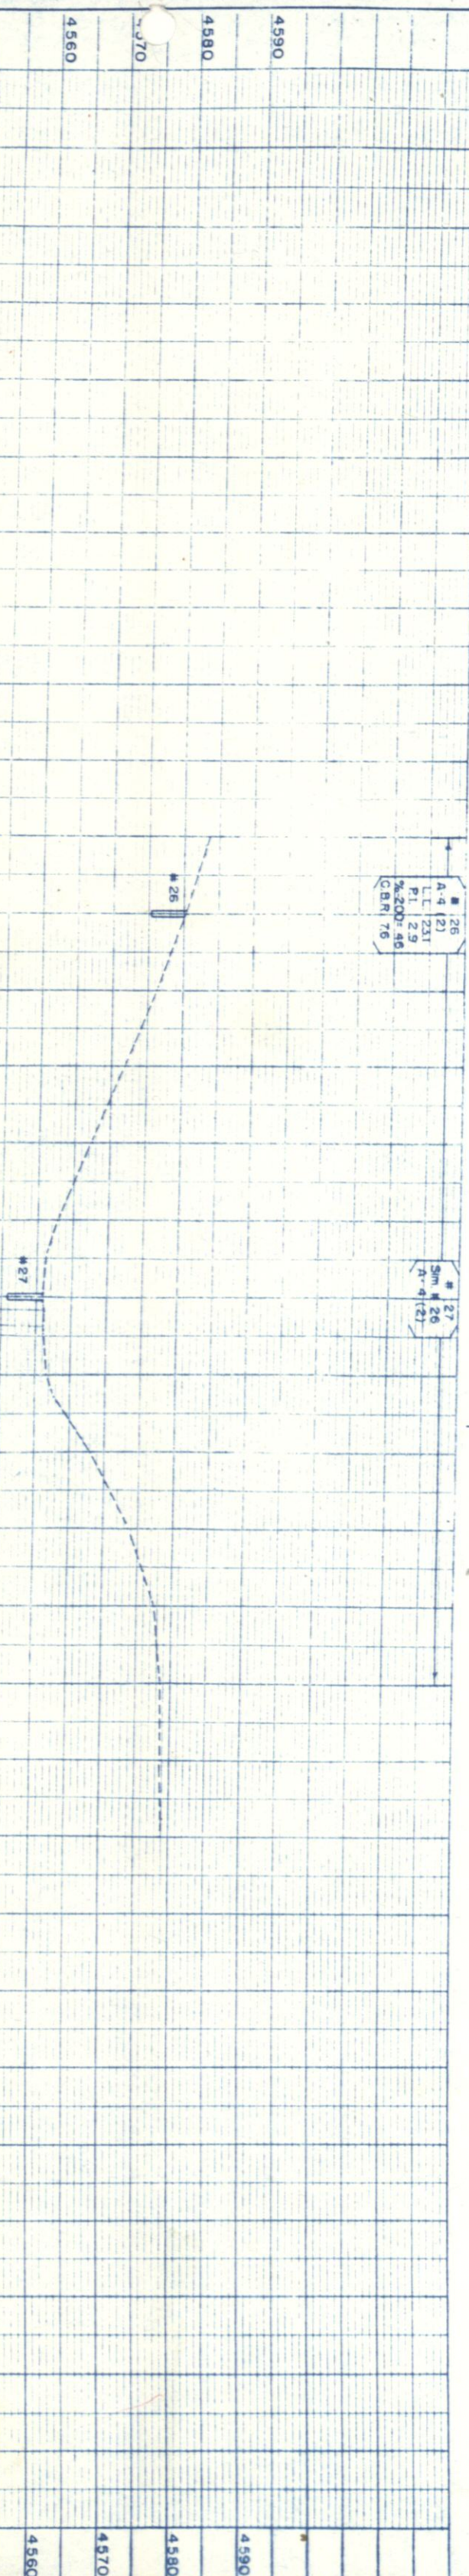

PROFILE		BY	DATE
SURVEYED			
NOTE BOOK			
NO.			
PLOTTED			
GRADES CHECKED			
S. & W. NOTED			
STRUCTURE NOTED			

PLAN		BY	DATE
SURVEYED			
NOTE BOOK			
NO.			
PLOTTED			
ALIGNMENT CHECKED			
RT. OF WAY CHECKED			

NW 1/4 Sec. 19
T. 9 N., R. 56 W.



FEIS ROAD DIST. NO.	DIST.	PROJ. NO.	SHEET NO.	TOTAL SHEETS
9	COLO.	C-03-0021-02	11A	

RIGHT OF WAY New Sheet 7-17-57

SW 1/4 Sec. 19
T. 9 N., R. 56 W.

984 + 82.5 (Approx.)

985

(21K)

990

995

1000

S. 0° 22' 30" E.

1005

1010

1011 + 22.5 (Approx.)


1015

(21K)

(21K) UNITED STATES OF AMERICA

NE 1/4 Sec. 24
T. 9 N., R. 57 W.

SE 1/4 Sec. 24
T. 9 N., R. 57 W.

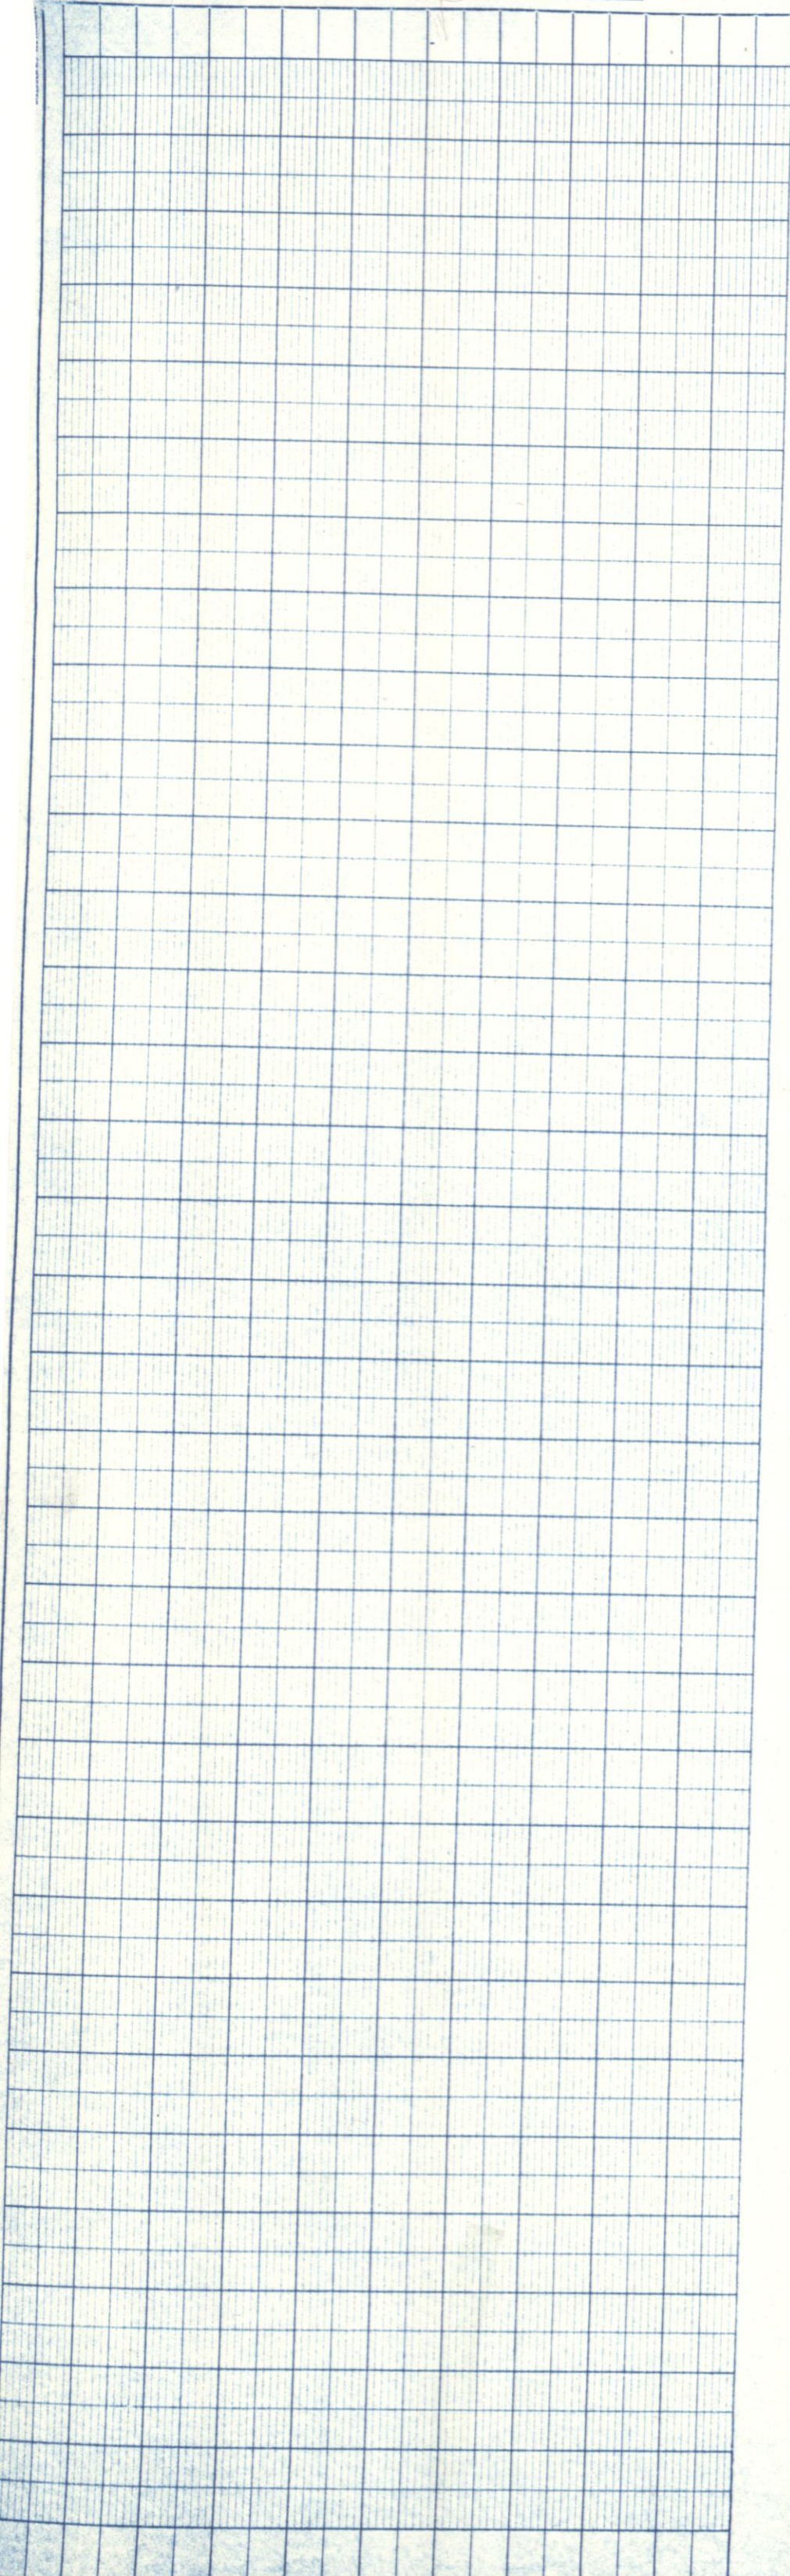

FED. ROAD DIV. NO.	DIST.	PROJ. NO.	SHEET NO.	TOTAL SHEETS
9	COLO.	C-03-0021-02	118	

RIGHT OF WAY

SW.4 Sec. 19
T. 9N., R. 56W.

NW.4 Sec. 30
T. 9N., R. 56W.

21J UNITED STATES OF AMERICA

21K UNITED STATES OF AMERICA



SE.4 Sec. 24
T. 9N., R. 57W.

NE.4 Sec. 25
T. 9N., R. 57W.



PLAN	
SURVEYED	DATE
PLOTTED	BY
ALIGNED CHECKED	
RT. OF WAY CHECKED	
NOTE BOOK	
NO.	

PROFILE	
SURVEYED	DATE
PLOTTED	BY
GRADES CHECKED	
D.M. NOTED	
STRUCTURE NOTED	
NO.	

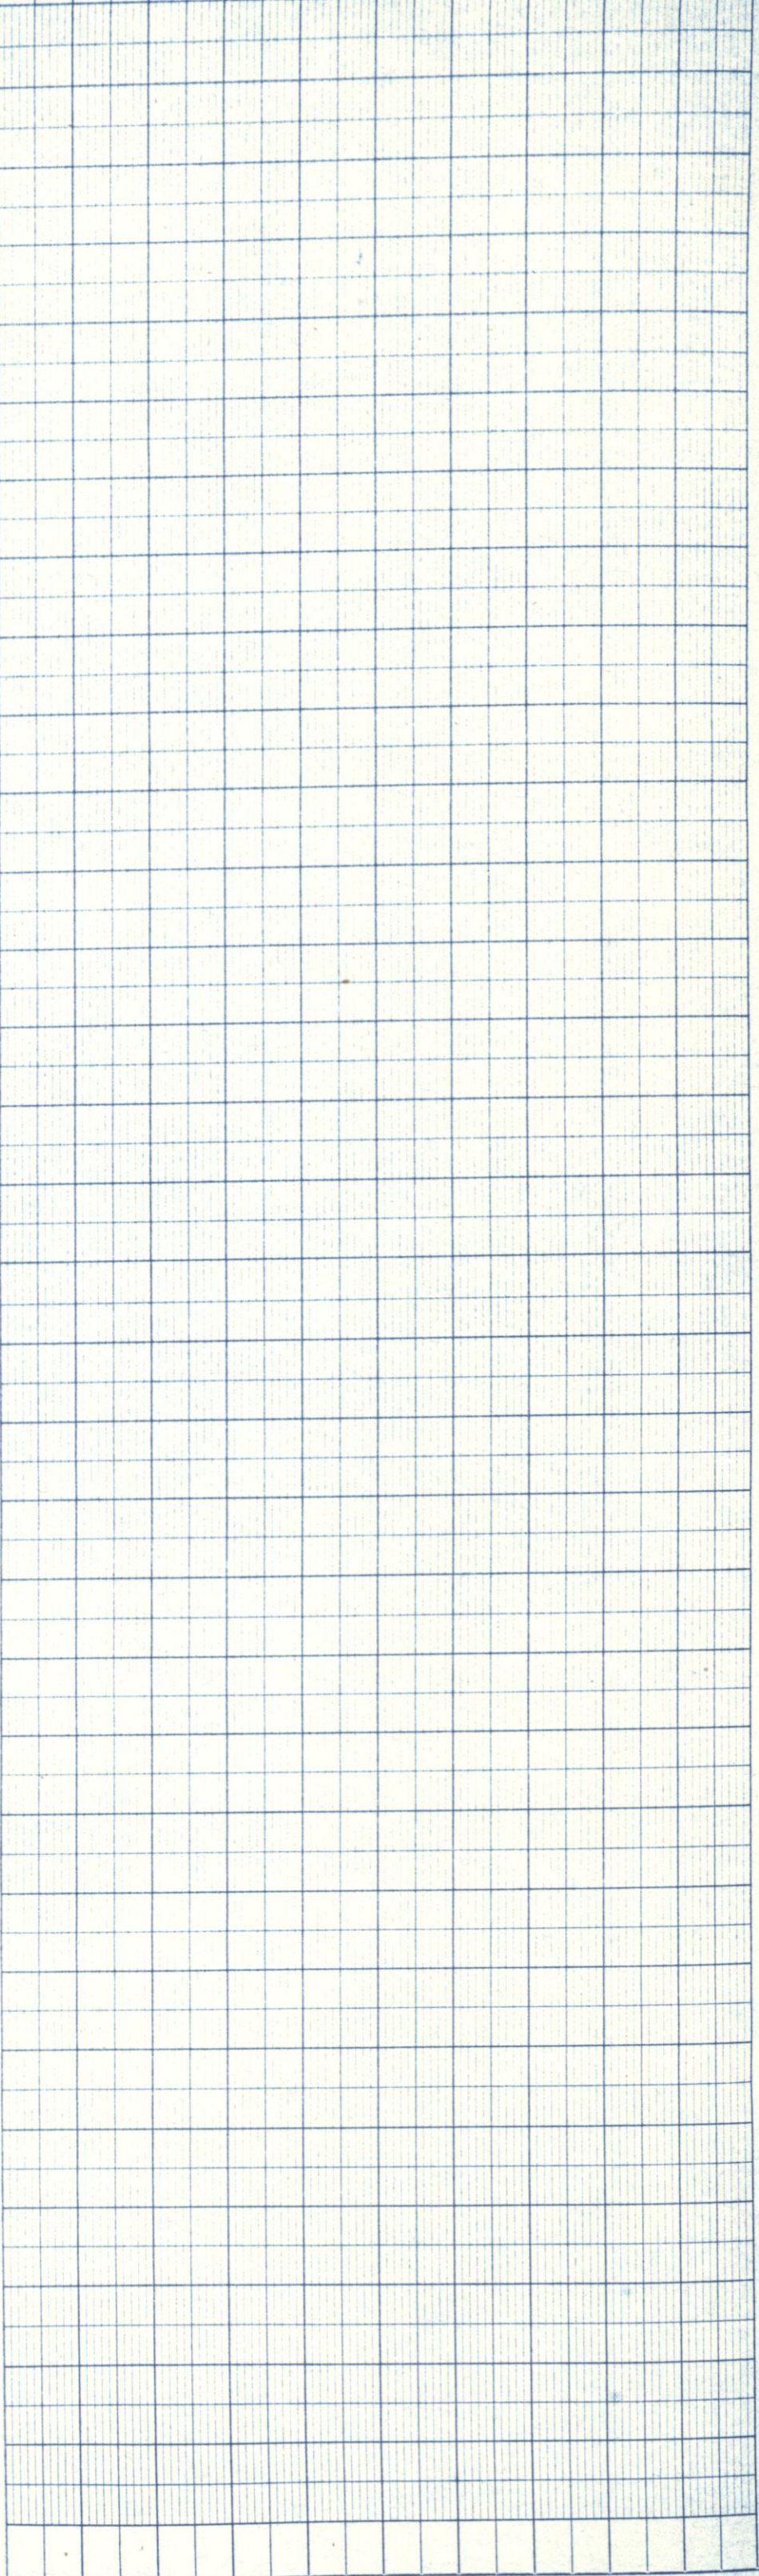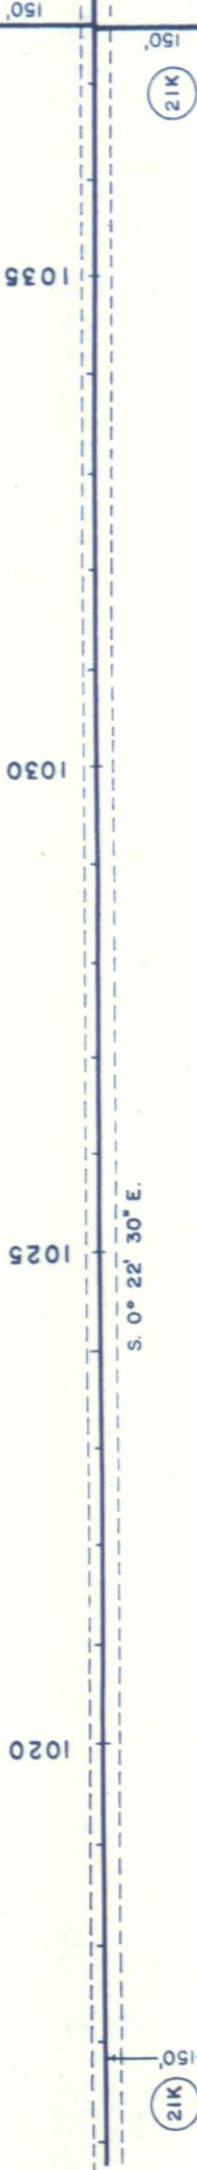

FED. ROAD DIV. NO.	DIST.	PROJ. NO.	SHEET NO.	TOTAL SHEETS
9	COLO.	C-03-00 21-02	11C	


RIGHT OF WAY New Sheet 7-17-57

SW⁴ Sec.30
T.9N., R.56W.

SE⁴ Sec.25
T.9N., R.57W.


NW⁴ Sec.30
T.9N., R.56W.

NE⁴ Sec. 25
T.9N., R.57W.

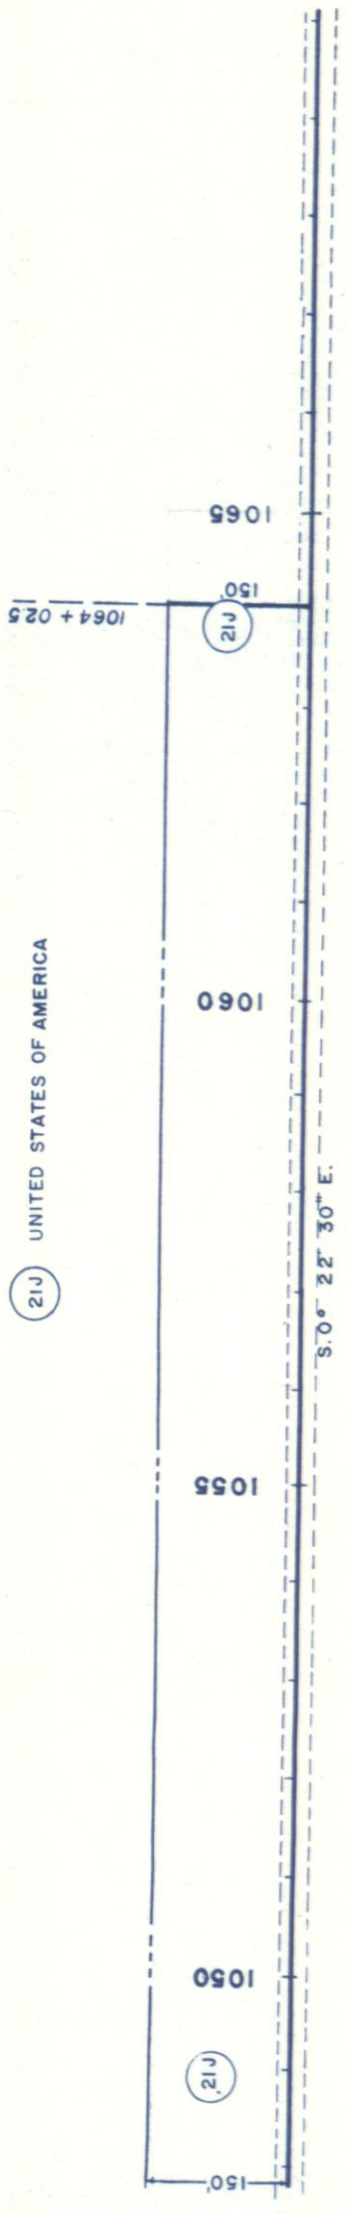

NO.	
PLAN	NOTE BOOK
SURVEYED	ALIGNED & CHECKED
BY	DATE



NO.	
PROFILE	NOTE BOOK
SURVEYED	GRADES CHECKED
BY	DATE

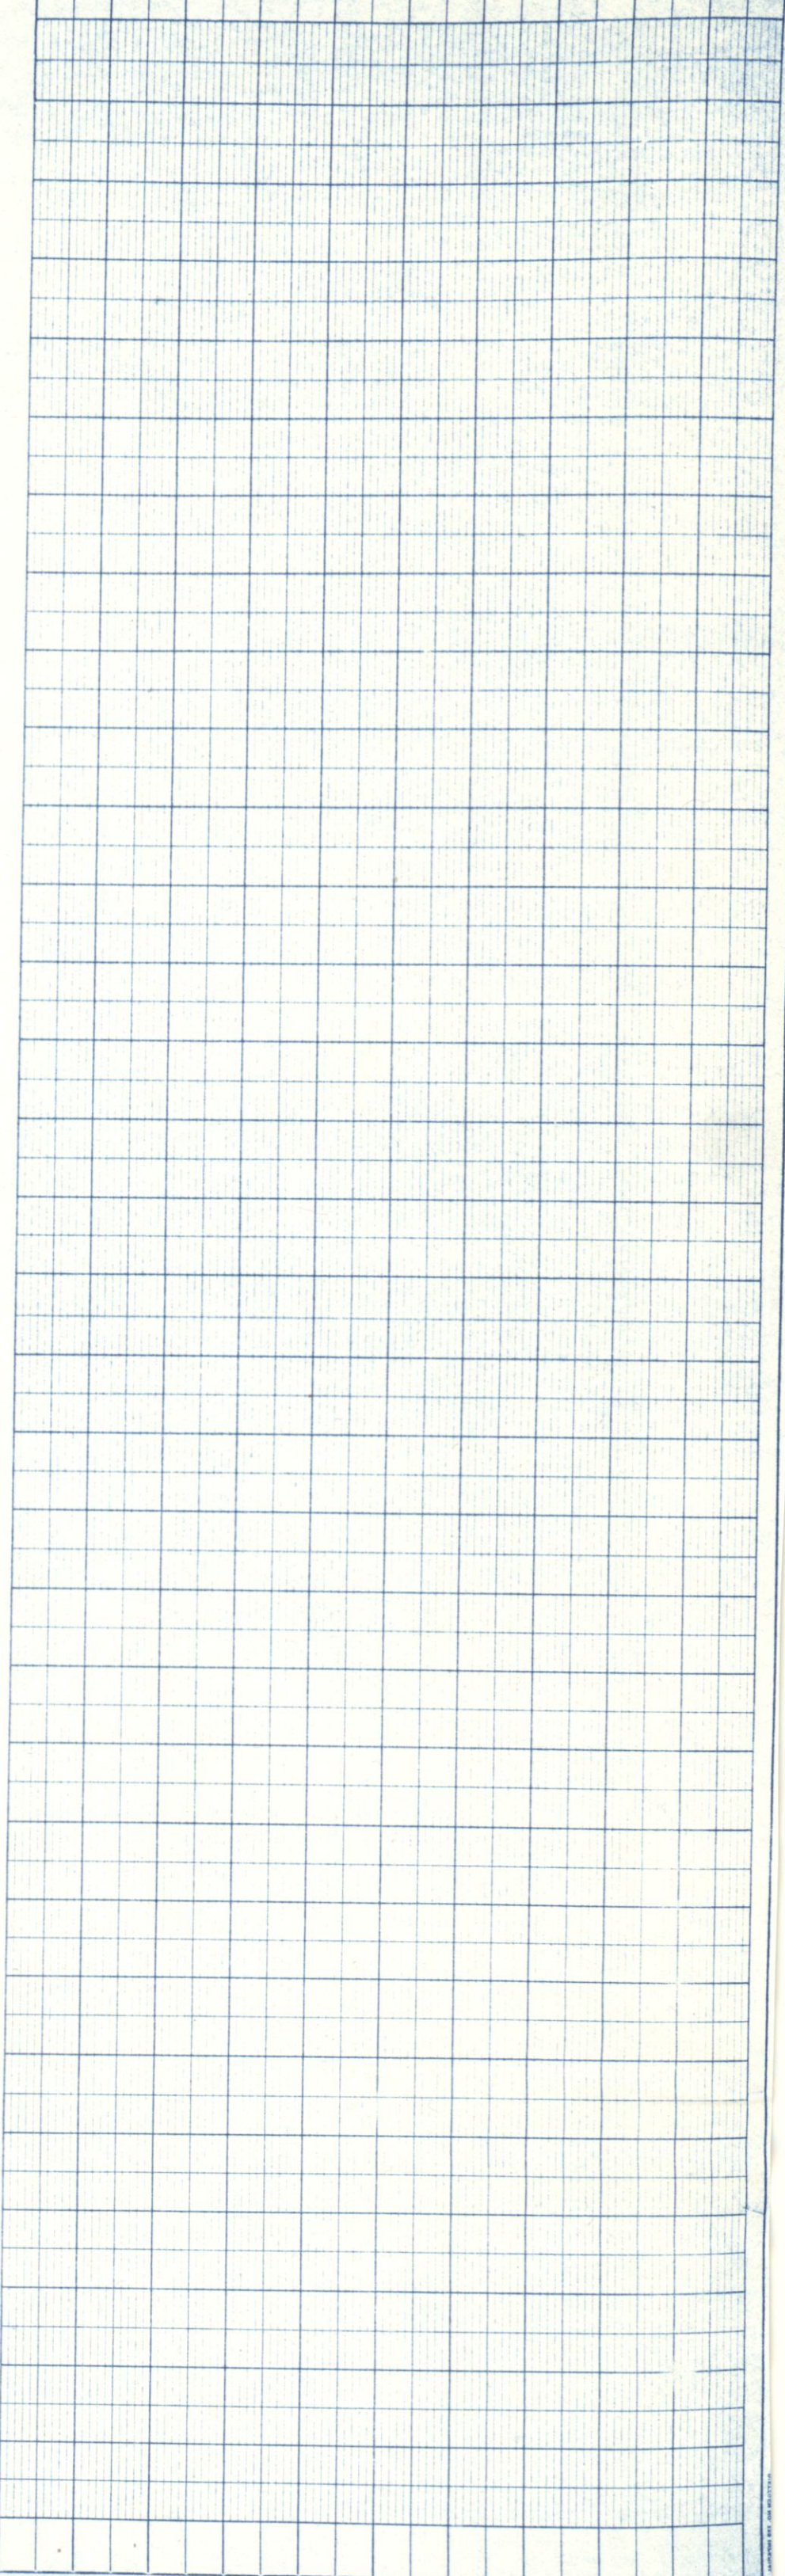

FED. ROAD DIST. NO.	STATE	PROJ. NO.	SHEET NO.	TOTAL SHEETS
3	COLO.	C03-0021-02	13	

RIGHT OF WAY

Rev 6-19-57 D.L.W.
Rev 7-18-57 M.R.D.

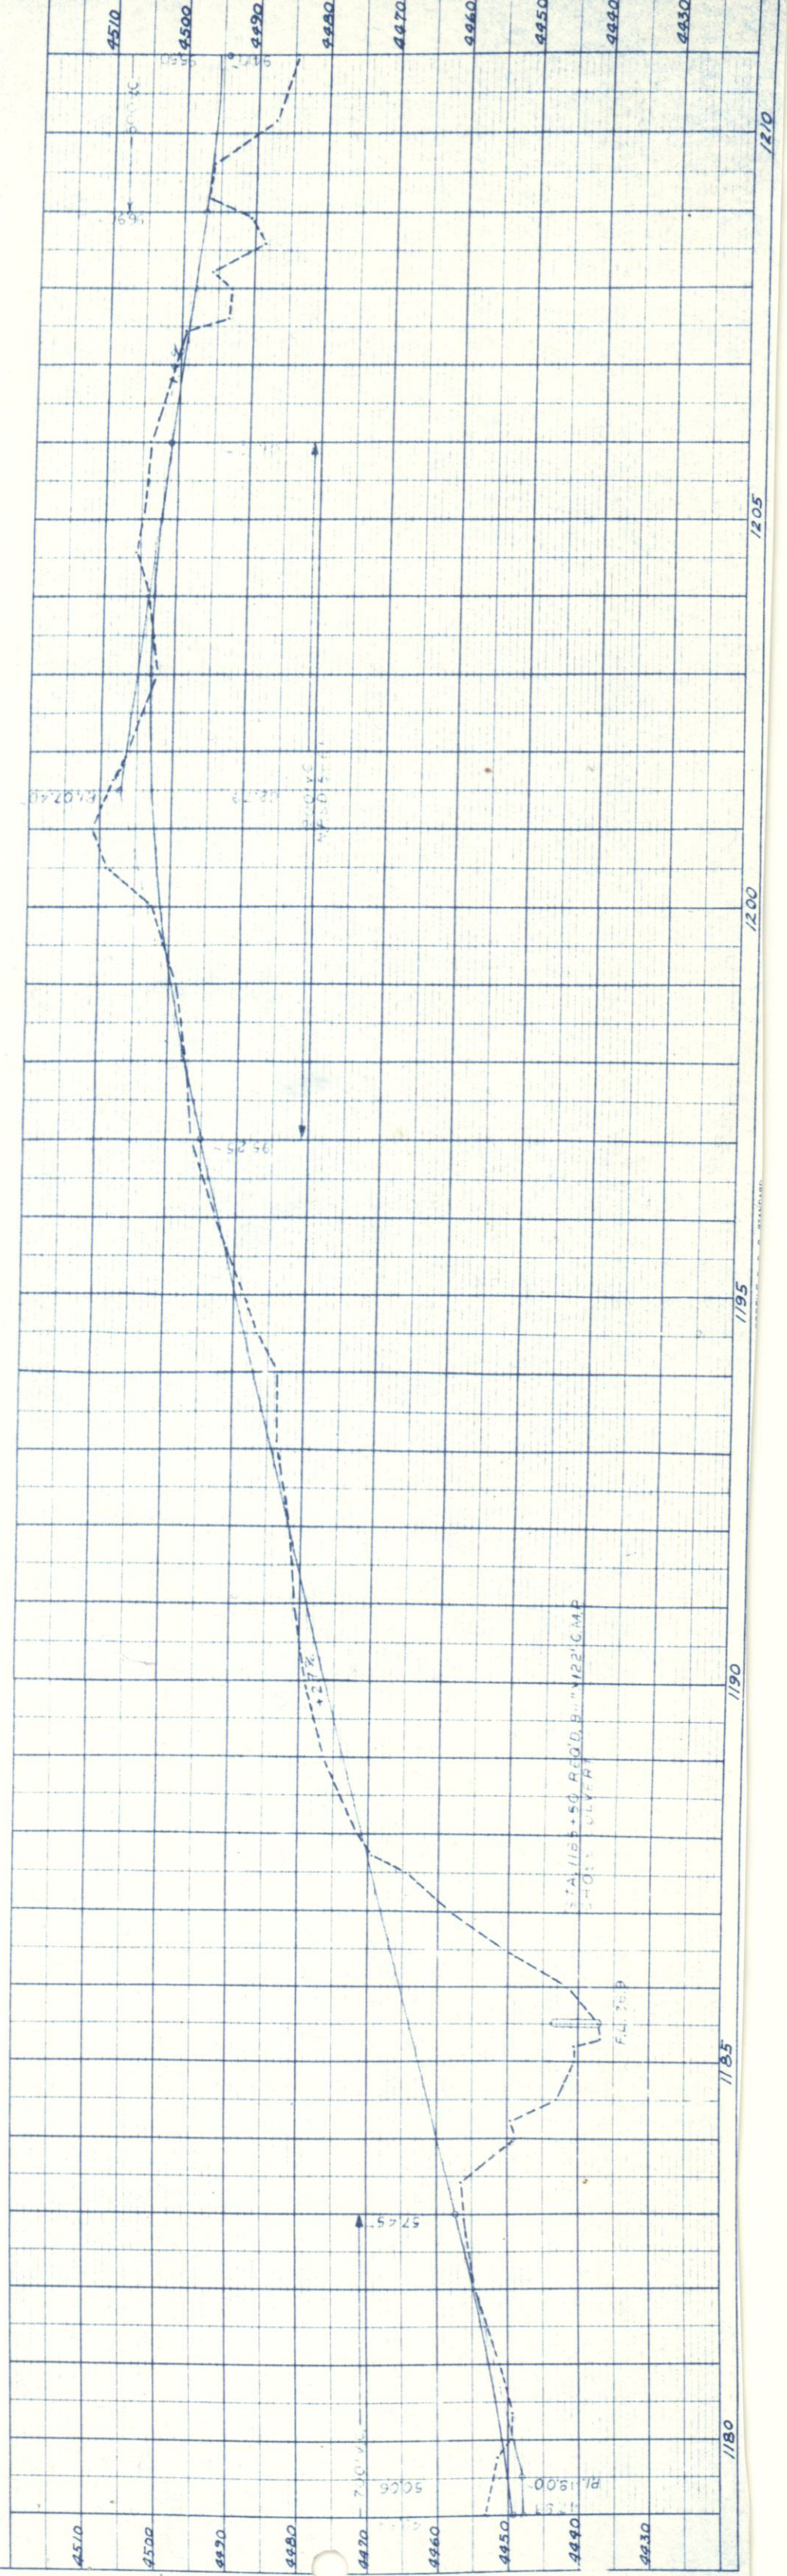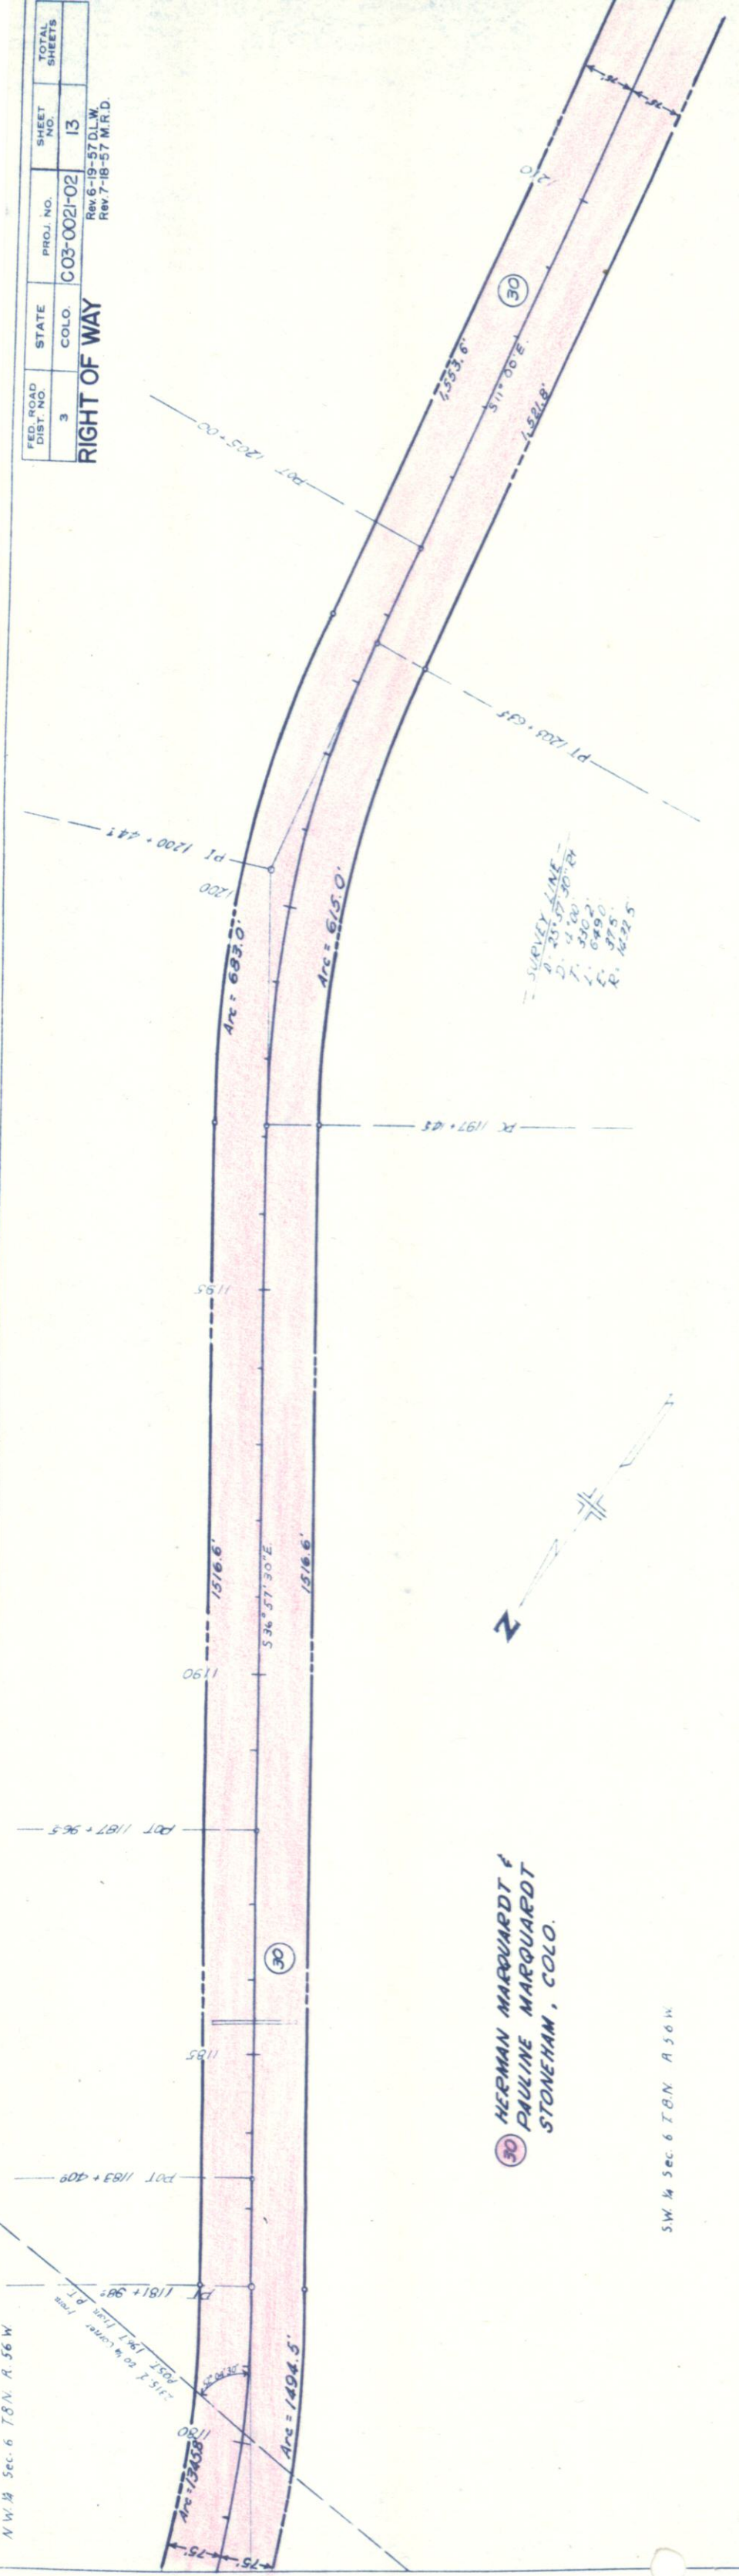

36 LOMA HARNISH
3101 GARLAND AVE.
TEXARKANA, ARK.

SURVEY LINE
 A = 24° 38' 17"
 D = 3° 00'
 T = 4170'
 L = 8211'
 E = 450'
 R = 1900'

33 PERRY TAYLOR &
JAMES E. SUMMERS
1804-14TH AVE.
GREELEY, COLO.

34 BELVA L. BRUMLEY
et al.
915-18TH AVE.
GREELEY, COLO



35 LINA MAE HUNT, ETAL
2514 S. LAFAYETTE ST
DENVER 10, COLO

(32) DELETED

NW 1/4 Sec 7 T8N R56 W

STA. 121B+25 R-QD 2"XB2" CAMP

STA 1211-39 REQ'D 0.241172' MIP
4035 JUL VEH

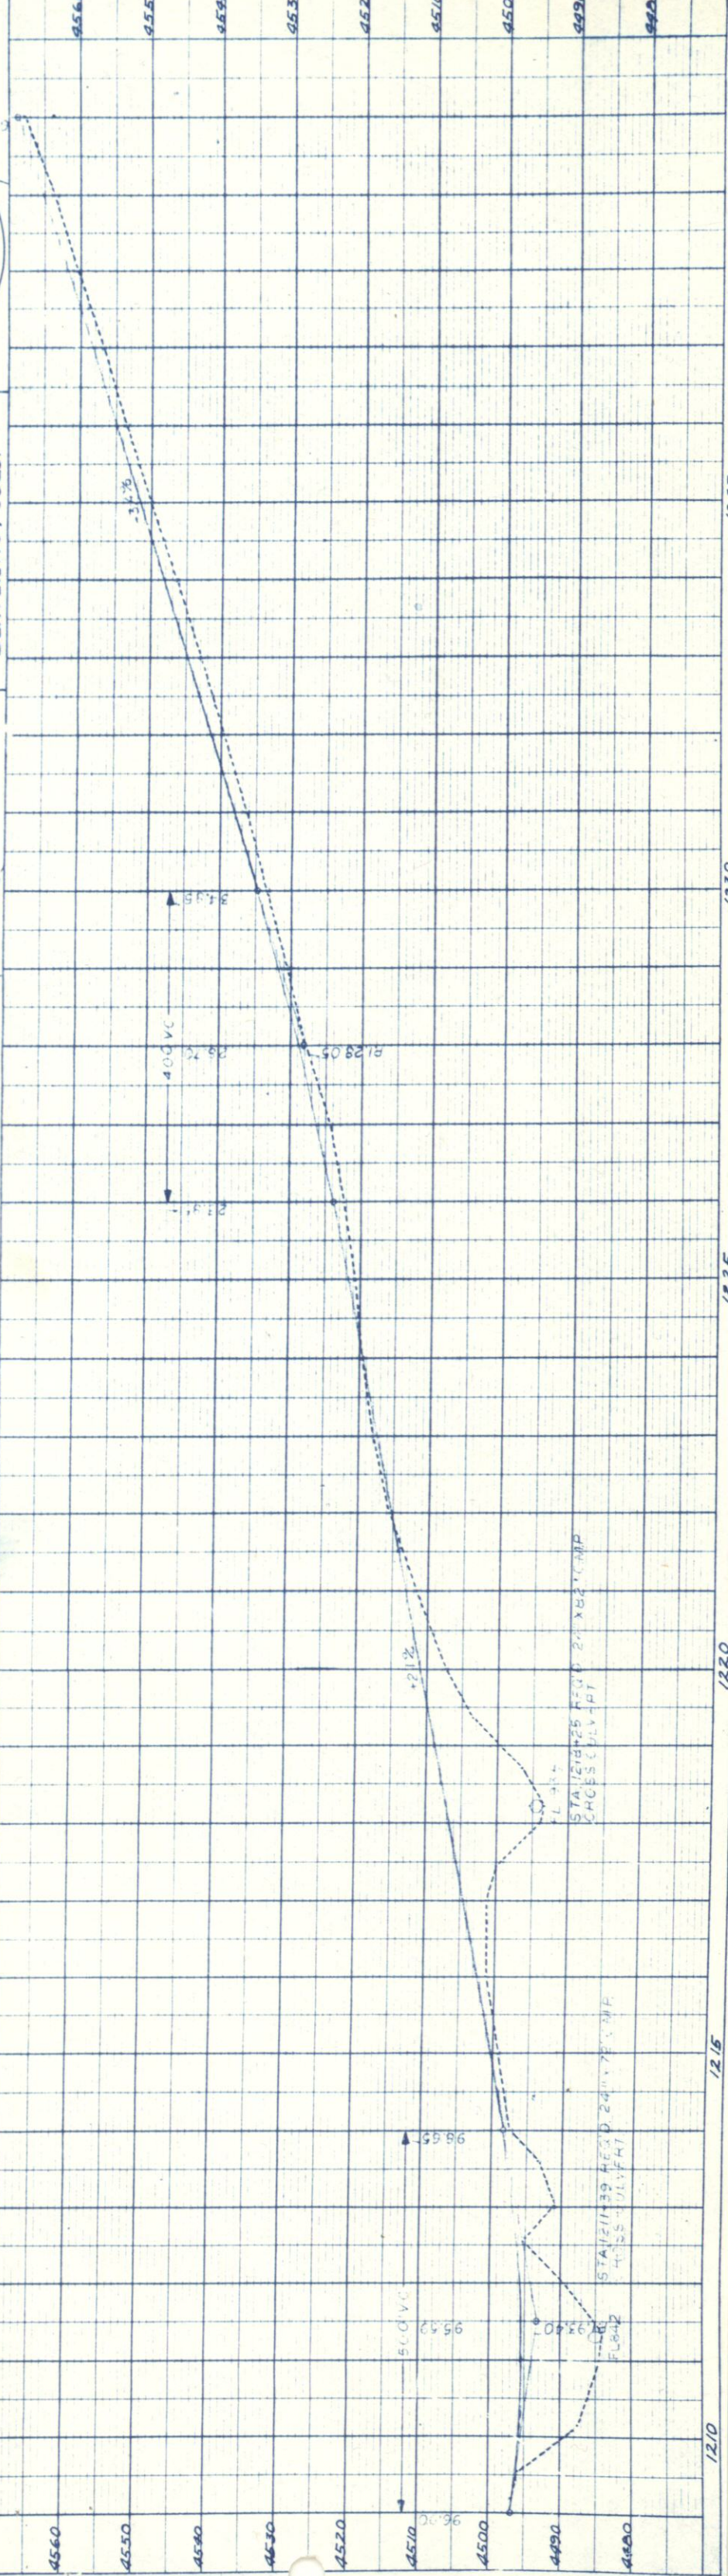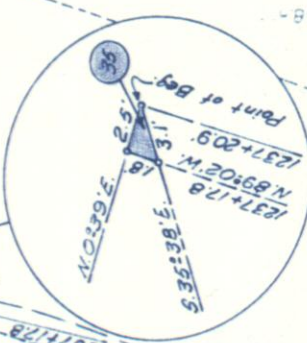

N.E. 1/4 Sec. 7 T. 8 N. R. 56 W.

S. E. 1/4 Sec. 7 T. 8 N. R. 56 W.

36 LOMA HARNISH
3101 GARLAND AVE.
TEKAMAMA, ARK.

38 RUTH KELSEY
3100 W. 38TH, APT. 9
DENVER, COLO.

37 OTTO S. BECKENHAUER &
REX BECKENHAUER
774 W. FAIRMONT
GLENDALE 3, CALIF.

39 HERMAN MARQUARDT &
PAULINE MARQUARDT
STONEHAM, COLO.

Point of Beginning Parcel No. 37 & 38
712.0' S. 68°37' W. to S.W. Cor N.E. 1/4
Sec. 7

P.O.T. 1245+01.2

P.O.T. 1255+14.9

1" Wooden Gate
1" Wooden Gate

3 Strand B.W. Fence
Wood Post

N. 89° 02' W

1241+32.9

1248+36.3

1249+63.1

S. 35° 38' E

2439.7

1285

1270

N.W. 1/4 Sec. 7 T. 8 N. R. 56 W.

1

Sta. 1250+00.3
7923' to Aerial Corner
1/4 Line

1072

P. 1246.5

FL 15.3

STA 1244+00 HEAD PALMS CYP.
GROSS CULVERT

800 V.G.
N.P.S. 8.65H

1925

31.45

25.45

28.65

32.05

43.40%

13.75

1925

31.45

25.45

28.65

32.05

4610

4600

1/4 SEC. 17
T. 8 N., R. 56 W.

FRANK G. NICKLAS &
DONNA W. NICKLAS
STONEHAM, COLO.

Point of Beginning
Revol. 41, 20.0', 2.08' 41 W.
To SW. Cor NW 1/4 Sec. 17

BL Gate P.O.T. 1300 + 48.3
16' = 28' CMP Side Drain
N. 88° 41 E.

1/4 SEC. 17
T. 8 N., R. 56 W.



BERNICE SELDIN FRIEDER, &
ALICE SELDIN GOLDBERG, &
BONNIE SELDIN MARGOLIN
75 S. FOREST
DENVER, 22, COLO.

NOTE: Parcel No. 42 purchased
under Project S 0091(1)

HERMAN MARQUARDT &
PAULINE MARQUARDT
STONEHAM, COLO.

ERASTUS R. THOMAS
& PERCY THOMAS
HOLBROOK, NEBR.



1/4 SEC. 18
T. 8 N., R. 56 W.


1/4 SEC. 18
T. 8 N., R. 56 W.

FED. ROAD DIST. NO.	STATE	PROJ. NO.	SHEET NO.	TOTAL SHEETS
3	COLO.	C 03-0021-08	17	

RIGHT OF WAY

Rev. 5-18-57 D.L.W.
Rev. 7-18-57 M.R.D.
Rev. 9-9-58 (Note on 42) D.W.B.

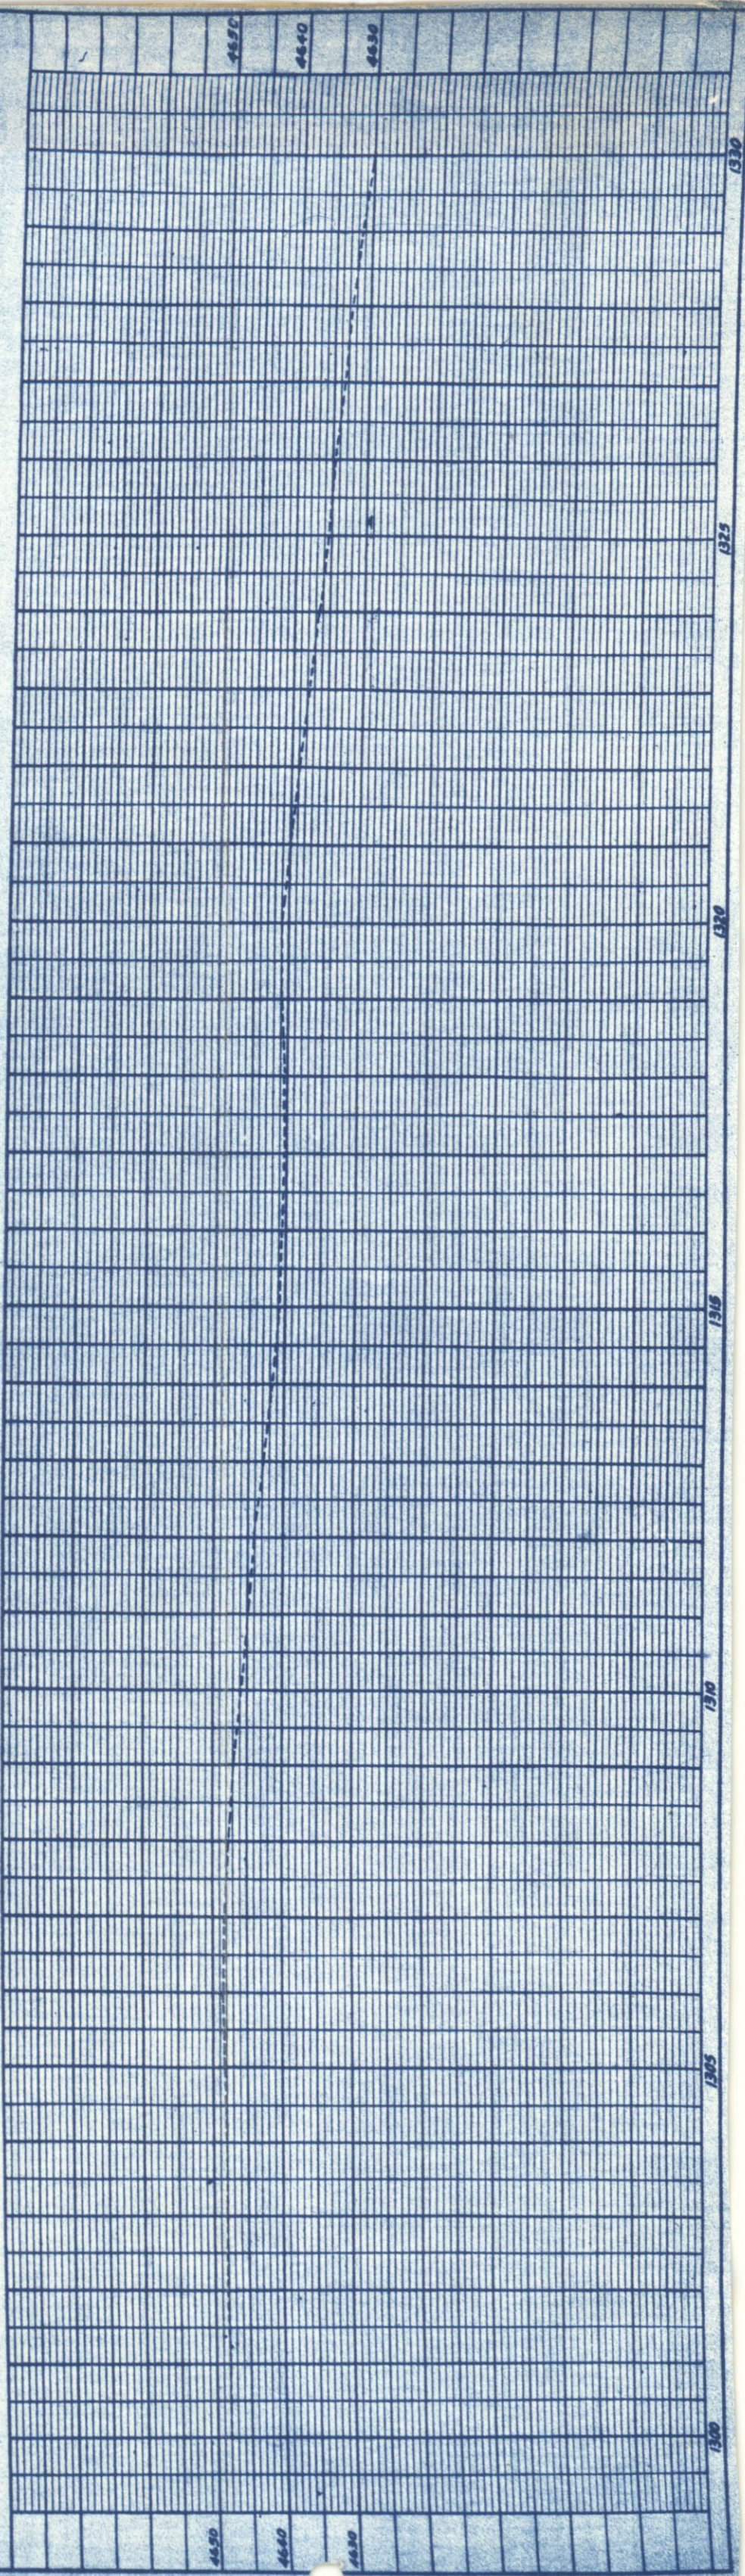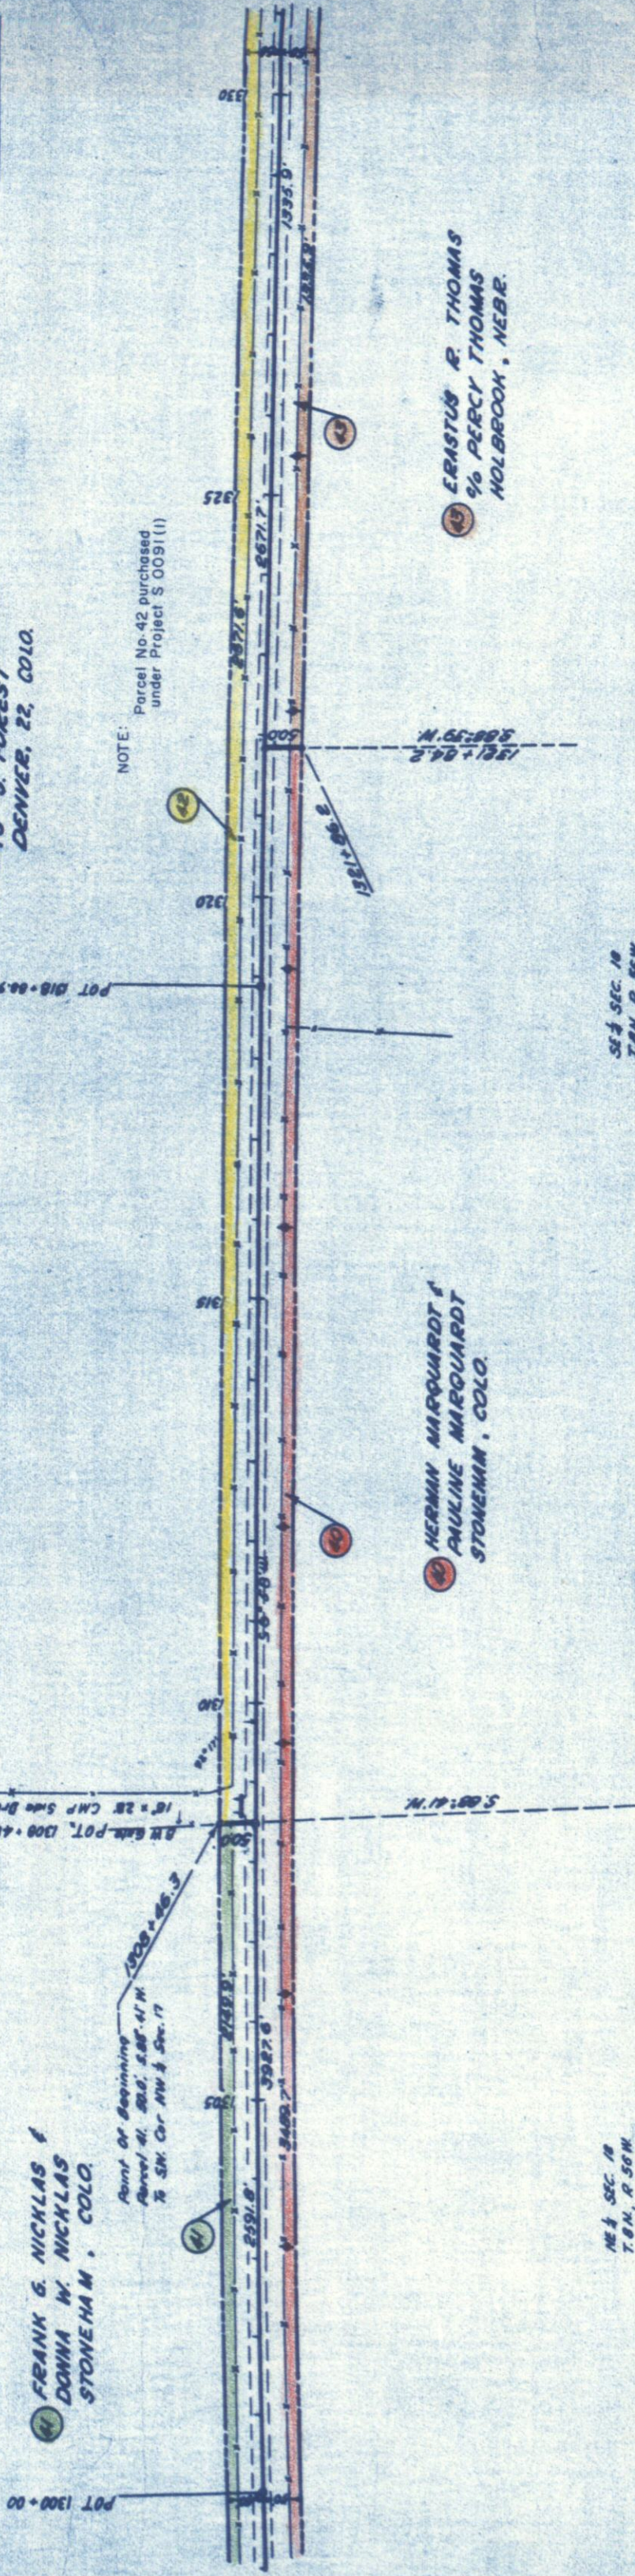

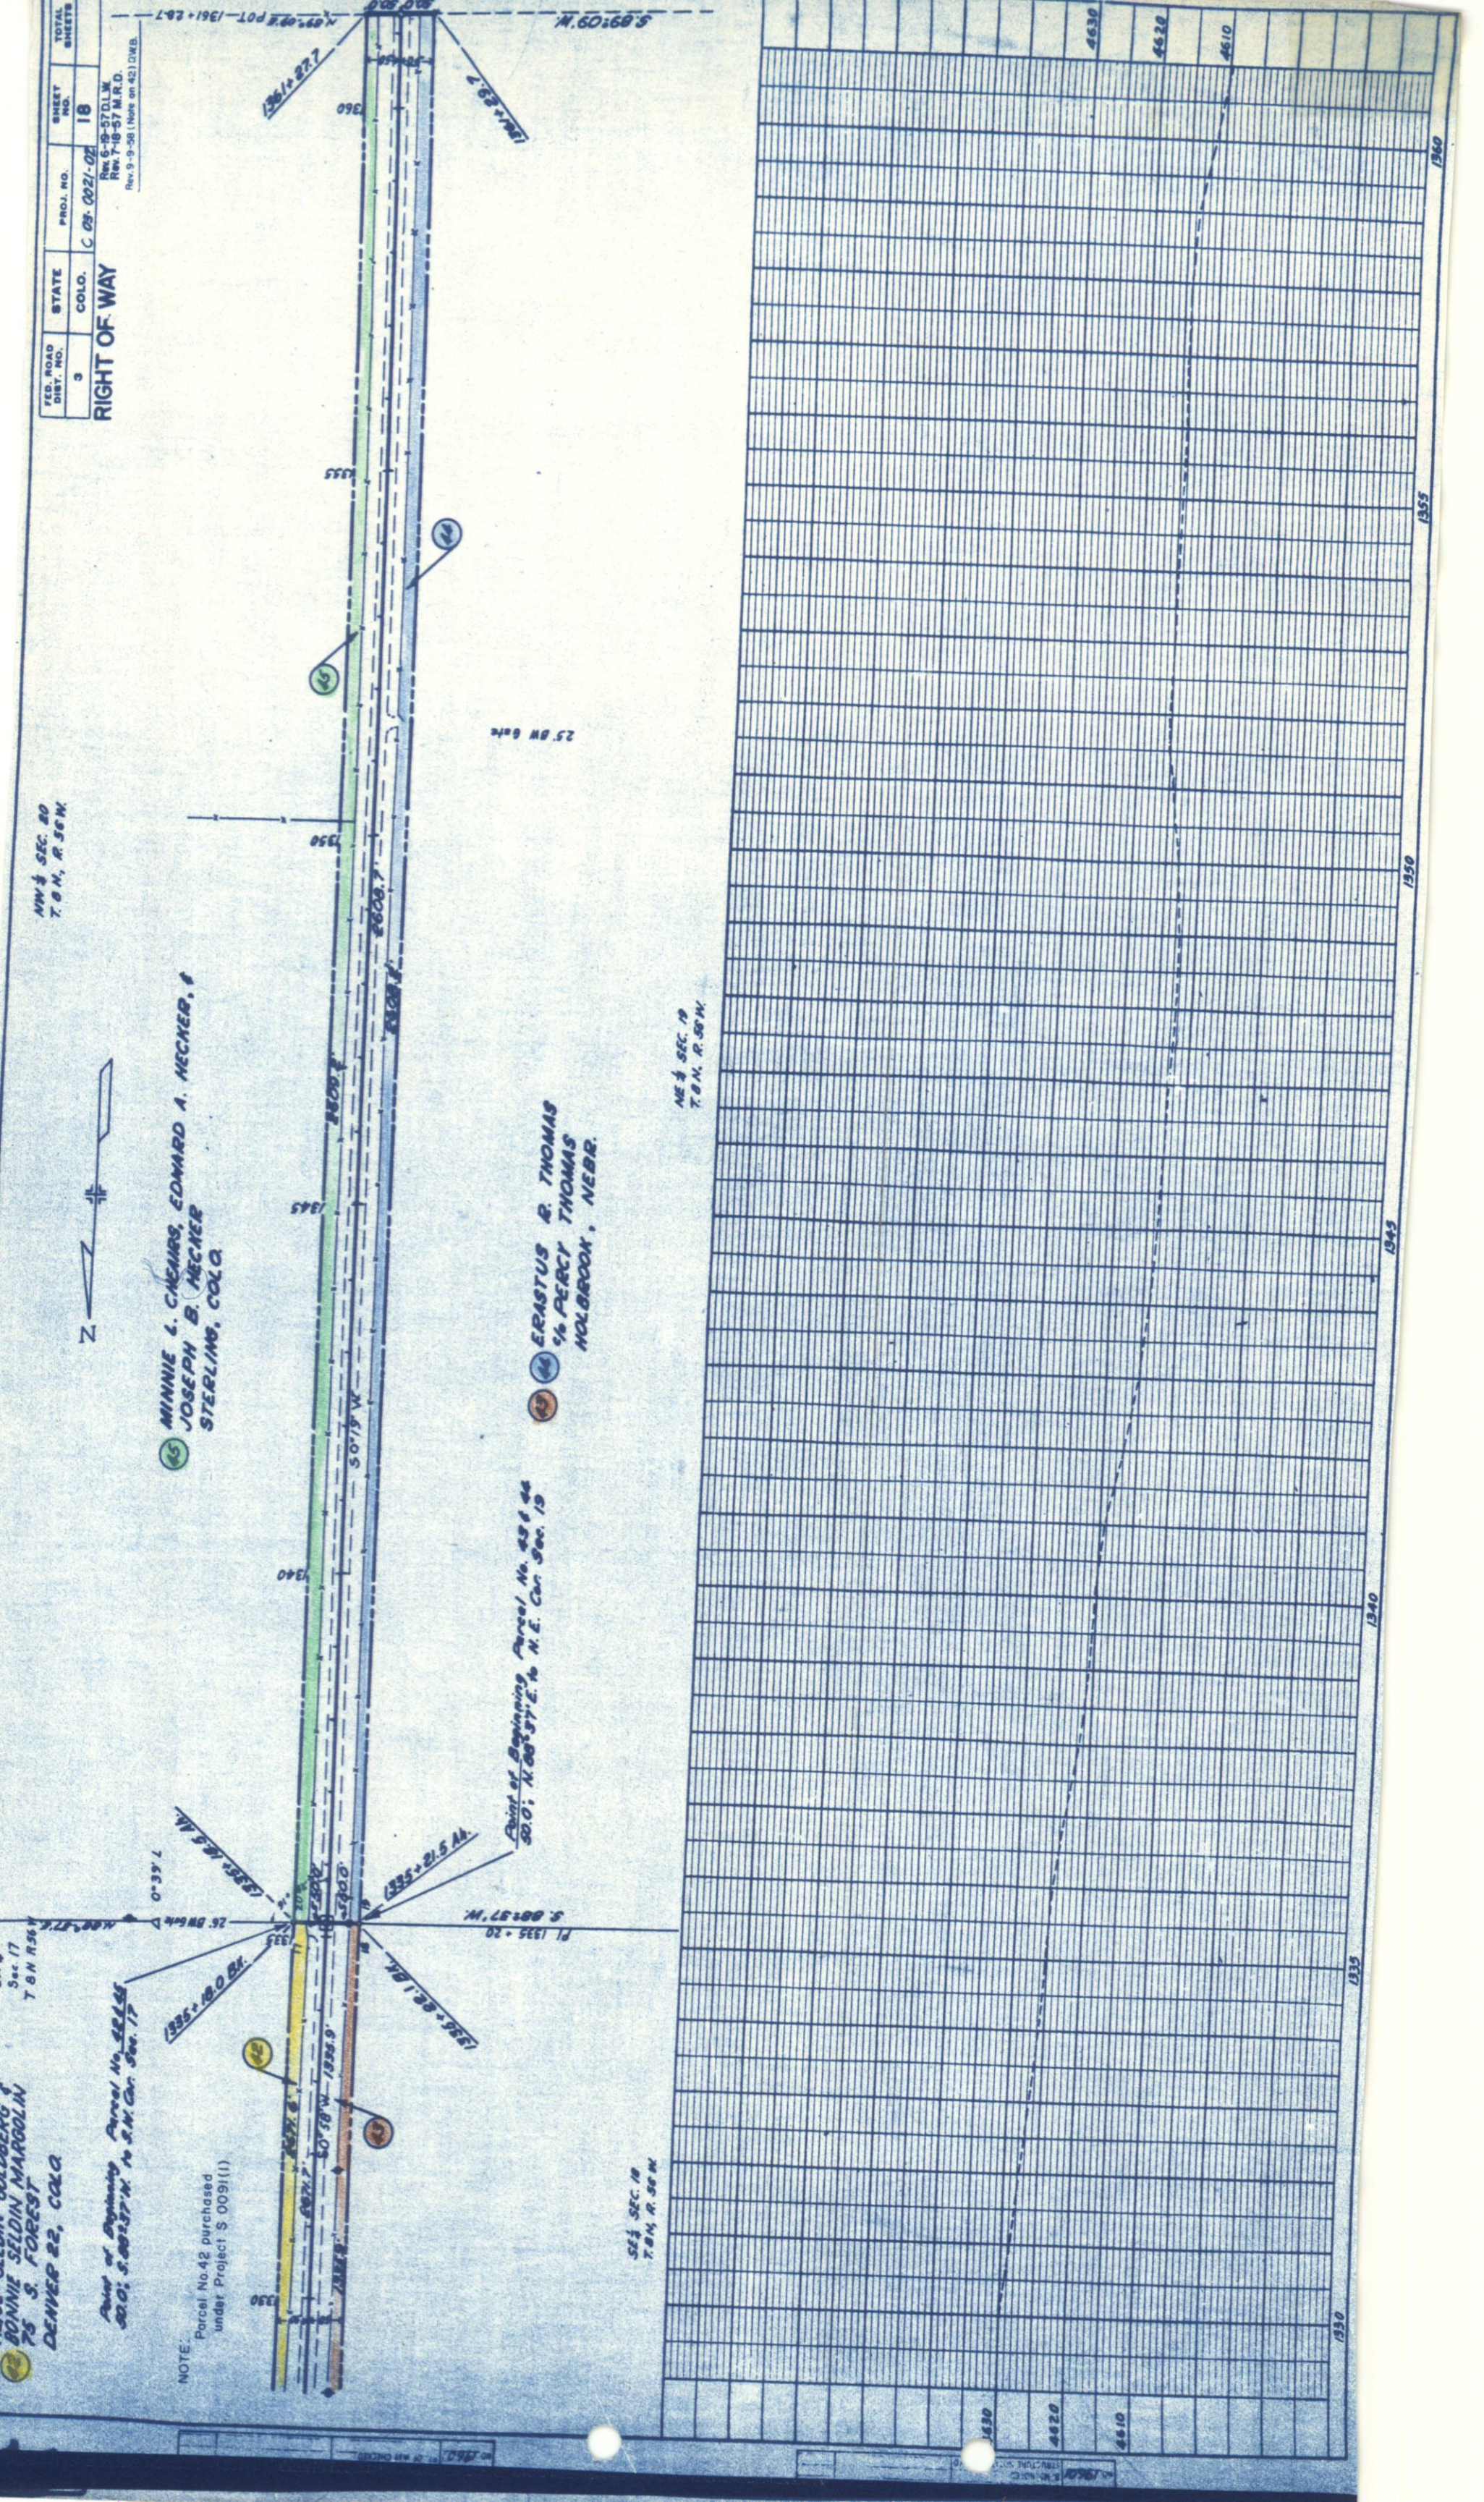

FED. ROAD DIST. NO. 3
STATE COLO.
PROJ. NO. C 03-0021-02
SHEET NO. 18
TOTAL SHEETS 18
Rev. 6-19-57 D.L.M.
Rev. 7-18-57 M.R.D.
Rev. 9-9-58 (Note on 42) D.W.B.

RIGHT OF WAY

MINNIE L. CHEMERS, EDWARD A. HECHER, &
JOSEPH B. HECHER
STERLING, COLO.

ERASTUS R. THOMAS
% PERCY THOMAS
HOLBROOK, NEBR.

NOTE:
Parcel No. 42 purchased
under Project S 0091(1)

Point of Beginning Parcel No. 42 & 44
S. 0.0037' N. 10 S. 1/4 Sec. 17
DENVER 22, COLO.

Point of Beginning Parcel No. 43 & 44
S. 0.0037' E. 10 N. E. 1/4 Sec. 19

SE 1/4 SEC. 19
T. 8 N., R. 56 W.

NE 1/4 SEC. 19
T. 8 N., R. 56 W.

NW 1/4 SEC. 20
T. 8 N., R. 56 W.

FED. ROAD DIST. NO.	STATE	PROJ. NO.	SHEET NO.	TOTAL SHEETS
3	COLO.	C 03-0021-02	19	

RIGHT OF WAY

Rev 6-19-57 D.L.W.
Rev 7-18-57 M.R.D.
NW 1/4 SEC. 29
T. 8 N., R. 56 W.

SW 1/4 SEC. 20
T. 8 N., R. 56 W.


NW 1/4 SEC. 20



UNITED STATES OF AMERICA

CHEAIRS

UNITED STATES OF AMERICA

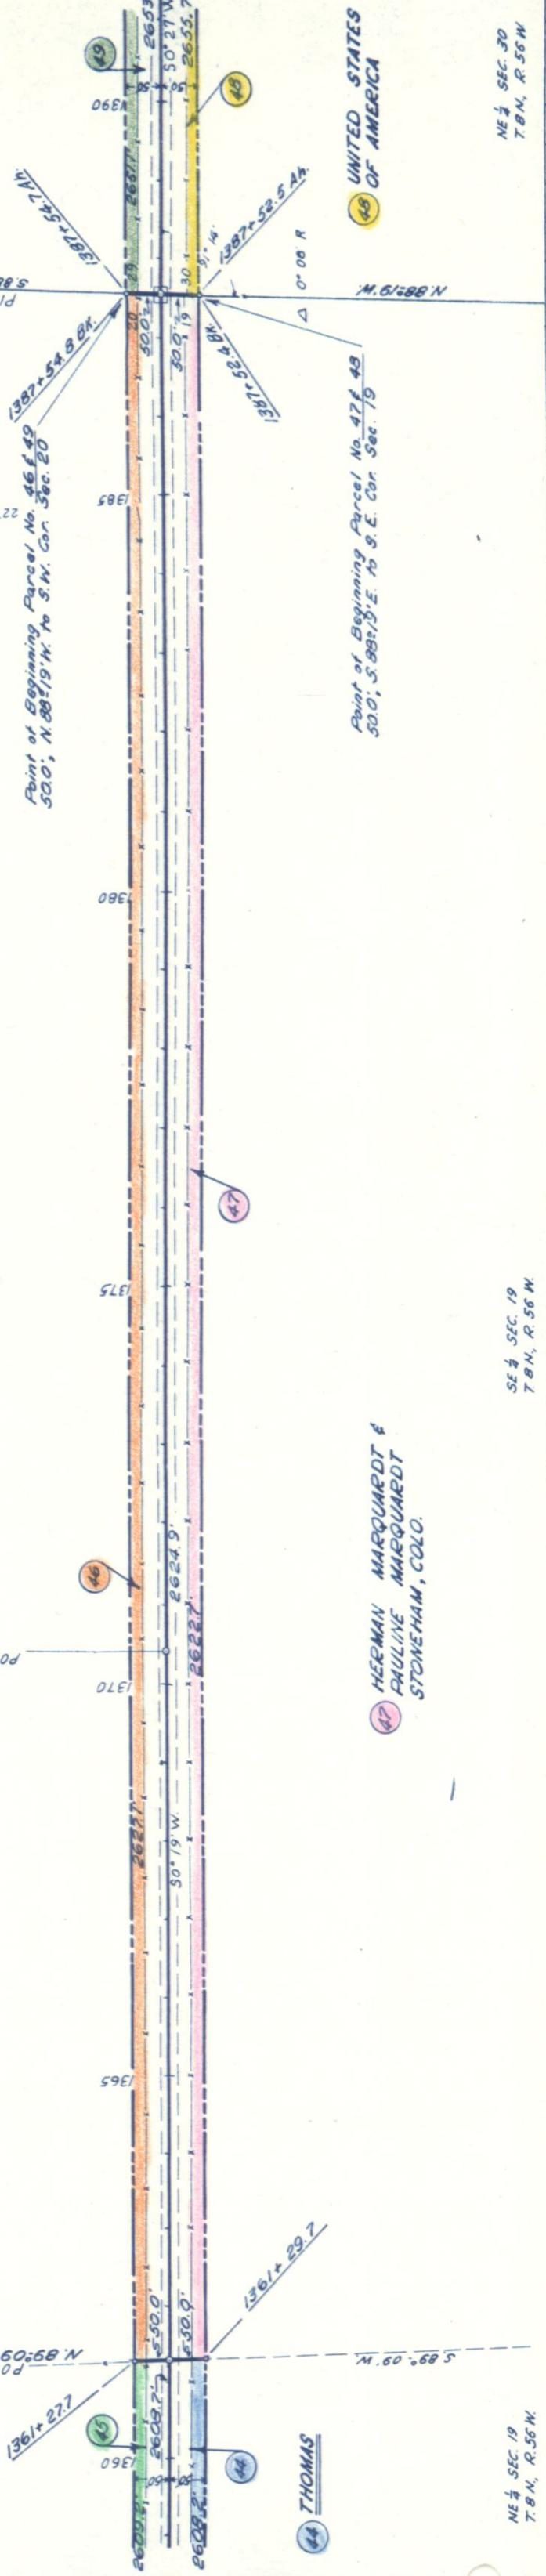


SE 1/4 SEC. 19
T. 8 N., R. 56 W.

NE 1/4 SEC. 19
T. 8 N., R. 56 W.

PLAN	NO. 19601
SURVEYED	NOTE BOOK
ALIGNED	BY: OF WAY CHECKED
PLOTTED	DATE
CHECKED	DATE
DATE	DATE

PROFILE	NO. 19601
SURVEYED	NOTE BOOK
GRADES CHECKED	BY: OF WAY CHECKED
PLOTTED	DATE
CHECKED	DATE
DATE	DATE

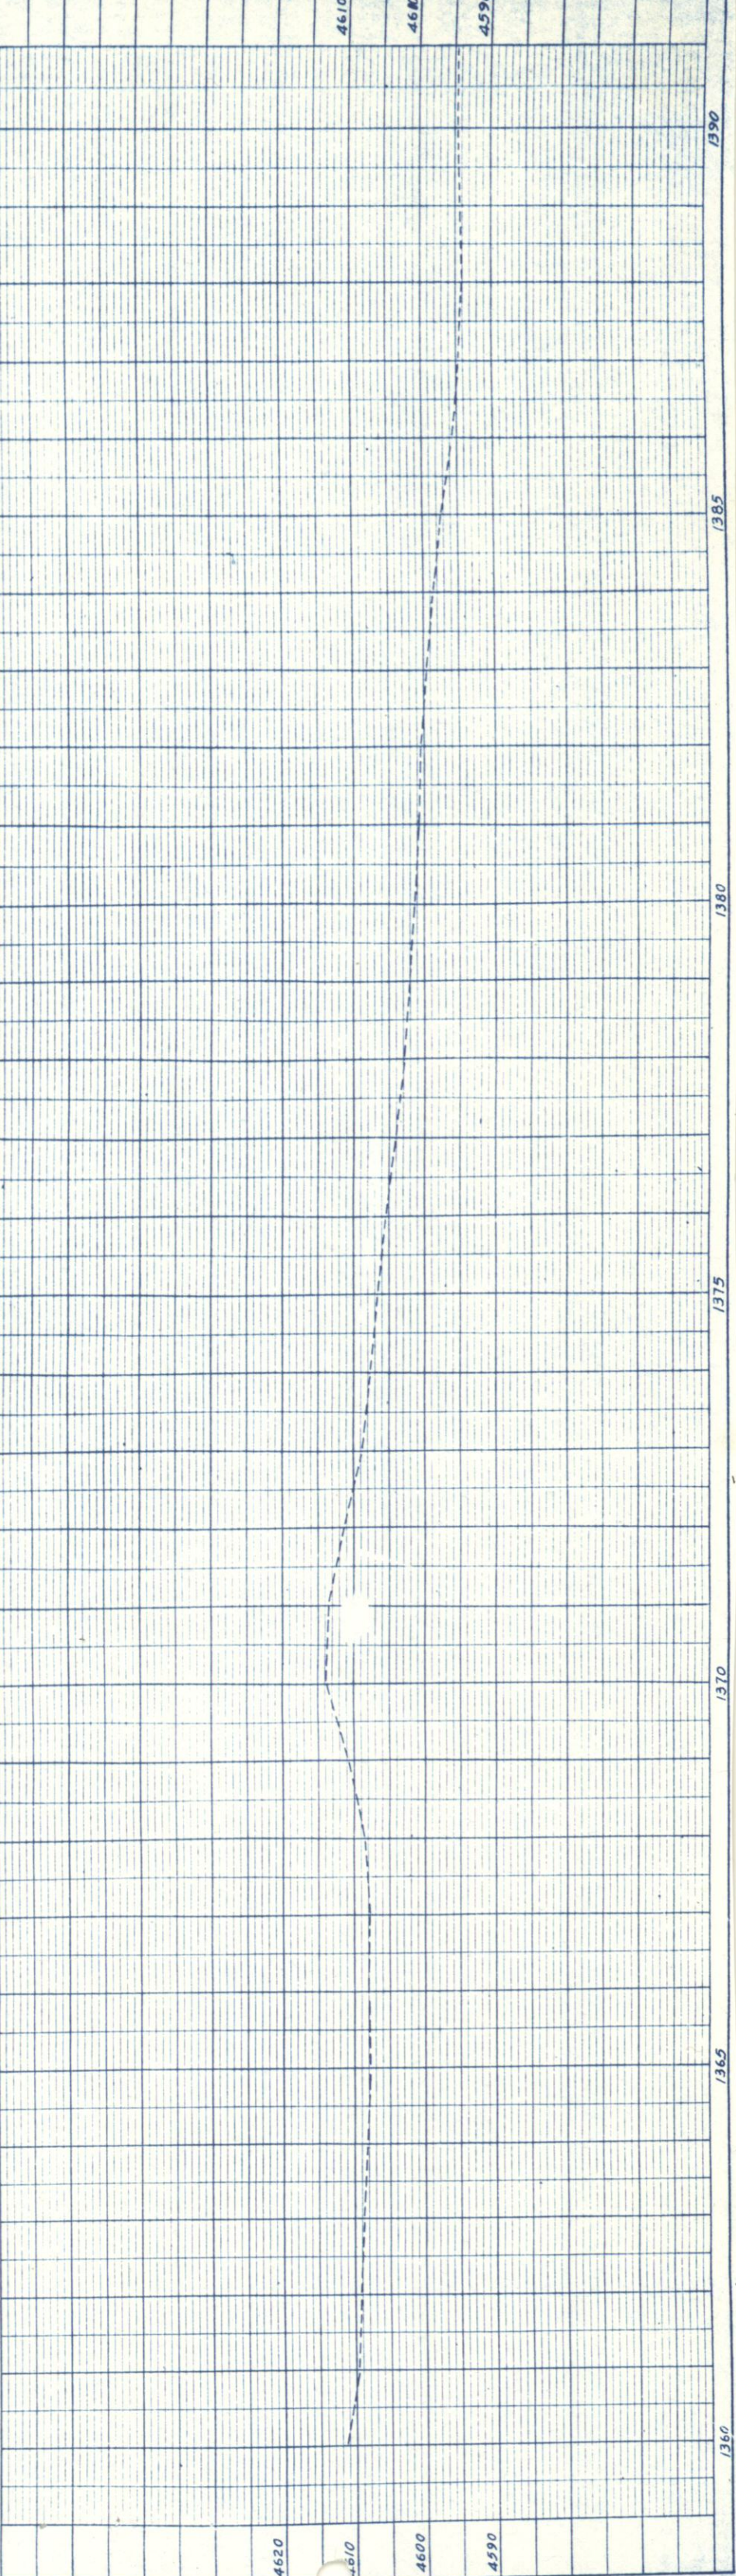

NW 1/4 Sec. 29
T. 8 N. R. 56 W.



18' x 30' CMP Cross Cuts (Plugged)
Guard Posts

UNITED STATES OF AMERICA

HOECHLER

RIGHT OF WAY

FED. ROAD DIST. NO.	STATE	PROJ. NO.	SHEET NO.	TOTAL SHEETS
3	COLO.	C03-0021-02	20	

18' x 25' CMP Cross Cuts (Plugged) Guard Posts

NOTE:
Parcel No. 50 purchased under Project S 0091 (1)

Rev. 9-9-56 (Note on 50) DMB


Raw 6-19-57 O.L.W.
Rev. 7-18-57 M.R.D.
NW 1/4 Sec. 29
T. 8 N. R. 56 W.

UNITED STATES OF AMERICA

NE 1/4 SEC. 20
T. 8 N. R. 56 W.

UNITED STATES OF AMERICA

SE 1/4 SEC. 30
T. 8 N. R. 56 W.

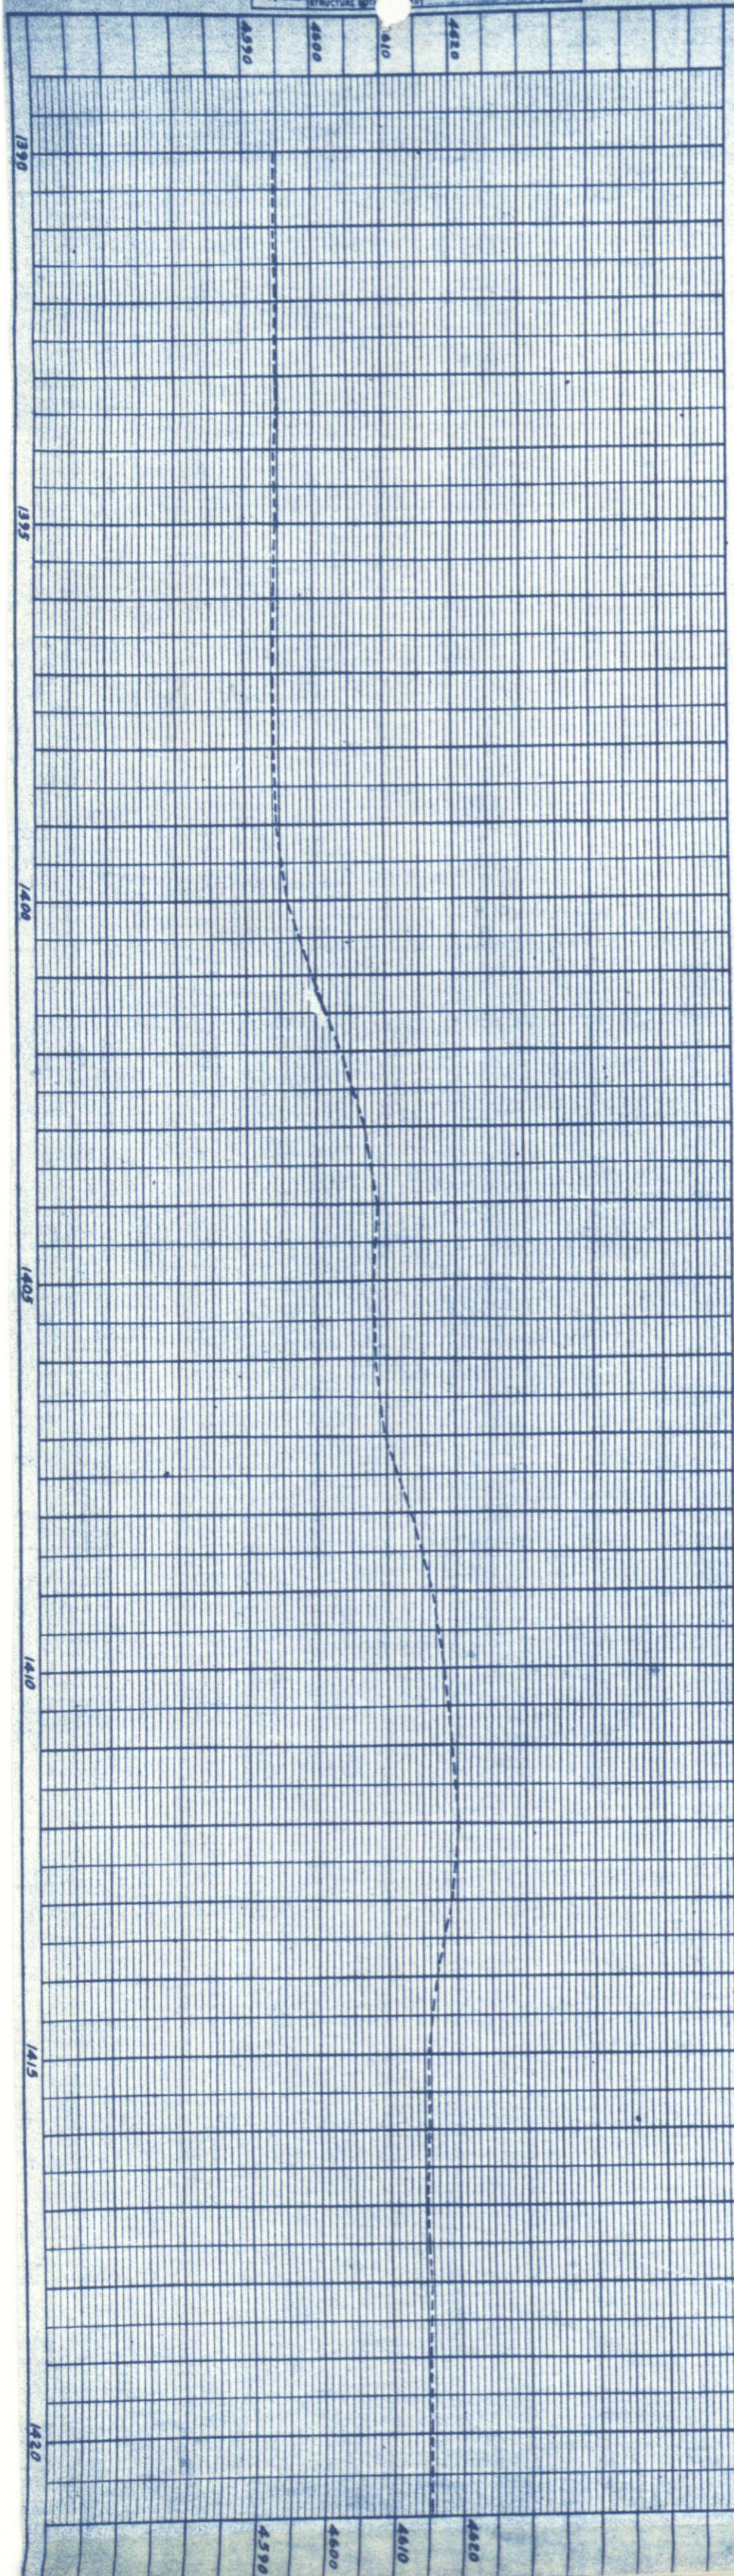

NW 1/4 SEC. 32
T. 8 N., R. 56 W.




ED PIVONKA
STONEHAM, COLO.

30' BW Gate Lr

POT 1461 + 50.4

33' BW Gate

Point of Beginning Parcel No. 55
2646.8', N. 5 1/2° W. to N.W. Cor. Sec. 32

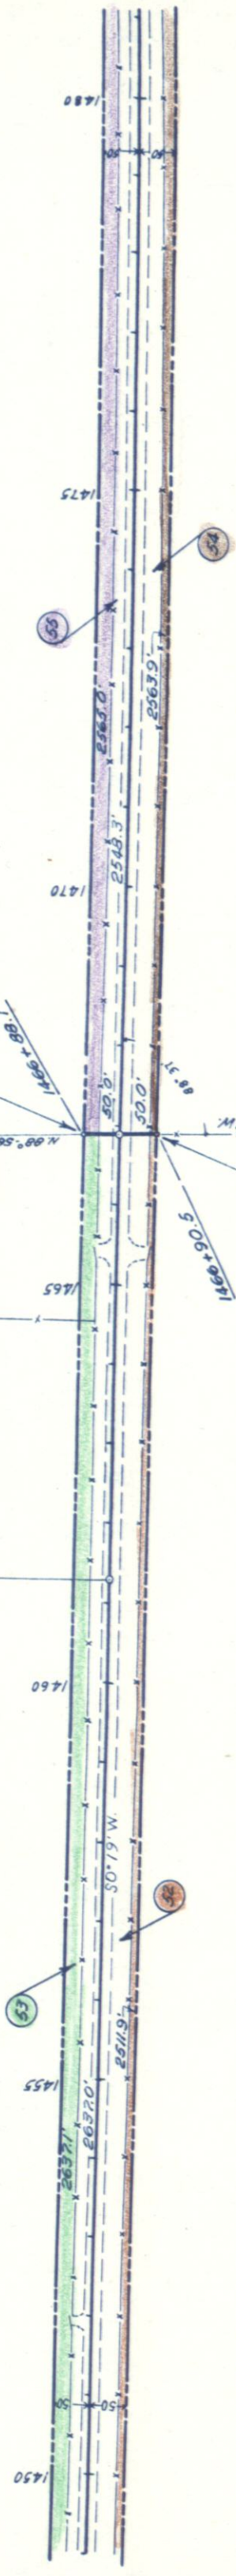

UNITED STATES OF AMERICA

THE DURLAND TRUST COMPANY
NORFOLK, NEBR.

Point of Beginning Parcel No. 54
2639.9', N. 1 1/2° E. to N.E. Cor. Sec. 31

NE 1/4 SEC. 31
T. 8 N., R. 56 W.

SE 1/4 SEC. 31
T. 8 N., R. 56 W.

SW 1/4 SEC. 32
T. 8 N., R. 56 W.

FED. ROAD DIST. NO.	STATE	PROJ. NO.	SHEET NO.	TOTAL SHEETS
3	COLO.	C 03-0021-02	22	22

Rev 6-19-57 D.L.W.
Rev 7-18-57 M.R.D.

RIGHT OF WAY

W. D. NORTHRUP
STONEHAM, COLO.

