

Colorado Department of Transportation



18500 East Colfax Avenue
Aurora, CO 80011
Phone: 303-365-7410 FAX: 303-365-7350

Region 1 KAW

Sheet Revisions

Date	Description	Initials
03/12/10	Changed sheets 2.01, 2.03-2.09, 7.01, 7.03, 7.05, 7.06, 7.08, 7.09, 8.01, 8.02.	BDL
03/12/10	Added sheets 7.10 & 7.11	BDL
06/15/10	Revised Sheets 2.07, 2.09 - Added 2.10	BDL
07/20/10	Revised Sheets 5.01, 7.03-7.11, 8.01-8.02	BDL
08/16/10	Revised Shts 2.03, 5.01, 7.03, 7.04 & 8.01	BDL
08/16/10	Revised Shts 2.06, 2.09, 2.10 & 7.06	BDL

Sheet Revisions

Date	Description	Initials
08/16/10	Revised shts 7.07, 7.08, 7.10 & 8.02	BDL
3/28/11	Revised shts 2.07, 5.01, 7.07 & 8.02	BDL

Prepared By:

WOOLPERT



116 INVERNESS DRIVE EAST #105
ENGLEWOOD, COLORADO 80112
(303) 925-1400 PHONE
(303) 925-1401 FAX

Right of Way Plans

Title Sheet

Project Number: C 119A-051
Project Location: Hwy. 119 Main Street South
Project Code: 16357
Last Mod. Date: 3-28-2011
Subset: 1.01 of 1.01
Sheet No.: 1.01

DEPARTMENT OF TRANSPORTATION

STATE OF COLORADO

RIGHT OF WAY PLANS OF PROPOSED

PROJECT NO. C 119A-051

STATE HIGHWAY NO. 119

GILPIN COUNTY

R.O.W. Length of Project = 1.4 Miles

Const. Length of Project = 1.5 Miles

SHEET NO.

INDEX OF SHEETS

1.01	(1) Title Sheet
2.01-2.10	(10) Tabulation of Properties
3.01-3.12	(12) Project Control Diagram By DrexelBarrel
4.01-4.04	(4) Land Survey Control Diagram
5.01-5.01	(1) Monumentation Sheets
	(NA) Tabulation of Road Approach Sheets
7.01-7.09	(9) Plan Sheets
7.10	(1) Plan Sheet - R-Parcels
7.11	(1) Plan Sheet - Mining Corners
8.01-8.02	(2) Ownership Map

(41) Total Sheets

Scales of Original 11x17 Drawings

Plan Sheets 1"=100'

Ownership Map 1"=400'

Basis of Bearings: All bearings are based on the West line of the SW 1/4 of the NE 1/4 of said Section 17. Said line bears N. 0° 42'40" W. a distance of 1333.30'. Said line is monumented at the C1/4 corner by a 3/4 inch standard BLM Brass Cap and stamped "T3S R72W, C1/4, S17, 1978". Said line is monumented at the C1/16 corner by a 3/4 inch standard BLM Brass Cap and stamped "N1/16 S17, C-C, 1978".

1. This Right-of-Way Plan is not a boundary survey of the adjoining property and is prepared for the Colorado Department of Transportation purposes only.

2. For title information, The Colorado Department of Transportation relied on Title Commitments prepared by Front Range Title of Downtown Denver, LLC.

3. This plan set is subject to change and may not be the most current set. It is the user's responsibility to verify with CDOT that this set is the most current. The information contained on the attached drawing is not valid unless this copy bears an original signature of the Professional Land Surveyor hereon named.

4. State Highway 119 is considered a North-South highway and all Right of Way lines are considered either the East or West Right of Way line.

NOTICE: According to Colorado law you must commence any legal action based upon any defect in this survey within three years after you first discover such defect. In no event may any action based upon any defect in this survey be commenced more than ten years from the date of the certification shown hereon.


DEPARTMENT OF TRANSPORTATION STATE OF COLORADO

AUTHORIZED: *[Signature]* for Jay Krone DATE: 3-28-11
RIGHT OF WAY MANAGER

SURVEYOR STATEMENT (ROW PLAN)


I, Brandon D. Lee, a professional land surveyor licensed in the State of Colorado, do hereby state to the Colorado Department of Transportation that based upon my knowledge, information and belief, research, calculations and evaluation of the survey evidence were performed and this Right-of-Way Plan was prepared under my responsible charge in accordance with applicable standards of practice defined by Colorado Department of Transportation publications. This statement is not a guaranty or warranty, either expressed or implied.

PLS No. 37894

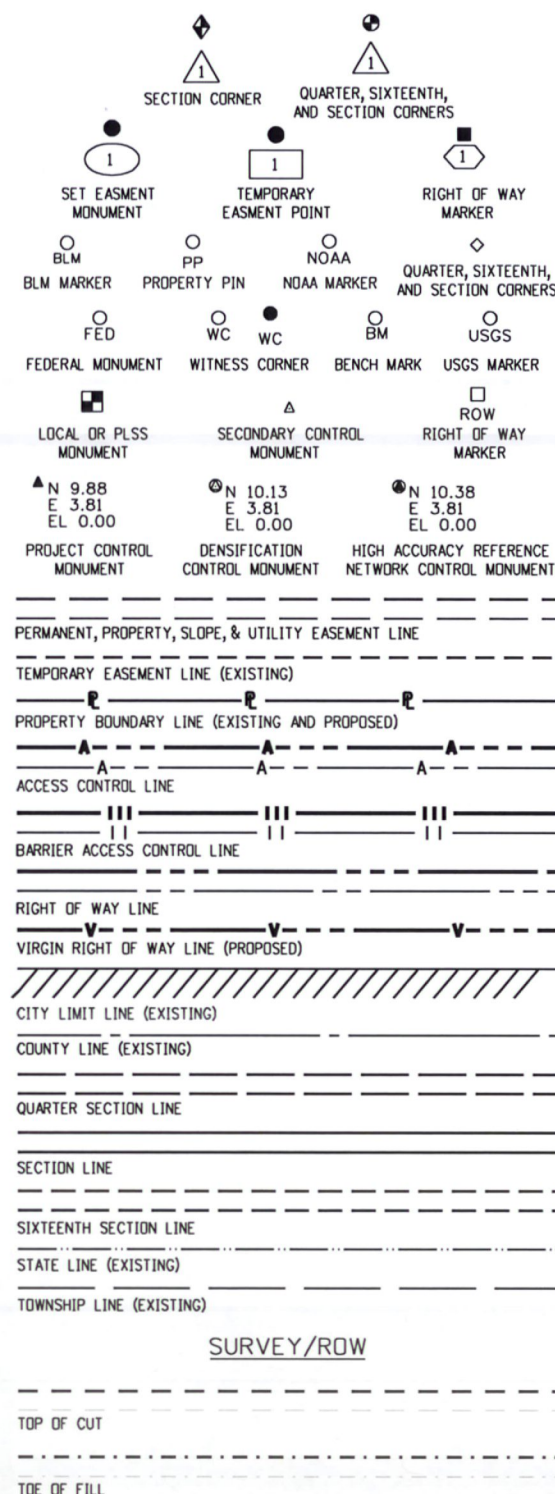


End Const Project
Station: 174+74.48
M.P.: 6.3

Begin Const Project
Station: 100+00
M.P.: 4.9

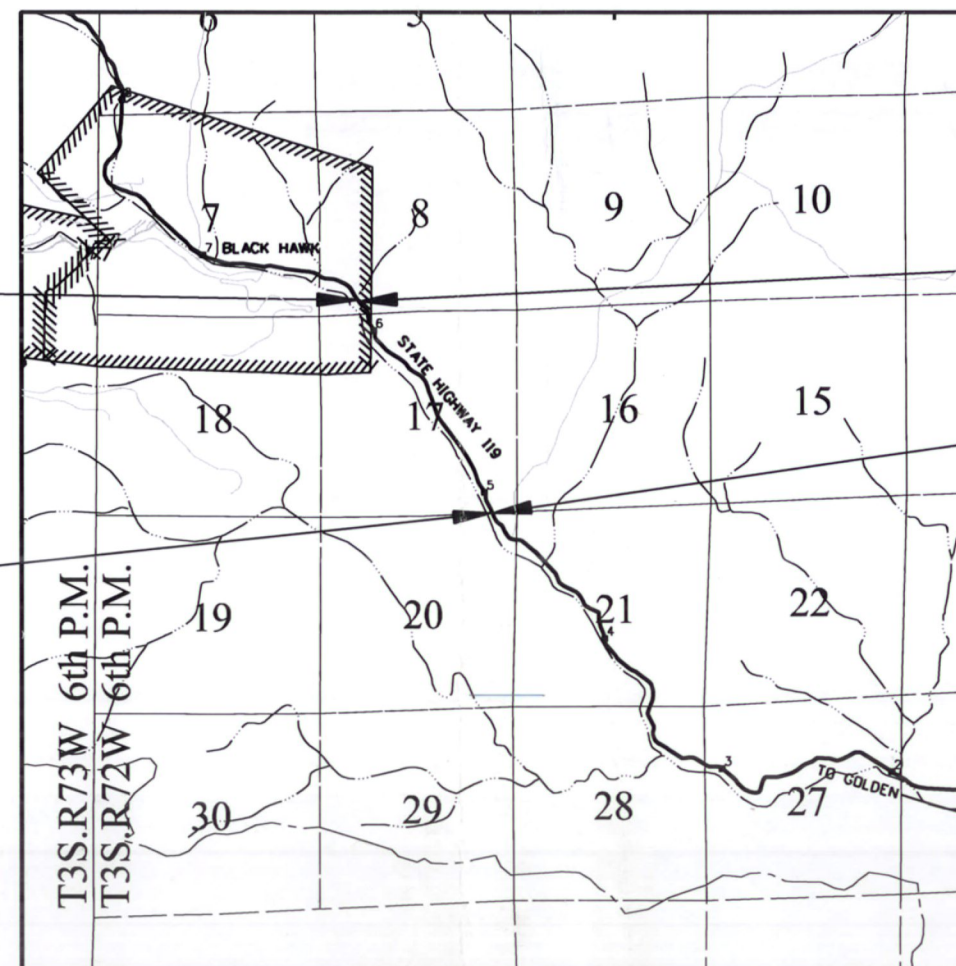

PROJECT LOCATION MAP

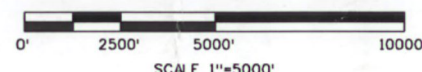

Note: For a complete listing of symbology used within this set of plans, please refer to the M-100-1 Standard Symbols of the Colorado Department of Transportation M&S Standards Publication dated July 2006. Existing features are shown as screened weight (gray scale), except as noted with the word (existing). Proposed or new features are shown as full weight without screening, except as noted with the word (proposed).

Sheet Revisions		
Date	Description	Initials
03/12/10	Changed sheets 2.01, 2.03-2.09, 7.01, 7.03, 7.05, 7.06, 7.08, 7.09, 8.01, 8.02.	BDL
03/12/10	Added sheets 7.10 & 7.11	BDL
06/15/10	Revised Sheets 2.07, 2.09 - Added 2.10	BDL
	Revised Sheets 5.01, 7.03-7.11, 8.01-8.02	

Sheet Revisions		
Date	Description	Initials
mm/dd/yy	XXXXXXXX	XXX

Prepared By: WOOLPERT
116 INVERNESS DRIVE EAST #105
ENGLEWOOD, COLORADO 80112
(303) 925-1400 PHONE
(303) 925-1401 FAX

Right of Way Plans			
Title Sheet			
Project Number: C 119A-051			
Project Location: Hwy. 119 Main Street South			
Project Code:	Last Mod. Date:	Subset	Sheet No.
16357	6-15-2010	1.01 of 1.01	1.01

DEPARTMENT OF TRANSPORTATION STATE OF COLORADO

RIGHT OF WAY PLANS OF PROPOSED PROJECT NO. C 119A-051 STATE HIGHWAY NO. 119 GILPIN COUNTY

R.O.W. Length of Project = 1.4 Miles
Const. Length of Project = 1.5 Miles

SHEET NO.	INDEX OF SHEETS
1.01	(1) Title Sheet
2.01-2.10	(10) Tabulation of Properties
3.01-3.12	(12) Project Control Diagram By DrexelBarrel
4.01-4.04	(4) Land Survey Control Diagram
5.01-5.01	(1) Monumentation Sheets
	(NA) Tabulation of Road Approach Sheets
7.01-7.09	(9) Plan Sheets
7.10	(1) Plan Sheet - R-Parcels
7.11	(1) Plan Sheet - Mining Corners
8.01-8.02	(2) Ownership Map
	(41) Total Sheets
Scales of Original 11x17 Drawings	
Plan Sheets 1"=100'	
Ownership Map 1"=400'	

Basis of Bearings: All bearings are based on the West line of the SW 1/4 of the NE 1/4 of said Section 17. Said line bears N. 0° 42'40" W. a distance of 1333.30'. Said line is monumented at the C1/4 corner by a 3/4 inch standard BLM Brass Cap and stamped "T3S R72W, C1/4, S17, 1978". Said line is monumented at the C1/16 corner by a 3/4 inch standard BLM Brass Cap and stamped "N1/16 S17, C-C, 1978".

1. This Right-of-Way Plan is not a boundary survey of the adjoining property and is prepared for the Colorado Department of Transportation purposes only.

2. For title information, The Colorado Department of Transportation relied on Title Commitments prepared by Front Range Title of Downtown Denver, LLC.

3. This plan set is subject to change and may not be the most current set. It is the user's responsibility to verify with CDOT that this set is the most current. The information contained on the attached drawing is not valid unless this copy bears an original signature of the Professional Land Surveyor hereon named.

4. State Highway 119 is considered a North-South highway and all Right of Way lines are considered either the East or West Right of Way line.

NOTICE: According to Colorado law you must commence any legal action based upon any defect in this survey within three years after you first discover such defect. In no event may any action based upon any defect in this survey be commenced more than ten years from the date of the certification shown hereon.


DEPARTMENT OF TRANSPORTATION
STATE OF COLORADO

AUTHORIZED: *[Signature]* for Jay Krane
DATE: 6-18-10
RIGHT OF WAY MANAGER

SURVEYOR STATEMENT (ROW PLAN)



I, Brandon D. Lee, a professional land surveyor licensed in the State of Colorado, do hereby state to the Colorado Department of Transportation that based upon my knowledge, information and belief, research, calculations and evaluation of the survey evidence were performed and this Right-of-Way Plan was prepared under my responsible charge in accordance with applicable standards of practice defined by Colorado Department of Transportation publications. This statement is not a guaranty or warranty, either expressed or implied.

PLS No. 37894

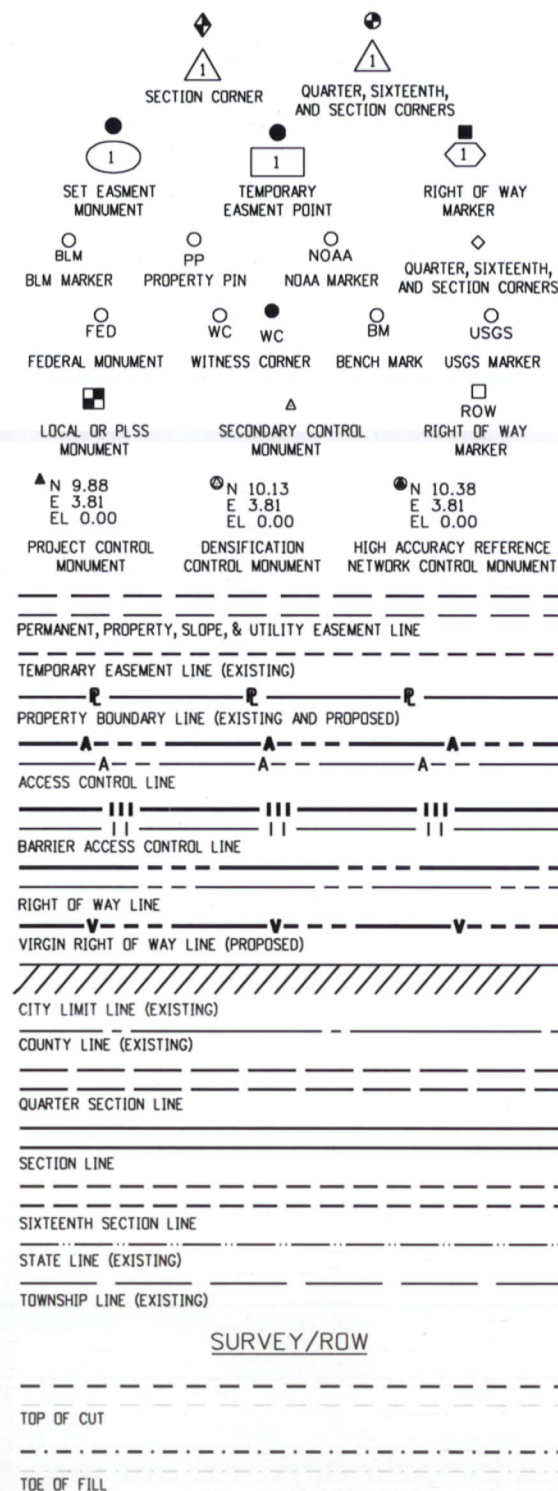

Note: For a complete listing of symbology used within this set of plans, please refer to the M-100-1 Standard Symbols of the Colorado Department of Transportation M&S Standards Publication dated July 2006. Existing features are shown as screened weight (gray scale), except as noted with the word (existing). Proposed or new features are shown as full weight without screening, except as noted with the word (proposed).

PROJECT LOCATION MAP

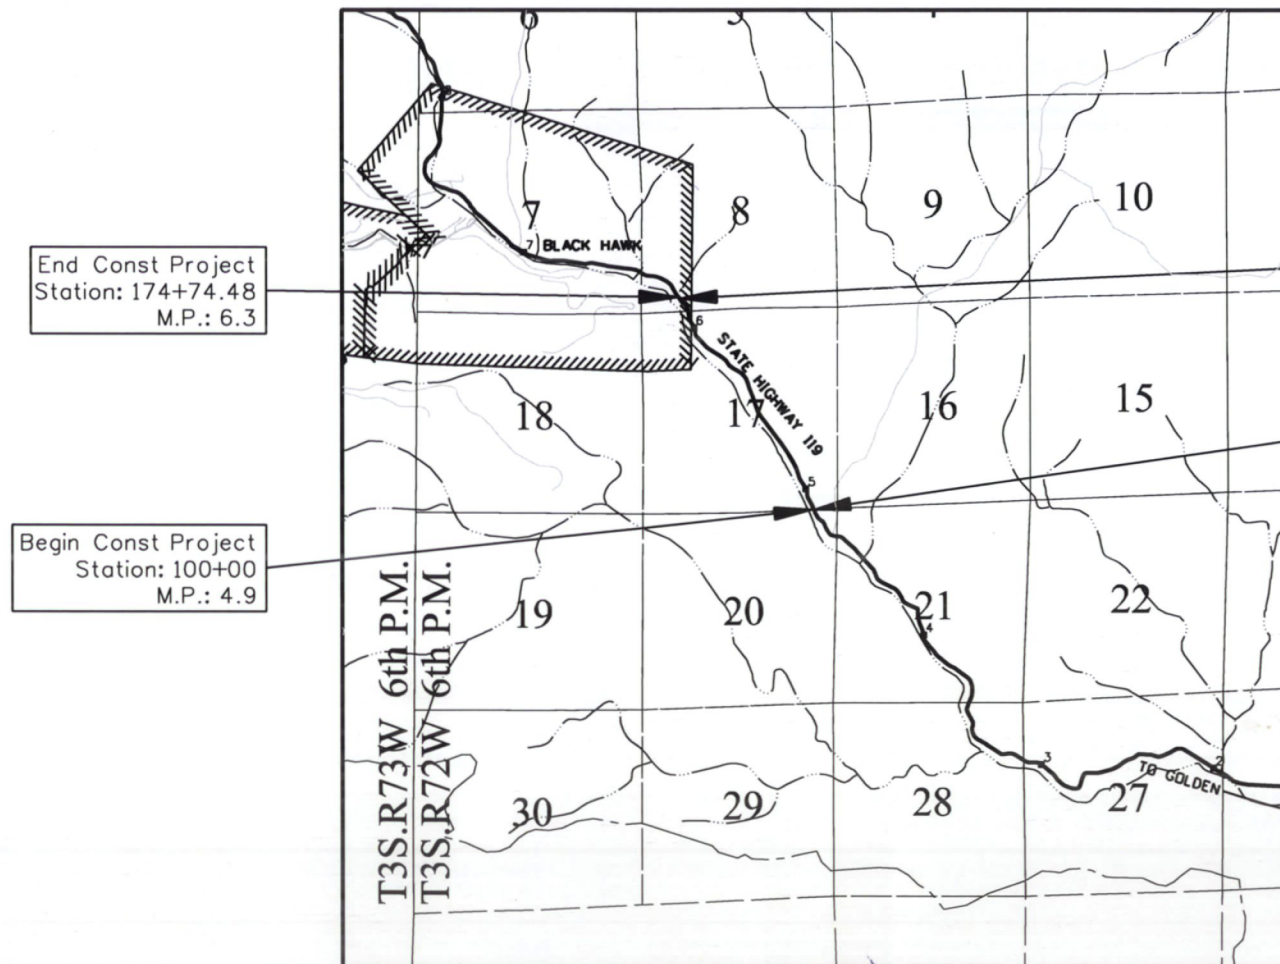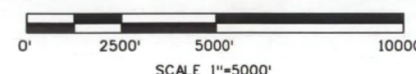

End ROW Project
No. C 119A-051
Station: 332+80.44
M.P.: 6.3

Begin ROW Project
No. C 119A-051
Station: 257+67.52
M.P.: 4.8

Sheet Revisions			Sheet Revisions		
Date	Description	Initials	Date	Description	Initials
mm/dd/yy	XXXXXXXX	XXX	mm/dd/yy	XXXXXXXX	XXX


Prepared By: WOOLPERT
116 INVERNESS DRIVE EAST #105
ENGLEWOOD, COLORADO 80112
(303) 925-1400 PHONE
(303) 925-1401 FAX

Right of Way Plans			
Title Sheet			
Project Number: C 119A-051			
Project Location: Hwy. 119 Main Street South			
Project Code:	Last Mod. Date	Subset	Sheet No.
16357	1-11-2010	1.01 of 1.01	1.01

DEPARTMENT OF TRANSPORTATION STATE OF COLORADO

RIGHT OF WAY PLANS OF PROPOSED PROJECT NO. C 119A-051 STATE HIGHWAY NO. 119 GILPIN COUNTY

R.O.W. Length of Project = 1.4 Miles
Const. Length of Project = 1.5 Miles

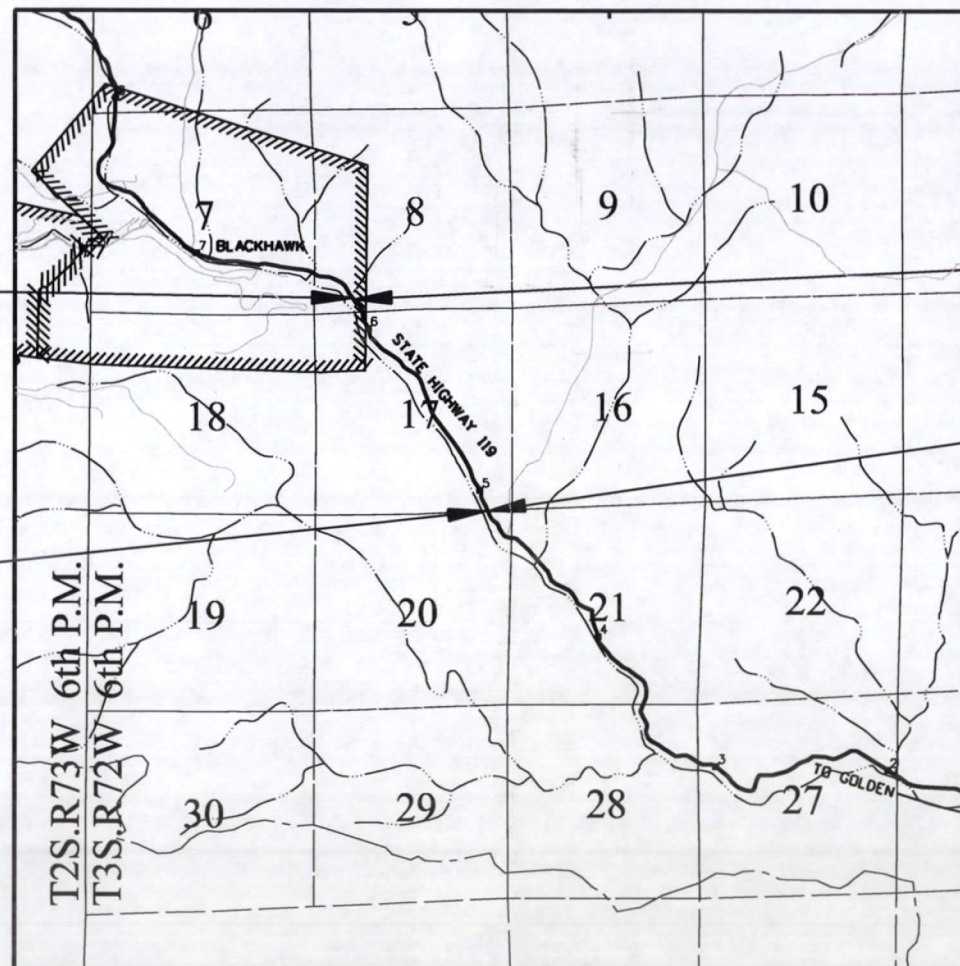

End Const Project
Station: 174+35
M.P.: 6.4

Begin Const Project
Station: 100+00
M.P.: 4.9

End ROW Project
No. C 119A-051
Station: 332+80.44
M.P.: 6.33

Begin ROW Project
No. C 119A-051
Station: 257+67.52
M.P.: 4.9

PROJECT LOCATION MAP

0' 2500' 5000' 10000'
SCALE 1"=5000'



Note: For a complete listing of symbolology used within this set of plans, please refer to the M-100-1 Standard Symbols of the Colorado Department of Transportation M&S Standards Publication dated July 2006. Existing features are shown as screened weight (gray scale), except as noted with the word (existing). Proposed or new features are shown as full weight without screening, except as noted with the word (proposed).

SHEET NO.	INDEX OF SHEETS
1.01	(1) Title Sheet
2.01-2.09	(9) Tabulation of Properties
3.01-3.12	(12) Project Control Diagram By Drexel Barrel
4.01-4.04	(4) Land Survey Control Diagram
5.01-5.01	(1) Monumentation Sheets
7.01-7.09	(9) Plan Sheets
8.01-8.02	(2) Ownership Map
(38) Total Sheets	

Scales of Original 11x17 Drawings
Plan Sheets 1"=100'
Ownership Map 1"=400'

Basis of Bearings: All bearings are based on the West line of the SW 1/4 of the NE 1/4 of said Section 17. Said line bears N. 0° 42' 40" W. a distance of 1333.30'. Said line is monumented at the C1/4 corner by a 3/4 inch standard BLM Brass Cap and stamped "T3S R72W, C1/4, S17, 1978". Said line is monumented at the CN1/16 corner by a 3/4 inch standard BLM Brass Cap and stamped "N1/16 S17, C-C, 1978".

1. This Right-of-Way Plan is not a boundary survey of the adjoining property and is prepared for the Colorado Department of Transportation purposes only.

2. For title information, The Colorado Department of Transportation relied on Title Commitments prepared by Front Range Title of Downtown Denver, LLC.

3. This plan set is subject to change and may not be the most current set. It is the user's responsibility to verify with CDDT that this set is the most current. The information contained on the attached drawing is not valid unless this copy bears an original signature of the Professional Land Surveyor hereon named.

4. State Highway 119 is considered a North-South highway and all Right of Way lines are considered either the East or West Right of Way line.

NOTICE: According to Colorado law you must commence any legal action based upon any defect in this survey within three years after you first discover such defect. In no event may any action based upon any defect in this survey be commenced more than ten years from the date of the certification shown hereon.

DEPARTMENT OF TRANSPORTATION
STATE OF COLORADO

AUTHORIZED:

[Signature]

RIGHT OF WAY MANAGER

1-20-10
DATE

SURVEYOR STATEMENT (ROW PLAN)

I, Brandon D. Lee, a professional land surveyor licensed in the State of Colorado, do hereby state to the Colorado Department of Transportation that based upon my knowledge, information and belief, research, calculations and evaluation of the survey evidence were performed and this Right-of-Way Plan was prepared under my responsible charge in accordance with applicable standards of practice defined by Colorado Department of Transportation publications. This statement is not a guaranty or warranty, either expressed or implied.

PLS No. 37894

Colorado Department of Transportation



18500 East Colfax Avenue
Aurora, CO 80011
Phone: 303-365-7410 FAX: 303-365-7350

Region 1

KAW

Sheet Revisions

Date	Description	Initials
03/12/10	Corrections per CDOT.	BL/SC

Sheet Revisions

Date	Description	Initials
mm/dd/yy	XXXXXXXX	XXX

Sheet Revisions

Date	Description	Initials
mm/dd/yy	XXXXXXXX	XXX

Right of Way Plans

Tabulation of Properties

Project Number: C 119A-051

Project Location: Hwy. 119 Main Street South

Project Code: 16357Last Mod. Date: 6-15-2010Subset: 2.01 of 2.10Sheet No.: 2.01

R.O.W. TABULATION OF PROPERTIES IN GILPIN COUNTY S.H. NO. 119

Parcel No.	Ownership Name and Mailing Address	Site Address	Location	Area In Square Feet (Acres)					Book and Page No. And/Or Reception No.	Title Commitment No.	Remarks
				Area Of Parcel	Existing ROW	Net Area	Remainder Left	Remainder Right			
			T. 3 S., R. 72 W., 6th P.M.								
			Section 17								
1	Attorneys Title Guaranty Fund, Inc. 999 18th Street, #1101 Denver, CO 80202		Govt Lots 60, 61, 62 & 64	502,796 (11.543)		502,796 (11.543)				NF00355	
1A	Same as Parcel 1		Govt Lots 60, 61 & 64	274,596 (6.304)		274,596 (6.304)				Same as Par. 1	Parcel in existing ROW from project STA 119A-044
1B	Same as Parcel 1		Govt Lots 60 & 64	112,648 (2.586)		112,648 (2.586)				Same as Par. 1	
1C	Same as Parcel 1		Govt Lot 45A	557 (0.013)		557 (0.013)				Same as Par. 1	
1D	Same as Parcel 1		Govt Lots 41, 42, 47 & 48	142,651 (3.275)		142,651 (3.275)				Same as Par. 1	
1E	Same as Parcel 1		Govt Lots 42 & 47	94,440 (2.168)		94,440 (2.168)				Same as Par. 1	Parcel in existing ROW from project STA 119A-044
1F	Same as Parcel 1		Govt Lot 42	27,273 (0.626)		27,273 (0.626)				Same as Par. 1	
1G	Same as Parcel 1		Govt Lots 41 & 42	32,064 (0.736)		32,064 (0.736)				Same as Par. 1	Parcel in existing ROW from project STA 119A-044
1H	Same as Parcel 1		Govt Lot 41	91,203 (2.094)		91,203 (2.094)				Same as Par. 1	
1I	Same as Parcel 1		Govt Lots 41 & 42	96,876 (2.224)		96,876 (2.224)				Same as Par. 1	Parcel in existing ROW from project STA 119A-044
1J	Same as Parcel 1		Govt Lot 41	11,726 (0.269)		11,726 (0.269)				Same as Par. 1	
TE-1	Same as Parcel 1		Govt Lot 43	220 (0.005)		220 (0.005)				Same as Par. 1	Temporary Easement for the purpose of rock scaling

6/17/2010 Lee 10:40:43 AM g:\s\projects\cdot\067685 hwy 119\6357\row_survey\drawings\16357_sheet_2.01_TotobProp.dgn

Colorado Department of Transportation DOT 18500 East Colfax Avenue Aurora, CO 80011 Phone: 303-365-7410 FAX: 303-365-7350 Region 1KAW		Sheet Revisions			Sheet Revisions			Sheet Revisions			Right of Way Plans Tabulation of Properties Project Number: C 119A-051 Project Location: Hwy. 119 Main Street South Project Code: 16357Last Mod. Date: 6-15-2010Subset: 2.02 of 2.10Sheet No.: 2.02						
		Date	Description	Initials	Date	Description	Initials	Date	Description	Initials							
R.O.W. TABULATION OF PROPERTIES IN GILPIN COUNTY S.H. NO. 119													Book and Page No. And/Or Reception No.		Title Commitment No.	Remarks	
Parcel No.	Ownership Name and Mailing Address	Site Address	Location	Area In Square Feet (Acres)													
				Area Of Parcel	Existing ROW	Net Area	Remainder Left	Remainder Right									
			T. 3 S., R. 72 W., 6th P.M.														
			Section 17														
TE-1A	Attorneys Title Guaranty Fund, Inc. 999 18th Street, #1101 Denver, CO 80202		Gov't Lot 42	45,816 (1.052)		45,816 (1.052)						NF00355	Temporary Easement for the purpose of rock scaling				
TE-1B	Same as TE-1A		Gov't Lot 41	18,551 (0.426)		18,551 (0.426)						Same as TE-1A	Temporary Easement for the purpose of rock scaling				
1R-41	Same as TE-1A		Gov't Lot 41	229,164 (5.261)		229,164 (5.261)						Same as TE-1A	R-parcel				
1R-42	Same as TE-1A		Gov't Lot 42	885,046 (20.318)		885,046 (20.318)						Same as TE-1A	R-parcel				
1R-47	Same as TE-1A		Gov't Lot 47	98,583 (2.263)		98,583 (2.263)						Same as TE-1A	R-parcel				
1R-48	Same as TE-1A		Gov't Lot 48	12,710 (0.292)		12,710 (0.292)						Same as TE-1A	R-parcel				
1R-49	Same as TE-1A		Gov't Lot 49	1,123,143 (25.784)		1,123,143 (25.784)						Same as TE-1A	R-parcel				
3	Black Hawk Development Corporation 236 South 3rd., Suite 253 Montrose, CO 81401		Wild Rose M.S. 20704	56,864 (1.305)		56,864 (1.305)	0 0.000	570,590 (13.099)				NF00364					
3A	Same as Parcel 3		Same as Parcel 3	74,176 (1.703)		74,176 (1.703)						Same as Par. 3	Parcel in existing ROW from project STA 119A-044				
3B	Same as Parcel 3		Same as Parcel 3	6,259 (0.144)		6,259 (0.144)						Same as Par. 3					
3C	Same as Parcel 3		Same as Parcel 3	21,956 (0.504)		21,956 (0.504)						Same as Par. 3	Parcel in existing ROW from project STA 119A-044				

6/17/2010 Lee 10:40:45 AM g:\as\projects\cdot\067685 hwy 119\16357\row_survey\drawings\16357-sheet-2.02-TabolProp.dgn

Colorado Department of Transportation  18500 East Colfax Avenue Aurora, CO 80011 Phone: 303-365-7410 FAX: 303-365-7350 Region 1KAW		Sheet Revisions			Sheet Revisions			Sheet Revisions			Right of Way Plans Tabulation of Properties Project Number: C 119A-051 Project Location: Hwy. 119 Main Street South Project Code: 16357Last Mod. Date: 6-15-2010Subset: 2.03 of 2.10Sheet No.: 2.03			
		Date	Description	Initials	Date	Description	Initials	Date	Description	Initials				
		03/12/10	Revisions per CDOT.	BL/SC	mm/dd/yy	XXXXXXXX	XXX	mm/dd/yy	XXXXXXXX	XXX				
R.O.W. TABULATION OF PROPERTIES IN GILPIN COUNTY S.H. NO. 119														
Parcel No.	Ownership Name and Mailing Address	Site Address	Location	Area In Square Feet (Acres)					Book and Page No. And/Or Reception No.	Title Commitment No.	Remarks			
				Area Of Parcel	Existing ROW	Net Area	Remainder Left	Remainder Right						
			T. 3 S., R. 72 W., 6th P.M.											
			Section 17											
PE-3	Black Hawk Development Corporation 236 South 3rd., Suite 253 Montrose, CO 81401		Wild Rose M.S. 20704	29,124 (0.669)		29,124 (0.669)				NF00364	Permanent Easement for the purpose of construction and maintenance of a drainage structure			
TE-3Rev	Same as PE-3		Same as PE-3	9,249 (0.212)		9,249 (0.212)				Same as PE-3	Temporary Easement for the purpose of construction of a drainage structure and ingress/egress			
4	Craig A. Judd (37.5% interest) Daryl S. Sprague (37.5% interest) 35 Carr, Lakewood, CO 80226-1361 Thomas R. Hardin as to a 25% interest, 401 Lodge Pole Dr., Pagosa Springs, CO (tc) 4243 Corral Canon Rd., Bonita, CA 91902 (assessor)		Moonlight M.S. 12883	29,278 (0.672)		29,278 (0.672)	0 0.000	0 0.000		NF00362				
4A	Same as Parcel 4		Same as Parcel 4	26,547 (0.609)		26,547 (0.609)	0 0.000	0 0.000		Same as Par. 4	Parcel in existing ROW from project STA 119A-044			
4R	Same as Parcel 4		Same as Parcel 4	169,317 (3.887)		169,317 (3.887)	0 0.000	0 0.000		Same as Par. 4	R-parcel			
5	Stan M Estell, Thomas W. Talbert, Gayle M. Earls, and Aubrey Earl Swift 8239 E. Otero Circle, Englewood, CO 80112-3308		Button M.S. 14795	8,999 (0.207)		8,999 (0.207)	0 0.000			NF00570				
5R	Same as Parcel 5		Same as Parcel 5	193,072 (4.432)		193,072 (4.432)	0 0.000			Same as Par. 5	R-parcel			
ME-6	David Albert Breiting Trust c/o Ronald Neal Breiting, Trustee 2472 G Road Grand Junction, CO 81505		Milton M.S. 13027	221,340 (5.081)		221,340 (5.081)		0 0.000			Mineral Estate only			

6/17/2010 Lee 10:40:48 AM g:\as\projects\cdot\067685 hwy 119\16357\row_survey\drawings\16357_sheet_2.03_TabulProp.dgn

Colorado Department of Transportation



18500 East Colfax Avenue
Aurora, CO 80011
Phone: 303-365-7410 FAX: 303-365-7350

Region 1

Sheet Revisions

Date	Description	Initials
03/12/10	Corrections per CDOT.	BL/SC

Sheet Revisions

Date	Description	Initials
mm/dd/yy	XXXXXXXXX	XXX

Sheet Revisions

Date	Description	Initials
mm/dd/yy	XXXXXXXXX	XXX

Right of Way Plans

Tabulation of Properties

Project Number: C 119A-051

Project Location: Hwy. 119 Main Street South

Project Code: 16357

Last Mod. Date: 6-15-2010

Subset: 2.04 of 2.10

Sheet No.: 2.04

R.O.W. TABULATION OF PROPERTIES IN GILPIN COUNTY S.H. NO. 119

Parcel No.	Ownership Name and Mailing Address	Site Address	Location	Area In Square Feet (Acres)					Book and Page No. And/Or Reception No.	Title Commitment No.	Remarks
				Area Of Parcel	Existing ROW	Net Area	Remainder Left	Remainder Right			
			T. 3 S., R. 72 W., 6th P.M.								
			Section 17								
6	State of Colorado, acting by and through the Department of Natural Resources, for the use and benefit of the Division of Parks and Outdoor Recreation and the Board of Parks and Recreation 1313 Sherman Street, Room 618, Denver, CO 80203		Milton M.S. 13027	11,338 (0.260)		11,338 (0.260)		0 0.000		NF00361	
6A	Same as Parcel 6		Same as Parcel 6	22,203 (0.510)		22,203 (0.510)		0 0.000		Same as Par. 6	Parcel in existing ROW from project STA 119A-044
6B	Same as Parcel 6		Same as Parcel 6	4,731 (0.109)		4,731 (0.109)		0 0.000		Same as Par. 6	
TE-6	Same as Parcel 6		Same as Parcel 6	21,912 (0.503)		21,912 (0.503)					Temporary Easement for the purpose of rock scaling
6R	Same as Parcel 6		Same as Parcel 6	112,664 (2.586)		112,664 (2.586)		0 0.000		Same as Par. 6	R-parcel
7	John J. Buda, Jr. 885 De Frame St Golden, CO 80401-4112		Alma M.S. 326	1,557 (0.036)		1,557 (0.036)	0 0.000			NF00571	
7R	Same as Parcel 7		Same as Parcel 7	71,588 (1.643)		71,588 (1.643)	0 0.000			Same as Par. 7	R-parcel
8	Kevin V. Tokarski 7539 Lakeview Ave. Jackson, MI 49201		Bay State M.S. 849	4,178 (0.096)		4,178 (0.096)		0 0.000		NF00358	
8A	Same as Parcel 8		Same as Parcel 8	24,956 (0.573)		24,956 (0.573)		0 0.000		Same as Par. 8	Parcel in existing ROW from project STA 119A-044
8R	Same as Parcel 8		Same as Parcel 8	197,034 (4.523)		197,034 (4.523)		0 0.000		Same as Par. 8	R-parcel

6/17/2010 Lee 10:40:51 AM g:\sv\projects\cdot\067685 hwy 119\16357\row_survey\drawings\16357-sheet-2.04-TabofProp.dgn

Colorado Department of Transportation DOT DEPARTMENT OF TRANSPORTATION 18500 East Colfax Avenue Aurora, CO 80011 Phone: 303-365-7410 FAX: 303-365-7350 Region 1 KAW		Sheet Revisions			Sheet Revisions			Sheet Revisions					Right of Way Plans	
		Sheet Revisions			Sheet Revisions			Sheet Revisions					Tabulation of Properties	
		Sheet Revisions			Sheet Revisions			Sheet Revisions					Project Number: C 119A-051	
		Sheet Revisions			Sheet Revisions			Sheet Revisions					Project Location: Hwy. 119 Main Street South	
Sheet Revisions			Sheet Revisions			Sheet Revisions			Sheet Revisions			Sheet Revisions			Project Code: 16357			Last Mod. Date: 6-15-2010			Subset: 2.05 of 2.10			Sheet No.: 2.05	
R.O.W. TABULATION OF PROPERTIES IN GILPIN COUNTY S.H. NO. 119																		Book and Page No. And/Or Reception No.		Title Commitment No.	Remarks	
Parcel No.	Ownership Name and Mailing Address		Site Address		Location		Area In Square Feet (Acres)	
							Area Of Parcel	Existing ROW	Net Area	Remainder Left	Remainder Right	
					T. 3 S., R. 72 W., 6th P.M.	

6/17/2010 Lee 10:40:54 AM g:\sv\projects\cdot\067685 hwy 119\16357\row_survey\drawings\16357_sheet_2.05_TabulProp.dgn

Colorado Department of Transportation DOT DEPARTMENT OF TRANSPORTATION 18500 East Colfax Avenue Aurora, CO 80011 Phone: 303-365-7410 FAX: 303-365-7350 Region 1 KAW		Sheet Revisions			Sheet Revisions			Sheet Revisions			Right of Way Plans Tabulation of Properties Project Number: C 119A-051 Project Location: Hwy. 119 Main Street South Project Code: Last Mod. Date Subset Sheet No. 16357 6-15-2010 2.06 of 2.10 2.06				
		Date	Description	Initials	Date	Description	Initials	Date	Description	Initials					
		03/12/10	Corrections per CDOT.	BL/SC	mm/dd/yy	XXXXXXXX	XXX	mm/dd/yy	XXXXXXXX	XXX					
R.O.W. TABULATION OF PROPERTIES IN GILPIN COUNTY S.H. NO. 119													Book and Page No. And/Or Reception No.	Title Commitment No.	Remarks
Parcel No.	Ownership Name and Mailing Address	Site Address	Location	Area In Square Feet (Acres)											
			T. 3 S., R. 72 W., 6th P.M.												
			Section 17												
11A	Gold Mountain Development, LLC 3040 Post Oak Blvd., Suite 675 Houston, TX 77056		Mary Miller M.S. 969	7,437 (0.171)		7,437 (0.171)	0 0.000				NF00354	Parcel in existing ROW from project STA 119A-044			
11R	Same as Parcel 11A		Same as Parcel 11A	197,887 (4.543)		197,887 (4.543)	0 0.000				Same as Par. 11A	R-parcel			
12	Daril Wayne Reese, et al 1717 Willow Spring Road Norman, OK 73072		Morgan Placer M.S. 226	41,896 (0.962)		41,896 (0.962)	0 (0.000)				NF00353				
12A	Same as Parcel 12		Same as Parcel 12	35,079 (0.805)		35,079 (0.805)	0 (0.000)				Same as Par. 12	Parcel in existing ROW from project STA 119A-044			
13B	BH-UFOS, LLC 1200 17th Street, Suite 660 Denver, CO 80202		Section 8 C.M. Tyler Millsite	5,002 (0.115)		5,002 (0.115)	0 (0.000)				NF00349				
13C	Same as Parcel 13B		Same as Parcel 13B	15,370 (0.353)		15,370 (0.353)	0 (0.000)				Same as Par. 13B	Parcel in existing ROW from project STA 119A-044			
13D	Same as Parcel 13B		Same as Parcel 13B	14,254 (0.327)		14,254 (0.327)	0 (0.000)				Same as Par. 13B				
13E	Same as Parcel 13B		Same as Parcel 13B	23,327 (0.536)		23,327 (0.536)	0 (0.000)				Same as Par. 13B	Parcel in existing ROW from project STA 119A-044			
13F	Same as Parcel 13B		Same as Parcel 13B	994 (0.023)		994 (0.023)	0 (0.000)				Same as Par. 13B	Parcel in existing ROW from project STA 119A-044			
14	BH-UFOS, LLC 1200 17th Street, Suite 660 Denver, CO 80202		Gold Tunnel No. 4, M.S. 4589	15,728 (0.361)		15,728 (0.361)	0 0.000	0 0.000			NF00351				
14A	Same as Parcel 14		Same as Parcel 14	25,240 (0.579)		25,240 (0.579)	0 0.000	0 0.000			Same as Par. 14	Parcel in existing ROW from project STA 119A-044			

6/17/2010 10:40:57 AM g:\s\projects\cdot\067685 hwy 119\16357\row_survey\drawings\16357_sheet_2.06_TabofProp.dgn

Colorado Department of Transportation DOT DEPARTMENT OF TRANSPORTATION 18500 East Colfax Avenue Aurora, CO 80011 Phone: 303-365-7410 FAX: 303-365-7350 Region 1 KAW		Sheet Revisions			Sheet Revisions			Sheet Revisions			Right of Way Plans Tabulation of Properties Project Number: C 119A-051 Project Location: Hwy. 119 Main Street South Project Code: Last Mod. Date Subset Sheet No. 16357 3-28-2011 2.07 of 2.10 2.07			
		Date	Description	Initials	Date	Description	Initials	Date	Description	Initials				
		03/12/10	Corrections per CDOT	BL/SC		XXXXXXXX	XXX							
		06/15/10	Changed 14C & 14R to 27 & 27R;	BL/SC										
	16B & 16R to 28 & 28R													
3/28/11	Revised Parcel17C	BL/SC												
R.O.W. TABULATION OF PROPERTIES IN GILPIN COUNTY S.H. NO. 119														
Parcel No.	Ownership Name and Mailing Address	Site Address	Location	Area In Square Feet (Acres)					Book and Page No. And/Or Reception No.	Title Commitment No.	Remarks			
				Area Of Parcel	Existing ROW	Net Area	Remainder Left	Remainder Right						
			T. 3 S., R. 72 W., 6th P.M.											
			Section 8											
14B	BH-UFOS, LLC 1200 17th Street, Suite 660 Denver, CO 80202		Gold Tunnel No. 4, M.S. 4589	5,278 (0.121)		5,278 (0.121)	0 0.000	0 0.000		NF00351	Parcel in existing ROW from project STA 119A-044			
14C	Same as Parcel 14B Changed to 27		Same as Parcel 14B	778 (0.018)		778 (0.018)	0 0.000	0 0.000		Same as Par. 14B				
14R	Same as Parcel 14B Area left of CL changed to 27R		Same as Parcel 14B	24,198 (0.556)		24,198 (0.556)		0 0.000		Same as Par. 14B				
15	United States of America, by and through the Department of the Interior, Bureau of Land Management (no address)		SE 1/4, SW 1/4	2,368 (0.054)		2,368 (0.054)				NF00505	Parcel in existing ROW from project STA 119A-044			
16	BH-UFOS, LLC 1200 17th Street, Suite 660 Denver, CO 80202		Sections 8 & 17 Gold Tunnel No. 5, M.S. 4589 C.M. Tyler Millsite	10,691 (0.245)		10,691 (0.245)	0 0.000			NF00350				
16A	Same as Parcel 16		Same as Parcel 16	28,366 (0.651)		28,366 (0.651)	0 0.000			Same as Par. 16	Parcel in existing ROW from project STA 119A-044			
16B	Same as Parcel 16 Changed to 28		Section 8 Same as Parcel 16	2,225 (0.051)		2,225 (0.051)	0 0.000			Same as Par. 16				
16R	Same as Parcel 16 Changed to 28R		Same as Parcel 16	114,262 (2.623)		114,262 (2.623)	0 0.000			Same as Par. 16				
17	City of Black Hawk		Section 8 SW 1/4, SW 1/4	129 (0.003)		129 (0.003)				NF00591	Parcel in existing ROW from project STA 119A-044			
17A	City of Black Hawk		Same as Parcel 17	2,980 (0.068)		2,980 (0.068)				Same as Par. 17	Parcel in existing ROW from project STA 119A-044			
17B	Same as Parcel 17		Same as Parcel 17	34,831 (0.800)		34,831 (0.800)				Same as Par. 17	Parcel in existing ROW from project STA 119A-044			
17C Rev	Same as Parcel 17		Same as Parcel 17	81,573 (1.873)		81,573 (1.873)				Same as Par. 17				

R.O.W. TABULATION OF PROPERTIES IN GILPIN COUNTY S.H. NO. 119

Parcel No.	Ownership Name and Mailing Address	Site Address	Location	Area In Square Feet (Acres)					Book and Page No. And/Or Reception No.	Title Commitment No.	Remarks
				Area Of Parcel	Existing ROW	Net Area	Remainder Left	Remainder Right			
			T. 3 S., R. 72 W., 6th P.M.								
			Section 8								
17D	City of Black Hawk		SW 1/4, SW 1/4	1,598 (0.037)		1,598 (0.037)				NF00591	
17E	Same as Parcel 17D		Same as Parcel 17D	798 (0.018)		798 (0.018)				Same as Par 17D	
17F	Same as Parcel 17D		Same as Parcel 17D	2,447 (0.056)		2,447 (0.056)				Same as Par 17D	
18	JPS No. 2, a Colorado limited liability company, c/o Stanford Management Company, 2770 Sand Hill Road, Menlo Park, CA 94025		Bobtail M.S. 108 B	48,022 (1.102)		48,022 (1.102)	0 (0.000)			NF00348	
18A	Same as Parcel 18		Same as Parcel 18	64,916 (1.490)		64,916 (1.490)	0 (0.000)			Same as Par. 18	Parcel in existing ROW from project STA 119A-044
19	Alice Pearl Yonkers (deceased) c/o Kevin M. Beikmann 6540 S. Simms Way Littleton, CO 80127		Millsite No. 47, City of Black Hawk	512 (0.012)		512 (0.012)	0 0.000			NF00573	
			Section 17								
20	Realm Financial Services, LLC a Utah limited liability corporation 1432 E. 840 North Orem, UT 84097		Govt Lot 45	35,254 (0.809)		35,254 (0.809)	0 0.000	0 0.000		NF00583	
20A	Same as Parcel 20		Same as Parcel 20	23,856 (0.548)		23,856 (0.548)	0 0.000	0 0.000		Same as Par. 20	Parcel in existing ROW from project STA 119A-044
20B	Same as Parcel 20		Same as Parcel 20	1,602 (0.037)		1,602 (0.037)	0 0.000	0 0.000		Same as Par. 20	
TE-20	Same as Parcel 20		Same as Parcel 20	55,989 (1.285)		55,989 (1.285)				Same as Par. 20	
20R-45	Same as Parcel 20		Same as Parcel 20	328,265 (7.536)		328,265 (7.536)	0 0.000	0 0.000		Same as Par. 20	R-parcel

Colorado Department of Transportation			Sheet Revisions			Sheet Revisions			Sheet Revisions			Right of Way Plans	
 18500 East Colfax Avenue Aurora, CO 80011 Phone: 303-365-7410 FAX: 303-365-7350			Date 03/12/10 06/15/10			Description Corrections per CDOT. Changed 21B to 26			Initials BDL BDL,SC			Date mm/dd/yy			Description XXXXXXXXXX			Initials XXX	
Region 1 KAW																		Tabulation of Properties	
																		Project Number: C 119A-051	
																		Project Location: Hwy. 119 Main Street South	
																		Project Code: 16357	
																		Last Mod. Date: 6-15-2010	
																		Subset: 2.09 of 2.10	
																		Sheet No.: 2.09	
R.O.W. TABULATION OF PROPERTIES IN GILPIN COUNTY S.H. NO. 119																		Book and Page No. And/Or Reception No.		Title Commitment No.	Remarks	
Parcel No.	Ownership Name and Mailing Address		Site Address	Location	Area In Square Feet (Acres)	
				T. 3 S., R. 72 W., 6th P.M.	

Date:

Region 1


DAS

[illegible]

Plan Sheet

Project Location: Hwy. 119 Main Street South

Project Code:	Last Mod. Date	Subset	Sheet No.
16357	6-15-2010	4.02 of 4.04	4.02

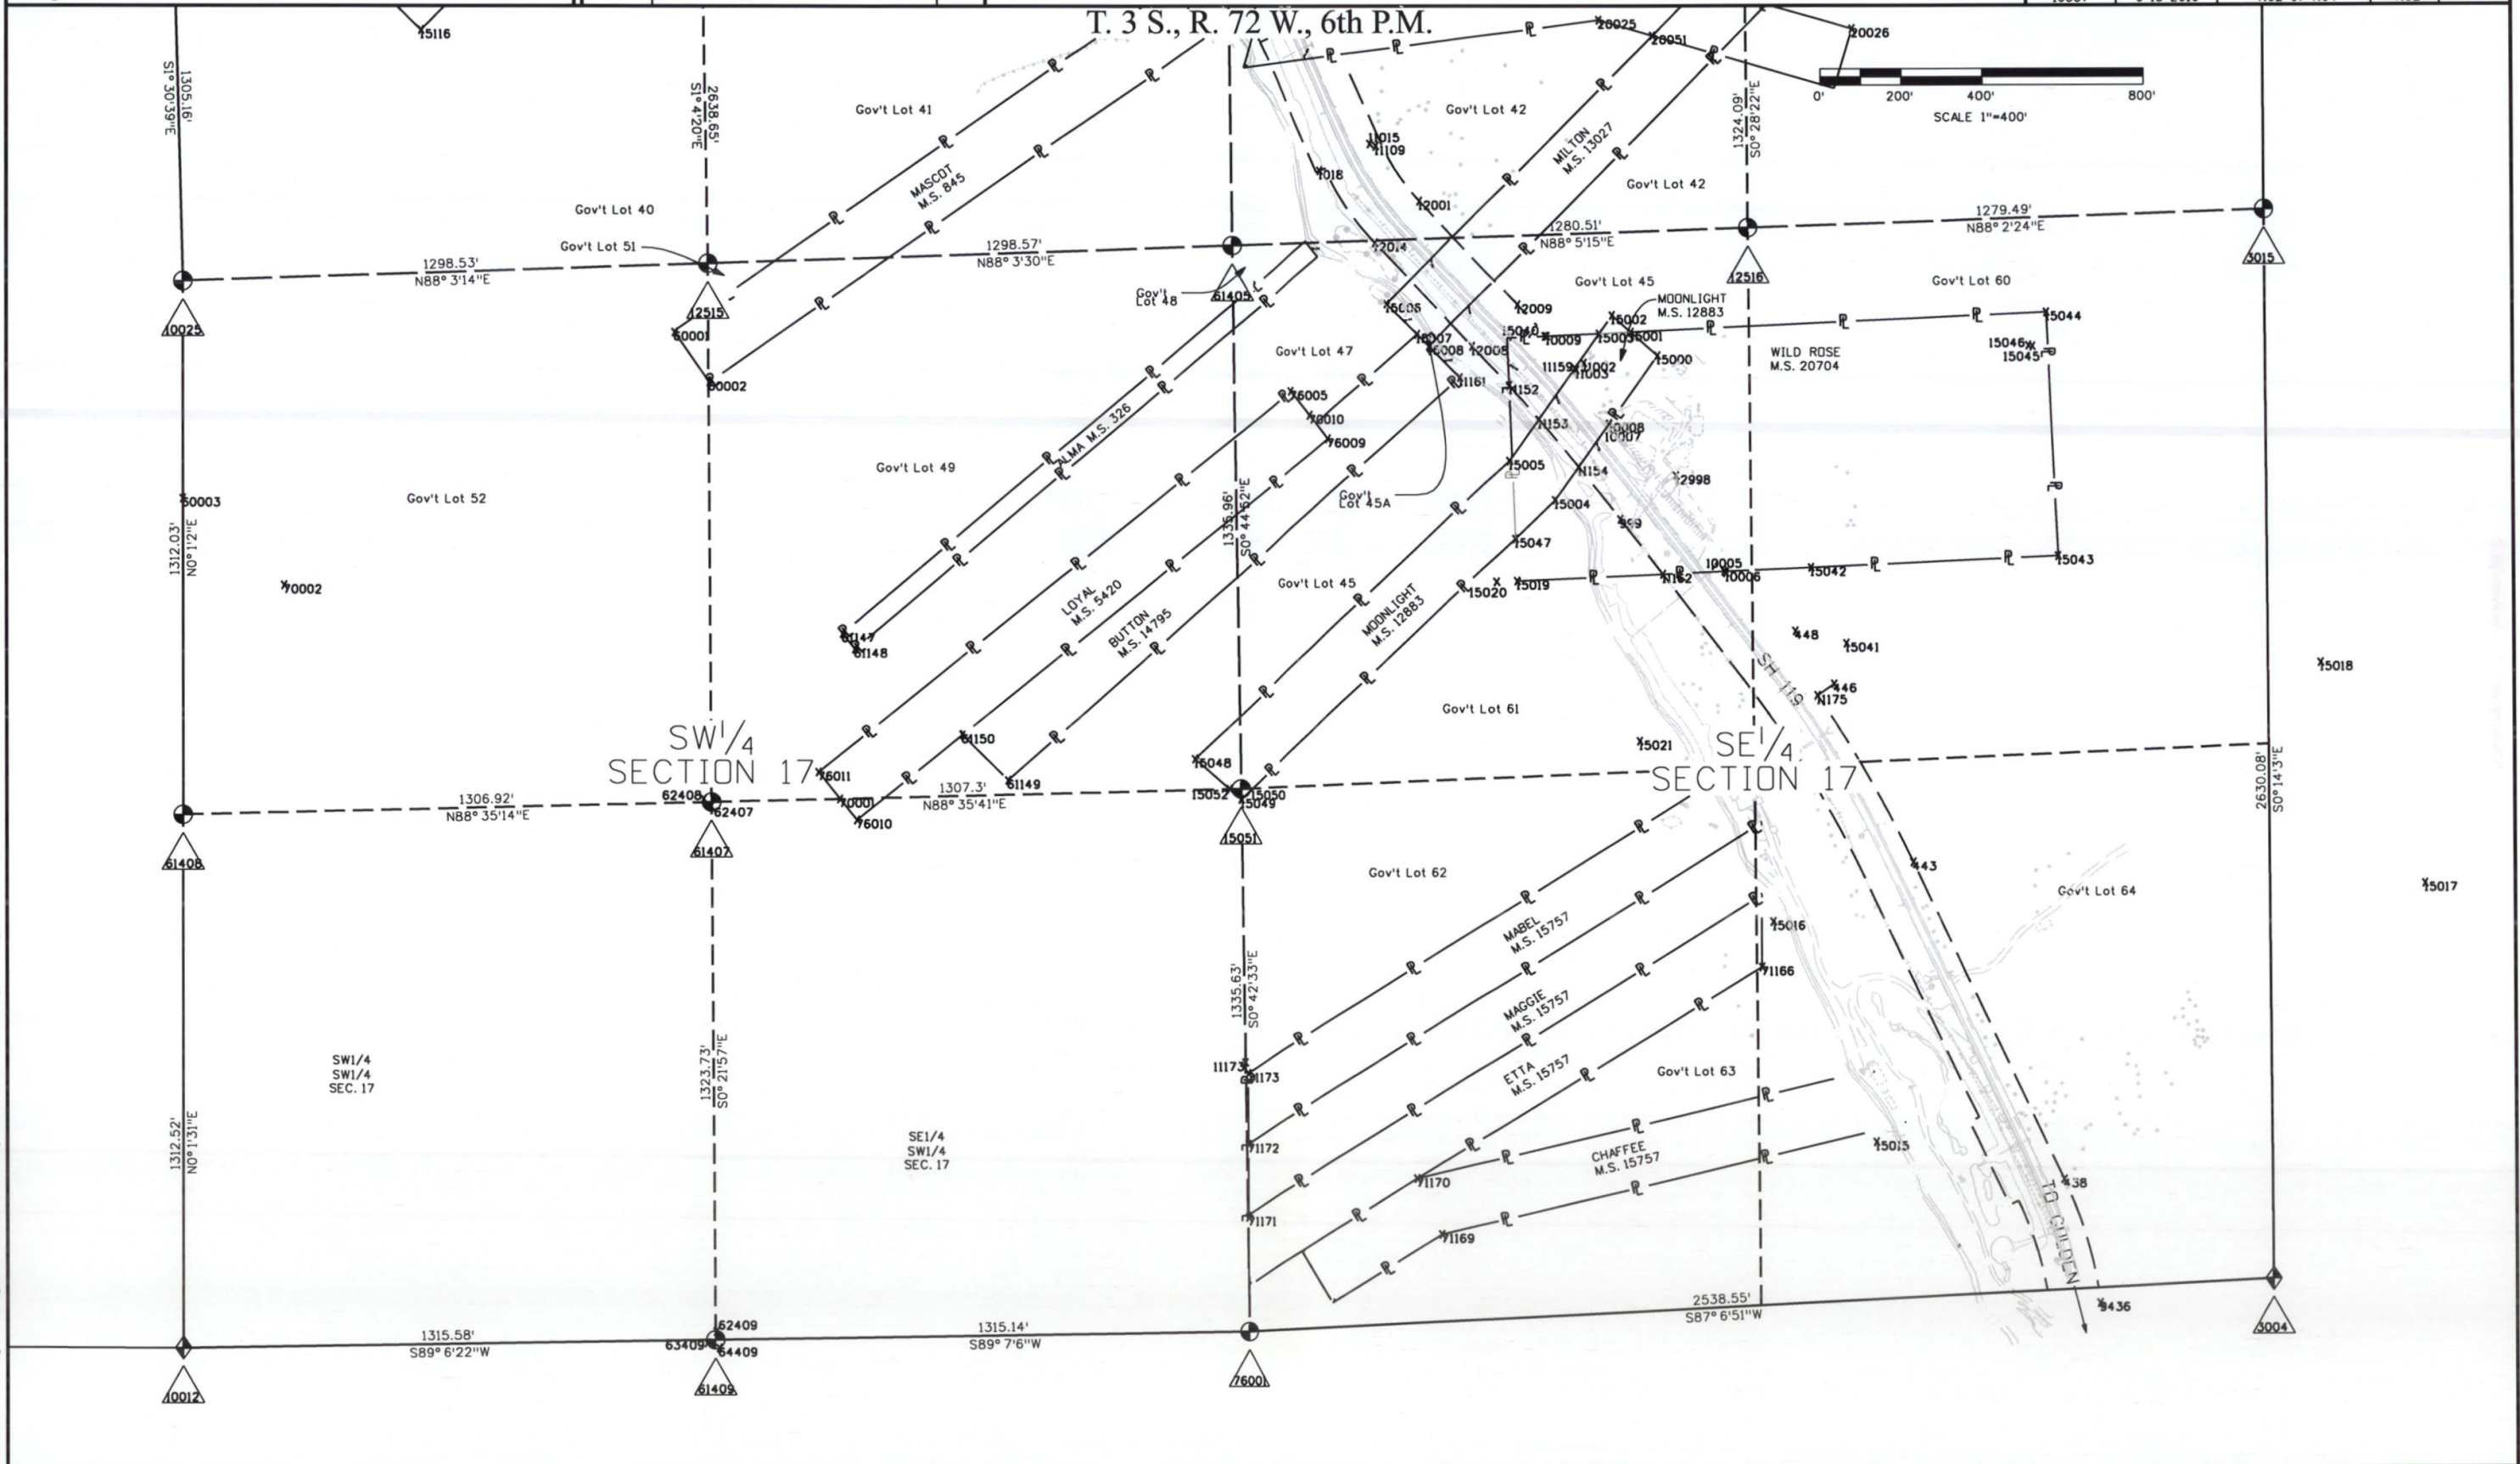

Colorado Department of Transportation



18500 East Colfax Avenue
Aurora, CO 80011
Phone: 303-365-7409 FAX: 303-365-7350

Region 1

DAS

Sheet Revisions

Date	Description	Initials
mm/dd/yy	XXXXXXXX	XXX
06/15/10	Added New York, Cleveland & Madamse.	BDL


Land Survey Control Diagram

Plan Sheet

Project Number: C 119A-051


Project Location: Hwy. 119 Main Street South

Project Code	Last Mod. Date	Subset	Sheet No.
16357	6-15-2010	4.03 of 4.04	4.03

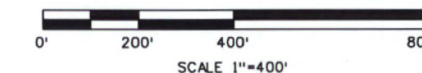

T. 3 S., R. 72 W., 6th P.M.

PROTRACTED
SECTION LINE

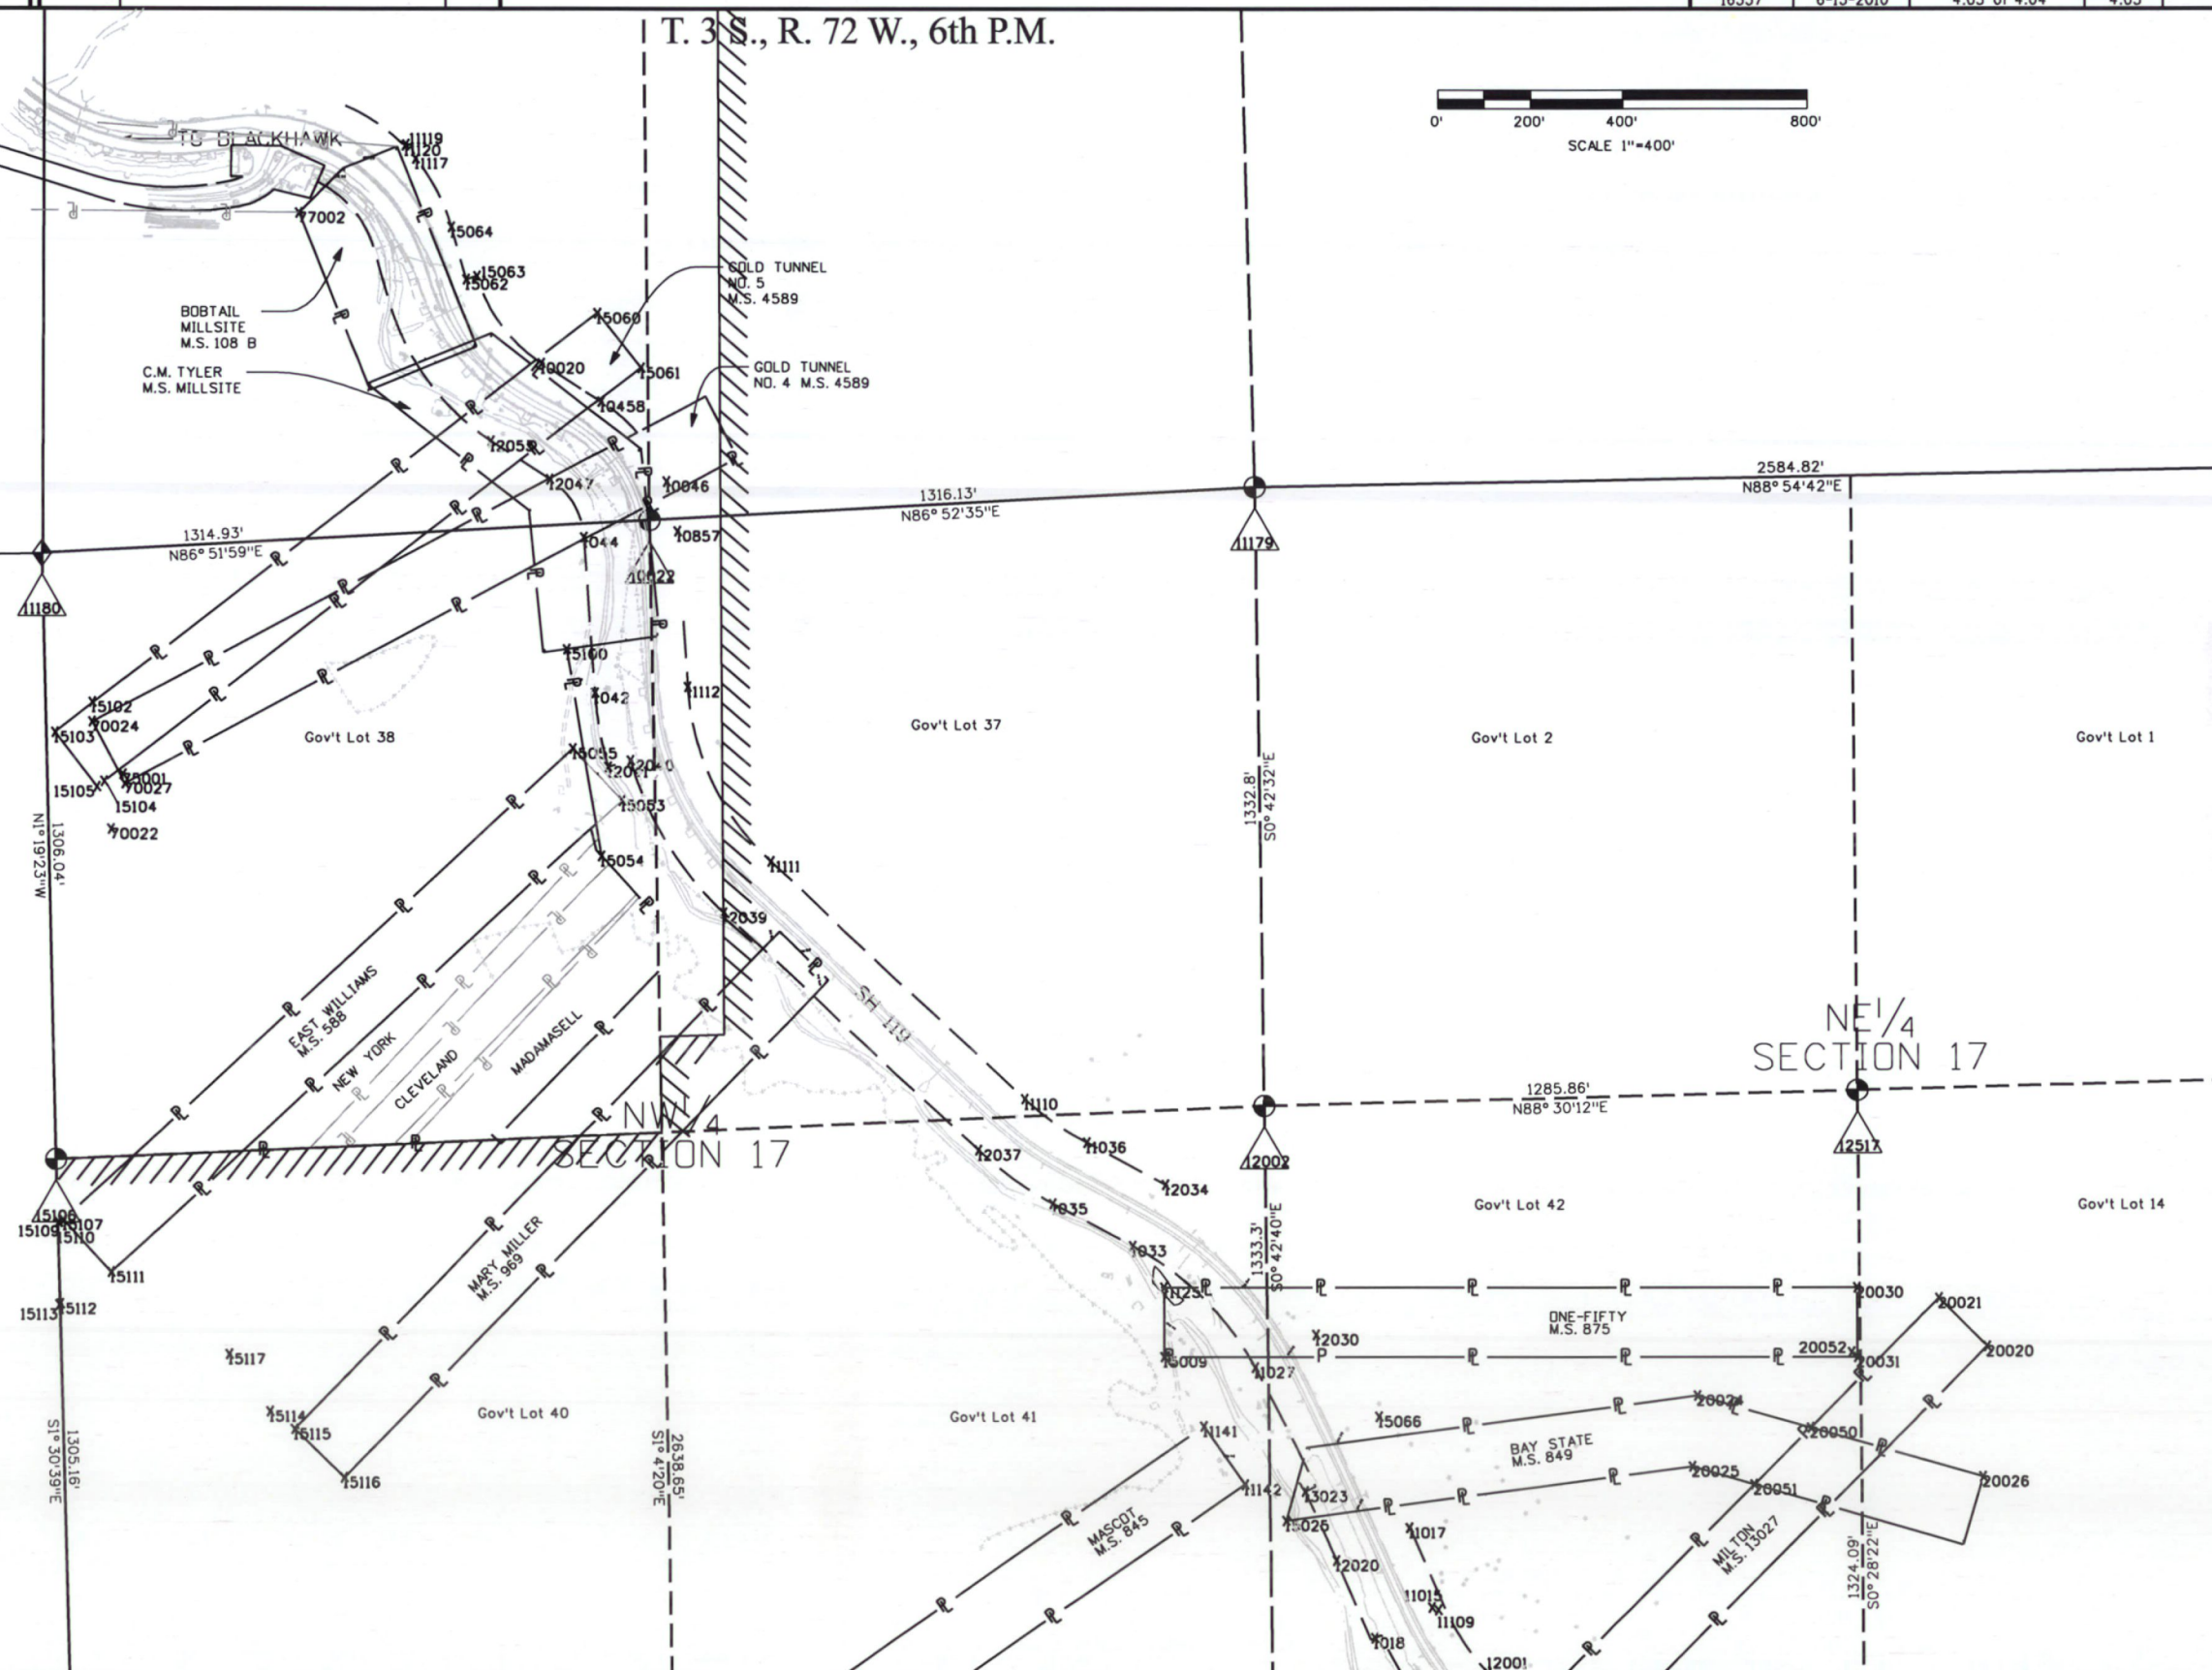

Colorado Department of Transportation

18500 East Colfax Avenue
Aurora, CO 80011
Phone: 303-365-7409 FAX: 303-365-7350

Region 1

DAS

Sheet Revisions

Date mm/dd/yy	Description XXXXXXXX	Initials XXX

Land Survey Control Diagram

Plan Sheet

Project Number: C 119A-051

Project Location: Hwy. 119 Main Street South

Project Code:	Last Mod. Date	Subset	Sheet No.
16357	6-15-2010	4.04 of 4.04	4.04

TABULATION OF BOUNDARY EVIDENCE

Section
CornerQuarter / Sixteenth
Section
Corner

ROW

* Position of monument not accepted



PP



PP

FOUND ALIQUOT MONUMENT COORDINATE TABLE			
Point No.	Northing(ft)	Easting(ft)	Description
3004	1710159.01	3012127.93	3" BRASS BLM CAP STAMPED T3S R72W S17S16S20S21 1978"
10012	1709989.92	3009952.06	FOUND 2 1/2" BRASS CAP SW COR SEC 17 LS 7234
10022	1715296.76	3008211.43	1 1/2" BRASS CAP STAMPED "1/16 SA/S17 1978"
10025	1712614.48	3009953.03	3.25IN BRASS CAP 1/4 1978 W/2 BLAZED PINES W/NAIL & TAG ILLEGIBLE
11173	1710693.57	3009584.50	3 1/4" ALUM CAP STAMPED MS712 S17 1981 T3SR72W US DEPT OF THE INTERIOR
11179	1715368.47	3009525.60	3.25IN BRASS CAP 1/4 W/BLAZED PINE & ASPEN TREES W/MAG NAILS
11180	1715224.88	3008896.47	3 1/4" BRASS CAP 1978 NW COR SEC 17 T3S R72W US DEPT OF THE INTERIOR
12002	1714035.77	3009542.09	3.25IN BRASS CAP 1/16
12515	1712658.57	3008260.81	3.25IN BRASS CAP 1978 1/16 W/2 BLAZED PINE TREES
12516	1712745.31	3010838.44	3.25IN BRASS CAP 1/16 1978
12517	1714089.36	3010827.51	3.25IN BRASS CAP 1/16 1978 W/2 BLAZED PINES
15051	1711366.73	3009576.07	3 1/4" BC BLM S 1/16 S17 1978
21173	1710686.86	3009591.41	STONE PROJECTING 8" ABOVE GRND FOUND BARE #5 REBAR
61405	1712702.57	3009558.64	3 1/4" BRASS BLM T3S R72W C1/4 S17 1978
61407	1711334.67	3008269.16	2" AC T3S R72W SW 1/16 S7 PLS 20140
61408	1711302.67	3009982.54	3 1/4" BRASS BLM S 1/16 S18 S17 1978
61409	1710010.96	3008277.61	3 1/4" BRASS BLM W/1/16 S17 S20 1978
70028	1715134.70	3001104.42	3 1/2" BRASS ON PIPE BLM T3S R73W R72W S18 S12 S13 CC 1980
76001	1710031.14	3009992.47	3 1/4" BRASS BLM T3S R72W 1/4 S17 S20



ROW

FOUND R.O.W. MONUMENT COORDINATE TABLE			
Point No.	Northing(ft)	Easting(ft)	Description
438	1710404.67	3011610.04	CDOT TYPE 1 PROJ. 12878 PLS 22103 PT# 438
443	1711185.38	3011242.13	CDOT TYPE 1 PROJ. 12878 PLS 22103 PT# 443
446	1711623.54	3011047.85	CDOT TYPE 1 PROJ. 12878 PLS 22103 PT# 446
448	1711753.96	3010952.93	CDOT TYPE 1 PROJ. 12878 PLS 22103 PT# 448
999	1712028.98	3010519.58	CDOT TYPE 1 PROJ. 12878 PLS 22103 PT# 999
*1018	1712886.95	3009780.38	CDOT TYPE 1 PROJ. 12878 PLS 22103 PT# 1018
1033	1713733.41	3009258.44	CDOT TYPE 1 PROJ. 12878 PLS 22103 PT# 1033
1035	1713824.34	3009088.85	CDOT TYPE 1 PROJ. 12878 PLS 22103 PT# 1035
1042	1714924.55	3008094.28	CDOT TYPE 1 PROJ. 12878 PLS 22103 PT# 1042
1044	1715259.93	3008072.25	CDOT TYPE 1 PROJ. 12878 PLS 22103 PT# 1044
1432	1709682.66	3011598.97	CDOT TYPE 1 PROJ. 12878 PLS 22103 PT# 432
1443	1709685.72	3011624.00	SHOT ROD NO CAP
9436	1710099.86	3011698.29	CDOT TYPE 1 PROJ. 12878 PLS 22103 PT# 436
10001	1708038.73	3013881.02	CDOT TYPE 1 MON PROJECT 12878 PLS 22103 PT NO 963
*10046	1715380.23	3008248.17	CDOT TYPE 1 PROJ 12878 #1046
10458	1715552.55	3008107.99	CDOT TYPE 1 PROJ 12878 #458
10857	1715273.03	3008271.96	CDOT TYPE 1 PROJ 12878 #457
11002	1712413.32	3010430.15	CDOT TYPE 1 PROJ 12878 #1002
11003	1712396.86	3010411.33	CDOT TYPE 1 PROJ 12878 #1003
11009	1712557.12	3010265.78	CDOT TYPE 1 PROJ 12878 #1009
11015	1712953.02	3009904.42	CDOT TYPE 1 PROJ 12878 #1015
11017	1713124.77	3009856.67	CDOT TYPE 1 PROJ 12878 #1017
11027	1713471.05	3009521.13	CDOT TYPE 1 PROJ 12878 #1027
11036	1713956.63	3009159.83	CDOT TYPE 1 PROJ 12878 #1036
11110	1714050.07	3009028.68	CDOT TYPE 1 MONUMENT PROJECT 12878 PLS 22103
11111	1714561.65	3008473.53	CDOT TYPE 1 MONUMENT PROJECT 12878 PLS 22103 PT NO 455
11112	1714937.76	3008293.78	CDOT TYPE 1 MONUMENT PROJECT 12878 PLS 22103 PT NO 456
11117	1716076.45	3007707.30	CDOT TYPE 1 MONUMENT PROJ NO 12878 PLS 22103

FOUND R.O.W. MONUMENT COORDINATE TABLE			
Point No.	Northing(ft)	Easting(ft)	Description
11175	1711595.19	3011006.66	CDOT TYPE 1 MON PROJECT 12878 PLS 22103
11181	1709280.39	3012153.58	CDOT TYPE 1 MON PROJECT 12878 PLS 22103
11182	1709110.10	3012113.78	CDOT TYPE 1 MON PROJECT 12878 PLS 22103 POSSIBLE WITNESS CORNER?
11184	1709082.07	3012343.26	CDOT TYPE 1 MON PROJECT 12878 PLS 22103
11185	1709228.23	3012377.29	CDOT TYPE 1 MON PROJECT 12878 PLS 22103
11186	1709252.63	3012383.08	CDOT TYPE 1 MON PROJECT 12878 PLS 22103
11187	1708915.96	3012712.36	CDOT TYPE 1 MON PROJECT 12878 PLS 22103 15FT WITNESS CORNER
11188	1709039.42	3012814.14	CDOT TYPE 1 MON PROJECT 12878 PLS 22103
11191	1708892.73	3012952.96	CDOT TYPE 1 MON PROJECT 12878 PLS 22103
11192	1708912.08	3012968.85	CDOT TYPE 1 MON PROJECT 12878 PLS 22103
11193	1708782.86	3013086.11	CDOT TYPE 1 MON PROJECT 12878 PLS 22103
11198	1708339.96	3013407.11	CDOT TYPE 1 MON PROJECT 12878 PLS 22103
12000	1708315.92	3013400.51	CDOT TYPE 1 MON PROJECT 12878 PLS 22103
12003	1708261.67	3013598.40	CDOT TYPE 1 MON PROJECT 12878 PLS 22103
12004	1708054.77	3013871.40	CDOT TYPE 1 MON PROJECT 12878 PLS 22103
11205	1707974.58	3013773.82	CDOT TYPE 1 MONUMENT PROJECT 12878 PLS 22103
11211	1707379.39	3014241.87	CDOT TYPE 1 MONUMENT PROJECT 12878 PLS 22103 15FT WITNESS CORNER
11212	1707287.14	3014251.42	CDOT TYPE 1 MONUMENT PROJECT 12878 PLS 22103
11213	1707319.98	3014372.05	CDOT TYPE 1 MON PROJECT 12878 PLS 22103
11214	1707054.35	3014369.19	CDOT TYPE 1 MONUMENT PROJECT 12878 PLS 22103
11215	1707132.14	3014467.06	CDOT TYPE 1 MONUMENT PROJECT 12878 PLS 22103
11216	1707051.20	3014365.39	CDOT TYPE 1 MONUMENT PROJECT 12878 PLS 22103 20FT WITNESS CORNER
11217	1706957.53	3014433.21	CDOT TYPE 1 MON PROJECT 12878 PLS 22103 15FT WITNESS CORNER
11218	1707041.52	3014539.01	CDOT TYPE 1 MONUMENT PROJECT 12878 PLS 22103
11219	1706773.83	3014550.66	CDOT TYPE 1 MON PROJECT 12878 PLS 22103 20FT W. C. MON IS UNSTABLE
11220	1706827.11	3014669.34	CDOT TYPE 1 MONUMENT PROJECT 12878 PLS 22103
11222	1706580.75	3014631.69	CDOT TYPE 1 MON PROJ 12878 PLS 22103 15FT W. C. MON BENT
11223	1706470.42	3014871.80	CDOT TYPE 2 MONUMENT PROJECT 12878 PLS 22103
11224	1706374.67	3014753.23	CDOT TYPE 2 MON PROJECT 12878 PLS 22103 20FT WITNESS CORNER
12001	1712811.89	3010025.57	CDOT TYPE 2 MONUMENT PROJECT 12878 PLS 22103 PT NO 1015
*12008	1712454.24	3010156.93	CDOT TYPE 2 PROJ 12878 #1008
12014	1712708.99	3009916.43	CDOT TYPE 2 PROJ 12878 #1014
12020	1713054.50	3009996.50	CDOT TYPE 2 PROJ 12878 #1020
12030	1713541.88	3009653.24	CDOT TYPE 2 PROJ 12878 #1030
12034	1713865.56	3009329.44	CDOT TYPE 2 PROJ 12878 #1034
12037	1713939.85	3008926.77	CDOT TYPE 2 PROJ 12878 #1037
12039	1714451.35	3008371.92	CDOT TYPE 2 PROJ 12878 #1039
*12040	1714779.13	3008169.92	NO CAP SHOT ROD
12041	1714765.40	3008121.84	CDOT TYPE 2 PROJ 12878 #1041
12047	1715384.82	3007999.05	CDOT TYPE 2 PROJ 12878 #1047
12053	1715467.20	3007872.21	CDOT TYPE 2 PROJ 12878 #1053
12998	1712135.88	3010658.15	CDOT TYPE 2 PROJ 12878 #998
13023	1713203.49	3009628.43	CDOT TYPE 2 PROJ 12878 #1023
15062	1715815.89	3007818.08	CDOT TYPE 2 PROJ 12878 #460
15063	1715822.73	3007841.99	CDOT TYPE 2 PROJ 12878 #459
15064	1715928.83	3007785.53	CDOT TYPE 2 PROJ. 12878 #461

FOUND BOUNDARY MONUMENT COORDINATE TABLE			
Point No.	Northing(ft)	Easting(ft)	Description
*10009	1712479.42	3010338.04	N04 REBAR W/IPC M SCHEAR LS 18475
11125	1713644.32	3009326.12	FOUND 3.25IN METAL CAP ILLEGIBLE
11141	1713344.04	3009411.12	FOUND 3.25IN ALUMINUM CAP M1 MS 845 1981
11142	1713218.45	3009499.17	FOUND 3.25IN ALUMINUM CAP M1 MS 845 1981
11152	1712358.32	3010245.53	N04 REBAR W/IPC M SCHEAR LS 18475
*11153	1712273.84	3010317.97	N04 REBAR W/IPC M SCHEAR LS 18475
11154	1712157.98	3010417.04	N04 REBAR W/IPC M SCHEAR LS 18475
*11159	1712400.78	3010408.10	N04 REBAR W/IPC M SCHEAR LS 18475
11161	1712377.38	3010126.36	3.25IN ALUMINUM CAP MARKED AND ILLEGIBLE
*11162	1711893.62	3010624.29	N04 REBAR W/IPC M SCHEAR LS 18475
15001	1712488.90	3010546.78	AC BLM T3S R72W MS17M12883WR MS 20704 1981 CADASTRAL
15002	1712530.23	3010500.25	STONE 12"X6"X12"
15003	1712485.31	3010488.28	3" BLM AC T3S R72W S17M MS12883WR MS20704 1981 CADASTRAL
15004	1712076.26	3010358.64	2 1/2" AC M SCHEAR 5-12883 LS 18475
15005	1712172.55	3010245.97	3" BC BLM T3S R72W S17/2M MS 12883 1981 CADASTRAL SURVEY
15006	1712558.87	3009944.15	3" AC BLM T3S R72W S17/4M MS 13027-1981 CADASTRAL
15007	1712483.77	3010019.87	3" AC BLM T3S R72W S17MS 13027/BS MS14795-1981 CADASTRAL
15008	1712454.57	3010049.09	3" AC ILLEGIBLE
15009	1713494.32	3009325.85	3" AC BLM T3S R72W S17MS 875 10F-1981 CADASTRAL
15015	1710497.34	3011148.48	3" BRASS PERV. 1-20898A
15016	1711039.70	3010894.77	3" BRASS PERV. 4-20898A
15017	1711130.73	3012506.64	3" BRASS PERV. 2-20898A
15018	1711673.94	3012253.12	3" BRASS PERV. 3-20898A
15019	1711677.36	3010263.74	#5 REBAR IN CONC POST
15025	1713140.44	3009587.37	3" AC 1981
*15040	1712479.16	3010333.88	3/4 INCH RPC STAMPED CO. SIERRA PLS 2209
15042	1711909.60	3010923.55	3" BRASS PERV. MILL. SITE 3-20898B WILD ROSE M.S. 20704
15043	1711937.24	3011603.28	#5 REBAR IN CONC POST
15044	1712536.66	3011576.42	FOUND STONE 19"X10"X15" CHISELED WR 3-20704
15045	1712452.62	3011541.94	#4 REBAR
15046	1712455.05	3011531.92	1" PC TRUE PLS. 9996
15047	1711981.04	3010259.90	3 1/4" AC BLM T3S R72W MS12883 M-WR MS 20704-S17 1981 CADASTRAL
15048	1711440.28	3009483.83	2.5" AC MOONLIGHT LINE RETRACEMENT 12883 1963
15049	1711340.62	3009576.09	2 1/2" AC MOONLIGHT LINE RETRACEMENT 6-12883 1963
15050	1711341.32	3009576.09	3 1/4" AC BLM T3S R72W MS 12883-S17 1981 CADASTRAL
15052	1711366.38	3009548.20	3.25" AC BLM T3S R72W MS 12883 S17 1981
15053	1714892.73	3008150.65	3.25" AC BLM T3S R72W BV4 MS588 MS226 1981
15054	1714573.34	3008106.83	1 1/4" YPC RLS 23875
15055	1714804.67	3008047.77	3 1/4" AC BLM T3S R72W 3EW MS 588 1982
15060	1715742.92	3008100.81	STONE 7"X5"X14" CHISELED 0 FLAGGED
15061	1715624.70	3008193.47	LARGE STONE IN MOUND OF STONES 6"X9"X10" NO MARKINGS
15066	1713365.07	3009790.69	3 1/4" AC BLM T3S R72W MS 226 MP-S17
15100	1715018.57	3008034.90	3 1/4 AC BLM T3S R72W 1MP MS226 1982
15102	1714904.33	3007007.91	1 1/2" AC INT. EL. GT. 19 N.L. G.T. 5 LS 12330
*15103	1714839.40	3006926.54	BENT 1 1/2" AC 1-4589 NW GOLD TUNNEL 5 LS 12330
15104	1714734.02	3007033.17	1 1/2" AC ELGT 19 SLCT 5 LS 12330
15105	1714721.88	3007017.72	1 1/2" AC 4-4589 SW GOLD TUNNEL 5 LS 12330
15106	1713837.21	3006932.69	3 1/4" AC BLM T3S R72W MS4589 GT14 S18 S17 1981
15107	1713788.39	3006944.45	12"X10"X18" STONE WITH STAKE & FLAGGING
15109	1713783.48	3006934.33	3 1/4" AC BLM T3S R72W S18 S17 T 1981
15110	1713783.27	3006933.76	3 1/4" AC BLM T3S R72W MS4589 GT14 S18 MS786 1980
15111	1713676.22	3007048.06	6"X5"X10" STONE W/ T POST
15112	1713607.47	3006938.33	3 1/4" AC BLM T3S R72W MS786 S18 S17 1981
15113	1713605.96	3006935.71	3 1/4" AC BLM T3S R7W MS786 S18 MS 4589 GT 1980
15114	1713376.05	3007390.95	3 1/4" AC BLM T3S R72W MS745 0 S17 LB 1980
15115	1713337.97	3007443.91	8"X6"X11" STONE CHISELED 4/969 ON EAST SIDE

Colorado Department of Transportation



18500 East Colfax Avenue
Aurora, CO 80011
Phone: 303-365-7410 FAX: 303-365-7350

Region 1

KAW

Sheet Revisions

Date	Description	Initials
6/16/10	Updated Point List (added PE's).	BDL
7/20/10	Updated Point List	BDL
3/28/11	Updated Point List	BDL

Sheet Revisions

Date	Description	Initials

Sheet Revisions

Date	Description	Initials

Right of Way Plans

Monumentation Sheet

Project Number: C 119A-051			
Project Location: Hwy. 119 Main Street South			
Project Code:	Last Mod. Date:	Subset	Sheet No.
16357	3-28-2011	5.01 of 5.01	5.01



TABULATION OF R.O.W. MONUMENTS TO BE SET

Point No.	Northing(ft)	Easting(ft)	Description	Station	Offset
5	1714203.35	3008443.38	CDOT TYPE 1 MONUMENT	310+94.30	-208.82
37	1714585.41	3008095.68	CDOT TYPE 1 MONUMENT	315+39.05	-215.86
55	1715011.25	3007984.01	CDOT TYPE 1 MONUMENT	318+92.71	-229.31
56	1715297.58	3007955.58	CDOT TYPE 1 MONUMENT	323+52.84	-220.90
57	1715563.31	3007614.04	CDOT TYPE 1 MONUMENT	327+26.49	-243.00
58	1715857.11	3008073.94	CDOT TYPE 1 MONUMENT	327+23.42	302.73
59	1715878.29	3007981.37	CDOT TYPE 1 MONUMENT	328+59.75	224.31
61	1716142.98	3007750.90	CDOT TYPE 1 MONUMENT	331+27.42	126.59
62	1715959.50	3007946.38	CDOT TYPE 1 MONUMENT	329+47.48	213.17
63	1715708.4	3008055.94	CDOT TYPE 1 MONUMENT	325+29.89	177.36
64	1715485.28	3008185.01	CDOT TYPE 1 MONUMENT	323+20.03	75.00
70	1715069.31	3008285.16	CDOT TYPE 1 MONUMENT	319+30.95	75.00
71	1714562.60	3008534.07	CDOT TYPE 1 MONUMENT	312+71.10	116.80
72	1714373.36	3008735.01	CDOT TYPE 1 MONUMENT	309+95.09	113.85
73	1714162.37	3009088.61	CDOT TYPE 1 MONUMENT	305+92.10	198.36
76	1713003.36	3009994.61	CDOT TYPE 1 MONUMENT	291+41.72	152.51
77	1712759.69	3010134.65	CDOT TYPE 1 MONUMENT	288+12.16	118.55
78	1712505.07	3010314.25	CDOT TYPE 1 MONUMENT	285+04.61	75.00
86	1711312.72	3011261.72	CDOT TYPE 1 MONUMENT	270+07.15	123.91
90	1710435.36	3011675.17	CDOT TYPE 1 MONUMENT	260+41.66	122.00
97	1713332.9	3009394.98	CDOT TYPE 1 MONUMENT	297+02.03	-251.18
101	1713687.87	3009056.15	CDOT TYPE 1 MONUMENT	303+43.93	-210.78
102	1713207.31	3009483.03	CDOT TYPE 1 MONUMENT	295+43.57	-229.32
103	1712958.88	3009656.22	CDOT TYPE 1 MONUMENT	292+37.00	-175.23
104	1712690.96	3009717.68	CDOT TYPE 1 MONUMENT	290+12.00	-241.36
105	1712559.21	3009842.80	CDOT TYPE 1 MONUMENT	288+66.50	-231.33
106	1712475.29	3009960.09	CDOT TYPE 1 MONUMENT	287+24.98	-203.55
107	1712150.45	3010222.37	CDOT TYPE 1 MONUMENT	282+97.51	-229.12

TABULATION OF R.O.W. MONUMENTS TO BE SET

Point No.	Northing(ft)	Easting(ft)	Description	Station	Offset
109	1711612.92	3010430.70	CDOT TYPE 1 MONUMENT	277+32.96	-399.52
110	1711487.70	3010614.54	CDOT TYPE 1 MONUMENT	275+21.00	-330.44
111	1711352.32	3010694.26	CDOT TYPE 1 MONUMENT	273+43.63	-344.93
112	1711458.49	3010865.24	CDOT TYPE 1 MONUMENT	273+35.60	-143.80
113	1711027.08	3010884.48	CDOT TYPE 1 MONUMENT	269+15.23	-340.99
114	1710652.59	3011042.91	CDOT TYPE 1 MONUMENT	265+07.68	-357.33
119	1711049.84	3010865.93	CDOT TYPE 1 MONUMENT	269+47.70	-347.80
120	1710676.47	3011143.11	CDOT TYPE 1 MONUMENT	264+86.57	-256.51
121	1710543.64	3011224.90	CDOT TYPE 1 MONUMENT	263+31.55	-239.15
122	1710518.20	3011118.02	CDOT TYPE 1 MONUMENT	263+54.10	-346.68
211	1716186.51	3007563.97	CDOT TYPE 1 MONUMENT	332+70.06	50.00

TABULATION OF TEMPORARY EASEMENT POINTS TO BE STAKED

Point No.	Northing(ft)	Easting(ft)	Description
144	1715079.28	3008284.51	TE Marker
158	1714020.67	3009203.56	TE Marker
248	1712753.95	3010138.69	TE Marker
271	1712631.24	3010225.25	TE Marker
284	1712729.03	3010351.08	TE Marker
286	1712743.63	3010337.32	TE Marker
295	1712851.32	3010235.79	TE Marker
296	1715129.22	3008511.95	TE Marker
297	1714442.92	3009125.84	TE Marker
298	1714075.33	3009445.02	TE Marker
302	1712728.05	3010321.79	TE Marker
303	1712731.48	3010424.28	TE Marker
304	1712612.21	3010558.54	TE Marker
311	1713184.81	3009921.36	TE Marker
312	1713860.80	3009338.15	TE Marker
325	1712300.50	3010526.33	TE Marker
326	1712275.46	3010547.02	TE Marker
327	1712299.15	3010561.43	TE Marker

TABULATION OF P.E. MONUMENTS TO BE SET

Point No.	Northing(ft)	Easting(ft)	Description	Station	Offset
287	1712196.60	3010610.65	CDOT TYPE 6 MONUMENT	280+83.87	100.00
288	1712248.31	3010643.09	CDOT TYPE 6 MONUMENT	281+03.70	157.57
289	1712297.20	3010696.53	CDOT TYPE 6 MONUMENT	281+08.38	229.84
290	1712260.58	3010685.14	CDOT TYPE 6 MONUMENT	280+87.61	198.11
291	1712247.00	3010679.58	CDOT TYPE 6 MONUMENT	280+80.65	185.32
292	1712228.62	3010668.87	CDOT TYPE 6 MONUMENT	280+73.11	165.52
293	1712202.58	3010648.38	CDOT TYPE 6 MONUMENT	280+65.55	133.31
294	1712176.52	3010626.50	CDOT TYPE 6 MONUMENT	280+58.73	100.00
318	1712308.28	3010740.96	CDOT TYPE 6 MONUMENT	280+90.14	271.49
319	1712336.90	3010761.14	CDOT TYPE 6 MONUMENT	280+99.50	305.10
320	1712373.09	3010777.68	CDOT TYPE 6 MONUMENT	281+16.48	340.62
321	1712481.49	3010832.85	CDOT TYPE 6 MONUMENT	281+62.86	451.68
322	1712500.43	3010787.47	CDOT TYPE 6 MONUMENT	282+03.20	428.64
323	1712496.70	3010706.03	CDOT TYPE 6 MONUMENT	282+49.31	363.70
324	1712407.29	3010657.64	CDOT TYPE 6 MONUMENT	282+13.70	269.24
328	1712410.69	3010796.07	CDOT TYPE 6 MONUMENT	281+33.20	378.52
329	1712318.18	3010714.86	CDOT TYPE 6 MONUMENT	281+13.09	257.26

QUANTITY OF MONUMENTS TO BE SET

CAP TYPE	MONUMENT TYPE									
	1	1A	2	2A	3	3A	4	5	5(S)	6
REFERENCE										
ROW	39									
CONTROL										
ALIQUOT CORNER										
PERMANENT EASEMENT										17
PROJECT POINTS										
WITNESS POST (REQUIRED)	39									

SURVEYOR STATEMENT (ROW MONUMENTS)

I, Brandon D. Lee, a professional land surveyor licensed in the State of Colorado, do hereby state to the Colorado Department of Transportation that based upon my knowledge, information and belief, adequate research, calculations and evaluation of survey evidence were performed and the Right-of-Way monuments depicted on this Right-of-Way Plan were set under my responsible charge in accordance with applicable standards of practice defined by Colorado Department of Transportation publications. This statement is not a guaranty or warranty, either expressed or implied.

PLS No. 37894

Date _____

Colorado Department of Transportation



18500 East Colfax Avenue
Aurora, CO 80011
Phone: 303-365-7410 FAX: 303-365-7350

Region 1

KAW

Sheet Revisions		
Date	Description	Initials
03/12/10	Corrections per CDOT.	BDL

Sheet Revisions		
Date	Description	Initials
mm/dd/yy	XXXXXXXX	XXX

Sheet Revisions		
Date	Description	Initials
mm/dd/yy	XXXXXXXX	XXX





Right of Way Plans

Plan Sheet

Project Number: C 119A-051		
Project Location: Hwy. 119 Main Street South		
Project Code: 16357	Last Mod. Date: 6-15-2010	Subset: 7.01 of 7.11
Sheet No. 7.01		

T. 3 S., R. 72 W., 6th P.M.

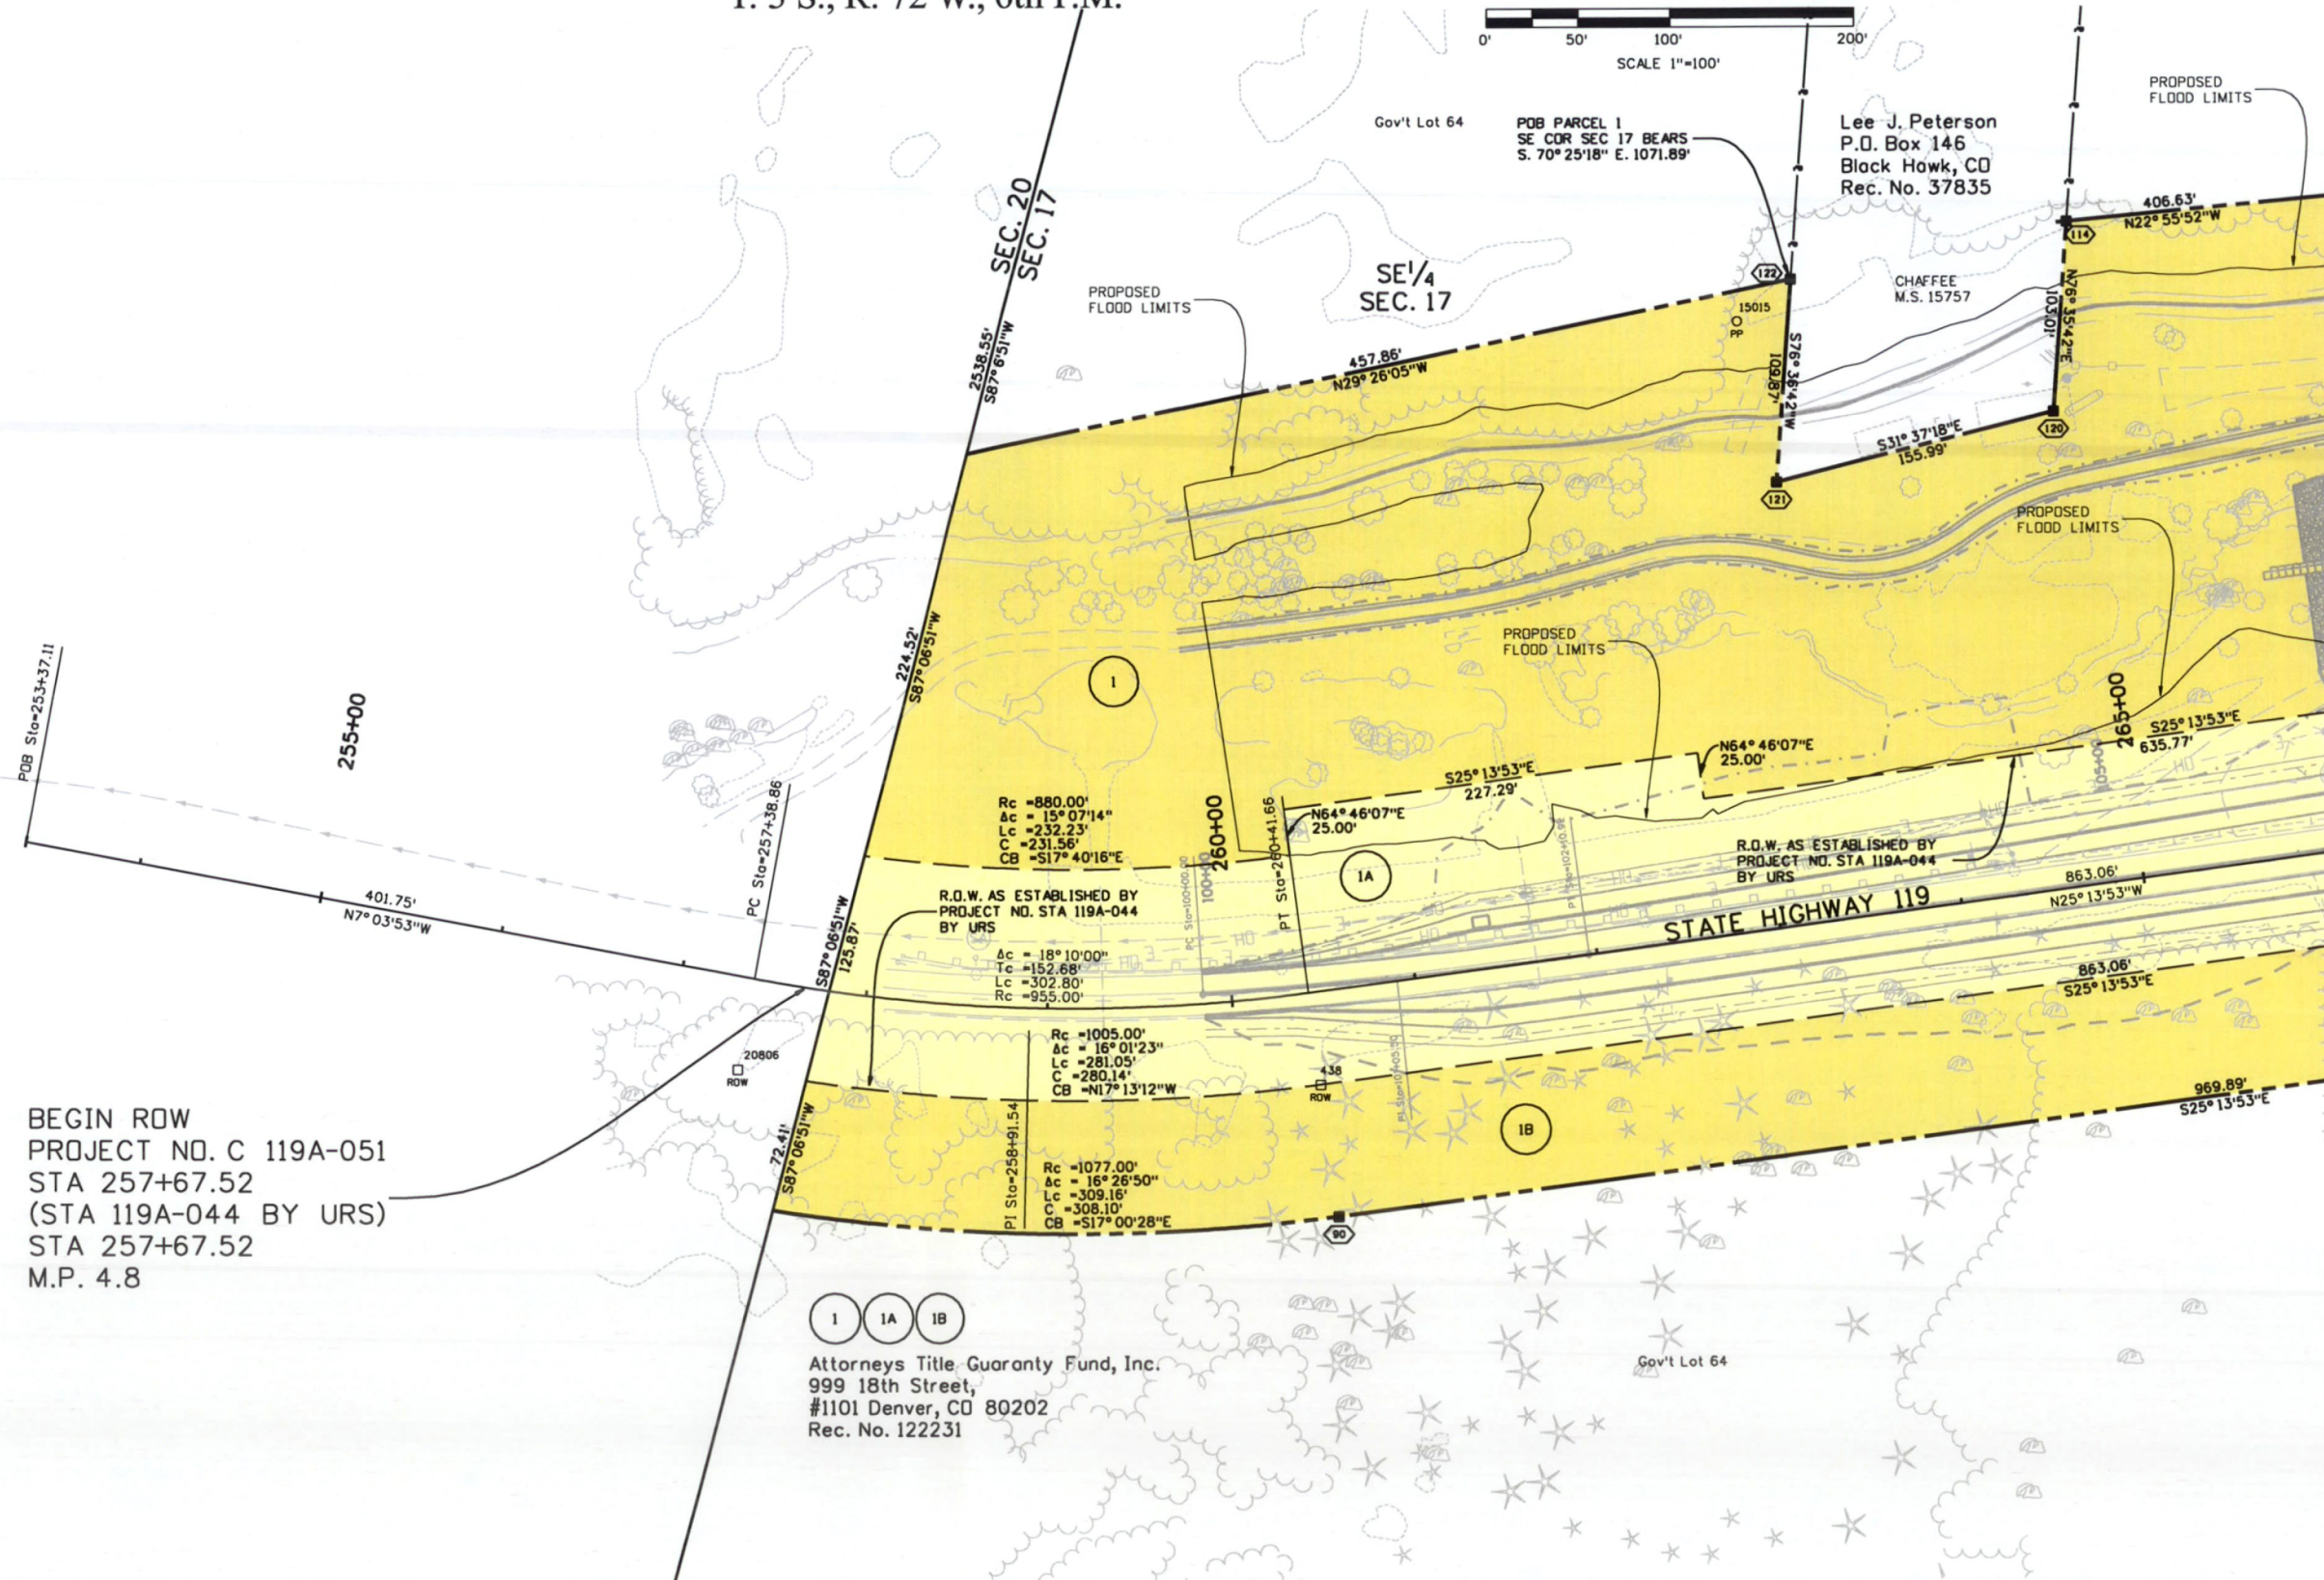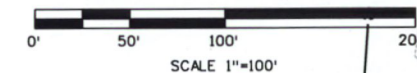

BEGIN ROW
PROJECT NO. C 119A-051
STA 257+67.52
(STA 119A-044 BY URS)
STA 257+67.52
M.P. 4.8

1 1A 1B

Attorneys Title Guaranty Fund, Inc.
999 18th Street,
#1101 Denver, CO 80202
Rec. No. 122231

Colorado Department of Transportation



18500 East Colfax Avenue
Aurora, CO 80011
Phone: 303-365-7410 FAX: 303-365-7350

Region 1

KAW

Sheet Revisions

Date	Description	Initials

Sheet Revisions

Date	Description	Initials

Sheet Revisions

Date	Description	Initials

Right of Way Plans


Plan Sheet

Project Number: C 119A-051

Project Location: Hwy. 119 Main Street South

Project Code:	Last Mod. Date	Subset	Sheet No.
16357	6-15-2010	7.02 of 7.11	7.02

T. 3 S., R. 72 W., 6th P.M.

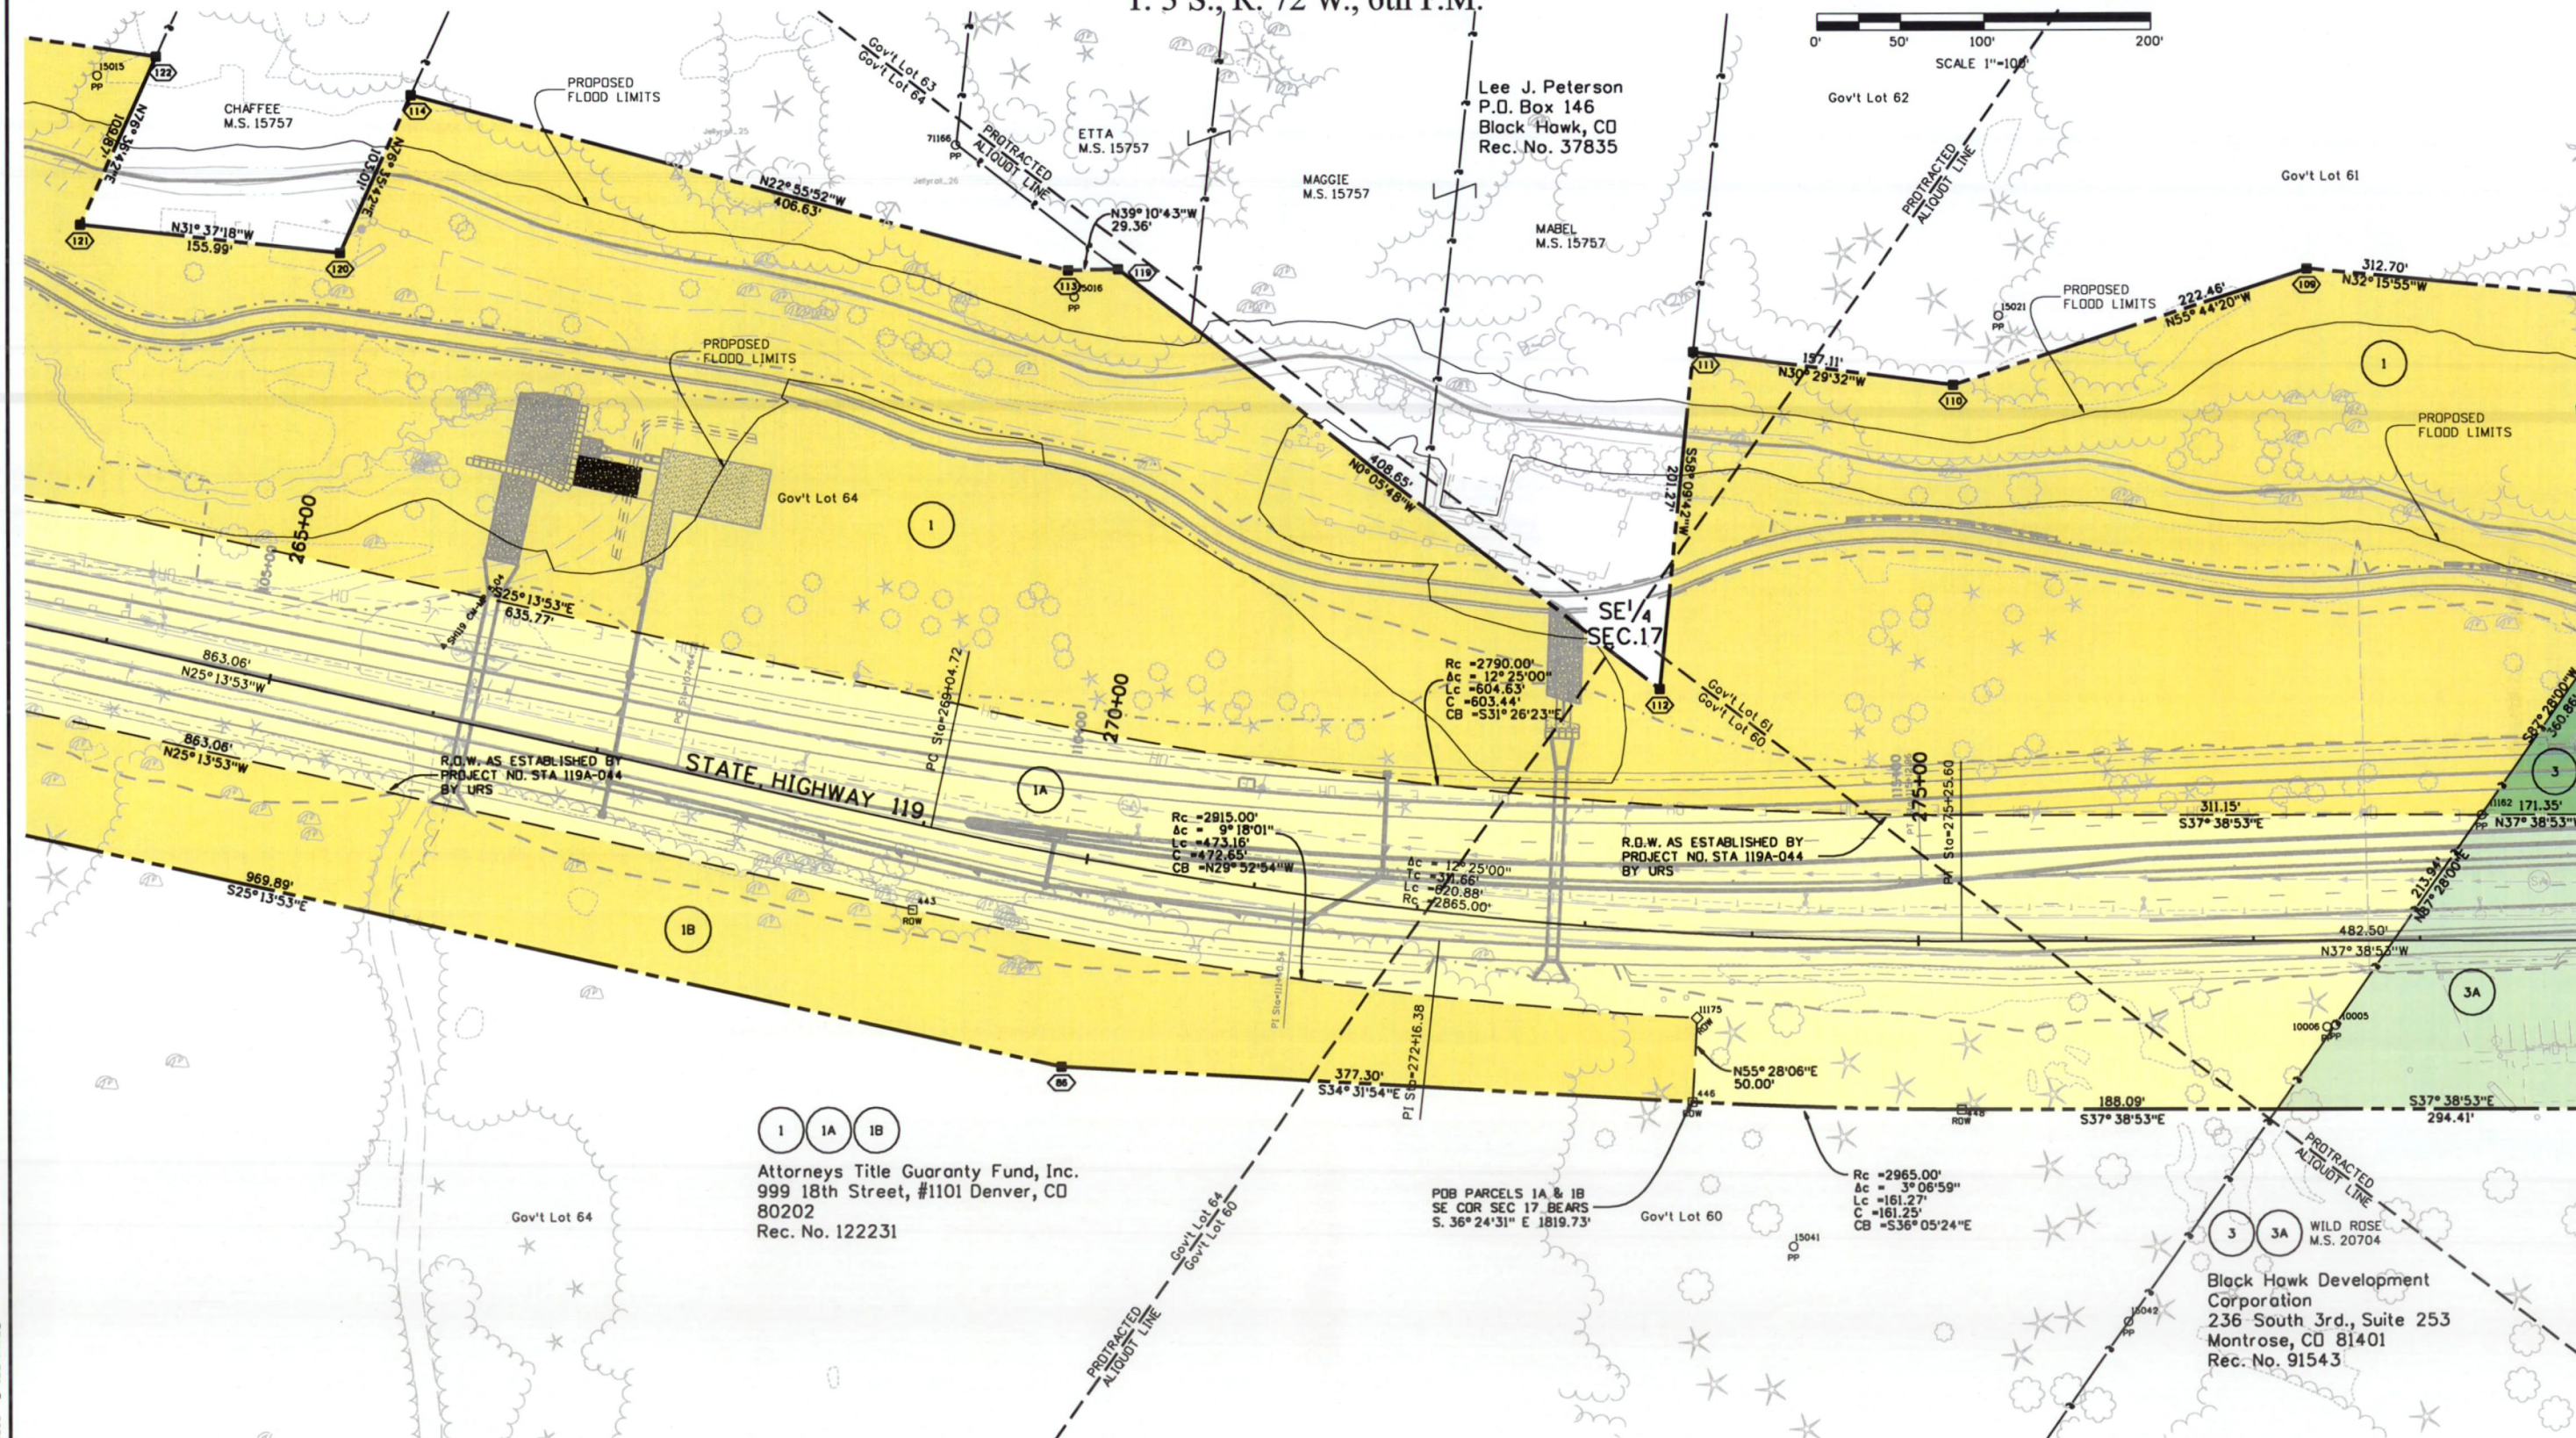

1 1A 1B

Attorneys Title Guaranty Fund, Inc.
999 18th Street, #1101 Denver, CO
80202
Rec. No. 122231

PDB PARCELS 1A & 1B
SE COR SEC 17 BEARS
S. 36° 24' 31" E 1819.73'

3 3A

Black Hawk Development
Corporation
236 South 3rd, Suite 253
Montrose, CO 81401
Rec. No. 91543

Colorado Department of Transportation



18500 East Colfax Avenue
Aurora, CO 80011
Phone: 303-365-7410 FAX: 303-365-7350

Region 1

KAW

Sheet Revisions

Date	Description	Initials
03/12/10	Changed TE-3 to PE-3, added 6-ME.	BDL
03/12/10	Revised owner Parcel 7.	SC
06/15/10	Revised TE-3.	BDL

Sheet Revisions

Date	Description	Initials
mm/dd/yy	XXXXXXXX	XXX

Sheet Revisions


Date	Description	Initials
mm/dd/yy	XXXXXXXX	XXX

Right of Way Plans

Plan Sheet

Project Number: C 119A-051
Project Location: Hwy. 119 Main Street South
Project Code: Last Mod. Date
16357 6-15-2010
Subset
7.03 of 7.11
Sheet No.
7.03

T. 3 S., R. 72 W., 6th P.M.

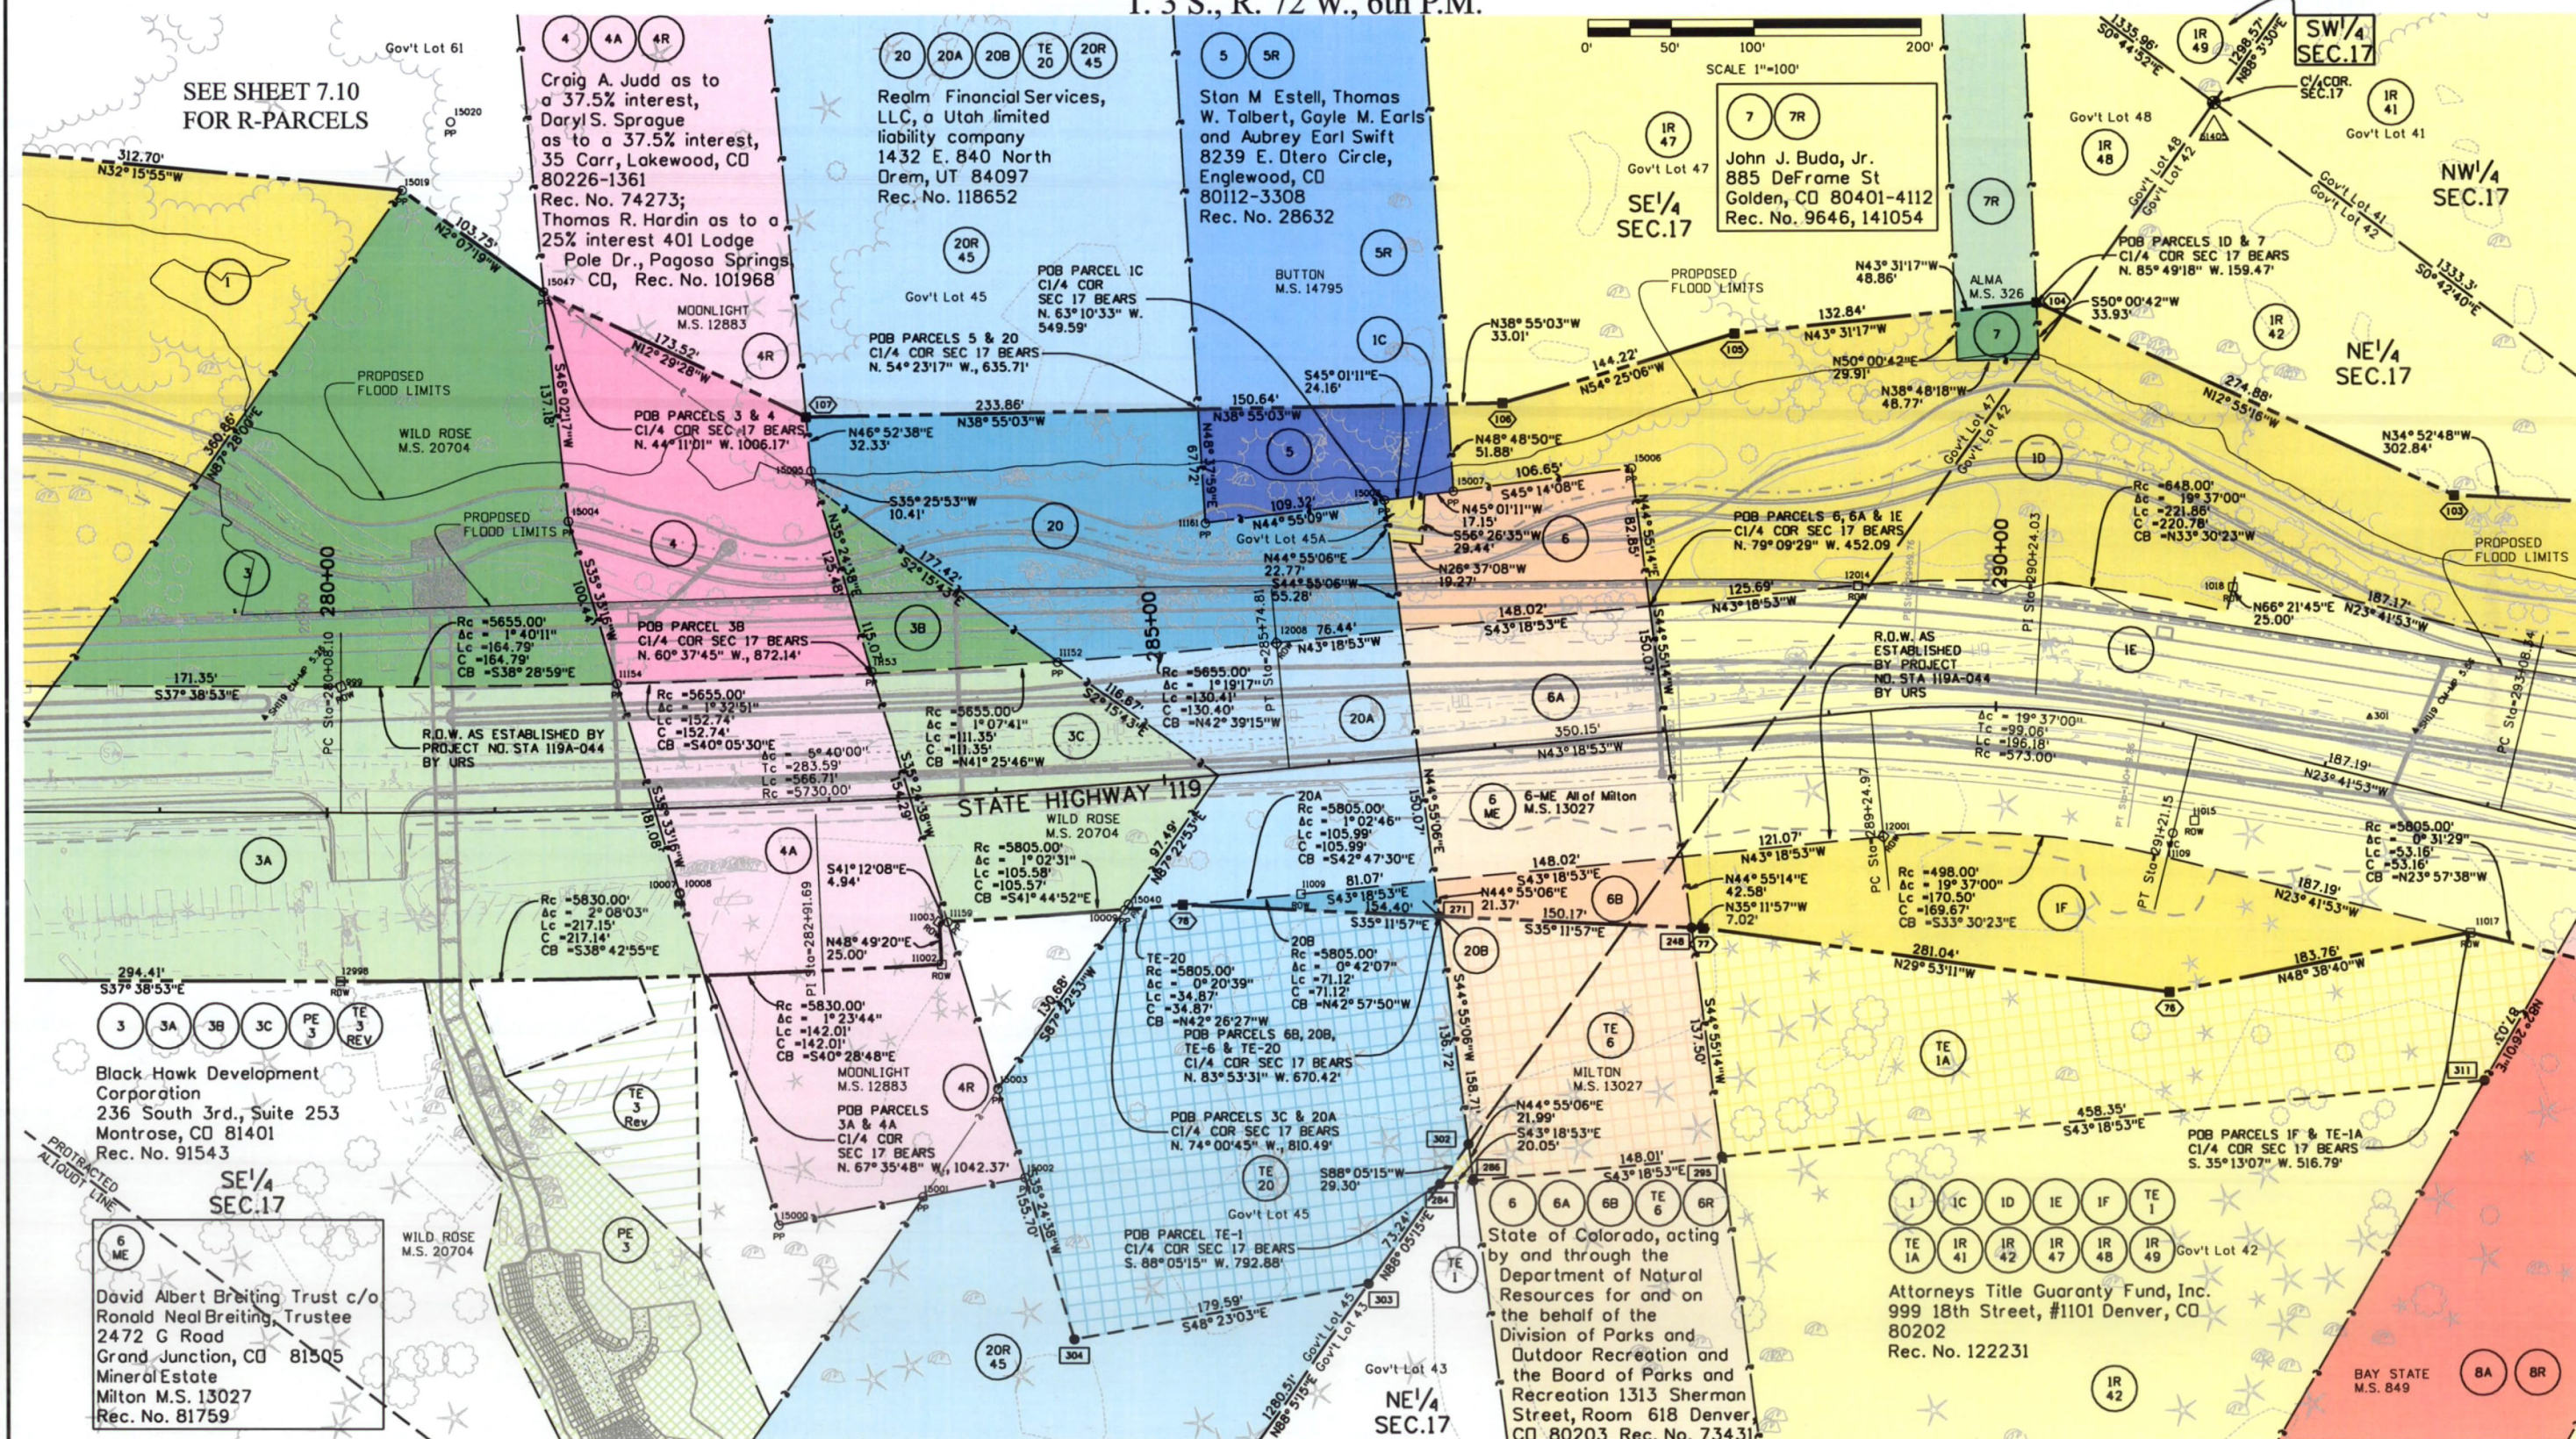

Colorado Department of Transportation



18500 East Colfax Avenue
Aurora, CO 80011
Phone: 303-365-7410 FAX: 303-365-7350

Region 1

KAW

Sheet Revisions

Date	Description	Initials
06/15/10	Added PE-3, revised TE-3.	BDL

Sheet Revisions

Date	Description	Initials
mm/dd/yy	XXXXXXXX	XXX

Sheet Revisions

Date	Description	Initials
mm/dd/yy	XXXXXXXX	XXX




Right of Way Plans

Plan Sheet

Project Number: C 119A-051
Project Location: Hwy. 119 Main Street South

Project Code	Last Mod. Date	Subset	Sheet No.
16357	6-15-2010	7.04 of 7.11	7.04

T. 3 S., R. 72 W., 6th P.M.

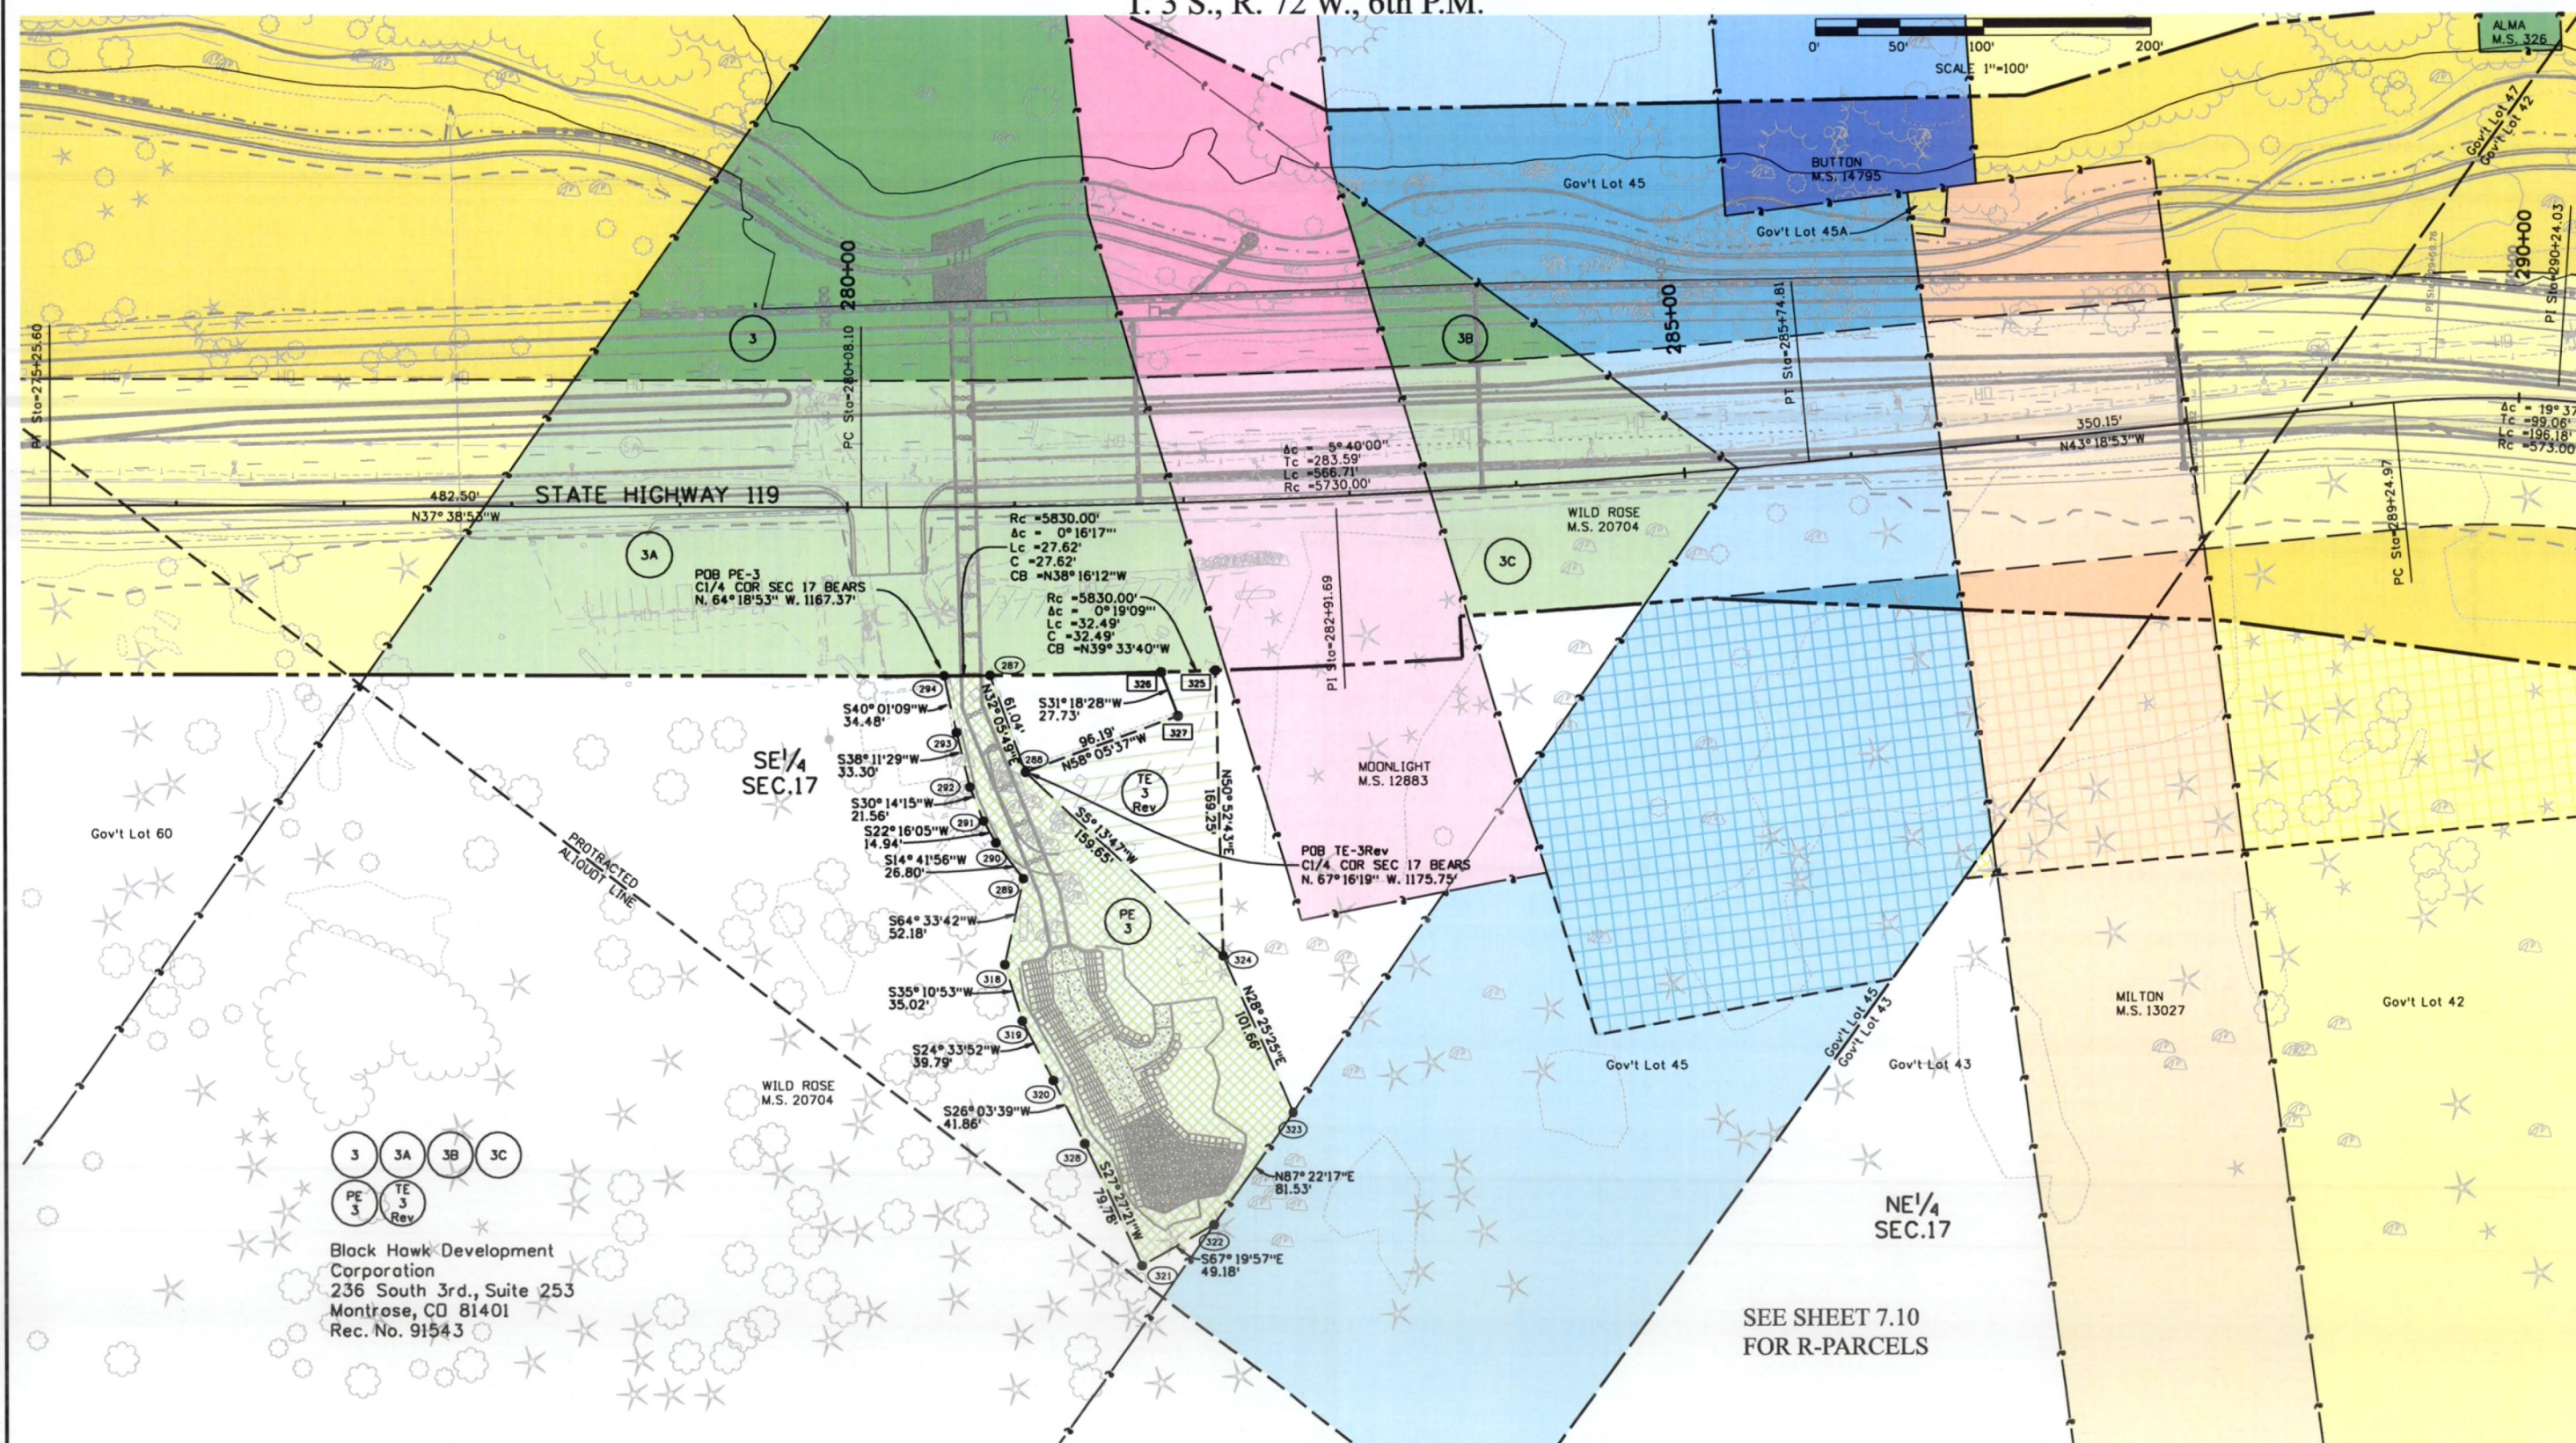

Black Hawk Development
Corporation
236 South 3rd., Suite 253
Montrose, CO 81401
Rec. No. 91543

SEE SHEET 7.10
FOR R-PARCELS

Colorado Department of Transportation



18500 East Colfax Avenue
Aurora, CO 80011
Phone: 303-365-7410 FAX: 303-365-7350

Region 1

KAW

Sheet Revisions

Date	Description	Initials

Sheet Revisions

Date	Description	Initials
mm/dd/yy	XXXXXXXX	XXX

Sheet Revisions


Date	Description	Initials
mm/dd/yy	XXXXXXXX	XXX

Right of Way Plans

Plan Sheet

Project Number: C 119A-051
Project Location: Hwy. 119 Main Street South
Project Code: Last Mod. Date Subset Sheet No.
16357 6-15-2010 7.05 of 7.11 7.05


T. 3 S., R. 72 W., 6th P.M.

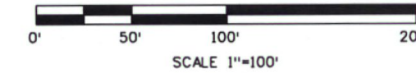

Attorneys Title Guaranty Fund, Inc.
999 18th Street, #1101 Denver, CO
80202
Rec. No. 122231

NW 1/4
SEC. 17

SEE SHEET 7.10
FOR R-PARCELS

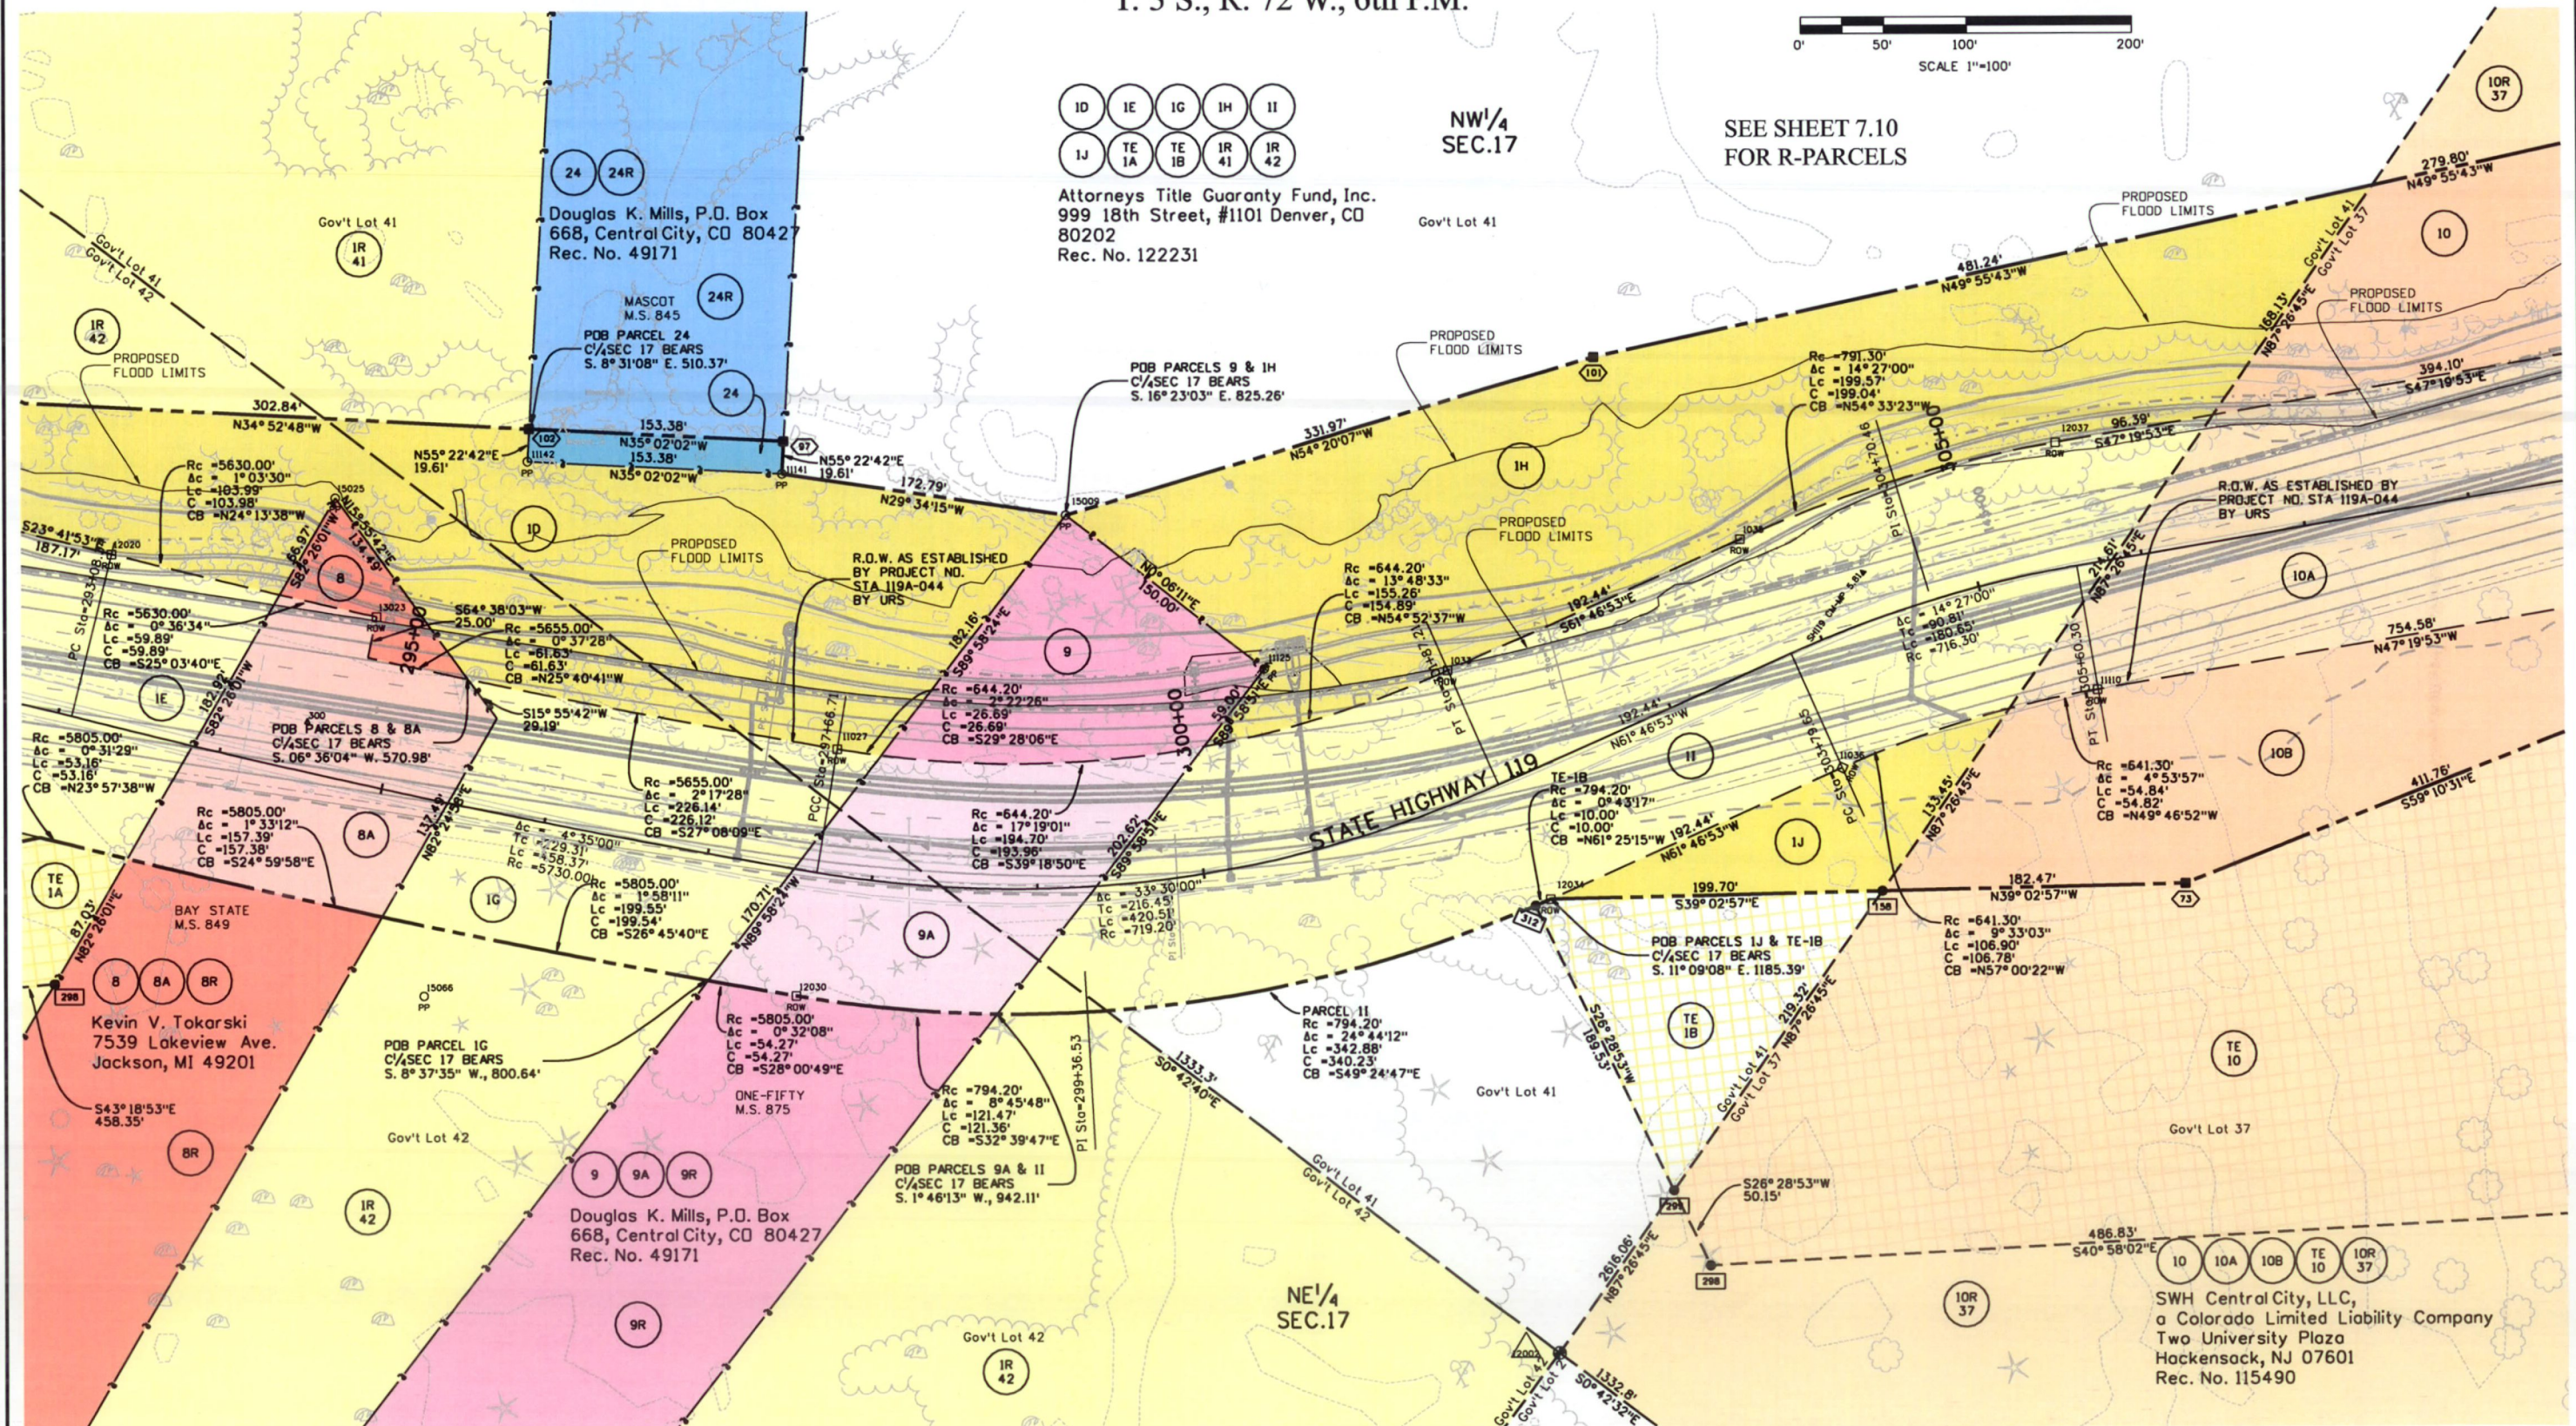

Colorado Department of Transportation



18500 East Colfax Avenue
Aurora, CO 80011
Phone: 303-365-7410 FAX: 303-365-7350

Region 1

KAW

Sheet Revisions

Date	Description	Initials
03/12/10	Corrections per CDDT.	BDL
06/05/10	Changed 14C to 27, 14R to 27R, 21 to 26, added 26R.	BDL

Sheet Revisions

Date	Description	Initials
mm/dd/yy	XXXXXXXX	XXX

Sheet Revisions

Date	Description	Initials
mm/dd/yy	XXXXXXXX	XXX

Right of Way Plans


Plan Sheet

Project Number: C 119A-051

Project Location: Hwy. 119 Main Street South

Project Code	Last Mod. Date	Subset	Sheet No.
16357	6-15-2010	7.06 of 7.11	7.06

T. 3 S., R. 72 W., 6th P.M.

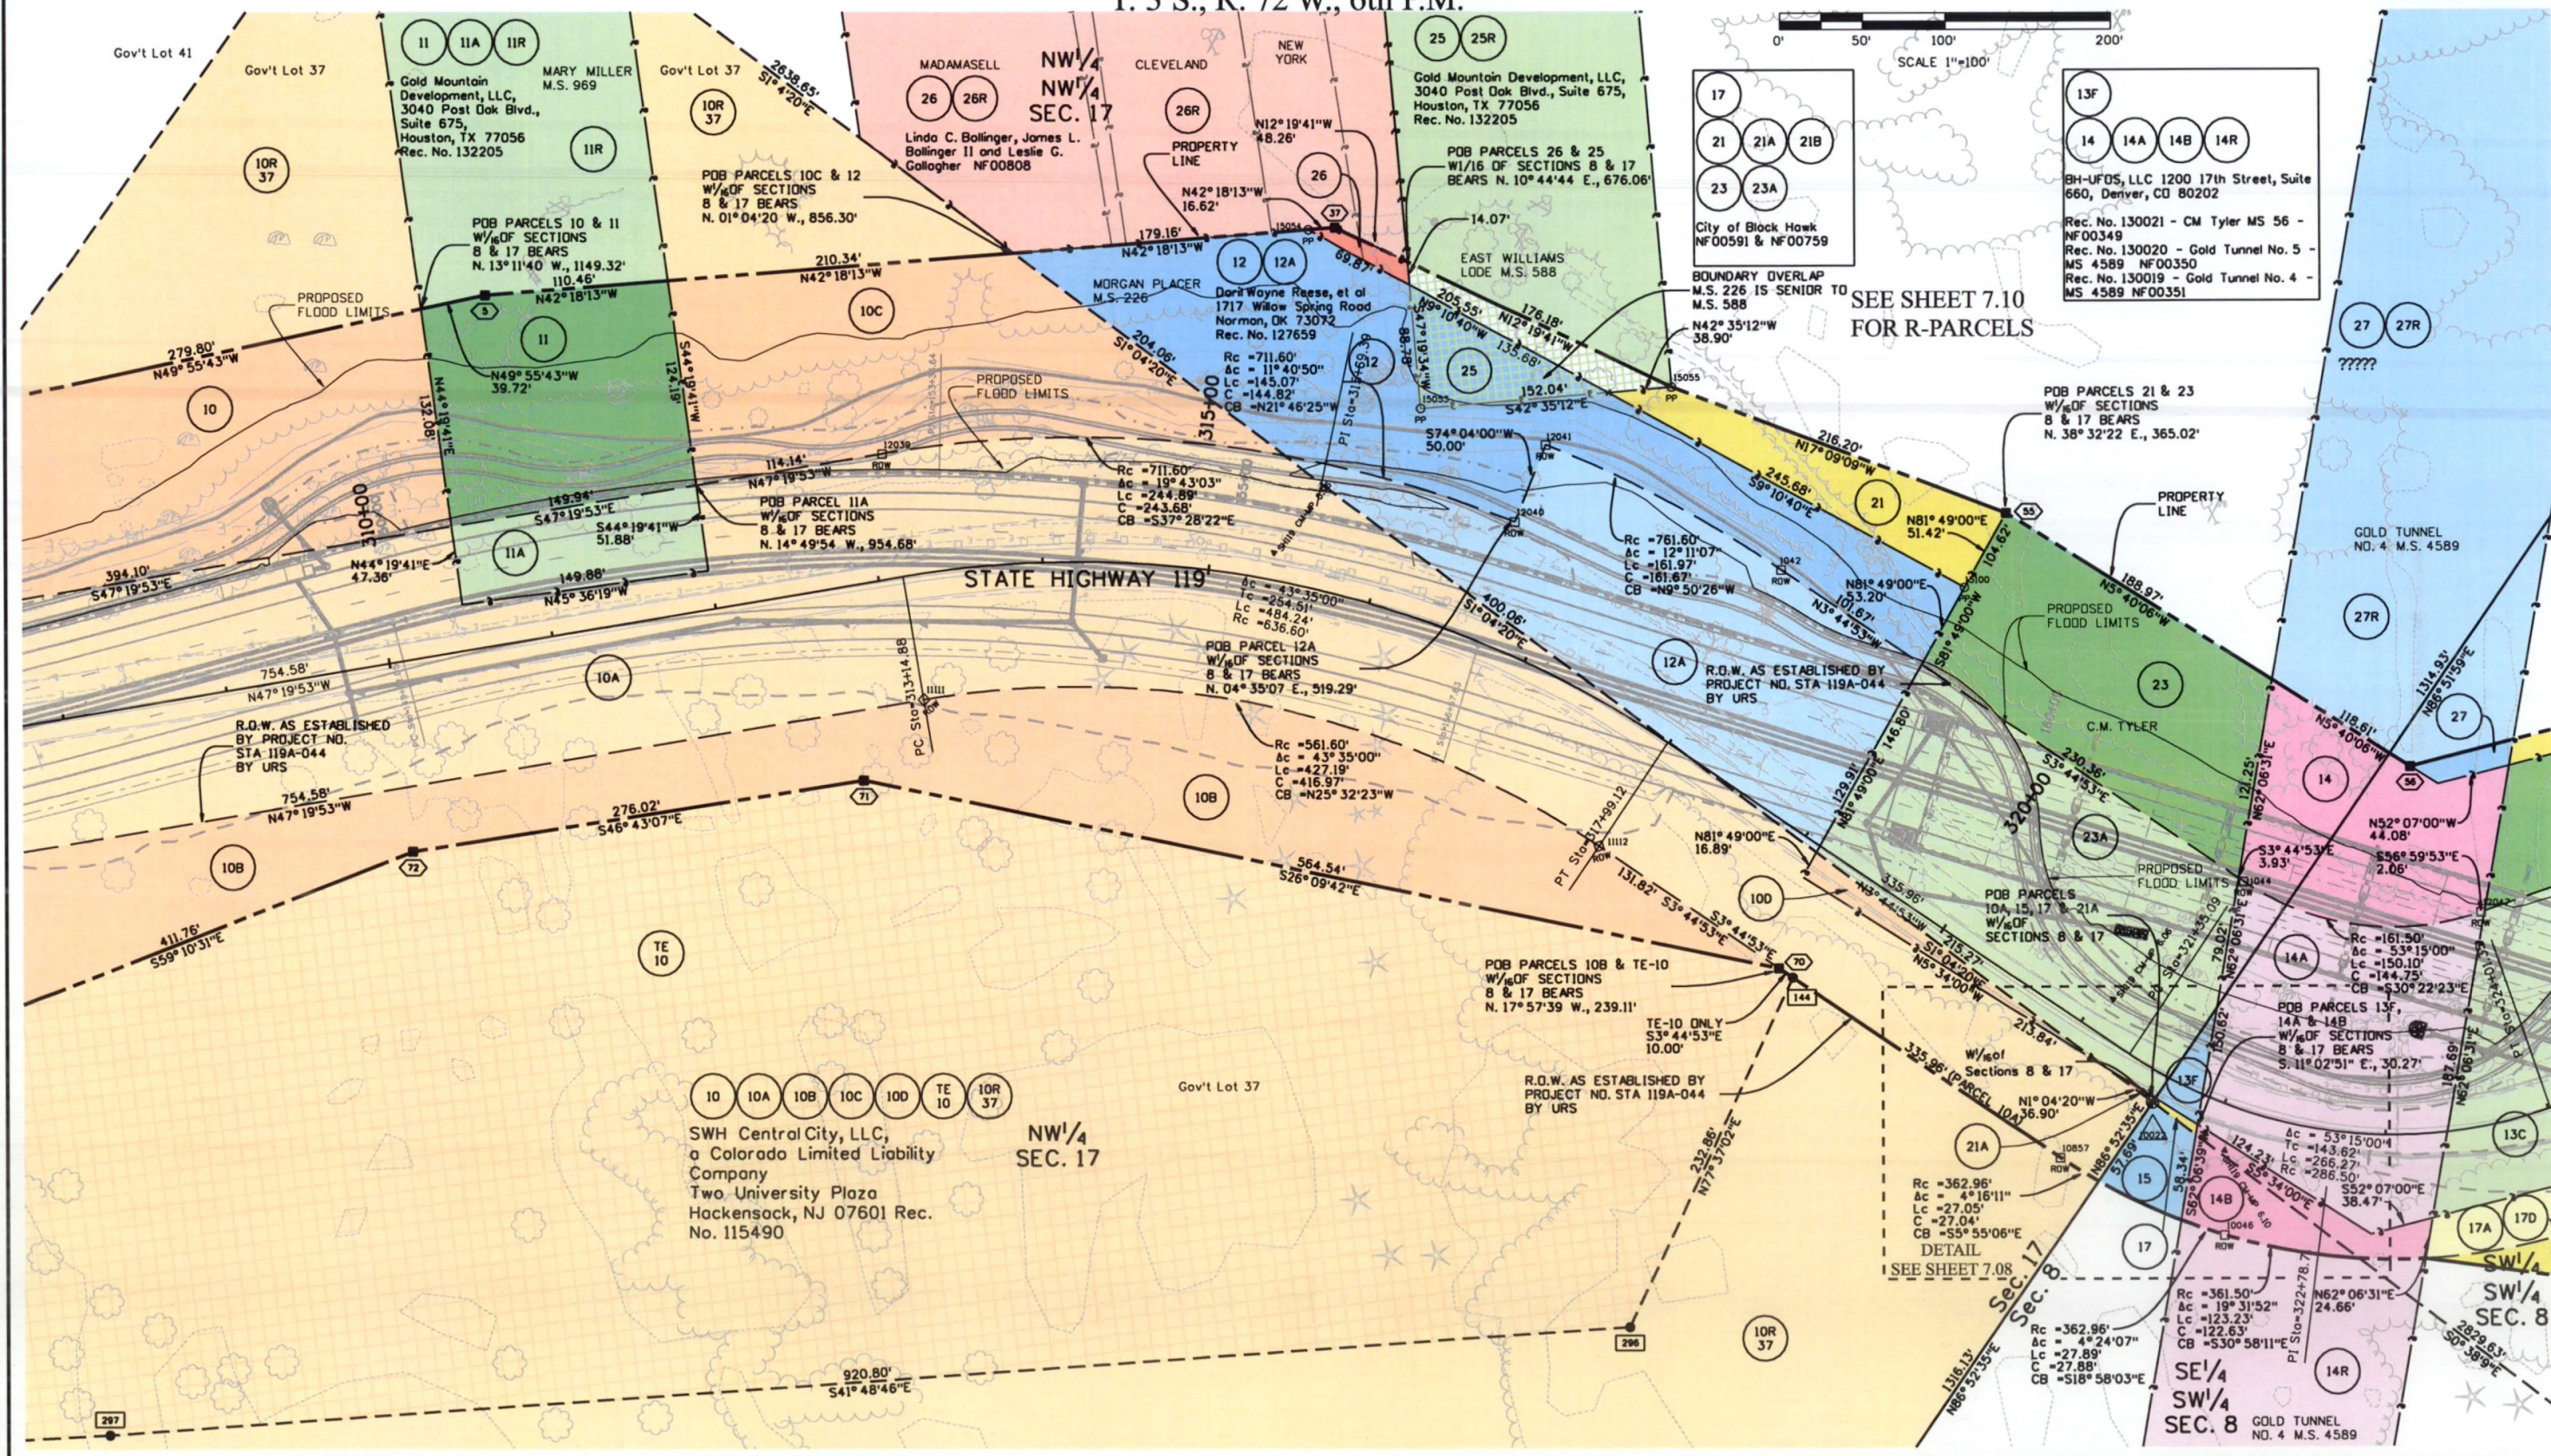

Colorado Department of Transportation



18500 East Colfax Avenue
Aurora, CO 80011
Phone: 303-365-7410 FAX: 303-365-7350

Region 1

KAW

Sheet Revisions		
Date	Description	Initials
3/12/10	Revision, corrections per CDDT.	BL/SC
6/15/10	Ownership changes- Parcel 14C to 27, 14R (Left) to 27R, 16B to 28 & 16R to 28R	BL
8/16/10	Rev Parcels 14, 14A, 23, & 23A add owners to 27 & 28.	BL/SC
3/28/11	Rev Parcel 17C	BL/SC

Sheet Revisions		
Date	Description	Initials
mm/dd/yy	XXXXXXXX	XXX

Sheet Revisions		
Date	Description	Initials
mm/dd/yy	XXXXXXXX	XXX



Right of Way Plans			
Plan Sheet			
Project Number: C 119A-051			
Project Location: Hwy. 119 Main Street South			
Project Code: 16357	Last Mod. Date: 3-28-2011	Subset: 7.07 of 7.11	Sheet No.: 7.07

T. 3 S., R. 72 W., 6th P.M.

SEE SHEET 7.10 FOR R-PARCELS

17A 17B 17C Rev 17D 17E 17F
23 Rev 23A Rev

City of Black Hawk
SW 1/4 of SW 1/4 Sec 8
NF00591 & NF00759

SW 1/4
SW 1/4
SEC. 8

19
Alice Pearl Yonkers (deceased)
c/o Kevin M. Beikmann
6540 S. Simms Way
Littleton, CO 80127
Rec. No. 137455, 137456

MILLSITE 47
APPROXIMATE
LOCATION
NOT PLOTTABLE

PROPERTY
LINE

DETAIL
SEE SHEET 7.09

END OF ROW
PROJECT NO. C 119A-051
STA. 332+80.44
(STA 119A-044 BY URS)
STA. 332+80.44
M.P. 6.3

18 18A
JPS No. 2, LLC, a Colorado
limited liability company
c/o Stanford Management
Company,
2770 Sand Hill Road
Menlo Park, CA 94025
Rec. No. 112446

13B 13C 13D 13E 13F
14 Rev 14A Rev 14B 14R
16 16A
BH-UFDS, LLC 1200 17th Street, Suite
660, Denver, CO 80202
Rec. No. 130021 - CM Tyler MS 56 -
NF00349
Rec. No. 130020 - Gold Tunnel No. 5 -
MS 4589 NF00350
Rec. No. 130019 - Gold Tunnel No. 4 -
MS 4589 NF00351

22 22A 22R
Roy F. Rukavina
5409 Montview Boulevard
Denver, CO 80207
Rec. No. 95755
NF00585

27 27R
Dale A. Vrchota & Carol A.
Vrchota, Box 165,
Black Hawk, CO 80422
Book 268, Page 199
NF00853

28 28R
Roy F. Rukavina
5409 Montview Boulevard
Denver, CO 80207
NF00585-4

Colorado Department of Transportation



18500 East Colfax Avenue
Aurora, CO 80011
Phone: 303-365-7410 FAX: 303-365-7350

Region 1

KAW

Sheet Revisions

Date	Description	Initials

Sheet Revisions

Date	Description	Initials
	XXXXXXXX	XXX

Sheet Revisions

Date	Description	Initials
	XXXXXXXX	XXX

Right of Way Plans


Plan Sheet

Project Number: C 119A-051

Project Location: Hwy. 119 Main Street South

Project Code:	Last Mod. Date	Subset	Sheet No.
16357	6-15-2010	7.08 of 7.11	7.08

T. 3 S., R. 72 W., 6th P.M.

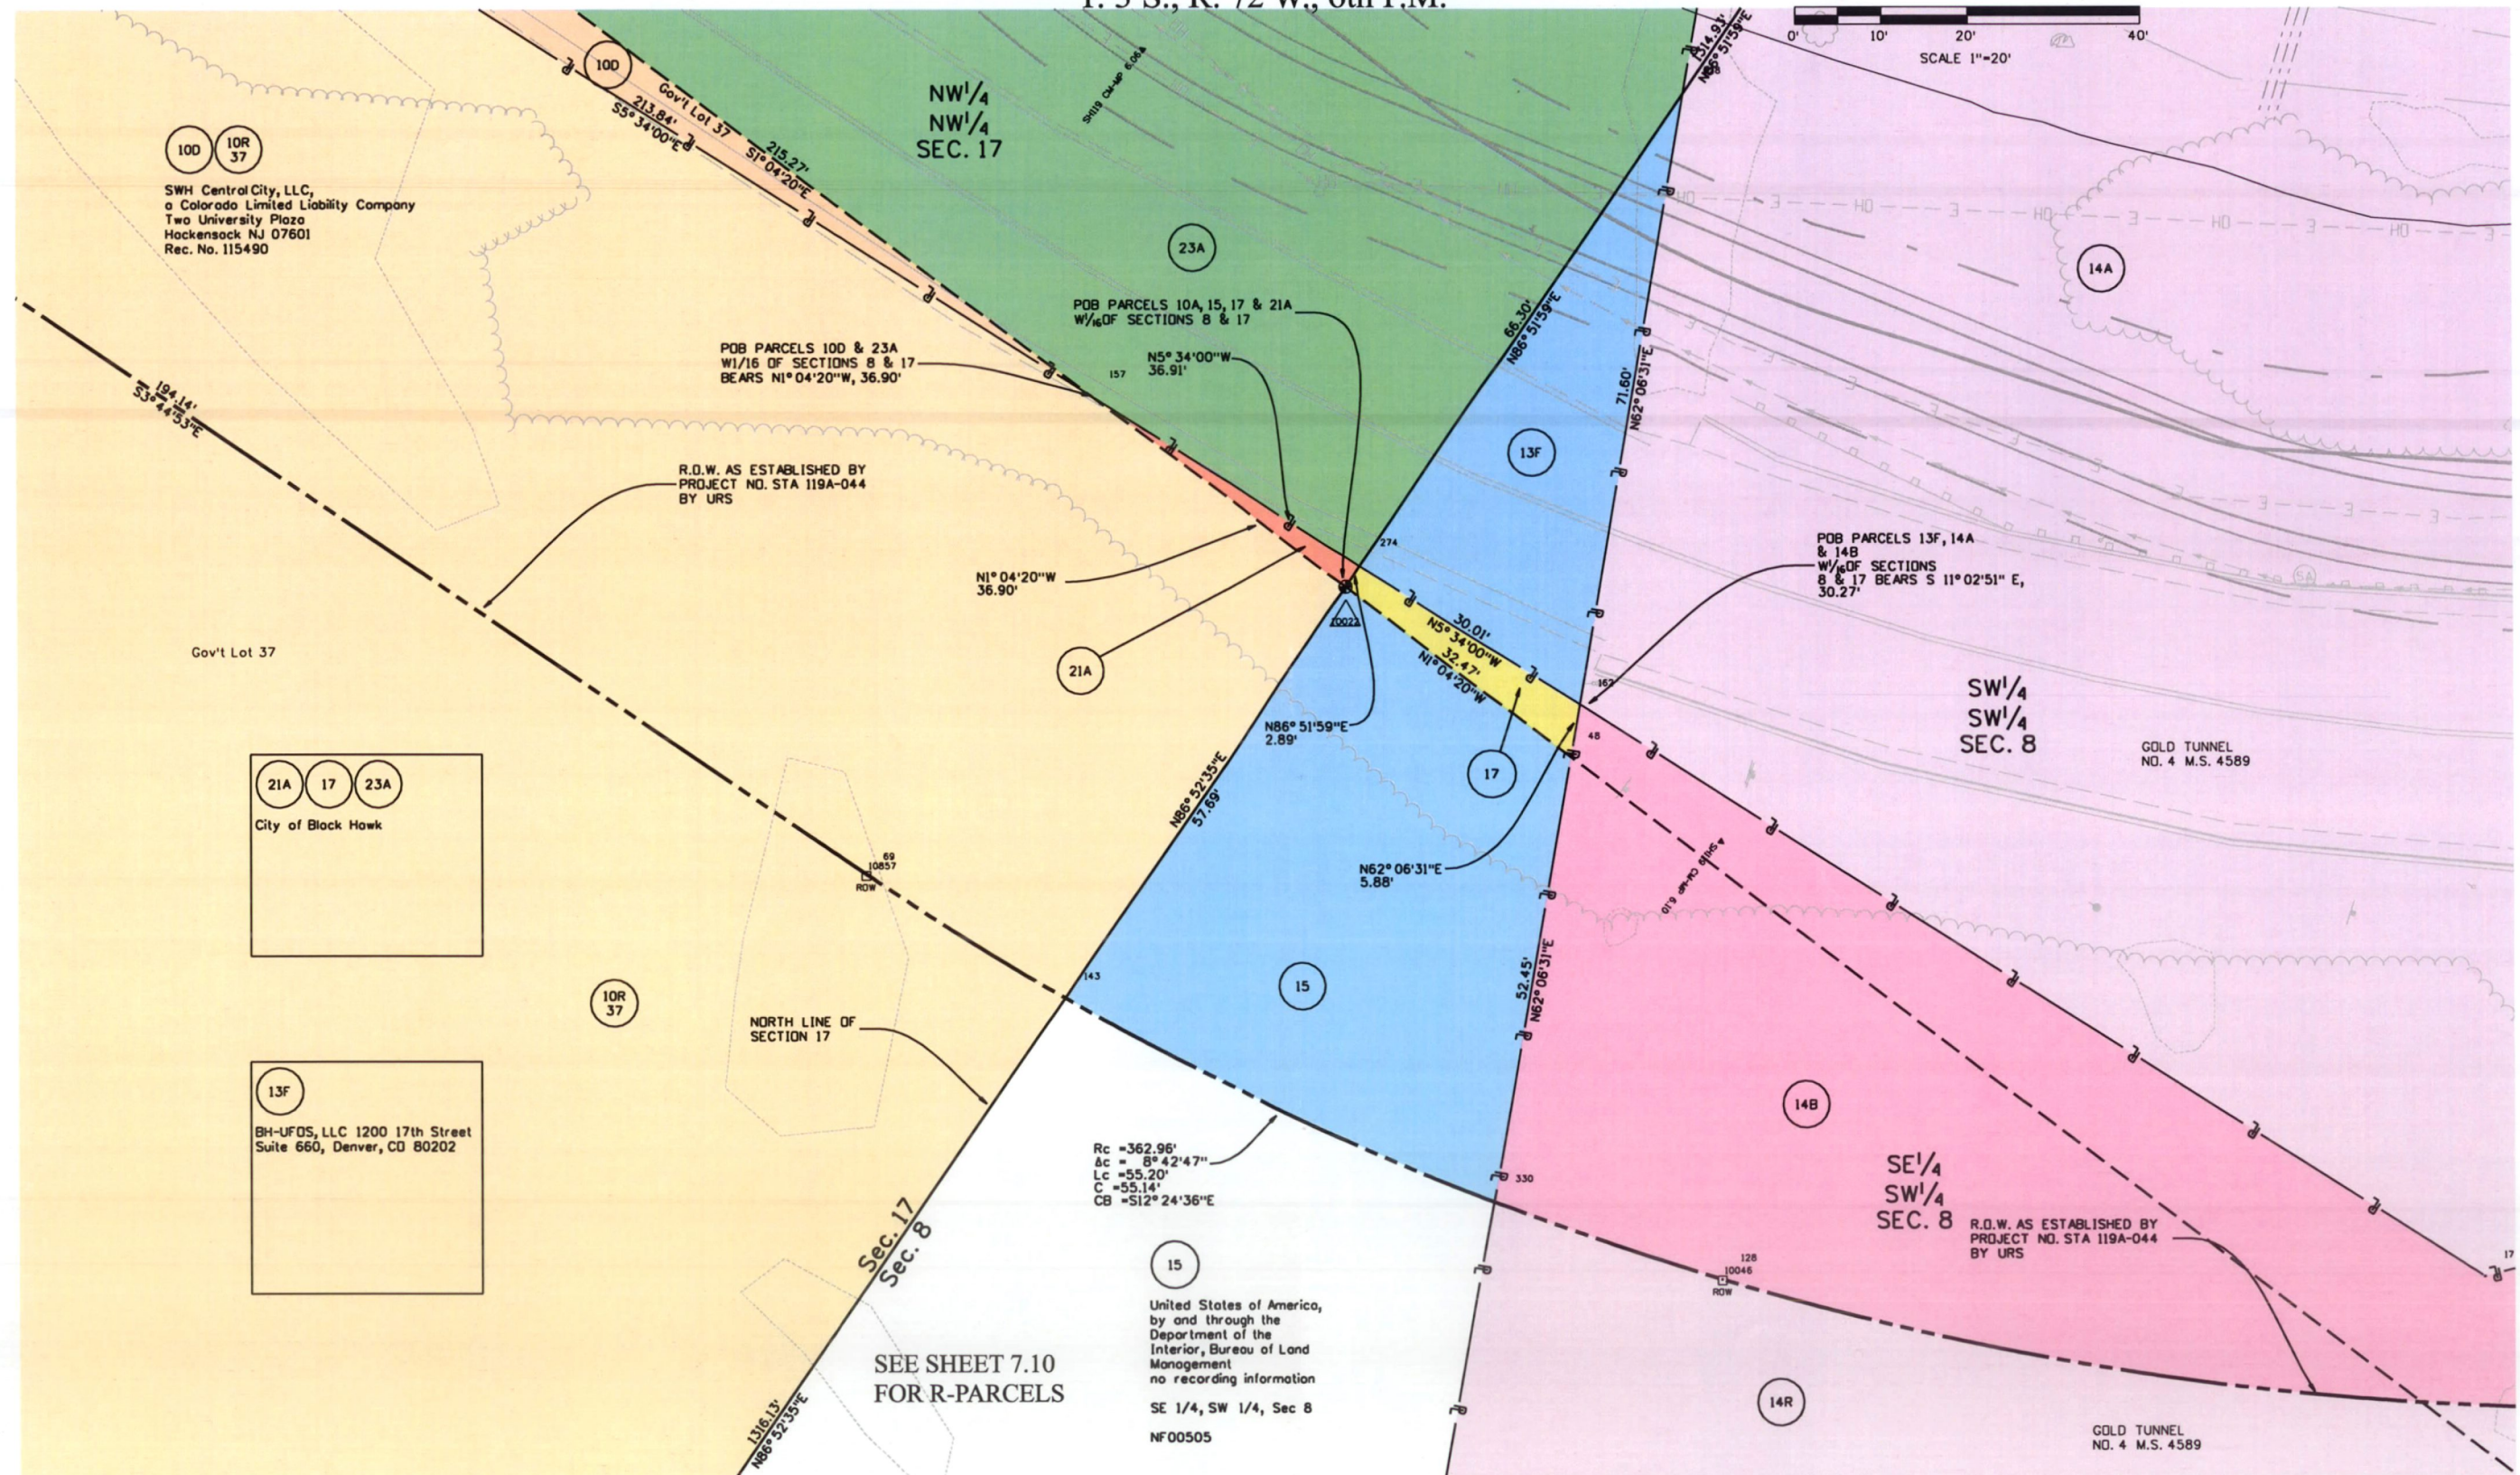

Colorado Department of Transportation



18500 East Colfax Avenue
Aurora, CO 80011
Phone: 303-365-7410 FAX: 303-365-7350

Region 1

KAW

Sheet Revisions

Date	Description	Initials
03/12/10	Revision, correction per CDOT.	SC

Sheet Revisions

Date	Description	Initials
mm/dd/yy	XXXXXXXX	XXX

Sheet Revisions

Date	Description	Initials
mm/dd/yy	XXXXXXXX	XXX



Right of Way Plans

Plan Sheet

Project Number: C 119A-051
Project Location: Hwy. 119 Main Street South

Project Code	Last Mod. Date	Subset	Sheet No.
16357	6-15-2010	7.09 of 7.11	7.09

T. 3 S., R. 72 W., 6th P.M.

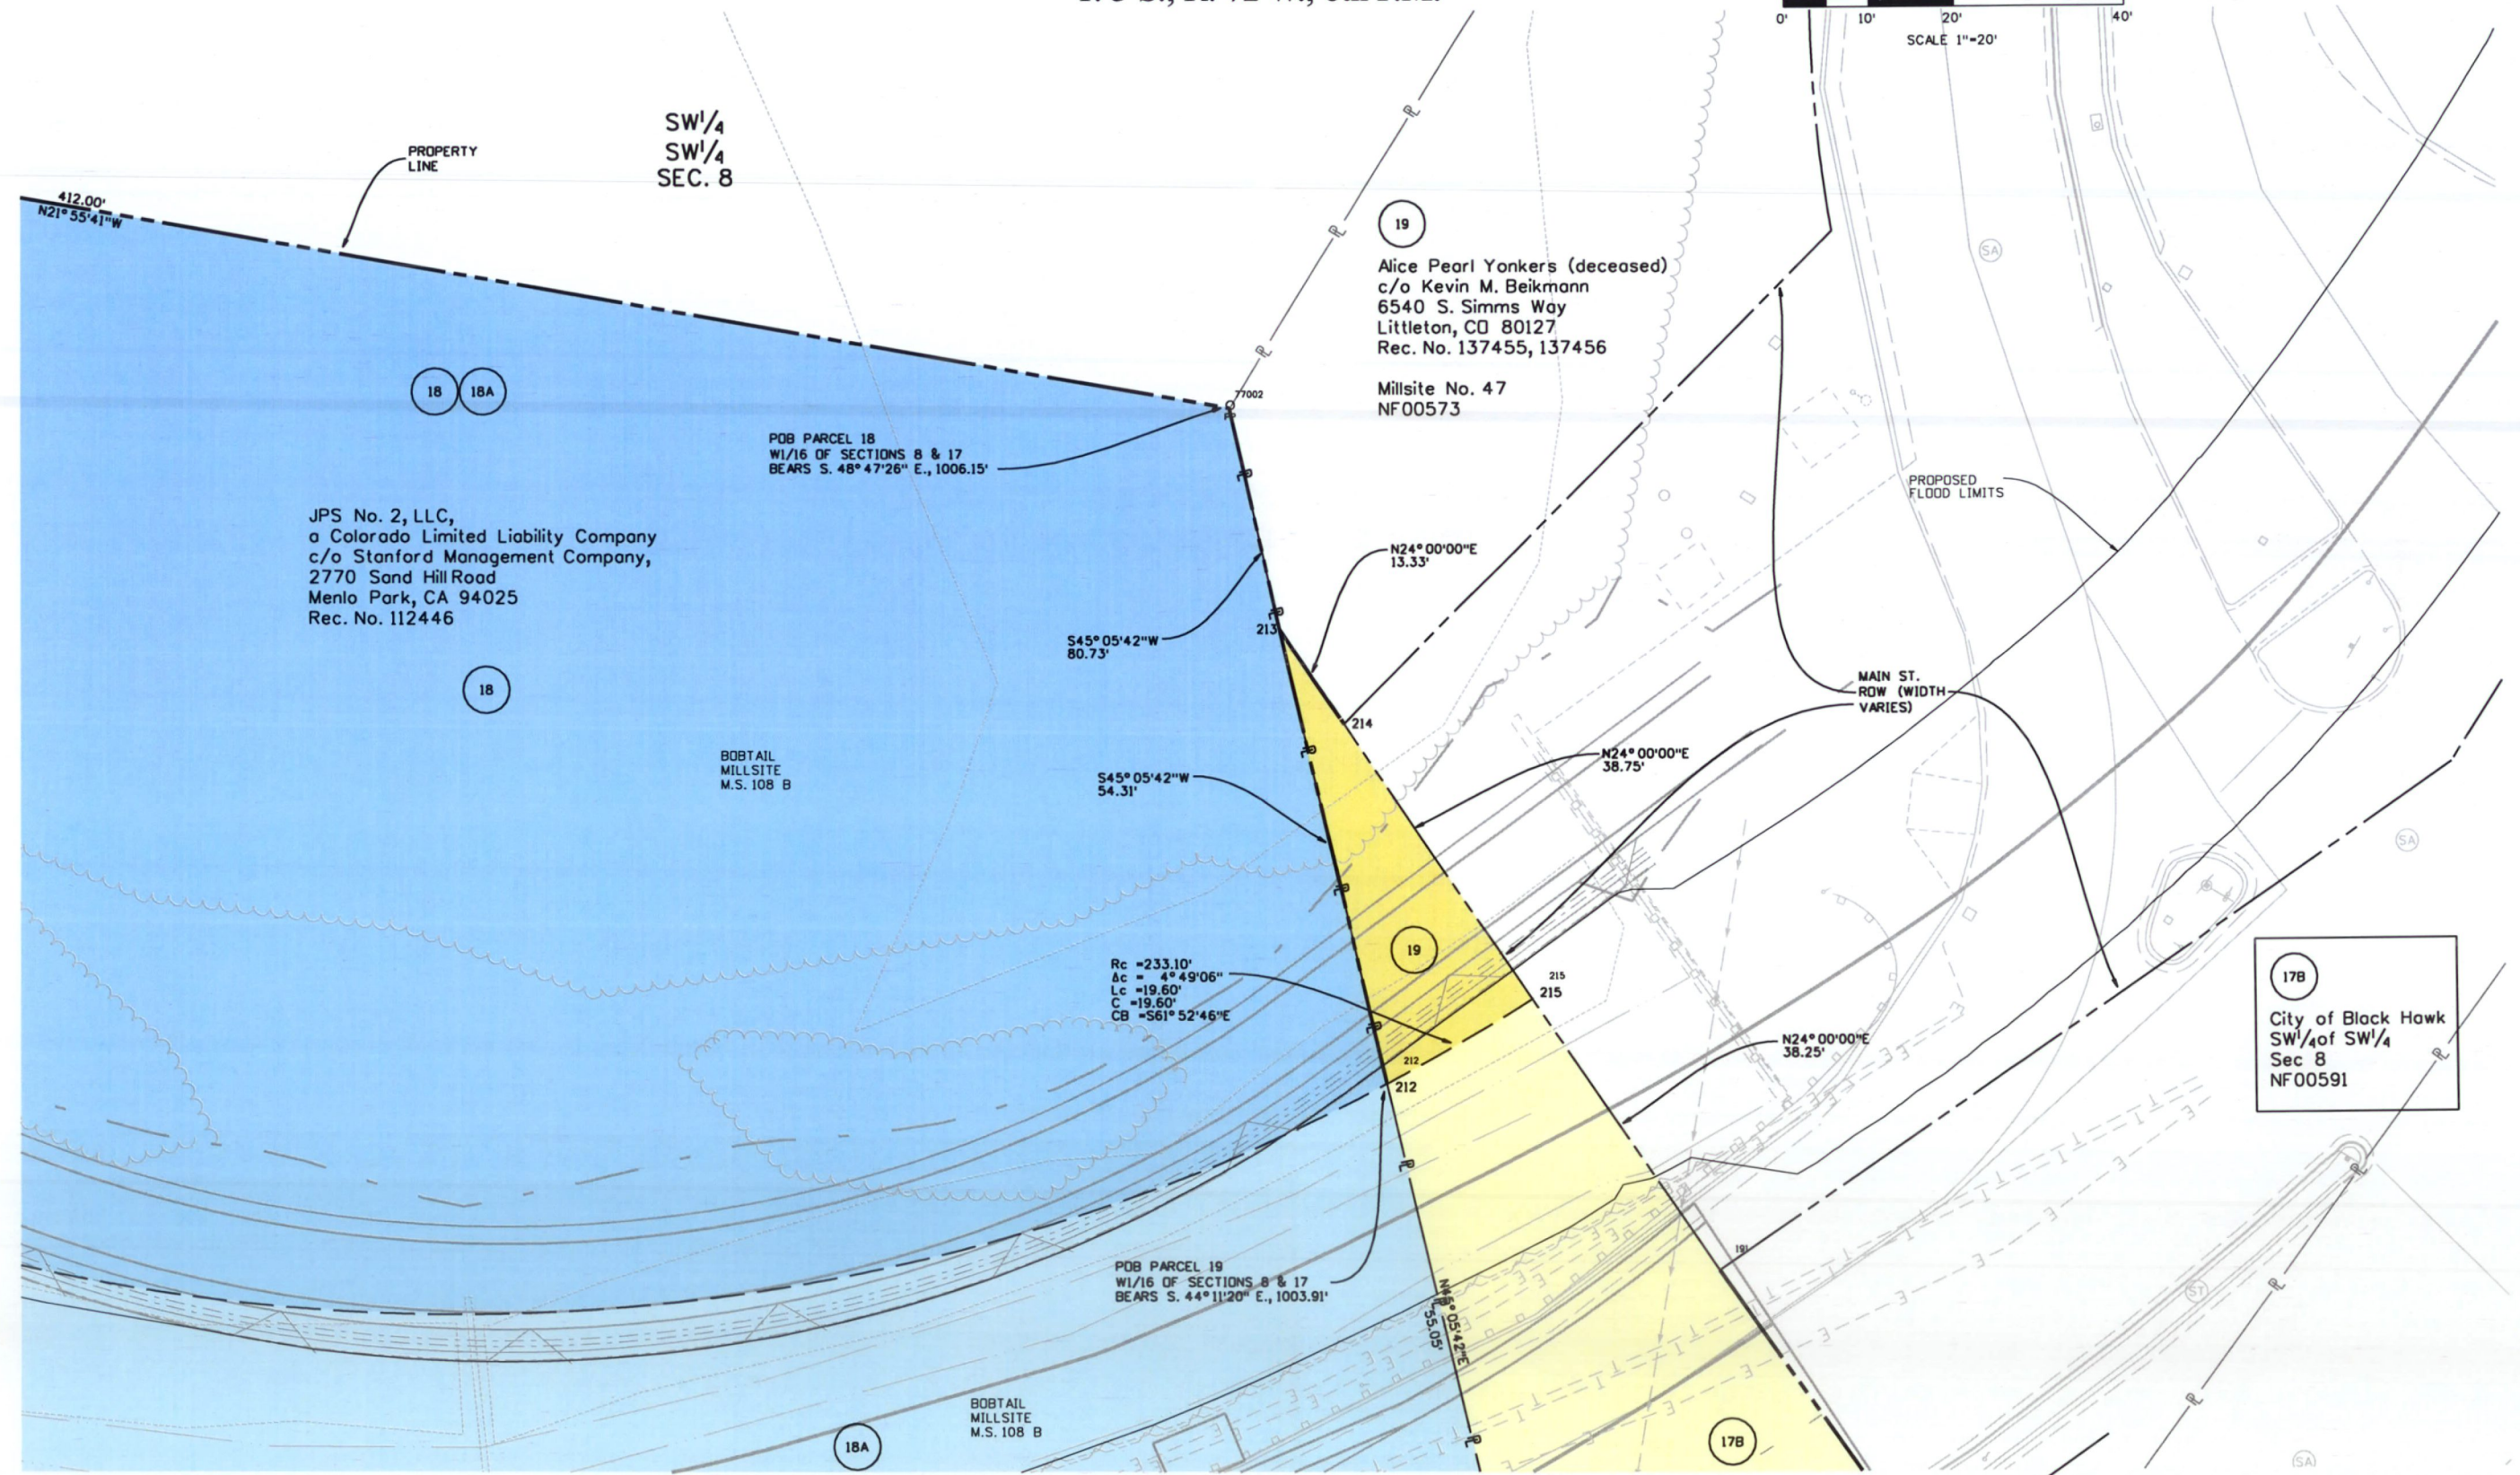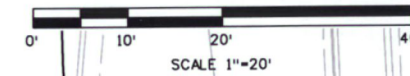

Colorado Department of Transportation



18500 East Colfax Avenue
Aurora, CO 80011
Phone: 303-365-7410 FAX: 303-365-7350

Region 1

KAW

Sheet Revisions

Date	Description	Initials
03/12/10	Revs/Corrections per CDDT, owner Parcel 7.	BL/SC
6/16/10	Ownership changes- Added Bollinger (26)	BL/SC
	Changed 14R (left) to 27R and 16R to 28R	

Sheet Revisions

Date	Description	Initials
mm/dd/yy	XXXXXXXX	XXX


Sheet Revisions

Date	Description	Initials
mm/dd/yy	XXXXXXXX	XXX

Right of Way Plans

Plan Sheet - R-Parcels

Project Number: C 119A-051		
Project Location: Hwy. 119 Main Street South		
Project Code: 16357	Last Mod. Date: 6-15-2010	Subset: 7.10 of 7.11
		Sheet No.: 7.10

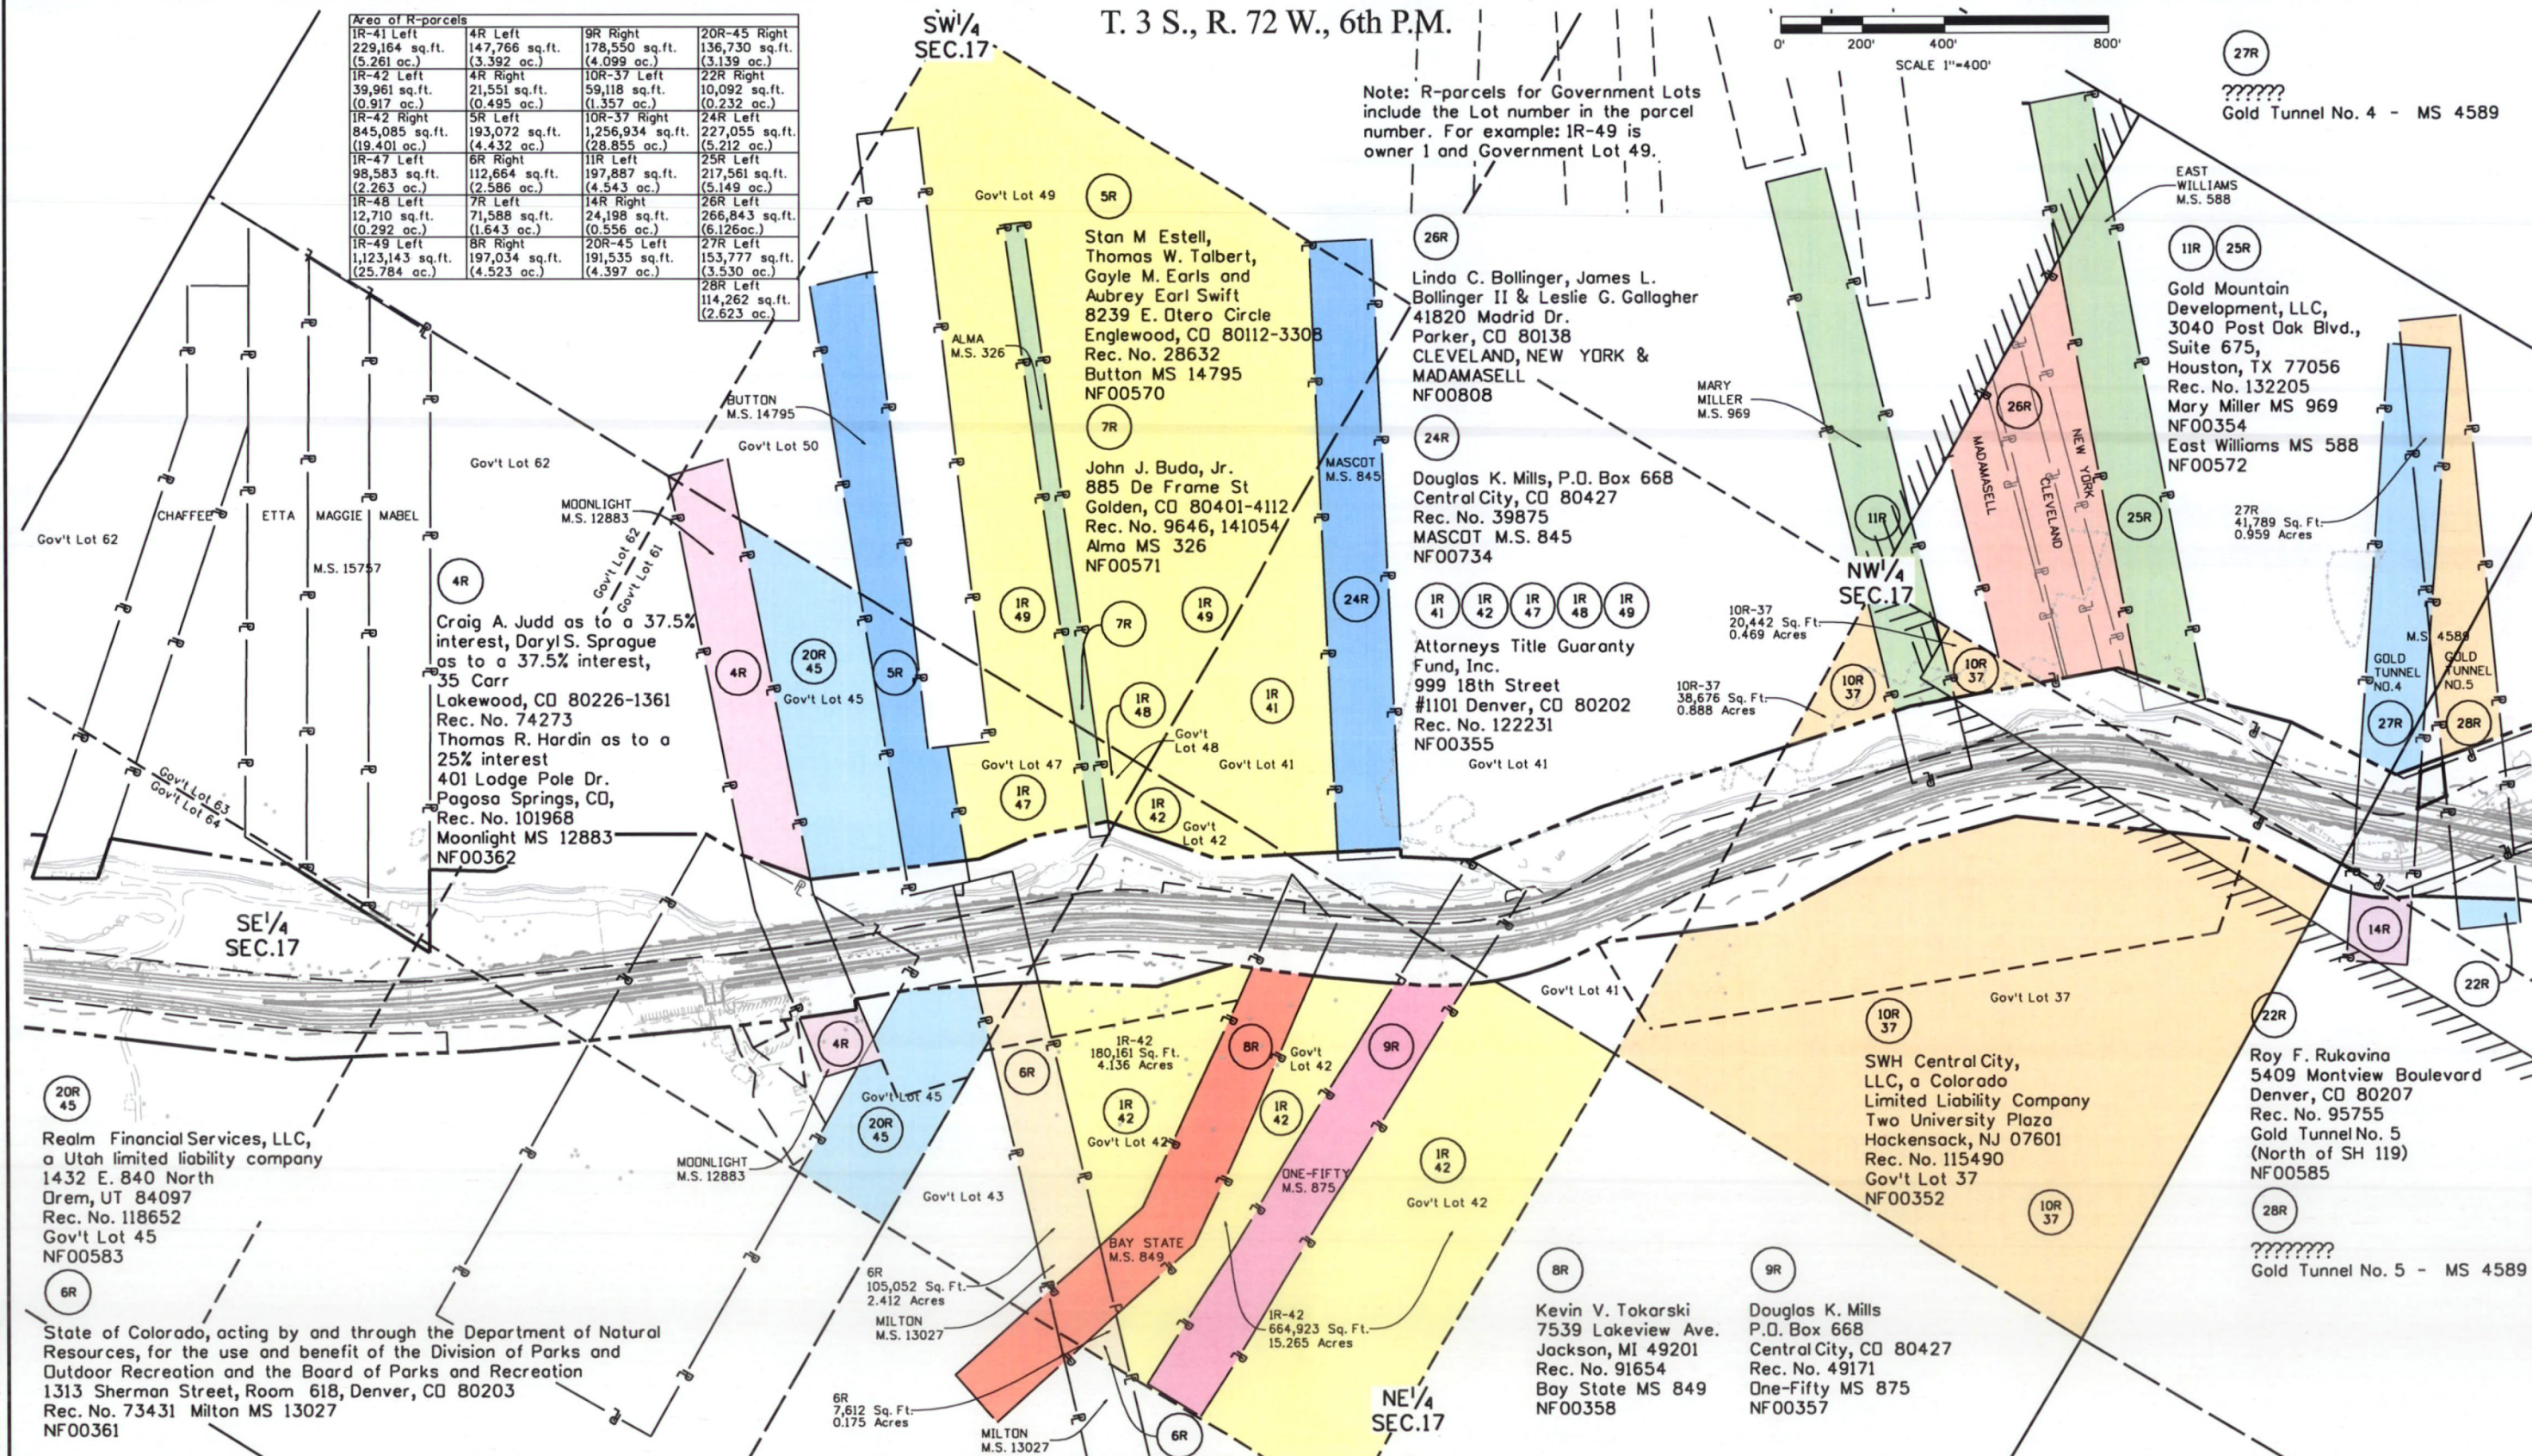

Colorado Department of Transportation



18500 East Colfax Avenue
Aurora, CO 80011
Phone: 303-365-7410 FAX: 303-365-7350

Region 1

KAW

Sheet Revisions

Date mm/dd/yy	Description XXXXXXXX	Initials XXX

Sheet Revisions

Date mm/dd/yy	Description XXXXXXXX	Initials XXX

Sheet Revisions

Date mm/dd/yy	Description XXXXXXXX	Initials XXX



Right of Way Plans

Plan Sheet - Mining Corners

Project Number: C 119A-051
Project Location: Hwy. 119 Main Street South

Project Code	Last Mod. Date	Subset	Sheet No.
16357	6-15-2010	7.11 of 7.11	7.11

T. 3 S., R. 72 W., 6th P.M.

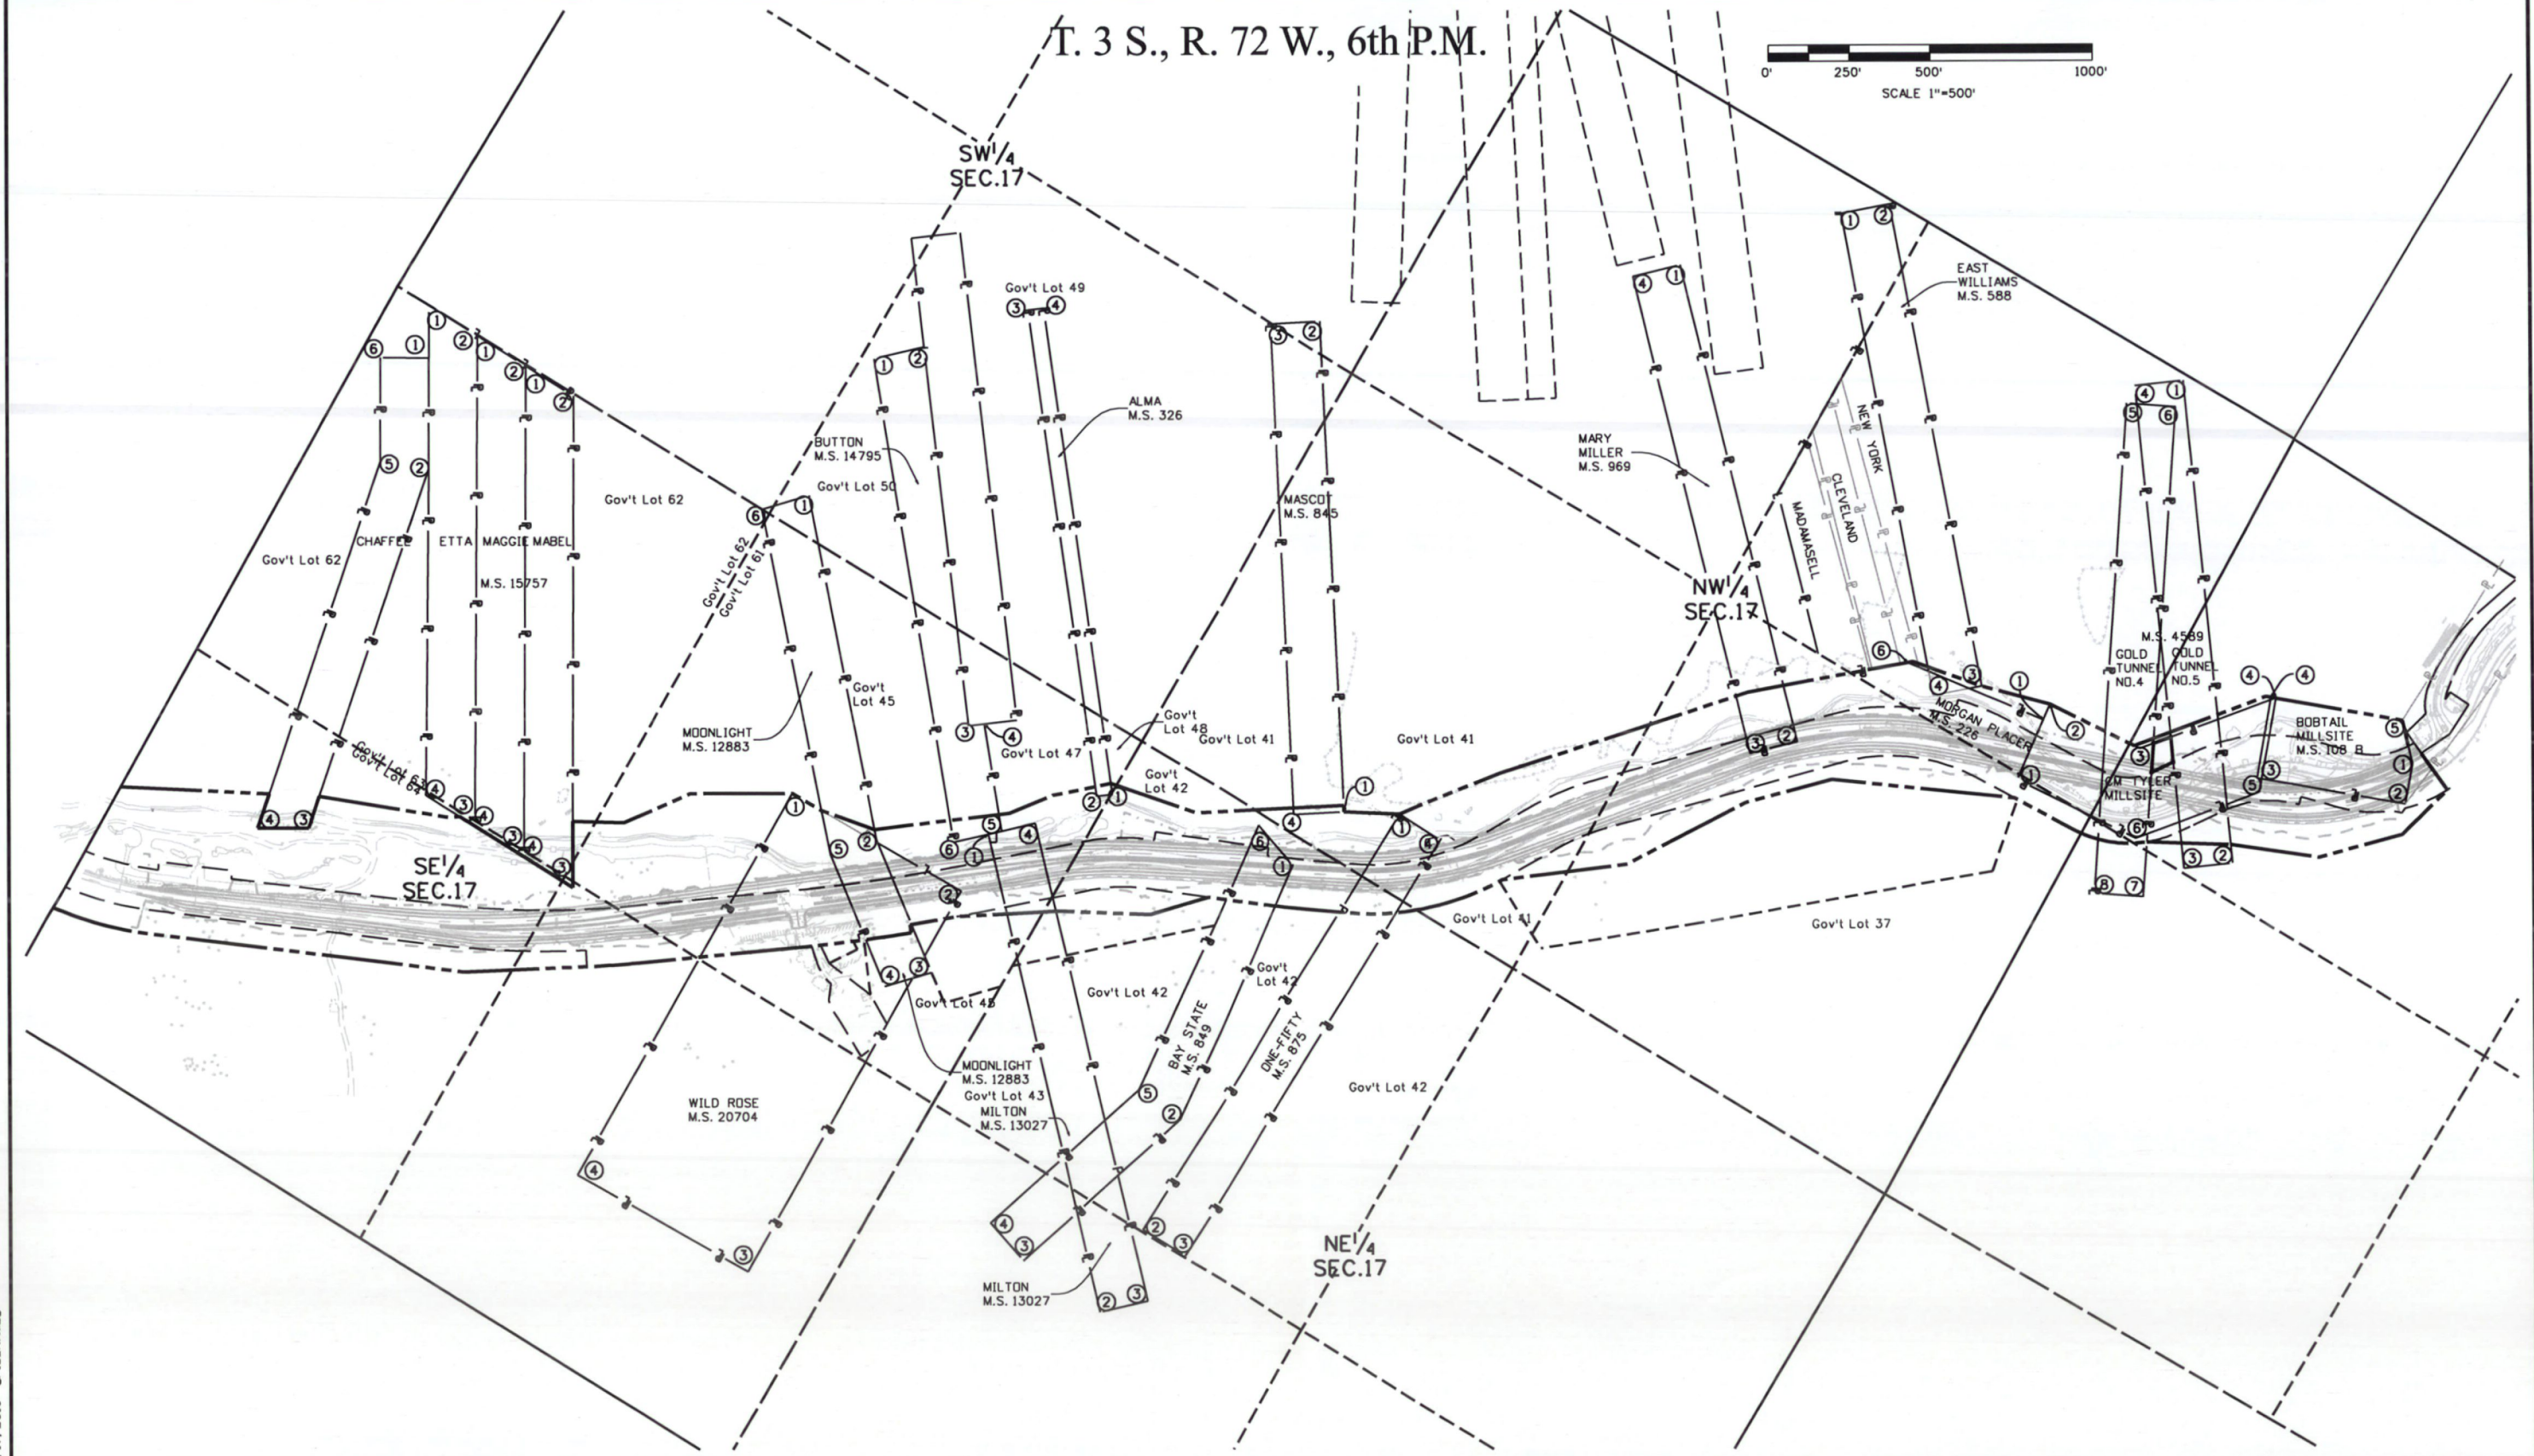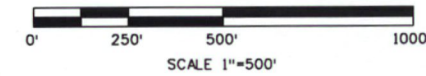

Colorado Department of Transportation



18500 East Colfax Avenue
Aurora, CO 80011
Phone: 303-365-7410 FAX: 303-365-7350

Region 1

KAW

Sheet Revisions

Date	Description	Initials
03/12/10	Revs/corrections per CDOT, owner Parcel 7.	BL/SC
06/16/10	Revised TE-3, Added PE-3	BL

Sheet Revisions

Date	Description	Initials
mm/dd/yy	XXXXXXXX	XXX

Sheet Revisions

Date	Description	Initials
mm/dd/yy	XXXXXXXX	XXX

Right of Way Plans

Ownership Sheet

Project Number: C 119A-051		
Project Location: Hwy. 119 Main Street South		
Project Code: 16357	Last Mod. Date: 06-15-2010	Subset: 8.01 of 8.02
		Sheet No. 8.01

T. 3 S., R. 72 W., 6th P.M.

Gov't Lot 14

0' 200' 400' 800'
SCALE 1"=400'

ME-6 All of Milton M.S. 13027

Note: R-parcels for Government Lots include the Lot number in the parcel number.
For example: IR-49 is owner 1 and Government Lot 49.

24R
Douglas K. Mills
P.O. Box 668
Central City, CO 80427
Rec. No. 39875
Mascot Lode 845
NF00734

SW1/4
SW1/4
SEC. 17

7 7R
John J. Budo, Jr.
885 De Frame St
Golden, CO 80401-4112
Rec. No. 9646, 141054
Alma MS 326
NF00571

SEC. 17
SEC. 20

4 4A 4R
Craig A. Judd as to a 37.5% interest, Daryl S. Sprague as to a 37.5% interest,
35 Carr, Lakewood, CO
80226-1361
Rec. No. 74273;
Thomas R. Hardin as to a 25% interest, 401 Lodge Pole Dr., Pagosa Springs, CO,
Rec. No. 101968
Moonlight MS 12883
NF00362

8 8A 8R
Kevin V. Takorski
7539 Lakeview Ave.
Jackson, MI 49201
Rec. No. 91654
Boy State MS 849
NF00358

5 5R
Stan M. Estell, Thomas W. Talbert, Gayle M. Earls and Aubrey Earl Swift
8239 E. Otero Circle,
Englewood, CO
80112-3308
Rec. No. 28632
Button MS 14795
NF00570

SE1/4
SW1/4
SEC. 17

20 20A 20B 20R 45
Realm Financial Services, LLC, a Utah limited liability company
1432 E. 840 North
Drem, UT 84097
Rec. No. 118652
Gov't Lot 45
NF00583

6 6A 6B TE 6R
State of Colorado, acting by and through the Department of Natural Resources, for the use and benefit of the Division of Parks and Outdoor Recreation and the Board of Parks and Recreation
1313 Sherman Street, Room 618, Denver, CO 80203
Rec. No. 73431
Milton MS 13027
NF00361

ME 6
David Albert Breiting Trust c/o Ronald Neal Breiting, Trustee
2472 G Road
Grand Junction, CO 81505
Mineral Estate
Milton M.S. 13027
Rec. No. 81759

Gov't Lot 62

MABEL M.S. 15757

MAGGIE M.S. 15757

ETTA M.S. 15757

CHAFFEE M.S. 15757

Gov't Lot 63

SEC. 17
SEC. 20

BEGIN ROW
PROJECT NO. C 119A-051
APPROXIMATE STA 257+67.52
M.P. 4.8

SE1/4
SEC. 17

1 1A 1B 1C 1D
1E 1F 1G 1H 1I
1J 1K 1L 1M 1N
1O 1P 1Q 1R 1S
1T 1U 1V 1W 1X
1Y 1Z 1AA 1AB 1AC
1AD 1AE 1AF 1AG 1AH
1AI 1AJ 1AK 1AL 1AM
1AN 1AO 1AP 1AQ 1AR
1AS 1AT 1AU 1AV 1AW
1AX 1AY 1AZ 1BA 1BB
1BC 1BD 1BE 1BF 1BG
1BH 1BI 1BJ 1BK 1BL
1BM 1BN 1BO 1BP 1BQ
1BR 1BS 1BT 1BU 1BV
1BW 1BX 1BY 1BZ 1CA
1CB 1CC 1CD 1CE 1CF
1CG 1CH 1CI 1CJ 1CK
1CL 1CM 1CN 1CO 1CP
1CQ 1CR 1CS 1CT 1CU
1CV 1CW 1CX 1CY 1CZ
1DA 1DB 1DC 1DD 1DE
1DF 1DG 1DH 1DI 1DJ
1DK 1DL 1DM 1DN 1DO
1DP 1DQ 1DR 1DS 1DT
1DU 1DV 1DW 1DX 1DY
1DZ 1EA 1EB 1EC 1ED
1EE 1EF 1EG 1EH 1EI
1EJ 1EK 1EL 1EM 1EN
1EO 1EP 1EQ 1ER 1ES
1ET 1EU 1EV 1EW 1EX
1EY 1EZ 1FA 1FB 1FC
1FD 1FE 1FF 1FG 1FH
1FI 1FJ 1FK 1FL 1FM
1FN 1FO 1FP 1FQ 1FR
1FS 1FT 1FU 1FV 1FW
1FX 1FY 1FZ 1GA 1GB
1GC 1GD 1GE 1GF 1GH
1GI 1GJ 1GK 1GL 1GM
1GN 1GO 1GP 1GQ 1GR
1GS 1GT 1GU 1GV 1GW
1GX 1GY 1GZ 1HA 1HB
1HC 1HD 1HE 1HF 1HG
1HI 1HJ 1HK 1HL 1HM
1HN 1HO 1HP 1HQ 1HR
1HS 1HT 1HU 1HV 1HW
1HX 1HY 1HZ 1IA 1IB
1IC 1ID 1IE 1IF 1IG
1IH 1II 1IJ 1IK 1IL
1IM 1IN 1IO 1IP 1IQ
1IR 1IS 1IT 1IU 1IV
1IW 1IX 1IY 1IZ 1JA
1JB 1JC 1JD 1JE 1JF
1JG 1JH 1JI 1JJ 1JK
1JL 1JM 1JN 1JO 1JP
1JQ 1JR 1JS 1JT 1JU
1JV 1JW 1JX 1JY 1JZ
1KA 1KB 1KC 1KD 1KE
1KF 1KG 1KH 1KI 1KJ
1KK 1KL 1KM 1KN 1KO
1KP 1KQ 1KR 1KS 1KT
1KU 1KV 1KW 1KX 1KY
1KZ 1LA 1LB 1LC 1LD
1LE 1LF 1LG 1LH 1LI
1LJ 1LK 1LL 1LM 1LN
1LO 1LP 1LQ 1LR 1LS
1LT 1LU 1LV 1LW 1LX
1LY 1LZ 1MA 1MB 1MC
1MD 1ME 1MF 1MG 1MH
1MI 1MJ 1MK 1ML 1MN
1MO 1MP 1MQ 1MR 1MS
1MT 1MU 1MV 1MW 1MX
1MY 1MZ 1NA 1NB 1NC
1ND 1NE 1NF 1NG 1NH
1NI 1NJ 1NK 1NL 1NM
1NO 1NP 1NQ 1NR 1NS
1NT 1NU 1NV 1NW 1NX
1NY 1NZ 1OA 1OB 1OC
1OD 1OE 1OF 1OG 1OH
1OI 1OJ 1OK 1OL 1OM
1ON 1OO 1OP 1OQ 1OR
1OS 1OT 1OU 1OV 1OW
1OX 1OY 1OZ 1PA 1PB
1PC 1PD 1PE 1PF 1PG
1PH 1PI 1PJ 1PK 1PL
1PM 1PN 1PO 1PP 1PQ
1PR 1PS 1PT 1PU 1PV
1PW 1PX 1PY 1PZ 1QA
1QB 1QC 1QD 1QE 1QF
1QG 1QH 1QI 1QJ 1QK
1QL 1QM 1QN 1QO 1QP
1QQ 1QR 1QS 1QT 1QU
1QV 1QW 1QX 1QY 1QZ
1RA 1RB 1RC 1RD 1RE
1RF 1RG 1RH 1RI 1RJ
1RK 1RL 1RM 1RN 1RO
1RP 1RQ 1RR 1RS 1RT
1RU 1RV 1RW 1RX 1RY
1RZ 1SA 1SB 1SC 1SD
1SE 1SF 1SG 1SH 1SI
1SJ 1SK 1SL 1SM 1SN
1SO 1SP 1SQ 1SR 1SS
1ST 1SU 1SV 1SW 1SX
1SY 1SZ 1TA 1TB 1TC
1TD 1TE 1TF 1TG 1TH
1TI 1TJ 1TK 1TL 1TM
1TN 1TO 1TP 1TQ 1TR
1TS 1TT 1TU 1TV 1TW
1TX 1TY 1TZ 1UA 1UB
1UC 1UD 1UE 1UF 1UG
1UH 1UI 1UJ 1UK 1UL
1UM 1UN 1UO 1UP 1UQ
1UR 1US 1UT 1UU 1UV
1UV 1UW 1UX 1UY 1UZ
1VA 1VB 1VC 1VD 1VE
1VF 1VG 1VH 1VI 1VJ
1VK 1VL 1VM 1VN 1VO
1VP 1VQ 1VR 1VS 1VT
1VU 1VV 1VW 1VX 1VY
1VZ 1WA 1WB 1WC 1WD
1WE 1WF 1WG 1WH 1WI
1WJ 1WK 1WL 1WM 1WN
1WO 1WP 1WQ 1WR 1WS
1WT 1WU 1WV 1WW 1WX
1WY 1WZ 1XA 1XB 1XC
1XD 1XE 1XF 1XG 1XH
1XI 1XJ 1XK 1XL 1XM
1XN 1XO 1XP 1XQ 1XR
1XS 1XT 1XU 1XV 1XW
1XX 1XY 1XZ 1YA 1YB
1YC 1YD 1YE 1YF 1YG
1YH 1YI 1YJ 1YK 1YL
1YM 1YN 1YO 1YP 1YQ
1YR 1YS 1YT 1YU 1YV
1YV 1YW 1YX 1YY 1YZ
1ZA 1ZB 1ZC 1ZD 1ZE
1ZF 1ZG 1ZH 1ZI 1ZJ
1ZK 1ZL 1ZM 1ZN 1ZO
1ZP 1ZQ 1ZR 1ZS 1ZT
1ZU 1ZV 1ZW 1ZX 1ZY
1ZZ 1AA 1AB 1AC 1AD
1AE 1AF 1AG 1AH 1AI
1AJ 1AK 1AL 1AM 1AN
1AO 1AP 1AQ 1AR 1AS
1AT 1AU 1AV 1AW 1AX
1AY 1AZ 1BA 1BB 1BC
1BD 1BE 1BF 1BG 1BH
1BI 1BJ 1BK 1BL 1BM
1BN 1BO 1BP 1BQ 1BR
1BS 1BT 1BU 1BV 1BW
1BX 1BY 1BZ 1CA 1CB
1CC 1CD 1CE 1CF 1CG
1CH 1CI 1CJ 1CK 1CL
1CM 1CN 1CO 1CP 1CQ
1CR 1CS 1CT 1CU 1CV
1CV 1CW 1CX 1CY 1CZ
1DA 1DB 1DC 1DD 1DE
1DF 1DG 1DH 1DI 1DJ
1DK 1DL 1DM 1DN 1DO
1DP 1DQ 1DR 1DS 1DT
1DU 1DV 1DW 1DX 1DY
1DZ 1EA 1EB 1EC 1ED
1EE 1EF 1EG 1EH 1EI
1EJ 1EK 1EL 1EM 1EN
1EO 1EP 1EQ 1ER 1ES
1ET 1EU 1EV 1EW 1EX
1EY 1EZ 1FA 1FB 1FC
1FD 1FE 1FF 1FG 1FH
1FI 1FJ 1FK 1FL 1FM
1FN 1FO 1FP 1FQ 1FR
1FS 1FT 1FU 1FV 1FW
1FX 1FY 1FZ 1GA 1GB
1GC 1GD 1GE 1GF 1GH
1GI 1GJ 1GK 1GL 1GM
1GN 1GO 1GP 1GQ 1GR
1GS 1GT 1GU 1GV 1GW
1GX 1GY 1GZ 1HA 1HB
1HC 1HD 1HE 1HF 1HG
1HI 1HJ 1HK 1HL 1HM
1HN 1HO 1HP 1HQ 1HR
1HS 1HT 1HU 1HV 1HW
1HX 1HY 1HZ 1IA 1IB
1IC 1ID 1IE 1IF 1IG
1IH 1II 1IJ 1IK 1IL
1IM 1IN 1IO 1IP 1IQ
1IR 1IS 1IT 1IU 1IV
1IW 1IX 1IY 1IZ 1JA
1JB 1JC 1JD 1JE 1JF
1JG 1JH 1JI 1JJ 1JK
1JL 1JM 1JN 1JO 1JP
1JQ 1JR 1JS 1JT 1JU
1JV 1JW 1JX 1JY 1JZ
1KA 1KB 1KC 1KD 1KE
1KF 1KG 1KH 1KI 1KJ
1KK 1KL 1KM 1KN 1KO
1KP 1KQ 1KR 1KS 1KT
1KU 1KV 1KW 1KX 1KY
1KZ 1LA 1LB 1LC 1LD
1LE 1LF 1LG 1LH 1LI
1LJ 1LK 1LL 1LM 1LN
1LO 1LP 1LQ 1LR 1LS
1LT 1LU 1LV 1LW 1LX
1LY 1LZ 1MA 1MB 1MC
1MD 1ME 1MF 1MG 1MH
1MI 1MJ 1MK 1ML 1MN
1MO 1MP 1MQ 1MR 1MS
1MT 1MU 1MV 1MW 1MX
1MY 1MZ 1NA 1NB 1NC
1ND 1NE 1NF 1NG 1NH
1NI 1NJ 1NK 1NL 1NM
1NO 1NP 1NQ 1NR 1NS
1NT 1NU 1NV 1NW 1NX
1NY 1NZ 1OA 1OB 1OC
1OD 1OE 1OF 1OG 1OH
1OI 1OJ 1OK 1OL 1OM
1ON 1OO 1OP 1OQ 1OR
1OS 1OT 1OU 1OV 1OW
1OX 1OY 1OZ 1PA 1PB
1PC 1PD 1PE 1PF 1PG
1PH 1PI 1PJ 1PK 1PL
1PM 1PN 1PO 1PP 1PQ
1PR 1PS 1PT 1PU 1PV
1PW 1PX 1PY 1PZ 1QA
1QB 1QC 1QD 1QE 1QF
1QG 1QH 1QI 1QJ 1QK
1QL 1QM 1QN 1QO 1QP
1QQ 1QR 1QS 1QT 1QU
1QV 1QW 1QX 1QY 1QZ
1RA 1RB 1RC 1RD 1RE
1RF 1RG 1RH 1RI 1RJ
1RK 1RL 1RM 1RN 1RO
1RP 1RQ 1RR 1RS 1RT
1RU 1RV 1RW 1RX 1RY
1RZ 1SA 1SB 1SC 1SD
1SE 1SF 1SG 1SH 1SI
1SJ 1SK 1SL 1SM 1SN
1SO 1SP 1SQ 1SR 1SS
1ST 1SU 1SV 1SW 1SX
1SY 1SZ 1TA 1TB 1TC
1TD 1TE 1TF 1TG 1TH
1TI 1TJ 1TK 1TL 1TM
1TN 1TO 1TP 1TQ 1TR
1TS 1TT 1TU 1TV 1TW
1TX 1TY 1TZ 1UA 1UB
1UC 1UD 1UE 1UF 1UG
1UH 1UI 1UJ 1UK 1UL
1UM 1UN 1UO 1UP 1UQ
1UR 1US 1UT 1UU 1UV
1UV 1UW 1UX 1UY 1UZ
1VA 1VB 1VC 1VD 1VE
1VF 1VG 1VH 1VI 1VJ
1VK 1VL 1VM 1VN 1VO
1VP 1VQ 1VR 1VS 1VT
1VU 1VV 1VW 1VX 1VY
1VZ 1WA 1WB 1WC 1WD
1WE 1WF 1WG 1WH 1WI
1WJ 1WK 1WL 1WM 1WN
1WO 1WP 1WQ 1WR 1WS
1WT 1WU 1WV 1WW 1WX
1WY 1WZ 1XA 1XB 1XC
1XD 1XE 1XF 1XG 1XH
1XI 1XJ 1XK 1XL 1XM
1XN 1XO 1XP 1XQ 1XR
1XS 1XT 1XU 1XV 1XW
1XX 1XY 1XZ 1YA 1YB
1YC 1YD 1YE 1YF 1YG
1YH 1YI 1YJ 1YK 1YL
1YM 1YN 1YO 1YP 1YQ
1YR 1YS 1YT 1YU 1YV
1YV 1YW 1YX 1YY 1YZ
1ZA 1ZB 1ZC 1ZD 1ZE
1ZF 1ZG 1ZH 1ZI 1ZJ
1ZK 1ZL 1ZM 1ZN 1ZO
1ZP 1ZQ 1ZR 1ZS 1ZT
1ZU 1ZV 1ZW 1ZX 1ZY
1ZZ 1AA 1AB 1AC 1AD
1AE 1AF 1AG 1AH 1AI
1AJ 1AK 1AL 1AM 1AN
1AO 1AP 1AQ 1AR 1AS
1AT 1AU 1AV 1AW 1AX
1AY 1AZ 1BA 1BB 1BC
1BD 1BE 1BF 1BG 1BH
1BI 1BJ 1BK 1BL 1BM
1BN 1BO 1BP 1BQ 1BR
1BS 1BT 1BU 1BV 1BW
1BX 1BY 1BZ 1CA 1CB
1CC 1CD 1CE 1CF 1CG
1CH 1CI 1CJ 1CK 1CL
1CM 1CN 1CO 1CP 1CQ
1CR 1CS 1CT 1CU 1CV
1CV 1CW 1CX 1CY 1CZ
1DA 1DB 1DC 1DD 1DE
1DF 1DG 1DH 1DI 1DJ
1DK 1DL 1DM 1DN 1DO
1DP 1DQ 1DR 1DS 1DT
1DU 1DV 1DW 1DX 1DY
1DZ 1EA 1EB 1EC 1ED
1EE 1EF 1EG 1EH 1EI
1EJ 1EK 1EL 1EM 1EN
1EO 1EP 1EQ 1ER 1ES
1ET 1EU 1EV 1EW 1EX
1EY 1EZ 1FA 1FB 1FC
1FD 1FE 1FF 1FG 1FH
1FI 1FJ 1FK 1FL 1FM
1FN 1FO 1FP 1FQ 1FR
1FS 1FT 1FU 1FV 1FW
1FX 1FY 1FZ 1GA 1GB
1GC 1GD 1GE 1GF 1GH
1GI 1GJ 1GK 1GL 1GM
1GN 1GO 1GP 1GQ 1GR
1GS 1GT 1GU 1GV 1GW
1GX 1GY 1GZ 1HA 1HB
1HC 1HD 1HE 1HF 1HG
1HI 1HJ 1HK 1HL 1HM
1HN 1HO 1HP 1HQ 1HR
1HS 1HT 1HU 1HV 1HW
1HX 1HY 1HZ 1IA 1IB
1IC 1ID 1IE 1IF 1IG
1IH 1II 1IJ 1IK 1IL
1IM 1IN 1IO 1IP 1IQ
1IR 1IS 1IT 1IU 1IV
1IW 1IX 1IY 1IZ 1JA
1JB 1JC 1JD 1JE 1JF
1JG 1JH 1JI 1JJ 1JK
1JL 1JM 1JN 1JO 1JP
1JQ 1JR 1JS 1JT 1JU
1JV 1JW 1JX 1JY 1JZ
1KA 1KB 1KC 1KD 1KE
1KF 1KG 1KH 1KI 1KJ
1KK 1KL 1KM 1KN 1KO
1KP 1KQ 1KR 1KS 1KT
1KU 1KV 1KW 1KX 1KY
1KZ 1LA 1LB 1LC 1LD
1LE 1LF 1LG 1LH 1LI
1LJ 1LK 1LL 1LM 1LN
1LO 1LP 1LQ 1LR 1LS
1LT 1LU 1LV 1LW 1LX
1LY 1LZ 1MA 1MB 1MC
1MD 1ME 1MF 1MG 1MH
1MI 1MJ 1MK 1ML 1MN
1MO 1MP 1MQ 1MR 1MS
1MT 1MU 1MV 1MW 1MX
1MY 1MZ 1NA 1NB 1NC
1ND 1NE 1NF 1NG 1NH
1NI 1NJ 1NK 1NL 1NM
1NO 1NP 1NQ 1NR 1NS
1NT 1NU 1NV 1NW 1NX
1NY 1NZ 1OA 1OB 1OC
1OD 1OE 1OF 1OG 1OH
1OI 1OJ 1OK 1OL 1OM
1ON 1OO 1OP 1OQ 1OR
1OS 1OT 1OU 1OV 1OW
1OX 1OY 1OZ 1PA 1PB
1PC 1PD 1PE 1PF 1PG
1PH 1PI 1PJ 1PK 1PL
1PM 1PN 1PO 1PP 1PQ
1PR 1PS 1PT 1PU 1PV
1PW 1PX 1PY 1PZ 1QA
1QB 1QC 1QD 1QE 1QF
1QG 1QH 1QI 1QJ 1QK
1QL 1QM 1QN 1QO 1QP
1QQ 1QR 1QS 1QT 1QU
1QV 1QW 1QX 1QY 1QZ
1RA 1RB 1RC 1RD 1RE
1RF 1RG 1RH 1RI 1RJ
1RK 1RL 1RM 1RN 1RO
1RP 1RQ 1RR 1RS 1RT
1RU 1RV 1RW 1RX 1RY
1RZ 1SA 1SB 1SC 1SD
1SE 1SF 1SG 1SH 1SI
1SJ 1SK 1SL 1SM 1SN
1SO 1SP 1SQ 1SR 1SS
1ST 1SU 1SV 1SW 1SX
1SY 1SZ 1TA 1TB 1TC
1TD 1TE 1TF 1TG 1TH
1TI 1TJ 1TK 1TL 1TM
1TN 1TO 1TP 1TQ 1TR
1TS 1TT 1TU 1TV 1TW
1TX 1TY 1TZ 1UA 1UB
1UC 1UD 1UE 1UF 1UG
1UH 1UI 1UJ 1UK 1UL
1UM 1UN 1UO 1UP 1UQ
1UR 1US 1UT 1UU 1UV
1UV 1UW 1UX 1UY 1UZ
1VA 1VB 1VC 1VD 1VE
1VF 1VG 1VH 1VI 1VJ
1VK 1VL 1VM 1VN 1VO
1VP 1VQ 1VR 1VS 1VT
1VU 1VV 1VW 1VX 1VY
1VZ 1WA 1WB 1WC 1WD
1WE 1WF 1WG 1WH 1WI
1WJ 1WK 1WL 1WM 1WN
1WO 1WP 1WQ 1WR 1WS
1WT 1WU 1WV 1WW 1WX
1WY 1WZ 1XA 1XB 1XC
1XD 1XE 1XF 1XG 1XH
1XI 1XJ 1XK 1XL 1XM
1XN 1XO 1XP 1XQ 1XR
1XS 1XT 1XU 1XV 1XW
1XX 1XY 1XZ 1YA 1YB
1YC 1YD 1YE 1YF 1YG
1YH 1YI 1YJ 1YK 1YL
1YM 1YN 1YO 1YP 1YQ
1YR 1YS 1YT 1YU 1YV
1YV 1YW 1YX 1YY 1YZ
1ZA 1ZB 1ZC 1ZD 1ZE
1ZF 1ZG 1ZH 1ZI 1ZJ
1ZK 1ZL 1ZM 1ZN 1ZO
1ZP 1ZQ 1ZR 1ZS 1ZT
1ZU 1ZV 1ZW 1ZX 1ZY
1ZZ 1AA 1AB 1AC 1AD
1AE 1AF 1AG 1AH 1AI
1AJ 1AK 1AL 1AM 1AN
1AO 1AP 1AQ 1AR 1AS
1AT 1AU 1AV 1AW 1AX
1AY 1AZ 1BA 1BB 1BC
1BD 1BE 1BF 1BG 1BH
1BI 1BJ 1BK 1BL 1BM
1BN 1BO 1BP 1BQ 1BR
1BS 1BT 1BU 1BV 1BW
1BX 1BY 1BZ 1CA 1CB
1CC 1CD 1CE 1CF 1CG
1CH 1CI 1CJ 1CK 1CL
1CM 1CN 1CO 1CP 1CQ
1CR 1CS 1CT 1CU 1CV
1CV 1CW 1CX 1CY 1CZ
1DA 1DB 1DC 1DD 1DE
1DF 1DG 1DH 1DI 1DJ
1DK 1DL 1DM 1DN 1DO
1DP 1DQ 1DR 1DS 1DT
1DU 1DV 1DW 1DX 1DY
1DZ 1EA 1EB 1EC 1ED
1EE 1EF 1EG 1EH 1EI
1EJ 1EK 1EL 1EM 1EN

Region 1

KAW

[illegible][illegible]

Right of Way Plans				
Ownership Sheet				
Project Number: C 119A-051				
Project Location: Hwy. 119 Main Street South				
Project Code:	Last Mod. Date:	Subset	Sheet No.	
16357	3-28-2011	8.02 of 8.02	8.02	

T. 3 S., R. 72 W., 6th P.M.

