



COLORADO
Department of
Transportation

DOCUMENT SEPARATOR SHEET

REGION 5 – JUNE 2017 CONVERSION

To be placed at the beginning of each separator sheet.



r500001092

Description:

ROW Plans 24X36

Route # and Mile Points:

SH 149

Originating Office:

ROW/Survey

File Name:

RS 0149(5)_ROW(.PDF)

Box Location:

21 (TUBE-6)of 38

RS 0149(5)

R. O. W. TABULATION OF PROPERTIES IN

MINERAL

COUNTY

S. H. NO. 149

FEDERAL ROAD REGION NO.	DIVISION	PROJECT NO.	SHEET NO.
VIII	COLORADO	RS 0149(5)	2

RIGHT OF WAY WEST OF CREEDE

[illegible]

FEDERAL ROAD REGION NO.	DIVISION	PROJECT NO.	SHEET NO.
VIII	COLORADO	RS 0149(5)	2-A

R. O. W. TABULATION OF PROPERTIES IN

MINERAL

COUNTY

S. H. NO. 149

RIGHT OF WAY

WEST OF CREEDE

[illegible]

R.O.W. TABULATION OF PROPERTIES IN MINERAL AND HINSDALE COUNTY

S.H. NO. 149

FEDERAL ROAD REGION NO.	DIVISION	PROJECT NO.	SHEET NO.
VIII	COLORADO	RS 0149(5)	2-D

RIGHT OF WAY WEST OF CREEDE

PARCEL NO.	OWNER	ADDRESS	LOCATION	AREA IN		ACRES		PARCEL NO.	REMARKS	REVISIONS		
				PARCEL	TO BE ACQUIRED	REMAINDER				9/22/81	Add Hinsdale Co. & Chg.Loc. Par.	---
						LEFT	RIGHT					
			T.41N., R.2W., N.M.P.M.									
19	CHARLES I. AND ERMA LOUISE DABNEY	N.W. OF CREEDE	NE¼ NW¼, SEC. 30	4.089	4.089	70 ±	2.1	19				
20	U.S. GOVERNMENT, RIO GRANDE NATIONAL FOREST	DEL NORTE RANGE DISTRICT P.O. BOX 40 DEL NORTE, COLORADO 81132	SE¼ SW¼, SEC. 19	3.360	3.360	N/A	N/A	20				
21	CHARLES I. AND ERMA LOUISE DABNEY	N.W. OF CREEDE	SW¼ SW¼, SEC. 19	5.929	5.929	30 ±	8 ±	21				
22	U.S. GOVERNMENT, RIO GRANDE NATIONAL FOREST	DEL NORTE RANGER DISTRICT P.O. BOX 40 DEL NORTE, COLORADO 81132	NW¼ SW¼, SEC. 19	3.395	3.395	N/A	N/A	22				
			(HINSDALE)									
			T.41N., R.3W., N.M.P.M.									
22	U.S. GOVERNMENT, RIO GRANDE NATIONAL FOREST	DEL NORTE RANGER DISTRICT P.O. BOX 40 DEL NORTE, COLORADO 81132	E½ NE¼, SEC. 24 NW¼ NE¼, SEC. 24 SE¼, W½ NE¼, SEC. 13 SW¼ SE¼, SE¼ SW¼, SEC. 12	12.520 29.433 4.418	12.520 29.433 4.418	N/A N/A N/A	N/A N/A N/A	22				

R. O. W. TABULATION OF PROPERTIES IN

HINSDALE

COUNTY

S. H. NO. 149

FEDERAL ROAD REGION NO.	DIVISION	PROJECT NO.	SHEET NO.
VIII	COLORADO	RS 0149(5)	2-E

RIGHT OF WAY WEST OF CREEDE

[illegible]

STATE DEPARTMENT OF HIGHWAYS

DIVISION OF HIGHWAYS—STATE OF COLORADO

FEDERAL ROAD REGION NO.	DIVISION	PROJECT NO.	SHEET NO.
VIII	COLORADO	RS 0149(5)	1

RIGHT OF WAY
WEST OF CREEDE

REVISIONS	

CONVENTIONAL SIGNS

County Line
Township or Range Line
Land Lines
Property or Tract Line
City Limits
Railroad
Existing Road
New Road

Control of Access
Access denied by Deed
Right of Way Line
Protected by Freeway (Virgin Location)
Top of Cuts
Toe of Fills
Barbed Wire Fence
Chain Link Fence
Woven Wire-Combination Fence
Snow Fence
Wood Fence
Deer Fence

Trees
Deciduous
Coniferous

Tel. & Teleg. Lines
Electric Lines
Elec. Trans. Tower
Buried Tel. Cable
Buried Electric Cable
Gas Main
Oil Main
Water Main
Sanitary Sewers
Storm Sewers

Road Approaches
Section Corner
Center of Section

Culverts & Drains
Proposed
Existing
Proposed
Existing (To be dashed)

Bridges
Existing (To be dashed)

PLAN AND PROFILE OF PROPOSED FEDERAL AID PROJECT NO. RS 0149(5) STATE HIGHWAY NO. 149 MINERAL AND HINSDALE COUNTIES

RIGHT OF WAY

SCALE OF ORIGINAL DRAWINGS

PLAN SHEETS 1" = 100'
OWNERSHIP MAPS 1" = 200'
TOTAL OWNERSHIP MAPS 1" = 500'



R.O.W. LENGTH OF PROJECT = 6.75 MILES

INDEX OF SHEETS

- TITLE SHEET
- 2-2E TABULATION OF PROPERTIES
- 3-16. LINE SHEETS
- 17-23. OWNERSHIP MAPS
- 24-26. TOTAL OWNERSHIP MAPS

STA. 1665+31.00 END R.O.W. PROJ. RS 0149(5)
STA. 1665+31.00 BEGIN CFP 7-2(2)

STA 1308+94.9 BEGIN R.O.W. PROJ. RS 0149(5)
STA. 1308+94.9 BEGIN R.O.W. PROJ. C62-0149-10

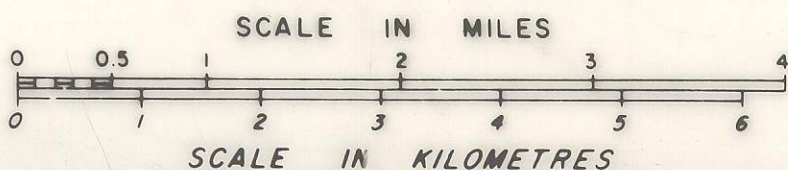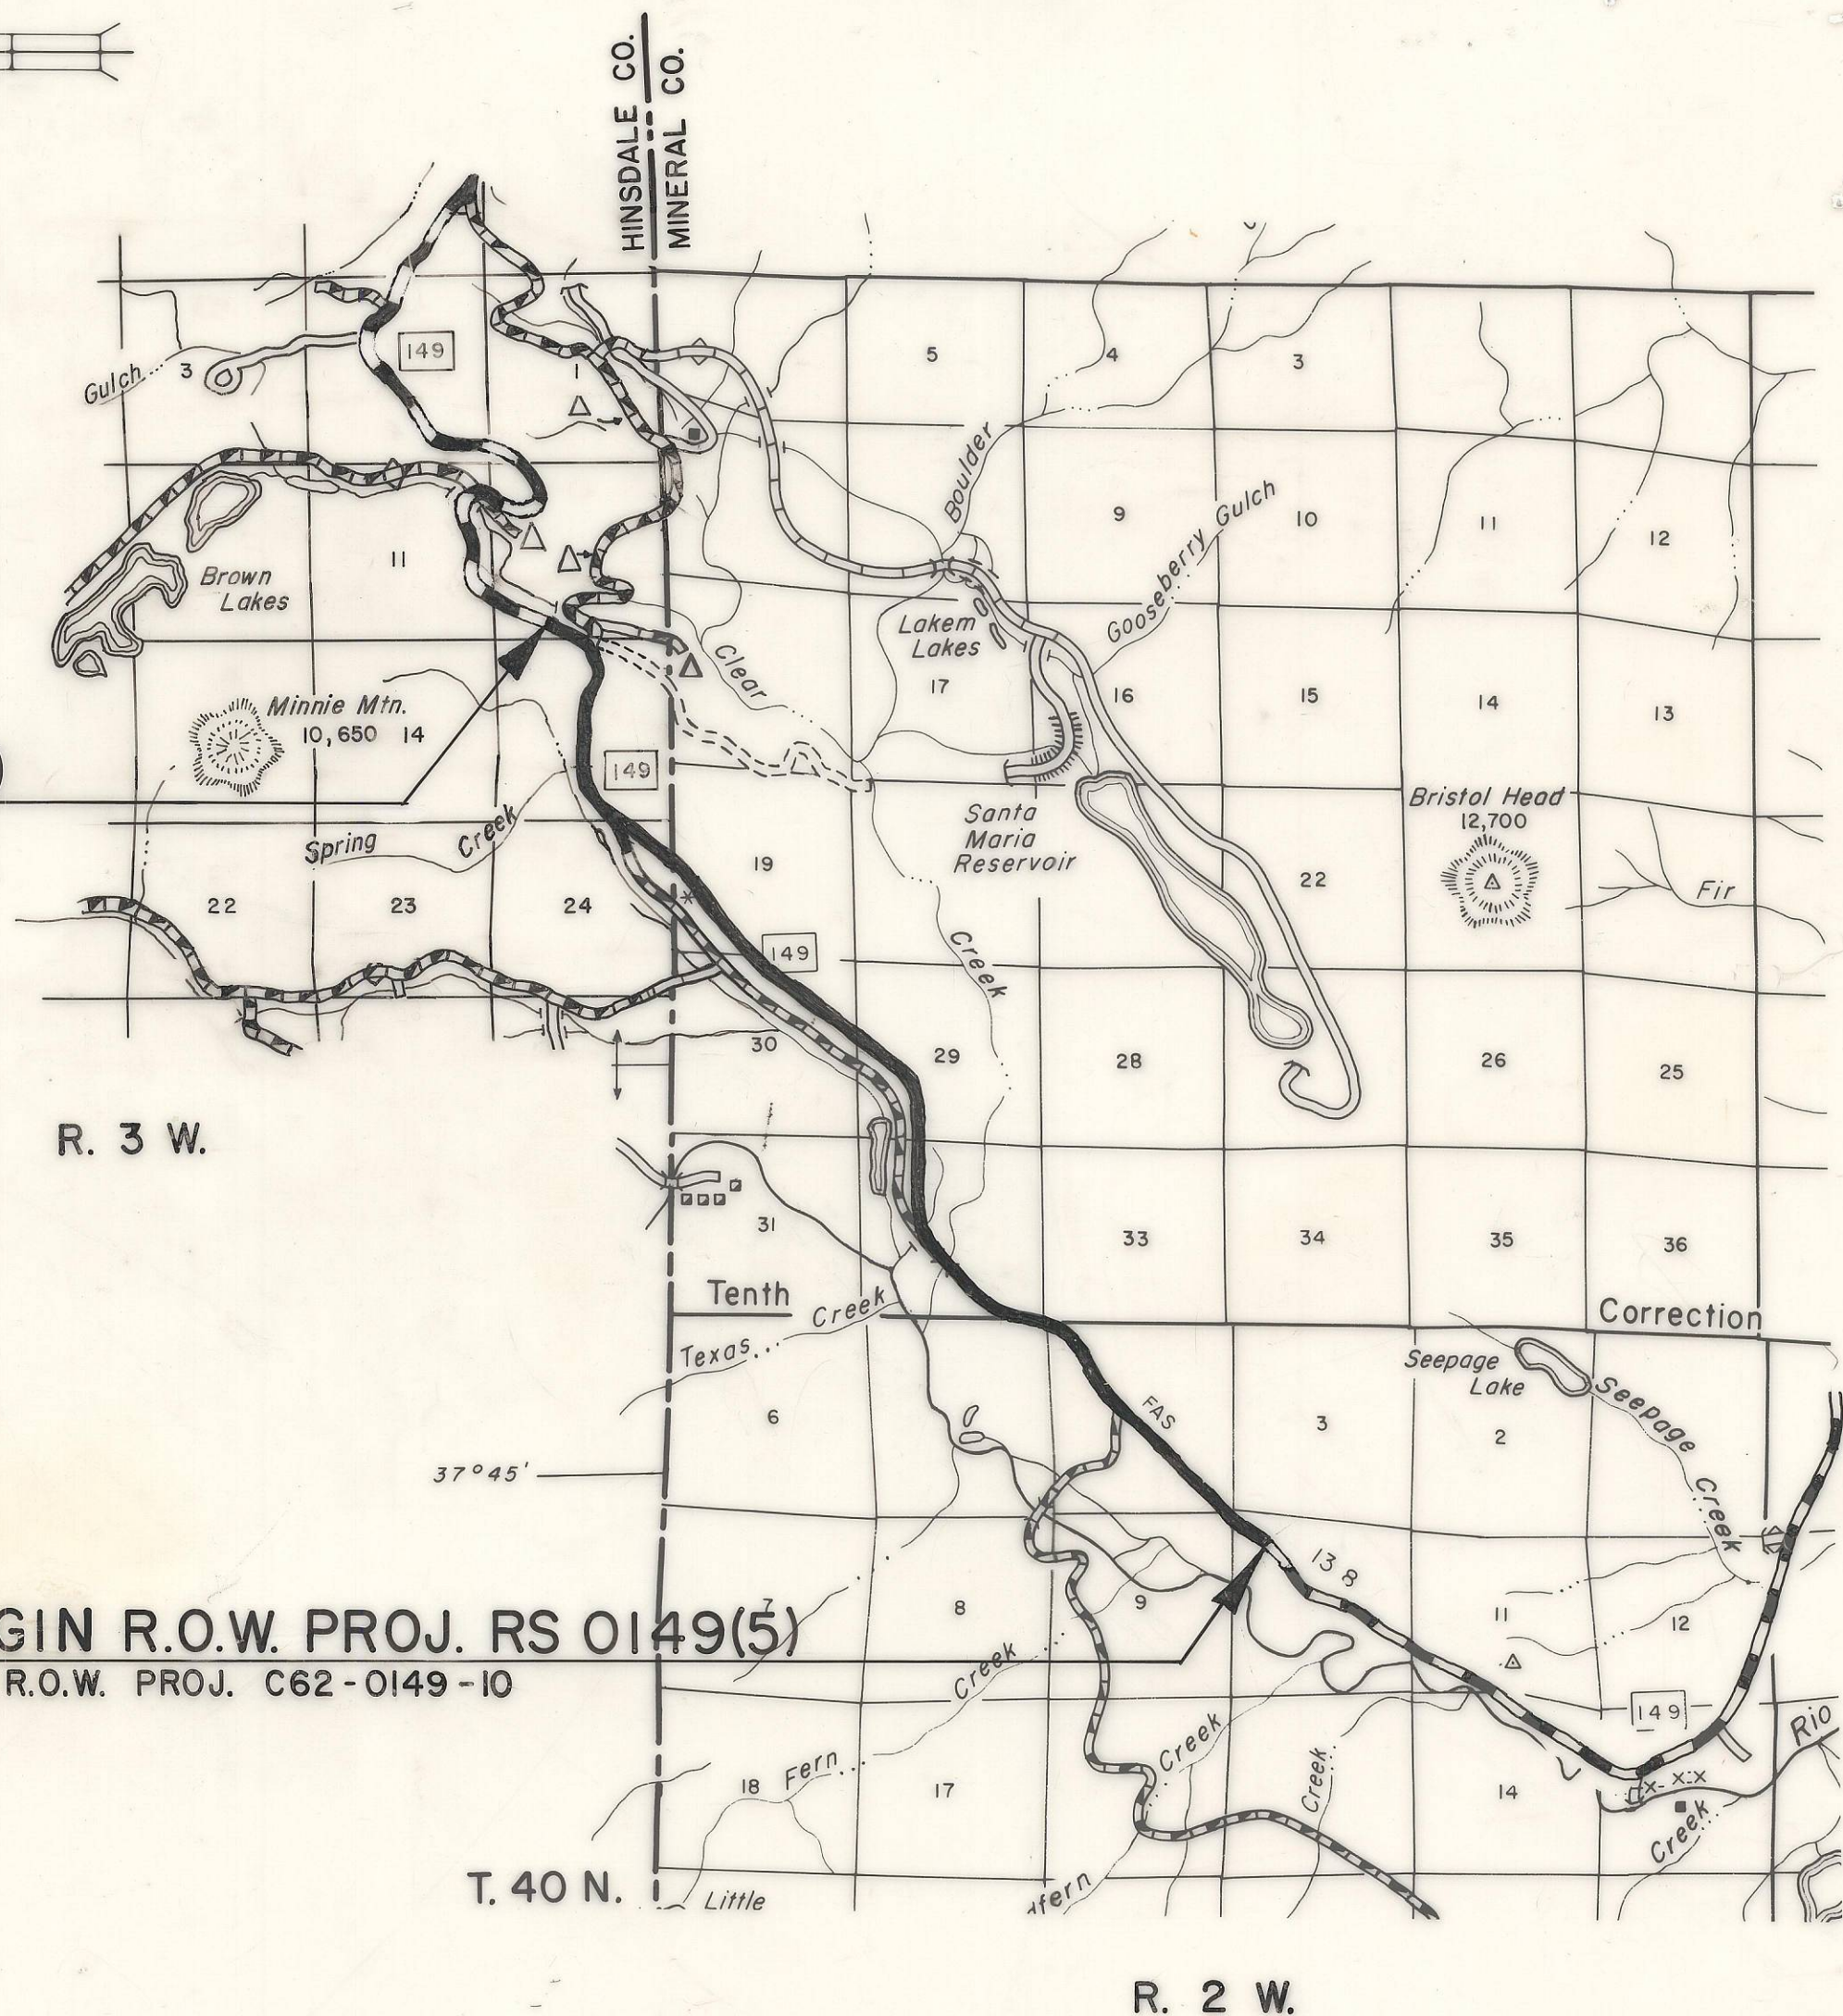

G.M. 4/80
Dist. 5
Subacct. 79083

DIVISION OF HIGHWAYS

APPROVED: *E.N. Hoare* 4/24/82
CHIEF ENGINEER DATE

DEPARTMENT OF TRANSPORTATION
FEDERAL HIGHWAY ADMINISTRATION

APPROVED: _____ DATE _____


DIVISION ADMINISTRATOR

FEDERAL ROAD REGION NO.	DIVISION	PROJ. NO.	SHEET NO.	TOTAL SHEETS
VIII	COLORADO	RS 0149(5)	3	26

RIGHT OF WAY
WEST OF CREEDE

REVISIONS		
11-3-80	Add Old R.O.W. Line Sta. 1308+	DAZ

Sta. 1308+94.9 BEGIN R.O.W.
PROJ. RS 0149(5)

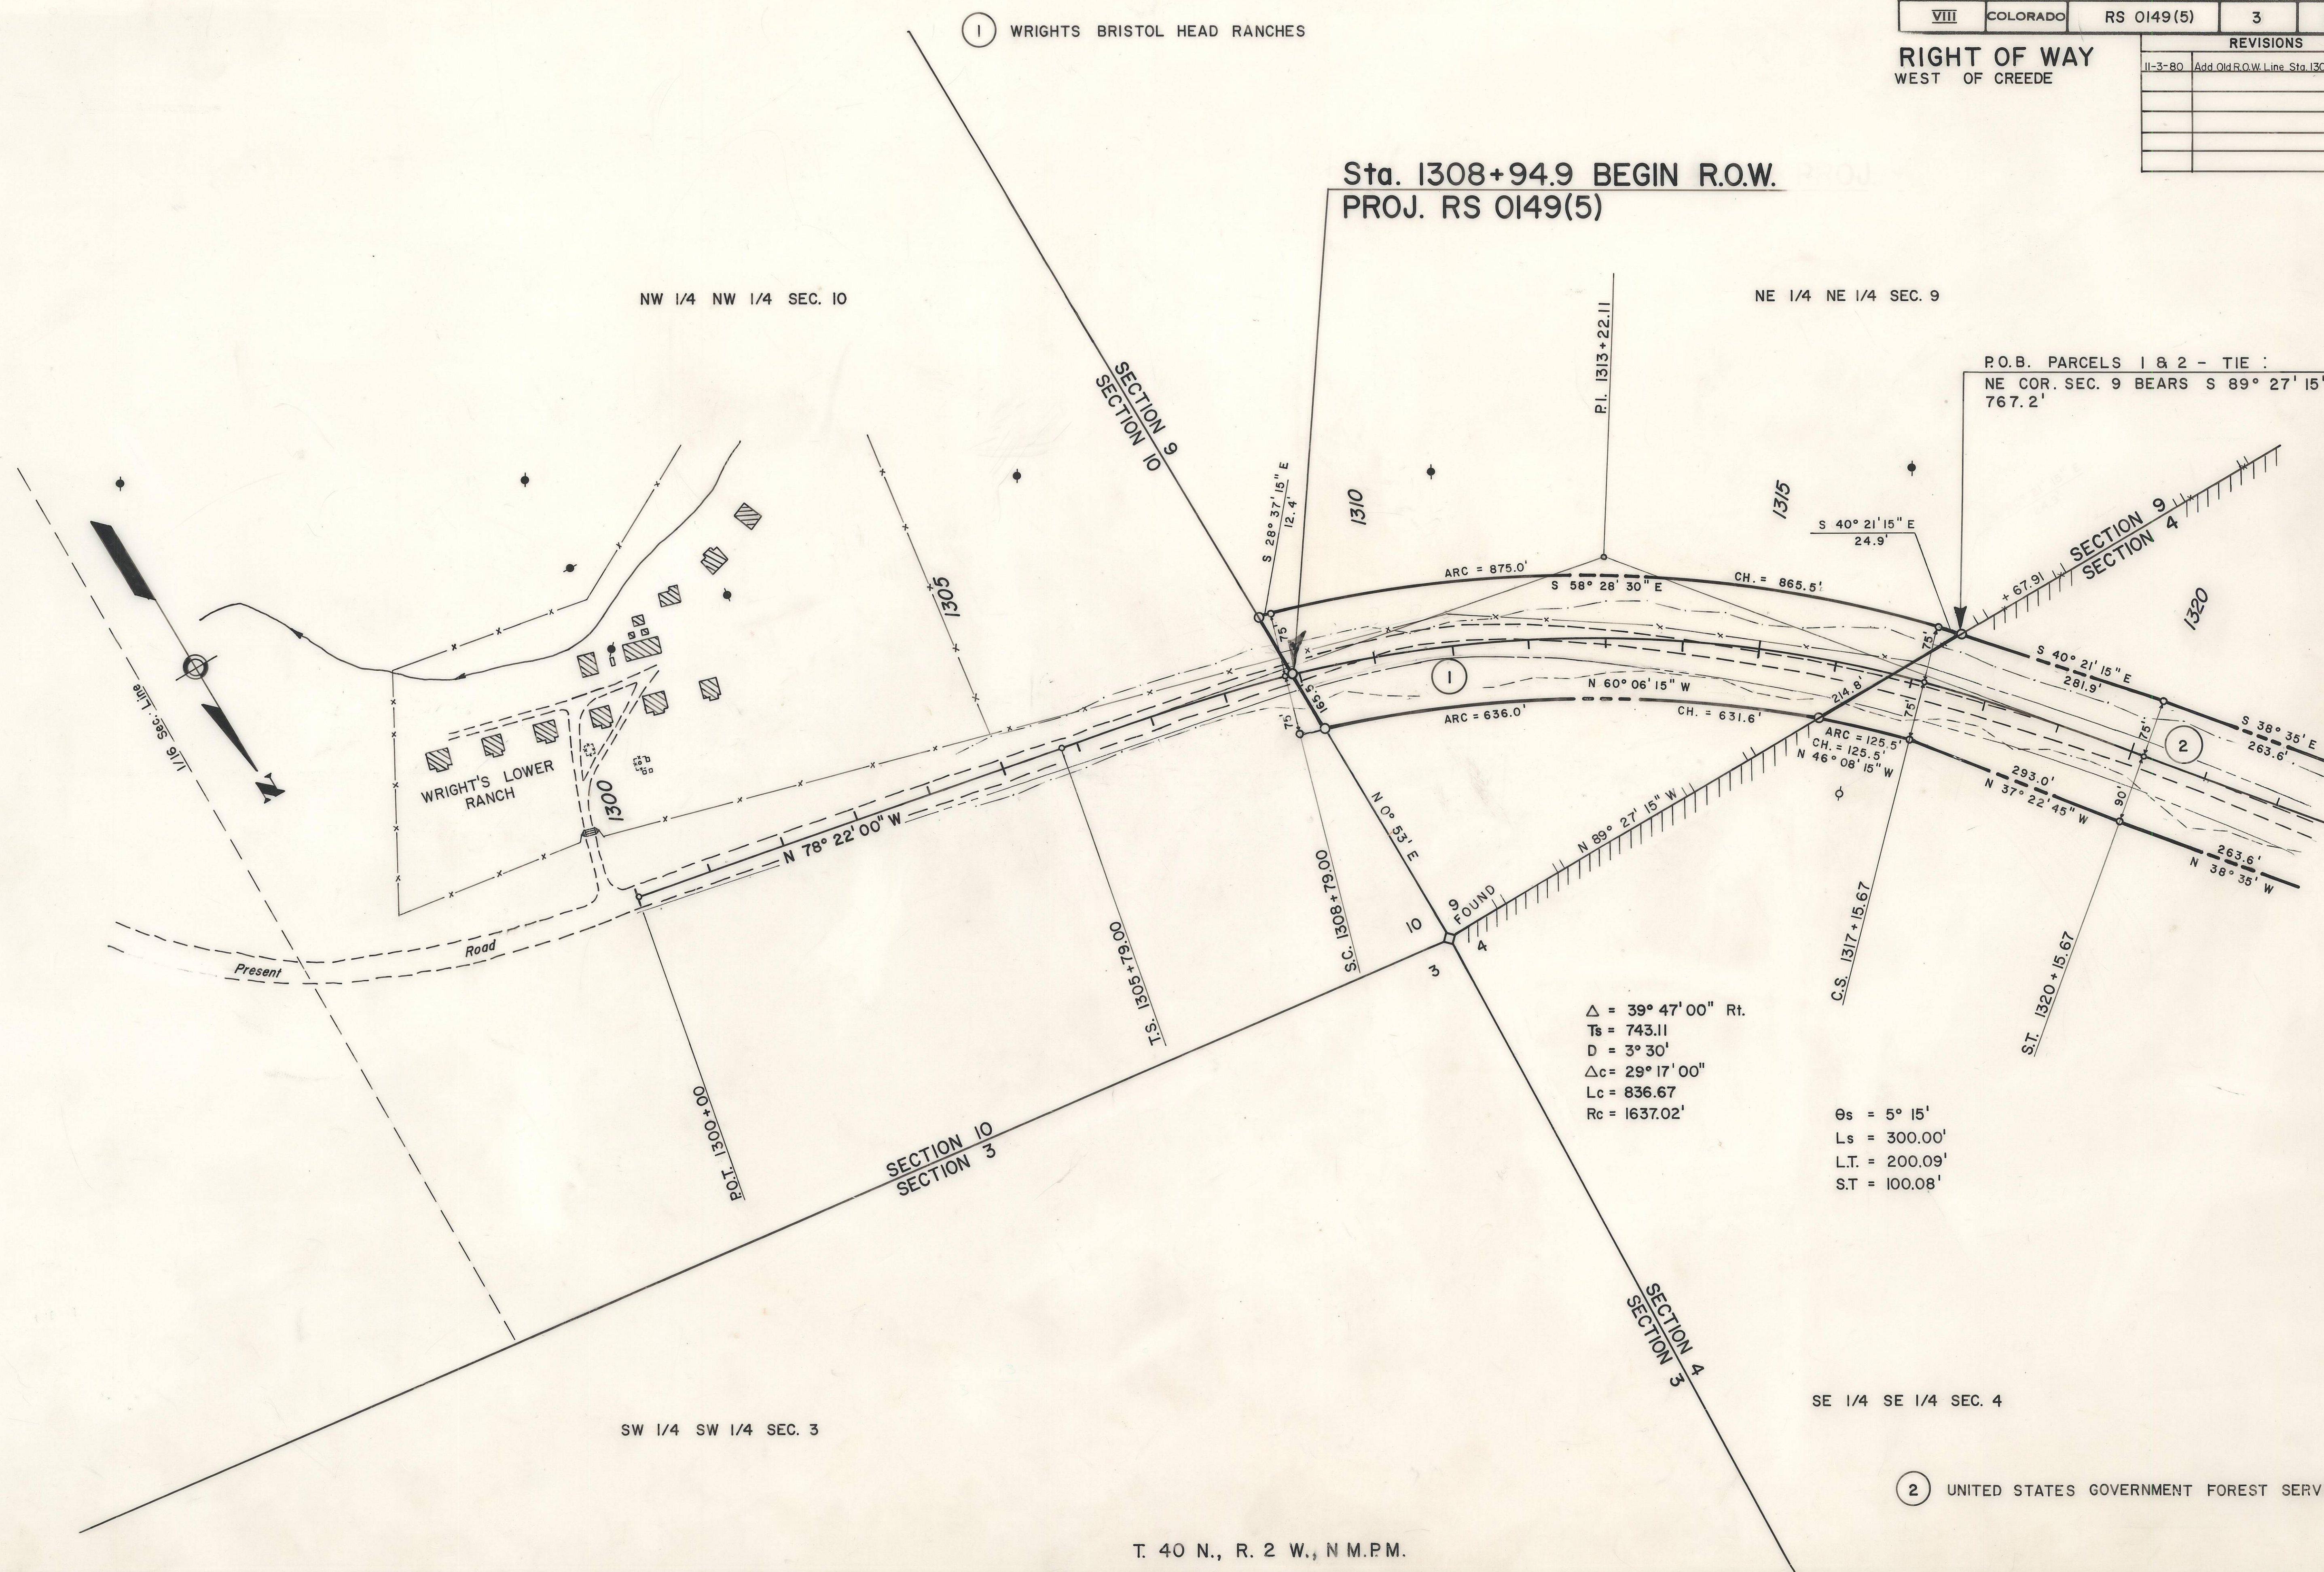

P.O.B. PARCELS 1 & 2 - TIE :
NE COR. SEC. 9 BEARS S 89° 27' 15" E
767.2'

SE 1/4 SE 1/4 SEC. 4

2 UNITED STATES GOVERNMENT FOREST SERVICE

T. 40 N., R. 2 W., N.M.P.M.

FEDERAL ROAD REGION NO.	DIVISION	PROJ. NO.	SHEET NO.	TOTAL SHEETS
VIII	COLORADO	RS 0149 (5)	4	26

RIGHT OF WAY
WEST OF CREEDE

REVISIONS		
11-3-80	Add Old R.O.W.	D.A. Z

TE 3 3 WRIGHTS BRISTOL HEAD RANCHES

TE 5 5 HILDA WETHERILL KIPP

$\Delta = 5^{\circ} 25'$
 $T_s = 280.71'$
 $\Delta c = 2^{\circ} 25'$
 $D_c = 1^{\circ} 30'$
 $L_c = 161.11'$
 $R_c = 3819.72'$
 $\theta_s = 1^{\circ} 30'$
 $L_s = 200.00'$
 $L.T. = 133.34'$
 $S.T. = 66.67'$

SW 1/4 SE 1/4 SEC. 4

NE 1/4 SW 1/4 SEC. 4

P.O.B. PAR. 3 - TIE : SE COR.
SEC. 4 BEARS S $55^{\circ} 08' 30''$ E
2372.7'

P.O.B. PAR. 4 - TIE : SE CORNER
SEC. 4 BEARS S $49^{\circ} 59'$ E 2517.3'

$\Delta = 7^{\circ} 22' 45''$ Rt.
 $T_s = 346.34'$
 $\Delta c = 4^{\circ} 22' 45''$
 $D_c = 1^{\circ} 30'$
 $L_c = 291.94'$
 $R_c = 3819.72'$

$\theta_s = 1^{\circ} 30''$
 $L_s = 200.00'$
 $L.T. = 133.34'$
 $S.T. = 66.67'$

NW 1/4 SE 1/4 SEC. 4

SE 1/4 SE 1/4 SEC. 4

2 4 UNITED STATES GOVERNMENT FOREST SERVICE

T. 40 N., R. 2 W., N.M.P.M.

FEDERAL ROAD REGION NO.	DIVISION	PROJ. NO.	SHEET NO.	TOTAL SHEETS
VIII	COLORADO	RS 0149(5)	5	26

RIGHT OF WAY
WEST OF CREEDE

REVISIONS		
II-3-80	Add Old R.O.W.	DA 2

7 FLOYD A. and FLETA MAE FREEMON

SW 1/4 NW 1/4 SEC. 4

NE 1/4 SW 1/4 SEC. 4

P.O.B. PARCELS 5 & 7 TIE: W/4 COR.
SEC. 4 BEARS S 64° 24' 15" W 1496.8'

P.O.B. PAR. 6 -TIE: W/4 COR.
SEC. 4 BEARS S 54° 42' W 1662.4'

SE 1/4 NW 1/4 SEC. 4

NE 1/4 NW 1/4 SEC. 4

NW 1/4 NW 1/4 SEC. 4

T. 40 N., R. 2 W., N.M.P.M.

$\Delta = 14^{\circ} 53'$ Lt.
 $T_s = 598.97'$
 $\Delta c = 11^{\circ} 53'$
 $D_c = 1^{\circ} 30'$
 $L_c = 792.22'$
 $R_c = 3819.72'$

$\theta_s = 1^{\circ} 30'$
 $L_s = 200.00'$
 $L.T. = 133.34'$
 $S.T. = 66.67'$

$\theta_s = 7^{\circ} 30'$
 $L_s = 300.00'$
 $L.T. = 200.08'$
 $S.T. = 100.16'$


$\Delta = 34^{\circ} 05'$ Rt.
 $T_s = 502.17'$
 $\Delta c = 19^{\circ} 05'$
 $D_c = 5^{\circ} 00'$
 $L_c = 381.67'$
 $R_c = 1145.92'$

6 KENNETH M. and KATHERINE I. ELLISON

8 HILDA WETHERILL KIPP

TE 8


FEDERAL ROAD REGION NO.	DIVISION	PROJ. NO.	SHEET NO.	TOTAL SHEETS
VIII	COLORADO	RS 0149 (5)	6	26
RIGHT OF WAY WEST OF CREEDE				
REVISIONS				
11-3-80	Add Old R.O.W.		D.A.Z.	
2-2-81	Rev. Par. 13		R.M.	

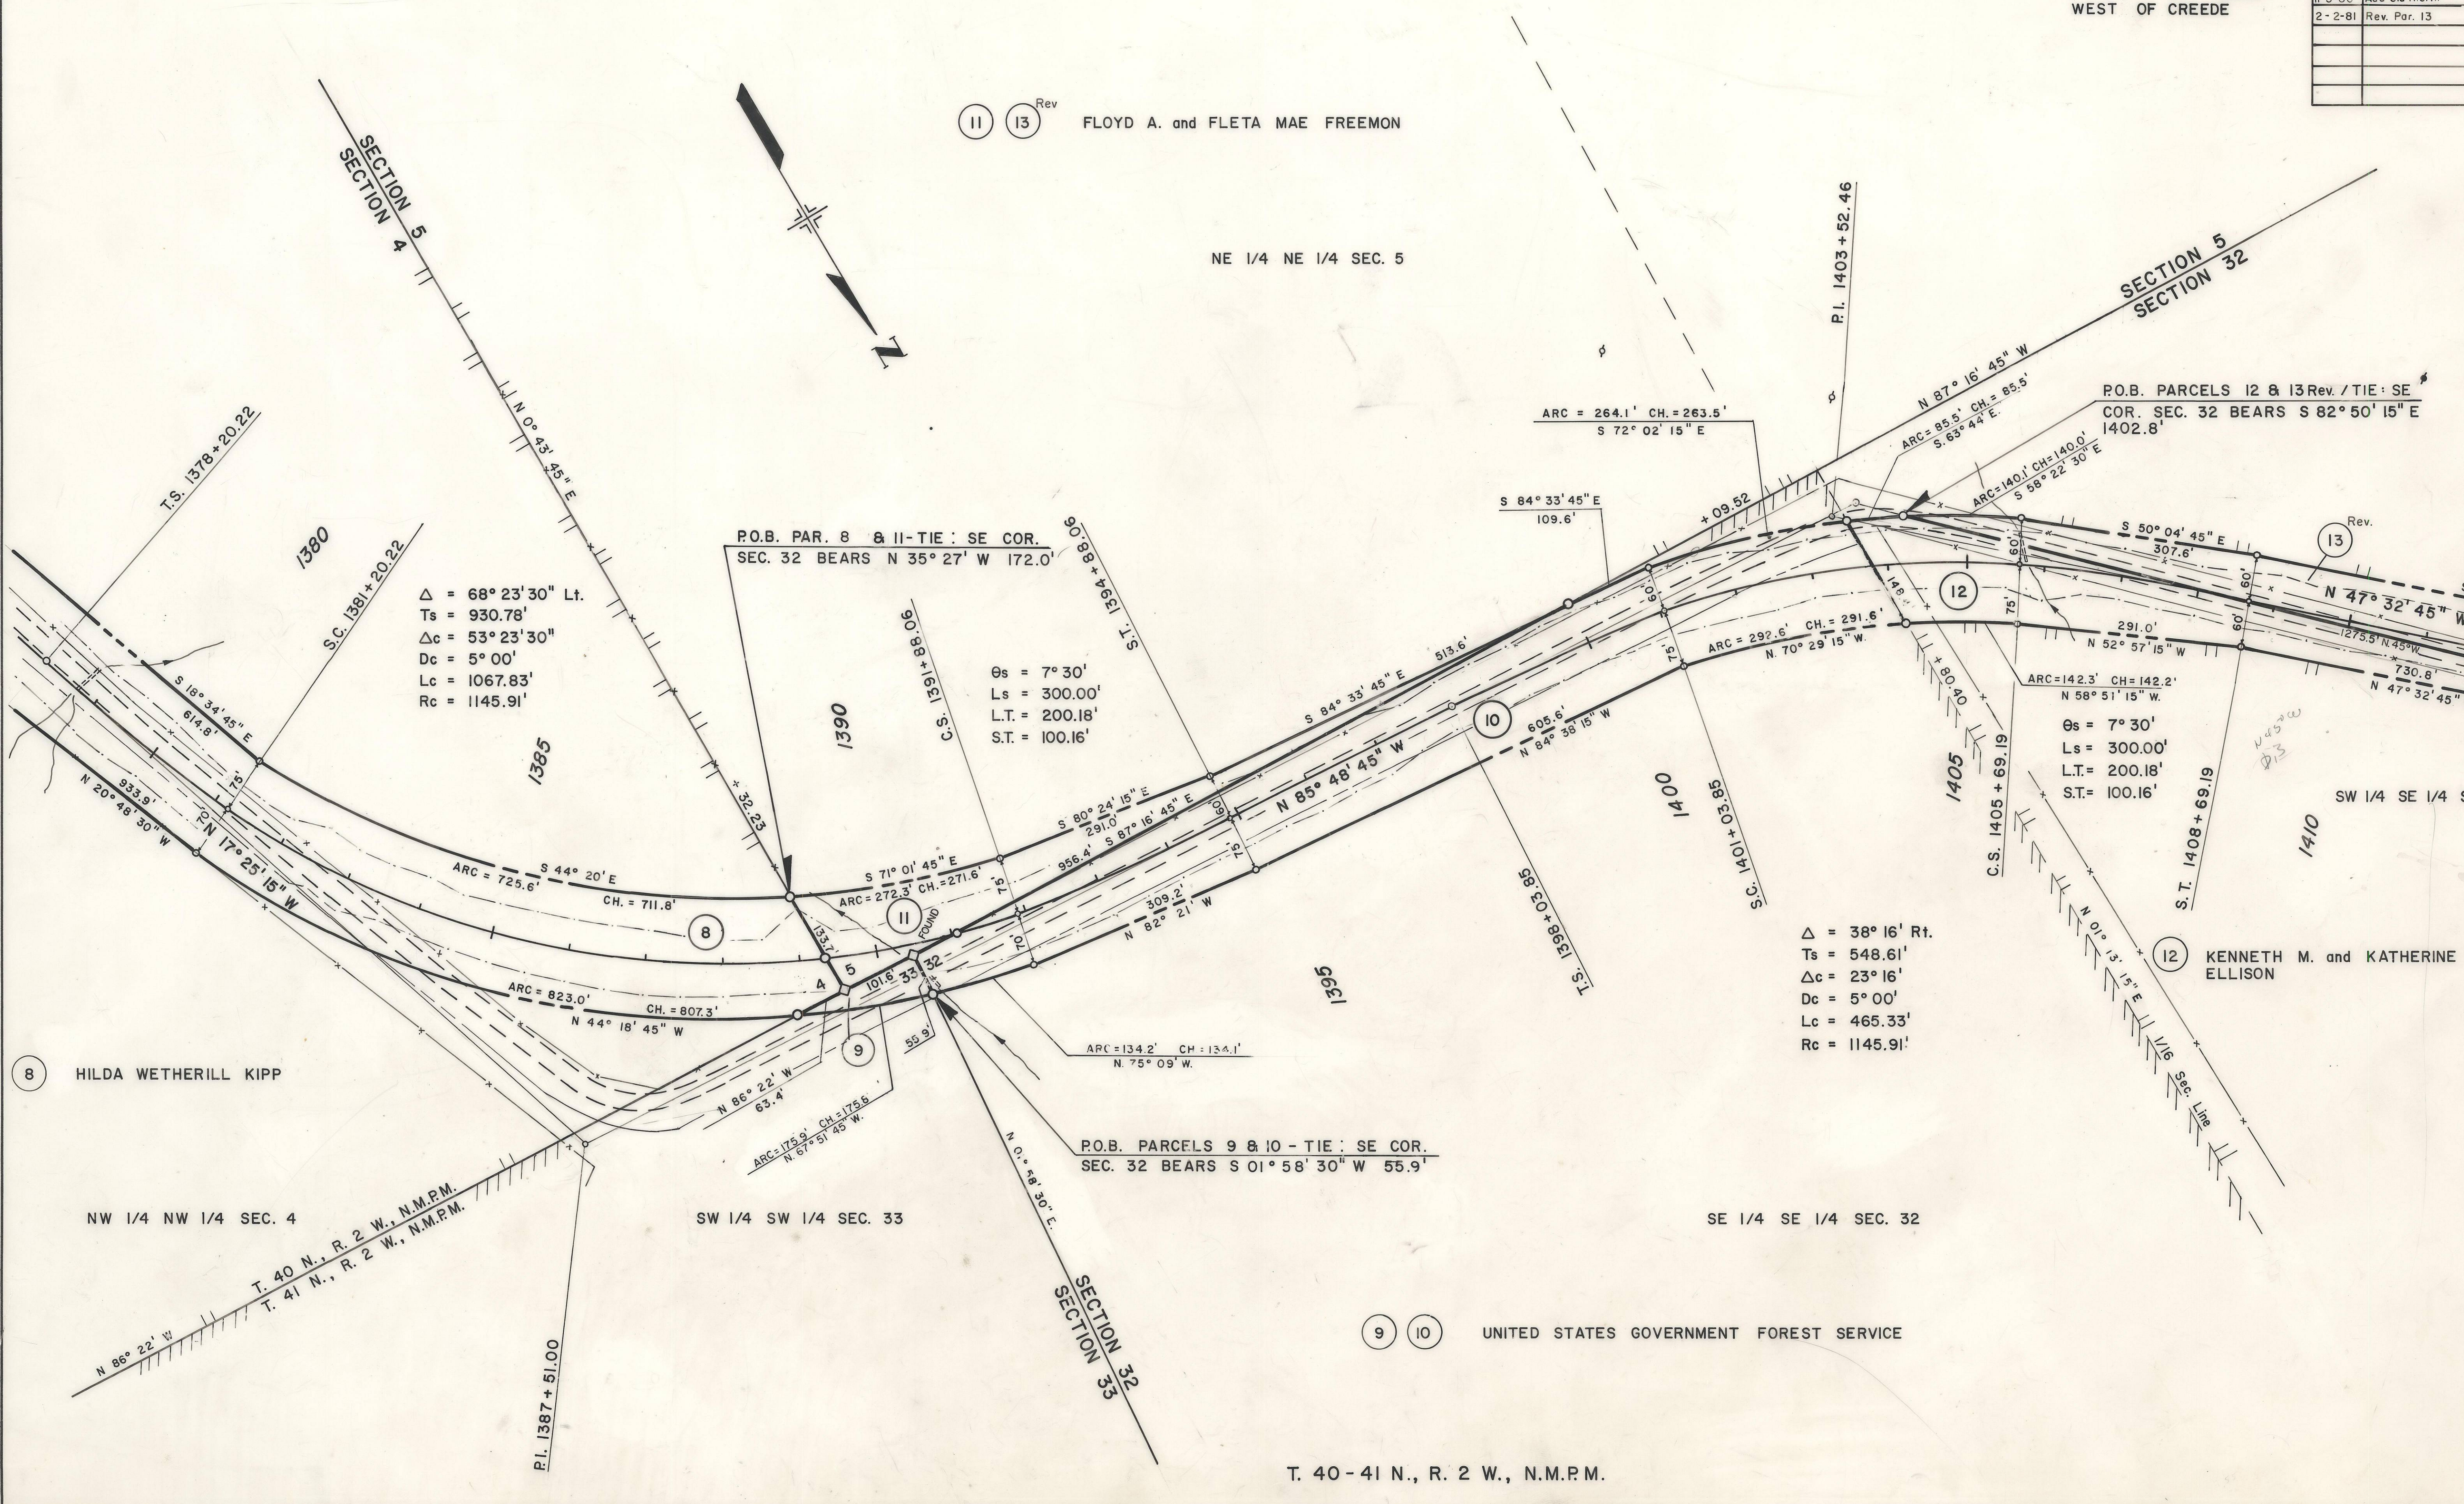

FEDERAL ROAD REGION NO.	DIVISION	PROJ. NO.	SHEET NO.	TOTAL SHEETS
VIII	COLORADO	RS 0149(5)	7	26

RIGHT OF WAY
WEST OF CREEDE

REVISIONS	
2-2-81	Rev. Parcel 13
	Added Par. 13-A, 13-B,
	13-C, and 13-D
7-19-84	Add Par. 13-AR, 13-BR, 13-CR,
	and 14-R
3-12-85	Delete par. 13AR, 13BR, 13CR, 14R
	E.M.

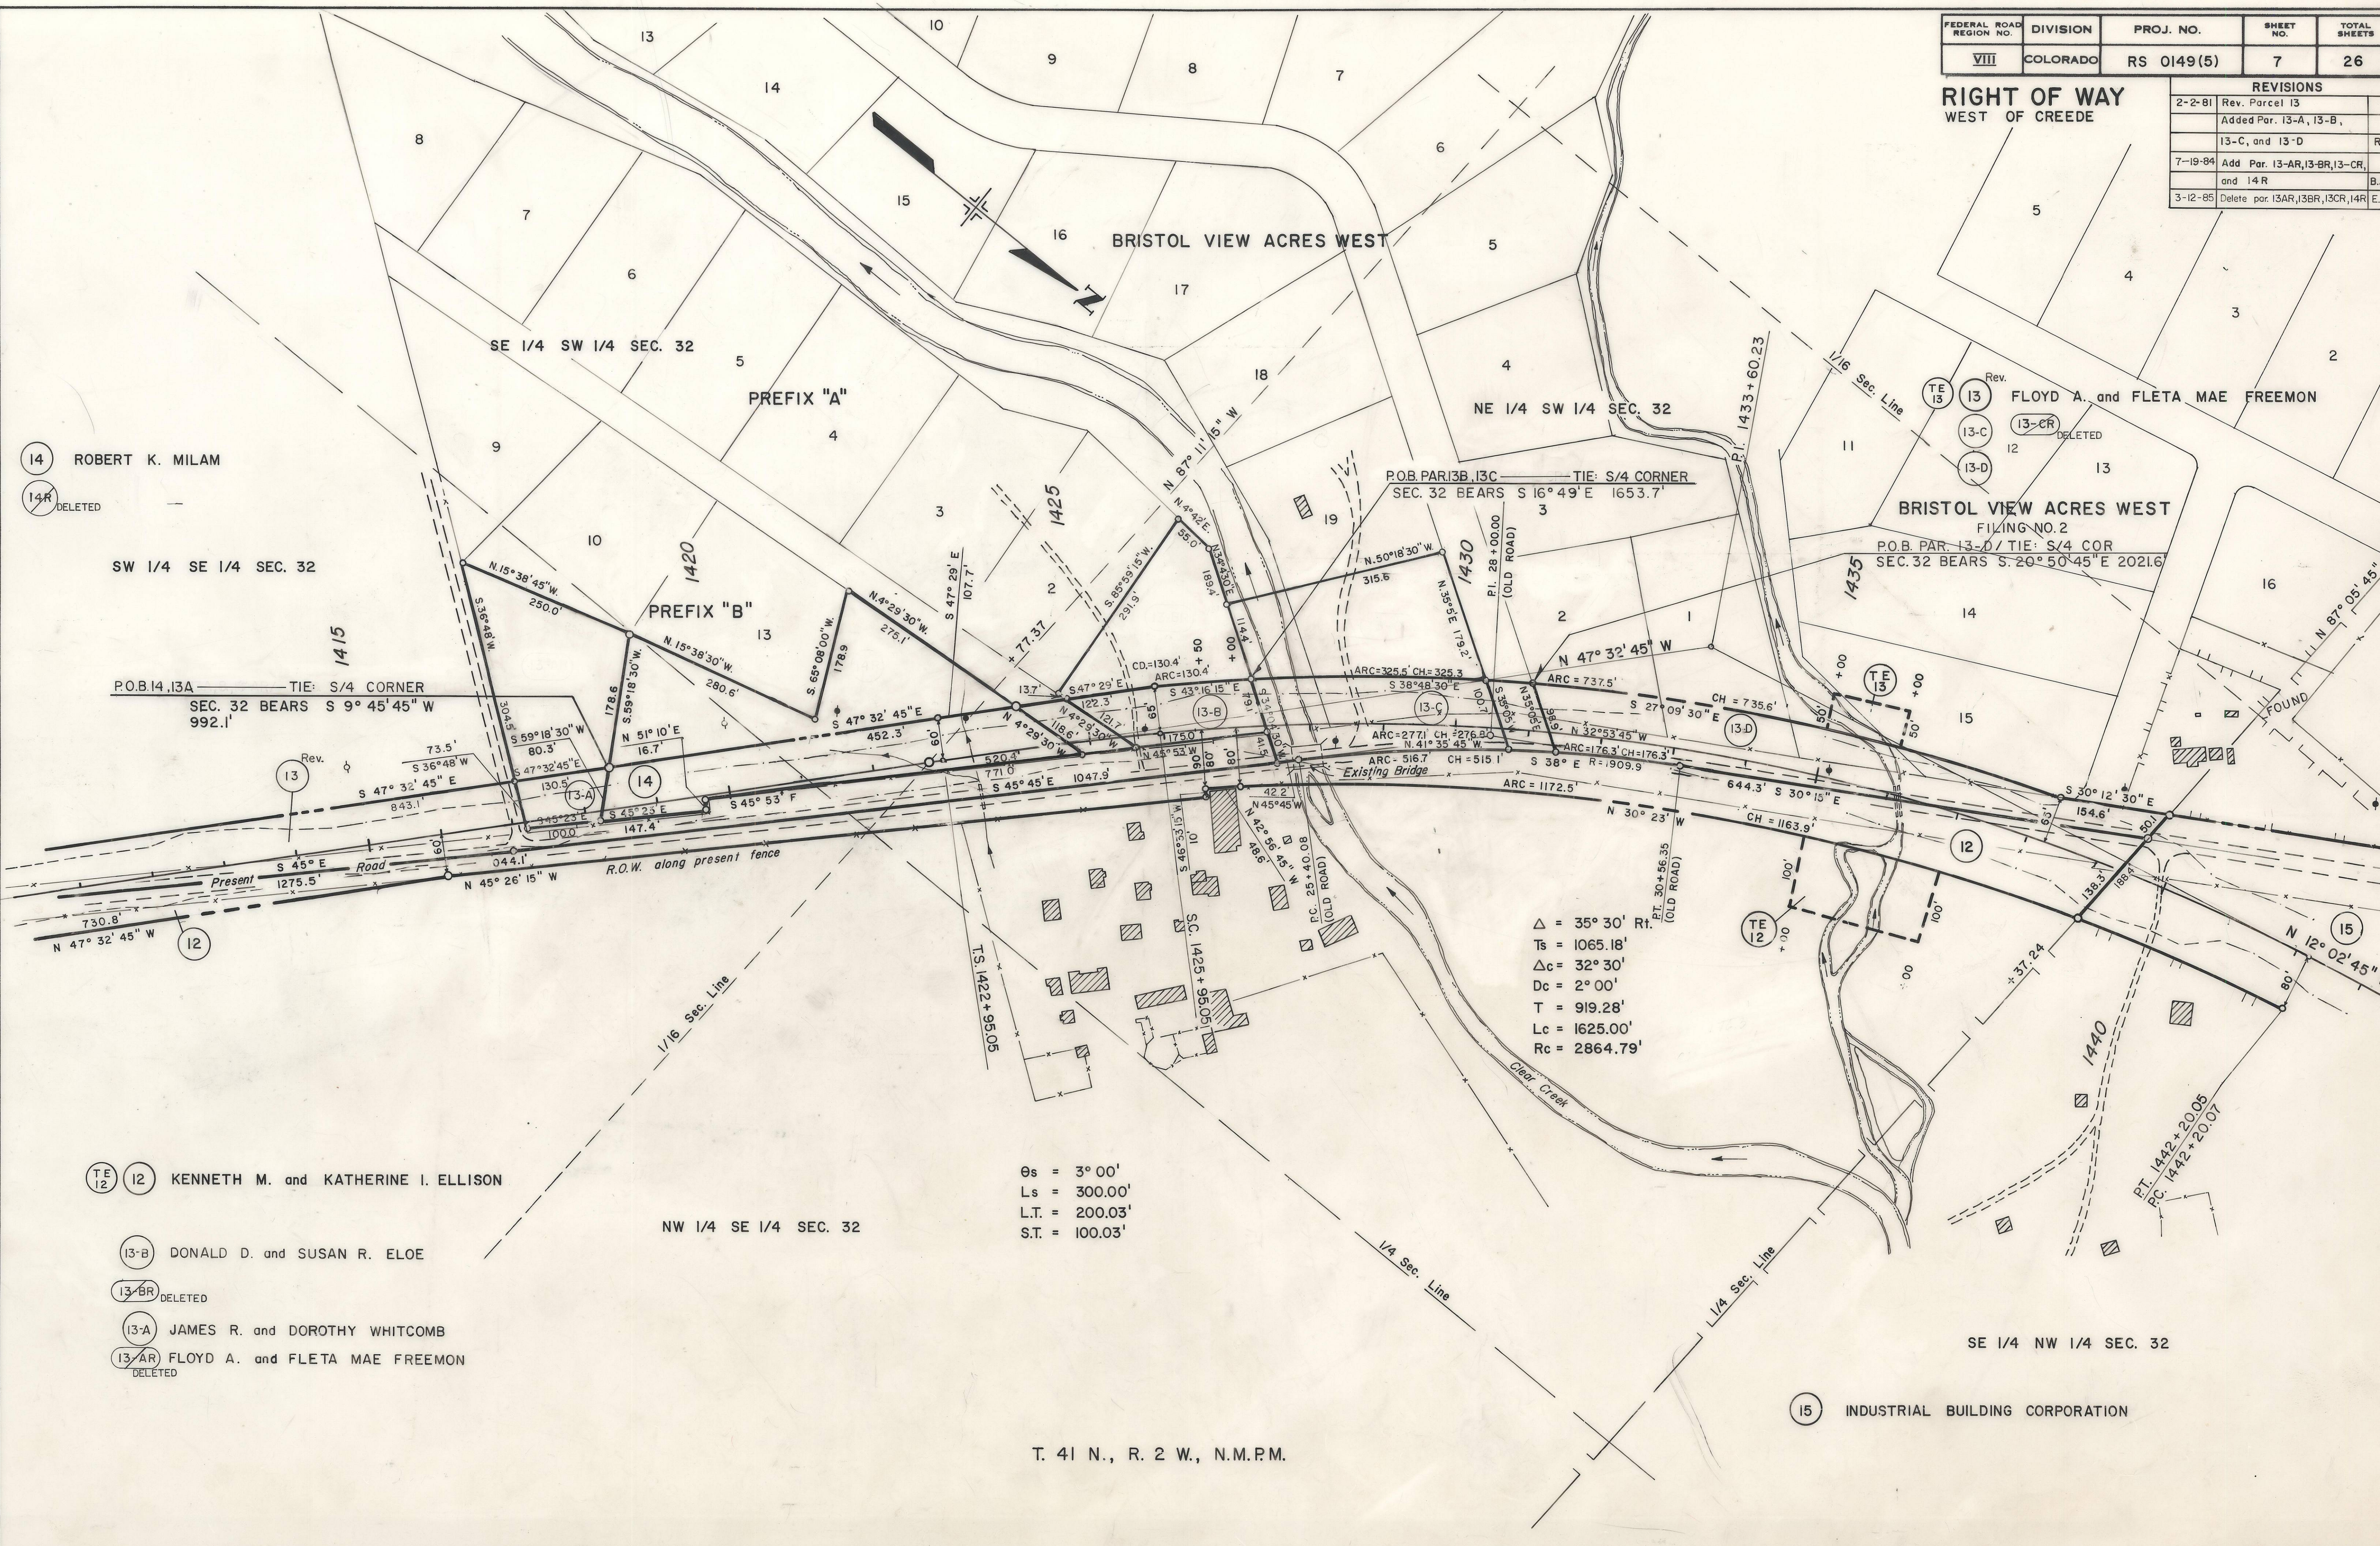


T. 41 N., R. 2 W., N.M.P.M.




FEDERAL ROAD REGION NO.	DIVISION	PROJ. NO.	SHEET NO.	TOTAL SHEETS
VIII	COLORADO	RS 0149(5)	9	26

RIGHT OF WAY
WEST OF CREEDE

REVISIONS

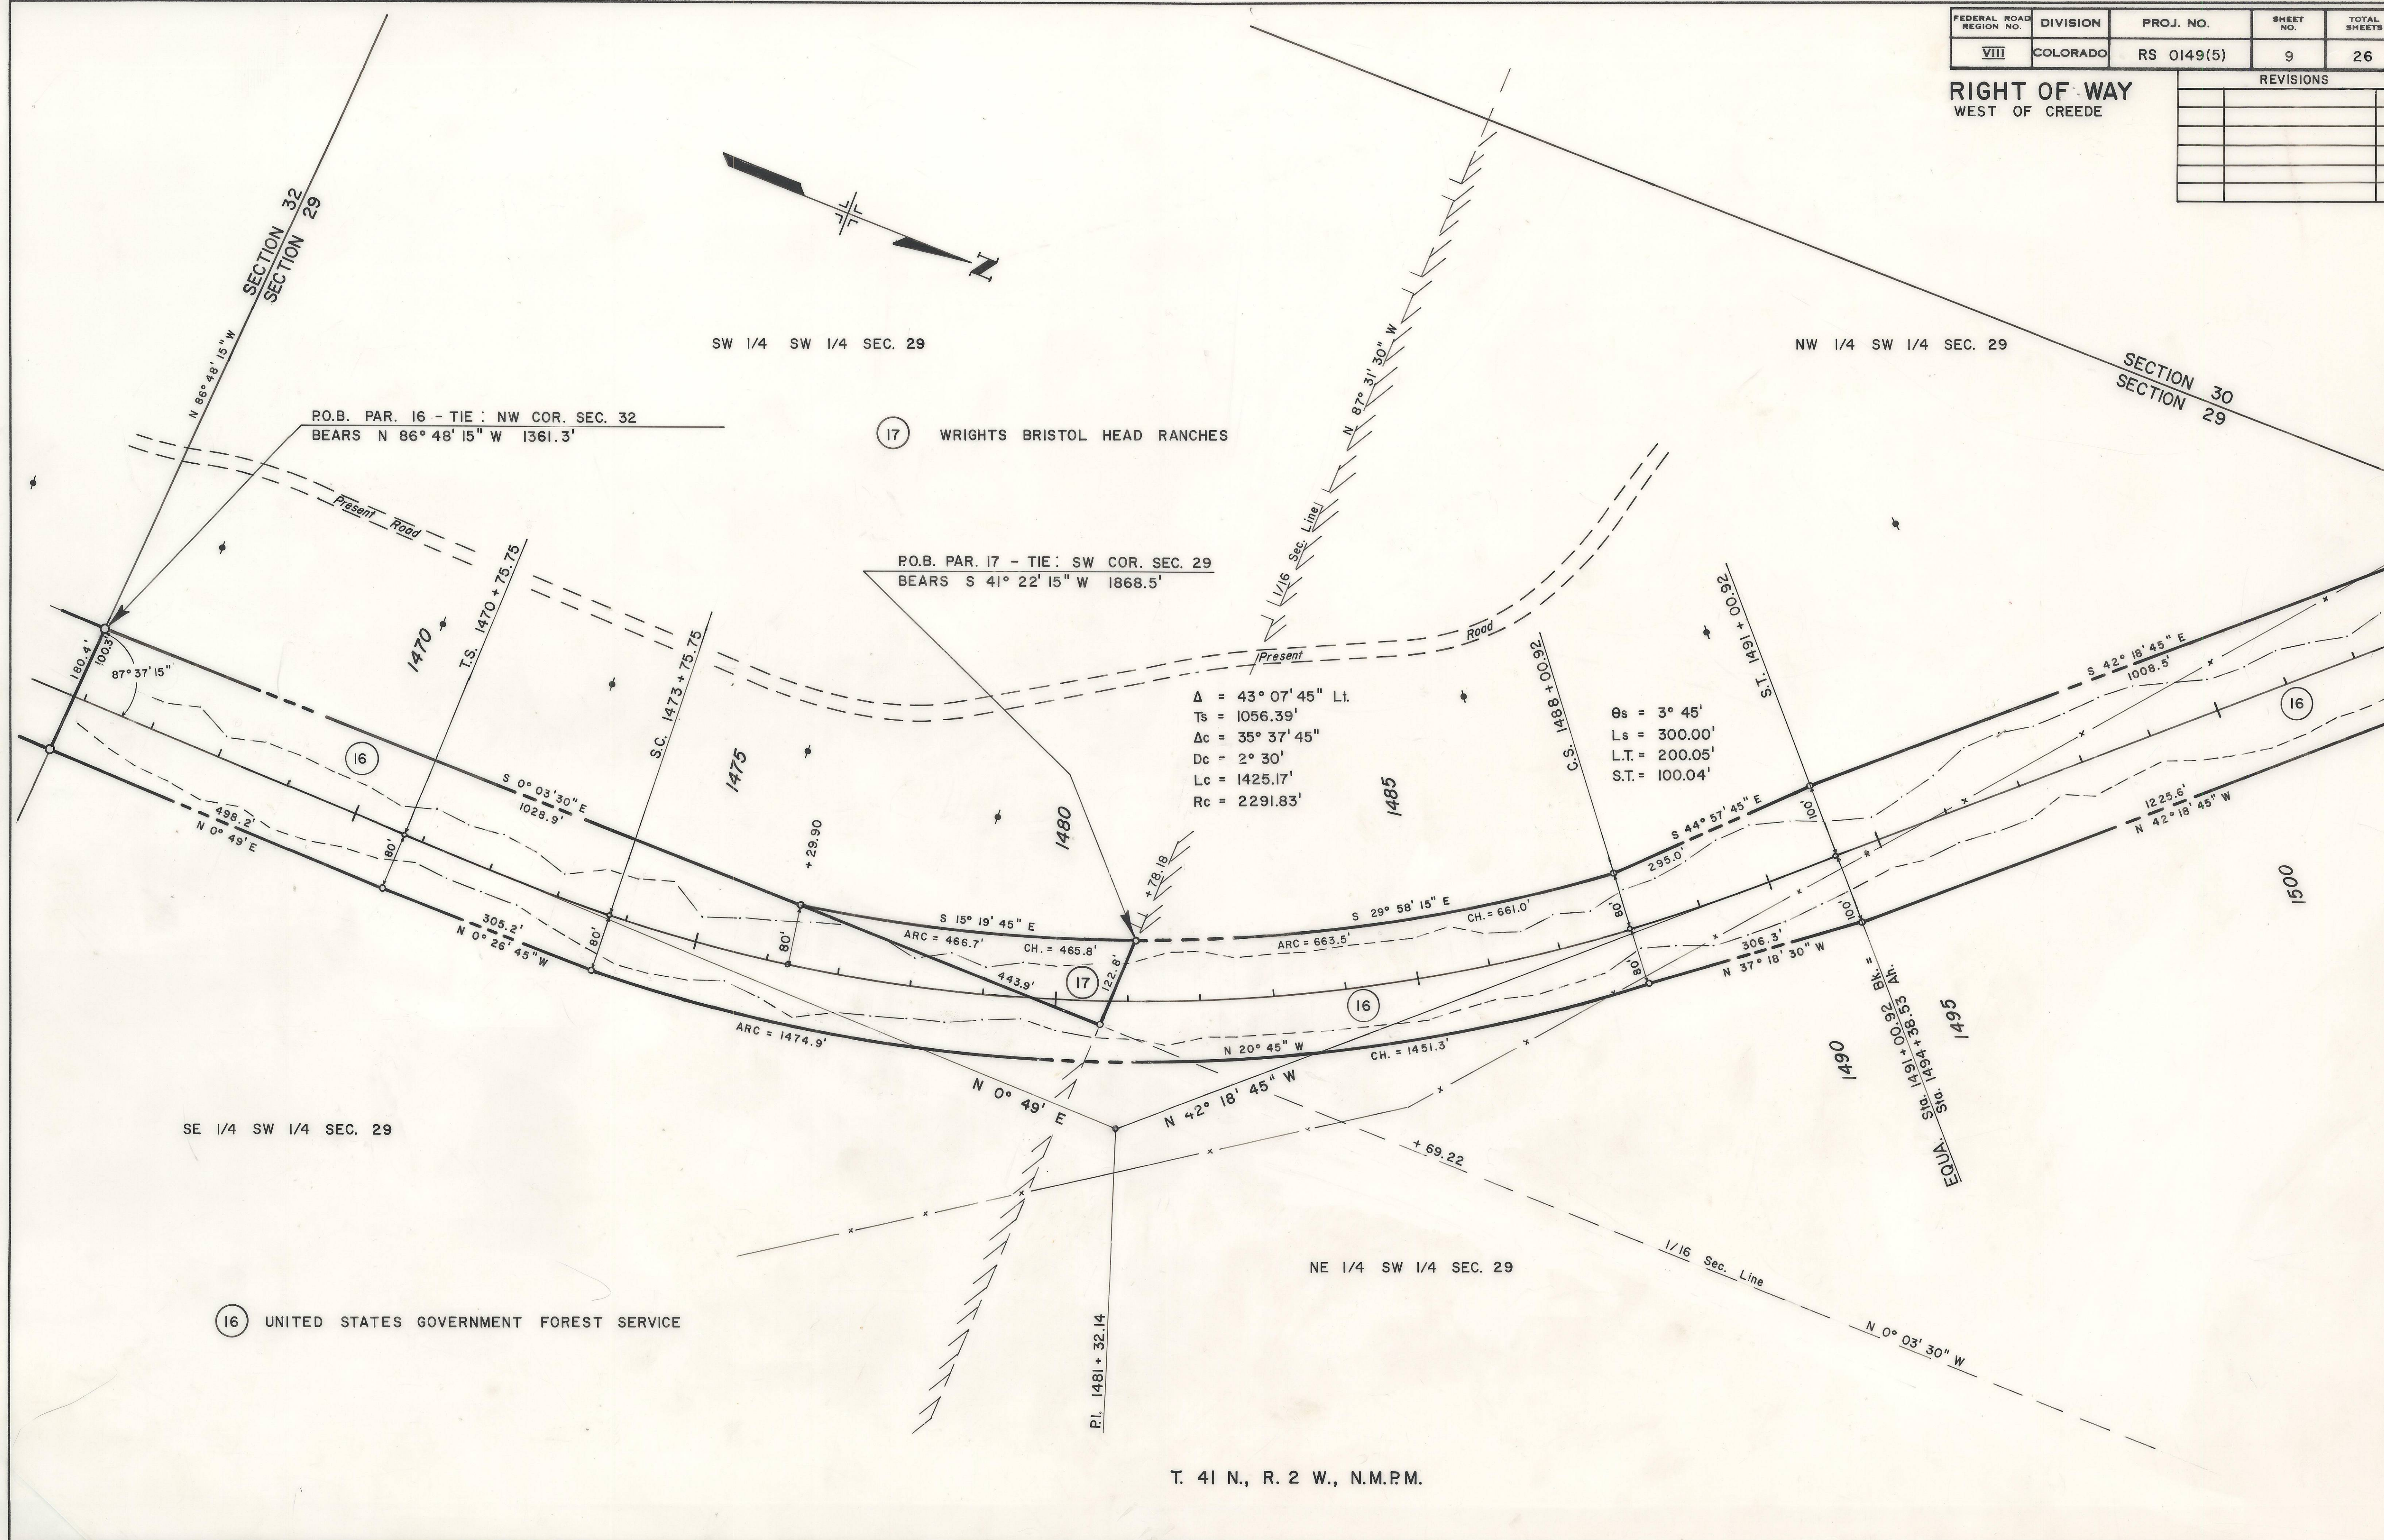

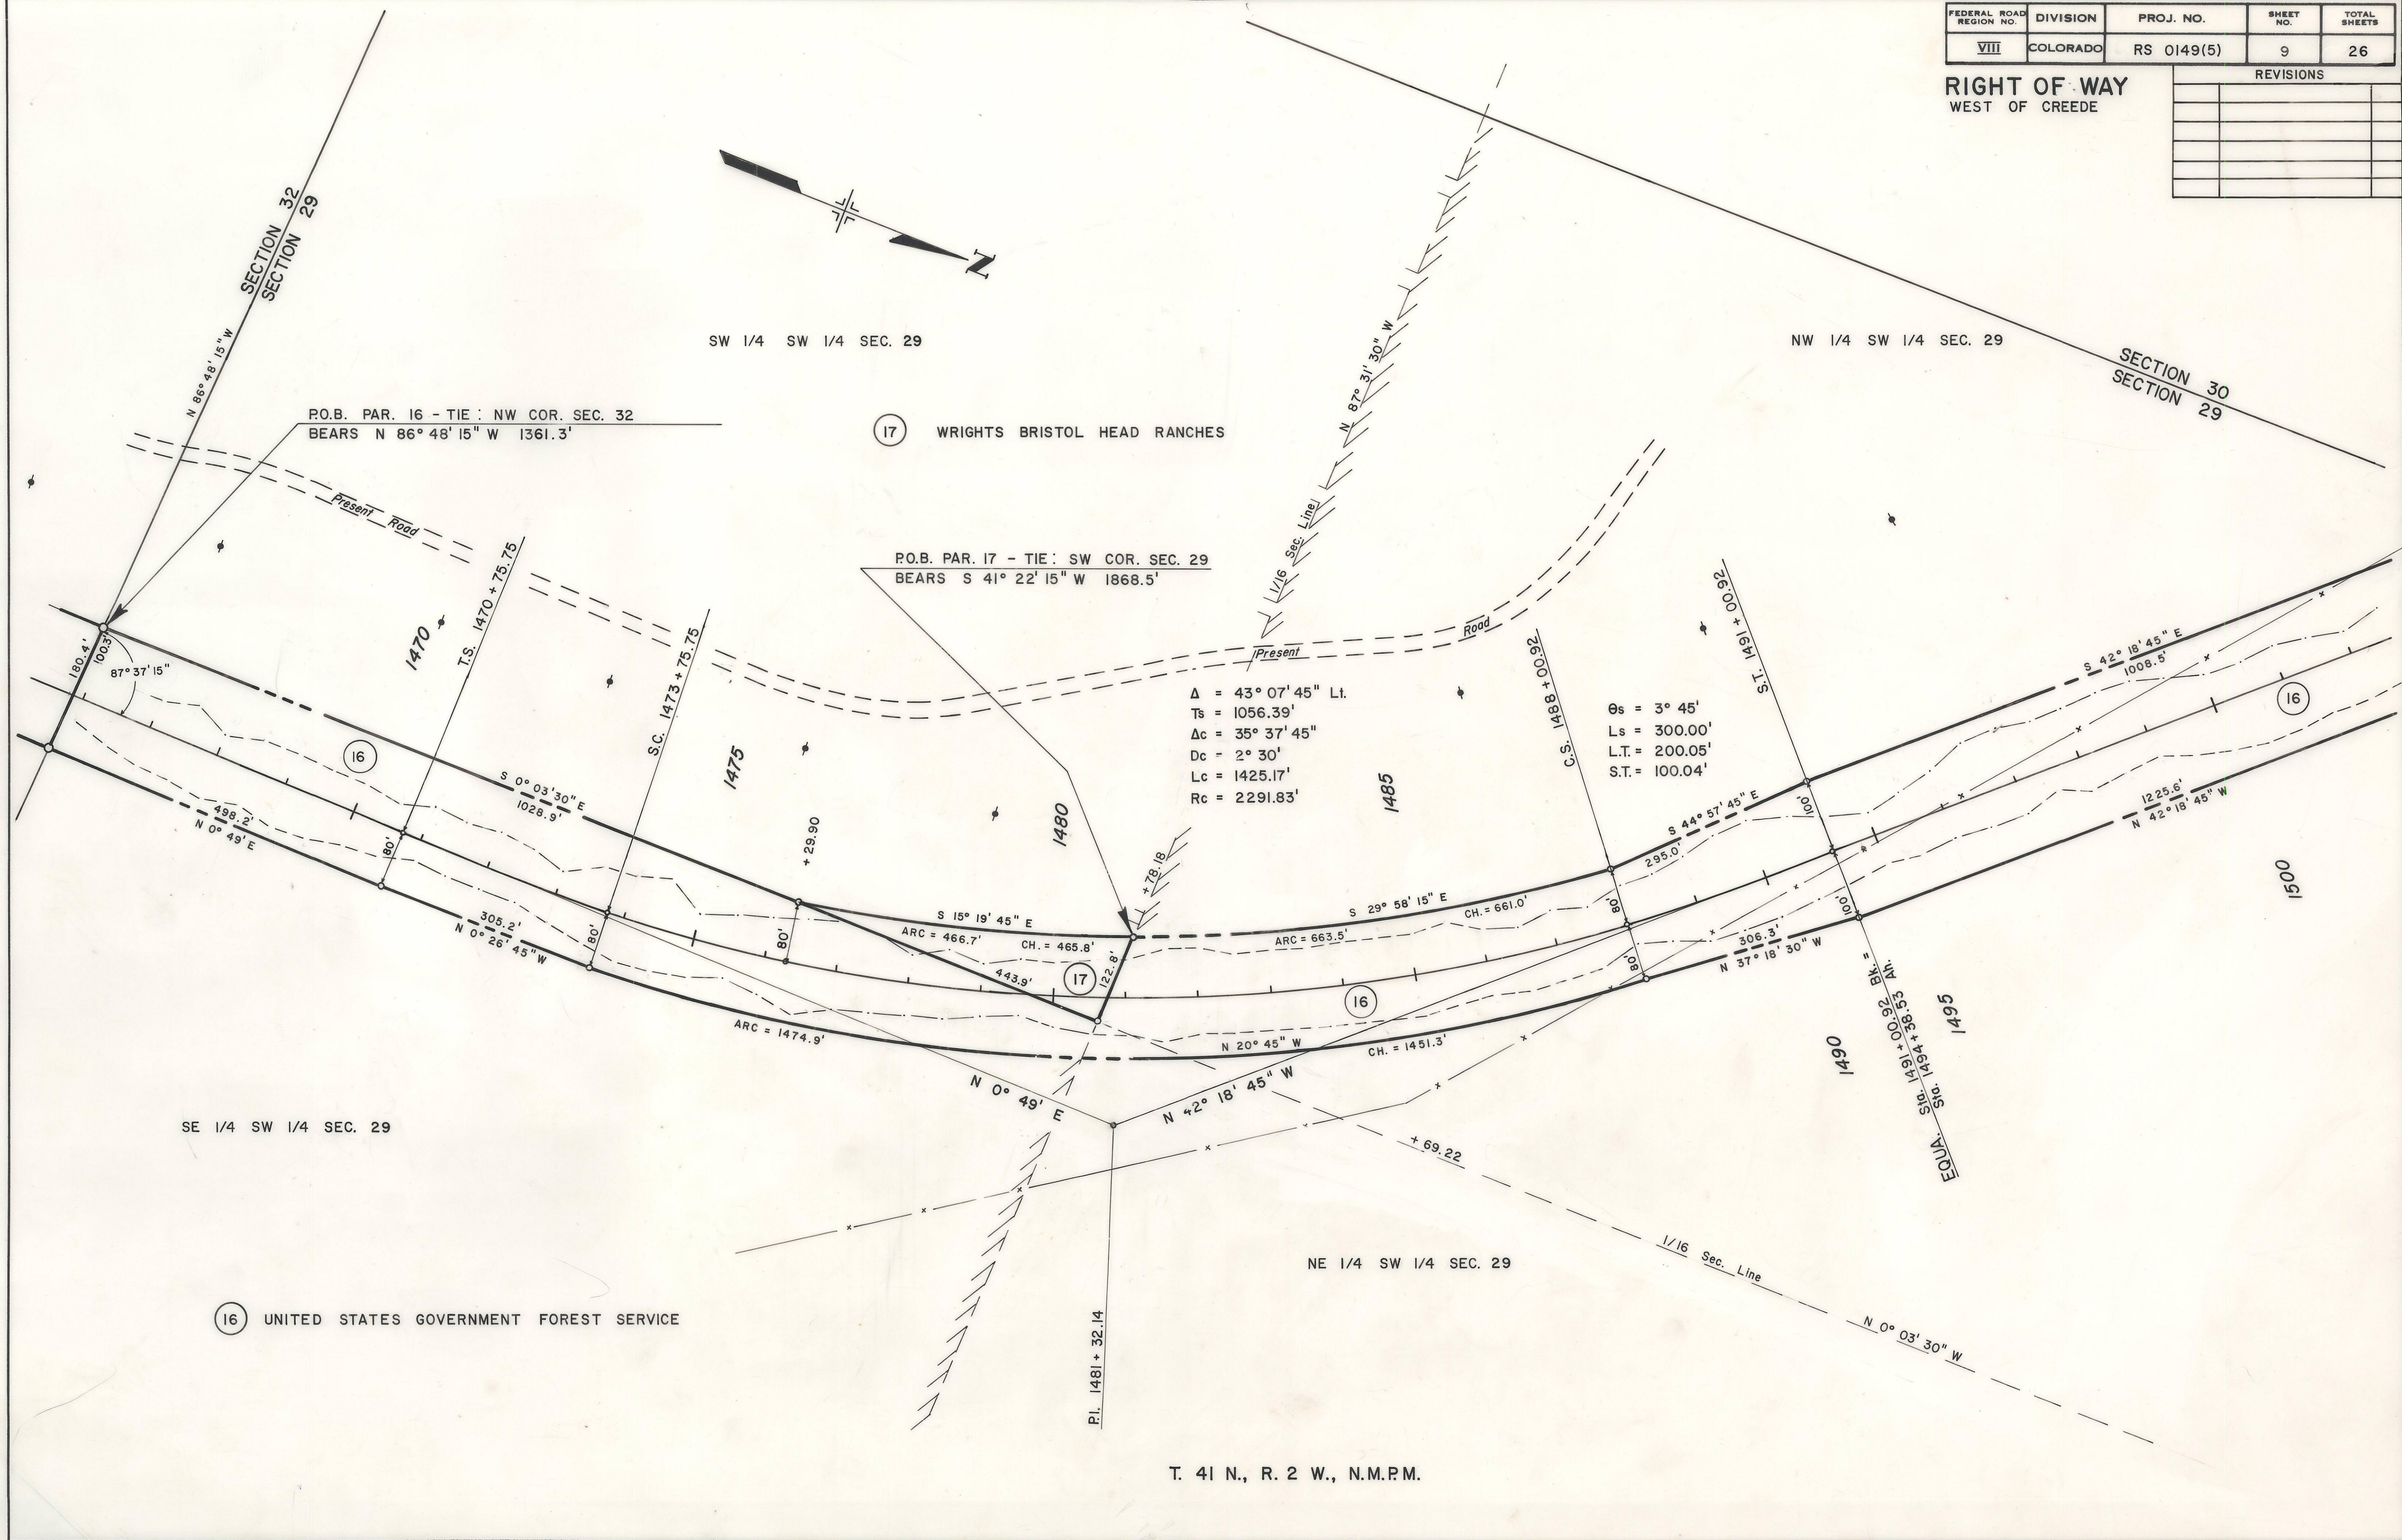
[illegible]

FEDERAL ROAD REGION NO.	DIVISION	PROJ. NO.	SHEET NO.	TOTAL SHEETS
VIII	COLORADO	RS 0149(5)	10	26

RIGHT OF WAY
WEST OF CREEDE

REVISIONS

NO.	DESCRIPTION	DATE

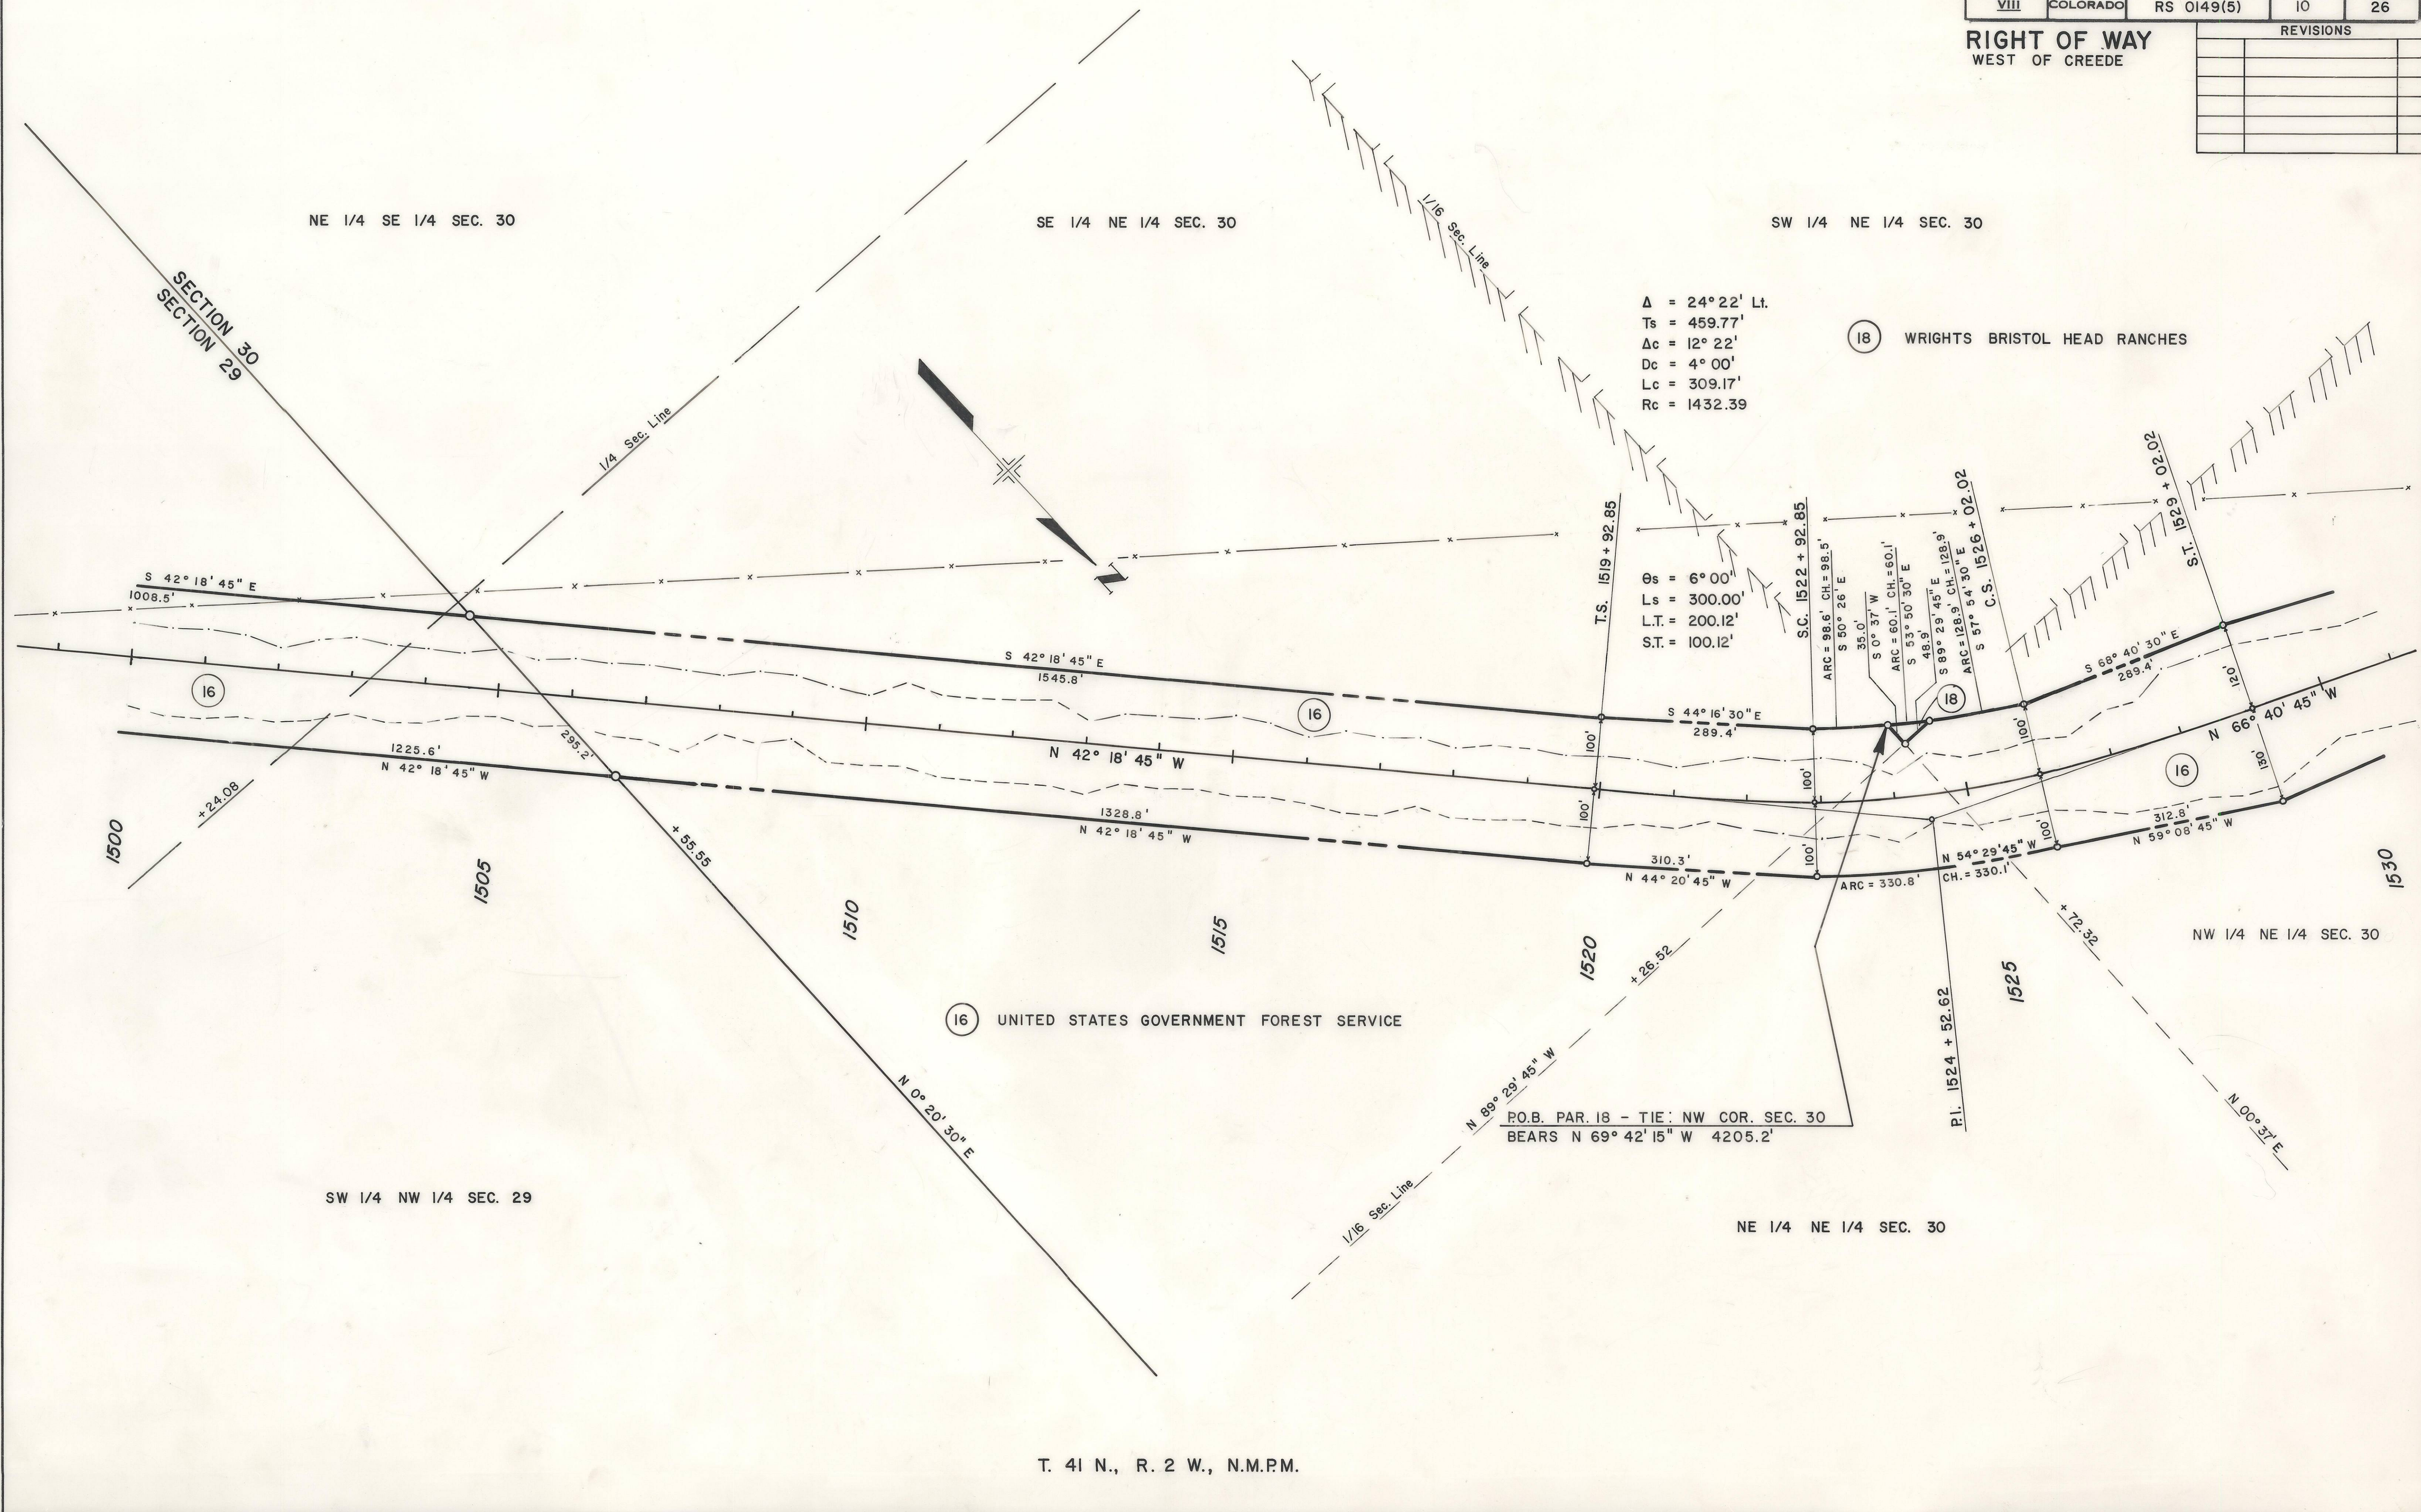

$\Delta = 24^{\circ} 22' \text{ Lt.}$
 $T_s = 459.77'$
 $\Delta c = 12^{\circ} 22'$
 $D_c = 4^{\circ} 00'$
 $L_c = 309.17'$
 $R_c = 1432.39$

18 WRIGHTS BRISTOL HEAD RANCHES

16 UNITED STATES GOVERNMENT FOREST SERVICE

T. 41 N., R. 2 W., N.M.P.M.

FEDERAL ROAD REGION NO.	DIVISION	PROJ. NO.	SHEET NO.	TOTAL SHEETS
VIII	COLORADO	RS 0149(5)	11	26
RIGHT OF WAY WEST OF CREEDE				
REVISIONS				

19 CHARLES I. and ERMA LOUISE DABNEY
21

$\Delta = 28^{\circ} 32' 00''$ Lt.
 $T_s = 464.51'$
 $\Delta c = 20^{\circ} 32' 00''$
 $D_c = 4^{\circ} 00'$
 $L_c = 513.33'$
 $R_c = 1432.40'$
 $\theta_s = 4^{\circ} 00'$
 $L_s = 200.0'$
 $L.T. = 133.37'$
 $S.T. = 66.70'$

NE 1/4 NW 1/4 SEC. 30

NOTE:
SEE SHEET 16 FOR
DETAILS OF THIS ROADWAY
CONNECTION.

P.O.B. PARCELS 19 & 20 - TIE : NW
COR. SEC. 30 BEARS S $89^{\circ} 47'$ W 1714.2'

P.O.B. PAR. 21 - TIE : SW COR. SEC. 19
BEARS S $80^{\circ} 16' 45''$ W 1344.5'

SW 1/4 SW 1/4 SEC. 19

P.O.B. PAR. 16 - TIE : NW COR. SEC. 30
BEARS N $81^{\circ} 07' 15''$ W 2665.3'

$\Delta = 26^{\circ} 57' 00''$ Rt.
 $T_s = 374.90'$
 $\Delta c = 16^{\circ} 57' 00''$
 $D_c = 5^{\circ} 00'$
 $L_c = 339.0'$
 $R_c = 1145.92'$
 $\theta_s = 5^{\circ} 00'$
 $L_s = 200.0'$
 $L.T. = 133.39'$
 $S.T. = 66.71'$

NW 1/4 NE 1/4 SEC. 30

20 16 UNITED STATES GOVERNMENT FOREST SERVICE

SW 1/4 SE 1/4 SEC. 19

SE 1/4 SW 1/4 SEC. 19

T. 41 N., R. 2 W., N.M.P.M.

$\Delta = 33^{\circ} 36' 00''$ Rt.
 $T_s = 388.80'$
 $\Delta c = 21^{\circ} 36' 00''$
 $D_c = 6^{\circ} 00'$
 $L_c = 360.00'$
 $R_c = 954.93'$
 $\theta_s = 6^{\circ} 00'$
 $L_s = 200.00'$
 $L.T. = 133.41'$
 $S.T. = 66.74'$

FEDERAL ROAD REGION NO.	DIVISION	PROJ. NO.	SHEET NO.	TOTAL SHEETS
VIII	COLORADO	RS 0149(5)	12	26
REVISIONS				


RIGHT OF WAY
WEST OF CREEDE

$\Delta = 14^{\circ}19'00''$ Lt.
 $T_s = 185.82'$
 $\Delta c = 4^{\circ}34'00''$
 $D_c = 6^{\circ}30'$
 $L_c = 70.26'$
 $R_c = 881.47'$
 $\theta_s = 4^{\circ}34'00''$
 $L_s = 150.00'$
 $L.T. = 100.04'$
 $S.T. = 50.03'$

SW 1/4 SW 1/4 SEC. 19

$\Delta = 23^{\circ}57'00''$ Lt.
 $T_s = 302.88'$
 $\Delta c = 11^{\circ}57'00''$
 $D_c = 6^{\circ}00'$
 $L_c = 199.17'$
 $R_c = 954.93'$
 $\theta_s = 6^{\circ}00'$
 $L_s = 200.00'$
 $L.T. = 133.41'$
 $S.T. = 66.74'$

SE 1/4 NE 1/4 SEC. 24

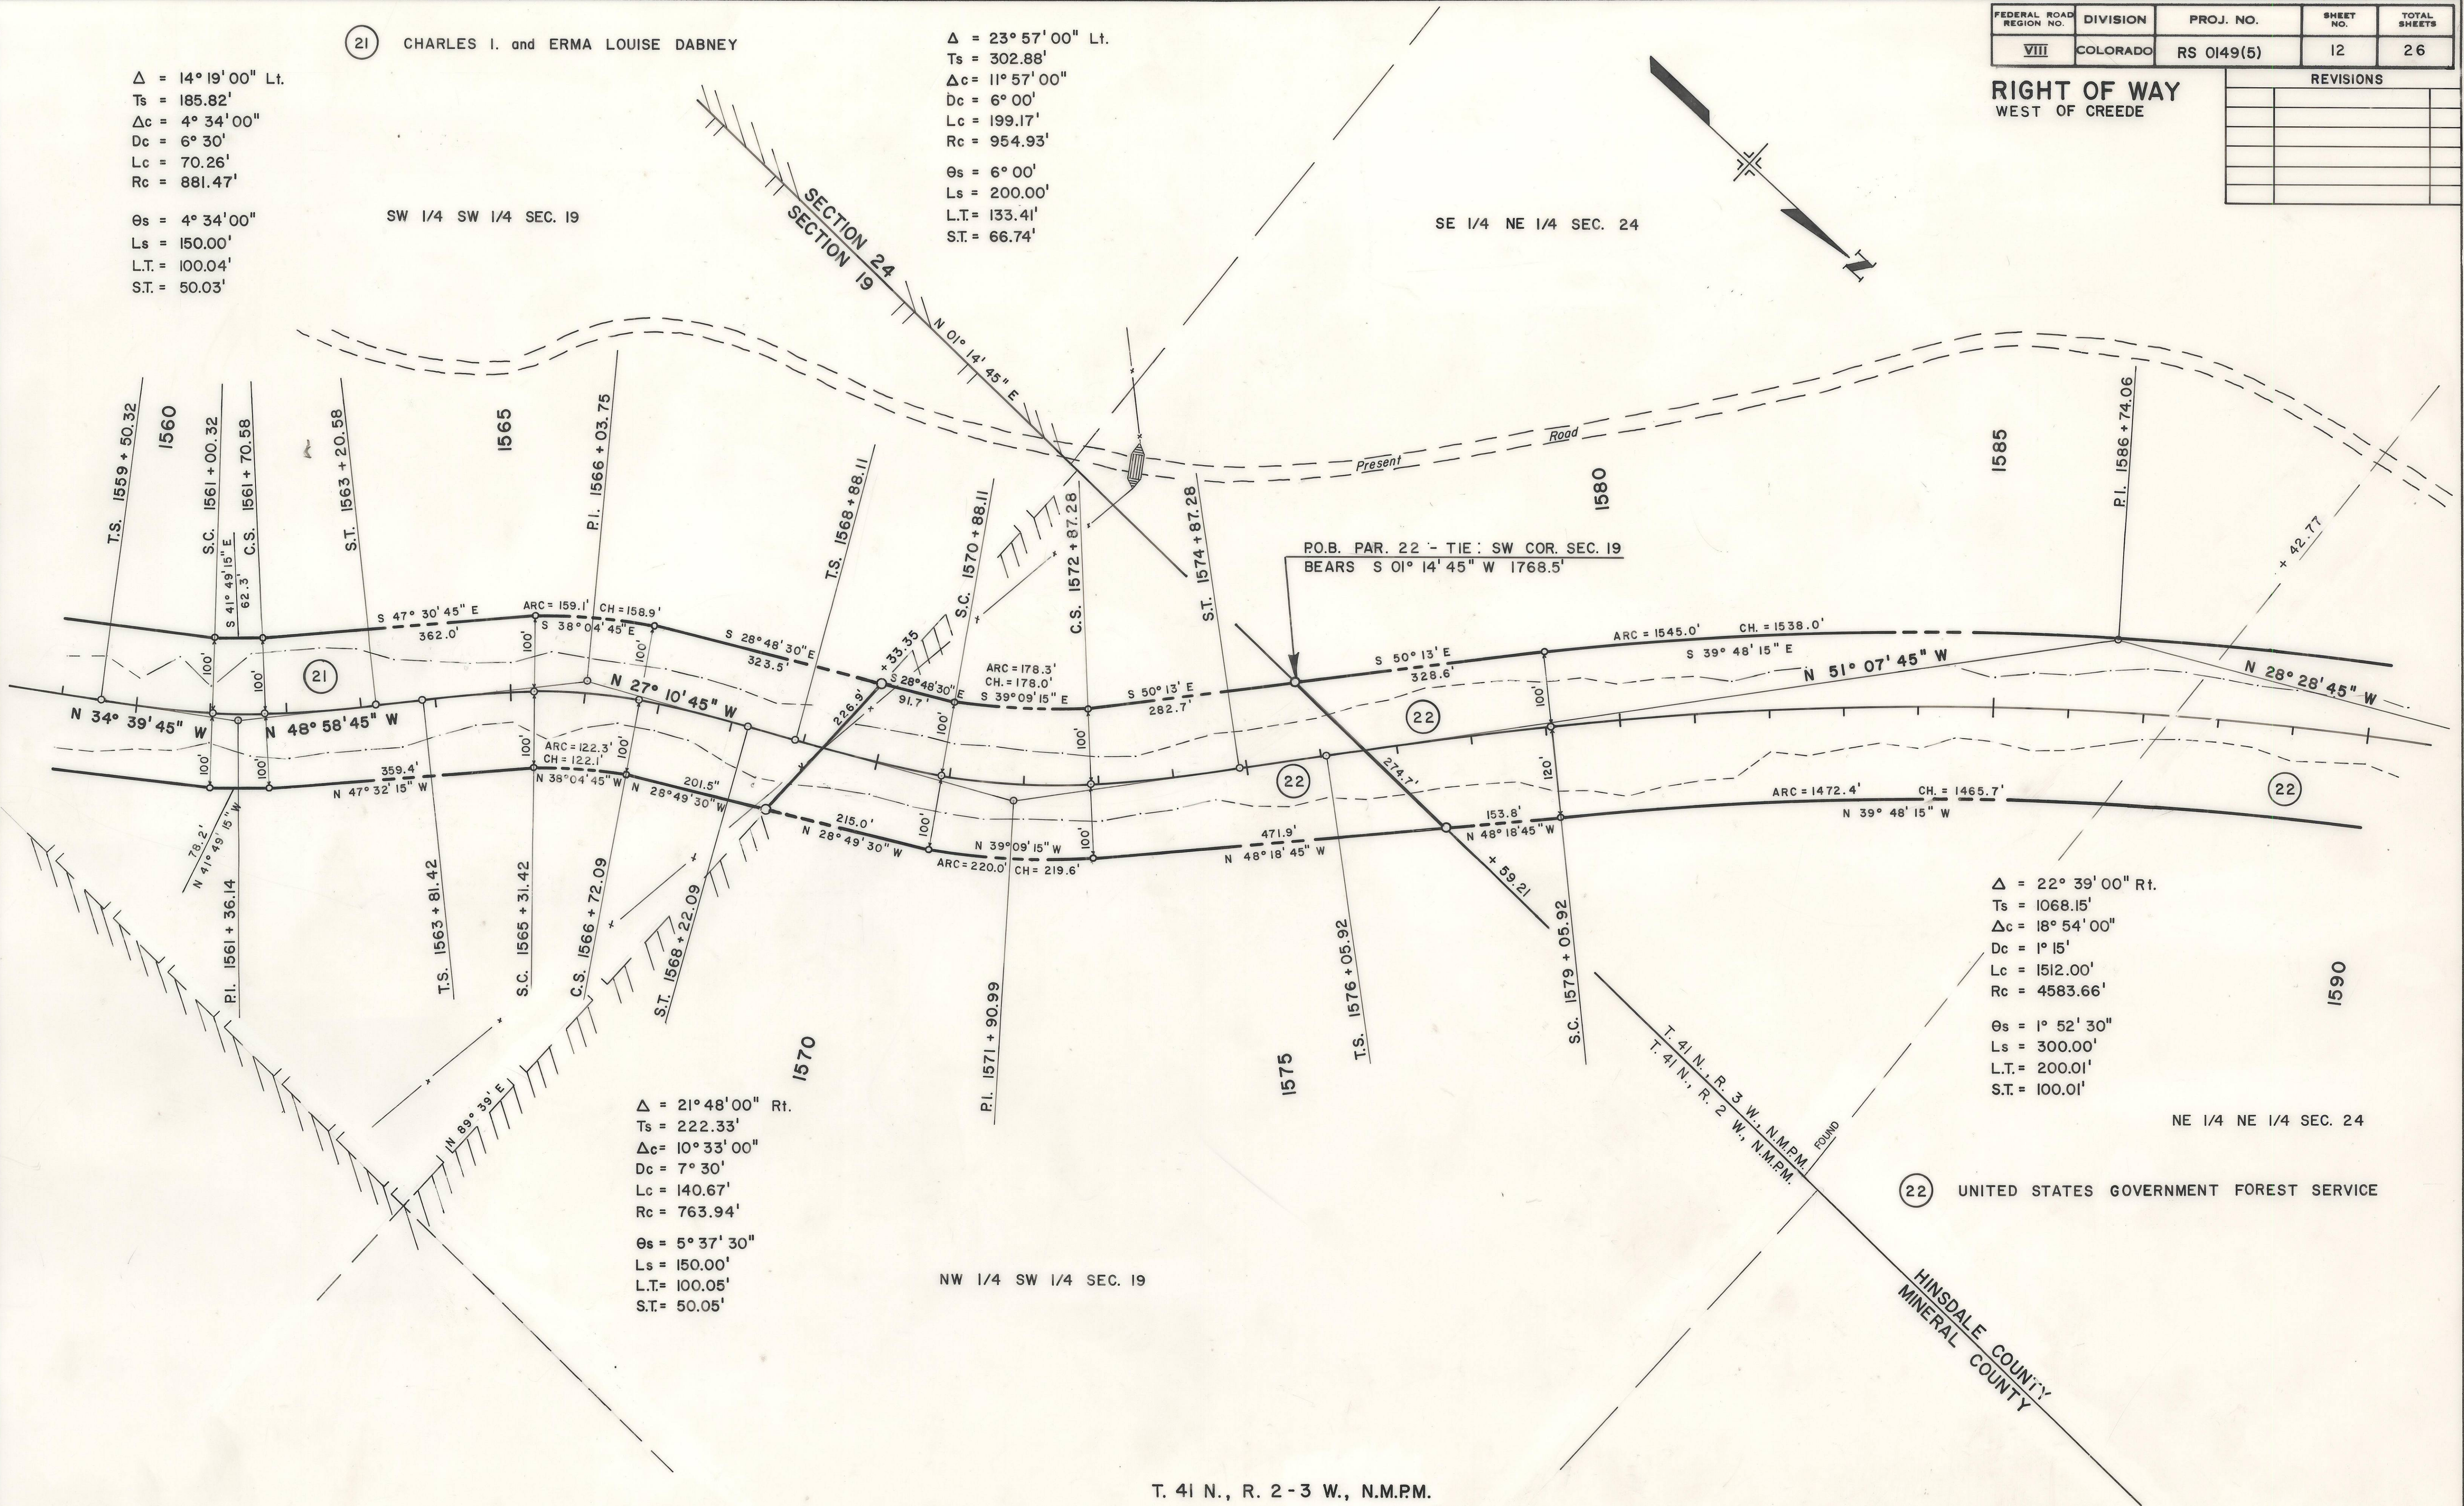

$\Delta = 22^{\circ}39'00''$ Rt.
 $T_s = 1068.15'$
 $\Delta c = 18^{\circ}54'00''$
 $D_c = 1^{\circ}15'$
 $L_c = 1512.00'$
 $R_c = 4583.66'$
 $\theta_s = 1^{\circ}52'30''$
 $L_s = 300.00'$
 $L.T. = 200.01'$
 $S.T. = 100.01'$

NE 1/4 NE 1/4 SEC. 24


(22) UNITED STATES GOVERNMENT FOREST SERVICE

HINSDALE COUNTY
MINERAL COUNTY

T. 41 N., R. 2-3 W., N.M.P.M.

REVISIONS


REVISIONS		

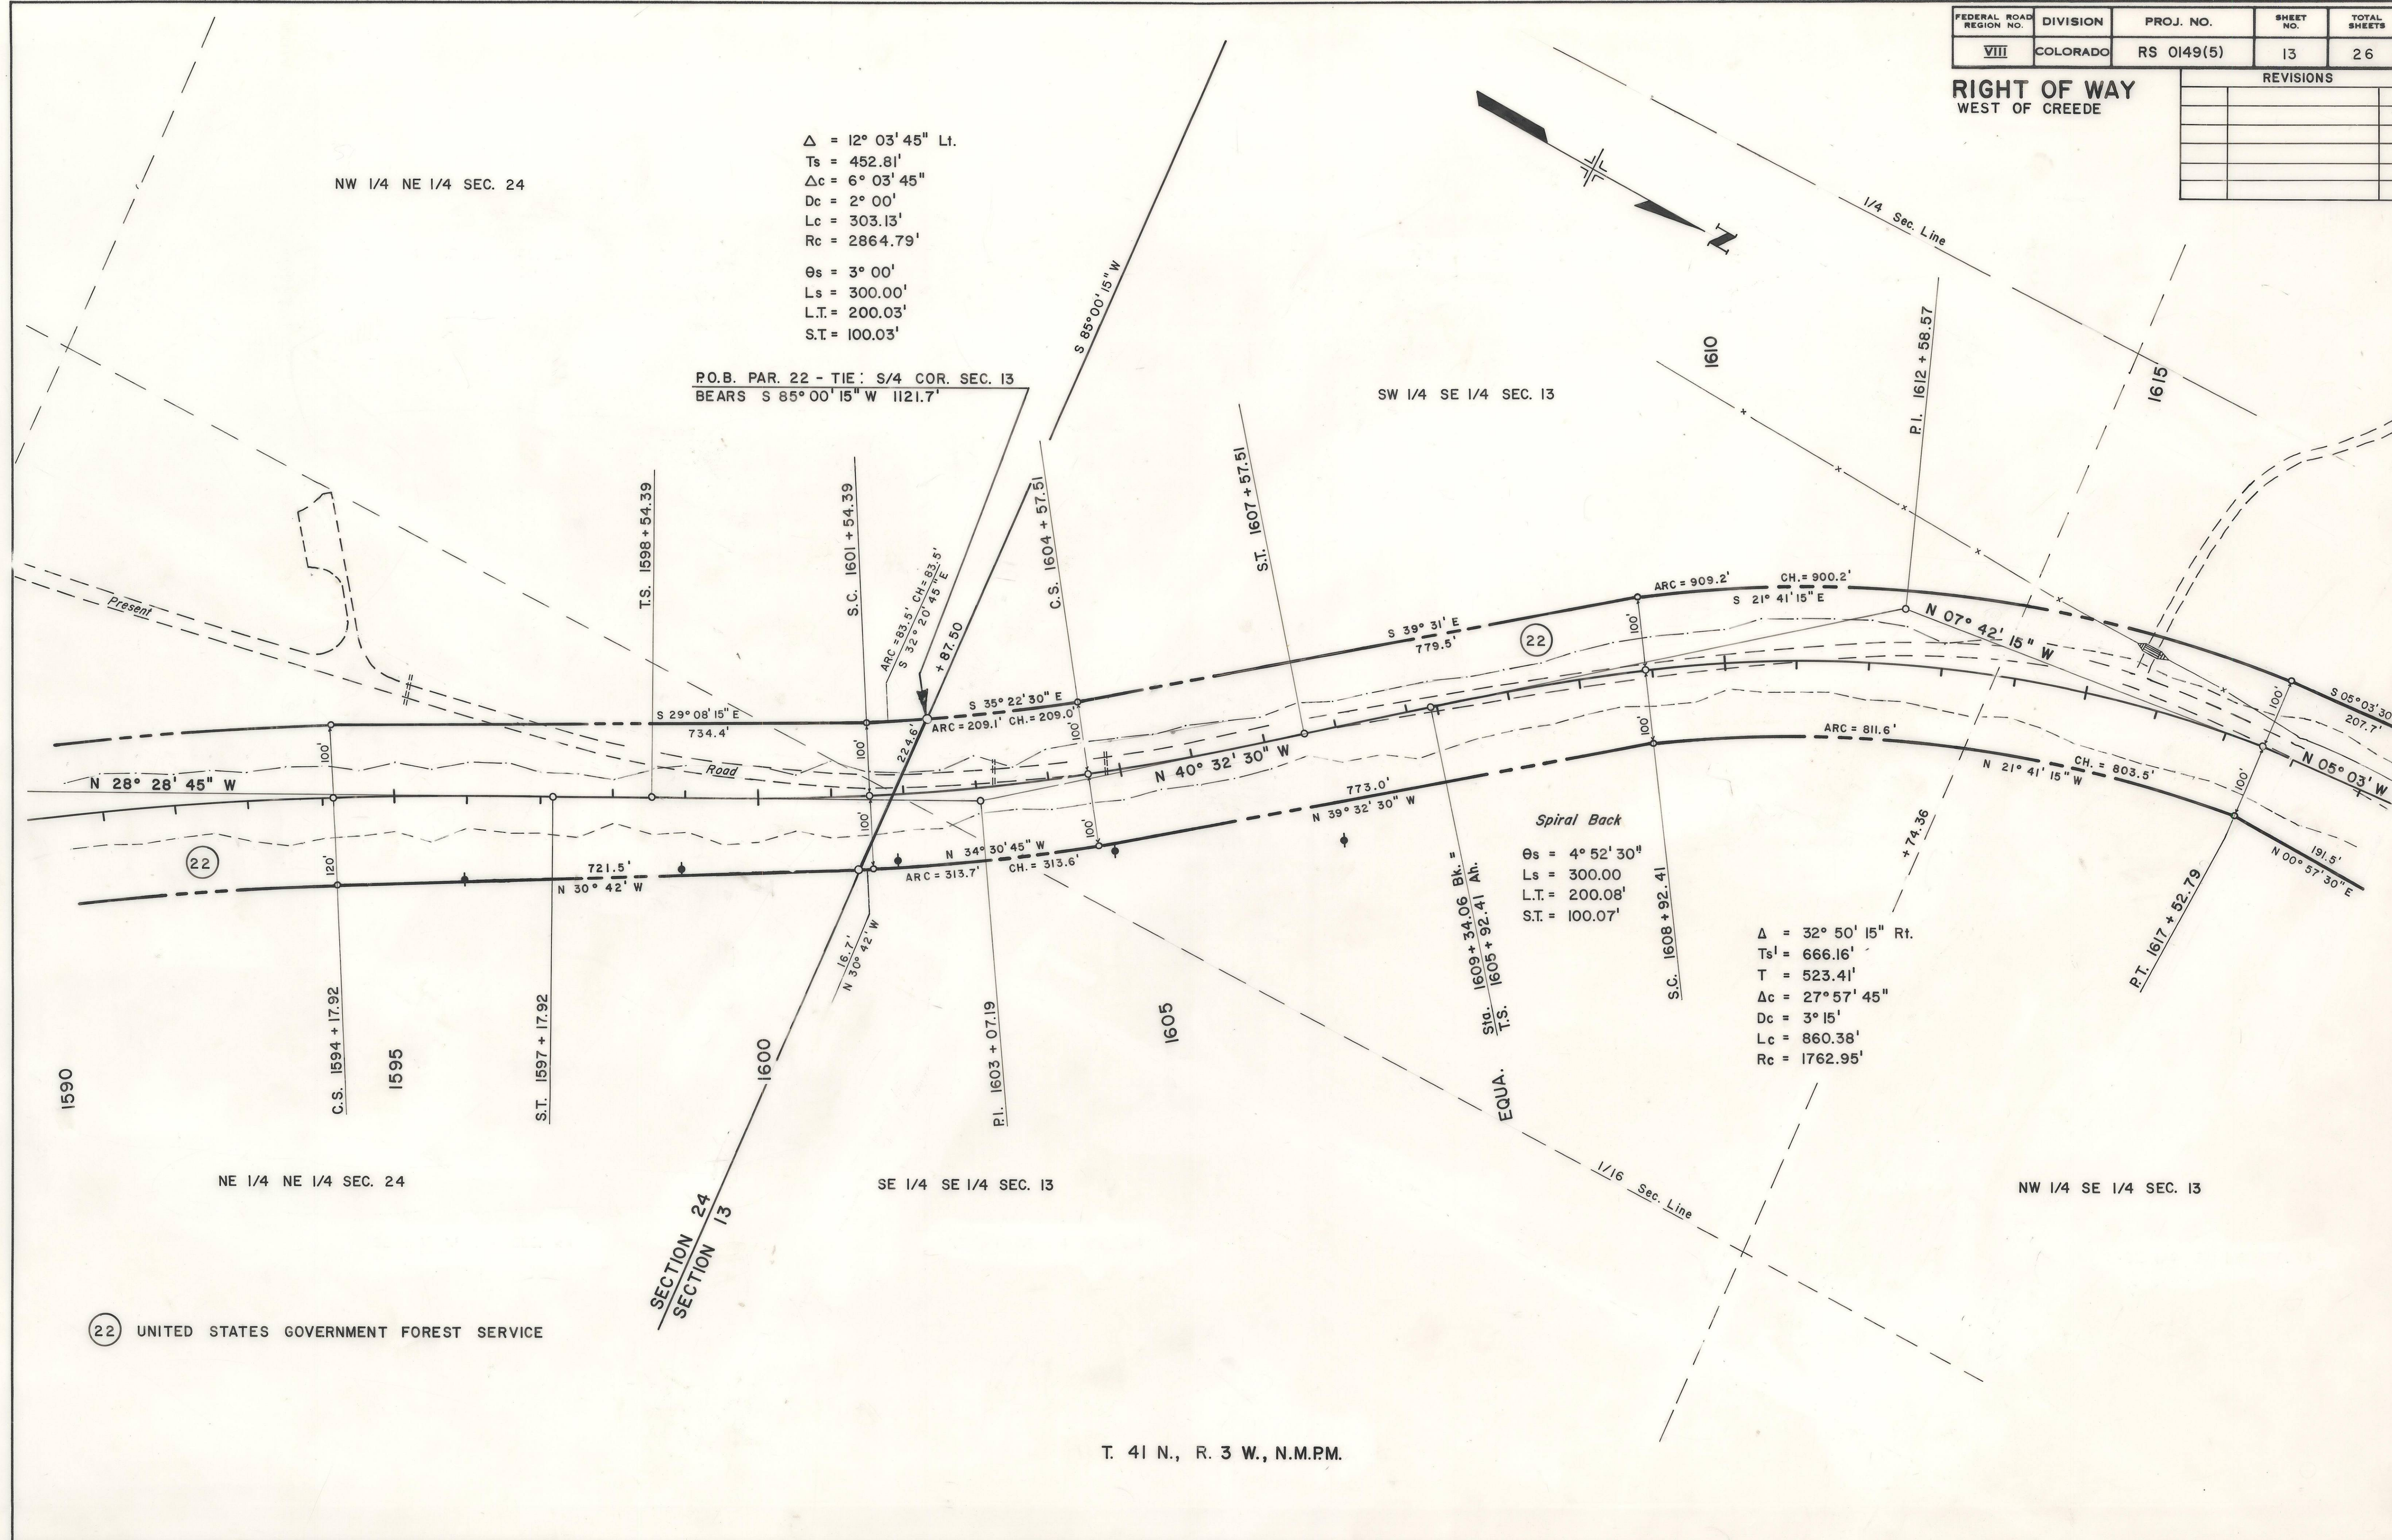

FEDERAL ROAD REGION NO.	DIVISION	PROJ. NO.	SHEET NO.	TOTAL SHEETS
VIII	COLORADO	RS 0149(5)	14	26

RIGHT OF WAY
WEST OF CREEDE

REVISIONS

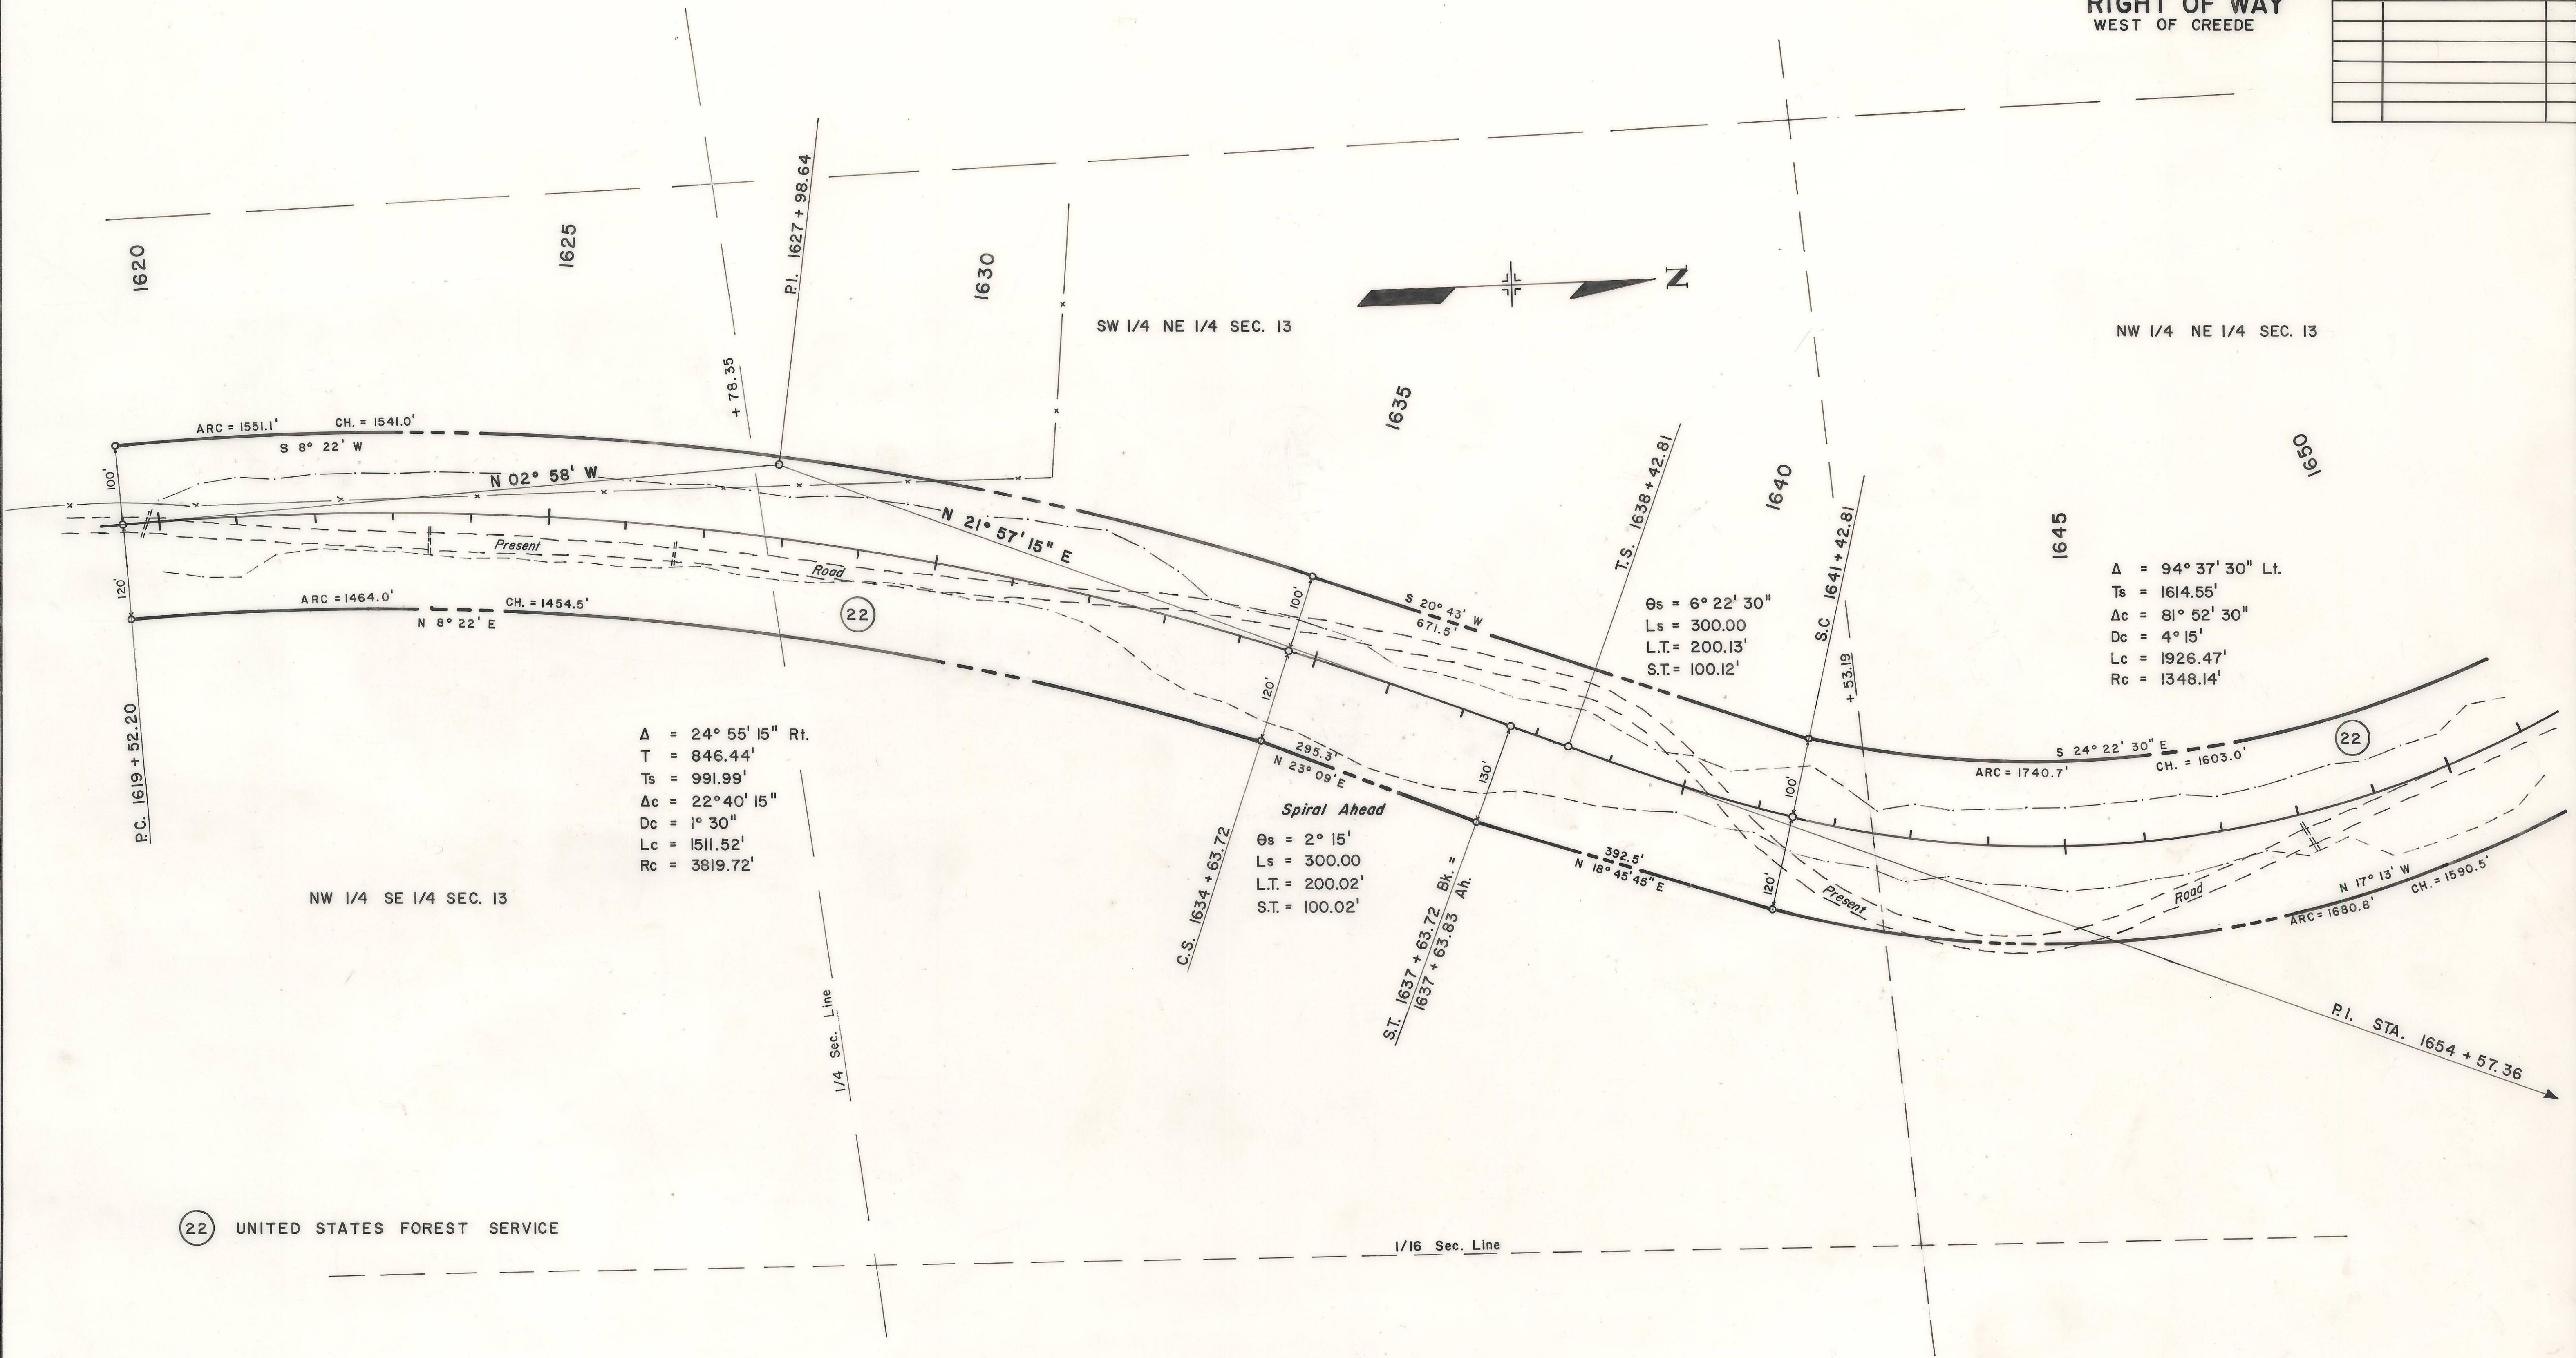


22 UNITED STATES FOREST SERVICE

T. 41 N., R. 3 W., N.M.P.M.

FEDERAL ROAD REGION NO.	DIVISION	PROJ. NO.	SHEET NO.	TOTAL SHEETS
VIII	COLORADO	RS 0149(5)	15	26

RIGHT OF WAY
WEST OF CREEDE

REVISIONS

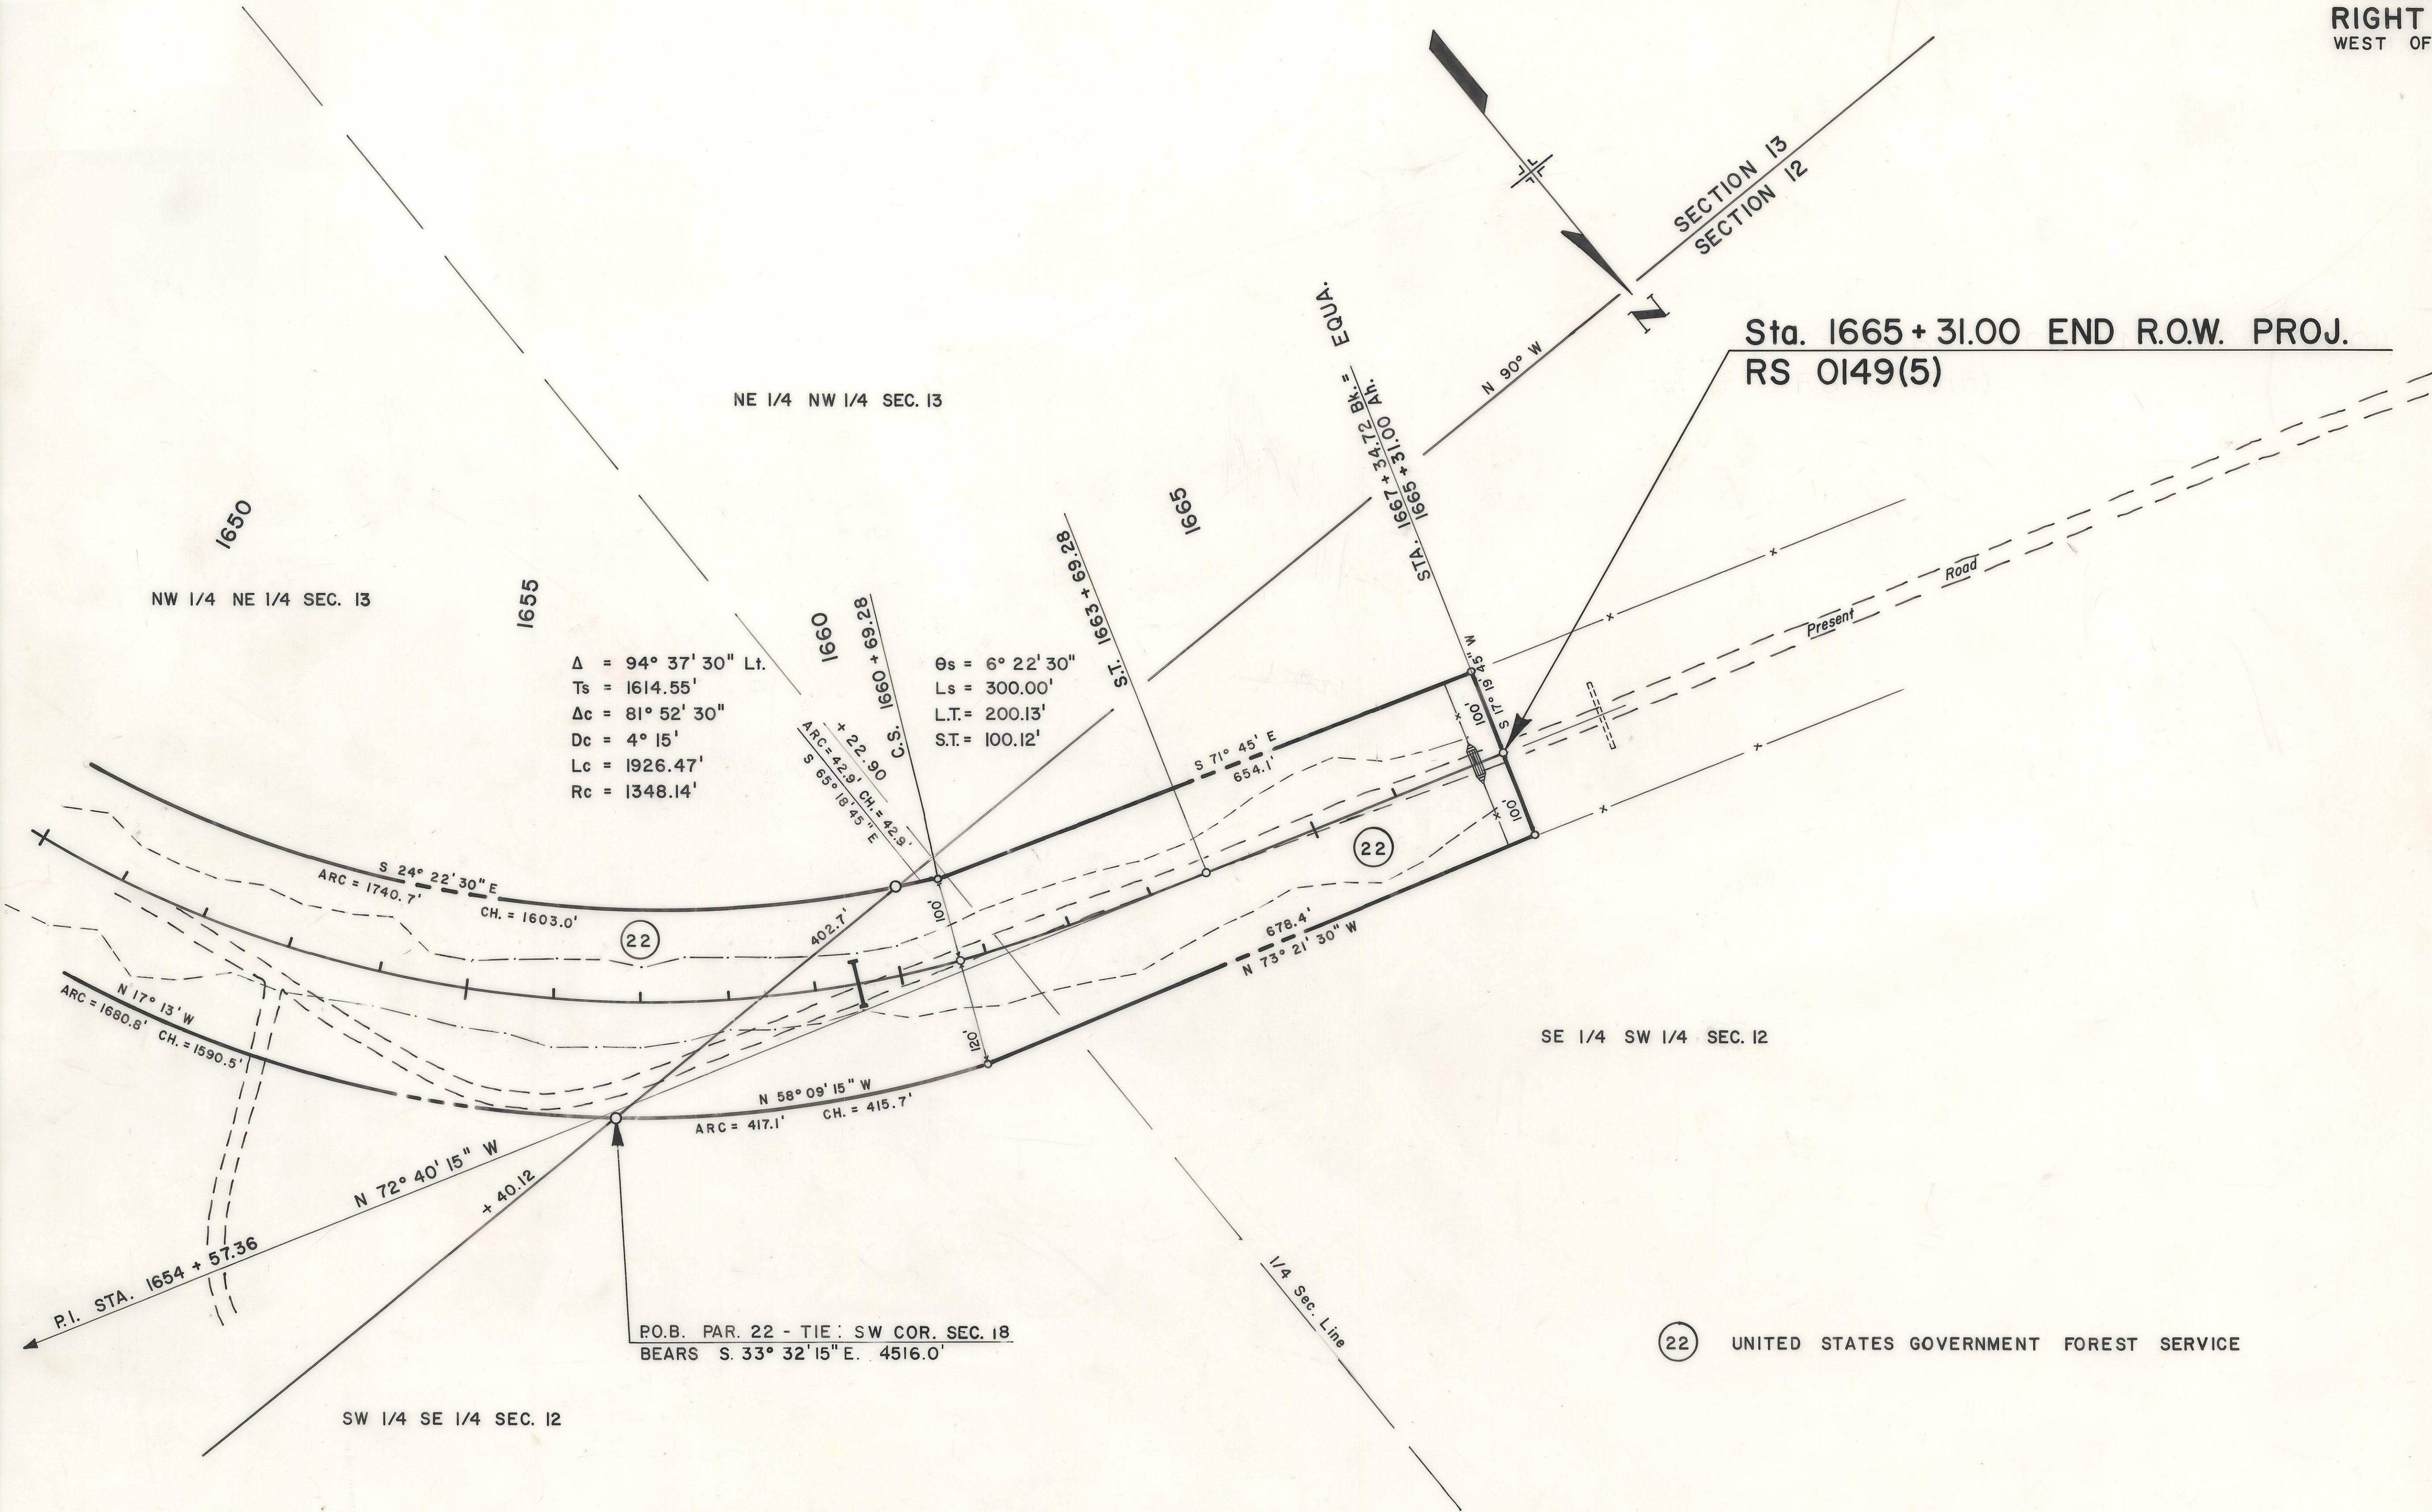

FEDERAL ROAD REGION NO.	DIVISION	PROJ. NO.	SHEET NO.	TOTAL SHEETS
VIII	COLORADO	RS 0149(5)	16	26

RIGHT OF WAY
WEST OF CREEDE


REVISIONS		
7/9/82	Add Parcel 25R	CDB

$\Delta = 19^{\circ} 20'$ Rt.
 $T = 195.2'$
 $\Delta c = 19^{\circ} 20'$
 $Dc = 5^{\circ} 00'$
 $Lc = 386.7'$
 $Rc = 1145.9'$


$\Delta = 170^{\circ} 34'$ Rt.
 $T = 2525.2'$
 $\Delta c = 170^{\circ} 34'$
 $Dc = 27^{\circ} 30'$
 $Lc = 620.2'$
 $Rc = 208.3'$

$\Delta = 99^{\circ} 30' 30''$ Lt.
 $T = 165.1'$
 $\Delta c = 99^{\circ} 30' 30''$
 $Dc = 41^{\circ} 00'$
 $Lc = 242.7'$
 $Rc = 139.7'$

- (23) (26) CHARLES I. & ERMA LOUISE DABNEY
(24) UNITED STATES GOVERNMENT FOREST SERVICE
(25R) (25) WRIGHT'S BRISTOL HEAD RANCHES

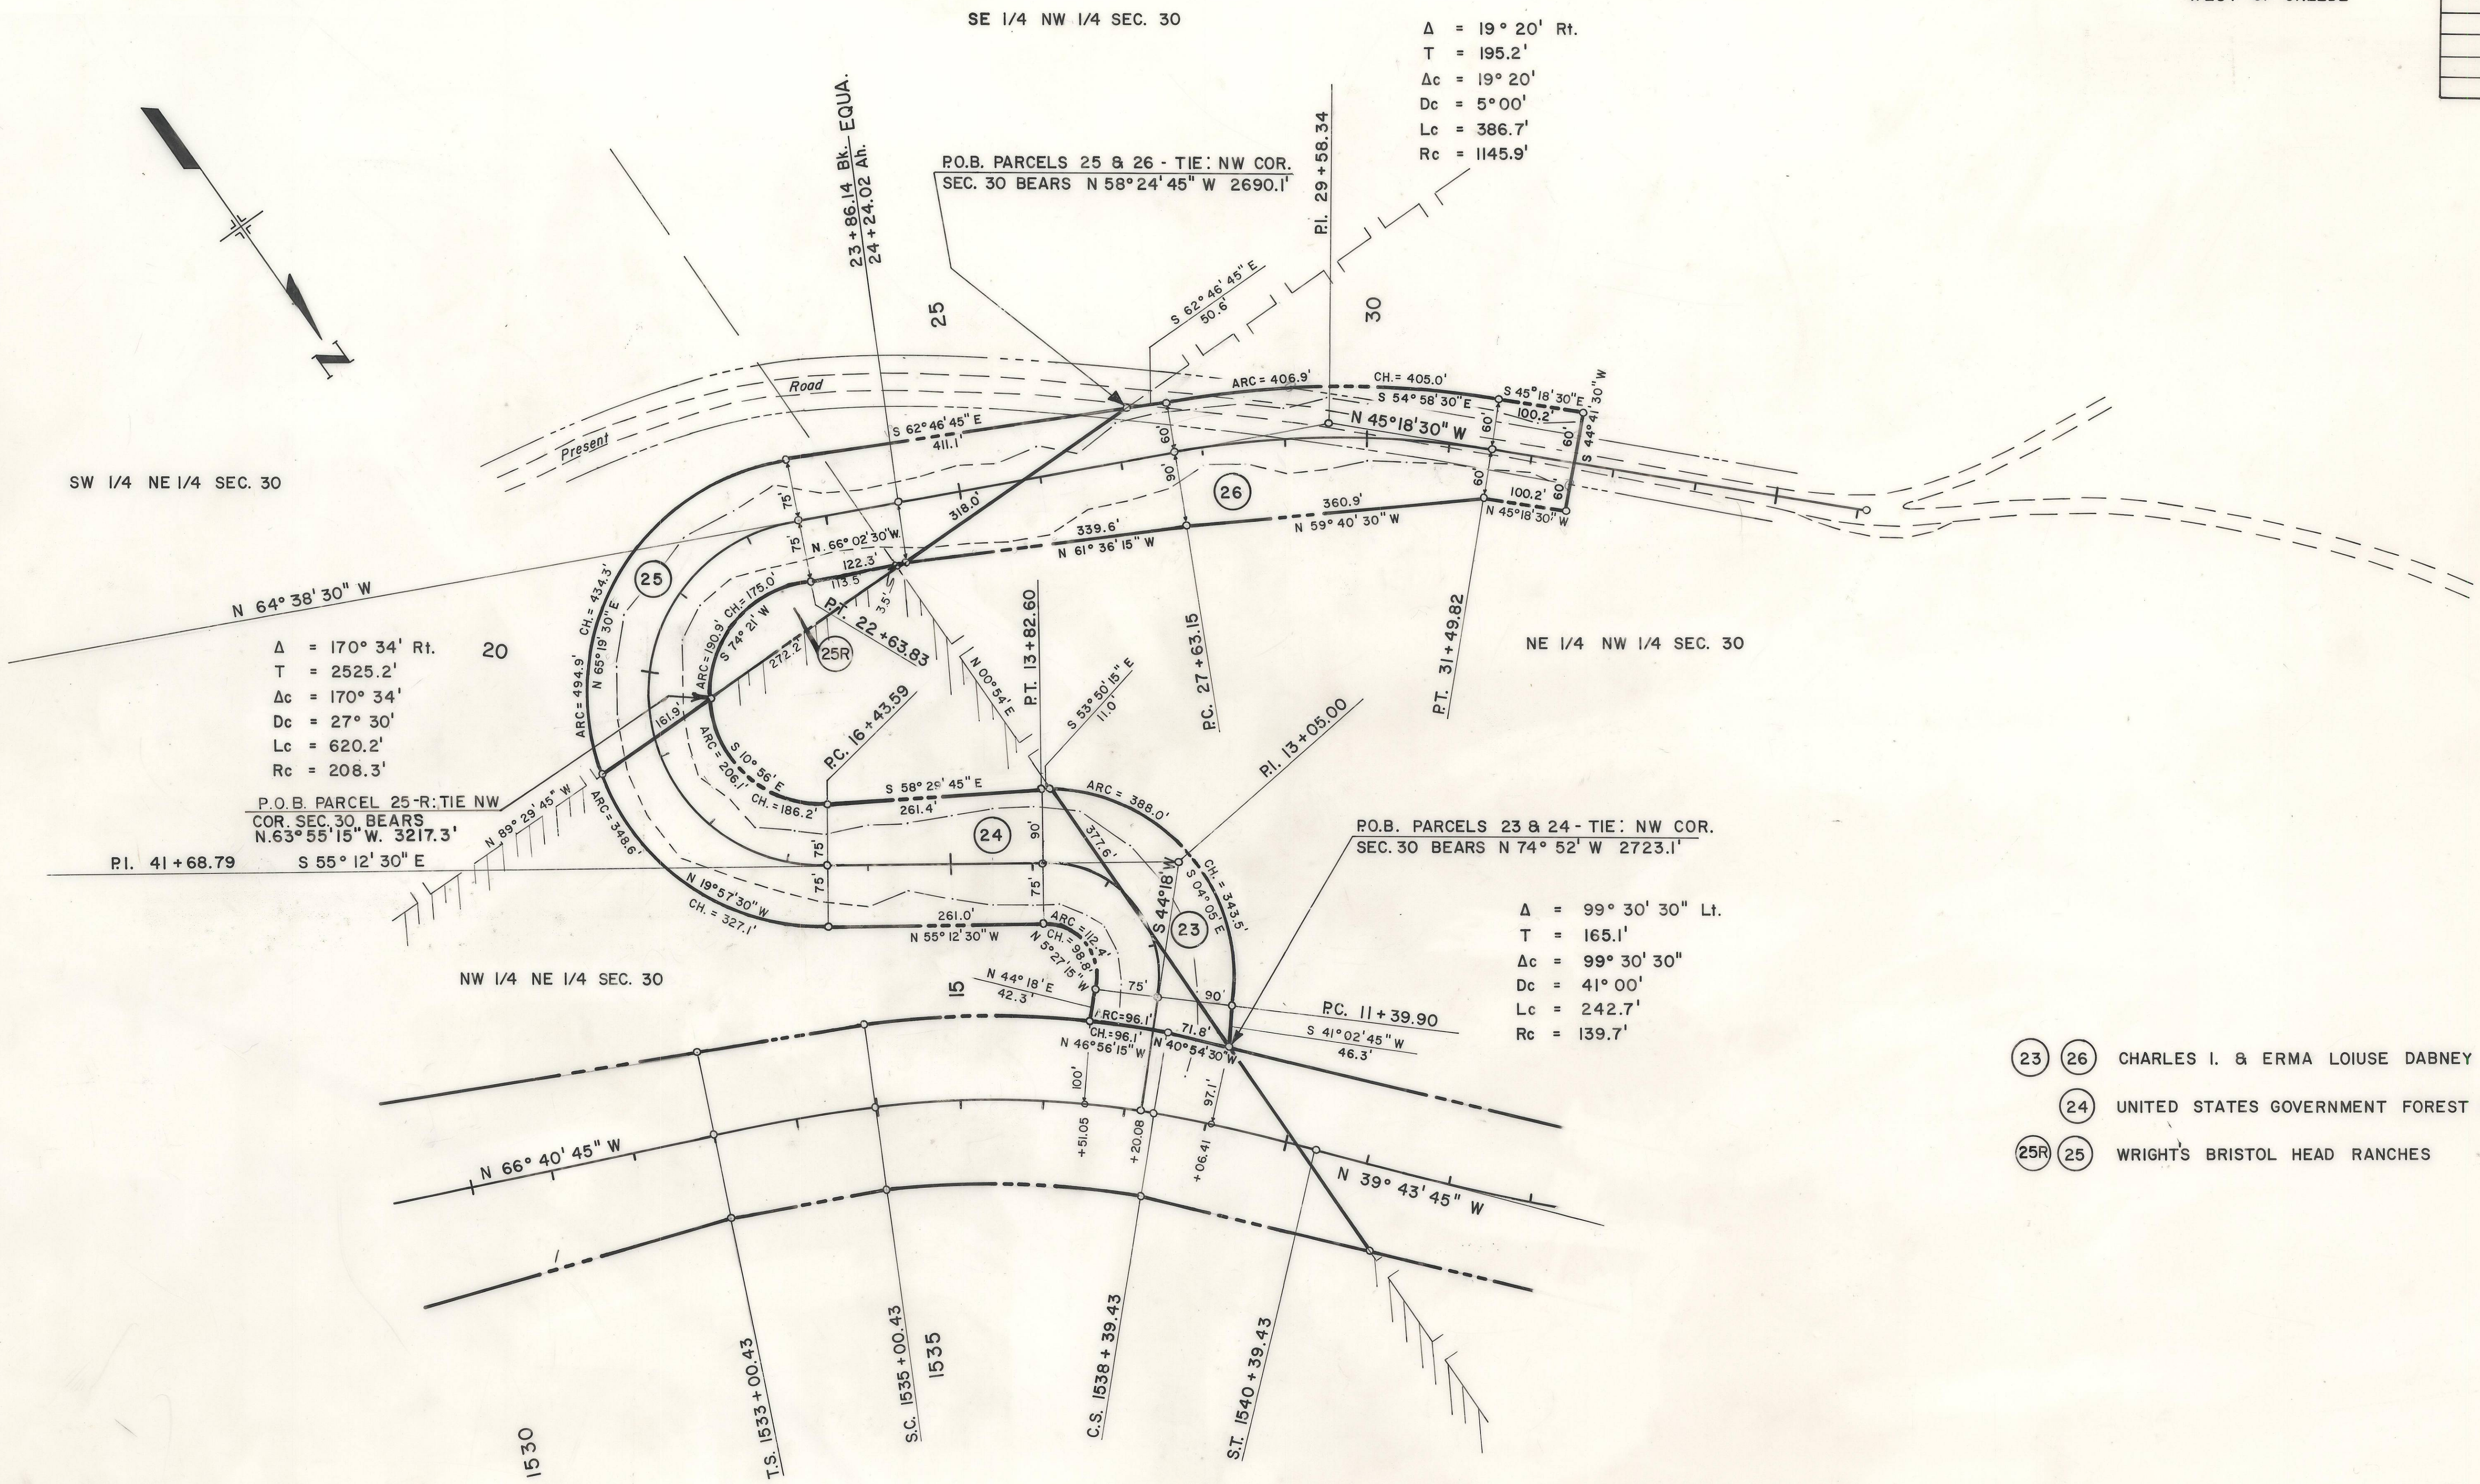

FEDERAL ROAD REGION NO.	DIVISION	PROJ. NO.	SHEET NO.	TOTAL SHEETS
VIII	COLORADO	RS 0149(5)	17	26
RIGHT OF WAY WEST OF CREEDE				
REVISIONS				
II-3-80	Add Old R.O.W.		DAZ	

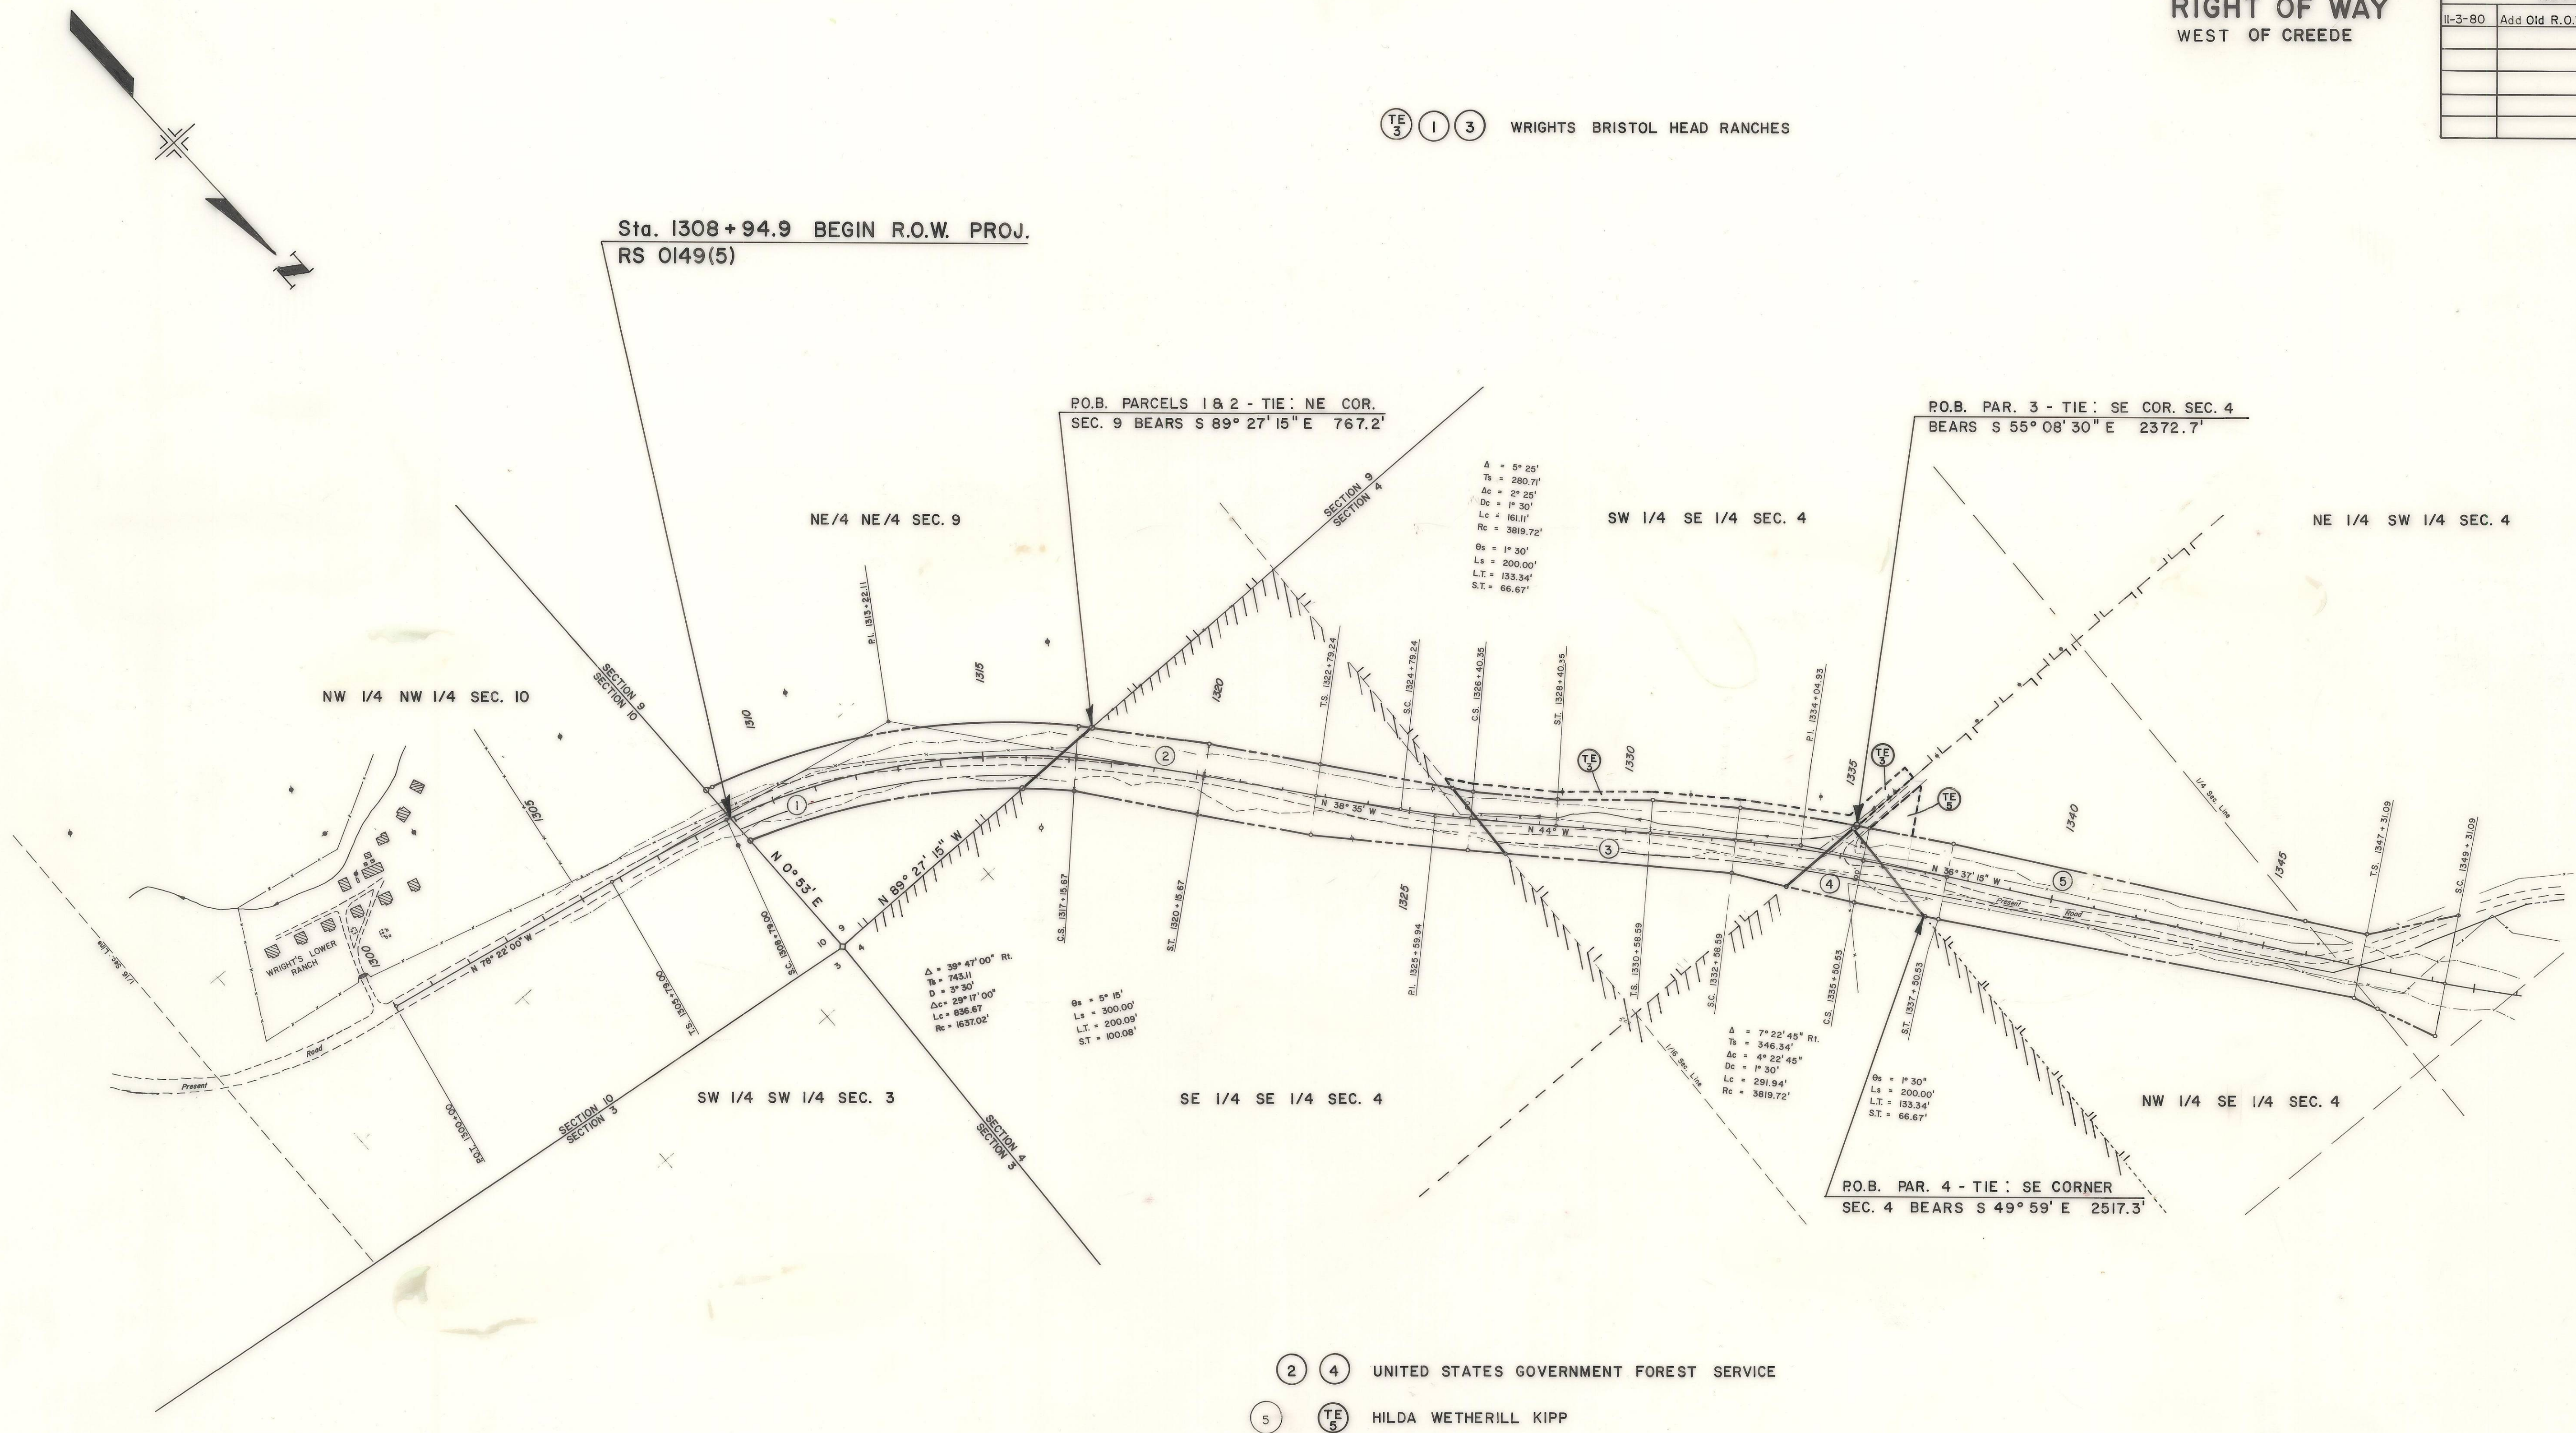

FEDERAL ROAD REGION NO.	DIVISION	PROJ. NO.	SHEET NO.	TOTAL SHEETS
VIII	COLORADO	RS 0149(5)	18	26
RIGHT OF WAY WEST OF CREEDE				
REVISIONS				
11-3-80	Add Old R.O.W.		DA.Z	
2-2-81	Rev. Parcel 13		R.M.	

7 11 13 Rev. FLOYD A. and FLETA MAE FREEMON

NE 1/4 SW 1/4 SEC. 4

SW 1/4 NW 1/4 SEC. 4

P.O.B. PARCELS 5 & 7 -TIE: W1/4 COR.
SEC. 4 BEARS S 64° 24' 15" W 1496.8'

NE 1/4 NE 1/4 SEC. 5

P.O.B. PARCELS 12 & 13 Rev. / TIE: SE
COR. SEC. 32 BEARS S 82° 50' 15" E
1402.8'

SW 1/4 SE 1/4 SEC. 32

P.O.B. PAR. 8 & 11 - TIE: SE CORNER
SEC. 32 BEARS N 35° 27' W 172.0'

P.O.B. PAR. 6 -TIE: W/4 CORNER
SEC. 4 BEARS S 54° 42' W 1662.4'

SE 1/4 NW 1/4 SEC. 4

NW 1/4 NW 1/4 SEC. 4

NE 1/4 NW 1/4 SEC. 4

P.O.B. PARCELS 9 & 10 - TIE: SE COR.
SEC. 32 BEARS S 03° 05' 30" W 55.6'

SE 1/4 SE 1/4 SEC. 32

SW 1/4 SW 1/4 SEC. 33

5 8 HILDA WETHERILL KIPP
6 12 KENNETH M. and KATHERINE I. ELLISON

9 10 UNITED STATES GOVERNMENT FOREST SERVICE


T. 40-41 N., R. 2 W., N.M.P.M.

FEDERAL ROAD REGION NO.	DIVISION	PROJ. NO.	SHEET NO.	TOTAL SHEETS
VIII	COLORADO	RS 0149(5)	19	26


RIGHT OF WAY
WEST OF CREEDE

REVISIONS		
2-2-81	Rev. Parcel 13	
	Added Parcels 13-A, 13-B	
	13-C, 13-D	R.M.


- Rev
13 13-C 13-D TE 13
14
13-B
13-A
- FLOYD A. and FLETA MAE FREEMON
ROBERT K. MILAM
DONALD D. & SUSAN R. ELOE
JAMES R. and DOROTHY WHITCOMB
FLOYD A. and FLETA MAE FREEMON

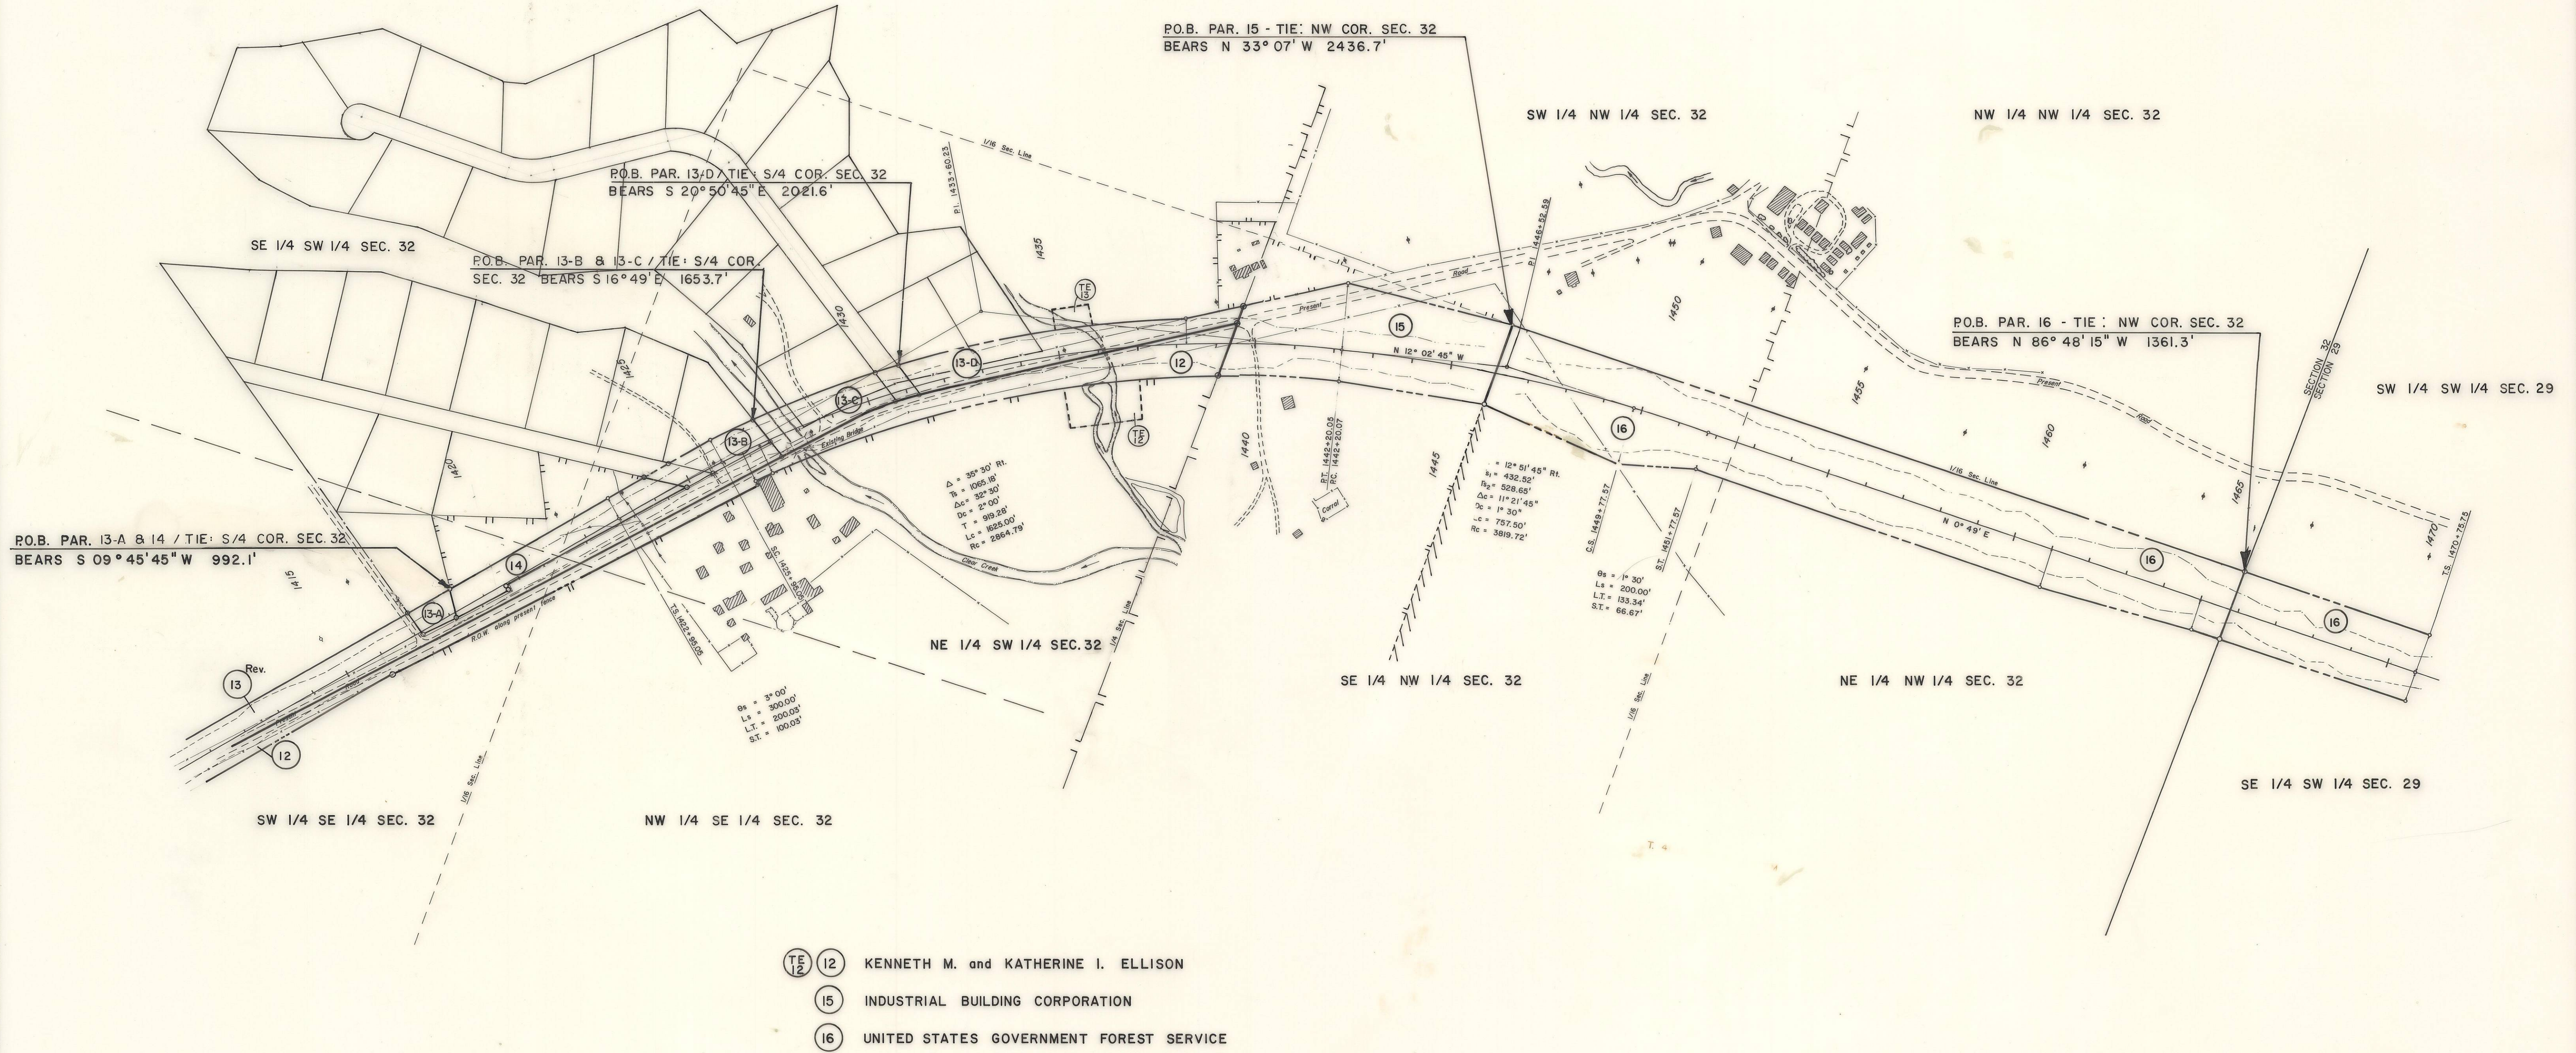

FEDERAL ROAD REGION NO.	DIVISION	PROJ. NO.	SHEET NO.	TOTAL SHEETS
VIII	COLORADO	RS 0149(5)	20	26
RIGHT OF WAY WEST OF CREEDE				
REVISIONS				

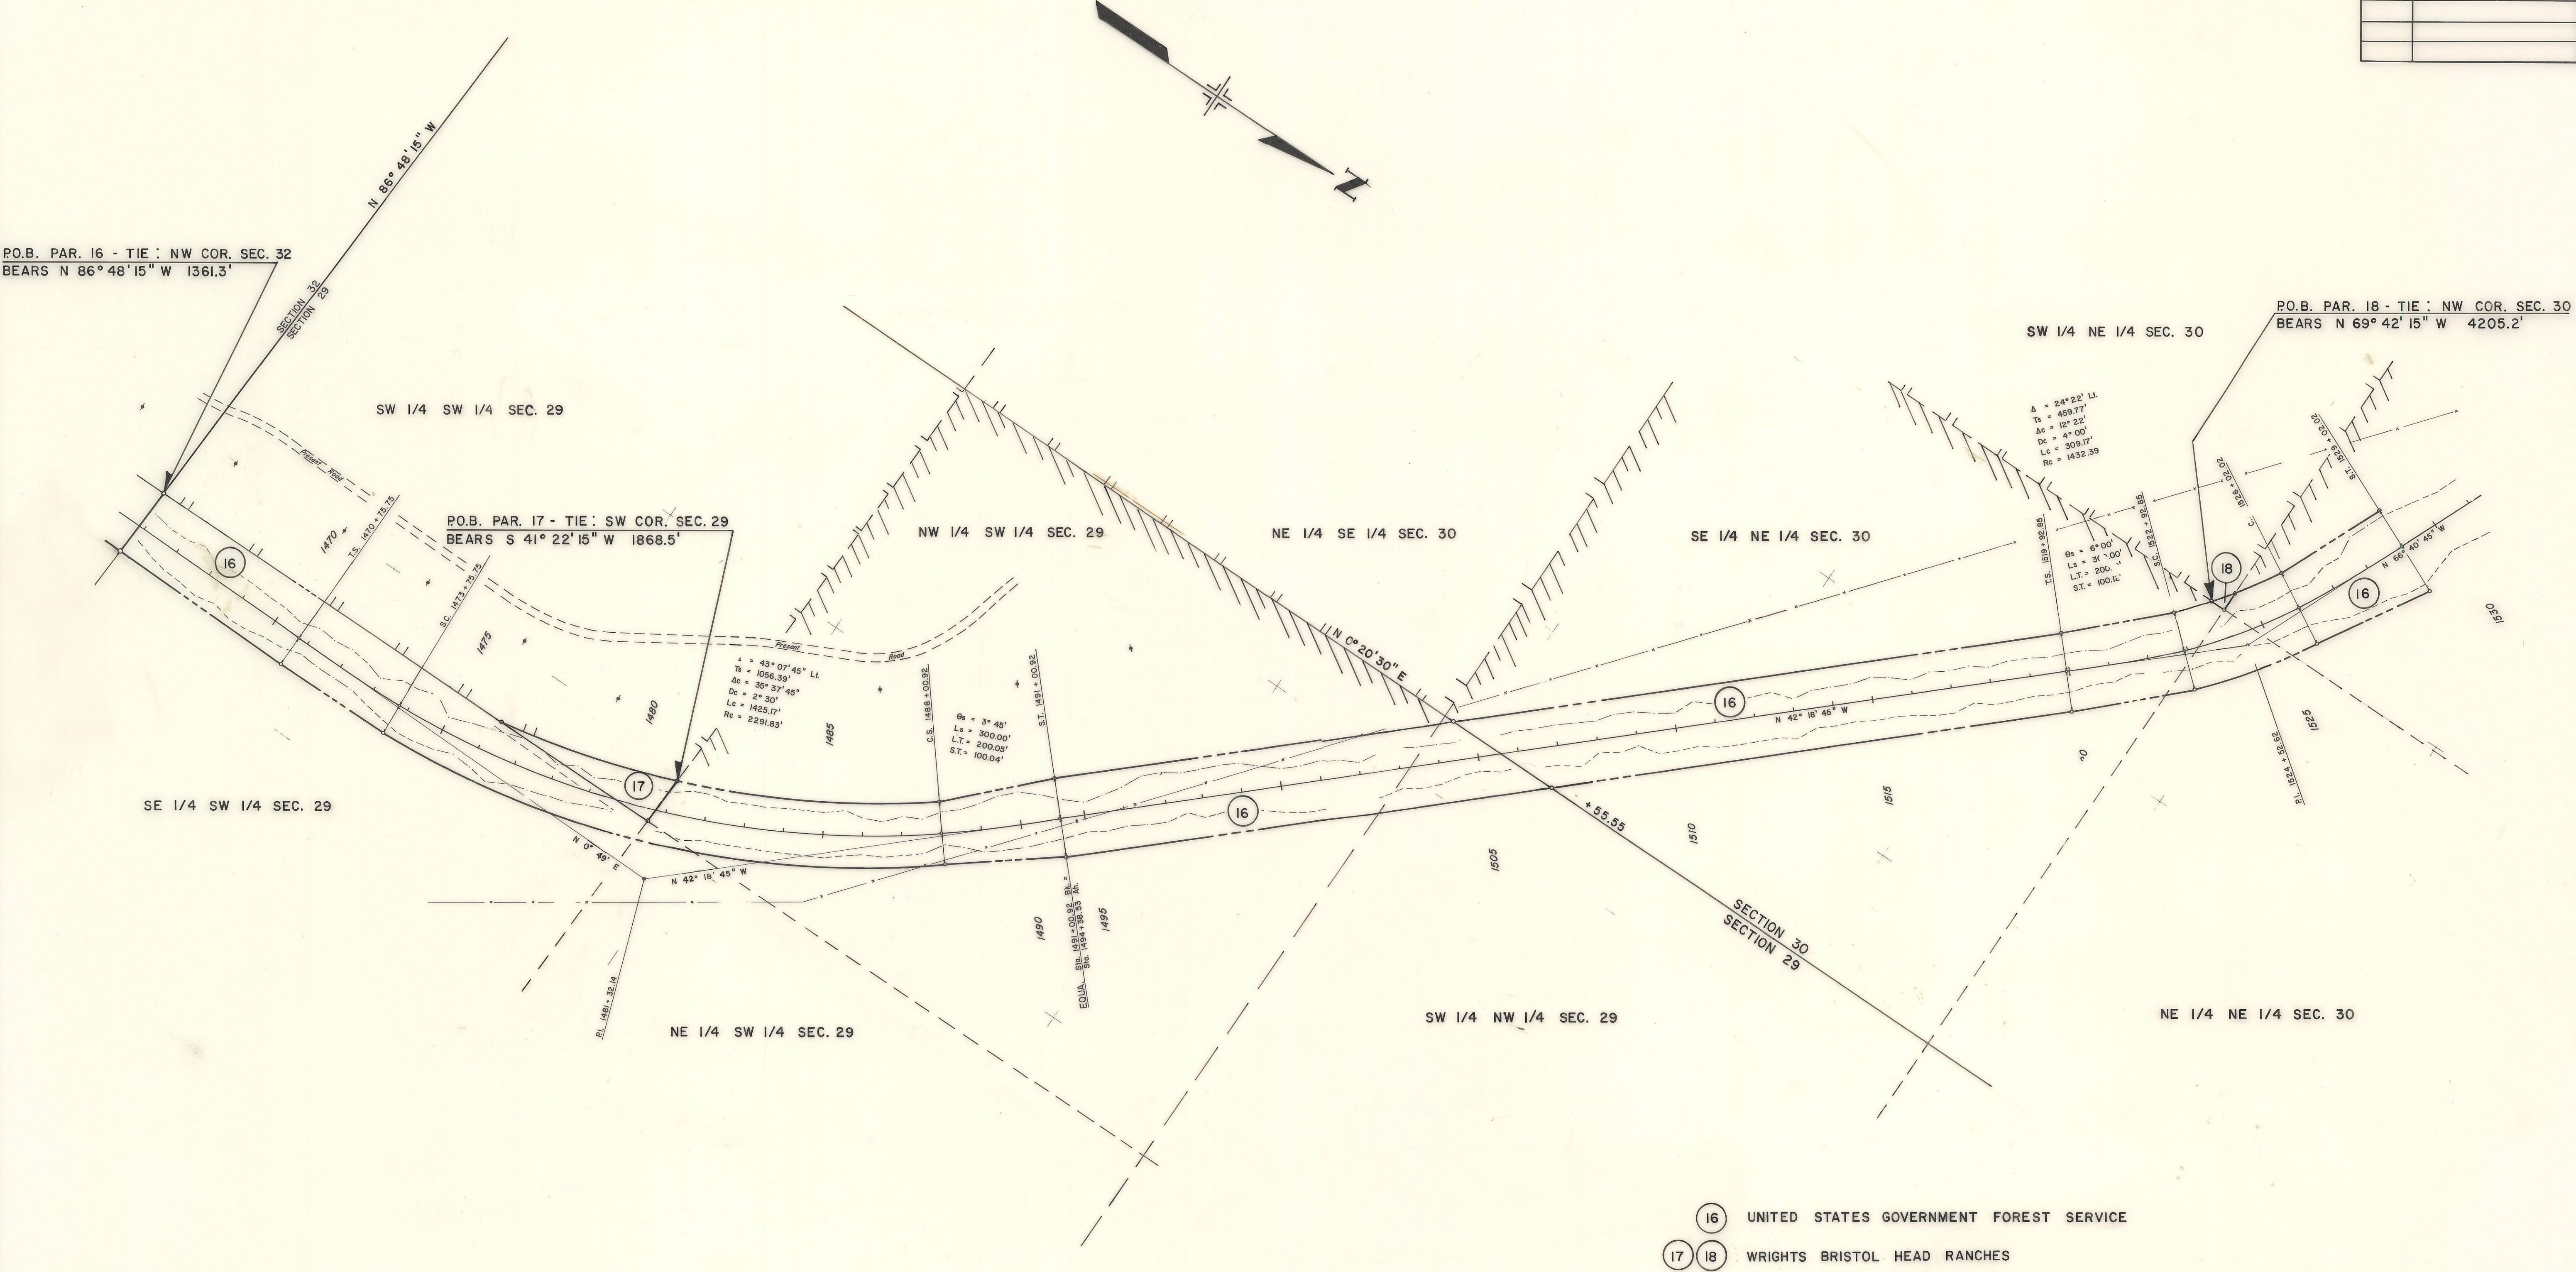



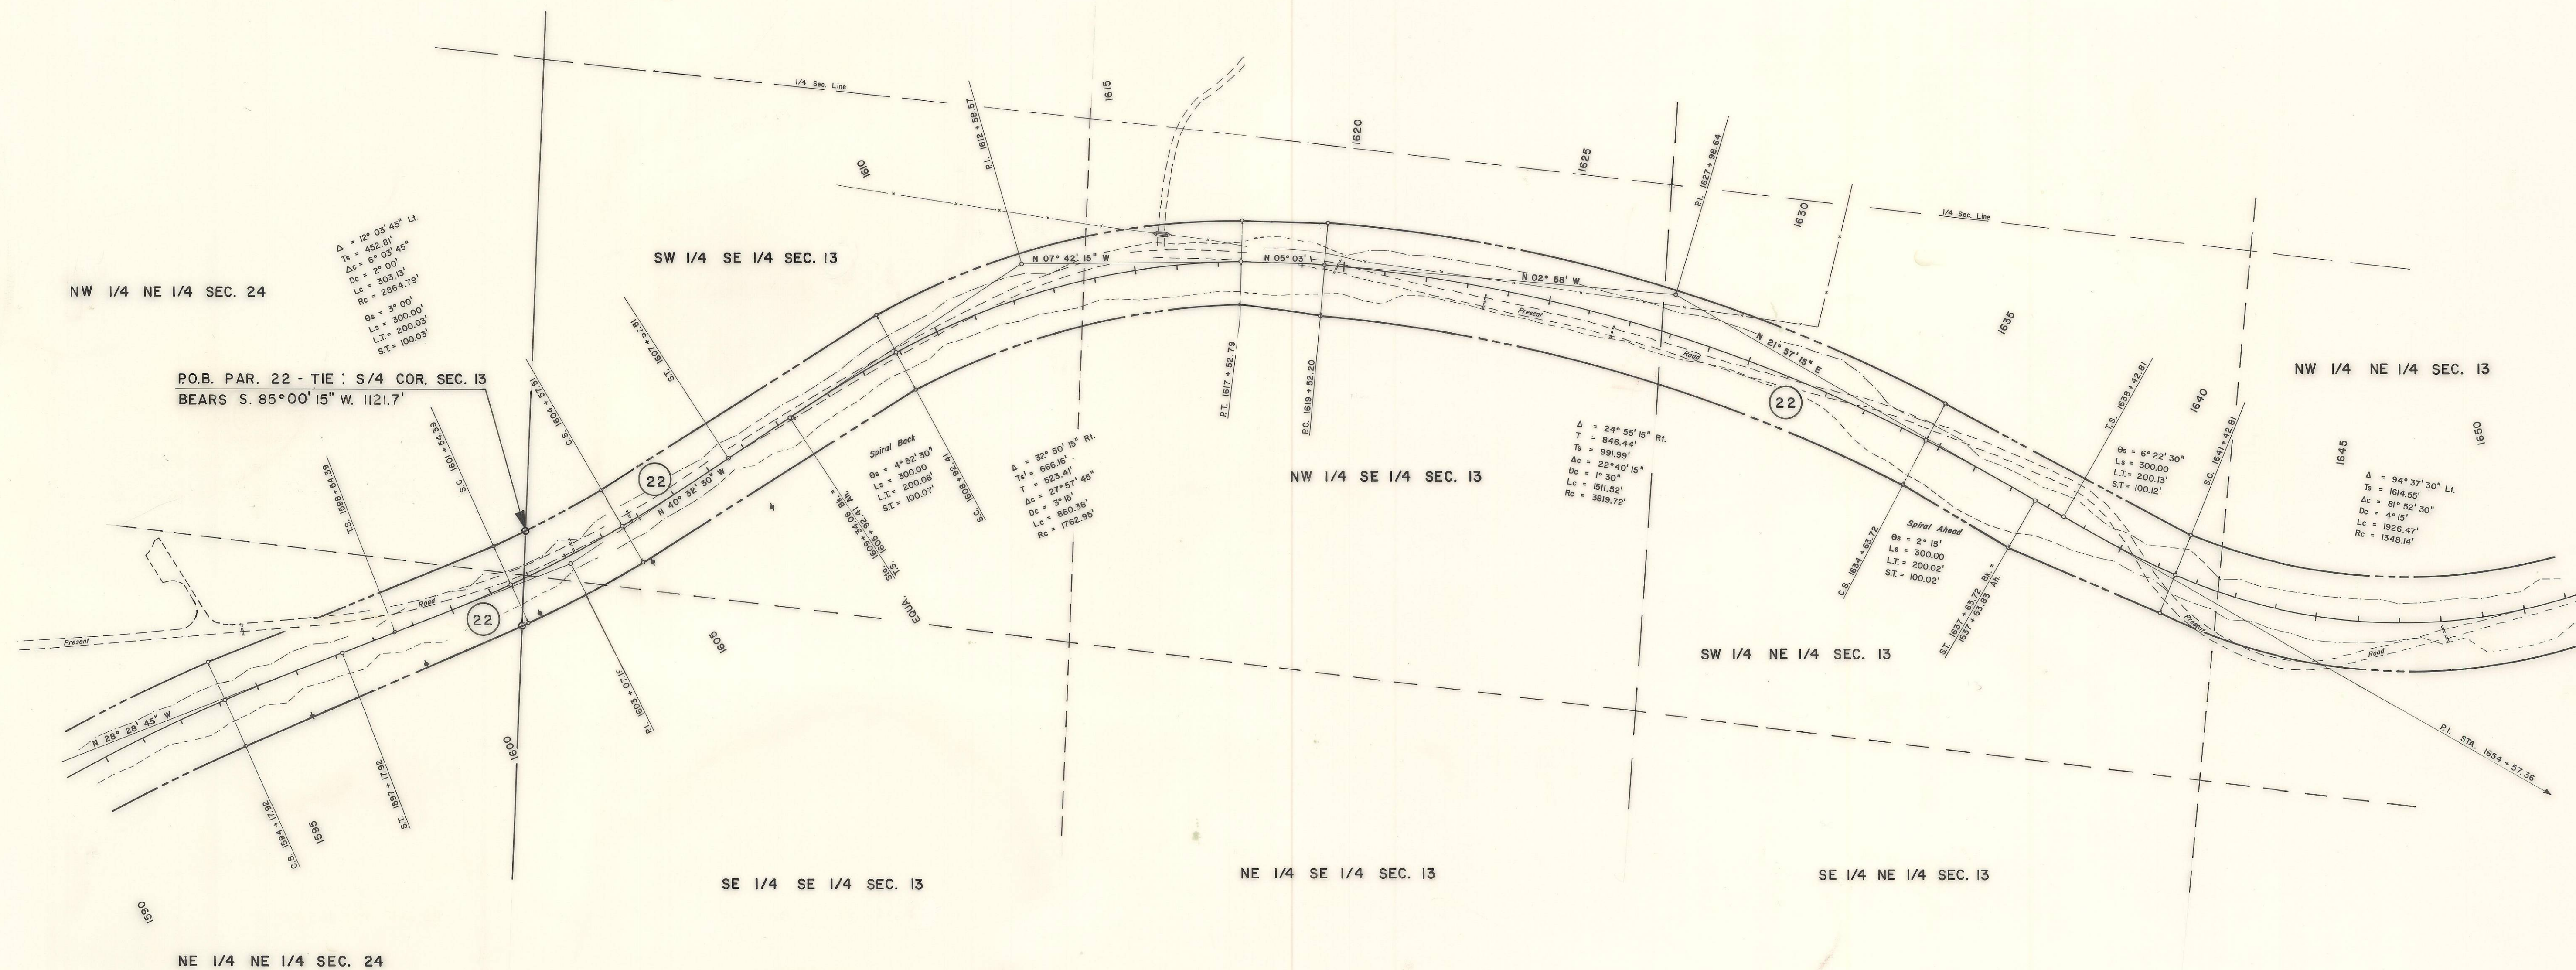


(22) UNITED STATES GOVERNMENT FOREST SERVICE

T. 41 N., R. 3 W., N.M.P.M.

FEDERAL ROAD REGION NO.	DIVISION	PROJ. NO.	SHEET NO.	TOTAL SHEETS
VIII	COLORADO	RS 0149(5)	23	26

RIGHT OF WAY
WEST OF CREEDE

REVISIONS

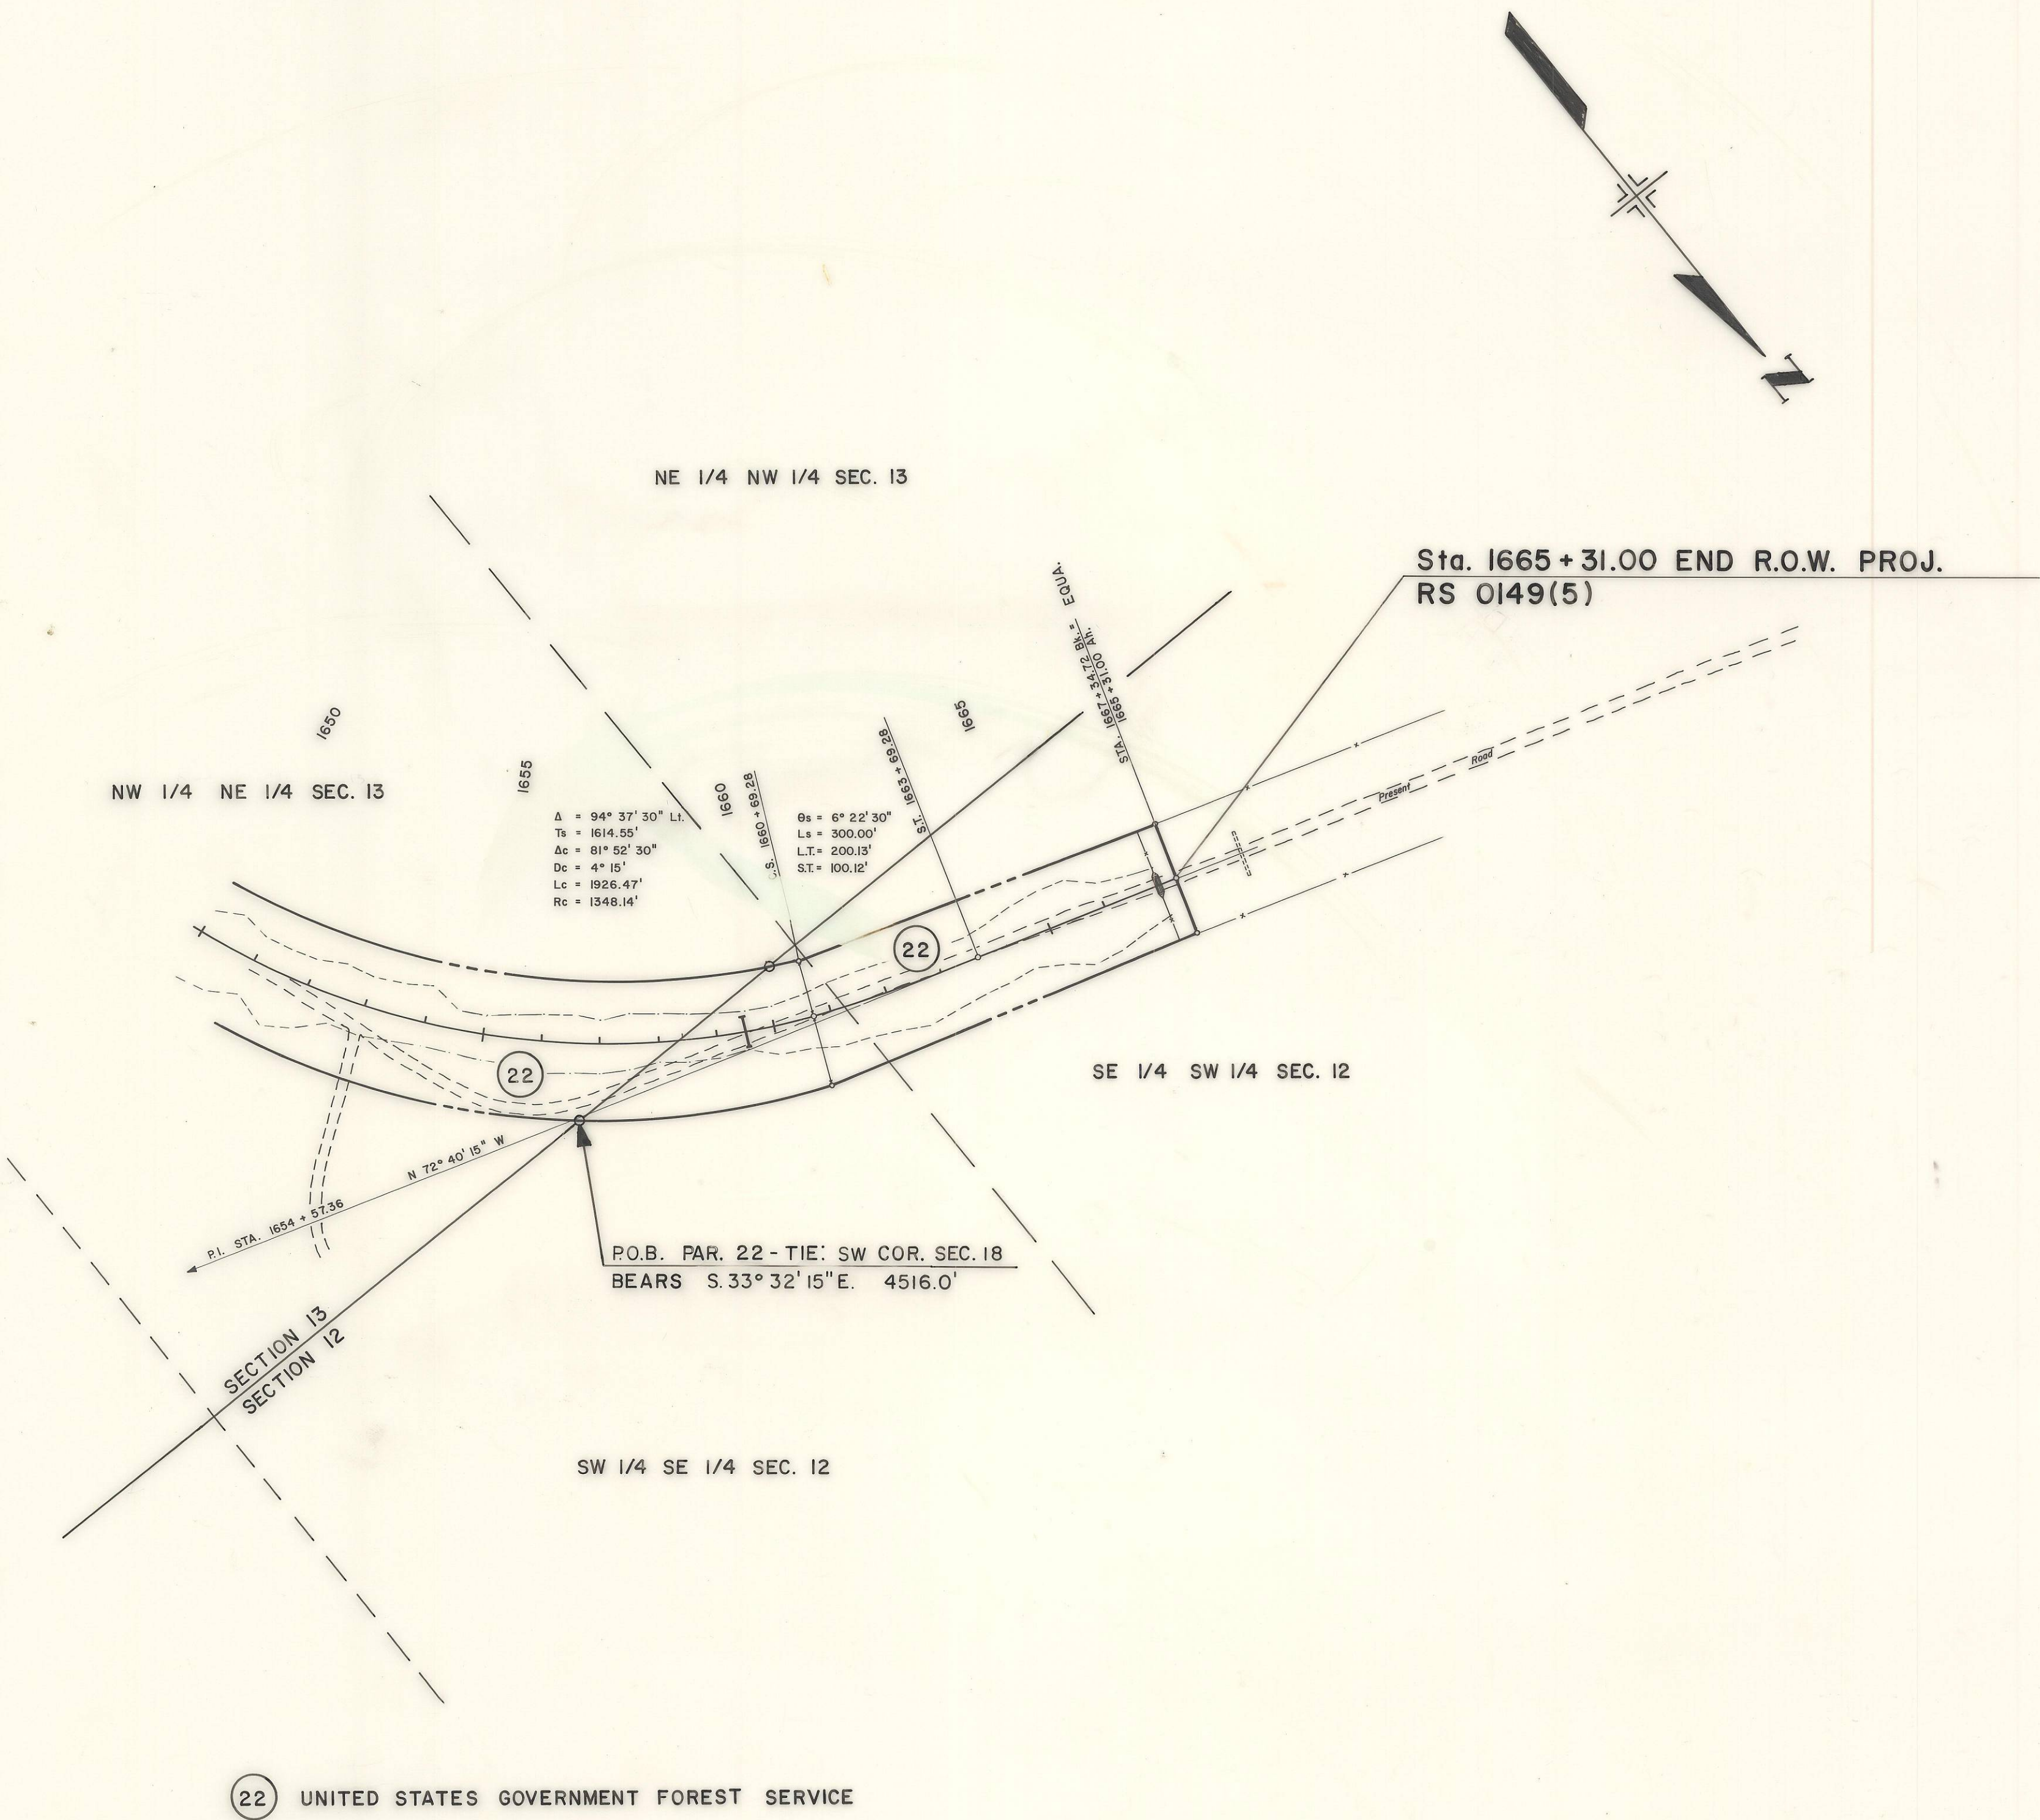

KEY TO OWNERSHIP

- FLOYD A. and FLETA MAE FREEMON (7) (11) (13) (13C) (13D)
- FLOYD A. and FLETA MAE FREEMON - Subdivision
- WRIGHTS BRISTOL HEAD RANCHES (1) (3)
- UNITED STATES GOVERNMENT FOREST SERVICE (2) (4) (9) (10) (16)
- HILDA WETHERILL KIPP (5) (8)
- KENNETH M. and KATHERINE I. ELLISON (6) (12)
- ROBERT K. MILAM (14)
- INDUSTRIAL BUILDING CORPORATION (15)
- CHARLES I. and DOROTHY STEELE
- E.W. and MARY R. SCHMIDT
- JAMES R. and DOROTHY WHITCOMB (13A)
FLOYD A. and FLETA MAE FREEMON
- DONALD D. and SUSAN R. ELOE (13B)

FEDERAL ROAD REGION NO.	DIVISION	PROJ. NO.	SHEET NO.	TOTAL SHEETS
VIII	COLORADO	RS 0149(5)	24	26

REVISIONS	
2-2-81	Rev. Parcel 13
	Added Parcels 13-A, 13-B
	13-C, 13-D
3-12-85	Delete parcels 13AR, 13BR, 13CR
	14R
	E.M.

RIGHT OF WAY
WEST OF CREEDE

Sta. 1308+94.9 BEGIN R.O.W.
PROJ. RS 0149(5)

THE STATE DEPARTMENT OF HIGHWAYS
DIVISION OF HIGHWAYS — STATE OF COLORADO
PROJECT RS 0149(5)
TOTAL OWNERSHIP MAP
MINERAL COUNTY
T. 40 - 41 N., R. 2 W., N.M.P.M.
Scale 1" = 500'

KEY TO OWNERSHIP



WRIGHTS BRISTOL HEAD RANCHES (17) (18) (25)




UNITED STATES GOVERNMENT FOREST SERVICE (20) (22) (24)



CHARLES I. and ERMA LOUISE DABNEY (19) (21) (23) (26)

FEDERAL ROAD REGION NO.	DIVISION	PROJ. NO.	SHEET NO.	TOTAL SHEETS
VIII	COLORADO	RS 0149(5)	25	26
RIGHT OF WAY WEST OF CREEDE				
REVISIONS				

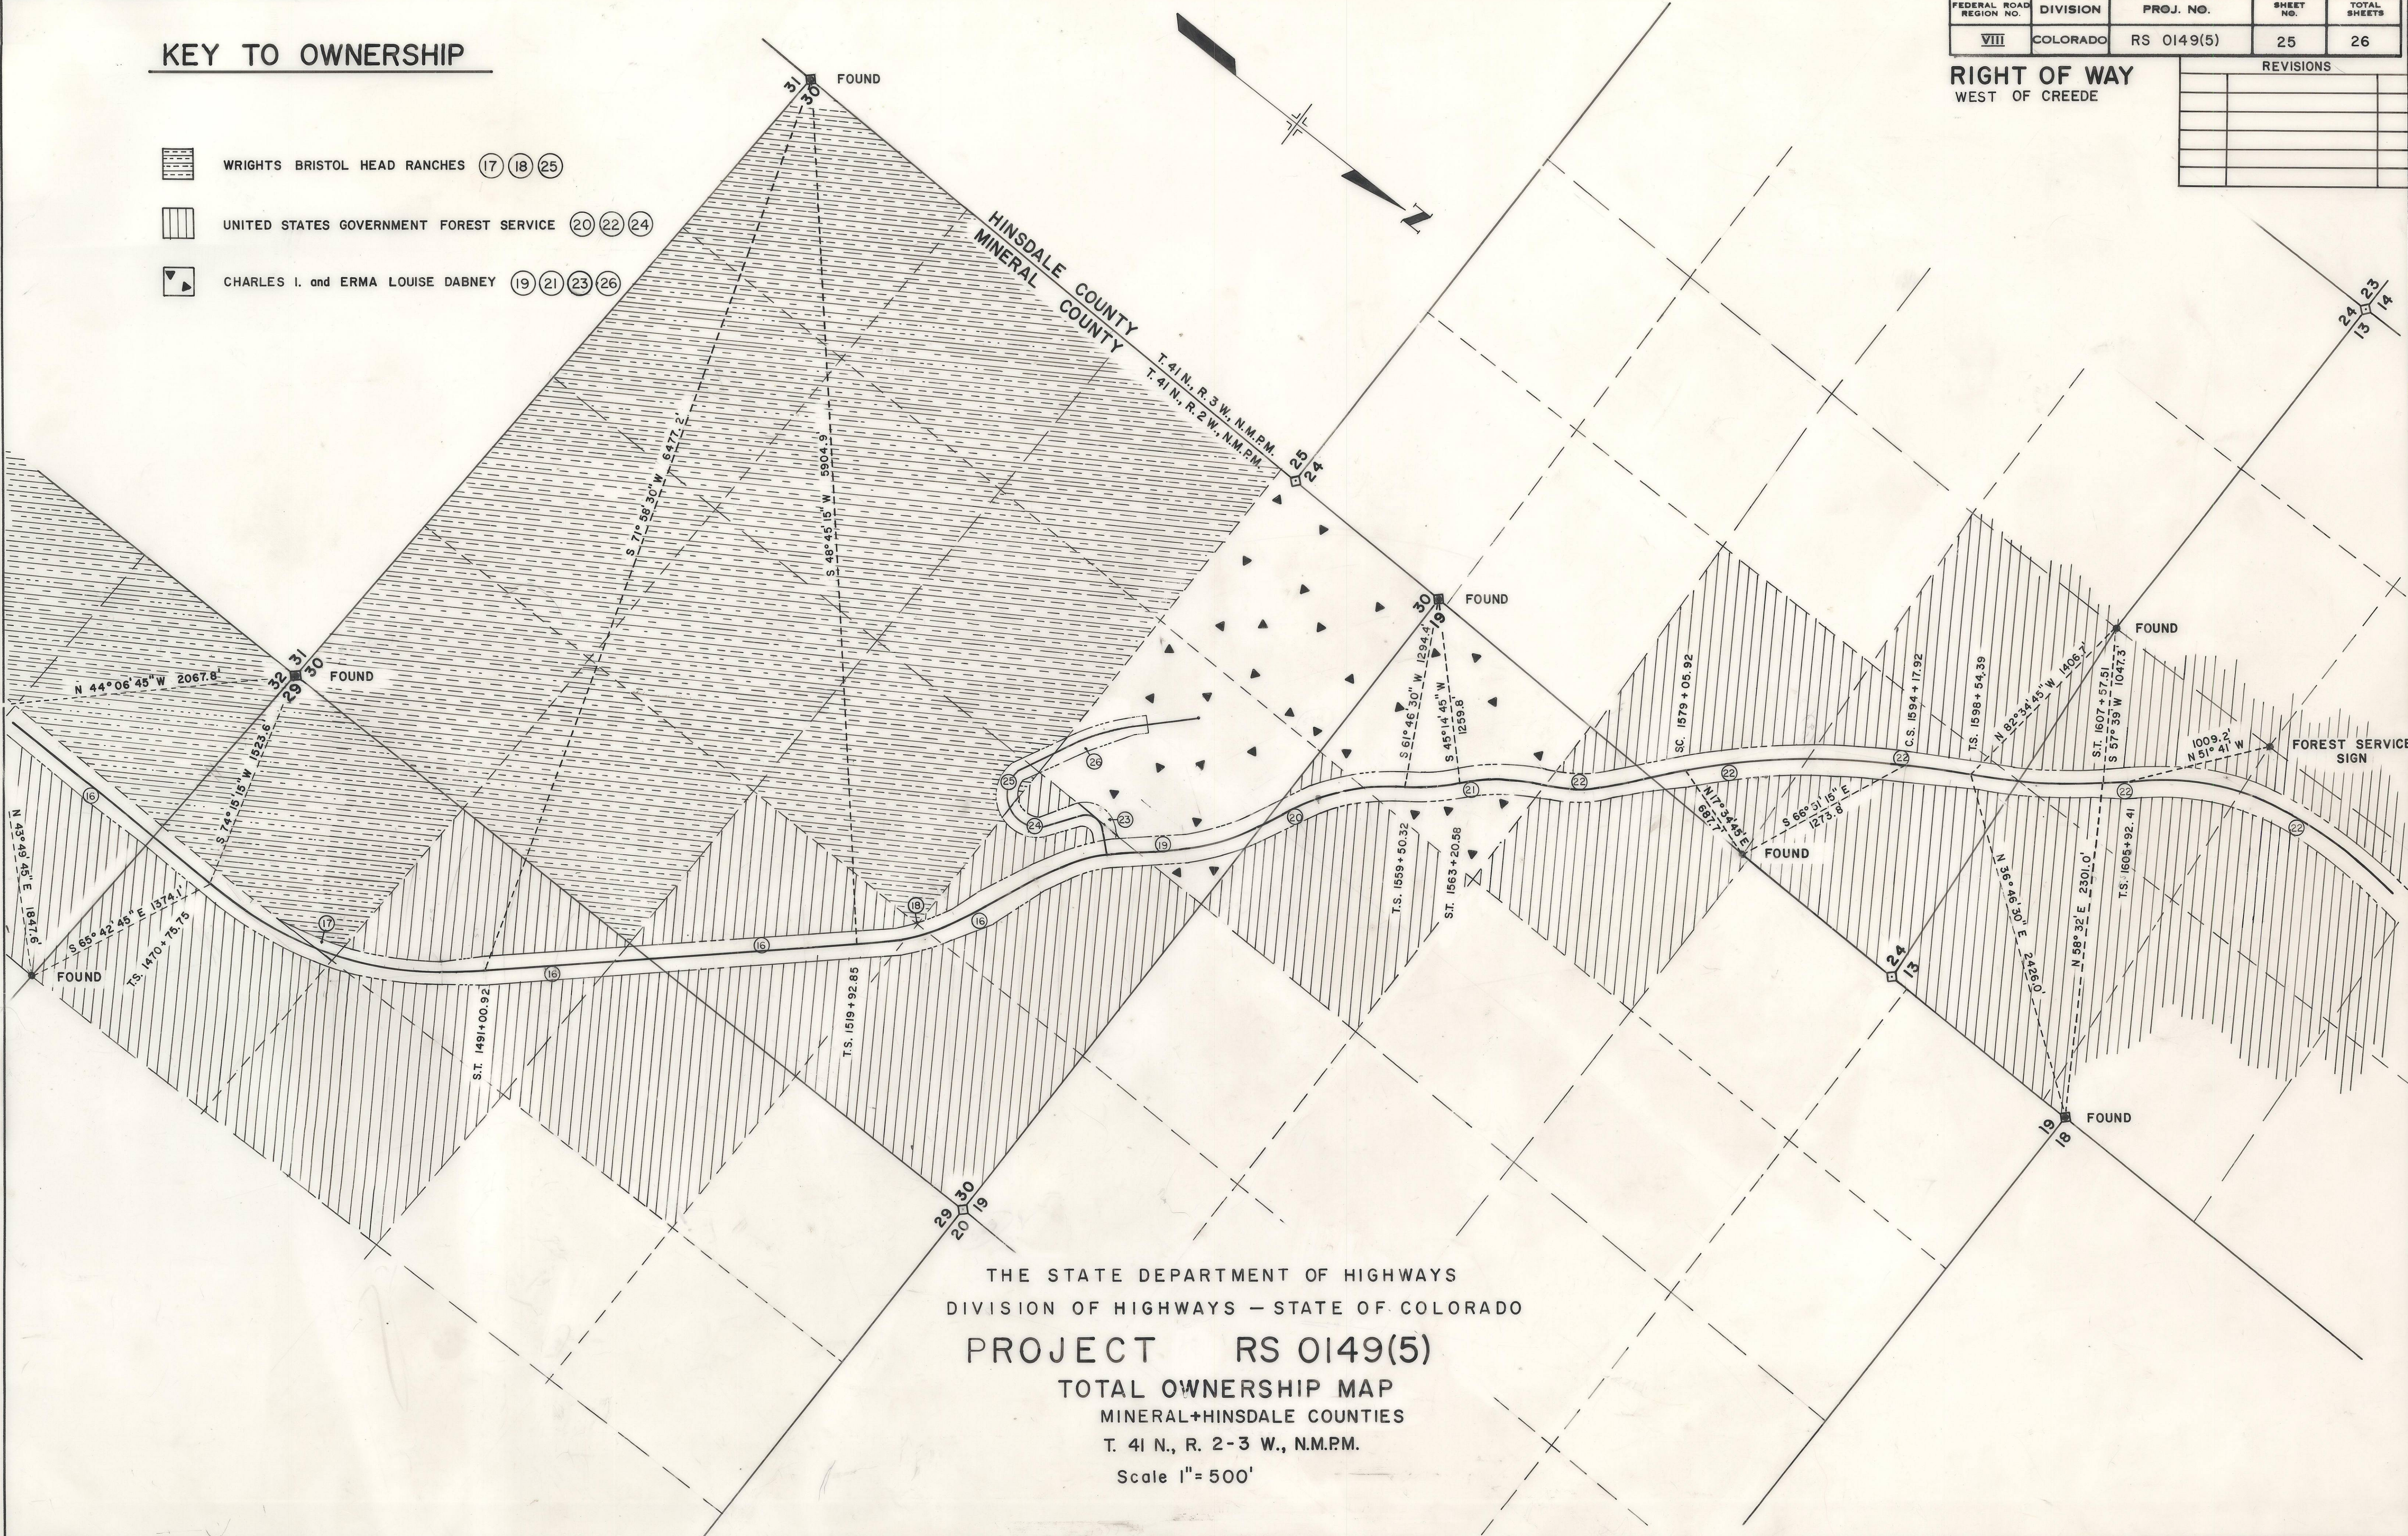

FEDERAL ROAD REGION NO.	DIVISION	PROJ. NO.	SHEET NO.	TOTAL SHEETS
VIII	COLORADO	RS 0149(5)	26	26

RIGHT OF WAY
WEST OF CREEDE

REVISIONS

KEY TO OWNERSHIP



FLOYD A. and FLETA MAE FREEMON



FLOYD A. and FLETA MAE FREEMON - Subdivision



WRIGHTS BRISTOL HEAD RANCHES



UNITED STATES GOVERNMENT FOREST SERVICE (22)



HILDA WETHERILL KIPP



KENNETH M. and KATHERINE I. ELLISON



ROBERT K. MILAM



INDUSTRIAL BUILDING CORPORATION



CHARLES I. and ERMA LOUISE DABNEY




CHARLES and DOROTHY STEELE



E. W. and MARY R. SCHMIDT

THE STATE DEPARTMENT OF HIGHWAYS
DIVISION OF HIGHWAYS - STATE OF COLORADO
PROJECT RS 0149(5)
TOTAL OWNERSHIP MAP
HINSDALE COUNTY
T. 41 N., R. 3 W., N.M.P.M.
Scale 1" = 500'

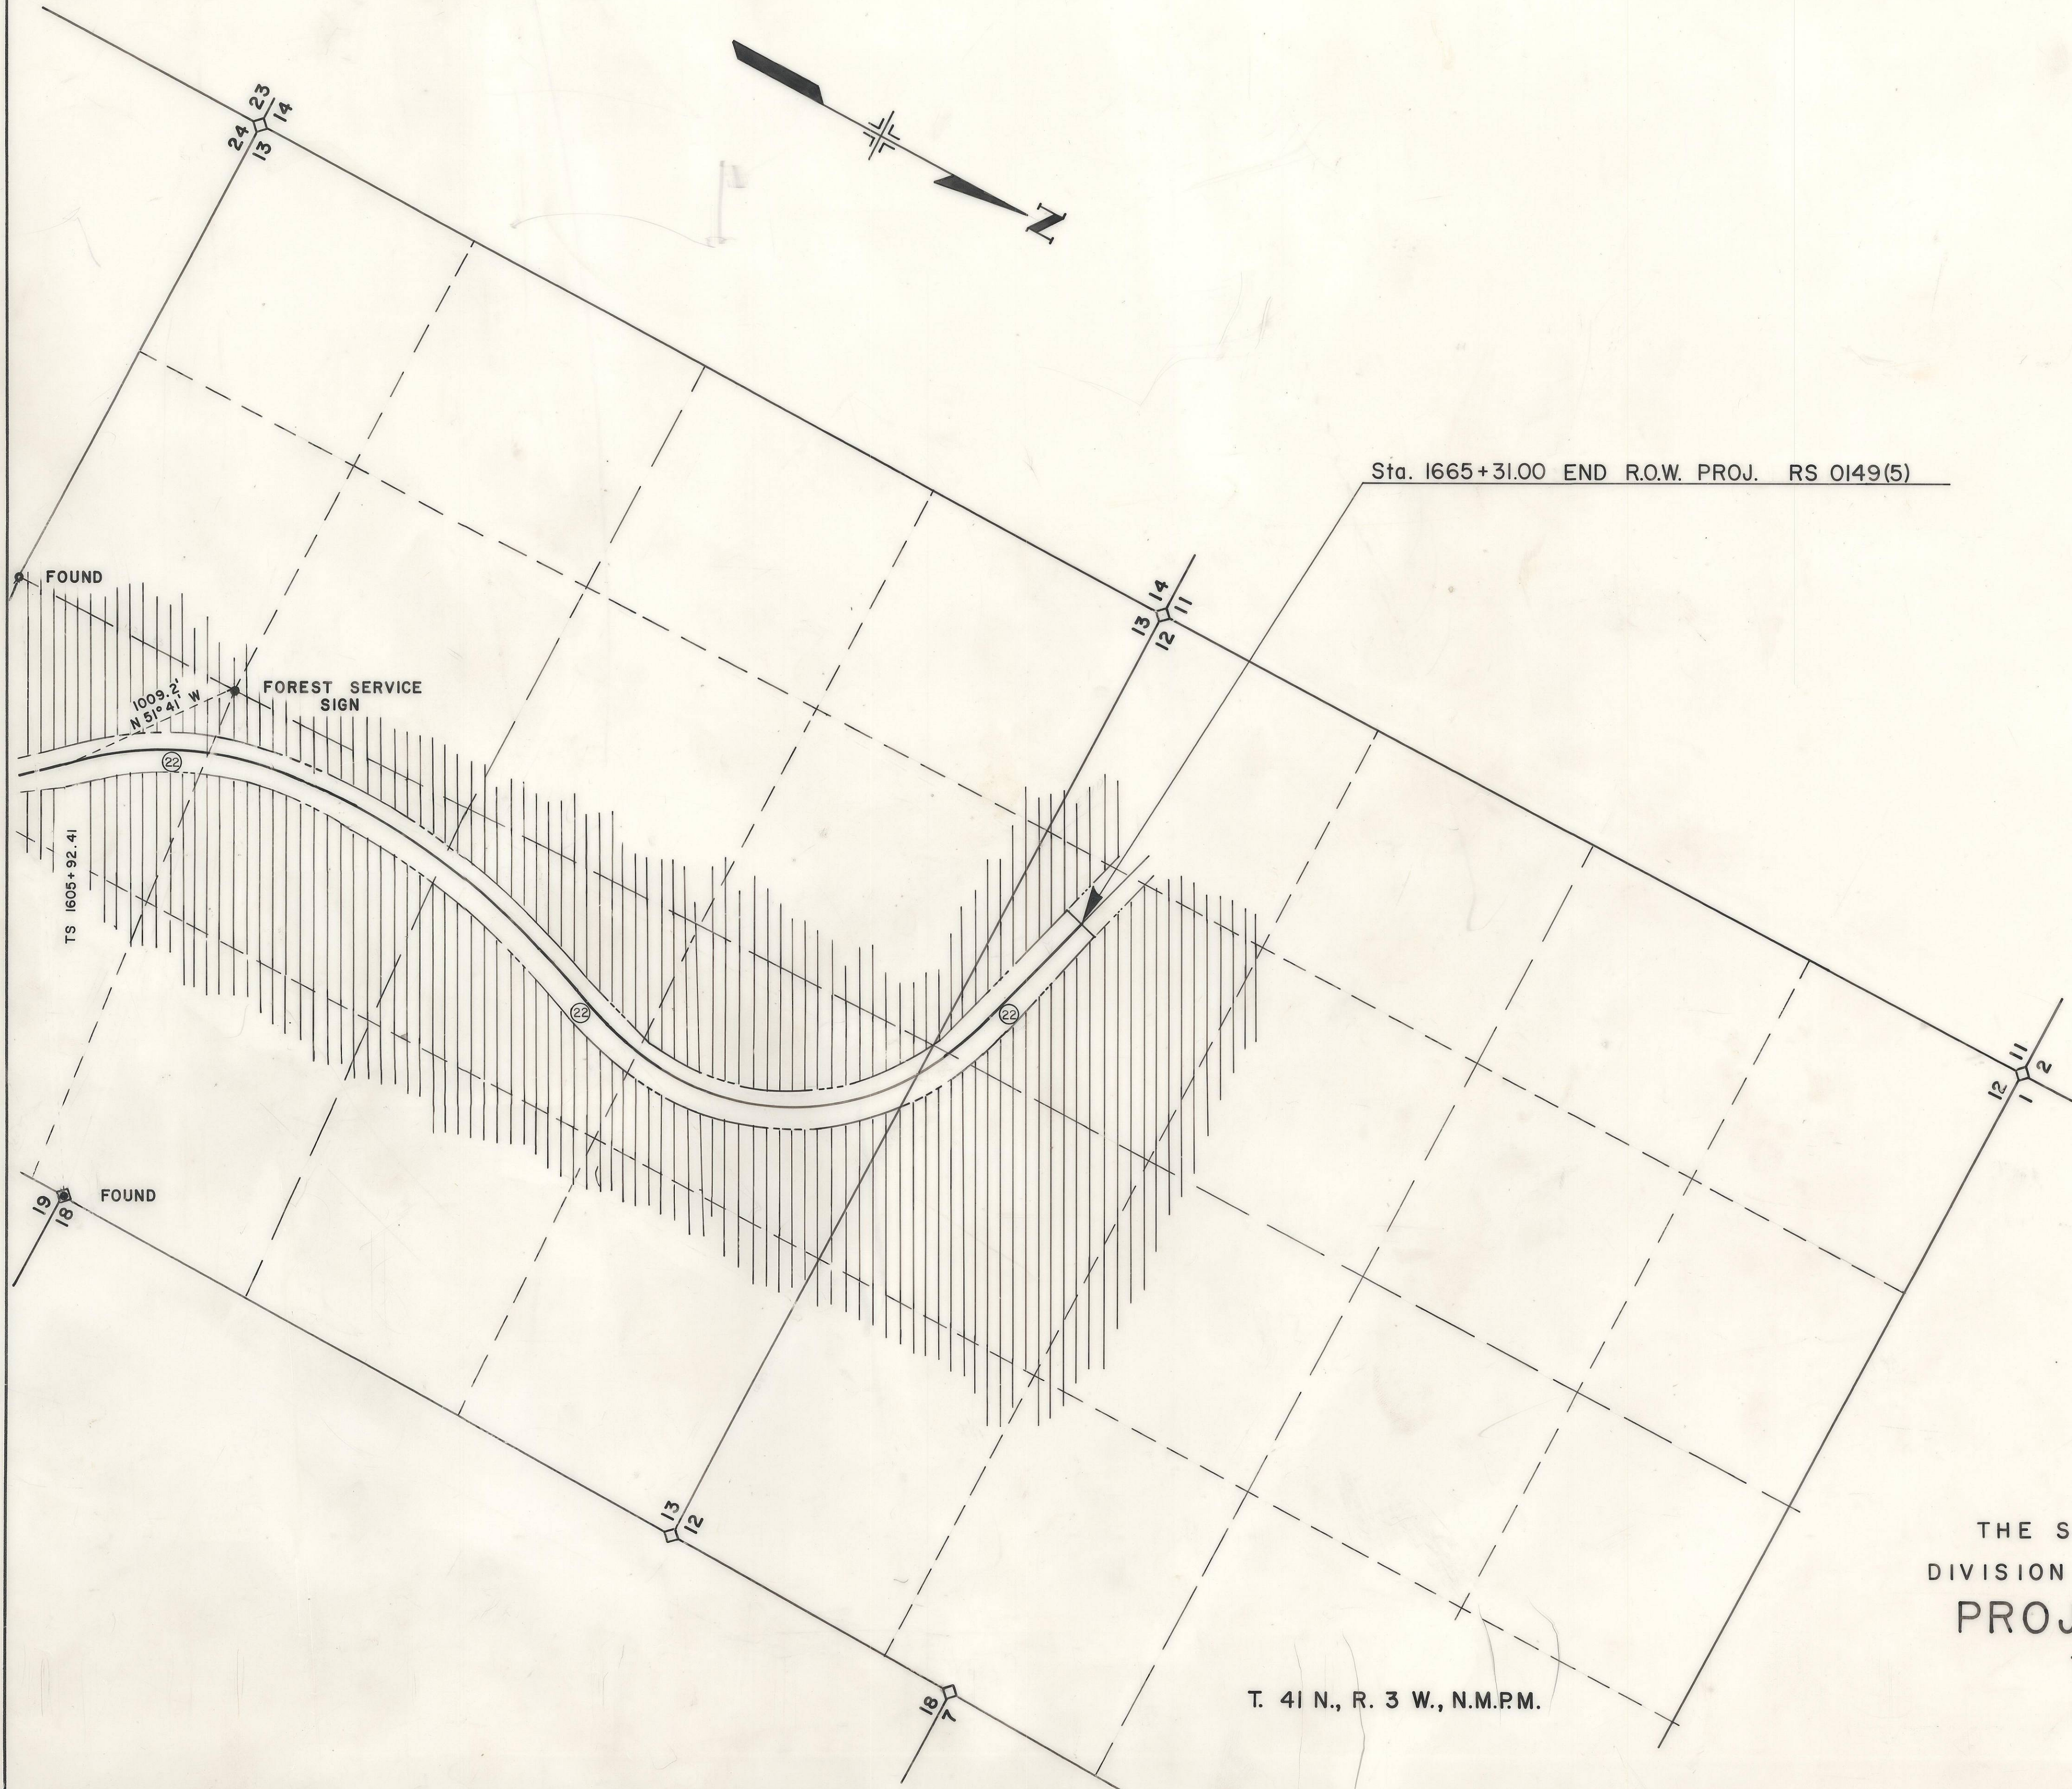

T. 41 N., R. 3 W., N.M.P.M.

STATE DEPARTMENT OF HIGHWAYS DIVISION OF HIGHWAYS—STATE OF COLORADO

CONVENTIONAL SIGNS

County Line
Township or Range Line
Land Lines
Property or Tract Line
City Limits
Railroad
Existing Road
New Road

Control of Access
Access denied by Deed
Right of Way Line
Protected by Freeway (Virgin Location)
Top of Cuts
Toe of Fills
Barbed Wire Fence
Chain Link Fence
Woven Wire-Combination Fence
Snow Fence
Wood Fence
Deer Fence

Trees
Deciduous
Coniferous

Tel. & Teleg. Lines
Electric Lines
Elec. Trans. Tower
Buried Tel. Cable
Buried Electric Cable
Gas Main
Oil Main
Water Main
Sanitary Sewers
Storm Sewers

R.O.W.
Road Approaches
Section Corner
Center of Section

Culverts & Drains
Proposed
Existing
Proposed
Existing (To be dashed)

Bridges
Existing (To be dashed)

PLAN AND PROFILE OF PROPOSED FEDERAL AID PROJECT NO. RS 0149(5) STATE HIGHWAY NO. 149 MINERAL AND HINSDALE COUNTIES


RIGHT OF WAY

SCALE OF ORIGINAL DRAWINGS
PLAN SHEETS 1" = 100'
OWNERSHIP MAPS 1" = 200'
TOTAL OWNERSHIP MAPS 1" = 500'

R.O.W. LENGTH OF PROJECT = 6.75 MILES

STA. 1665+31.00 END R.O.W. PROJ. RS 0149(5)
STA. 1665+31.00 BEGIN CFP 7-2(2)

STA. 1308+94.9 BEGIN R.O.W. PROJ. RS 0149(5)
STA. 1308+94.9 BEGIN R.O.W. PROJ. C62-0149-10

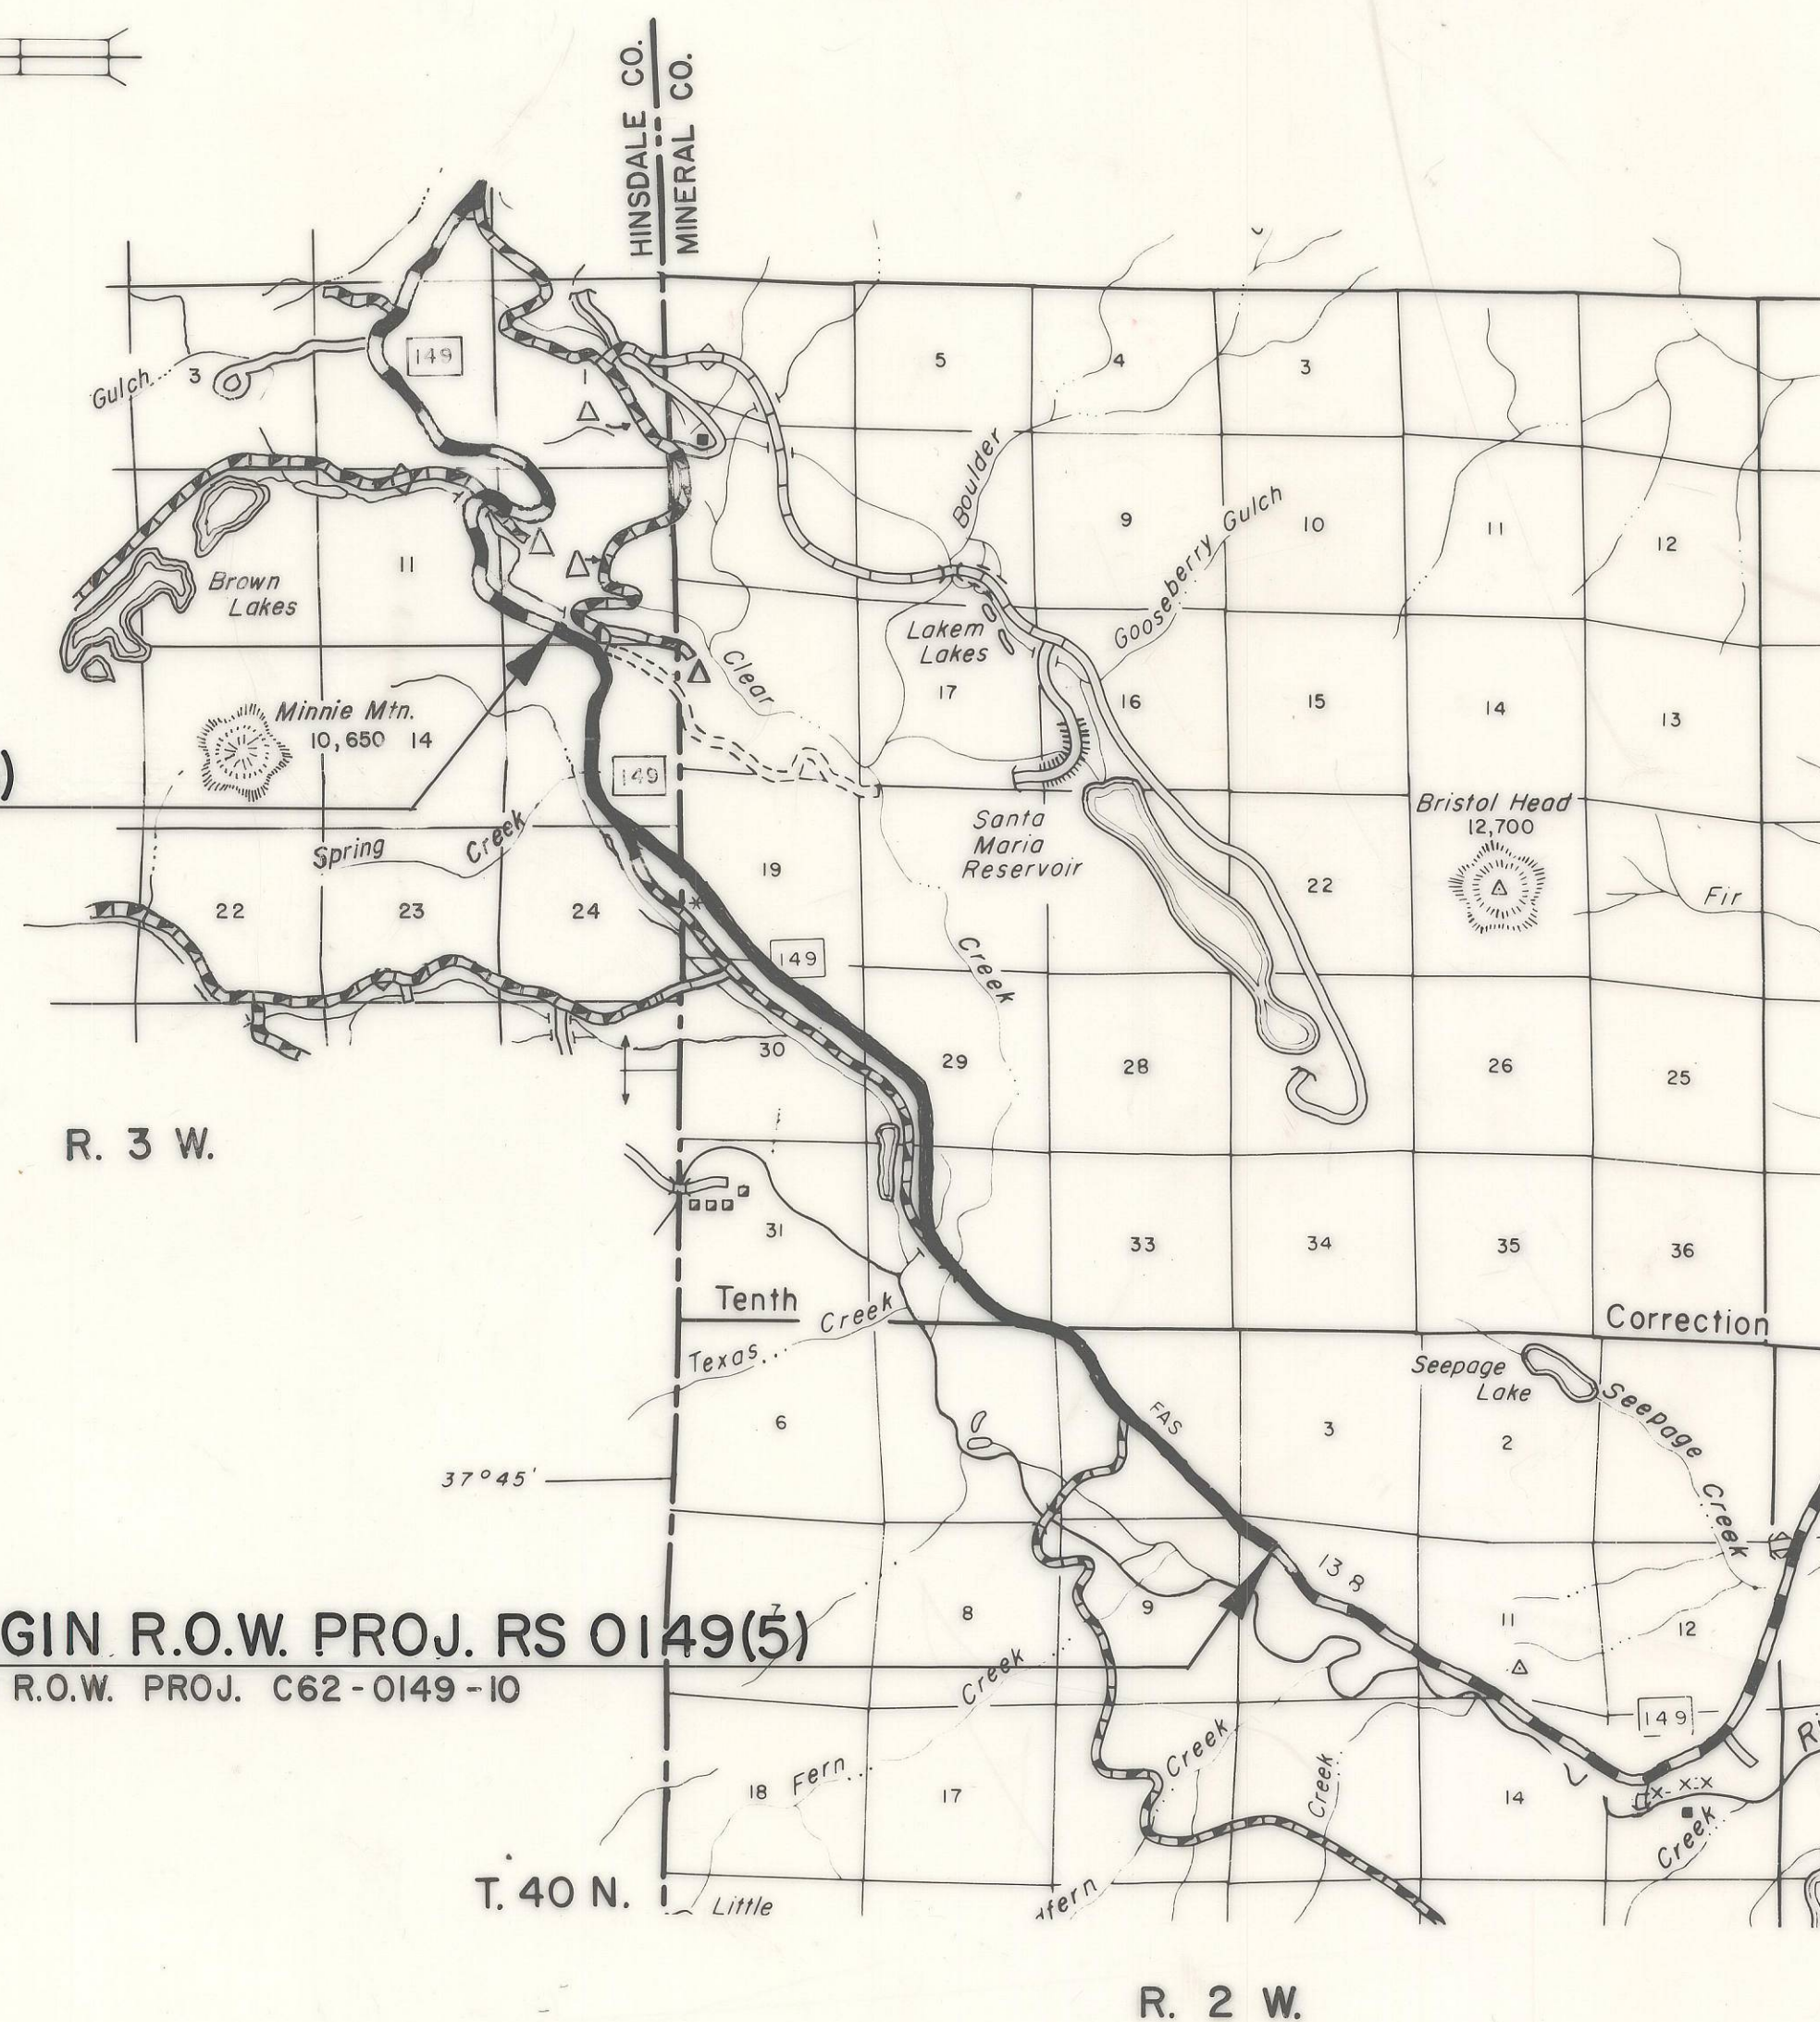

SCALE IN MILES
SCALE IN KILOMETRES

FEDERAL ROAD REGION NO.	DIVISION	PROJECT NO.	SHEET NO.
VIII	COLORADO	RS 0149(5)	1
REVISIONS			
9/22/81	Add Tab sheet nos. to index	DAZ	

RIGHT OF WAY
WEST OF CREEDE

U.S. FOREST LAND MAP
RIO GRANDE NATIONAL FOREST
IN
MINERAL AND HINSDALE COUNTIES

INDEX OF SHEETS

- TITLE SHEET
- 2-2E TABULATION OF PROPERTIES
- 3-4,6,8-16 LINE SHEETS

24-26. TOTAL OWNERSHIP MAPS

SERIAL NO. -----

CERTIFICATE OF CHIEF ENGINEER

I, E. N. Haase of Denver, Colorado, hereby certify that this map was made from notes taken during an actual survey made by the Resident Engineer, which work to the best of my knowledge and belief is accurately represented by this map.

Denver, Colorado

Date: 9/24/80

STATE DEPARTMENT OF HIGHWAYS
DIVISION OF HIGHWAYS, STATE OF COLORADO

E. N. Haase
E. N. Haase — Chief Engineer

DEPARTMENT OF TRANSPORTATION FEDERAL HIGHWAY ADMINISTRATION	
APPROVED:	DATE
DIVISION ADMINISTRATOR	



COLORADO
Department of
Transportation

DOCUMENT SEPARATOR SHEET

REGION 5 – JUNE 2017 CONVERSION

To be placed at the beginning of each separator sheet.



r500001755

Description:

ROW Plans 11X17

Route # and Mile Points:

SH 149

Originating Office:

ROW/Survey

File Name:

RS 0149(5)_ROW(.PDF)

Box Location:

28 of 38

6-26-84

R-47249

B 112 E P 80

This Deed, Made this 23rd day of June in the year of our Lord

one thousand nine hundred and Eighty-Four
Mae Freeman
whose street address is 7 Mile

between Floyd A. Freeman & Fleta
City or Town of Creede and

of the County of Mineral
Lowe or Theta Lowe
whose street address is

and State of Colorado of the first part, and William L.
City or Town of Amarillo and

of the County of Randall

and State of Colorado, of the second part;
Texas

Witnesseth, That the said parties of the first part, for and in consideration of the sum of Four
Thousand, Sixty Seven Dollars & 35 Cents (4067.35 DOLLARS,
to the said part of the first part in hand paid by the said parties of the second part, the receipt whereof is hereby con-
fessed and acknowledged, have granted, bargained, sold and conveyed, and by these presents do grant, bargain, sell,
convey and confirm, unto the said parties of the second part, not in tenancy in common but in joint tenancy, the survivor of
them, their assigns and the heirs and assigns of such survivor forever, all the following described lot or parcel of land
situate, lying and being in the County of Mineral and State of Colorado, to-wit:

A tract of land designated as Lot 15 in Bristol View Acres West,
according to the Plat thereof recorded in Map Book at page 91 of
Mineral County Records in Creede, Colorado. The above lot con-
sists of 1.01 acres more or less and is subject to a 5 ft. utility
easement adjacent to the sides & rear of property lines. Also
subject to Protective Covenants applicable to said Bristol View
Acres recorded in Book 110-k at page 228, Public Records of
Mineral County, Colorado, and subject to existing easements and rights
of way.

Together with all and singular the hereditaments and appurtenances thereunto belonging, or in anywise appertaining,
and the reversion and reversions, remainder and remainders, rents, issues and profits thereof; and all the estate, right, title,
interest, claim and demand whatsoever of the said parties of the first part, either in law or equity, of, in and to the above
bargained premises, with the hereditaments and appurtenances.

To Have and to Hold the said premises above bargained and described, with the appurtenances, unto the said parties of
the second part, the survivor of them, their assigns and the heirs and assigns of such survivor forever. And the said parties
of the first part, for themselves heirs, executors, and administrators, do covenant, grant,
bargain and agree to and with the said parties of the second part, the survivor of them, their assigns and the heirs and assigns
of such survivor, that at the time of the ensembling and delivery of these presents, they are well seized of the premises
above conveyed, as of good, sure, perfect, absolute and indefeasible estate of inheritance, in law, in fee simple, and have
good right, full power and lawful authority to grant, bargain, sell and convey the same in manner and form aforesaid, and that
the same are free and clear from all former and other grants, bargains, sales, liens, taxes, assessments and incumbrances of
whatever kind or nature soever,

and the above bargained premises in the quiet and peaceable possession of the said parties of the second part, the survivor of
them, their assigns and the heirs and assigns of such survivor, against all and every person or persons lawfully claiming or
to claim the whole or any part thereof, the said parties of the first part shall and will WARRANT AND FOREVER
DEFEND.

In Witness Whereof, The said parties of the first part have hereunto set their hands and
seal the day and year first above written.

Signed, Sealed and Delivered in the Presence of

Fleta Mae Freeman (SEAL)
Floyd A. Freeman (SEAL)
(SEAL)

STATE OF COLORADO,

County of Mineral ss.

before me this 25 day of June, 1984

by Fleta Mae Freeman and

Floyd A. Freeman

Witness my hand and official seal.

My commission expires 2-6-85

C. E. Rogers
Notary Public.
Creede, Colo 81130

COLORADO LAND SURVEY MONUMENT RECORD

REPORT ONE MONUMENT ONLY ON THIS FORM
REPRODUCTION OF THIS FORM IS AUTHORIZED

All items to be filled in by the Land Surveyor using black ink or typewriter. (Excepts)

1. TYPE OF MONUMENT

(Check one)



Section Corner



Bench mark



Quarter Corner



Other _____

2. DESCRIPTION OF EVIDENCE FOUND, AND ORIGINAL RECORD CALL, IF KNOWN

We found a GLO brass cap set 10" under ground on a 3"Ø iron pipe and marked as shown at lower left. Located 5' south of COLO. HWY 149, 5' north of an E-W fence cornering to south. Scattered mound of stone to South of corner.

This monument is as described in the field notes of the Dependent Resurvey of a Portion of the Subdivision of T.40 N., R.2 W. by W.H.Teller in 1940.


A GLO brass cap marked as shown at upper left bears N87°33'41"W, 101.06'.

3. DESCRIPTION OF MONUMENT AND/OR ACCESSORIES ESTABLISHED BY YOU TO PERPETUATE THE LOCATION OF THIS POINT. IF AN EXISTING MONUMENT, TELL WHY YOU ACCEPTED IT AS VALID. IF YOU ESTABLISHED OR RESTORED A PUBLIC LAND SURVEY MONUMENT, DESCRIBE PROCEDURE AND CONTROL USED.

We accepted this monument because of it's conformity to the record and we established the following bearing objects: a blue plastic cap marked LS 13468 and nailed to the north side of a fence corner post bears S3°W, 5.6', a blue plastic cap marked LS 13468 and nailed to the NE side of a brace post bears S51°W, 9.2' and a ½"Ø x24" rebar with blue plastic cap marked LS 13468 bears N0°30½'E, 96.29'.

NOTE: DUE TO CURRENT HIGHWAY CONSTRUCTION, BOTH OF THESE MONUMENTS ARE IN DANGER OF BEING DESTROYED.

4. SKETCH SHOWING RELATIVE LOCATION OF MONUMENT AND REFERENCE POINTS. SHOW SUPPORTING AND/OR CONTRADICTORY EVIDENCE WHERE APPLICABLE.

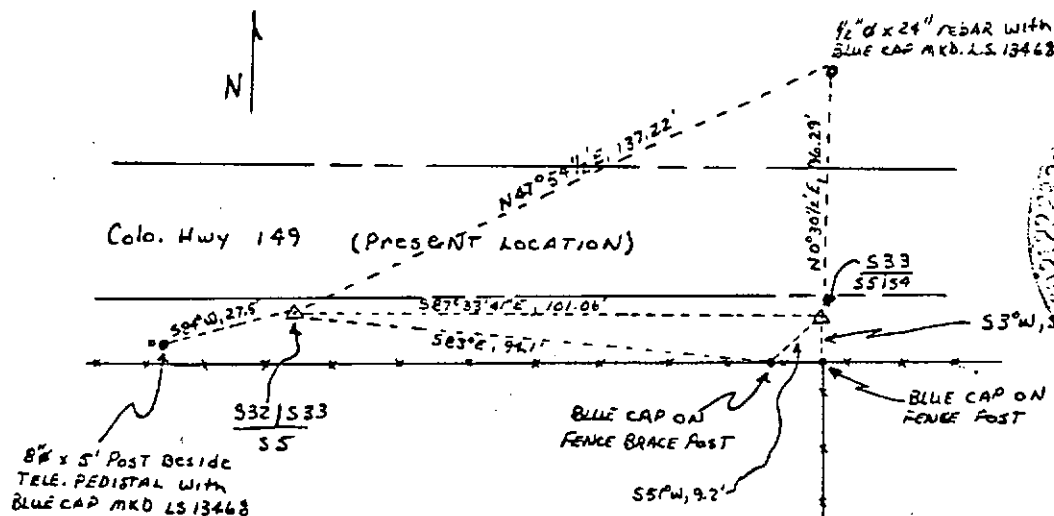

Date of Field Work August 12, 1982

5. CERTIFICATION

This is to certify that I was in responsible charge of the surveying work described in this record and that to the best of my knowledge the information presented herein is true and correct.

Date December 31, 1982

Signature

Arthur M. Doves



*(Do not fill in)

Accepted for Filing

State Board of Registration for Professional Engineers and Land Surveyors:

By *Michael S. Doves*

Date CHECKED MAY 9 1983

RECEIVED AT OFFICE OF THE COUNTY CLERK;

_____ COUNTY


By _____

Date _____


Record to be filed by Index Reference Number, numerically, then alphabetically, under appropriate Township, Range, and Meridian.

6. LOCATION DIAGRAM

1" = 1 Mile

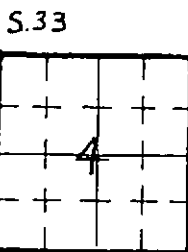

• = Location of Monument

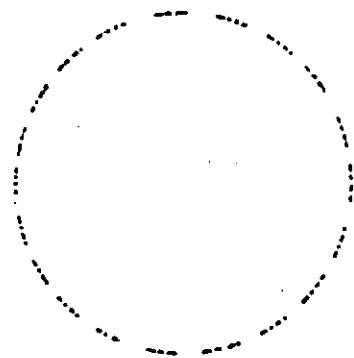

Surveyor's Seal

7. SEC. 4 T. 40 N., R. 2 W., N.M. P.M.

8. COUNTY Mineral INDEX REF. NO. 9-7

COUNTY _____ INDEX REF. NO. _____

STATE DEPARTMENT OF HIGHWAYS

DIVISION OF HIGHWAYS—STATE OF COLORADO

FEDERAL ROAD DISTRICT NO.	DIVISION	PROJECT NO.	SHEET NO.
711	COLORADO	RS 0149(5)	1

REVISIONS	

RIGHT OF WAY
WEST OF CREEDE

CONVENTIONAL SIGNS

County Line
Township or Range Line
Land Lines
Property or Tract Line
City Limits
Railroad
Existing Road
New Road

Control of Access
Access denied by Deed
Right of Way Line
Protected by Freeway (Virgin Location)
Top of Cuts
Toe of Fills
Barbed Wire Fence
Chain Link Fence
Woven Wire-Combination Fence
Snow Fence
Wood Fence
Deer Fence

Trees
Deciduous
Coniferous

Tel. & Teleg. Lines
Electric Lines
Elec. Trans. Tower
Buried Tel. Cable
Buried Electric Cable
Gas Main
Oil Main
Water Main
Sanitary Sewers
Storm Sewers

Road Approaches
Section Corner
Center of Section

Culverts & Drains
Proposed
Existing
Proposed
Existing (To be dashed)

Bridges
Existing (To be dashed)

PLAN AND PROFILE OF PROPOSED FEDERAL AID PROJECT NO. RS 0149(5) STATE HIGHWAY NO. 149 MINERAL AND HINSDALE COUNTIES

RIGHT OF WAY

SCALE OF ORIGINAL DRAWINGS

PLAN SHEETS 1" = 100'
OWNERSHIP MAPS 1" = 200'
TOTAL OWNERSHIP MAPS 1" = 500'


R.O.W. LENGTH OF PROJECT = 6.75 MILES

INDEX OF SHEETS

- 1. TITLE SHEET
- 2-2E. TABULATION OF PROPERTIES
- 3-16. LINE SHEETS
- 17-23. OWNERSHIP MAPS
- 24-26. TOTAL OWNERSHIP MAPS

STA. 1665+31.00 END R.O.W. PROJ. RS 0149(5)
STA. 1665+31.00 BEGIN CFP 7-2(2)

STA. 1308+94.9 BEGIN R.O.W. PROJ. RS 0149(5)
STA. 1308+94.9 BEGIN R.O.W. PROJ. C62-0149-10

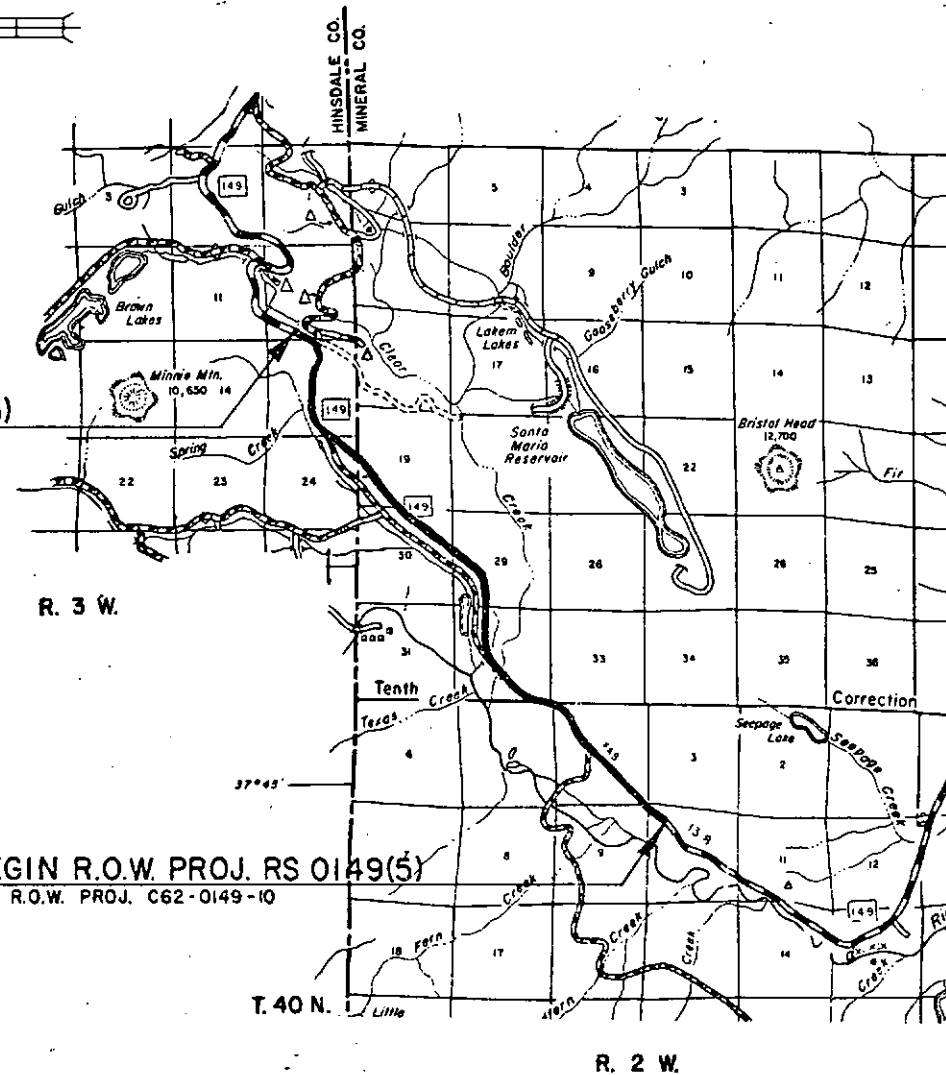

G.M. 4/80
Dist. 5
Subsect. 79083

DIVISION OF HIGHWAYS	
APPROVED:	DATE
<i>[Signature]</i>	4/14/80
CHIEF ENGINEER	

DEPARTMENT OF TRANSPORTATION FEDERAL HIGHWAY ADMINISTRATION	
APPROVED:	DATE
DIVISION ADMINISTRATOR	

FEDERAL ROAD DESIGN NO.	DIVISION	PROJECT NO.	SHEET NO.
VIII	COLORADO	RS 0149(5)	2

RIGHT OF WAY WEST OF CREEDE

[illegible]

FEDERAL ROAD REGION NO	DIVISION	PROJECT NO	SHEET NO
VIII	COLORADO	RS 0149(5)	2-B

R. O. W. TABULATION OF PROPERTIES IN

MINERAL

COUNTY

S. H. NO. 149

RIGHT OF WAY WEST OF CREEDE

PARCEL NO.	OWNER	ADDRESS	LOCATION	AREA IN ACRES				PARCEL NO.	REMARKS	REVISIONS		
				PARCEL	TO BE ACQUIRED	REMAINDER				2/2/81	Rev. Par. 13.	
						LEFT	RIGHT					
			T.41N., R.2W., N.M.P.M.									

FEDERAL ROAD REGION NO	DIVISION	PROJECT NO	SHEET NO
XIII	COLORADO	RS 0149(5)	2-D


RIGHT OF WAY WEST OF CREEDE

FEDERAL ROAD DISTRICT NO.	DIVISION	PROJ. NO.	SHEET NO.	TOTAL SHEETS
VIII	COLORADO	RS 0149(5)	3	26

REVISIONS		
11-3-80	Ad. 0149(5) Line Sta. 1308+00	0A2

RIGHT OF WAY
WEST OF CREEDE

Sta. 1308+94.9 BEGIN R.O.W.
PROJ. RS 0149(5)

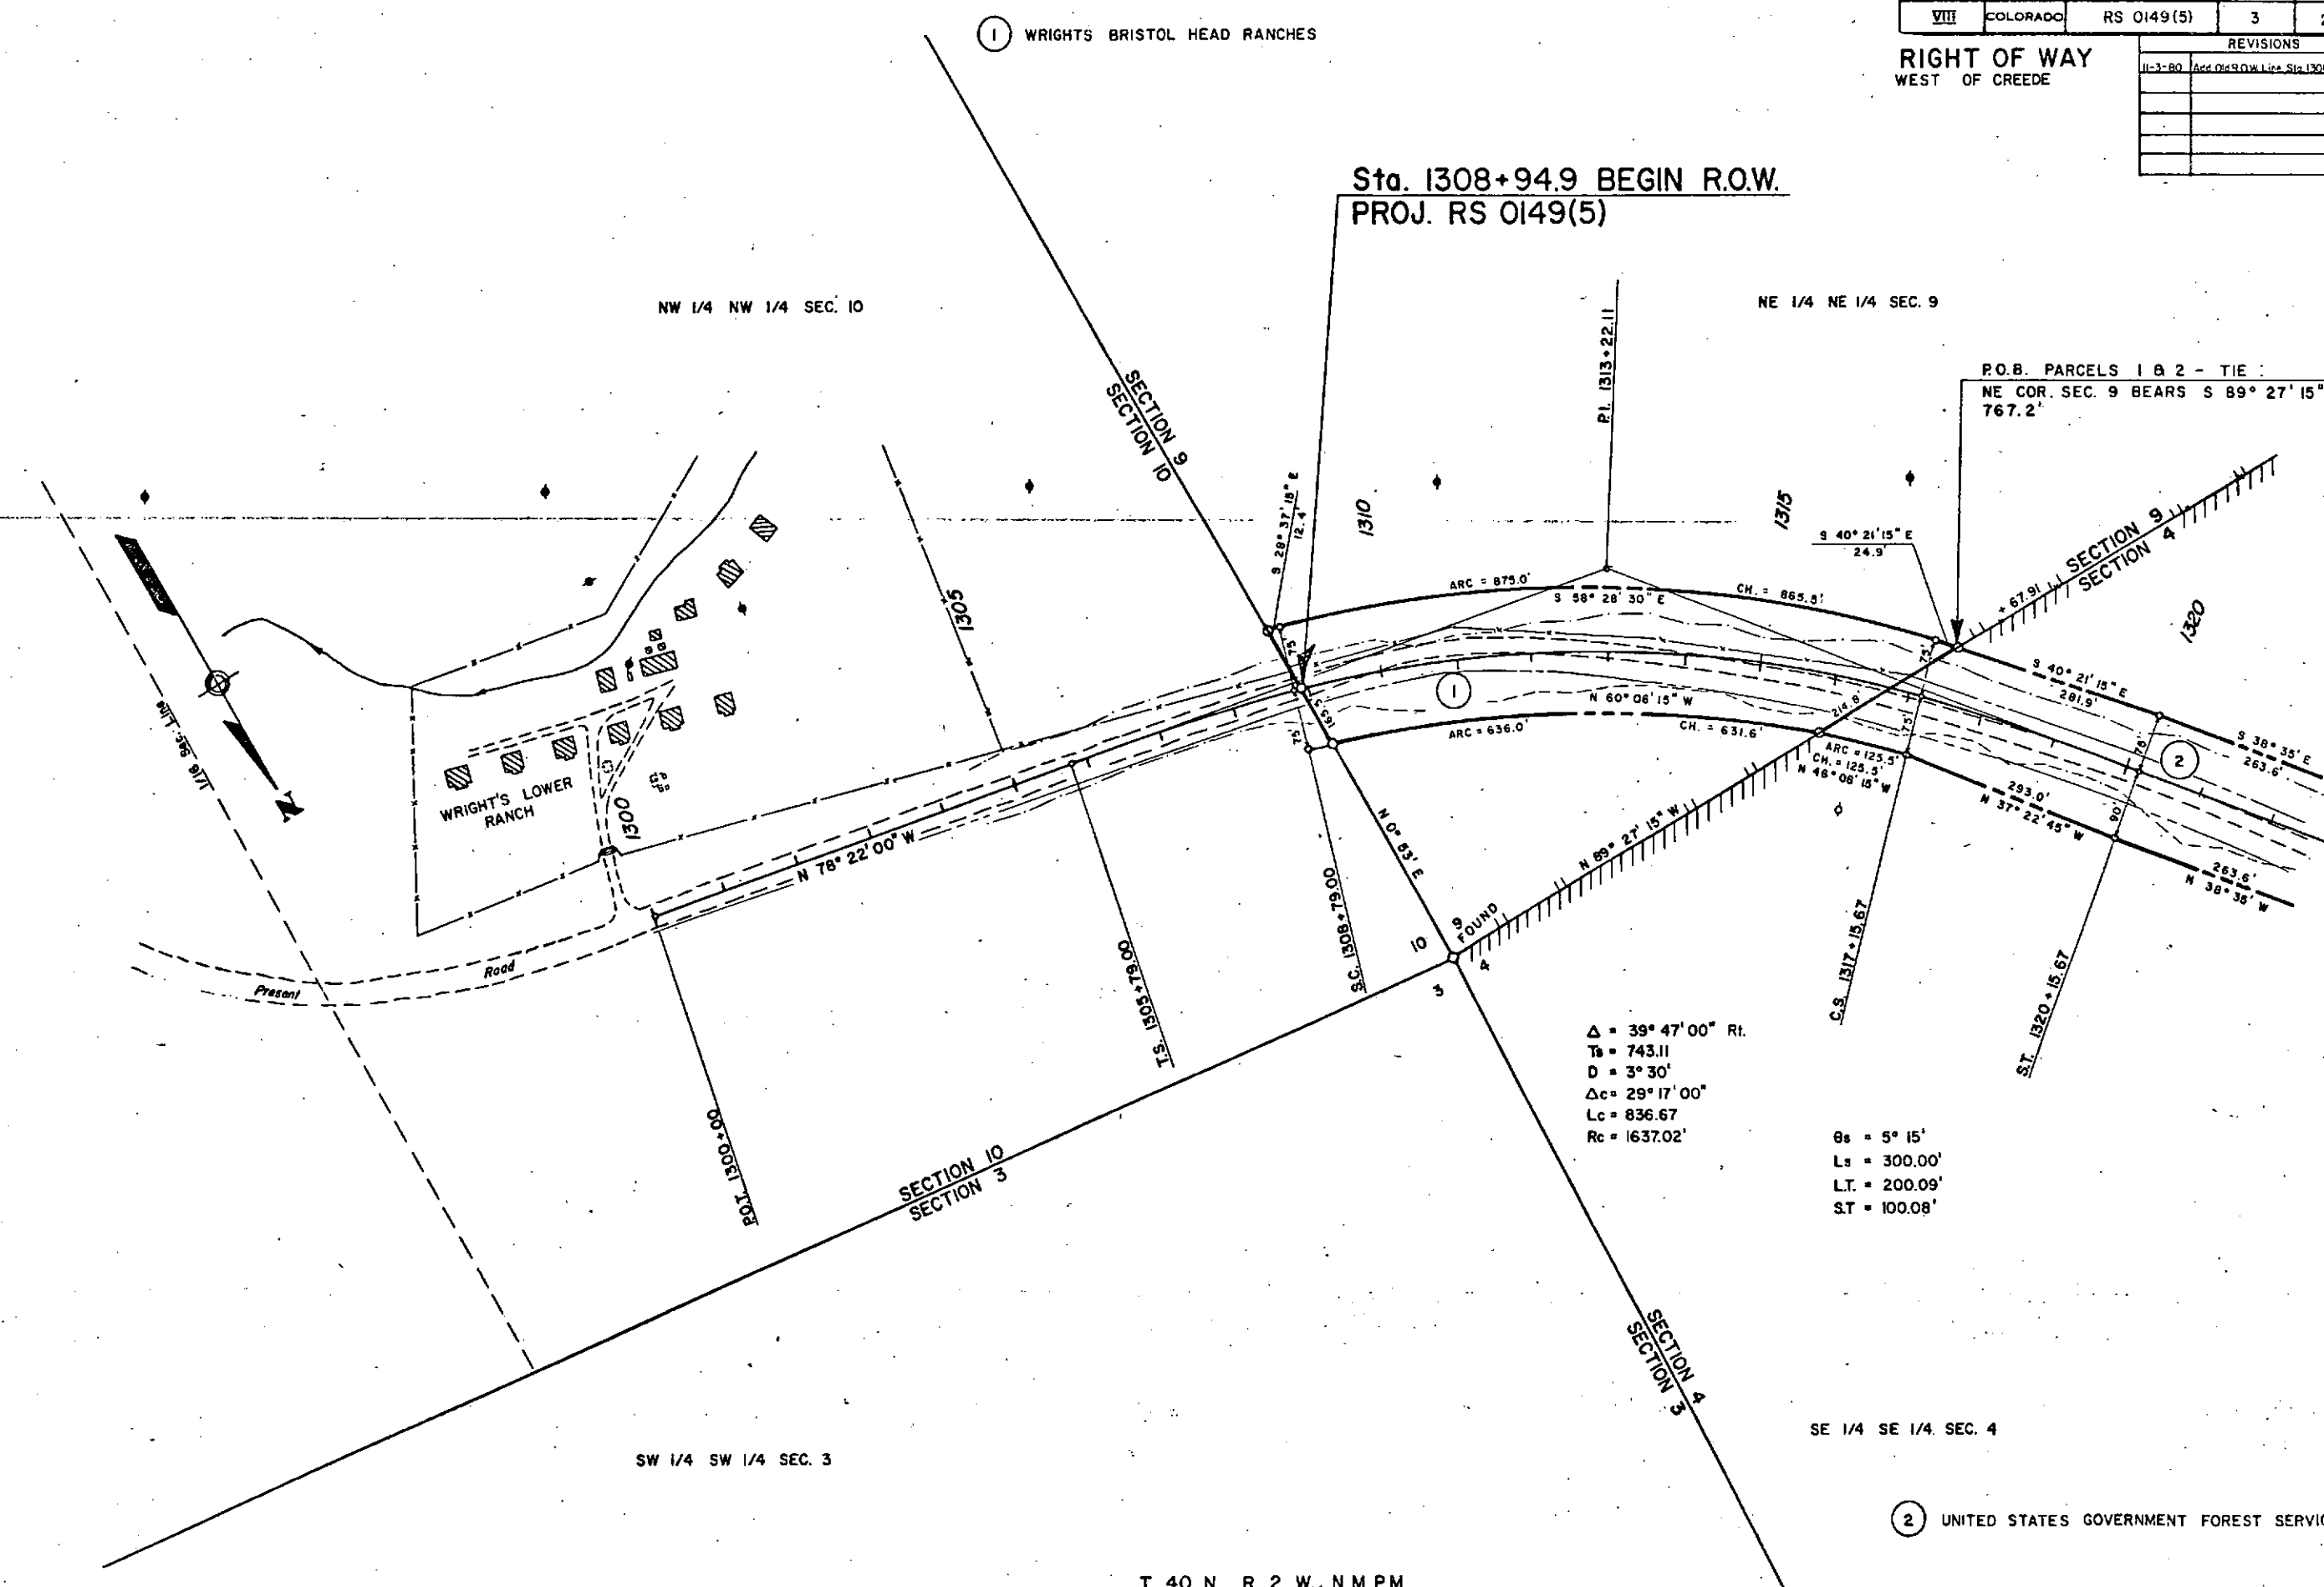

FEDERAL ROAD DISTRICT NO.	DIVISION	PROJ. NO.	SHEET NO.	TOTAL SHEETS
VIII	COLORADO	RS 0149(5)	4	26

RIGHT OF WAY
WEST OF CREEDE

REVISIONS		
11-3-80	Add Old R.O.W.	2.4.2

3 WRIGHTS BRISTOL HEAD RANCHES

5 HILDA WETHERILL KIPP

2 4 UNITED STATES GOVERNMENT FOREST SERVICE

$\Delta = 5^{\circ} 25'$
 $T_s = 280.71'$
 $\Delta c = 2^{\circ} 25'$
 $D_c = 1^{\circ} 30'$
 $L_c = 161.11'$
 $R_c = 3819.72'$
 $\theta_s = 1^{\circ} 30'$
 $L_s = 200.00'$
 $L.T. = 133.34'$
 $S.T. = 66.67'$

SW 1/4 SE 1/4 SEC. 4

NE 1/4 SW 1/4 SEC. 4

P.O.B. PAR. 3 - TIE: SE COR.
SEC. 4 BEARS S 55° 08' 30" E
2372.7'

P.O.B. PAR. 4 - TIE: SE CORNER
SEC. 4 BEARS S 49° 59' E 2517.3'

$\Delta = 7^{\circ} 22' 45" R_1$
 $T_s = 346.34'$
 $\Delta c = 4^{\circ} 22' 45"$
 $D_c = 1^{\circ} 30'$
 $L_c = 291.94'$
 $R_c = 3819.72'$

$\theta_s = 1^{\circ} 30'$
 $L_s = 200.00'$
 $L.T. = 133.34'$
 $S.T. = 66.67'$

T. 40 N., R. 2 W., N.M.P.M.

FEDERAL ROAD REGION NO.	DIVISION	PROJ. NO.	SHEET NO.	TOTAL SHEETS
VIII	COLORADO	RS 0149(5)	5	26
RIGHT OF WAY WEST OF CREEDE				
REVISIONS				
11-3-80	Add Old R.O.W.			DA 7

7 FLOYD A. and FLETA MAE FREEMON

SW 1/4 NW 1/4 SEC. 4

NE 1/4 SW 1/4 SEC. 4

P.O.B. PARCELS 5 & 7 TIE W/4 COR.
SEC. 4 BEARS S 64° 24' 15" W 1496.8'

$\theta_s = 1^\circ 30'$
 $L_s = 200.00'$
 $L.T. = 133.34'$
 $S.T. = 66.67'$

$\Delta = 14^\circ 53'$ LI.
 $T_s = 598.97'$
 $\Delta c = 11^\circ 53'$
 $D_c = 1^\circ 30'$
 $L_c = 792.22'$
 $R_c = 3819.72'$

P.O.B. PAR. 6 -TIE W/4 COR.
SEC. 4 BEARS S 54° 42' W 1662.4'

$\Delta = 34^\circ 05'$ RI.
 $T_s = 502.17'$
 $\Delta c = 19^\circ 05'$
 $D_c = 5^\circ 00'$
 $L_c = 381.67'$
 $R_c = 1145.92'$

SE 1/4 NW 1/4 SEC. 4

NE 1/4 NW 1/4 SEC. 4

NW 1/4 NW 1/4 SEC. 4

- 6 KENNETH M. and KATHERINE I. ELLISON
5 8 HILDA WETHERILL KIPP
TE 8

T. 40 N., R. 2 W., N.M.P.M.

FEDERAL ROAD DISTRICT NO.	DIVISION	PROJ. NO.	SHEET NO.	TOTAL SHEETS
VIII	COLORADO	RS 0149 (5)	6	26


REVISIONS		
11-3-80	Add Old R.O.W.	D.S.Z.
2-2-81	Rev. Par. 13	R.M.

RIGHT OF WAY
WEST OF CREEDE


FEDERAL ROAD REGION NO.	DIVISION	PROJ. NO.	SHEET NO.	TOTAL SHEETS
VIII	COLORADO	RS 0149(5)	7	26

REVISIONS	
2-2-81	Rev. Parcel 13
	Added Par. 13-A, 13-B,
	13-C, and 13-D
7-19-84	Add. Par. 13-AR, 13-BR, 13-CR,
	and 14R
3-12-85	Delete par. 13AR, 13BR, 13CR, 14R

RIGHT OF WAY
WEST OF CREEDE

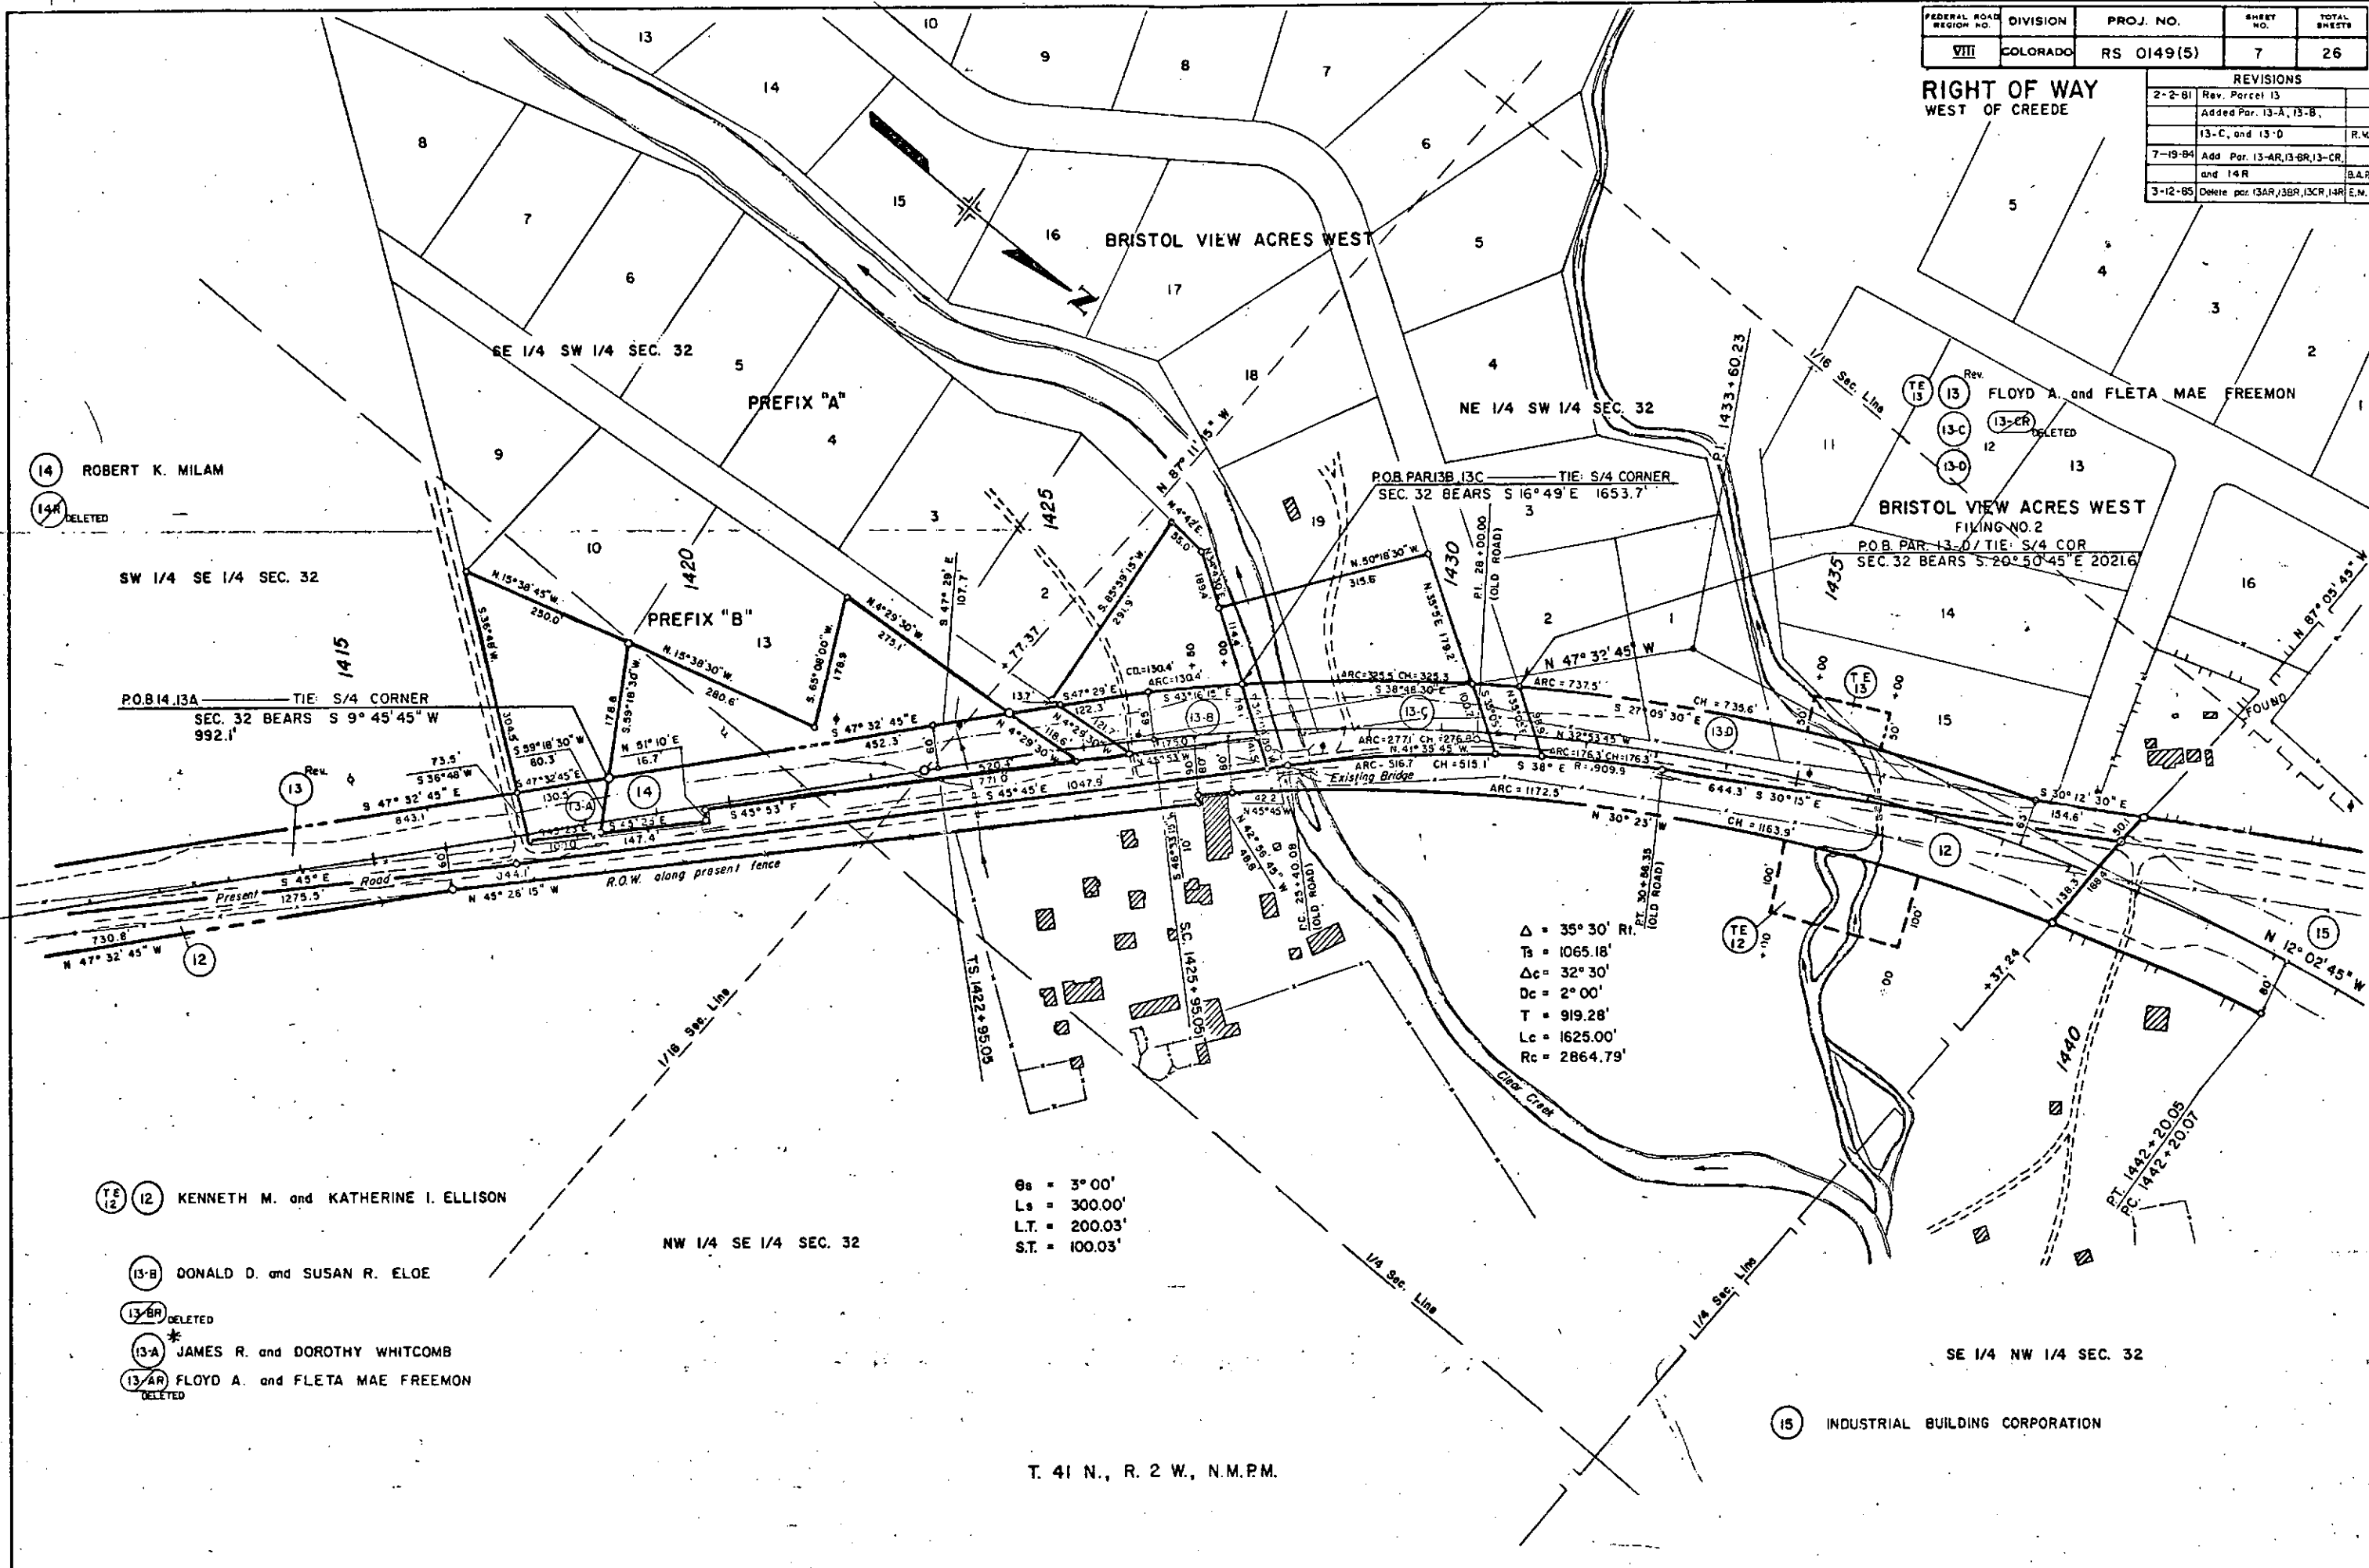

T. 41 N., R. 2 W., N.M.P.M.

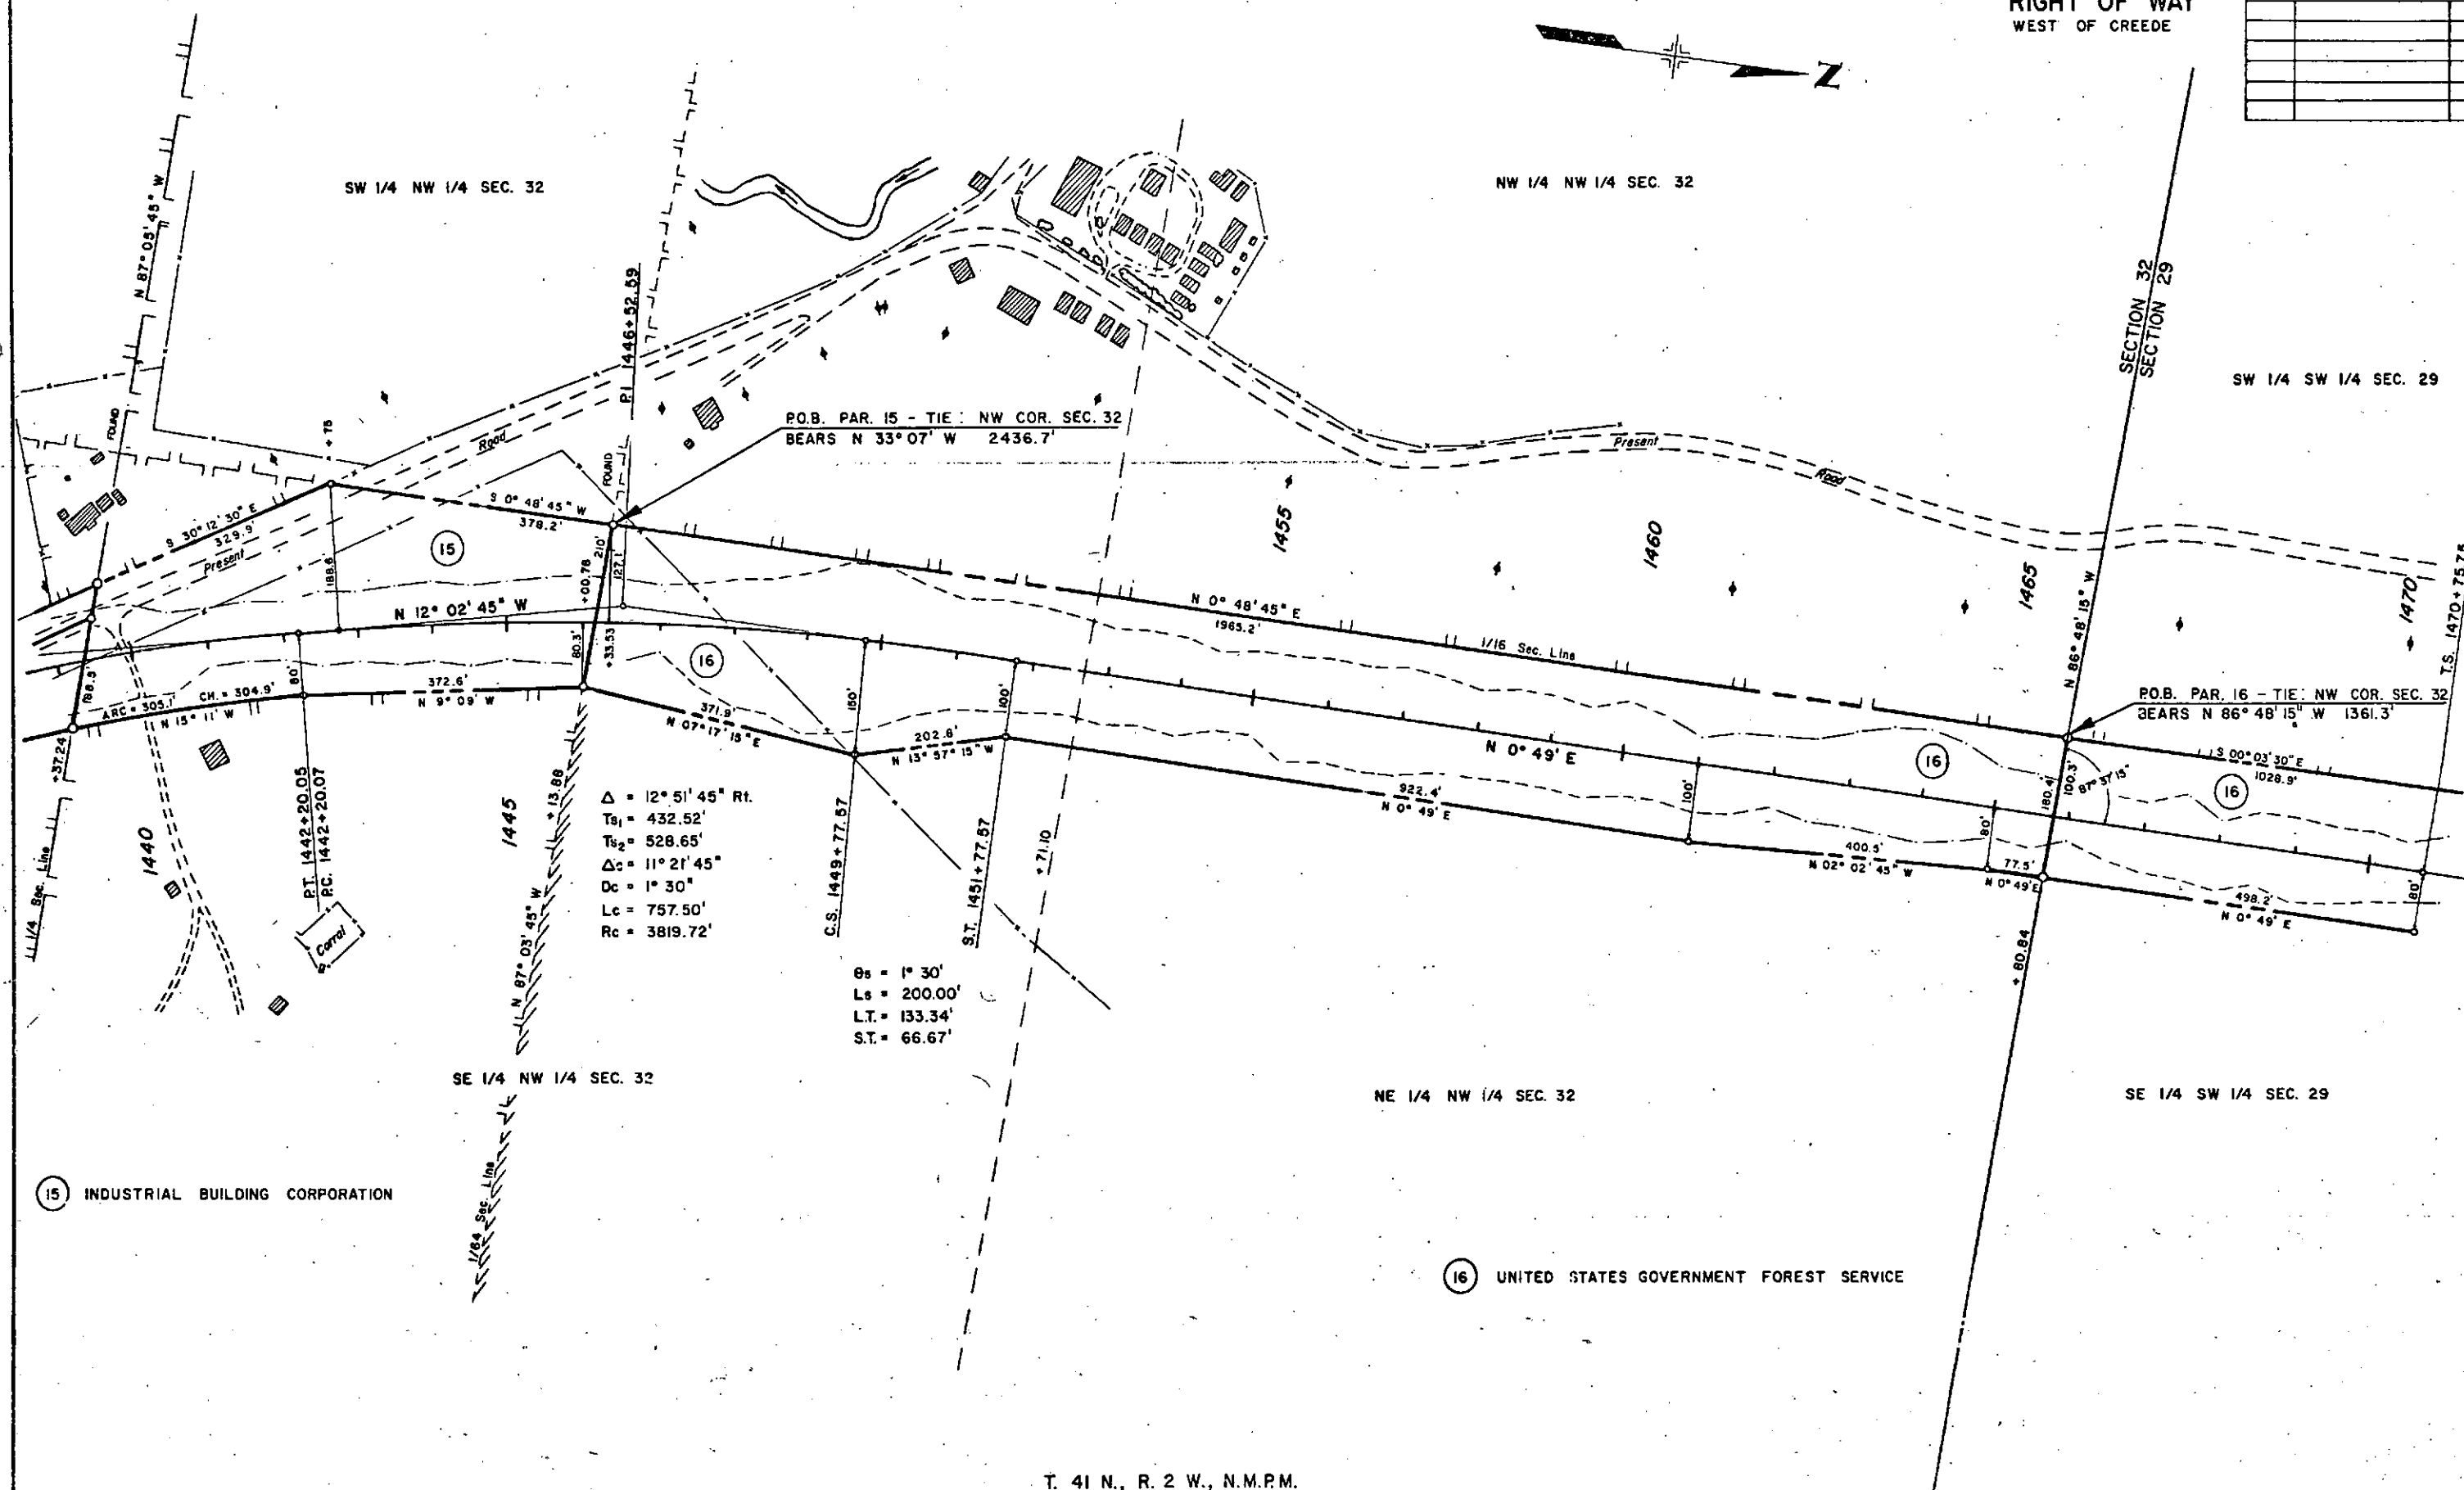
[illegible]

T. 41 N., R. 2 W., N.M.P.M.

FEDERAL ROAD DISTRICT NO.	DIVISION	PROJ. NO.	SHEET NO.	TOTAL SHEETS
VIII	COLORADO	RS 0149(5)	9	26

RIGHT OF WAY
WEST OF CREEDE

REVISIONS

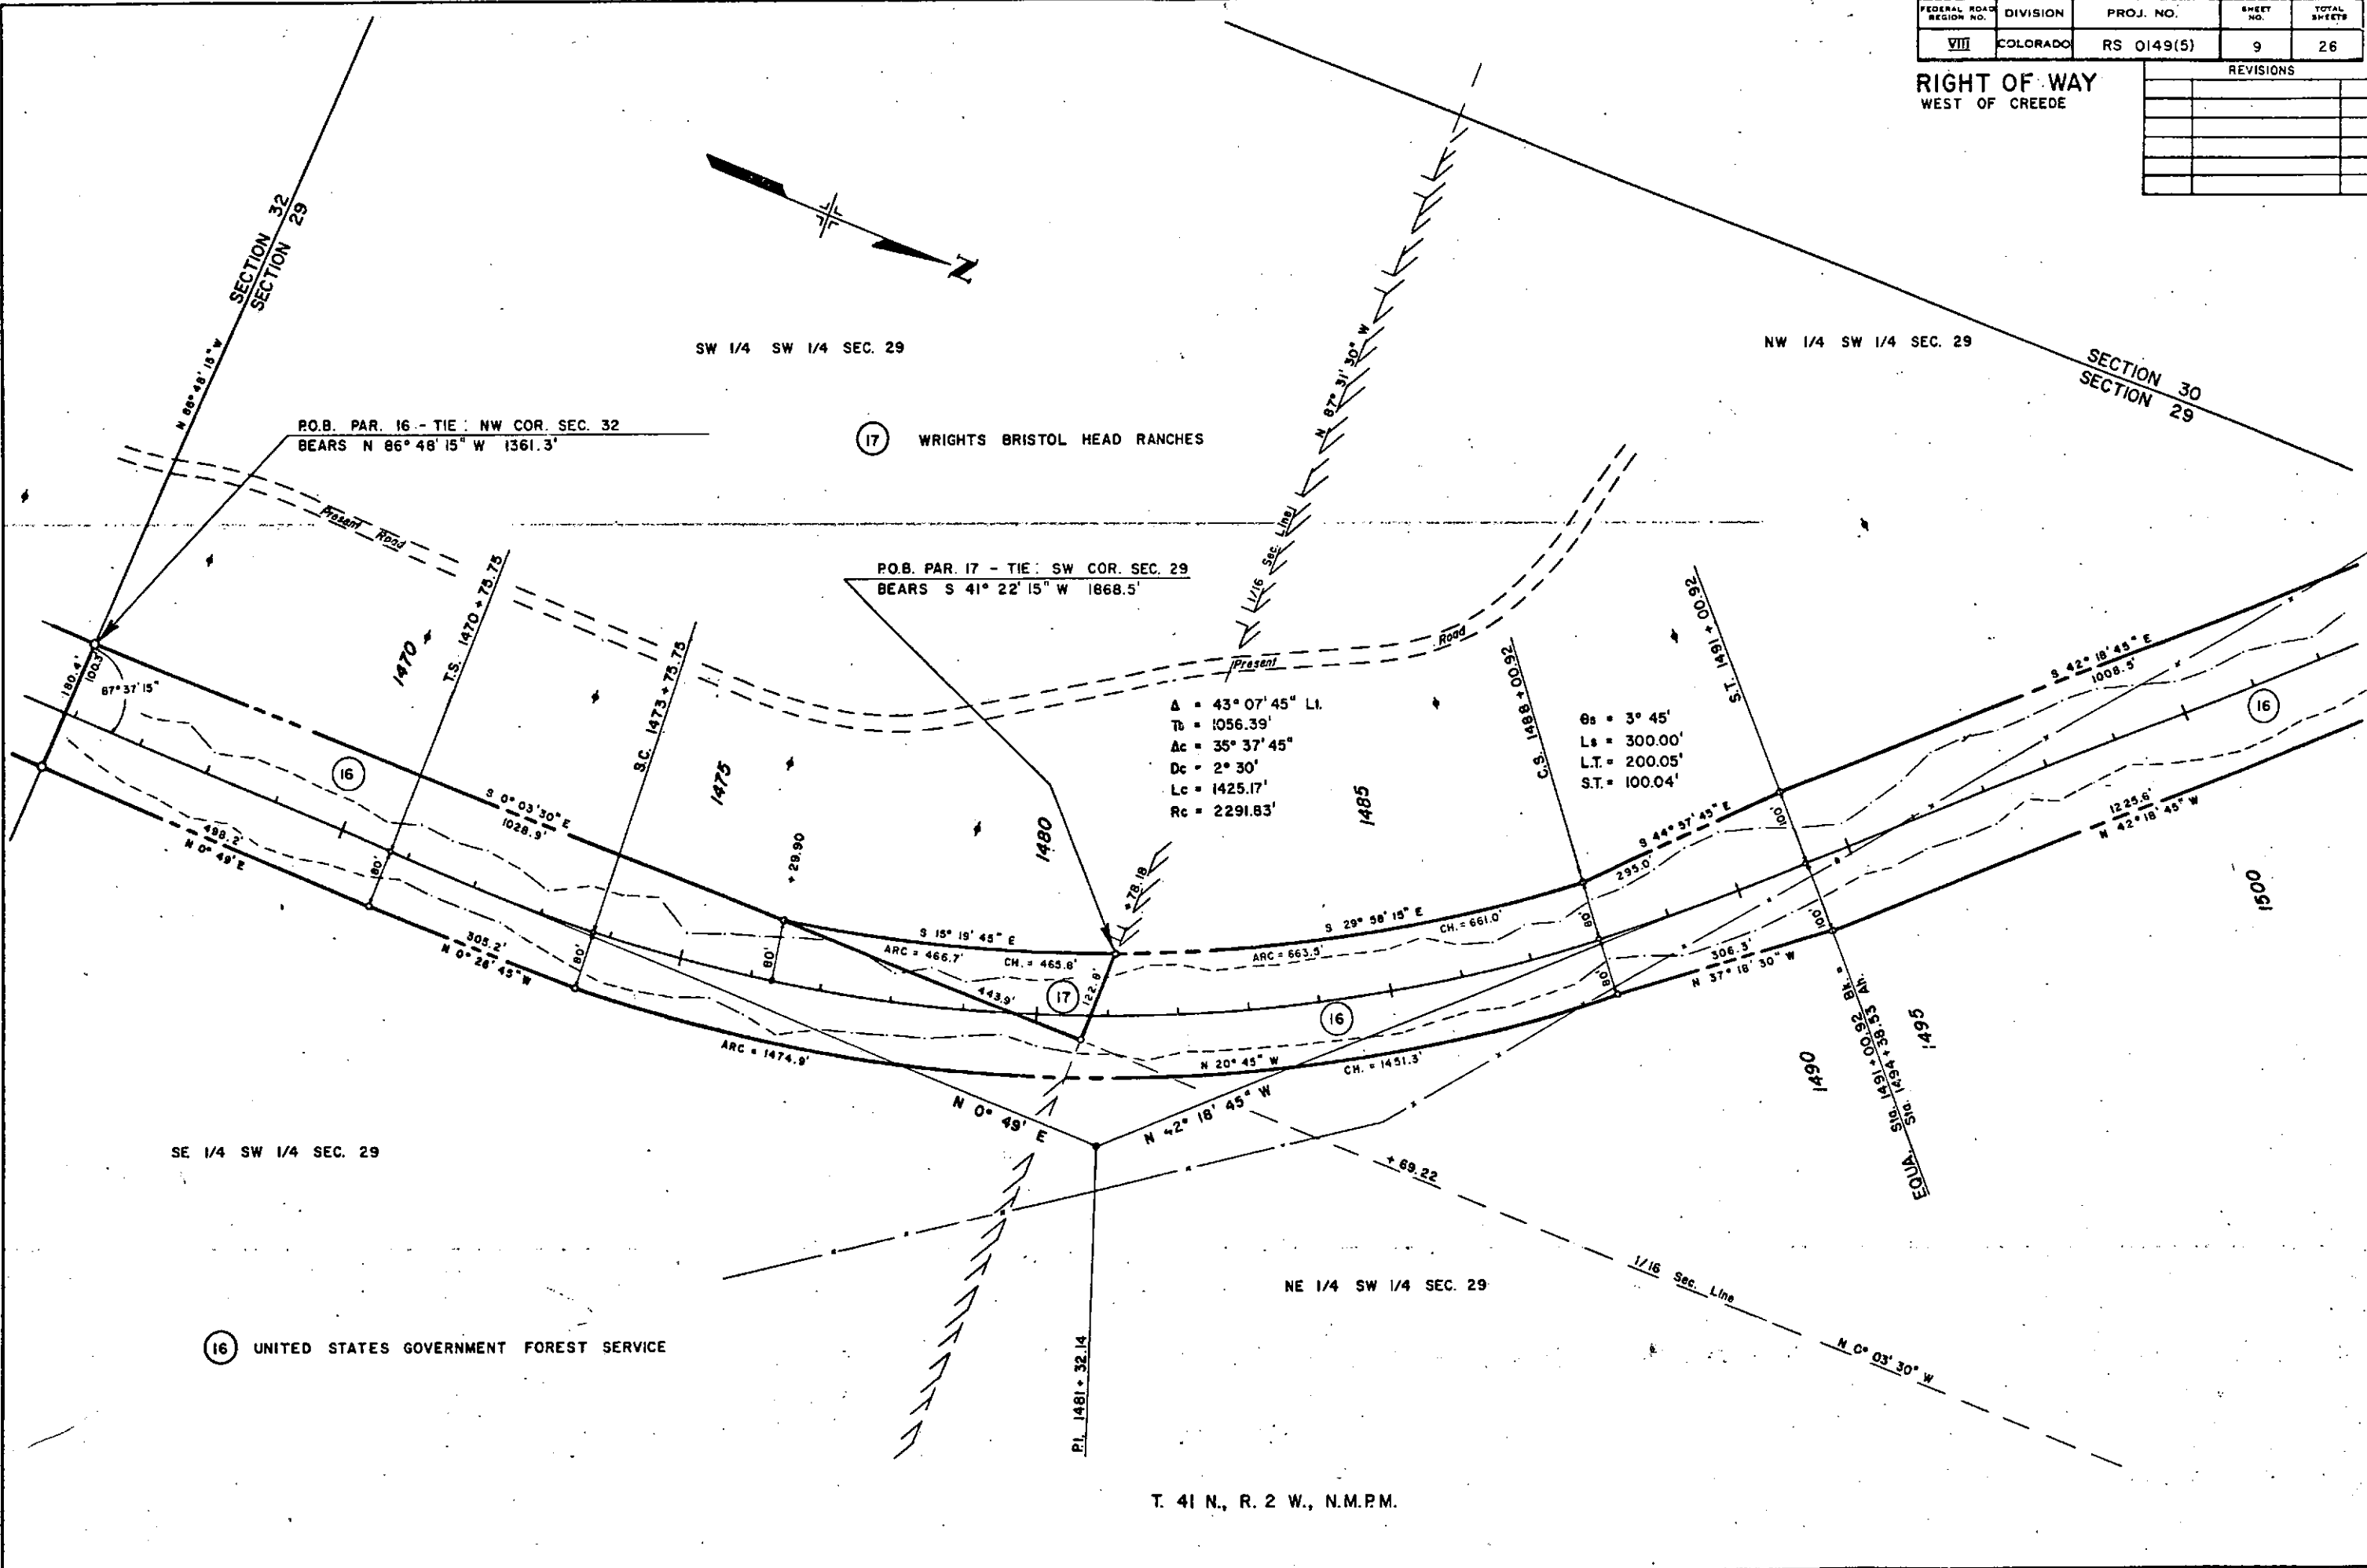


FEDERAL ROAD DISTRICT NO.	DIVISION	PROJ. NO.	SHEET NO.	TOTAL SHEETS
VIII	COLORADO	RS 0149(5)	10	26

RIGHT OF WAY
WEST OF CREEDE

REVISIONS

NO.	DESCRIPTION	DATE

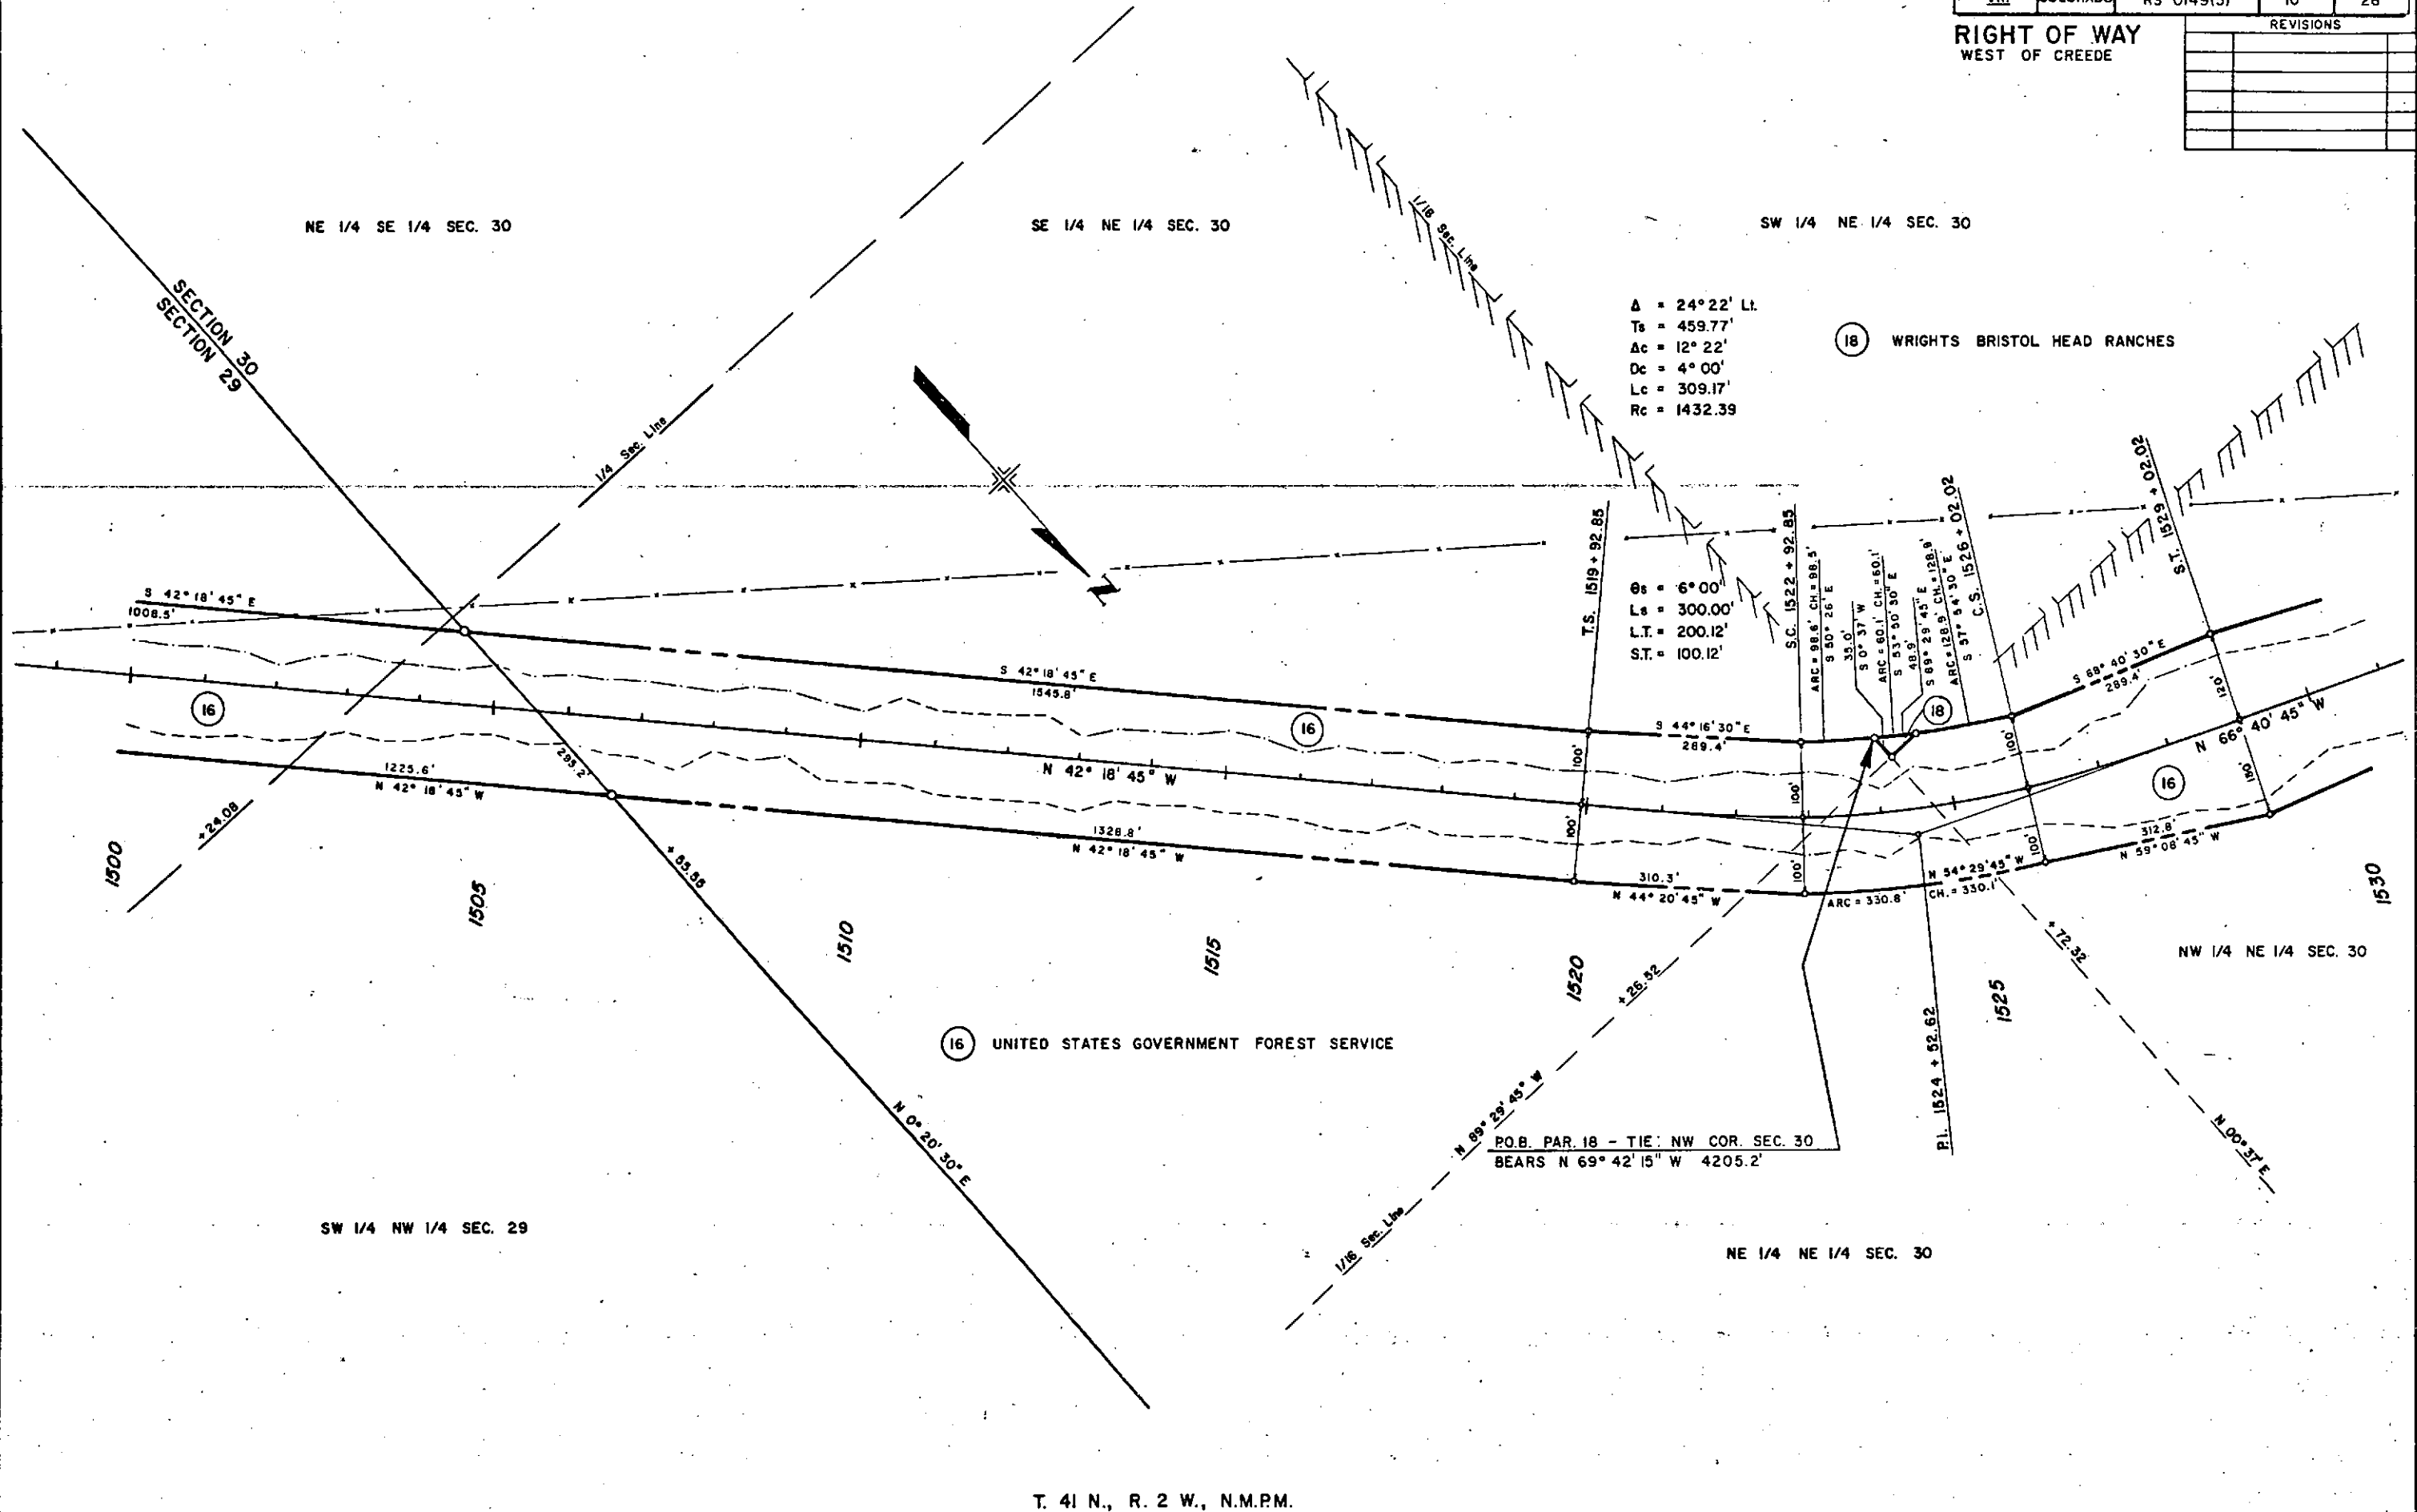

FEDERAL ROAD DISTRICT NO.	DIVISION	PROJ. NO.	SHEET NO.	TOTAL SHEETS
VIII	COLORADO	RS 0149(5)	11	26

REVISIONS	

RIGHT OF WAY
WEST OF CREEDE

(19) CHARLES I. and ERMA LOUISE DABNEY
(21)

$\Delta = 28^{\circ} 32' 00''$ Lt.
 $T_s = 464.51'$
 $\Delta c = 20^{\circ} 32' 00''$
 $D_c = 4^{\circ} 00'$
 $L_c = 513.33'$
 $R_c = 1432.40'$
 $\theta_s = 4^{\circ} 00'$
 $L_s = 200.0'$
 $L.T. = 133.37'$
 $S.T. = 66.70'$

NE 1/4 NW 1/4 SEC. 30

NOTE:
SEE SHEET 16 FOR
DETAILS OF THIS ROADWAY
CONNECTION.

P.O.B. PARCELS 19 & 20 - TIE: NW
COR. SEC. 30 BEARS S 89° 47' W 1714.2'

P.O.B. PAR. 21 - TIE: SW COR. SEC. 19
BEARS S 80° 16' 45" W 1344.5'

SW 1/4 SW 1/4 SEC. 19

P.O.B. PAR. 16 - TIE: NW COR. SEC. 30
BEARS N 81° 07' 15" W 2665.3'

$\Delta = 26^{\circ} 57' 00''$ Rt.
 $T_s = 374.90'$
 $\Delta c = 16^{\circ} 57' 00''$
 $D_c = 5^{\circ} 00'$
 $L_c = 339.0'$
 $R_c = 1145.92'$
 $\theta_s = 5^{\circ} 00'$
 $L_s = 200.0'$
 $L.T. = 133.39'$
 $S.T. = 66.71'$

$\Delta = 33^{\circ} 36' 00''$ Rt.
 $T_s = 388.80'$
 $\Delta c = 21^{\circ} 36' 00''$
 $D_c = 6^{\circ} 00'$
 $L_c = 360.00'$
 $R_c = 954.93'$
 $\theta_s = 6^{\circ} 00'$
 $L_s = 200.00'$
 $L.T. = 133.41'$
 $S.T. = 66.74'$

NW 1/4 NE 1/4 SEC. 30

SECTION 30
SECTION 19

SW 1/4 SE 1/4 SEC. 19

SE 1/4 SW 1/4 SEC. 19

T. 41 N., R. 2 W., N.M.P.M.

(20) (16) UNITED STATES GOVERNMENT FOREST SERVICE

REVISIONS	

$\Delta = 23^{\circ} 57' 00''$ Lt.
 $T_s = 302.88'$
 $\Delta c = 11^{\circ} 57' 00''$
 $\delta c = 6^{\circ} 00'$
 $L_c = 199.17'$
 $R_c = 954.93'$
 $\theta_s = 6^{\circ} 00'$
 $L_s = 200.00'$
 $L.T. = 133.41'$
 $S.T. = 66.74'$

$\Delta = 14^{\circ} 19' 00''$ Lt.
 $T_s = 185.82'$
 $\Delta c = 4^{\circ} 34' 00''$
 $Dc = 6^{\circ} 30'$
 $Lc = 70.26'$
 $Rc = 881.47'$
 $\theta_s = 4^{\circ} 34' 00''$
 $L_s = 150.00'$
 $L.T. = 100.04'$
 $S.T. = 50.03'$

SE 1/4 NE 1/4 SEC. 24

P.O.B. PAR. 22 - TIE: SW COR. SEC. 19
BEARS S 01° 14' 45" W 1768.5'

$\Delta = 22^{\circ} 39' 00''$ R.
 $T_s = 1068.15'$
 $\Delta c = 18^{\circ} 54' 00''$
 $Dc = 1^{\circ} 15'$
 $Lc = 1512.00'$
 $Rc = 4583.66'$
 $\theta_s = 1^{\circ} 52' 30''$
 $L_s = 300.00'$
 $L.T. = 200.01'$
 $S.T. = 100.01'$

NE 1/4 NE 1/4 SEC. 24

(22) UNITED STATES GOVERNMENT FOREST SERVICE

~~HINSDALE COUNTY~~
~~MINERAL COUNTY~~

T. 41 N., R. 2-3 W., N.M.P.M.

FEDERAL ROAD REGION NO.	DIVISION	PROJ. NO.	SHEET NO.	TOTAL SHEETS
VIII	COLORADO	RS 0149(5)	13	26

RIGHT OF WAY
WEST OF CREEDE

REVISIONS	

$\Delta = 12^{\circ} 03' 45''$ Lt.
 $T_s = 452.81'$
 $\Delta c = 6^{\circ} 03' 45''$
 $D_c = 2^{\circ} 00'$
 $L_c = 303.13'$
 $R_c = 2864.79'$
 $\theta_s = 3^{\circ} 00'$
 $L_s = 300.00'$
 $L.T. = 200.03'$
 $S.T. = 100.03'$

P.O.B. PAR 22 - TIE: S/4 COR. SEC. 13
BEARS S $85^{\circ} 00' 15''$ W 1121.7'

SW 1/4 SE 1/4 SEC. 13

Spiral Back


$\theta_s = 4^{\circ} 52' 30''$
 $L_s = 300.00$
 $L.T. = 200.08'$
 $S.T. = 100.07'$

$\Delta = 32^{\circ} 50' 15''$ Rt.
 $T_s = 666.16'$
 $T = 523.41'$
 $\Delta c = 27^{\circ} 57' 45''$
 $D_c = 3^{\circ} 15'$
 $L_c = 860.38'$
 $R_c = 1762.95'$

22 UNITED STATES GOVERNMENT FOREST SERVICE

T. 41 N., R. 3 W., N.M.P.M.

FEDERAL ROAD REGION NO.	DIVISION	PROJ. NO.	SHEET NO.	TOTAL SHEETS
VIII	COLORADO	RS 0149(5)	14	26
RIGHT OF WAY WEST OF CREEDE				
REVISIONS				

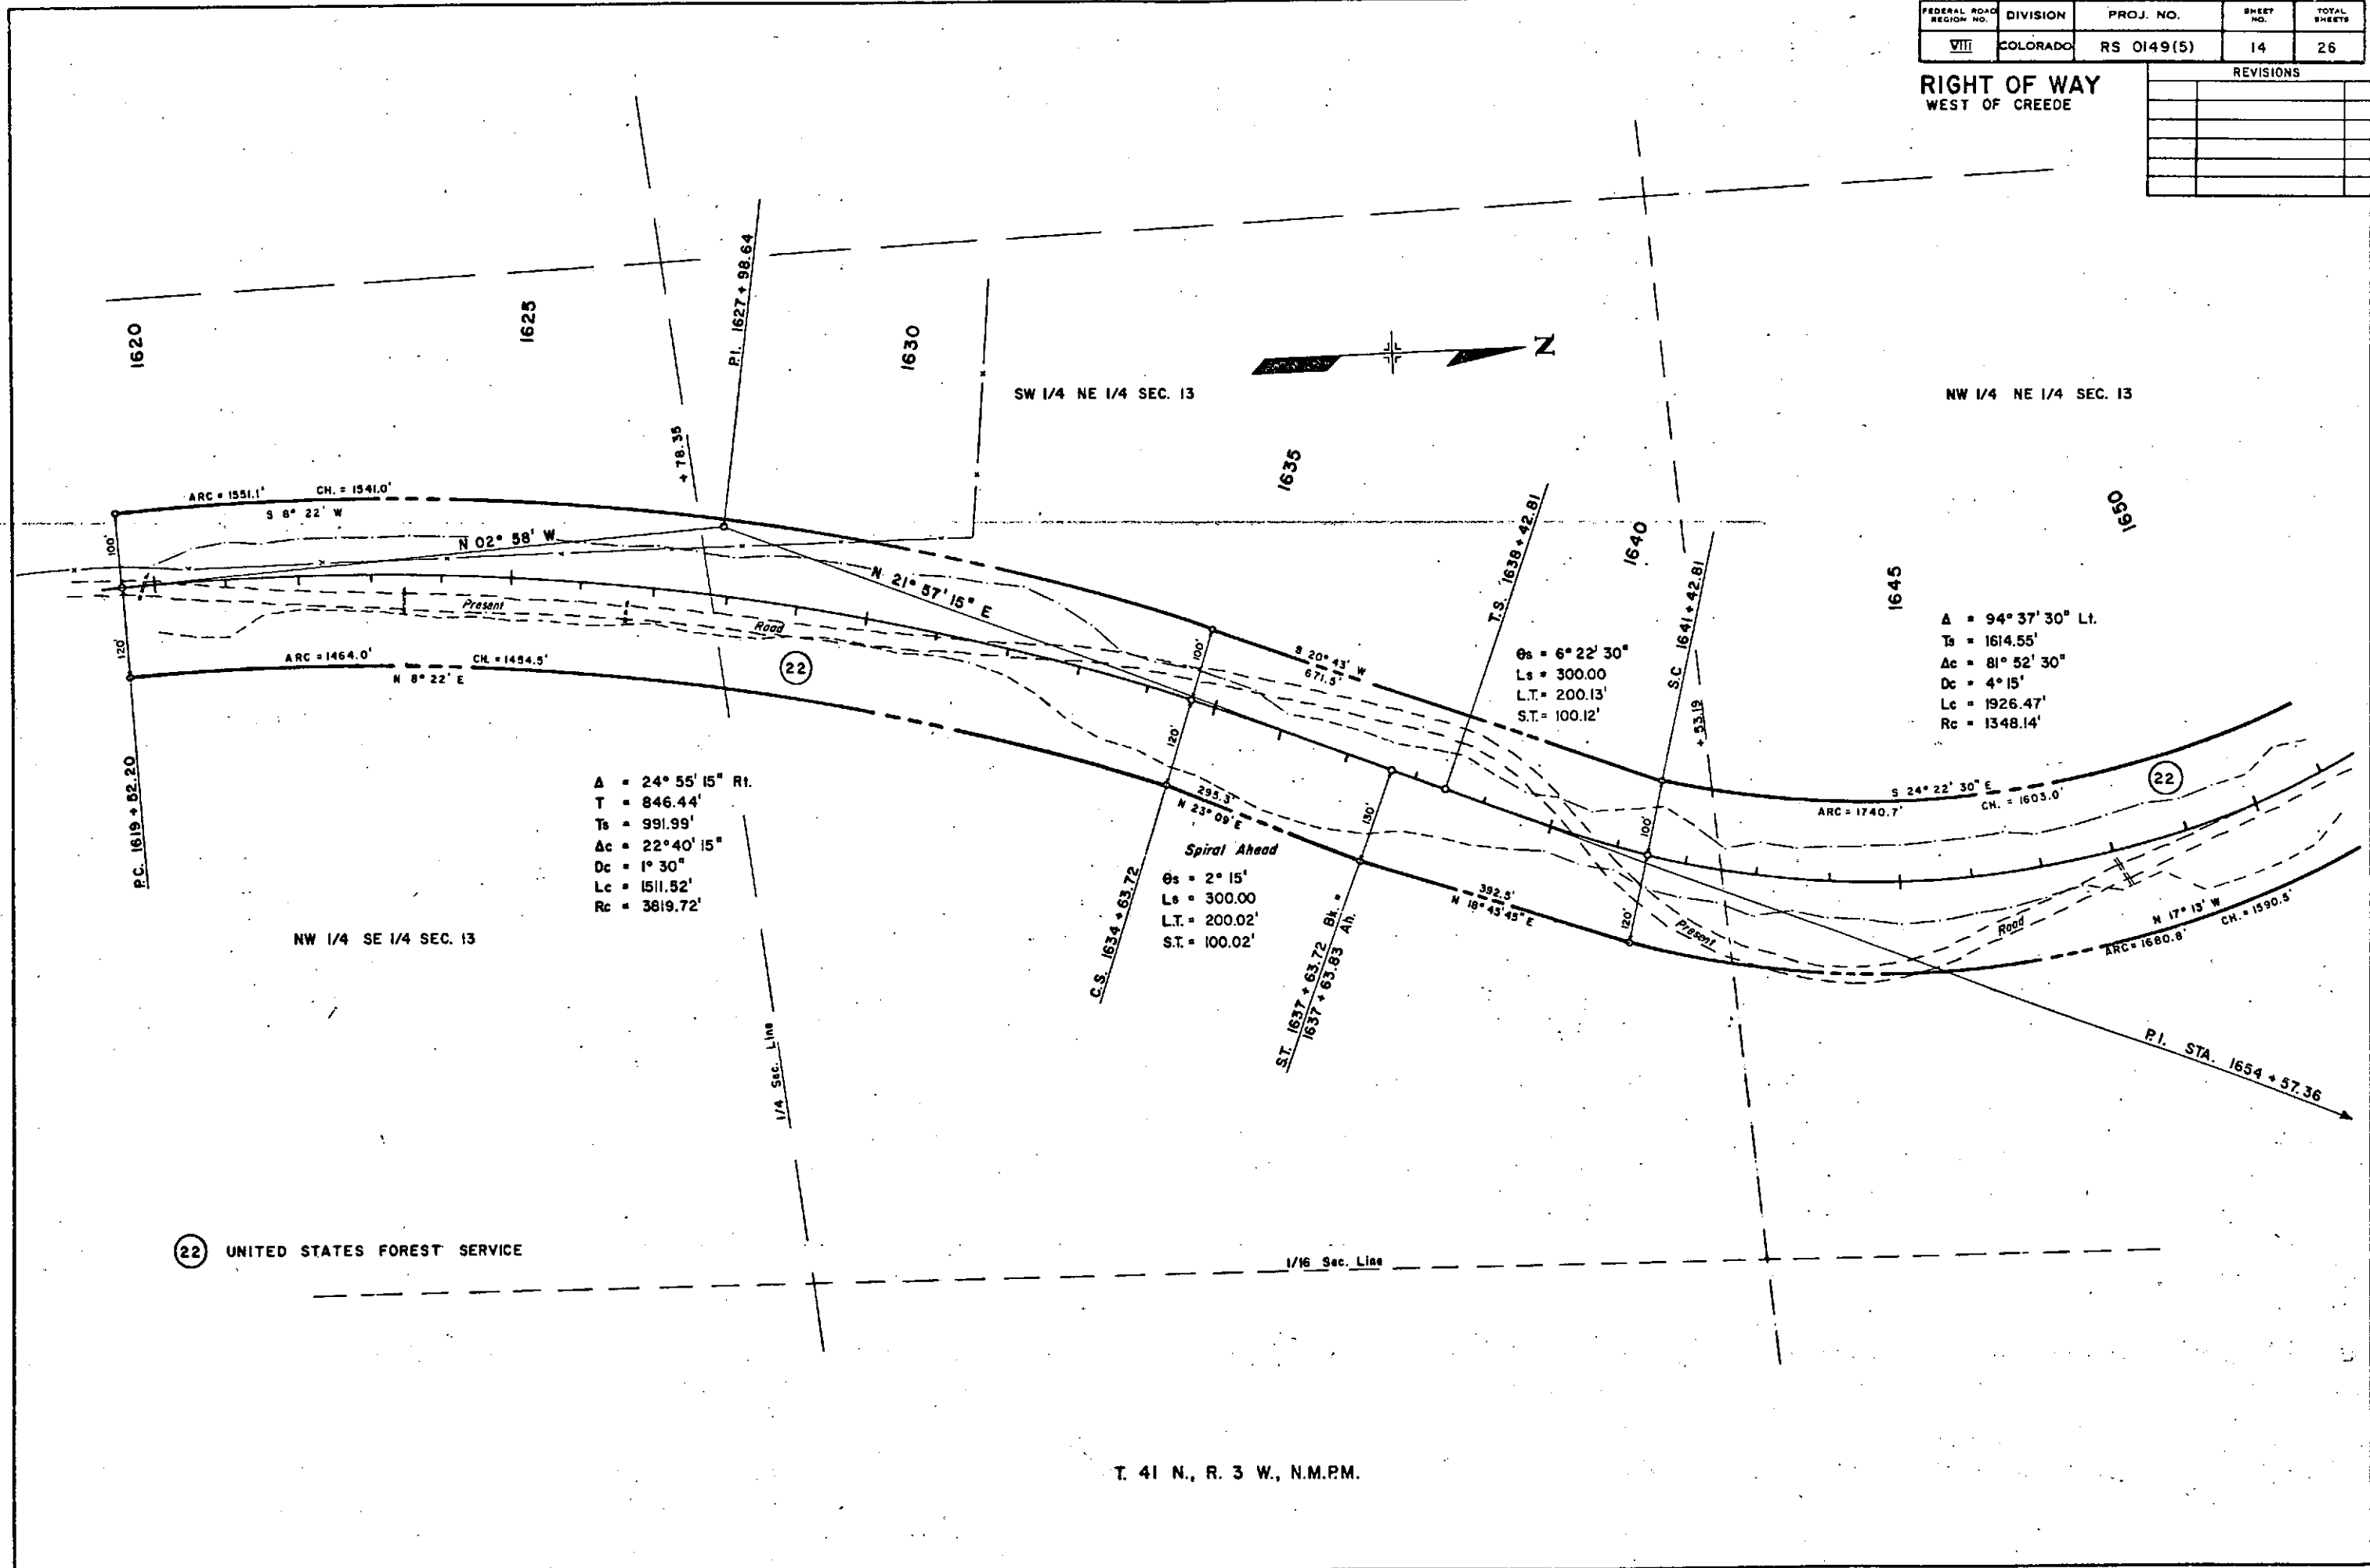

22 UNITED STATES FOREST SERVICE

T. 41 N., R. 3 W., N.M.P.M.

REVISION

REVISIONS		

NE 1/4 NW 1/4 SEC. 13

NW 1/4 NE 1/4 SEC. 13

$\Delta = 94^{\circ} 37' 30''$ Lt.
 $T_s = 1614.55'$
 $\Delta c = 81^{\circ} 52' 30''$
 $Dc = 4^{\circ} 15'$
 $Lc = 1926.47'$
 $Rc = 1348.14'$

09 = 6° 22' 30"
 L9 = 300.00'
 L.T. = 200.13'
 S.T. = 100.12'

SE 1/4 SW 1/4 SEC. 12


P.O.B. PAR. 22 - TIE : SW COR. SEC. 18
BEARS S. 33° 32' 15" E. 4516.0'

(22) UNITED STATES GOVERNMENT FOREST SERVICE

T. 41 N., R. 3 W., N.M.P.M.

FEDERAL ROAD REGION NO.	DIVISION	PROJ. NO.	SHEET NO.	TOTAL SHEETS
VIII	COLORADO	RS 0149(5)	16	26

RIGHT OF WAY WEST OF CREEDE		
REVISIONS		
7/9/82	Add Parcel 25R	CDB

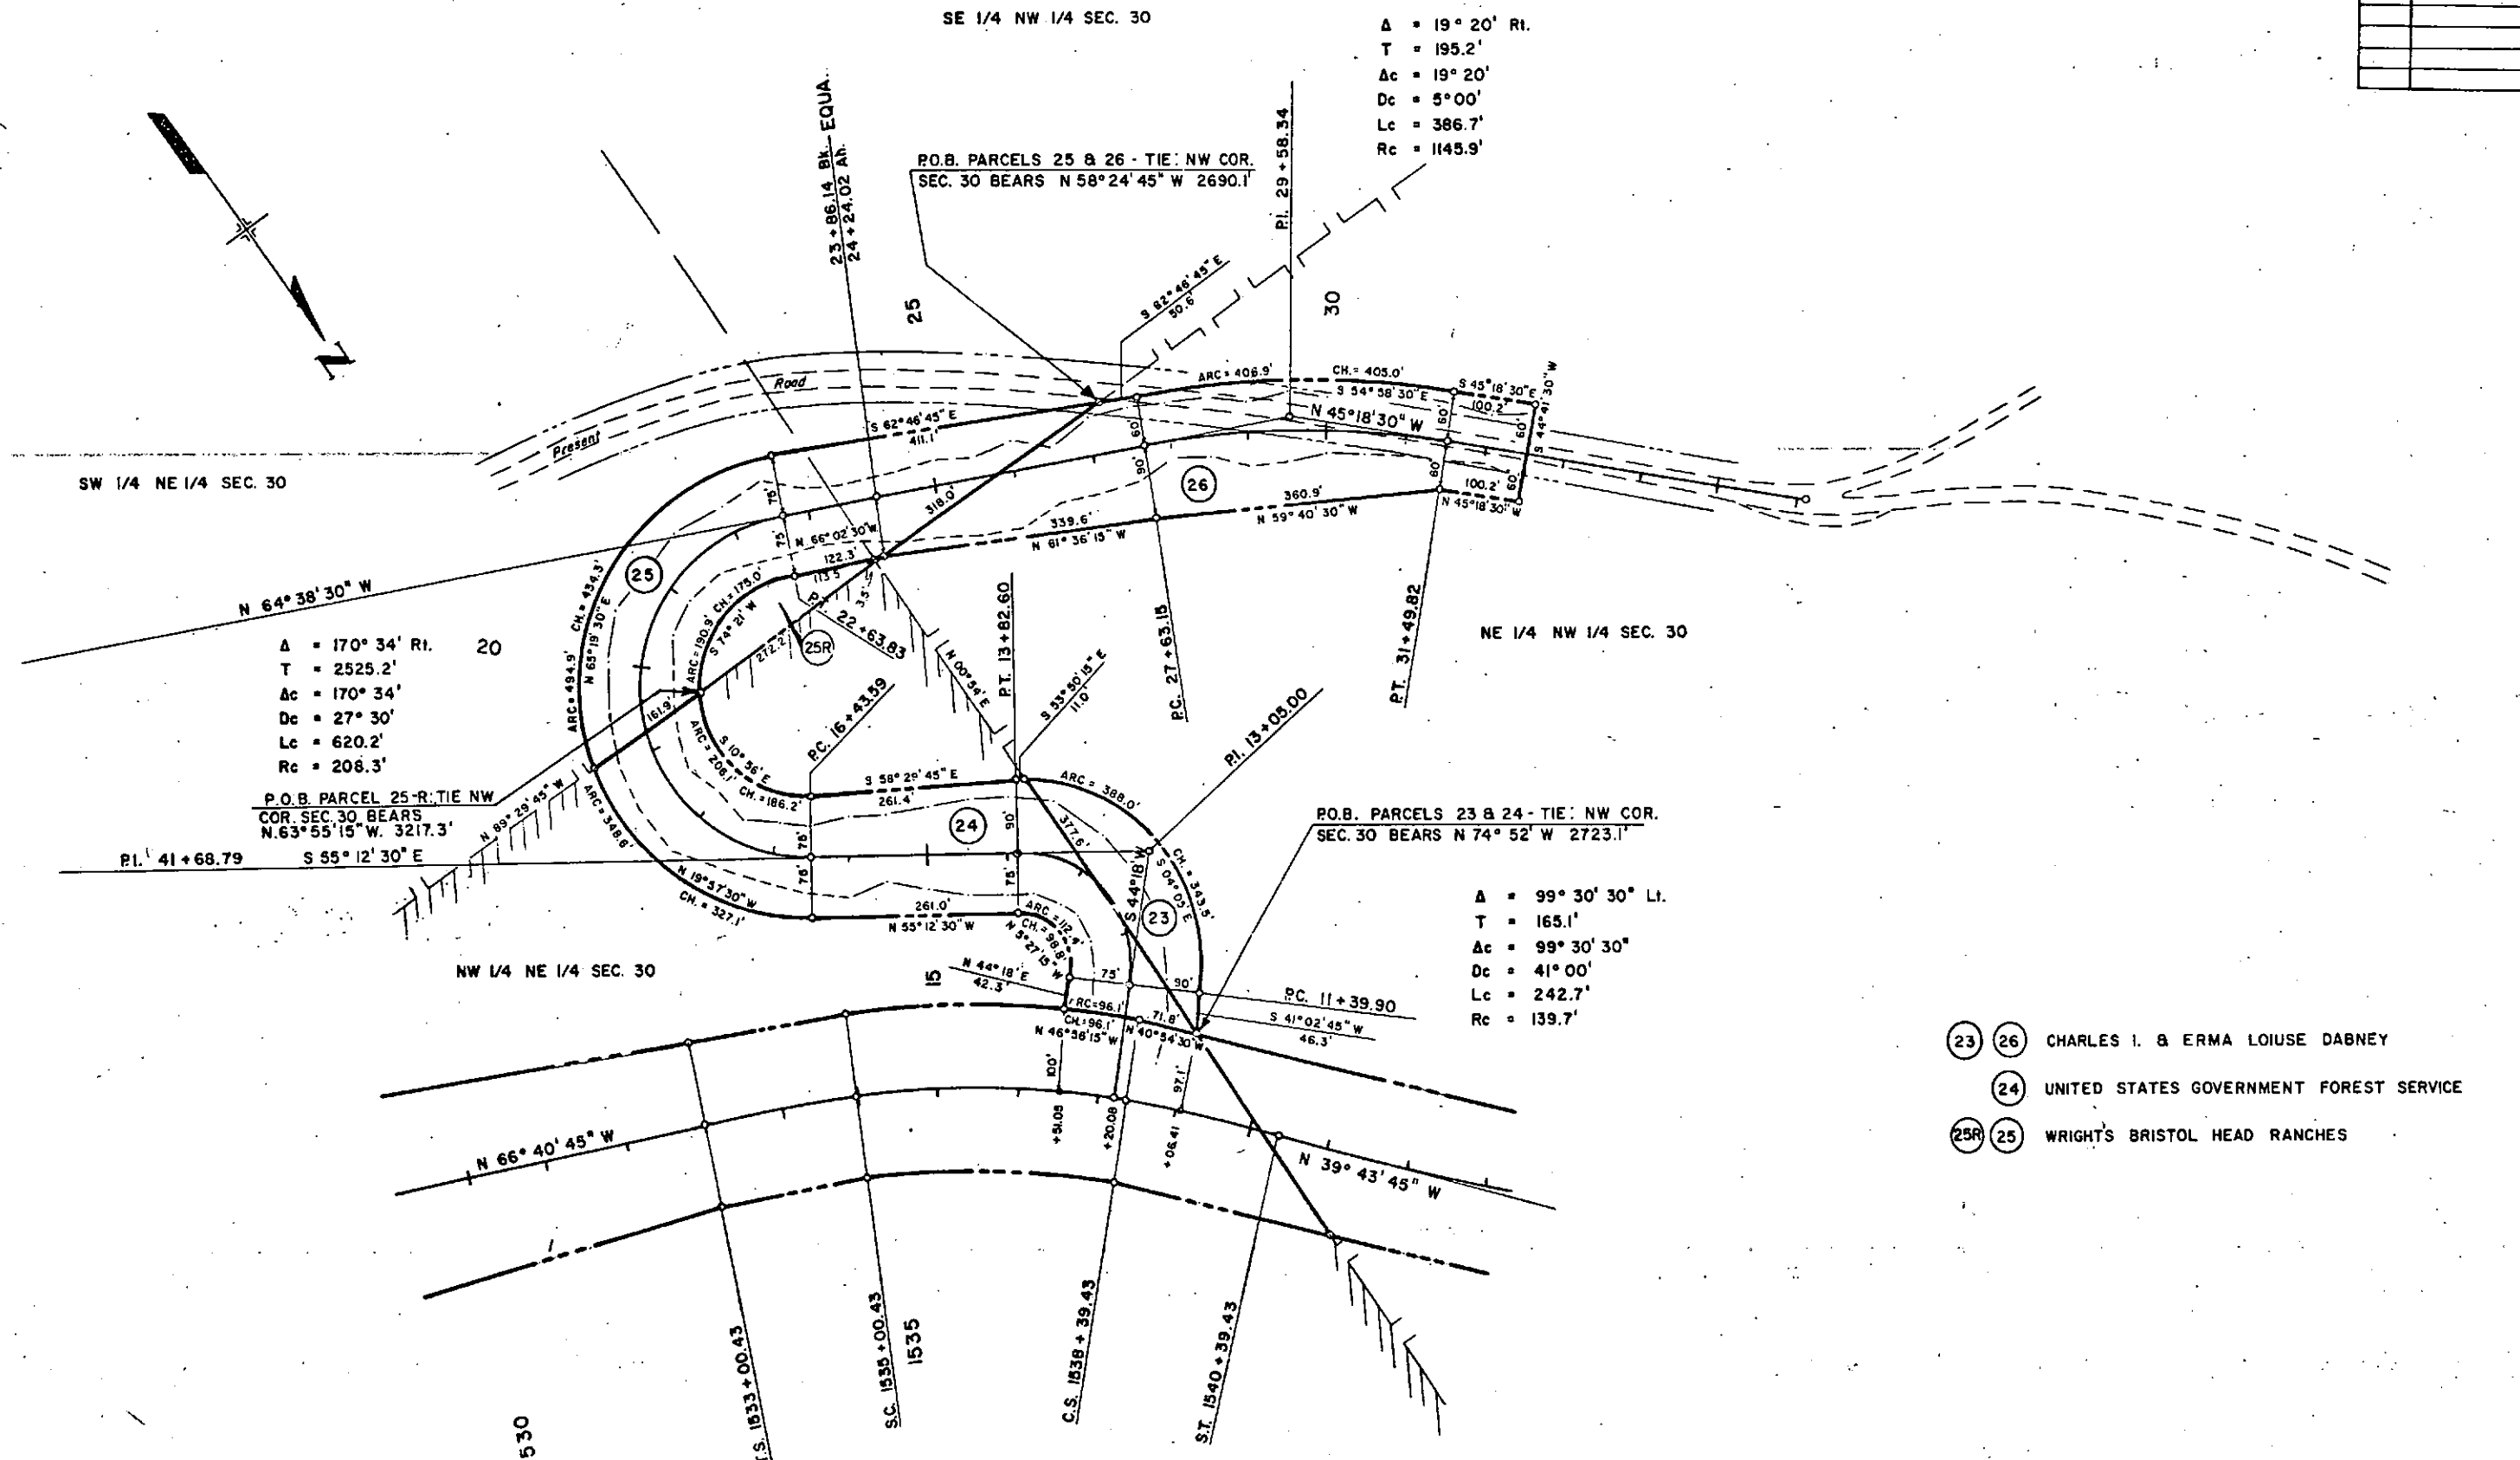

- (23) (26) CHARLES I. & ERMA LOUISE DABNEY
- (24) UNITED STATES GOVERNMENT FOREST SERVICE
- (25R) (25) WRIGHTS BRISTOL HEAD RANCHES


FEDERAL ROAD REGION NO.	DIVISION	PROJ. NO.	SHEET NO.	TOTAL SHEETS
VIII	COLORADO	RS 0149(5)	17	26
RIGHT OF WAY WEST OF CREEDE				
REVISIONS				
11-3-80	ADD OLD R.O.W.			JAZ

TE 5 1 3 WRIGHTS BRISTOL HEAD RANCHES

Sta. 1308+94.9 BEGIN R.O.W. PROJ.
RS 0149(5)

P.O.B. PARCELS 1 & 2 - TIE: NE COR.
SEC. 9 BEARS S 89° 27' 15" E 767.2'

P.O.B. PAR. 3 - TIE: SE COR. SEC. 4
BEARS S 55° 08' 30" E 2372.7'

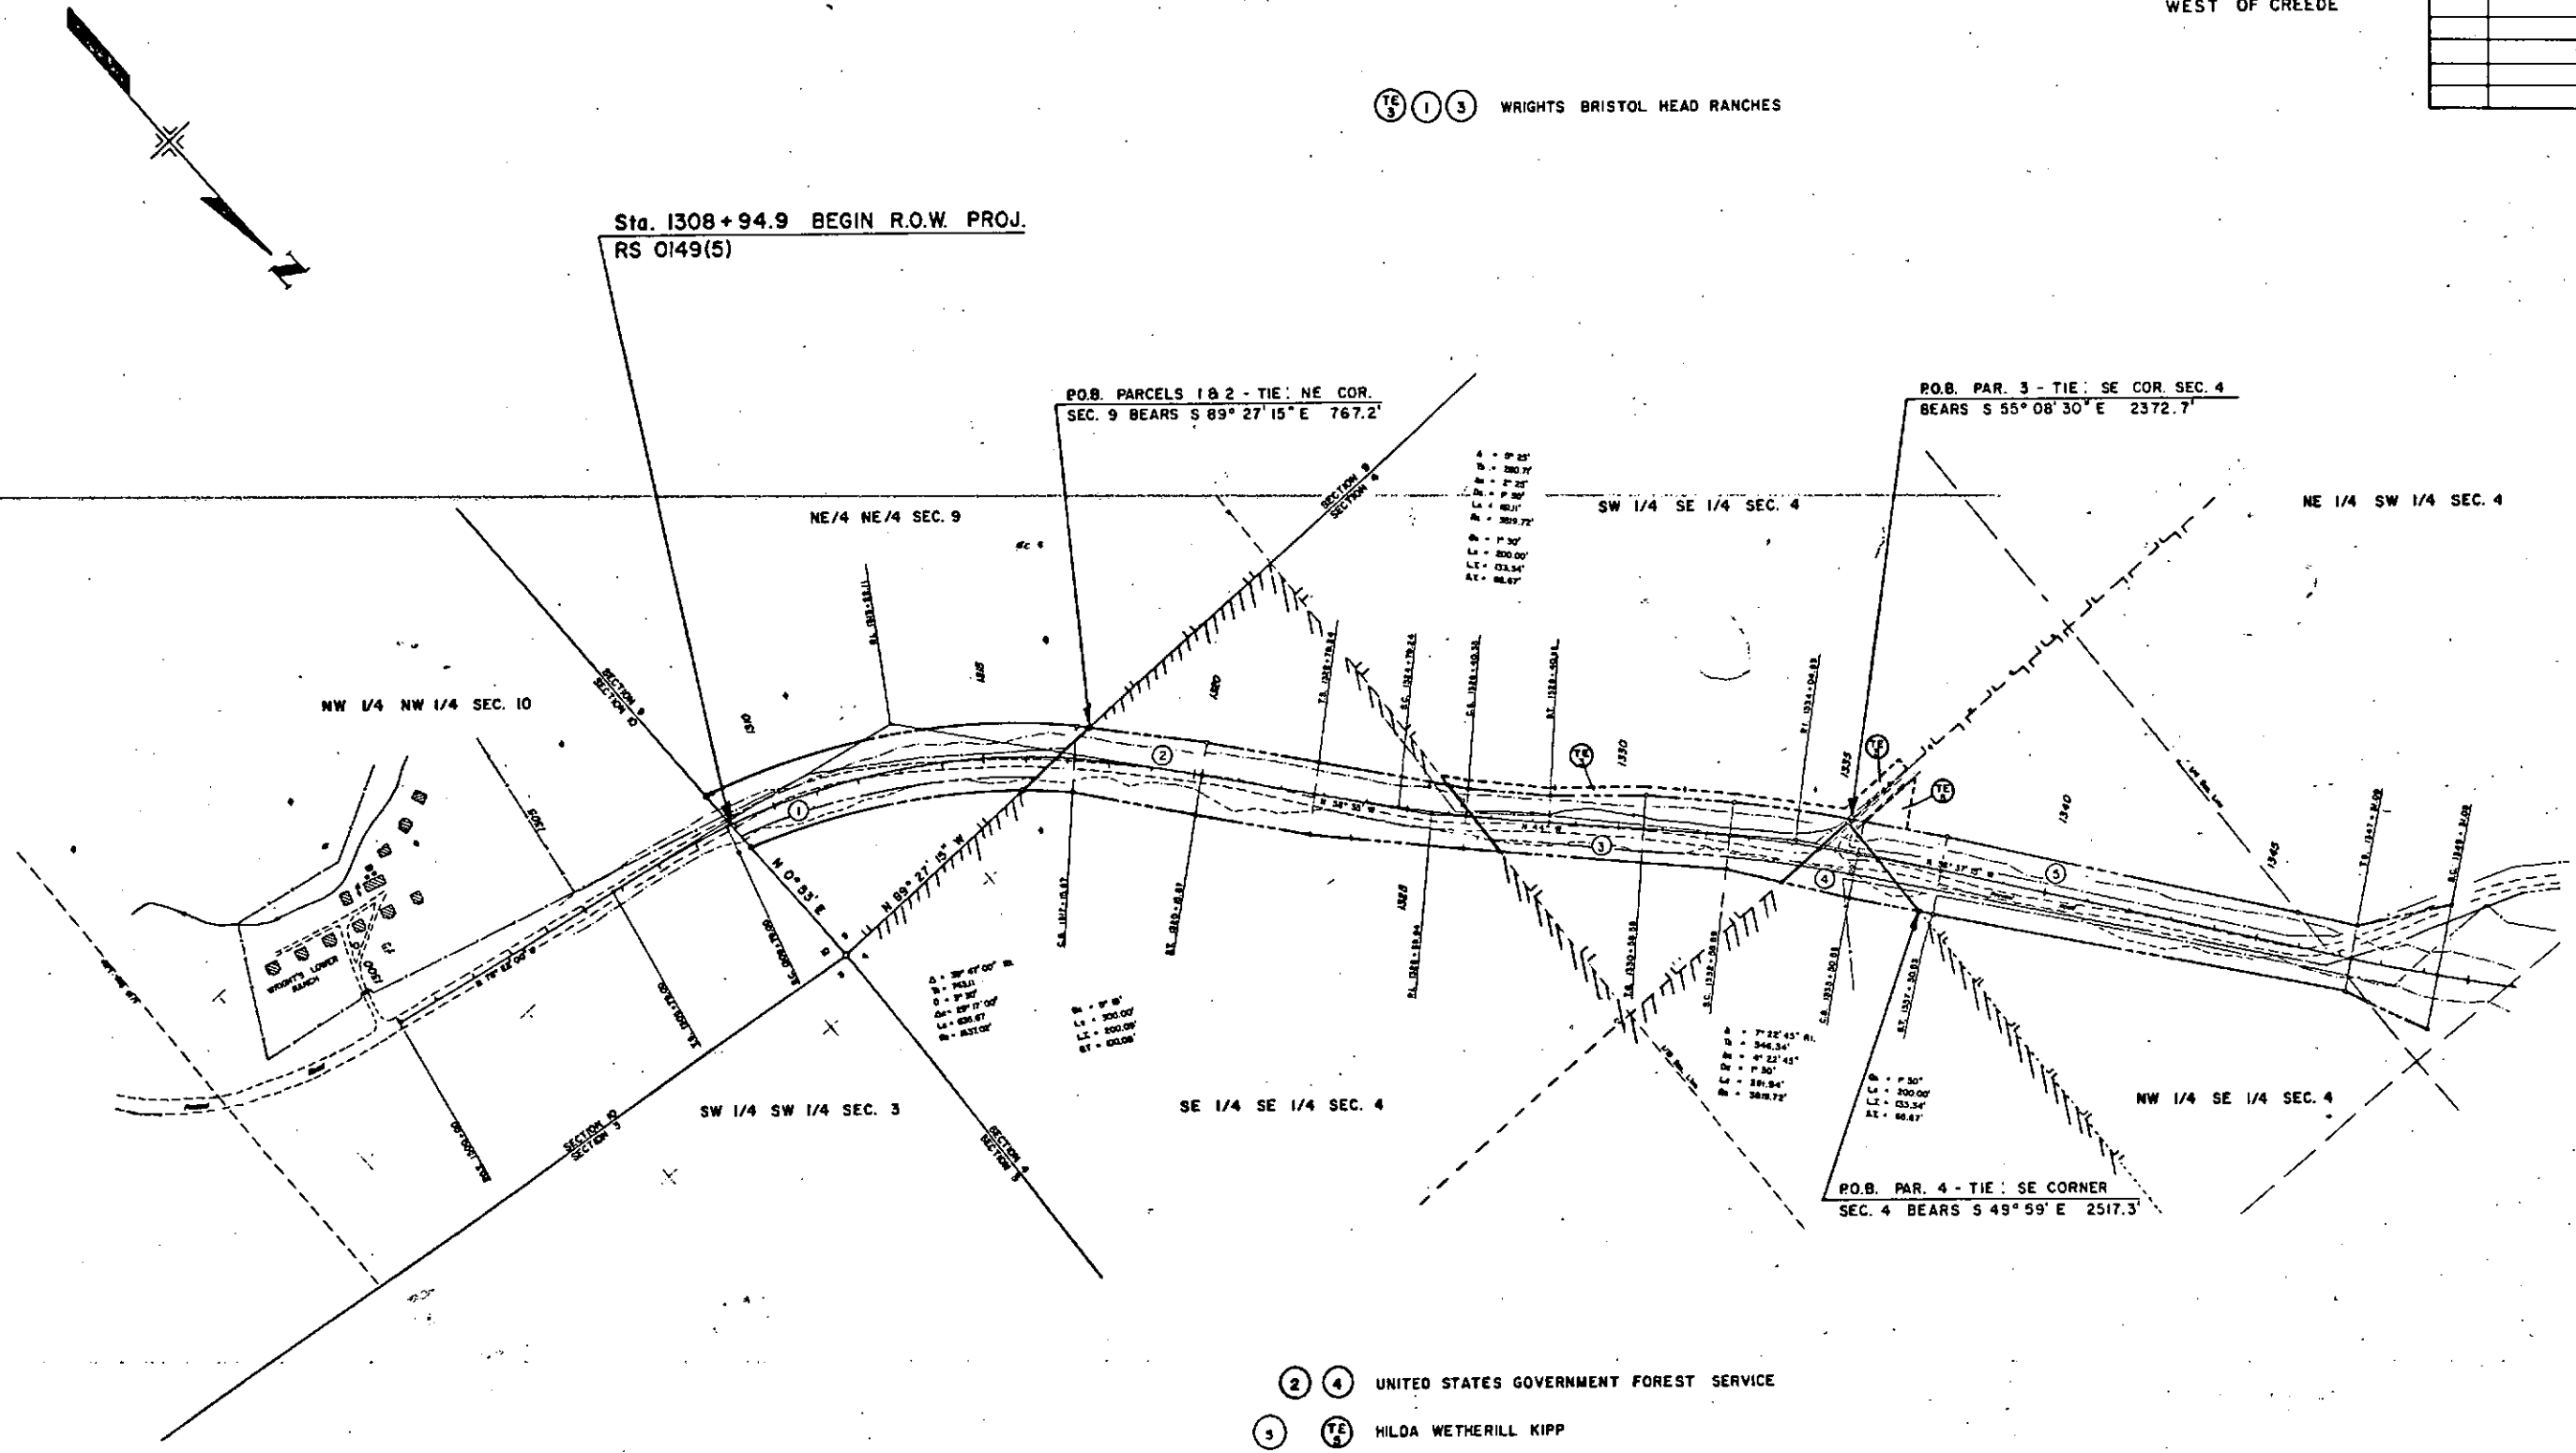

2 4 UNITED STATES GOVERNMENT FOREST SERVICE
3 TE 5 HILDA WETHERILL KIPP


T. 40 N., R. 2 W., N.M.P.M.

FEDERAL ROAD DISTRICT NO.	DIVISION	PROJ. NO.	SHEET NO.	TOTAL SHEETS
VIII	COLORADO	RS 0149(5)	18	26

RIGHT OF WAY
WEST OF CREEDE

REVISIONS		
11-3-80	Add Old R.O.W.	D.A.Z.
2-2-81	Rev. Parcel 13	R.M.

7 11 13 Rev FLOYD A. and FLETA MAE FREEMAN

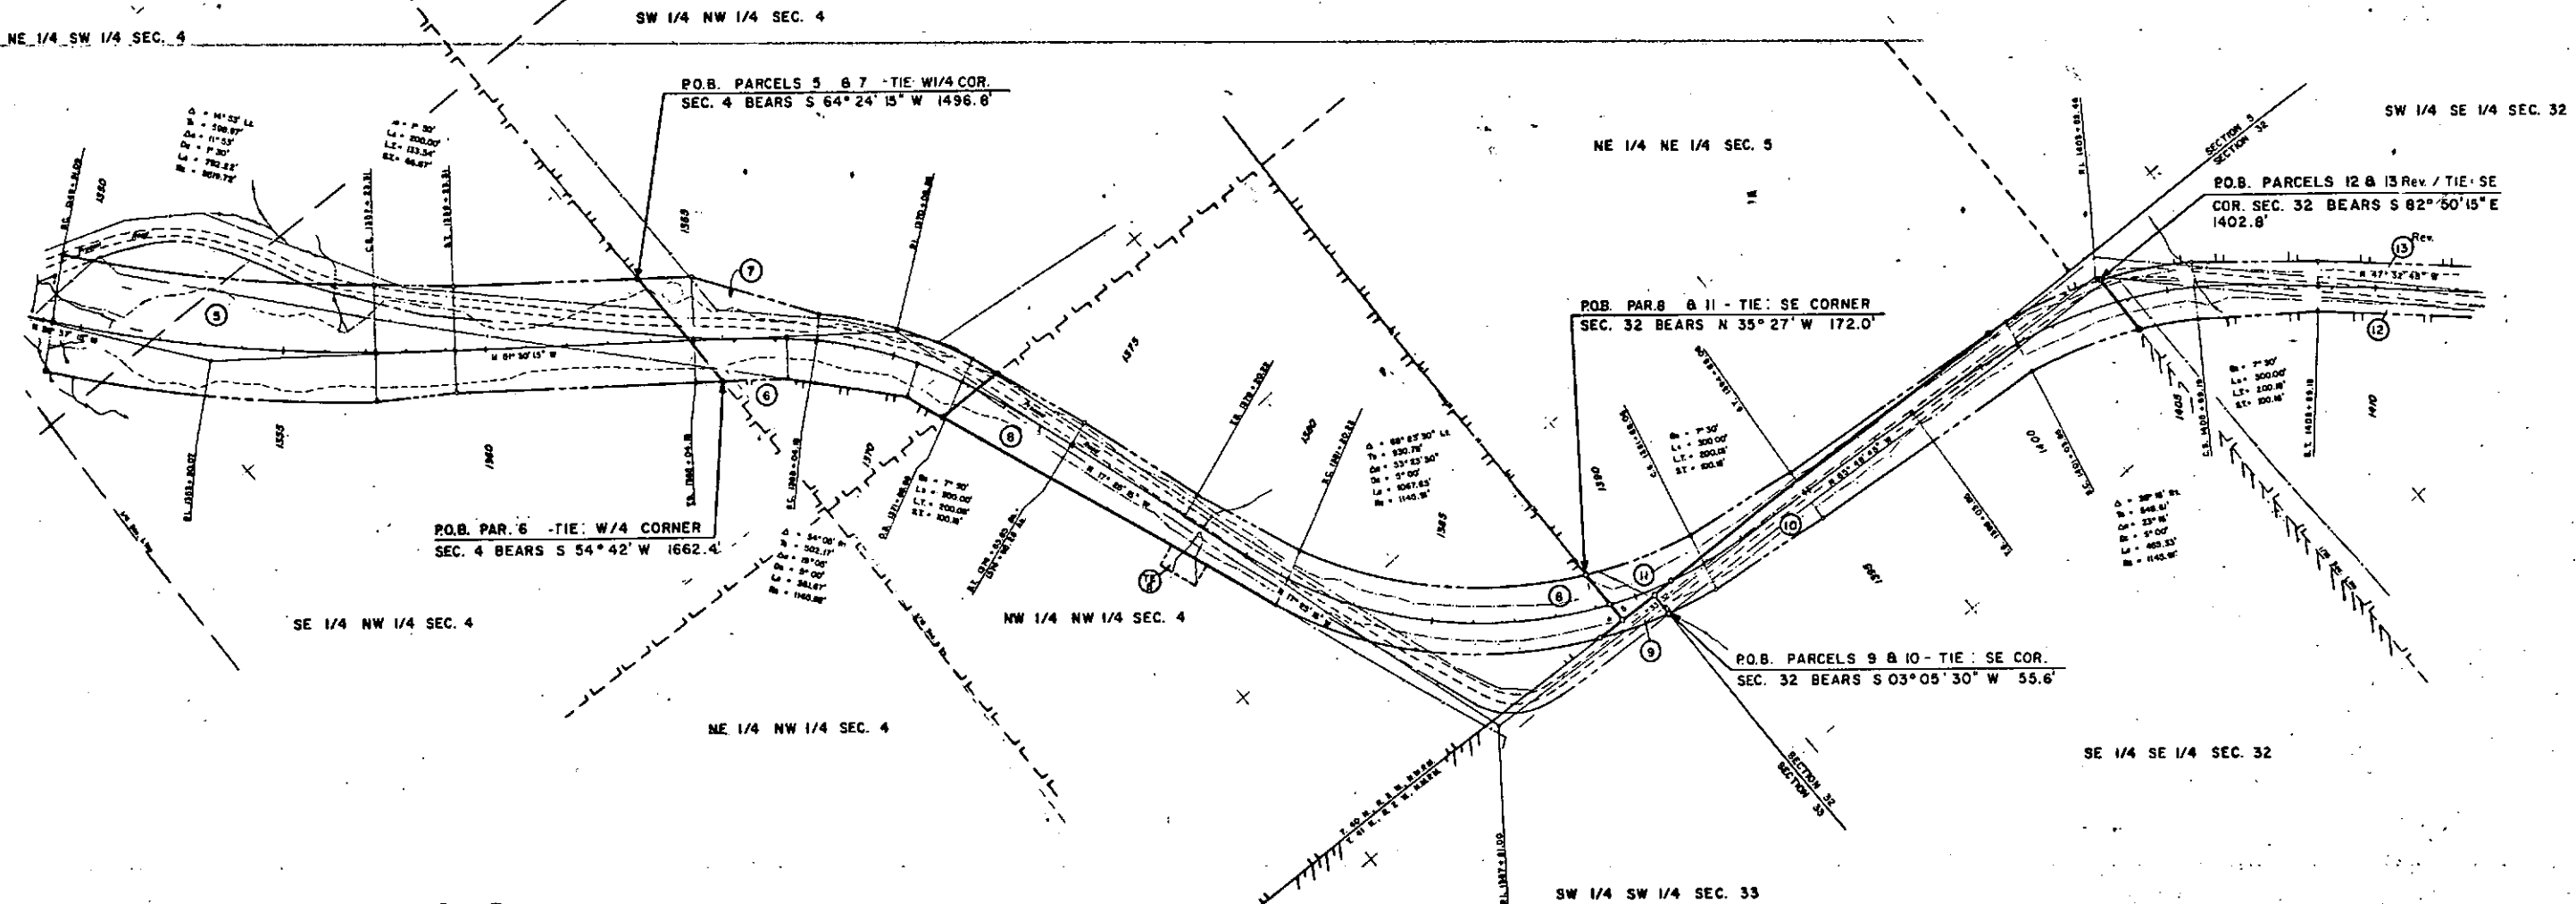


TE 5 8 HILDA WETHERILL KIPP
6 12 KENNETH M. and KATHERINE I. ELLISON


9 10 UNITED STATES GOVERNMENT FOREST SERVICE

REVISIONS		
2-2-81	Rex Parcel 13	
	Added Parcels 13-A, 13-B	
	13-C, 13-D	R.M.

TS 12 KENNETH M. and KATHERINE I. ELLISON
15 INDUSTRIAL BUILDING CORPORATION
16 UNITED STATES GOVERNMENT FOREST SERVICE

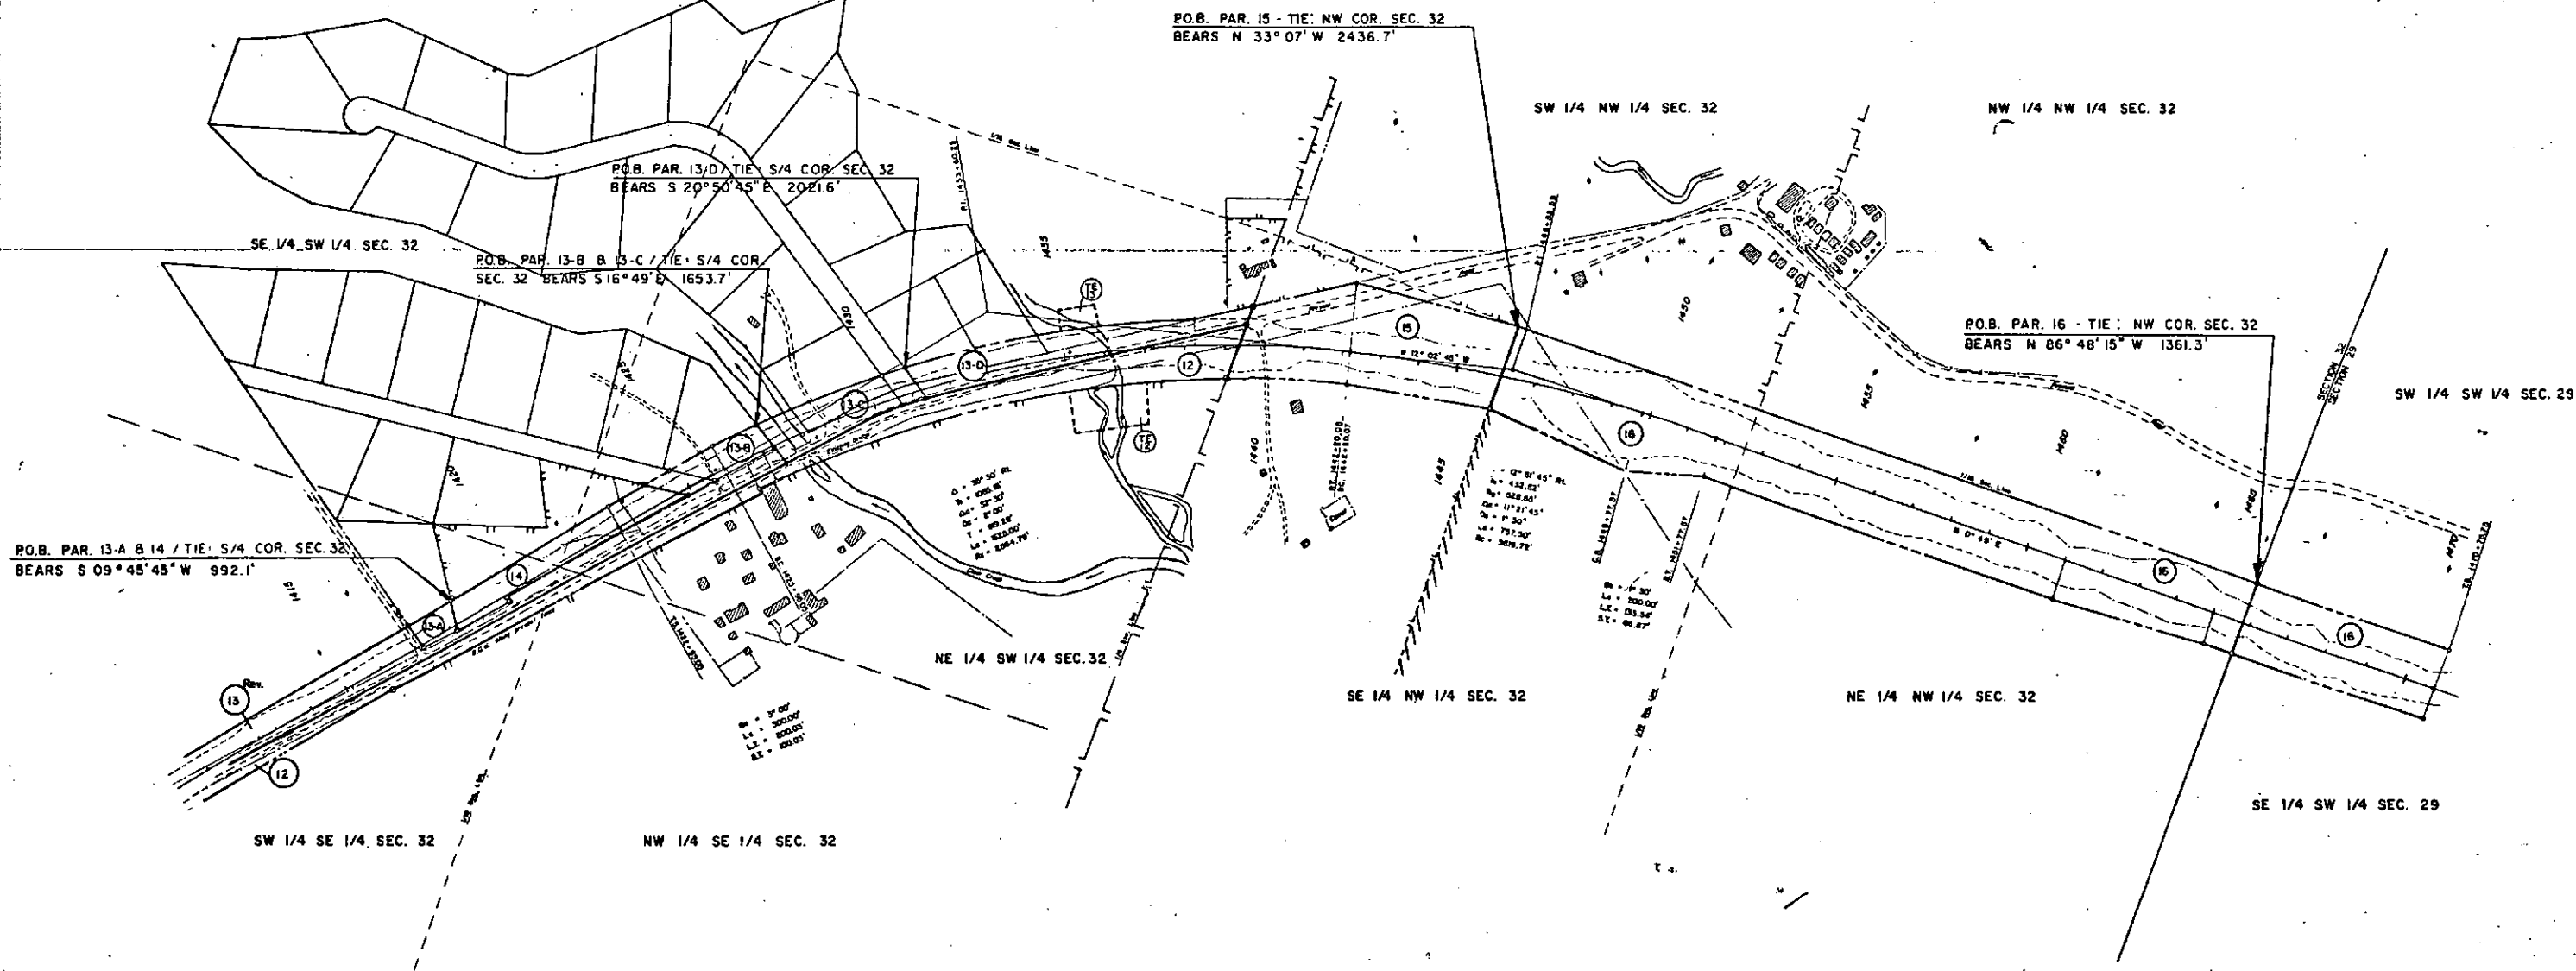

FEDERAL ROAD REGION NO.	DIVISION	PROJ. NO.	SHEET NO.	TOTAL SHEETS
VIII	COLORADO	RS 0149(5)	20	26
RIGHT OF WAY WEST OF CREEDE				
REVISIONS				

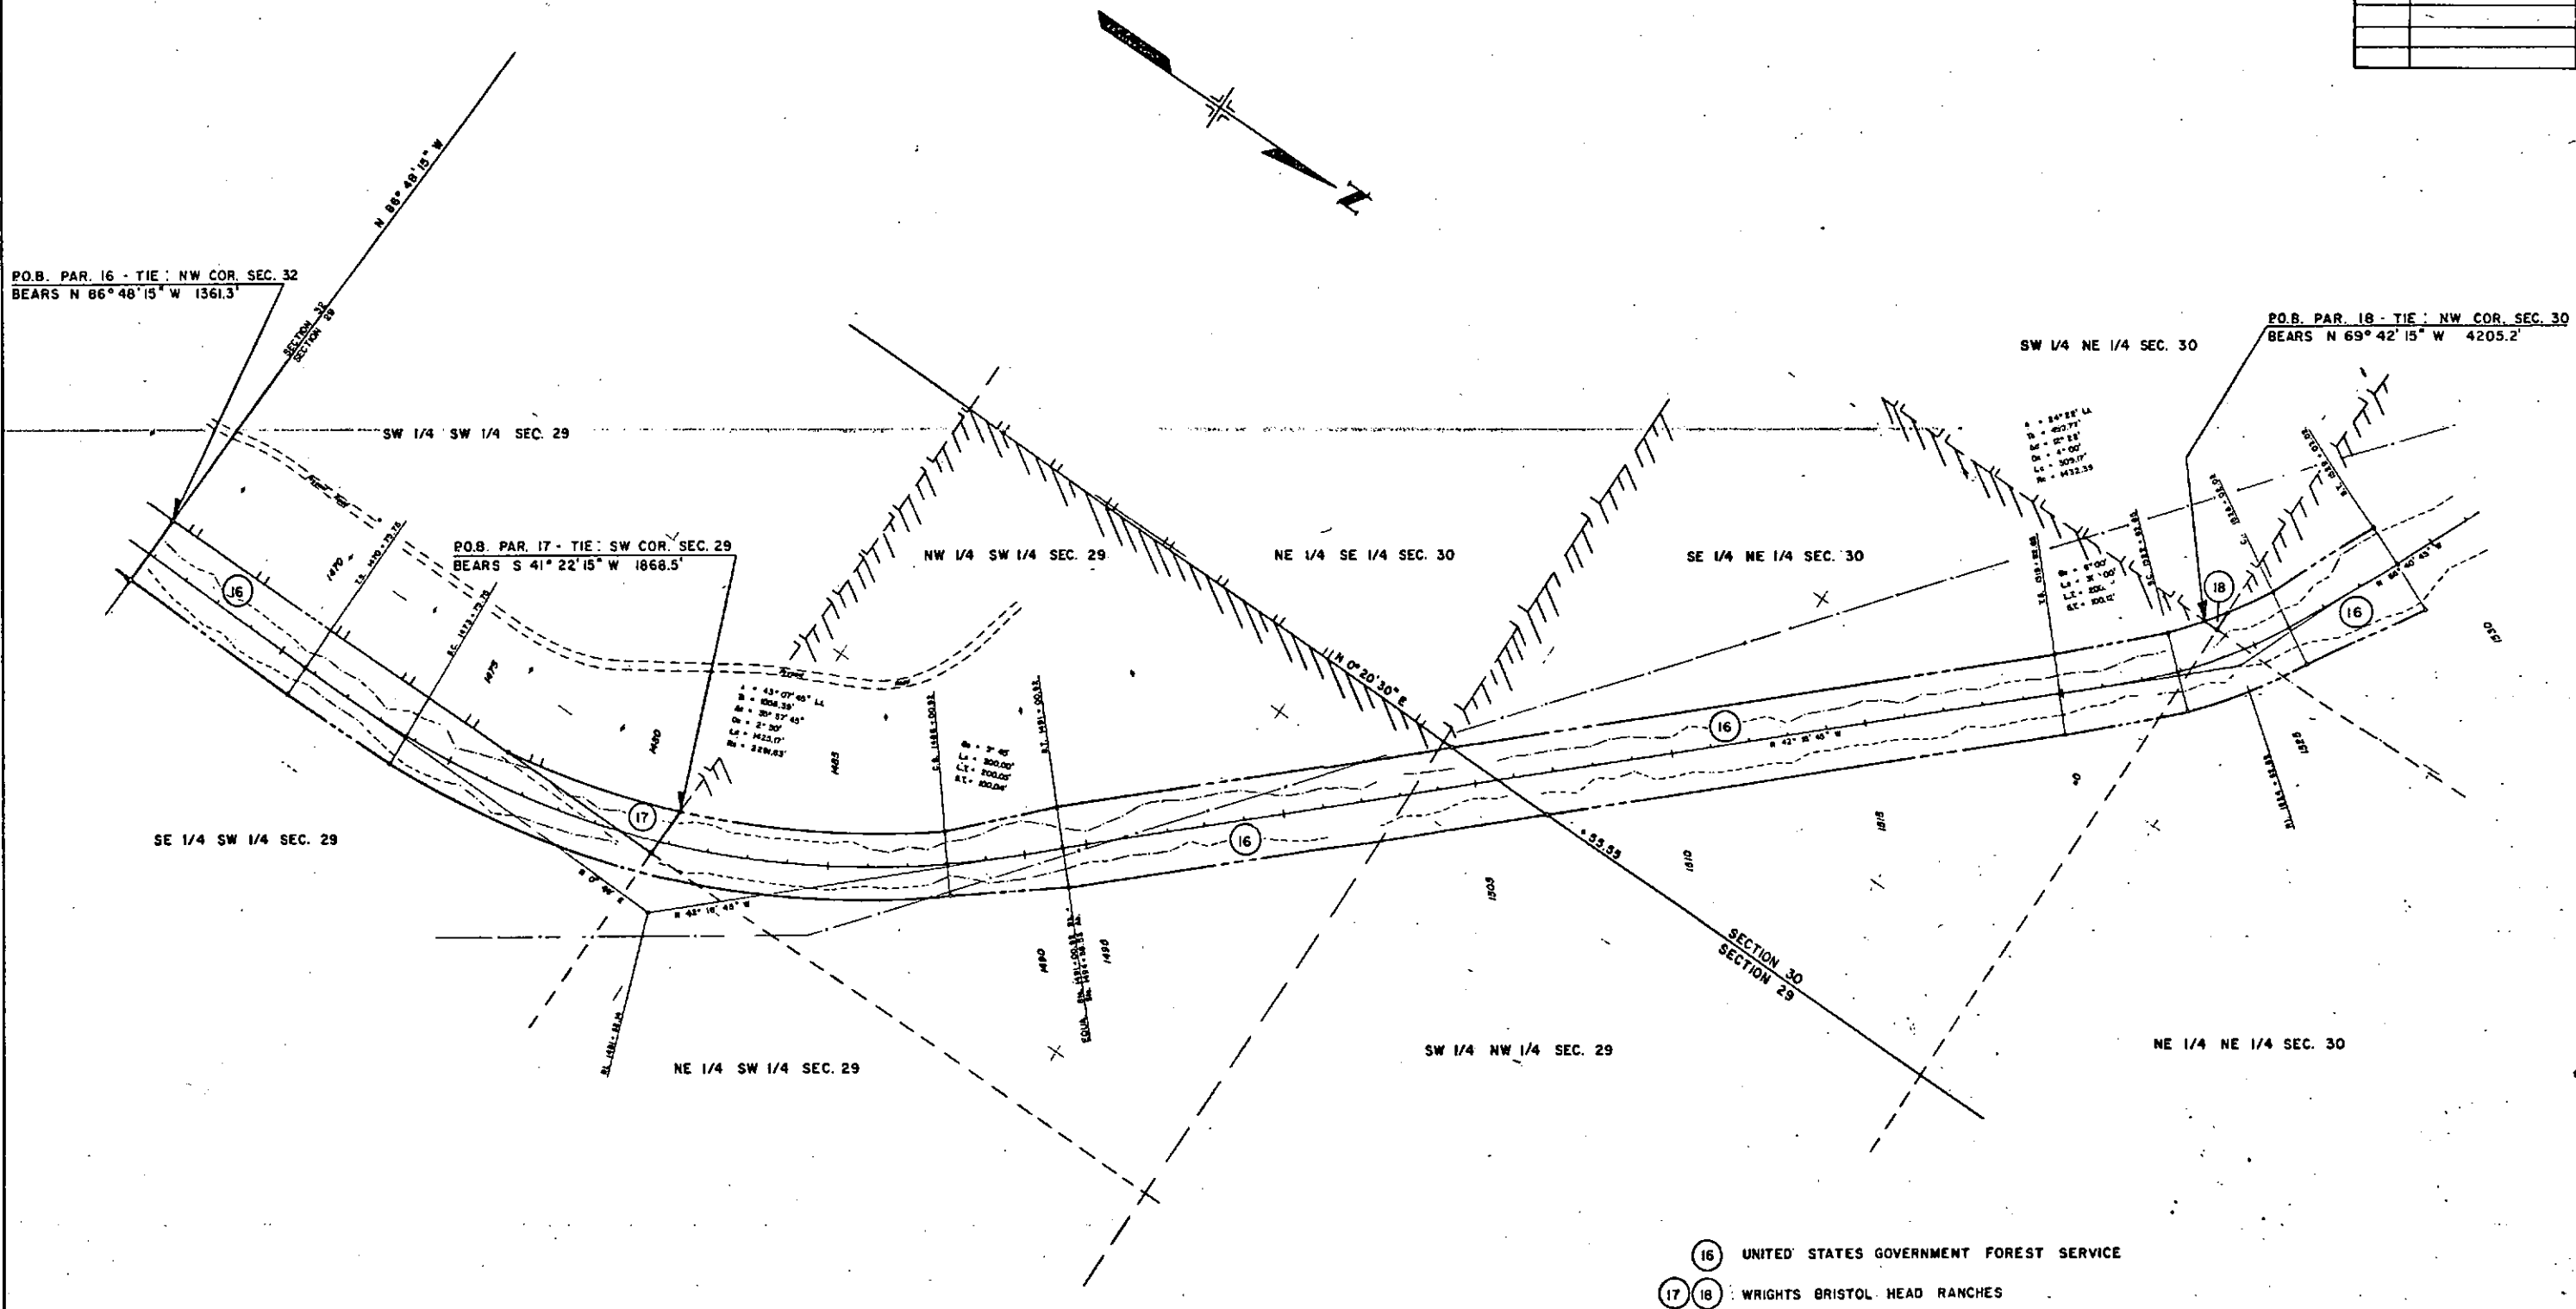


16 UNITED STATES GOVERNMENT FOREST SERVICE
17 18 WRIGHTS BRISTOL HEAD RANCHES

FEDERAL ROAD DISTRICT NO.	DIVISION	PROJ. NO.	SHEET NO.	TOTAL SHEETS
VIII	COLORADO	RS 0149(5)	21	26

RIGHT OF WAY WEST OF CREEDE		
REVISIONS		
7-9-82	Add Parcel 25 R	FDB

(25R) (25) WRIGHT'S BRISTOL HEAD RANCHES

(19) (21) CHARLES I. and ERMA LOUISE DABNEY
(23) (26)

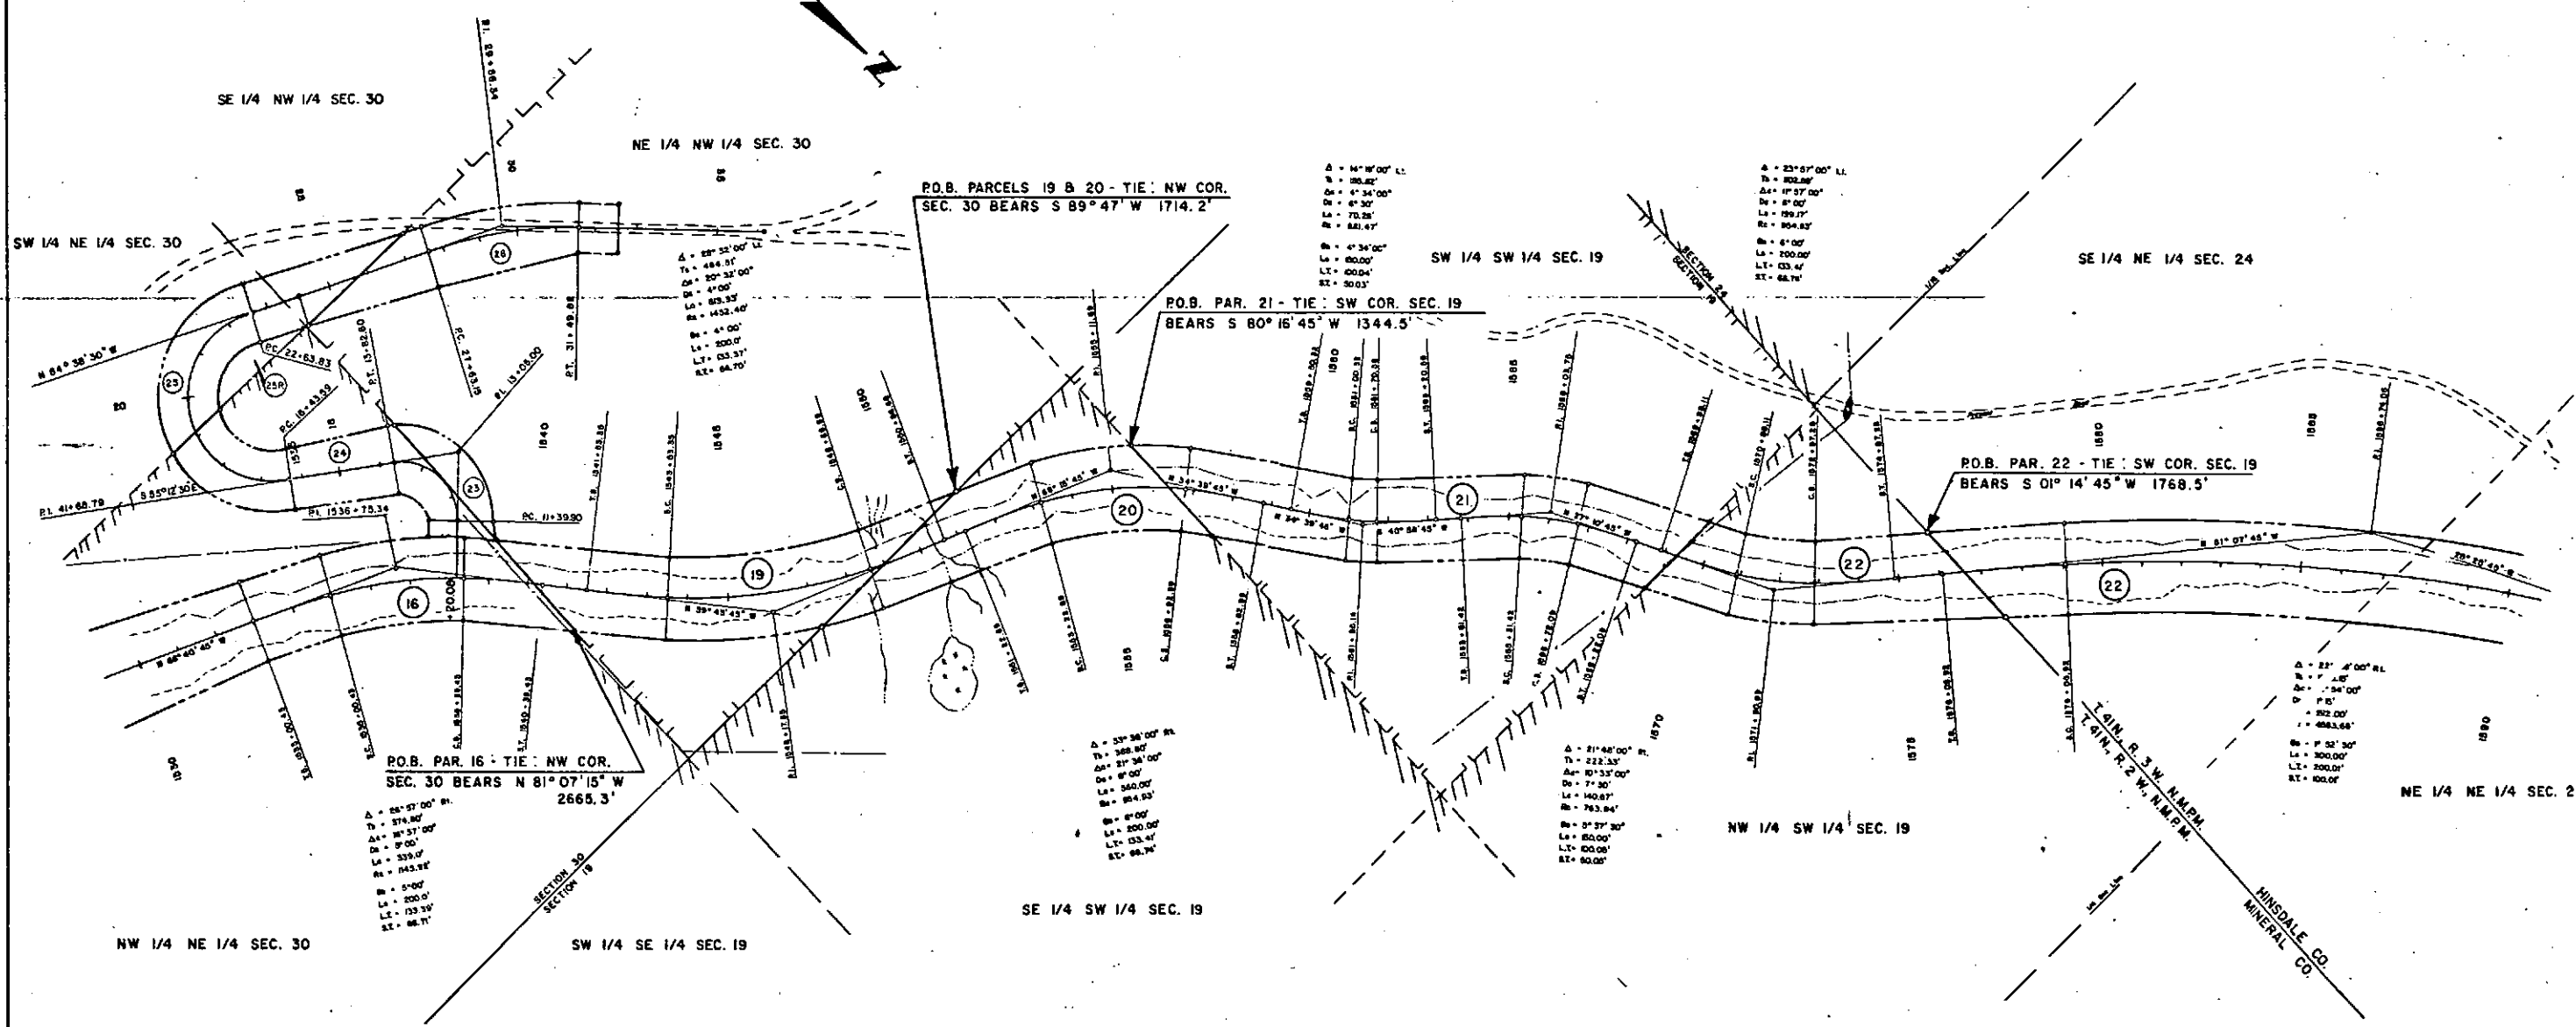


(24) (16) (20) (22) UNITED STATES GOVERNMENT FOREST SERVICE



FEDERAL ROAD REGION NO.	DIVISION	PROJ. NO.	SHEET NO.	TOTAL SHEETS
VIII	COLORADO	RS 0149(5)	23	26

RIGHT OF WAY
WEST OF CREEDE

REVISIONS			

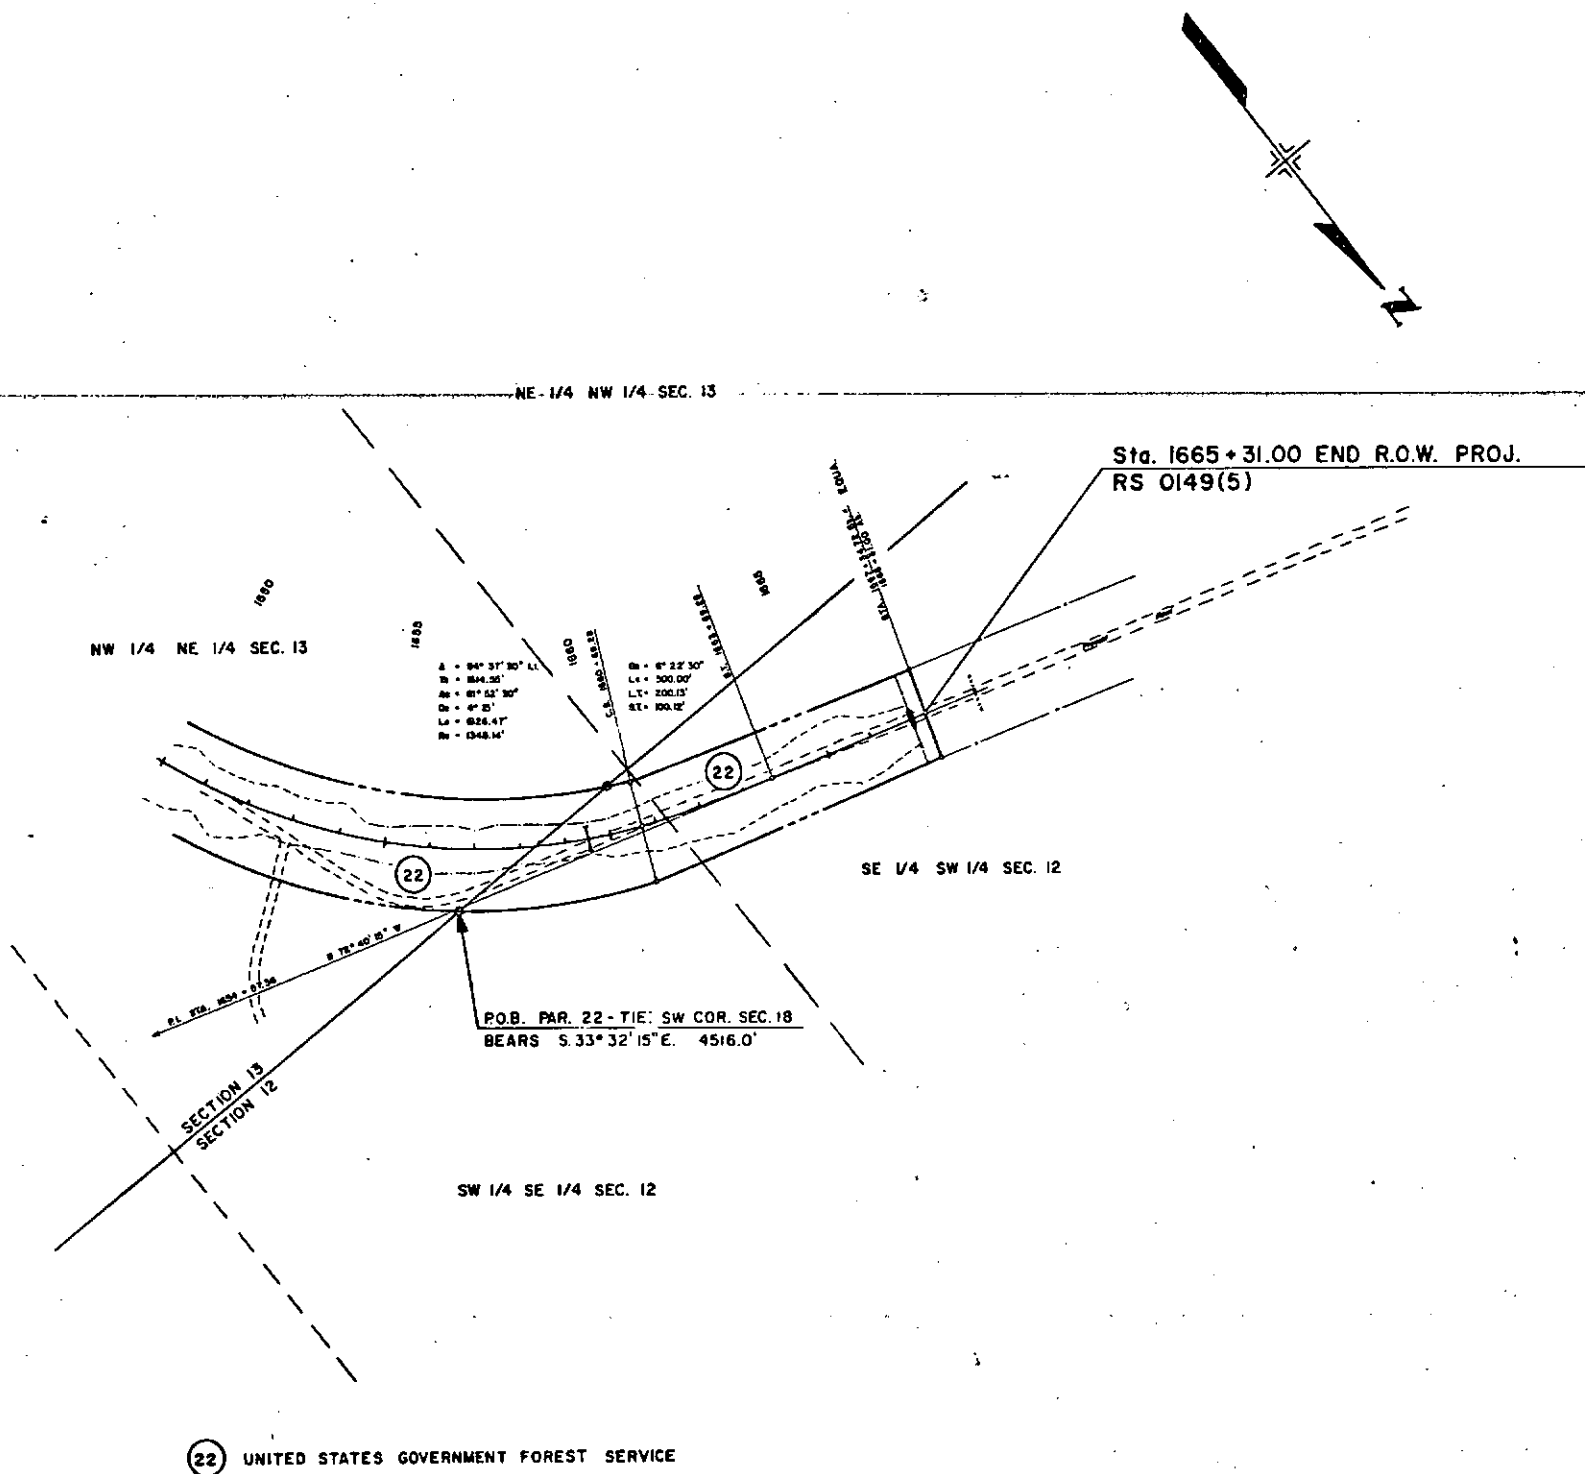


KEY TO OWNERSHIP

- FLOYD A. and FLETA MAE FREEMON (7) (11) (13) (13C) (13D)
- FLOYD A. and FLETA MAE FREEMON - Subdivision
- WRIGHTS BRISTOL HEAD RANCHES (1) (3)
- UNITED STATES GOVERNMENT FOREST SERVICE (2) (4) (9) (10) (16)
- HILDA WETHERILL KIPP (5) (8)
- KENNETH M. and KATHERINE I. ELLISON (6) (12)
- ROBERT K. MILAM (14)
- INDUSTRIAL BUILDING CORPORATION (15)
- CHARLES I. and DOROTHY STEELE
- E.W. and MARY R. SCHMIDT
- JAMES R. and DOROTHY WHITCOMB (13A)
- FLOYD A. and FLETA MAE FREEMON (13A)
- DONALD D. and SUSAN R. ELOE (13B)

FEDERAL ROAD REGION NO.	DIVISION	PROJ. NO.	SHEET NO.	TOTAL SHEETS
VIII	COLORADO	RS 0149(5)	24	26

REVISIONS	
2-2-81	Rev. Parcel 13
	Added Parcels 13-A, 13-B
	13-C, 13-D
3-12-85	Delete parcels 13A, 13B, 13C
	14R

RIGHT OF WAY
WEST OF CREEDE

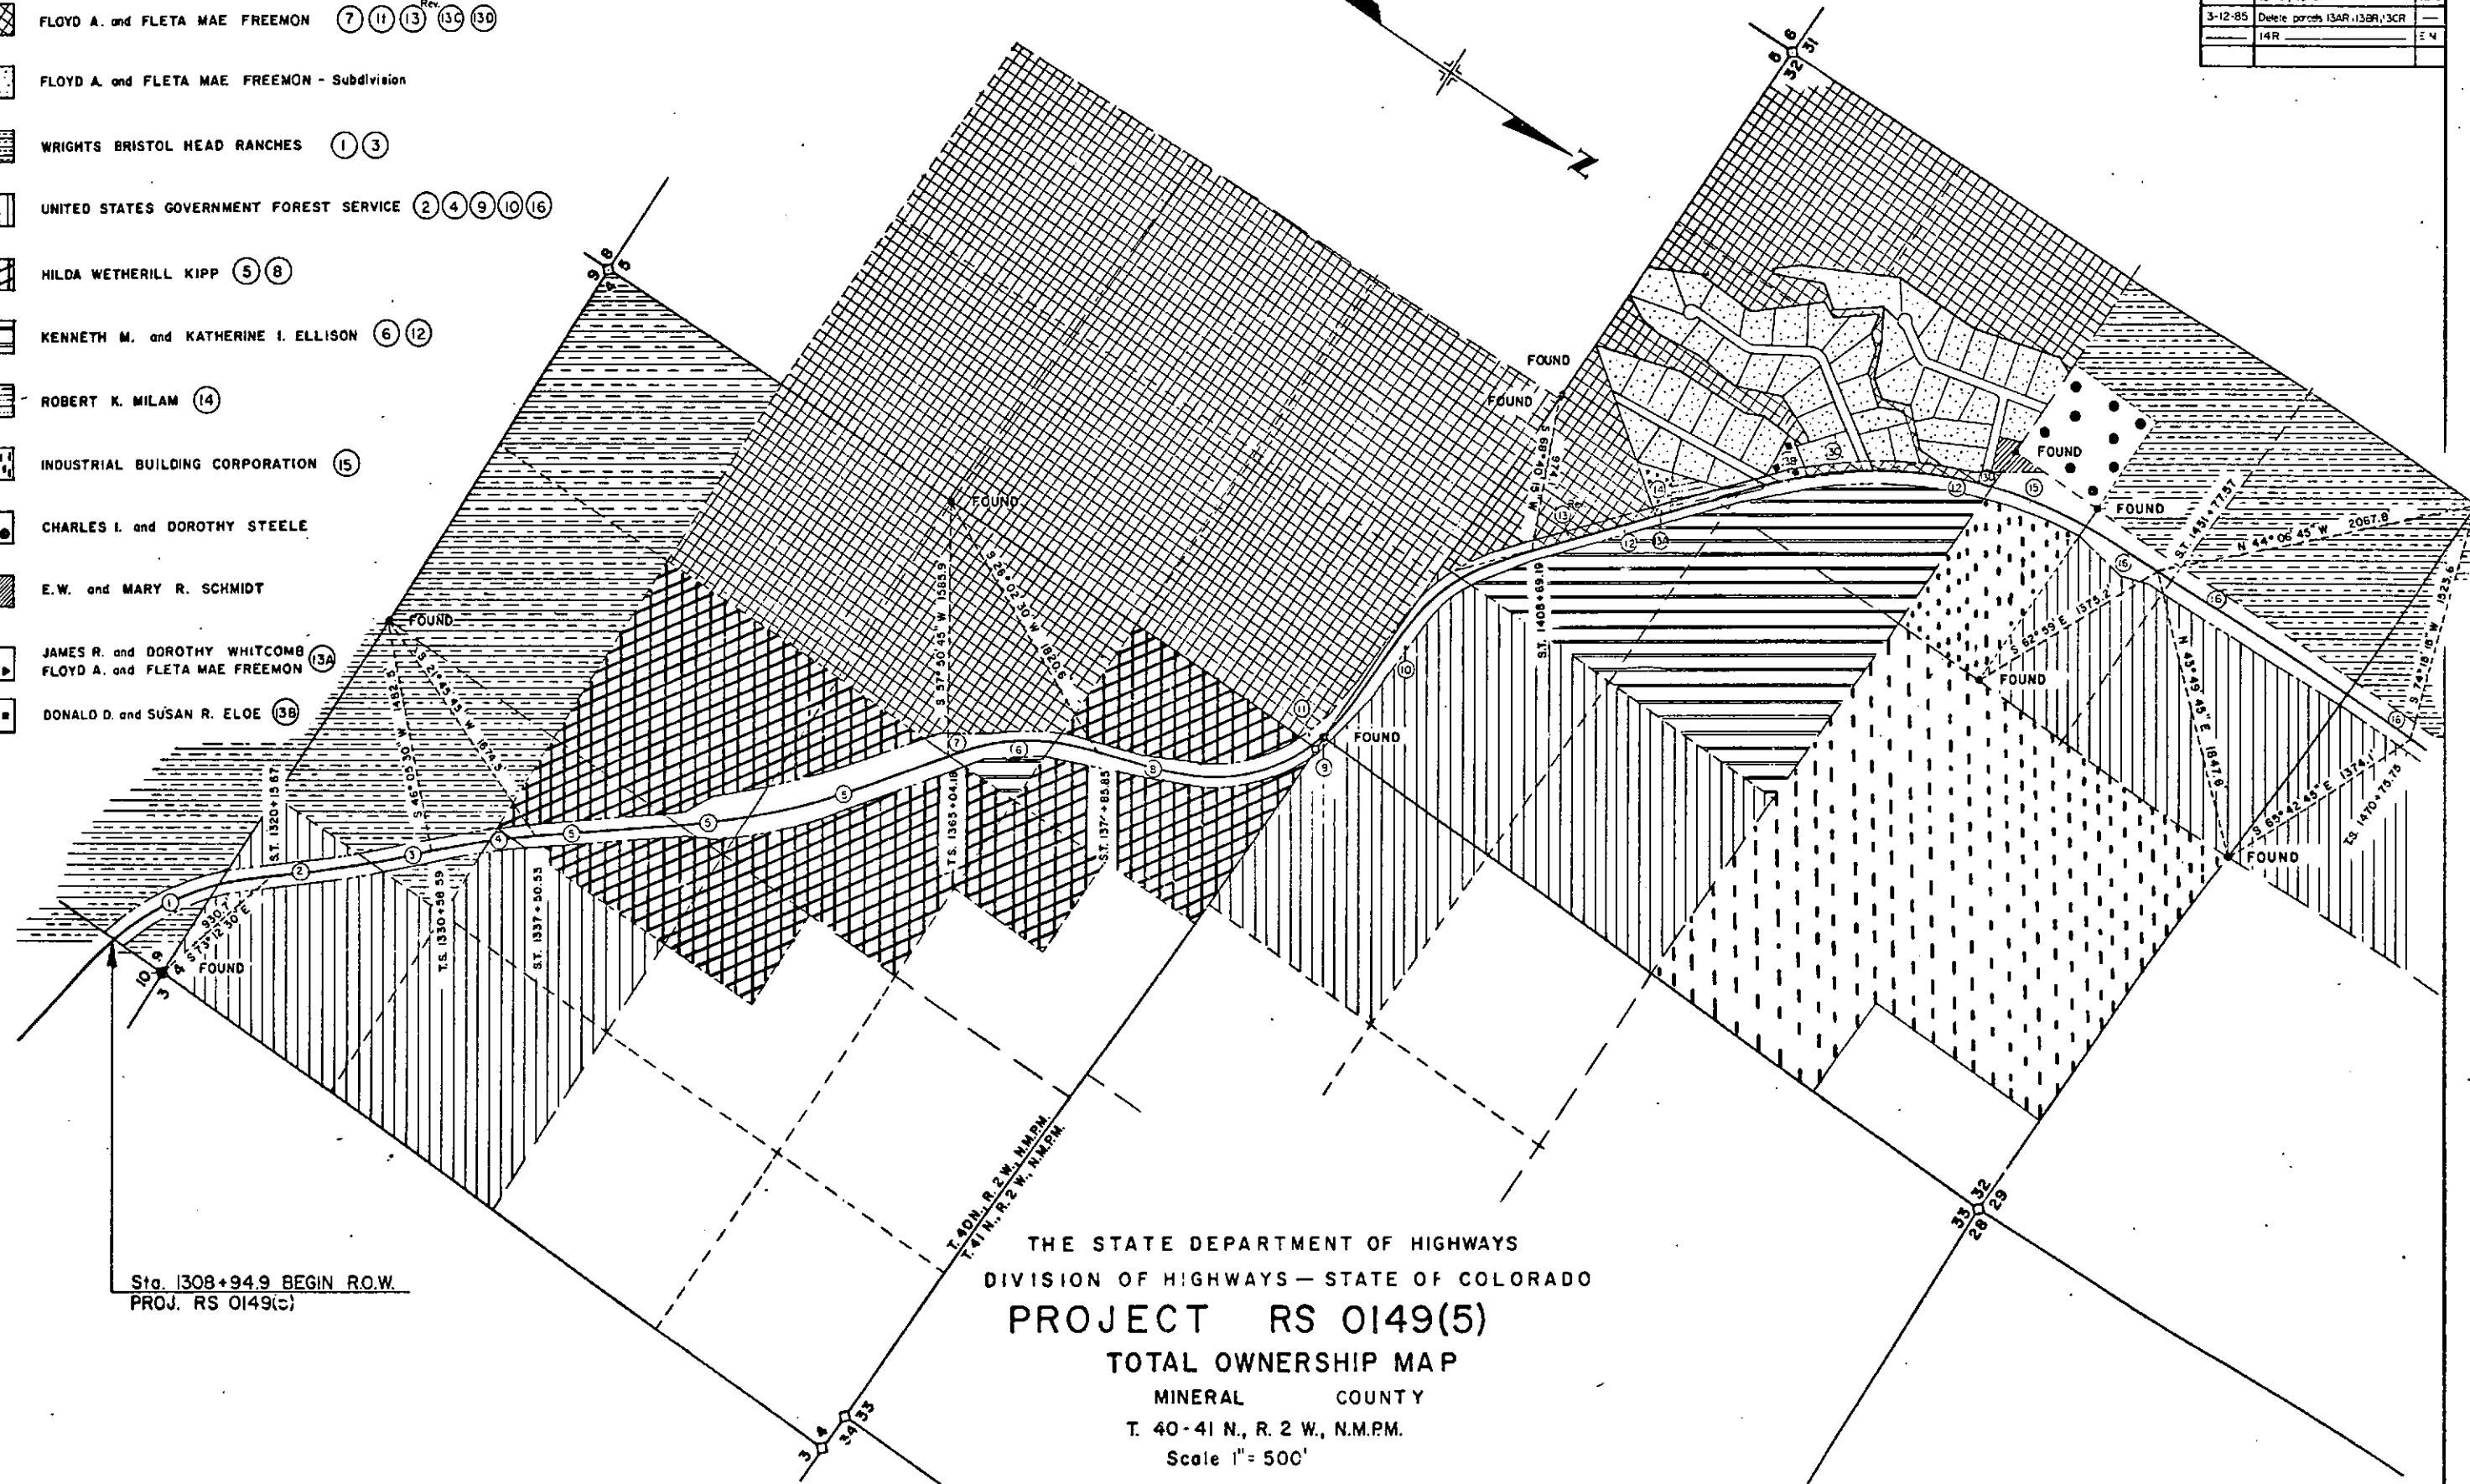


THE STATE DEPARTMENT OF HIGHWAYS
DIVISION OF HIGHWAYS - STATE OF COLORADO
PROJECT RS 0149(5)
TOTAL OWNERSHIP MAP
MINERAL COUNTY
T. 40-41 N., R. 2 W., N.M.P.M.
Scale 1" = 500'

Sta. 1308+94.9 BEGIN R.O.W.
PROJ. RS 0149(5)

KEY TO OWNERSHIP

- WRIGHTS BRISTOL HEAD RANCHES (17) (18) (25)
- UNITED STATES GOVERNMENT FOREST SERVICE (20) (22) (24)
- CHARLES I. and ERMA LOUISE DABNEY (19) (21) (23) (26)

FEDERAL ROAD REGION NO.	DIVISION	PROJ. NO.	SHEET NO.	TOTAL SHEETS
VIII	COLORADO	RS 0149(5)	25	26
RIGHT OF WAY WEST OF CREEDE				
REVISIONS				

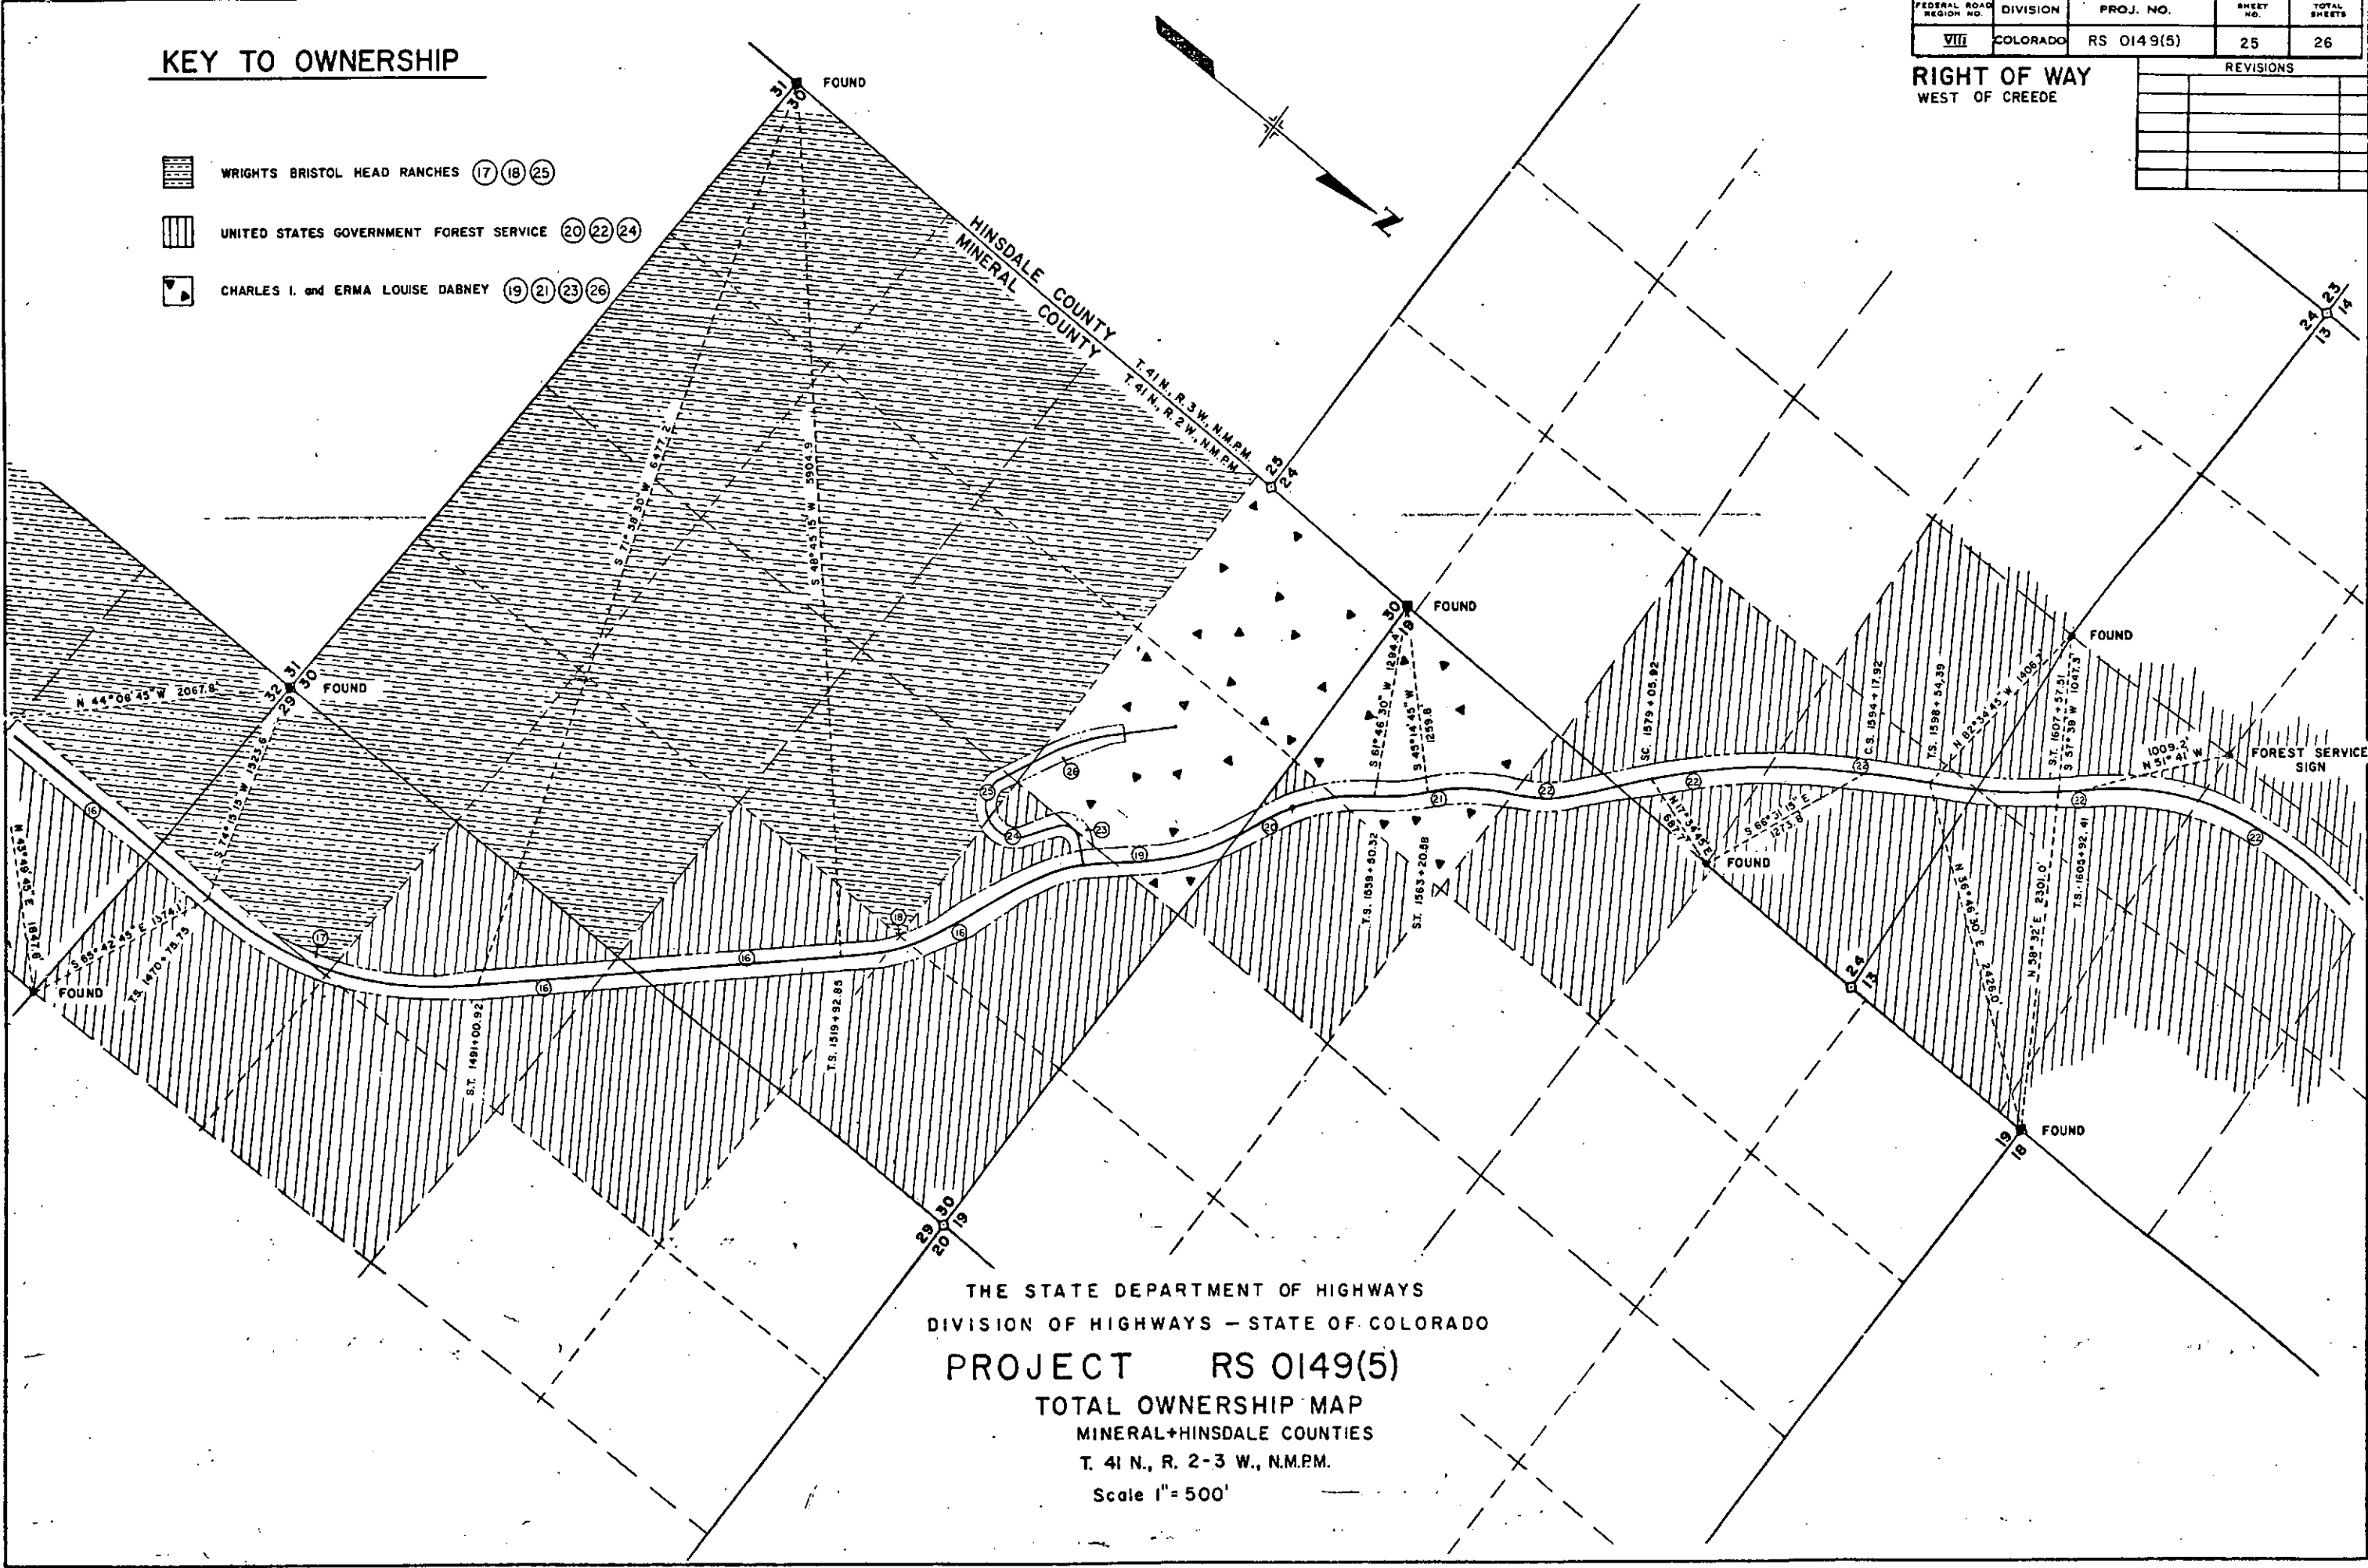


THE STATE DEPARTMENT OF HIGHWAYS
DIVISION OF HIGHWAYS - STATE OF COLORADO
PROJECT RS 0149(5)
TOTAL OWNERSHIP MAP
MINERAL+HINSDALE COUNTIES
T. 41 N., R. 2-3 W., N.M.P.M.
Scale 1"= 500'

FEDERAL ROAD REGION NO.	DIVISION	PROJ. NO.	SHEET NO.	TOTAL SHEETS
VIII	COLORADO	RS 0149(5)	26	26
RIGHT OF WAY WEST OF CREEDE				
REVISIONS				

KEY TO OWNERSHIP

-  FLOYD A. and FLETA MAE FREEMON
-  FLOYD A. and FLETA MAE FREEMON - Subdivision
-  WRIGHTS BRISTOL HEAD RANCHES
-  UNITED STATES GOVERNMENT FOREST SERVICE (22)
-  HILDA WETHERILL KIPP
-  KENNETH M. and KATHERINE I. ELLISON
-  ROBERT K. MILAM
-  INDUSTRIAL BUILDING CORPORATION
-  CHARLES I. and ERMA LOUISE DABNEY
-  CHARLES and DOROTHY STEELE
-  E.W. and MARY R. SCHMIDT

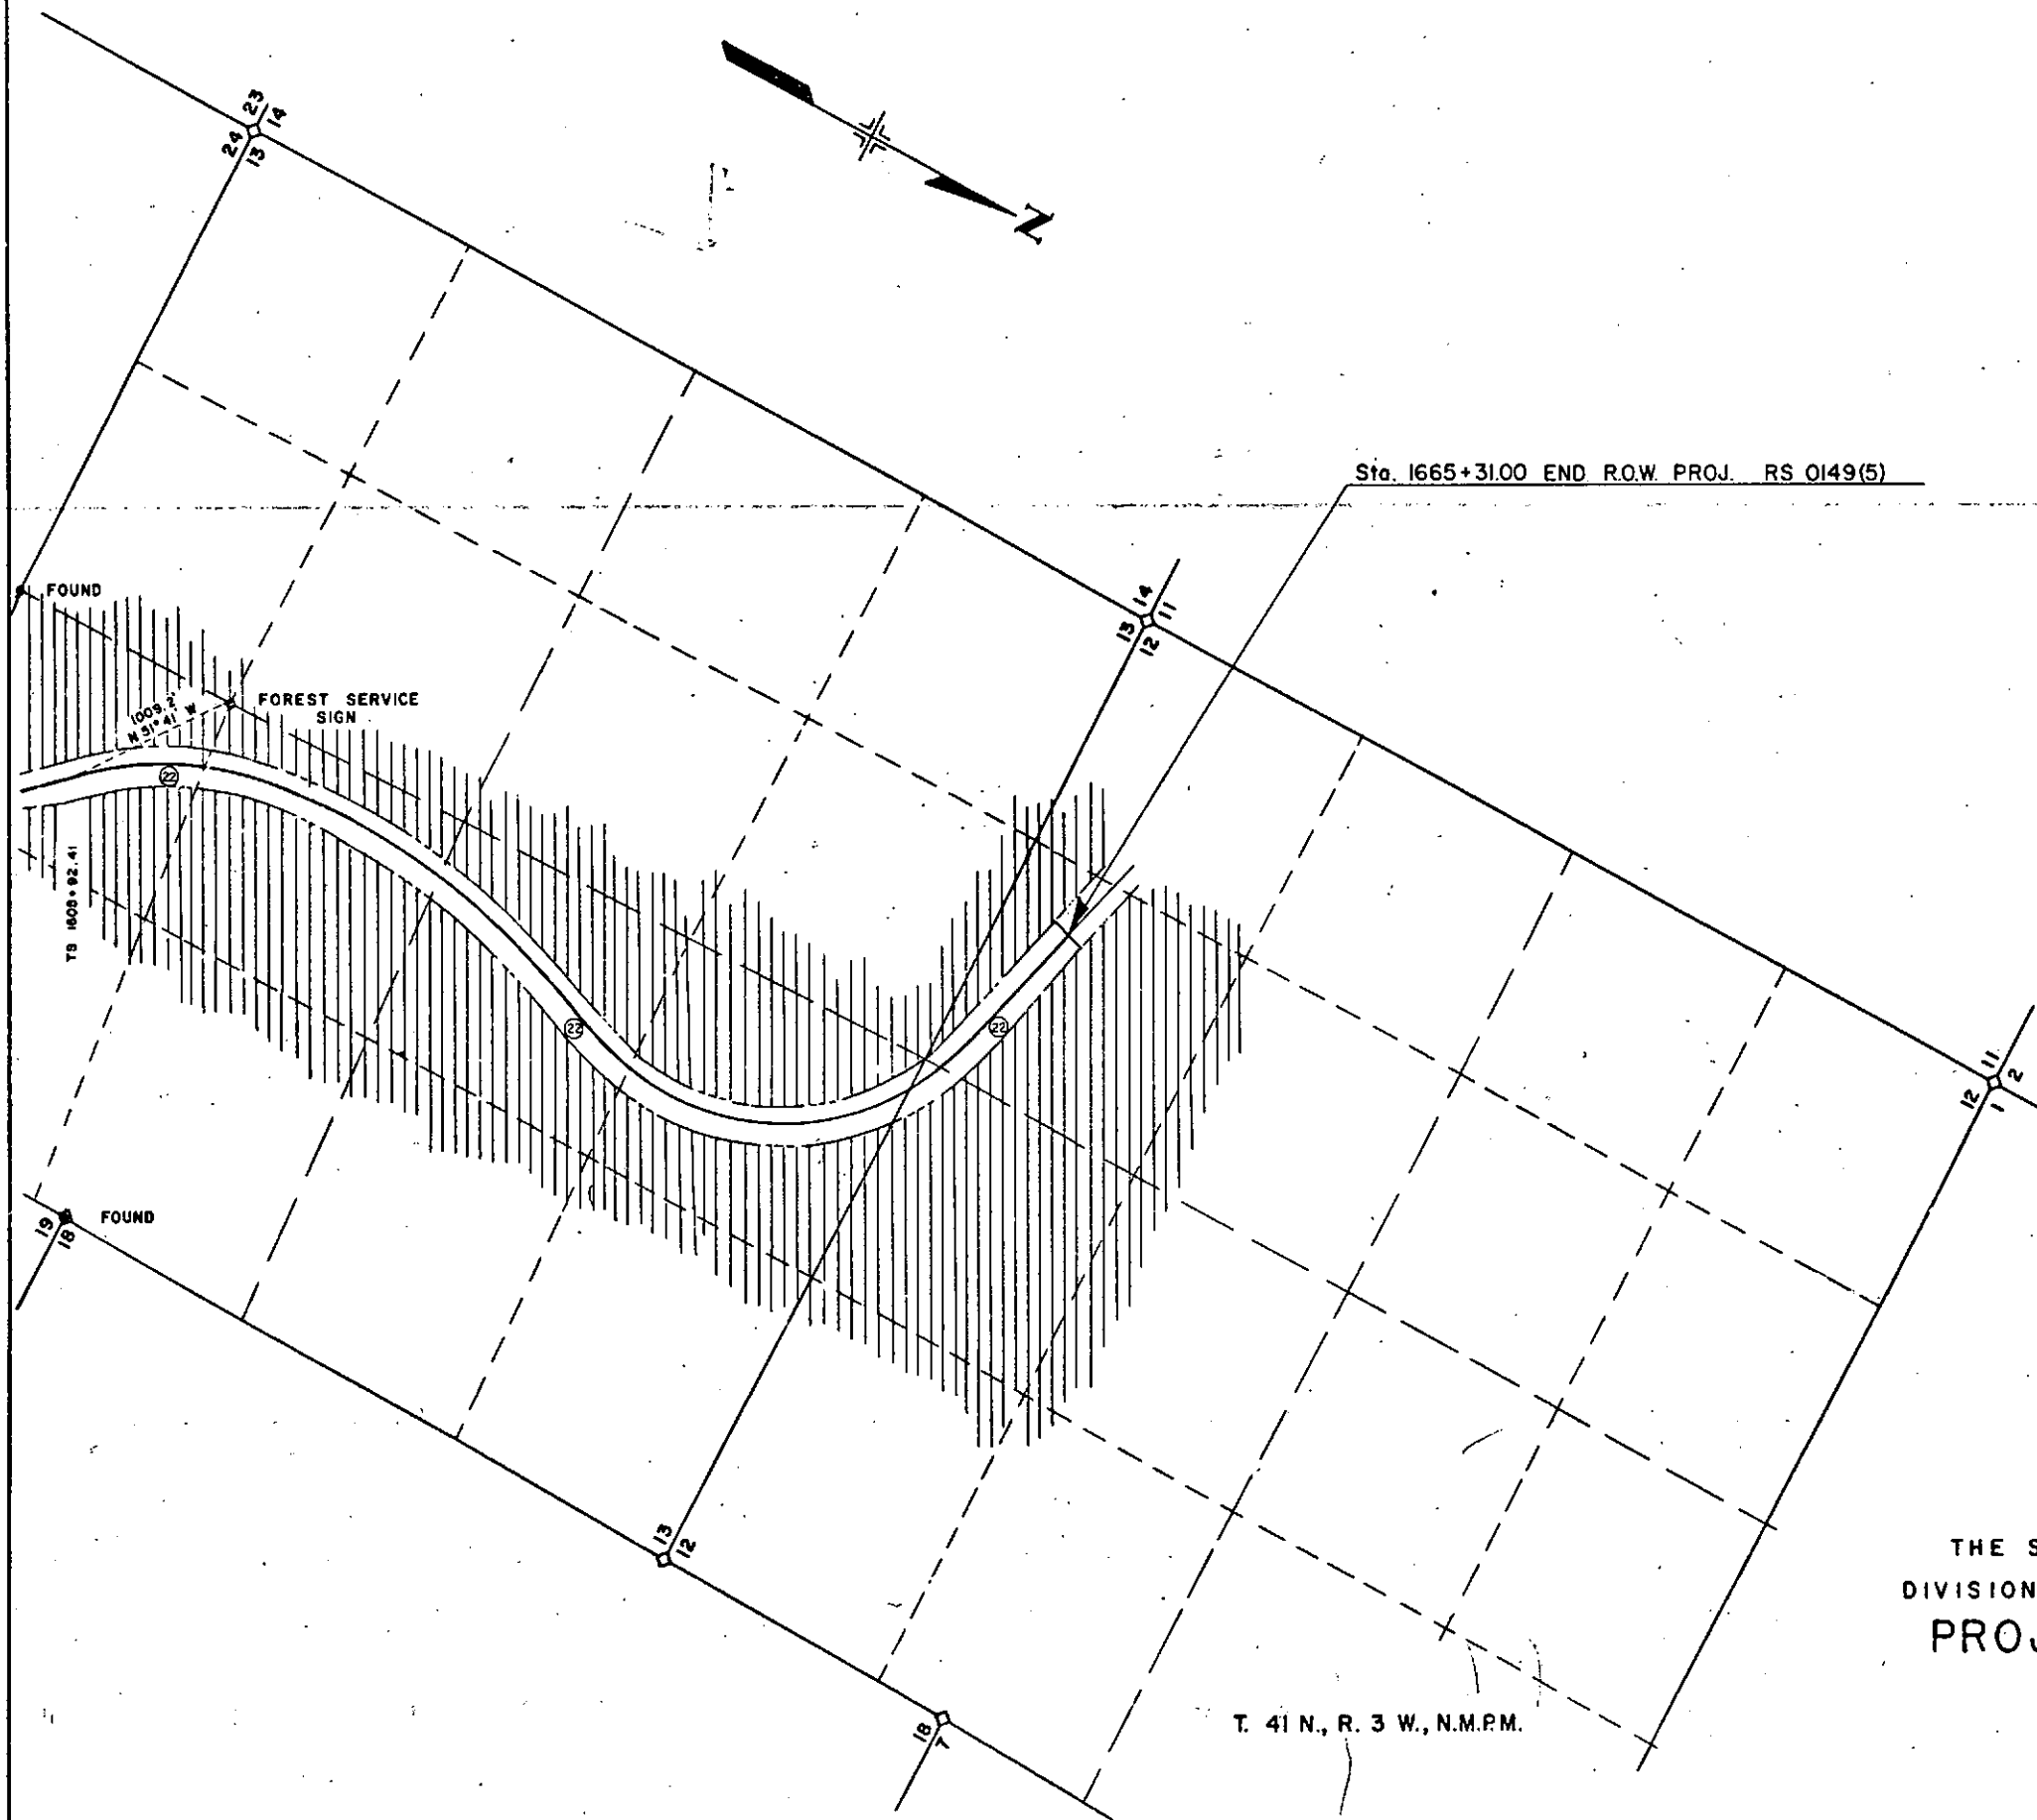

THE STATE DEPARTMENT OF HIGHWAYS
DIVISION OF HIGHWAYS - STATE OF COLORADO
PROJECT RS 0149(5)
TOTAL OWNERSHIP MAP
HINSDALE COUNTY
T. 41 N., R. 3 W., N.M.P.M.
Scale 1" = 500'