



COLORADO
Department of
Transportation

DOCUMENT SEPARATOR SHEET

REGION 5 – JUNE 2017 CONVERSION

To be placed at the beginning of each separator sheet.



r500001037

Description:

ROW Plans 24X36

Route # and Mile Points:

SH 145

Originating Office:

ROW/Survey

File Name:


FAS 126-C (1)_ROW(.PDF)

Box Location:

20 (TUBE-19)of 38

FAS 1260-CD

MICROFILMED

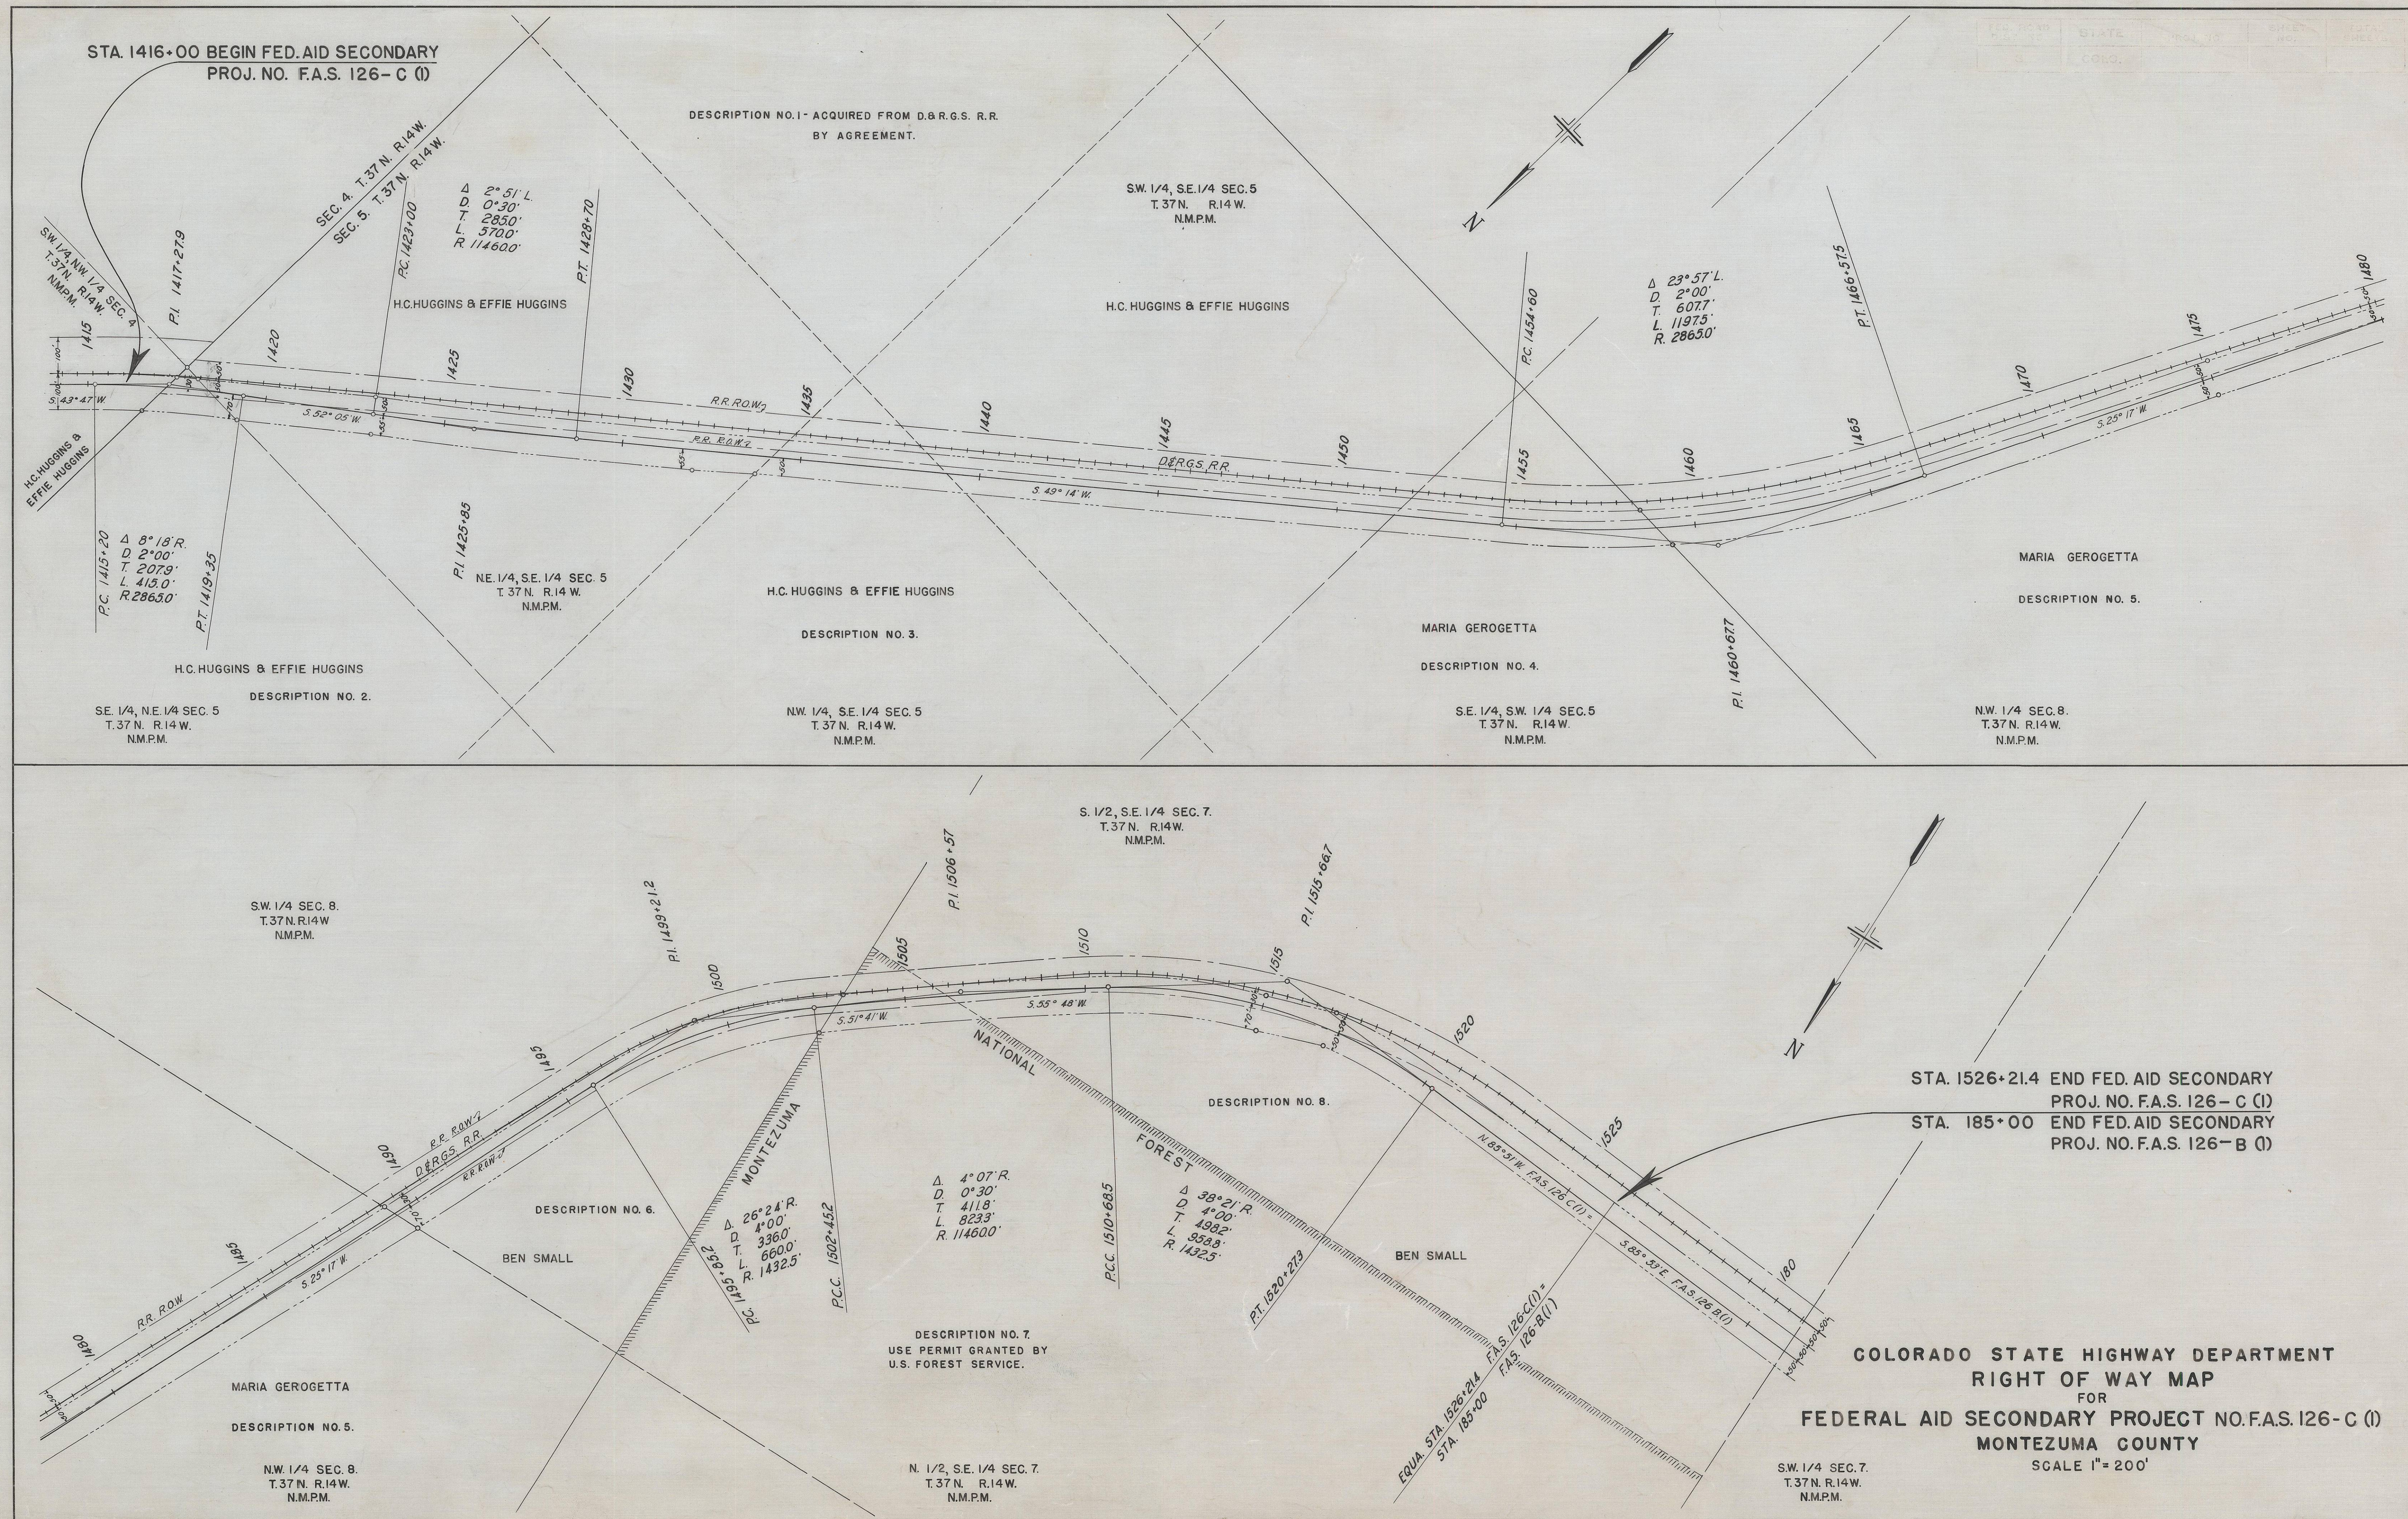

- INDEX OF SHEETS
- SHEET NO. 1 TITLE SHEET
2 TABULATION OF PROPERTIES
3-6 PLAN AND PROFILE SHEETS
SHOWING RIGHT OF WAY.
7 OWNERSHIP MAP.

COLORADO
DEPARTMENT OF HIGHWAYS


PLAN AND PROFILE OF PROPOSED
FEDERAL AID PROJECT NO. S 0153 (6)
STATE HIGHWAY NO. 145

MONTEZUMA COUNTY
RIGHT OF WAY

SCALES OF ORIGINAL DRAWINGS

ON PLAN, 1 IN. - 100 FT.
ON PROFILE 1 IN. - 100 FT. HORIZONTAL
1 IN. - 10 FT. VERTICAL

GRADE LINE ON PROFILE IS SHOWN AS GRADE OF FINISHED ROAD
GROSS LENGTH OF PROJECT
NET LENGTH OF PROJECT

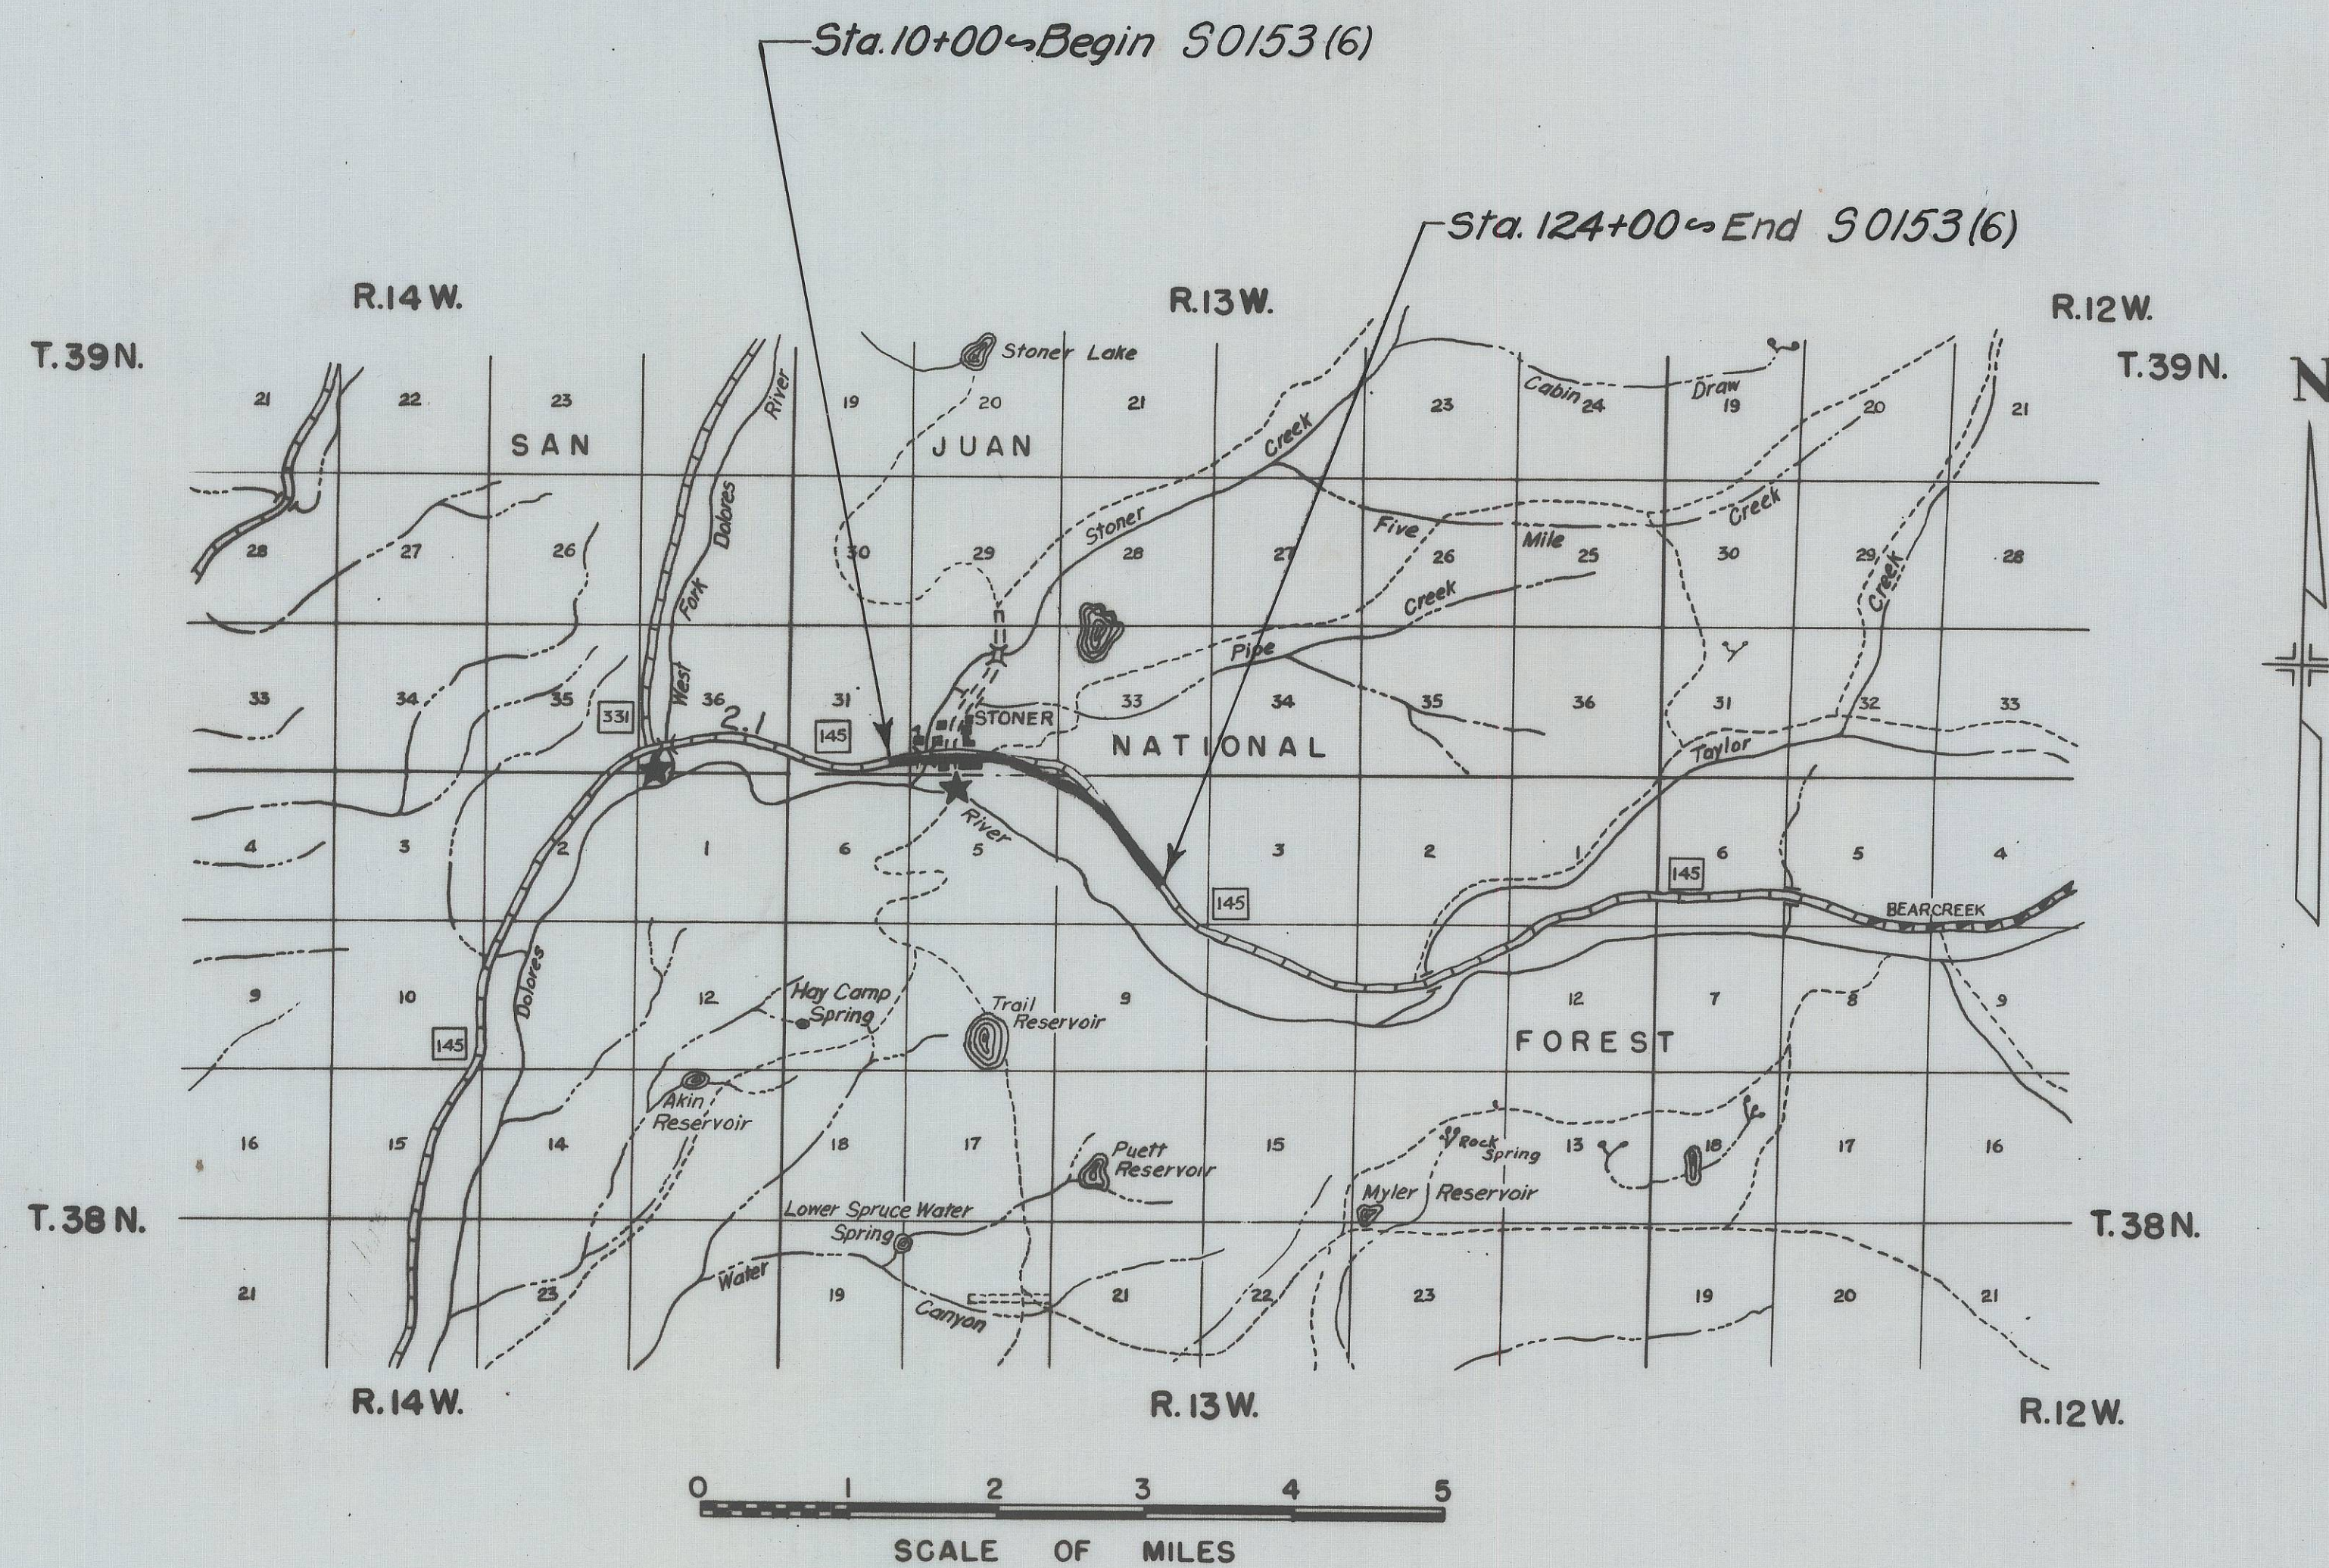

FEDERAL ROAD DIVISION NO.	DISTRICT	PROJ. NO.	SHEET NO.	TOTAL SHEETS
9	COLORADO	S 0153 (6)	1	

RIGHT OF WAY

CONVENTIONAL SIGNS


CENTER LINE
RIGHT OF WAY LINE
COUNTY LINE
TOWNSHIP OR RANGE LINE
LAND LINES
RAILROAD
BARBED WIRE FENCE
COMBINATION WIRE FENCE
SNOW FENCE
TELEPHONE & TELEGRAPH LINES
POWER LINE
DETOUR
PRESENT ROAD (Plan Sheets)

MICROFILMED

FEDERAL ROAD DIVISION NO.	DISTRICT	PROJ. NO.	SHEET NO.	TOTAL SHEETS
9	COLORADO	SO153(6)	2	

RIGHT OF WAY

[illegible]

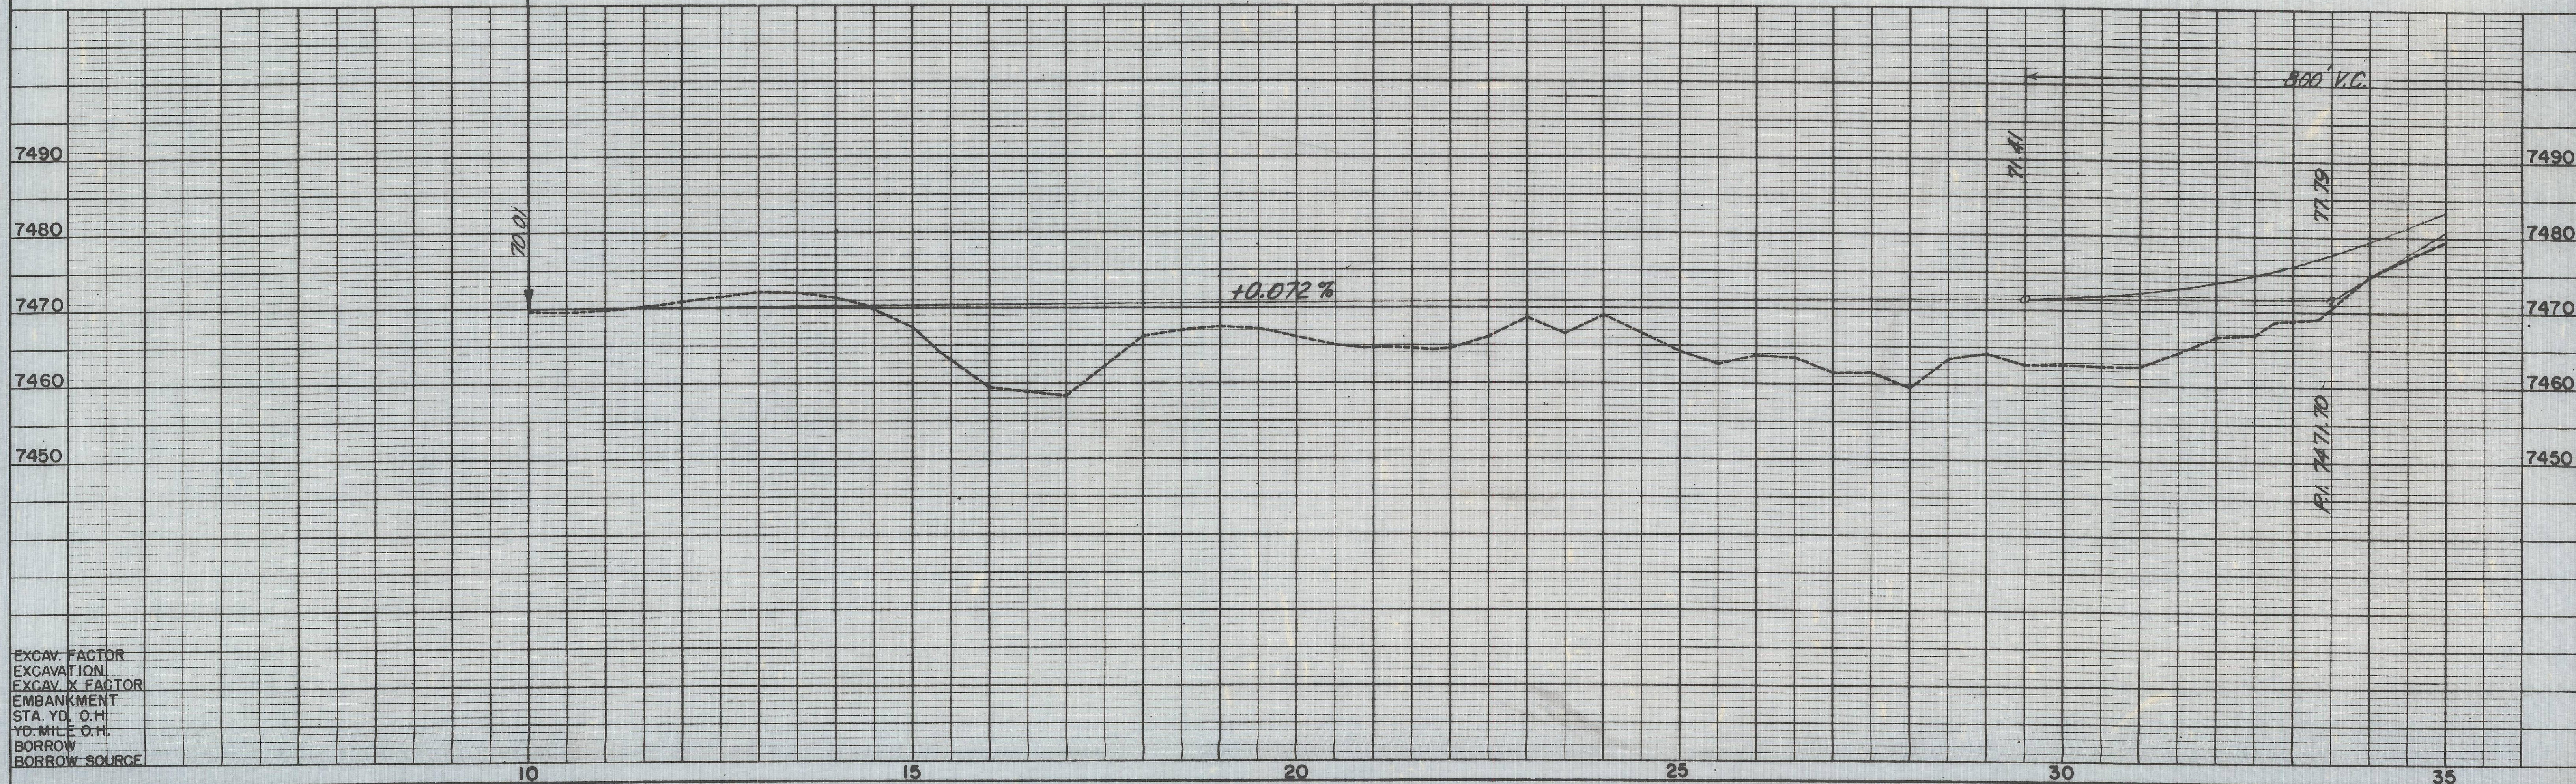

EXCAV. FACTOR
EXCAVATION
EXCAV. X FACTOR
EMBANKMENT
STA. YD. O.H.
YD. MILE O.H.
BORROW
BORROW SOURCE

PLAN	SURVEYED _____	BY _____	DATE _____
NOTE BOOK	PLOTTED _____		
NO.	ALIGNMENT CHECKED _____		
	RT. OF WAY CHECKED _____		

PROFILE		BY	DATE
	SURVEYED		
	PLOTTED		
	GRADES CHECKED		
	B. M.'S NOTED		
	STRUCTURE NOTATIONS CH'KD.		

(Projected)
 Δc 5° 42'
 Dc 3° 00'
 Tc 95.1'
 Lc 190.0'
 Rc 1910.0'

Δ 10° 12' Lt.
 Ts 245.5'
 $H.S.D.$

(Proj.)
 θ_s $2^{\circ}15'$
 L_s $150.0'$
 LT $100.0'$
 ST $50.0'$

(Survey)
 $\Delta = 10^{\circ}12' L$
 $D = 3^{\circ}00'$
 $T = 170.5'$
 $L = 340.0'$
 $R = 1910.0'$

P.T. 36 + 89.4 (Sur.)

$$\underline{37.37 + 64.4 \text{ (Proj.)}}$$



S.W. 1/4 SEC. 32
T.39 N., R.13 W.

③ J. B. Millard
Dolores, Colorado


FED. ROAD DIST. NO.	DIST.	PROJ. NO.	SHEET NO.	TOTAL SHEETS
9	COLO.	S0153 (6)	4	

RIGHT OF WAY

S.E. 1/4 SEC. 32
T. 39 N., R. 13 W.

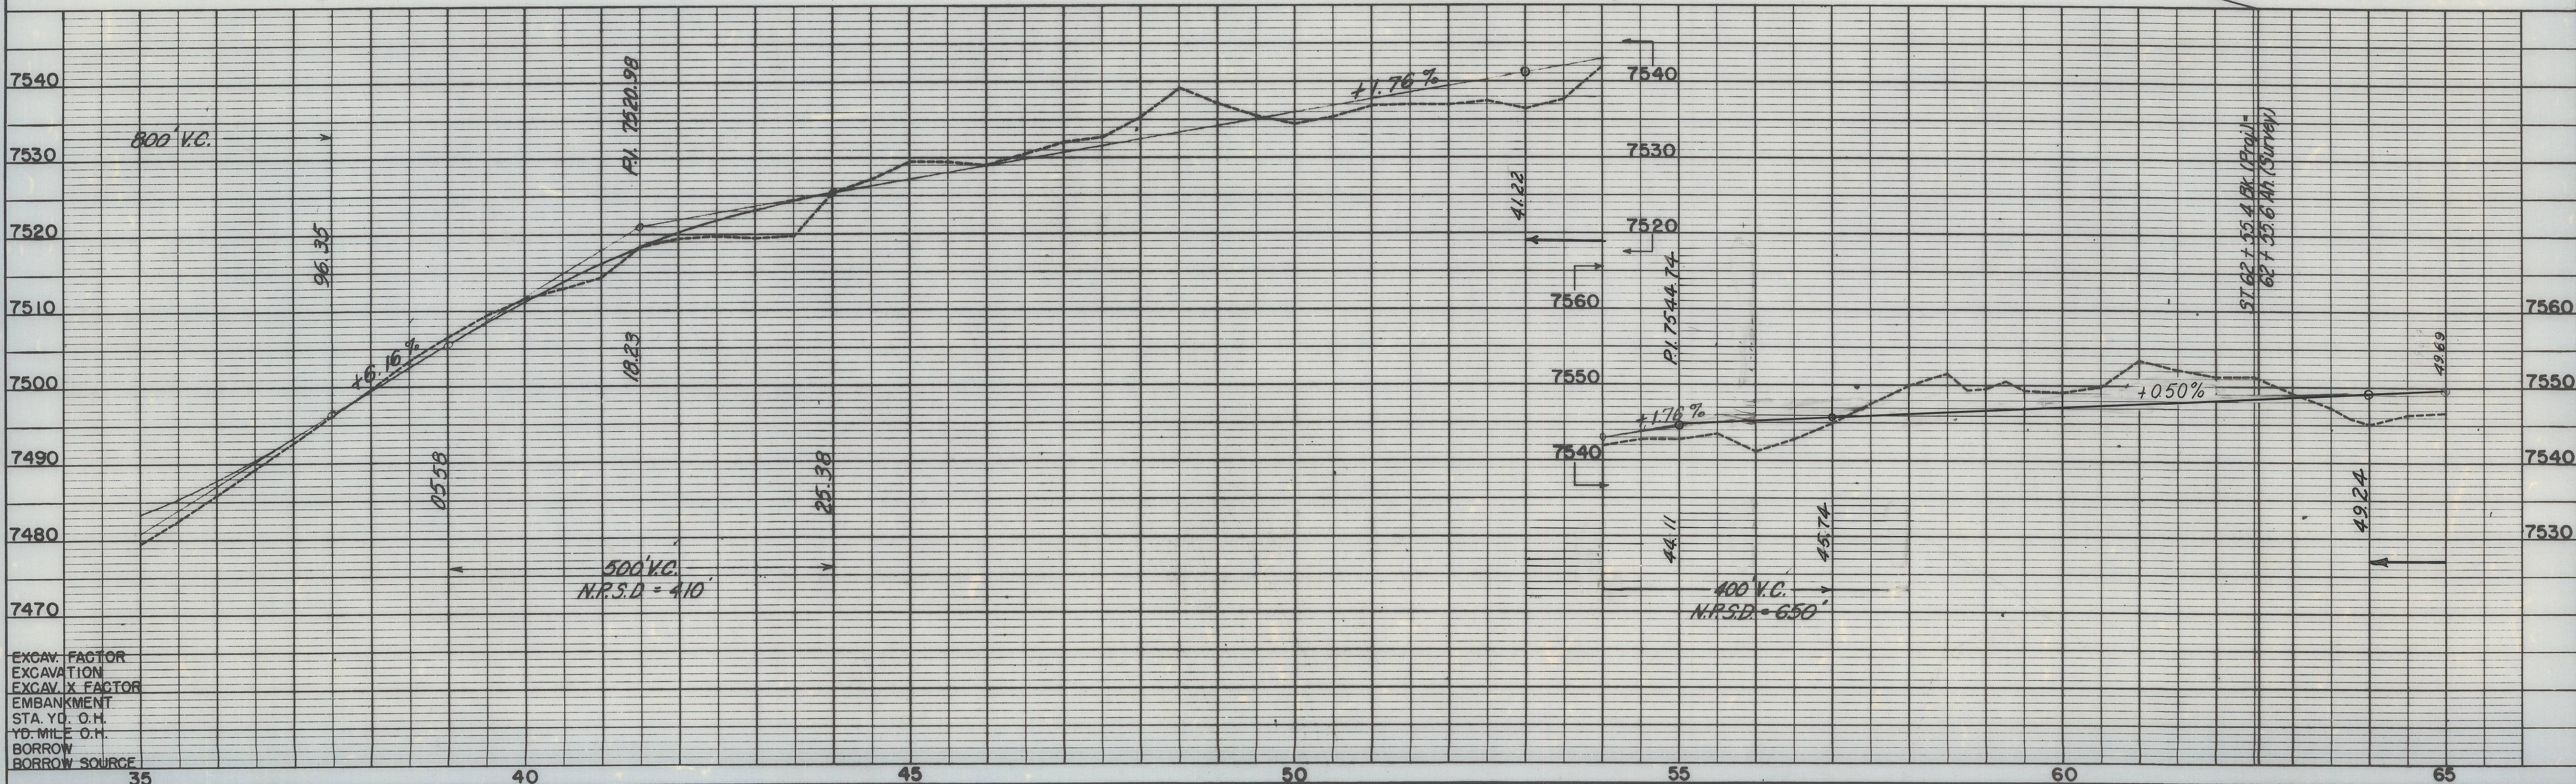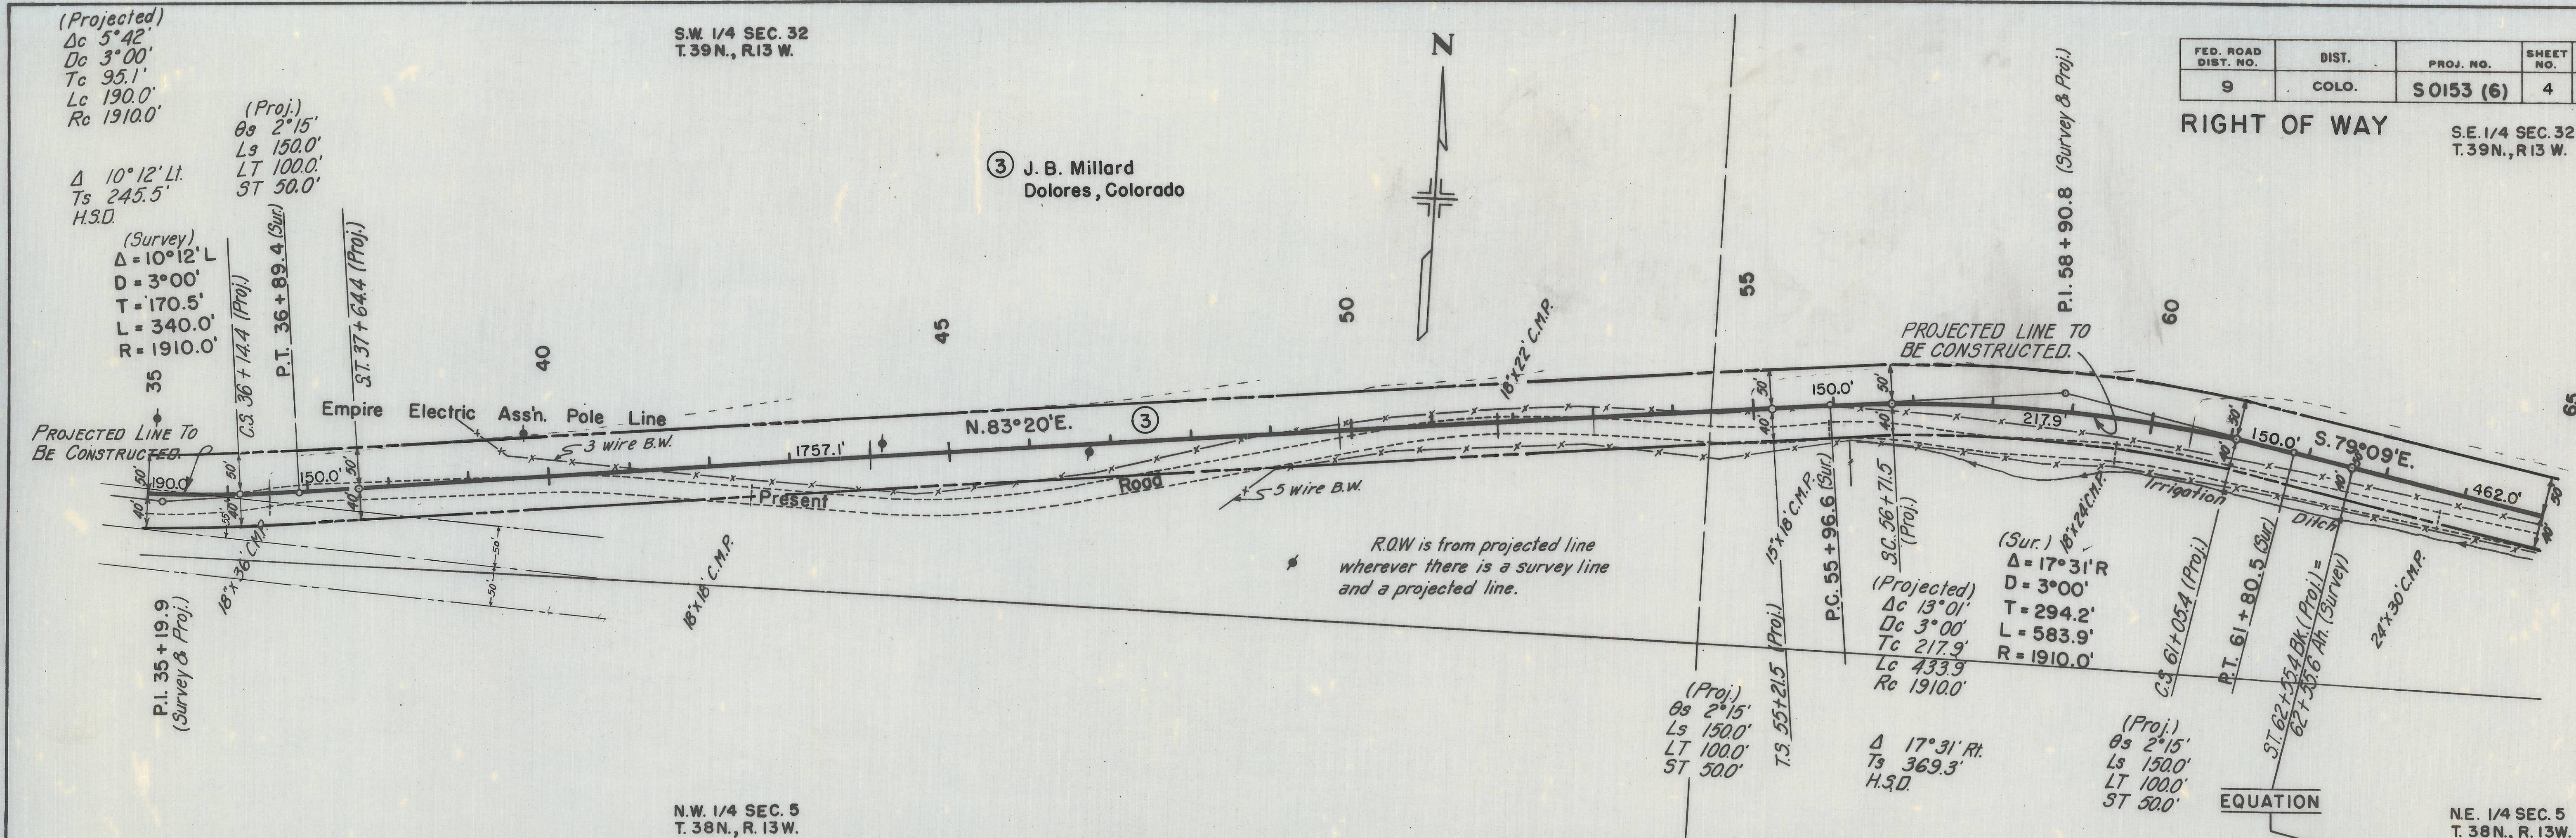



EXCAV. FACTOR
EXCAVATION
EXCAV. X FACTOR
EMBANKMENT
STA. YD. O.H.
YD. MILE O.H.
BORROW
BORROW SOURCE

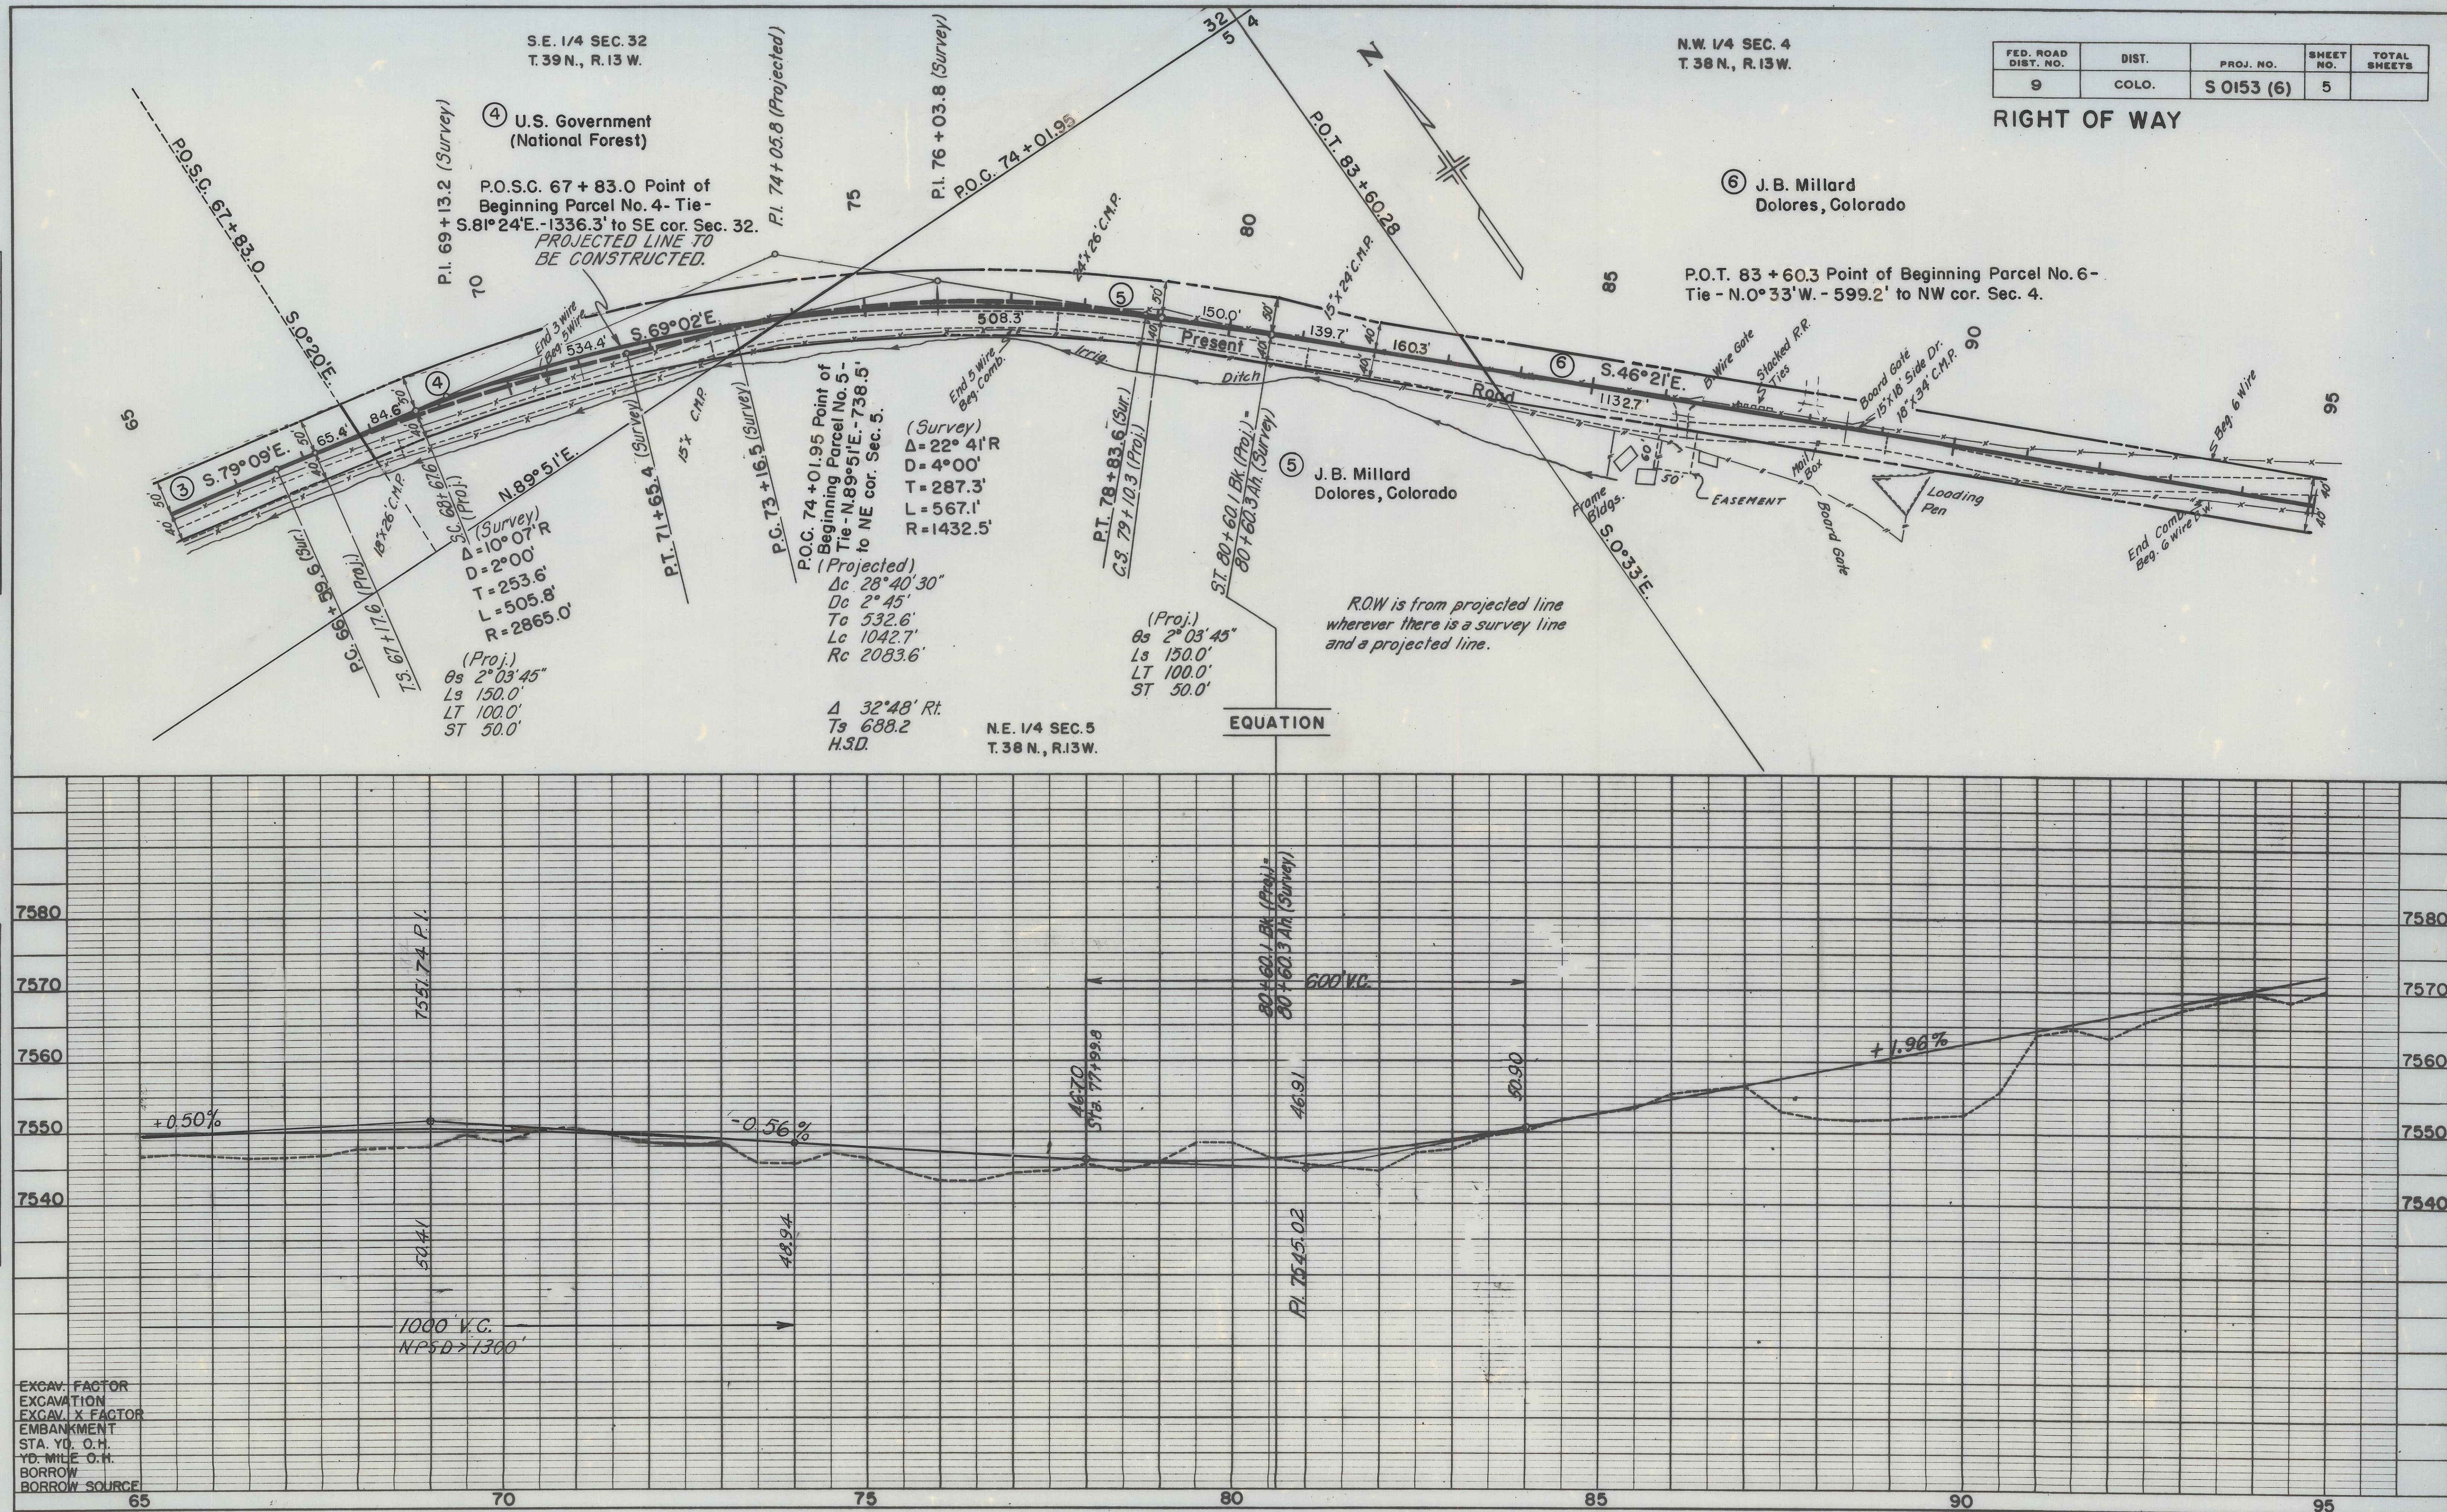

N.W. 1/4 SEC. 4
T. 38 N., R. 13 W.

FED. ROAD DIST. NO.	DIST.	PROJ. NO.	SHEET NO.	TOTAL SHEETS
9	COLO.	S 0153 (6)	6	

RIGHT OF WAY

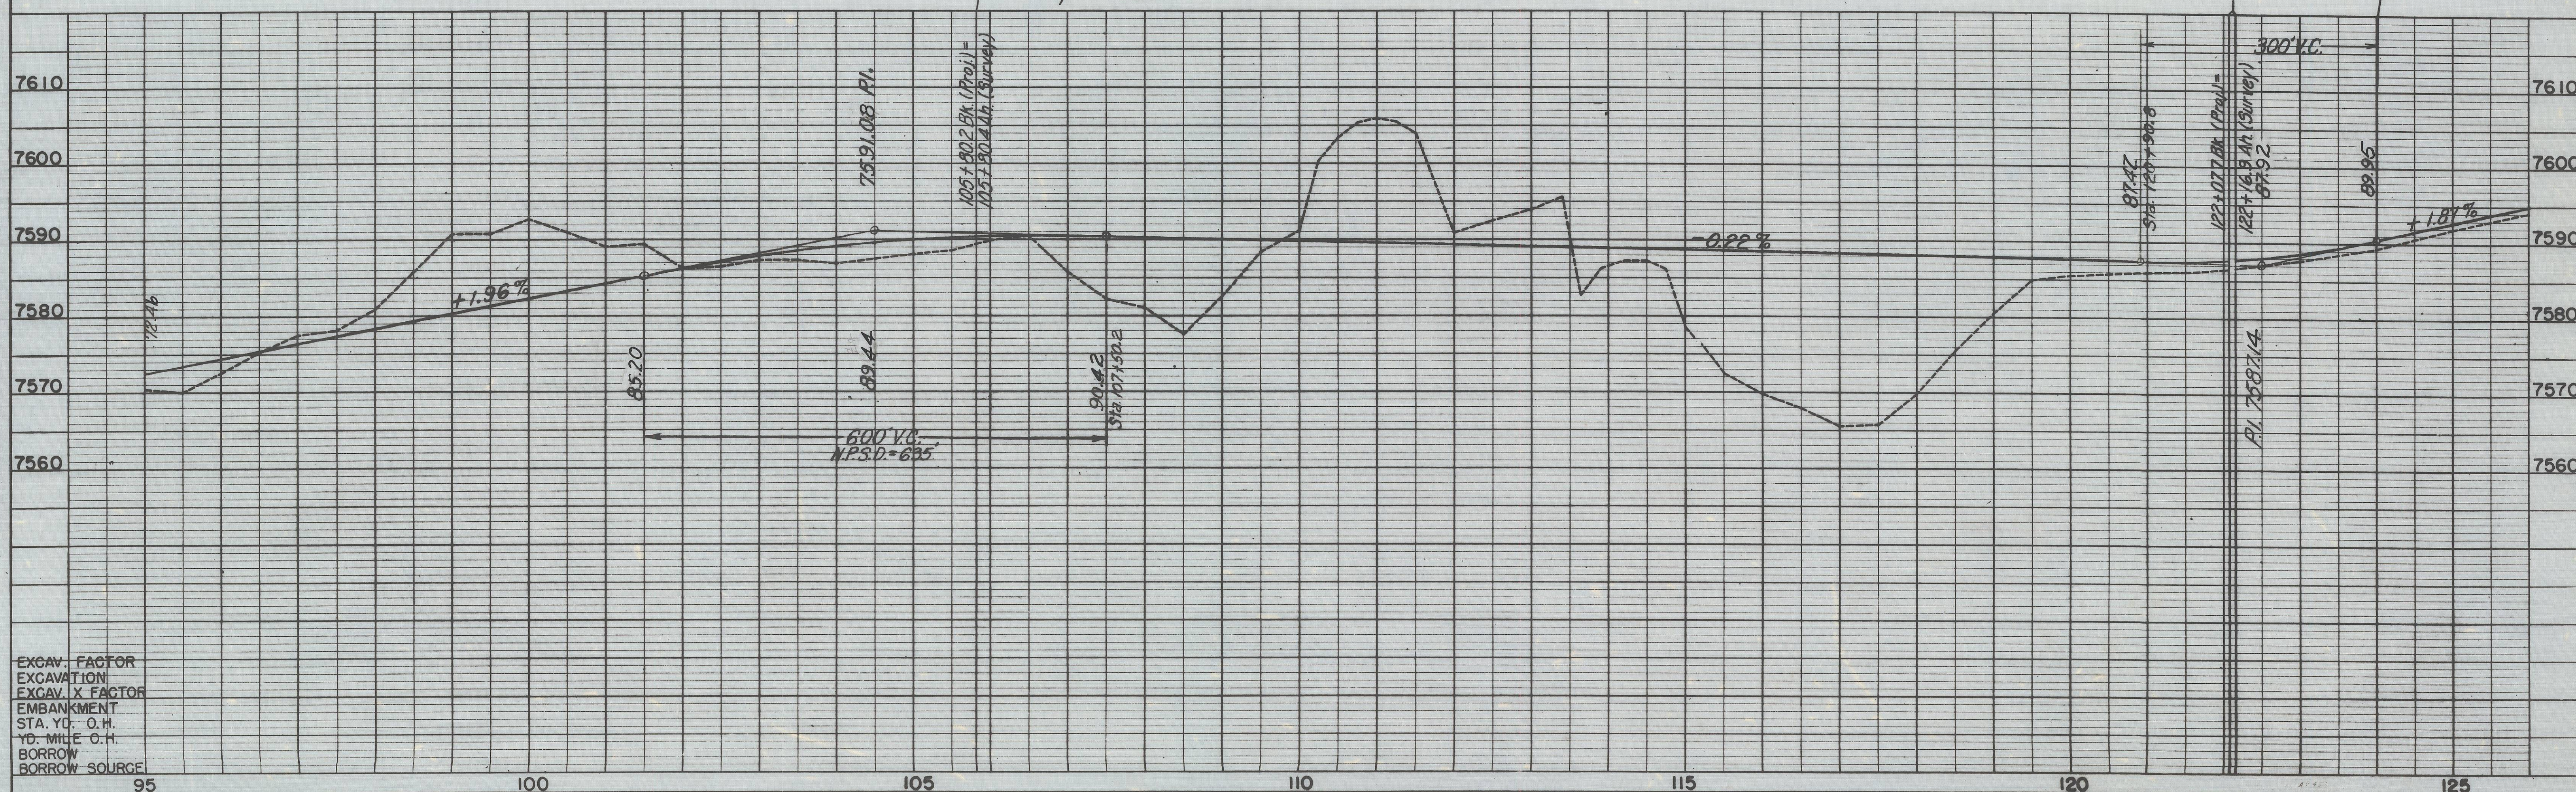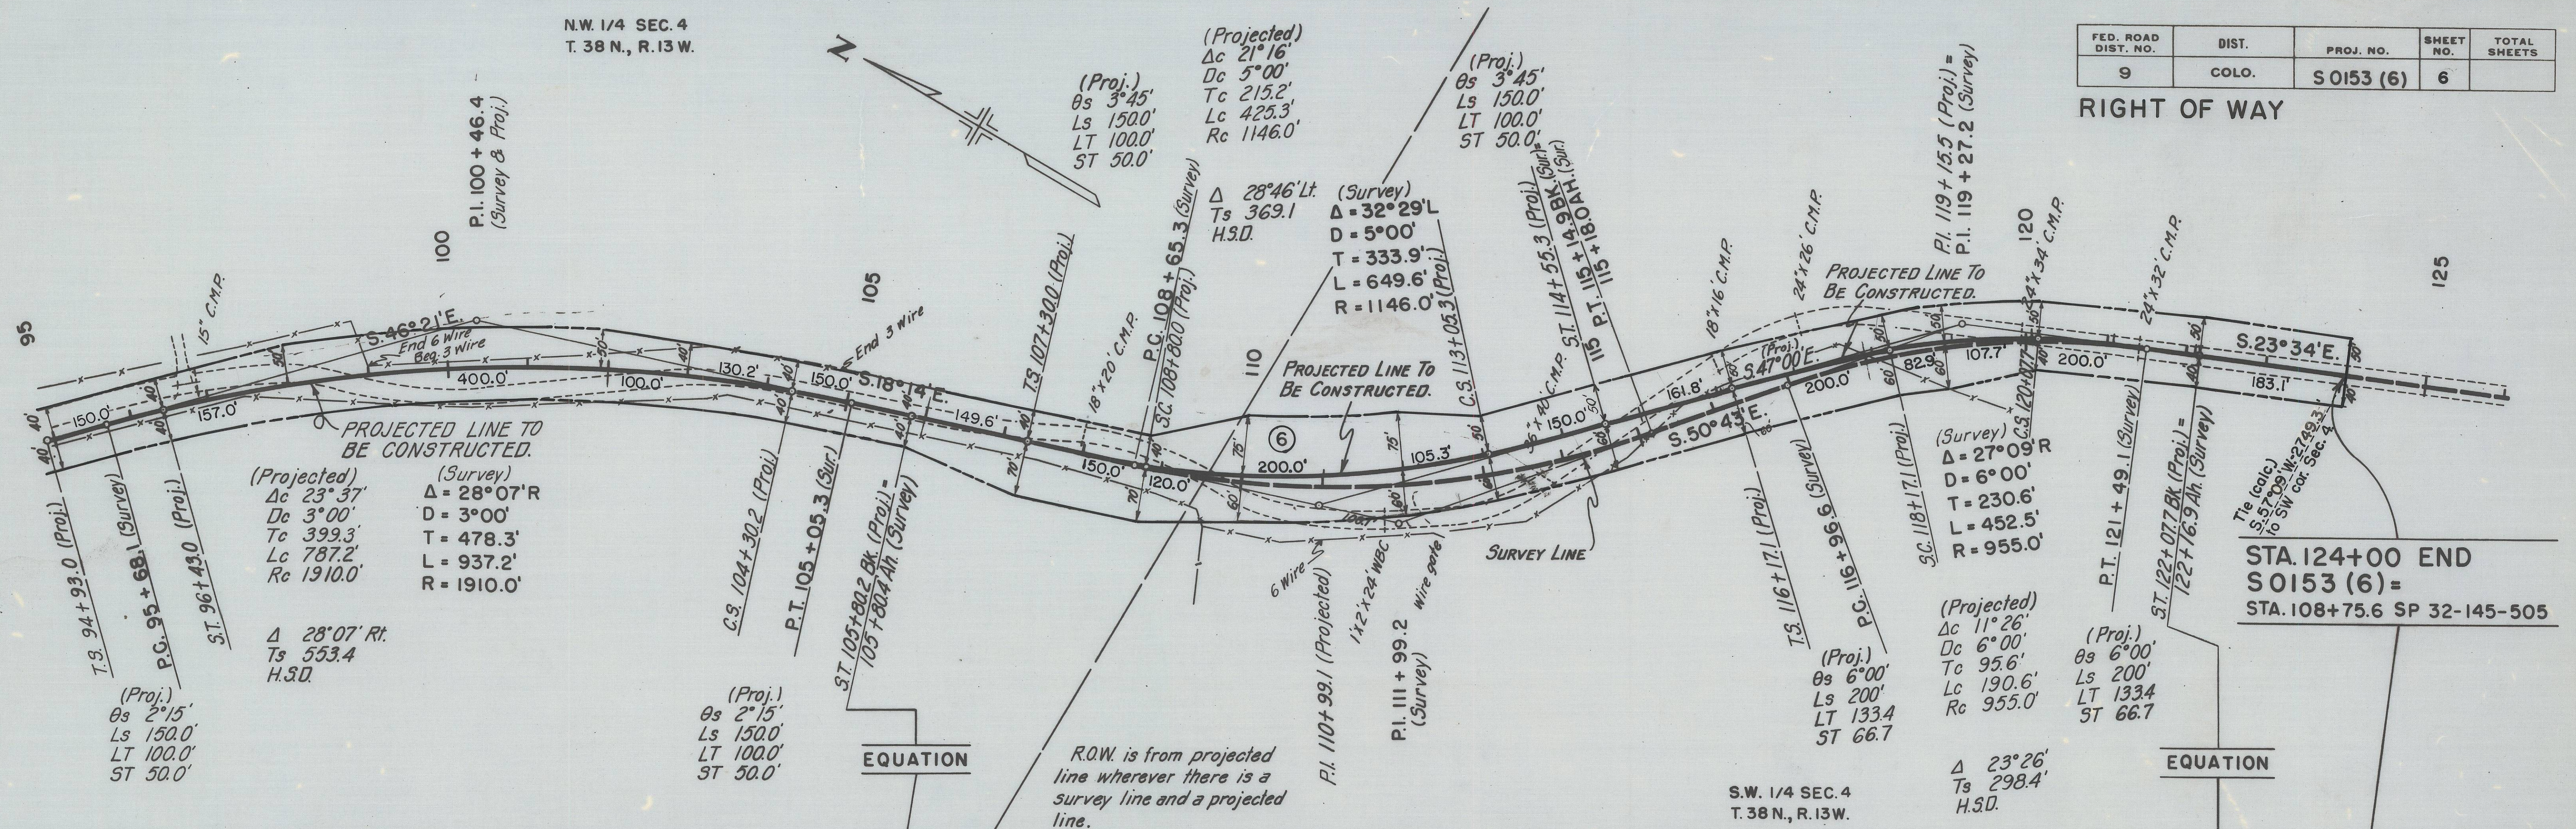

EXCAV. FACTOR
EXCAVATION
EXCAV. X FACTOR
EMBANKMENT
STA. YD. O.H.
YD. MILE O.H.
BORROW
BORROW SOURCE

COLORADO DEPARTMENT OF HIGHWAYS
RIGHT OF WAY
OWNERSHIP MAP

Plat Showing Claimants With Regard
To Right of Way For
Project 50153 (6)

FED. ROAD DIST. NO.	DIST.	PROJ. NO.	SHEET NO.	TOTAL SHEETS
9	C.O.O.	S 0153 (6)	7	

