

CONVENTIONAL SIGNS

CENTER LINE
RIGHT OF WAY LINE
COUNTY LINE
TOWNSHIP OR RANGE LINE
LAND LINES
RAILROAD
BARBED WIRE FENCE
COMBINATION WIRE FENCE
SNOW FENCE
TELEPHONE & TELEGRAPH LINES
POWER LINE
DETOUR
PRESENT ROAD (from Sheet)
PROPOSED FRONTAGE ROADS

COLORADO
DEPARTMENT OF HIGHWAYS

PLAN AND PROFILE OF PROPOSED
FEDERAL AID PROJECT NO. I 25-3(31)258 SECTION 1
STATE HIGHWAY NO. 185
LARIMER COUNTY

REGION NO.	DIVISION	PROJ. NO.	SHEET NO.	TOTAL SHEETS
9	COLORADO	I 25-3(31)258	1	1

RIGHT OF WAY
LOVELAND CIRCLE-NORTH

REVISIONS	DATE	BY
3/13/64		C.W.

SHEET NO.	TITLE SHEET
1	TITLE SHEET
2 - 26	TABULATION OF OWNERS
27 - 31	PLAN & PROFILE SHEET


OWNERSHIP MAP

SCALES OF ORIGINAL DRAWINGS
ON PLAN 1 IN. = 100 FT.
ON PROFILE 1 IN. = 10 FT. VERTICAL
GRADE LINE ON PROFILE IS SHOWN AS GRADE OF FINISHED ROAD
NET LENGTH OF PROJECT = 12.607 MILES IN R.O.W.

RIGHT OF WAY


Sta. 1+00 Beg. I 25-3(31)258 =
Sta. 1+00 Beg. I 25-3(28)251

Sta. 3599+00 End I 25-3(31)258 =
Sta. 3599+00 Beg. I 25-3(32)283

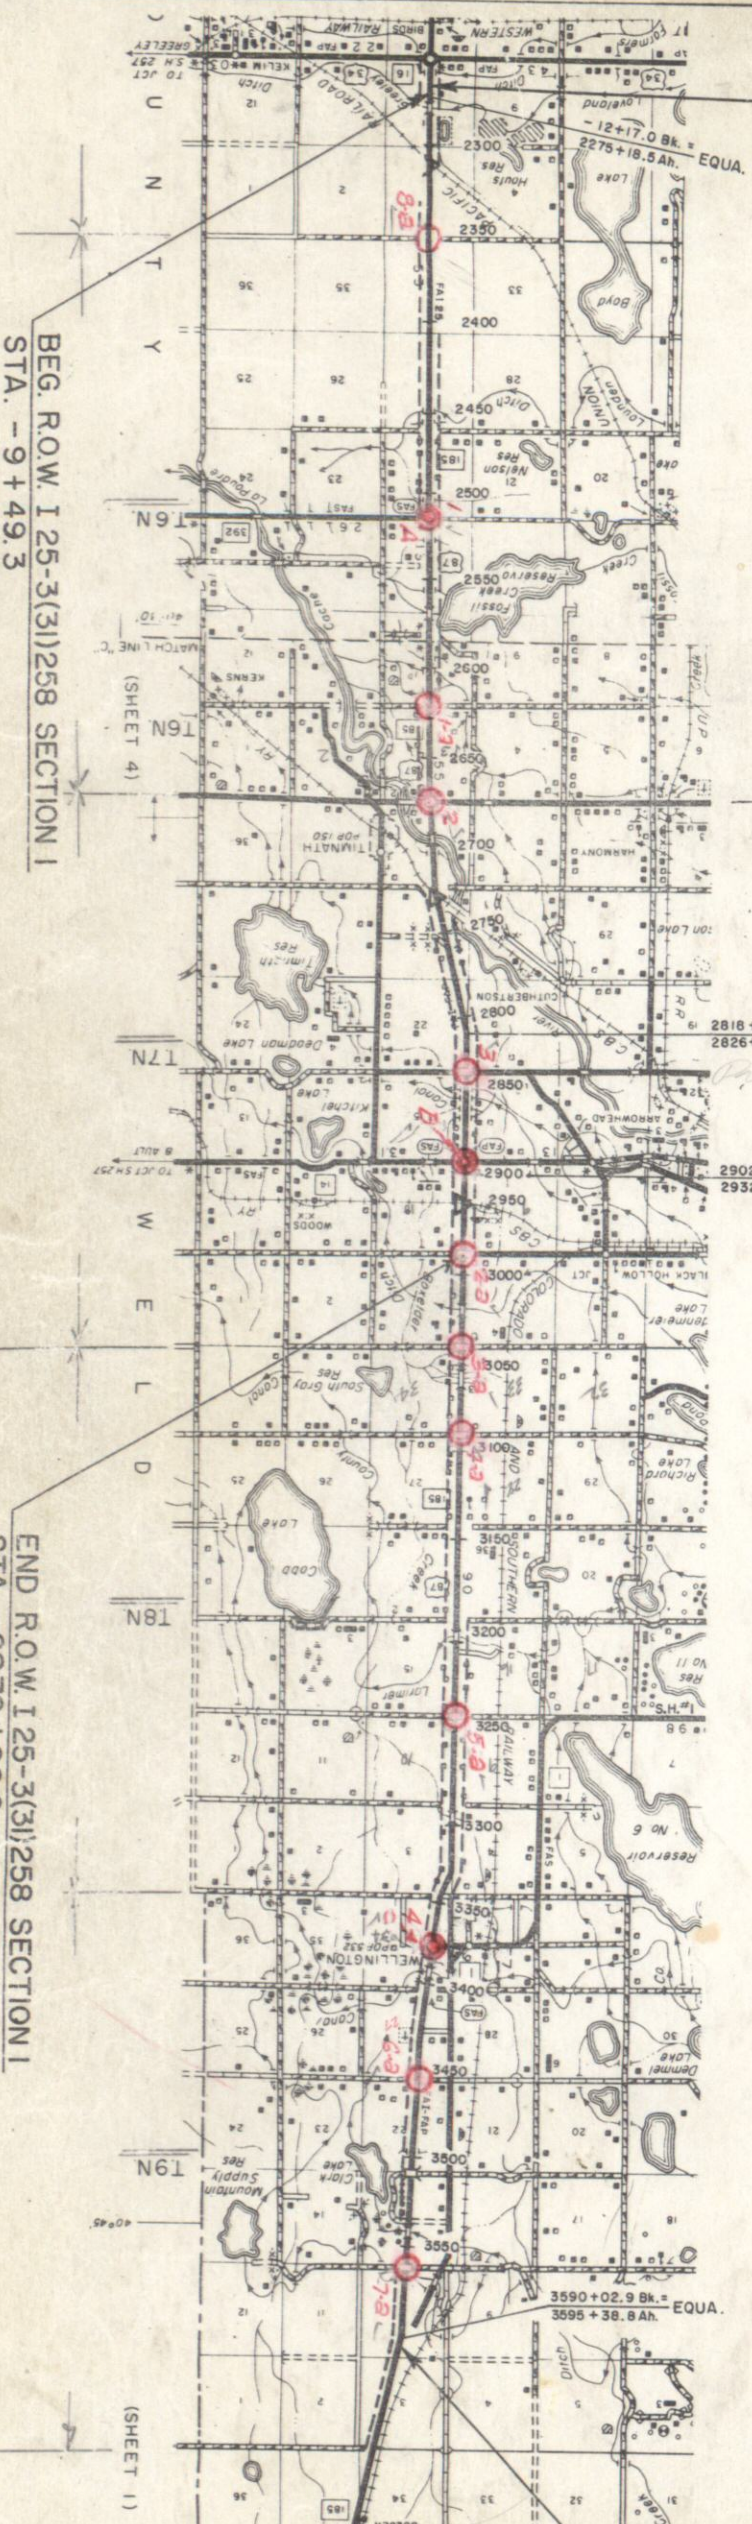

BEG. R.O.W. I 25-3(31)258 SECTION 1
STA. -9+49.3

END R.O.W. I 25-3(31)258 SECTION 1
STA. 2978+89.0

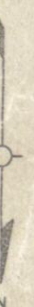

PLEASE DO NOT TRIM

R.O.W. TABULATION OF PROPERTIES IN LARIMER

COUNTY S. H. NO. 185

PROJ. 125-3(31)258 SECTION 1

PERMANENT ROAD DIVISION NO.	DISTRICT	PROJECT NO.	SHEET NO.
8	COLLAPSED	I 25-3(31)258 SECTION I	2

RIGHT OF WAY LOVELAND CIRCLE-NORTH

8	COLUMADO	I 25-3(3)258 SECTION I	2
---	----------	------------------------	---

8	COLUMADO	I 25-3(3)258 SECTION I	2
---	----------	------------------------	---

[illegible]

RIGHT OF WAY **LOVELAND CIRCLE-NORTH**

[illegible]

RIGHT OF WAY LOVELAND CIRCLE - MONTH

[illegible]

8/22/62	25 May.	C W
0-15-63	32 May.	REC
11-6-64	Define Pwr. 25-A	L P

NO.	REMARKS
1	...
2	...
[illegible][illegible]

R.O.W. TABULATION OF PROPERTIES IN LARIMER

COUNTY S. H. No. 185

PROJ. I 25-3(31)258 SECTION 1.

PERSON, NAME FIRM OR FIRMING INC.	PROJECT NO.	SHEET NO.
0	I 25-3(3)258 SECTION 1	2-D

[illegible]

PROJ. I 25-3(31)258 SECTION 1

FEDERAL ROAD DIVISION NO.	DISTRICT	PROJECT NO.	SHEET NO.
0	COLLADO	I 25-3(31)258 SECTION 1	2-E

RIGHT OF WAY LOVELAND CIRCLE - NORTH

[illegible]

R.O.W. TABULATION OF PROPERTIES IN LARIMER COUNTY S.H. No. 185 PROJ. I25-3(31)258 SECTION 1

FEDERAL ROAD DIVISION NO.	PROJECT NO.	SHEET NO.
9	I 25-3(31)258 SECTION 1	2-F

RIGHT OF WAY LOVELAND CIRCLE - NORTH

RIGHT OF WAY LOVELAND CIRCLE - NORTH

[illegible]

SW 1/4 SEC 10
T. 5N. R. 68W.



THE GREELEY AND LOVELAND
IRRIGATION COMPANY
824 - 7 ST
GREELEY, COLO


FEDERAL ROAD
SECTION NO.
9

DIVISION
COLORADO

PROJECT NO.
I 25-3(3)258 SECTION I

SHEET NO.
3

RIGHT OF WAY
LOVELAND CIRCLE-NORTH
Point of Beginning, Parcel 1 of 1A
N 5° 01' E, 2,747.9' To N 1/4 Corner
of Section 10

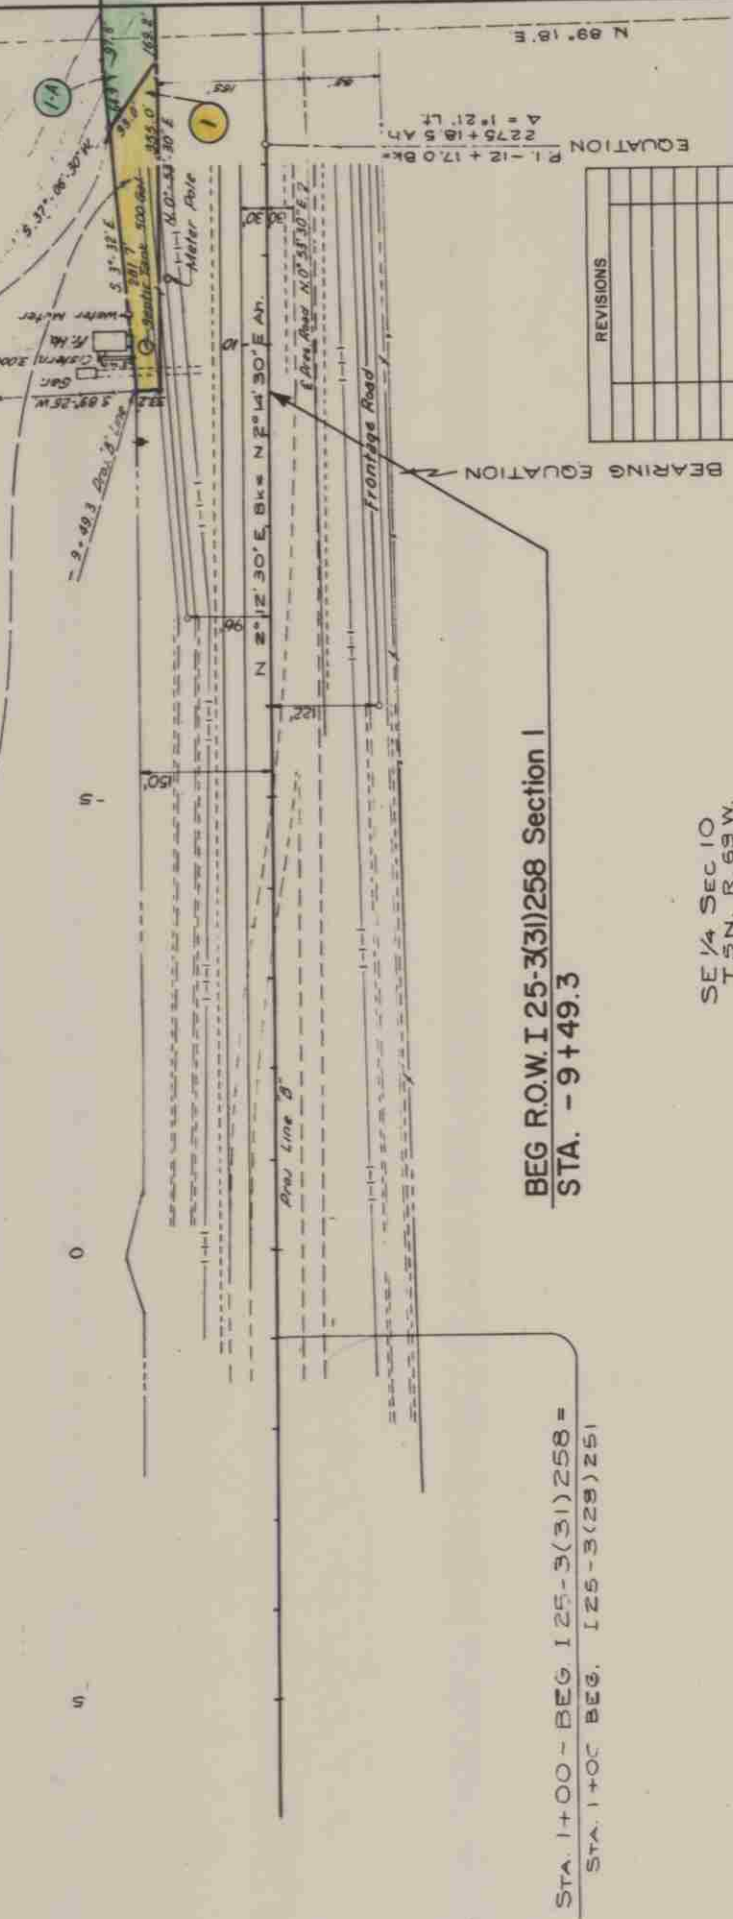


STA. 1+00 - BEG. I 25-3(3)258 =
STA. 1+00 BEG. I 25-3(28)251


BEG. R.O.W. I 25-3(3)258 Section I
STA. -9+49.3

SE 1/4 SEC 10
T. 5N. R. 68W.

REVISIONS	

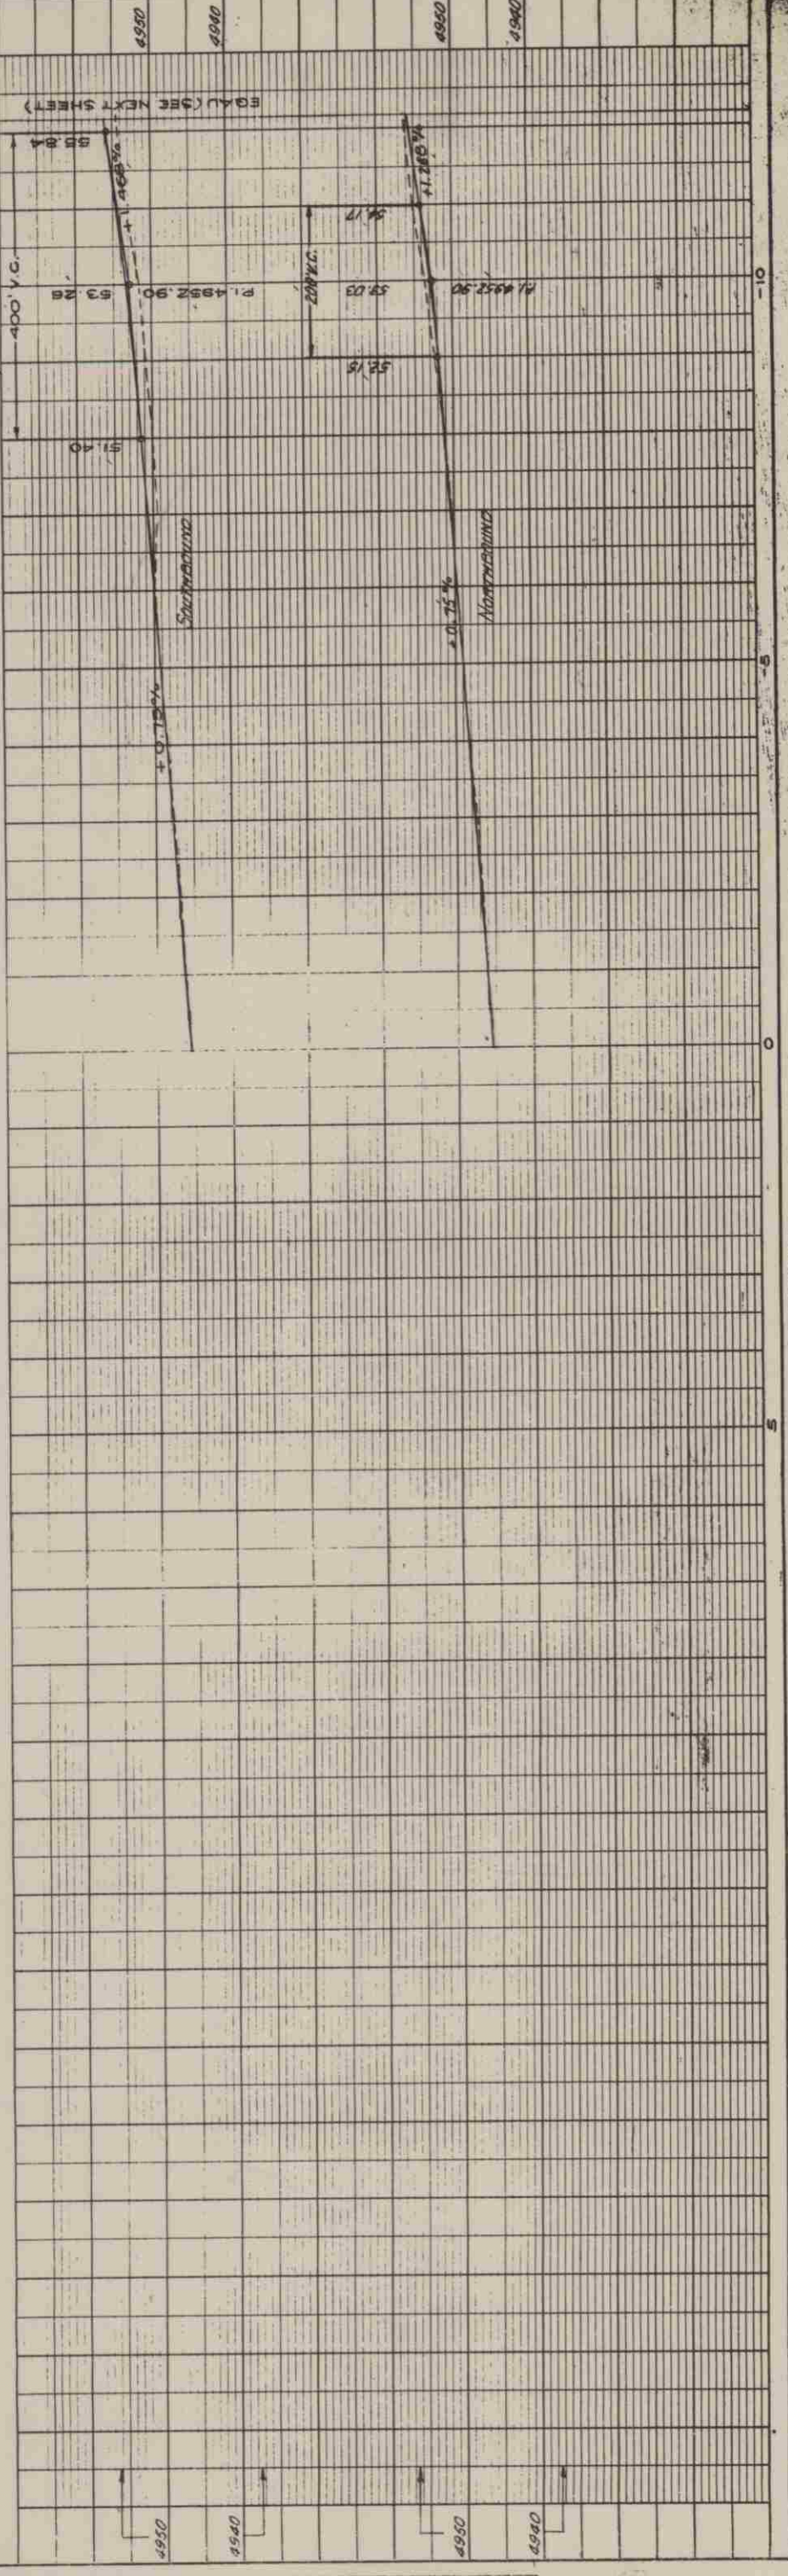

RIGHT OF WAY		REVISIONS	
5/20/64	7 Rev. 2	RM	
8-3-65	Add 24 Open AC-6	LP	

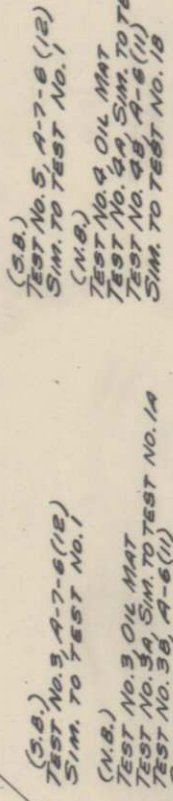

THEODORE JEFFERS
620 MILES AVE.
BILLINGS, MONT.

(S.B.)
TEST NO. 6, A-7-6 (12)
SIM. TO TEST NO. 1


(N.B.)
TEST NO. 5 OIL MAT
TEST NO. 5A, SIM. TO T
TEST NO. 5B, A-6 (10)
1, 1, 25

1237 NO. 38, A-6(10)

T. 5 N. R. 68 W.

(S.B.)


--	--	--	--

 

PROFILE	NO	IBM	STRUCTURE NOTATION CARD
	NOTE BOOK	B. & R. NOTED	
		CHANGES CHECKED	
		PLOTTED	
		REVIEWED	
		BY	DATE

NW 1/4 SEC 3
T. 5 N. R. 68 W.

RIGHT OF WAY
LOVELAND CIRCLE-NORTH
GEORGE A. WALKER
RT. 1
LOVELAND, COLO.

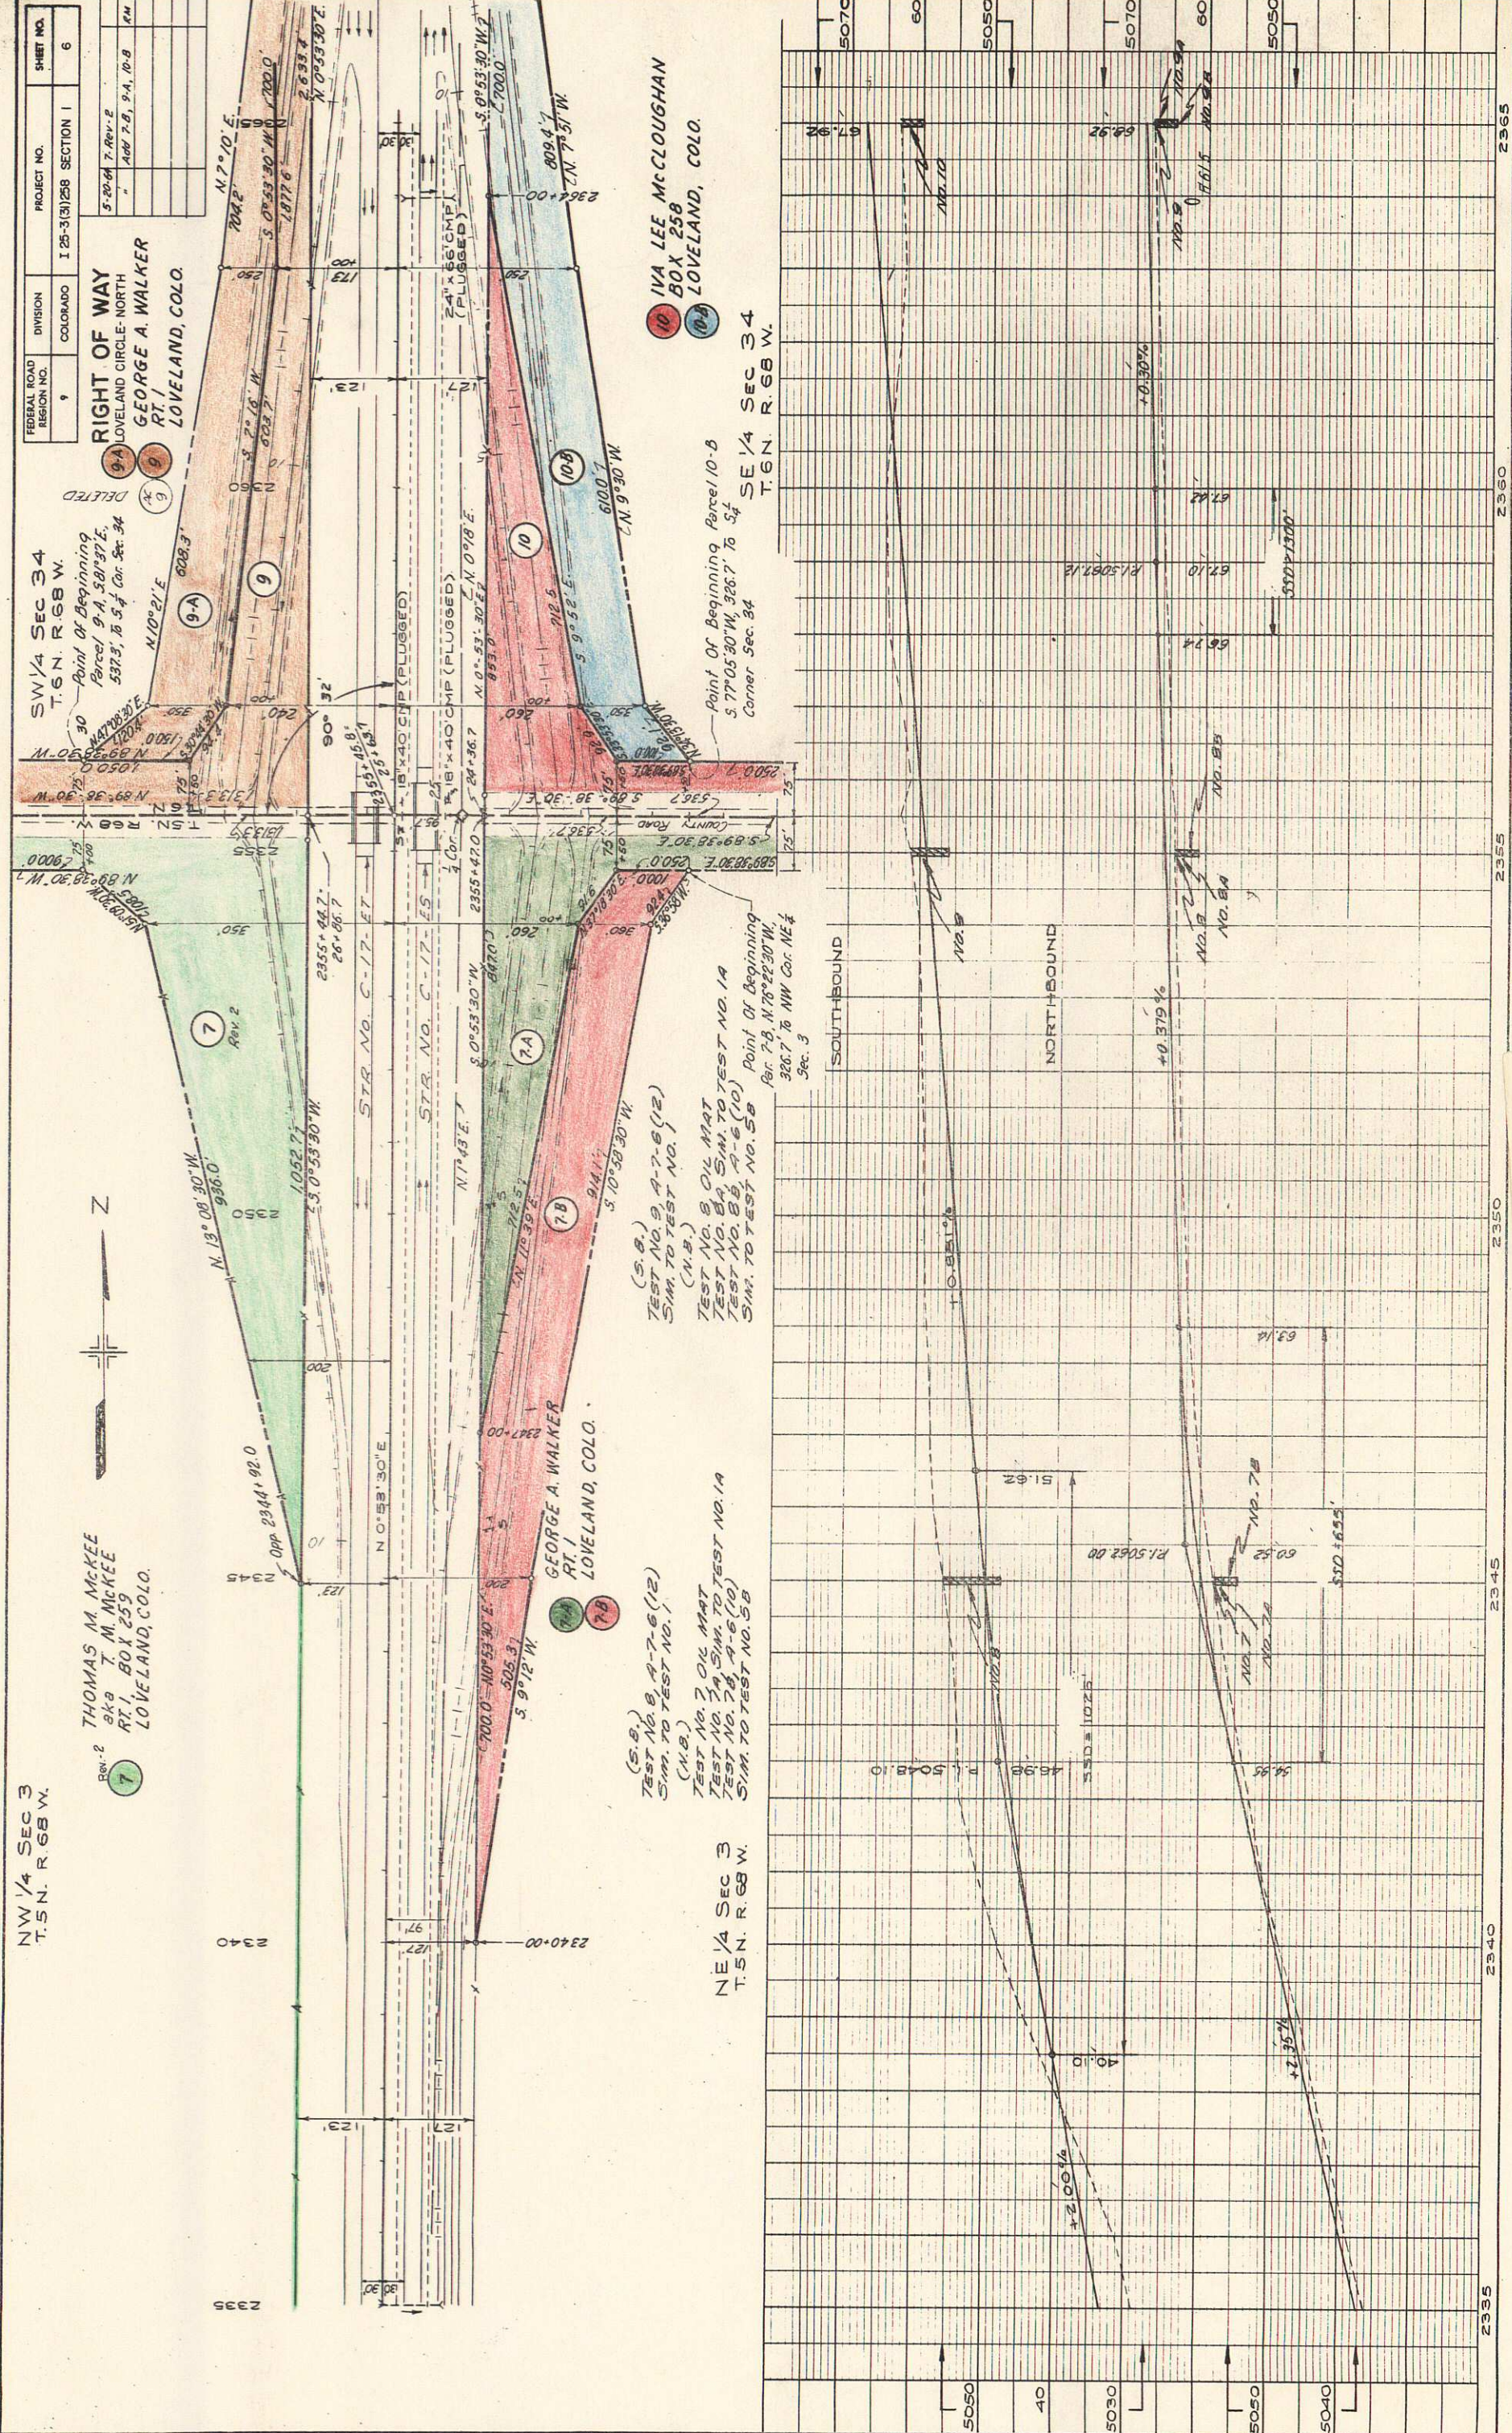

SW 1/4 Sec. 34
T.6N., R.68W.

DELETED

GEORGE A. WALKER
RT. 1
LOVELAND, COLO.

T.6N., R.68W.
T.5N., R.68W.

Point of Beginning
Parcel 10-B, S. 89° 38' 30" E,
1532.0' to N. 1/4 Cor. Sec. 3

THOMAS M. MCKEE
aka T.M. MCKEE
RT. 1, BOX 259
LOVELAND, COLO.

NW 1/4 Sec. 3
T.5N., R.68W.

SE 1/4 Sec. 34
T.6N., R.68W.

RIGHT OF WAY
LOVELAND CIRCLE - NORTH

IKA LEE MCCLOUGHAN
BOX 258
LOVELAND, COLO.

GEORGE A. WALKER
RT. 1
LOVELAND, COLO.



NE 1/4 Sec. 3
T.5N., R.68W.


FEDERAL ROAD DISTRICT NO.	DIVISION	PROJECT NO.	SHEET NO.
9	COLORADO	I 25-3(3)238 SECTION 1	6-A

REVISIONS	
520-64	7-A-1-2
-	Add 7-B, 9-A, 10-B
RM	

NOTE BOOK	ALIGNED CHECKED	RT. OF WAY CHECKED
PLATTED		


PROFILE	GRADE CHECKED	STRUCTURAL NOTATIONS CHECKED
NO. 1		

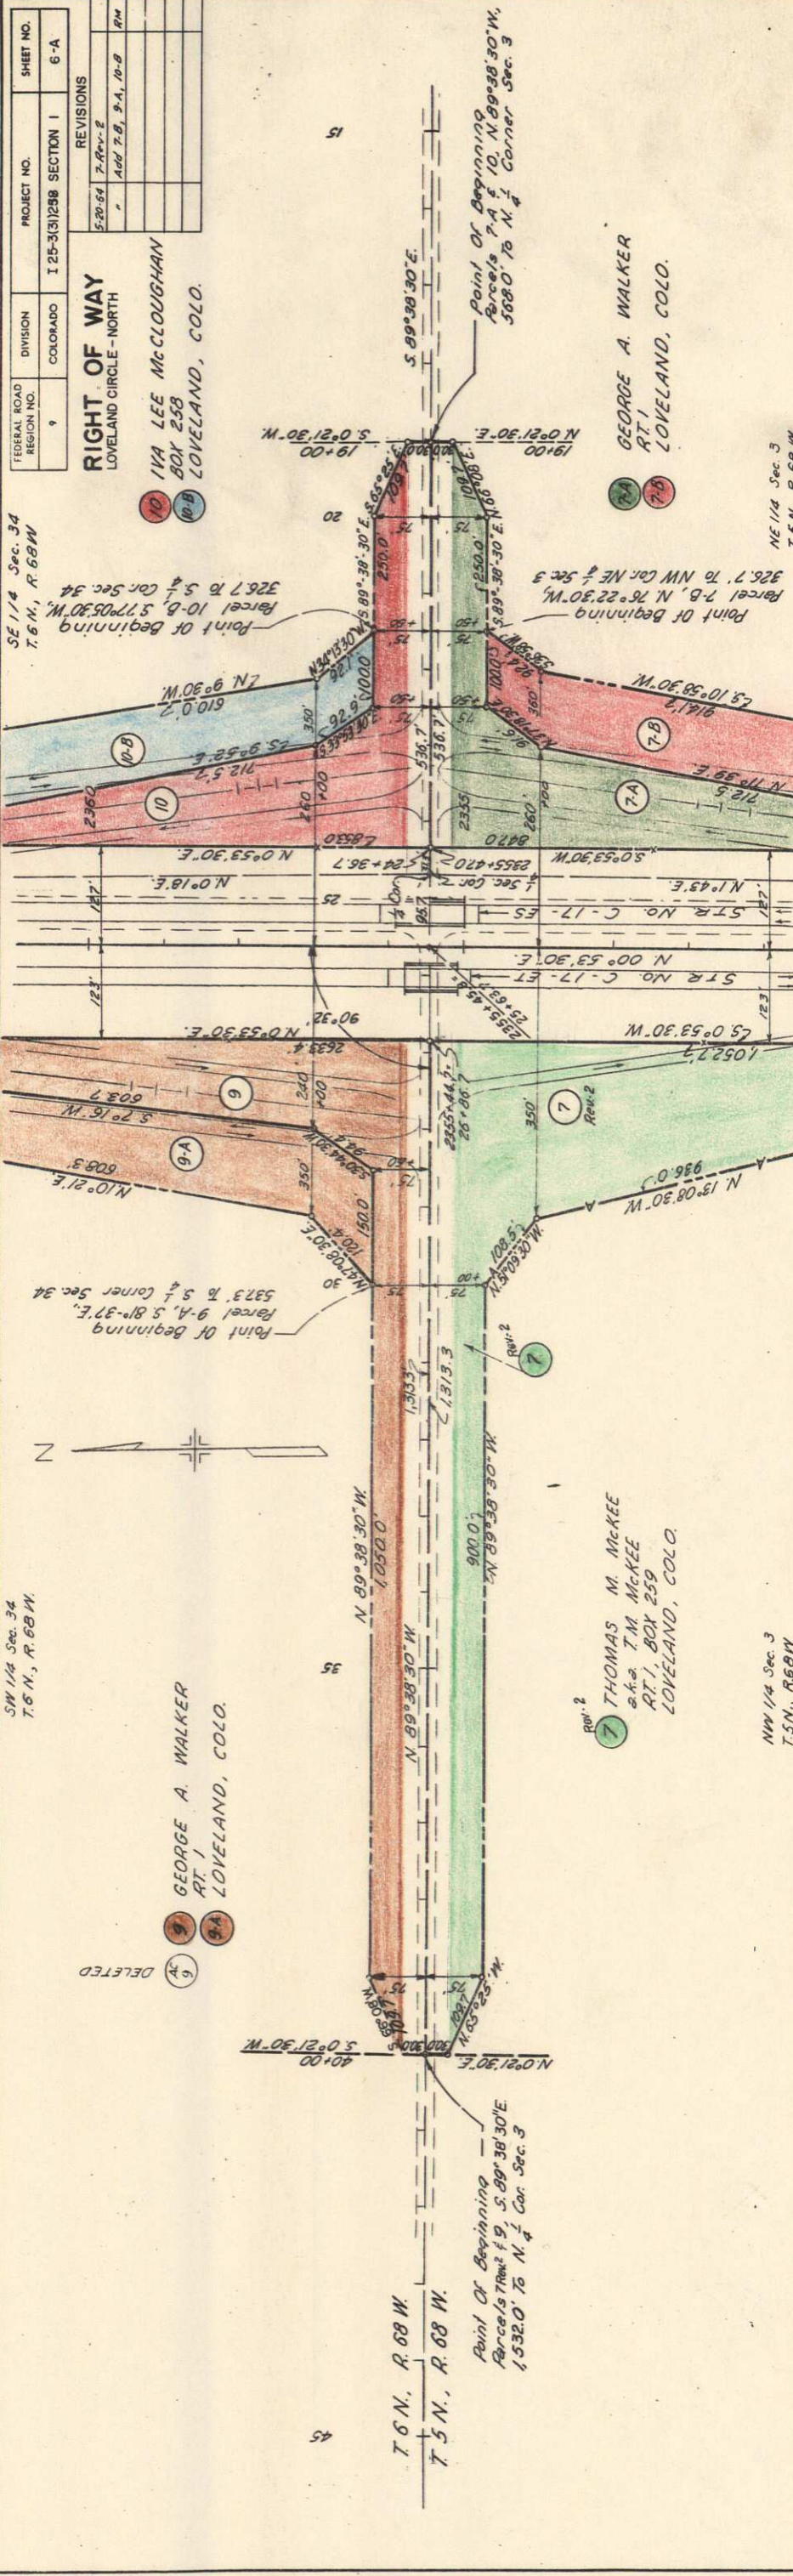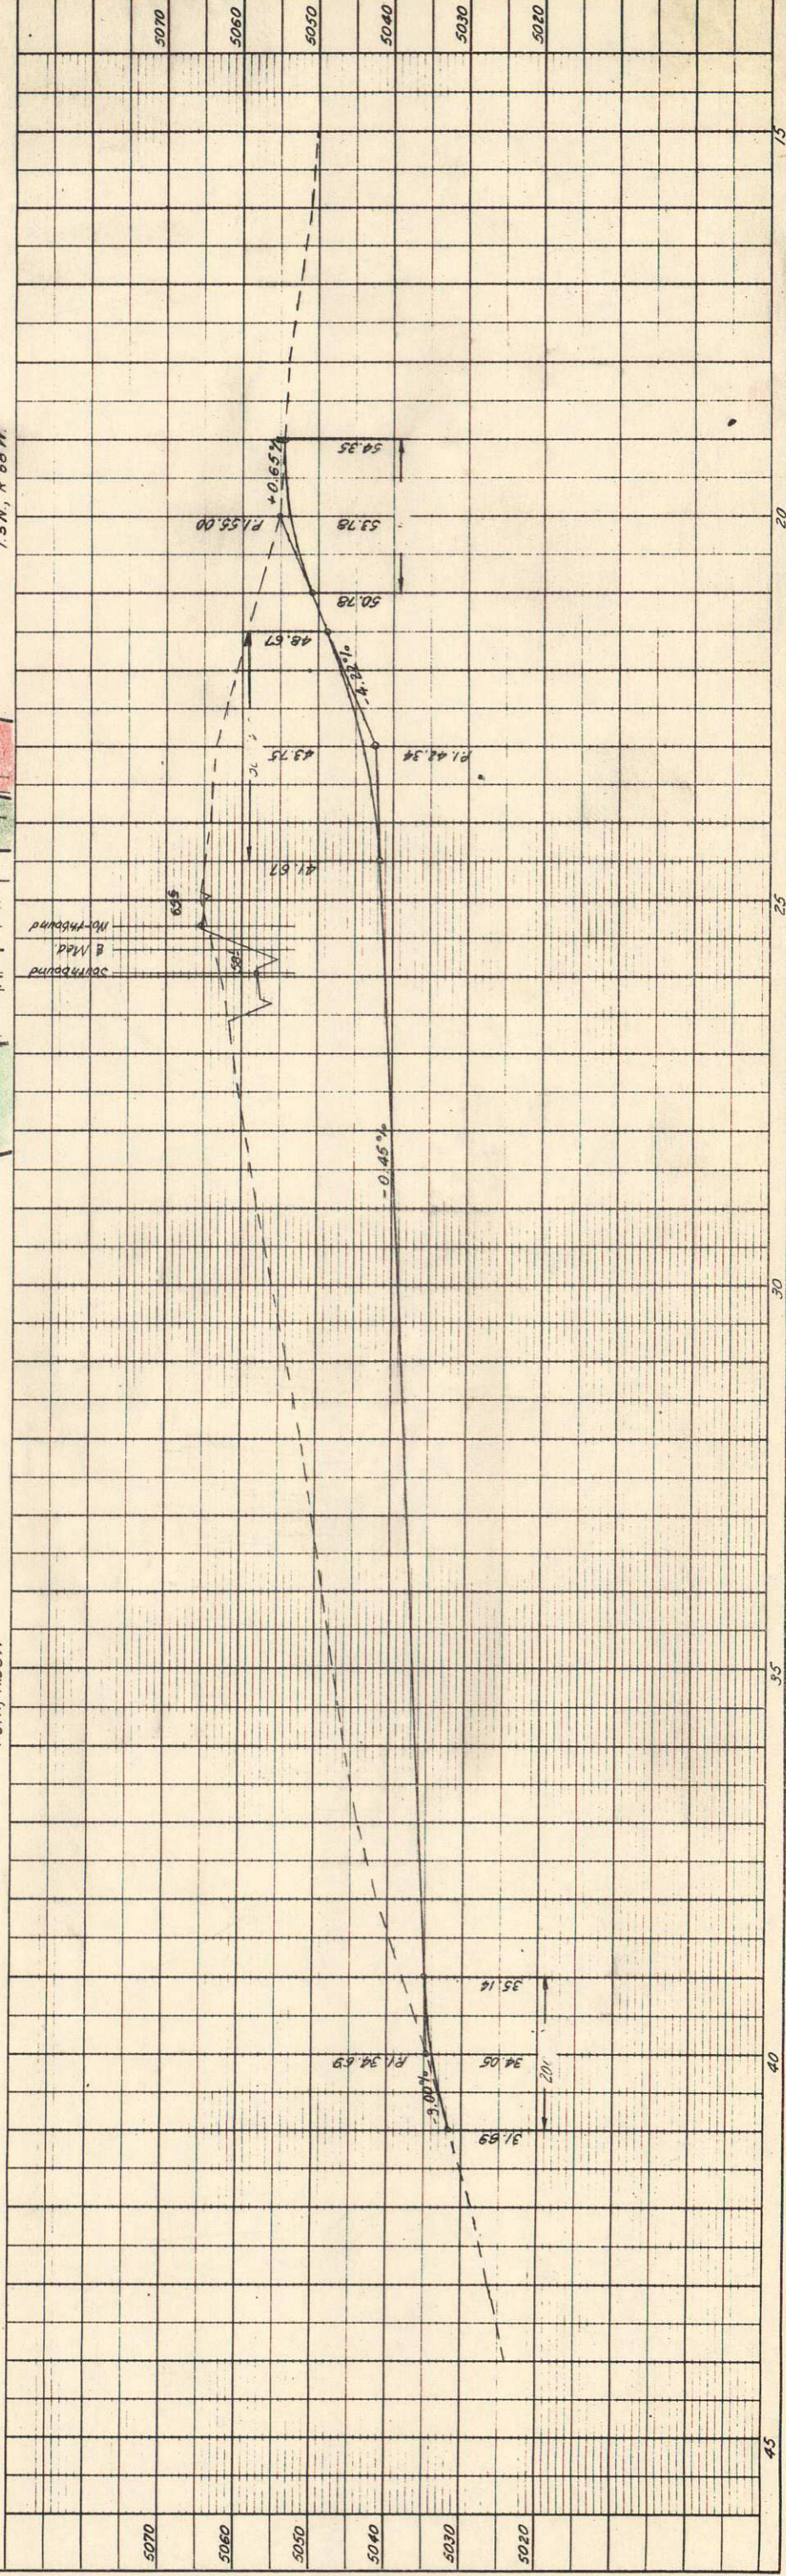

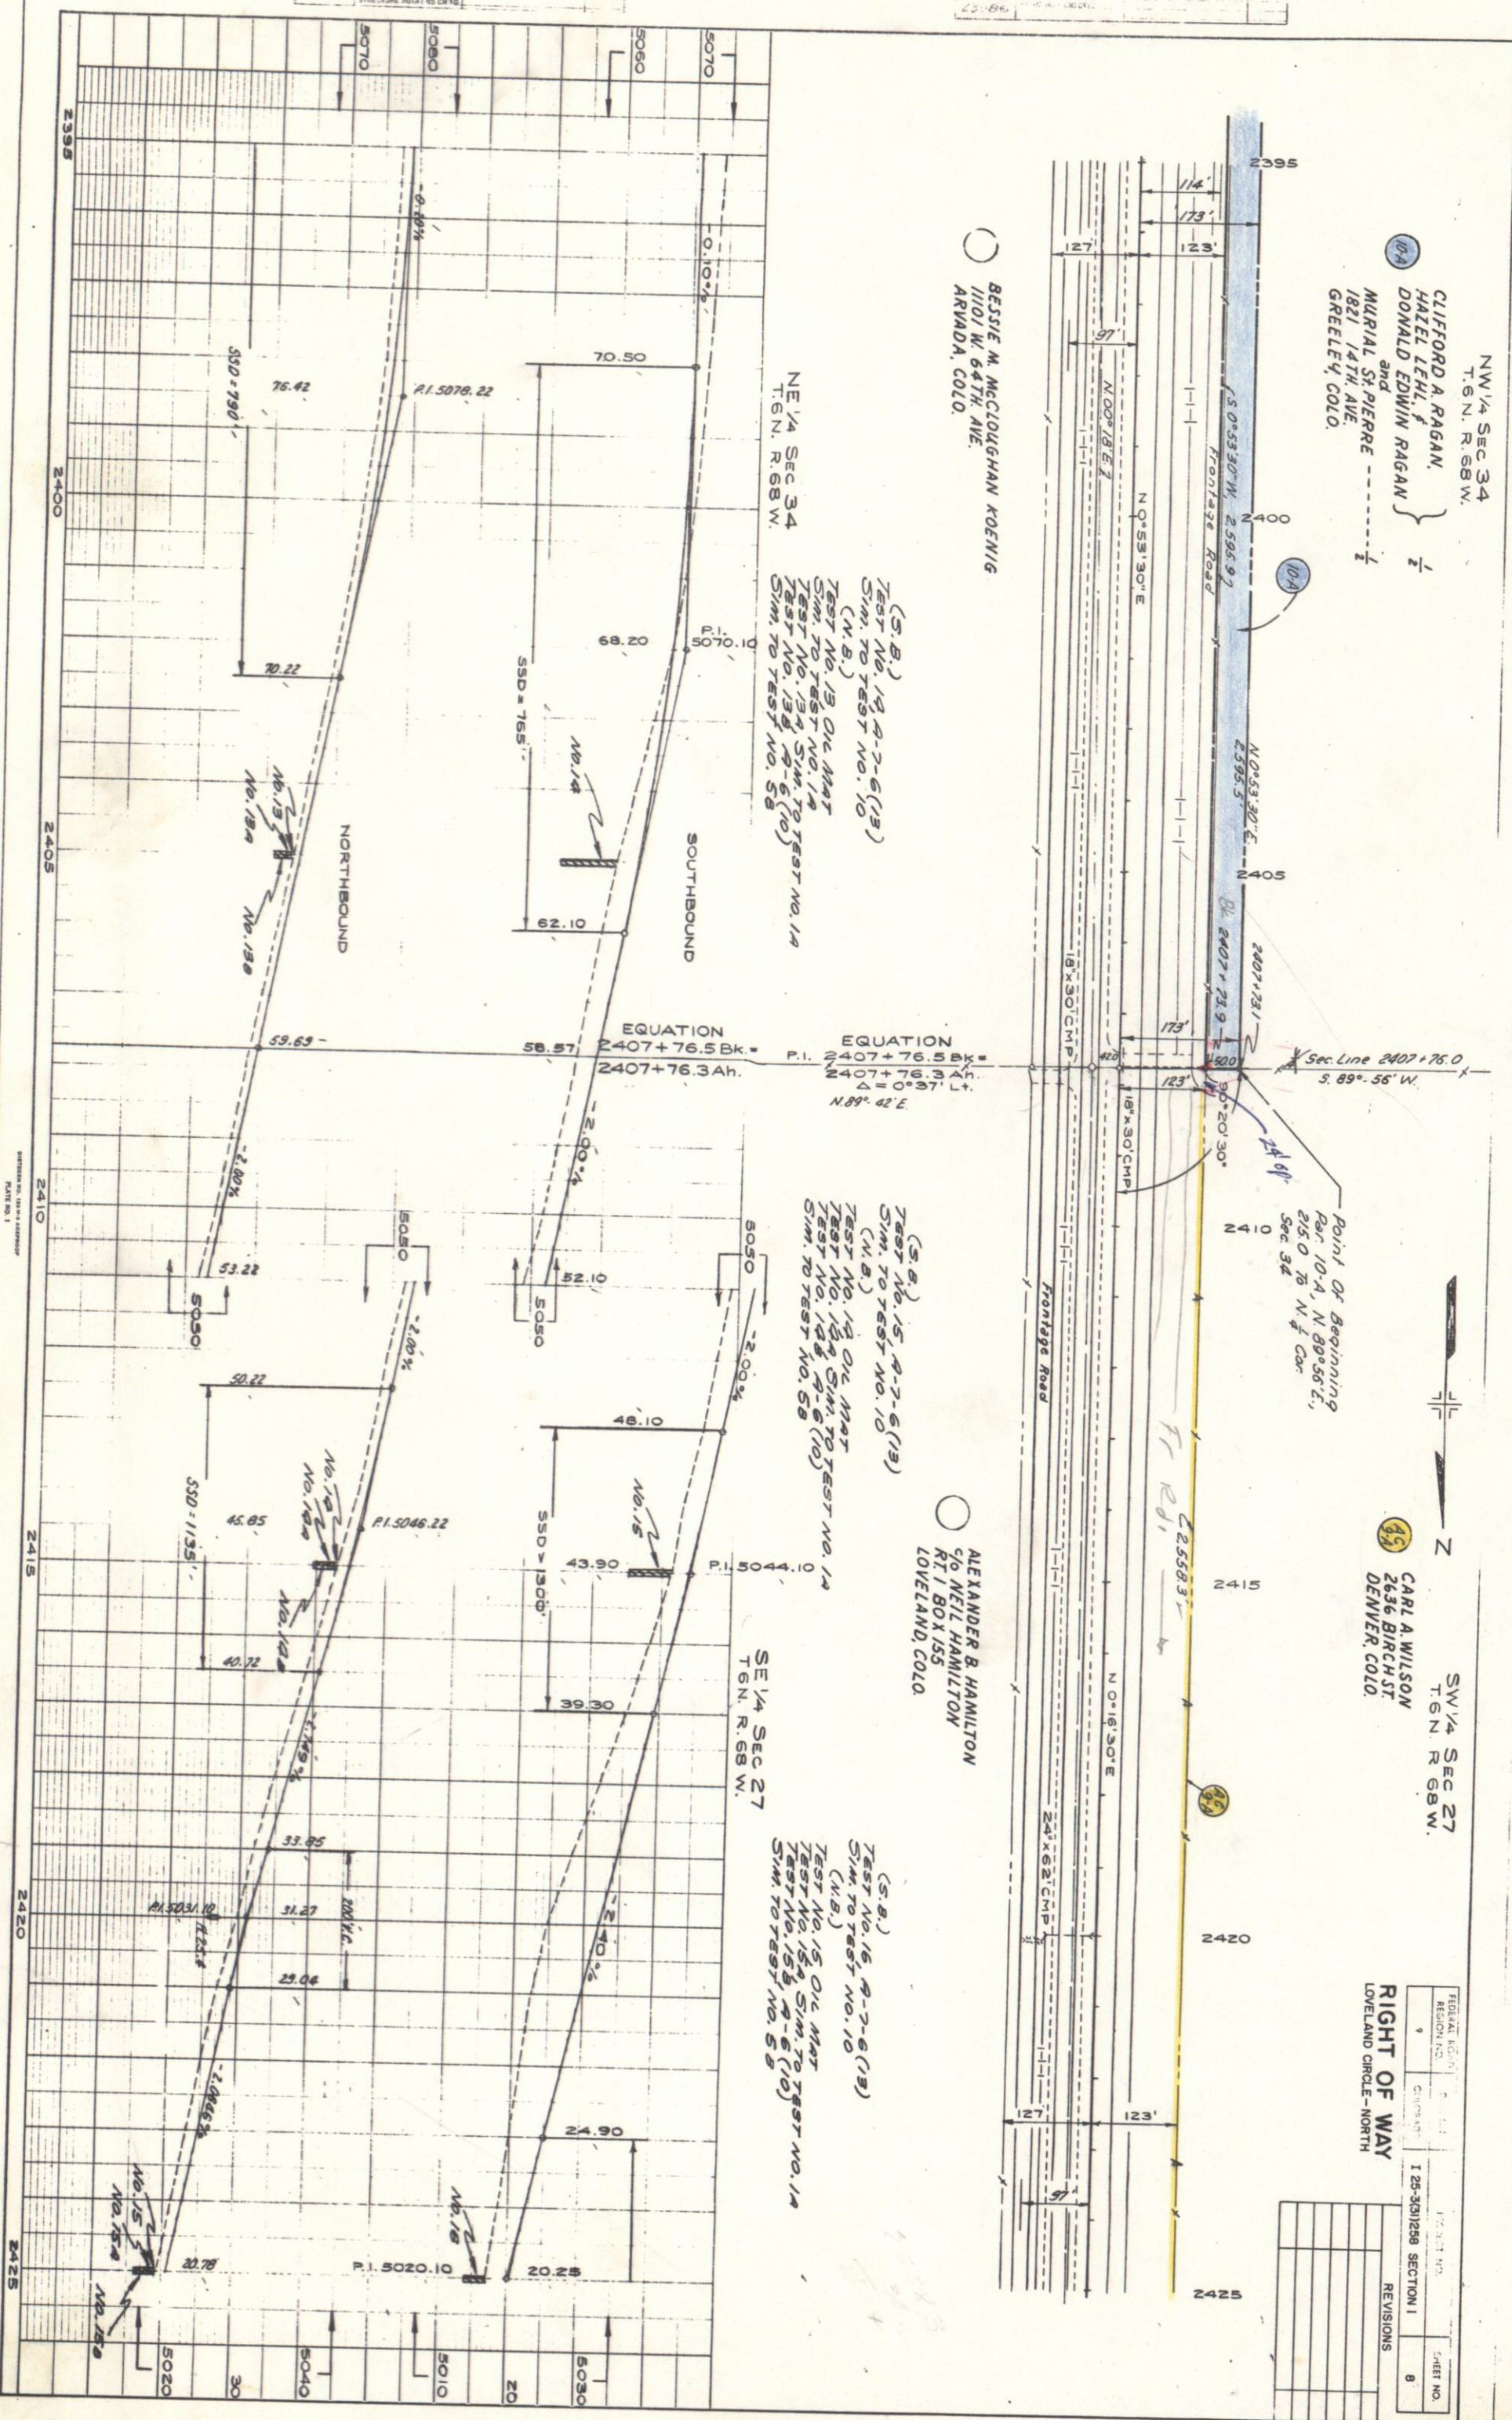

SW 1/4 SEC 27
T6N R68W

CARL A. WILSON
2636 BIRCH ST.
DENVER, COLO.

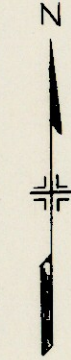


NW 1/4 SEC 27
T6N R68W

KENNETH THAYER
RT 1
FT. COLLINS, COLO.

RIGHT OF WAY
LOVELAND CIRCLE-NORTH

REGION NO.	PROJECT NO.	SHEET NO.
9	1 25-331258 SECTION I	9
REVISIONS		

Point of Beginning Pers AC 9-A #
AC 10-A, S87°15'E, 153.6' to
Center of Sec 27

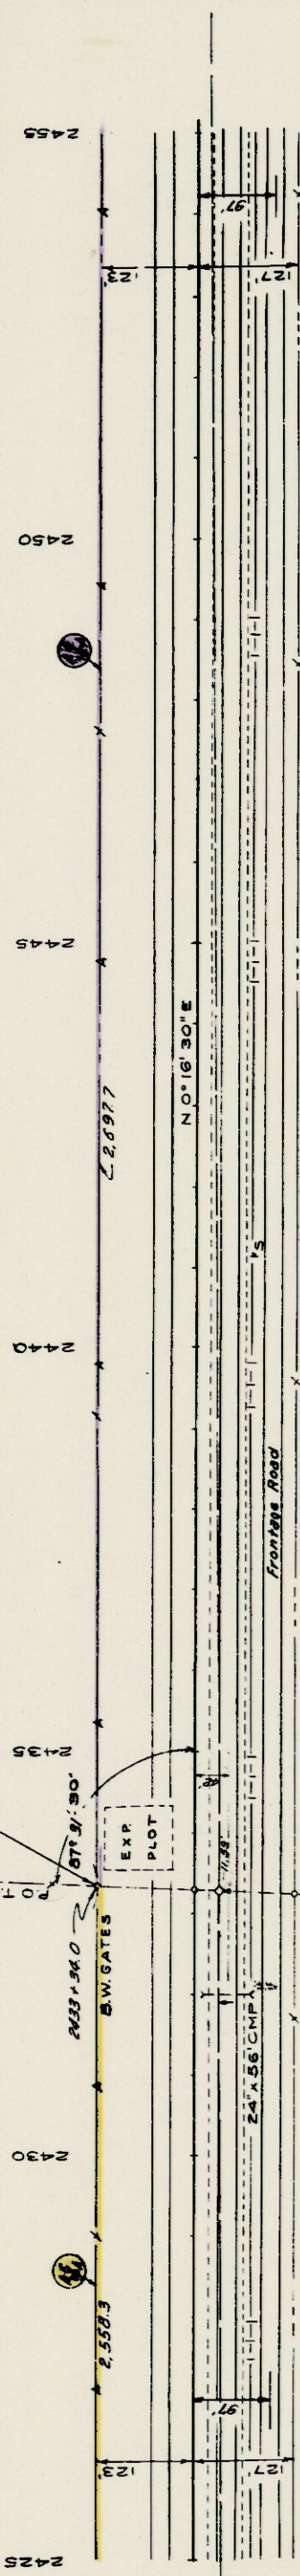

(S.B.)
TEST NO. 17 A-7-6 (13)
SIM. TO TEST NO. 10
(N.B.)
TEST NO. 16 OIL MAT
TEST NO. 16A SIM. TO TEST NO. 1A
TEST NO. 16B A-6 (10)
SIM. TO TEST NO. 5B


(S.B.)
TEST NO. 18 A-7-6 (13)
SIM. TO TEST NO. 10
(N.B.)
TEST NO. 17 OIL MAT
TEST NO. 17A SIM. TO TEST NO. 1A
TEST NO. 17B A-6 (10)
SIM. TO TEST NO. 5B

ALEXANDER B. HAMILTON
C/O NEIL HAMILTON
RT 1, BOX 155
LOVELAND, COLO.


(S.B.)
TEST NO. 19 A-7-6 (13)
SIM. TO TEST NO. 10
(N.B.)
TEST NO. 18 OIL MAT
TEST NO. 18A SIM. TO TEST NO. 1A
TEST NO. 18B A-6 (10)
SIM. TO TEST NO. 5B

SE 1/4 SEC 27
T6N R68W

NE 1/4 SEC 27
T6N R68W

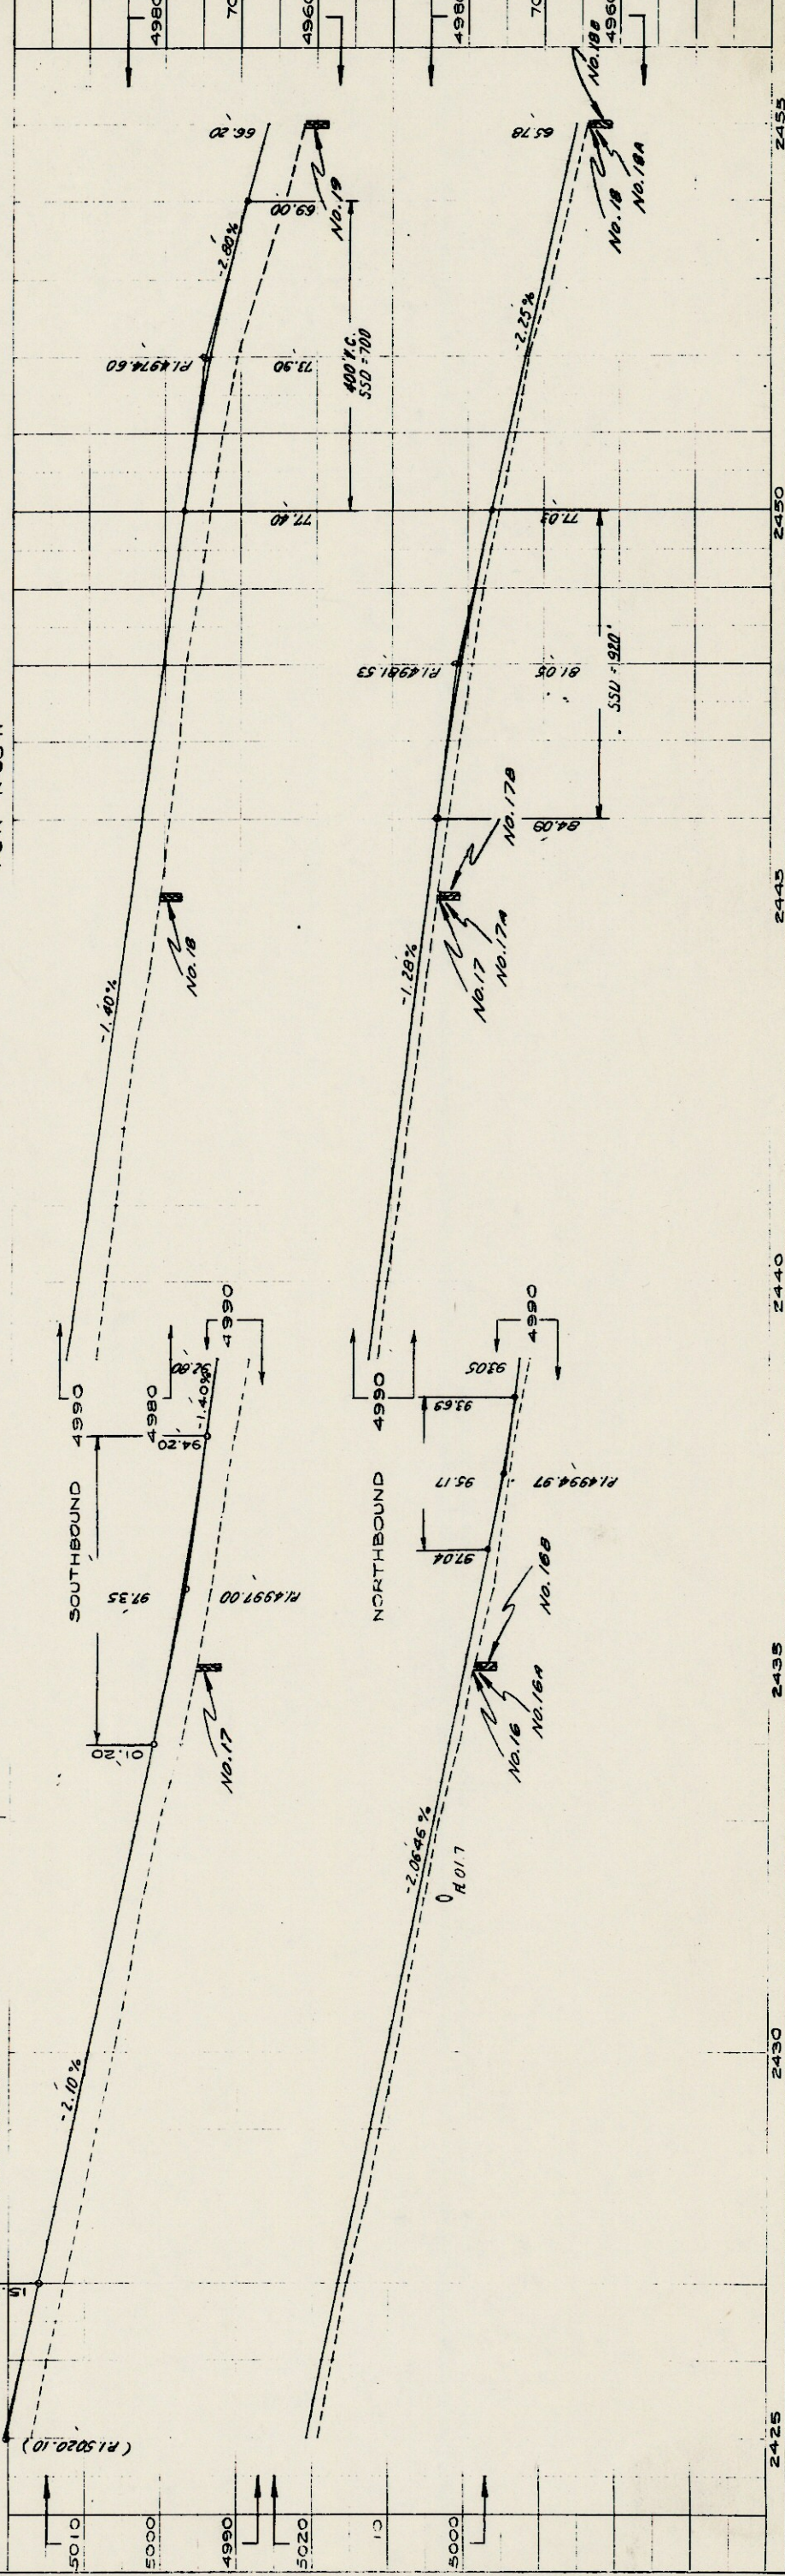

FEDERAL ROAD DISTRICT	PROJ. NO.	SHEETS
9 COLORADO	I 25-3(31)258 SECTION I	11
RIGHT OF WAY		
LOVELAND CIRCLE-NORTH		
REVISIONS		
3.15.66	Devised I-1 Add TE 138 & 139	GA
	DAVID E. J.	

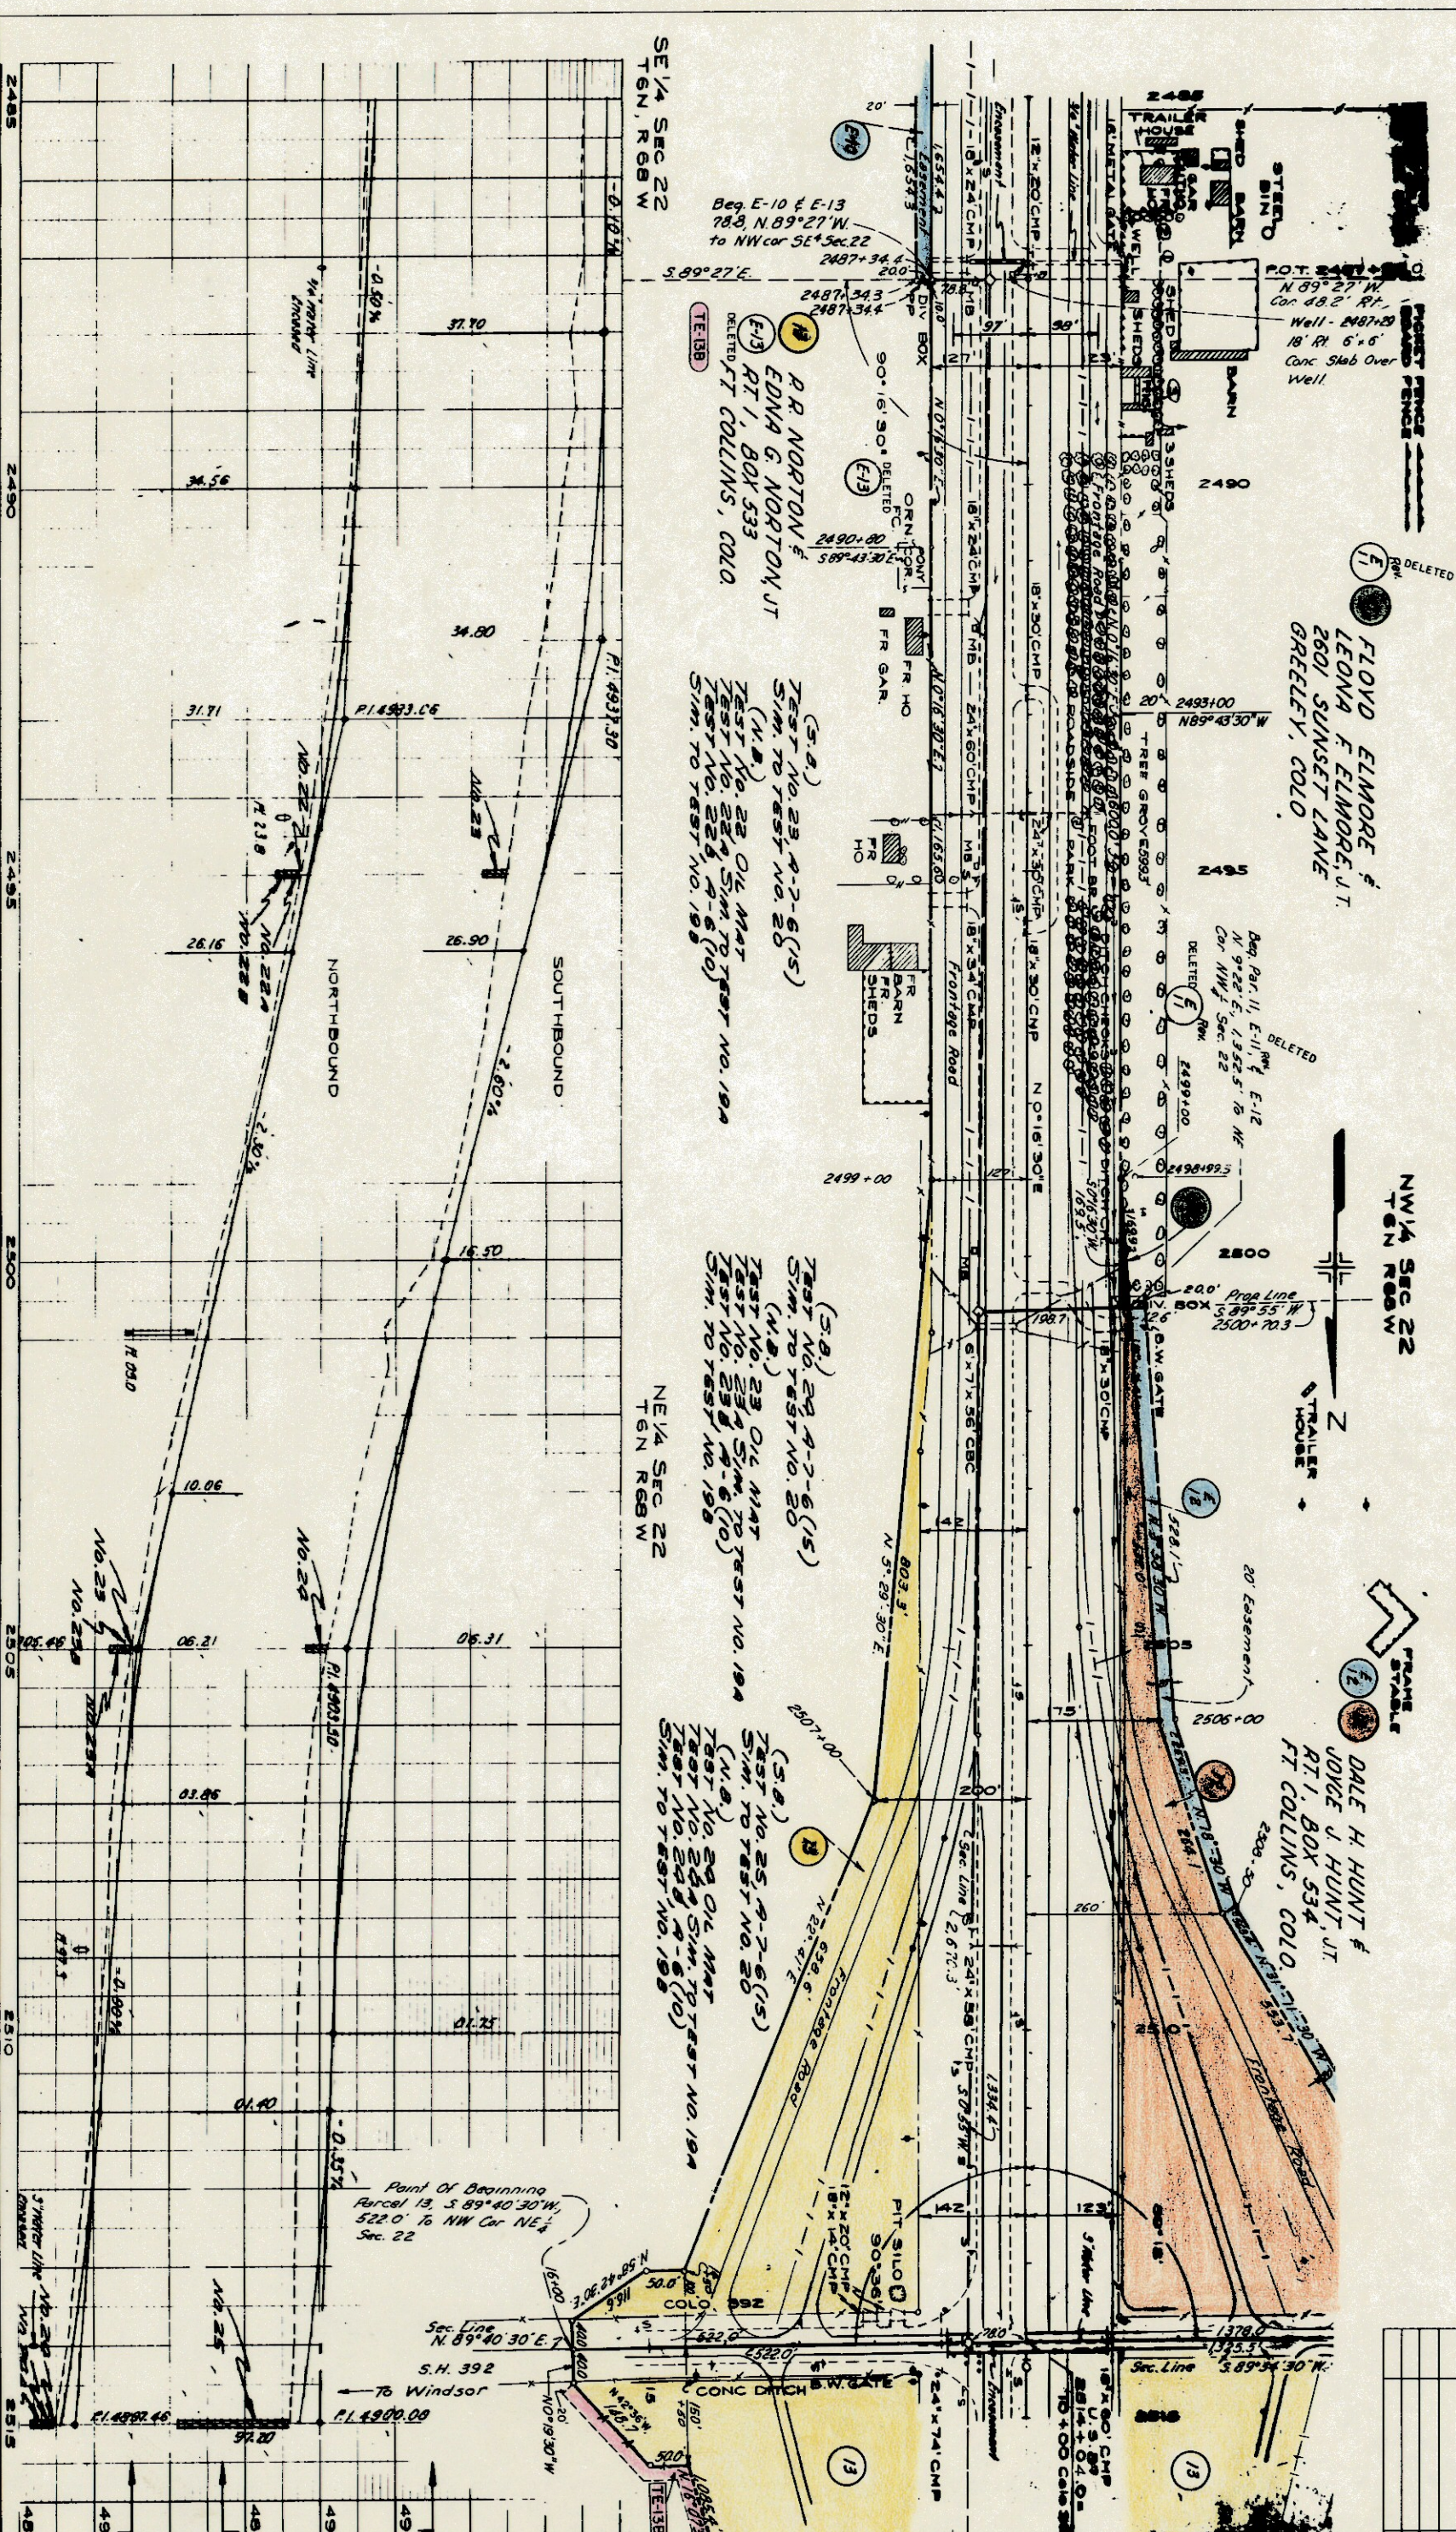


DO NOT TRIM

SW 1/4 SEC 15
T6N R68W

SE 1/4 SEC 15
T6N R68W


FEDERAL ROAD DISTRICT NO.	9	DIVISION	COLORADO	PROJECT NO.	125-3(3)258 SECTION I	SHEET NO.	11 A
RIGHT OF WAY LOVELAND CIRCLE - NORTH						REVISIONS	
						3-15-66 Add TE-13A, TE-13B	
						G.M.	

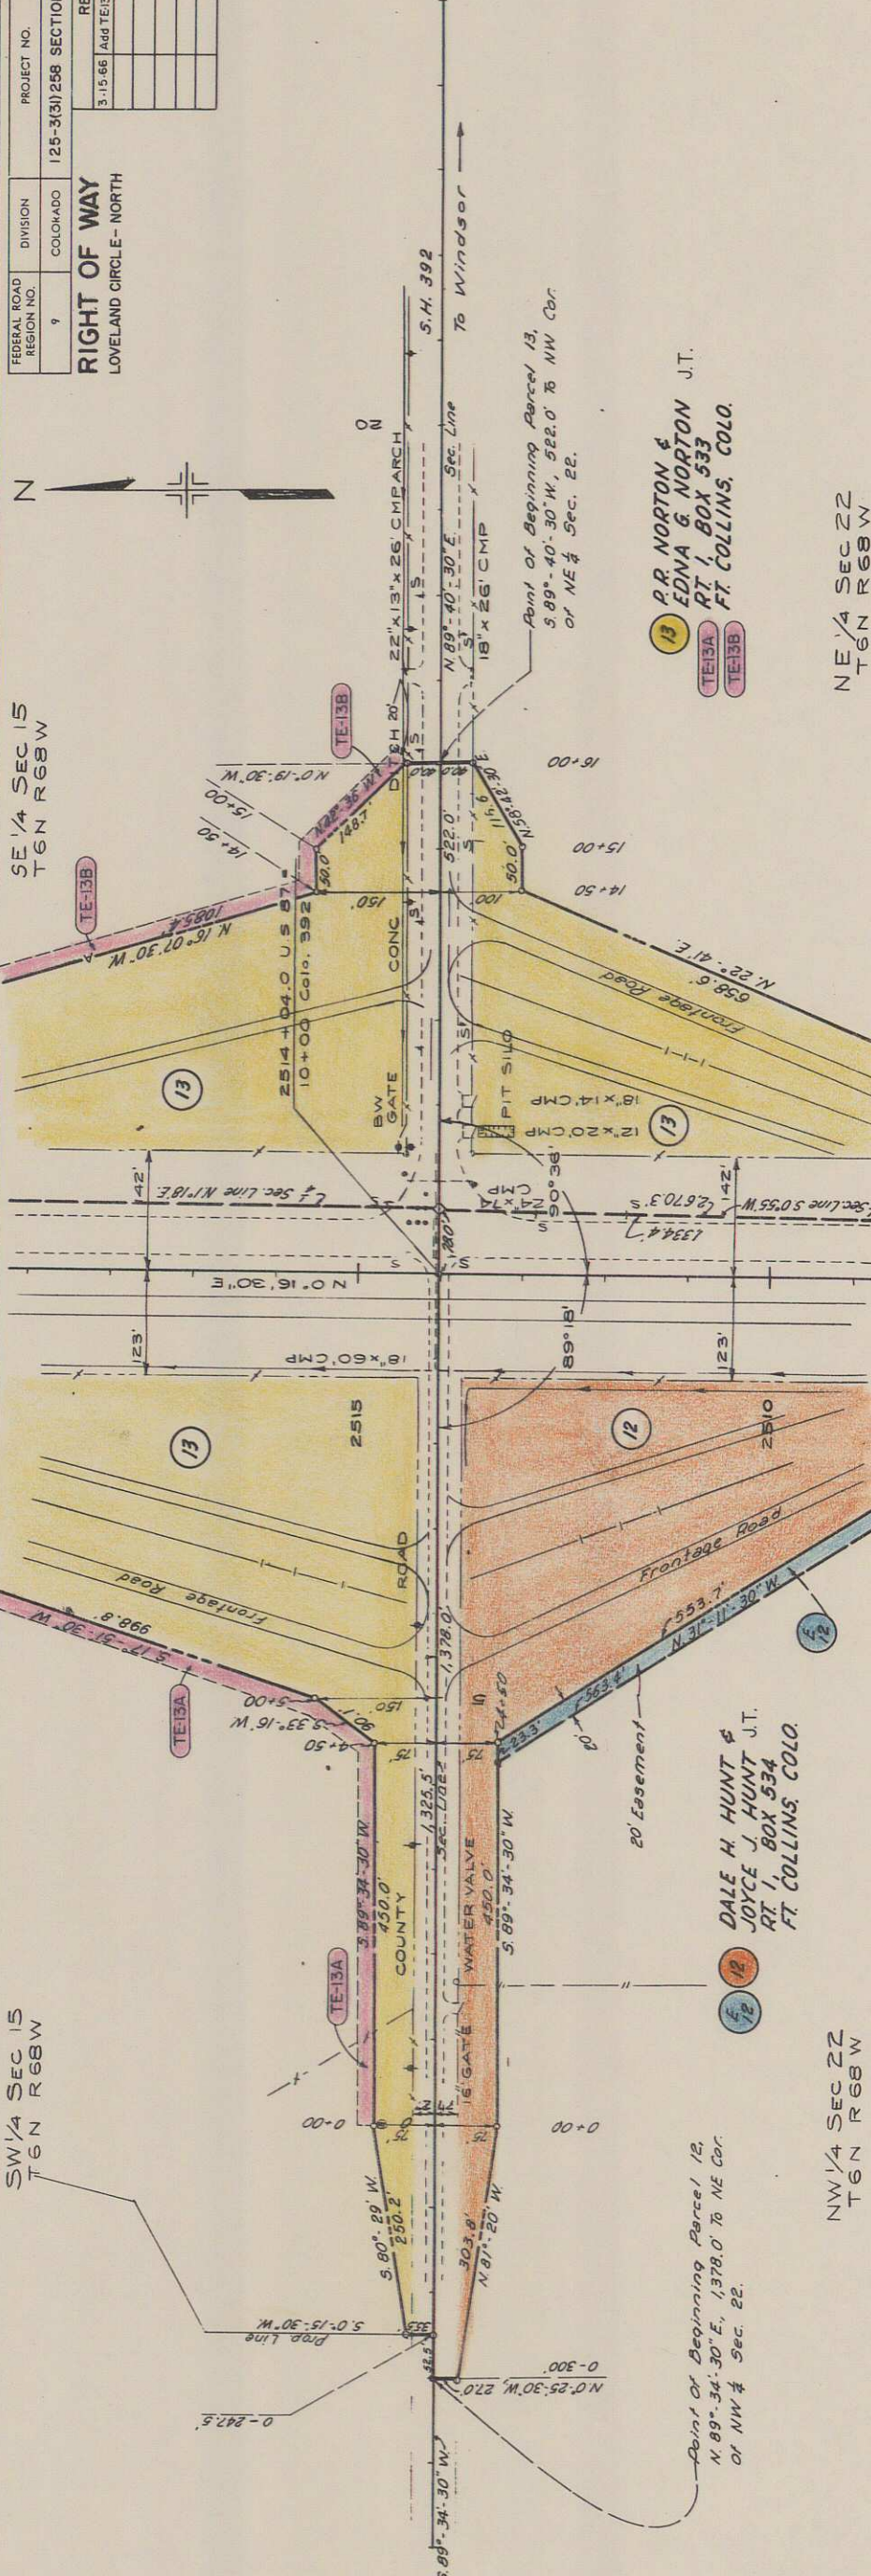

PLAN	23928
DATE	
BY	
NOTED	
ALIGNED	
CHECKED	
DATE	

NW 1/4 SEC 22
T6N R68W

NE 1/4 SEC 22
T6N R68W

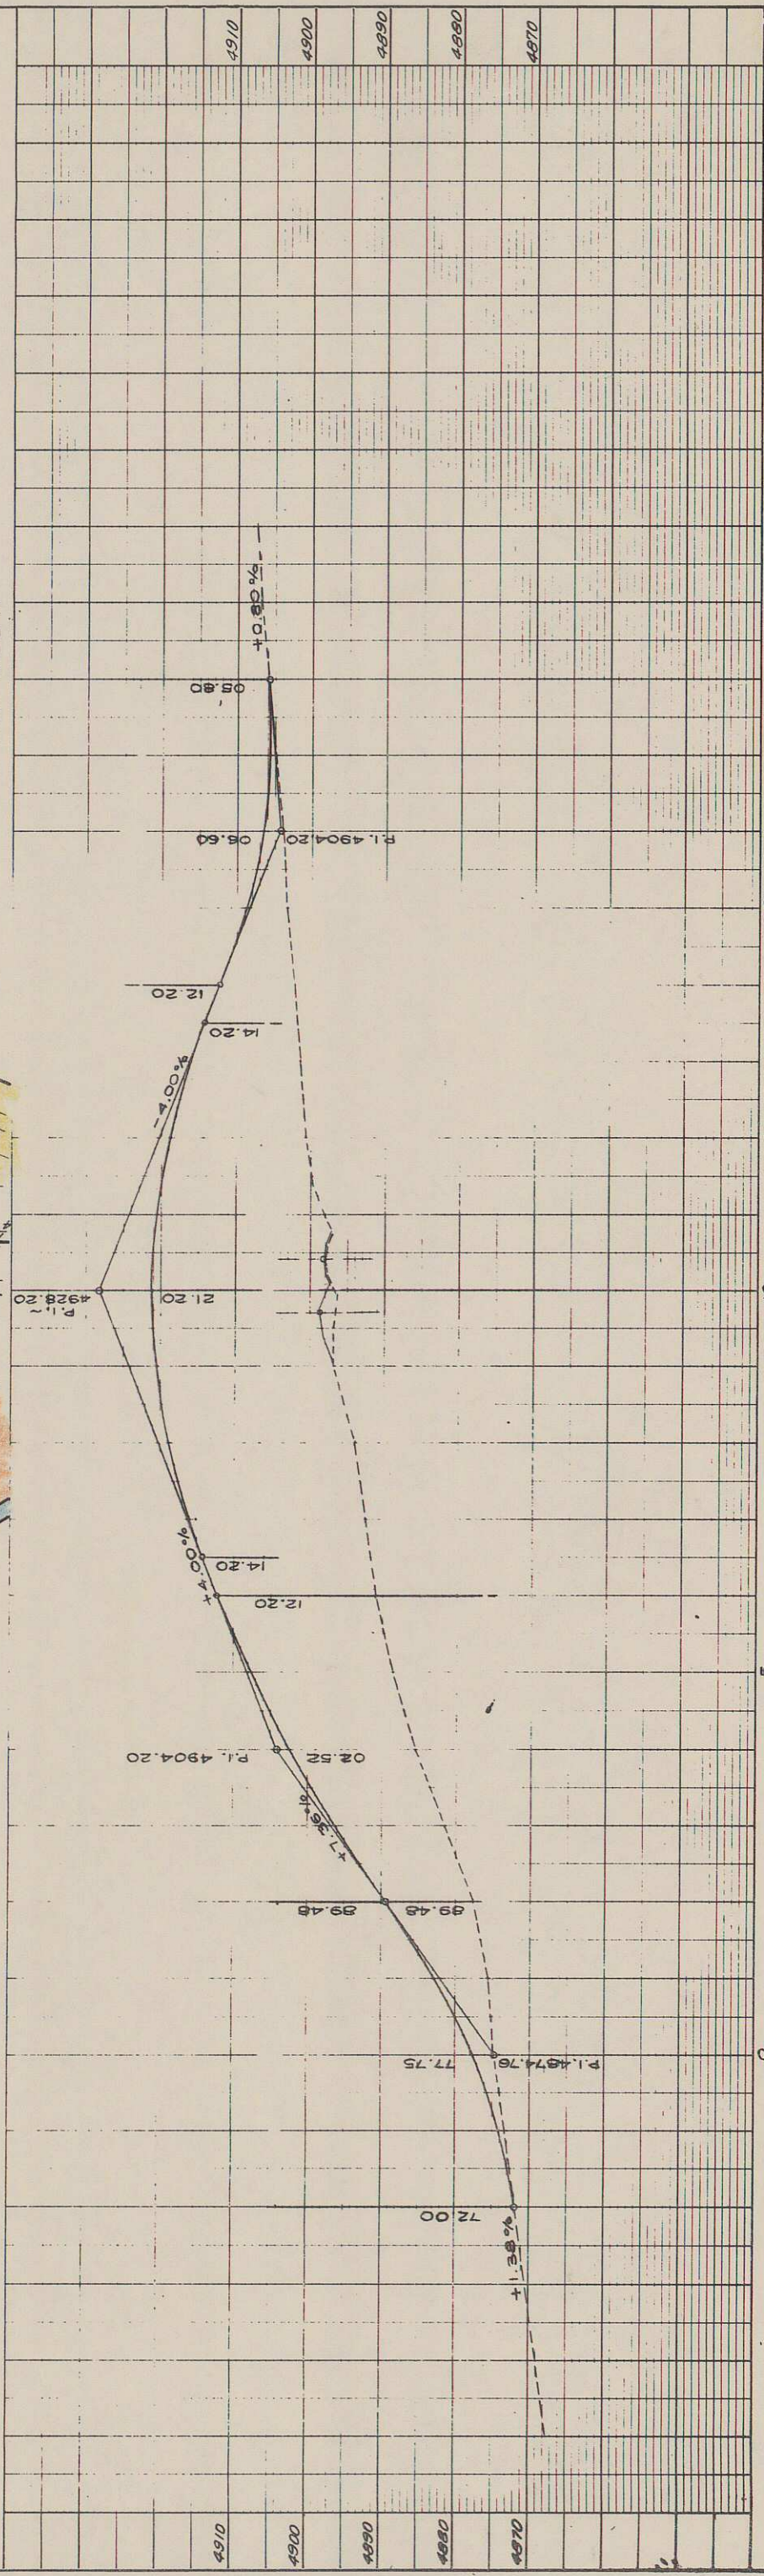

PROFILE	23928
DATE	
BY	
NOTED	
ALIGNED	
CHECKED	
DATE	

FEDERAL ROAD REGION NO.	DIVISION	PROJECT NO.	SHEET NO.
9	COLORADO	I 251-3(3) 258 SECTION I	11-B


RIGHT OF WAY

INTERCHANGE Sta. 2514+


- LEGEND
- LANE EDGE
 - SHOULDER EDGE
 - SLOPE STAKES
 - RIGHT OF WAY
 - CONTROL OF ACCESS
 - LIGHTS - 20,000 LUMEN AMBER
 - LIGHTS - 20,000 LUMEN, MERCURY VAPOR




CURVE DATA									
No.	Δ	T_s	L_s	Δ_c	D_c	T_c	L_c	R_c	
1	17°	289.2'	150'	2°	6°	194.3'	363.3'	955.0'	
2				23°	4°	1379'	2750'	14325'	
3				22°	6°	1856'	3667'	9550'	
4				11° 15'	4°	1411'	281.3'	14325'	
5				4°	4°	625'	1250'	14325'	
6	14°	251.0'	150'	8°		100.2'	2000'	1432.5'	

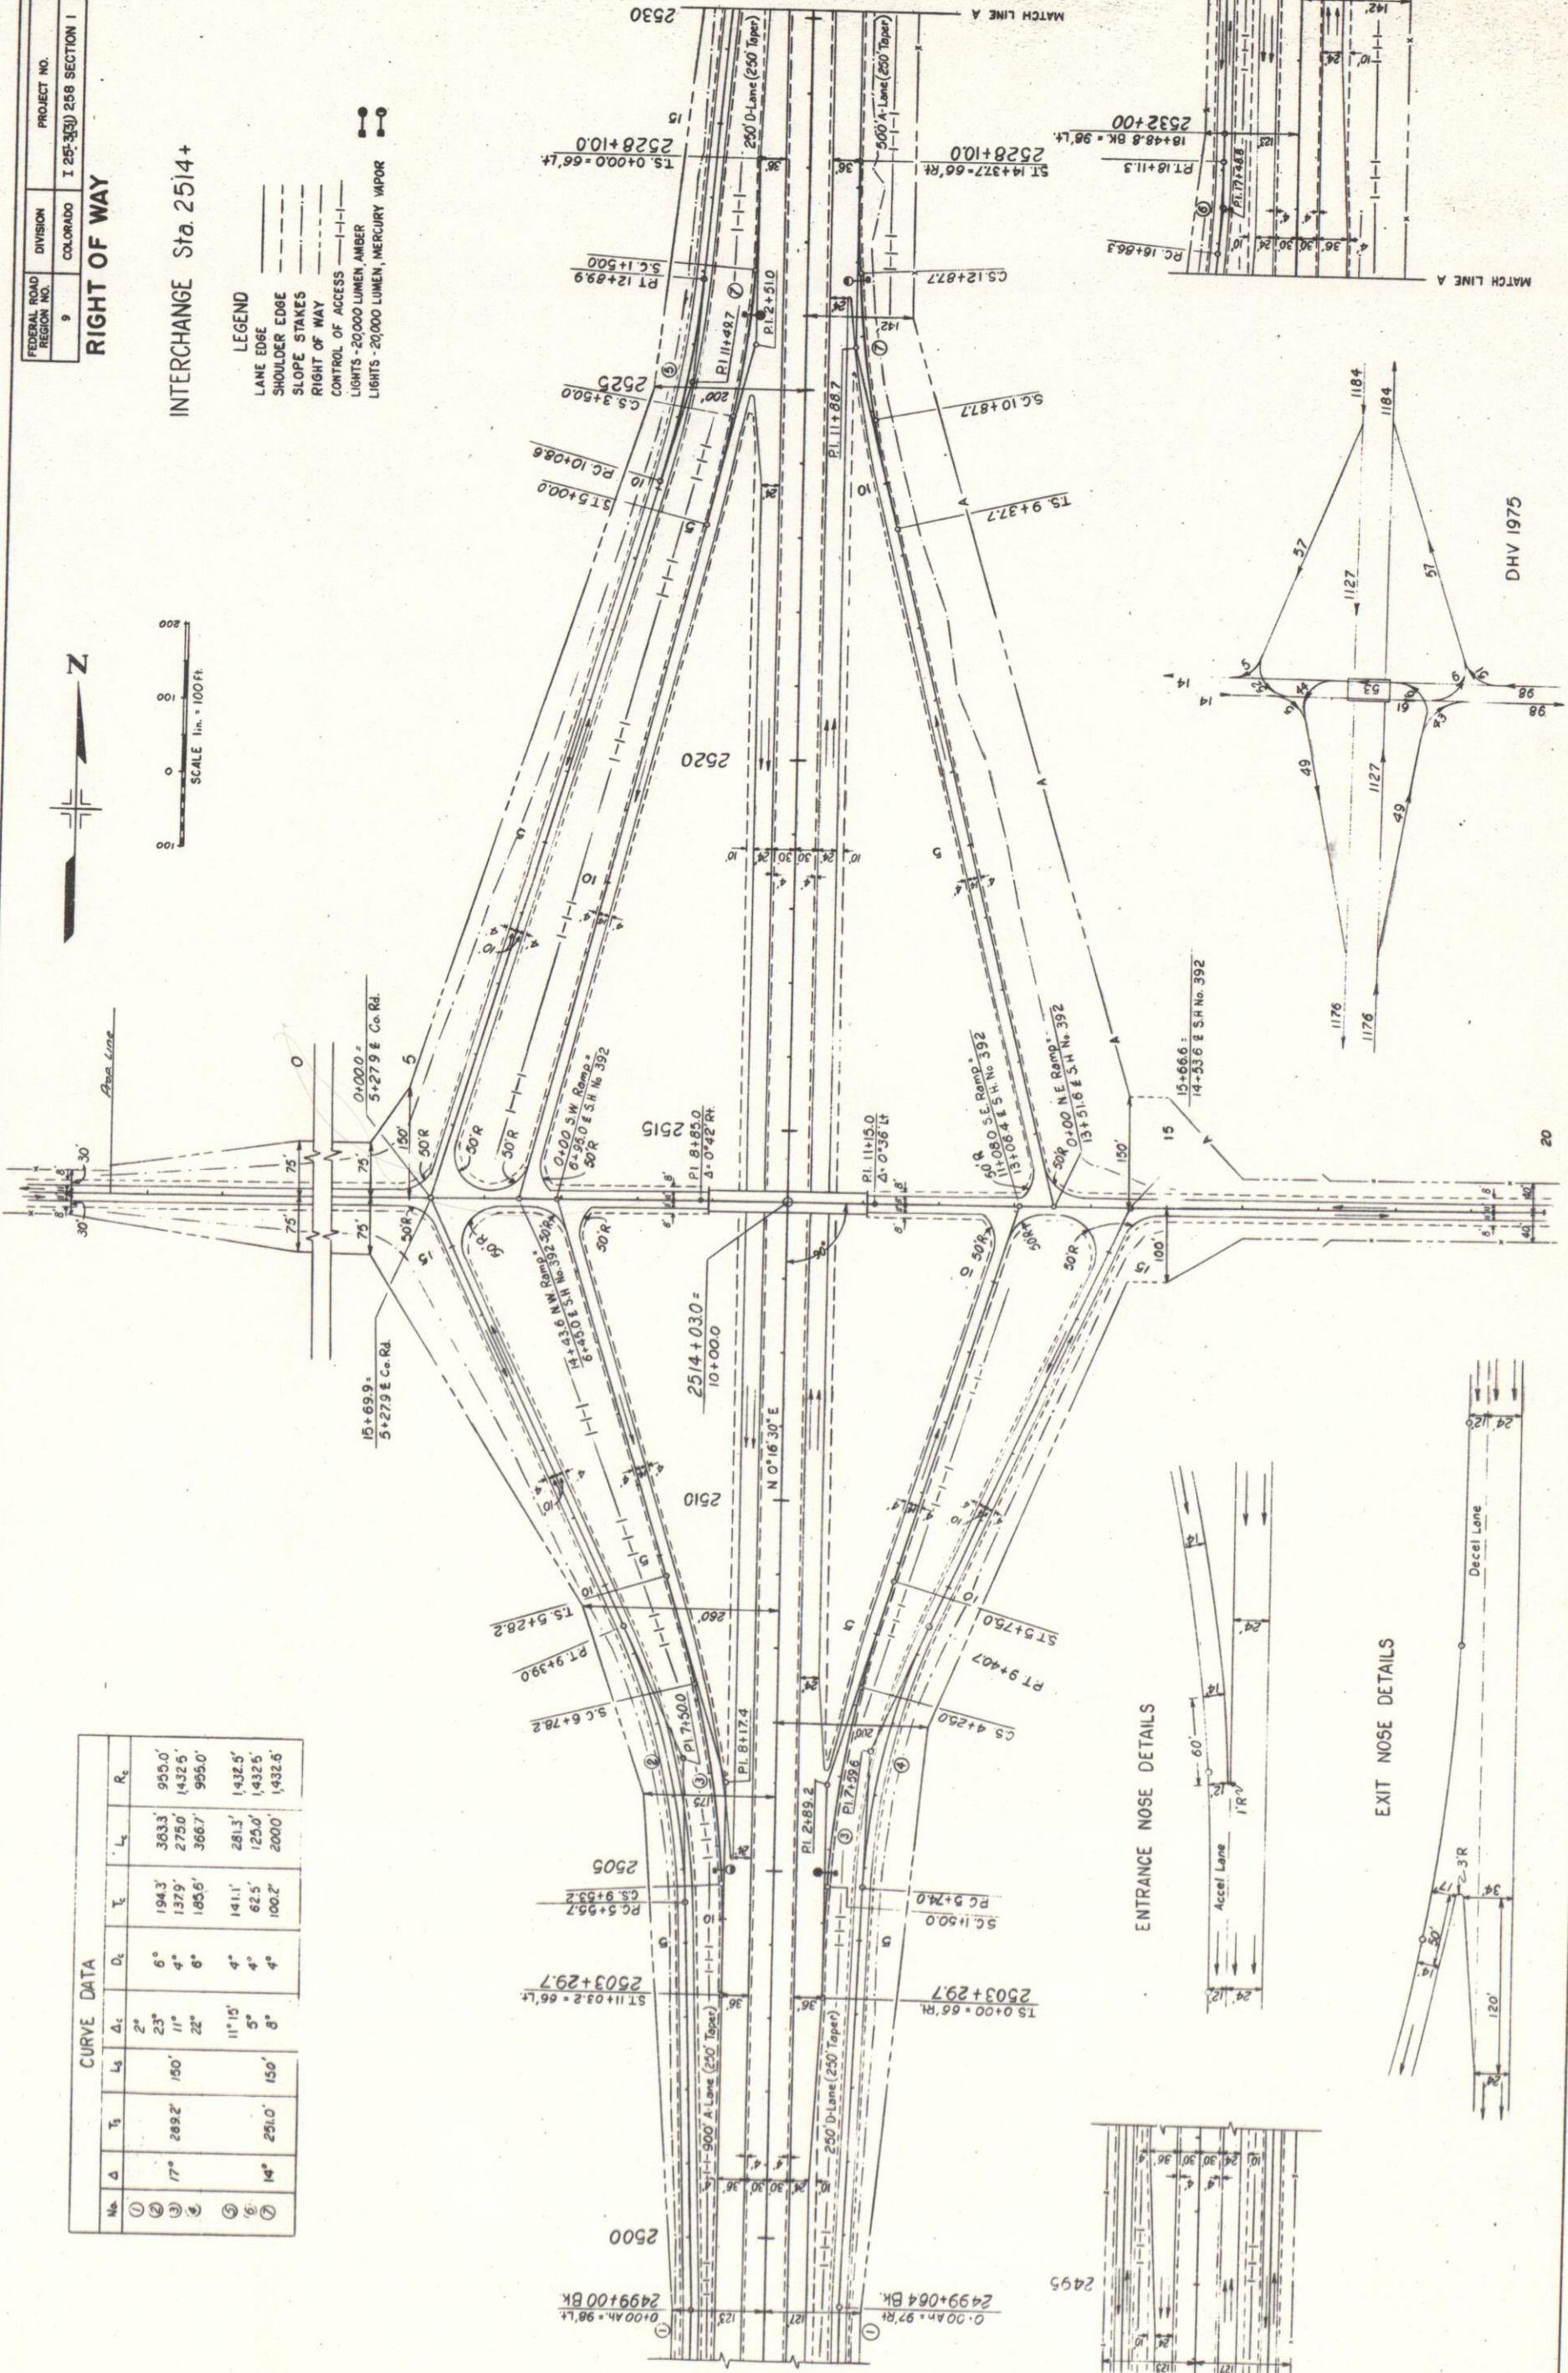

ENTRANCE NOSE DETAILS

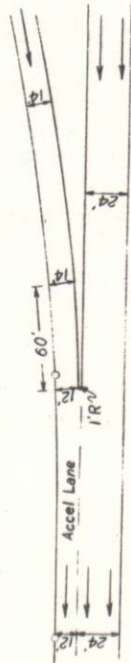

EXIT NOSE DETAILS

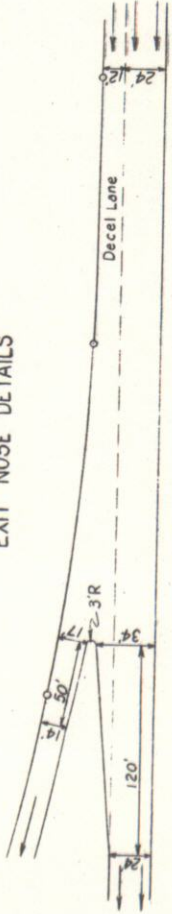

DHV 1975

FEDERAL ROAD REGION NO.	DIVISION	PROJECT NO.	SHEET NO.
9	COLORADO	I 25-33(1)258 SECTION 1	12

RIGHT OF WAY

LOVELAND CIRCLE-NORTH


REVISIONS

3-15-68	Deleted E-14, Add E-13A &
—	TE-13B

RIGHT OF WAY
LOVELAND, CIRCLE-NORTH

PHILIP RIDDELL,
WILLIAM RIDDELL &
RICHARD RIDDELL
13465 BRAUN ROAD
GOLDEN, COLO.

P. R. NORTON &
EDNA G. NORTON J.T.
RT 1, BOX 533
FT. COLLINS, COLO.

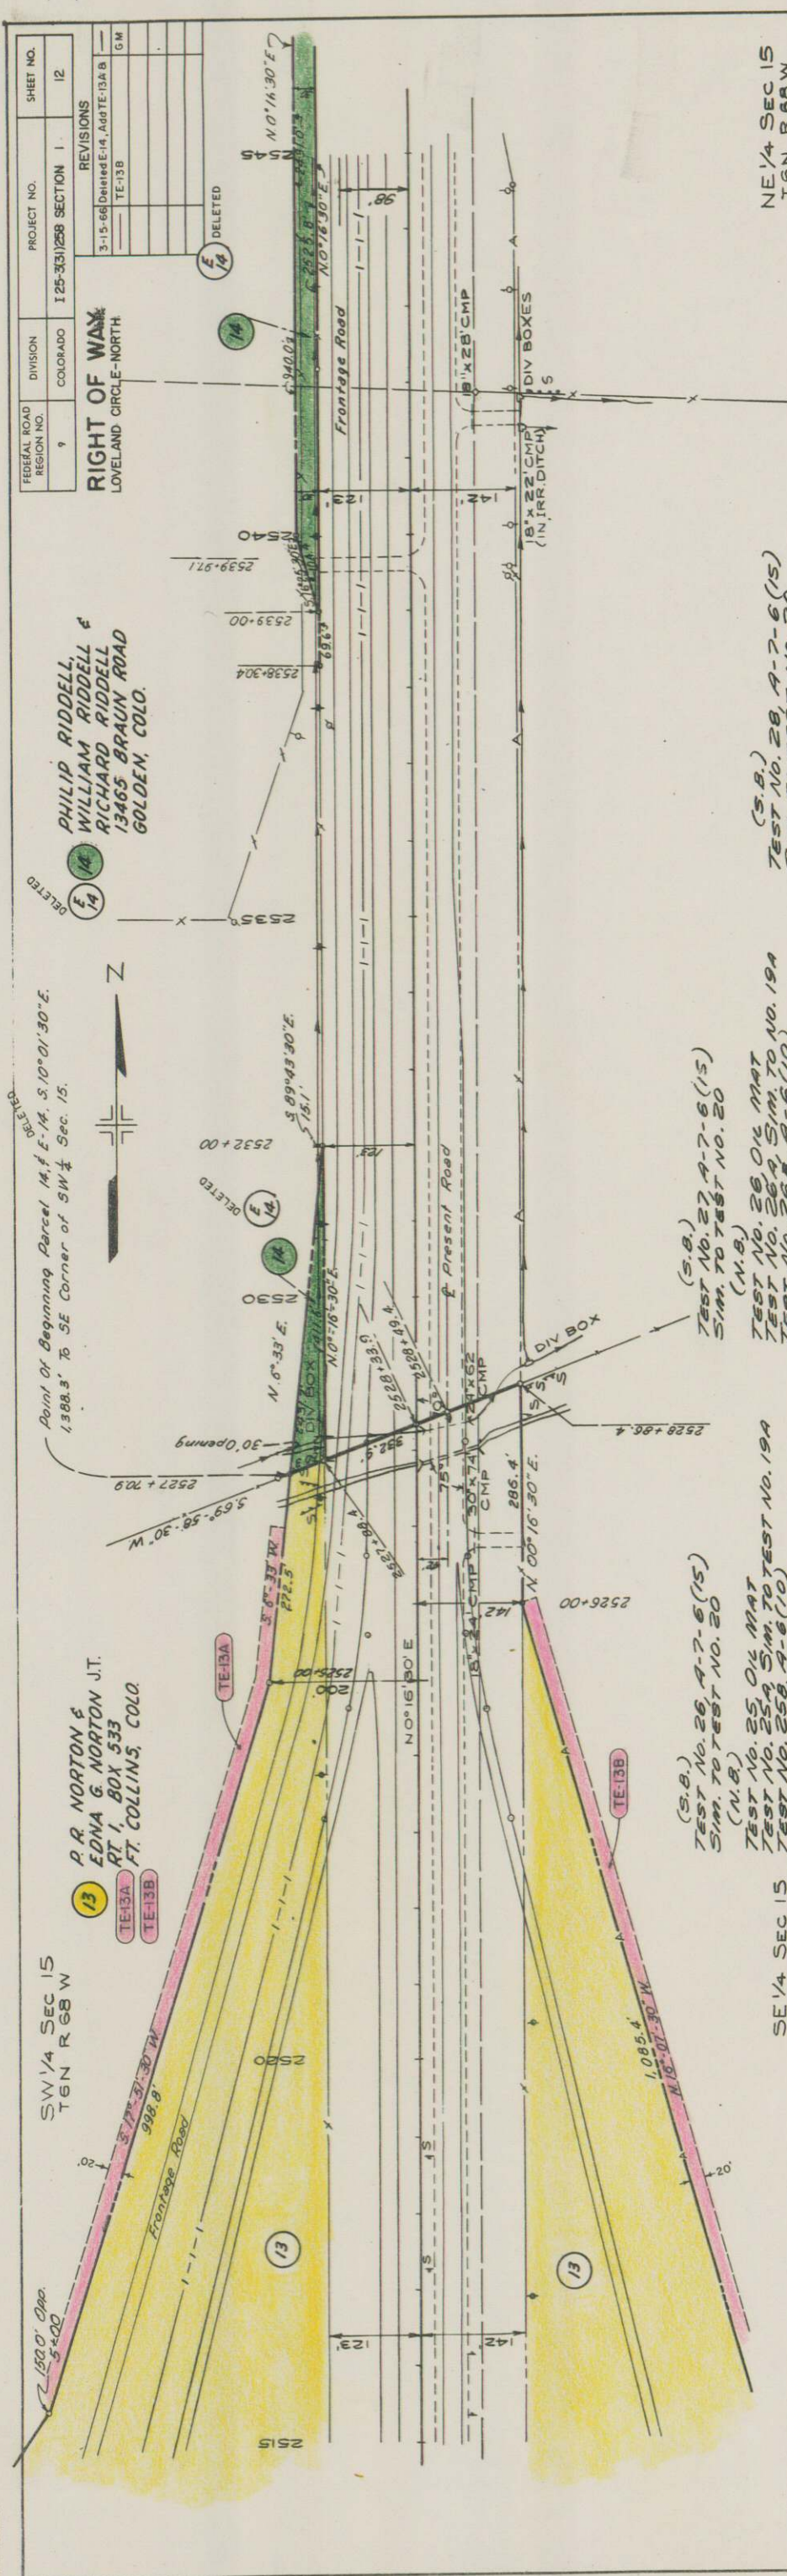


NE 1/4 Sec 15
T6N R68W

(S.B.)
TEST NO. 28, A-7-6 (15)
SIM. TO TEST NO. 20

TEST NO. 26, OIL MAT
TEST NO. 26A, SIM. TO NO. 19A
TEST NO. 26B, A-6(10)

TEST NO. 25, 0/L MAT
TEST NO. 25A, SIM. TO TEST NO. 19A
TEST NO. 25B, A-6(10)

SE 1/4 SEC

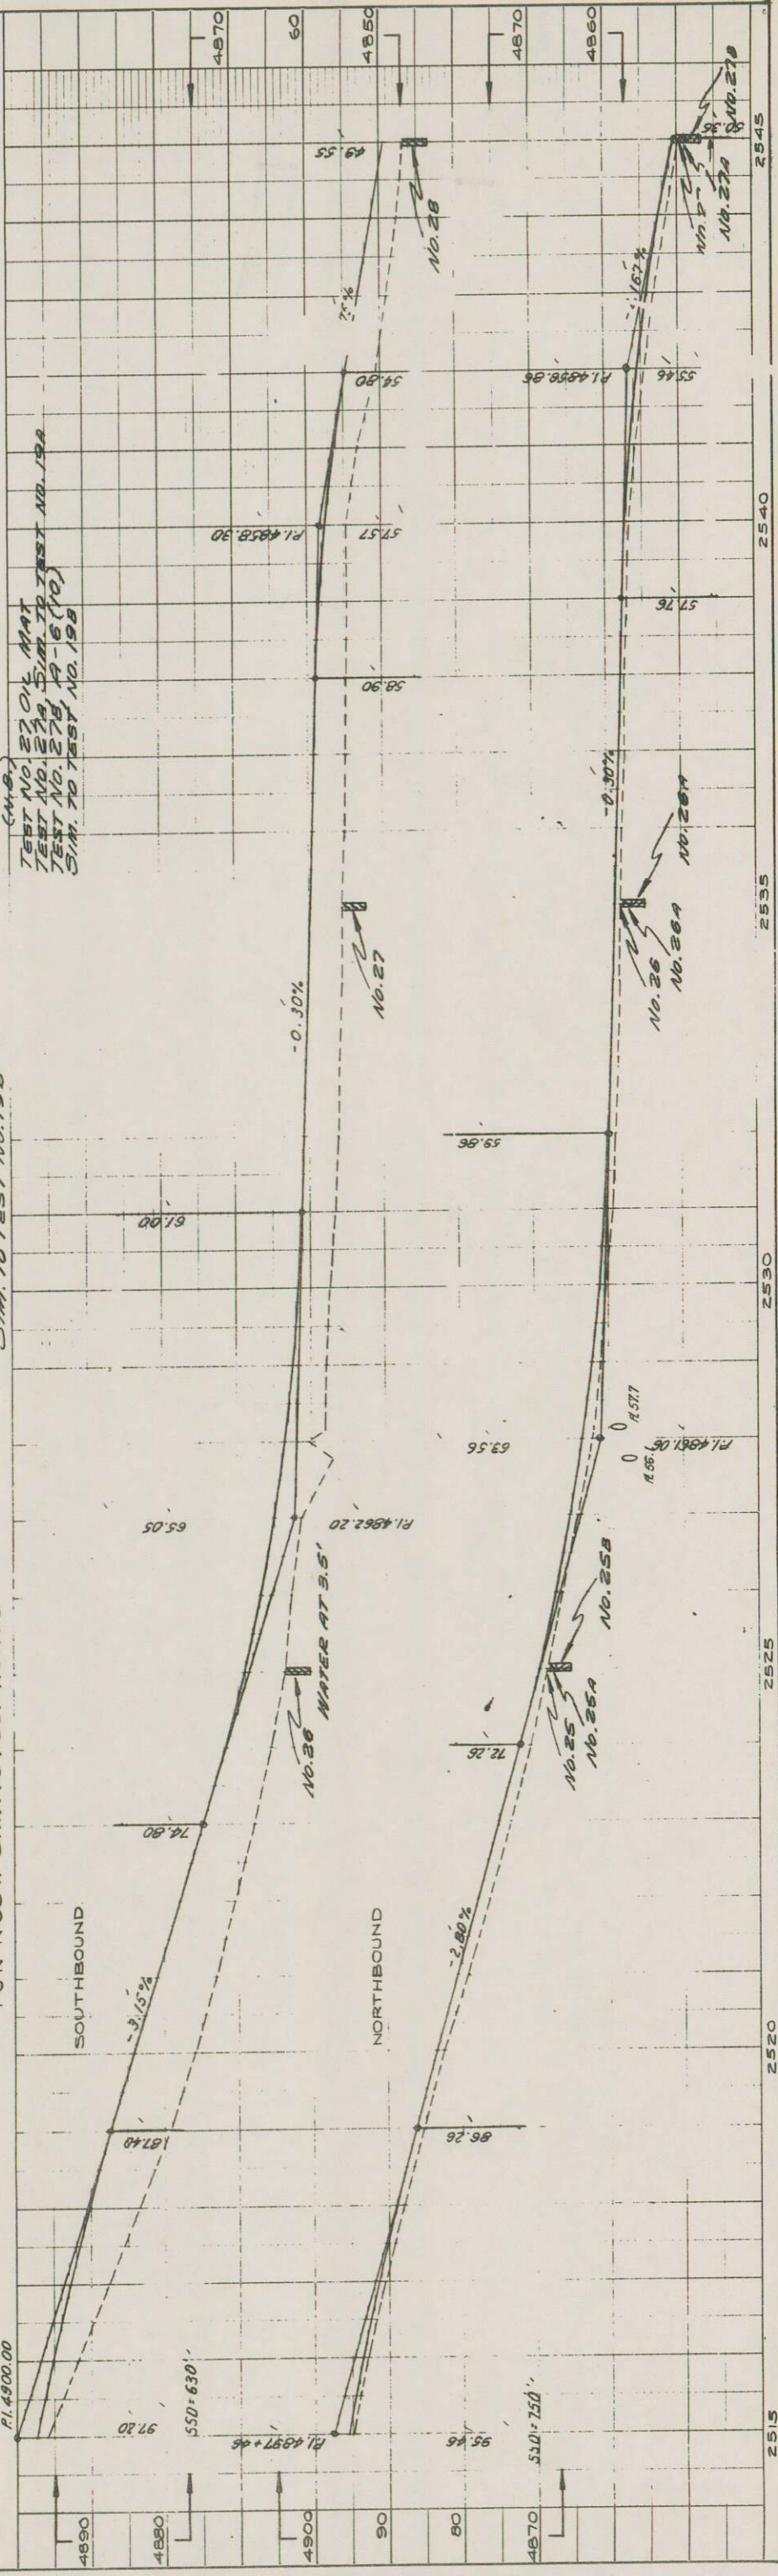


NO	10	NO	10
NOTE BOOK		NOTE BOOK	
PROFILE		PROFILE	
SURVEYED		SURVEYED	
PLOTTED		PLOTTED	
GRADES CHECKED		GRADES CHECKED	
B.M.'S NOTED		B.M.'S NOTED	
STRUCTURE NOTATIONS CHECKED		STRUCTURE NOTATIONS CHECKED	
DATE	BY	DATE	BY

PLAN	NOTE BOOK	23986
SURVEYED	PLOTTED	RT. OF WAY CHECKED
ALIGNMENT CHECKED		
DATE	BY	

PLAN		BY	DATE
NOTE BOOK	SURVEYED		
23987	PLOTTED		
25986	ALIGNMENT CHECKED		
	RT. OF WAY CHECKED		

PROFILE		BY	DATE
NOTE BOOK	SURVEYED		
	PLOTTED		
	GRADES CHECKED		
NO <i>I.B.M.</i>	B. M. NOTED		
	STRUCTURE NOTATIONS CHECKED		

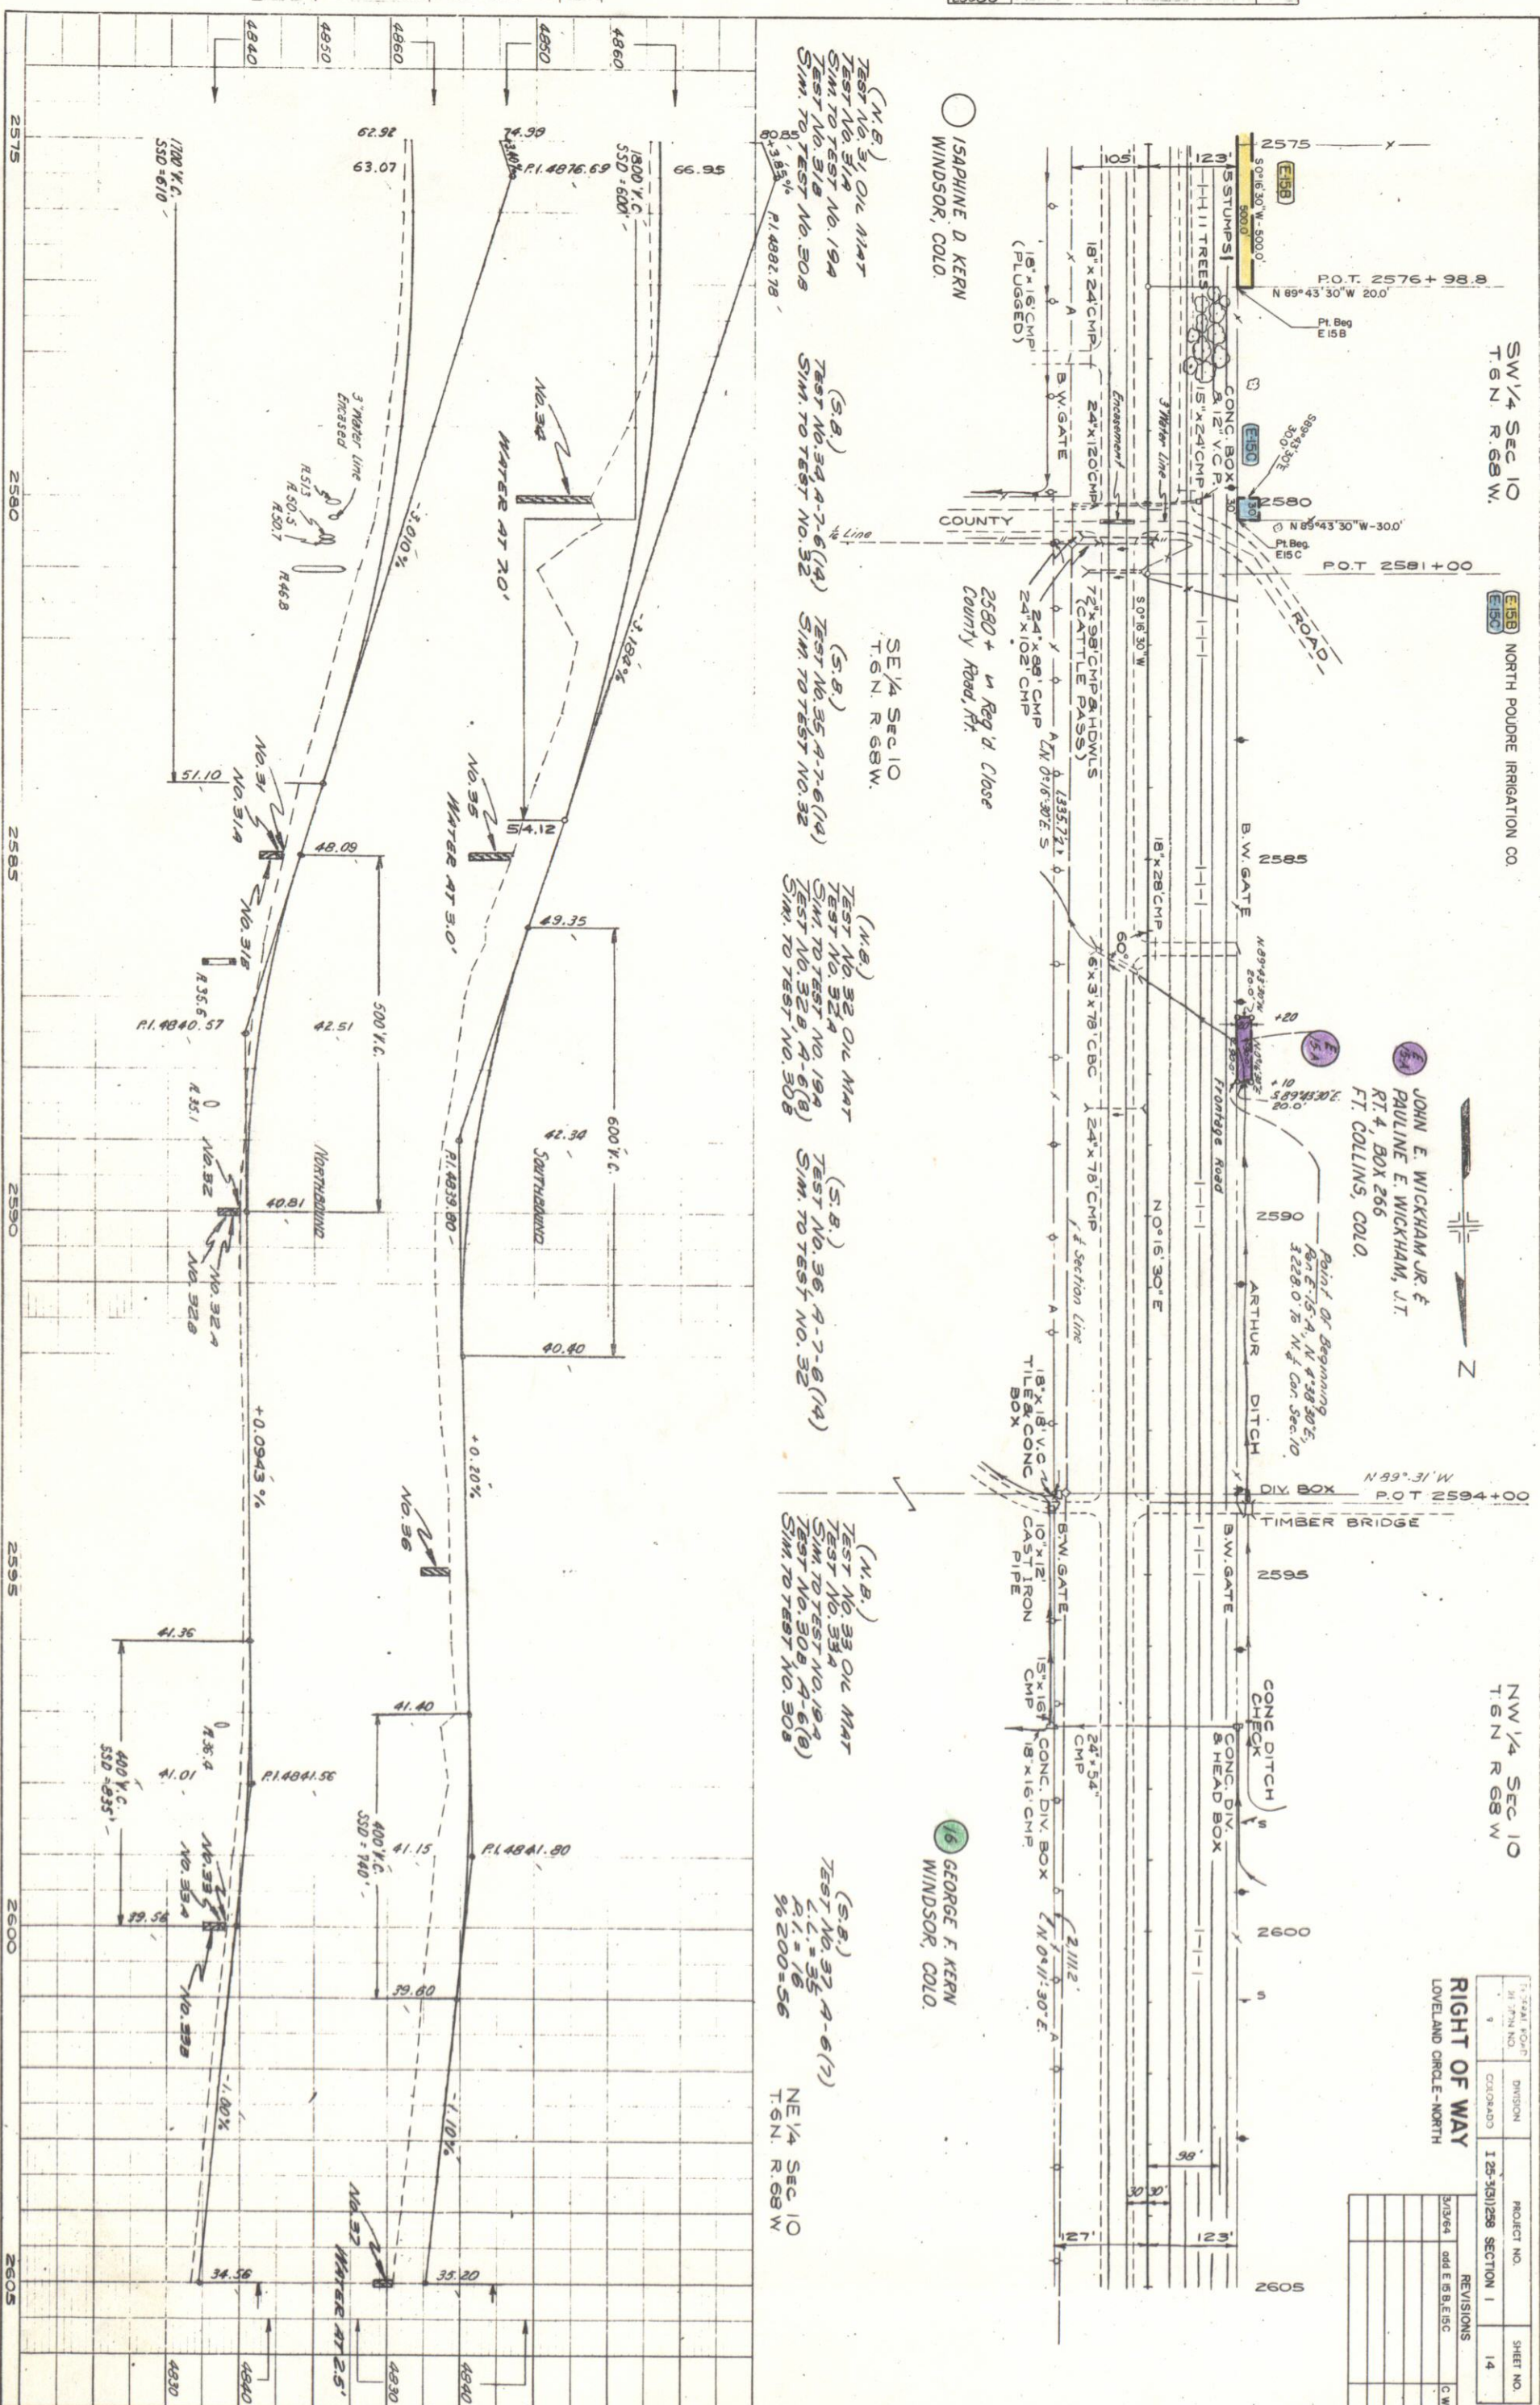[illegible]

SE $\frac{1}{4}$ SEC. 3
T. 6 N., R. 68 W.

EDWARD WEITZEL ESTATE &
ESTHER WEITZEL
TIMNATH, COLO.

WELLINGTON G. GRANT,
LOTTE JOAN GRANT &
ALEXANDER B. GRANT J.T.
RT. 4, BOX 271
FT. COLLINS, COLO

GEORGE F. KERN
WINDSOR, COLO.

NW $\frac{1}{4}$ SEC. 10
T. 6 N., R. 68 W.

NE 1/4 SEC. 10
T. 6 N., R. 68 W.



FEDERAL ROAD REGION NO.	DIVISION	PROJECT NO.	SHEET NO.
9	COLORADO	125-3(3)258 SECTION 1	17

RIGHT OF WAY	
LOVELAND CIRCLE-NORTH	
10-15-63	E 21 st Rev. correct N arrow
3-3-64	Add Parcel 21-A
8-3-65	Rev. Access 20, 21 & 22
3-15-66	Delete TE 21A Change E 19A
	E 20 to TE 5 & TE 19 to E 19B CM



Survey E
Present Road
A = 10° 35' Lt
D = 100.0'
T = 530.7'
L = 1058.3'
R = 1028.0'
T = 200'
DS = 70 MPH

SW 1/4 SEC. 34
T. 7 N. R. 68 W
ROMILY ANGUS RANCH INC.
% CHARLES S. RHODES
111 W. PROSPECT
FT. COLLINS, COLO.

2673+ - Reg'd Diamond
Interchange (County
Road over Interstate)

NW 1/4 SEC. 3
T. 6 N. R. 68 W.
ROBERT WEITZEL
RT. 4, BOX 236
FT. COLLINS, COLO.

Point of Beginning E. 20.
N 14° 25' 30" E. 962.5' to N 4
Corner Sec. 3
Opp 2684+50

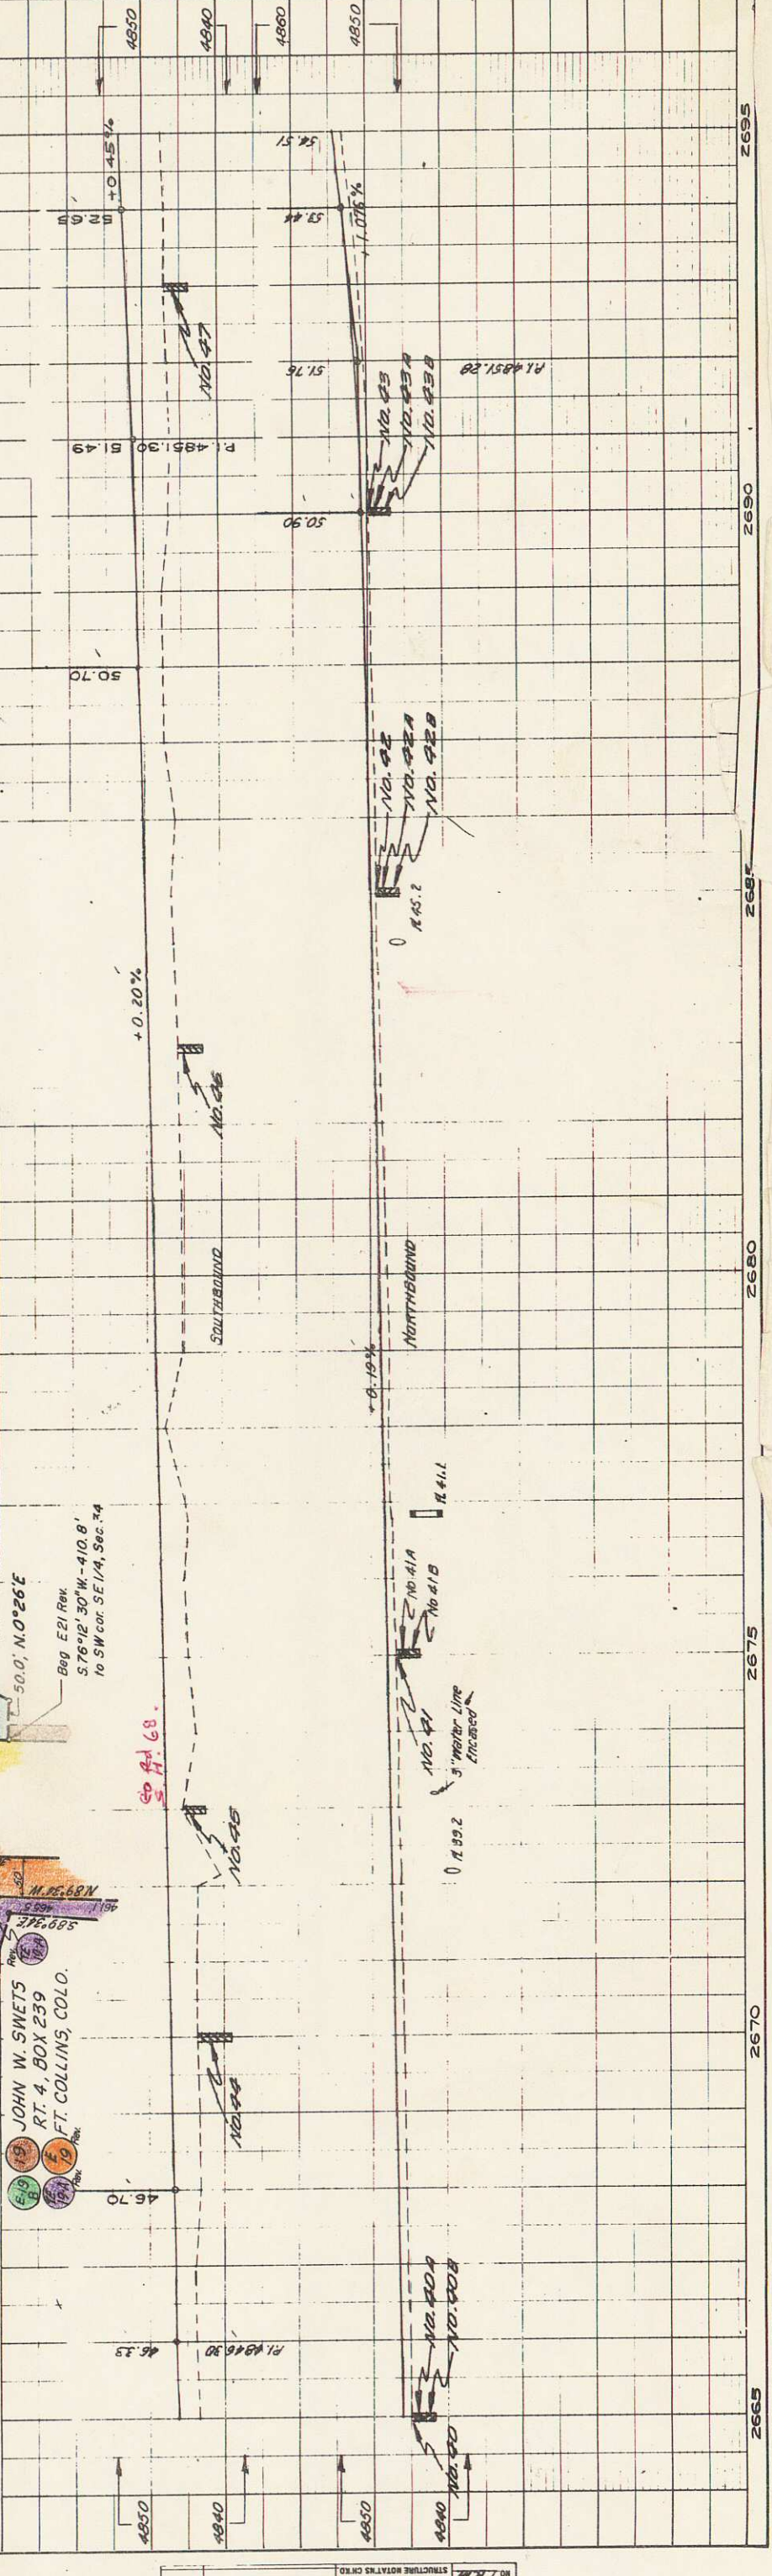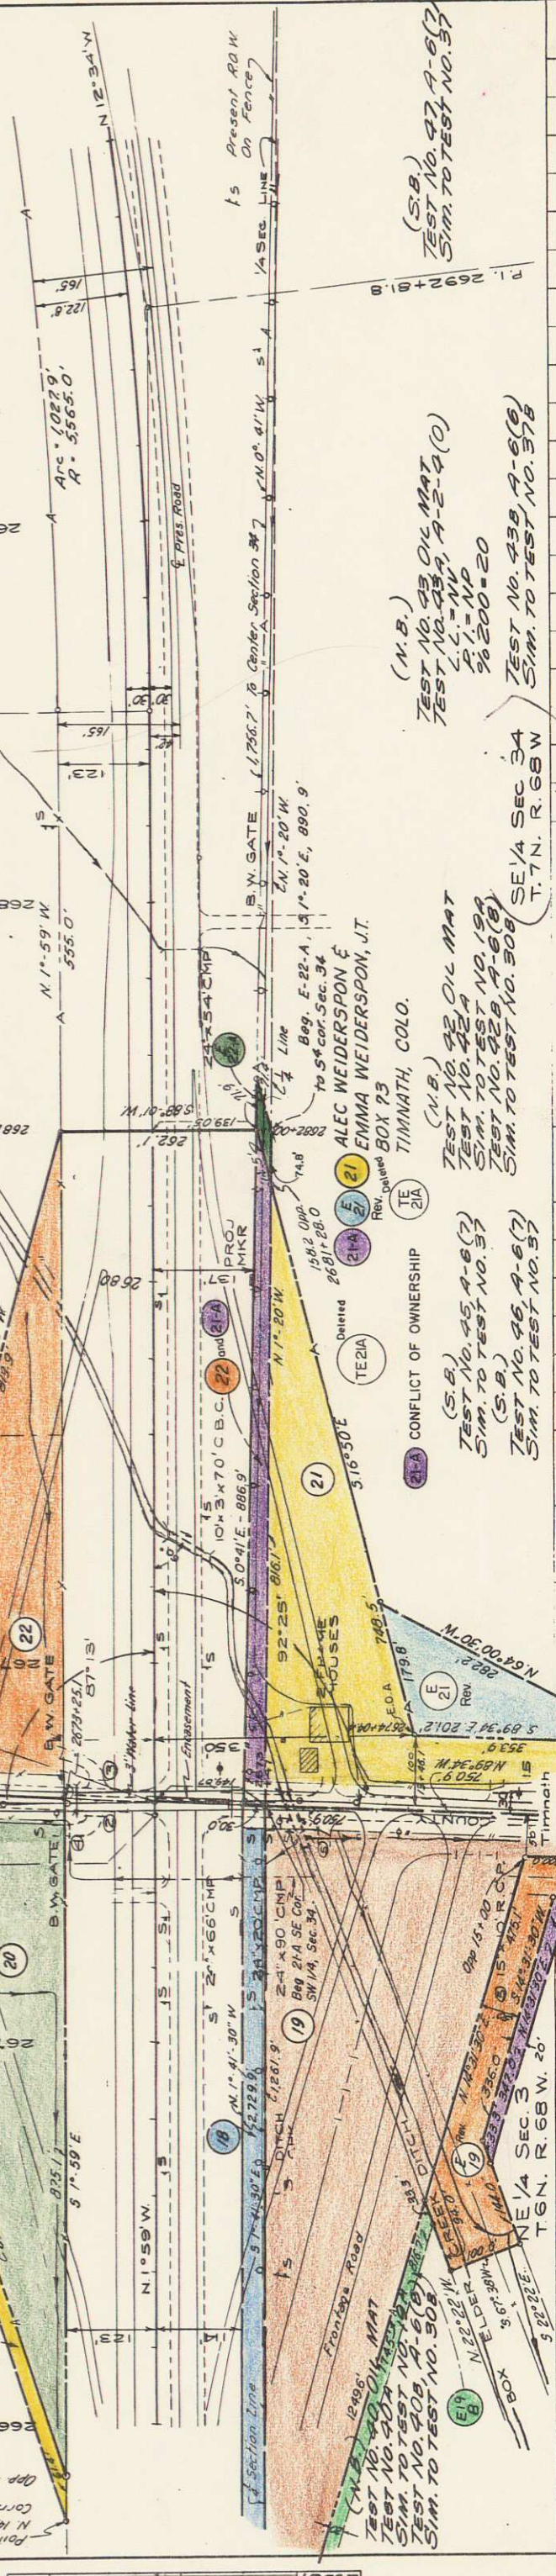

PLAN	SURVEYED	PLOTTED	ALIGNMENT CHECKED	AM. OF WAY CHECKED	
					</

FEDERAL ROAD REGION NO.	DIVISION	PROJECT NO.	SHEET NO.
9	COLORADO	I 25-3(3)/258 SECTION I	17-A

REVISIONS			
IO-15-63	E 21 Rev.	REC	
3-3-64	Add Parcel 21-A	DJF	
8-3-65	Rev Access 20, 21 & 22	L P	
3-15-66	Delete TE-21A, TE-21B	---	
---	Change E-19A, E-20 to TE's	---	
---	& TE-19 to E-19B	---	6 M

SW 1/4 SEC. 34
T. 7 N. R. 68 W.

SE 1/4 Sec 34
T. 7 N.
R. 68 W.

22-1 22 ROMILY ANGUS RANCH INC.
% CHARLES S. RHOADES
111 W. PROSPECT
FT. COLLINS, COLO.

Point of Beginning Parcels
0 & 22, S. 89°-12'E., 949.1'-76
1/4 Corner Sec. 3.

ALEC WEIDERSPON &
EMMA WEIDERSPON, J.T.
Deleted BOX 73
TIMNATH, COLO.


TE 20 20 ROBERT WEITZEL
RT. 4, BOX 236
FT. COLLINS, COLO.

Rev.  **JOHN W. SWETS**
RT. 4, BOX 239
FT. COLLINS, COLO.

3 2
 0 0
 3 0
 5 4
 4 2
 1 0
 3 1
 2 1

$\frac{1}{2} \times \frac{1}{2} = \frac{1}{4}$
 $\frac{1}{2} \times \frac{1}{2} = \frac{1}{4}$
 $\frac{1}{2} \times \frac{1}{2} = \frac{1}{4}$
 $\frac{1}{2} \times \frac{1}{2} = \frac{1}{4}$

EDWARD WEITZEL, ESTATE &
ESTHER WEITZEL
TIMNATH, COLO.

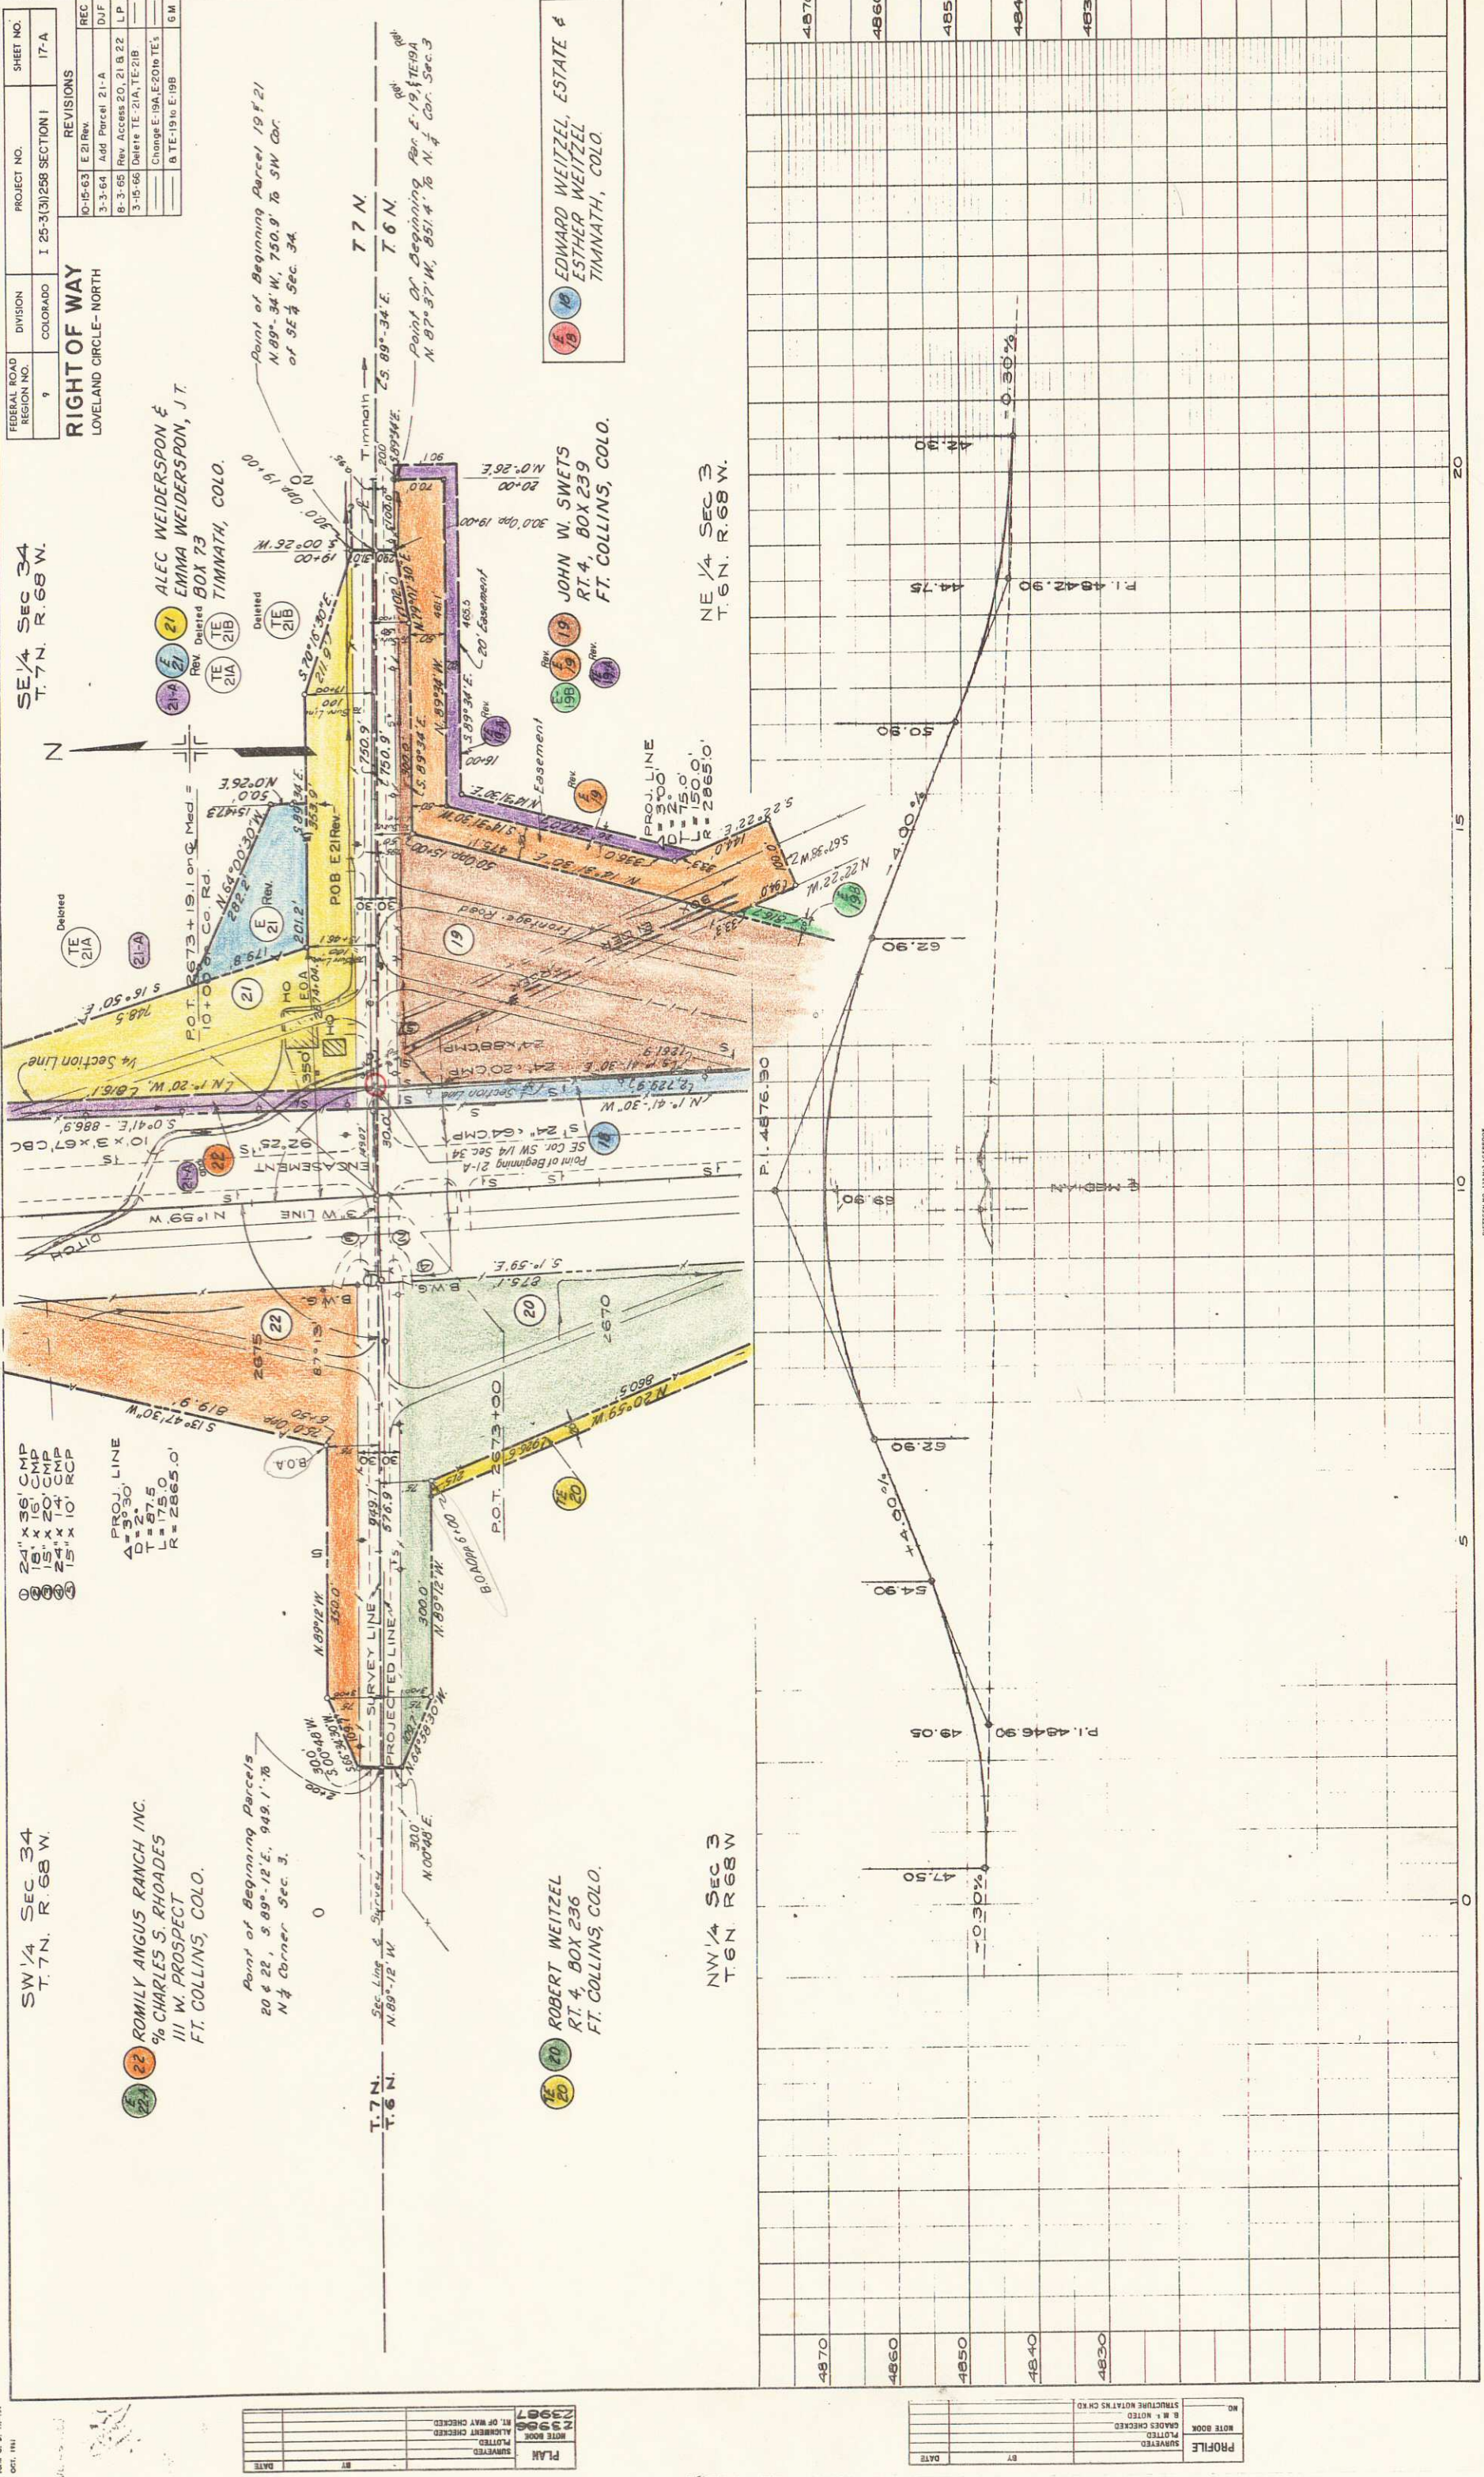


NO.		STRUCTURE NOTATION CH. NO.
NOTE BOOK		B. M. NOTED
		GRADES CHECKED
		PLOTTED
PROFILE		SURVEYED
	BY	
	DATE	

PLAN	NOTE BOOK	23986	23987
SURVEYED	ALIGNED	BY	DATE
PLOTTED	BY	DATE	
ALIGNMENT CHECKED	BY	DATE	
MT. OF WAY CHECKED	BY	DATE	


RIGHT OF WAY **LOVELAND CIRCLE - NORTH**

INTERCHANGE Sta. 2673+

LIGHTS - 20,000 LUMEN, MERCURY

 

No.	Δ	T_0	L_0	A_0	Q	T_k	L_k	R
①				3°30'	2°	775.0	2865.0'	
②				3°	2°	75.0	2865.0'	
③	17°	285.2	150.0	11°	4°	137.5	1432.5'	
④	14°	251.0'	150.0'	8°	4°	100.2	1432.5'	
⑤				15°	5°	152.0'	1145.9'	

 

EXIT NOSE DETAILS

D.H.V. - 1975

NW 1/4 Sec. 34
T. 7 N., R. 68 W.

FROM
(E-23) Game & Fish Comm. of
the State of Colorado
TO
Lewis Dannels &
Gloria M. Dannels

FEDERAL ROAD
REGION NO. 1
DIVISION COLORADO
PROJECT NO. I 25-3(1)288 SECTION I
SHEET NO. 18 A

RIGHT OF WAY
LOVELAND CIRCLE-NORTH

REVISIONS	
8/22/63	25 Rev.
1-22-64	Access
4/23/65	odd 23 B
9/17/64	odd TE 23, TE 24
12/8/64	odd E-23, E-24 Access
SW 1/4 Sec. 27 T. 7 N., R. 68 W.	
11-6-64	Deleted Plat 25-A
2-24-65	Add Access 23 AR
4-27-66	Add 23-C
7-26-66	E M Access 23-C & Note 23-AR
9-13-66	Delete 23 Access
1-5-84	Add PE-23



NOTE
23-AR is remainder of 23A (less 23B)
& is to be traded to Game & Fish Comm.
for parcels 46 Rev. & E-46

23
LEWIS DANNELS &
GLORIA M. DANNELS, J.T.
BOX 136,
TIMNATH, COLO.

NOTE
Dept. has a Permanent Easement from
Game & Fish on the Area of 23-AR for
use as a Roadside Park.

23
Added after parcels 23 a
23A were purchased

25
FANNIE E. RUDOLPH
RT. 4, BOX 206,
FT. COLLINS, COLO.
DELETED


28
COLORADO & SOUTHERN
RAILWAY CO.

27
B. H. BAILEY &
EPSIE J. BAILEY, J.T.
RT. 4, BOX 231,
FT. COLLINS, COLO.

24
ROBERT M. LEE
ROUTE 4, BOX 231
FT. COLLINS COLO.
FANNIE E. RUDOLPH
ROUTE 4, BOX 206
FORT COLLINS, COLO.


23
ABRAM ELLIOTT & ALEEN I. ELLIOTT
4217 DIXON
TIMNATH, COLO.

to
CBOH

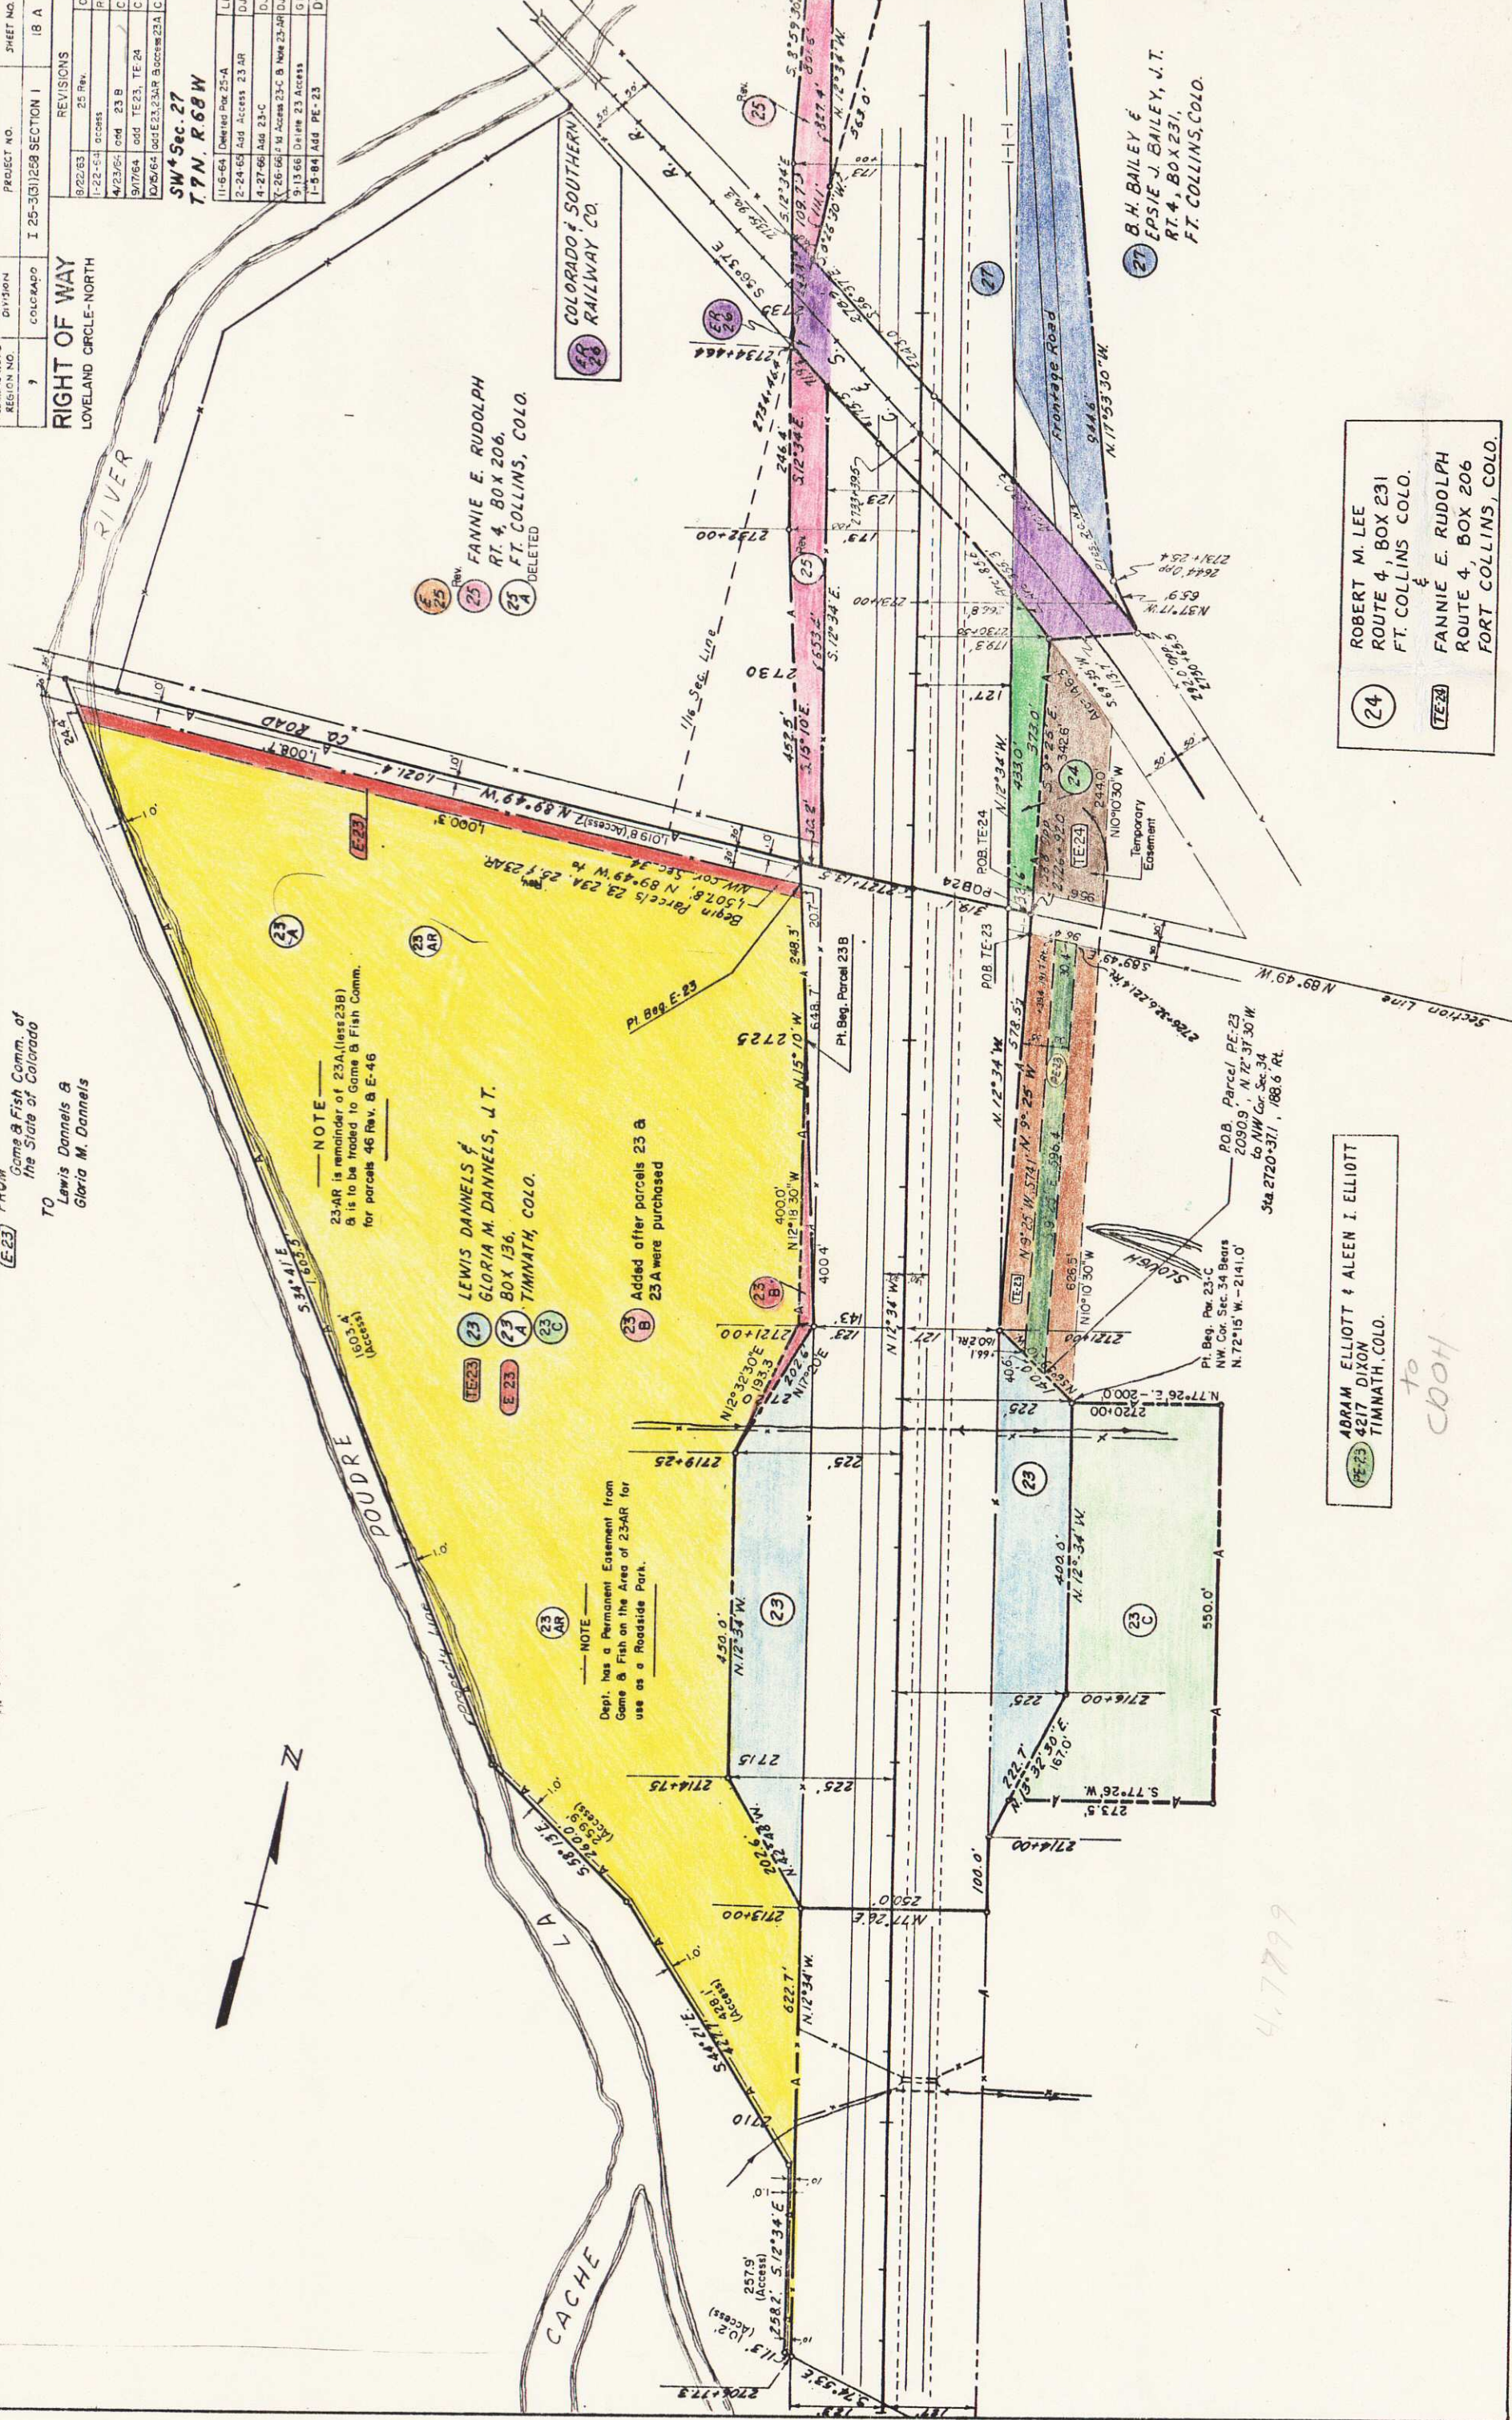

FEDERAL ROAD REGION NO.	DIVISION	PROJECT NO.	SHEET NO.
9	COLORADO	I 25-3(3) 258 SECTION 1	19

RIGHT OF WAY
LOVELAND CIRCLE - NORTH

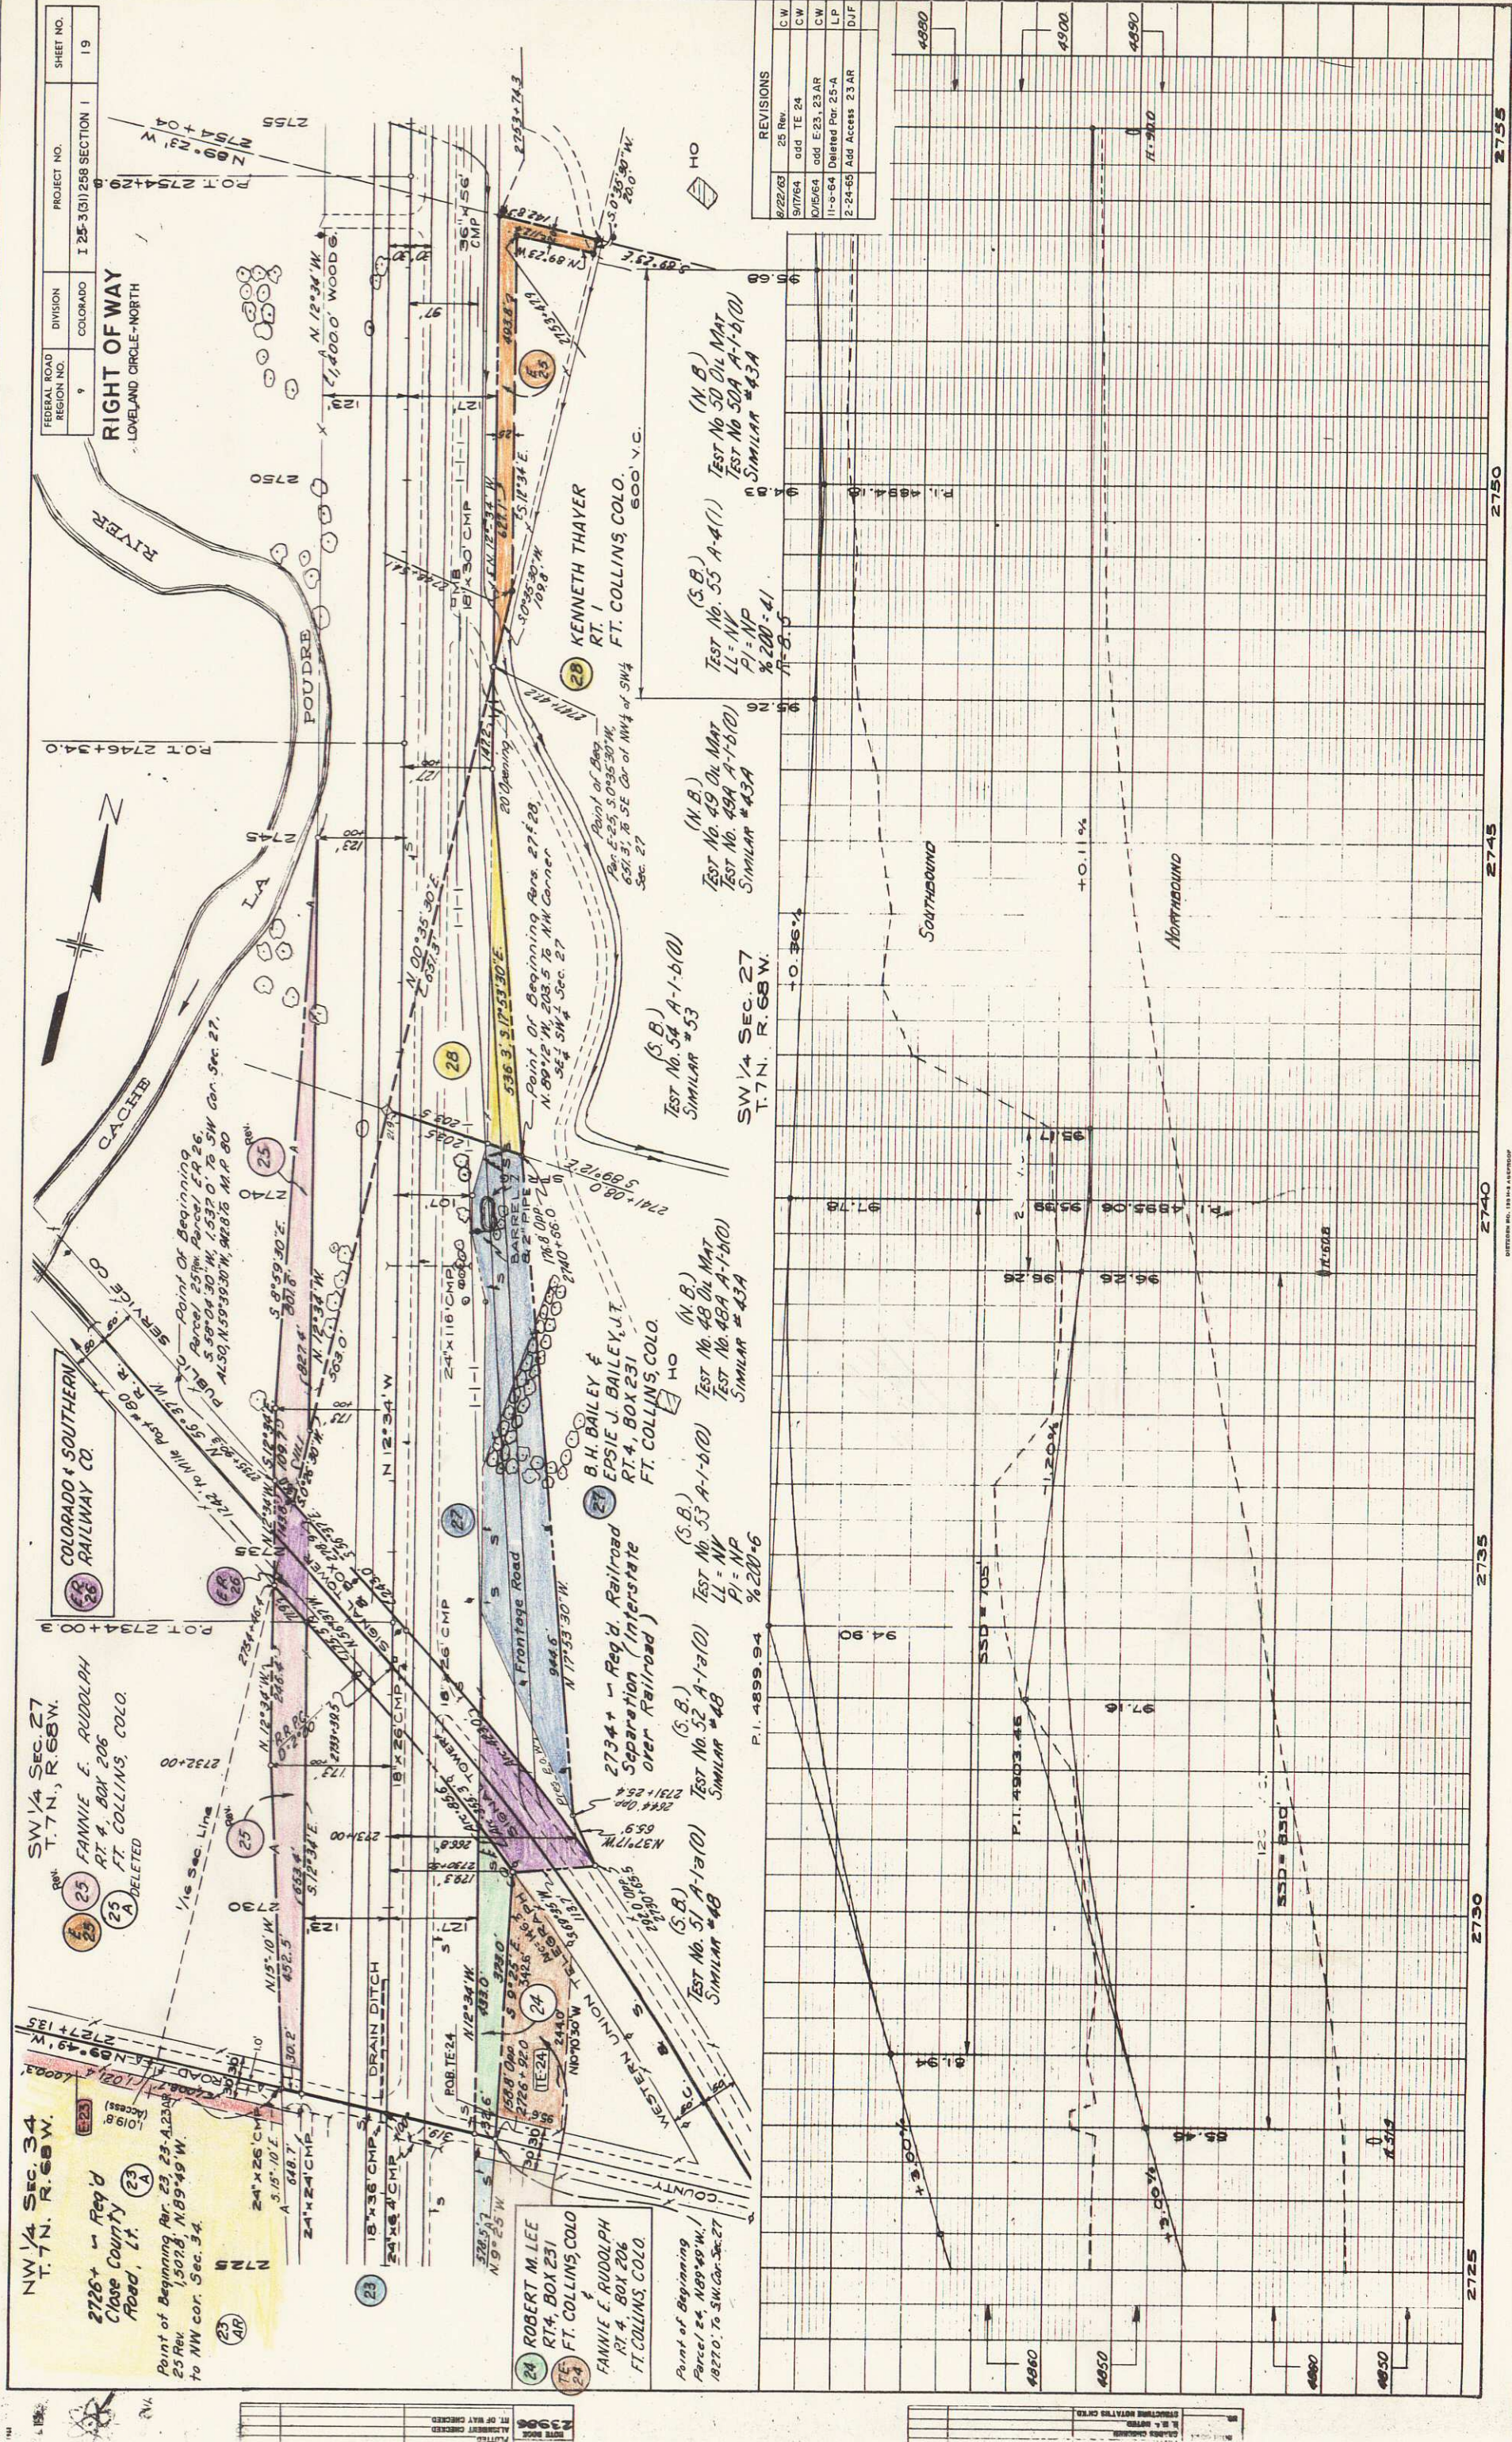

REVISIONS		
9/22/63	25 Rev	CW
9/17/64	odd TE 24	CW
9/15/64	odd E:23, 23 AR	CW
1-8-64	Deleted Par. 25-A	LP
2-24-65	Add Access 23 AR	DJF

DIETZGEN NO. 133 M-3 A9EPT000
DATE NO. 1

PLEASE DO NOT TRIM

PLEASE DO NOT TRIM

STATE DEPARTMENT OF HIGHWAYS
C. D. H. 124

NW 1/4 SEC 27
T. 7 N. R. 68 W.

FEDERAL ROAD REGION NO.	DIVISION	PROJECT NO.	SHEET NO.
9	10	I 25-3(31)258 SECTION I	20

REV. 25
FANNIE E. RUDOLPH
RT. 4, BOX 206
FT. COLLINS, COLO.
DELETED 25A

REV. 29
FRED C. KLUVER
1527 MATHEWS
FT. COLLINS, COLO.



Point of Beginning
Parcel 25
REV.
N. 12° 34' W.
1,000.0'
P.O.T. 2765 + 14.7
S 77° 26' W.
20' Opening

Point of Beginning
Parcel 25
REV.
N. 12° 34' W.
1,000.0'
P.O.T. 2765 + 14.7
S 77° 26' W.
20' Opening


Point of Beginning
Parcel 25
REV.
N. 12° 34' W.
1,000.0'
P.O.T. 2765 + 14.7
S 77° 26' W.
20' Opening

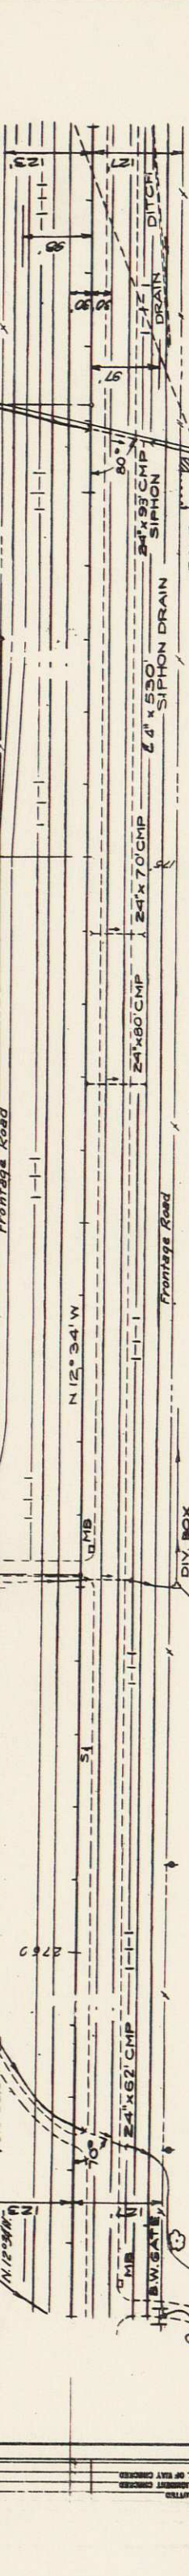

FRONTAGE ROAD
N 12° 34' W
1,000.0'
P.O.T. 2765 + 14.7
S 77° 26' W.
20' Opening

FRONTAGE ROAD
N 12° 34' W
1,000.0'
P.O.T. 2765 + 14.7
S 77° 26' W.
20' Opening

REUBEN WEITZEL
EDITH M. WEITZEL
RT. 4, BOX 213
FT. COLLINS, COLO.

(N.B.)
TEST No. 53 DU MAT
TEST No. 53A A-1-b(10)
SIMILAR #43A
PI = 5
% 200 = 45
LL = 23

(N.B.)
TEST No. 52 DU MAT
TEST No. 52A A-1-b(10)
SIMILAR #43A
PI = 5
% 200 = 45
LL = 23

(N.B.)
TEST No. 51 DU MAT
TEST No. 51A A-1-b(10)
SIMILAR #43A
PI = 5
% 200 = 45
LL = 23

(N.B.)
TEST No. 57 A-4(1)
SIMILAR #55

(N.B.)
TEST No. 57 A-4(1)
SIMILAR #55

SW 1/4 SEC. 22
T. 7 N. R. 68 W.

REVISIONS
DHB
7/24/63
Access Line
25 Rev.
CW
8/28/63
ACCESS
CW
11-6-64
25-A Deleted
LP

PLEASE DO NOT TRIM

PLEASE DO NOT TRIAN

UNIVERSITY OF MINNESOTA

State of Minnesota

DATE

1953

100

100

NE 1/4 SEC. 21
T.7N. R.68W.

FRED C. KLUVER
1527 MATHIEWS
FT. COLLINS, COLO.

29

29

SE 1/4 Sec. 16
T. 7 N., R. 68 W.

LEROV K. SMITH
640 S. SHIELDS
FT. COLLINS, COLO.
Deleted

Point of Beginning
Par. E-33, S. 83° 56' E.
775.6' to SE Cor. Sec. 16

Point of Beginning Par. 33,
S. 89° 29' E, 972.0' to SE
Corner Sec. 16

FRED C. KLUVER
1527 MATHEWS
FT. COLLINS, COLO.

Point of Beg. Par. E-29,
N. 85° 01' E, 775.6' to NE
Cor. Sec. 21

NE 1/4 Sec. 21
T. 7 N., R. 68 W.

FANNIE E. RUDOLPH
RT. 4, BOX 211-A
FT. COLLINS, COLO.

Point of Beginning Par. 31,
S. 89° 58' W, 828.0' to SW Cor. Sec. 15

Point of Beginning Par. 30,
N. 89° 59' W, 828.0' to NW Cor. Sec. 22


ARTHUR SNYDER &
FRANCES SNYDER, JR.
RT. 4, BOX 212-A
FT. COLLINS, COLO.

NW 1/4 Sec. 22
T. 7 N., R. 68 W.

RIGHT OF WAY
LOVELAND CIRCLE-NORTH

FEDERAL ROAD REGION NO.	DIVISION	PROJECT NO.	SHEET NO.
9	COLORADO	I 25-3(31)258 SECTION 1	22 A

REVISIONS
7-31-63 Stationing, name change JB
9-12-63 Name change REC
5-28-65 Add Wells & Pump House DJF
3-15-66 Delete E-30, E-33A, Change G M
E-29, E-33C to E's

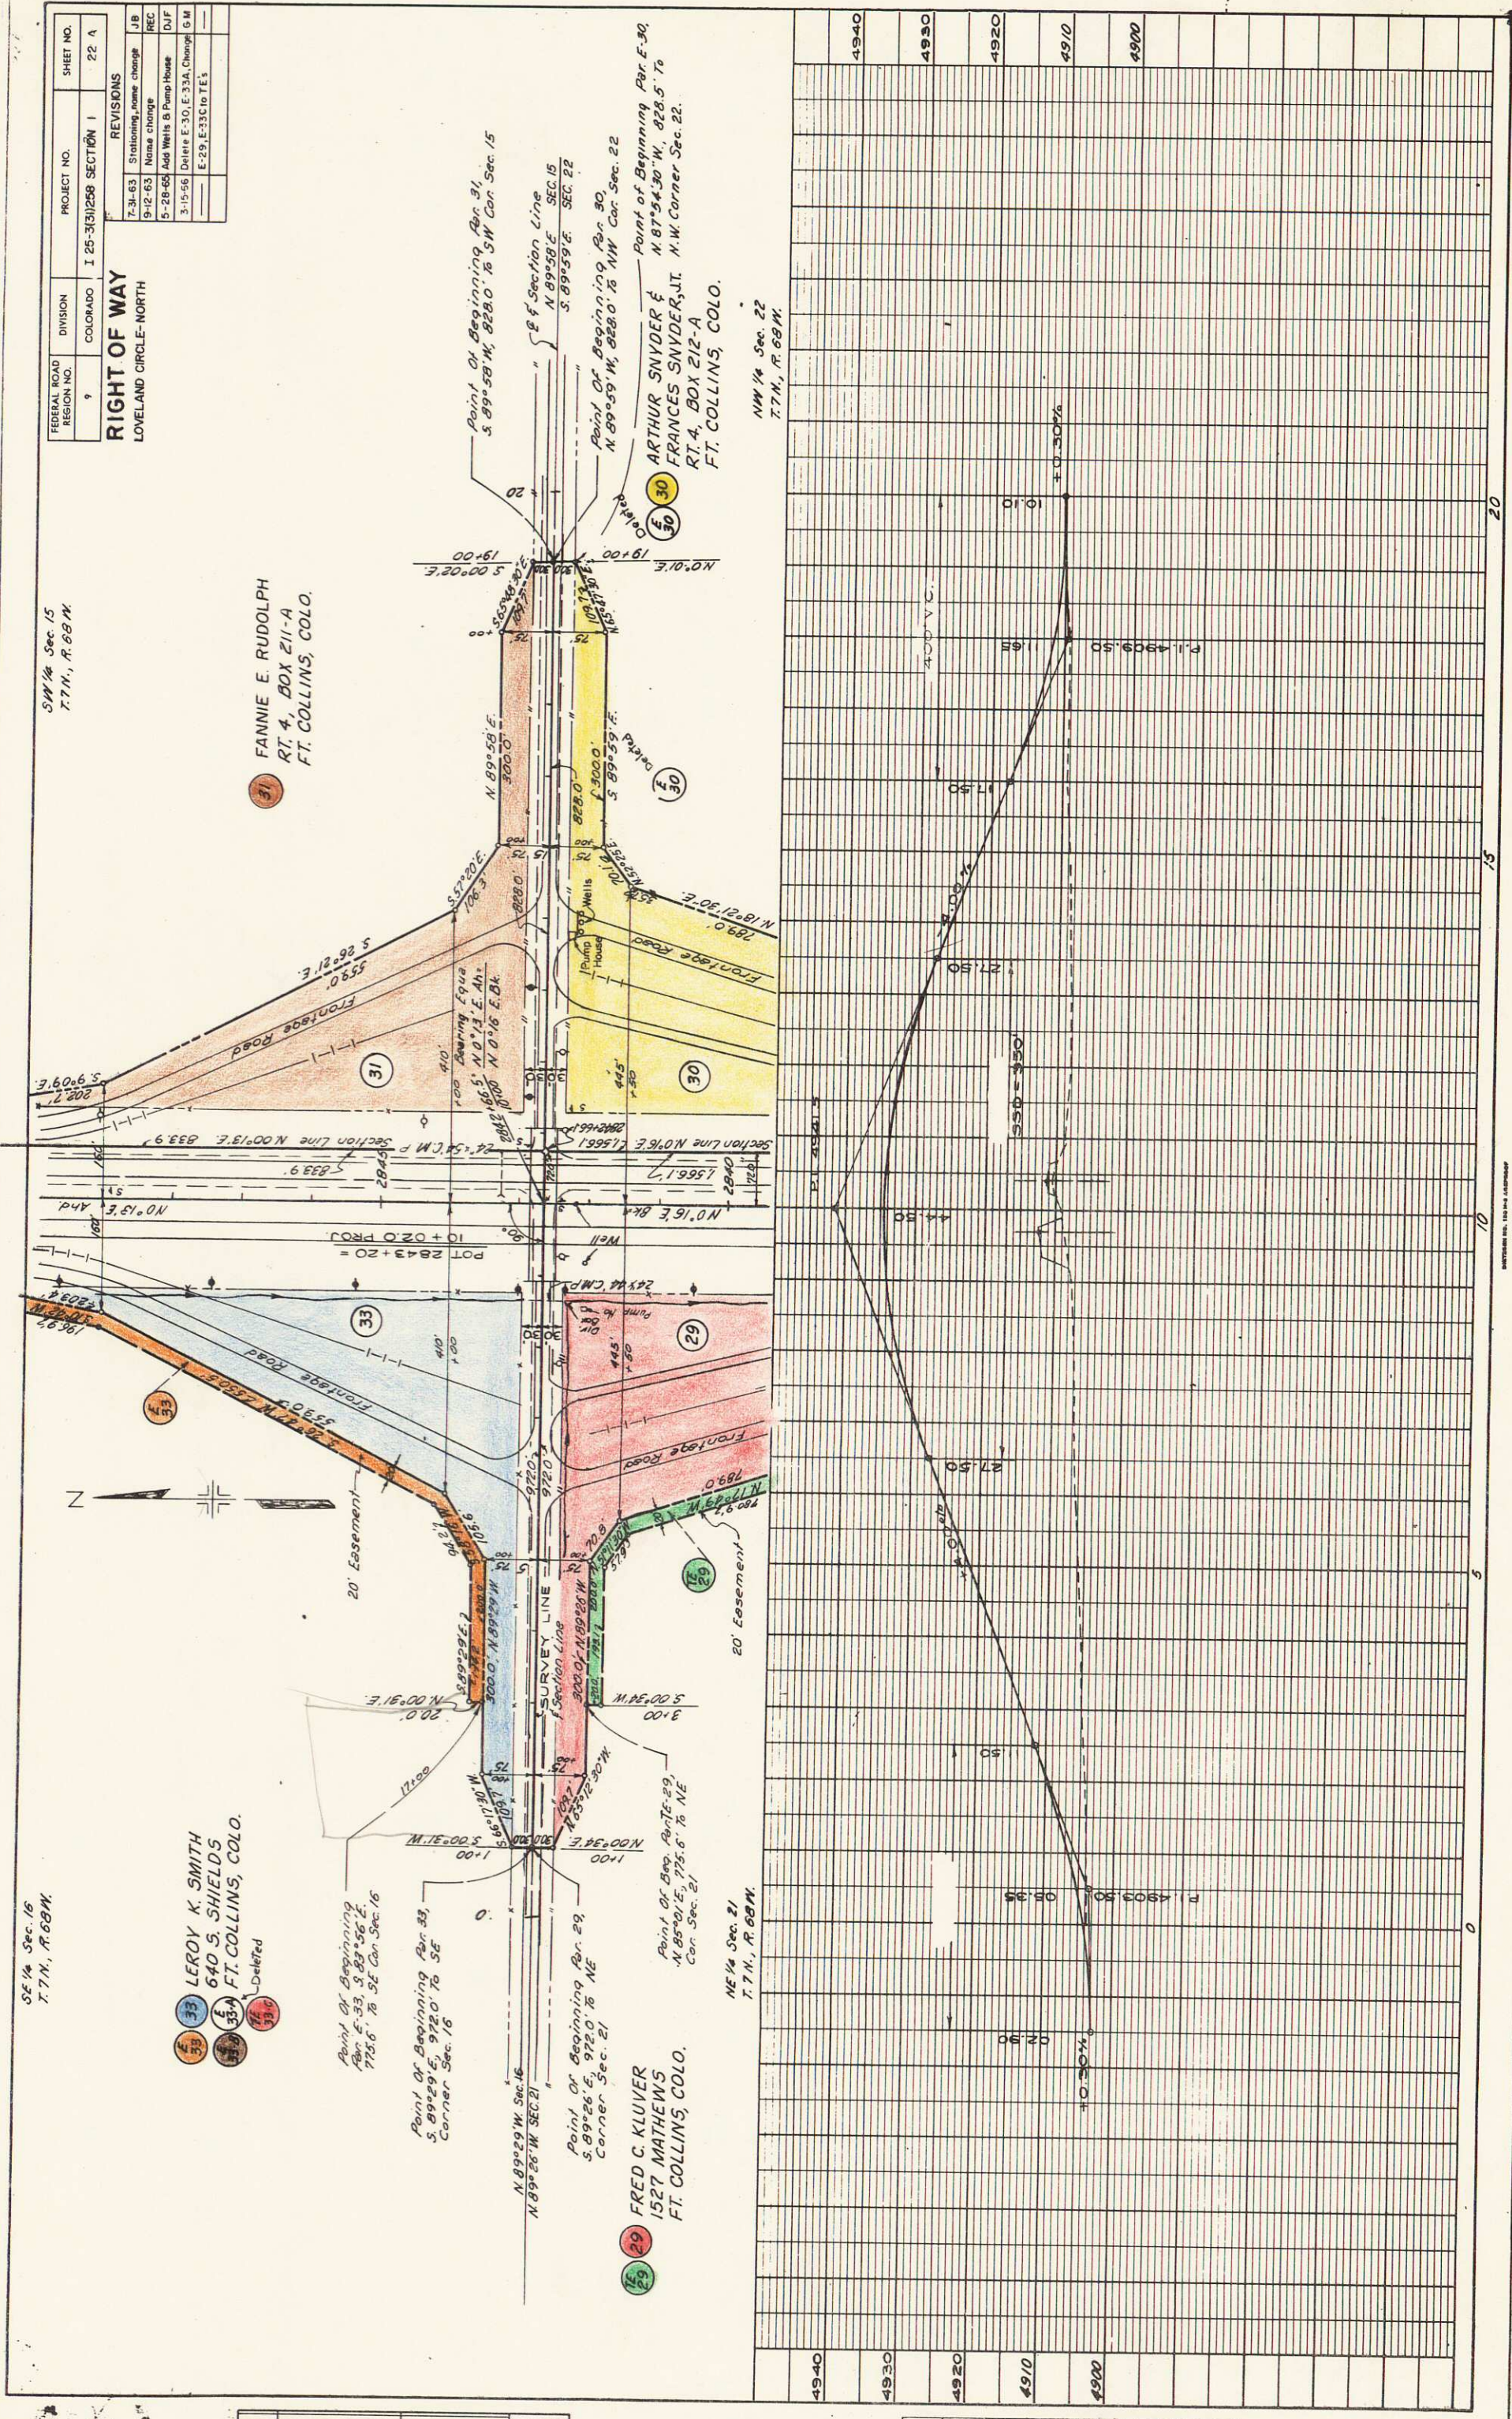

NO.	DATE	BY	REVISION
1			AS SHOWN

NO.	DATE	BY	REVISION
1			AS SHOWN

FEDERAL ROAD REGION NO.	DIVISION	PROJECT NO.	SHEET NO.
9	COLORADO	I 25-3(3)258 SECTION I	22-B



RIGHT OF WAY LOVELAND CIRCLE-NORTH	
7-31-63	Stationing
JB	

REVISIONS	


CURVE DATA									
No	Δ	Ts	Ls	Δc	Dc	Tc	Lc	Rc	
①	13°	238.3'	150.0'	7°	4°	826'	175.0'	1,432.5'	
②				4°30'	6°	375'	75.0'	965.0'	
③				11°33'	6°	994'	198.1'	955.0'	
④				24°30'	10°	124.4'	245.0'	573.0'	

LEGEND


- LANE EDGE
- SHOULDER EDGE
- SLOPE STAKES
- RIGHT OF WAY
- CONTROL OF ACCESS
- LIGHTS - 20,000 LUMEN, AMBER
- LIGHTS - 20,000 LUMEN, MERCURY VAPOR

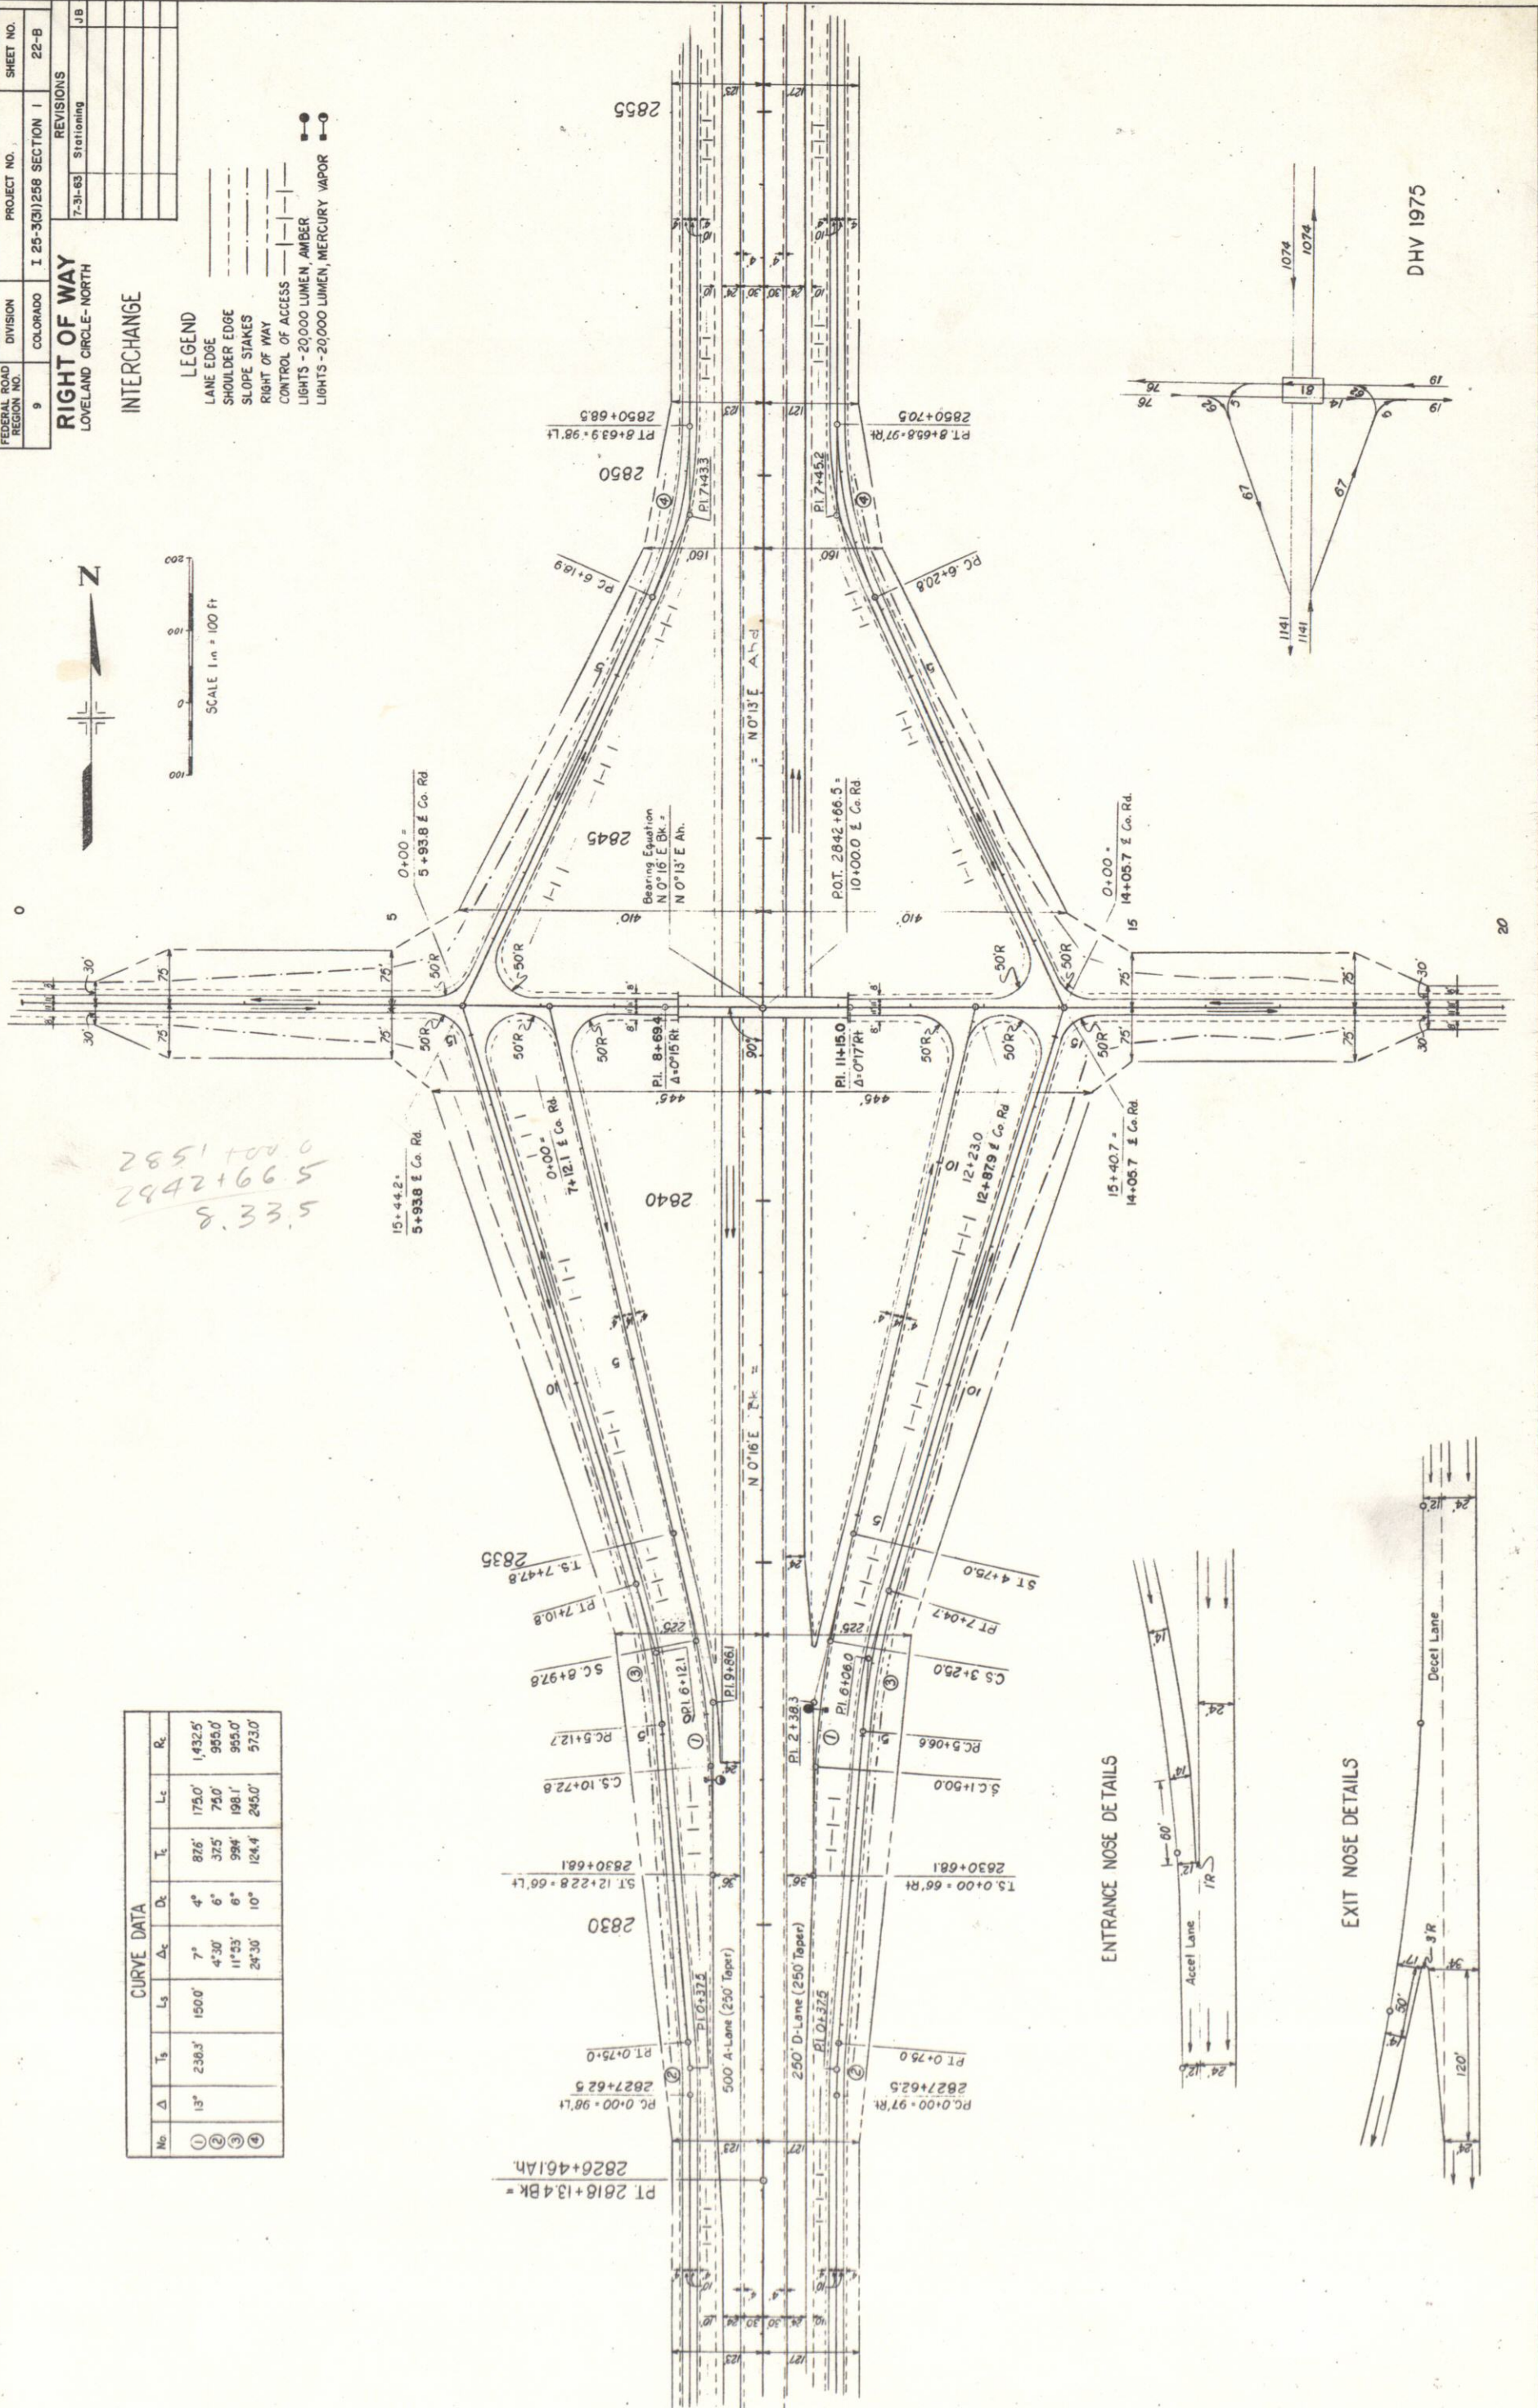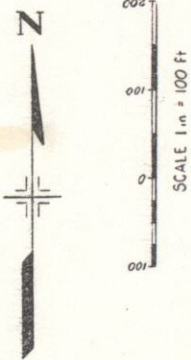



ENTRANCE NOSE DETAILS

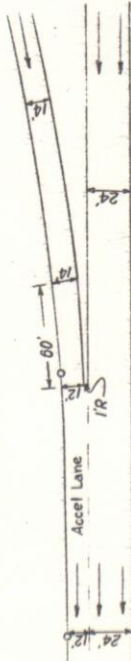

EXIT NOSE DETAILS

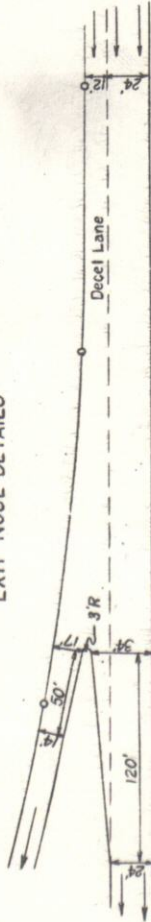

DHV 1975

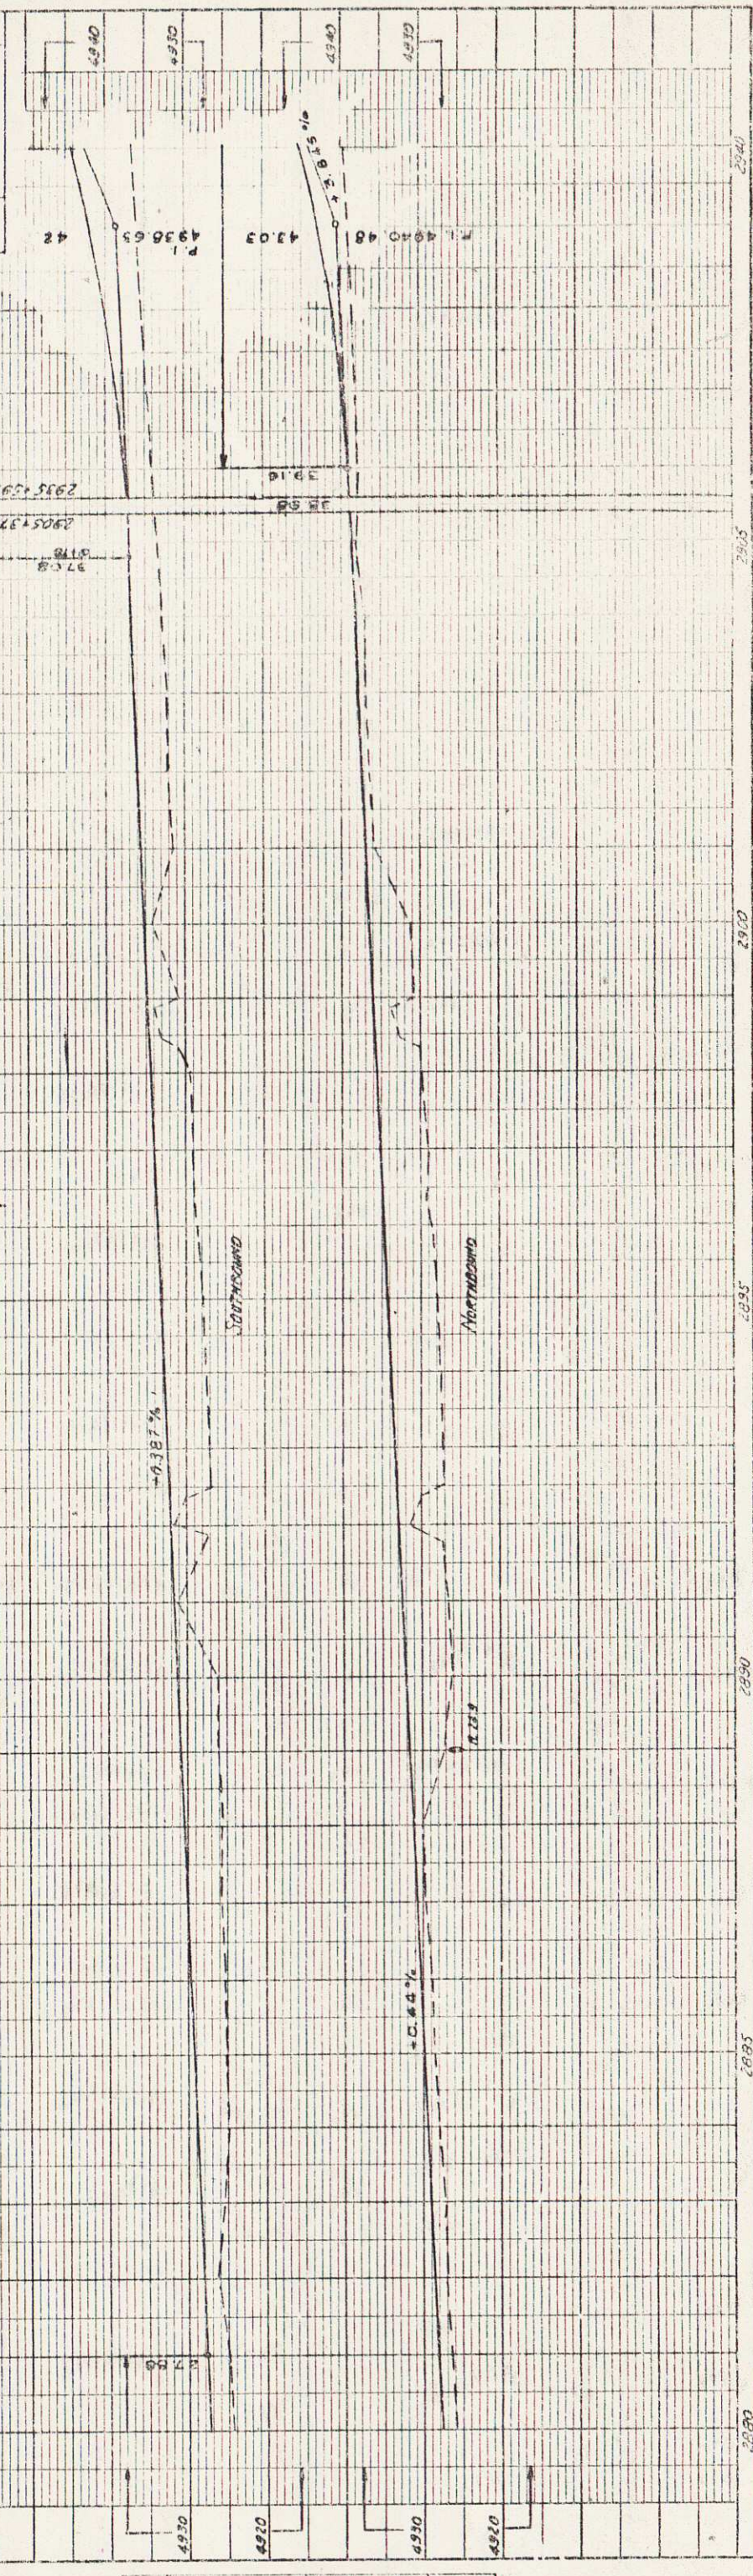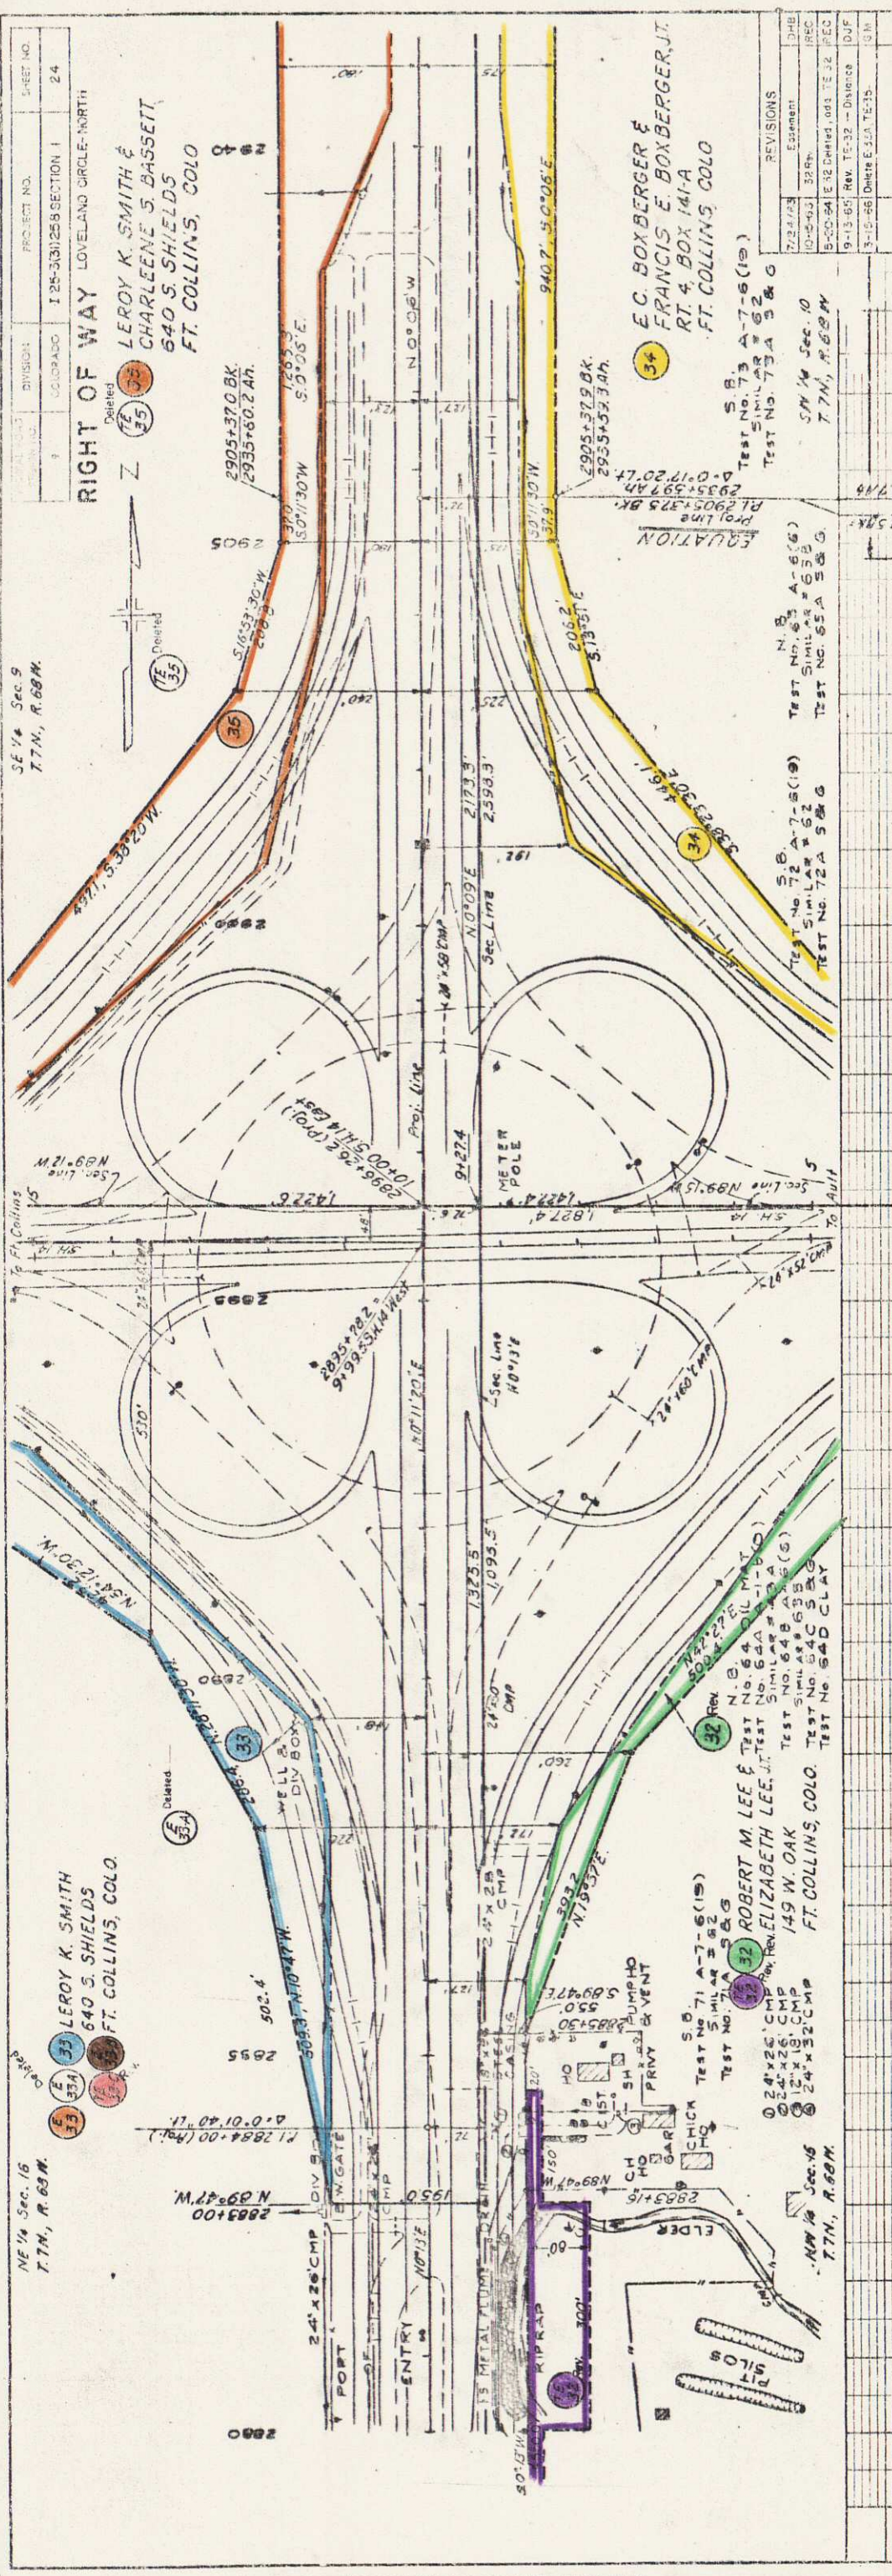

SE 1/4 Sec. 9
T.7N., R.68W.

PROJECT NO. 125-3(1)258 SECTION 1
DIVISION COLORADO

RIGHT OF WAY
LOVELAND CIRCLE NORTH

Deleted
TE 35
LEROY K. SMITH &
CHARLENE S. BASSETT
640 S. SHIELDS
FT. COLLINS, COLO

REVISIONS

NO.	DATE	REVISION
1	7/24/43	Essential
2	10-5-43	32nd
3	5-20-44	12 Dated, add 12-32
4	9-13-65	Rev. TE-32 - Distance
5	5-15-66	Dated E 51A TE-35

TE 35
LEROY K. SMITH &
FRANCIS E. BOXBERGER, JR.
RT. 4 BOX 141-A
FT. COLLINS, COLO

Test No. 73 A-7-6 (19)
Test No. 73 A-7-6 (2)
Test No. 73 A-7-6 (3)
NE 1/4 Sec. 16
T.7N., R.68W.

Deleted
TE 35
LEROY K. SMITH &
640 S. SHIELDS
FT. COLLINS, COLO



Deleted
TE 35
LEROY K. SMITH &
CHARLENE S. BASSETT
640 S. SHIELDS
FT. COLLINS, COLO

Profile

STATION	ELEVATION
2905	4930
2910	4920
2915	4910
5095	550

FEDERAL ROAD DISTRICT NO.	9	DIVISION	COLORADO	PROJECT NO.	I 25-3(31)258 SECTION 1	SHEET NO.	24-A
---------------------------	---	----------	----------	-------------	-------------------------	-----------	------

REVISIONS	
NO. 15-63	32 Rev.
3-15-66	Delete TE 35, E 32, E 33A
	GM

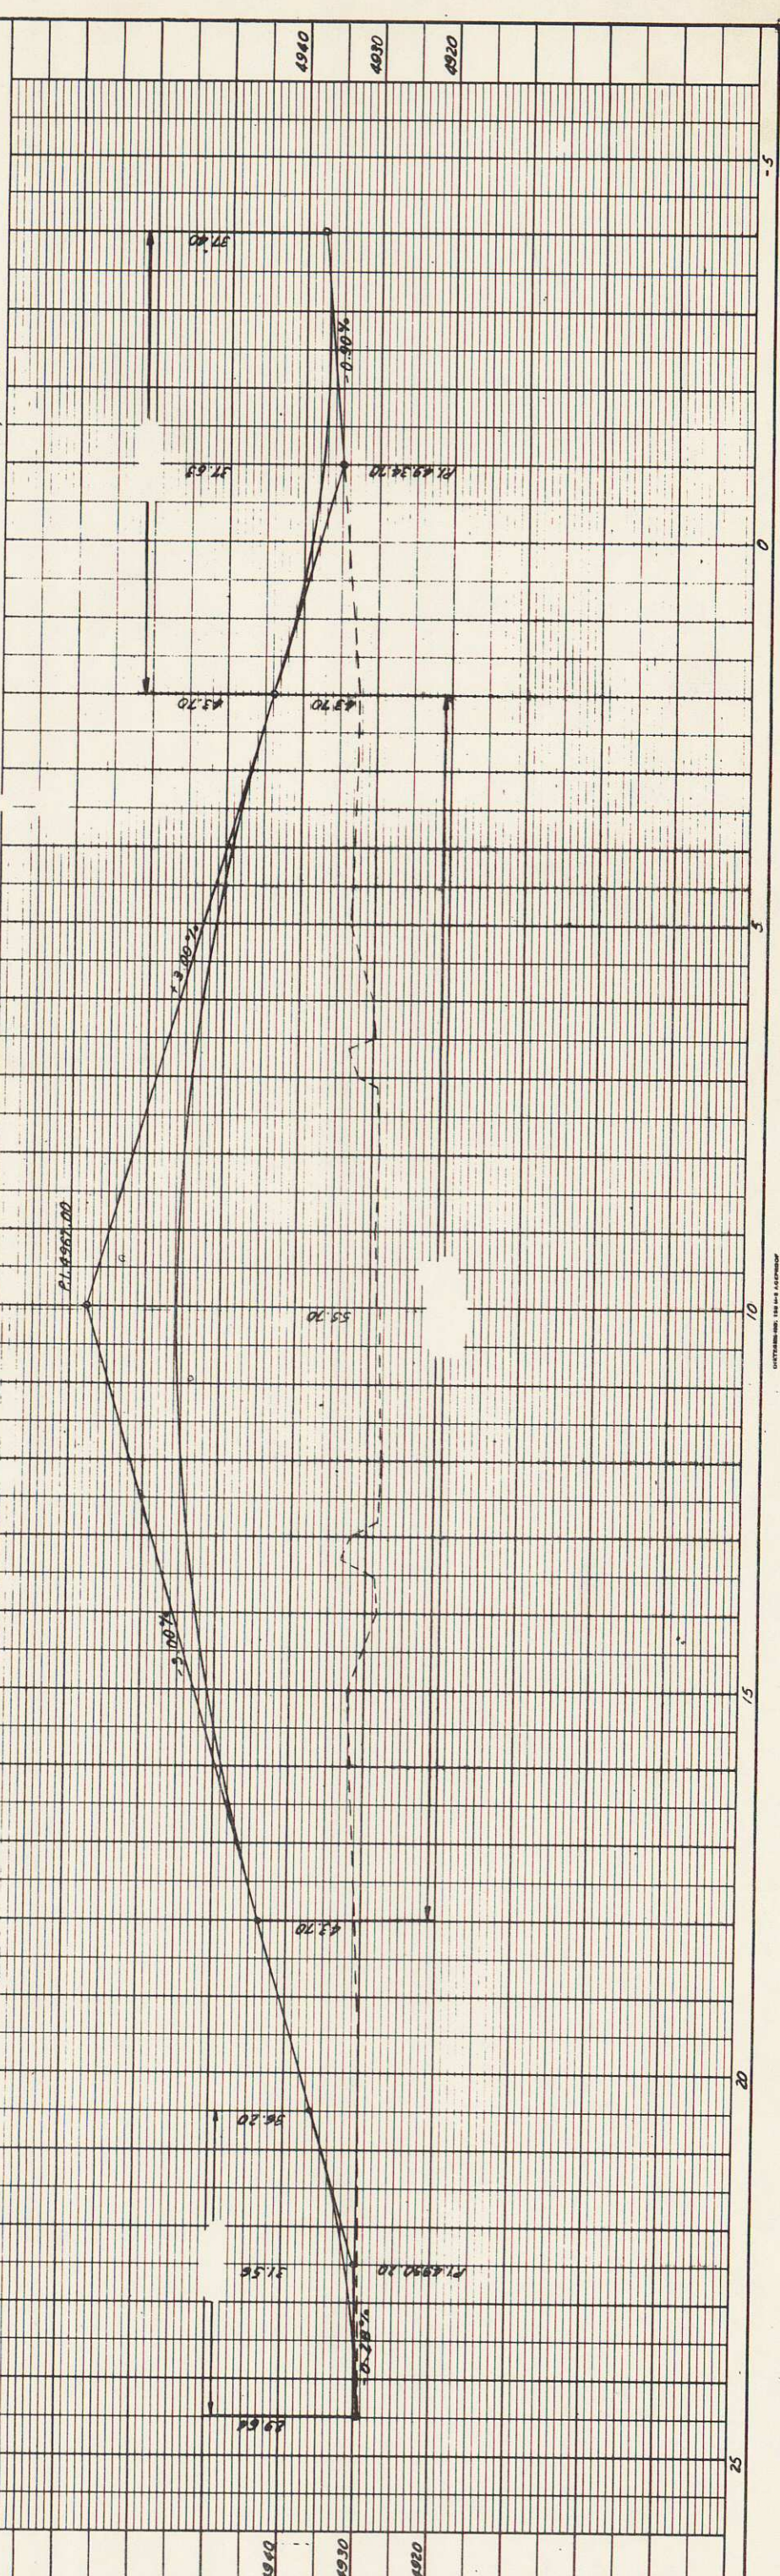
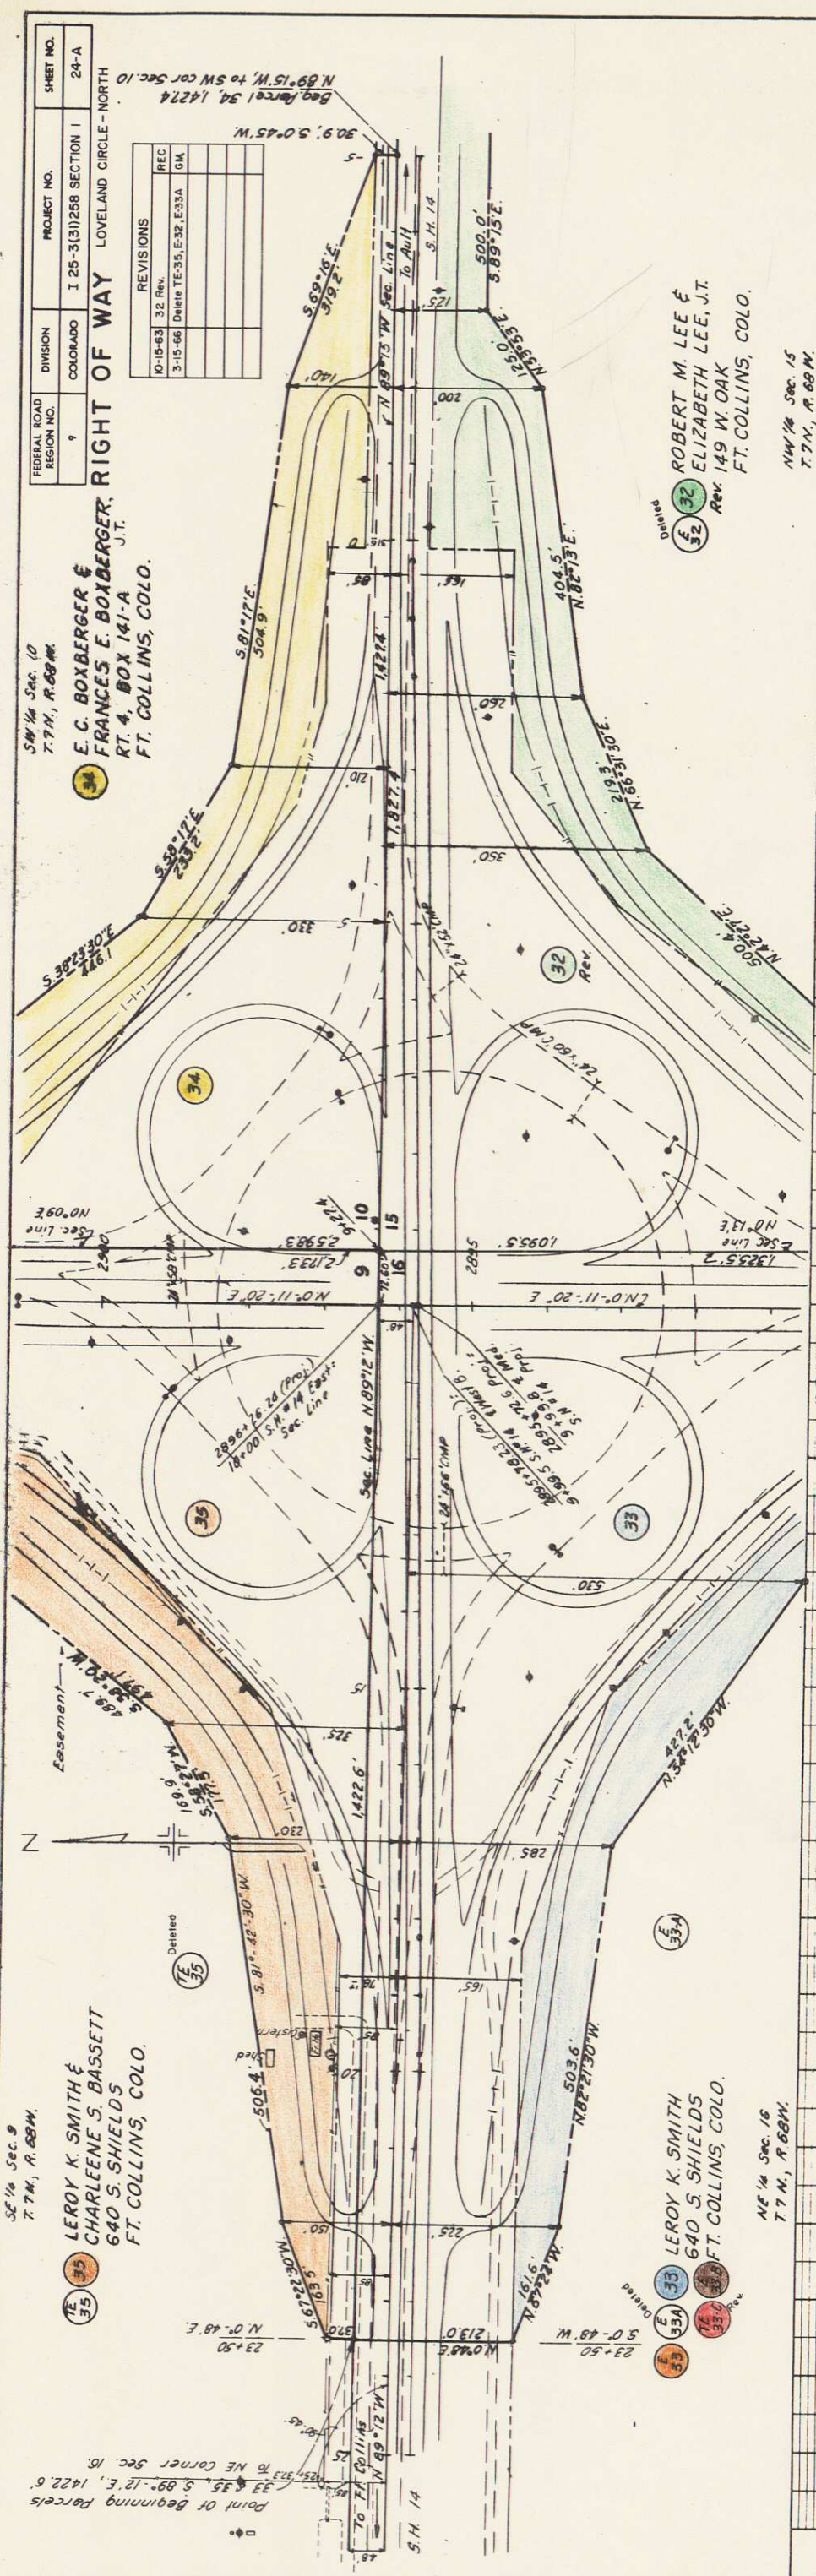


DATE	10-1-1971
BY	10-1-1971
PLAN	10-1-1971
REVISIONS	10-1-1971

DATE	10-1-1971
BY	10-1-1971
PROFILE	10-1-1971
REVISIONS	10-1-1971


FED. ROAD DIV. NO.	DIST.	PROJ. NO.	SHEETS
9	COLO.	125-3(3)258 SECTION I	24-B

RIGHT OF WAY	
LOVELAND CIRCLE-NORTH	
REV.	REVISIONS
10-15-63	32 Rev.

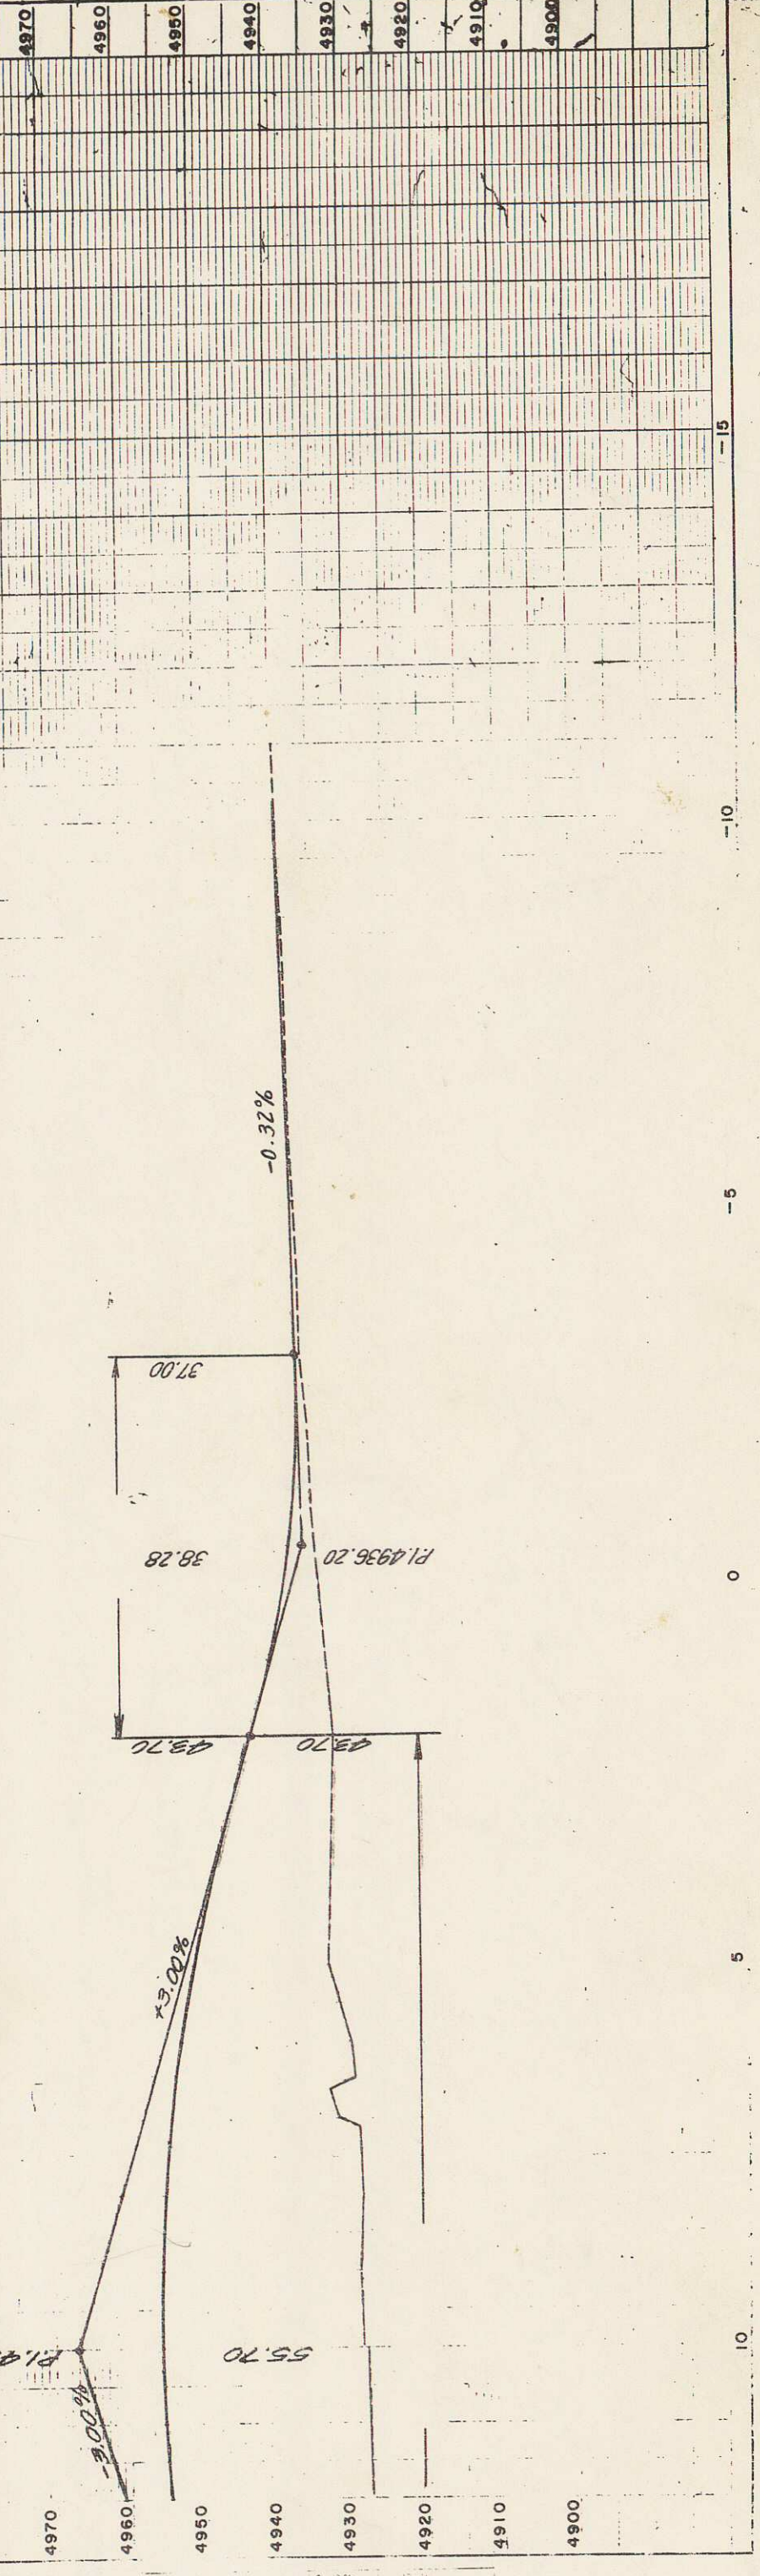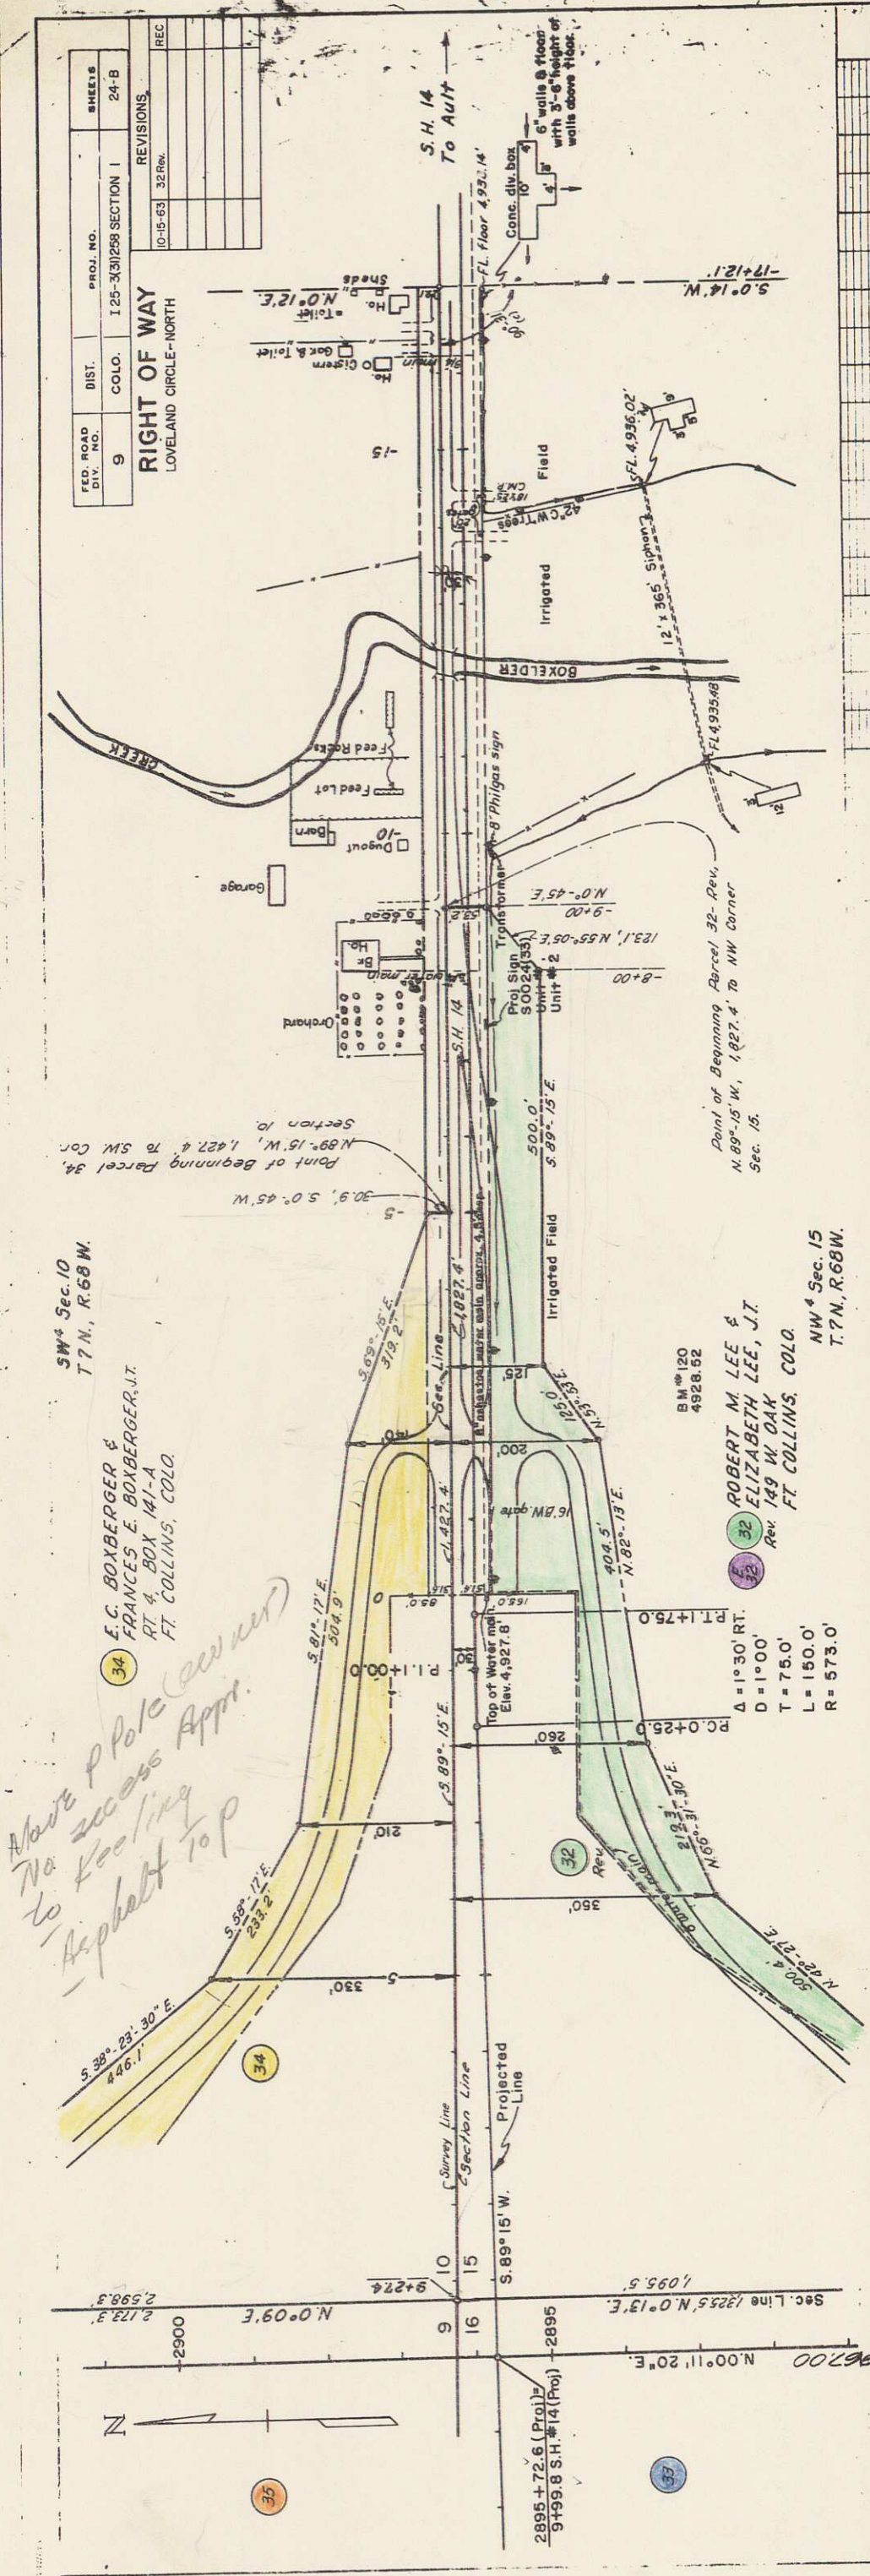


NOTE BOOK	ALIGNED CHIEF	RT. OF WAY CHECKED
NO.		

NOTE BOOK	GRADES CHECKED	RT. OF WAY CHECKED
NO.		

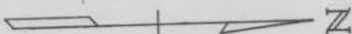

S.H. 14
To Ft Collins

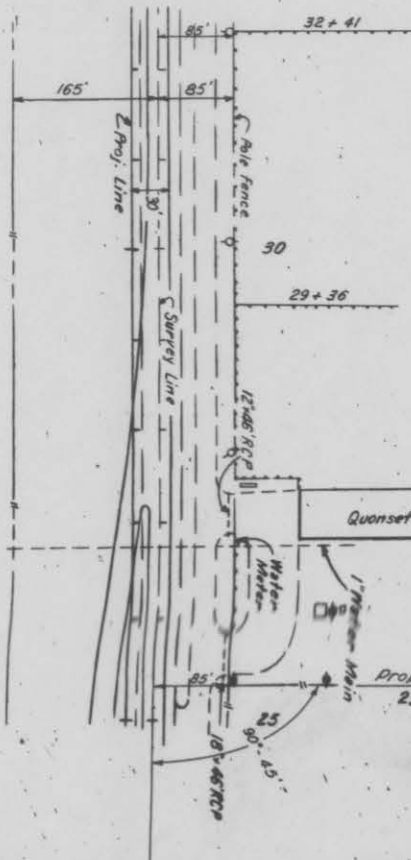



LOVELAND CIRCLE-NORTH

RIGHT OF WAY

S.H. # 14

FEDERAL ROAD	DIVISION	PROJECT NO.	SHEET NO.
9	COLORADO	I-25-30(12)25B SECTION I	24-C

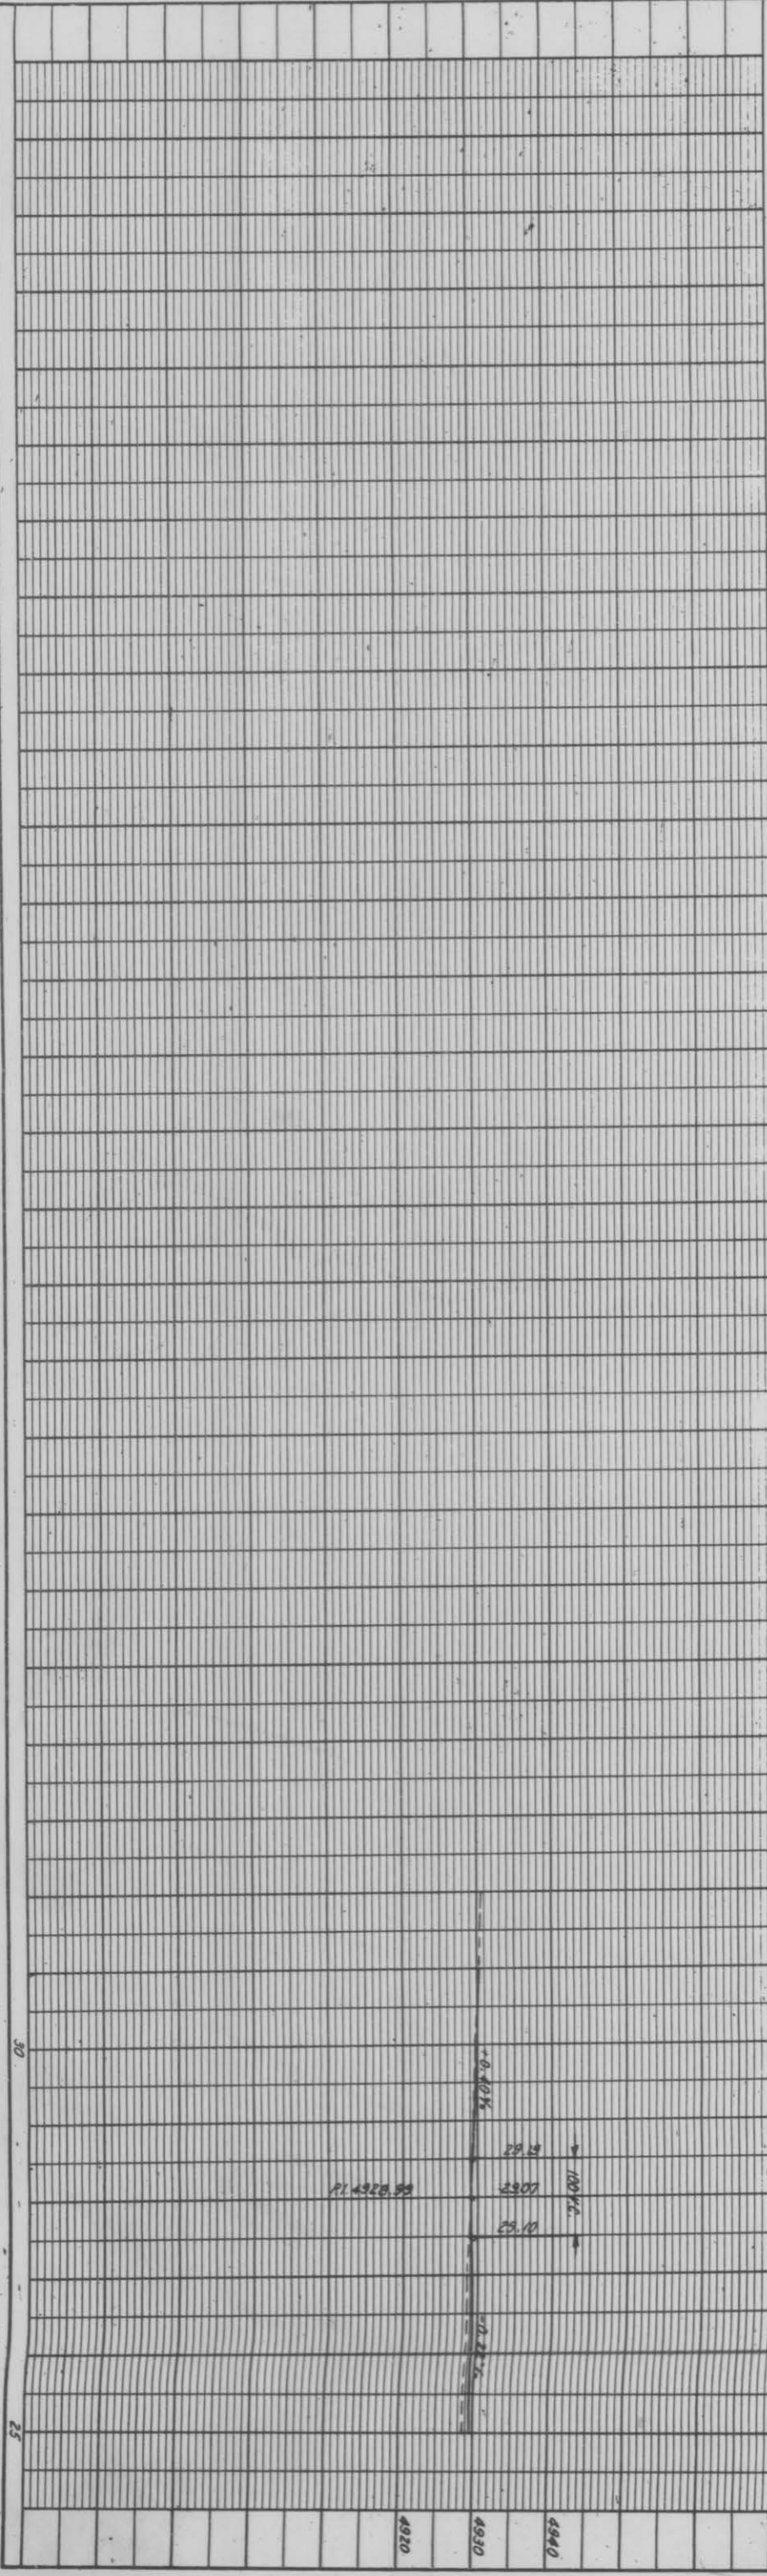


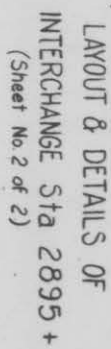

FEDERAL ROAD REGION NO.	DIVISION	PROJECT NO.	SHEET NO.
9	COLORADO	125-3(3)258 SECTION I	24-F

RIGHT OF WAY
LOVELAND CIRCLE - NORTH

LAYOUT OF INTERCHANGE Sta 2895 +

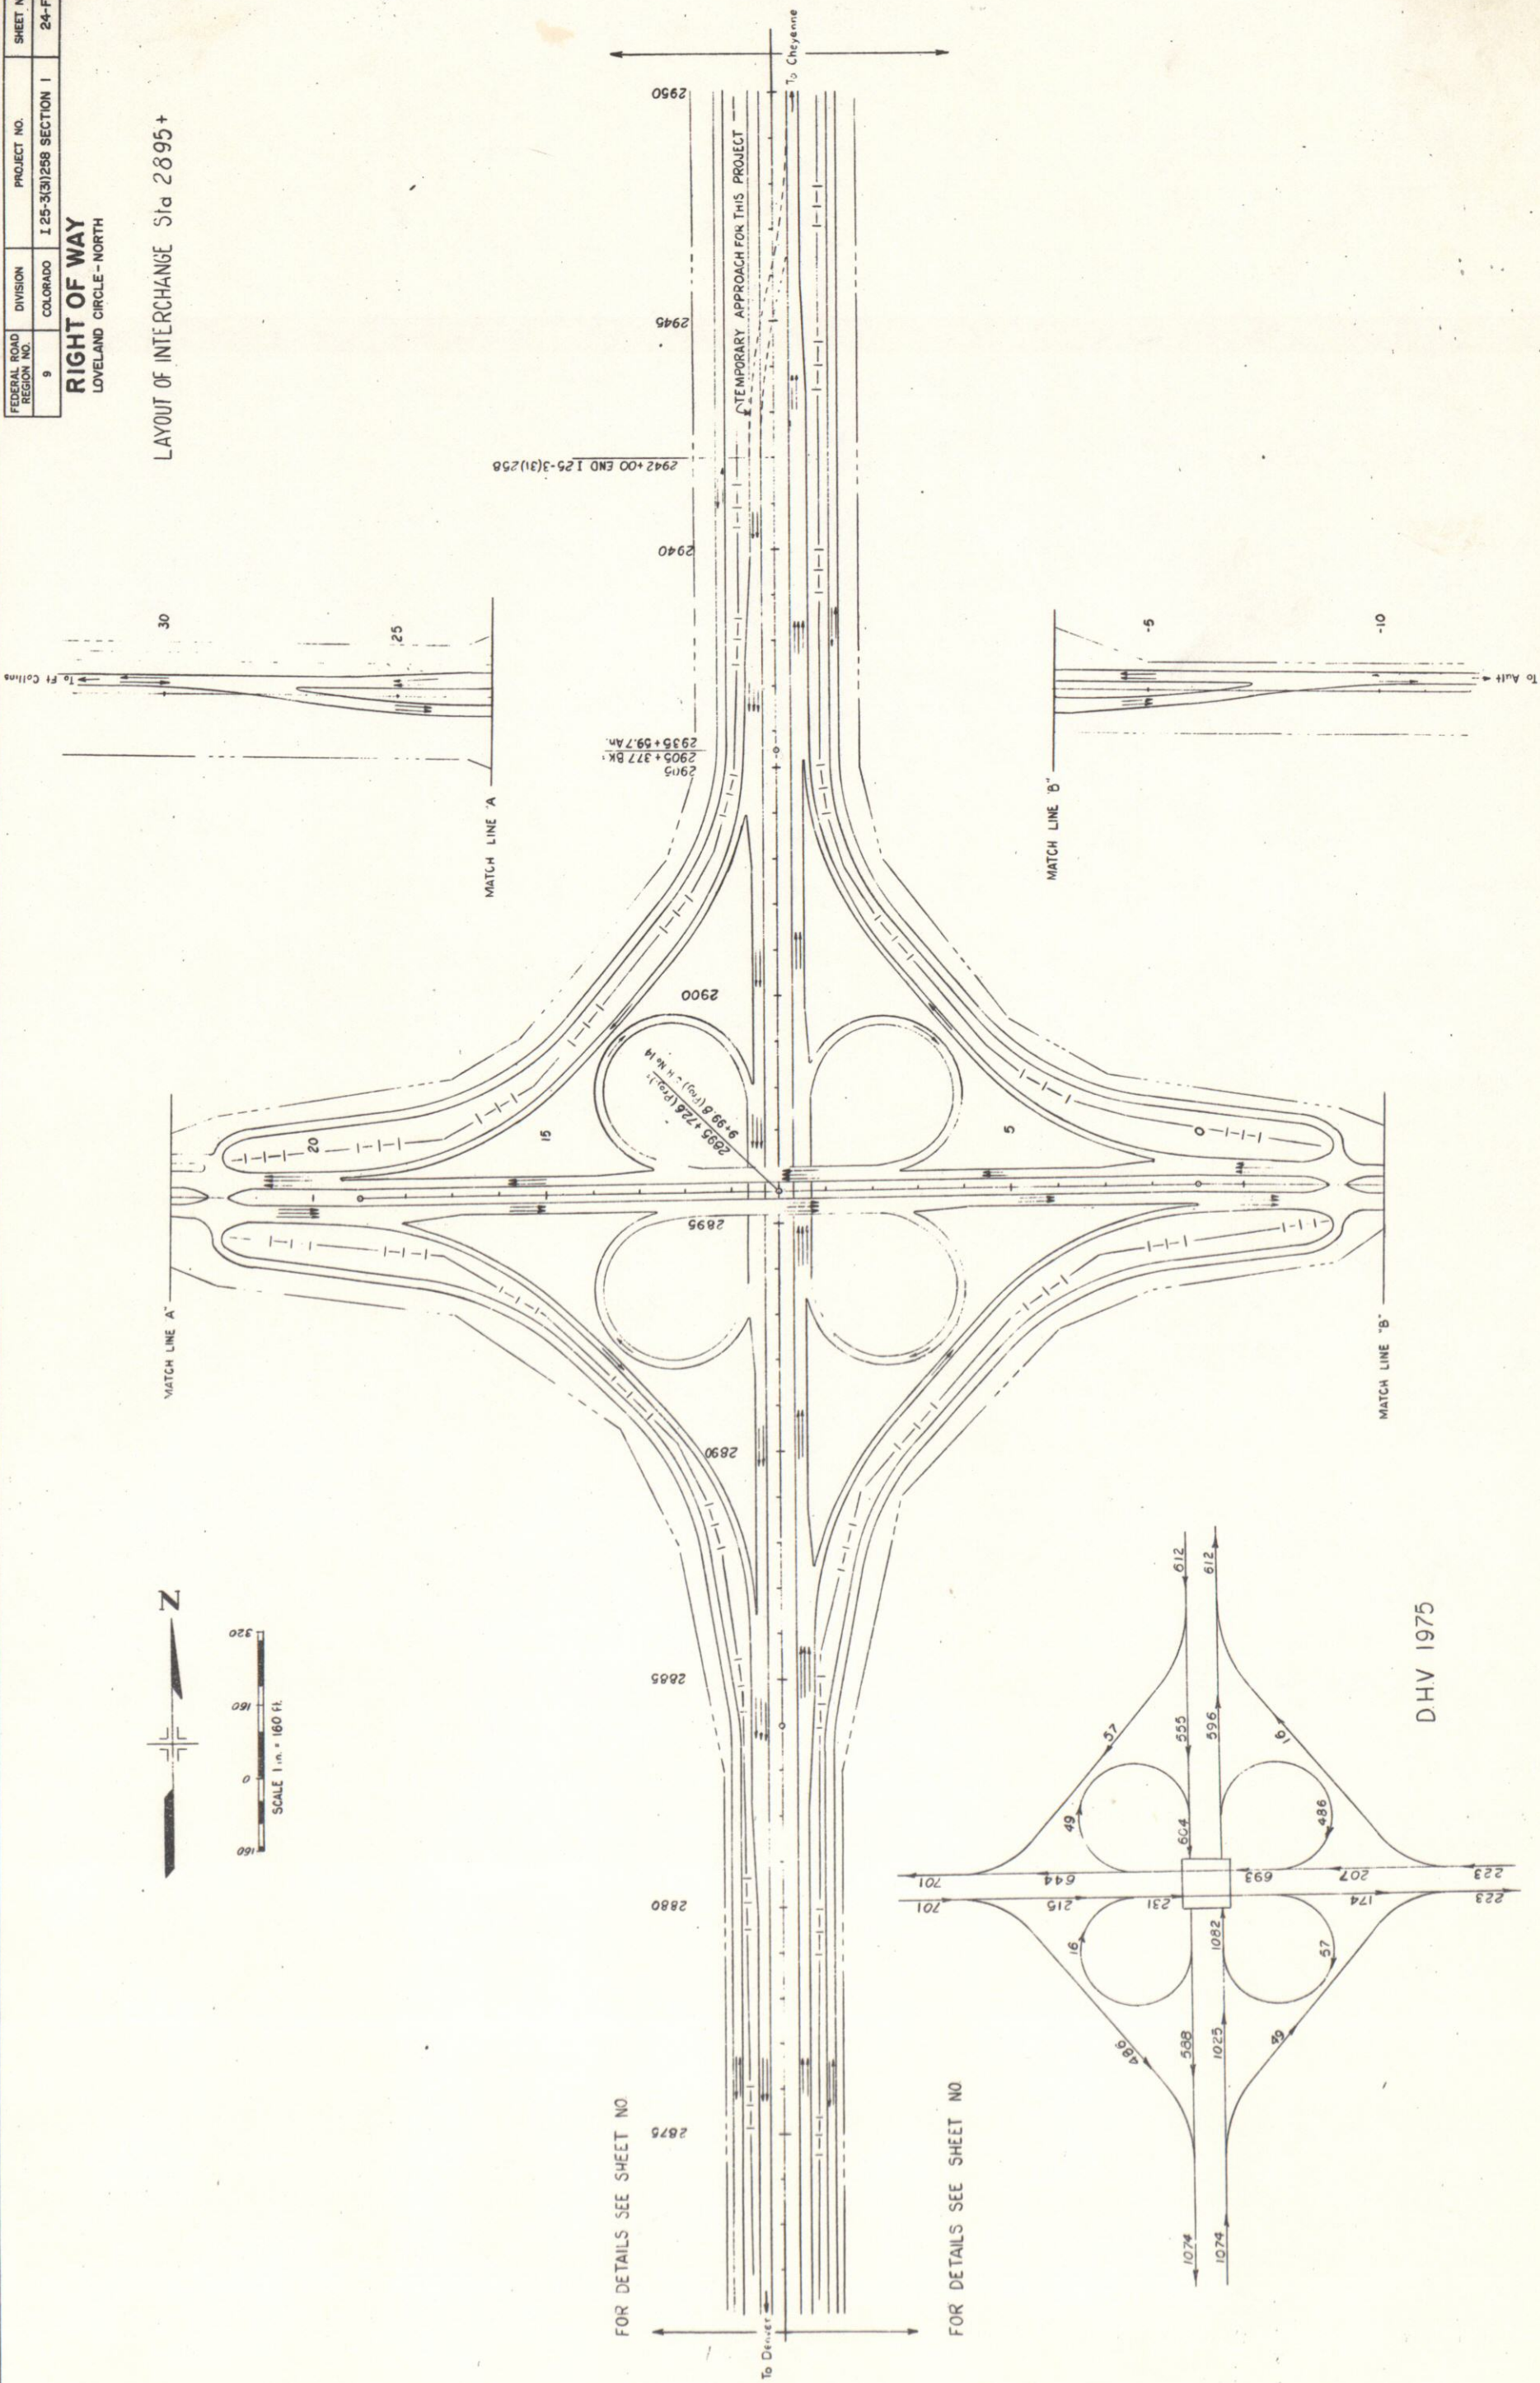

SE 1/4 Sec. 9
T. 7 N. R. 68 W.

36 MARLYN J. WINGATE &
BELLVUE, COLO.

NE 1/4 Sec. 9
T. 7 N. R. 68 W.

FEDERAL ROAD	DIVISION	PROJECT NO.	SHEET NO.
REGION NO. 9	COLORADO	125-313(25) SECTION 1	25

RIGHT OF WAY	REVISIONS
LOVELAND CIRCLE-NORTH	1 15 55 144 3 44, DRIVE TE 33, E 39 GM
	E 40 TE 41

35 LEROY K. SMITH &
CHARLENE S. BASSETT
640 S. SHIELDS
FT. COLLINS, COLO.

37 ADOLPH COOKS CO.
A CORPORATION
GOLDEN, COLO.

39 THE GREAT WESTERN SUGAR
CO., A CORPORATION
DICKED

40 JAKE MILL &
ANNA MILL
FT. COLLINS, COLO.

PLAN	DATE
NOTE BOOK 23986 23990	

BY	DATE

SURVEYED	PLOTTED
ALIGNMENT CHECKED	RT. OF WAY CHECKED

34 E.C. BOXBERGER &
FRANCES E. BOXBERGER, JT.
RT. 4, BOX 141-A
FT. COLLINS, COLO.

41 ALBERT W. FRANK &
RUTH FRANK, JT.
FT. COLLINS, COLO.

34A S.B. BOXBERGER &
FRANCES E. BOXBERGER, JT.
RT. 4, BOX 141-A
FT. COLLINS, COLO.

Point of Beginning E.C. 34 & 34A
N. 79° 18' 30" W., 148.2' to W. 1/2 Corner Sec. 10,
ALSO S. 89° 27' E., 3337.6' to C. & S. Rolling Co.
Mile Post No. 79.53.
TEST NO. 76 A-7-6(20)
L.I. = 65
P.I. = 11
% 200 = 95
SW 1/4 Sec. 10
T. 7 N. R. 68 W.

PROFILE	DATE
NOTE BOOK 23986 23990	




BY	DATE

SURVEYED	PLOTTED
GRADES CHECKED	STRUCTURE NOTATIONS CHECKED

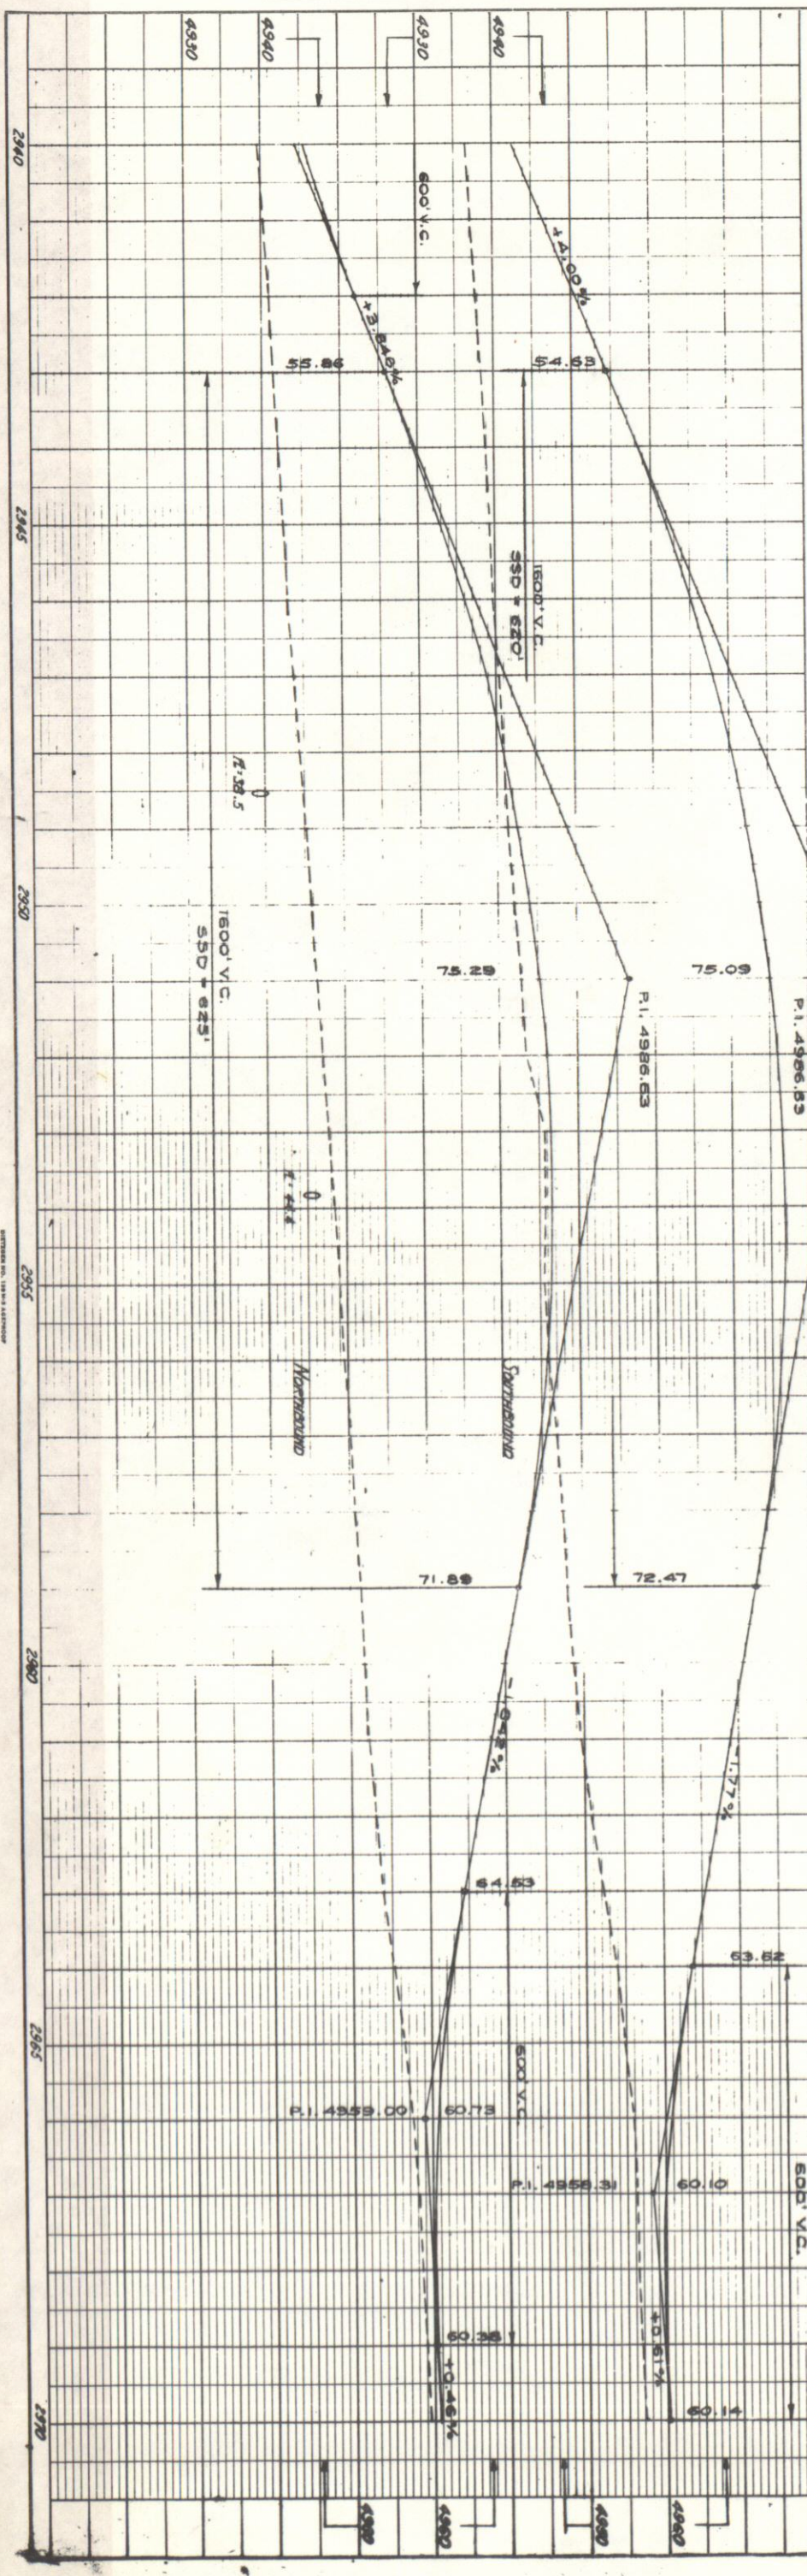

REVISIONS

REVISIONS		GM
3-15-66	Delete E-40	GM
9-13-66	Delete TE-41	GM

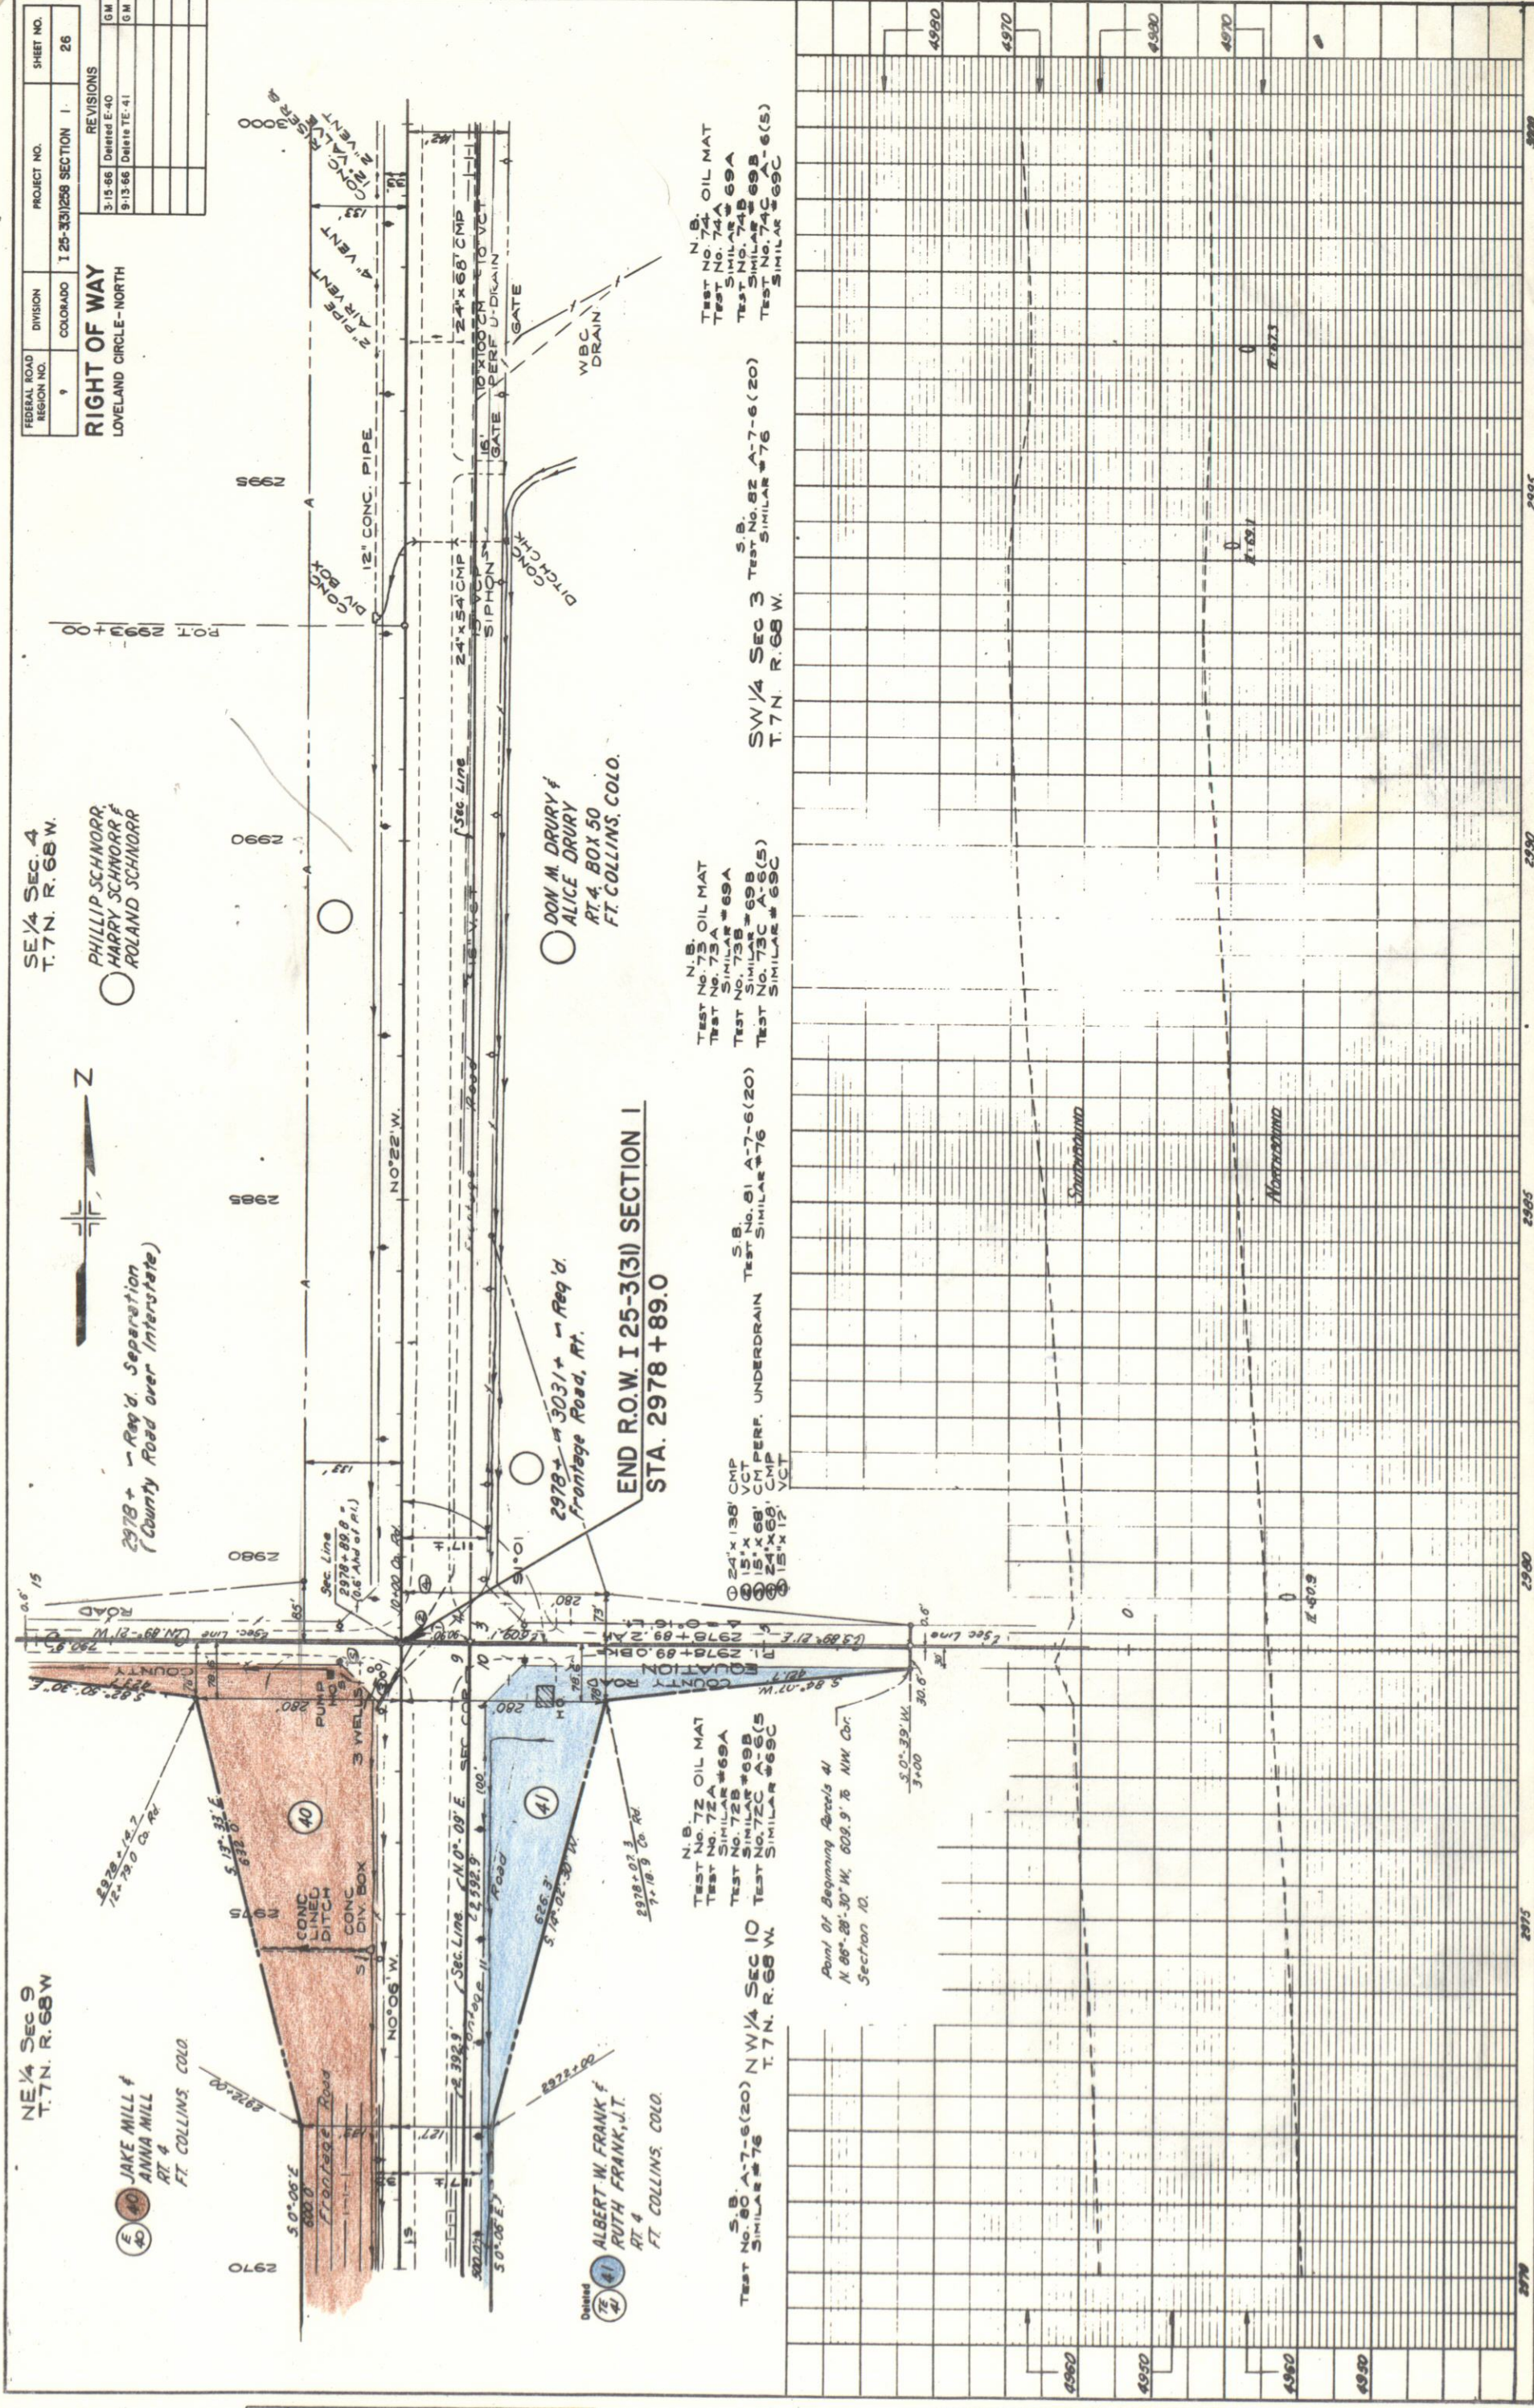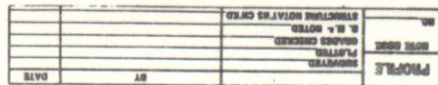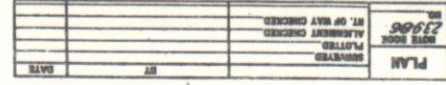

SE Va Sec 4
T. 7 N., R. 68 W.

SW Va Sec 3
T. 7 N., R. 68 W.

FEDERAL ROAD REGION NO.	DIVISION	PROJECT NO.	SHEET NO.
9	COLORADO	I 25-3(3)/256 SECTION 1	26-A

RIGHT OF WAY


LOWLAND CIRCLE - NORTH

REVISED
 3-15-86 Deleted E-40BE #1

RIGHT OF WAY

○ DON M. DRURY &
ALICE DRURY
RT. 4, BOX 50
FT. COLLINS, COLO.

END R.O.W. I 25-3(3)258 SECTION 1
STA. 2978 +89.0

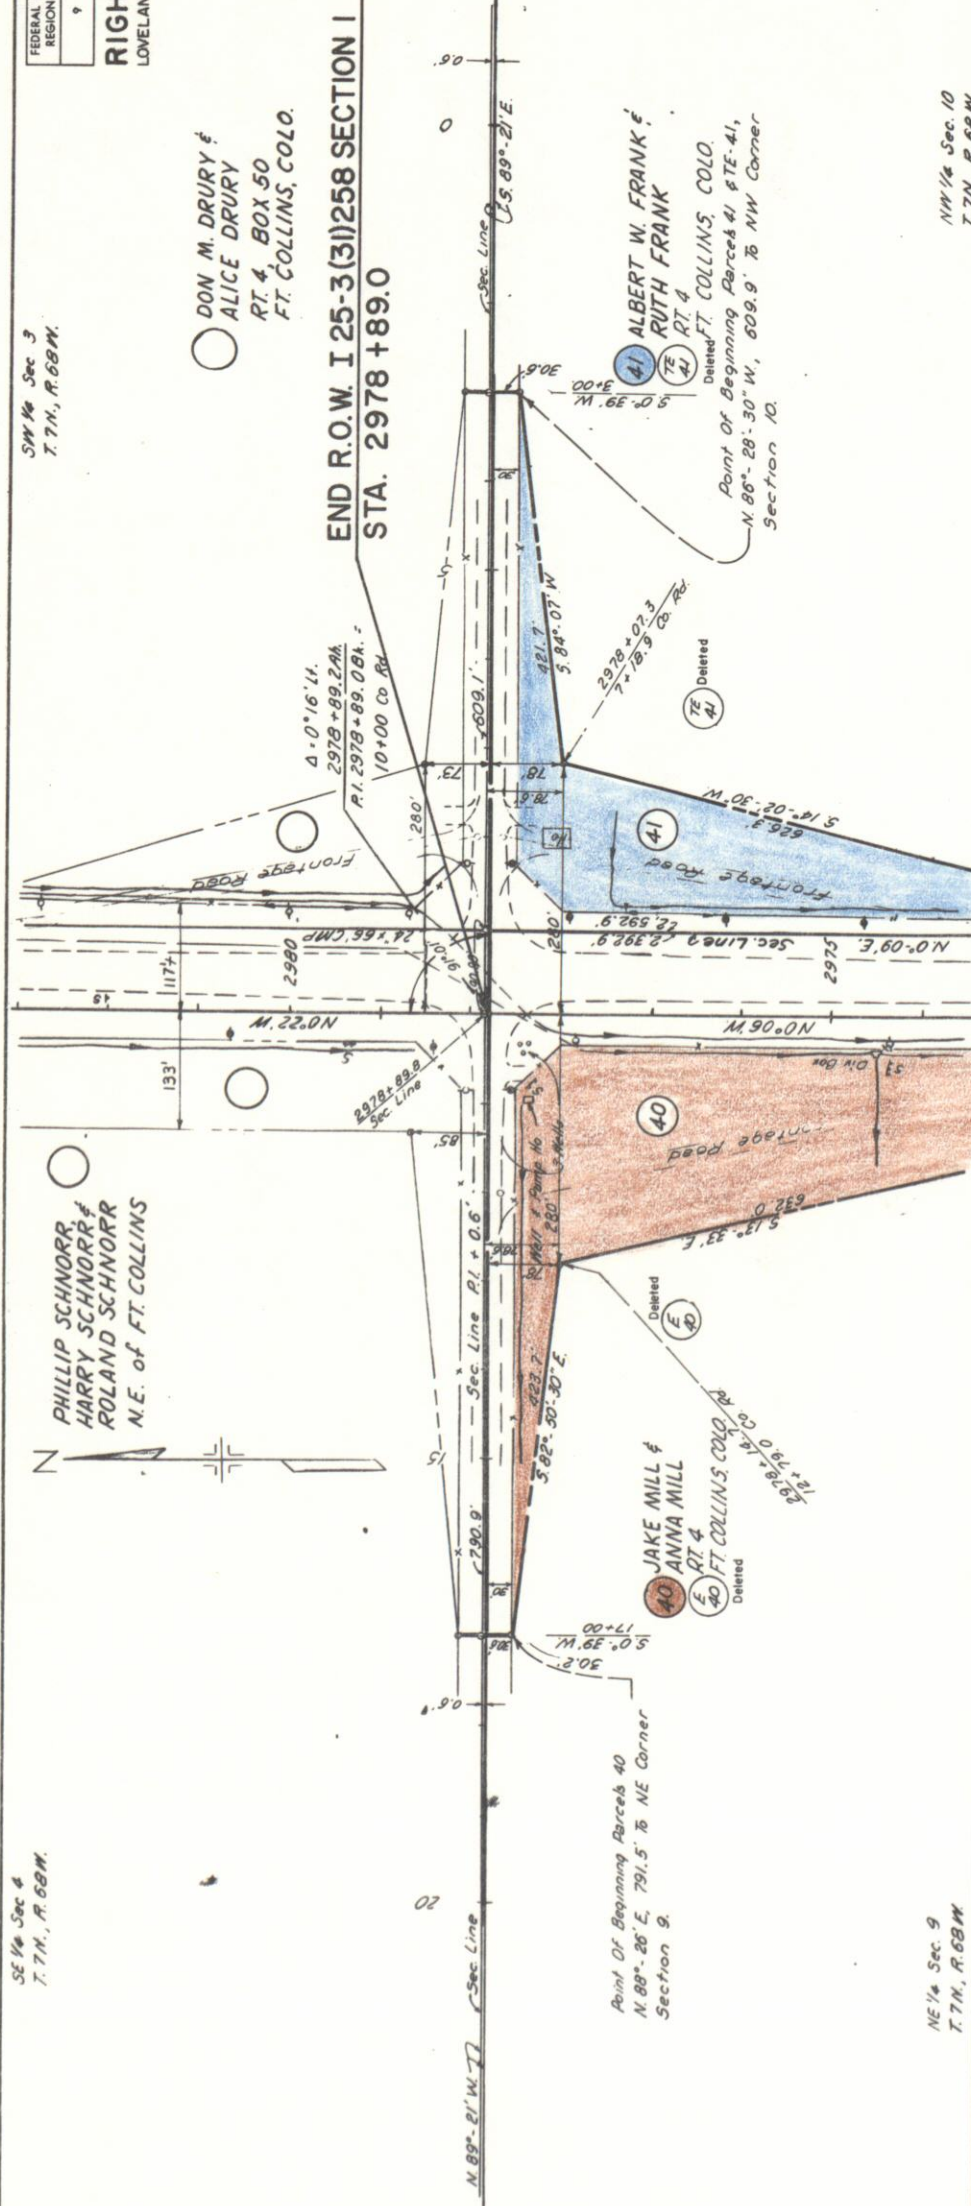

NE 1/4 Sec. 9
T. 7 N., R. 68 W.

NW 1/4 Sec. 10
T. 7N. R. 68W.

PLAN	SUBMITTED	BY	DATE
	PLOTTED ALLOWMENT CHECKED NO. OF WAYS CHECKED		
NOTE BOOK			
NO.			


PROFILE	NO	
	NOTE BOOK	
	SUBVERVED	
	FLOTTED	
	GRADES CHECKED	
	A M - NOTED	
	STRUCTURE NOTAINS CHECKED	
	DATE	

1000

FEDERAL ROAD REGION NO.	DIVISION	PROJECT NO.	SHEET NO.
9	COLORADO	I 25-3(3)258 Section 2	28


3120 11th ST.
BOULDER, COLO.

RIGHT OF WAY
separation present
(Interchange)

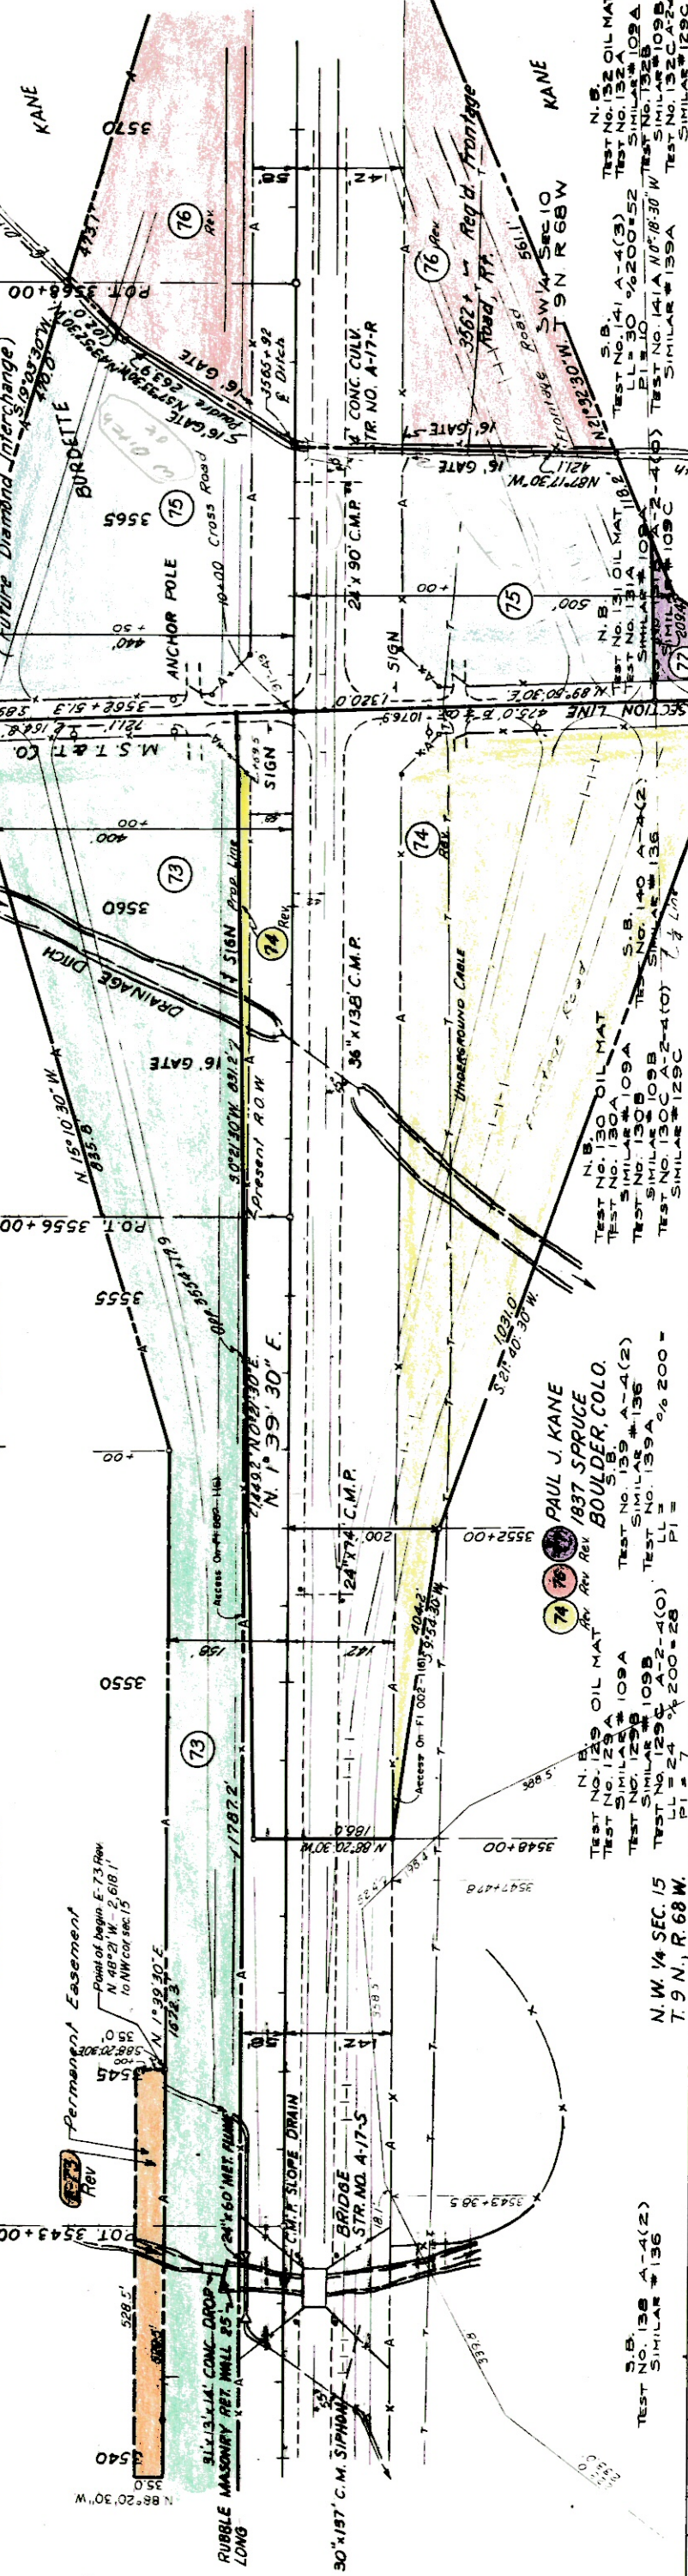

REVISIONS		LP
9-9-64	E-73 Rev	DJL
9-29-64	Revise Access	Def R.M.
5-4-65	74- Rev., 76- Rev., 77- Rev.	


NO	STRUCTURE NOTATIONS CNO
NOTE BOOK	B.M. NOTED
	GRADES CHECKED
	PLOTTED

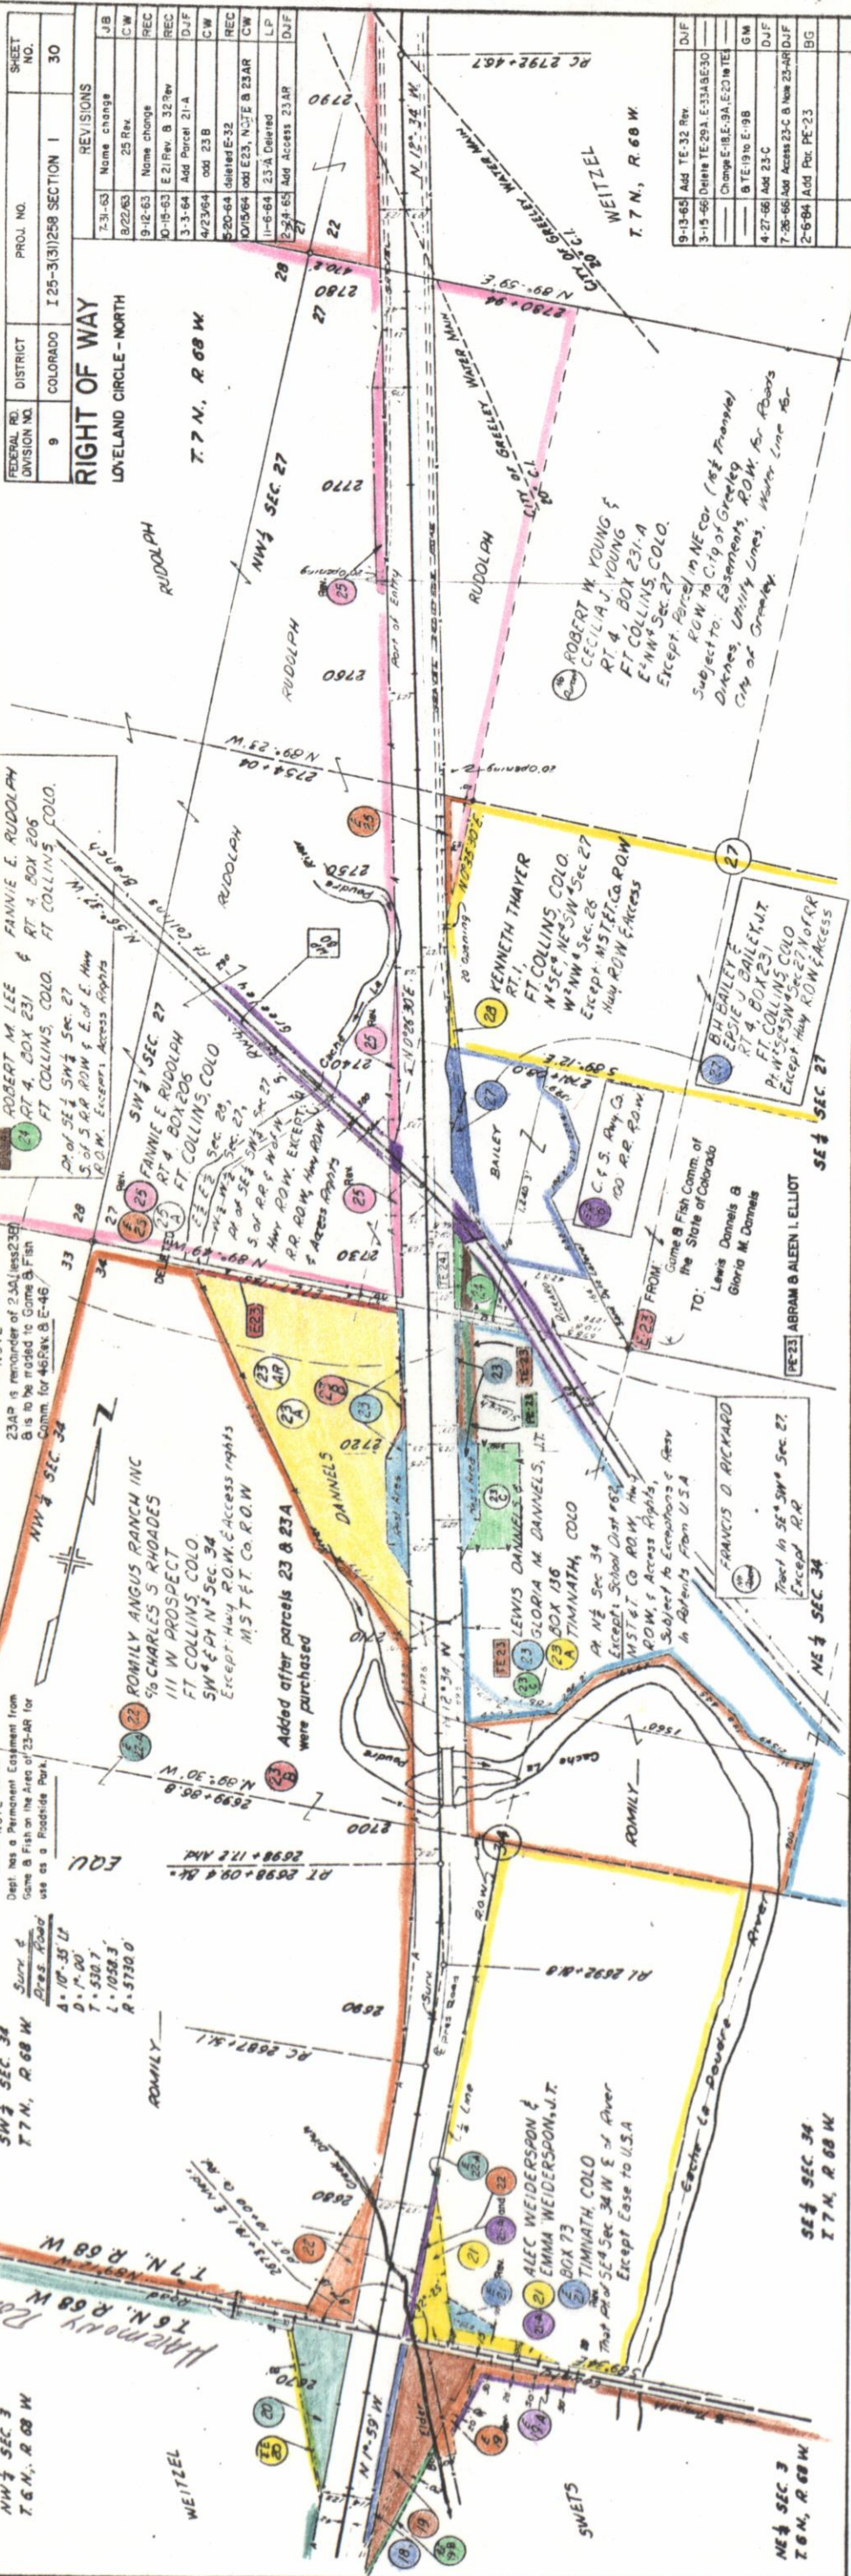

FEDERAL RD DIVISION NO.	DISTRICT	PROJ. NO.	SHEET NO.
9	COLORADO	I 25-3(3)258 SECTION 1	30

REVISIONS	
7-31-63	Name change
8-22-63	25 Rev
9-12-63	Name change
10-15-63	E 21 Rev. B 32 Rev
3-31-64	Add Parcel 21-A
4-23-64	add 23 B
5-20-64	deleted E-32
10-15-64	add E 23, N 23 E & 23 AR
11-6-64	23-A Deleted
1-2-65	23-A Deleted
2-24-65	Add Access 23 AR
	DUF

9-13-65	Add TE-32 Rev
3-15-66	Delete TE-29A, E-33ABE30
	Change E 18 E-3A, E-33ABE30
	B TE 1916 E-98
4-27-66	Add 23 C
7-28-66	Add Access 23 C & New 23-AR DUF
2-6-64	Add Parc PE-23
	BG

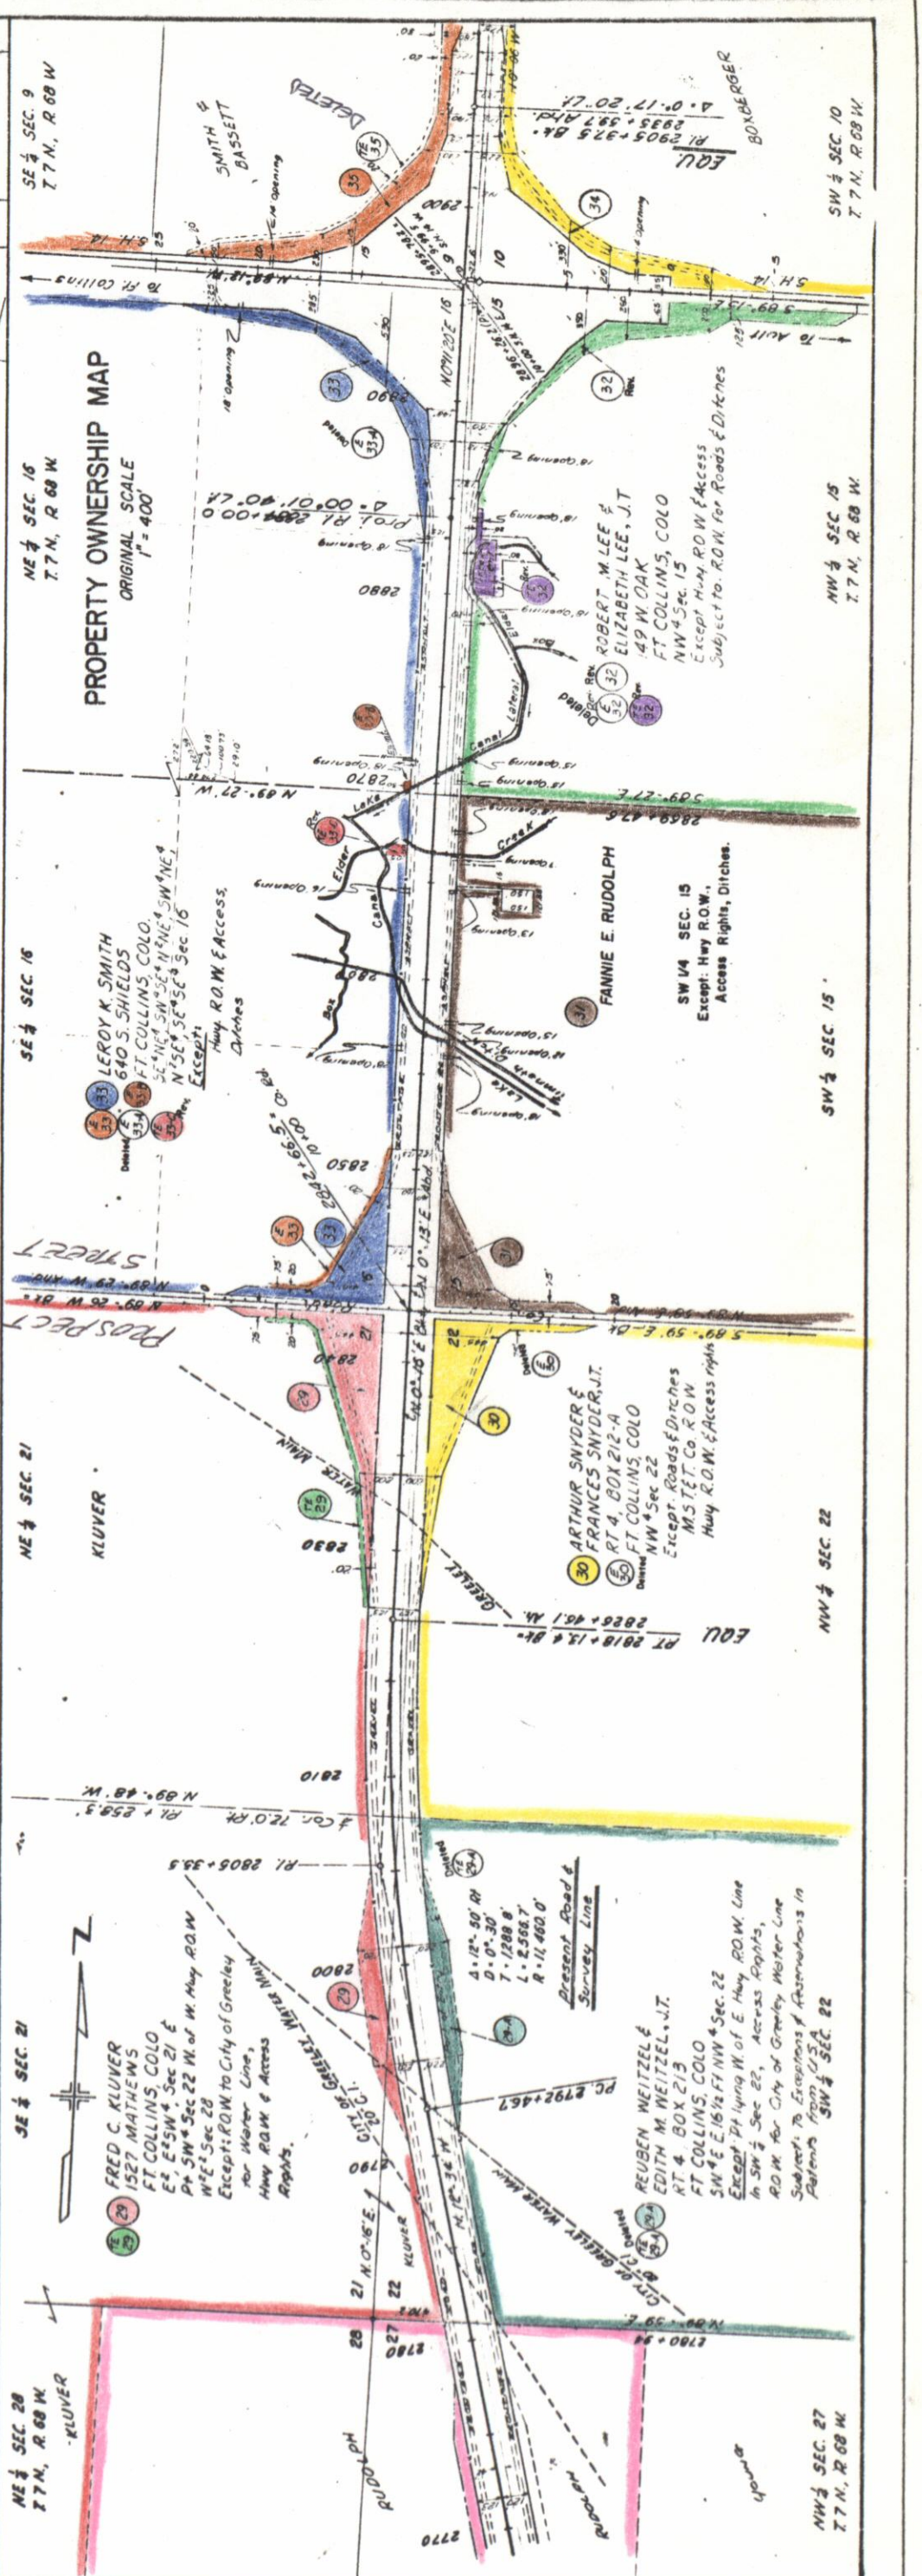

FEDERAL RD DIVISION NO.	DISTRICT	PROJ. NO.	SHEET NO.
9	COLORADO	I 25-3(3)258 SECTION 1	30

REVISIONS	
7-31-63	Name change
8-22-63	25 Rev
9-12-63	Name change
10-15-63	E 21 Rev. B 32 Rev
3-31-64	Add Parcel 21-A
4-23-64	add 23 B
5-20-64	deleted E-32
10-15-64	add E 23, N 23 E & 23 AR
11-6-64	23-A Deleted
1-2-65	23-A Deleted
2-24-65	Add Access 23 AR
	DUF

9-13-65	Add TE-32 Rev
3-15-66	Delete TE-29A, E-33ABE30
	Change E 18 E-3A, E-33ABE30
	B TE 1916 E-98
4-27-66	Add 23 C
7-28-66	Add Access 23 C & New 23-AR DUF
2-6-64	Add Parc PE-23
	BG

