

STATE DEPARTMENT OF HIGHWAYS

DIVISION OF HIGHWAYS—STATE OF COLORADO

CONVENTIONAL SIGNS

County Line
Township or Range Line
Land Lines
Property or Tract Line
City Limits
Railroad
Existing Road
New Road

Control of Access
Access Denied by Deed
Right of Way Line
Protected by Freeway (Virgin Location)
Top of Cuts
Toe of Fills
Barbed Wire Fence
Chain Link Fence
Woven Wire-Combination Fence
Snow Fence
Wood Fence
Deer Fence

Tel. & Telegraph Lines
Electric Lines
Elec. Trans. Tower
Buried Tel. Cable
Buried Electric Cable
Gas Main
Oil Main
Water Main
Sanitary Sewers
Storm Sewers

Road Approaches
Section Corner
Center of Section

Culverts & Drains
Proposed
Existing
Proposed
Existing (To be dashed)

Bridges
(Existing (To be dashed))

PLAN AND PROFILE OF PROPOSED FEDERAL AID PROJECT NO. 1 076-1(48) STATE HIGHWAY NO. 76 ADAMS & WELD COUNTY RIGHT OF WAY

SCALE OF ORIGINAL DRAWINGS

PLAN SHEETS 1"=100'

DETAIL SHEETS 1"=1"

OWNERSHIP MAPS 1"=400'

ROW LENGTH OF PROJECT - 7.964 miles

STA. 571+00.0 BEGIN 176-1(55)27=
STA. 571+00.0 END 176-1(53)24=
30' RT. STA. 571+00.0 ON FI 003-1(2)

END PROJECT 1 076-1(48)
STA. 815+00

STA. 404+00.0 BEGIN 176-1(58)24=
30' RT. STA. 404+00.0 ON FI 003-1(2)

BEGIN PROJECT 1-076-1(46)
STA. 395+00 AH.=
PROJECT FI 003-1(2) BK.

STA. 817+32.36 END 176-1(55)27=
STA. 817+32.36 ON PROJ. 1 805-1(34)27

EQ. STA. 789+40.37 Ah. (MAINLINE)=
STA. 789+51.15 BK. (MAINLINE)

EQ. STA. 606+25.89 Ah. (MAINLINE)=
STA. 606+23.99 Bk. (MAINLINE)

EQ. STA. 521+91.72 Ah. (MAINLINE)=
STA. 522+30.89 Bk. (MAINLINE)

STA. 417+00.00 BEGIN 176-1(53)24 (MAINLINE)
CONSTRUCTION

RIGHT OF WAY
S.H. 7 - HUDSON

REVISIONS			
NO.	DATE	DESCRIPTION	BY
1	8-15-78	Added sheets 1, 2, 2K	TP
2	2-20-80	Add structures	TP
3	5-1-80	and 21, 22	TP
4	8-1-80	Added two sheets 23, 24	TP
5	5-22-81	Added sheet 25	TP
6	10-26-81	and Sheet 24, 1/2	TP

INDEX OF SHEETS

- 1 TITLE SHEET
2-2L TABULATION OF PROPERTIES
3-21 PLAN SHEETS
22-26 OWNERSHIP MAP

STA. 809+00.0 END 176-1(53)24=
STA. 809+00.0 ON 1 805-1(34)27=
STA. 809+00.0 ON FI 003-1(2)

DIVISION OF HIGHWAYS

APPROVED:

CHIEF ENGINEER

DATE

DEPARTMENT OF TRANSPORTATION
FEDERAL HIGHWAY ADMINISTRATION

APPROVED:

DATE

DIVISION ADMINISTRATOR

PROJ. NO.	DISTRICT	PROJ. NO.	SHEET NO.
1	2	3	4

RIGHT OF WAY S. H. 7-HUDSON

C.D.O.H deeded to Josephine Y. Chikuma

r

PARCEL NO.	OWNER	ADDRESS	LOCATION	AREA IN ACRES			PURCHASE DATA					REMARKS
				PARCEL	TO BE ACQUIRED	REMAINDER	LAND	IMPROVEMENTS	DAMAGE	MISC.	TOTAL	
			T.1S., R. 66 W. 6TH PM.			L.T. RT.						
7 ^{Rev}	SPACIOUS LIVING INC.	5800 E. 112 AVE. DENVER, COLO. 80229	N2 SEC. 1	4.016	3.659	84± -						
7A	SPACIOUS LIVING INC.	5500 E. 112 AVE. DENVER, COLO. 80229	NE4 SEC. 1	17.457	17.426	- 25±						
			T.1S., R. 65 W.									
7B	SPACIOUS LIVING INC.	5500 E. 112 AVE. DENVER, COLO. 80229	NW4 NW4 SEC. 6	4.787	4.335	SEE PAR. 1A						
			T.1S., R. 66 W.									
8	FELIX DIAMOND ESTATE MAGGIE DIAMOND	RT. 1 BRIGHTON, COLO. 80601	NE4 NE4 SEC. 1	0.845	0.845	- -						
			T.1S., R. 65 W.									
9 ^{Rev}	MILE HIGH DUCK CLUB C/O SAMUEL S. SHERMAN	1900 1ST NATL BANK BLDG. DENVER, COLO. 80202	N2 NW4 SEC. 6	3.424	2.490	- 184±						
			T.1N., R. 65 W.									
10	ADAM TEN LTD. A JOINT VENTURE	10300 W. 62ND PL. Suite 101 Arvada, COLO. 80004	SE4 SW4 SEC. 31	3.073	2.154	- 103±						
			T.1N., R. 66 W.									
11	W. H. EPPINGER	5800 E. 112TH AVE. DENVER, COLO. 80229	S4 SW4 SEC. 31	16.086	15.510	- 5±						
11R			S² SW4 SEC. 31	4.966	4.966	- -						
			T.1N., R. 65 W.									
12 ^{Rev}	GORDON MCCLAIN	820 CLERMONT ST. #100 DENVER, COLO. 80240	SE4 SE4 SEC. 36	2.167	1.763	141± -						
	JACK D. FEUER											
	H. SOL CERSONSKY											
	BERNARD CERSONSKY											
	C/O JACK D. FEUER											
13 ^{Rev}	LEO SACK, ROBERT SACK & LAWRENCE SACK C/O LEO C. SACK	RT. 4 BOX 0148 BRIGHTON, COLO. 80601	SE4 SE4 SEC. 36	1.138	1.138	- -						

REVISIONS

11-179 Add 11R
5-5-80 Add Address Par 10
0-1-80 Rev 9

WS
WS
11P

R. O. W. TABULATION OF PROPERTIES IN ADAMS & WELD COUNTY S.H. NO. 76 PROJ. I 76-1(48)

SECTION 48	DISTRICT	PNOL NO	SHEET NO	TOTAL SHEETS
9	COLPADO	76-1(48)	28	26

RIGHT OF WAY S. H. 7 - HUDSON

PARCEL NO.	OWNER	ADDRESS	LOCATION	AREA IN ACRES				PURCHASE DATA						REMARKS	NO
				PARCEL	TO BE ACQUIRED	REMAINDER		LAND	IMPROV'TS	DAMAGE	MISC	TOTAL			
						LT. RT.									
13 R	DELETED														
14 Rev	LOCHBUIE CENTER INC.	Rt. 4 BOX 100 BRIGHTON, COLO. 80601	T. 1 N., R. 65 W. SW 4 SW 4 SEC. 31	0.568	0.499	2.31	-								
E-14	FARMERS RESERVOIR & IRRIGATION CO.	80 So. 27th Ave. BRIGHTON, COLO.	NE 4 SW 4 SEC. 31	0.093	0.093									CONSTRUCTION OF A NOISEWALL	E-14
15 Rev	EDWARD L. LUTZ & MYRA J. LUTZ J.T.	Rt. 4 BOX 220 BRIGHTON, COLO. 80601	E 2 SW 4 SEC. 31	2.180	2.180	-	65±								
16	EDWARD L. LUTZ & MYRA J. LUTZ J.T.	Rt. 4 BOX 220 BRIGHTON, COLO. 80601	NE 4 SW 4 SEC. 31	0.159	0.159	7±	-								
16A	PUBLIC SERVICE CO. OF COLO.	P.O. BOX 840 DENVER, COLO. 80201	NE 4 SW 4 SEC. 31	0.277	0.277	2.5±	-								
16B	EDWARD L. LUTZ & Rev. MYRA J. LUTZ J.T.	Rt. 4 BOX 220 BRIGHTON, COLO. 80601	N 2 SEC. 31	8.933	8.345	78±	-								
17	AMELIA HENKEL Rev. WAYNE HENKEL WARREN HENKEL KATHLEEN HENKEL C/O AMELIA HENKEL MARTIN	16539 WELD CO. RD. # 4 BRIGHTON, COLO. 80601	S 2 SE 4 SEC. 30	7.888	7.244	144±	-								
17A	HALBURTON COMPANYS A DELAWARE CORP.	1660 Lincoln St. Suite 2500 DENVER COLO. 80264	NE 4 NE 4 Sec. 31	0.350	0.350	-	57±								
18	KENT A. POWELL	348 WELD CO. RD. # 39 BRIGHTON, COLO. 80601	NW 4 NW 4 SEC. 32	5.783	4.356	-	72±								
19 Rev	GEORGE D. KILKER & MARIAN G. KILKER J.T.	19369 WELD CO. RD. # 4 BRIGHTON, COLO. 80601	SW 4 SW 4 SEC. 29	4.078	3.335	-	92±								
19A	JAMES H. KILKER & GEORGE D. KILKER	Rt. 1, BOX 210 BRIGHTON, COLO. 80601	SW 4 SW 4 SEC. 29	2.117	2.117	-	85±								
20	JAMES H. KILKER	Rt. 1, BOX 210 BRIGHTON, COLO. 80601	W 2 SEC. 29	3.907	3.721	49±	-								
21	GEORGE P. ROTH & ELIZABETH M. ROTH J.T.	19551 I-76 HUDSON, COLO. 80642	N 2 SEC. 29	1.548	1.510	158±	-								

REVISIONS			
6-15-79	Rev. 17, Add. 17A, E-14	1P	
11-17-79	Rev. 15	WS	
6-6-80	More change Rev. 20	WS	
8-8-80	Rev. 19, Add. 19A, PE-19B	WS	
10-20-80	PE-19B ROAD ACCESS	WS	
2/6/81	Moved PE-19B to sheet 21.	WS	

R.O.W. TABULATION OF PROPERTIES IN WELD & ADAMS COUNTY S.H.NO. 76 PROJ. I 76-1(48)

FILLIAL MAP		DISTRICT		PARCEL NO.		SHEET		DATE	
S.D. 30-82		1076-1(48)		20					

RIGHT OF WAY S.H. 7-HUDSON

PARCEL NO.	OWNER	ADDRESS	LOCATION	AREA IN ACRES				PURCHASE DATA					REMARKS
				PARCEL	TO BE ACQUIRED	REMAINDER	LAND	IMPROV'TS	DAMAGE	MISC	TOTAL		
			T.I.N. R. 65 W. 6TH P.M.			LT. RT.							
22	ALBERT R. JOHNSTON	3905 W. 20TH ST. GREELEY, COLO. 80631	SE 4 SEC. 20	2.360	2.360	96±	—						
22A	ALBERT R. JOHNSTON	3905 W. 20TH ST. GREELEY, COLO. 80631	SE 4 SEC. 20	2.295	0.909	—	29±						
23 Rev 2	KENNETH D. LANGE & EDNA L. LANGE J.T.	20033 WELD CO. RD. # 6 HUDSON, COLO. 80642	NW 4 SW 4 SEC. 21	4.682	3.268	—	300±						
24	GLEN BAXSTROM	2485 S. VAUGHN DENVER, COLO. 80232	SE 4 NE 4 SEC. 20	0.245	0.209	58±	—						
25	ROBERT L. CHRISTENSEN & CLEONA B. CHRISTENSEN J.T.	RURAL ROUTE HUDSON, COLO. 80642	SW 4 NW 4 SEC. 21	0.949	0.828	39±	—						
26	EARL KEITHLEY & BONNIE J. KEITHLEY J.T.	1795 E. BRIDGE ST. C/O BRIGHTON FED. SAVING & LOAN ASSN. BRIGHTON, COLO. 80601	SW 4 NW 4 SEC. 21	0.276	0.276	4.5±	—						
27 Rev	STEPHEN J. KORAS JR. MARY C. KORAS J.T.	2772 WELD CO. RD. # 41 HUDSON, COLO. 80642	NW 4 SEC. 21	8.891	8.020	36±	—						
28 Rev	VERNON C. SPAYD & ALICE T. SPAYD T.I.C.	20506 WELD Co. RD. 8 HUDSON, COLO. 80642	N 2 SEC. 21	8.183	8.005	—	215±						
29	STATE OF COLORADO		S 2 SW 4 SEC. 16	12.597	11.657	58±	—						
29A Rev	STATE OF COLORADO		SE 4 SW 4 SEC. 16	1.509	1.294	—	0.2						
29C	"		"	0.925	0.883	See Par. 29							
30 Rev	RICHARD CHAVES & MARGARET CHAVES J.T.	3919 So. PINEHURST CIRCLE DENVER, COLO. 80235	S 4 SE 4 SEC. 16	4.998	4.107	—	730±						

REVISIONS

6-15-79

Per 23

none change

TP

8-14-79

Rev. 28, 29A, 30

TP

10-28-79

Rev. 27

WS

6-6-80

Add Parcel 29C

WS

10-20-80

PAR 30 Rev. Owner Deceased

JS

10-26-81

Rev. 22A, 23

TP

12-31-81

None Chg. Per 30 Rev

TP

8-30-82

Rev. Par. 23 Rev.

GLF

REVISIONS	
6-15-79	Page 23 name change
8-14-79	Rev. 28, 29A, 30
10-24-79	Rev. 27
6-6-80	Add Parcel 29C
10-20-80	PAR. 30 Rev. Owner Deceased
10-26-81	Rev. 22, 23
12-30-81	Name chg. Par. 30 Rev.
8-30-82	Rev. Par. 23 Rev.
6-CE	

FEDERAL ROAD DIVISION NO.	DISTRICT	PRD. NO.	DEPT NO.	TOTAL INETS
0	COLORADO	I 076-1 (42)	20	26

FEDERAL ROAD DIVISION NO.	DISTRICT	PRD. NO.	SHEET NO.	TOTAL SHEETS
0	COLORADO	I 076-1 (92)	20	26

PARCEL NO.	OWNER	ADDRESS	LOCATION	AREA IN ACRES			PURCHASE DATA					REMARKS
				PARCEL	TO BE ACQUIRED	REMAINDER	LAND	IMPROVEMENTS	DAMAGE	MISC.	TOTAL	
			T.I.N., R. 65 W. 6 th PM.			LT. PT.						
31	CLYDE PETERSON & HELEN J. PETERSON J.T.	20573 I-76 HUDSON, COLO. 80642	W2 SEC 4 SEC. 16	0.578	0.578	29±	—					
31A	"	"	"	1.503	1.503	See R.R. 31						
32	LEWIS E. SIMPSON & MALDARINE M. SIMPSON J.T.	20709 I-76 HUDSON, COLO.	NW4 SEC 4 SEC. 16	0.803	0.803	154±	—					
32A	"	"	N 1/2 SE 1/4 Sec. 16	1.300	1.300	See R.R. 32						
33	STATE OF COLORADO		S2 NE4 SEC. 16	1.170	1.170	50±	—					
33A	"		SE 1/4 NE 1/4 Sec. 16	1.887	1.887	See R.R. 33						
34	NO PARCEL			—	—	—	—					
35	JOHN H. BLOBAUM & VIOLA BLOBAUM J.T.	BOX 106 BELLVUE, COLO. 80512	NE4 NE4 SEC. 16	0.641	0.641	110±	—					
35A	"	"	"	0.456	0.456	See R.R. 35						
36	HARRY B. LEE MAN, DECEASED, BY PAUL G. WEST AS PERS. REP. OF THE ESTATE	P.O. BOX 9343 SOUTH DENVER STA. DENVER, COLO.	NW4 NW4 SEC. 15	0.485	0.485	47± 520±						
37	JAMES R. SKIVER & MARY ROSE SKIVER J.T.	21191 I-76 HUDSON, COLO. 80642	SW4 SEC. 10	1.568	1.542	47±	—					
38	MINERVA L. UZELAC	STAR RT. HUDSON, COLO. 80642	NE4 SW4 SEC. 10	0.839	0.839	42±	—					
39	BILL J. WARNER & JOAN L. WARNER	217 S. PARK AVE. FT. LUTON, COLO. 80621	SEC 4 NW4 SEC. 10	1.555	1.555	88±	—					
40	DONALD E. WEHRMAN & RUBIE LEROY WEHRMAN & WILBUR E. WEHRMAN	3030 So. HIGH ST. DENVER COLO.	NE4 NW4 SEC. 10	0.361	0.361	39±	—					
41	DALE E. DUNKER & WAYNE N. DUNKER & JACK MC MILLION	P.O. BOX 402 HUDSON, COLO. 80642	BLK. 57 TOWN OF HUDSON NW4 NE4 SEC. 10	0.361	0.361	0.2±	—					
42	DE MONACO INC.		BLK. 56 TOWN OF HUDSON NW4 NE4 SEC. 10	0.008	0.008	0.9±	—					
42A	DE MONACO INC.		BLK. 56 TOWN OF HUDSON NW1/4 NE1/4 SEC. 10	0.260	0.260	0.2±	—					
46	LAWRENCE E. SCHNELL & GLORIA J. SCHNELL	545 GRAPE ST. HUDSON, COLO. 80642	Lot 22, Blk 56, in Hudson NW1/4 NE1/4 SEC. 10	0.002	0.002	0.141						
REVISIONS												
6-5-79 Name Change, Pg. 32, 42, 43A 1B												
6-6-80 Name Change, Pg. 40, 39, 41, 37 WS												
10-20-82 Pg. 36 Owner Deceased JS												
8-14-81 Item Deleted 45 JS												

R.O.W. TABULATION OF PROPERTIES IN ADAMS & WELD

COUNTY S.H. NO. 76 PROJ. I 76-1 (46)

FEDERAL ROAD DISTRICT	PROJ. NO.	SHEET NO.	TOTAL SHEETS
8	1075-1(46)	2F	26

RIGHT OF WAY S. H. 7 - HUDSON

PARCEL NO.	OWNER	ADDRESS	LOCATION	AREA IN ACRES			PURCHASE DATA					REMARKS
				PARCEL	TO BE ACQUIRED	REMAINDER	LAND	IMPROVEMENTS	DAMAGE	MISC.	TOTAL	
			T.S. R. 66 W. 6TH PM.									
TE-7	SPACIOUS LIVING INC.	5800 E. 112TH AVE. DENVER, COLO.	N2 SEC. 1	0.231								
TE-7A	"	"	NE4 SEC. 1	0.732								
TE-7B	"	"	NE4 NE4 SEC. 1 T1N, R. 65W.	0.069								
TE-10	ADAM TEN LTD. A JOINT VENTURE	10300 W. 62ND PL. ARVADA, COLO.	SE4 SW4 SEC. 31	0.057								FOR A DRIVEWAY
TE-14	LOCHBUIE CENTER INC.	R+1 - 0100, BRIGHTON COLO.	SW4 SW4 SEC. 31	0.080								FOR A CHANNEL IMPROVEMENT
TE-14A	FARMERS RESERVOIR & IRRIGATION COMPANY	80 SO. 27TH AVE. BRIGHTON COLO	NE4 SW4 Sec 31	0.120								
TE-16	EDWARD L. LUTZ & MYRA J. LUTZ J.T.	RT. 4. BOX 220 BRIGHTON, COLO.	N2 SEC. 31	0.591								
TE-16A	"	"	NW4 NE4 SEC. 31	0.017								
TE-16C	"	"	N2 NE4 SEC. 31	0.330								
TE-16C	"	"	N2 NE4 SEC. 31	1.827								
TE-17	AMELIA HENKEL 1/2	18539 WELD CO. RD. 4 BRIGHTON, COLO.	S2 SE4 SEC. 30	0.606								
Rev.	WAYNE HENKEL											
	WARREN HENKEL											
	KATHLEEN HENKEL											
	C/O AMELIA HENKEL MARTIN											
TE-19	DELETED											
TE-19A	DELETED											
Rev.												
TE-19C	MARY ELLEN MCMURRAY & WILLIAM H. MCMURRAY SR	P.O. BOX 161 BRIGHTON, COLO. 80601	SW4 SW4 SEC. 29	0.480								ACCESS
TE-20	JAMES H. KILKER &	RT. 1. BOX 210 BRIGHTON, COLO.	W2 SEC. 29	1.030								FOR A DRIVEWAY
TE-20A	"	"	"	0.098								
TE-20B	"	"	"	0.046								
TE-20C	"	"	"	0.041								
TE-20D	"	"	"	0.023								

R.O.W. TABULATION OF PROPERTIES IN WELD & ADAMS COUNTY S.H. NO. 76 PROJ. I 76 - 1(48)

REVISIONS	DATE	BY	REMARKS
1	8-14-79	ADD	TE-28
2	10-24-79	REV.	TE-27
3	8-6-80	DEL.	TE-3, TE-32, TE-33, TE-35
4		ADD	TE-24, TE-218, TE-221, TE-224
5		TE-228, TE-314, TE-324	
6		TE-328	
7	8/22/80	Change Acres on	TE-33 Rev. U.S.
8	2/6/81	ADD TE-210, Rev.	TE-21 U.S.
9	10/26/81	ADD TE-220, TE-284, Del.	TE-28 TP
10	10/16/84	ADD TE-23	
11	2/1/85	ADD TE-263 Rev.	TE-28A DAZ
12	6/2/85	ADD TE-28C	DAZ

PARCEL NO.	OWNER	ADDRESS	LOCATION	AREA IN ACRES				PURCHASE DATA				REMARKS	NO.
				PARCEL	TO BE ACQUIRED	REMAINDER	LAND	IMPROV' W'TS	DAMAGE	MISC.	TOTAL		
TE-21	GEORGE P. ROTH & ELIZABETH M. ROTH J.T.	19551 I-76	N ² SEC. 29	0.754	—	—							
TE-21A	"	HUDSON, COLO. 80642	N ² SEC. 29	0.028	—	—							
TE-21B	"	"	N ² SEC. 29	0.046	—	—							
TE-21C	"	"	N ² SEC. 29	0.028	—	—							
TE-22	ALBERT R. JOHNSTON	3905 W. 20 TH ST.	SE ⁴ SEC. 20	0.499	—	—							
TE-22A	"	GREELEY, COLO. 80631	SE ⁴ SEC. 20	0.041	—	—							
TE-22B	"	"	SE ⁴ SEC. 20	0.046	—	—							
TE-22C	"	"	SE ⁴ SEC. 20	0.362	—	—							
TE-23	KENNETH D. & EDNA L. LANGE, J.T.	20033 WELD CO. RD. 6, HUDSON, COLO.	NE ¹ / ₄ SW ¹ / ₄ SEC. 21	0.432	—	—						RELOCATE IRRIGATION DITCH	
TE-25	ROBERT L. & CLEONA B. CHRISTENSEN, J.T.	RUBAL RT., HUDSON, COLO.	SW ¹ / ₄ NW ¹ / ₄ SEC. 21	0.009	—	—							
TE-27	STEPHEN J. KORAS & MARY C. KORAS J.T.	2772 WELD CO. RD. 41, HUDSON, COLO.	N ² NW ⁴ SEC. 21	0.255	—	—							
TE-28	DELETED												
TE-28A	VERNON C. SPRAY & ALICE T. SPRAY T.I.C.	20506 WELD Co. RD. 8, HUDSON, COLO.	NE ⁴ SEC. 21	0.781	—	—						DRIVEWAY APPROACH	
TE-28B	VERNON C. SPRAY AND ALICE T. SPRAY T.I.C.		NW ¹ / ₄ SEC. 21	1.998	—	—						ROADWAY APPROACH	
TE-28C	VERNON C. SPRAY AND ALICE T. SPRAY T.I.C.		NW ¹ / ₄ NE ¹ / ₄ SEC. 21	0.106	—	—						DRIVEWAY WIDENING	
TE-29	STATE OF COLORADO		S ¹ / ₂ SW ¹ / ₄ SEC. 16	0.337	—	—							
TE-31	DELETED												
TE-31A	CLYDE PETERSON & HELEN J. PETERSON J.T.	20573 I-76, HUDSON COLO 80642	SW ⁴ SE ⁴ SEC. 16	0.046	—	—							
TE-32	DELETED												
TE-32A	LEWIS E. SIMPSON &	20709 I-76	NW ⁴ SE ⁴ SEC. 16	0.046	—	—							
TE-32B	MALDARINE M. SIMPSON J.T.	HUDSON, COLO. 80642	NW ⁴ SE ⁴ SEC. 16	0.046	—	—							
TE-33	STATE OF COLORADO		S ² NE ⁴ SEC. 16	2.870	—	—							
TE-33A	"		SE ⁴ NE ⁴ SEC. 16	0.024	—	—							
TE-35	DELETED												
TE-36	DELETED												



R.O.W. TABULATION OF PROPERTIES IN WELD & ADAMS COUNTY S.H.NO. 76 PROJ. I 76-1(48) RIGHT OF WAY S.H. 7-HUDSON

PARCEL NO.	OWNER	ADDRESS	LOCATION	AREA IN ACRES			PURCHASE DATA				REMARKS	NO.
				PARCEL	TO BE ACQUIRED	REMAINDER	LAND	IMPROVEMENTS	DAMAGE	MISC.		
			T.I.N., R. 65 W.									
TE-378A	JAMES R. SKIVER	21191 I-76;	SW 1/4 SEC. 10	0.415								
TE-37A	MARY ROSE SKIVER J.T.	HUDSON, COLO. 80642	NE 1/4 SW 1/4 SEC. 10	0.022								
TE-37B	"	"	SW 1/4 SW 1/4 SEC. 10	0.046								
TE-37C	"	"	SW 1/4 SW 1/4 SEC. 10	0.232								
TE-38	MINERVA L. UZELAC J.T.	STAR RT.	NE 1/4 SW 1/4 SEC. 10	0.120								
TE-38A	"	HUDSON, COLO. 80642	NE 1/4 SW 1/4 SEC. 10	0.046								
TE-38B	"	"	NE 1/4 SW 1/4 SEC. 10	0.037								
TE-39	JOHN C. WARNER	217 S. PARK AVE.	SE 1/4 NW 1/4 SEC. 10	0.046								
TE-39A	"	FT. LUPTON, COLO.	E 1/2 NW 1/4 SEC. 10	0.037								
TE-39B	"	"	E 1/2 NW 1/4 SEC. 10	0.017								
TE-43Rev	TOWN OF HUDSON		SW 1/4 NE 1/4 Sec. 10	0.028								
TE-44Rev	ALVIS P. RICE & MARJORIE M. RICE	225 GRAPE ST.	LOT 3 BLK. 73									
		HUDSON, COLO. 80642	SW 1/4 NE 1/4 Sec. 10	0.037								
TE-45	DELETED											

REVISIONS			
6-8-80	Rev. TE-37, 38A, TE-37B, TE-38A	—	WS
—	TE-38B, TE-39A, TE-39B, TE-43	—	WS
—	TE-44, TE-45	—	WS
4/2/81	Rev. TE-43, TE-44, DA TE-45 J.S.		
11/23/81	Added TE-37C		

R.O.W. TABULATION OF PROPERTIES IN ADAMS & WELD

COUNTY S.H. NO. 76 PROJ. I 076-1(48)

FEDERAL ROAD DISTRICT NO.	DIVISION	PROJECT NO.	SHEET NO.
33	COLORADO	I 076-1(48)	21

RIGHT OF WAY S.H. 7 TO HUDSON

PARCEL NO.	OWNER	ADDRESS	LOCATION	AREA IN ACRES				PARCEL NO.	REMARKS
				PARCEL	TO BE ACQUIRED	REMAINDER LEFT	REMAINDER RIGHT		
UE-1	BRIGHTON EAST DEV. COMPANY NO. 2	1690 CHAMBERS RD. AURORA, COLO.	T.1S., R.66W., 6TH E.M., NE 4 SEC. 11	0.974	0.974	181 ±	—		
	TO								
	UNION R.E.A.								
UE-3	JOSEPHINE Y. CHIKUMA TRUSTEE		NE 4 NE 4 SEC. 11	0.037	0.037	—	57 ±		
	TO								
	UNION R.E.A.								
UE-5	BRIGHTON EAST DEV. COMPANY NO. 4	1690 CHAMBERS RD. AURORA, COLO.	SE 4 SEC 2 & SW 4 SEC 1	0.042	0.042	149 ±	—		
	TO								
	UNION R.E.A.								
UE-6	JAMES H. KILKER 1/3	RT.1 BOX 210	Sec 1	2.684	2.684	149 ±	149 ±		
UE-6A	GEORGE D. KILKER 1/3	BRIGHTON, COLO.	SW 4 SEC. 1	0.752	0.752	45 ±	—		
	MARY ELLEN KILKER 1/3								
	TO								
	UNION R.E.A.								
UE-7	SPACIOUS LIVING INC.	5800 E. 112TH AVE DENVER, COLO. 80229	NE 4 Sec. 1 T1S, R.65W	1.342	1.342	—	24 ±		
	TO								
UE-7A	UNION R.E.A.		NW 4 NW 4 Sec. 6	0.215	0.215	—	24 ±		
			T.1N, R.65W						
UE-11	W.H. EPPINGER TO UNION R.E.A.	5800 E. 112TH AVE. DENVER, COLO. 80229	SE 4 SW 4 Sec. 31	0.552	0.552	—	5 ±		
UE-11A	COLORADO DEPARTMENT OF HIGHWAYS		SE 1/4 SW 1/4 SEC. 31, T.1N, R.65W.	0.099	0.099	—	—		EASEMENT TO: UNION RURAL ELECTRIC ASSOCIATION, INC.
UE-12	GORDON MCCLAIN 1/4	820 CLEMONT ST. # 100 DENVER COLO. 80220	SE 4 SE 4 Sec. 36, T1N, R.66W	0.471	0.471	141 ±	—		
	JACK D. FEUER 1/4								
	U. SOL CERSONSKY 3/8								
	BERNARD CERSONSKY 1/8								
	TO								
	UNION R.E.A.								
UE-14	LOCHBUE CENTER INC.	R+1-0100 BRIGHTON, COLO.	T.1N, R.65W.	0.211	0.211	2 ±	—		
	TO UNION R.E.A.								
UE-16	EDWARD L. LUTZ &	RT. 4 BOX 220	NE 4 SW 4 Sec. 31	0.254	0.254	7 ±	—		
UE-16B	MYRA J. LUTZ JT.	BRIGHTON, COLO.	N 2 Sec. 31	2.148	2.148	76 ±	—		
	TO								
	UNION R.E.A.								
UE-15	EDWARD L. LUTZ & MYRA J. LUTZ JT.	RT. 4 BOX 220 BRIGHTON, COLO	E 2 SW 4 Sec. 31	1.393	1.393	—	6		
	TO								
	VESSELS GAS PROCESSING LTD								
	A PARTNERSHIP								

R.O.W. TABULATION OF PROPERTIES IN WELD

COUNTY S.H. No. 76 PROJ. I 076-1(48)

FEDERAL ROAD DISTRICT NO.	DIVISION	PROJECT NO.	SHEET NO.
III	COLORADO	I 076-1(48)	2J

RIGHT OF WAY S.H. 7 To Hudson

PARCEL NO.	OWNER	ADDRESS	LOCATION	AREA IN ACRES				PARCEL NO.	REMARKS
				PARCEL	TO BE ACQUIRED	REMAINDER LEFT	REMAINDER RIGHT		
			T.1N, R.65W. 6th P.M.						
UE-16A	PUBLIC SERVICE CO. OF COLORADO TO UNION R.E.A		NE 1/4 SW 1/4 Sec. 31	0.122	0.122	2.41	-		
UE-17	AMELIA HENKEL 1/2 WAYNE HENKEL } 1/2 WARREN HENKEL } KATHLEEN HENKEL } TO UNION R.E.A	18539 WELD CO. RD # 4 BRIGHTON, COLO.	S 1/2 SE 1/4 Sec. 30	1.296	1.296	14.31	-		
UE-20	JAMES H. KILKER TO UNION R.E.A	Rt. 1 BOX 210 BRIGHTON, COLO.	W 1/2 Sec. 29	1.759	1.759	481	-		
UE-21	GEORGE P. ROTH & ELIZABETH M. ROTH JT. TO UNION R.E.A	19551 I-76 HUDSON, COLO.	N 1/2 Sec. 29	1.276	1.276	1571	-		
UE-22	ALBERT R. JOHNSTON TO UNION R.E.A	3305 W. 20th St. GREELEY, COLO.	SE 1/4 Sec. 20	1.692	1.692	951	-		
UE-24	GLEN BAYSTROM TO UNION R.E.A	2465 S. VAUGHN DENVER, COLO. 80232	SE 1/4 NE 1/4 Sec. 20	0.195	0.195	581	-		
UE-25	ROBERT L. CHRISTENSEN & CLEONA B. CHRISTENSEN JT. TO UNION R.E.A	RURAL ROUTE HUDSON, COLO.	SW 1/4 NW 1/4 Sec. 21	0.475	0.475	3.61	-		
UE-26	EARL KEITHLEY & BONNIE J. KEITHLEY JT. TO UNION R.E.A	1795 E. BRIDGE ST. C/O BRIGHTON FEDERAL SAVING & LOAN ASSN. BRIGHTON, COLO.	SW 1/4 NW 1/4 Sec. 21	0.179	0.178	4.31	-		
UE-27	STEPHEN J. KORAS & MARY C. KORAS JT. TO UNION R.E.A	2772 WELD CO. RD. 41 HUDSON, COLO.	NW 1/4 Sec. 21	0.708	0.708	351	-		

REVISIONS

5-5-79	New Sheet	T.P.
9-10-79	Rev. UE-25	WS
10-24-79	Add UE-27 Rev UE-27	WS
5-6-80	Name Change UE-20	WS

FEDERAL BUREAU OF INVESTIGATION	PROJECT NO.	SHEET NO.
DIVISION		
YIELD	1076-1(48)	2K

四六

[illegible]

R. O. W. TABULATION OF PROPERTIES IN WELD & ADAM COUNTY S.H. NO. 76 PROJ. I 76-1(48)

FEDERAL ROAD REGION NO.	DIVISION	PROJECT NO.	SHEET NO.
XIII	COLORADO	1076-1(45)	2L

RIGHT OF WAY S. H. 7 - HUDSON

[illegible]

FEDERAL ROAD REGION NO.	DIVISION	PROJ. NO.	SHEET NO.	TOTAL SHEETS
VIII	COLORADO	I 076-1(48)	4	26

RIGHT OF WAY
S.H. 7-HUDSON

REVISIONS			
6-15-79	Added UE-5, UE-6 & UE-6A		—
—	Del. E-5		TP
1-2-80	Rev TE-6, TE-6B, Del. TE-6A		WS

2 805 COMPANY
AGENERAL PARTNERSHIP
% FULLER & COMPANY
1 PARK CENTRAL
1515 ARAPAHOE ST.
DENVER, COLO.

UE-5 BRIGHTON EAST DEVELOPMENT
COMPANY NO. 4
TO
UNION R.E.A.

5 BRIGHTON EAST DEVELOPMENT
COMPANY NO. 4
1690 CHAMBERS RD.
AURORA, COLO.


DELETED C.D.O.H.

(E-5)
TO
BRIGHTON EAST DEVELOPMENT
COMPANY NO. 4

Curve Data
 $\Delta = 21^{\circ}53'00''$ Lt
 $D = 5^{\circ}00''$
 $T = 221.53'$
 $L = 437.67'$
 $R = 1145.92'$

SE 1/4 Sec 2
T.1S. R.66W.

Curve Data
 $\Delta = 59^{\circ}05'15''$ Rt
 $D = 7^{\circ}00''$
 $T = 463.92'$
 $L = 844.12'$
 $R = 818.51'$

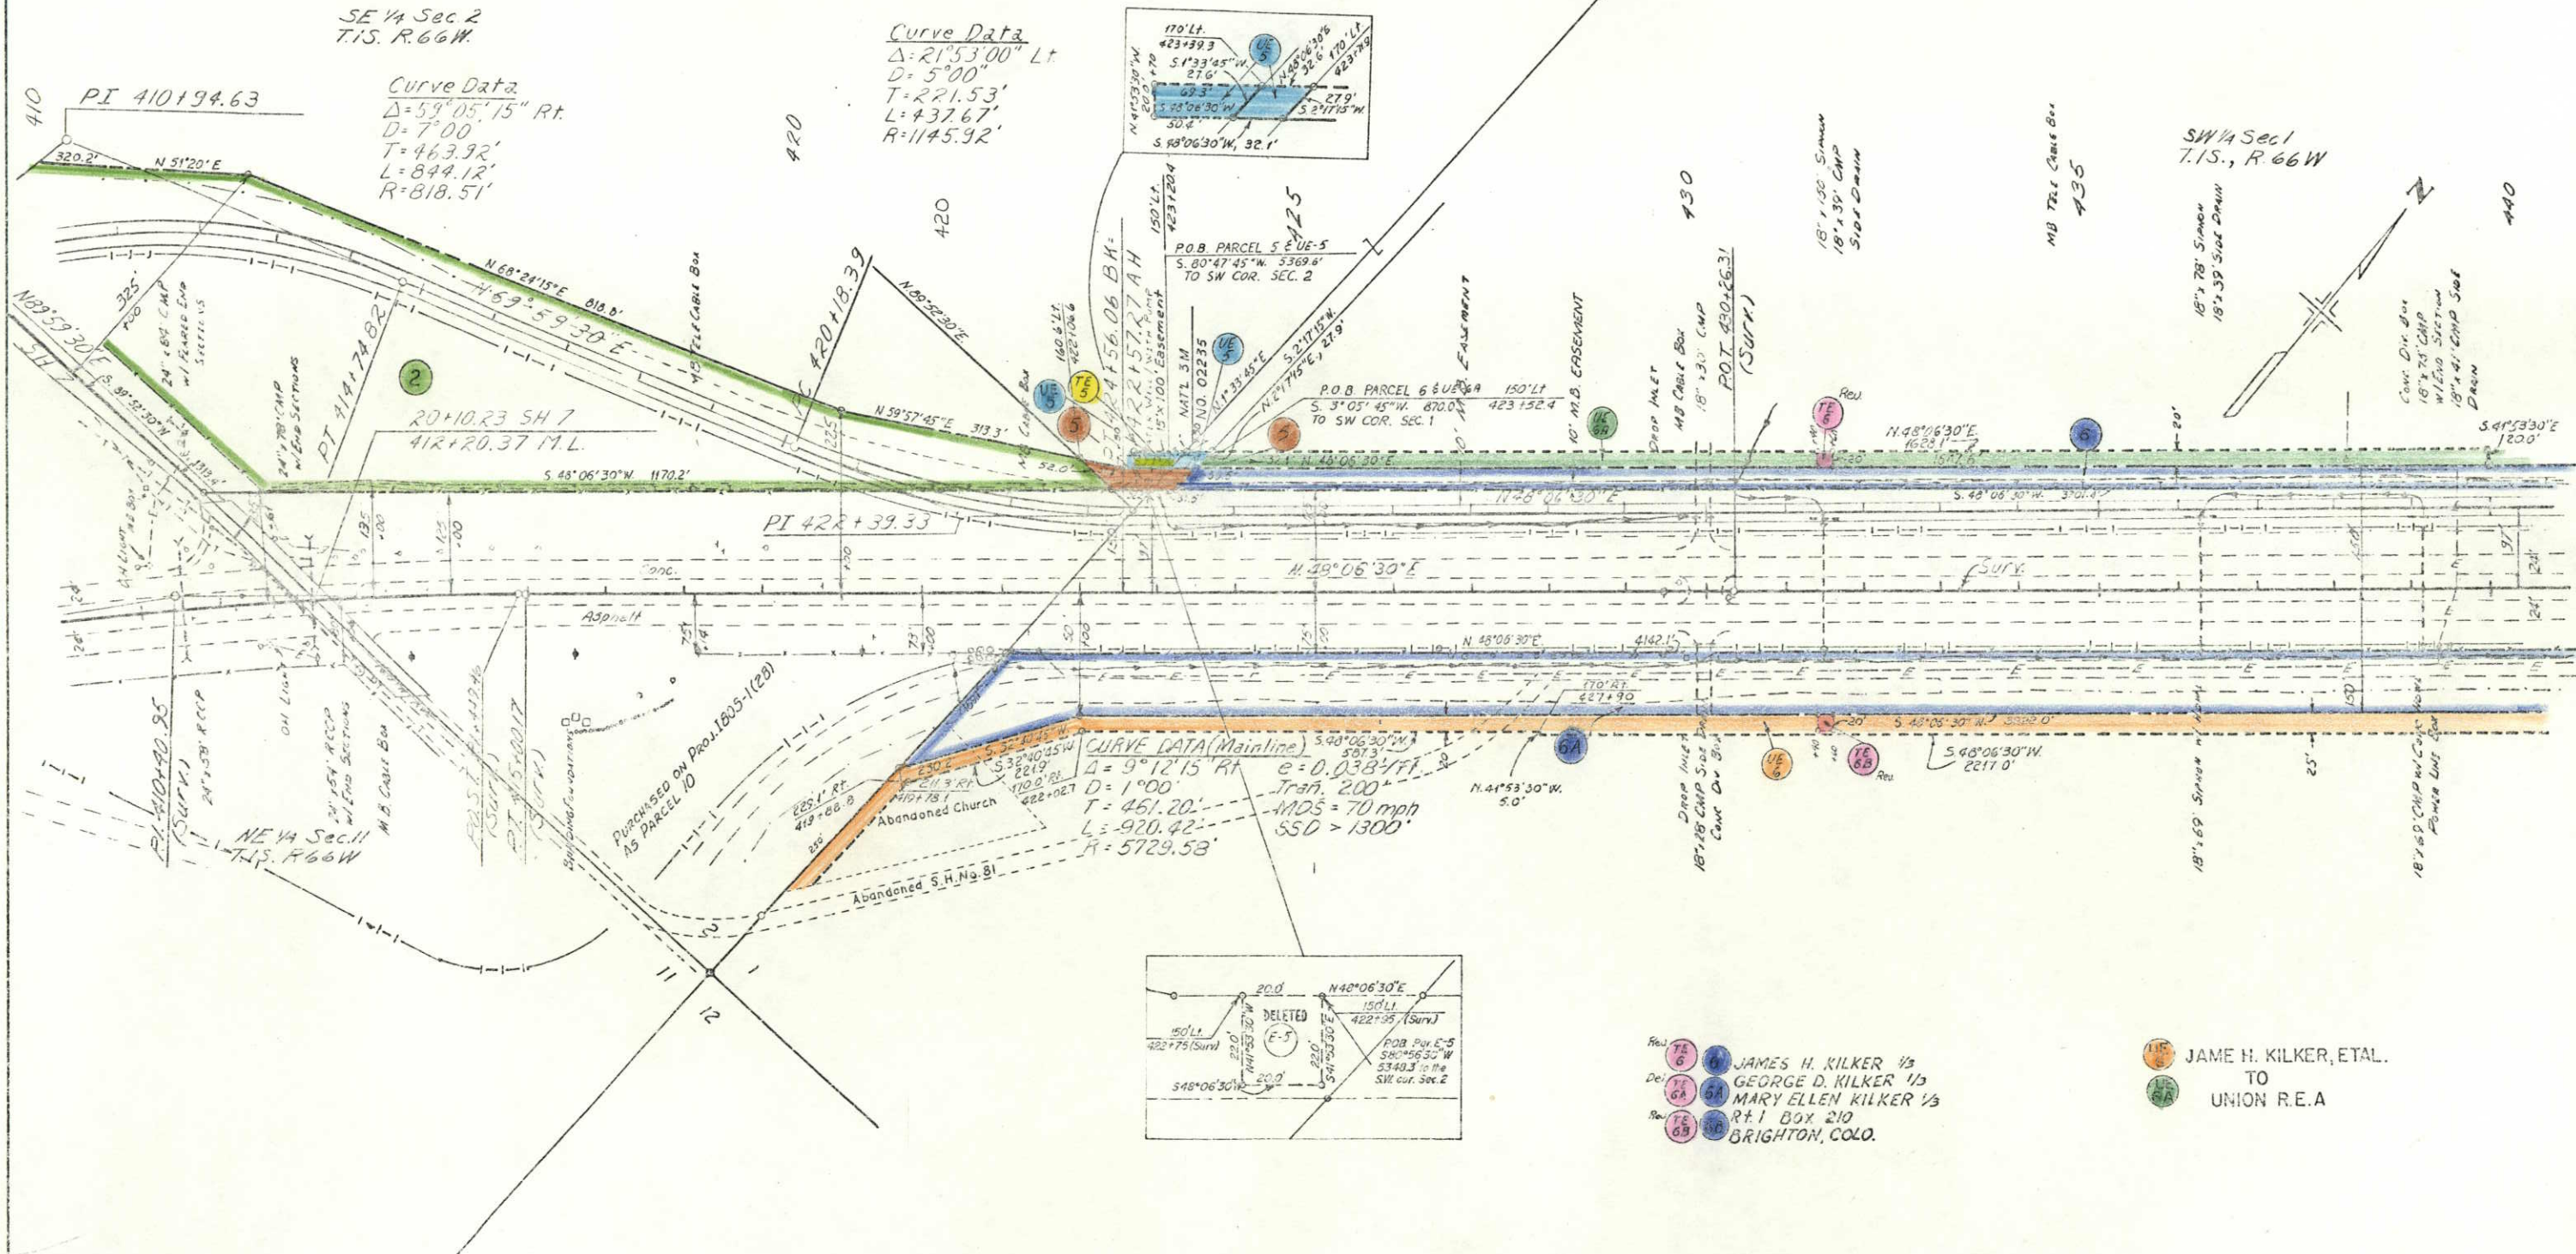

FEDERAL ROAD REGION NO.	DIVISION	PROJ. NO.	SHEET NO.	TOTAL SHEETS
VI	COLORADO	1076-1(48)	5	

REVISIONS			
6-15-79	Added UE-1, UE-3 & UE-6	TP	
11-9-79	Del TE-1, Add E-1	WS	
2-20-80	Extend 12' x 3' x 43' C.B.C.	GC	
12-8-83	Add note Par. 4R	BG	


RIGHT OF WAY
S.H. 7-HUDSON

2 805 COMPANY
A GENERAL PARTNERSHIP
410 FULLER & COMPANY
1 PARK CENTRAL
1515 ARAPAHOE ST.
DENVER, COLO.

1 BRIGHTON EAST DEVELOPMENT
COMPANY NO. 2
1690 CHAMBERS RD.
AURORA, COLO.

6B JAMES H. KILKER 1/3
GEORGE D. KILKER 1/3
MARY ELLEN KILKER 1/3
Rt. 1 BOX 210
BRIGHTON, COLO.

UE 8 JAMES H. KILKER, ETAL.
TO
UNION R.E.A.

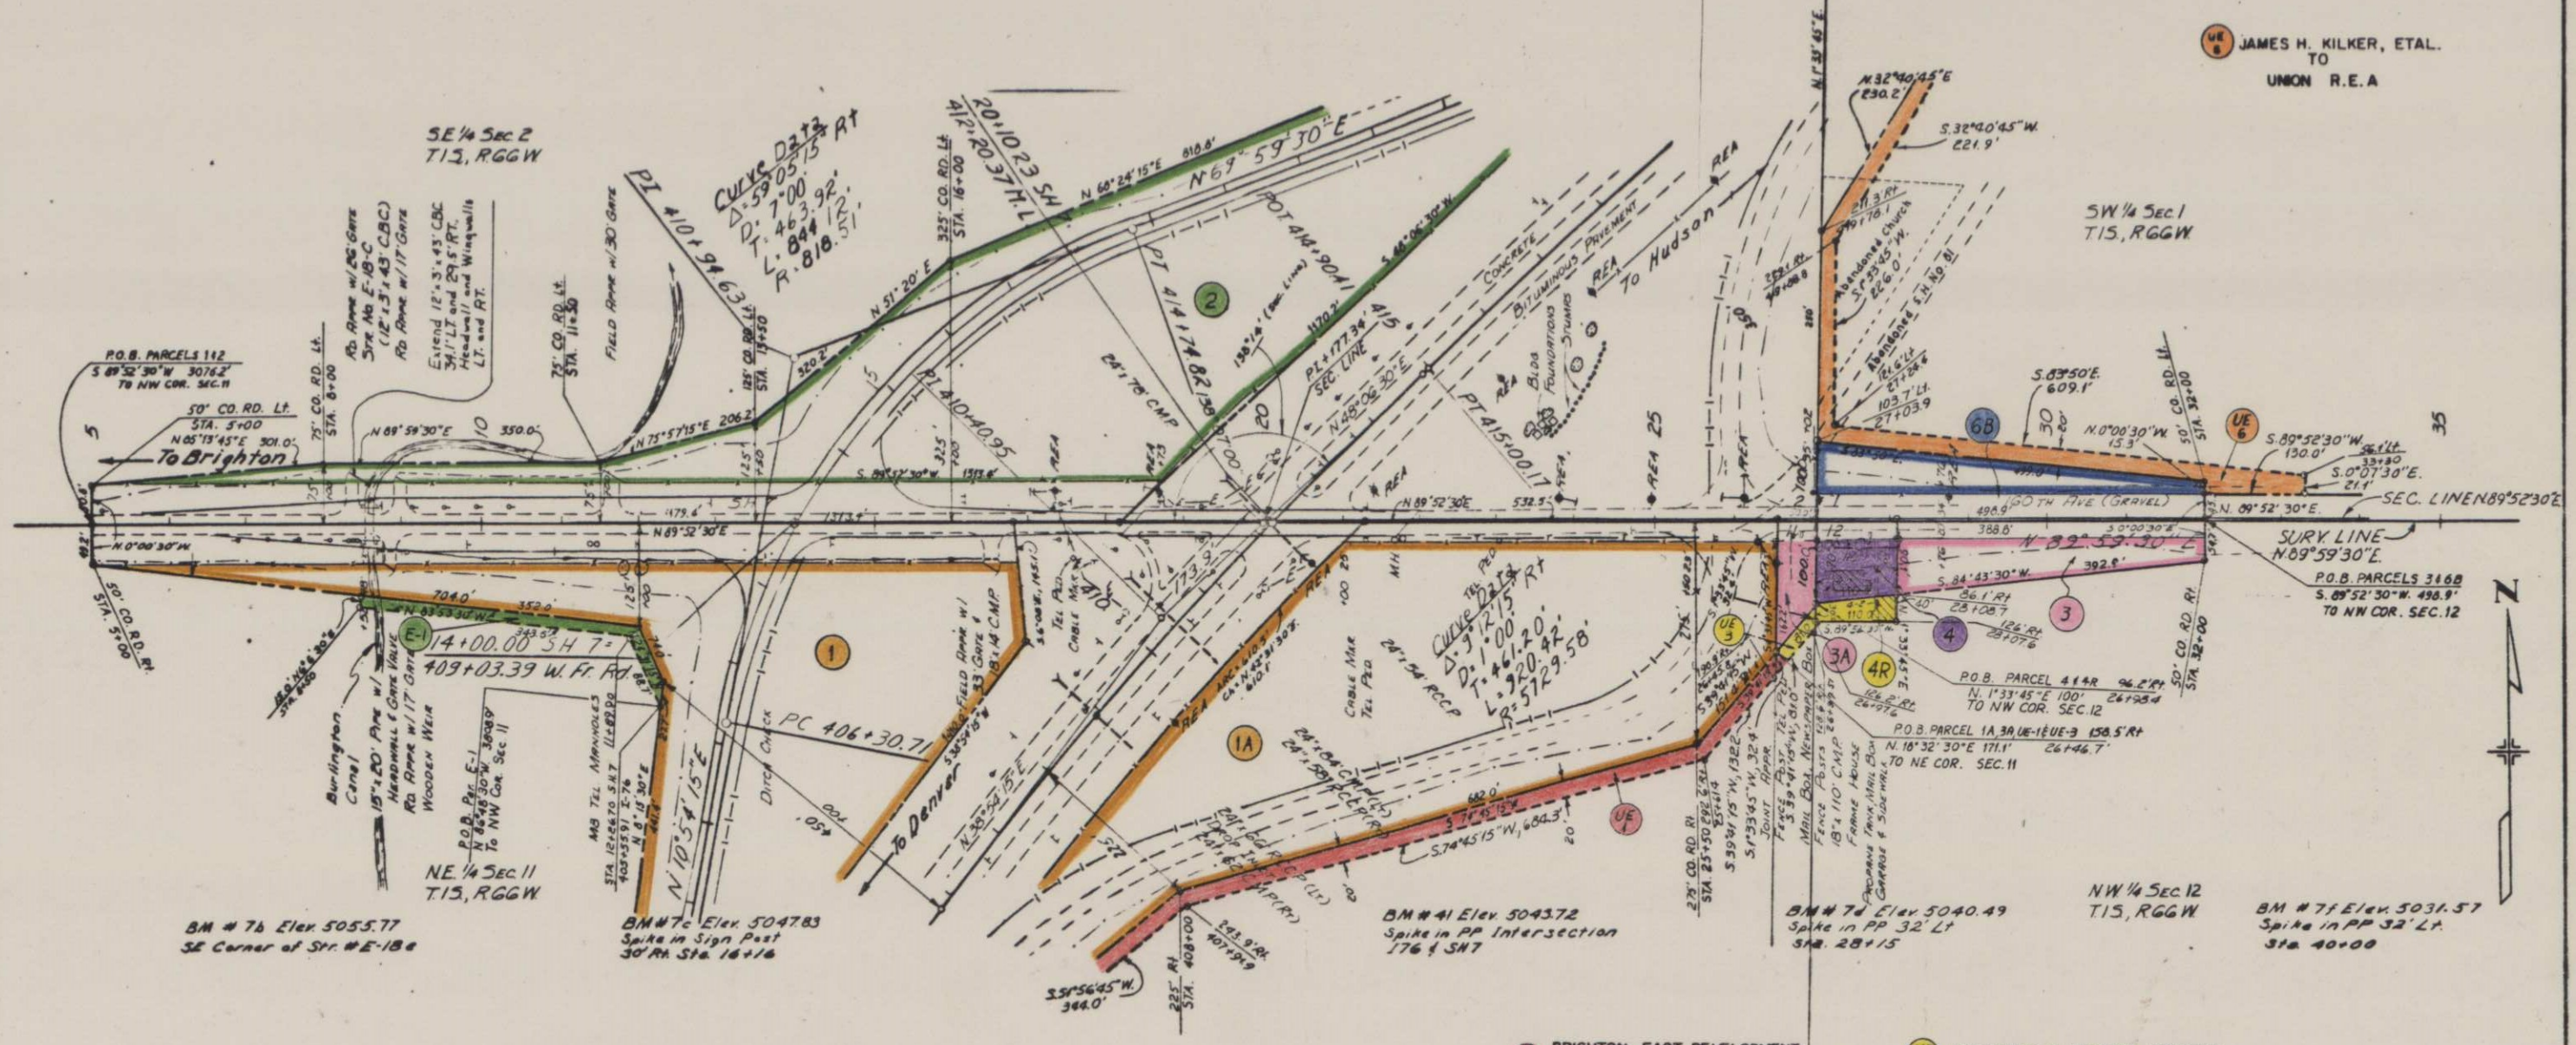

BM # 7b Elev. 5055.77
SE Corner of Str. # E-18a

BM # 7c Elev. 5047.83
Spike in Sign Post
30' Rt Sta. 16+16

BM # 4i Elev. 5043.72
Spike in PP Intersection
176' & SH7

BM # 7d Elev. 5040.49
Spike in PP 32' Lt
Sta. 28+15

BM # 7f Elev. 5031.57
Spike in PP 32' Lt
Sta. 40+00

3 JOSEPHINE Y. CHIKUMA TRUSTEE
3A

4 JOSEPH A. SAVA, Jr. &
MARGARET L. SAVA
4R


UE 1 BRIGHTON EAST DEVELOPMENT
COMPANY NO. 2
TO
UNION R.E.A.

UE 3 JOSEPHINE Y. CHIKUMA TRUSTEE
TO
UNION R.E.A.

Note: Parcel 4R conveyed from C.D.O.H. to
Josephine Y. Chikuma

FEDERAL ROAD REGION NO.	DIVISION	PROJ. NO.	SHEET NO.	TOTAL SHEETS
VIII	COLORADO	1 076-1(48)	6	26

RIGHT OF WAY		
S.H. 7-HUDSON		
REVISIONS		
6-5-79	Added UE-6 & UE-7	TP
1-2-80	Rev. TE-6C, TE-6D	WS
6/22/81	Add const. limit	JS

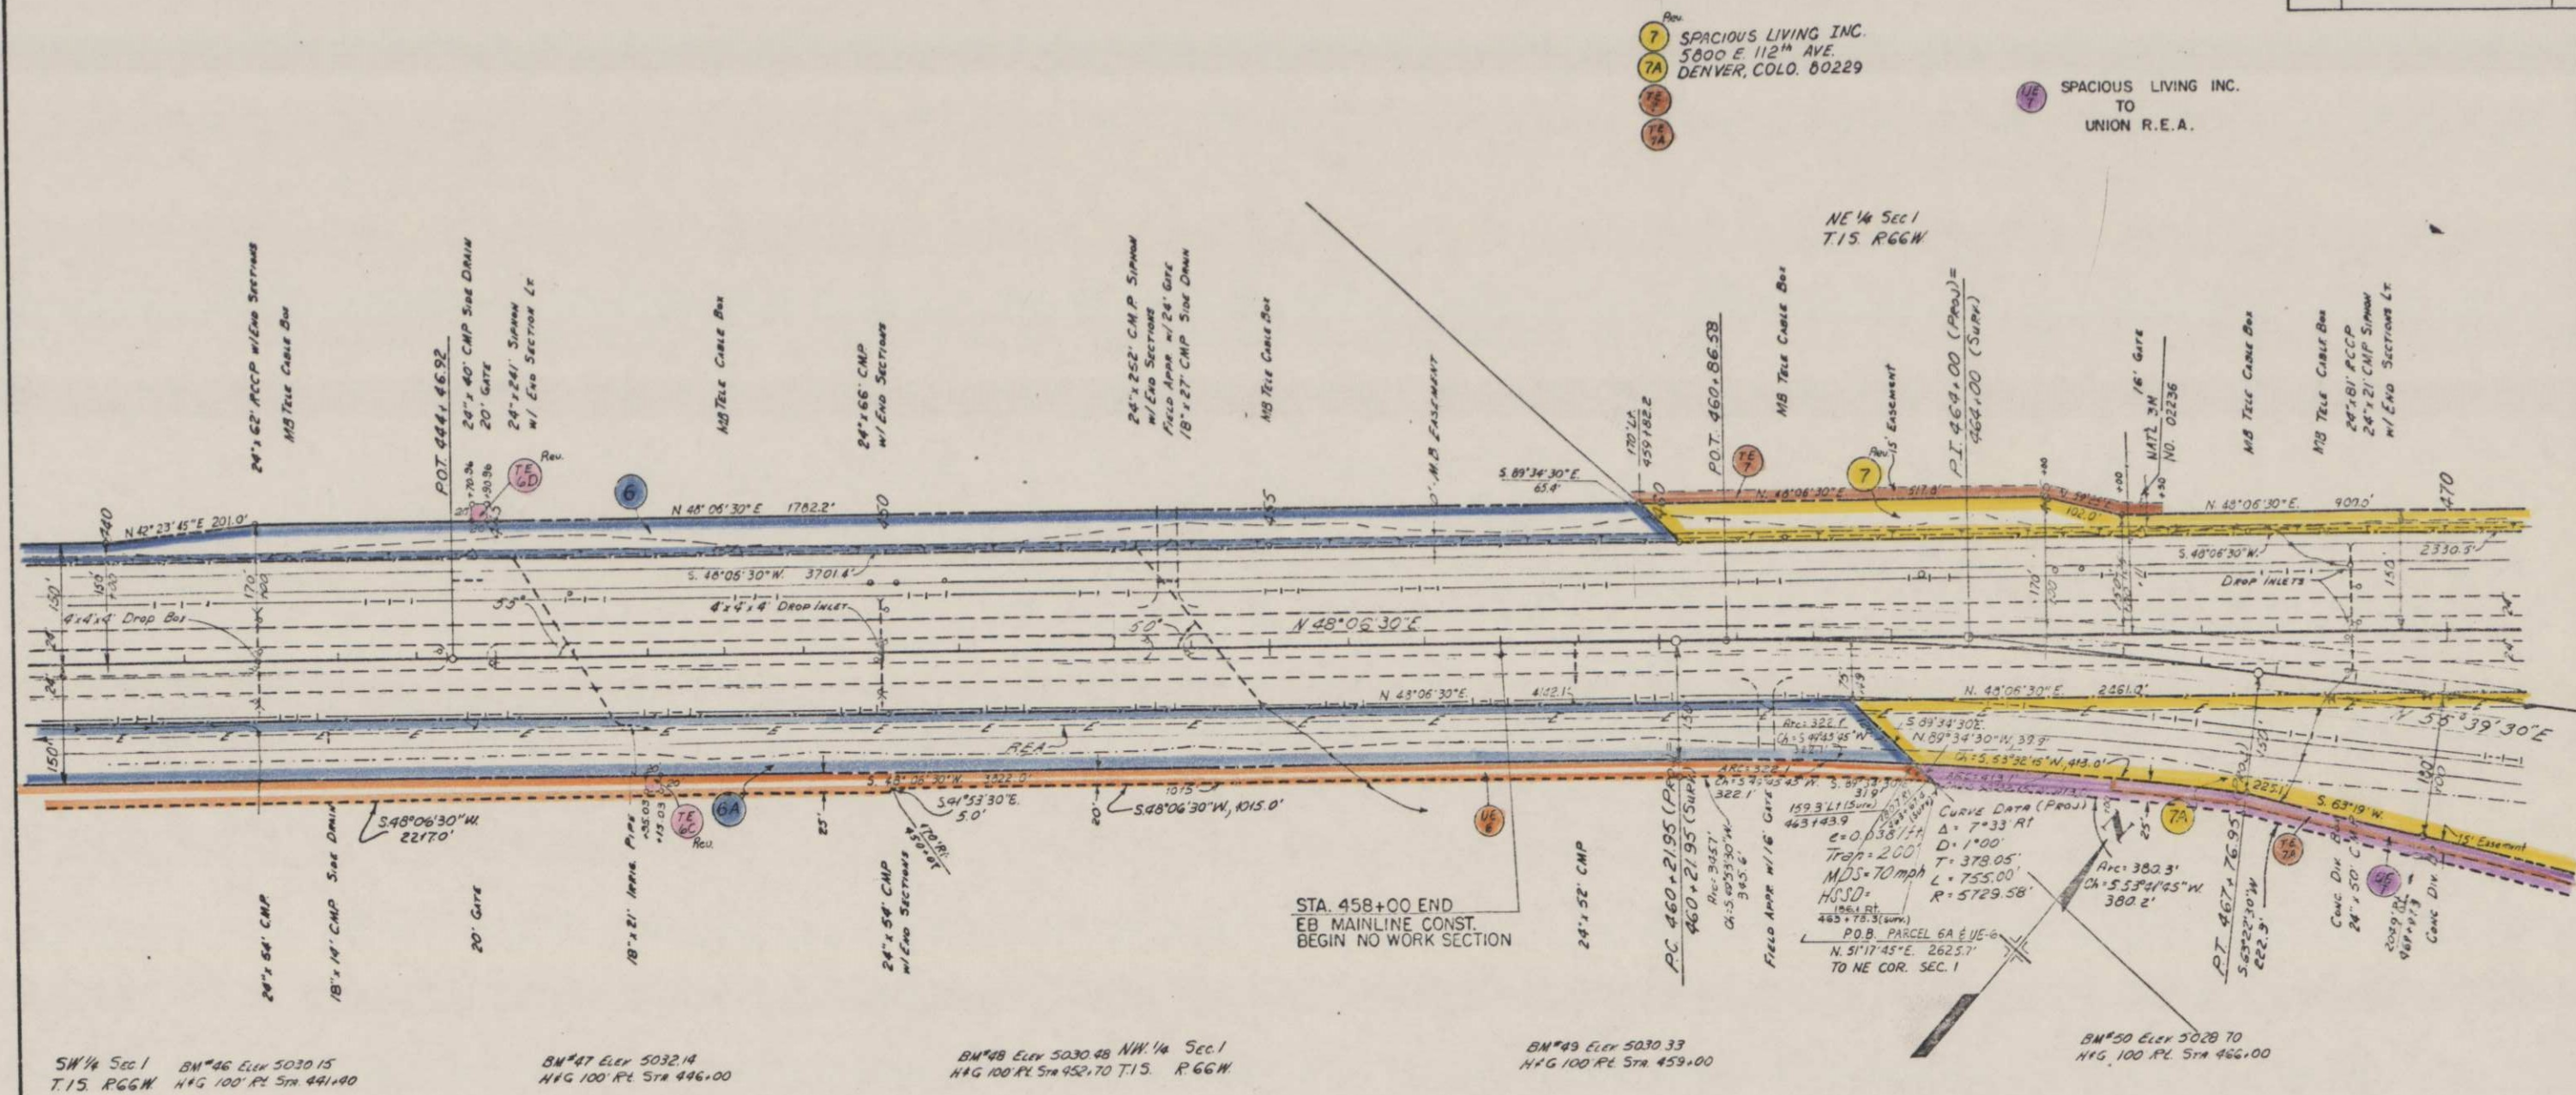

SW 1/4 Sec 1
T.15. R.66W

BM 46 Elev 5030.15
H+G 100' PL Sta 441+90

BM 47 Elev 5032.14
H+G 100' PL Sta 446+00

BM 48 Elev 5030.48 NW 1/4 Sec 1
H+G 100' PL Sta 452+70 T.15. R.66W

BM 49 Elev 5030.33
H+G 100' PL Sta 459+00


Rev. JAMES H. KILKER 1/3
Del. GEORGE D. KILKER 1/3
Rev. MARY ELLEN KILKER 1/3
Rev. R+1 BOX 210
Rev. BRIGHTON, COLO.

JAMES H. KILKER, ETAL.
TO
UNION R.E.A.

FEDERAL ROAD REGION NO.	DIVISION	PROJ NO.	SHEET NO.	TOTAL SHEETS
VII	COLORADO	1076-1(48)	7	26


REVISIONS				
6-15-79	Added TE-14, UE-14			TP
11-1-79	Added UE-7, UE-7A, UE-11, UE-12			WS
2-20-80	Add Ramp, Structures			GCF
6-6-80	Delete Access Parcel 7, 12, Add Topog.			WS

RIGHT OF WAY
S.H. 7-HUDSON

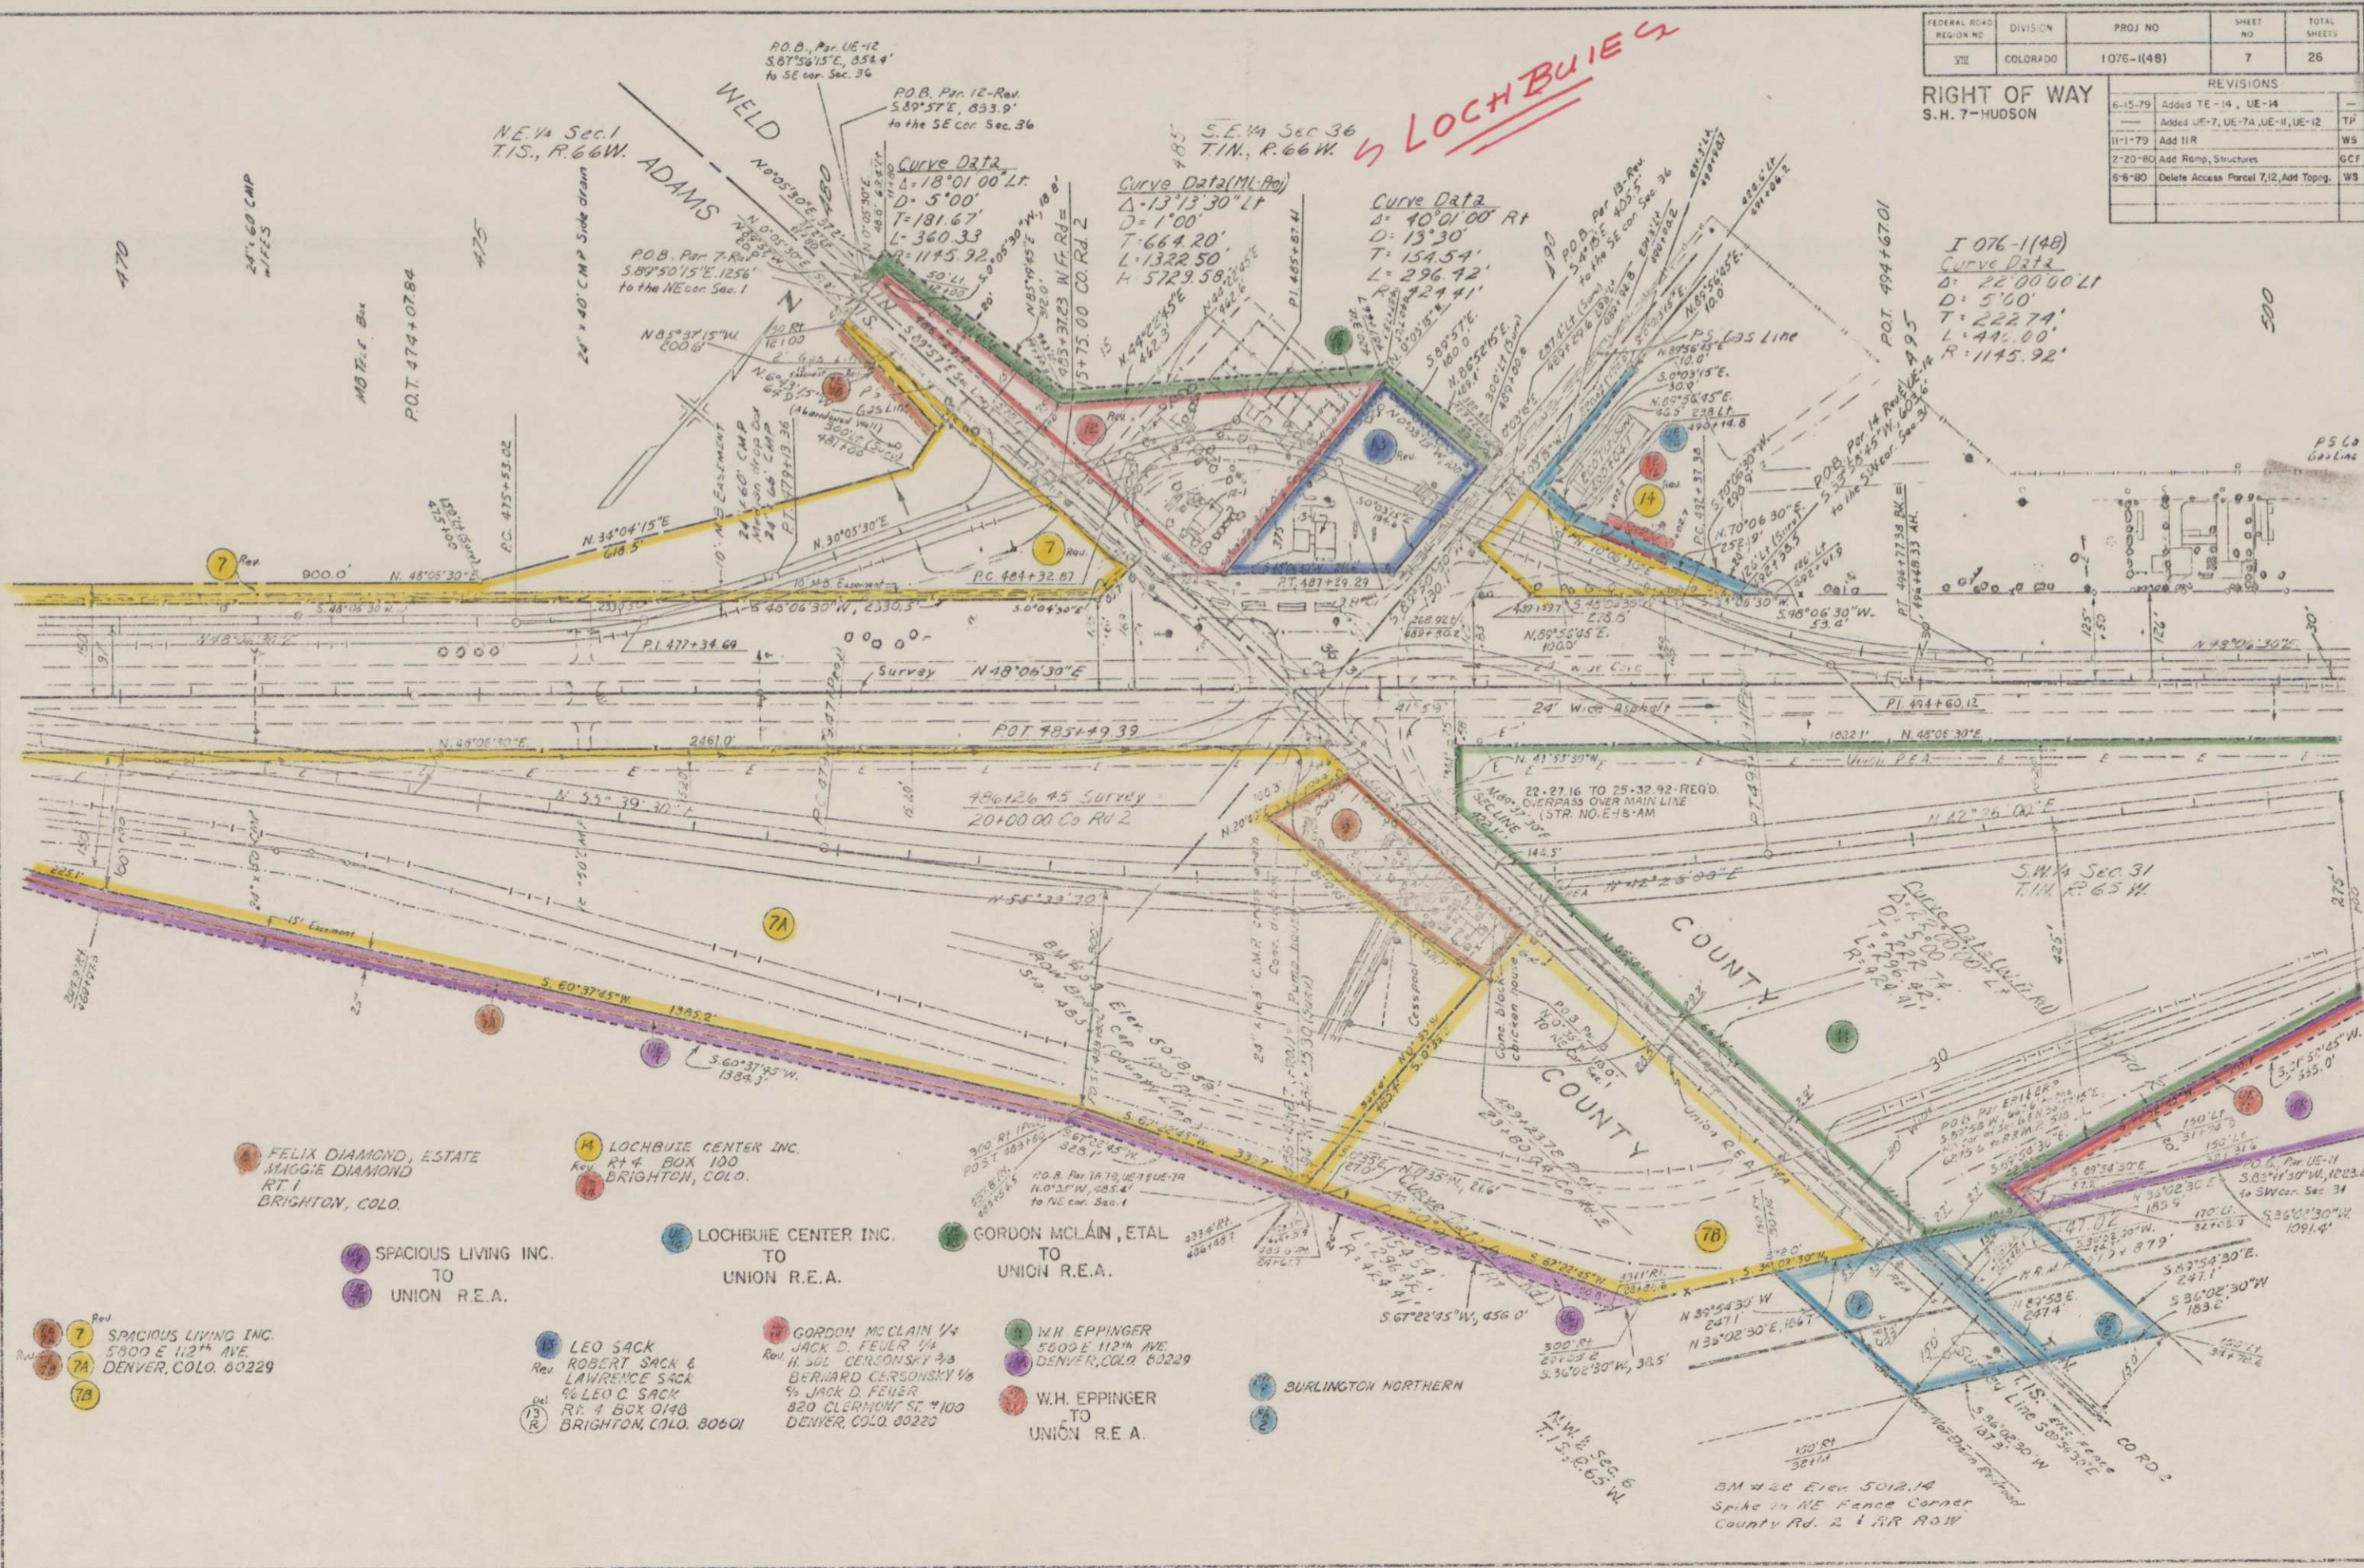

REVISIONS	
6-15-79	Changed offset
9-10-79	Add Subdivision Por. 10
10-24-79	Add TE-10
2-20-80	Add Structure
6-6-80	Add Topog.
10-1-80	Rev. 9, Add. NOTE

Co. Rd. #2

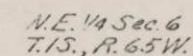

Rev.
9 MILE HIGH DUCK CLUB
c/o SAMUEL S. SHERMAN
1900 1st NAT'L BANK BLDG
DENVER, COLO. 80202

NOTES: EXCEPT 0.216 ACRES IN THE R.O.W.
OF THE DEENE CANAL AND THE BOWLES
BUFFE DEEP DITCH

FEDERAL ROAD REGION NO.	DIVISION	PROJ NO.	SHEET NO.	TOTAL SHEETS
VII	COLORADO	I 076-1(48)	10	26

RIGHT OF WAY
S.H.7-HUDSON

REVISIONS			
6-5-79	Rev. Par. 16B, 17 & TE-17 & TE-68	—	—
—	Added UE-16B & UE-17	TP	—
2-20-80	Enlarge Lake	GCF	—
6-6-80	Correct Access, Show Overlap	WS	—
6/22/81	Add Str. No.'s	JS	—

Rev. 16B EDWARD L. LUTZ &
MYRA J. LUTZ J.T.
RT. 4 BOX 220
BRIGHTON, COLO.
TE 16A
TE 16B
TE 16C
Rev.

Rev. 16B EDWARD L. LUTZ &
MYRA J. LUTZ J.T.
TO
UNION R.E.A.

Rev. 17 AMELIA HENKEL, ETAL.
TO
UNION R.E.A.


Rev. 17 AMELIA HENKEL 1/2
WAYNE HENKEL 1/2
WARREN HENKEL 1/2
KATHLEEN HENKEL 1/2
1/4 AMELIA HENKEL MARTIN
16539 WELD CTY. RD #4
BRIGHTON, COLO.

Curve Data
 $\Delta = 27^{\circ}00'00''$ LT.
 $D = 7^{\circ}00'$
 $T = 196.51'$
 $L = 385.71'$
 $R = 818.51'$

Curve Data
 $\Delta = 18^{\circ}21'16''$ RT.
 $D = 8^{\circ}30'$
 $T = 108.30'$
 $L = 215.33'$
 $R = 674.01'$
 $N 22^{\circ}55'W, 119.5'$


Curve Data
 $\Delta = 34^{\circ}38'44''$ RT.
 $D = 7^{\circ}00'$
 $T = 255.29'$
 $L = 444.74'$
 $R = 818.51'$
 $N 54^{\circ}13'45''E$

S.E. 1/4 Sec. 30
T.1N., R.65W.

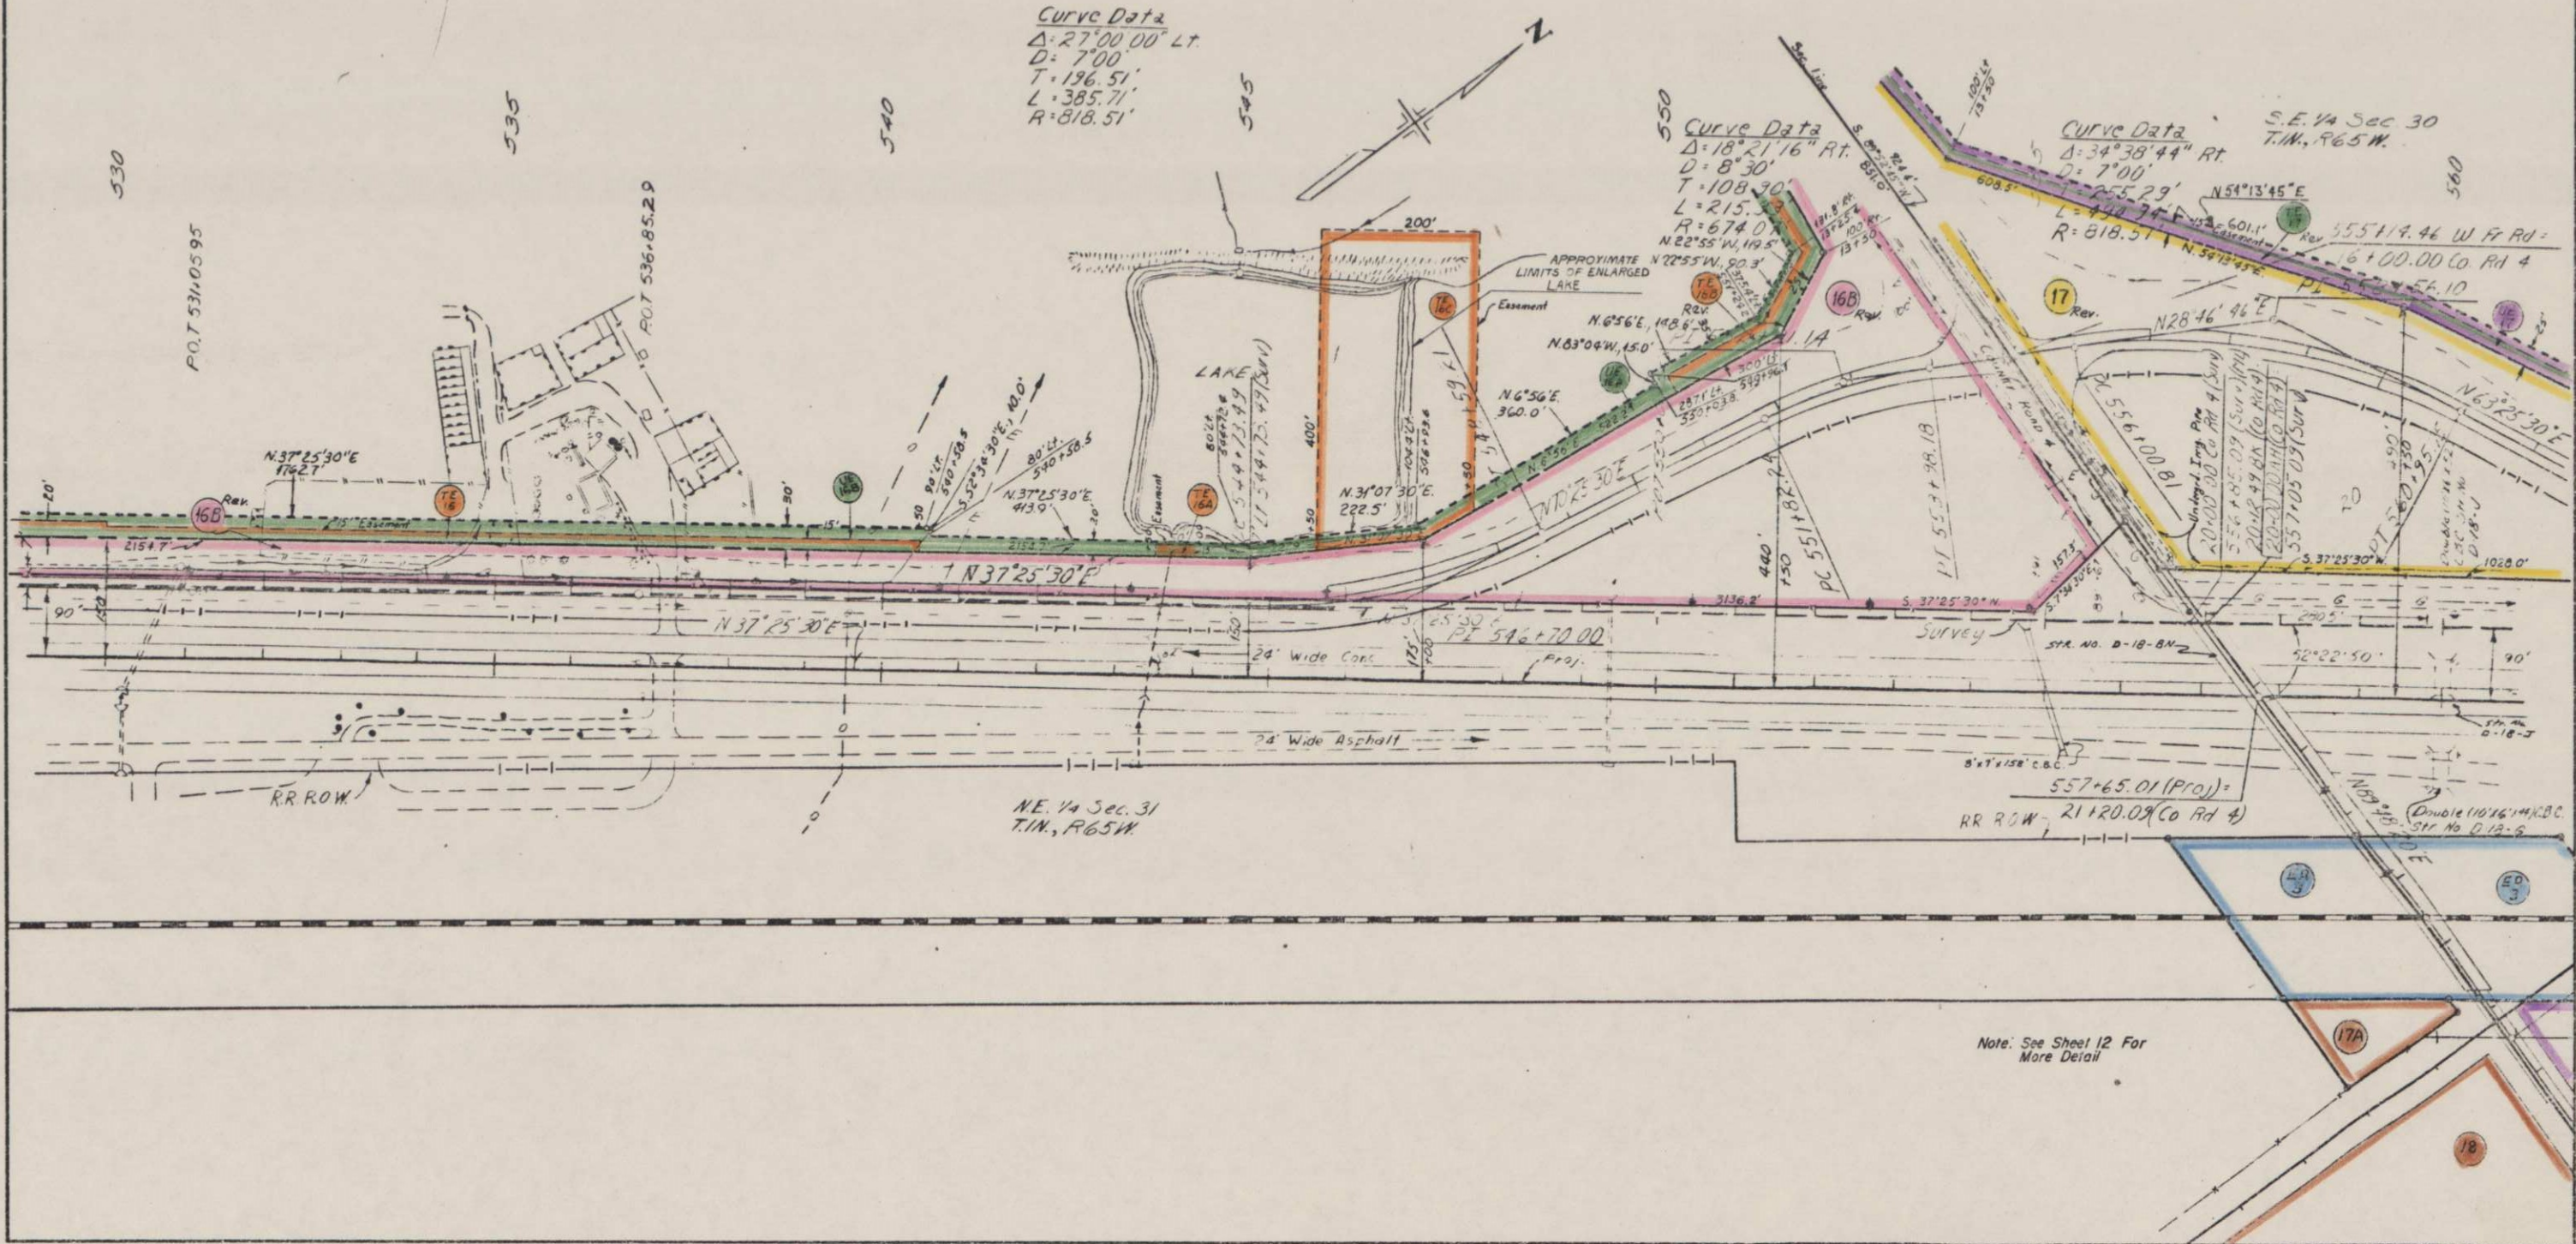

Note: See Sheet 12 For
More Detail

FEDERAL ROAD REGION NO	DIVISION	PROJ NO	SHEET NO	TOTAL SHEETS
VIII	COLORADO	1 076-1(48)	II	26

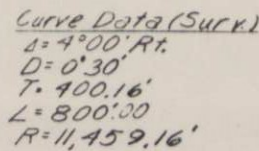

FEDERAL ROAD REGION NO.	DIVISION	PROJ NO.	SHEET NO.	TOTAL SHEETS
XIII	COLORADO	1076-1(48)	12	24

REVISIONS	
6-5-79	Rev. Par. 17, 16B, TE-17, TE-16B
—	Added Par. 17A, UE-16B, UE-17
6-6-80	Corrected Access, Add Lot Lines Par. 17A
8-8-80	Rev. Par. 19, Add Par. 19A
9-9-80	Add TE-19
10-1-80	Del. TE-19
2/6/81	Add Structure No.

RIGHT OF WAY
S.H. 7-HUDSON

T.1N, R.65W.

EDWARD L. LUTZ &
MYRA J. LUTZ J.T.
RT. 4 BOX 220
BRIGHTON, COLO.

AMELIA HENKEL 1/2
WAYNE HENKEL 1/2
KATHLEEN HENKEL 1/2
18539 WELD CTY. RD. #4
BRIGHTON, COLO.

SE 1/4 Sec. 30

SE 1/4 Sec. 30
T.1N, R.65W.

Reverse Curve
 $\Delta = 3^\circ 00' 47''$
 $D = 1^\circ 00'$
 $T = 150.69'$
 $L = 301.31'$
 $R = 5729.58'$

P.O.B. Par. UE-17
S.88°51'45"W, 3610.3'
to NW cor. Sec. 31

P.O.B. Par. UE-16 Rev. 16B
S.89°52'45"W, 3609.8'
to SW cor. Sec. 30

N.0°11'45"W, 38.7'
N.0°11'45"W, 61.3'
N.0°11'45"W, 35.4'

P.O.B. Par. UE-15B
N.88°55'15"W, 3611.2'
to NW cor. Sec. 31

N.32°02'45"W, 382.7'
N.82°55'W, 90.3'
N.6°56'E, 148.6'

NE 1/4 Sec. 31
T.1N, R.65W.

BM #44m Elev 4986.40
#4 Rebar 10' West Ref.
Stake Sta 1+00

BM #44m Elev 4988.67
Spike in Top of East
Guard Rail Post Sta 7+00

NE 1/4 Sec. 31

EDWARD L. LUTZ &
MYRA J. LUTZ J.T.
TO
UNION R.E.R.

AMELIA HENKEL, ETAL
TO
UNION R.E.R.

KENT A. POWELL
348 WELD CO. RD. 39
BRIGHTON, COLO.

HALIBURTON COMPANY
A DELAWARE CORPORATION
90 LOGAN & ASSOC.
1660 LINCOLN ST.
SUITE 2500
DENVER, COLO. 80264

LOT 3

LOT 2

LOT 1

BURLINGTON NORTHERN

NW 1/4 Sec. 32
T.1N, R.65W.

GEORGE D. KILKER &
MARION G. KILKER J.T.
19369 WELD CO. RD. 4
BRIGHTON, COLO.

JAMES HENRY KILKER &
GEORGE DAVID KILKER
RT. 1, BOX 210
BRIGHTON, COLO.



FEDERAL ROAD REGION NO.	DIVISION	PROJ NO.	SHEET NO.	TOTAL SHEETS
70	COLORADO	1075-1(48)	13	26

REVISIONS		
5-15-79	Added UE-20 & UE-21	TP
5-6-80	Name change Proj. 20, TE-20, UE-20	—
—	Add TER-1, TE-20C, TE-21A	—
—	TE-21B, Corrected Access, Deleted	—
—	Frontage Rd.	WS
9-9-80	Add TE-20D	WS
2/6/81	Add TE-21C, Rev TE-21	J.S.


RIGHT OF WAY
S. H. 7-HUDSON

20 JAMES H. KILKER
Rt. 1 BOX 210
BRIGHTON, COLO.

UE 20 JAMES H. KILKER
TO
UNION R.E.R.

21 GEORGE P. ROTH &
ELIZABETH M. ROTH J.T.
19551 I-76
HUDSON, COLO.

UE 21 GEORGE P. ROTH &
ELIZABETH M. ROTH J.T.
TO
UNION R.E.R.

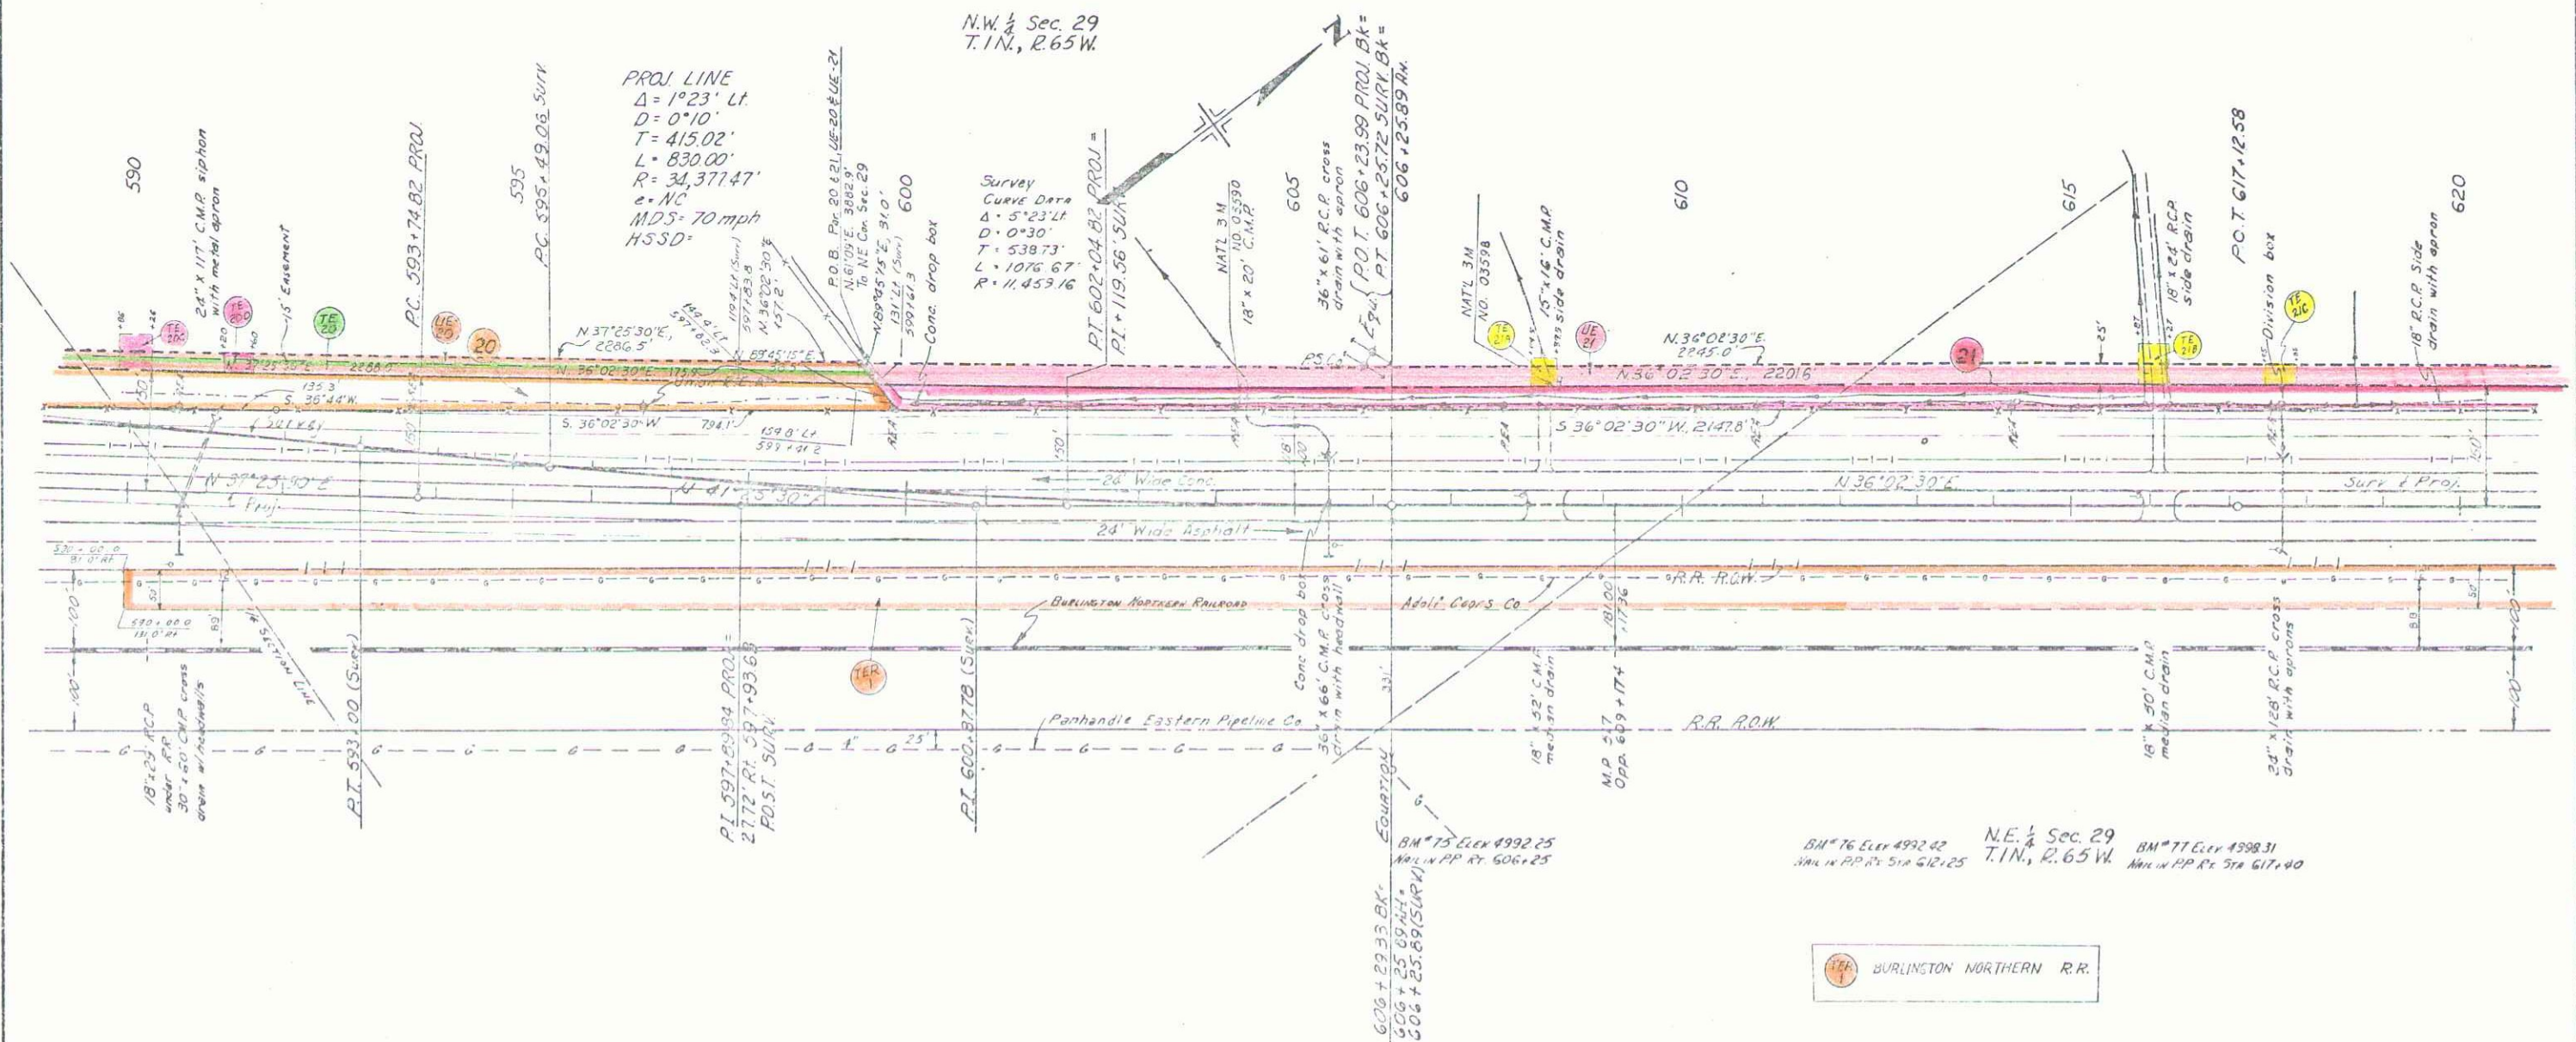


REVISIONS		
6-15-79	Added UE-21, UE-22	TP
6-6-80	Added TER-1, TE-22A, TE-22B,	—
—	Corrected Access, Franchise Rd.	WS
2/6/81	Extend C.B.C. str. Rev. TE-21, Added	—
—	PE-21 & Detail Rev. TE-22B	J.S.
C-26-B1	Rev. 22A, 23, Add 22C	TP
6-30-82	Rev. 24, 23, Add TE	G.C.F.

23 KENNETH D. LANGE F
Rox. EDNA L. LANGE J.T.
TE 23 20033 WELD Co. Rd. 6
HUDSON, COLO.

UE
22


ALBERT R. JOHNSTON
TO
UNION R.E.A.

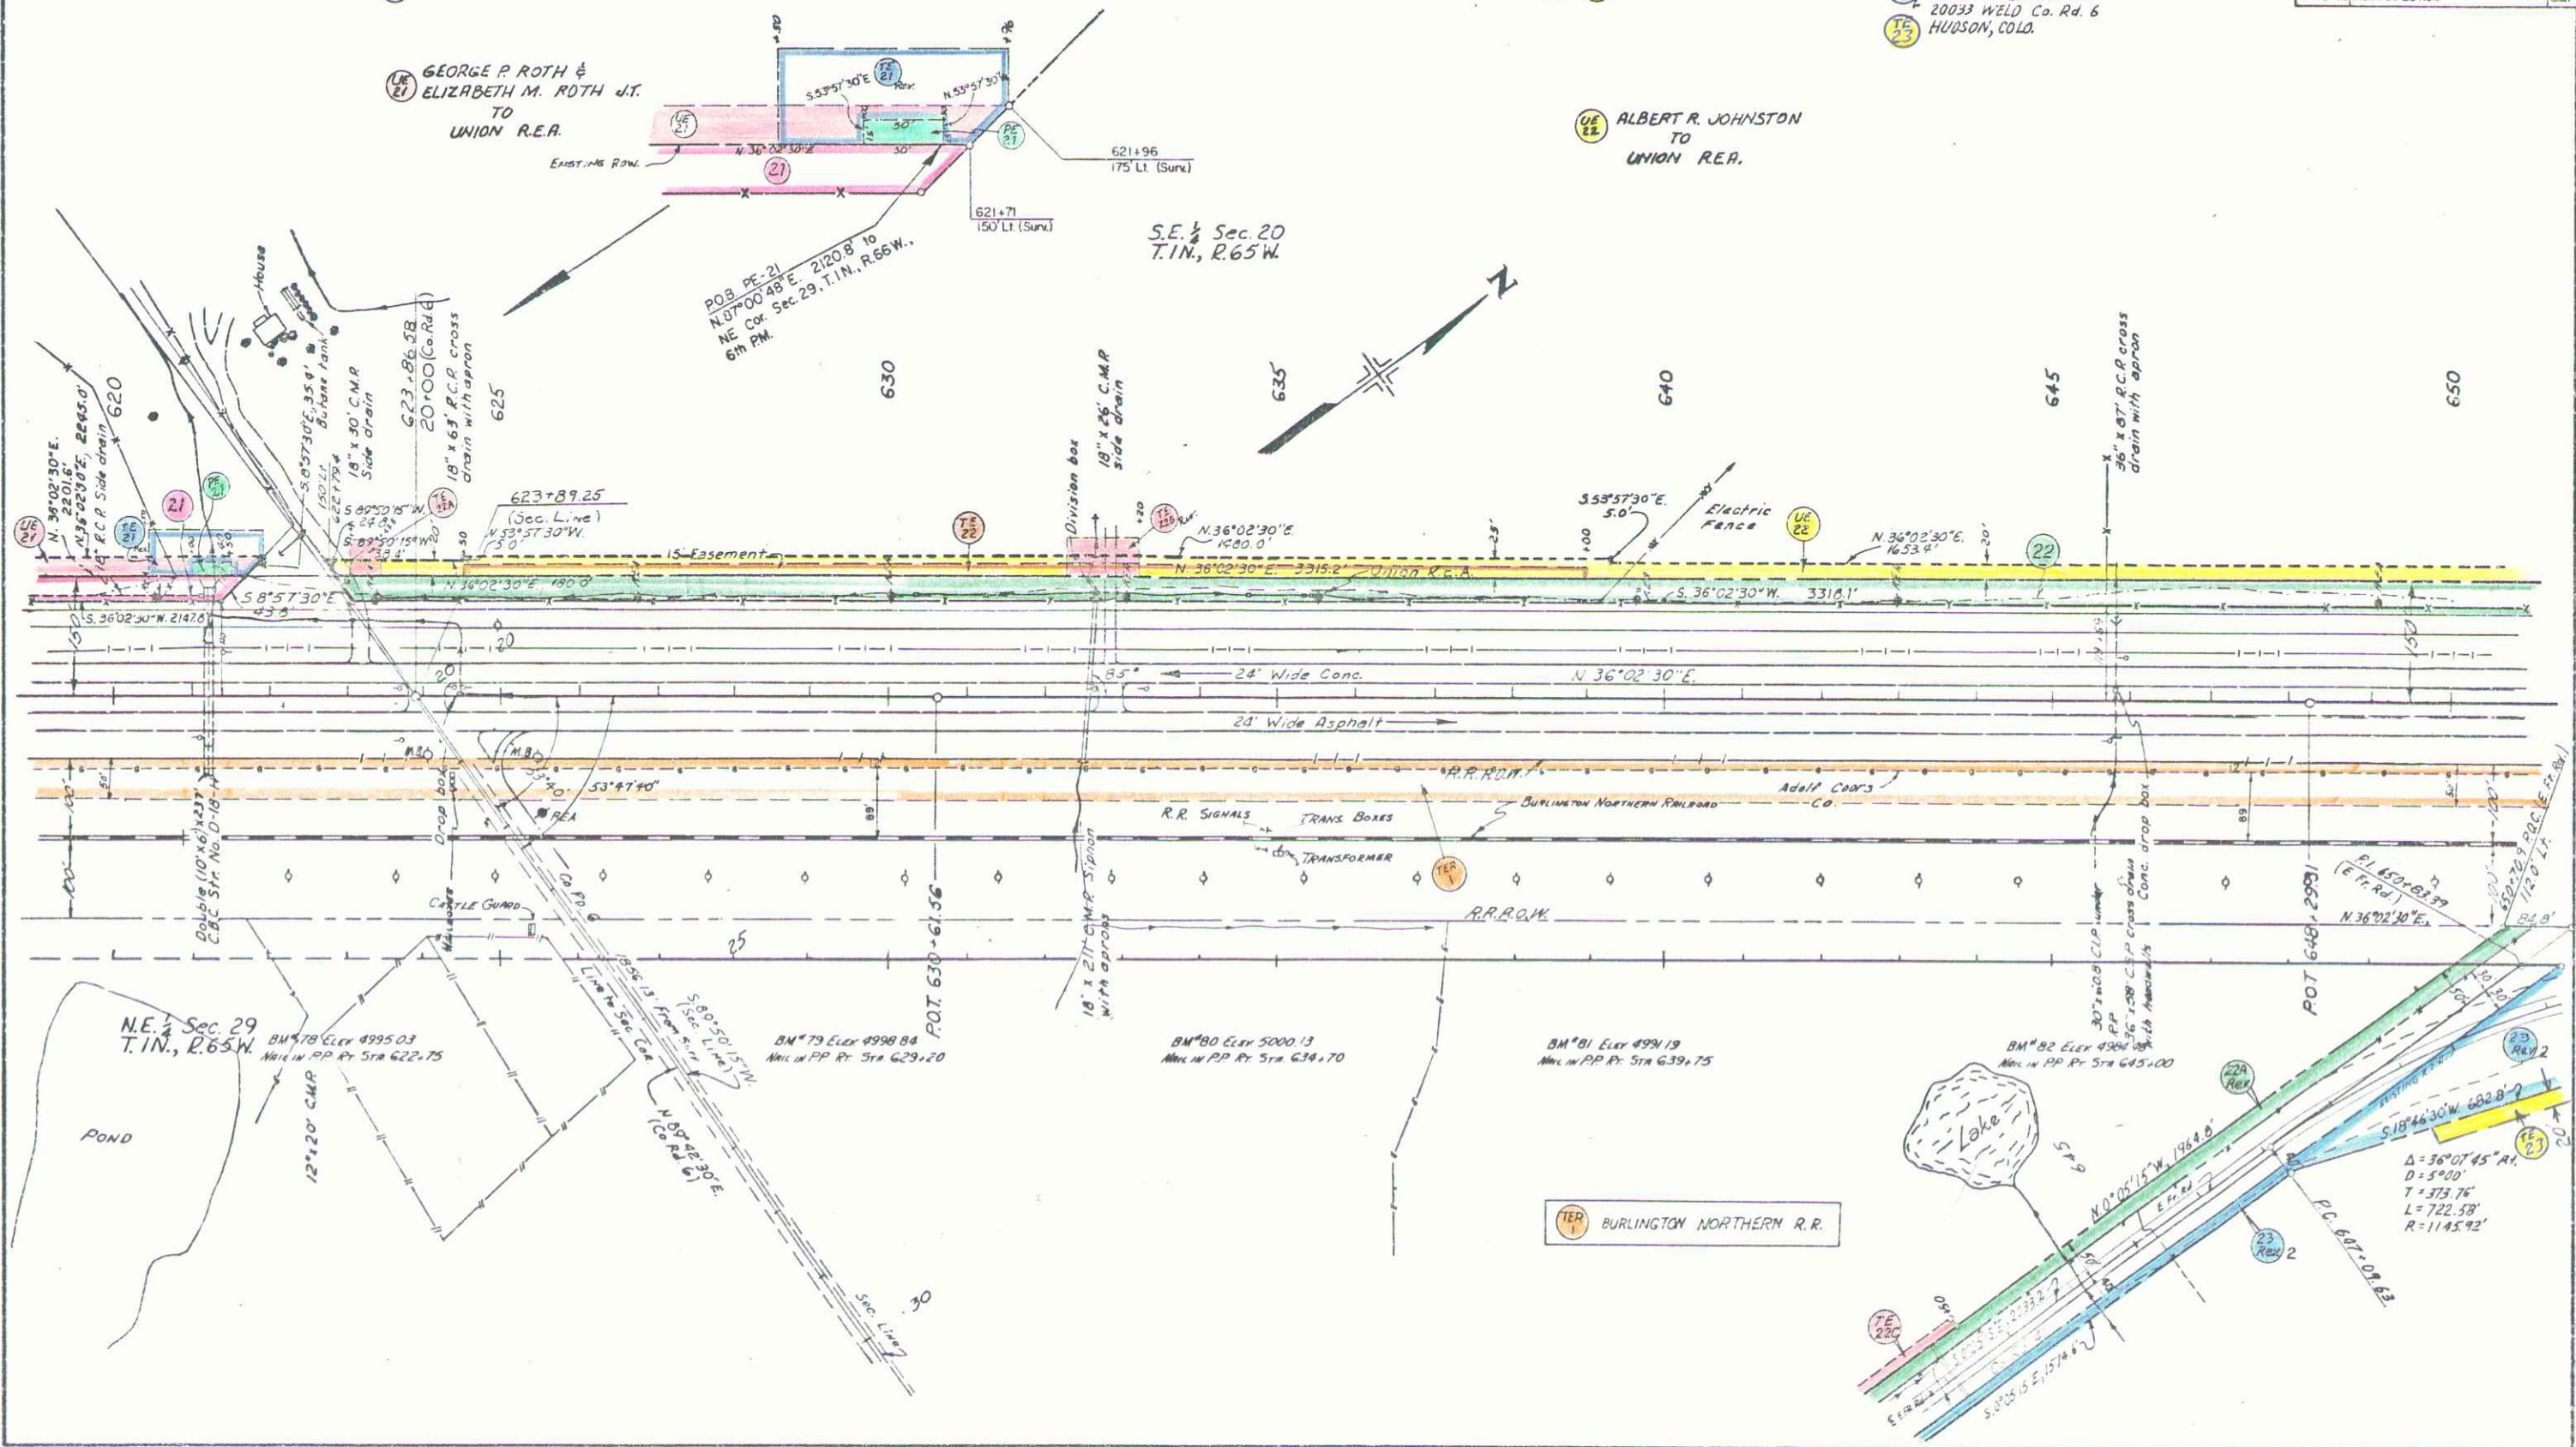

T.1N., R.65W., 6TH P.M.

FEDERAL ROAD REGION NO.	DIVISION	PROJ. NO.	SHEET NO.	TOTAL SHEETS
VII	COLORADO	I 076-1(46)	14A	
RIGHT OF WAY S.H. 7 to Hudson				
REVISIONS				
Sheet 21	Rev. Par. 22A, 23 Add TE-22C	D-4		
6-30-82	Rev. Par. 23 Rev.	A.C.E.		
10/15/82	Add TE-23	D-4		

SE 1/4 Sec. 20
T.1N., R.65W.

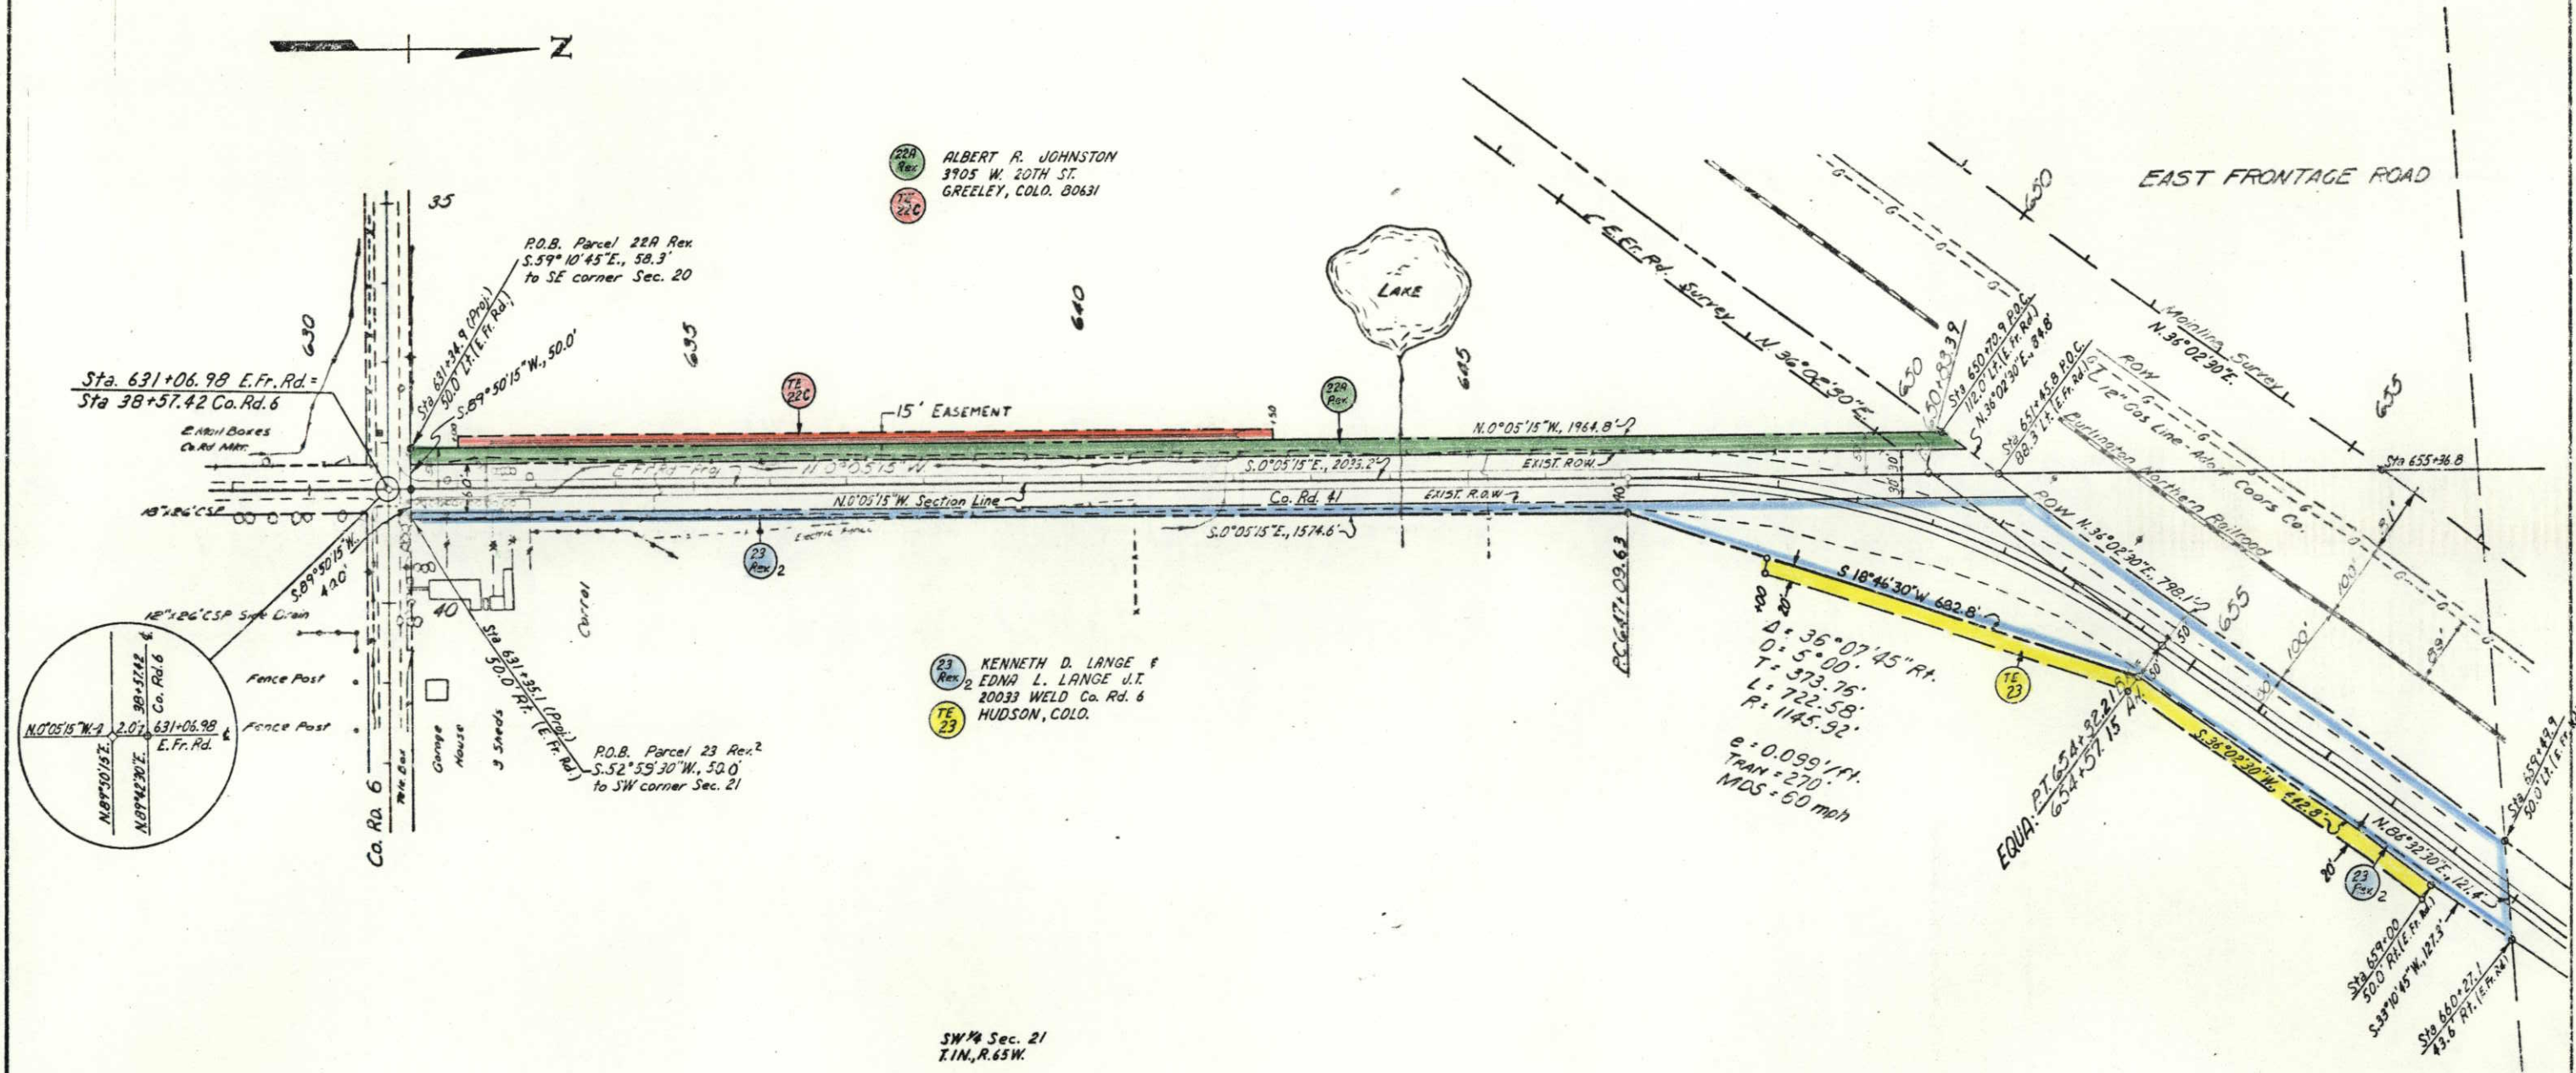

FEDERAL ROAD DISTRICT NO.	DIVISION	PROJ. NO.	SHEET NO.	TOTAL SHEETS
22	COLORADO	1076-1148	15	

RIGHT OF WAY
S.H. 7 - HUDSON

REVISIONS		
6-15-79	Rev. 23 (Add Change Add UE-22, UE-24)	TP
8-14-79	Rev. 25, F-26	TP
9-10-79	Rev. UE-25	WS
10-24-79	Add UE-27, Rev. 27, UE-27	WS
6-6-80	Add TER-1, Corrected Address, Width of Road	WS
10/26/80	Rev. 224, 23	TP
3-30-82	Rev. Par. 23 Rev.	GCE
10/15/82	Add TE-23	D-4
2/1/83	Add TE-28B	D-4

22 ALBERT R. JOHNSTON
3905 W. 20th ST.
GREELEY, COLO.

24 GLEN BAXSTROM
2485 S. VAUGHN
DENVER, COLO. 80232

25 ROBERT L. CHRISTENSEN &
CLEONA B. CHRISTENSEN J.T.
RURAL ROUTE
HUDSON, COLO.

26 EARL KEITHLEY &
BONNIE J. KEITHLEY J.T.
1795 E. BRIDGE ST.
% BRIGHTON FED.
SAVING & LOAN ASSN.
BRIGHTON, COLO.

27 STEPHEN J. KORAS JR.
MARY C. KORAS J.T.
2772 WELD CO. RD. #1
HUDSON, COLO.

ALBERT R. JOHNSTON
TO
UNION R.E.A.

GLEN BAXSTROM
TO
UNION R.E.A.

ROBERT L. CHRISTENSEN &
CLEONA B. CHRISTENSEN
TO
UNION R.E.A.


EARL KEITHLEY &
BONNIE J. KEITHLEY J.T.
TO
UNION R.E.A.

STEPHEN J. KORAS JR.
MARY C. KORAS J.T.
TO
UNION R.E.A.

NE 1/4 Sec. 20
T.1N., R.65W.

NW 1/4 Sec. 21
T.1N., R.65W.

SE 1/4 Sec. 20
T.1N., R.65W.

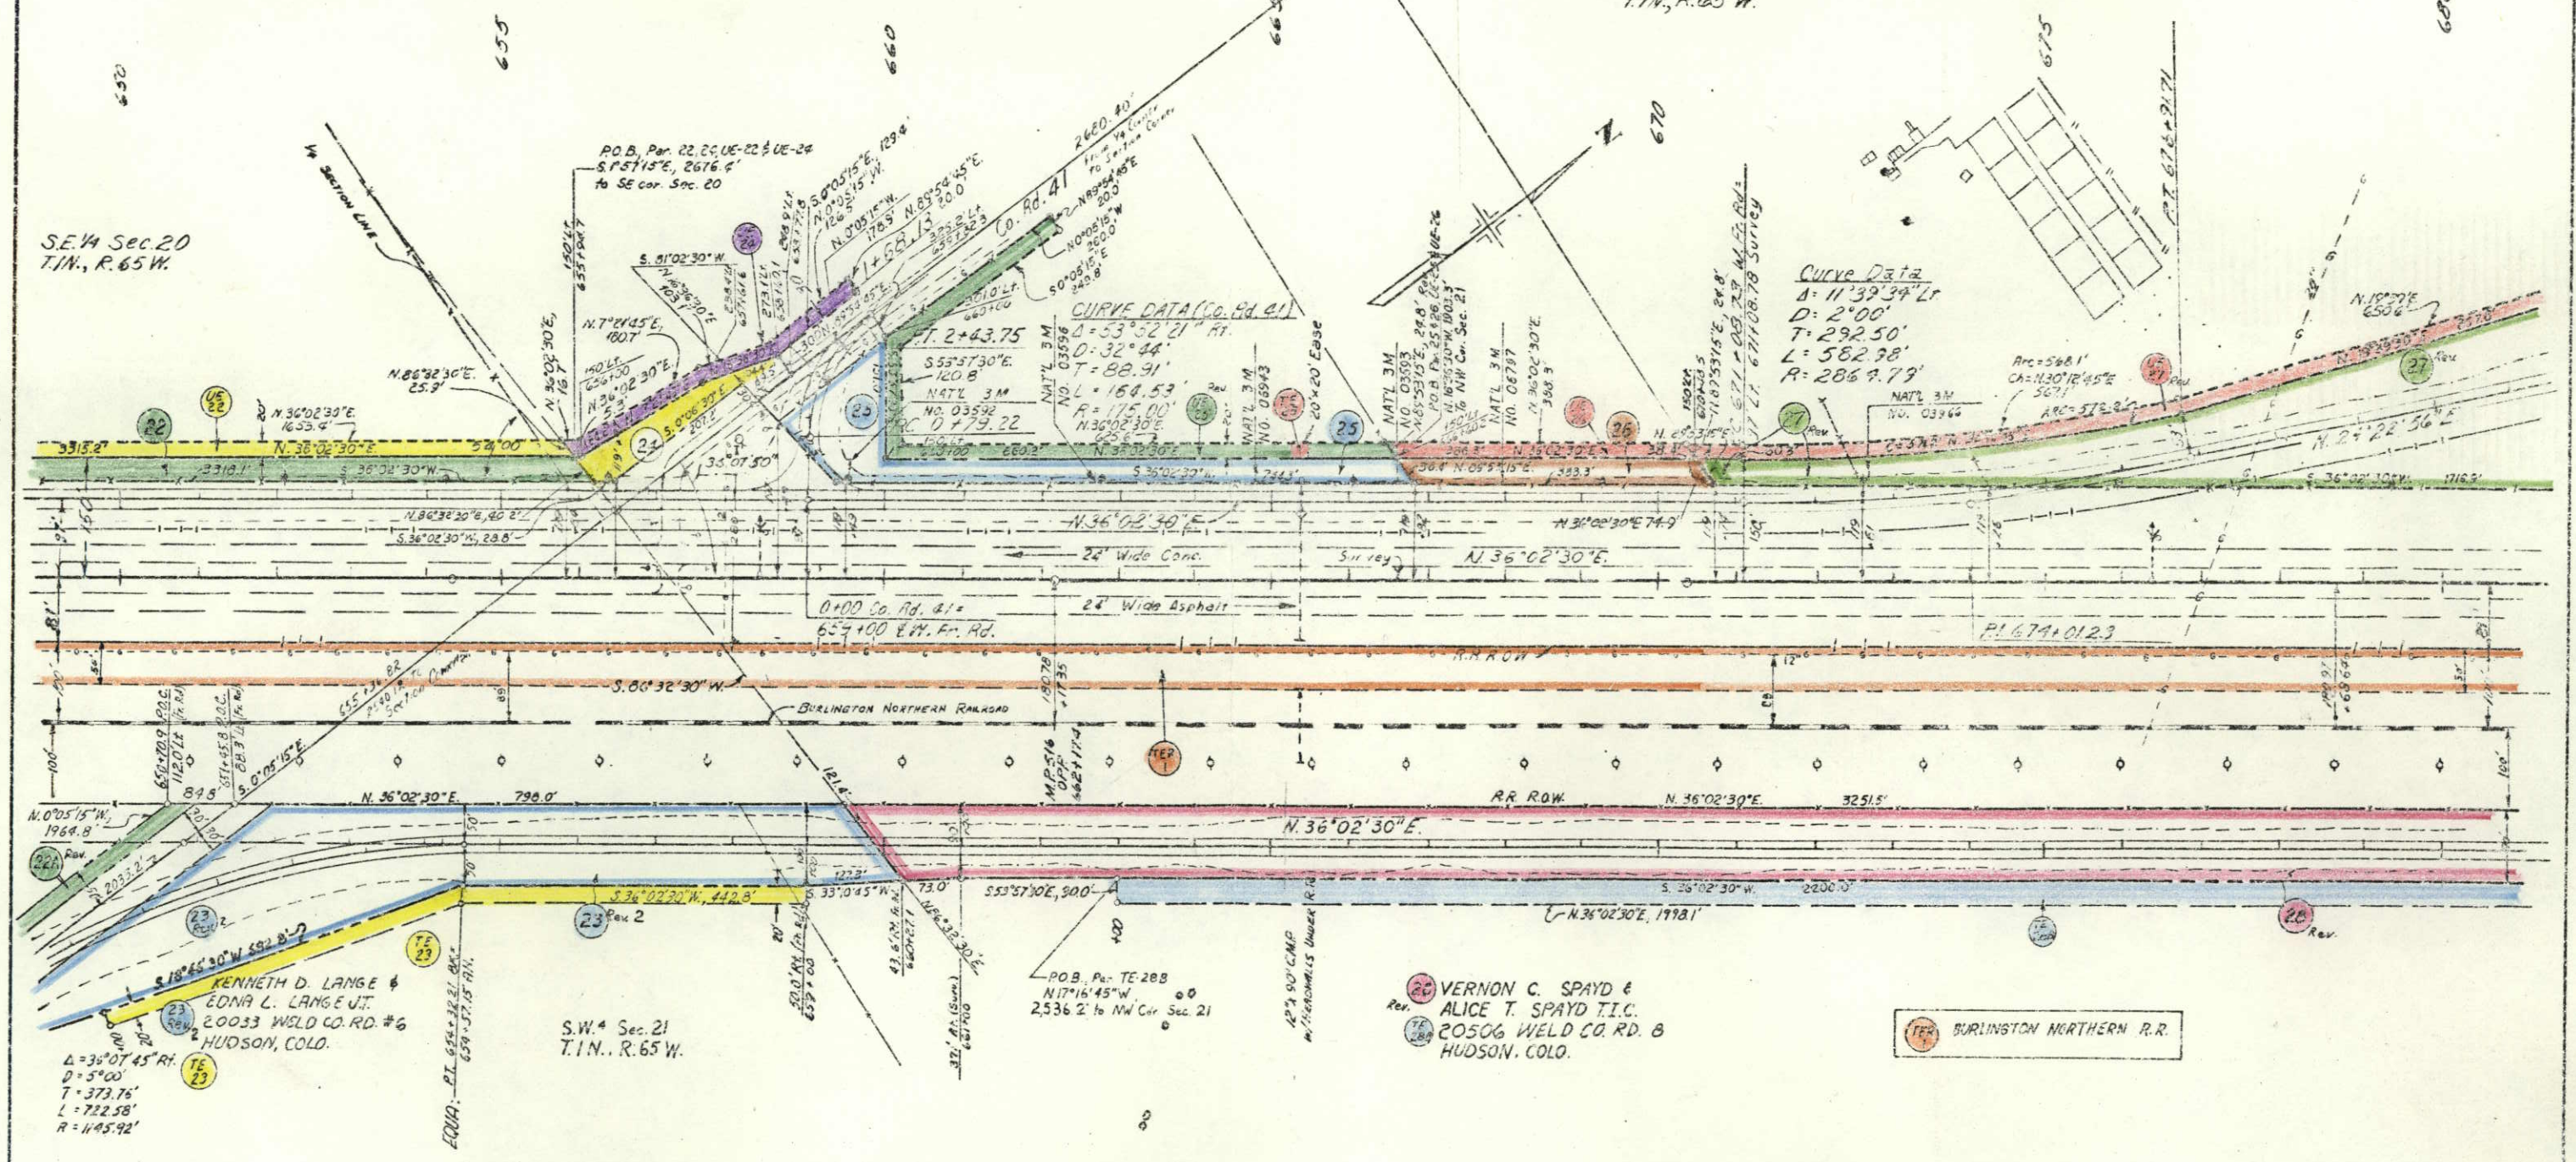

$\Delta = 36^{\circ} 07' 45''$ Rt.
 $D = 5^{\circ} 00'$
 $T = 373.76'$
 $L = 722.58'$
 $R = 1445.92'$

EQUA: PT. 654+38.21 Rk.
654+37.15 Rk.

S.W. 1/4 Sec. 21
T.1N., R.65W.

P.O.B. Par. TE-28B
N. 17° 16' 45'' W.
2536.2' to NW Cor. Sec. 21

28 VERNON C. SPAYD &
ALICE T. SPAYD J.T.
20506 WELD CO. RD. #8
HUDSON, COLO.

BURLINGTON NORTHERN R.R.

FEDERAL ROAD REGION NO.	DIVISION	PROJ. NO.	SHEET NO.	TOTAL SHEETS
VIII	COLORADO	1 076-1(48)	16	26

RIGHT OF WAY
S. H. 7-HUDSON

REVISIONS		
6-15-79	Add UE-31	TH
10-24-79	Add UE-27, UE-29, Rev 27, UE-27, TE-27	W
6-6-80	Del. TE-31, Add PE-31, TER-1, 29C31A	—
—	TE-31A, Corrected Access, Width of Rd.	W
2/6/81	Add 2 structures	J.
6/22/81	Add banner line & utility note	J.


Rev. (27) STEPHEN J. KORAS Jr.
Rev. (TE 27) MARY C. KORAS JT.
2772 WELD CO. RD. 41
HUDSON, COLO.

28
27 STATE OF COLORADO
26
25
24
23 STATE OF COLORADO
TO
UNION REA,

CLYDE PETERSON &
HELEN J. PETERSON J.T.
20573 I-76
HUDSON, COLO.


UC 31 CLYDE PETERSON &
HELEN J. PETERSON JT.
TO
UNION R.E.R

Rev. (UE 27) STEPHEN J. KORAS JR.
MARY C. KORAS J.T.
TO
UNION R.E.A.

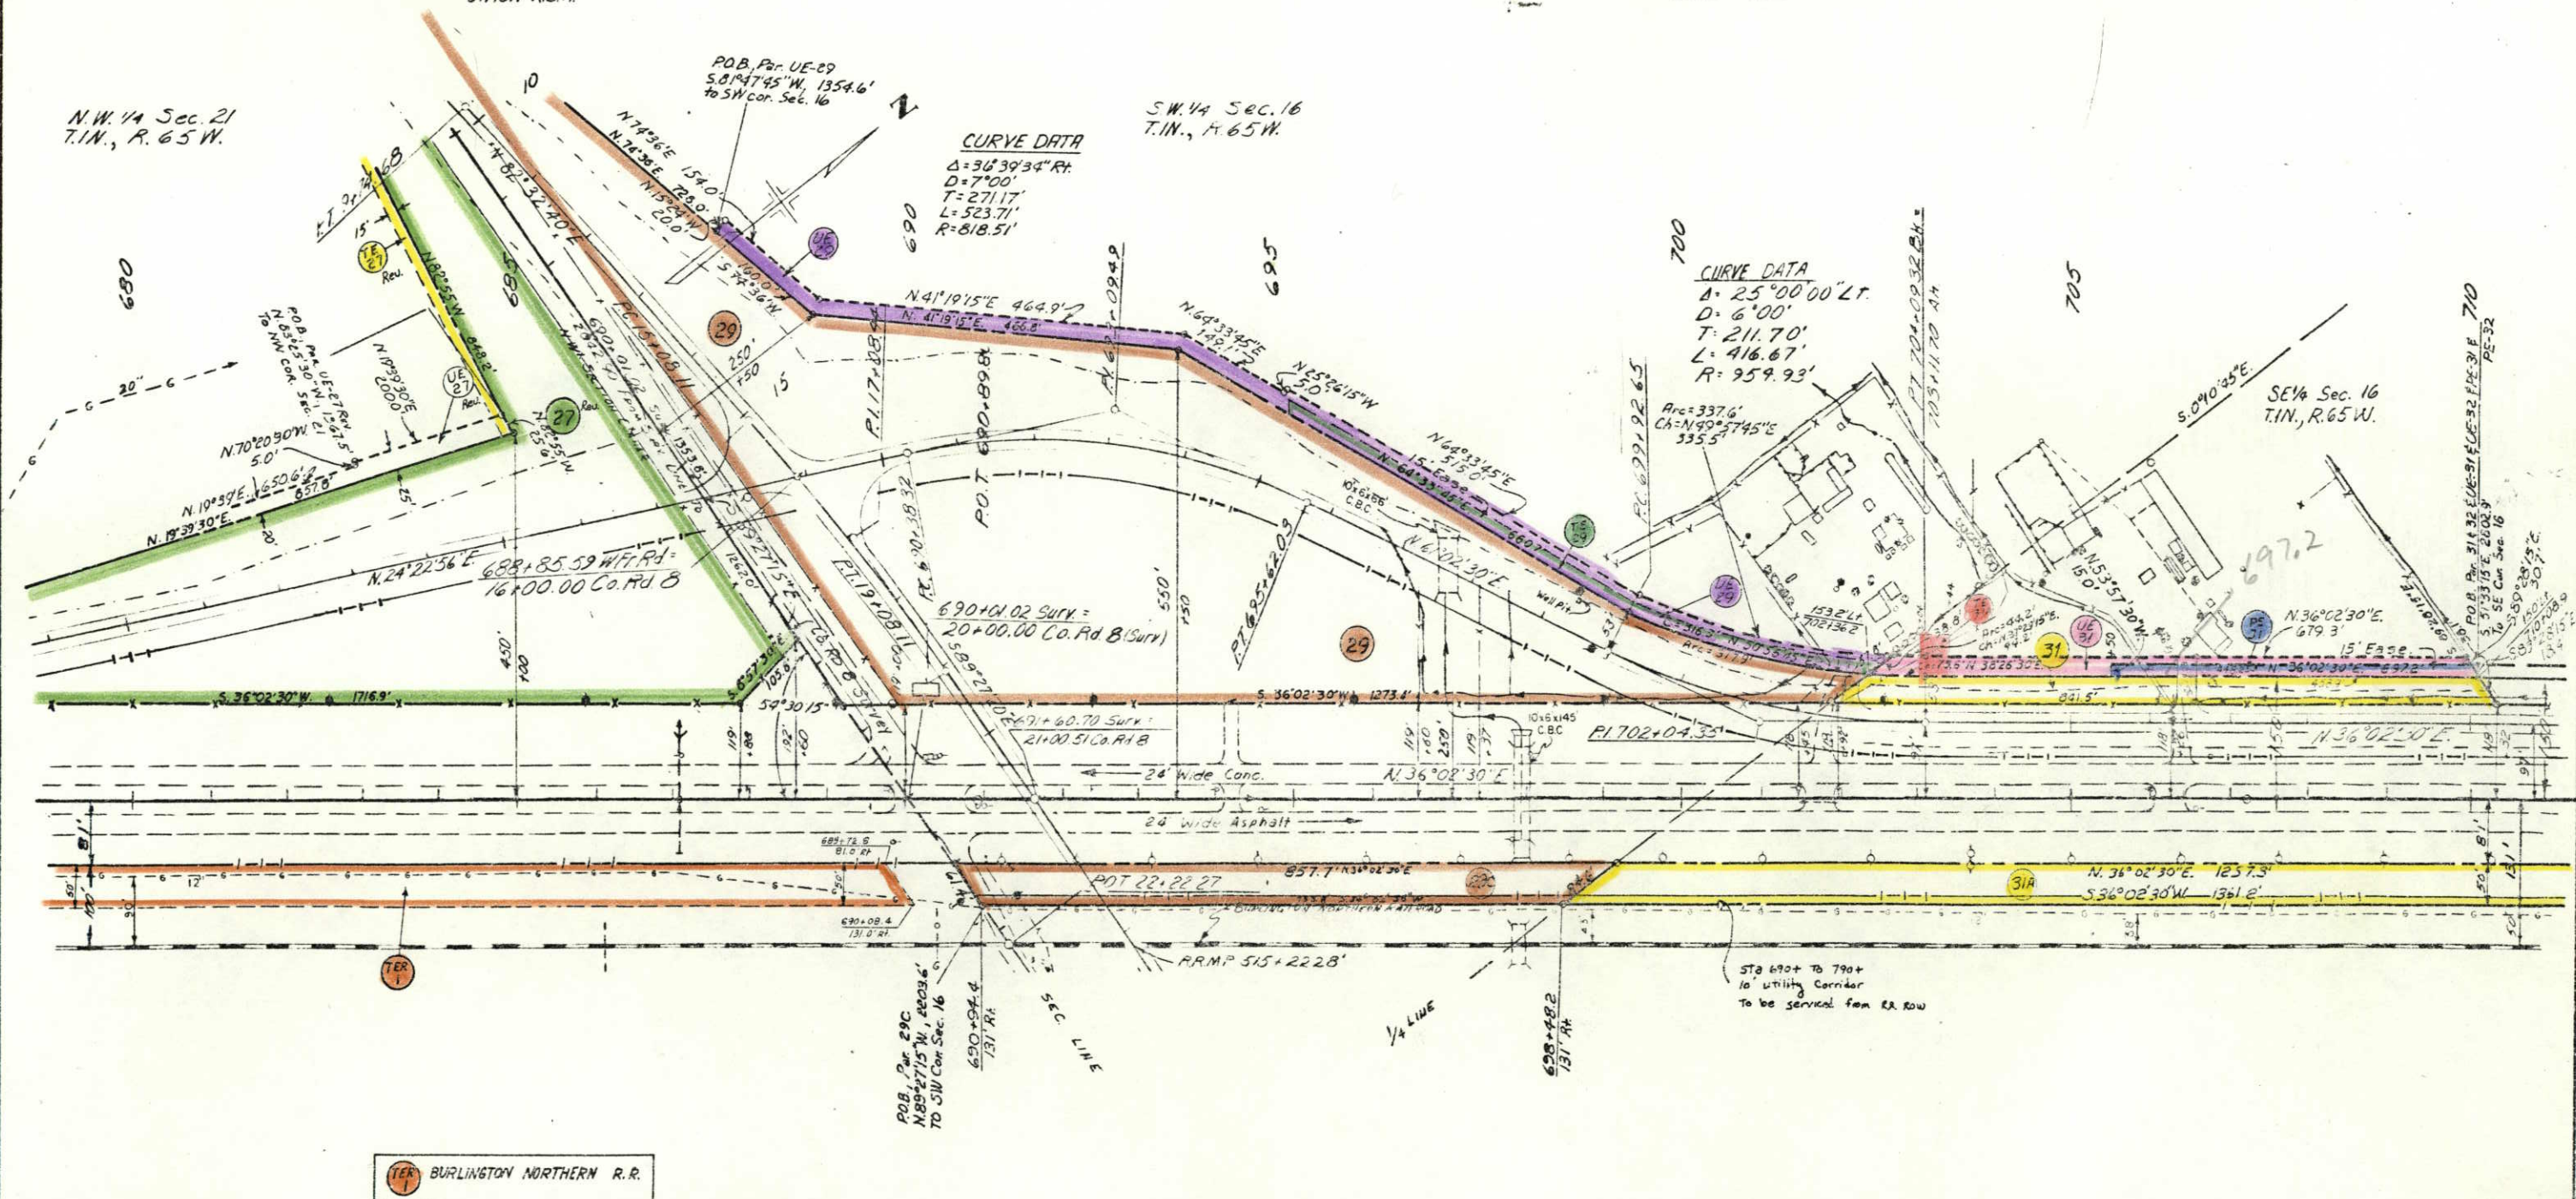

FEDERAL ROAD DISTRICT NO.	DIVISION	PROJ. NO.	SHEET NO.	TOTAL SHEETS
VI	COLORADO	1070-149	17	

RIGHT OF WAY		REVISIONS		
S. H. 7-HUDSON				
3-14-75	ADD TE-28, Rev. 28, UE-28, 30, 31, 32,1000			
10-24-79	ADD UE-27, UE-28, Rev. 27, UE-27, UE-27			
6-6-80	ADD 1ER-1, 290, Connected across	WS		
10-27-80	FOR 30 Rev. Owner, Decensed		1-6	
7-22-81	Add Barrier line B utility note		3-8	
10-26-81	ADD TE-28A, Del. TE-28, Change		TP	
—	FR. Md. & Sta. 654+ To Sta. 554+		—	
10-30-81	Varine Chg For 50 Rev.		1-3	
10-15-82	Delete UE-26 Rev		0-4	
2-15-82	ADD TE-28B, Rev. TE-28A		0-2	

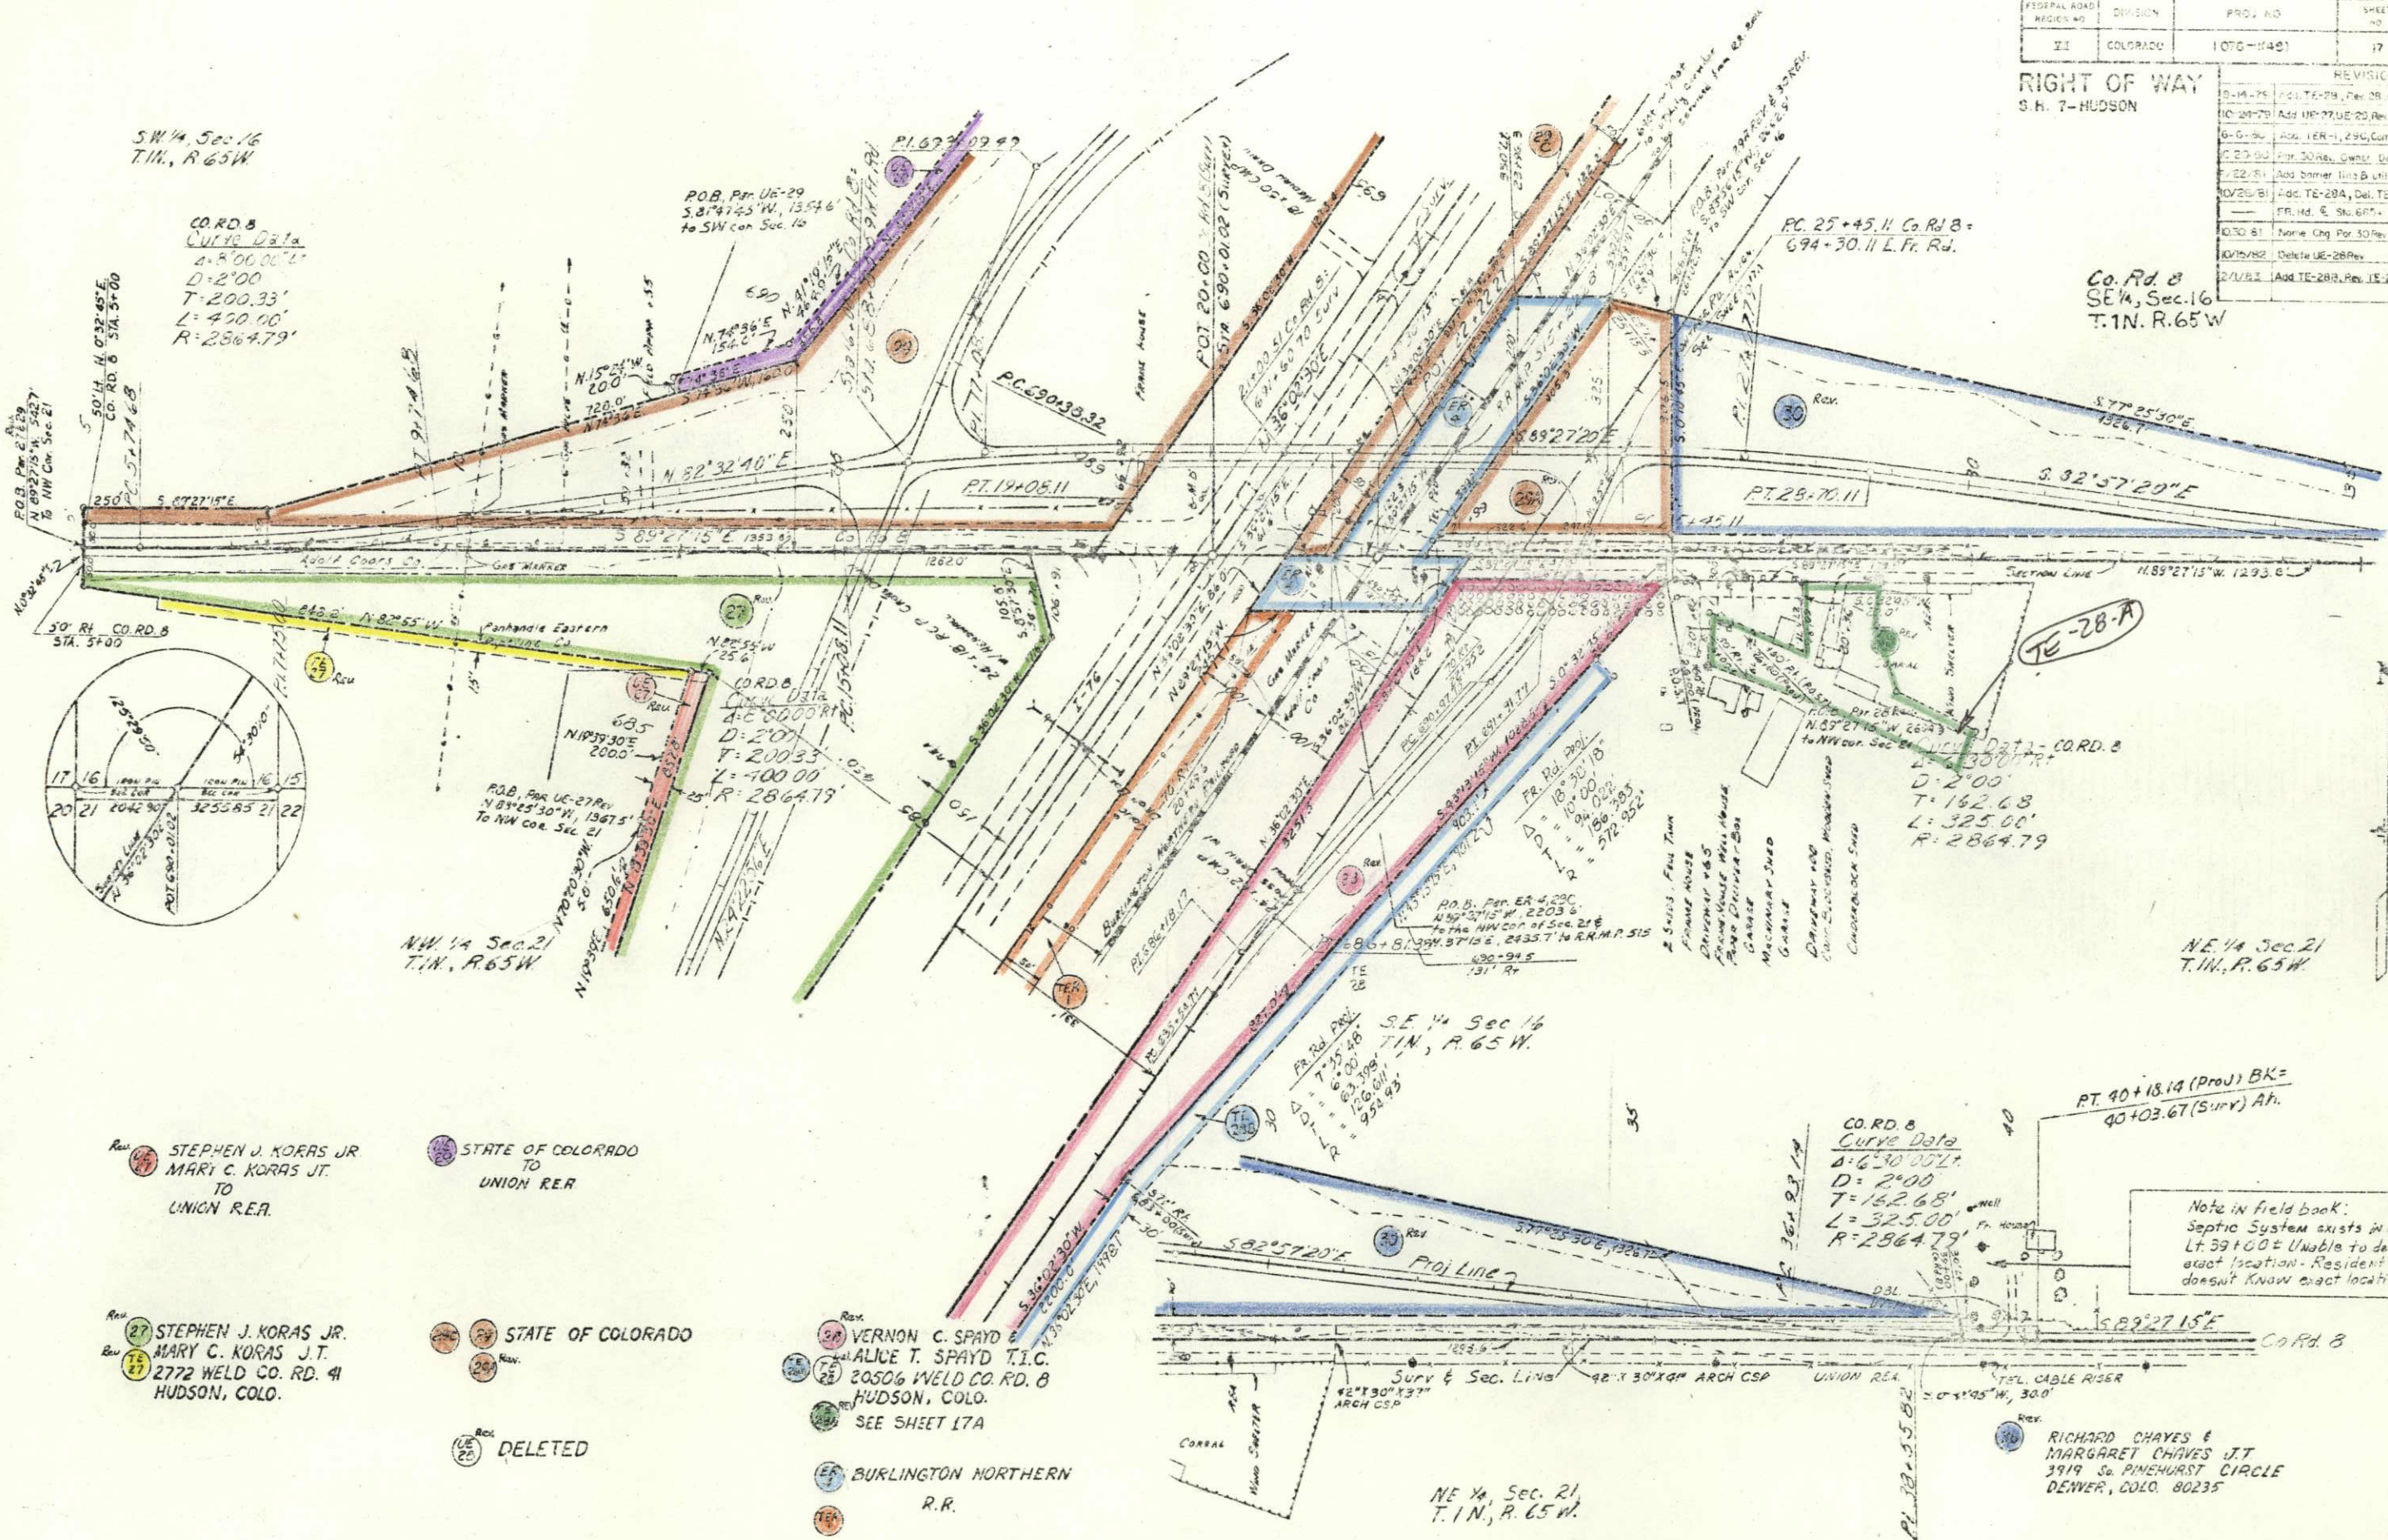

Rev. 27 STEPHEN J. KORAS JR.
MARY C. KORAS JT.
TO
UNION R.R.

STATE OF COLORADO
TO
UNION R.R.

Rev. 27 STEPHEN J. KORAS JR.
MARY C. KORAS JT.
2772 WELD CO. RD. 41
HUDSON, COLO.

STATE OF COLORADO

DELETED

Rev. 27 VERNON C. SPAYD &
ALICE T. SPAYD T.I.C.
20506 WELD CO. RD. 8
HUDSON, COLO.
SEE SHEET 17A

BURLINGTON NORTHERN
R.R.


RICHARD CHAVES &
MARGARET CHAVES JT.
3919 So. PINEHURST CIRCLE
DENVER, COLO. 80235

Note in field book:
Septic System exists in area
Lt. 39+00± Unable to determine
exact location - Resident of farm
doesn't know exact location either.

FEDERAL ROAD REGION NO.	DIVISION	PROJ. NO.	SHEET NO.	TOTAL SHEETS
<u>VII</u>	COLORADO	<i>I 076-1(48)</i>	<i>17A</i>	

RIGHT OF WAY
S.H. 7 - HUDSON

REVISIONS	
<u>Sept. 81</u>	<u>Add TE-28A, Del. TE-28</u>
<u>12/16/81</u>	<u>Added & Changed Tonog.</u>
<u>10/15/82</u>	<u>Delete UE28ARev.</u>
<u>2/1/83</u>	<u>Add TE-28B, Revise TE-28A</u>
<u>8/12/83</u>	<u>Add TE-28C</u>

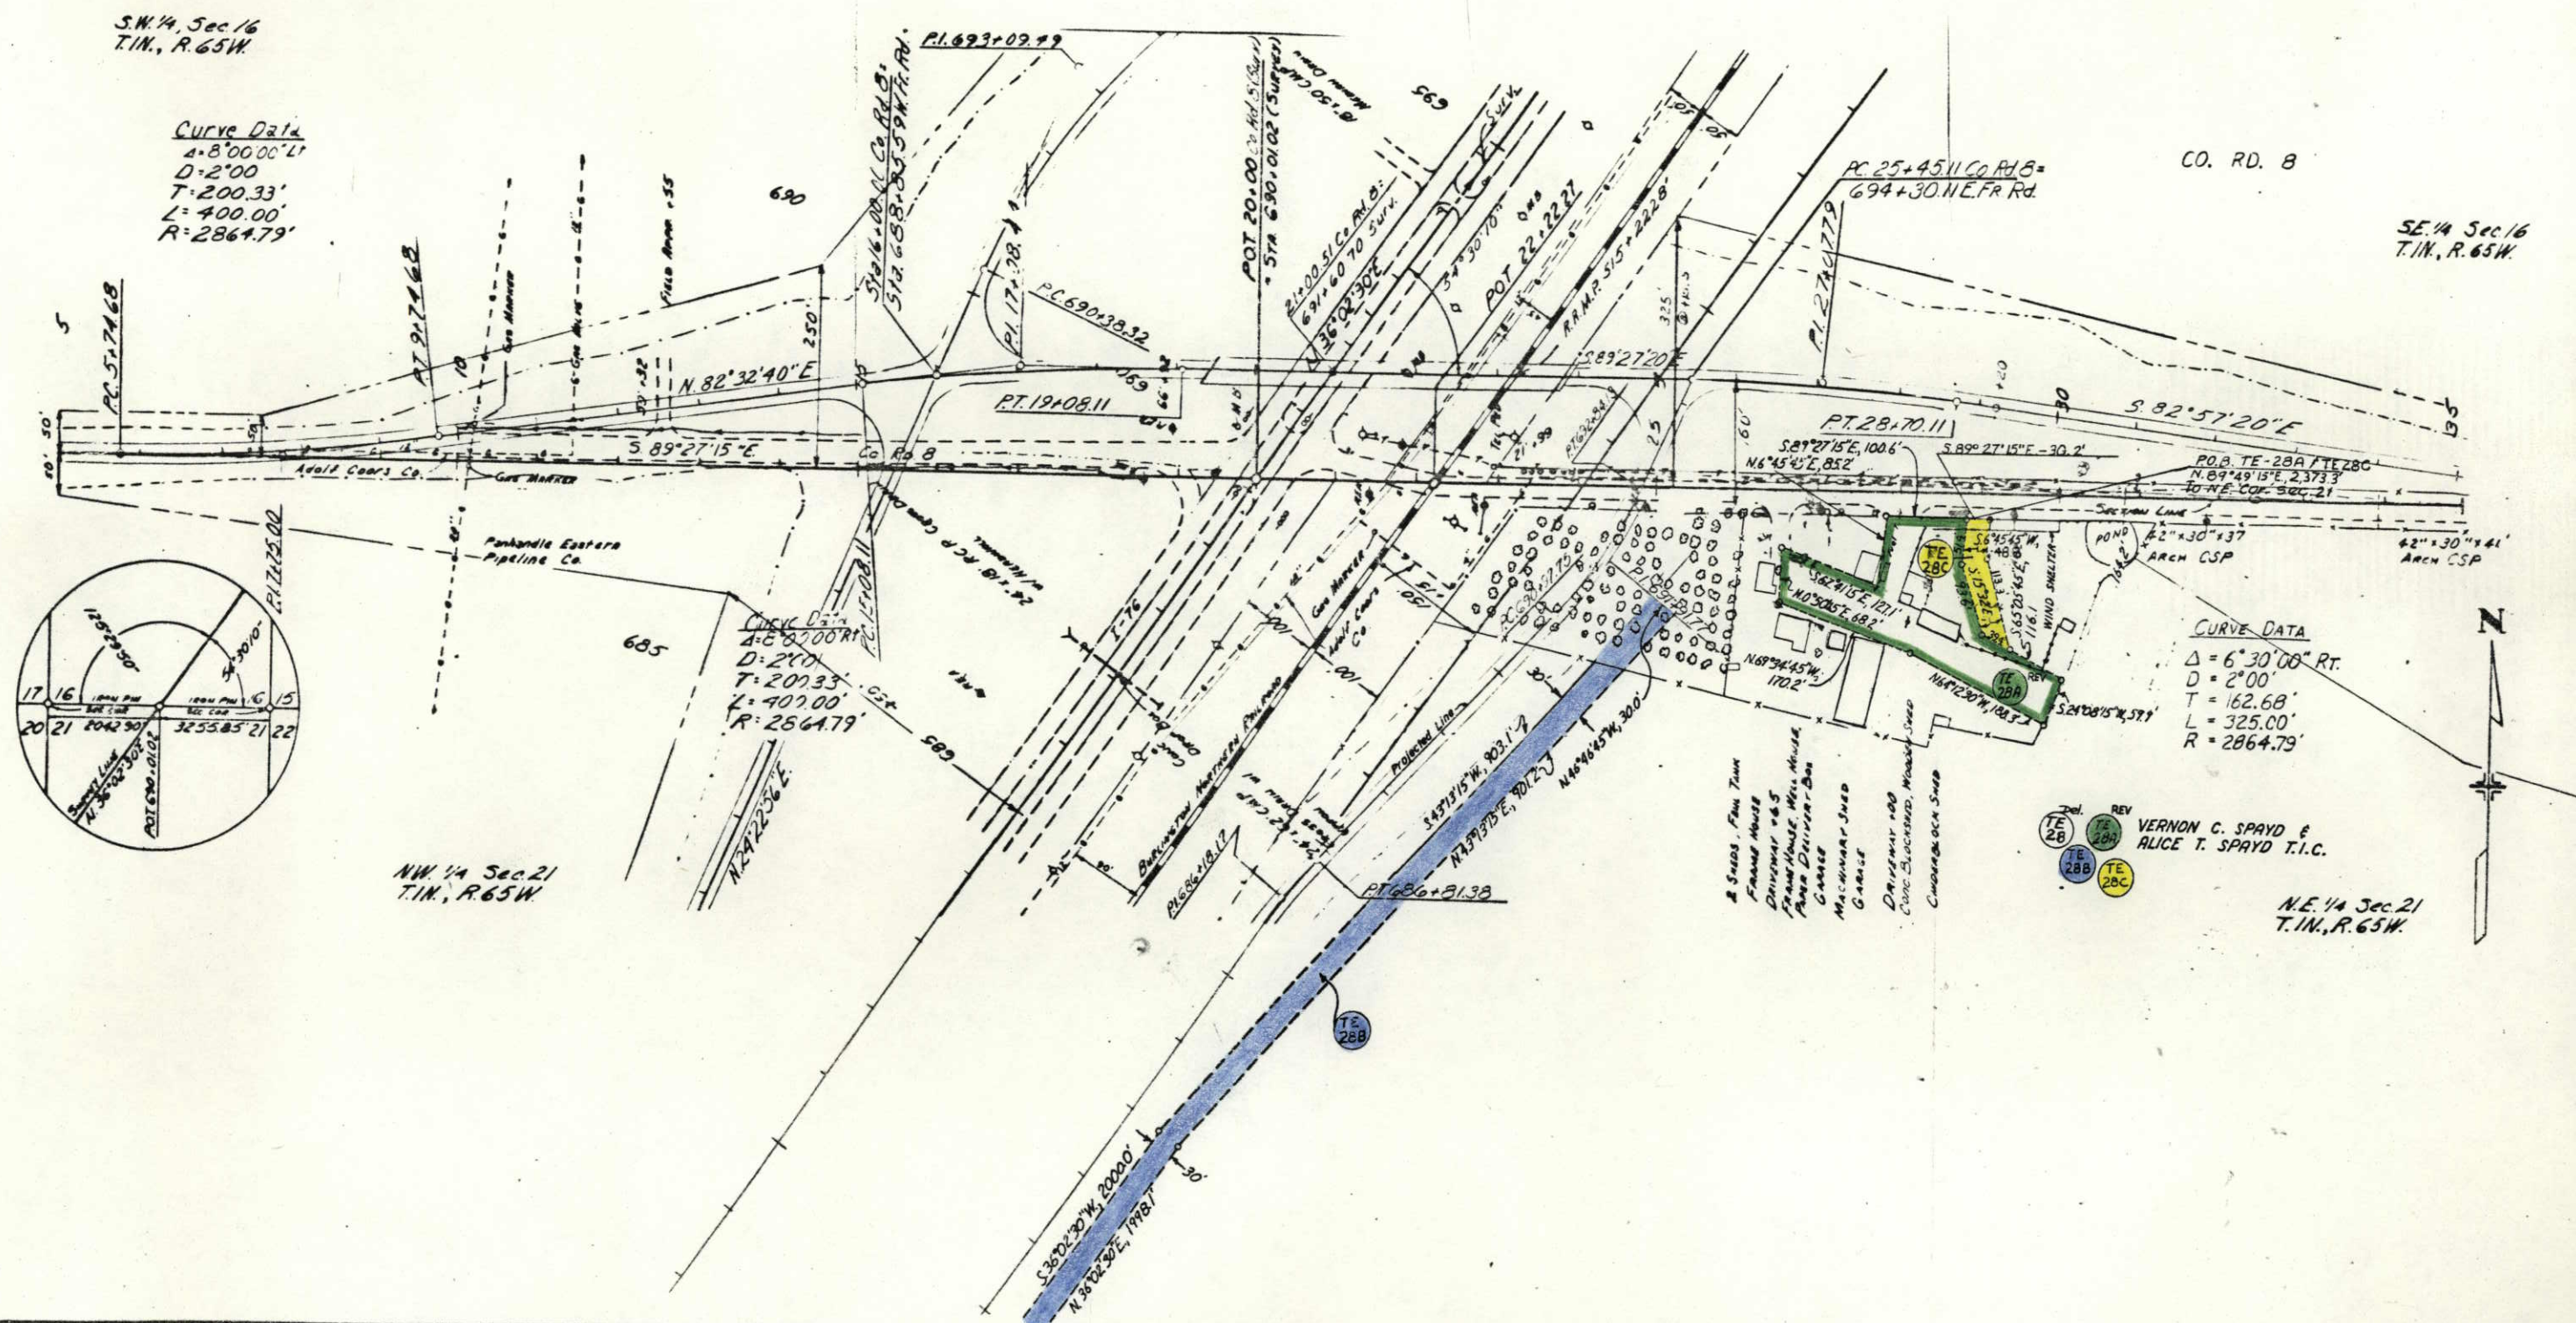

FEDERAL ROAD REGION NO.	DIVISION	PROJ. NO.	SHEET NO.	TOTAL SHEETS
VII	COLORADO	1 076-1(48)	18	26

RIGHT OF WAY
S.H. 7-HUDSON

REVISIONS	
6-15-1979	Par. 32 Name change, Add. UE-32, UE-33
6-6-80	Del. TE-32, TE-35, Add PE-32, PE-35
3-1-81	31A, 32A, 33A, 35A, TE-32A, TE-32B,
	Corrected Access
8/22/80	Rev. TE-33, Topog.
2/6/81	Add Topog.
5/22/81	Add barrier B utility note

LEWIS E. SIMPSON &
MALDARINE M. SIMPSON J.T.
20709 I-76
HUDSON, COLO.


LEWIS E. SIMPSON &
MALDARINE M. SIMPSON J.T.
TO
UNION R.E.A.

STATE OF COLORADO
NO PARCEL

STATE OF COLORADO
TO
UNION R.E.A.

JOHN H. BLOBAUM &
VIOLA BLOBAUM J.T.
BOX 106
BELLVUE, COLO.

JOHN H. BLOBAUM &
VIOLA BLOBAUM J.T.
TO
UNION R.E.A.

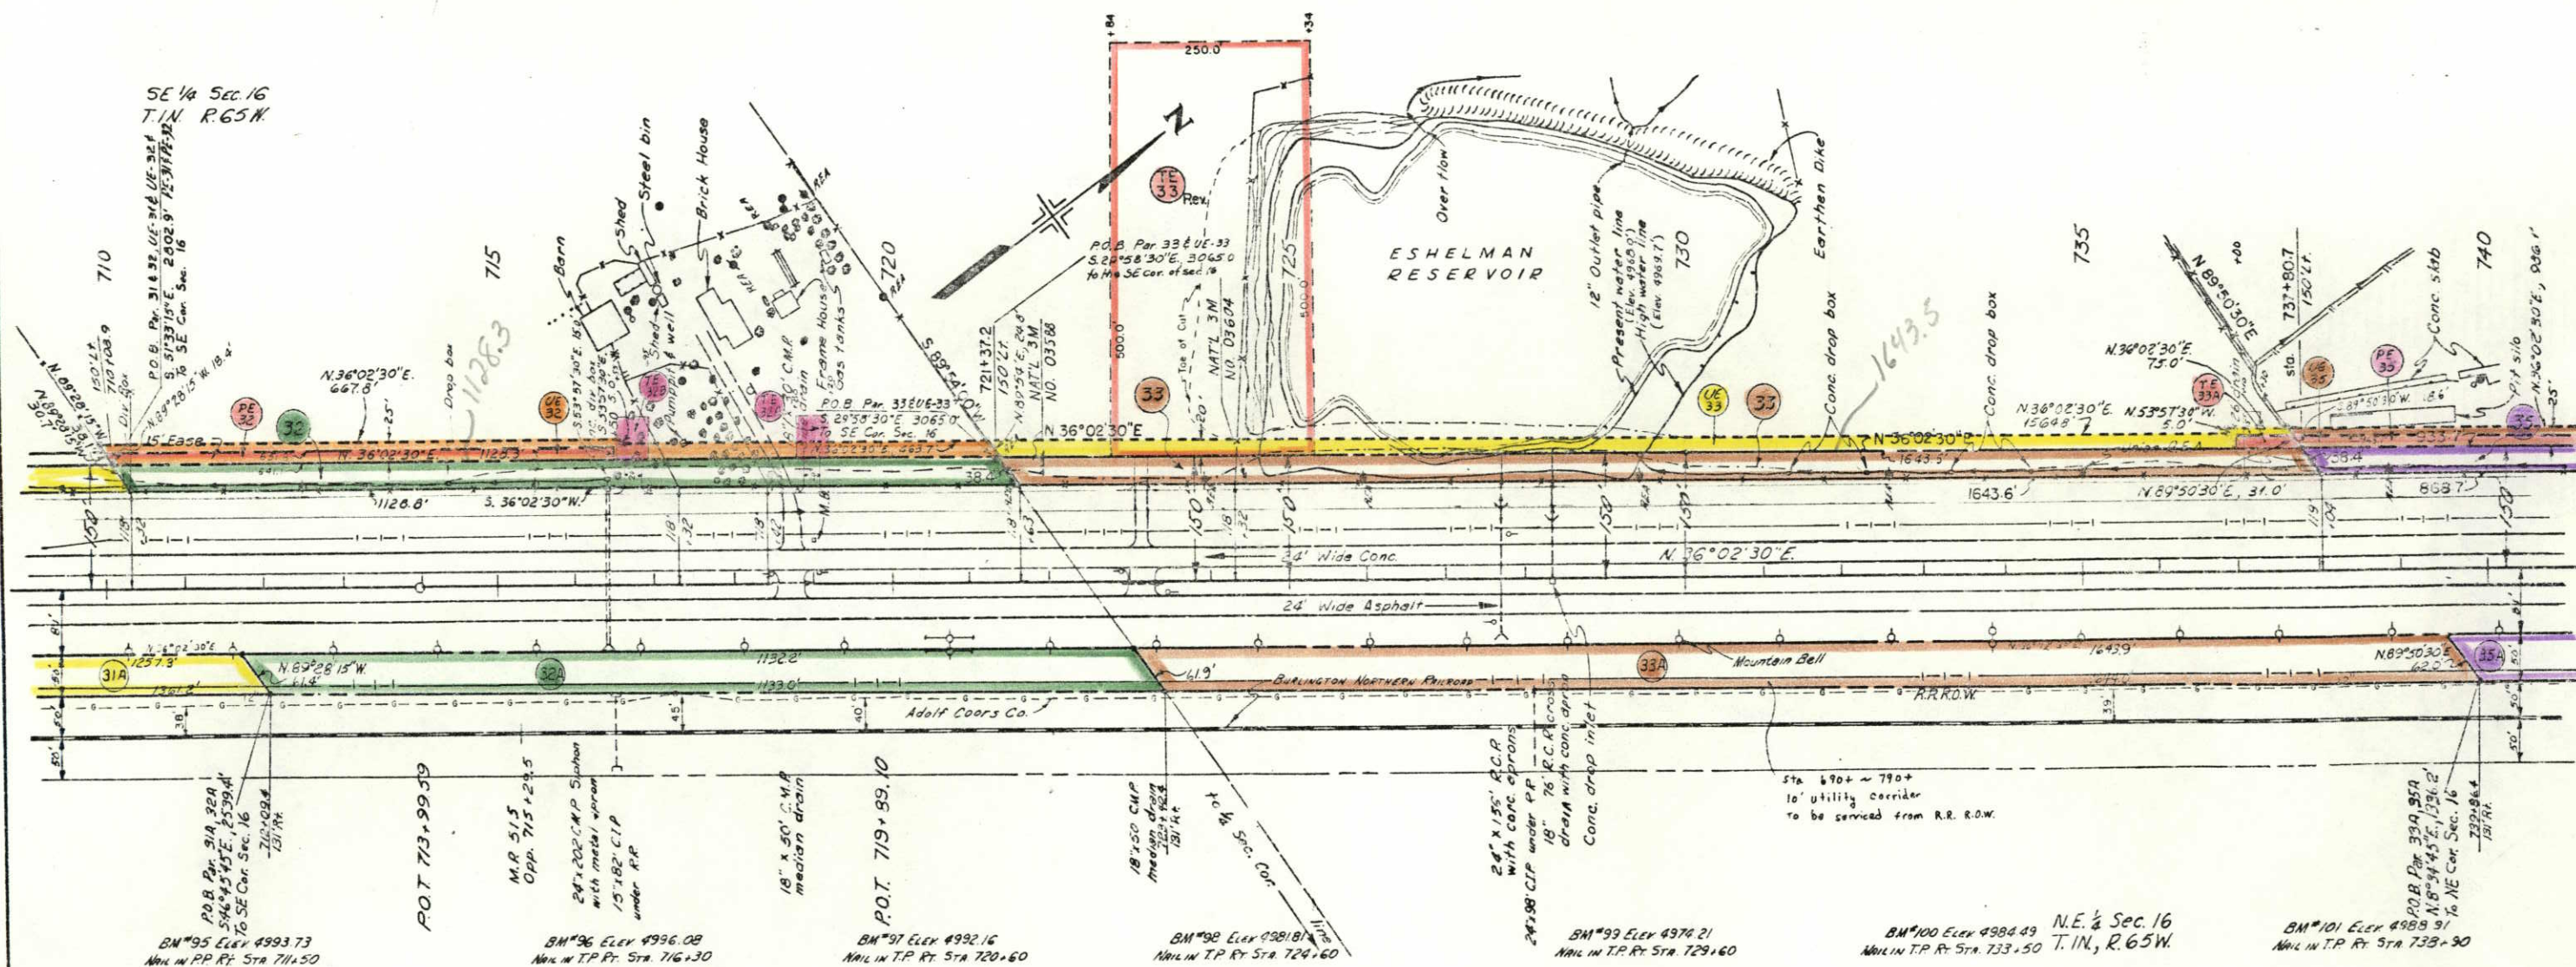

FEDERAL ROAD REGION NO	DIVISION	PROJECT NO	SHEET NO	TOTAL SHEETS
VIII	COLORADO	1076-1(48)	19	

RIGHT OF WAY		
S.H. 7-HUDSON		
REVISIONS		
6-15-79	Add UE-35, UE-36, UE-37	T.D.
6-6-80	Del. TE-35, TE-36; Add. PE-35, PE-36	
---	TER-1A, TE-37B, 35A, Topog; Rev. 37	
---	UE-37, TE-37, Corrected Access	W.S.
10-20-80	For. 36, UE-36, PE-36, Owner Deceased	J.S.
2/5/81	Add Topog.	J.S.
5/23/81	Add corner line B utility note	J.S.
11/23/81	Add TC-37C	J.S.

JOHN H. BLOBAUM &
VIOLA BLOBAUM J.T.
BOX 106
BELLVUE, COLO.

JOHN H. BLOBAUM &
VIOLA BLOBAUM J.T.
TO
UNION R.E.R.


HARRY B. LEEMAN, DECEASED, By PAUL G. WEST, as
P.O. BOX 9343
SOUTH DENVER STATION
DENVER, COLO.

HARRY B. LEEMAN, DECEASED, By PAUL G. WEST, as PERS. REP.
TO
UNION R.E.R.

HARRY B. LEEMAN, DECEASED, By PAUL G. WEST, as PERS. REP.
TO
JAMES R. SKIVER & MARY ROSE SKIVER J.T.

JAMES R. SKIVER &
MARY ROSE SKIVER J.T.
21191 I-76
HUDSON, COLO.


JAMES R. SKIVER &
MARY ROSE SKIVER J.T.
TO
UNION R.E.R.

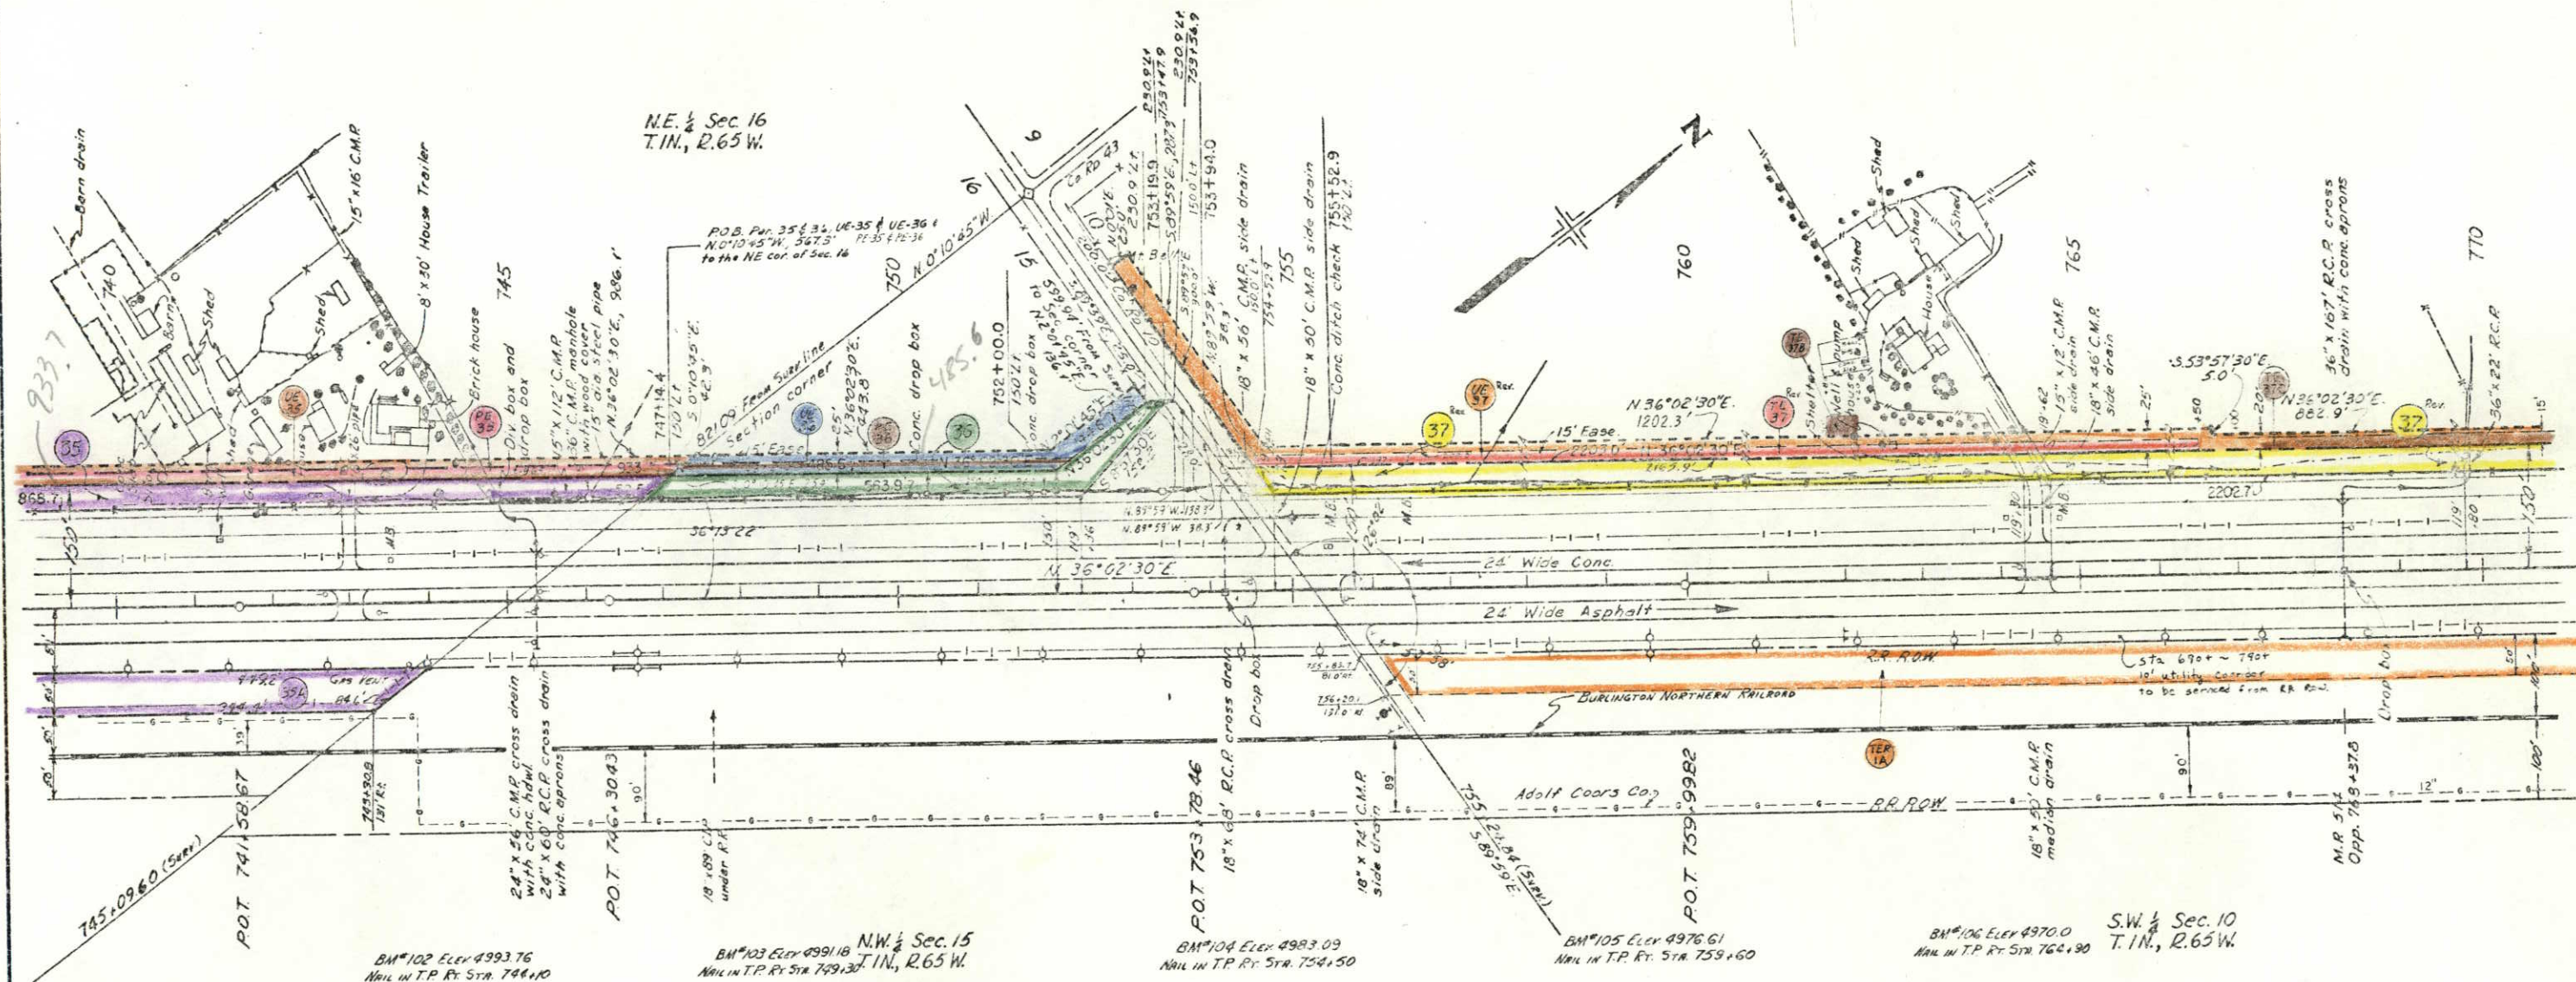

BURLINGTON NORTHERN R.R.

RIGHT OF WAY		REVISIONS	
S.H. 7-HUDSON	5-15-79	Add UE-37, UE-38	MS
	6-6-80	Add TE-R-1A, TE-37B, TE-38A, TE-38B	MS
		TE-35A, TE-39B, TE-43, TE-44, TE-45	MS
		Rev. 37, UE37, Corrected Access	MS
		Name Change Par. 39	MS
	2/6/81	Add Topping	MS
	4/2/81	Rev TE-43, TE-44 Del TE-45	MS
	6/22/81	Add former line B utility note	MS
	11/23/81	Add TE-37C	MS

RECEIVED
JAMES R. SKIVER &
MARY ROSE SKIVER U.T.
TO
UNION R.E.A

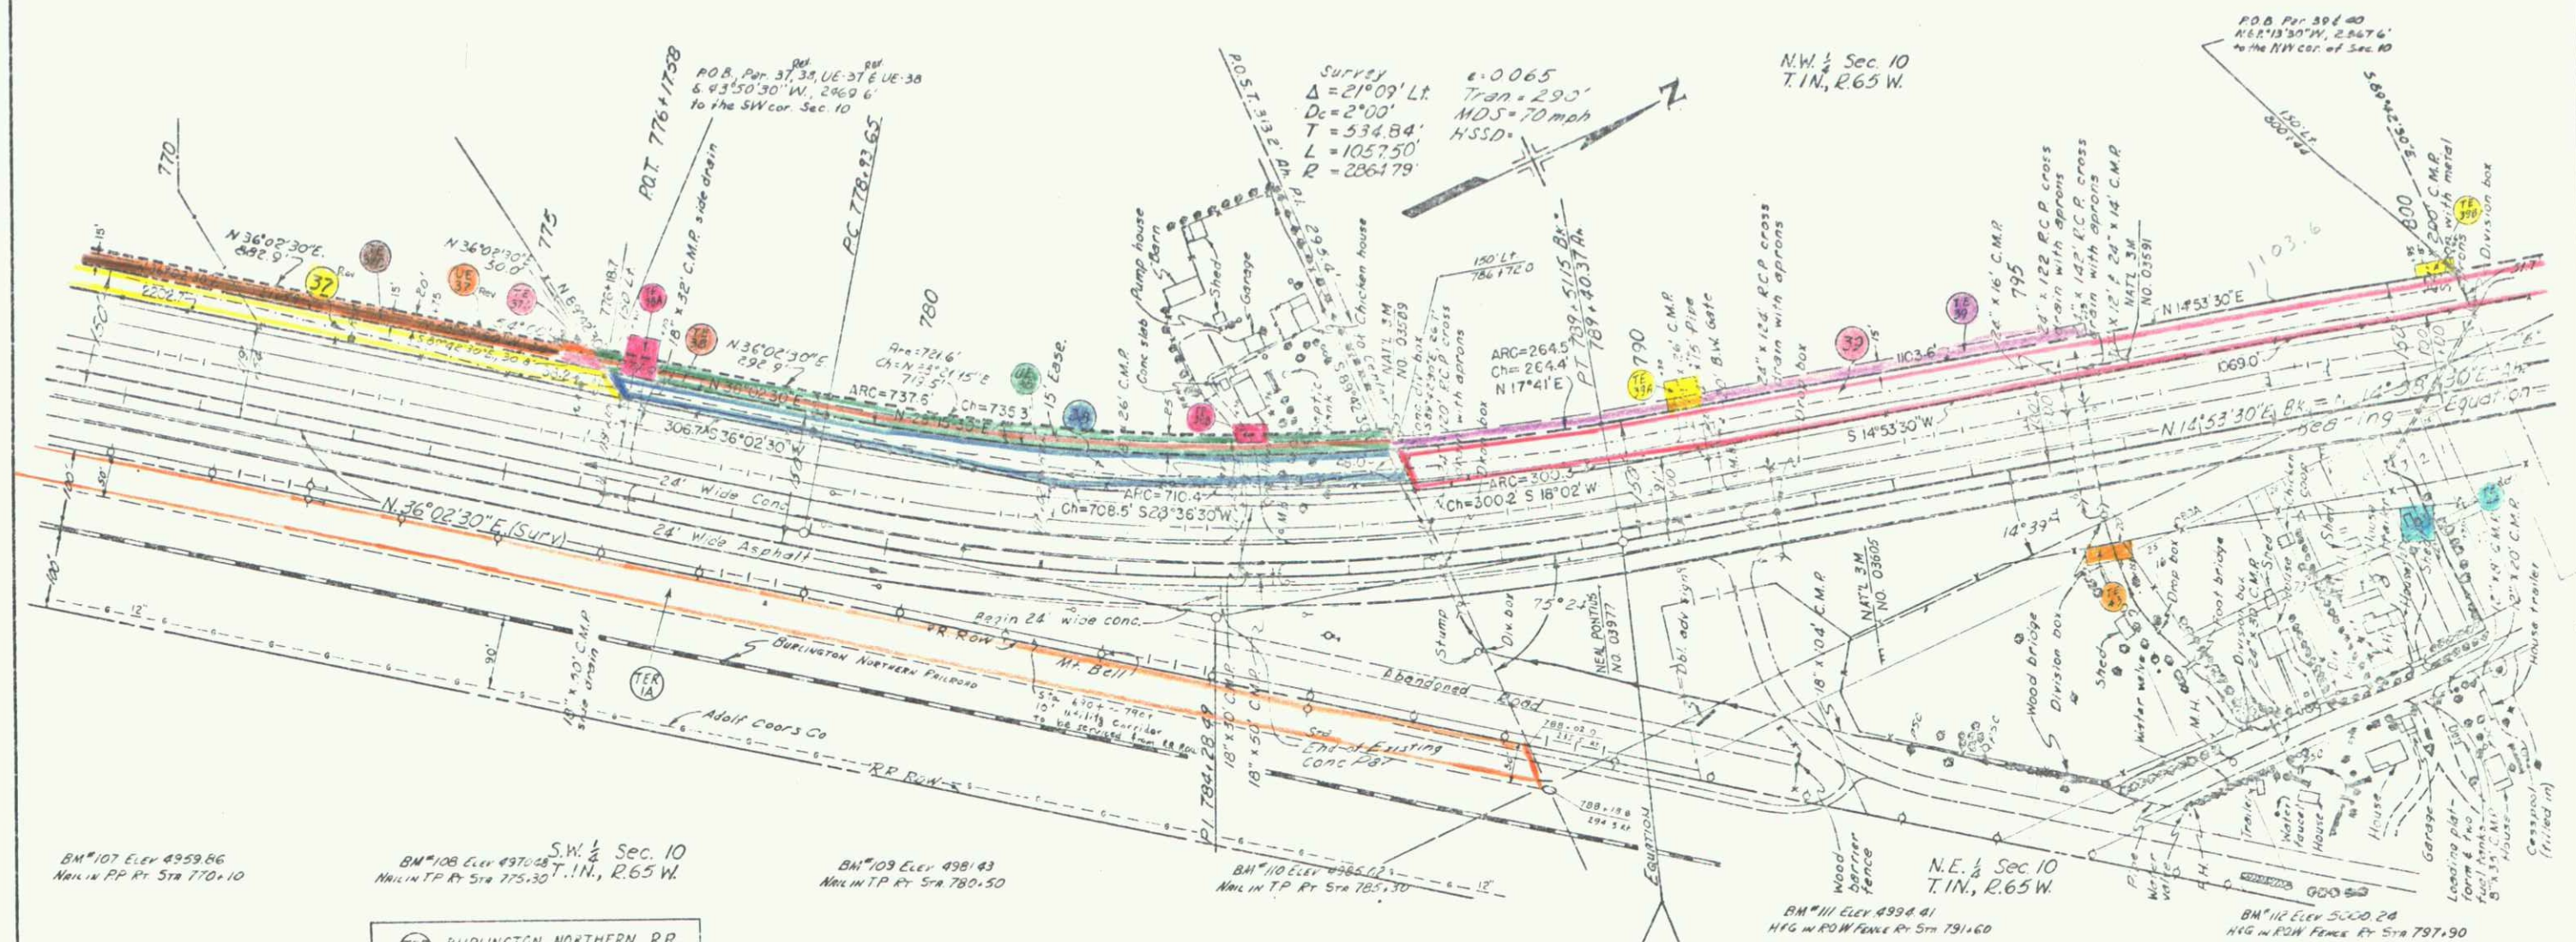

TE 43 Rex. TOWN OF HUDSON

TE 44 Rex. ALVIS P. RICE #
MARJORIE M. RICE
225 GRAPE ST.
HUDSON, COLO 80642

TE 45 Del.

T.1N., R.65 W., 6th P.M.

FEDERAL ROAD DISTRICT NO.	DIVISION	PROJECT NO.	SHEET NO.	TOTAL SHEETS
VII	COLORADO	1 076-1(48)	21	26

RIGHT OF WAY
S.H. 7-HUDSON

REVISIONS		
NO.	DESCRIPTION	DATE
6-15-79	Name Change, Per. 42, 42.5	TP
6-6-80	Per. 40 Name change, Corrected Area WS	WS
7-2-81	Add stationing	27
8-14-81	3rd page 45	48


40 DONALD E. WEHRMAN
RUBLE LEROY WEHRMAN
WILBUR E. WEHRMAN
DENVER, COLO.

41 DALE E. DUNKER,
WAYNE N. DUNKER, &
JACK Mc MILLION
P.O. BOX 902
HUDSON, COLO. 80642

42 DE MICHAEL INC.

46 LAWRENCE E. SCHNELL &
GLORIA J. SCHNELL
345 GRAPE ST.
HUDSON, COLO. 80642


END PROJECT 1 076-1(48)
STA. 815+00

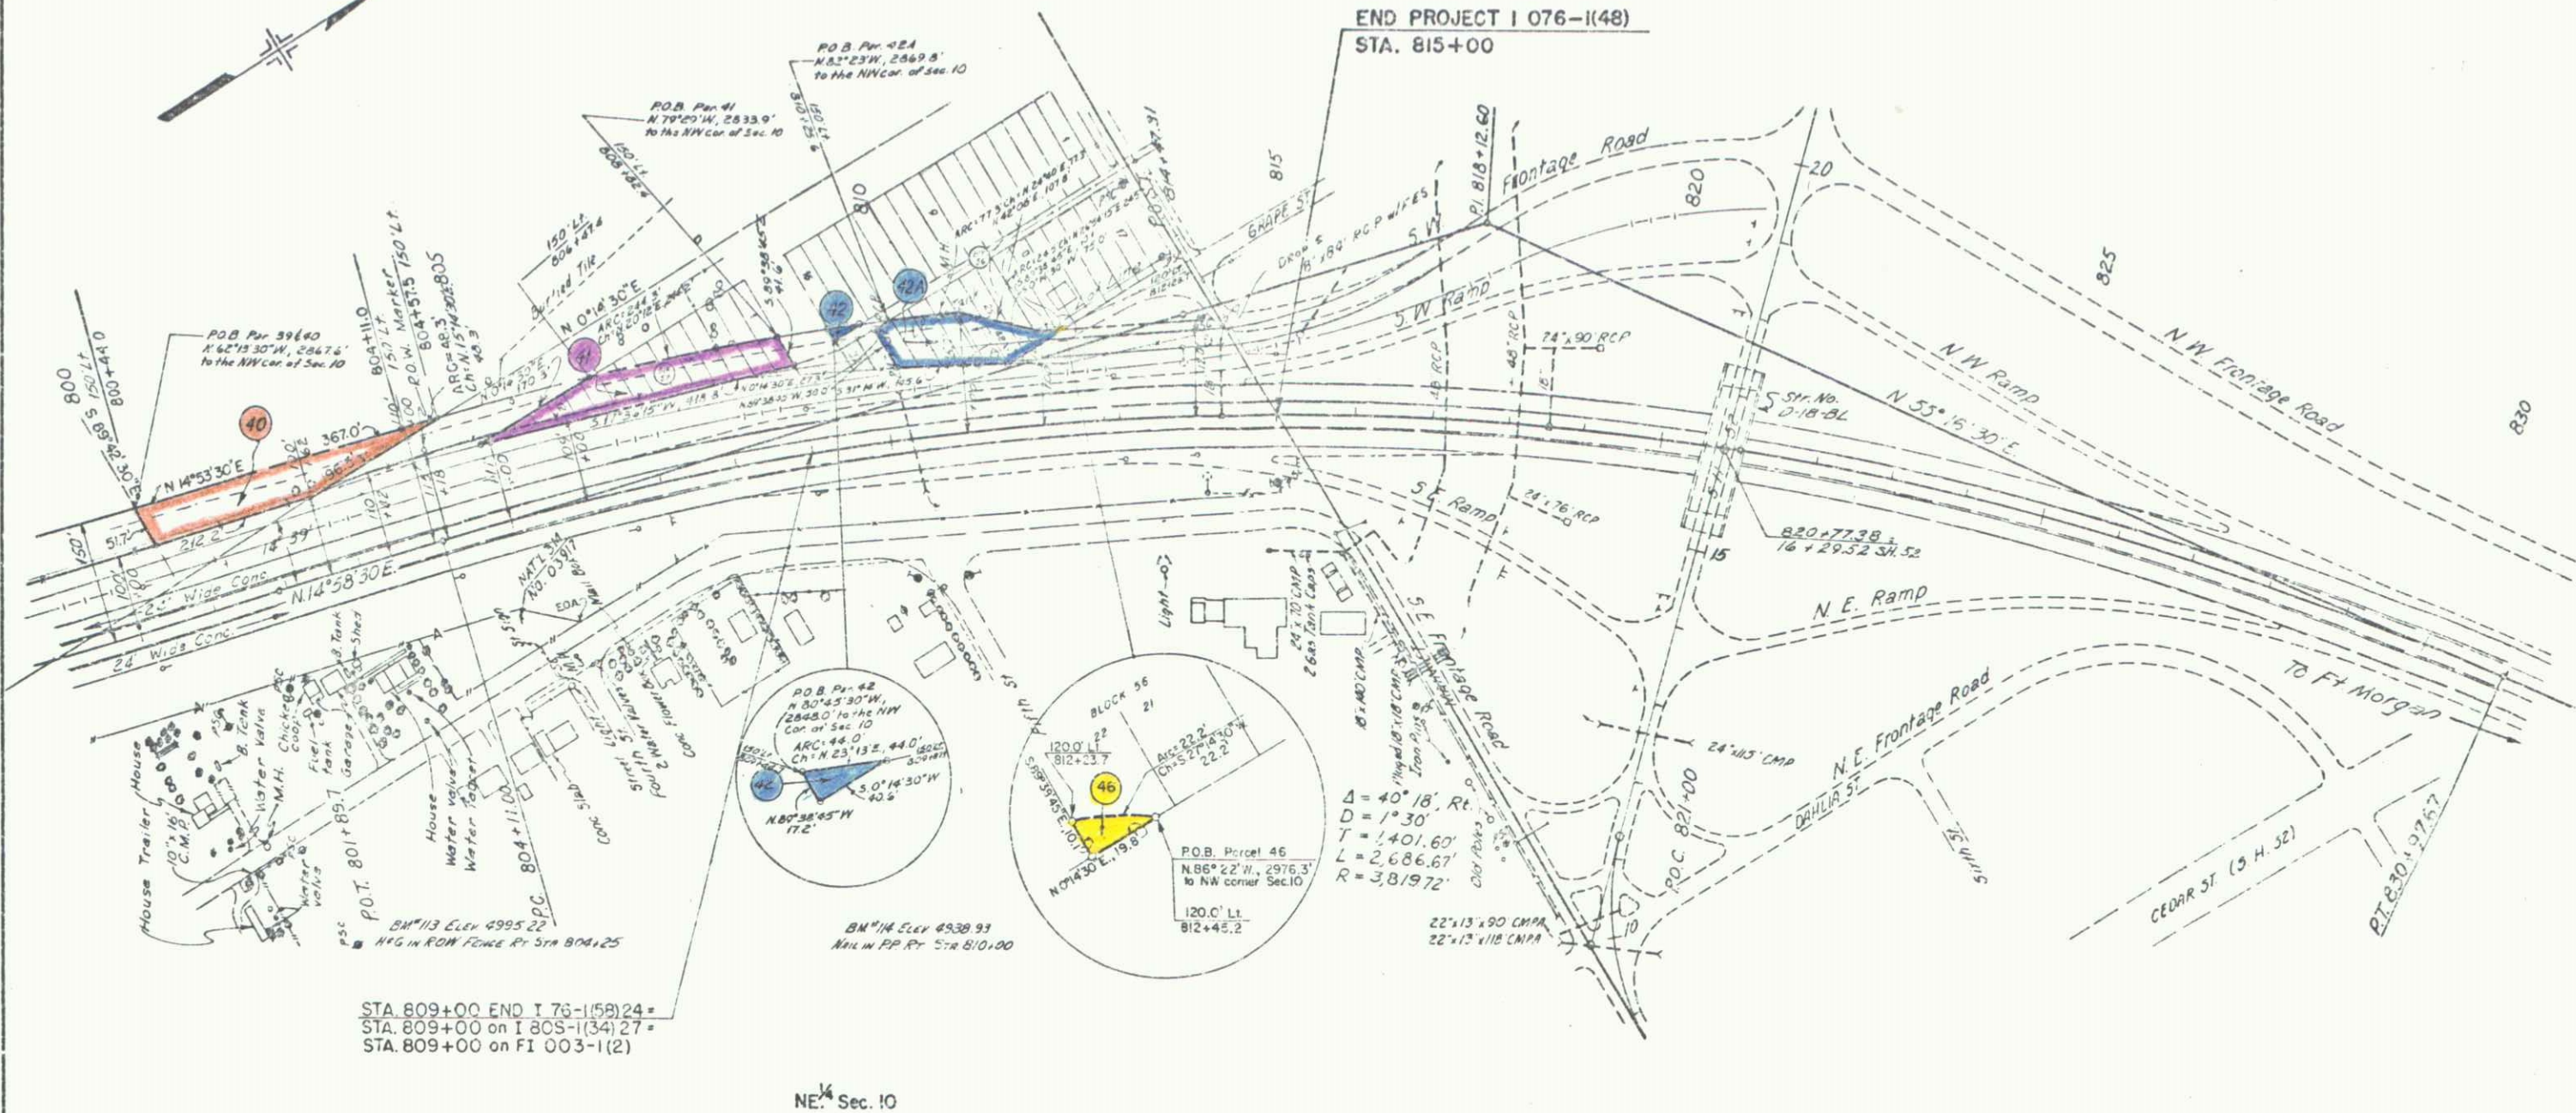

REVISION	FEDERAL ROAD	PROJ. NO.	DIVISION	SHEET	TOTAL
1-15-79	ADD. TE-4, UE-16B, REVISION	1076-1(48)	8	23	23
2-15-79	ADD. E-14, TE-13A, UE-6A				
3-15-79	ADD. UE-1, UE-3, UE-5				
4-15-79	ADD. UE-6, UE-7, UE-7A, UE-11				
5-15-79	ADD. UE-12, UE-14, UE-16, UE-6A				
6-15-79	ADD. UE-15, UE-16, UE-17, UE-18				
7-15-79	ADD. UE-19, UE-20, UE-21, UE-22				
8-15-79	ADD. UE-23, UE-24, UE-25, UE-26				
9-15-79	ADD. UE-27, UE-28, UE-29, UE-30				
10-15-79	ADD. UE-31, UE-32, UE-33, UE-34				
11-15-79	ADD. UE-35, UE-36, UE-37, UE-38				
12-15-79	ADD. UE-39, UE-40, UE-41, UE-42				
1-15-80	ADD. UE-43, UE-44, UE-45, UE-46				
2-15-80	ADD. UE-47, UE-48, UE-49, UE-50				
3-15-80	ADD. UE-51, UE-52, UE-53, UE-54				
4-15-80	ADD. UE-55, UE-56, UE-57, UE-58				
5-15-80	ADD. UE-59, UE-60, UE-61, UE-62				
6-15-80	ADD. UE-63, UE-64, UE-65, UE-66				
7-15-80	ADD. UE-67, UE-68, UE-69, UE-70				
8-15-80	ADD. UE-71, UE-72, UE-73, UE-74				
9-15-80	ADD. UE-75, UE-76, UE-77, UE-78				
10-15-80	ADD. UE-79, UE-80, UE-81, UE-82				
11-15-80	ADD. UE-83, UE-84, UE-85, UE-86				
12-15-80	ADD. UE-87, UE-88, UE-89, UE-90				
1-15-81	ADD. UE-91, UE-92, UE-93, UE-94				
2-15-81	ADD. UE-95, UE-96, UE-97, UE-98				
3-15-81	ADD. UE-99, UE-100, UE-101, UE-102				
4-15-81	ADD. UE-103, UE-104, UE-105, UE-106				
5-15-81	ADD. UE-107, UE-108, UE-109, UE-110				
6-15-81	ADD. UE-111, UE-112, UE-113, UE-114				
7-15-81	ADD. UE-115, UE-116, UE-117, UE-118				
8-15-81	ADD. UE-119, UE-120, UE-121, UE-122				
9-15-81	ADD. UE-123, UE-124, UE-125, UE-126				
10-15-81	ADD. UE-127, UE-128, UE-129, UE-130				
11-15-81	ADD. UE-131, UE-132, UE-133, UE-134				
12-15-81	ADD. UE-135, UE-136, UE-137, UE-138				
1-15-82	ADD. UE-139, UE-140, UE-141, UE-142				
2-15-82	ADD. UE-143, UE-144, UE-145, UE-146				
3-15-82	ADD. UE-147, UE-148, UE-149, UE-150				
4-15-82	ADD. UE-151, UE-152, UE-153, UE-154				
5-15-82	ADD. UE-155, UE-156, UE-157, UE-158				
6-15-82	ADD. UE-159, UE-160, UE-161, UE-162				
7-15-82	ADD. UE-163, UE-164, UE-165, UE-166				
8-15-82	ADD. UE-167, UE-168, UE-169, UE-170				
9-15-82	ADD. UE-171, UE-172, UE-173, UE-174				
10-15-82	ADD. UE-175, UE-176, UE-177, UE-178				
11-15-82	ADD. UE-179, UE-180, UE-181, UE-182				
12-15-82	ADD. UE-183, UE-184, UE-185, UE-186				
1-15-83	ADD. UE-187, UE-188, UE-189, UE-190				
2-15-83	ADD. UE-191, UE-192, UE-193, UE-194				
3-15-83	ADD. UE-195, UE-196, UE-197, UE-198				
4-15-83	ADD. UE-199, UE-200, UE-201, UE-202				
5-15-83	ADD. UE-203, UE-204, UE-205, UE-206				
6-15-83	ADD. UE-207, UE-208, UE-209, UE-210				
7-15-83	ADD. UE-211, UE-212, UE-213, UE-214				
8-15-83	ADD. UE-215, UE-216, UE-217, UE-218				
9-15-83	ADD. UE-219, UE-220, UE-221, UE-222				
10-15-83	ADD. UE-223, UE-224, UE-225, UE-226				
11-15-83	ADD. UE-227, UE-228, UE-229, UE-230				
12-15-83	ADD. UE-231, UE-232, UE-233, UE-234				
1-15-84	ADD. UE-235, UE-236, UE-237, UE-238				
2-15-84	ADD. UE-239, UE-240, UE-241, UE-242				
3-15-84	ADD. UE-243, UE-244, UE-245, UE-246				
4-15-84	ADD. UE-247, UE-248, UE-249, UE-250				
5-15-84	ADD. UE-251, UE-252, UE-253, UE-254				
6-15-84	ADD. UE-255, UE-256, UE-257, UE-258				
7-15-84	ADD. UE-259, UE-260, UE-261, UE-262				
8-15-84	ADD. UE-263, UE-264, UE-265, UE-266				
9-15-84	ADD. UE-267, UE-268, UE-269, UE-270				
10-15-84	ADD. UE-271, UE-272, UE-273, UE-274				
11-15-84	ADD. UE-275, UE-276, UE-277, UE-278				
12-15-84	ADD. UE-279, UE-280, UE-281, UE-282				
1-15-85	ADD. UE-283, UE-284, UE-285, UE-286				
2-15-85	ADD. UE-287, UE-288, UE-289, UE-290				
3-15-85	ADD. UE-291, UE-292, UE-293, UE-294				
4-15-85	ADD. UE-295, UE-296, UE-297, UE-298				
5-15-85	ADD. UE-299, UE-300, UE-301, UE-302				
6-15-85	ADD. UE-303, UE-304, UE-305, UE-306				
7-15-85	ADD. UE-307, UE-308, UE-309, UE-310				
8-15-85	ADD. UE-311, UE-312, UE-313, UE-314				
9-15-85	ADD. UE-315, UE-316, UE-317, UE-318				
10-15-85	ADD. UE-319, UE-320, UE-321, UE-322				
11-15-85	ADD. UE-323, UE-324, UE-325, UE-326				
12-15-85	ADD. UE-327, UE-328, UE-329, UE-330				
1-15-86	ADD. UE-331, UE-332, UE-333, UE-334				
2-15-86	ADD. UE-335, UE-336, UE-337, UE-338				
3-15-86	ADD. UE-339, UE-340, UE-341, UE-342				
4-15-86	ADD. UE-343, UE-344, UE-345, UE-346				
5-15-86	ADD. UE-347, UE-348, UE-349, UE-350				
6-15-86	ADD. UE-351, UE-352, UE-353, UE-354				
7-15-86	ADD. UE-355, UE-356, UE-357, UE-358				
8-15-86	ADD. UE-359, UE-360, UE-361, UE-362				
9-15-86	ADD. UE-363, UE-364, UE-365, UE-366				
10-15-86	ADD. UE-367, UE-368, UE-369, UE-370				
11-15-86	ADD. UE-371, UE-372, UE-373, UE-374				
12-15-86	ADD. UE-375, UE-376, UE-377, UE-378				
1-15-87	ADD. UE-379, UE-380, UE-381, UE-382				
2-15-87	ADD. UE-383, UE-384, UE-385, UE-386				
3-15-87	ADD. UE-387, UE-388, UE-389, UE-390				
4-15-87	ADD. UE-391, UE-392, UE-393, UE-394				
5-15-87	ADD. UE-395, UE-396, UE-397, UE-398				
6-15-87	ADD. UE-399, UE-400, UE-401, UE-402				
7-15-87	ADD. UE-403, UE-404, UE-405, UE-406				
8-15-87	ADD. UE-407, UE-408, UE-409, UE-410				
9-15-87	ADD. UE-411, UE-412, UE-413, UE-414				
10-15-87	ADD. UE-415, UE-416, UE-417, UE-418				
11-15-87	ADD. UE-419, UE-420, UE-421, UE-422				
12-15-87	ADD. UE-423, UE-424, UE-425, UE-426				
1-15-88	ADD. UE-427, UE-428, UE-429, UE-430				
2-15-88	ADD. UE-431, UE-432, UE-433, UE-434				
3-15-88	ADD. UE-435, UE-436, UE-437, UE-438				
4-15-88	ADD. UE-439, UE-440, UE-441, UE-442				
5-15-88	ADD. UE-443, UE-444, UE-445, UE-446				
6-15-88	ADD. UE-447, UE-448, UE-449, UE-450				
7-15-88	ADD. UE-451, UE-452, UE-453, UE-454				
8-15-88	ADD. UE-455, UE-456, UE-457, UE-458				
9-15-88	ADD. UE-459, UE-460, UE-461, UE-462				
10-15-88	ADD. UE-463, UE-464, UE-465, UE-466				
11-15-88	ADD. UE-467, UE-468, UE-469, UE-470				
12-15-88	ADD. UE-471, UE-472, UE-473, UE-474				
1-15-89	ADD. UE-475, UE-476, UE-477, UE-478				
2-15-89	ADD. UE-479, UE-480, UE-481, UE-482				
3-15-89	ADD. UE-483, UE-484, UE-485, UE-486				
4-15-89	ADD. UE-487, UE-488, UE-489, UE-490				
5-15-89	ADD. UE-491, UE-492, UE-493, UE-494				
6-15-89	ADD. UE-495, UE-496, UE-497, UE-498				
7-15-89	ADD. UE-499, UE-500, UE-501, UE-502				
8-15-89	ADD. UE-503, UE-504, UE-505, UE-506				
9-15-89	ADD. UE-507, UE-508, UE-509, UE-510				
10-15-89	ADD. UE-511, UE-512, UE-513, UE-514				
11-15-89	ADD. UE-515, UE-516, UE-517, UE-518				
12-15-89	ADD. UE-519, UE-520, UE-521, UE-522				
1-15-90	ADD. UE-523, UE-524, UE-525, UE-526				
2-15-90	ADD. UE-527, UE-528, UE-529, UE-530				
3-15-90	ADD. UE-531, UE-532, UE-533, UE-534				
4-15-90	ADD. UE-535, UE-536, UE-537, UE-538				
5-15-90	ADD. UE-539, UE-540, UE-541, UE-542				
6-15-90	ADD. UE-543, UE-544, UE-545, UE-546				
7-15-90	ADD. UE-547, UE-548, UE-549, UE-550				
8-15-90	ADD. UE-551, UE-552, UE-553, UE-554				
9-15-90	ADD. UE-555, UE-556, UE-557, UE-558				
10-15-90	ADD. UE-559, UE-560, UE-561, UE-562				
11-15-90	ADD. UE-563, UE-564, UE-565, UE-566				
12-15-90	ADD. UE-567, UE-568, UE-569, UE-570				
1-15-91	ADD. UE-571, UE-572, UE-573, UE-574				
2-15-91	ADD. UE-575, UE-576, UE-577, UE-578				
3-15-91	ADD. UE-579, UE-580, UE-581, UE-582				
4-15-91	ADD. UE-583, UE-584, UE-585, UE-586				
5-15-91	ADD. UE-587, UE-588, UE-589, UE-590				
6-15-91	ADD. UE-591, UE-592, UE-593, UE-594				
7-15-91	ADD. UE-595, UE-596, UE-597, UE-598				
8-15-91	ADD. UE-599, UE-600, UE-601, UE-602				
9-15-91	ADD. UE-603, UE-604, UE-605, UE-606				
10-15-91	ADD. UE-607, UE-608, UE-609, UE-610				
11-15-91	ADD. UE-611, UE-612, UE-613, UE-614				
12-15-91	ADD. UE-615, UE-616, UE-617, UE-618				
1-15-92	ADD. UE-619, UE-620, UE-621, UE-622				
2-15-92	ADD. UE-623, UE-624, UE-625, UE-626				
3-15-92	ADD. UE-627, UE-628, UE-629, UE-630				
4-15-92	ADD. UE-631, UE-632, UE-633, UE-634				
5-15-92	ADD. UE-635, UE-636, UE-637, UE-638				
6-15-92	ADD. UE-639, UE-640, UE-641, UE-642				
7-15-92	ADD. UE-643, UE-644, UE-645, UE-646				
8-15-92	ADD. UE-647, UE-648, UE-649, UE-650				
9-15-92	ADD. UE-651, UE-652, UE-653, UE-654				
10-15-92	ADD. UE-655, UE-656, UE-657, UE-658				
11-15-92	ADD. UE-659, UE-660, UE-661, UE-662				
12-15-92	ADD. UE-663, UE-664, UE-665, UE-666				
1-15-93	ADD. UE-667, UE-668, UE-669, UE-670				
2-15-93	ADD. UE-671, UE-672, UE-673, UE-674				
3-15-93	ADD. UE-675, UE-676, UE-677, UE-678				
4-15-93	ADD. UE-679, UE-680, UE-681, UE-682				
5-15-93	ADD. UE-683, UE-684, UE-685, UE-686				
6-15-93	ADD. UE-687, UE-688, UE-689, UE-690				
7-15-93	ADD. UE-691, UE-692, UE-693, UE-694				
8-15-93	ADD. UE-695, UE-696, UE-697, UE-698				
9-15-93	ADD. UE-699, UE-700, UE-701, UE-702				
10-15-93	ADD. UE-703, UE-704, UE-705, UE-706				
11-15-93	ADD. UE-707, UE-708, UE-709, UE-710				
12-15-93	ADD. UE-711, UE-712, UE-713, UE-714				
1-15-94	ADD. UE-715, UE-716, UE-717, UE-718				
2-15-94	ADD. UE-719, UE-720, UE-721, UE-722				
3-15-94	ADD. UE-723, UE-724, UE-725, UE-726				
4-15-94	ADD. UE-727, UE-728, UE-729, UE-730				
5-15-94	ADD. UE-731, UE-732, UE-733, UE-734				
6-15-94	ADD. UE-735, UE-736, UE-737, UE-738				
7-15-94	ADD. UE-739, UE-740, UE-741, UE-742				
8-15-94	ADD. UE-743, UE-744, UE-745, UE-746				
9-15-94	ADD. UE-747, UE-748, UE-749, UE-750				
10-15-94	ADD. UE-751, UE-752, UE-753, UE-754				
11-15-94	ADD. UE-755, UE-756, UE-757, UE-758				
12-15-94	ADD. UE-759, UE-760, UE-761, UE-762				
1-15-95	ADD. UE-763, UE-764, UE-765, UE-766				
2-15-95					

REVISION	PROJ. NO.	DIVISION	TOTAL SHEETS
6-15-79 Rev. 1	1076-148	6	24
7-1-79 Rev. 2			
7-1-79 Rev. 3			
RIGHT OF WAY
S.H. 7-HUDSON

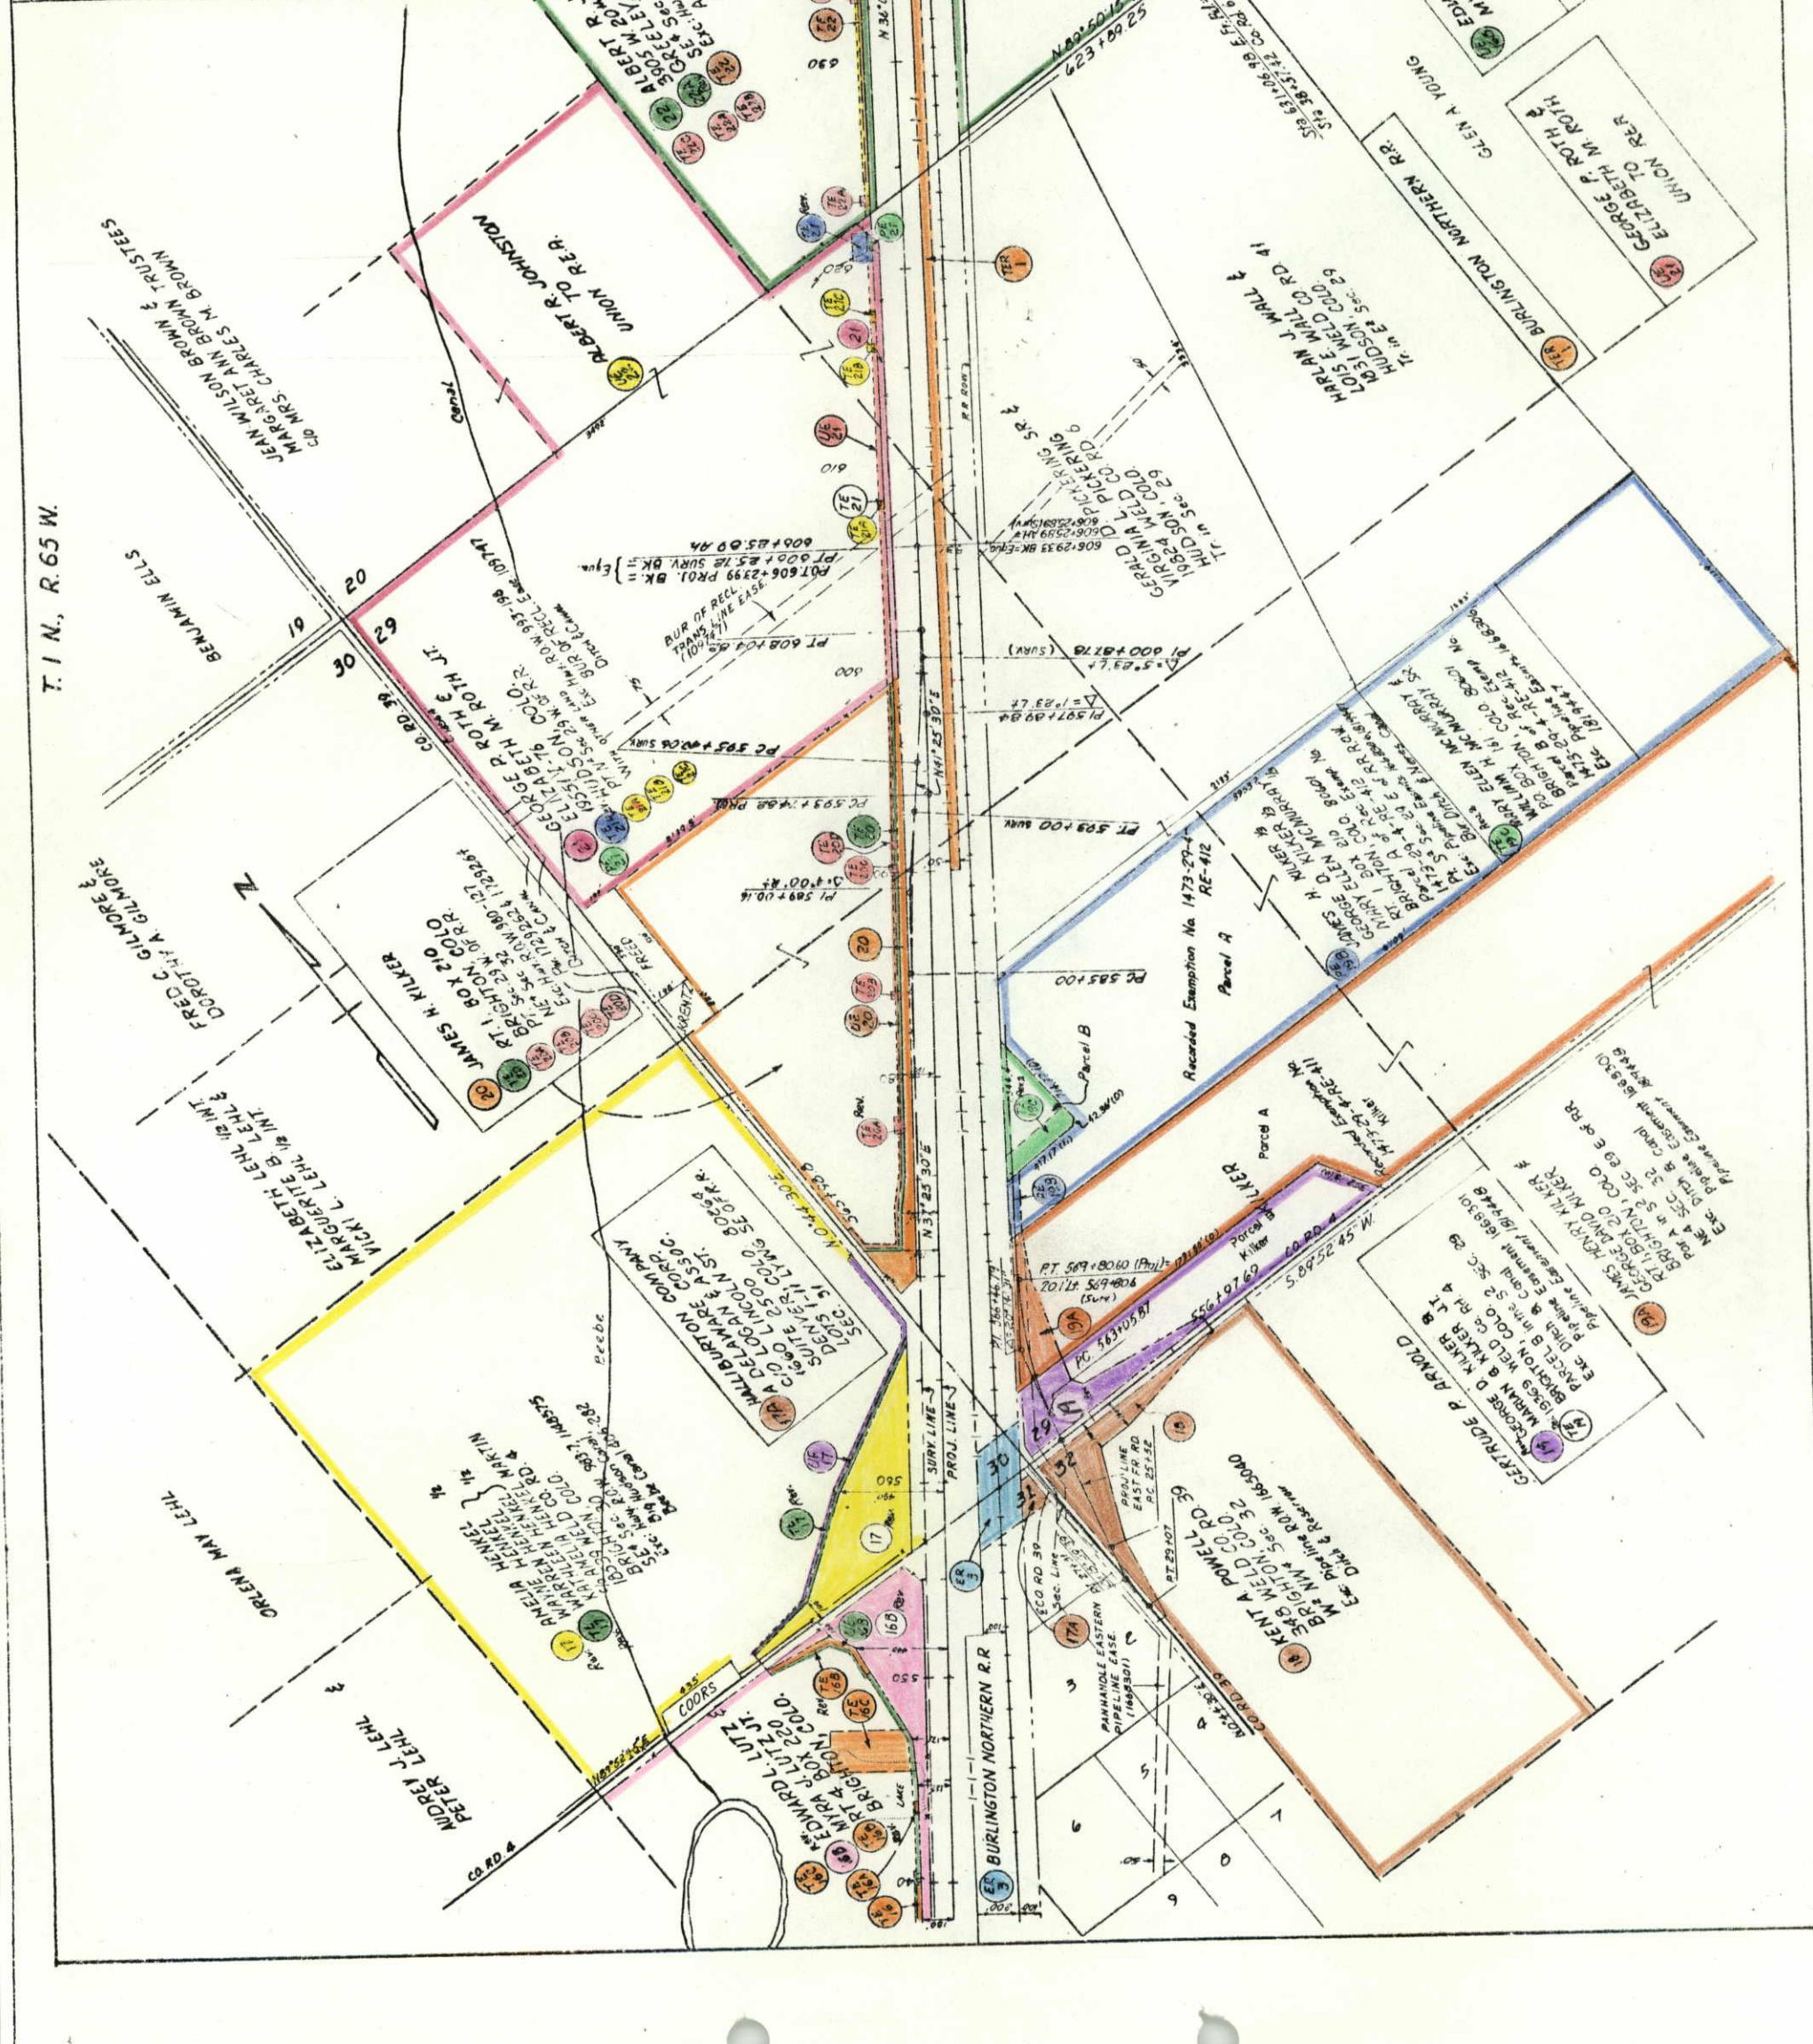


T. 1 N., R. 65 W.

T. 2 N., R. 65 W.

FEDERAL ROAD DISTRICT	DIVISION	PROJECT NO.	SHEET NO.	TOTAL SHEETS
6	COLORADO	1 076- (148)	26	26

REVISION	
1	3-75 Name Change, Pw 42-42A, T.D.
2	6-75 B.L. For 50 Name Change, Add Tr. 13
3	12-75 TE-41, TE-45, Corrected Access W.S.
4	4/2/81 Rev. TE-41, TE-44, DE, TE-45, T.D.
5	8/4/81 Add parcel 45

RIGHT OF WAY
S.H. 7-HUDSON

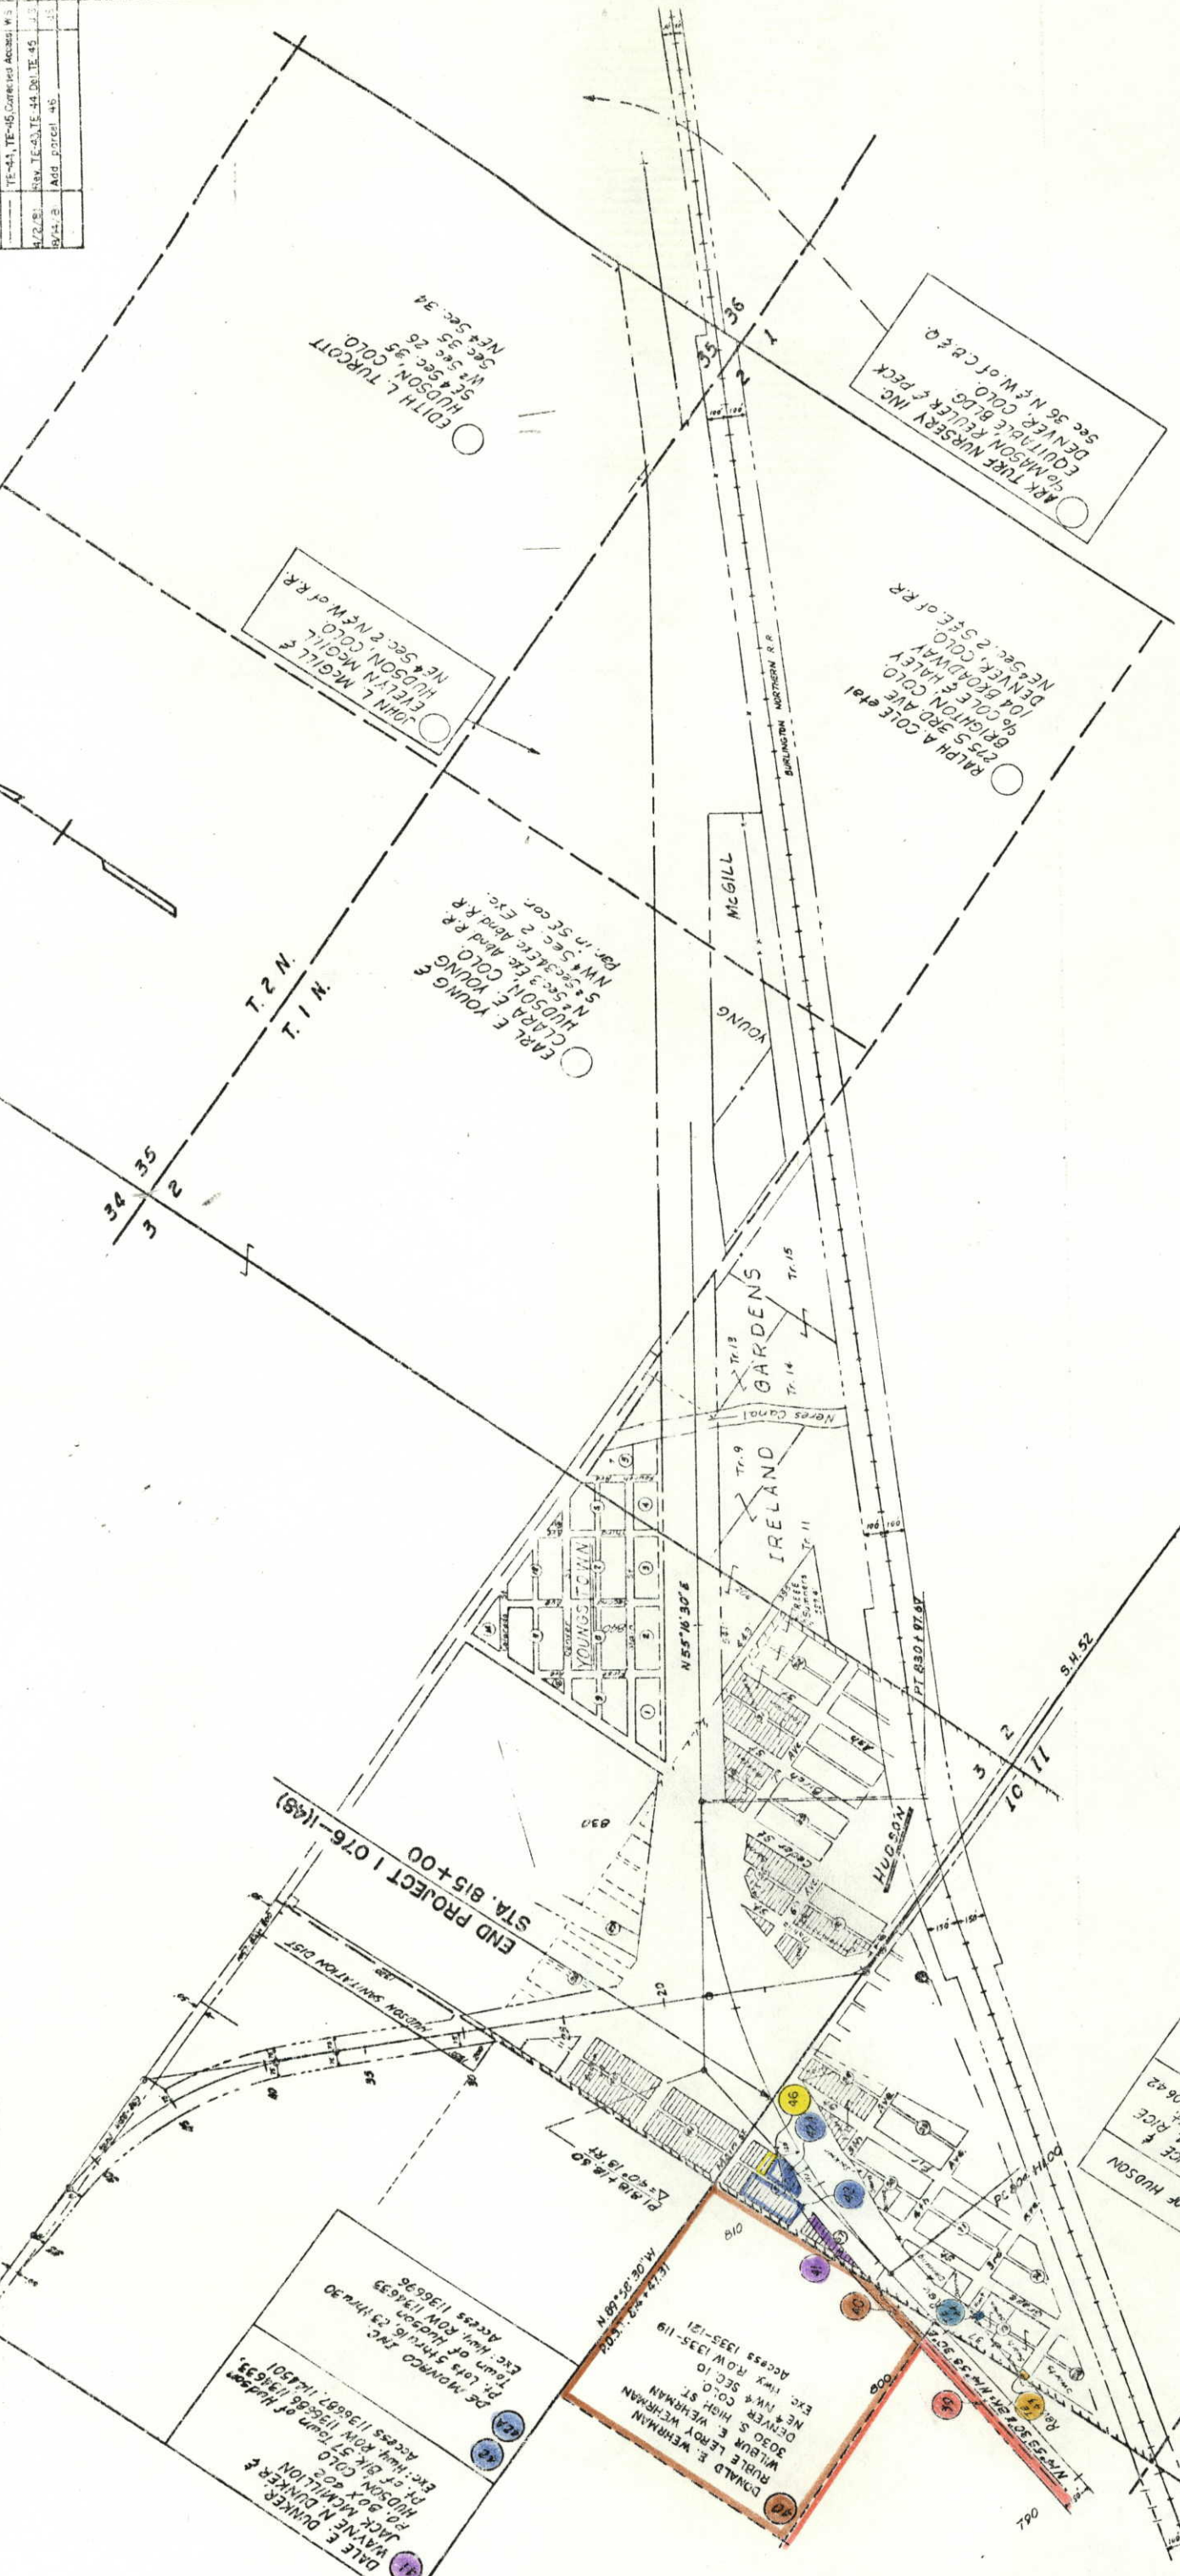

45 LAWRENCE E. SCHNELL
545 GRAPE ST.
HUDSON, COLO. 80843

46 ALVIN R. RICE & MRS. MARGARET M. RICE
225 GRAPE ST.
HUDSON, COLO. 80842

47 TOWN OF HUDSON

T. 1 N. R. 65 W.