

COLORADO DEPARTMENT OF TRANSPORTATION



Region 1
18500 E. Colfax Avenue
Aurora, CO 80011
Phone: (303) 757-9117 FAX: (303) 757-9746

Right of Way Plans Unit: Kevin Williams

Sheet Revisions

Date	Description	Initials
4/30/02	Revised sheets 2, 20, 4-48, 49, 9, 47-55, 57, 66-68	BOI
5/13/02	Updated existing project stationing	BOI
6/27/02	Updated beginning of ROW project and changed sheets 2, 2A, 2B	JHH
8/27/02	4A, 4B, 8, 10, 11, 17, 57, 58, 59	JHH
3/18/03	Revised sheets 20-2F, 4-4B, 40, 4P, 8, 9, 20-21, 28-35, 62-63	PHK

Sheet Revisions

Date	Description	Initials

Computer File Information

CREATION DATE: 9/26/2001 INITIALS: PHK
LAST MODIFICATION DATE: 3/18/03 INITIALS: PHK
FULL PATH: 6844455/TASK_05/9.0_CAD/ROW/PLANS
DRAWING FILE NAME: TITLESHEET.DWG
SCALE: N.T.S. UNITS: ENGLISH
URS Corporation
Denver, Colorado Tel: (303) 740-2600

Right of Way Plans

TITLE SHEET

Project Number: NH 0405-022 Phase 2

Project Location: Wild Horse to Kit Carson

Project Code	Last Mod. Date	Subset Sheets	Sheet No.	Total No. of Sheets
12325	3/18/03	1	1	1 of 68

INDEX OF SHEETS

- 1 Title Sheet
- 2 - 2H Tabulation of Properties
- 3 - 3G Control Diagram
- 4 - 4H Monumentation Sheet
- 4K - 4U Monumentation Sheet
- 5 - 5S Plan Sheets
- 56 - 68 Ownership Maps


SCALES OF ORIGINAL DRAWINGS

PLAN SHEETS : 1"=100'
OWNERSHIP MAP : 1"=400'
R.O.W. LENGTH OF PROJECT : 12.07 mi.


DEPARTMENT OF TRANSPORTATION STATE OF COLORADO RIGHT OF WAY PLAN OF PROPOSED FEDERAL AID PROJECT NO. NH 0405-022 Phase 2 STATE HIGHWAY NO. 40 CHEYENNE COUNTY RIGHT OF WAY

STA. 535+32.60 BEGIN ROW NH 0405-022 PHASE 2 =
MP 431.94 STA. 2610+60.00 ON PROJ. NH 0405-022 PHASE 1

STA. 1181+00.28 END ROW NH 0405-022 PHASE 2
MP 444.2 STA. 3256+24.3 ON PROJ. F 017-3(6)

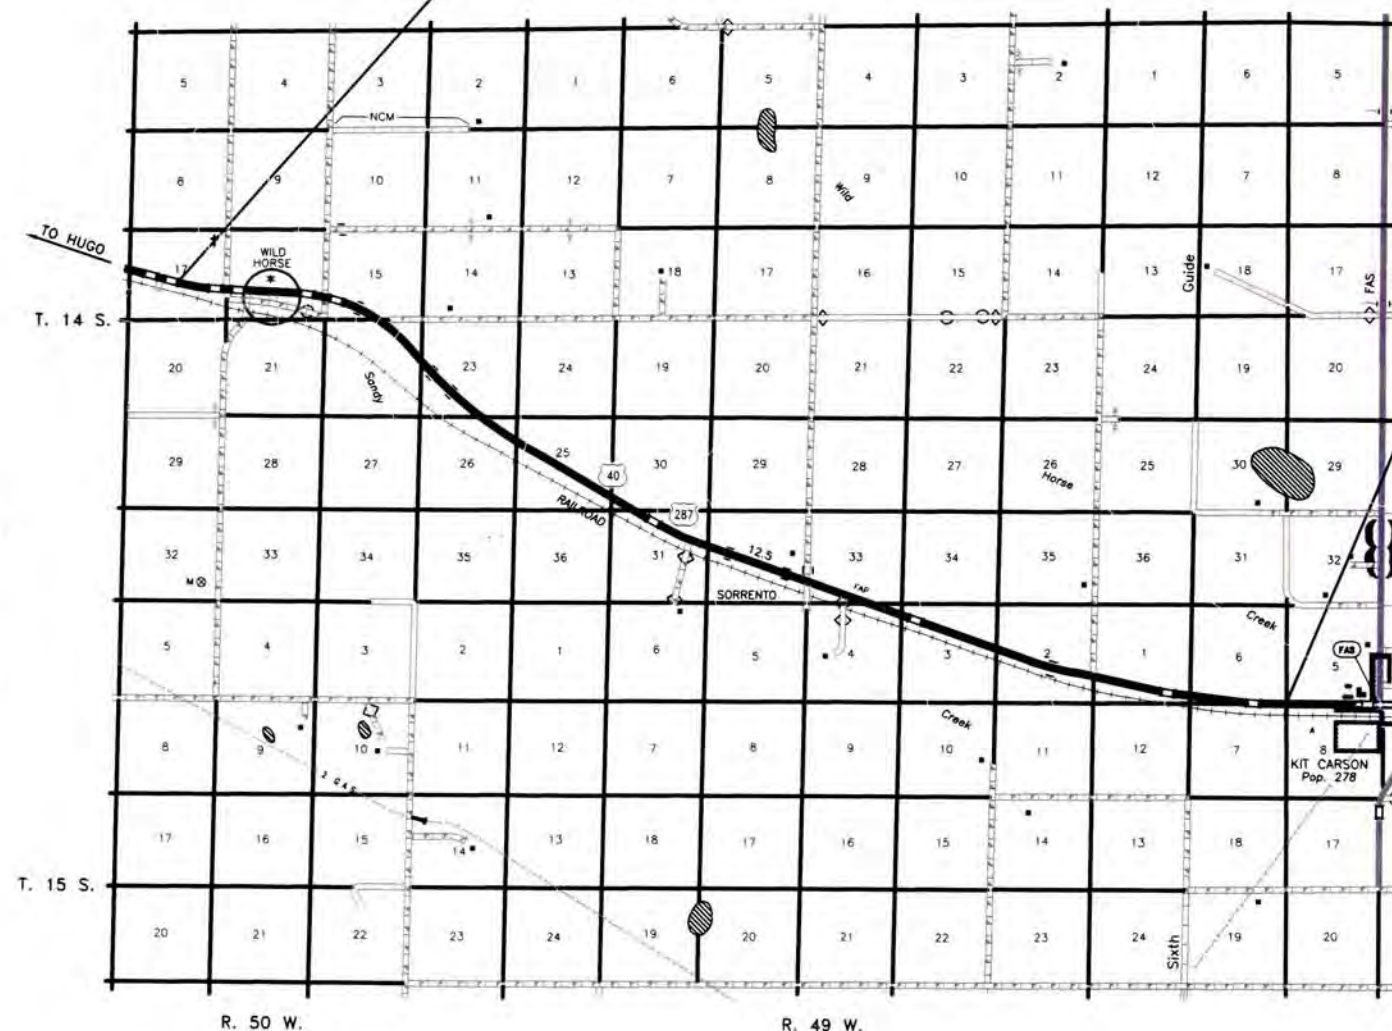

CONVENTIONAL SIGNS

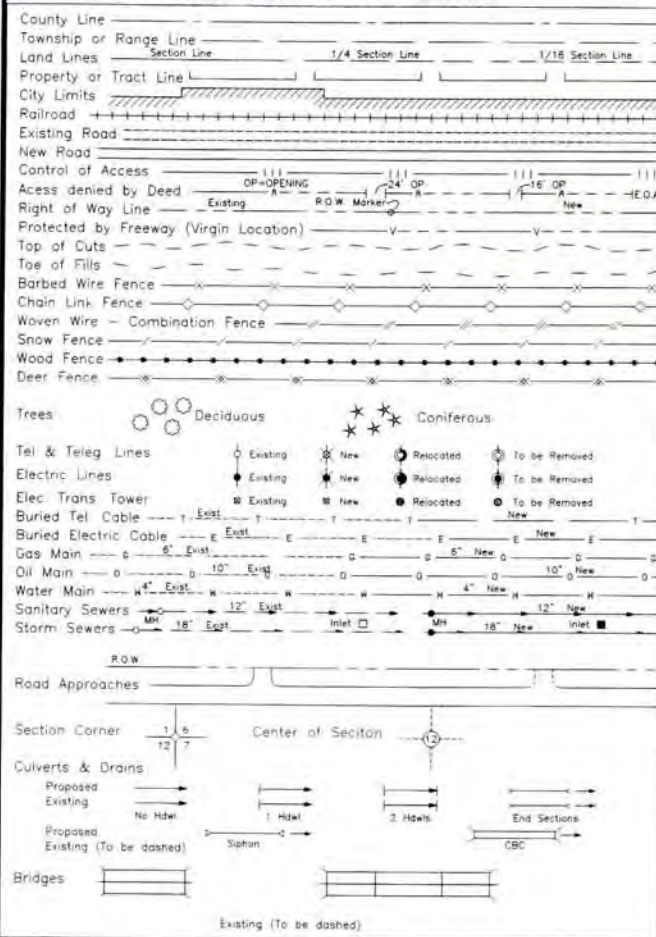

BASIS OF BEARINGS

All bearings are based on the westerly line of the Northwest Quarter of Section 31, Township 14 South, Range 49 West, 6th Principal Meridian based on a grid bearing of N 01°27'14" W a distance of 2688.80 feet, monumented as shown.

NW CORNER
FOUND 3-1/4" Brass Pipe Mon.
on 1" Metal Pipe, U.S.G.L.O. 1908

W 1/4 CORNER
FOUND 2-1/4" Brass Cap
on 1" Metal Pipe, U.S.G.L.O. 1908

FILING CERTIFICATION: DEPOSITED THIS DAY OF 19 AT M., FOR INFORMATION ONLY IN BOOK OF THE COUNTY LAND SURVEYS/RIGHT OF WAY SURVEYS AT PAGE RECEPTION NUMBER SIGNED DEPT.

February 12, 2002
REGION 1
PROJ. CODE: 12325

DEPARTMENT OF TRANSPORTATION
FEDERAL HIGHWAY ADMINISTRATION

AUTHORIZED: _____ DATE _____

DIVISION ADMINISTRATOR



Colorado Department of Transportation

Region 1
18500 E. Colfax Ave.
Aurora, CO 80011
Phone: (303) 757-9117 Fax: (303) 757-9746

Right Of Way Plans Unit: Kevin A. Williams

Sheet Revisions		
4/16/2002	Added Par 201C, TE-210C	BDL
8/27/2002	Added Par 200R, TE 202, TE202A	JHH
9/18/2002	Corrected name in Par 200	JHH

Sheet Revisions		

Sheet Revisions		

Right Of Way				
Tabulation Of Properties				
NH 0405-022 Phase 2 (ROW)/ (const)				
Wild Horse to Kit Carson				

R.O.W. TABULATION OF PROPERTIES IN CHEYENNE COUNTY S.H. NO. 40

Project Code	Last Mod. Date	Subset Sheets	Sheet No.	Total No. of Sheets
12325	3/25/2003	2 of 2H	2	68

Parcel No.	Owner	Address	Location	Area In Square Feet					Book-Page	Remarks
				Area Of Parcel	Existing ROW	Net Area	Remainder			
							Left	Right		
			T. 14 S., R. 50 W., 6th P.M.							
200	Richard L. & Cecilia Ann Bergman	P.O. Box 127	SE1/4 Sec. 17	17118 sf		17118 sf		1.4+/- ac		
		Wild Horse, CO 80862								
		(719) 962-3290							-	
200R	(Same As Above)	(Same As Above)	SE1/4 Sec. 17	56969 sf		56969 sf		1.3+/- ac		
201	State of Colorado	1313 Sherman St.,	SE1/4 Sec. 16	37406 sf		37406 sf	386.4+/- ac			
		Denver, CO 80222								
		(303) 757-9011								
201A	(Same As Above)	(Same As Above)	(Same As Above)	21724 sf		21724 sf		24.4+/- ac		
201B	(Same As Above)	(Same As Above)	NW1/4 of the SW1/4 Sec. 16	12291 sf		12291 sf		5.8+/- ac		Note: Remainder is parcels 201B & 201C subtracted from total.
201C	State of Colorado	(Same As Above)	(Same As Above)	25501 sf		25501 sf		(same as above)		See remarks for 201B
	TO Cheyenne County									
AC-201	State of Colorado	(Same As Above)	SE1/4 Sec. 16							
AC-201A	(Same As Above)	(Same As Above)	(Same As Above)							
TE-201C	(Same As Above)	(Same As Above)	(Same As Above)	11504 sf		11504 sf				Siad Easement is for the construction of a Coutny Road
202	Richard L. & Cecilia Ann Bergman	P.O. Box 127	SW 1/4 Sec. 16	14815 sf		14815 sf		6.9+/- ac		
		Wild Horse, CO 80862		12500 sf		12500 sf				
		(719) 962-3290								
TE-202	(Same As Above)	(Same As Above)	(Same As Above)	1500 sf		1500 sf				Said Easement is for driveway construction.
TE-202A	(Same As Above)	(Same As Above)	(Same As Above)	1500 sf		1500 sf				Said Easement is for driveway construction.

I:\PROJECTS\9844455\Task_05_SH40_Wild_Horse\9.0_CAD\ROW\TabData\TabSheet1.xls Project Code: 12325



Colorado Department of Transportation

Region 1
18500 E. Colfax Ave.
Aurora, CO 80011
Phone: (303) 757-9117 Fax: (303) 757-9746

Right Of Way Plans Unit: Kevin A. Williams

Sheet Revisions			Sheet Revisions			Sheet Revisions		

Right Of Way				
Tabulation Of Properties				
NH 0405-022 Phase 2 (ROW)/ (const)				
Wild Horse to Kit Carson				
Project Code	Last Mod. Date	Subset Sheets	Sheet No.	Total No. of Sheets
12325	2/25/2003	2A of 2H	2A	68

R.O.W. TABULATION OF PROPERTIES IN CHEYENNE COUNTY S.H. NO. 40

Parcel No.	Owner	Address	Location	Area In Square Feet				Book-Page	Remarks
				Area Of Parcel	Existing ROW	Net Area	Remainder		
							LeftRight		
			T. 14 S., R. 50 W., 6th P.M.						
203	Richard L. & Cecilia Ann Bergman	19504 C.R. 16	SW 1/4 Sec. 15	1.10 ac		1.10 ac	32.6+/- ac		
	Jessica R. Matschke	Seibert, CO 80834							
		(970) 664-2612							
203A	Earl J. & Jessica R. Matschke, Gene Duvall, as custodian for	19504 C.R. 16	SW 1/4 Sec. 15	5968 sf		5968 sf	110.0+/- ac		Note: Remainder is parcels 203A, 203B & 203C subtracted from total.
	Jessica R. Matschke	Seibert, CO 80834							
		(970) 664-2612							
203B	(Same As Above)	(Same As Above)	(Same As Above)	2496 sf		2496 sf	110.0+/- ac		Note: Remainder is parcels 203A, 203B & 203C subtracted from total.
203C	(Same As Above)	(Same As Above)	(Same As Above)	3.38 ac		3.38 ac	110.0+/- ac		Note: Remainder is parcels 203A, 203B & 203C subtracted from total.
AC-203	(Same As Above)	(Same As Above)	SW1/4 Sec. 15						
AC-203C	(Same As Above)	(Same As Above)	(Same As Above)						
204	Colorado Department of Transportation	4201 E. Arkansas	SW 1/4 Sec. 15 & SE 1/4 Sec. 16	1.04 ac		1.04 ac			
	To Cheyenne County	Denver, CO 80222							
		(303) 757-9011							
206	(Same As Above)	(Same As Above)	SW 1/4 Sec. 15 & SE 1/4 Sec. 16	1.12 ac		1.12 ac			
				12500 sf		12500 sf			
207	Ernest W. & Judith D. Hammer	P.O. Box 184	SW 1/4 Sec. 23	10502 sf		10502 sf	28.7+/- ac		Note: Remainder is parcels 207 & 207A subtracted from total.
		Wild Horse, CO 80862							
		(719) 962-3158							

I:\PROJECTS\9804445\Task_05_SH40_Wild_Horse\0_CAD\ROW\TabData\TabSheets.xls Project Code: 12325



Colorado Department of Transportation

Region 1
18500 E. Colfax Ave.
Aurora, CO 80011
Phone: (303) 757-9117 Fax: (303) 757-9746

Right Of Way Plans Unit: Kevin A. Williams

Sheet Revisions

Sheet Revisions

Sheet Revisions

Right Of Way

Tabulation Of Properties

NH 0405-022 Phase 2 (ROW)/ (const)

Wild Horse to Kit Carson

R.O.W. TABULATION OF PROPERTIES IN CHEYENNE COUNTY S.H. NO. 40

Project Code	Last Mod. Date	Subset Sheets	Sheet No.	Total No. of Sheets
12325	2/25/2003	2B of 2H	2B	68

Parcel No.	Owner	Address	Location	Area In Square Feet				Book-Page	Remarks
				Area Of Parcel	Existing ROW	Net Area	Remainder Left Right		
			T. 14 S., R. 50 W., 6th P.M.						
	Richard L. & Cecilia Ann Bergman								
207A	Ernest W. & Judith D. Hammer	P.O. Box 184 Wild Horse, CO 80862 (719) 962-3158	SW 1/4 Sec. 23	41250 sf		41250 sf	29+/- ac	-	Note: Remainder is parcels 207 & 207A subtracted from total.
207B	(Same As Above)	(Same As Above)	NE 1/4 Sec. 22	18125 sf		18125 sf	10.6+/- ac		
AC-207&AC-207A	(Same As Above)	(Same As Above)	E1/2 Sec.22 & SW 1/4 Sec. 23						
AC 207B	(Same As Above)	(Same As Above)	N1/2 Sec. 22						
209	Carwila Inc., A Colorado Corporation	1358 Lowell Ave. Burlington, CO 80807 (719) 346-8406	SE1/4 Sec. 15	6039 sf		6039 sf	477.0+/- ac		
209A	(Same As Above)	(Same As Above)	SE1/4 Sec. 16	6557 sf		6557 sf	30.4+/- ac 3.5+/- ac		
TE-209A	(Same As Above)	(Same As Above)	(Same As Above)	2490 sf		2490 sf			Said easement is for the construction of driveway access
TE-209B	(Same As Above)	(Same As Above)	(Same As Above)	2989 sf		2989 sf			Said Easement is for roadway construction.
TE-209C	(Same As Above)	(Same As Above)	(Same As Above)	12500 sf		12500 sf			Said Easement is for roadway construction.
AC-209	(Same As Above)	(Same As Above)	(Same As Above)						Note: Remainder is parcels 211 & 211A subtracted from total.
211	Edward L. Straney	901 Spyglass Circle Vine Grove, KY 40175 (270) 887-5415	NE 1/4 Sec. 22	4.30 ac		4.30 ac	623.9+/- ac		Note: Remainder is parcels 211 & 211A subtracted from total.



Colorado Department of Transportation

Region 1
18500 E. Colfax Ave.
Aurora, CO 80011
Phone: (303) 757-9117 Fax: (303) 757-9746

Right Of Way Plans Unit: Kevin A. Williams

Sheet Revisions			Sheet Revisions			Sheet Revisions			Right Of Way		
8/27/2002	Added Par TE 209B, TE-209C	JHH							Tabulation Of Properties		
									NH 0405-022 Phase 2 (ROW)/ (const)		
									Wild Horse to Kit Carson		

R.O.W. TABULATION OF PROPERTIES IN CHEYENNE COUNTY S.H. NO. 40

Project Code	Last Mod. Date	Subset Sheets	Sheet No.	Total No. of Sheets
12325	2/25/2003	2C of 2H	2C	68

Parcel No.	Owner	Address	Location	Area In Square Feet					Book-Page	Remarks
				Area Of Parcel	Existing ROW	Net Area	Remainder			
							Left	Right		
			T. 14 S., R. 50 W., 6th P.M.							
211A	Edward L. Straney	901 Spyglass Circle	W 1/2 Sec. 23	4.24 ac		4.24 ac		623.9+/- ac	-	Note: Remainder is parcels 211 & 211A subtracted from total.
		Vine Grove, KY 40175								
		(270) 887-5415								
AC-211	(Same As Above)	(Same As Above)	NE 1/4 Sec 22							
AC-211A	(Same As Above)	(Same As Above)	W 1/2 Sec. 23							
212	Flying Diamond Ranch, Inc.	P.O. Box 332	N 1/2 Section 26	5.14 ac		5.14 ac		55.4+/- ac		
		Kit Carson, CO 80825								
		(719) 962-3522								
AC-212	(Same As Above)	(Same As Above)	N1/2 Sec. 26							
AC-212A	(Same As Above)	(Same As Above)	NE 1/2 Sec. 26							
213	A.D. & Mary E. Reed	605 Highway 59	W 1/2 & SE 1/4 Sec. 25	10.35 ac		10.35 ac		379.6+/- ac		
		Kit Carson, CO 80825								
		(719) 962-3275								



Colorado Department of Transportation

Region 1
18500 E. Colfax Ave.
Aurora, CO 80011
Phone: (303) 757-9117 Fax: (303) 757-9746

Right Of Way Plans Unit: Kevin A. Williams

Sheet Revisions			Sheet Revisions			Sheet Revisions		
3/18/2003	Added Rev to Parcels 215, 215A & AC215	PHK						

Right Of Way				
Tabulation Of Properties				
NH 0405-022 Phase 2 (ROW)/ (const)				
Wild Horse to Kit Carson				

R.O.W. TABULATION OF PROPERTIES IN CHEYENNE COUNTY S.H. NO. 40

Project Code	Last Mod. Date	Subset Sheets	Sheet No.	Total No. of Sheets
12325	3/25/2003	2D of 2H	2D	68

Parcel No.	Owner	Address	Location	Area In Square Feet				Book-Page	Remarks
				Area Of Parcel	Existing ROW	Net Area	Remainder Left Right		
			T. 14 S., R. 50 W., 6th P.M.						
AC-213	A.D. & Mary E. Reed	605 Highway 59	W 1/2 & SE 1/4 Sec. 25						
		Kit Carson, CO 80825							
		(719) 962-3275							
TE-213	(Same As Above)	(Same As Above)	SE 1/4 Sec. 25	17951 sf		17951 sf			Said Easement is for the construction of an access road.
			T. 14 S., R. 49 W., 6th P.M.						
214	James Michael McPeak and John David McPeak- 1/2 interest, Harold	1363 Calle Christopher	SW1/4 Sec. 30	2.07 ac		2.07 ac	294.6+/- ac		
	A. McPeak and Edna McPeak, trustees- 1/2 interest	Encinitas, CA 22024							
		(727) 530-2920							
AC-214	(Same As Above)	(Same As Above)	(Same As Above)						
215 Rev	A.D. & Mary E. Reed	605 Highway 59	N1/2 Sec. 31	7.64 ac		7.64 ac	391.3+/- ac		
		Kit Carson, CO 80825							
		(719) 962-3275							
215A Rev	(Same As Above)	(Same As Above)	W 1/2 & SE 1/4 Sec. 32	8.71 ac		8.71 ac	171.2+/- ac		
AC-215 Rev	(Same As Above)	(Same As Above)	N1/2 Sec. 31						

I:\PROJECTS\684445\Task_05_SH40_Wild_Horse\9.0_CAD\ROW\TabData\TabSheets.xls Project Code: 12325



Colorado Department of Transportation

Region 1
18500 E. Colfax Ave.
Aurora, CO 80011
Phone: (303) 757-9117 Fax: (303) 757-9746

Right Of Way Plans Unit: Kevin A. Williams

Sheet Revisions			Sheet Revisions			Sheet Revisions		
3/18/2003	Added Rev to Parcels 215, 215A & AC215	PHK						

Right Of Way				
Tabulation Of Properties				
NH 0405-022 Phase 2 (ROW)/ (const)				
Wild Horse to Kit Carson				

R.O.W. TABULATION OF PROPERTIES IN CHEYENNE COUNTY S.H. NO. 40

Project Code	Last Mod. Date	Subset Sheets	Sheet No.	Total No. of Sheets
12325	3/25/2003	2E of 2H	2E	68

Parcel No.	Owner	Address	Location	Area In Square Feet				Book-Page	Remarks
				Area Of Parcel	Existing ROW	Net Area	Remainder		
							Left	Right	
			T. 14 S., R. 49 W., 6th P.M.						
AC-215A Rev	A.D. & Mary E. Reed	605 Highway 59	W 1/2 & SE 1/4 Sec. 32						
		Kit Carson, CO 80825							
		(719) 962-3275							
217	Flying Diamond Ranch, Inc.	P.O. Box 332	S 1/2 Sec. 33	7.38 ac		7.38 ac	573.4+/- ac		
		Kit Carson, CO 80825							
		(719) 962-3522							
			T. 15 S., R. 49 W., 6th P.M.						
217A	(Same As Above)	(Same As Above)	NE 1/4 Sec. 4	2.29 ac		2.29 ac	5.0+/- ac		
			T. 14 S., R. 49 W., 6th P.M.						
AC-217	(Same As Above)	(Same As Above)	S 1/2 Sec. 33						



Colorado Department of Transportation

Region 1
18500 E. Colfax Ave.
Aurora, CO 80011
Phone: (303) 757-9117 Fax: (303) 757-9746

Right Of Way Plans Unit: Kevin A. Williams

Sheet Revisions

Sheet Revisions

Sheet Revisions

Right Of Way

Tabulation Of Properties

NH 0405-022 Phase 2 (ROW)/ (const)

Wild Horse to Kit Carson

R.O.W. TABULATION OF PROPERTIES IN CHEYENNE COUNTY S.H. NO. 40

Project Code	Last Mod. Date	Subset Sheets	Sheet No.	Total No. of Sheets
12325	2/25/2003	2F of 2H	2F	68

Parcel No.	Owner	Address	Location	Area In Square Feet					Book-Page	Remarks
				Area Of Parcel	Existing ROW	Net Area	Remainder			
							Left	Right		
			T. 15 S., R. 49 W., 6th P.M.							
AC-217A	Flying Diamond Ranch, Inc.	P.O. Box 332	NE 1/4 Sec. 4							
		Kit Carson, CO 80825								
		(719) 962-3522								
218	Paul T. & Beatrice L. Harwig	P.O. Box 166	N 1/2 Sec. 3	5.52 ac		5.52 ac		66.5+/- ac		
		Kit Carson, CO 80825								
		(719) 962-3364								
AC-218	(Same As Above)	(Same As Above)	(Same As Above)							
219	Flying Diamond Ranch, Inc.	P.O. Box 332	NE 1/4 Section 3	4.11 ac		4.11 ac	502.4+/- ac			
		Kit Carson, CO 80825								
		(719) 962-3522								
219A	(Same As Above)	(Same As Above)	W 1/2 Section 2	4.79 ac		4.79 ac	394.5+/- ac			
AC-219	(Same As Above)	(Same As Above)	NE 1/4 Section 3							

Colorado Department of Transportation  Region 1 18500 E. Colfax Ave. Aurora, CO 80011 Phone: (303) 757-9117 Fax: (303) 757-9746 Right Of Way Plans Unit: Kevin A. Williams				Sheet Revisions <table><tr><td>4/15/2002</td><td>Revised Par 220, AC-220</td><td>BDL</td></tr><tr><td>4/26/2002</td><td>Revised Par 221, 222, AC-221, AC-222</td><td>BDL</td></tr><tr><td> </td><td> </td><td> </td></tr><tr><td> </td><td> </td><td> </td></tr><tr><td> </td><td> </td><td> </td></tr><tr><td> </td><td> </td><td> </td></tr><tr><td> </td><td> </td><td> </td></tr><tr><td> </td><td> </td><td> </td></tr></table>		4/15/2002	Revised Par 220, AC-220	BDL	4/26/2002	Revised Par 221, 222, AC-221, AC-222	BDL																			Sheet Revisions <table><tr><td> </td><td> </td><td> </td></tr><tr><td> </td><td> </td><td> </td></tr><tr><td> </td><td> </td><td> </td></tr><tr><td> </td><td> </td><td> </td></tr><tr><td> </td><td> </td><td> </td></tr><tr><td> </td><td> </td><td> </td></tr><tr><td> </td><td> </td><td> </td></tr><tr><td> </td><td> </td><td> </td></tr></table>																										Sheet Revisions <table><tr><td> </td><td> </td><td> </td></tr><tr><td> </td><td> </td><td> </td></tr><tr><td> </td><td> </td><td> </td></tr><tr><td> </td><td> </td><td> </td></tr><tr><td> </td><td> </td><td> </td></tr><tr><td> </td><td> </td><td> </td></tr><tr><td> </td><td> </td><td> </td></tr><tr><td> </td><td> </td><td> </td></tr></table>																										Right Of Way Tabulation Of Properties NH 0405-022 Phase 2 (ROW)/ (const) Wild Horse to Kit Carson <table><tr><td>Project Code</td><td>Last Mod. Date</td><td>Subset Sheets</td><td>Sheet No.</td><td>Total No. of Sheets</td></tr><tr><td>12325</td><td>2/25/2003</td><td>2G of 2H</td><td>2G</td><td>68</td></tr></table>					Project Code	Last Mod. Date	Subset Sheets	Sheet No.	Total No. of Sheets	12325	2/25/2003	2G of 2H	2G	68
4/15/2002	Revised Par 220, AC-220	BDL	
4/26/2002	Revised Par 221, 222, AC-221, AC-222	BDL	
Project Code	Last Mod. Date	Subset Sheets	Sheet No.	Total No. of Sheets	
12325	2/25/2003	2G of 2H	2G	68	
R.O.W. TABULATION OF PROPERTIES IN CHEYENNE COUNTY S.H. NO. 40	
Parcel No.	Owner	Address	Location	Area In Square Feet					Book-Page	Remarks	
				Area Of Parcel	Existing ROW	Net Area	Remainder	
Left	Right	
			T. 15 S., R. 49 W., 6th P.M.	
AC-219A	Flying Diamond Ranch, Inc.	P.O. Box 332	W 1/2 Section 2	
		Kit Carson, CO 80825	
		(719) 962-3522	
TE-219A	(Same As Above)	(Same As Above)	(Same As Above)	1.20 ac		1.20 ac				Said easement is for the construction of driveway access.	
220Rev	Virginia L. Rowan	4809 C.R. 8	S 1/2 Sec. 1	9.00 ac		9.00 ac		537.5+/- ac	
		Kit Carson, CO 80825	
		(719) 962-3159	
AC-220Rev	(Same As Above)	(Same As Above)	(Same As Above)	
			T. 15 S., R. 48 W., 6th P.M.	
221Rev	Ray I. Jantz, Michael Roy Jantz, Esly D. Koehn, Donnis Long,	P.O. Box 156	SW 1/4 Sec 6	4.22 ac		4.22 ac		138.3+/- ac	
	Joyce L. Singleton, and Jann Y. Ensz	Meno, OK 73760	
		(580) 776-2266	
AC-221Rev	(Same As Above)	(Same As Above)	(Same As Above)	
			T. 15 S., R. 48 W., 6th P.M.	
222Rev	Pocojo Land Co., LLC	P.O. Box 234	SE 1/4 Sec 6	3.17 ac		3.17 ac		152.7+/- ac	
		Kit Carson, CO 80825	
		(719) 962-3465	
			T. 15 S., R. 49 W., 6th P.M.	
222B	(Same As Above)		SE 1/4 Sec 2	4.73 ac		4.73 ac		66.56+/- ac	

I:\PROJECTS\684445\Task 05_SH40_Wild_Horse\9.0_CAD\ROW\TabData\TabSheets.xls
Project Code: 12325



Colorado Department of Transportation

Region 1
18500 E. Colfax Ave.
Aurora, CO 80011
Phone: (303) 757-9117 Fax: (303) 757-9746

Right Of Way Plans Unit: Kevin A. Williams

Sheet Revisions		
4/26/2002	Revised AC-222, AC-222A	BDL

Sheet Revisions		

Sheet Revisions		

Right Of Way				
Tabulation Of Properties				
NH 0405-022 Phase 2 (ROW)/ (const)				
Wild Horse to Kit Carson				

R.O.W. TABULATION OF PROPERTIES IN CHEYENNE COUNTY S.H. NO. 40

Project Code	Last Mod. Date	Subset Sheets	Sheet No.	Total No. of Sheets
12325	2/25/2003	2H of 2H	2H	68

Parcel No.	Owner	Address	Location	Area In Square Feet					Book-Page	Remarks
				Area Of Parcel	Existing ROW	Net Area	Remainder			
							Left	Right		
			T. 15 S., R. 48 W., 6th P.M.							
AC-222Rev	Pocojo Land Co., LLC	P.O. Box 234	SE 1/4 Sec 6							
		Kit Carson, CO 80825								
		(719) 962-3465								
			T. 15 S., R. 49 W., 6th P.M.							
AC-222B	(Same As Above)	(Same As Above)	SE 1/4 Sec 2							
TE-222B	(Same As Above)	(Same As Above)	(Same As Above)	1604 sf		1604 sf				Said Easement is for the construction of driveway access.
			T. 14 S., R. 50 W. 6TH P.M.							
223	The Board of County Commissioners of Cheyenne County, Colorado	P.O. Box 567	NE 1/4 Sec. 22	22373 sf		22373 sf		62.3+/- ac		
		Cheyenne Wells, CO 80810								
AC-223	(Same As Above)	(Same As Above)	(Same As Above)							
TE-223	(Same As Above)	(Same As Above)	(Same As Above)	10000 sf		10000 sf				Said Easement is for the construction of driveway access.
224	Wild Horse Community Club	P.O. Box 35	SW 1/4 Sec. 16	1511 sf		1511 sf	15116+/- sf	1511+/- sf		
		Wild Horse, CO 80862								
			T. 14 S., R. 49 W., 6th P.M.							
225	Betty Wies	14425 Timberedge Ln.	SE 1/4 Sec. 32	1.10 ac		1.10 ac	3.9+/- ac			
		Colorado Springs, CO 80921								
AC-225	(Same As Above)	(Same As Above)	(Same As Above)							

I:\PROJECTS\684455\Task_05_SH40_Wild_Horse\9.0_CAD\ROW\TabData\TabSheets.xls
Project Code: 12325

COLORADO DEPARTMENT OF TRANSPORTATION



Region 1
18500 E. Colfax Ave
Aurora, CO 80011
Phone: (303) 757-9117 FAX: (303) 757-9746

RIGHT OF WAY PLANS UNIT: KEVIN WILLIAMS

Sheet Revisions

RIGHT OF WAY

CONTROL MAP

NH 0405-022 PHASE I

JCT 94 E & W

PROJECT CODE: 12325


SHEET NUMBER:

3

DEPARTMENT OF TRANSPORTATION
STATE OF COLORADO

SURVEY CONTROL DIAGRAM
C.D.O.T. PROJECT NO. NH 0405-22
COLORADO STATE HIGHWAY 40 - MP 422.0 to MP 443.0
CHEYENNE COUNTY
CONTROL MAP

PREPARED BY: WESTERN STATES SURVEYING, INC.

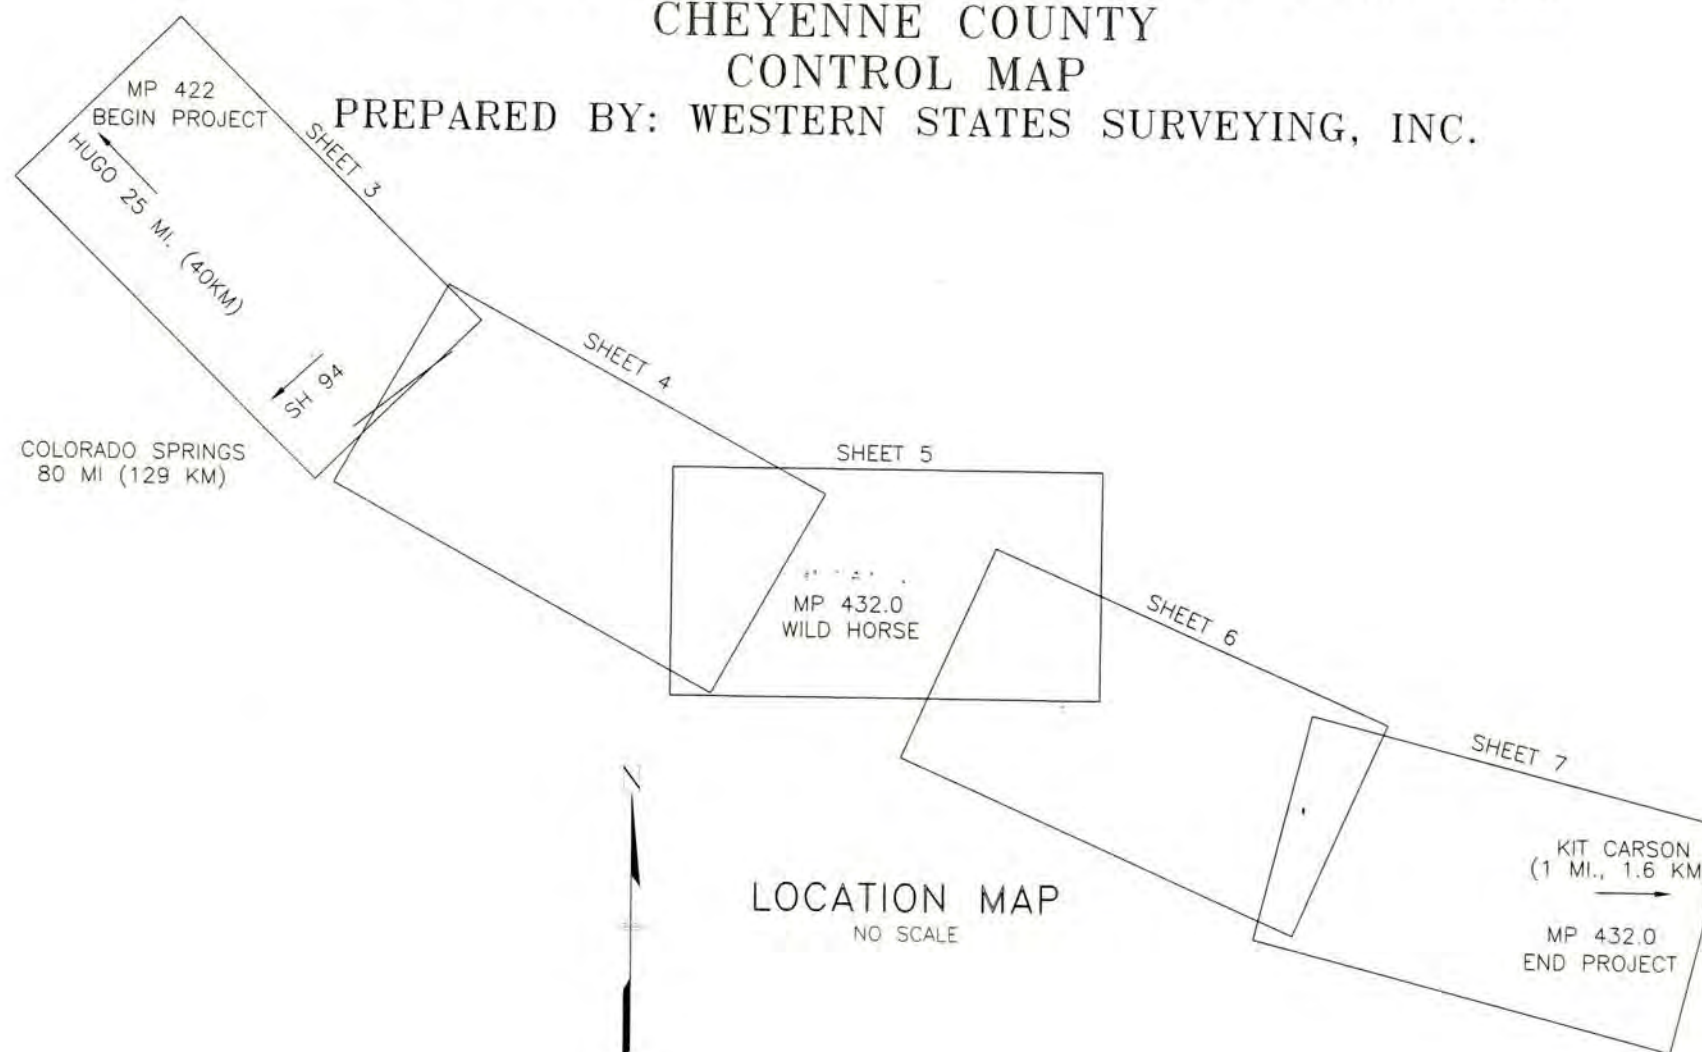

FILING CERTIFICATION

DEPOSITED THIS ____ DAY OF ____ A.D. 2000 AT ____ O'CLOCK ____ M.
IN BOOK ____ OF LAND SURVEY PLATS AT PAGE ____, RECEPTION NO. ____
OF THE RECORDS OF ____ COUNTY, COLORADO.

by: _____
CLERK & RECORDER
DEPUTY CLERK

FILING CERTIFICATION:
DEPOSITED THIS ____ DAY OF ____, 19____, AT ____ M., FOR INFORMATION
ONLY IN BOOK ____ OF THE COUNTY LAND SURVEYS/RIGHT OF WAY
SURVEYS AT PAGE ____ RECEPTION NUMBER ____

SIGNED _____
DEPT. _____

datestamp

COLORADO DEPARTMENT OF TRANSPORTATION



Region 1
18500 E. Colfax Ave
Aurora, CO 80011
Phone: (303) 757-9117 FAX: (303) 757-9746

RIGHT OF WAY PLANS UNIT: KEVIN WILLIAMS

Sheet Revisions

RIGHT OF WAY

CONTROL MAP

NH 0405-022 PHASE I

JCT 94 E & W

PROJECT CODE: 12325

SHEET NUMBER:

3A

PRIMARY CONTROL

National Geodetic Survey Control

PT NO	NAD 83-92			STATE PLANE (METERS)			SCALE FACTOR	COMB FACTOR	CONV. ANGLE	STATE PLANE (U. S. FEET)			LOCAL COORDINATES (FEET)			PT NO
	LATITUDE	LONGITUDE	ELLIP. HT	NORTHING	EASTING	ELEV.				NORTHING	EASTING	ELEV.	NORTHING	EASTING	ELEV.	
ANGLE	38°47' 20.19837 N	102°55' 50.01952 W	4344.315	414036.719	1137602.053	1346.518	0.9999506601	0.9997429542	1° 37' 13.9	1358385.469	3732282.736	4417.701	358743.700	733267.008	4417.80	ANGLE
B256	38°48' 03.60673 N	102°57' 35.20824 W	4349.050	415303.312	1135027.113	1347.916	0.9999495430	0.9997416114	1° 36' 7.5	1362540.951	3723834.788	4422.288	362900.278	724816.832	4422.33	B256
C256	38°48' 57.37660 N	102°59' 07.27830 W	4364.220	416898.876	1132760.533	1352.494	0.9999482202	0.9997395640	1° 35' 9.5	1367775.729	3716398.516	4437.307	368136.437	717378.599	4437.37	C256
C37	38°44' 37.44482 N	102°47' 42.19494 W	4199.040	409362.150	1149519.177	1302.400	0.9999552392	0.9997544758	1° 42' 21.5	1343048.987	3771380.833	4272.957	343403.174	772375.416	4272.957	C37
D256	38°49' 25.30526 N	103°00' 16.60974 W	4382.432	417713.620	1131064.974	1358.010	0.9999475597	0.9997380334	1° 34' 25.7	1370448.768	3710835.671	4455.404	370810.181	711814.288	4455.48	D256
E256	38°49' 47.27698 N	103°02' 15.06895 W	4419.085	418312.911	1128190.295	1369.123	0.9999470529	0.9997357747	1° 33' 11.0	1372414.942	3701404.326	4491.864	372776.873	702380.455	4491.97	E256
F256	38°49' 58.44175 N	103°03' 20.49236 W	4439.397	418614.444	1126603.651	1375.279	0.9999467997	0.9997345507	1° 32' 29.8	1373404.222	3696198.813	4512.061	373766.414	697173.569	4512.19	F256
G256	38°50' 23.40396 N	103°05' 36.64800 W	4467.845	419296.226	1123300.618	1383.870	0.9999462440	0.9997326356	1° 31' 3.9	1375641.036	3685362.114	4540.247	376003.818	686334.012	4540.37	G256
J0D	38°52' 17.72540 N	103°07' 25.54495 W	4588.613	422751.022	1120583.202	1420.565	0.9999438850	0.9997245052	1° 29' 55.2	1386975.645	3676446.722	4660.637	387341.416	677416.269	4660.76	J0D
P25	38°56' 11.17905 N	103°16' 07.16148 W	4653.862	429628.650	1107836.902	1439.962	0.9999400149	0.9997175188	1° 24' 26.2	1409539.996	3634628.236	4724.275	409911.718	635586.755	4724.275	P25
T25	38°50' 09.51875 N	103°04' 25.24467 W	4469.912	418914.023	1125033.388	1384.543	0.9999465513	0.9997328440	1° 31' 48.9	1374387.092	3691047.041	4542.455	374749.543	692020.439	4542.60	T25
V25	38°48' 24.26948 N	102°58' 17.41459 W	4360.572	415911.795	1133991.384	1351.408	0.9999490267	0.9997405446	1° 35' 40.9	1364537.283	3720436.734	4433.744	364897.137	721417.882	4433.79	V25
W25	38°47' 10.85807 N	102°55' 21.62283 W	4329.240	413768.236	1138295.246	1341.935	0.9999509062	0.9997439208	1° 37' 31.8	1357504.623	3734556.987	4402.665	357862.622	735541.858	4402.75	W25
Y255	38°46' 34.17910 N	102°53' 12.11705 W	4289.486	412726.986	1141451.980	1329.865	0.9999518923	0.9997468067	1° 38' 53.5	1354088.454	3744913.706	4363.065	354445.552	745901.309	4363.19	Y255
Z255	38°46' 56.77607 N	102°54' 34.53975 W	4317.409	413366.509	1139443.464	1338.346	0.9999512810	0.9997448610	1° 38' 1.5	1356186.622	3738324.100	4390.890	356544.273	739309.965	4391.00	Z255

Control Set by Western States Surveying

PT NO	LATITUDE	NAD 83-92		ELLIP. HT	STATE PLANE (METERS)			SCALE FACTOR	COMB FACTOR	CONV. ANGLE	STATE PLANE (U. S. FEET)			LOCAL COORDINATES (FEET)			PT NO
		LONGITUDE			NORTHING	EASTING	ELEV.				NORTHING	EASTING	ELEV.	NORTHING	EASTING	ELEV.	
150	38°52' 11.68807 N	103°07' 37.18107 W	4567.392	422557.5921	1120307.6717	1414.0930	0.9999440020	0.9997256364	1° 29' 47.9	1386341.033	3675542.753	4639.403	386706.637	676512.062	4639.55	150	
42200A	38°54' 09.36408 N	103°09' 45.88604 W	4591.959	426104.5416	1117112.8675	1421.4330	0.9999418756	0.9997223371	1° 28' 26.7	1397977.984	3665061.133	4663.485	399213.610	665127.710	4681.67	42200A	
42235	38°54' 04.62469 N	103°09' 37.41385 W	4584.997	425963.7033	1117320.6959	1419.3200	0.9999419550	0.9997227491	1° 28' 32.0	1397515.917	3665742.983	4656.552	398346.656	666027.677	4663.65	42235	
42255	38°53' 55.98914 N	103°09' 29.04283 W	4571.821	425702.7086	1117529.1914	1415.3140	0.9999421010	0.9997235249	1° 28' 37.3	1396659.636	3666427.022	4643.409	397027.962	667393.927	4643.55	42255	
42275	38°53' 48.73774 N	103°09' 17.36051 W	4566.293	425486.4448	1117816.3631	1413.6410	0.9999422250	0.9997239130	1° 28' 44.7	1395950.111	3667369.185	4637.921	396318.249	668336.338	4638.07	42275	
42300	38°53' 41.75497 N	103°09' 08.58325 W	4562.592	425276.6628	1118033.3563	1412.5230	0.9999423455	0.9997242103	1° 28' 50.2	1395261.851	3668081.103	4634.253	395629.808	669048.444	4634.41	42300	
42320A	38°52' 47.81696 N	103°08' 03.14957 W	4558.242	423654.9328	1119652.8916	1411.2680	0.9999433147	0.9997253871	1° 29' 31.5	1389941.225	3673394.529	4630.135	394706.780	669799.590	4628.94	42320A	
42335A	38°52' 39.78891 N	103°07' 53.04149 W	4571.848	423413.8174	1119902.8888	1415.4260	0.9999434648	0.9997248866	1° 29' 37.9	1389150.166	3674214.728	4643.777	394120.980	670407.030	4625.74	42335A	
42380A	38°52' 32.82251 N	103°07' 44.25883 W	4575.562	423204.6014	1120120.1101	1416.5670	0.9999435963	0.9997248405	1° 29' 43.4	1388463.763	3674927.395	4647.520	393673.070	671076.180	4622.39	42380A	
42400	38°52' 28.02987 N	103°07' 36.45237 W	4580.558	423061.7824	1120312.0694	1418.0980	0.9999436873	0.9997246926	1° 29' 48.3	1387995.198	3675557.181	4652.543	392807.08	671976.13	4616.56	42400	
42420A	38°52' 19.71188 N	103°07' 27.73161 W	4587.064	422810.8761	1120528.9091	1420.0910	0.9999438467	0.9997245409	1° 29' 53.8	1387172.016	3676268.596	4659.082	391886.216	672730.598	4615.89	42420A	
42454	38°52' 11.34806 N	103°07' 17.19612 W	4584.154	422559.7088	1120789.5295	1419.2140	0.9999440086	0.9997248418	1° 30' 0.5	1386347.978	3677123.648	4656.205	391443.11	673495.420	4618.00	42454	
42560	38°52' 03.65757 N	103°07' 07.41806 W	4578.137	422328.8262	1121031.3697	1417.3900	0.9999441588	0.9997252797	1° 30' 6.6	1385590.941	3677917.085	4650.220	391143.11	673495.420	4618.00	42560	
42585	38°51' 58.19020 N	103°06' 58.35719 W	4571.520	422166.0246	1121254.1418	1415.3810	0.9999442665	0.9997257036	1° 30' 12.4	1385056.366	3678647.964	4643.629	392807.08	671976.13	4616.56	42585	
42600	38°51' 51.77030 N	103°06' 52.50235 W	4564.177	421971.8382	1121400.4319	1413.1490	0.9999443938	0.9997261818	1° 30' 16.0	1384419.272	3679127.917	4636.306	391886.216	672730.598	4615.89	42600	
42620	38°51' 44.65543 N	103°06' 43.69476 W	4539.249	421758.1032	1121618.4528	1405.5600	0.9999445361	0.9997275154	1° 30' 21.6	1383718.044	3679843.207	4611.408	391443.11	673495.420	4618.00	42620	
42640	38°51' 35.04532 N	103°06' 29.73169 W	4539.187	421470.7304	1121962.7599	1405.5540	0.9999447300	0.9997277123	1° 30' 30.4	1382775.221	3680972.821	4611.388	391143.11	673495.420	4618.00	42640	
42660	38°51' 27.96631 N	103°06' 20.23439 W	4546.700	421258.5544	1122197.4034	1407.8530	0.9999448743	0.9997274974	1° 30' 36.4	1382079.107	3681742.648	4618.931	391143.11	673495.420	4618.00	42660	
42680A	38°51' 10.34062 N	103°05' 59.79464 W	4487.904	420728.2553	1122704.3841	1389.9510	0.9999452386	0.9997306719	1° 30' 49.3	1380339.284	3683405.967	4560.198	391143.11	673495.420	4618.00	42680A	
42705	38°50' 56.06139 N	103°05' 42.40180 W	4508.134	420299.1960	1123135.2561	1396.1330	0.9999455390	0.9997300052	1° 31' 0.3	1378931.612	3684819.586	4580.480	391143.11	673495.420	4618.00	42705	
42725A	38°50' 49.67866 N	103°05' 31.99087 W	4515.558	420109.1013	1123391.4191	1398.4050	0.9999456749	0.9997297860	1° 31' 6.8	1378307.943	3685660.014	4587.934	391143.11	673495.420	4618.00	42725A	
42760	38°50' 36.21241 N	103°05' 17.44463 W	4509.528	419703.3172	1123753.0757	1396.5810	0.9999459646	0.9997303638	1° 31' 16.0	1376976.633	3686846.549	4581.949	391143.11	673495.420	4618.00	42760	
42800	38°50' 30.50607 N	103°05' 07.85089 W	4503.715	419533.5681	1123989.0186	1394.8170	0.9999460886	0.9997307656	1° 31' 22.0	1376419.715	3687620.639	4576.162	391143.11	673495.420	4618.00	42800	
42820	38°50' 21.34021 N	103°04' 58.09605 W	4494.161	419257.2925	1124231.6933	1391.9130	0.9999462894	0.9997314231	1° 31' 28.2	1375513.300	3688416.814	4566.635	391143.11	673495.420	4618.00	42820	
42860	38°50' 16.11490 N	103°04' 48.40497 W	4485.985	419102.4479	1124469.6115	1389.4280	0.9999464048	0.9997319292	1° 31' 34.3	1375005.281	3689197.384	4558.482	391143.11	673495.420	4618.00	42860	
42880	38°50' 11.86877 N	103°04' 36.15791 W	4468.511	418979.4365	1124768.3541	1384.1100	0.9999464990	0.9997328586	1° 31' 42.0	1374601.701	3690177.508	4541.034	391143.11	673495.420	4618.00	42880	
42900	38°50' 08.71716 N	103°04' 20.57160 W	4467.474	418892.3256	1125146.7090	1383.8030	0.9999465692	0.9997329783	1° 31' 51.9	1374315.905	3691478.828	4534.027	391143.11	673495.420	4618.00	42900	
42920	38°50' 06.59806 N	103°04' 08.21778 W	4460.152	418834.9724	1125446.2898	1381.5780	0.9999466165	0.9997337575	1° 31' 59.7	1374127.739	3692401.702	4532.727	391143.11	673495.420	4618.00	42920	
42940	38°50' 04.03708 N	103°03' 52.92279 W	4452.645	418765.9113	1125817.1485	1379.2990	0.9999466592	0.9997337917	1° 32' 9.3	1373901.161	3693618.428	4525.250	391143.11	673495.420	4618.00	42940	
42950	38°50' 02.95969 N	103°03' 49.75829 W	4450.673	418734.7477	1125894.3318	1378.7000	0.9999466980	0.9997339101	1° 32' 11.3	1373798.918	3693871.654	4523.285	391143.11	673495.420	4618.00	42950	
42960	38°50' 01.78143 N	103°03' 39.71571 W	4446.697	418704.9270	1126137.4236	1377.4930	0.9999467245	0.9997341267	1° 32' 17.6	1373701.081	3694669.197	4519.325	391143.11	673495.420	4618.00	42960	
42980	38°49' 59.39890 N	103°03' 25.75588 W	4440.585	418640.5332	1126475.9577	1375.6380	0.9999467781	0.9997344724	1° 32' 26.4	1373489.816	3695979.871	4513.239	391143.11	673495.420	4618.00	42980	
43000	38°49' 57.95850 N	103°03' 17.61794 W	4438.255	418601.4137	1126673.3527	1374.9320	0.9999468106	0.9997346163	1° 32' 31.6	1373361.471	3696427.491	4510.923	391143.11	673495.420	4618.00	43000	

COLORADO DEPARTMENT OF TRANSPORTATION



Region 1
18500 E. Colfax Ave
Aurora, CO 80011
Phone: (303) 757-9117 FAX: (303) 757-9746

RIGHT OF WAY PLANS UNIT: KEVIN WILLIAMS

Sheet Revisions

RIGHT OF WAY

CONTROL MAP

NH 0405-022 PHASE I


JCT 94 E & W

PROJECT CODE: 12325

SHEET NUMBER: 38

Control Set by Western States Surveying cont.

PT NO	NAD 83-92		ELLIP. HT	STATE PLANE (METERS)			SCALE FACTOR	COMB FACTOR	CONV. ANGLE	STATE PLANE (U.S. FEET)			LOCAL COORDINATES (FEET)			PT NO
	LATITUDE	LONGITUDE		NORTHING	EASTING	ELEV.				NORTHING	EASTING	ELEV.	NORTHING	EASTING	ELEV.	
43020	38°49' 55.77759 N	103°03' 04.57518 W	4433.347	418542.6614	1126989.6184	1373.4430	0.9999468598	0.9997349001	1° 32' 39.8	1373168.715	3697465.106	4506.038	373530.845	698440.196	4506.15	43020
43040	38°49' 53.31352 N	103°02' 50.16864 W	4427.967	418476.0816	1127339.0050	1371.8120	0.9999469156	0.9997352130	1° 32' 48.9	1372950.278	3698611.386	4500.687	373312.350	699586.778	4500.81	43040
43050	38°49' 52.24476 N	103°02' 43.92358 W	4426.405	418447.2056	1127490.4623	1371.3390	0.9999469399	0.9997353119	1° 32' 52.8	1372855.540	3699108.292	4499.135	373217.588	700083.815	4499.24	43050
43070	38°49' 49.83317 N	103°02' 29.79070 W	4422.101	418382.0870	1127833.2165	1370.0340	0.9999469947	0.9997355725	1° 33' 1.7	1372641.897	3700232.811	4494.853	373003.888	701208.631	4494.95	43070
43085	38°49' 48.57367 N	103°02' 22.43248 W	4420.572	418348.0684	1128011.6753	1369.5720	0.9999470234	0.9997356742	1° 33' 6.4	1372530.288	3700818.305	4493.337	372892.249	701794.279	4493.44	43085
43120	38°49' 45.12220 N	103°02' 01.91434 W	4413.577	418255.0979	1128509.2598	1367.4510	0.9999471021	0.9997360872	1° 33' 19.3	1372225.267	3702450.797	4486.379	372587.148	703427.201	4486.49	43120
43140	38°49' 43.27101 N	103°01' 51.12364 W	4410.828	418205.1063	1128770.9797	1366.6190	0.9999471445	0.9997362609	1° 33' 26.1	1372061.253	3703309.456	4483.649	372423.091	704286.087	4483.75	43140
43160	38°49' 41.42027 N	103°01' 40.30795 W	4408.055	418155.1533	1129033.3055	1365.7790	0.9999471869	0.9997364359	1° 33' 32.9	1371897.365	3704170.103	4480.893	372259.160	705146.961	4481.01	43160
43180	38°49' 38.76413 N	103°01' 24.65956 W	4409.912	418083.5602	1129412.8324	1366.3530	0.9999472479	0.9997364081	1° 33' 42.8	1371662.480	3705415.268	4482.776	372024.213	706392.454	4482.90	43180
43195	38°49' 36.20128 N	103°01' 09.14308 W	4405.057	418014.7737	1129789.1077	1366.8810	0.9999473070	0.9997366992	1° 33' 52.6	1371436.803	3706649.764	4477.947	371798.477	707627.276	4478.07	43195
43215	38°49' 35.32483 N	103°00' 55.84817 W	4399.571	417996.5209	1130110.4030	1363.2150	0.9999473272	0.9997369817	1° 34' 1.0	1371376.919	3707703.881	4472.481	371738.577	708681.671	4472.60	43215
43235	38°49' 34.15986 N	103°00' 42.40303 W	4406.481	417969.4870	1130435.5659	1365.3260	0.9999473541	0.9997366784	1° 34' 9.5	1371288.225	3708770.686	4479.407	371649.859	709748.757	4479.48	43235
43245	38°49' 33.66333 N	103°00' 35.12263 W	4416.264	417998.4945	1130610.4426	1368.3110	0.9999473360	0.9997367126	1° 34' 14.1	1371383.394	3709344.427	4489.200	371745.053	709748.757	4479.48	43245
43255	38°49' 33.66333 N	103°00' 22.38808 W	4405.513	417967.4180	1130918.5730	1365.0400	0.9999473656	0.9997367361	1° 34' 22.1	1371281.437	3710355.352	4478.669	371745.053	710322.650	4489.29	43255
43275	38°49' 32.47913 N	103°00' 16.37666 W	4406.694	417934.8978	1131064.5194	1365.0400	0.9999473930	0.9997367075	1° 34' 25.9	1371281.437	3710355.352	4478.669	371745.053	710322.650	4489.29	43275
43290	38°49' 31.53651 N	103°00' 07.99880 W	4409.233	417911.3959	1131267.3207	1366.1810	0.9999474149	0.9997367670	1° 34' 31.2	1371174.744	3710834.177	4479.663	371536.348	711812.793	4479.72	43290
43300	38°49' 31.30103 N	102°59' 59.90429 W	4408.790	417909.5075	1131462.6914	1366.0500	0.9999474203	0.9997366341	1° 34' 31.2	1371097.638	3711499.535	4482.212	371459.222	712478.326	4482.28	43300
43320	38°49' 31.54888 N	102°59' 48.33885 W	4407.173	417924.8280	1131741.3411	1365.5610	0.9999474146	0.9997367057	1° 34' 36.3	1371091.443	3712140.513	4481.782	371453.025	713119.474	4481.85	43320
43335	38°49' 28.35529 N	102°59' 41.46256 W	4391.848	417830.9620	1131909.8539	1360.8940	0.9999474887	0.9997375123	1° 34' 43.6	1371141.707	3713054.717	4480.177	371503.302	714033.918	4480.23	43335
43355	38°49' 25.17190 N	102°59' 28.87908 W	4405.608	417741.2140	1132215.9737	1365.0940	0.9999475628	0.9997369286	1° 34' 55.8	1370539.300	3714611.907	4478.646	371503.302	714033.918	4480.23	43355
43375	38°49' 18.04098 N	102°59' 17.75157 W	4410.411	417528.8313	1132490.3593	1366.5650	0.9999477298	0.9997368551	1° 35' 2.9	1369842.507	3715512.120	4483.472	371503.302	714033.918	4480.23	43375
43385	38°49' 12.93683 N	102°59' 11.57781 W	4413.150	417375.6229	1132643.5791	1367.4030	0.9999478500	0.9997375996	1° 35' 6.7	1369339.856	3716014.809	4486.221	371503.302	714033.918	4480.23	43385
43400	38°49' 07.61263 N	102°59' 03.37188 W	4400.211	417216.9923	1132845.9957	1363.4640	0.9999479760	0.9997379229	1° 35' 11.9	1368819.416	3716678.904	4479.548	371503.302	714033.918	4480.23	43400
43420	38°49' 00.83921 N	102°58' 56.90286 W	4406.448	417012.5360	1133007.7744	1365.3690	0.9999481373	0.9997379229	1° 35' 16.0	1368148.629	3717209.673	4479.548	371503.302	714033.918	4480.23	43420
43440	38°48' 54.36638 N	102°58' 46.68307 W	4400.063	416819.8576	1133259.7537	1363.4280	0.9999482925	0.9997379229	1° 35' 22.4	1367516.483	3718036.375	4473.180	371503.302	714033.918	4480.23	43440
43460	38°48' 45.38491 N	102°58' 35.67690 W	4390.319	416530.3901	1133532.8575	1360.4630	0.9999485094	0.9997386056	1° 35' 29.4	1366632.405	3718932.383	4463.452	371503.302	714033.918	4480.23	43460
43480	38°48' 38.39237 N	102°58' 29.58730 W	4382.271	416338.9395	1133685.7045	1358.0140	0.9999486795	0.9997396056	1° 35' 29.4	1366632.405	3718932.383	4463.452	371503.302	714033.918	4480.23	43480
43500	38°48' 29.18035 N	102°58' 17.73346 W	4369.673	416062.9497	1133979.4804	1354.1810	0.9999489055	0.9997396056	1° 35' 33.2	1365938.671	3719433.849	4455.418	371503.302	714033.918	4480.23	43500
43520	38°48' 22.80706 N	102°58' 09.81282 W	4373.600	415871.8256	1134175.9772	1355.3820	0.9999490629	0.9997399883	1° 35' 40.7	1365033.194	3720397.679	4442.842	371503.302	714033.918	4480.23	43520
43540	38°48' 16.80667 N	102°58' 00.58691 W	4369.358	415693.0783	1134403.6439	1354.0930	0.9999492120	0.9997403099	1° 35' 45.7	1364406.148	3721042.352	4446.782	371503.302	714033.918	4480.23	43540
43560	38°48' 10.51263 N	102°57' 46.34682 W	4365.129	415508.6635	1134752.5101	1352.8110	0.9999493693	0.9997406692	1° 35' 51.5	1363819.708	3721789.288	4442.553	371503.302	714033.918	4480.23	43560
43575	38°48' 07.23888 N	102°57' 39.03724 W	4358.390	415412.6837	1134931.6297	1350.7610	0.9999494515	0.9997410735	1° 36' 0.5	1363214.673	3722933.860	4438.347	371503.302	714033.918	4480.23	43575
43600	38°48' 00.10128 N	102°57' 22.46421 W	4351.779	415203.8673	1135337.5191	1348.7530	0.9999496316	0.9997415647	1° 36' 15.6	1362214.688	3723521.522	4431.622	371503.302	714033.918	4480.23	43600
43620	38°47' 56.12813 N	102°57' 13.33722 W	4353.987	415087.5722	1135561.0934	1349.4300	0.9999497323	0.9997415647	1° 36' 21.3	1361833.143	3724553.177	4425.034	371503.302	714033.918	4480.23	43620
43640	38°47' 51.40434 N	102°57' 02.51905 W	4348.646	414949.2913	1135826.1161	1347.8070	0.9999498526	0.9997415647	1° 36' 28.1	1361379.467	3724553.177	4425.034	371503.302	714033.918	4480.23	43640
43655	38°47' 47.11377 N	102°56' 52.67796 W	4346.428	414823.7100	1136067.2049	1347.1360	0.9999499623	0.9997421557	1° 36' 34.3	1360967.455	3725456.183	4421.930	371503.302	714033.918	4480.23	43655
43670	38°47' 42.85056 N	102°56' 42.28835 W	4346.786	414699.3519	1136321.5087	1347.2490	0.9999500717	0.9997422480	1° 36' 40.9	1360559.457	3726247.155	4419.729	371503.302	714033.918	4480.23	

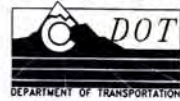

Region 1
18500 E. Colfax Ave
Aurora, CO 80011
Phone: (303) 757-9117 FAX: (303) 757-9746

RIGHT OF WAY PLANS UNIT: KEVIN A. WILLIAMS

Sheet Revisions

[illegible]

RIGHT OF WAY


CONTROL MAP

NH 0405-022 PHASE I

JCT 94 E & W

PROJECT CODE: 12325

SHEET NUMBER: 3C

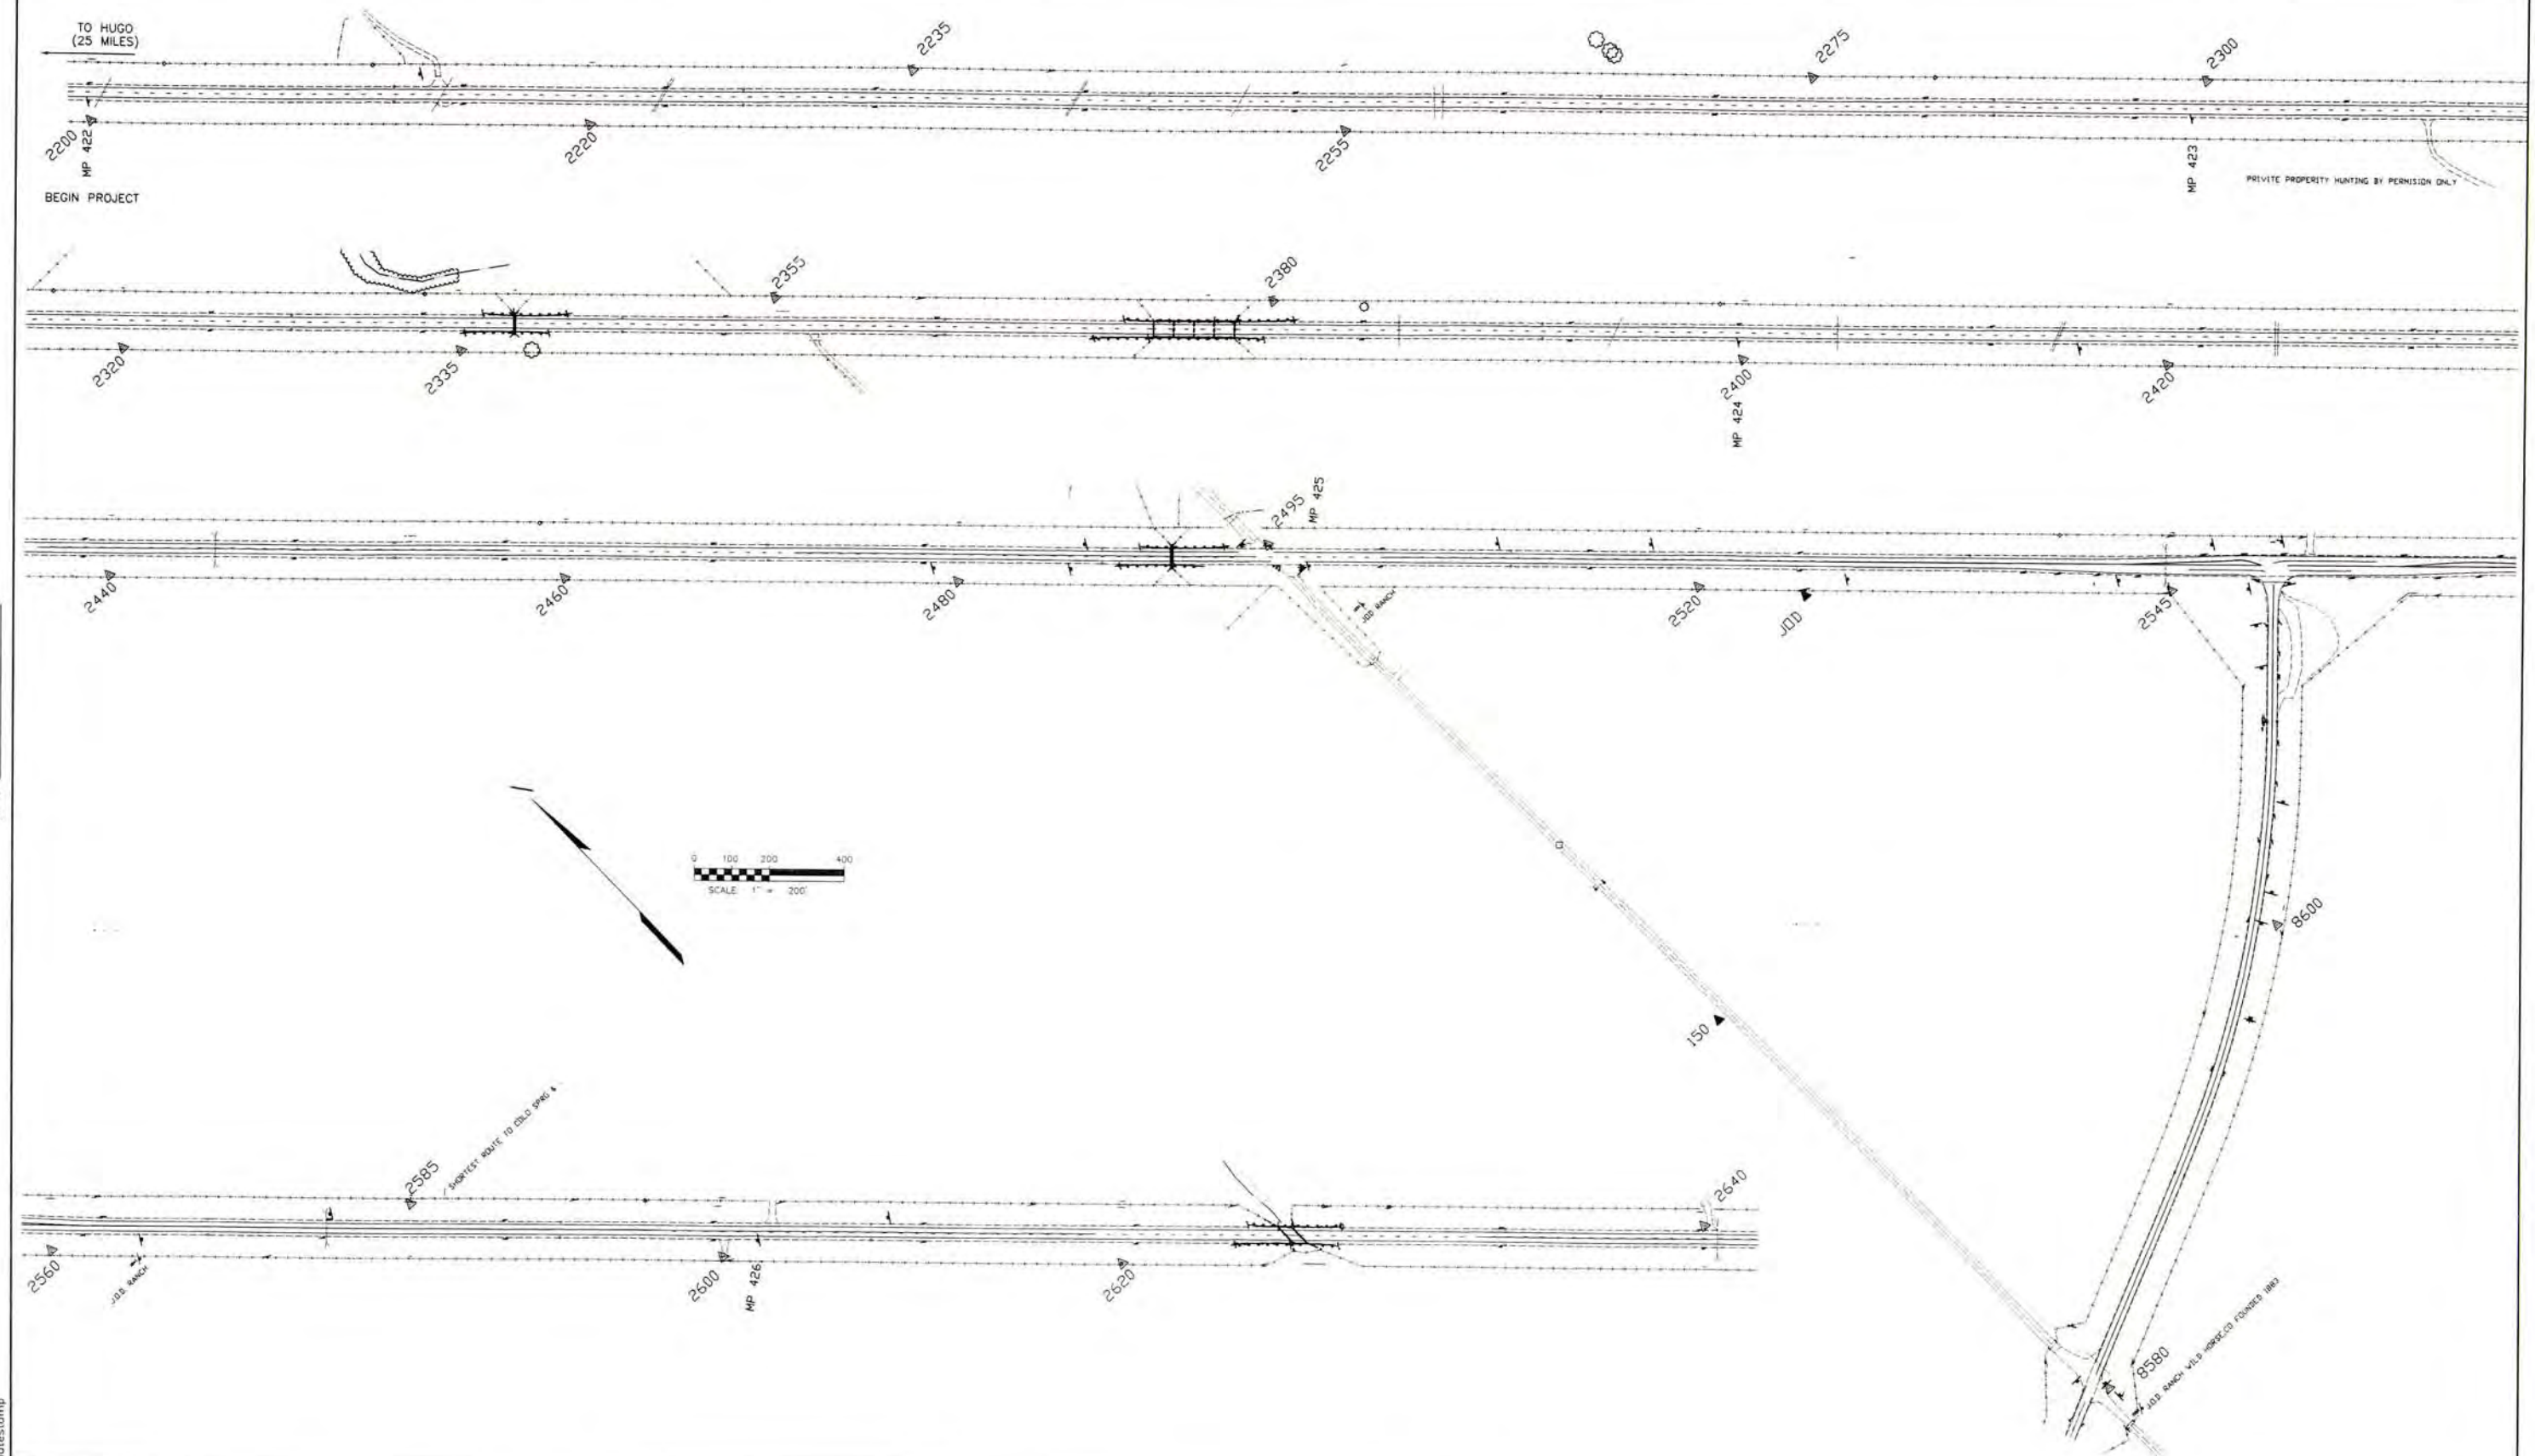

FILING CERTIFICATION:
DEPOSITED THIS ____ DAY OF _____, 19____, AT ____ M., FOR INFORMATION
ONLY IN BOOK _____ OF THE COUNTY LAND SURVEYS/RIGHT OF WAY
SURVEYS AT PAGE _____, RECEPTION NUMBER _____.

SIGNED _____
DEPT. _____

timestamp

COLORADO DEPARTMENT OF TRANSPORTATION



Region 1
18500 E. Colfax Ave
Aurora, CO 80011
Phone: (303) 757-9117 FAX: (303) 757-9746

RIGHT OF WAY PLANS UNIT: KEVIN A. WILLIAMS

Sheet Revisions

RIGHT OF WAY


CONTROL MAP

NH 0405-022 PHASE I

JCT 94 E & W

PROJECT CODE: 12325

SHEET NUMBER: 3D

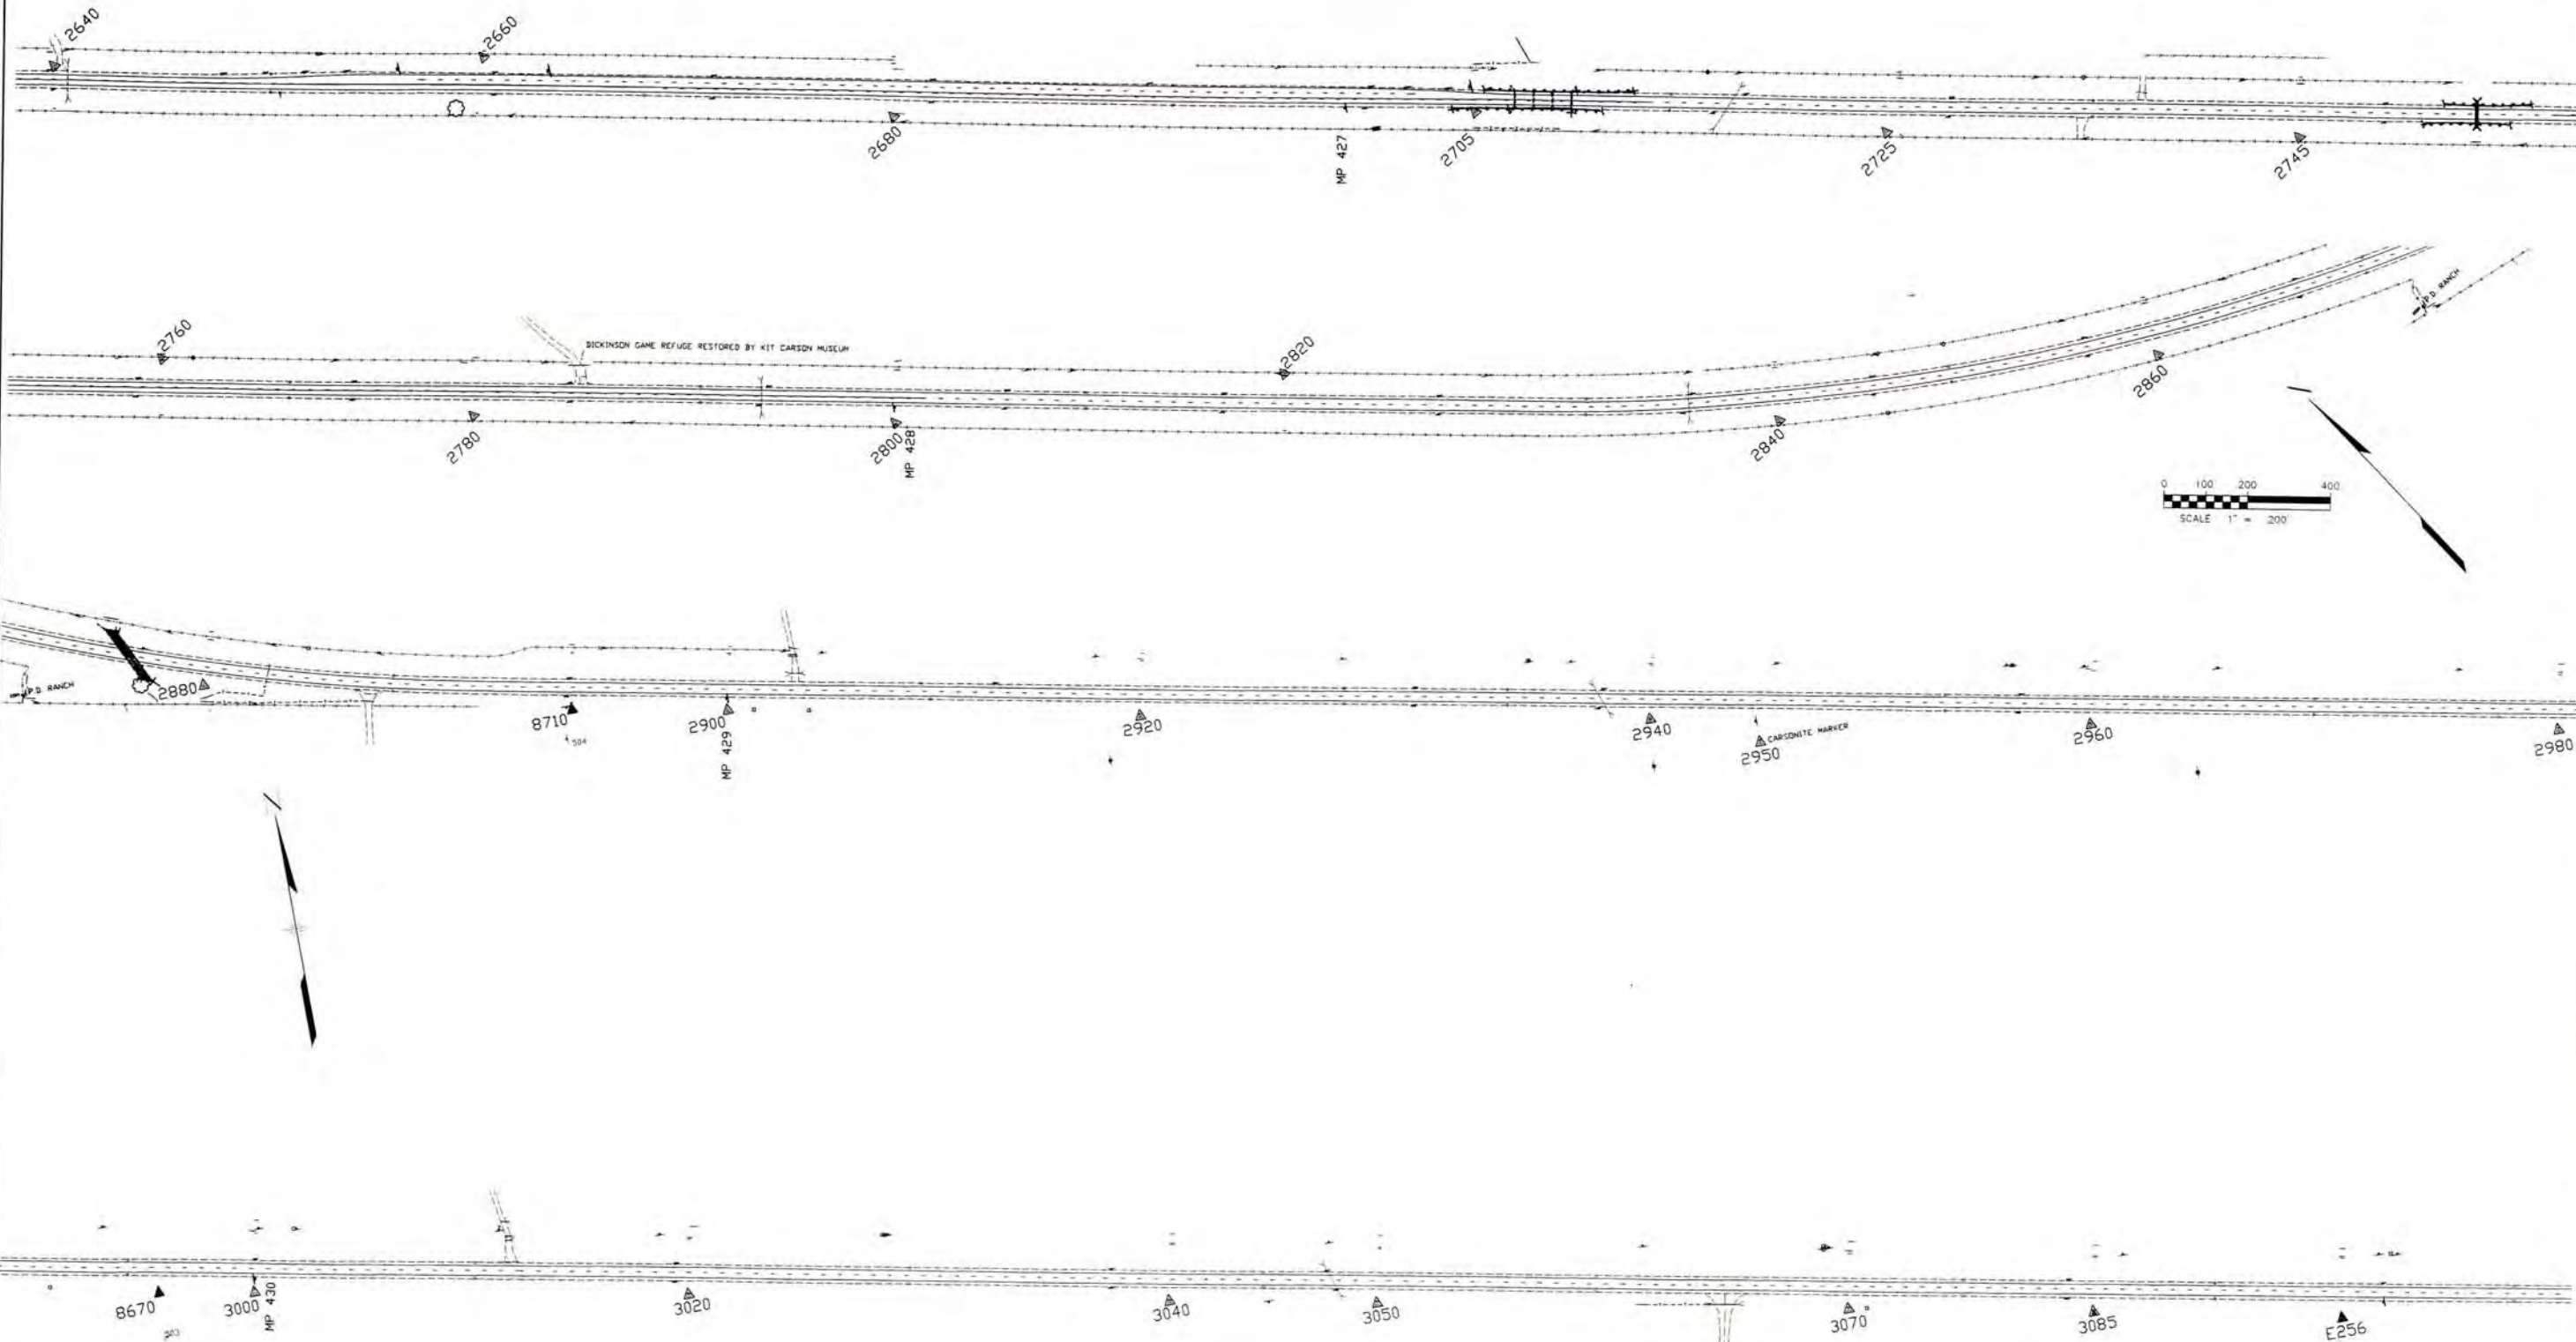


FILING CERTIFICATION:
DEPOSITED THIS ____ DA ____ 19____, AT ____ M., FOR INFORMATION
ONLY IN BOOK ____ OF THE COUNTY LAND SURVEYS/RIGHT OF WAY
SURVEYS AT PAGE ____ RECEPTION NUMBER ____

SIGNED _____
DEPT. _____

datestamp

COLORADO DEPARTMENT OF TRANSPORTATION

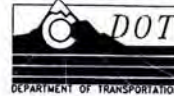

Region 1
18500 E. Colfax Ave
Aurora, CO 80011
Phone: (303) 757-9117 FAX: (303) 757-9746

RIGHT OF WAY PLANS UNIT: KEVIN A. WILLIAMS

Sheet Revisions

RIGHT OF WAY


CONTROL MAP

NH 0405-022 PHASE I

JCT 94 E & W

PROJECT CODE: 12325

SHEET NUMBER: 3E

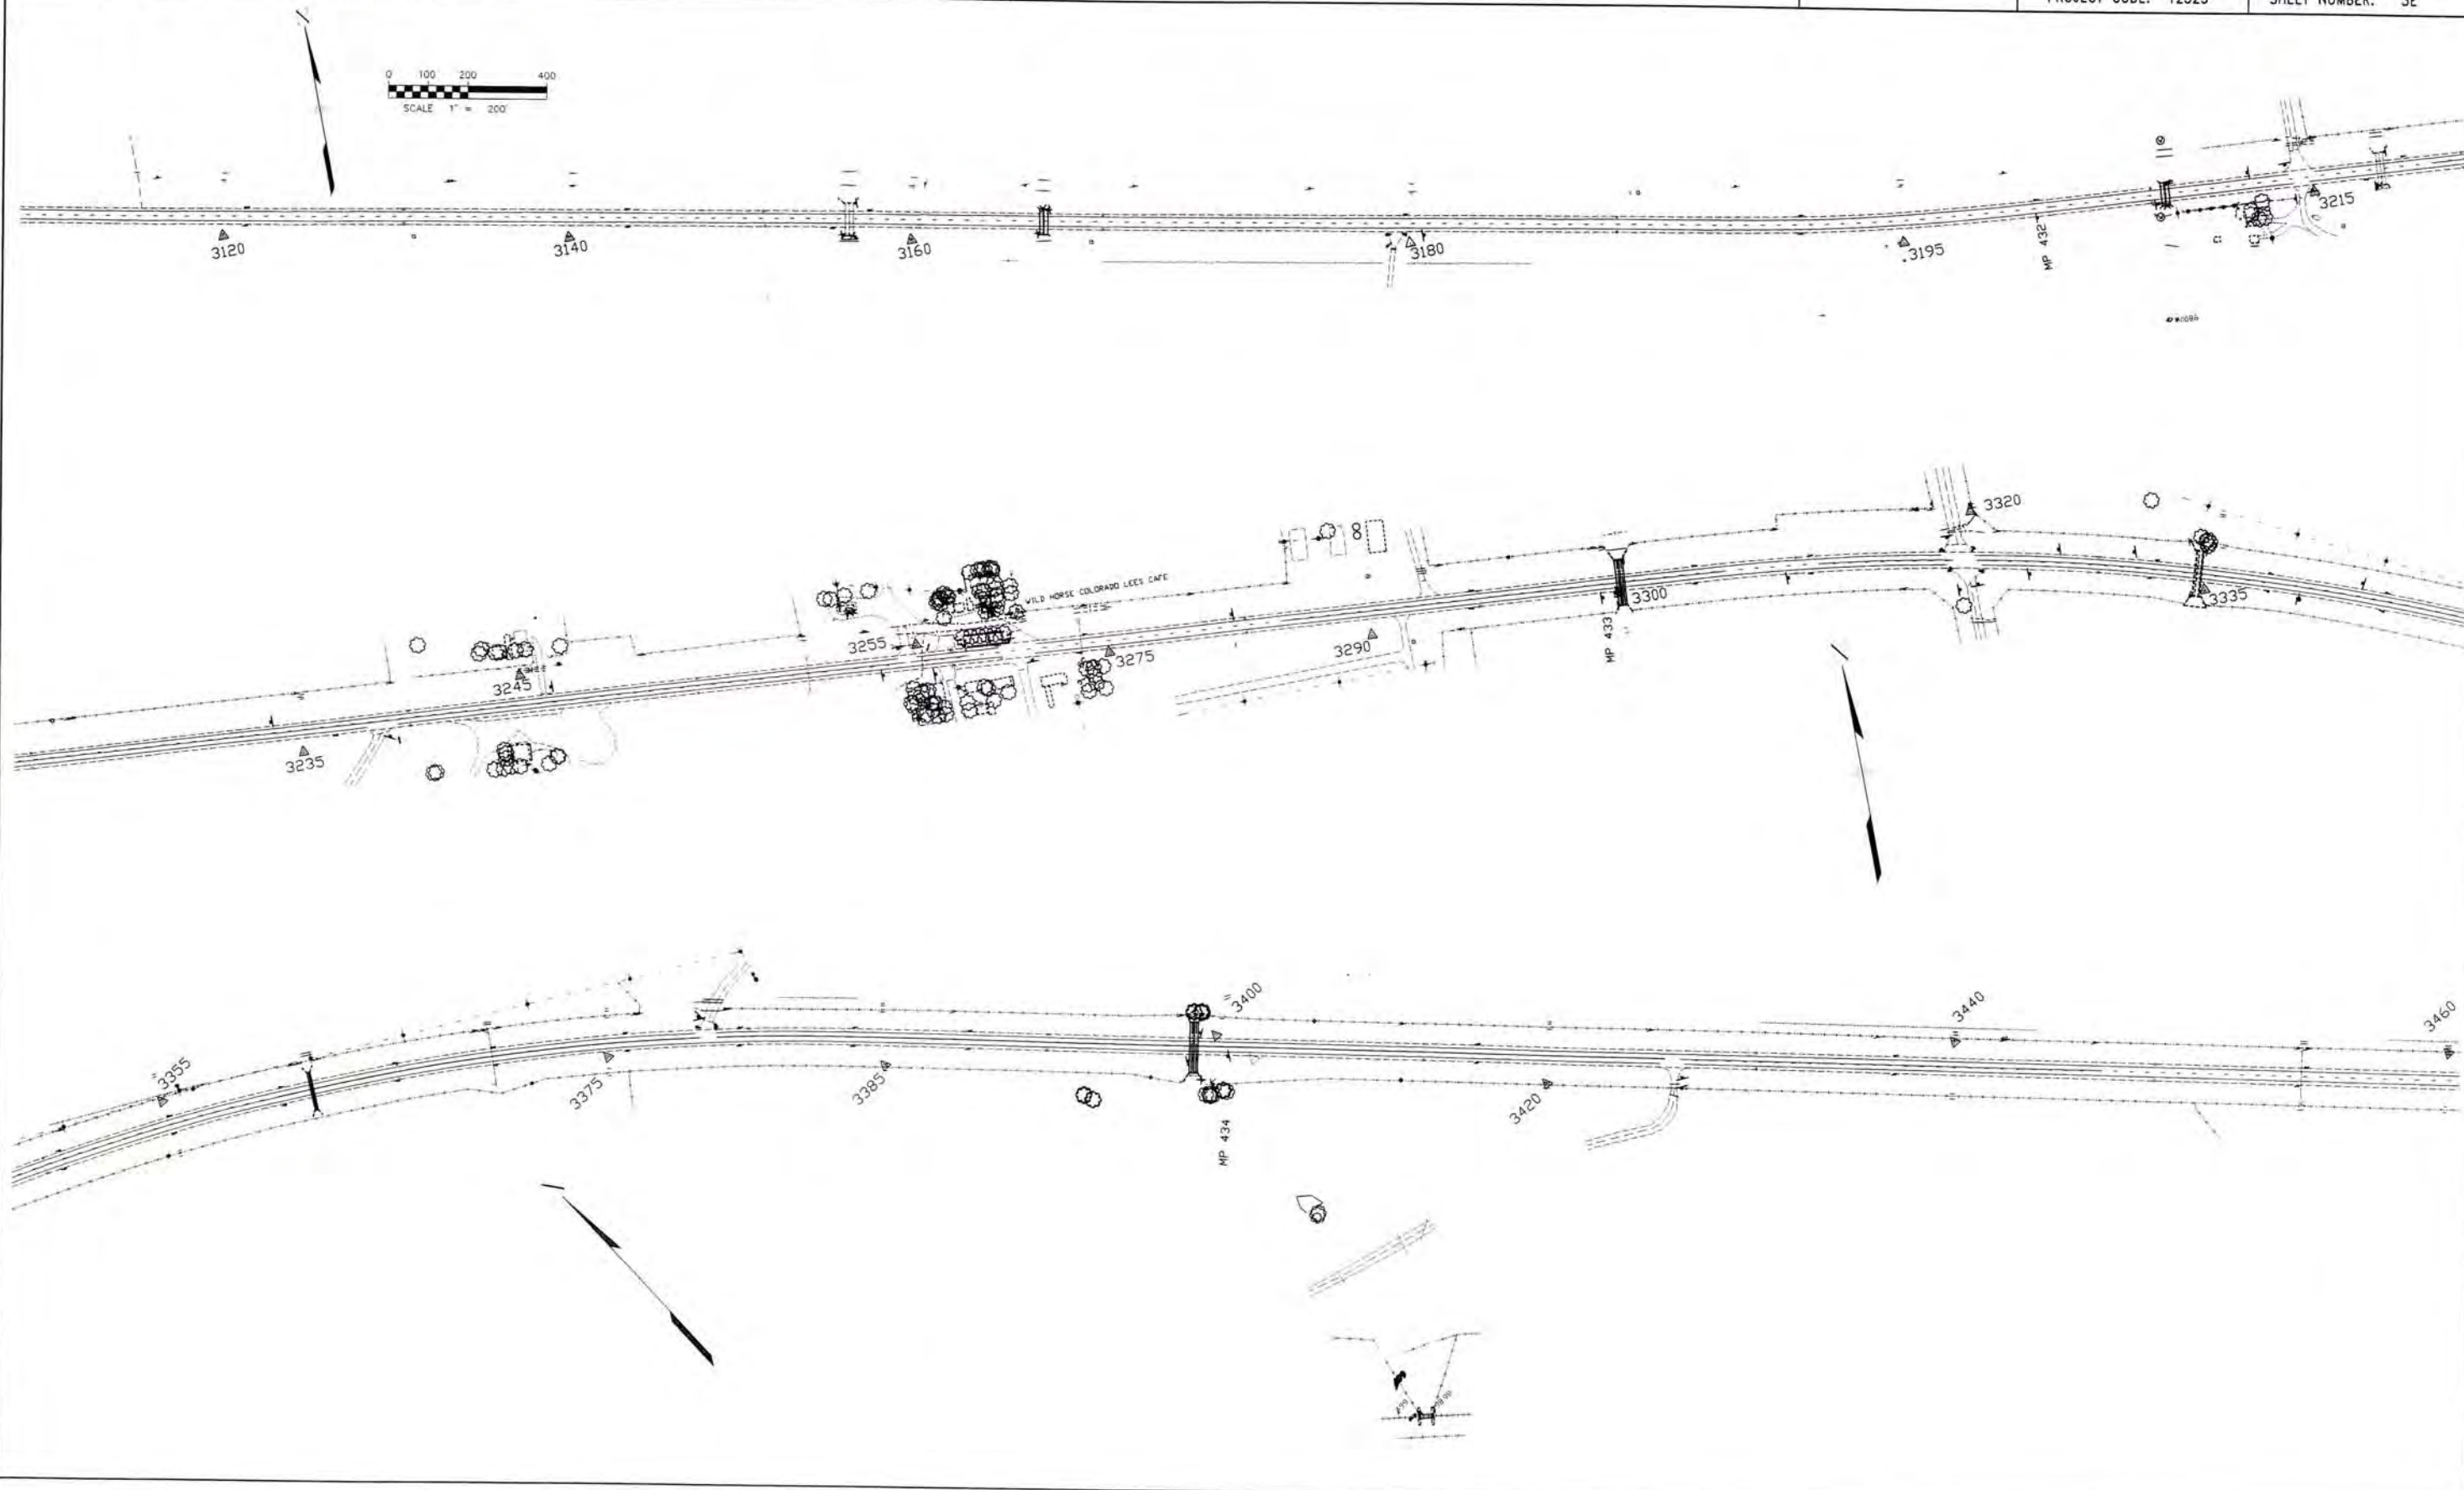

FILING CERTIFICATION: DEPOSITED THIS _____ DAY _____, 19____, AT _____ M., FOR INFORMATION ONLY IN BOOK _____ OF THE COUNTY LAND SURVEYS/RIGHT OF WAY SURVEYS AT PAGE _____, RECEPTION NUMBER _____

SIGNED _____
DEPT. _____

datestamp

COLORADO DEPARTMENT OF TRANSPORTATION



Region 1
18500 E. Colfax Ave
Aurora, CO 80011
Phone: (303) 757-9117

RIGHT OF WAY PLANS UNIT: KEVIN A. WILLIAMS

Sheet Revisions

RIGHT OF WAY

CONTROL MAP

NH 0405-022 PHASE I


JCT. 94 E & W

PROJECT CODE: 12325

SHEET NUMBER: 3F


FILING CERTIFICATION:
DEPOSITED THIS ____ DAY ____ AT ____ M., FOR INFORMATION
ONLY IN BOOK ____ OF THE COUNTY LAND SURVEYS/RIGHT OF WAY
SURVEYS AT PAGE ____ RECEPTION NUMBER ____

SIGNED _____
DEPT. _____

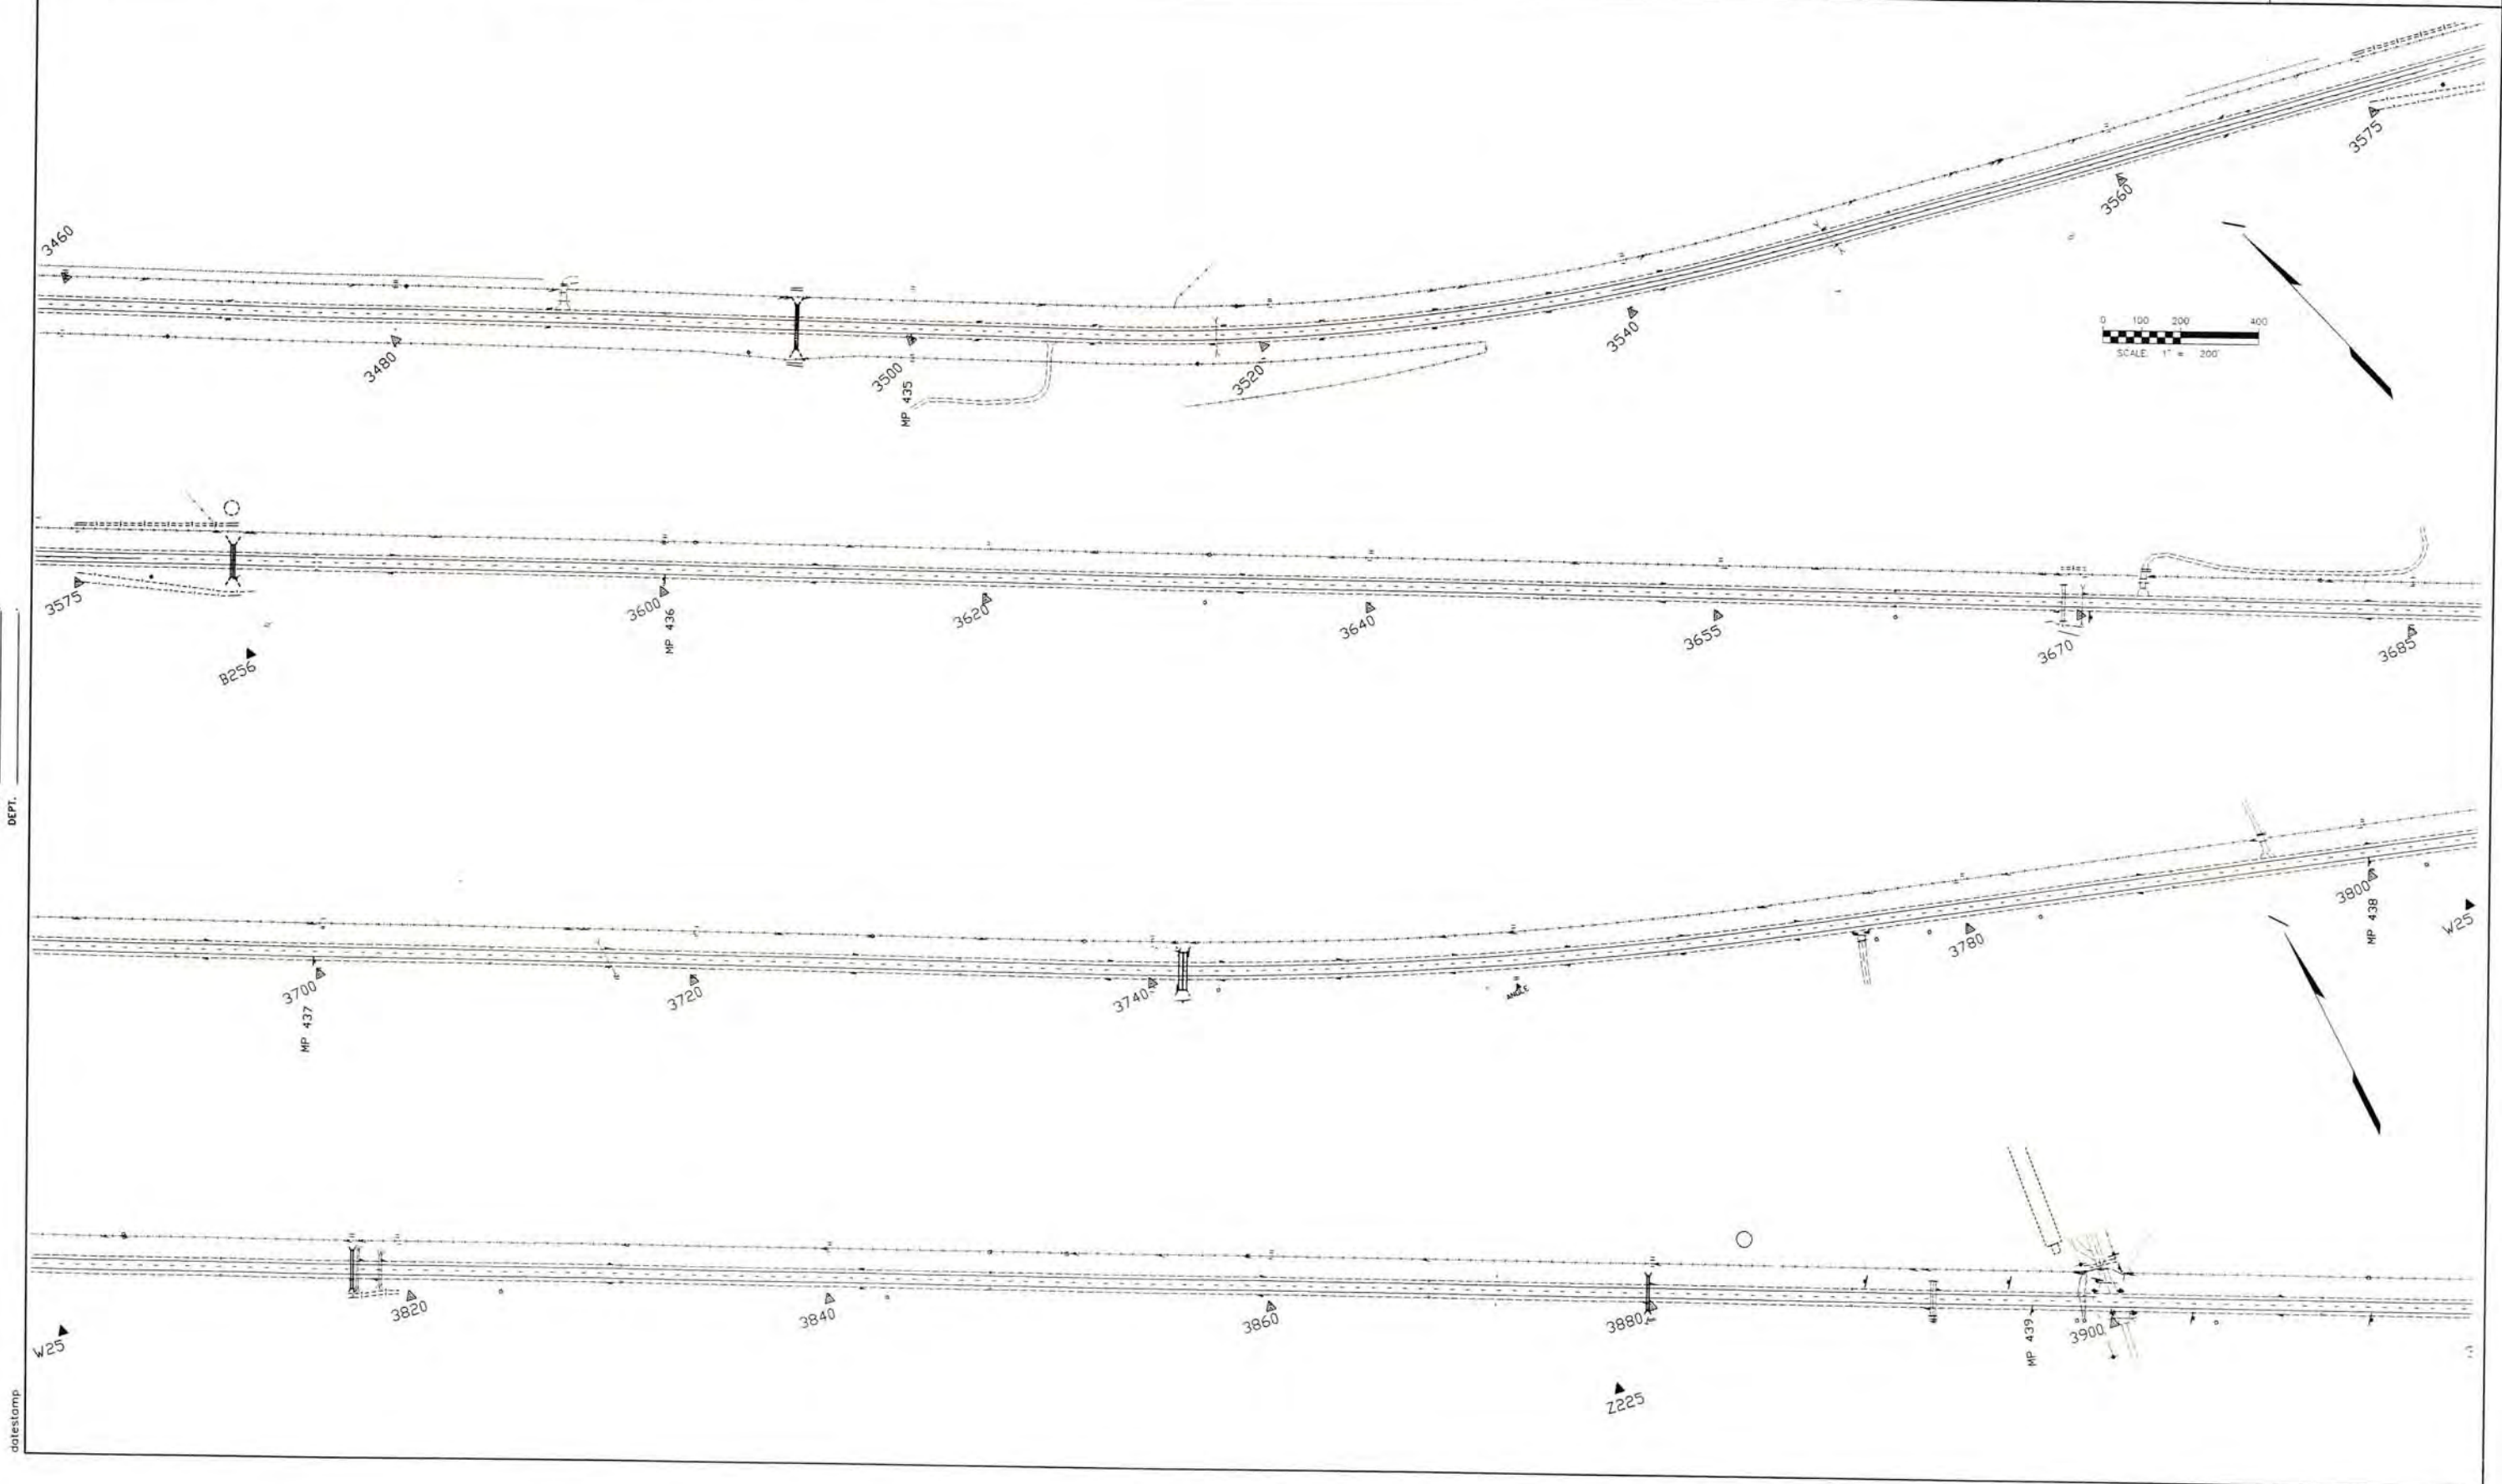

date stamp

COLORADO DEPARTMENT OF TRANSPORTATION

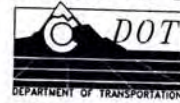

Region 1
18500 E. Colfax Ave
Aurora, CO 80011
Phone: (303) 757-9117

RIGHT OF WAY PLANS UNIT: KEVIN A. WILLIAMS

Sheet Revisions

NO.	DESCRIPTION	DATE

RIGHT OF WAY


CONTROL MAP

NH 0405-022 PHASE I

JCT 94 E & W

PROJECT CODE: 12325

SHEET NUMBER: 3G

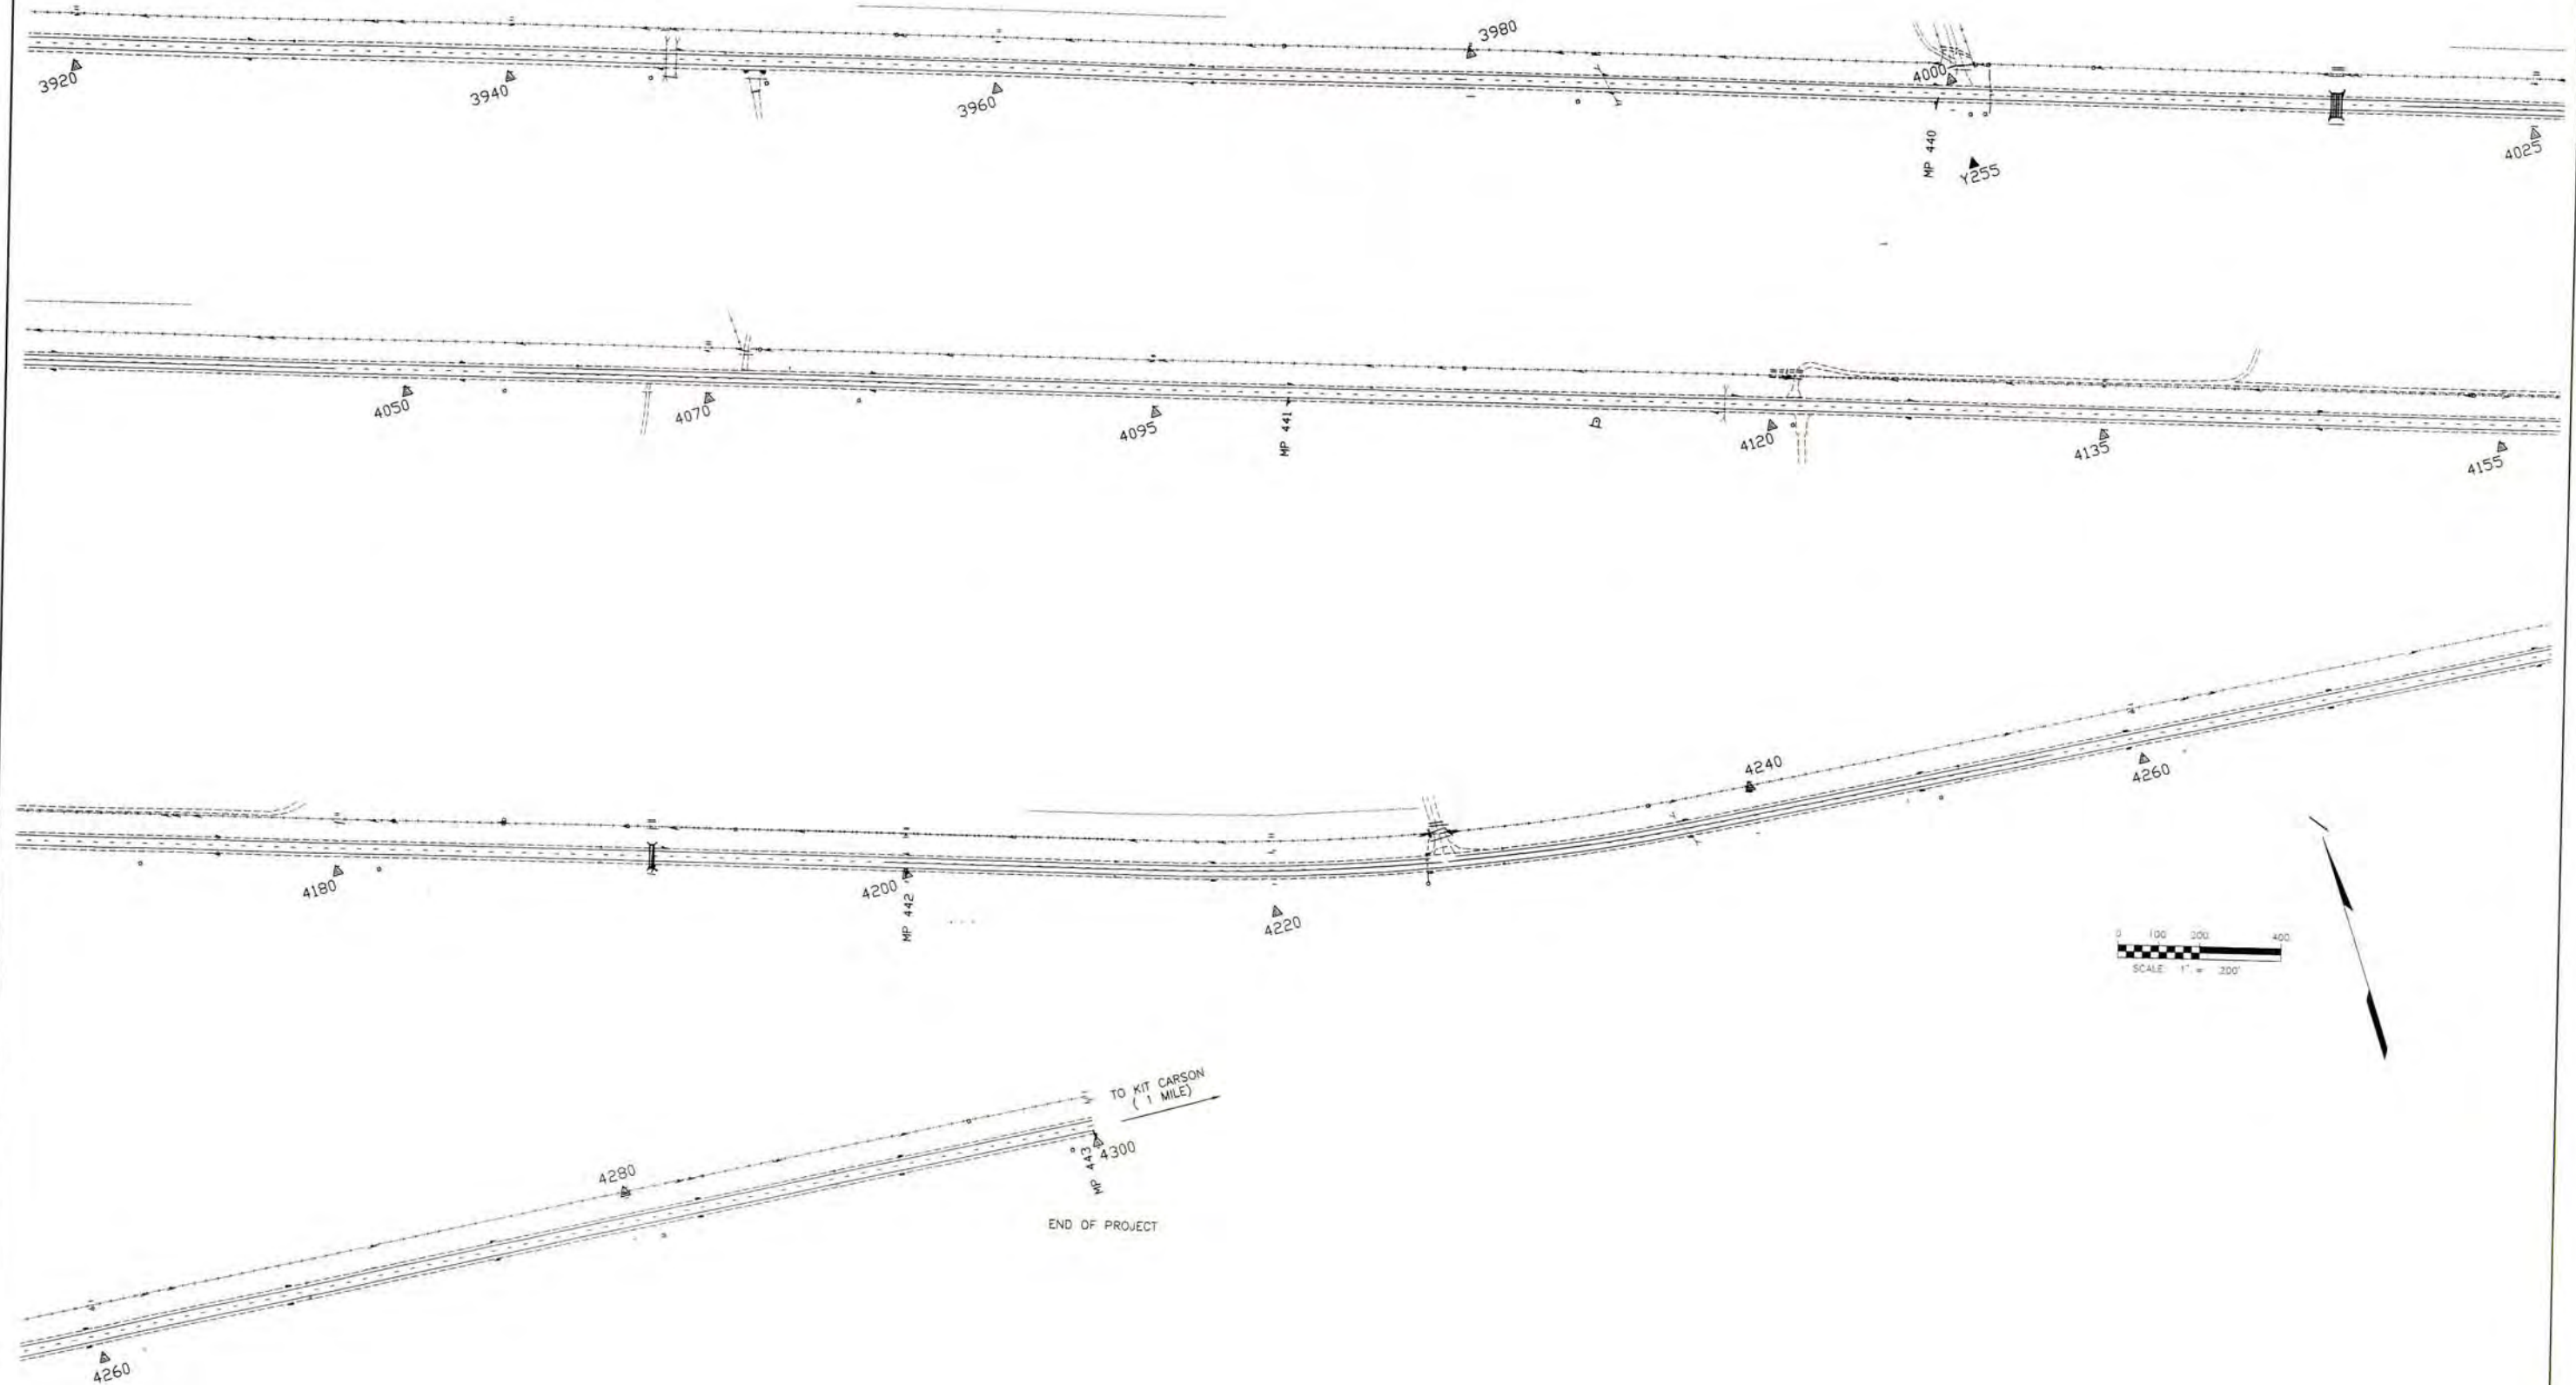

FILING CERTIFICATION:
DEPOSITED THIS ____ DAY ____ 19____, AT ____ M., FOR INFORMATION
ONLY IN BOOK ____ OF THE COUNTY LAND SURVEYS/RIGHT OF WAY
SURVEYS AT PAGE ____ RECEPTION NUMBER ____

SIGNED _____
DEPT. _____

date stamp

COLORADO DEPARTMENT OF TRANSPORTATION



Region 1
18500 E. Colfax Avenue
Aurora, CO 80011
Phone: (303) 757-9117 FAX: (303) 757-9746

Right of Way Plans Unit: Kevin Williams

Sheet Revisions

Date	Description	Initials
4/29/02	Updated Quantity of Monuments to be set	BDL
3/18/03	Lined out Points 600, 605 and 607	PHK
3/18/03	Edited Description for Points 654-656 and 659	PHK

Sheet Revisions

Date	Description	Initials

Computer File Information

CREATION DATE: 10/02/2001 INITIALS: PHK
LAST MODIFICATION DATE: 3/18/03 INITIALS: PHK
FULL PATH: I:\Projects\6844455\Task_05\8_0_Cod\Row\Plans
DRAWING FILE NAME: Monumentation.dwg
SCALE: N.T.S. UNITS: English
URS Corporation
Denver, Colorado Tel:(303) 740-2600

Right of Way Plans

MONUMENTATION SHEET

Project Number: NH 0405-022 Phase 2
Project Location: Wild Horse to Kit Carson
Project Code: 12325 Last Mod. Date: 3/18/03 Subset Sheets: 20 Sheet No.: 4 Total No. of Sheets: 4 of 66

Tabulation of Right of Way Markers to be Set

Pnt	Northing	Easting	Description
600	371931.03	707904.05	TYPE 1 CDOT MON
601	371843.56	709201.10	TYPE 1 CDOT MON
602	371756.10	710498.16	TYPE 1 CDOT MON
603	371668.63	711795.21	TYPE 1 CDOT MON
604	371635.80	712653.53	TYPE 1 CDOT MON
605	371589.53	713339.73	TYPE 1 CDOT MON
606	371784.38	707893.85	TYPE 1 CDOT MON
607	371693.76	709191.04	TYPE 1 CDOT MON
608	371610.84	710426.10	TYPE 1 CDOT MON
609	371522.64	711739.96	TYPE 1 CDOT MON
610	371461.01	712657.96	TYPE 1 CDOT MON
611	371534.30	713838.74	TYPE 1 CDOT MON
612	371619.72	713937.01	TYPE 1 CDOT MON
613	371436.10	712658.59	TYPE 1 CDOT MON
614	371421.13	712864.35	TYPE 1 CDOT MON
615	371360.19	712960.48	TYPE 1 CDOT MON
616	371340.01	713259.80	TYPE 1 CDOT MON
617	371387.41	713362.70	TYPE 1 CDOT MON
618	371322.55	713895.07	TYPE 1 CDOT MON
619	371263.92	713945.56	TYPE 1 CDOT MON
620	371193.75	714047.44	TYPE 1 CDOT MON
621	371576.33	714038.09	TYPE 1 CDOT MON
622	371484.76	714115.50	TYPE 1 CDOT MON
623	371086.35	715350.14	TYPE 1 CDOT MON
624	370425.83	716466.73	TYPE 1 CDOT MON
625	370298.14	716630.27	TYPE 1 CDOT MON
626	371233.67	714095.21	TYPE 1 CDOT MON
627	370877.78	715325.35	TYPE 1 CDOT MON
628	370200.60	716431.70	TYPE 1 CDOT MON
629	369756.39	716934.55	TYPE 1 CDOT MON
630	370174.56	716777.86	TYPE 1 CDOT MON
631	370119.28	717030.61	TYPE 1 CDOT MON
632	369360.40	717332.48	TYPE 1 CDOT MON
633	369229.79	717378.70	TYPE 1 CDOT MON
634	368841.85	717768.57	TYPE 1 CDOT MON


Tabulation of Right of Way Markers to be Set

Pnt	Northing	Easting	Description
635	368796.18	717899.53	TYPE 1 CDOT MON
636	370025.80	716943.25	TYPE 1 CDOT MON
637	369898.16	717075.62	TYPE 1 CDOT MON
638	368981.20	717997.13	TYPE 1 CDOT MON
639	368064.24	718918.65	TYPE 1 CDOT MON
640	367147.29	719840.16	TYPE 1 CDOT MON
641	366230.33	720761.68	TYPE 1 CDOT MON
642	365313.37	721683.19	TYPE 1 CDOT MON
643	365164.95	721832.36	TYPE 1 CDOT MON
644	367805.29	718895.34	TYPE 1 CDOT MON
645	367266.77	719476.74	TYPE 1 CDOT MON
646	367131.45	719522.92	TYPE 1 CDOT MON
647	366990.36	719664.68	TYPE 1 CDOT MON
648	366944.63	719760.28	TYPE 1 CDOT MON
649	366083.05	720626.14	TYPE 1 CDOT MON
650	365851.34	720859.01	TYPE 1 CDOT MON
651	365741.84	720891.07	TYPE 1 CDOT MON
652	365283.36	721351.83	TYPE 1 CDOT MON
653	365251.79	721461.54	TYPE 1 CDOT MON
654	365014.25	721693.65	FND CDOT ROW MON
655	364384.70	722443.87	FND CDOT ROW MON
656	364363.16	722428.83	FND CDOT ROW MON
657	364304.50	722539.09	TYPE 1 CDOT MON
659	364005.04	723111.55	FND CDOT ROW MON
660	364367.92	722874.40	TYPE 1 CDOT MON
661	363401.95	724274.81	TYPE 1 CDOT MON
662	362800.51	725427.32	TYPE 1 CDOT MON
663	362199.07	726579.82	TYPE 1 CDOT MON
664	361597.63	727732.33	TYPE 1 CDOT MON
665	360996.19	728884.83	TYPE 1 CDOT MON
666	360394.75	730037.34	TYPE 1 CDOT MON
667	359793.31	731189.85	TYPE 1 CDOT MON
669	359190.95	732344.13	TYPE 1 CDOT MON
670	364186.25	723203.89	TYPE 1 CDOT MON
671	363579.25	724367.34	TYPE 1 CDOT MON

GENERAL NOTES

1. This Right-of-Way plan is not a complete boundary survey of all the adjoining property owners and is prepared for the Transportation Department purposes ONLY.
2. Title Commitments / Policies supplied by The Cheyenne County Abstract Company.
3. NOTICE: According to Colorado law you must commence any legal action based upon any defect in this survey within three years after you first discover such defect. In no event, may any action based upon any defect in this survey be commenced more than ten years from the date of certification shown hereon.
4. All R.O.W. Markers to be set from survey control points.
5. All coordinates listed are PROJECT COORDINATES.
6. BASIS OF BEARINGS: All bearings referenced on this survey can be determined from any monuments set or found as shown on the Control Diagram Sheet. The basis of bearings for project reference is a line from W 1/4 corner of Section 31 Township 14 South, Range 49 West, 6th Principal Meridian, to the NW corner of Section 31. Said line having a bearing of N 01°27'14" W at a distance of 2688.80 Feet.

TYPICAL MONUMENTATION

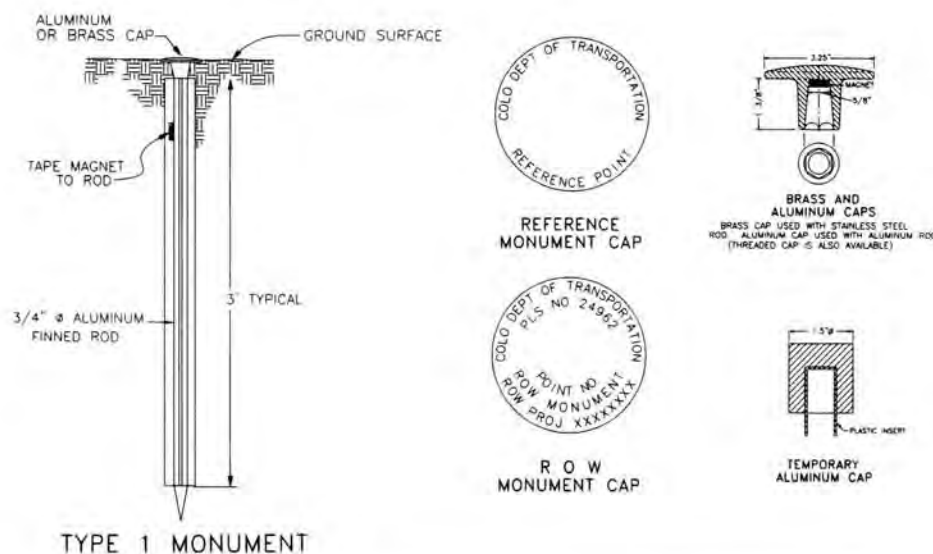

QUANTITY OF MONUMENTS TO BE SET

CAP TYPE	MONUMENT TYPE									
	1	1A	2	2A	3	3A	4	4A	5	6
REFERENCE										
RIGHT OF WAY 3-1/4"	169									
CONTROL										
ALIQUOT CORNER						23				
WITNESS POST	169									
PERM. EASEMENT										
C.R. RIGHT OF WAY										7

FIELD SURVEYOR'S STATEMENT

TABULATION OF ROAD APPROACH INFO, EXISTING R.O.W., AND PLS MONUMENTS WERE LOCATED UNDER MY SUPERVISION AND CHECKING.

NAME THOMAS STOUTENBURG P.L.S. NO. 22103
DATE _____

Original Stamp

FIELD SURVEYOR'S STATEMENT

RIGHT OF WAY MONUMENTATION WAS DONE UNDER MY SUPERVISION AND CHECKING.

NAME THOMAS STOUTENBURG P.L.S. NO. 22103
DATE _____

Original Stamp

OFFICE SURVEYOR'S STATEMENT

R.O.W. PLANS, LEGAL DESCRIPTIONS, AND ALIQUOT CORNER LOCATION WAS DONE UNDER MY SUPERVISION AND CHECKING.

NAME THOMAS STOUTENBURG P.L.S. NO. 22103
DATE _____

Original Stamp

FILING CERTIFICATION: DAY OF _____, 19____, AT _____ M., FOR INFORMATION DEPOSITED THIS _____ DAY OF _____ OF THE COUNTY LAND SURVEYS/RIGHT OF WAY SURVEYS AT PAGE _____, RECEPTION NUMBER _____

SIGNED _____ DEPT. _____

datestamp

COLORADO DEPARTMENT OF TRANSPORTATION



Region 1
18500 E. Colfax Avenue
Aurora, CO 80011
Phone: (303) 757-9117 FAX: (303) 757-9746

Right of Way Plans Unit: Kevin Williams

Sheet Revisions

Date	Description	Initials
4/15/02	New points: 97-99. Updated Points: 100,1054,1059,1060	BDL
4/29/02	Updated Points: 409,410	BDL
8/27/02	Updated Pnts. IE 223. Added Points for IE 202, IE 202A, IE 209B	JHH
8/27/02	Added Points for IE 209C, Misc-R Points	JHH
3/18/03	Edited Coordinates on Aliquot Pnts to set 1027, & 1031	PHK

Sheet Revisions

Date	Description	Initials

Computer File Information

CREATION DATE: 10/02/2001 INITIALS: PHK
LAST MODIFICATION DATE: 3/18/03 INITIALS: PHK
FULL PATH: I:\Projects\6844455\Task_05\9.0_Cad\Row\Plans
DRAWING FILE NAME: Monumentation.dwg
SCALE: N.T.S. UNITS: English
URS Corporation
Denver, Colorado Tel:(303) 740-2600

Right of Way Plans

MONUMENTATION SHEET

Project Number: NH 0405-022 Phase 2

Project Location: Wild Horse to Kit Carson

Project Code	Last Mod. Date	Subset Sheets	Sheet No.	Total No. of Sheets
12325	3/18/03	20	4B	4B of 66

Tabulation of Tied Aliquot Corners

Pnt	Northing	Easting	Description
97	355797.44	764009.30	
98	353257.50	766751.86	
99	350487.22	761747.40	WC
100	350421.26	761749.86	
101	347785.81	761832.07	
102	345148.95	761916.05	
103	345243.25	764418.73	
104	345349.23	767048.82	
105	350101.13	751316.18	
106	352735.68	751251.87	
109	350244.25	756532.15	
115	350172.63	753924.69	
118	350001.91	748702.22	
119	344639.16	746250.50	
120	347132.46	740911.73	
123	349661.33	738201.21	
124	349828.07	743463.71	
125	352544.76	746008.64	
126	352383.63	740735.99	
127	355023.27	740657.87	
130	362451.37	724714.92	
131	359815.42	724762.26	
132	359730.35	722133.02	
133	359650.12	719497.33	
134	362290.27	719447.41	
135	364917.26	719401.27	
136	364861.07	716756.62	
138	364805.06	714119.22	
139	367449.15	714072.03	
140	370092.93	714023.97	
141	369965.37	708701.67	

Tabulation of Tied Aliquot Corners

Pnt	Northing	Easting	Description
202	355690.70	761553.37	
203	355592.17	759112.28	
205	355498.29	756467.21	
207	355405.75	753827.51	
210	355333.84	751189.39	
212	355257.26	748556.59	
213	357829.42	745817.48	
214	355182.88	745920.21	
215	360352.51	743059.64	
216	360173.18	737773.33	
217	360051.48	732555.24	
218	360007.49	730042.62	
219	365242.03	729903.17	
220	354763.88	732733.65	
221	357319.56	730110.84	
222	354680.03	730182.49	
223	354849.20	735375.08	
224	357476.83	735212.19	
225	354947.93	738004.46	
228	365165.54	727292.80	
229	367767.24	724604.91	
230	372832.34	719204.28	
231	375481.27	719135.83	
232	375423.77	716503.56	
233	375317.34	711222.63	
240	375258.18	708571.51	
242	372616.27	708638.08	
246	372735.29	713960.24	
247	367550.49	719351.36	
248	365003.66	722041.95	
501	370280.54	721919.95	
505	370370.52	724531.25	

Tabulation of Aliquot Corners to be Set

Pnt	Northing	Easting	Description
1000	375370.56	713863.10	Set Aliquot
1001	372645.96	709965.37	Set Aliquot
1002	372675.64	711292.66	Set Aliquot
1003	372705.46	712626.45	Set Aliquot
1005	371290.82	708669.88	Set Aliquot
1007	371352.39	711327.74	Set Aliquot
1010	369997.26	710032.24	Set Aliquot
1011	370029.15	711362.82	Set Aliquot
1012	370061.04	712693.40	Set Aliquot
1013	370142.17	716650.90	Set Aliquot
1014	370191.41	719277.82	Set Aliquot
1017	365084.39	724660.43	Set Aliquot
1019	352640.18	748629.11	Set Aliquot
1027	360094.25	735048.17	Set Aliquot
1028	360262.84	740416.48	Set Aliquot
1031	357611.75	740538.68	Set Aliquot
1046	349915.19	746089.08	Set Aliquot
1054	353050.38	761651.82	Set Aliquot
1056	355795.43	764005.06	Set Aliquot
1057	353148.05	764144.80	Set Aliquot
1058	353250.50	766759.96	Set Aliquot
1059	350514.05	764283.83	Set Aliquot
1060	350609.26	766884.04	Set Aliquot

Tabulation of County Right of Way Markers to be Set

Pnt	Northing	Easting	Description
300	372018.88	713927.51	CROW
301	372119.34	713945.09	CROW
302	372121.26	714025.07	CROW
303	370821.64	714056.41	CROW
304	370721.19	714038.83	CROW
305	370719.74	713978.85	CROW
306	370819.23	713956.44	CROW
307	371640.95	709886.36	CROW
308	371584.65	709822.60	CROW
309	371425.91	709801.16	CROW
310	371444.14	709710.98	CROW
311	371582.93	709729.72	CROW
312	371656.37	709671.01	CROW

Tabulation of Miscellaneous Points

Pnt	Northing	Easting	Description
900	371731.61	708629.30	MISC-R
901	371598.41	708632.49	MISC-R

Tabulation of Access Points

Pnt	Northing	Easting	Description
400	368298.90	718399.28	ACCESS
401	366134.99	720857.49	ACCESS
402	365116.21	721597.80	ACCESS
403	360678.73	729925.47	ACCESS
404	358327.33	735147.43	ACCESS
405	354771.27	745926.50	ACCESS
406	354766.25	745941.69	ACCESS
407	353750.73	749019.93	ACCESS
408	352943.36	751467.50	ACCESS
409	350626.02	765156.09	ACCESS
410	350713.89	766870.82	ACCESS

FILED CERTIFICATION: DAY OF 19 AT M., FOR INFORMATION
ONLY IN BOOK OF THE COUNTY LAND SURVEYS/RIGHT OF WAY
SURVEYS AT PAGE RECEPTION NUMBER
SIGNED DEPT.

COLORADO DEPARTMENT OF TRANSPORTATION




Region 1
18500 E. Colfax Avenue
Aurora, CO 80011
Phone: (303) 757-9117 FAX: (303) 757-9746


Right of Way Plans Unit: Kevin Williams

Sheet Revisions			Sheet Revisions		
mm/yy	XXXX	XXX	mm/yy	XXXX	XXX

Computer File Information			Right of Way Plans		
CREATION DATE: 9/27/2001 INITIALS: PHK			CONTROL SHEET		
LAST MODIFICATION DATE: 01/31/03 INITIALS: PHK			Project Number: NH 0405-022 Phase 2		
FULL PATH: I:\Projects\6844455\Task_05\9.0_Cad\Row\Plans			Project Location: Wild Horse to Kit Carson		
DRAWING FILE NAME: Section Caps.dwg			Project Code: 12325		
SCALE: N.T.S. UNITS: English			Last Mod. Date: 01/31/03	Subst Sheets: 20	Sheet No: 4C
URS Corporation Denver, Colorado Tel:(303) 740-2600			Total No. of Sheets: 4C of 68		

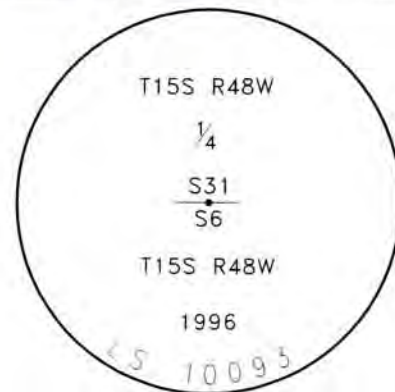

Point # 97
Fnd 3 1/4" A.C. on 5/8" rebar
Cap stamped as shown

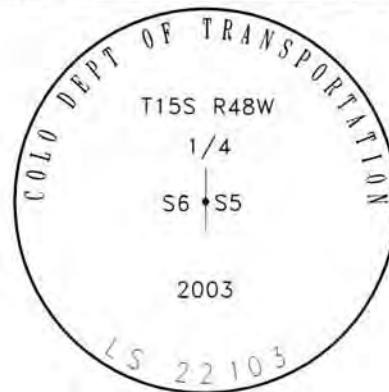


Point # 98
Fnd 1 3/4" Iron Axle
Set 3/4" rebar w/ 3 1/4" A.C.
Cap stamped as shown



Point # 100
Fnd 3" B.C. on 3" Galv. Pipe
Cap stamped as shown



Point # 101
Fnd 2 1/4" B.C. on 1" I.P.
Cap stamped as shown

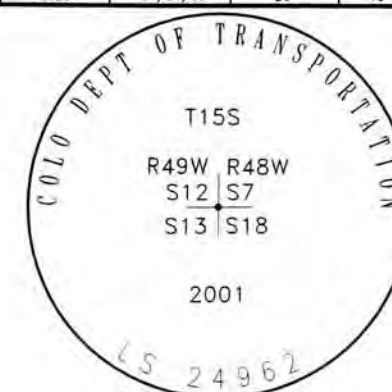

Point # 102
Fnd 3 1/2" B.C. on 3" I.P. (illegible)
Set 3/4" rebar w/ 3 1/4" A.C.
Cap stamped as shown




Point # 103
Fnd 2 1/4" B.C. on 1" I.P.
Cap stamped as shown



Point # 104
Fnd 2 1/4" B.C. on 2" I.P.
Cap stamped as shown




Point # 105
Fnd 2 1/4" B.C. on 2" I.P.
Cap stamped as shown

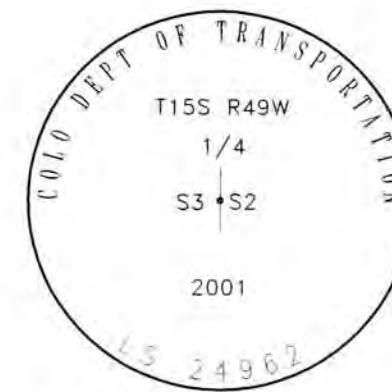

Point # 106
Fnd 2 1/4" B.C. on 1" I.P. (bent)
Set 3/4" rebar w/ 3 1/4" A.C.
Cap stamped as shown



Point # 109
Fnd 2 1/4" B.C. on 2" I.P.
Cap stamped as shown

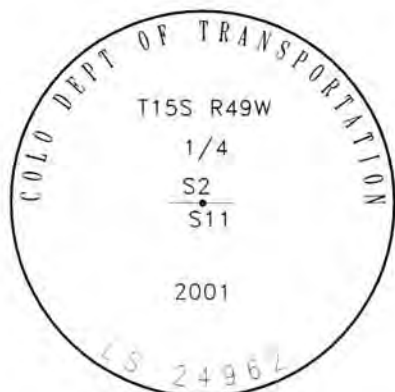

Point # 115
Fnd 2 1/4" B.C. on 1" I.P. (bent)
Set 3/4" rebar w/ 3 1/4" A.C.
Cap stamped as shown



Point # 118
Fnd 2 1/4" B.C. on 2" I.P. (bent)
Set 3/4" rebar w/ 3 1/4" A.C.
Cap stamped as shown



Point # 123
Fnd 2 1/4" B.C. on 1" I.P.
Cap stamped as shown



Point # 124
Fnd 2 1/4" B.C. on 1" I.P.
Cap stamped as shown



Point # 125
Fnd 2 1/4" B.C. on 1" I.P.
Cap stamped as shown

FILING CERTIFICATION:
DEPOSITED THIS _____ DAY OF _____, 19____, AT _____, FOR INFORMATION
ONLY IN BOOK _____ OF THE COUNTY LAND SURVEYS/RIGHT OF WAY
SURVEYS AT PAGE _____, RECEPTION NUMBER _____
SIGNED _____
DEPT. _____

COLORADO DEPARTMENT OF TRANSPORTATION



Region 1
18500 E. Colfax Avenue
Aurora, CO 80011
Phone: (303) 757-9117 FAX: (303) 757-9746

Right of Way Plans Unit: Kevin Williams

Sheet Revisions			Sheet Revisions		
mm/yy	XXXX	XXX	mm/yy	XXXX	XXX

Computer File Information

CREATION DATE: 9/27/2001 INITIALS: PHK
LAST MODIFICATION DATE: 01/31/03 INITIALS: PHK
FULL PATH: I:\Projects\8844455\Task_05\9.0_Cod\Row\Plans
DRAWING FILE NAME: Section Caps.dwg
SCALE: N.T.S. UNITS: English
URS Corporation
Denver, Colorado Tel:(303) 740-2600

Right of Way Plans

CONTROL SHEET

Project Number: NH 0405-022 Phase 2
Project Location: Wild Horse to Kit Carson
Project Code: 12325 Last Mod. Date: 01/31/03 Subst Sheets: 20 Sheet No: 40 Total No. of Sheets: 40 of 68



Point # 127
Fnd 3 1/2" B.C. on 3" I.P.
Cap stamped as shown



Point # 130
Fnd 2 1/4" B.C. on 1" I.P.
Cap stamped as shown



Point # 131
Fnd 2 1/4" B.C. on 2" I.P.
Cap stamped as shown



Point # 133
Fnd 2 1/4" B.C. on 2" I.P.
Cap stamped as shown



Point # 134
Fnd 2 1/4" B.C. on 2" I.P.
Cap stamped as shown



Point # 135
Fnd 2 1/4" B.C. on 1" I.P.
Cap stamped as shown



Point # 138
Fnd 2 1/4" B.C. on 2" I.P.
stamped as shown



Point # 140
Fnd 2 1/4" B.C. on 2" I.P. (bent)
stamped as shown



Point # 141
Fnd 2 1/4" B.C. on 1" I.P. (bent)
stamped as shown



Point # 202
Fnd 1 1/2" A.C. on a 5/8" rebar
Cap stamped as shown



Point # 203
Fnd 2 1/4" B.C. on 1" I.P.
Cap stamped as shown



Point # 205
Fnd 2 1/4" B.C. on 2" I.P. (bent)
stamped as shown



Point # 207
Fnd 2 1/4" B.C. on 1" I.P.
Cap stamped as shown



Point # 210
Fnd 3 1/2" Brass Cap Mon.
Cap stamped as shown



Point # 212
Fnd 2 1/4" B.C. on 1" I.P.
Cap stamped as shown

FILING CERTIFICATION:
DEPOSITED THIS ____ DAY OF ____, 19____, AT ____, FOR INFORMATION
ONLY IN BOOK ____ OF THE COUNTY LAND SURVEYS/RIGHT OF WAY
SURVEYS AT PAGE ____ RECEPTION NUMBER ____
SIGNED _____
DEPT. _____

COLORADO DEPARTMENT OF TRANSPORTATION



Region 1
18500 E. Colfax Avenue
Aurora, CO 80011
Phone: (303) 757-9117 FAX: (303) 757-9746

Right of Way Plans Unit: Kevin Williams

Sheet Revisions

mm/yy	xxxxx	xxx

Sheet Revisions

mm/yy	xxxxx	xxx

Computer File Information

CREATION DATE: 9/27/2001 INITIALS: PHK
LAST MODIFICATION DATE: 01/31/03 INITIALS: PHK
FULL PATH: I:\Projects\6844455\Task_05\9.0_Cad\Row\Plans
DRAWING FILE NAME: Section Caps.dwg
SCALE: N.T.S. UNITS: English
URS Corporation
Denver, Colorado Tel:(303) 740-2600

Right of Way Plans

CONTROL SHEET

Project Number: NH 0405-022 Phase 2

Project Location: Wild Horse to Kit Carson

Project Code	Last Mod. Date	Subset Sheets	Sheet No.	Total No. of Sheets
12325	01/31/03	20	4E	4E of 68



Point # 213
Fnd 2 1/4" B.C. on 1" I.P.
Cap stamped as shown



Point # 214
Fnd 3 1/4" Brass Cap Mon.
Cap stamped as shown



Point # 215
Fnd 2 1/4" B.C. on 1" I.P.
Cap stamped as shown



Point # 216
Fnd 2 1/4" B.C. on 1" I.P.
Cap stamped as shown



Point # 217
Fnd 2 1/4" B.C. on 1" I.P.
Cap stamped as shown



Point # 218
Fnd 3 1/4" Brass Cap Pipe Mon.
Cap stamped as shown




Point # 219
Fnd 3 1/4" Brass Cap Pipe Mon.
Cap stamped as shown



Point # 220
Fnd 2 1/4" B.C. on 1" I.P.
Cap stamped as shown



Point # 221
Fnd 2 1/4" B.C. on 1" I.P.
Cap stamped as shown

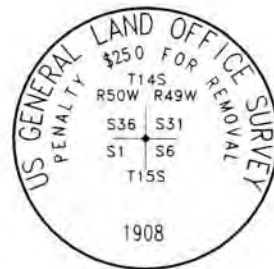

Point # 222
Fnd 3 1/4" Brass Cap Mon.
Cap stamped as shown



Point # 223
Fnd 3 1/4" Brass Cap Pipe Mon.
Cap stamped as shown



Point # 224
Fnd 2 1/4" B.C. on 1" I.P.
Cap stamped as shown



Point # 229
Fnd 2 1/4" B.C. on 1" I.P.
Cap stamped as shown



Point # 230
Fnd 2 1/4" B.C. on 1" I. P.
stamped as shown



Point # 232
Fnd 1" I.P.
Set 3/4" rebar w/
3-1/4" aluminum Cap
stamped as shown

FILED CERTIFICATION: DEPOSITED THIS DAY OF 19 AT M. FOR INFORMATION ONLY IN BOOK OF THE COUNTY LAND SURVEYS/RIGHT OF WAY SURVEYS AT PAGE RECEPTION NUMBER

SIGNED DEPT.

COLORADO DEPARTMENT OF TRANSPORTATION



Region 1
18500 E. Colfax Avenue
Aurora, CO 80011
Phone: (303) 757-9117 FAX: (303) 757-9746

Right of Way Plans Unit: Kevin Williams

Sheet Revisions

mm/yy	XXXXX	XXX

Sheet Revisions

mm/yy	XXXXX	XXX

Computer File Information

CREATION DATE: 9/27/2001 INITIALS: PHK
LAST MODIFICATION DATE: 01/31/03 INITIALS: PHK
FULL PATH: I:\Projects\6844455\Task_05\8.0_Cad\Row\Plans
DRAWING FILE NAME: Section Caps.dwg
SCALE: N.T.S. UNITS: English
URS Corporation
Denver, Colorado Tel:(303) 740-2600


Right of Way Plans

CONTROL SHEET


Project Number: NH 0405-022 Phase 2
Project Location: Wild Horse to Kit Carson
Project Code: 12325 Last Mod. Date: 01/31/03 Subset Sheets: 20 Sheet No: 4F Total No. of Sheets: 4F of 68



Point # 233
Fnd 2 1/4" B.C. on 1" I. P.
stamped as shown

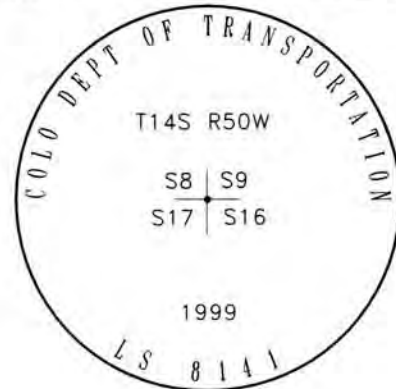

Point # 240
Fnd 3/4" rebar w/
3-1/4" aluminum Cap
stamped as shown

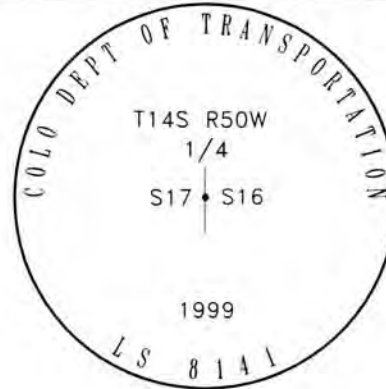

Point # 242
Fnd 3/4" rebar w/
3-1/4" aluminum Cap
stamped as shown



Point # 246
Fnd 2" I.P.
Set 3/4" rebar w/
3-1/4" aluminum Cap
stamped as shown



Point # 247
Fnd 2 1/4" B.C. on 1" I.P. (Cap Broken)
Cap stamped as shown



Point # 248
Fnd 2 1/4" B.C. on 1" I.P.
Cap stamped as shown

FILED CERTIFICATION: _____ DAY OF _____, 19____, AT _____, FOR INFORMATION
DEPOSITED THIS _____ OF THE COUNTY LAND SURVEYS/RIGHT OF WAY
SURVEYS AT PAGE _____, RECEPTION NUMBER _____
SIGNED _____
DEPT. _____

COLORADO DEPARTMENT OF TRANSPORTATION



Region 1
18500 E. Colfax Avenue
Aurora, CO 80011
Phone: (303) 757-9117 FAX: (303) 757-9746

Right of Way Plans Unit: Kevin Williams

Sheet Revisions

mm/yy	XXXXX	XXX

Sheet Revisions

mm/yy	XXXXX	XXX

Computer File Information

CREATION DATE: 9/27/2001 INITIALS: PHK
LAST MODIFICATION DATE: 01/31/03 INITIALS: PHK
FULL PATH: I:\Projects\6844455\Task_05\9.0_Cod\Row\Plans
DRAWING FILE NAME: Section Caps.dwg
SCALE: N.T.S. UNITS: English
URS Corporation
Denver, Colorado Tel:(303) 740-2600


Right of Way Plans

CONTROL SHEET

Project Number: NH 0405-022 Phase 2

Project Location: Wild Horse to Kit Carson


Project Code	Last Mod. Date	Subset Sheets	Sheet No.	Total No. of Sheets
12325	01/31/03	20	46	46 of 68

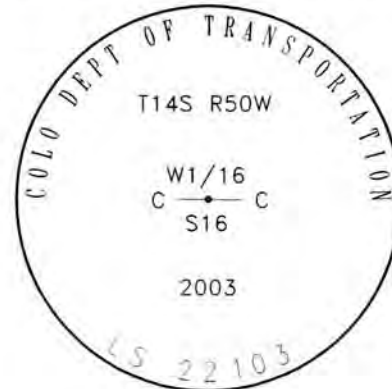

Point # 1001
Set $\frac{3}{4}$ " rebar w/ $\frac{3}{4}$ " A.C.
Cap stamped as shown



Point # 1002
Set $\frac{3}{4}$ " rebar w/ $\frac{3}{4}$ " A.C.
Cap stamped as shown

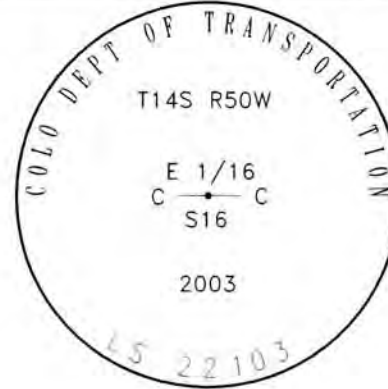


Point # 1003
Set $\frac{3}{4}$ " rebar w/ $\frac{3}{4}$ " A.C.
Cap stamped as shown




Point # 1005
Set $\frac{3}{4}$ " rebar w/ $\frac{3}{4}$ " A.C.
Cap stamped as shown



Point # 1010
Set $\frac{3}{4}$ " rebar w/ $\frac{3}{4}$ " A.C.
Cap stamped as shown

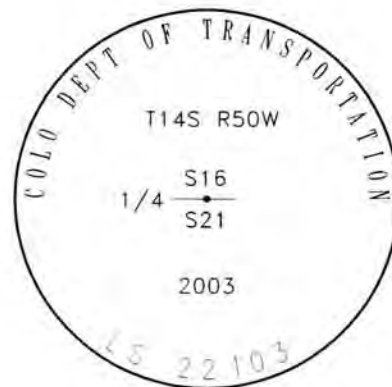


Point # 1011
Set $\frac{3}{4}$ " rebar w/ $\frac{3}{4}$ " A.C.
Cap stamped as shown

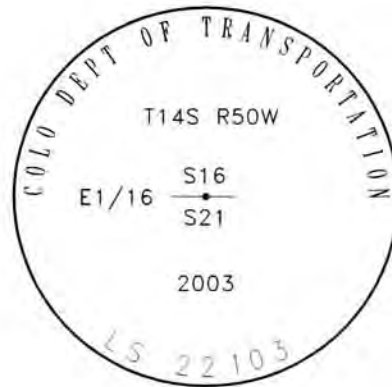


Point # 1012
Set $\frac{3}{4}$ " rebar w/ $\frac{3}{4}$ " A.C.
Cap stamped as shown



Point # 1013
Set $\frac{3}{4}$ " rebar w/ $\frac{3}{4}$ " A.C. in range box
Cap stamped as shown

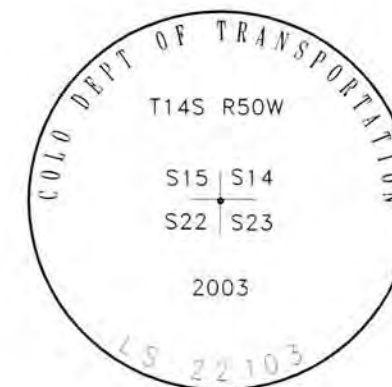

Point # 1014
Set $\frac{3}{4}$ " rebar w/ $\frac{3}{4}$ " A.C.
Cap stamped as shown

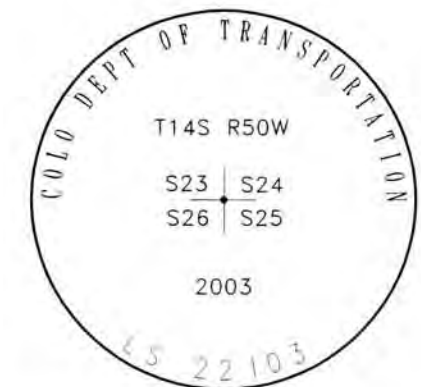

Point # 1017
Set $\frac{3}{4}$ " rebar w/ $\frac{3}{4}$ " A.C.
Cap stamped as shown

FILING CERTIFICATION: DEPOSITED THIS _____ DAY OF _____, 19____, AT _____, FOR INFORMATION
ONLY IN BOOK _____ OF THE COUNTY LAND SURVEYS/RIGHT OF WAY
SURVEYS AT PAGE _____, RECEPTION NUMBER _____
SIGNED _____
DEPT. _____

COLORADO DEPARTMENT OF TRANSPORTATION



Region 1
18500 E. Colfax Avenue
Aurora, CO 80011
Phone: (303) 757-9117 FAX: (303) 757-9746

Right of Way Plans Unit: Kevin Williams

Sheet Revisions		
mm/yy	XXXXX	XXX

Sheet Revisions		
mm/yy	XXXXX	XXX

Computer File Information

CREATION DATE: 9/27/2001 INITIALS: PHK
LAST MODIFICATION DATE: 01/31/03 INITIALS: PHK
FULL PATH: E:\Projects\6844455\Task_05\9.0_Cod\Row\Plans
DRAWING FILE NAME: Section Caps.dwg
SCALE: N.T.S. UNITS: English
URS Corporation
Denver, Colorado Tel:(303) 740-2600

Right of Way Plans

CONTROL SHEET


Project Number: NH 0405-022 Phase 2
Project Location: Wild Horse to Kit Carson
Project Code: 12325 Last Mod. Date: 01/31/03 Subset Sheets: 20 Sheet No: 4H Total No. of Sheets: 4H of 68




Point # 1027
Set $\frac{3}{4}$ " rebar w/ $3\frac{1}{4}$ " A.C.
Cap stamped as shown




Point # 1028
Set $\frac{3}{4}$ " rebar w/ $3\frac{1}{4}$ " A.C.
Cap stamped as shown

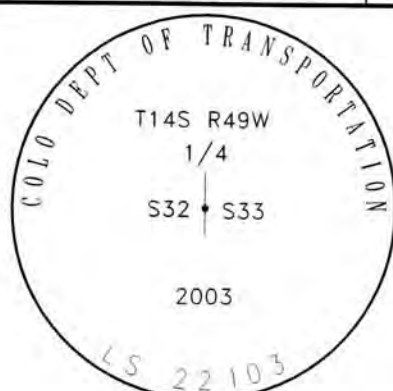


Point # 1031
Set $\frac{3}{4}$ " rebar w/ $3\frac{1}{4}$ " A.C.
Cap stamped as shown

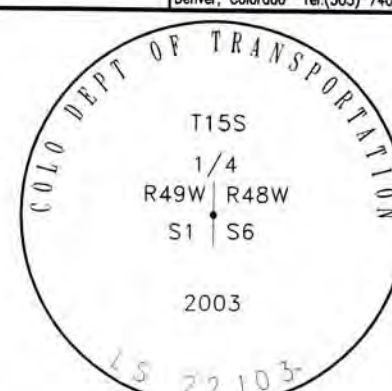

Point # 1054
Set $\frac{3}{4}$ " rebar w/ $3\frac{1}{4}$ " A.C.
Cap stamped as shown

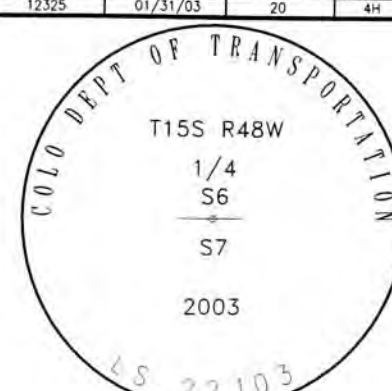

Point # 1059
Set $\frac{3}{4}$ " rebar w/ $3\frac{1}{4}$ " A.C. in range box
Cap stamped as shown

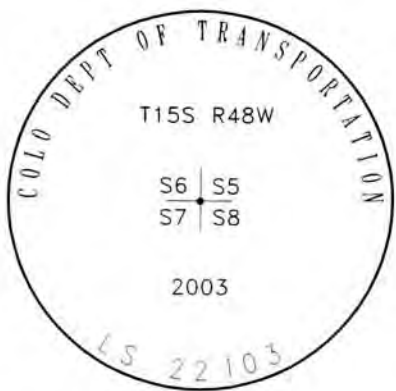

Point # 1060
Set $\frac{3}{4}$ " rebar w/ $3\frac{1}{4}$ " A.C. in range box
Cap stamped as shown

FILED CERTIFICATION: DEPOSITED THIS DAY OF 19 AT M., FOR INFORMATION ONLY IN BOOK OF THE COUNTY LAND SURVEYS/RIGHT OF WAY SURVEYS AT PAGE RECEPTION NUMBER SIGNED DEPT.

COLORADO DEPARTMENT OF TRANSPORTATION



Region 1
18500 E. Colfax Avenue
Aurora, CO 80011
Phone: (303) 757-9117 FAX: (303) 757-9746

Right of Way Plans Unit: Kevin Williams

Sheet Revisions

Date	Description	Initials

Sheet Revisions

Date	Description	Initials

Computer File Information

CREATION DATE: 9/26/2001 INITIALS: PHK
LAST MODIFICATION DATE: 01/28/02 INITIALS: PHK
FULL PATH: I:\Projects\6844455\Task_05\9.0_Cad\Row\Plans
DRAWING FILE NAME: Control.dwg
SCALE: 1" = 800' UNITS: English
URS Corporation
Denver, Colorado Tel:(303) 740-2600

Right of Way Plans



CONTROL SHEET

Project Number: NH 0405-022 Phase 2
Project Location: Wild Horse to Kit Carson

Project Code	Last Mod. Date	Subset Sheets	Sheet No.	Total No. of Sheets
12325	01/28/02	20	4K	4K of 68

- Aliquot Corner-tied
- Aliquot Corner To Be Set
- Aliquot Corner To Be Reset or upgraded

KEY MAP

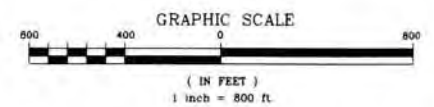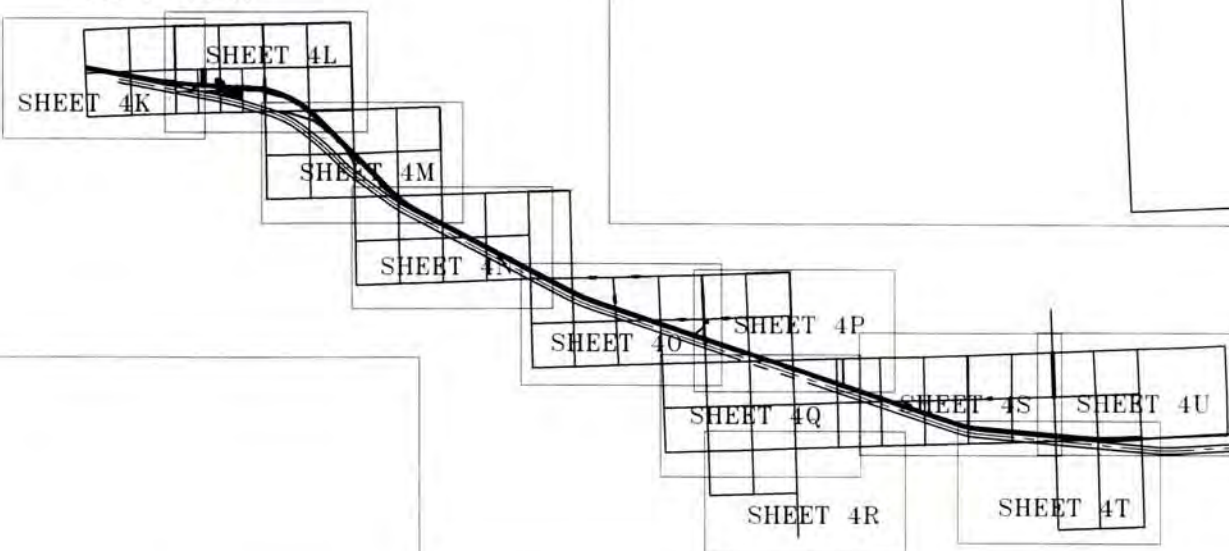

FILING CERTIFICATION: DEPOSITED THIS ____ DAY OF ____, 19____, AT ____ M., FOR INFORMATION ONLY IN BOOK ____ OF THE COUNTY LAND SURVEYS/RIGHT OF WAY SURVEYS AT PAGE ____ RECEPTION NUMBER ____

SIGNED _____
DEPT. _____

datestamp

COLORADO DEPARTMENT OF TRANSPORTATION



Region 1
18500 E. Colfax Avenue
Aurora, CO 80011
Phone: (303) 757-9117 FAX: (303) 757-9746

Right of Way Plans Unit: Kevin Williams

Sheet Revisions

Date	Description	Initials

Sheet Revisions

Date	Description	Initials

Computer File Information

CREATION DATE: 9/26/2001 INITIALS: PHK
LAST MODIFICATION DATE: 01/28/02 INITIALS: PHK
FULL PATH: I:\Projects\6844455\Tols_05\9.0_Cod\Row\Plans
DRAWING FILE NAME: Control.dwg
SCALE: 1" = 800' UNITS: English
URS Corporation
Denver, Colorado Tel:(303) 740-2600

Right of Way Plans


CONTROL SHEET

Project Number: NH 0405-022 Phase 2

Project Location: Wild Horse to Kit Carson

Project Code	Last Mod. Date	Subset Sheets	Sheet No.	Total No. of Sheets
12325	01/28/02	20	4L	4L of 68

T.14S., R.50W.
6th P.M.

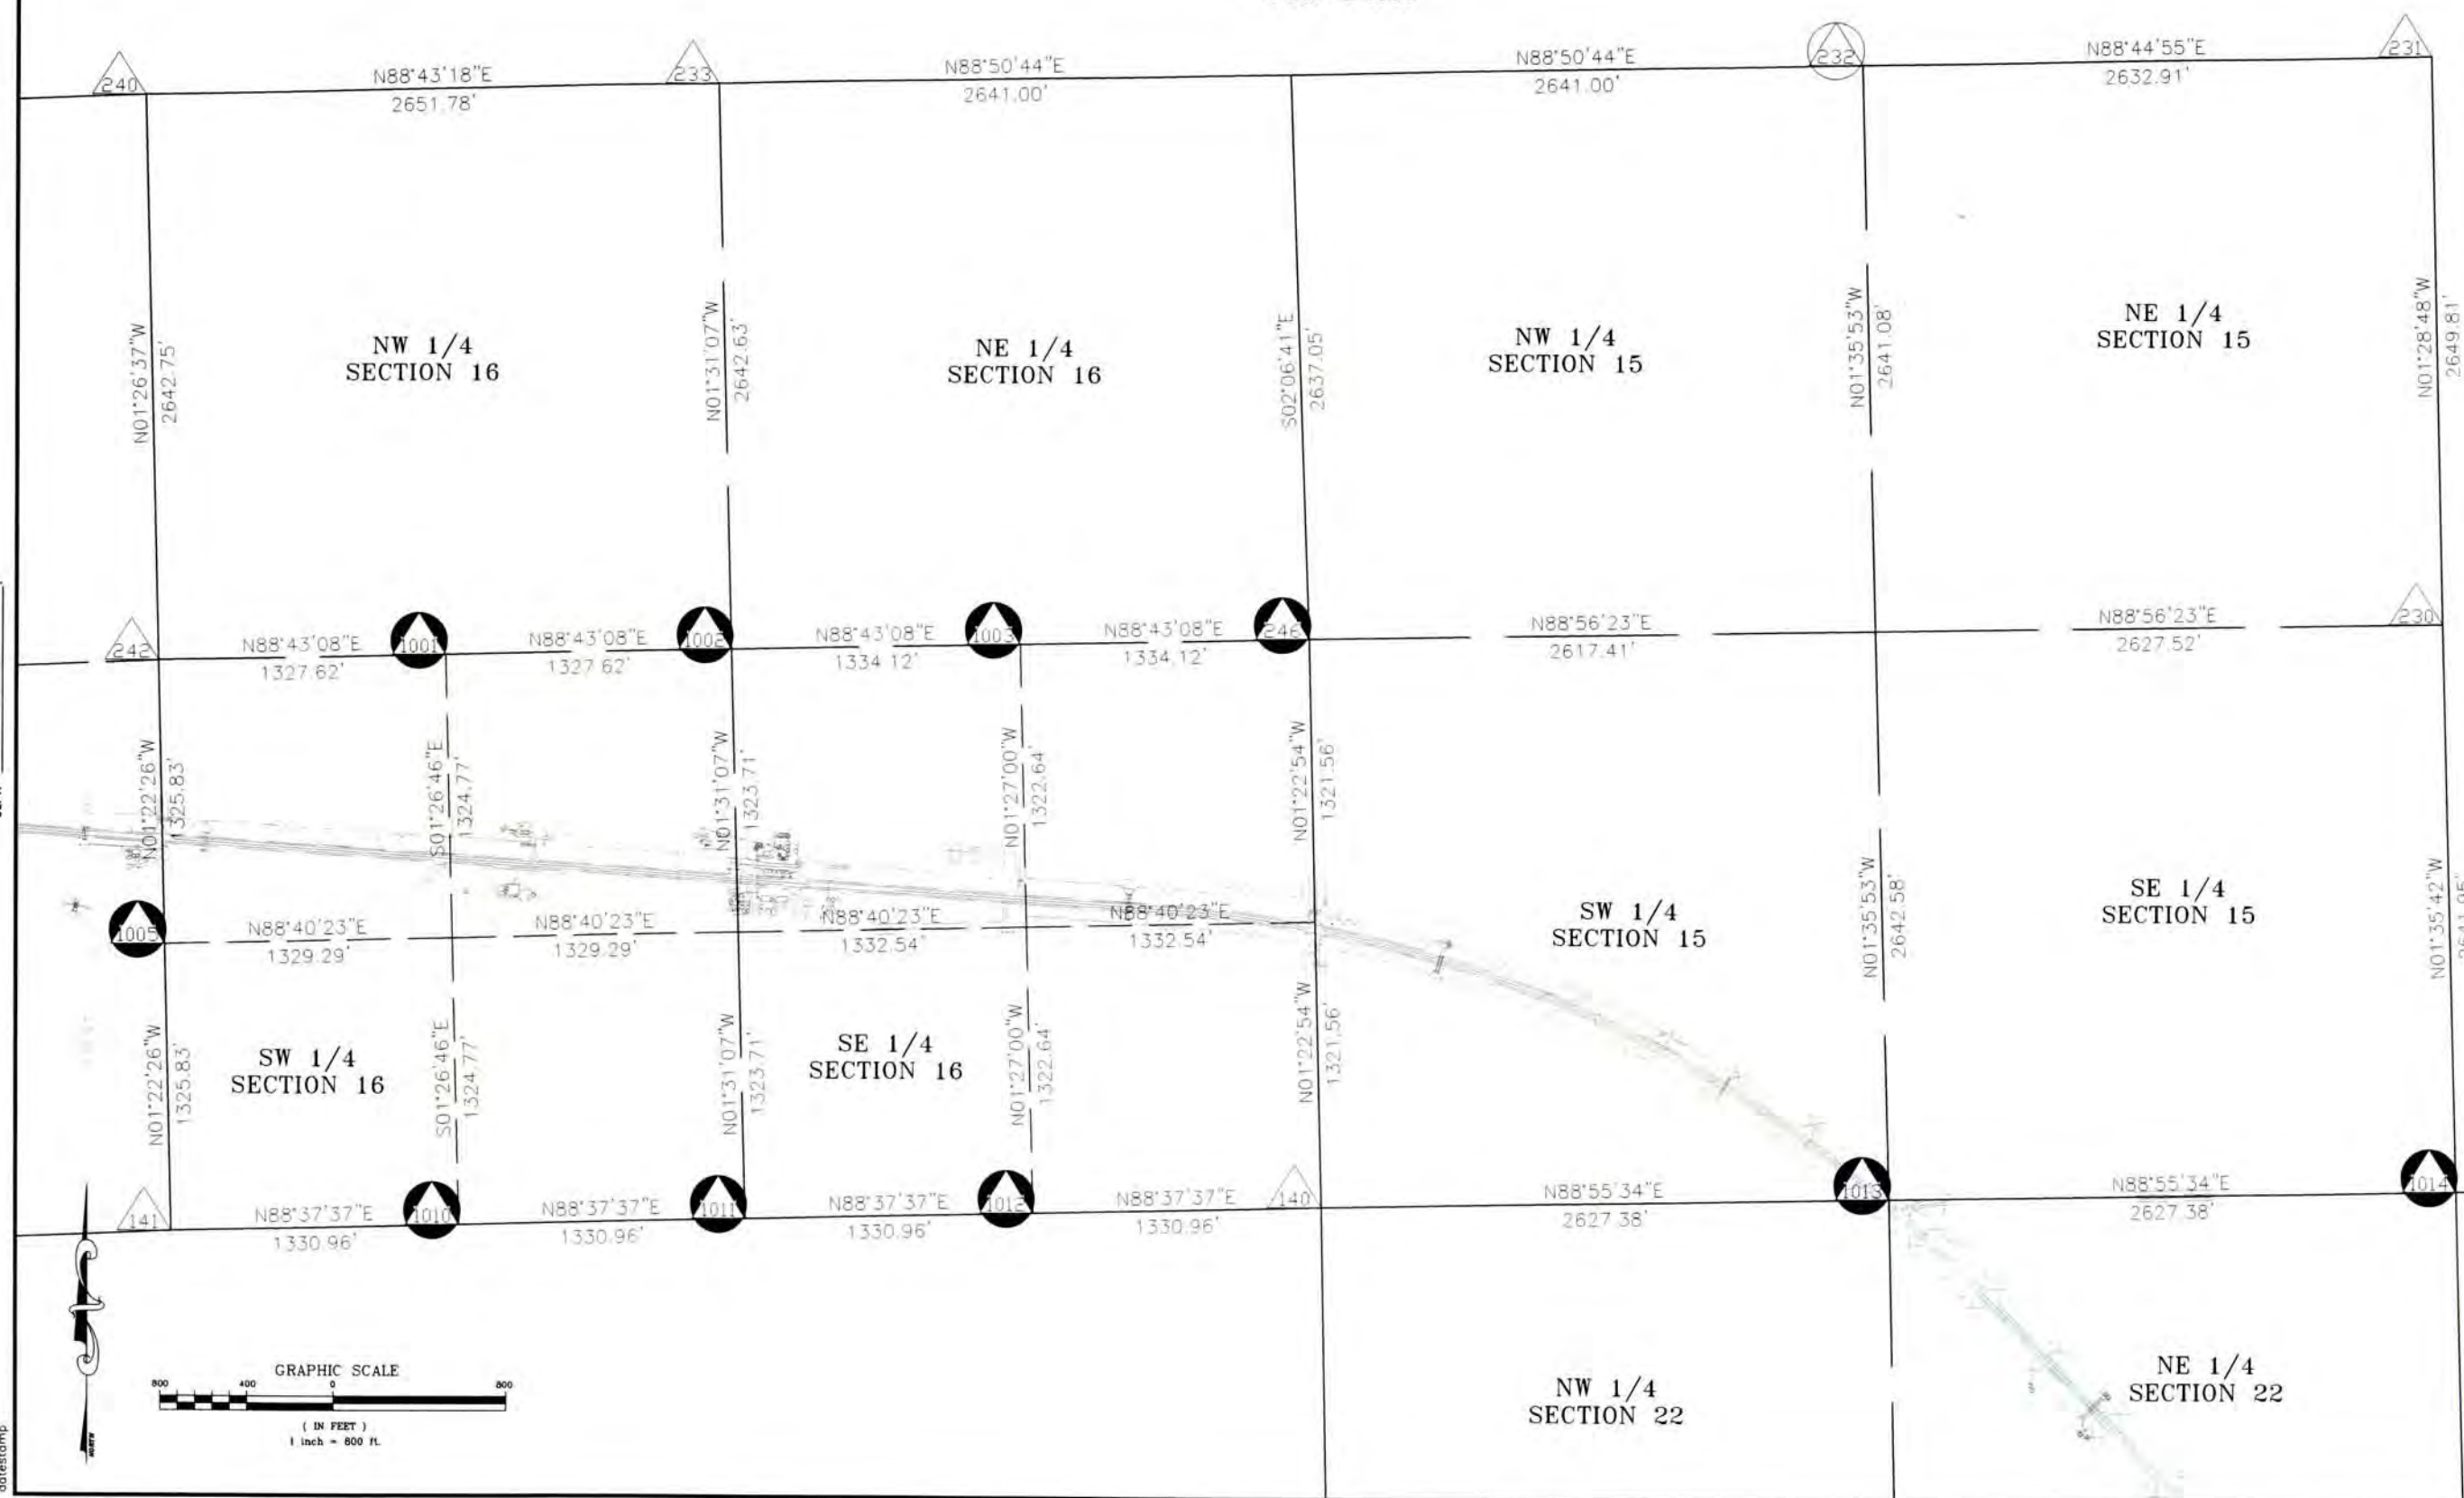

FILED CERTIFICATION:
DEPOSITED THIS _____ DAY OF _____, 19____, AT _____, FOR INFORMATION
ONLY IN BOOK _____ OF THE COUNTY LAND SURVEYS/RIGHT OF WAY
SURVEYS AT PAGE _____, RECEPTION NUMBER _____

SIGNED _____
DEPT. _____

COLORADO DEPARTMENT OF TRANSPORTATION



Region 1
18500 E. Colfax Avenue
Aurora, CO 80011
Phone: (303) 757-9117 FAX: (303) 757-9746

Right of Way Plans Unit: Kevin Williams

Sheet Revisions

Date	Description	Initials

Sheet Revisions

Date	Description	Initials

Computer File Information

CREATION DATE: 9/26/2001 INITIALS: PHK
LAST MODIFICATION DATE: 01/28/02 INITIALS: PHK
FULL PATH: F:\Projects\6844455\Task_05\9.0_Cod\Row\Plans
DRAWING FILE NAME: Control.dwg
SCALE: 1" = 800' UNITS: English
URS Corporation
Denver, Colorado Tel:(303) 740-2600

Right of Way Plans

CONTROL SHEET

Project Number: NH 0405-022 Phase 2


Project Location: Wild Horse to Kit Carson

Project Code	Last Mod. Date	Subset Sheets	Sheet No.	Total No. of Sheets
12325	01/28/02	20	4M	4M of 68

FILING CERTIFICATION:
DEPOSITED THIS ____ DAY OF _____, 19____, AT ____ M., FOR INFORMATION
ONLY IN BOOK ____ OF THE COUNTY LAND SURVEYS/RIGHT OF WAY
SURVEYS AT PAGE ____ RECEPTION NUMBER ____

SIGNED _____
DEPT. _____

datestamp

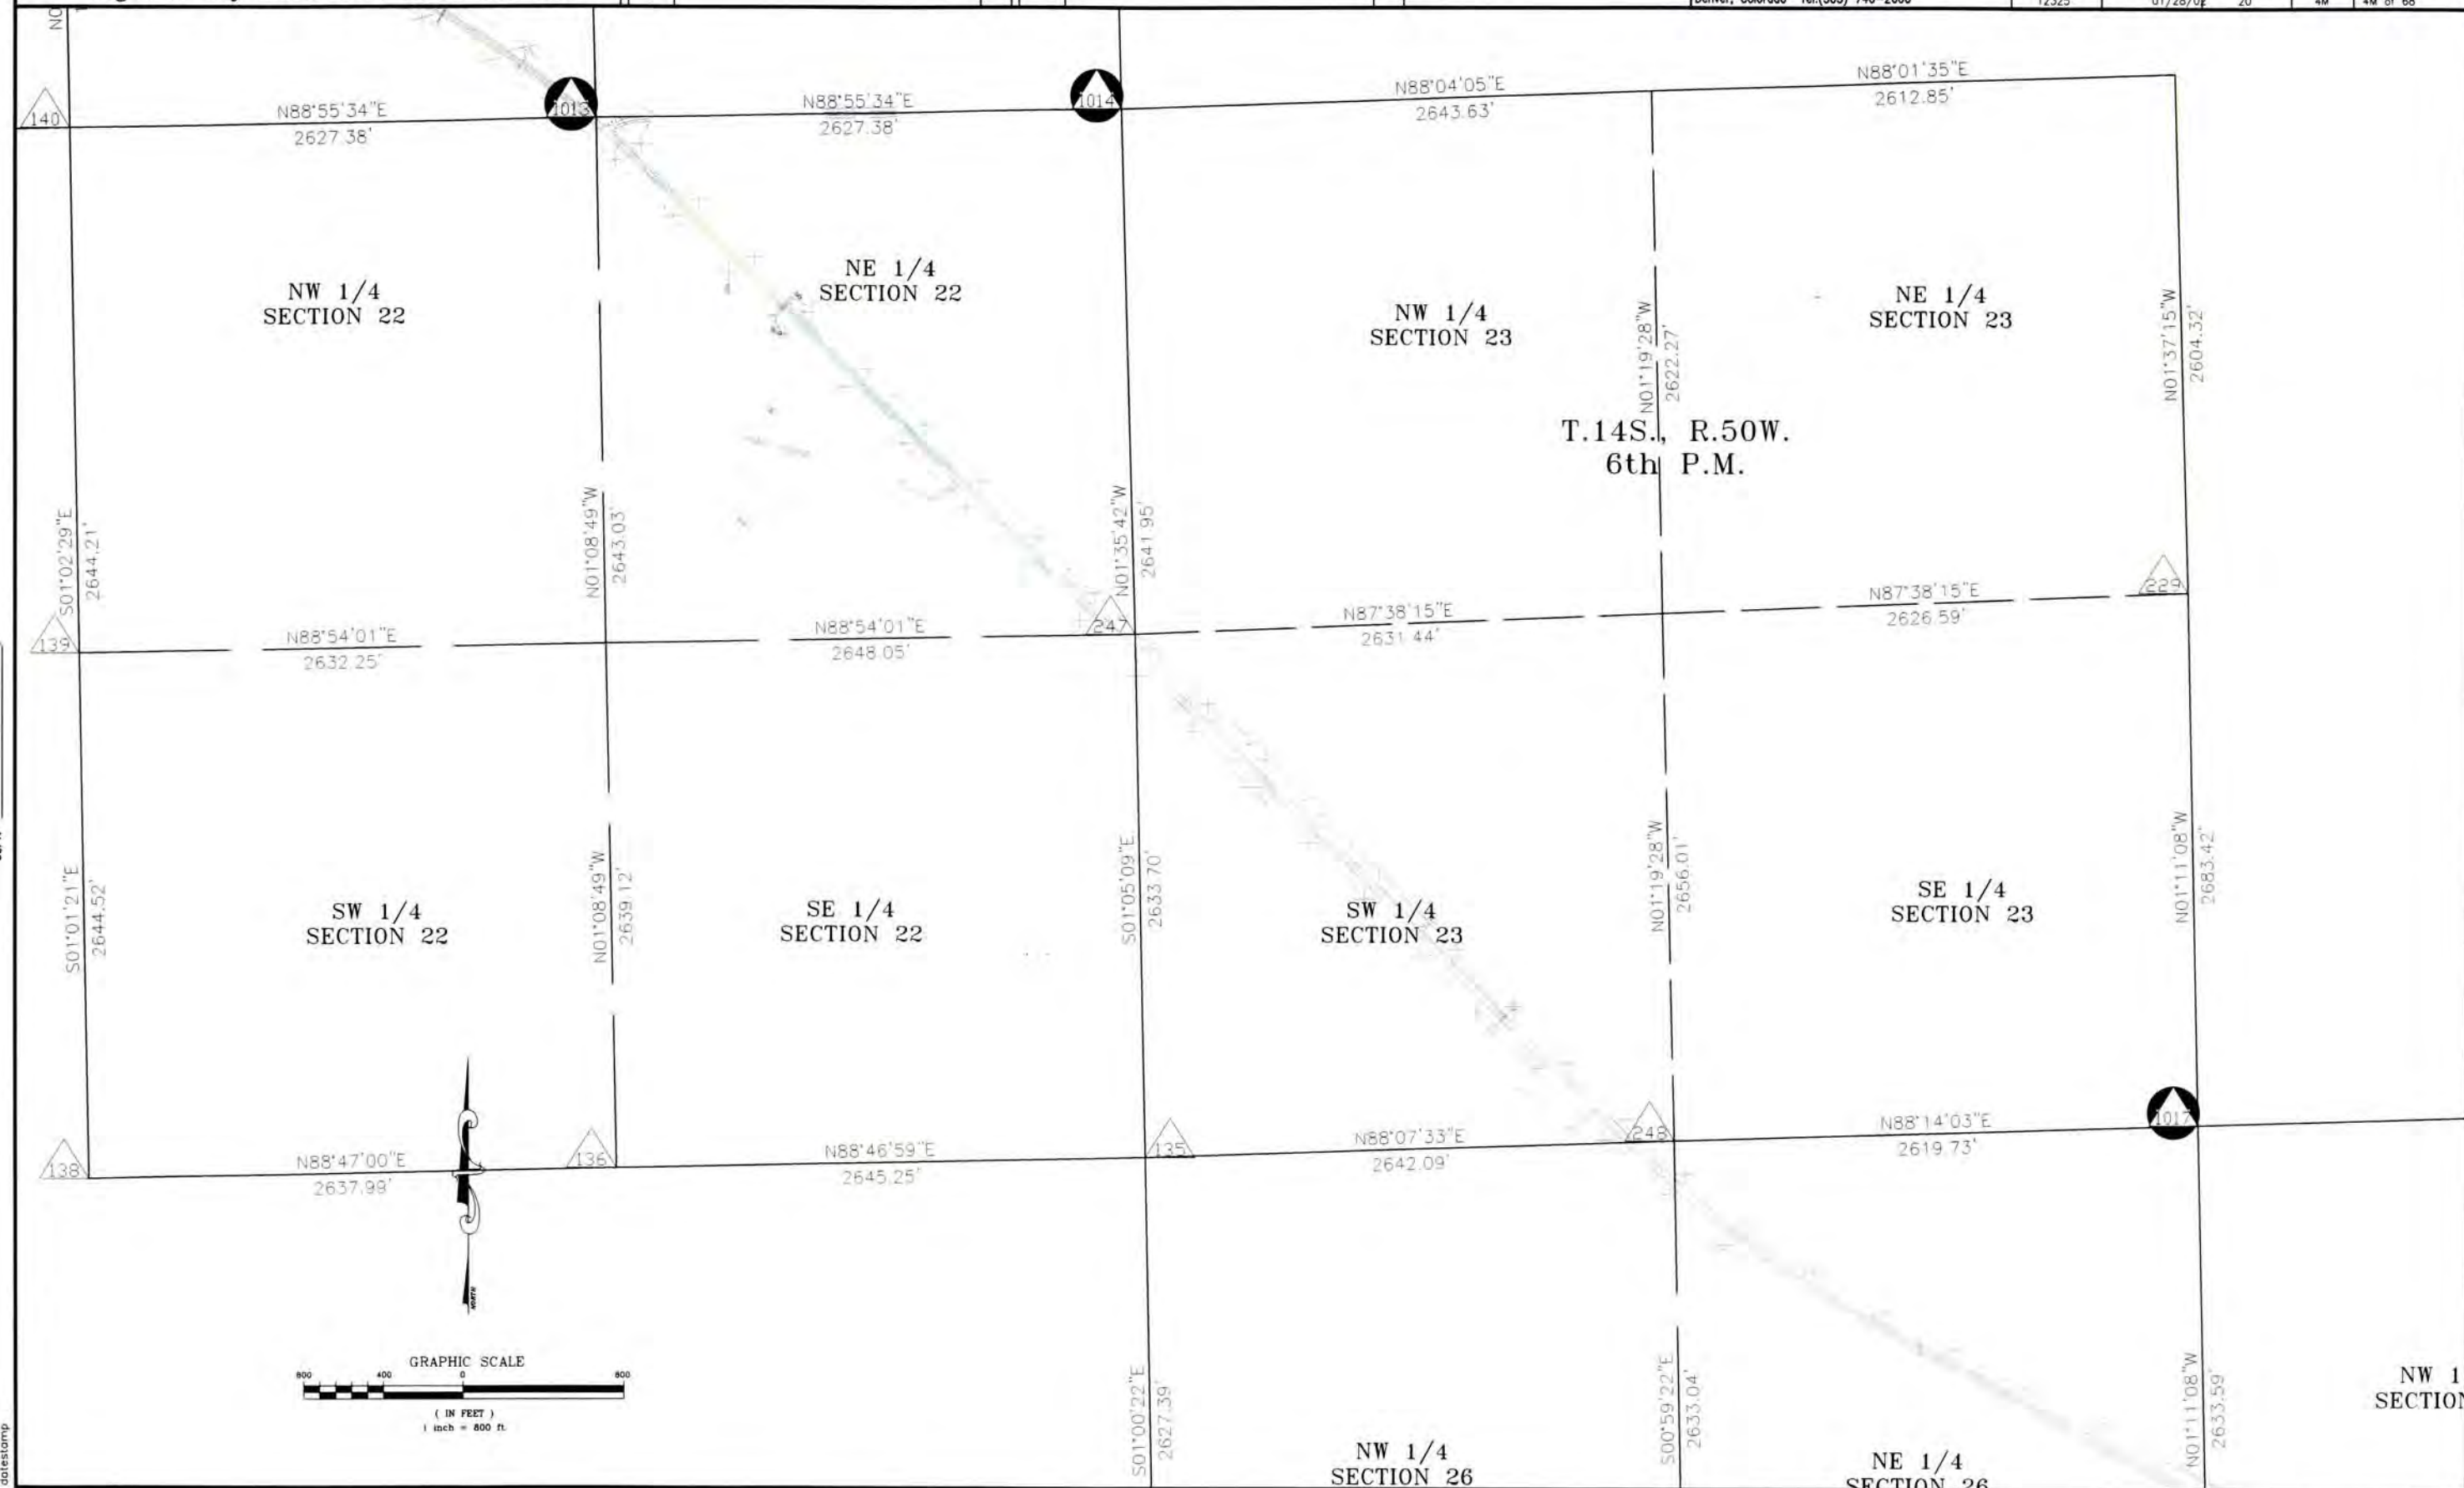

COLORADO DEPARTMENT OF TRANSPORTATION



Region 1
18500 E. Colfax Avenue
Aurora, CO 80011
Phone: (303) 757-9117 FAX: (303) 757-9746

Right of Way Plans Unit: Kevin Williams

Sheet Revisions

Date	Description	Initials

Sheet Revisions

Date	Description	Initials

Computer File Information

CREATION DATE: 9/26/2001 INITIALS: PHK
LAST MODIFICATION DATE: 01/28/02 INITIALS: PHK
FULL PATH: I:\Projects\6844455\Tols_05\9.0_Cad\Row\Plans
DRAWING FILE NAME: Control.dwg
SCALE: 1" = 800' UNITS: English
URS Corporation
Denver, Colorado Tel:(303) 740-2600

Right of Way Plans

CONTROL SHEET

Project Number: NH 0405-022 Phase 2

Project Location: Wild Horse to Kit Carson

Project Code:	Last Mod. Date	Subset Sheets	Sheet No.	Total No. of Sheets
12325	01/28/02	20	4N	4N of 68

FILING CERTIFICATION:
DEPOSITED THIS _____ DAY OF _____, 19____, AT _____, FOR INFORMATION
ONLY IN BOOK _____ OF THE COUNTY LAND SURVEYS/RIGHT OF WAY
SURVEYS AT PAGE _____, RECEPTION NUMBER _____

SIGNED _____
DEPT. _____

datestamp



COLORADO DEPARTMENT OF TRANSPORTATION



Region 1
18500 E. Colfax Avenue
Aurora, CO 80011
Phone: (303) 757-9117 FAX: (303) 757-9746

Right of Way Plans Unit: Kevin Williams

Sheet Revisions

Date	Description	Initials
5/18/03	Update dimensions on Aliquot lines from Points 1027 & 1031	PHK

Sheet Revisions

Date	Description	Initials

Computer File Information

CREATION DATE: 9/26/2001 INITIALS: PHK
LAST MODIFICATION DATE: 03/18/03 INITIALS: PHK
FULL PATH: I:\Projects\6844455\Taks_05\9.0_Cad\Row\Plans
DRAWING FILE NAME: Control.dwg
SCALE: 1" = 800' UNITS: English
URS Corporation
Denver, Colorado Tel:(303) 740-2600

Right of Way Plans

CONTROL SHEET

Project Number: NH 0405-022 Phase 2


Project Location: Wild Horse to Kit Carson

Project Code	Last Mod. Date	Subset Sheets	Sheet No.	Total No. of Sheets
12325	3/18/03	20	40	40 of 68

FILING CERTIFICATION:
DEPOSITED THIS ____ DAY OF _____, 19____, AT ____M., FOR INFORMATION
ONLY IN BOOK ____ OF THE COUNTY LAND SURVEYS/RIGHT OF WAY
SURVEYS AT PAGE ____ RECEPTION NUMBER ____

SIGNED _____
DEPT. _____

datestamp

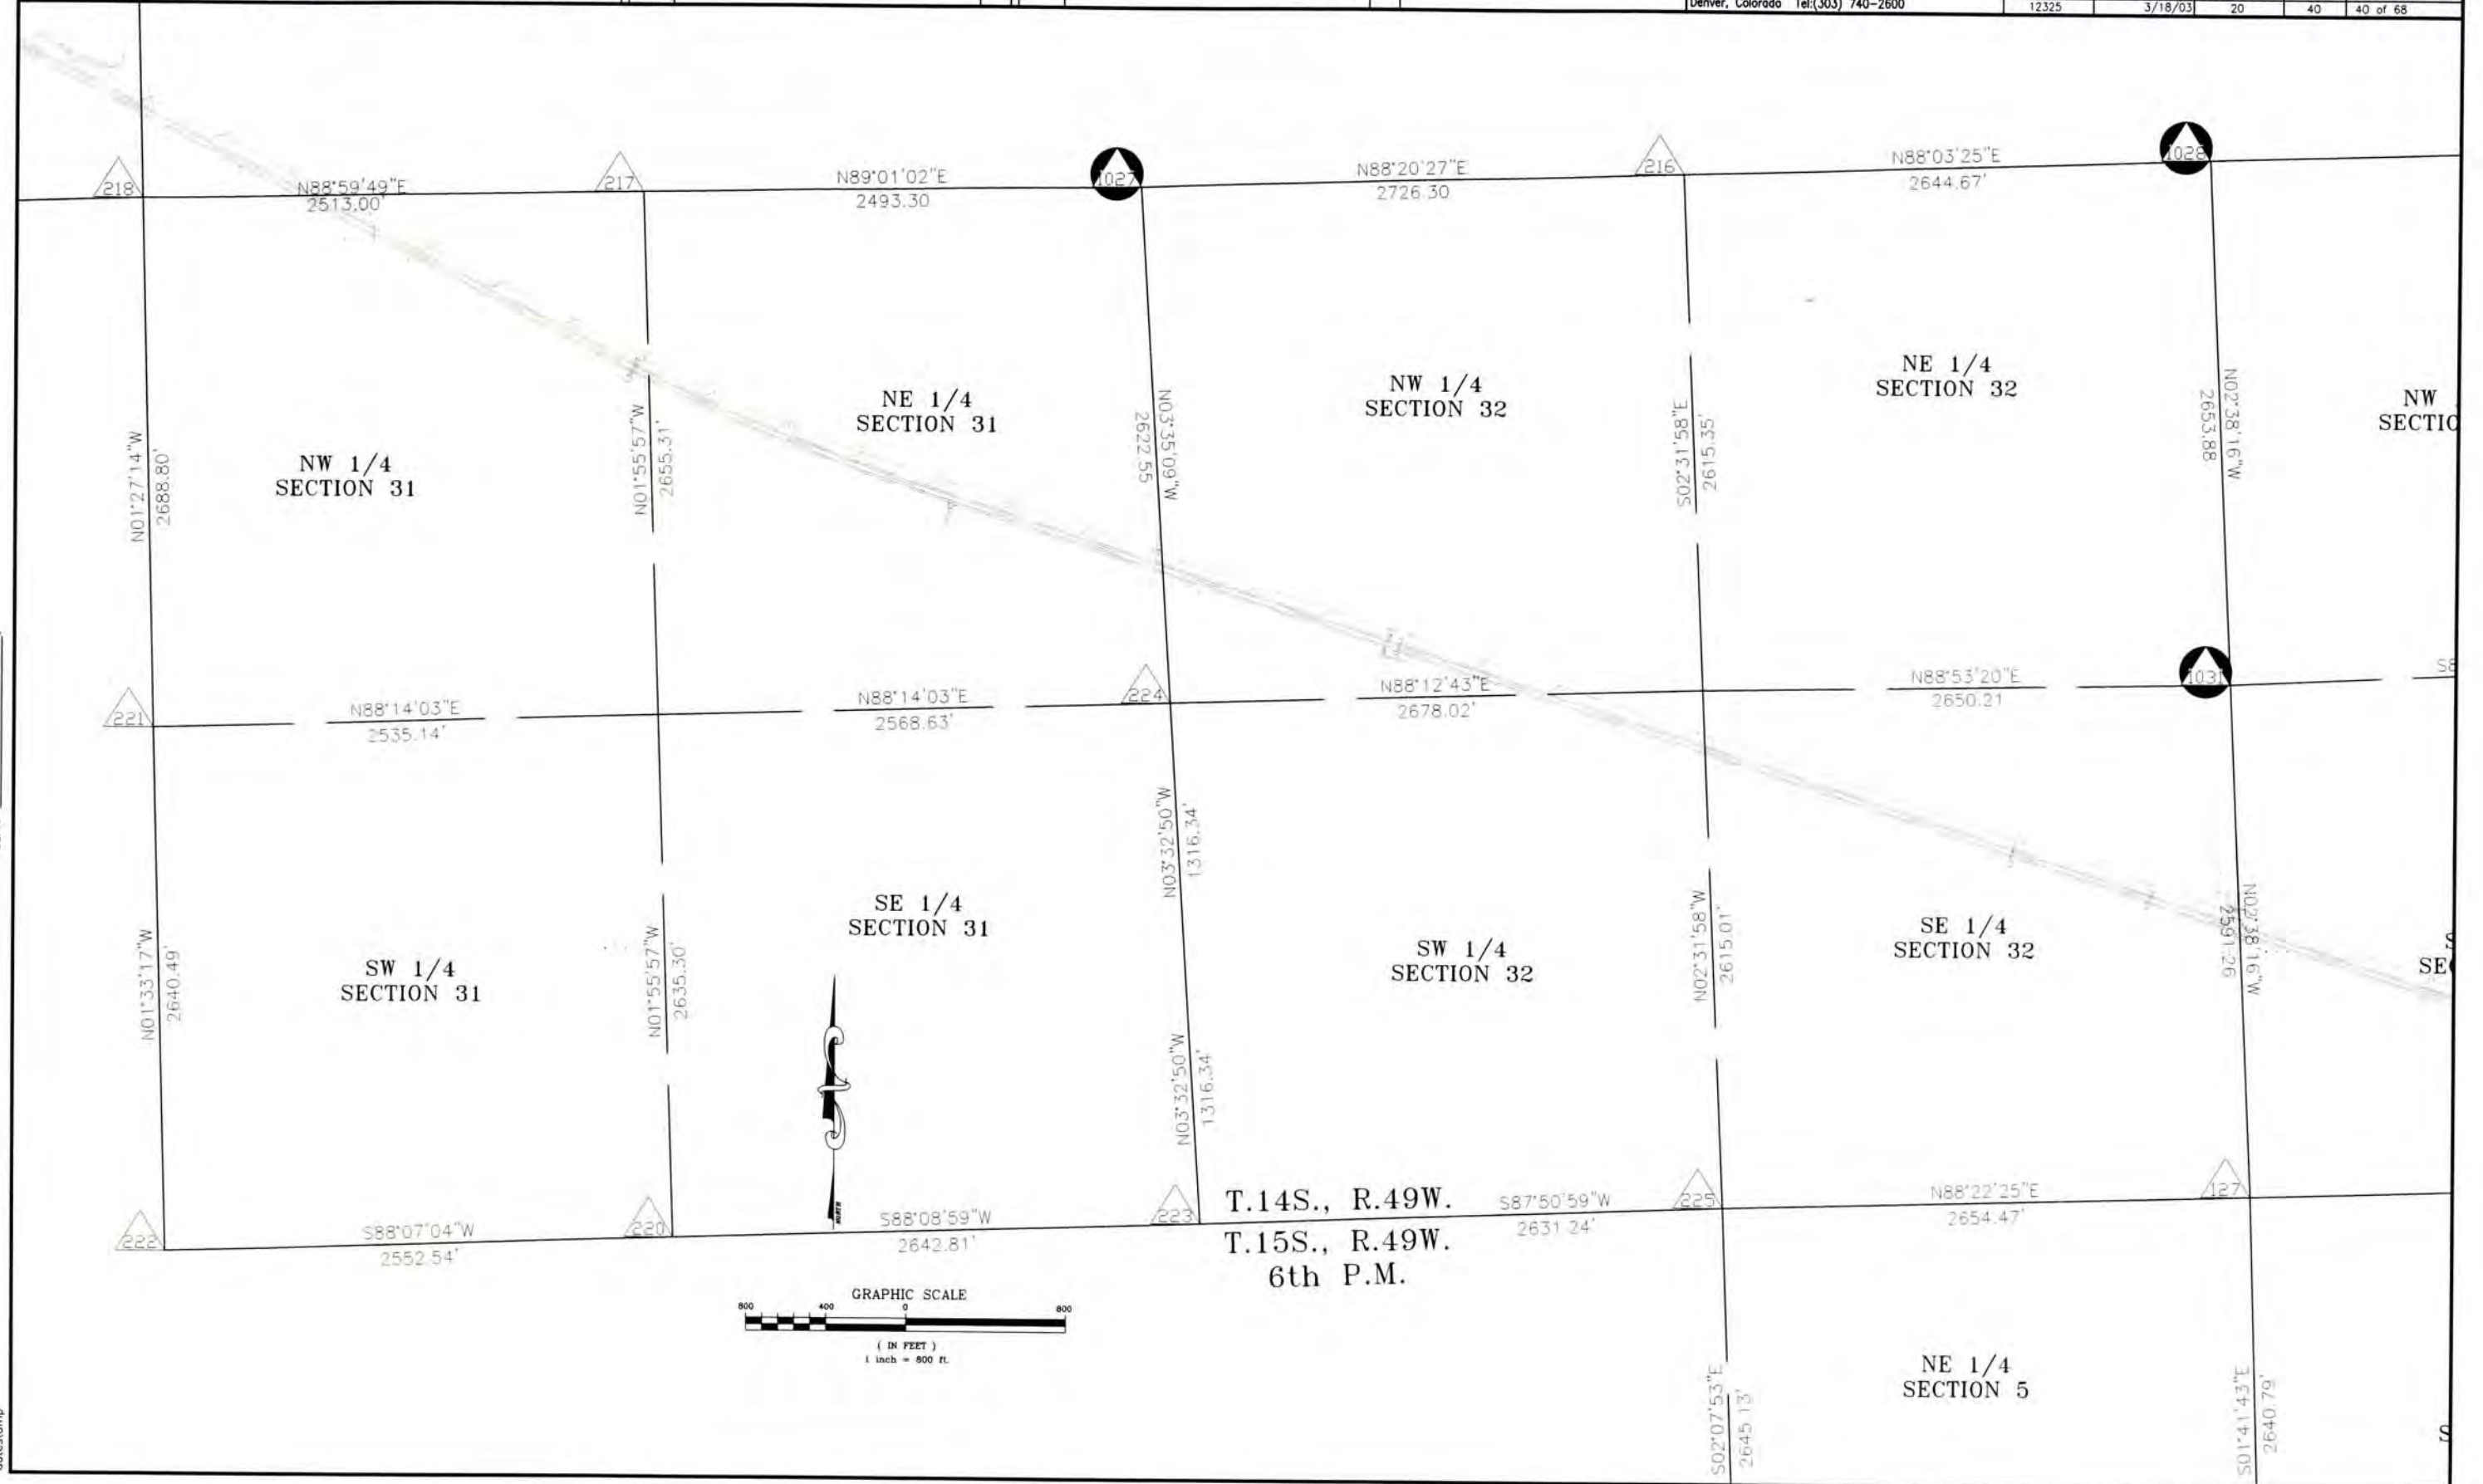

COLORADO DEPARTMENT OF TRANSPORTATION



Region 1
18500 E. Colfax Avenue
Aurora, CO 80011
Phone: (303) 757-9117 FAX: (303) 757-9746

Right of Way Plans Unit: Kevin Williams

Sheet Revisions

Date	Description	Initials
3/18/03	Update dimensions on Aligned lines from Point 1031	PHK

Sheet Revisions

Date	Description	Initials

Computer File Information

CREATION DATE: 9/26/2001 INITIALS: PHK
LAST MODIFICATION DATE: 03/18/03 INITIALS: PHK
FULL PATH: L:\Projects\6844455\Taks_05\9.0_Cod\Row\Plans
DRAWING FILE NAME: Control.dwg
SCALE: 1" = 800' UNITS: English
URS Corporation
Denver, Colorado Tel:(303) 740-2600

Right of Way Plans

CONTROL SHEET

Project Number: NH 0405-022 Phase 2


Project Location: Wild Horse to Kit Carson

Project Code	Last Mod. Date	Subset Sheets	Sheet No.	Total No. of Sheets
12325	3/18/03	20	4P	4P of 68

FILING CERTIFICATION: DEPOSITED THIS ____ DAY OF ____ 19____, AT ____ M., FOR INFORMATION
ONLY IN BOOK ____ OF THE COUNTY LAND SURVEYS/RIGHT OF WAY
SURVEYS AT PAGE ____ RECEPTION NUMBER ____

SIGNED _____
DEPT. _____

datestamp

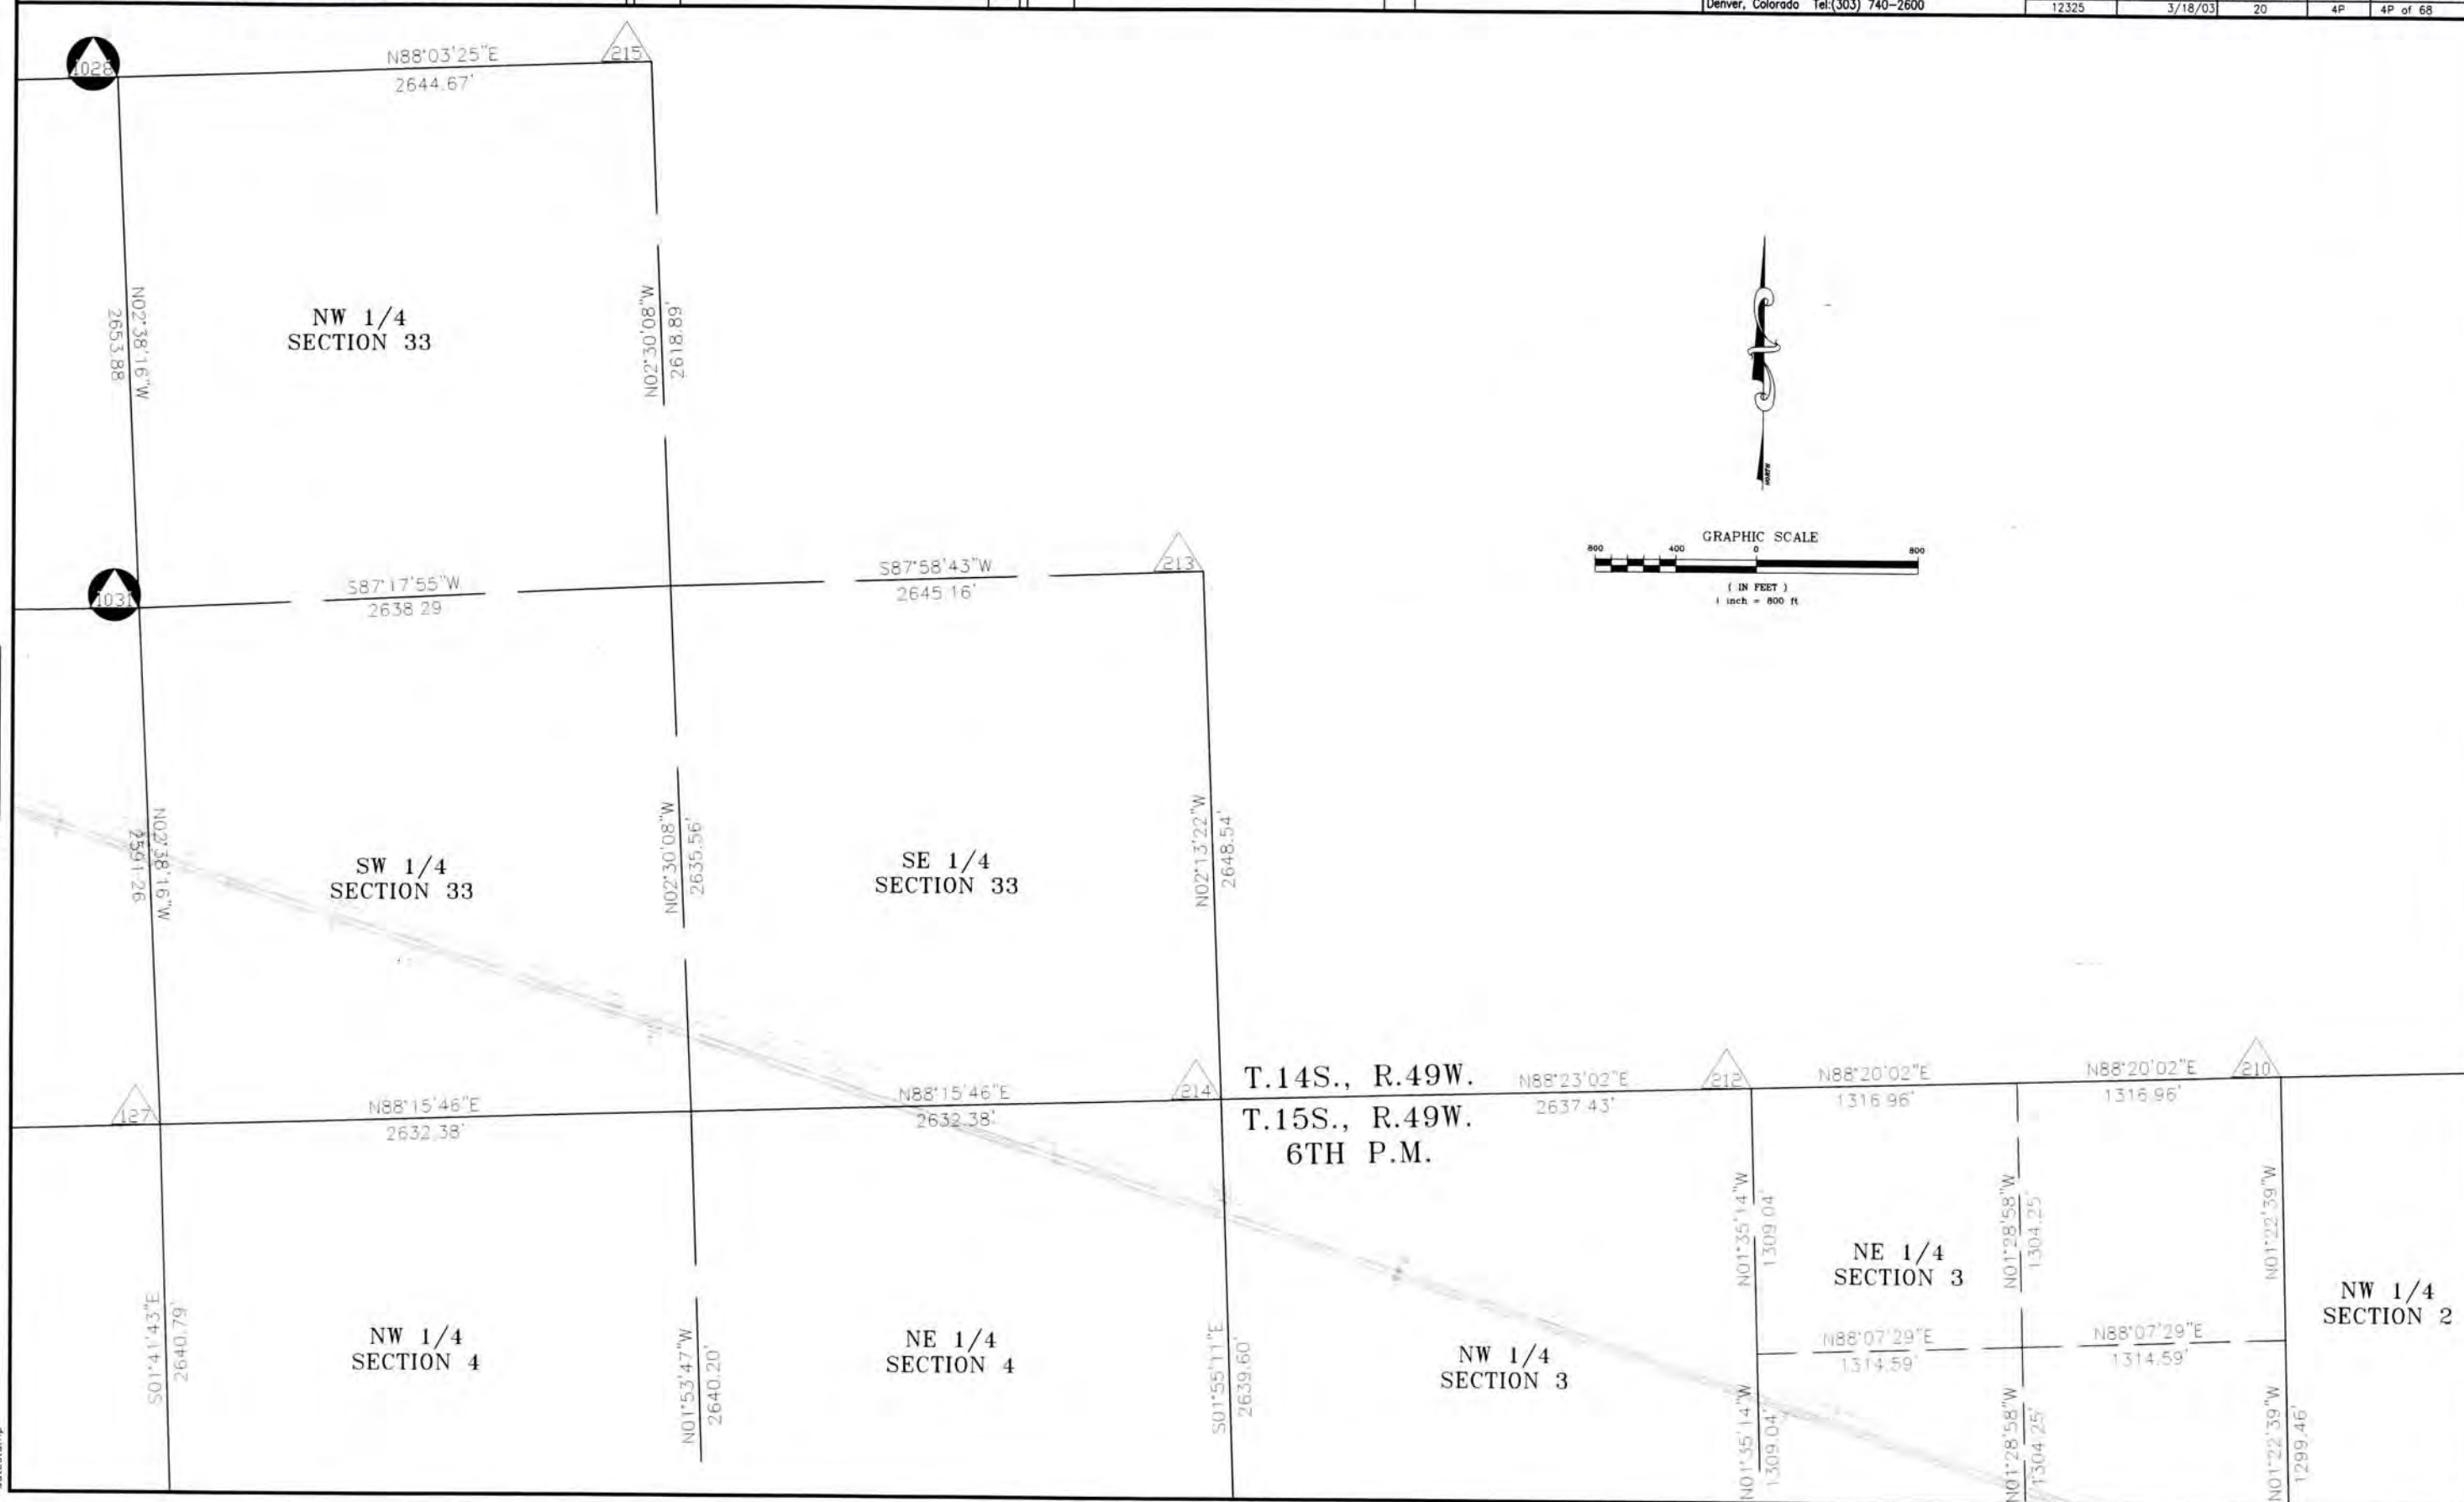

COLORADO DEPARTMENT OF TRANSPORTATION



Region 1
18500 E. Colfax Avenue
Aurora, CO 80011
Phone: (303) 757-9117 FAX: (303) 757-9746

Right of Way Plans Unit: Kevin Williams

Sheet Revisions

Date	Description	Initials

Sheet Revisions

Date	Description	Initials

Computer File Information

CREATION DATE: 9/26/2001 INITIALS: PHK
LAST MODIFICATION DATE: 01/28/02 INITIALS: PHK
FULL PATH: I:\Projects\6844455\Taka_05\9.0_Cad\Row\Plans
DRAWING FILE NAME: Control.dwg
SCALE: 1" = 800' UNITS: English
URS Corporation
Denver, Colorado Tel:(303) 740-2600

Right of Way Plans

CONTROL SHEET


Project Number: NH 0405-022 Phase 2

Project Location: Wild Horse to Kit Carson

Project Code:	Last Mod. Date	Subset Sheets	Sheet No.	Total No. of Sheets
12325	01/28/02	20	40	40 of 68

FILING CERTIFICATION:
DEPOSITED THIS _____ DAY OF _____, AT _____, FOR INFORMATION
ONLY IN BOOK _____ OF THE COUNTY LAND SURVEYS/RIGHT OF WAY
SURVEYS AT PAGE _____, RECEPTION NUMBER _____

SIGNED _____
DEPT. _____

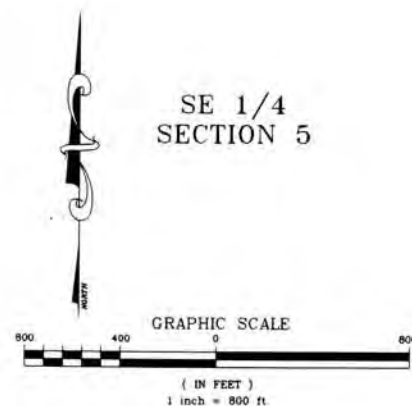

T.14S., R.49W.

T.15S., R.49W.
6TH P.M.

NE 1/4
SECTION 5

NE 1/4
SECTION 4

NW 1/4
SECTION 3

NE 1/4
SECTION 3

SE 1/4
SECTION 5

SW 1/4
SECTION 4

SE 1/4
SECTION 4

SW 1/4
SECTION 3

SE 1/4
SECTION 3

NW 1/4
SECTION 9

NE 1/4
SECTION 9

COLORADO DEPARTMENT OF TRANSPORTATION



Region 1
18500 E. Colfax Avenue
Aurora, CO 80011
Phone: (303) 757-9117 FAX: (303) 757-9746

Right of Way Plans Unit: Kevin Williams

Sheet Revisions

Date	Description	Initials

Sheet Revisions

Date	Description	Initials

Computer File Information

CREATION DATE: 9/26/2001 INITIALS: PHK
LAST MODIFICATION DATE: 01/28/02 INITIALS: PHK
FULL PATH: I:\Projects\6844455\Task_05\9.0_Cod\Row\Plans
DRAWING FILE NAME: Control.dwg
SCALE: 1" = 800' UNITS: English
URS Corporation
Denver, Colorado Tel:(303) 740-2600

Right of Way Plans

CONTROL SHEET

Project Number: NH 0405-022 Phase 2

Project Location: Wild Horse to Kit Carson


Project Code	Last Mod. Date	Subset Sheets	Sheet No.	Total No. of Sheets
12325	01/28/02	20	4R	4R of 68

FILING CERTIFICATION:
DEPOSITED THIS _____ DAY OF _____, 19____, AT _____ M., FOR INFORMATION
ONLY IN BOOK _____ OF THE COUNTY LAND SURVEYS/RIGHT OF WAY
SURVEYS AT PAGE _____, RECEPTION NUMBER _____

SIGNED _____
DEPT. _____



T.15S., R.49W.
6th P.M.

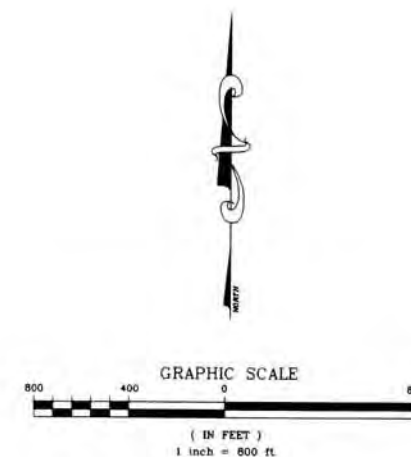

COLORADO DEPARTMENT OF TRANSPORTATION



Region 1
18500 E. Colfax Avenue
Aurora, CO 80011
Phone: (303) 757-9117 FAX: (303) 757-9746

Right of Way Plans Unit: Kevin Williams

Sheet Revisions

Date	Description	Initials

Sheet Revisions

Date	Description	Initials

Computer File Information

CREATION DATE: 9/26/2001 INITIALS: PHK
LAST MODIFICATION DATE: 01/28/02 INITIALS: PHK
FULL PATH: E:\Projects\6844455\Toks_05\9.0_Cad\Row\Plans
DRAWING FILE NAME: Control.dwg
SCALE: 1" = 800' UNITS: English
URS Corporation
Denver, Colorado Tel:(303) 740-2600

Right of Way Plans

CONTROL SHEET


Project Number: NH 0405-022 Phase 2

Project Location: Wild Horse to Kit Carson

Project Code	Last Mod. Date	Subset Sheets	Sheet No.	Total No. of Sheets
12325	01/28/02	20	45	45 of 68

FILED CERTIFICATION: DEPOSITED THIS 19th DAY OF 19__ AT ____, FOR INFORMATION ONLY IN BOOK ____ OF THE COUNTY LAND SURVEYS/RIGHT OF WAY SURVEYS AT PAGE ____ RECEPTION NUMBER ____

SIGNED _____ DEPT. _____

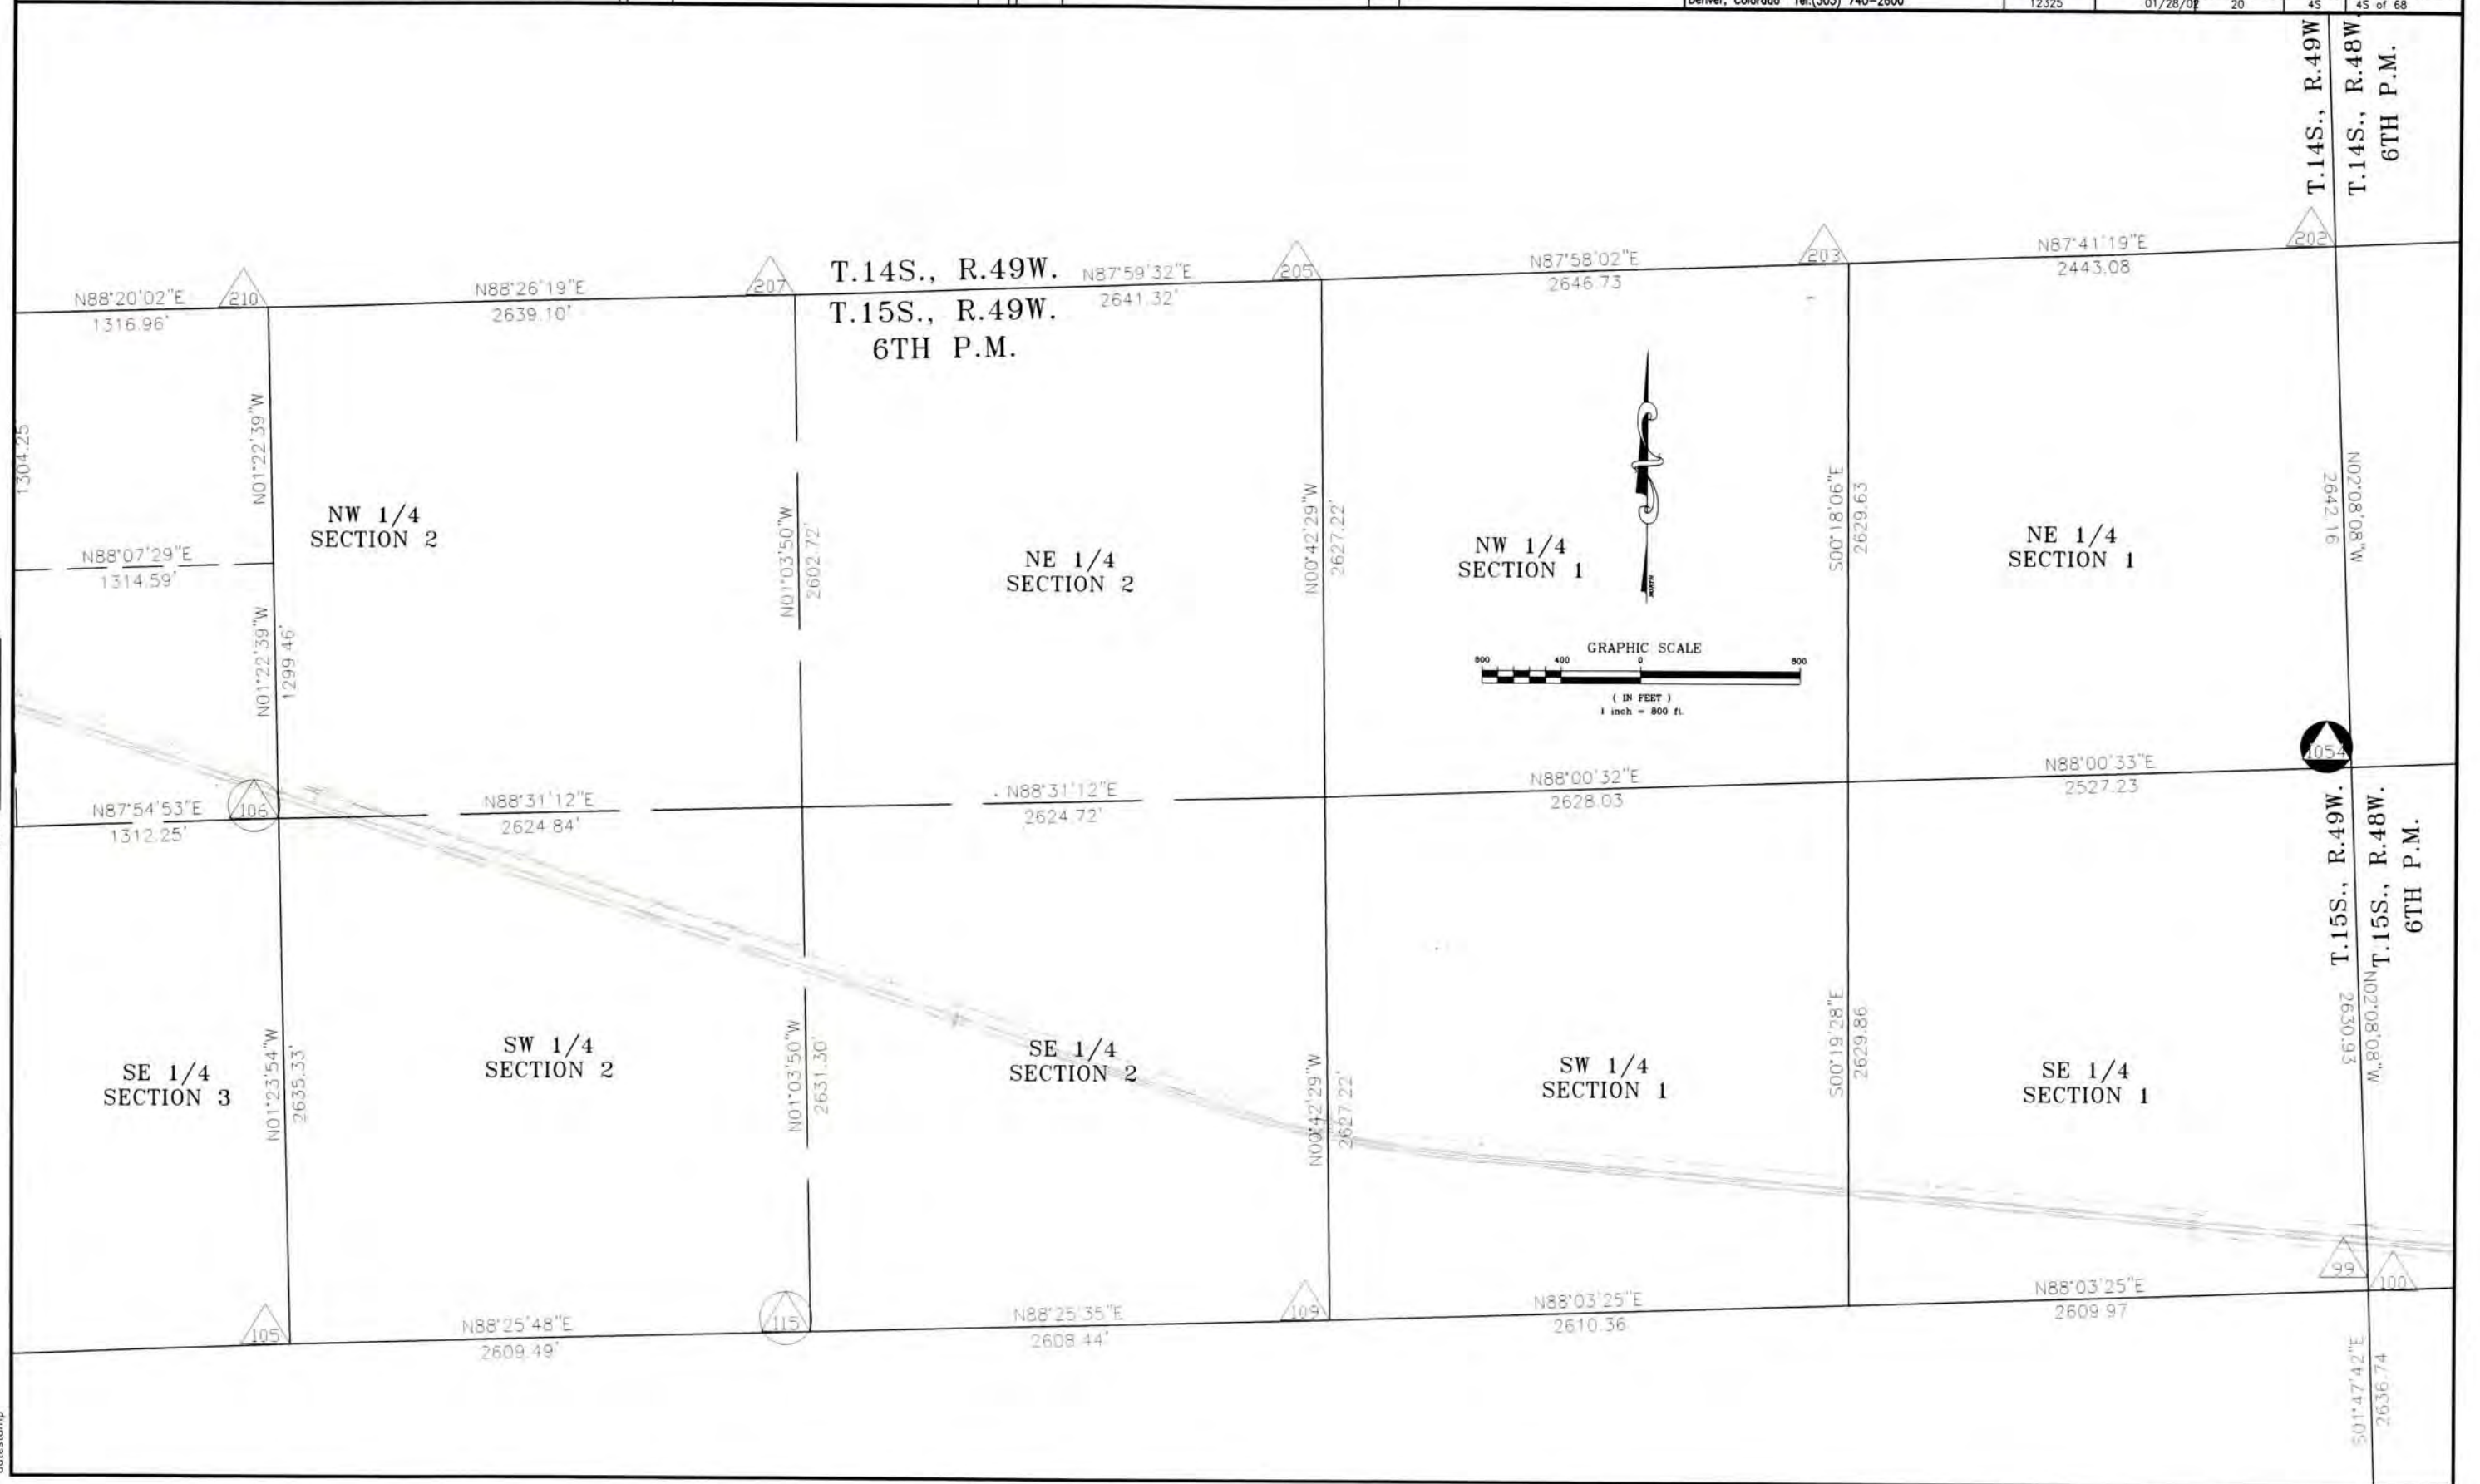

COLORADO DEPARTMENT OF TRANSPORTATION



Region 1
18500 E. Colfax Avenue
Aurora, CO 80011
Phone: (303) 757-9117 FAX: (303) 757-9746

Right of Way Plans Unit: Kevin Williams

Sheet Revisions

Date	Description	Initials

Sheet Revisions

Date	Description	Initials

Computer File Information

CREATION DATE: 9/26/2001 INITIALS: PHK
LAST MODIFICATION DATE: 01/28/02 INITIALS: PHK
FULL PATH: I:\Projects\6844455\Taks_05\9.0_Cad\Row\Plans
DRAWING FILE NAME: Control.dwg
SCALE: 1" = 800' UNITS: English
URS Corporation
Denver, Colorado Tel:(303) 740-2600

Right of Way Plans

CONTROL SHEET

Project Number: NH 0405-022 Phase 2

Project Location: Wild Horse to Kit Carson

Project Code	Last Mod. Date	Subset Sheets	Sheet No.	Total No. of Sheets
12325	01/28/02	20	41	41 of 68



FILING CERTIFICATION: DEPOSITED THIS ____ DAY OF ____ 19____, AT ____ M., FOR INFORMATION ONLY IN BOOK ____ OF THE COUNTY LAND SURVEYS/RIGHT OF WAY SURVEYS AT PAGE ____ RECEPTION NUMBER ____

SIGNED _____ DEPT. _____

COLORADO DEPARTMENT OF TRANSPORTATION



Region 1
18500 E. Colfax Avenue
Aurora, CO 80011
Phone: (303) 757-9117 FAX: (303) 757-9746

Right of Way Plans Unit: Kevin Williams

Sheet Revisions

Date	Description	Initials
4/11/02	New points: 97-99. Updated points: 100,1054,1059,1060	RDL

Sheet Revisions

Date	Description	Initials

Computer File Information

CREATION DATE: 9/26/2001 INITIALS: PHK
LAST MODIFICATION DATE: 4/11/02 INITIALS: BDL
FULL PATH: I:\Projects\8844455\Taks_05\9.0_Cod\Row\Plans
DRAWING FILE NAME: Control.dwg
SCALE: 1" = 800' UNITS: English
URS Corporation
Denver, Colorado Tel:(303) 740-2600


Right of Way Plans

CONTROL SHEET

Project Number: NH 0405-022 Phase 2

Project Location: Wild Horse to Kit Carson

Project Code	Last Mod. Date	Subset Sheets	Sheet No.	Total No. of Sheets
12325	4/11/02	20	40	40 of 68

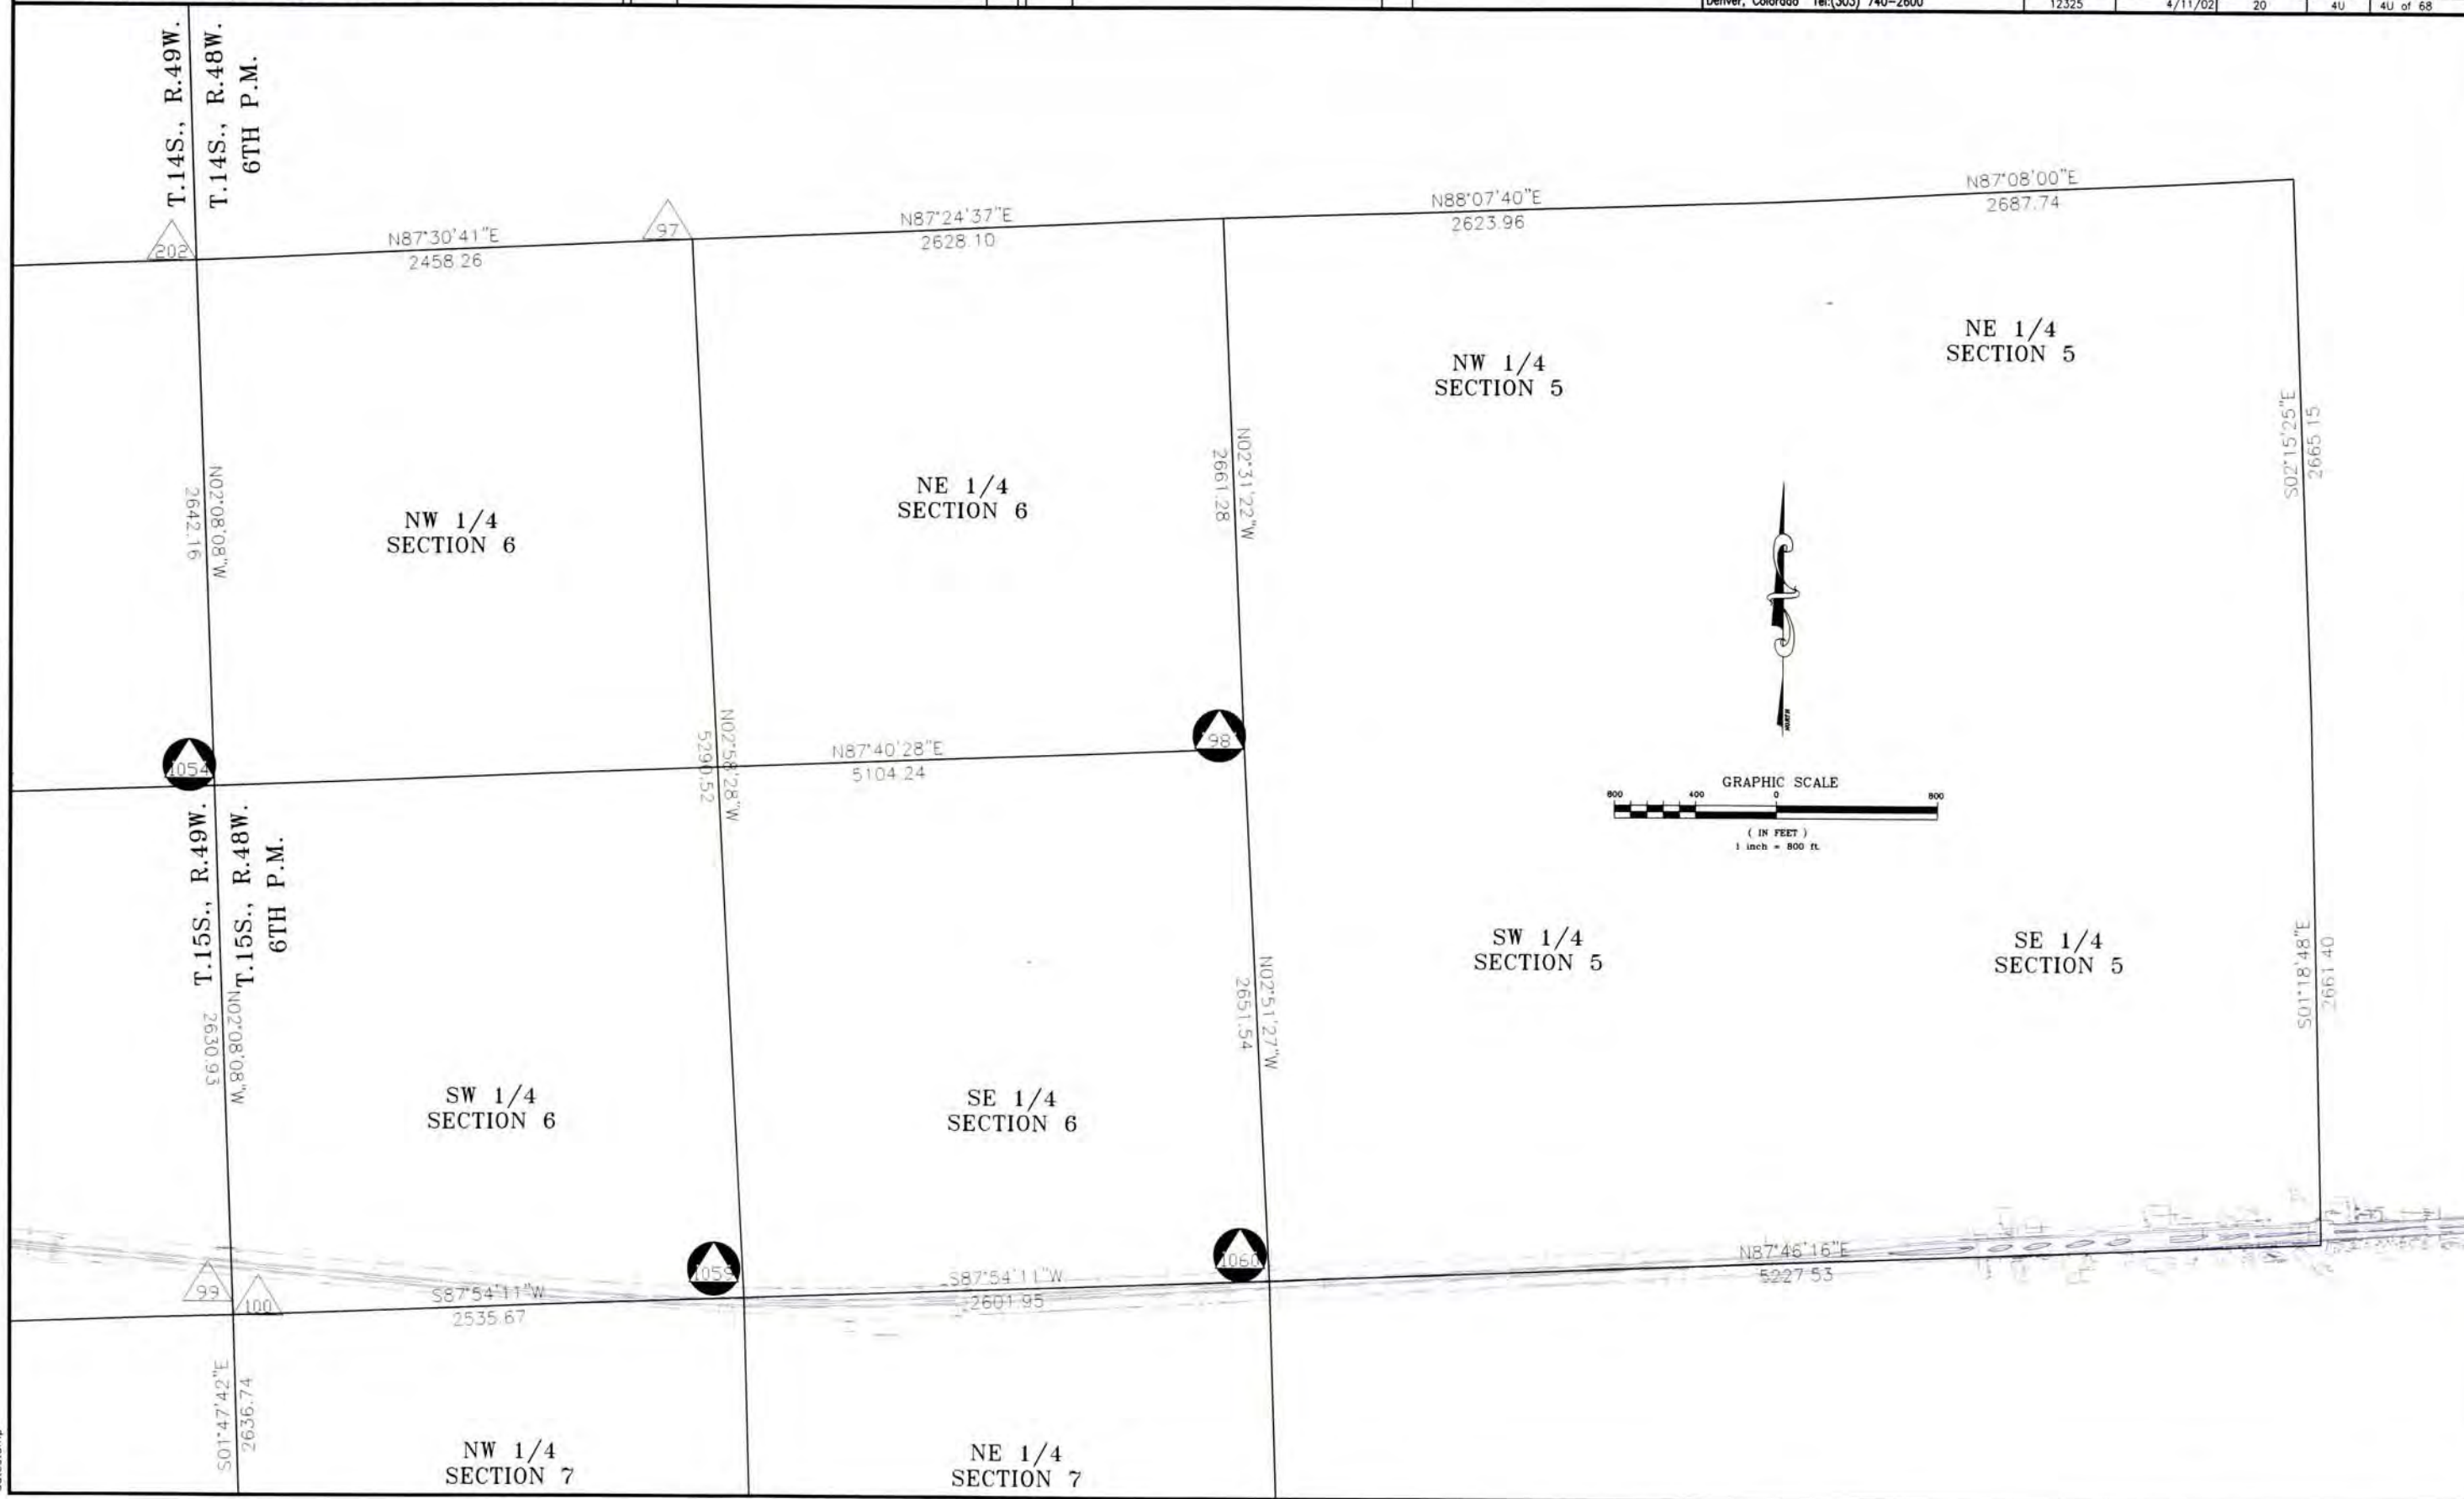

FILING CERTIFICATION: DEPOSITED THIS DAY OF 19 AT M., FOR INFORMATION ONLY IN BOOK OF THE COUNTY LAND SURVEYS/RIGHT OF WAY SURVEYS AT PAGE RECEPTION NUMBER SIGNED DEPT.

COLORADO DEPARTMENT OF TRANSPORTATION



Region 1
18500 E. Colfax Avenue
Aurora, CO 80011
Phone: (303) 757-9117 FAX: (303) 757-9746

Right of Way Plans Unit: Kevin Williams

Sheet Revisions

Date	Description	Initials

Sheet Revisions

Date	Description	Initials

Computer File Information

CREATION DATE: 9/13/2001 INITIALS: PHK
LAST MODIFICATION DATE: 02/11/02 INITIALS: PHK
FULL PATH: I:\Projects\6844455\Toks_05\Cad\ROW\Plans\Englis
DRAWING FILE NAME: PLAN SHEET
SCALE: 1" = 100' UNITS: English
URS Corporation
Denver, Colorado Tel:(303) 740-2600

Right of Way Plans

PLAN SHEET

Project Number: NH 0405-022 Phase 2

Project Location: Wild Horse to Kit Carson


Project Code	Last Mod. Date	Subset Sheets	Sheet No.	Total No. of Sheets
12325	02/11/02	XXXXX	5	5 of 68

Note:
All information shown in Section 17
is from Proj. NH 0405-022 Phase 1
done by Western States Survey Inc.

Carwila Inc., a Colorado
Corporation

NW 1/4 SECTION 17
T. 14 S., R. 50 W., 6TH P.M.

GRAPHIC SCALE
(IN FEET)

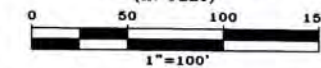

FILING CERTIFICATION:
DEPOSITED THIS ____ DAY OF ____ 19____, AT ____ M., FOR INFORMATION
ONLY IN BOOK ____ OF THE COUNTY LAND SURVEYS/RIGHT OF WAY
SURVEYS AT PAGE ____, RECEPTION NUMBER ____

SIGNED _____
DEPT. _____

datestamp

491+07.04

495+00

500+00

505+00

Proposed ROW (WSSI) S 79°14'52" E 529.53'

Proposed ROW (WSSI) S 79°14'52" E 1200.00'

Union Pacific Railroad R.O.W.

M.P.-C.P. 431.2

M.P.-C.P. 431.4

1/4 Section Line

S87°30'01"W 5366.93

N02°24'42"W 5284.02

SW 1/4 SECTION 17
T. 14 S., R. 50 W., 6TH P.M.

COLORADO DEPARTMENT OF TRANSPORTATION



Region 1
18500 E. Colfax Avenue
Aurora, CO 80011
Phone: (303) 757-9117 FAX: (303) 757-9746

Right of Way Plans Unit: Kevin Williams

Sheet Revisions

Date	Description	Initials

Sheet Revisions

Date	Description	Initials

Computer File Information

CREATION DATE: 9/13/2001 INITIALS: PHK
LAST MODIFICATION DATE: 02/11/02 INITIALS: PHK
FULL PATH: I:\Projects\6844455\Tasks_05\Cad\ROW\Plans\Englis
DRAWING FILE NAME: PLAN SHEET
SCALE: 1" = 100' UNITS: English
URS Corporation
Denver, Colorado Tel:(303) 740-2600

Right of Way Plans

PLAN SHEET

Project Number: NH 0405-022 Phase 2



Project Location: Wild Horse to Kit Carson

Project Code	Last Mod. Date	Subst Sheets	Sheet No.	Total No. of Sheets
12325	02/11/02	XXXXX	6	6 of 68

Note:
All information shown in Section 17
is from Proj. NH 0405-022 Phase 1
done by Western States Survey Inc.

NW 1/4 SECTION 17
T. 14 S., R. 50 W., 6TH P.M.

Carwila Inc., a Colorado
Corporation

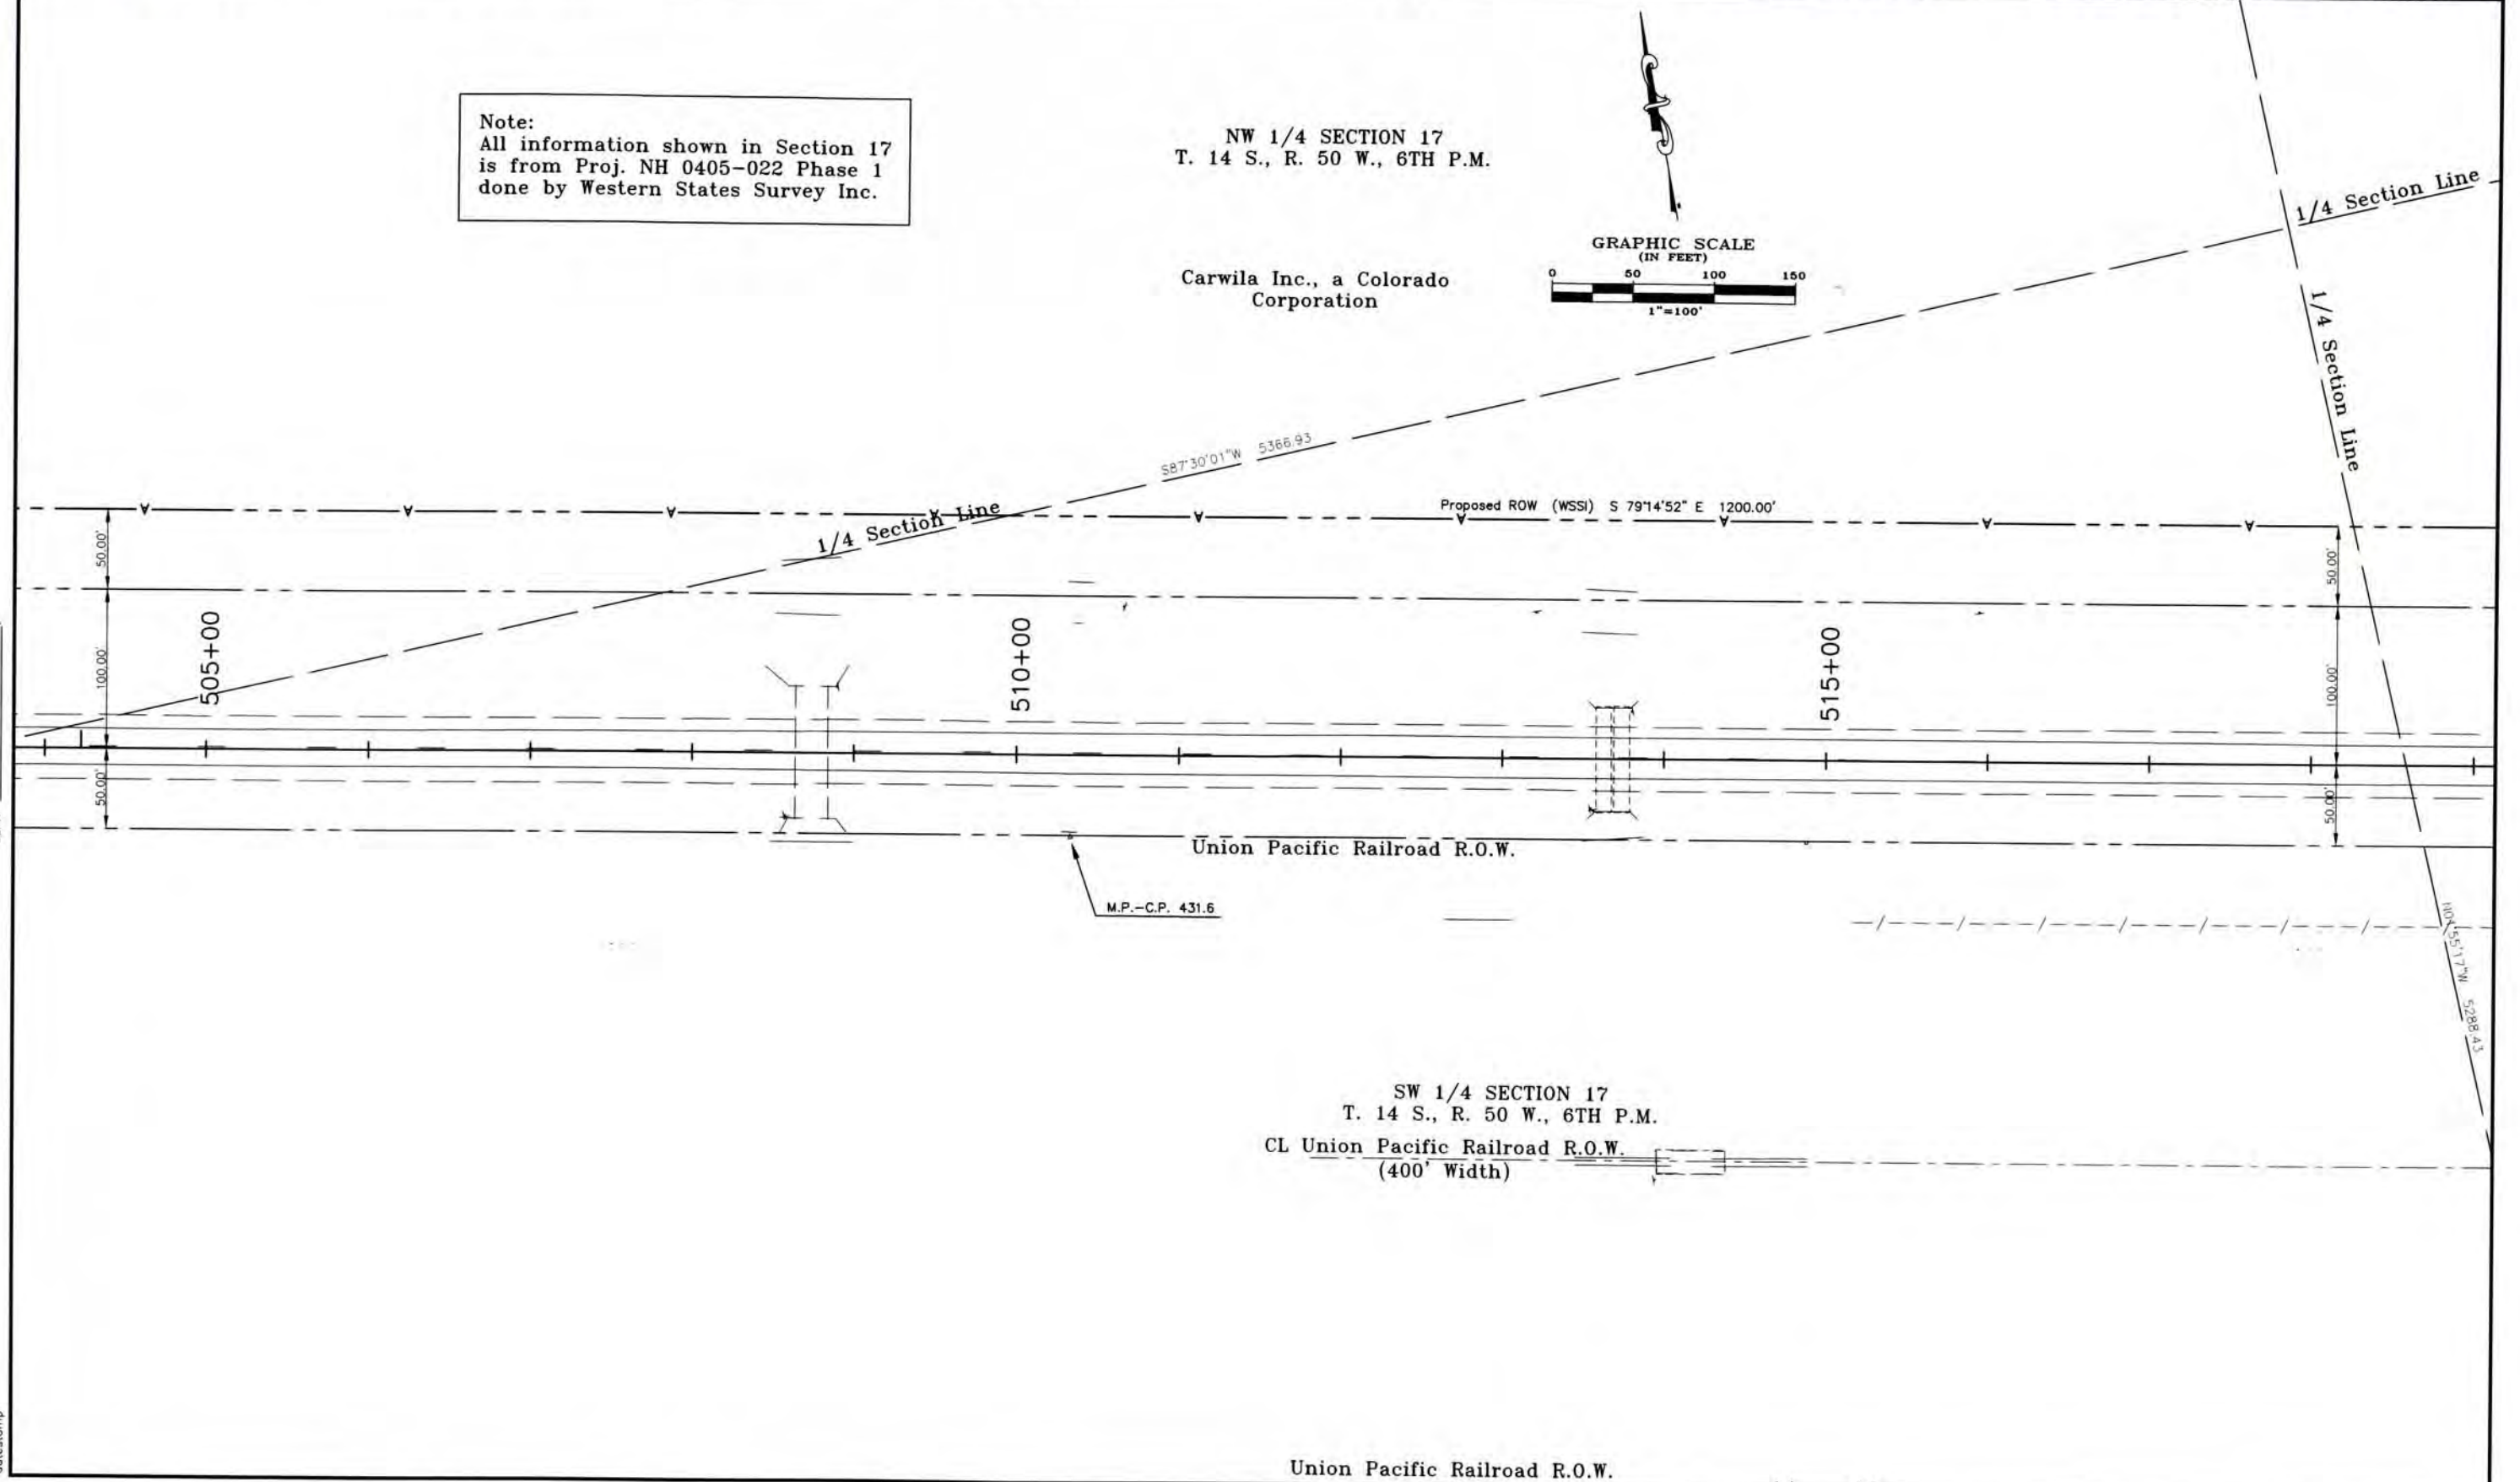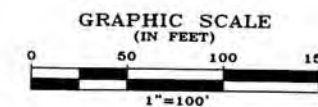

SW 1/4 SECTION 17
T. 14 S., R. 50 W., 6TH P.M.
CL Union Pacific Railroad R.O.W.
(400' Width)

Union Pacific Railroad R.O.W.

FILED CERTIFICATION: DEPOSITED THIS 19th DAY OF 2002, AT 10:00 A.M., FOR INFORMATION
ONLY IN BOOK OF THE COUNTY LAND SURVEYS/RIGHT OF WAY
SURVEYS AT PAGE RECEPTION NUMBER

SIGNED
DEPT.

datestamp

COLORADO DEPARTMENT OF TRANSPORTATION



Region 1
18500 E. Colfax Avenue
Aurora, CO 80011
Phone: (303) 757-9117 FAX: (303) 757-9746

Right of Way Plans Unit: Kevin Williams

Sheet Revisions

Date	Description	Initials

Sheet Revisions

Date	Description	Initials

Computer File Information

CREATION DATE: 9/13/2001 INITIALS: PHK
LAST MODIFICATION DATE: 02/11/02 INITIALS: PHK
FULL PATH: t:\Projects\6844455\Toks_05\Cad\ROW\Plans\Englis
DRAWING FILE NAME: PLAN SHEET
SCALE: 1" = 100' UNITS: English
URS Corporation
Denver, Colorado Tel:(303) 740-2600

Right of Way Plans

PLAN SHEET

Project Number: NH 0405-022 Phase 2

Project Location: Wild Horse to Kit Carson


Project Code	Last Mod. Date	Subset Sheets	Sheet No.	Total No. of Sheets
12325	02/11/02	xxxxx	7	7 of 68

NE 1/4 SECTION 17
T. 14 S., R. 50 W., 6TH P.M.

1/4 Section Line
S87°30'01"W 5366.93

Note:
All information shown in Section 17
is from Proj. NH 0405-022 Phase 1
done by Western States Survey Inc.

Carwila Inc., a Colorado
Corporation

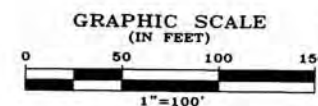

FILING CERTIFICATION: DEPOSITED THIS ____ DAY OF ____ AT ____ M., FOR INFORMATION
ONLY IN BOOK ____ OF THE COUNTY LAND SURVEYS/RIGHT OF WAY
SURVEYS AT PAGE ____ RECEPTION NUMBER ____

SIGNED _____
DEPT. _____

Proposed ROW (WSSI) S 79°14'52" E 1087.45'

Existing Row

520+00

525+00

530+00

PC = 531+32.86

S79°15'29"E 888.63' - Centerline

Union Pacific Railroad R.O.W.

M.P.-C.P. 431.8

CL Union Pacific Railroad R.O.W.
(400' Width)

SE 1/4 SECTION 17
T. 14 S., R. 50 W., 6TH P.M.

Union Pacific Railroad R.O.W.

date stamp



Region 1
18500 E. Colfax Avenue
Aurora, CO 80011
Phone: (303) 757-9117 FAX: (303) 757-9746

Right of Way Plans Unit: Kevin Williams

[illegible][illegible]

Computer File Information

CREATION DATE: 9/13/2001	INITIALS: PHK
LAST MODIFICATION DATE: 3/18/03	INITIALS: PHK
FULL PATH: I:\Projects\6844455\Take_05\CAD\ROW\Plans\English	
DRAWING FILE NAME: PLAN SHEET	
SCALE: 1" = 100'	UNITS: English


URS Corporation
Denver, Colorado Tel:(303) 740-2600

Right of Way Plans					
PLAN SHEET					
Project Number:		NH 0405-022 Phase 2			
Project Location:		Wild Horse to Kit Carson			
Project Code:	Last Mod. Date	Subset Sheets	Sheet No.	Total No. of Sheets	
12325	3/18/03	xxxxx	8	8 of 68	


Note:
All information shown in Section 17
is from Proj. NH 0405-022 Phase 1
done by Western States Survey Inc.

SE 1/4 SECTION 17
T. 14 S., R. 50 W., 6TH P.M.

Carwila Inc., a Colorado Corporation

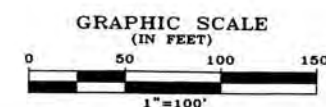

STA. 535+32.60 BEGIN R.O.W. NH 0405-022 PHASE 2 =
M.P. 431.94 STA. 2610+60.00 ON PROJ. NH 0405-022 PHASE 1

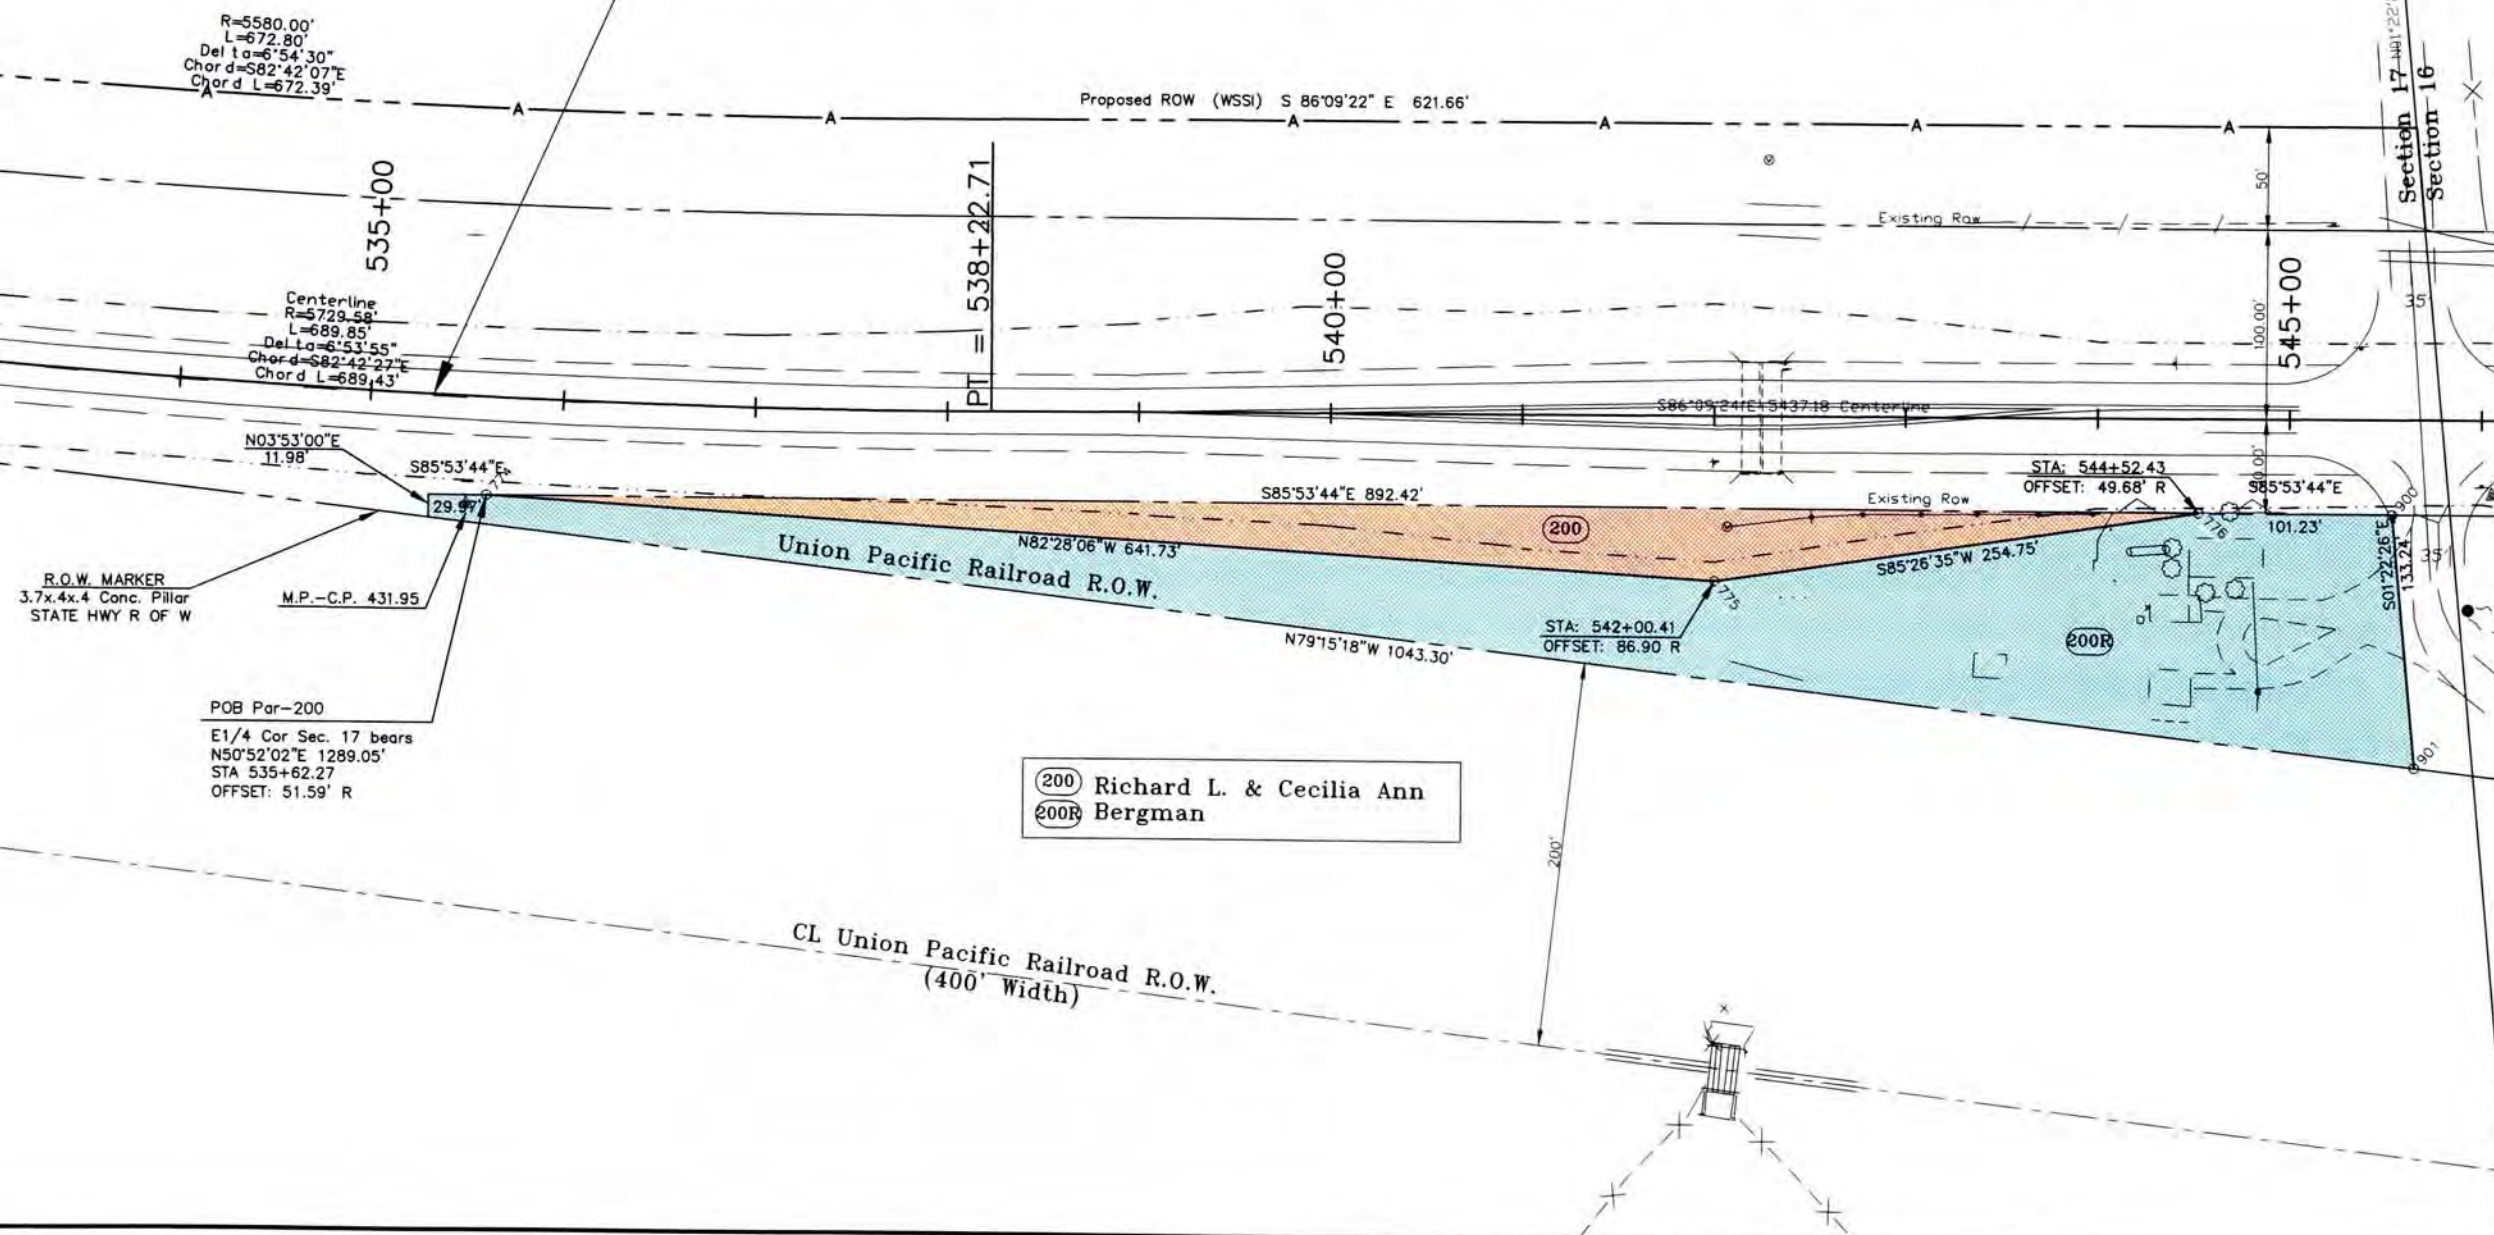

FILED CERTIFICATION: DEPOSITED THIS ____ DAY OF _____, 19____, AT ____ M., FOR INFORMATION ONLY IN BOOK _____ OF THE COUNTY LAND SURVEYS/RIGHT OF WAY SURVEYS AT PAGE _____, RECEPTION NUMBER _____.

SIGNED _____
DEPT. _____

latestamp

COLORADO DEPARTMENT OF TRANSPORTATION



Region 1
18500 E. Colfax Avenue
Aurora, CO 80011
Phone: (303) 757-9117 FAX: (303) 757-9746

Right of Way Plans Unit: Kevin Williams

Sheet Revisions

Date	Description	Initials
4/10/02	Added Par 201C, TE-201C	JHH
3/18/03	Deleted ROW Pnt 607 and added Dimension between 763 & 784	PHK

Sheet Revisions

Date	Description	Initials

Computer File Information

CREATION DATE: 9/13/2001 INITIALS: PHK
LAST MODIFICATION DATE: 3/18/03 INITIALS: PHK
FULL PATH: I:\Projects\6844455\Toks_05\Cad\ROW\Plans\Engls
DRAWING FILE NAME: PLAN SHEET
SCALE: 1" = 100' UNITS: English
URS Corporation
Denver, Colorado Tel:(303) 740-2600

Right of Way Plans

PLAN SHEET

Project Number: NH 0405-022 Phase 2


Project Location: Wild Horse to Kit Carson

Project Code	Last Mod. Date	Subset Sheets	Sheet No.	Total No. of Sheets
12325	3/18/03	XXXXX	9	9 of 68

State of Colorado

SW 1/4 SECTION 16
T. 14 S., R. 50 W., 6TH P.M.


GRAPHIC SCALE
(IN FEET)

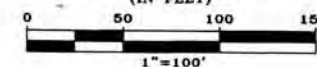

201C State of Colorado
TO Cheyenne County

FILING CERTIFICATION: DEPOSITED THIS DAY OF 19 AT M., FOR INFORMATION ONLY IN BOOK OF THE COUNTY LAND SURVEYS/RIGHT OF WAY SURVEYS AT PAGE RECEPTION NUMBER

SIGNED DEPT.

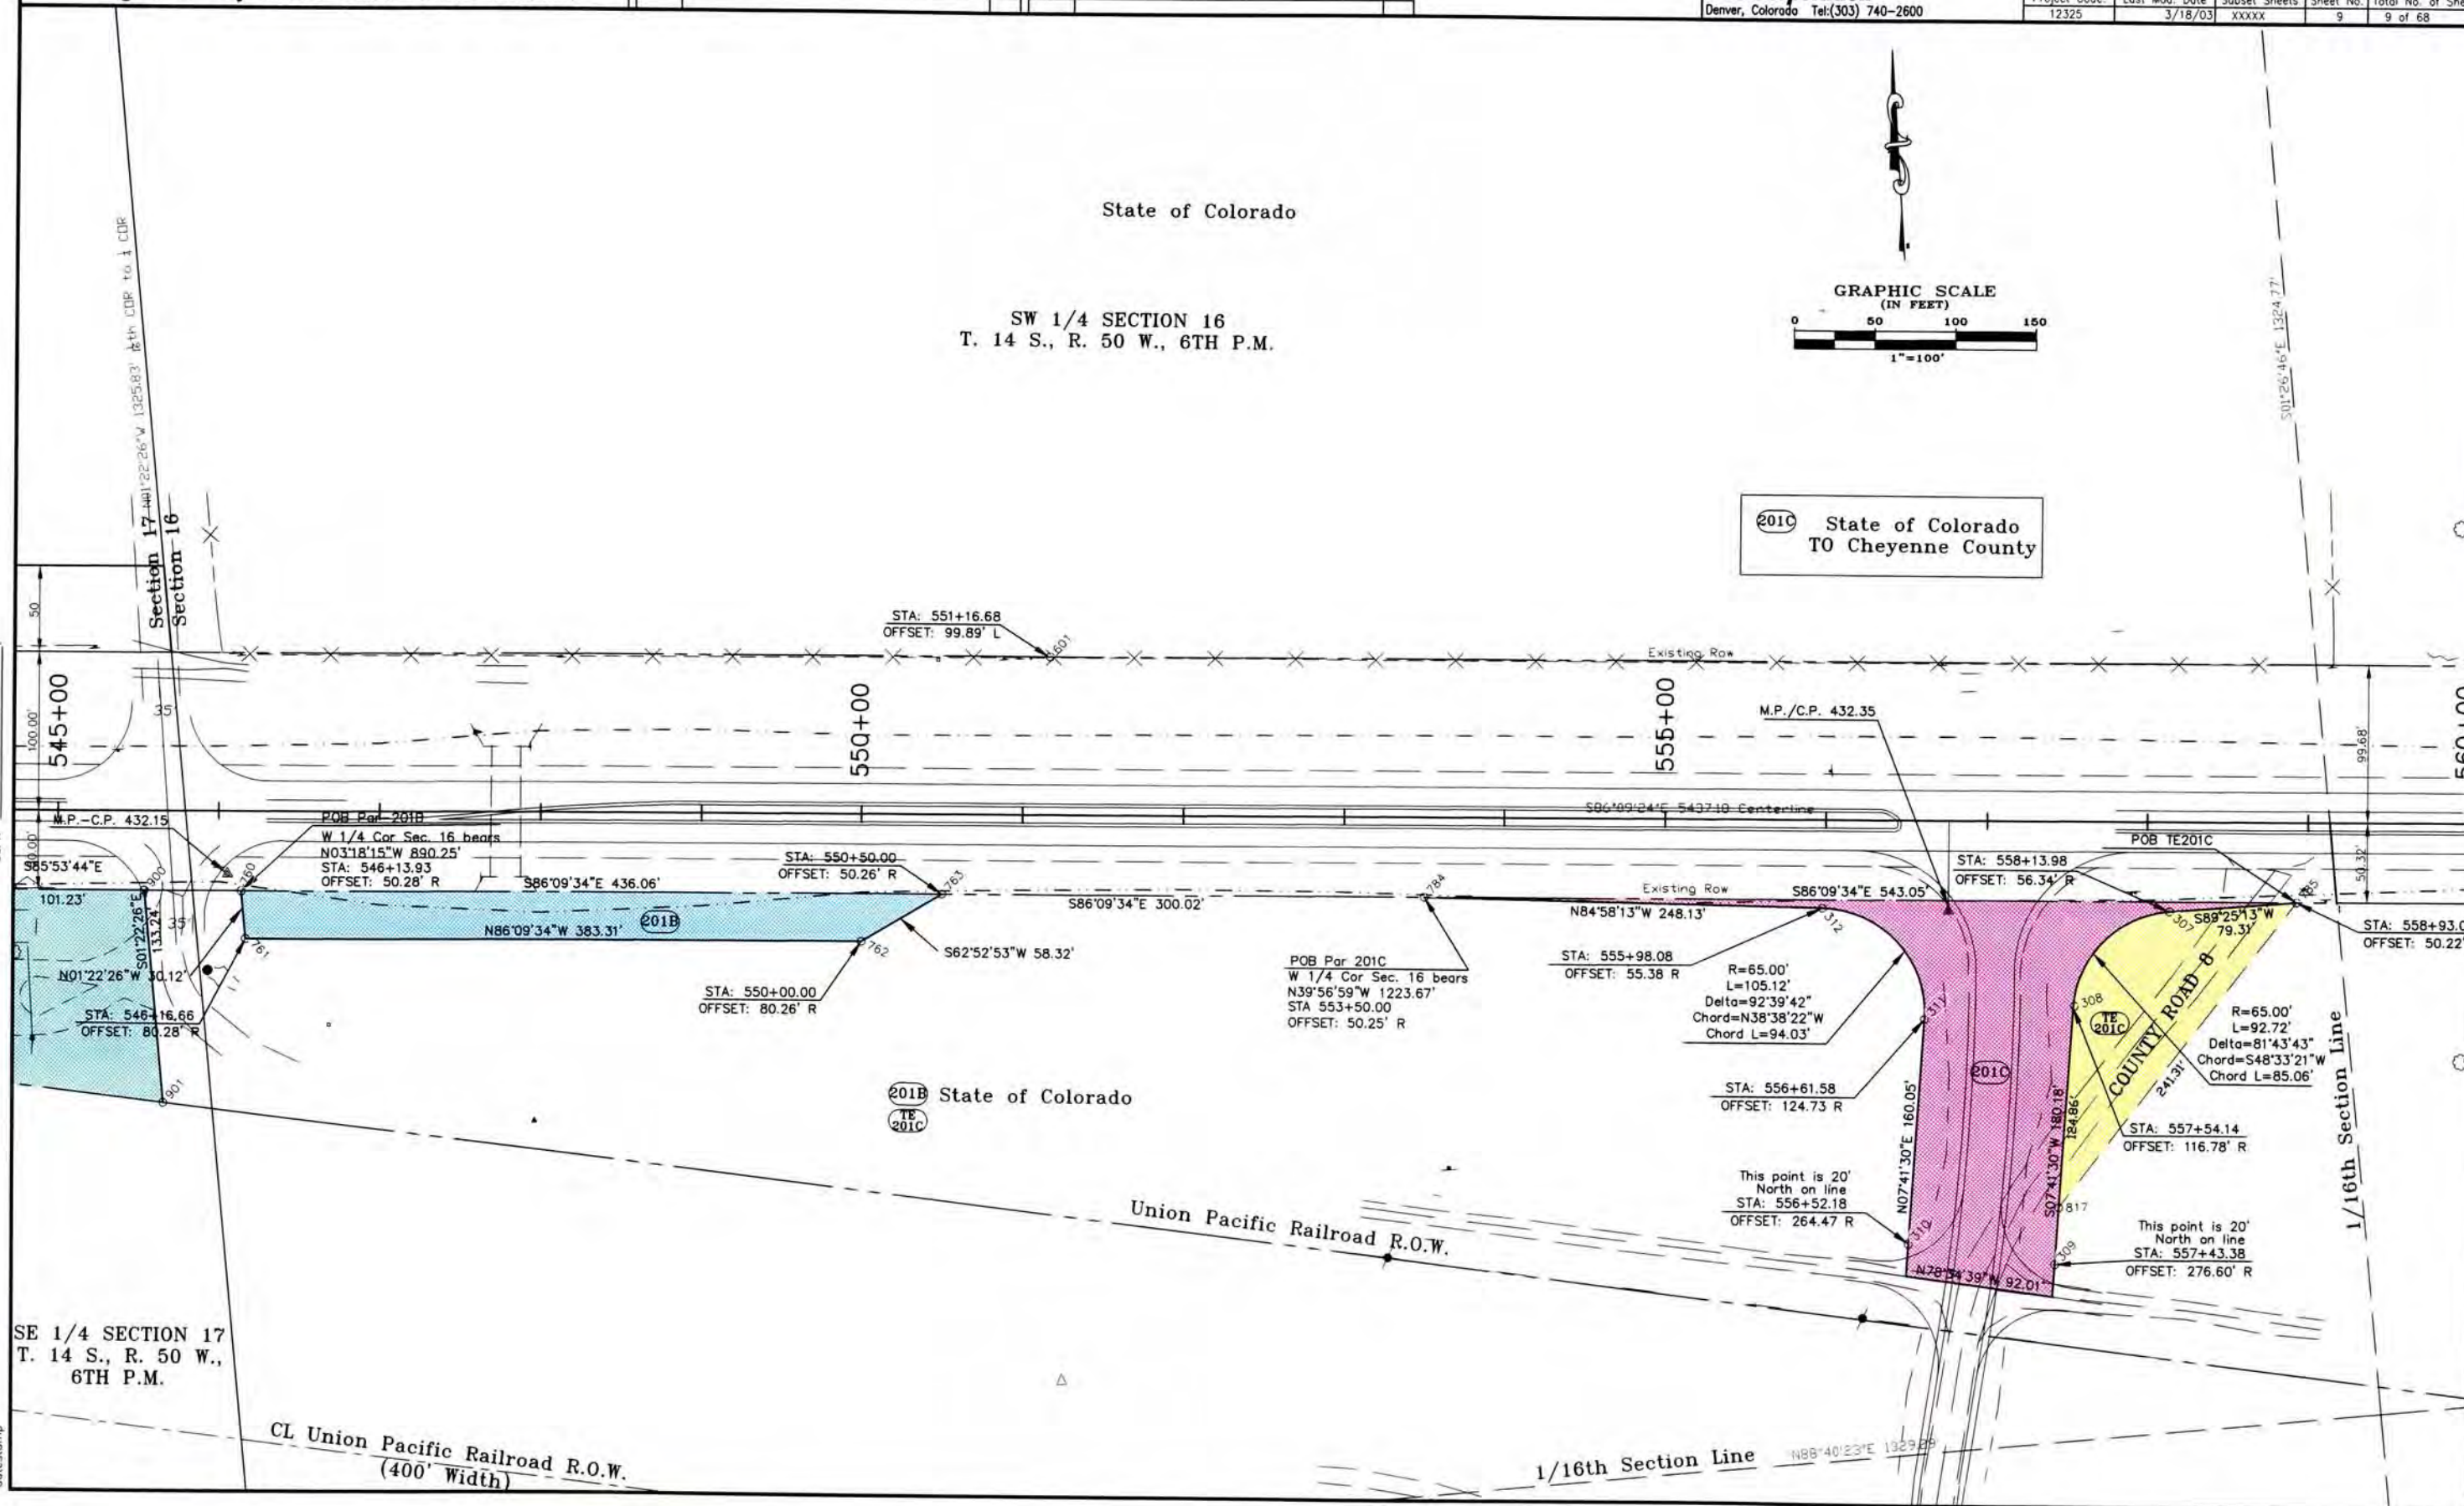

SE 1/4 SECTION 17
T. 14 S., R. 50 W.,
6TH P.M.

CL Union Pacific Railroad R.O.W.
(400' Width)

1/16th Section Line

1/16th Section Line

COLORADO DEPARTMENT OF TRANSPORTATION



Region 1
18500 E. Colfax Avenue
Aurora, CO 80011
Phone: (303) 757-9117 FAX: (303) 757-9746

Right of Way Plans Unit: Kevin Williams

Sheet Revisions

Date	Description	Initials
08/27/02	Added TE 202, TE 202A	JHH

Sheet Revisions

Date	Description	Initials

Computer File Information

CREATION DATE: 9/13/2001 INITIALS: PHK
LAST MODIFICATION DATE: 8/27/02 INITIALS: JHH
FULL PATH: I:\Projects\6844455\Toka_05\Cad\ROW\Plans\Englis
DRAWING FILE NAME: PLAN SHEET
SCALE: 1" = 100' UNITS: English
URS Corporation
Denver, Colorado Tel:(303) 740-2600

Right of Way Plans

PLAN SHEET

Project Number: NH 0405-022 Phase 2

Project Location: Wild Horse to Kit Carson

Project Code	Last Mod. Date	Subset Sheets	Sheet No.	Total No. of Sheets
12325	02/11/02	XXXXX	10	10 of 68

Richard L. & Cecilia Ann Bergman


Carwila Inc., A Colorado Corporation

SW 1/4 SECTION 16
T. 14 S., R. 50 W., 6TH P.M.

(224) Wild Horse Community Club


Curtis & Leona Schrimp

GRAPHIC SCALE
(IN FEET)

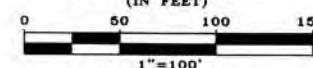

FILING CERTIFICATION: DEPOSITED THIS DAY OF 19 AT M., FOR INFORMATION ONLY IN BOOK OF THE COUNTY LAND SURVEYS/RIGHT OF WAY SURVEYS AT PAGE RECEPTION NUMBER

SIGNED
DEPT.

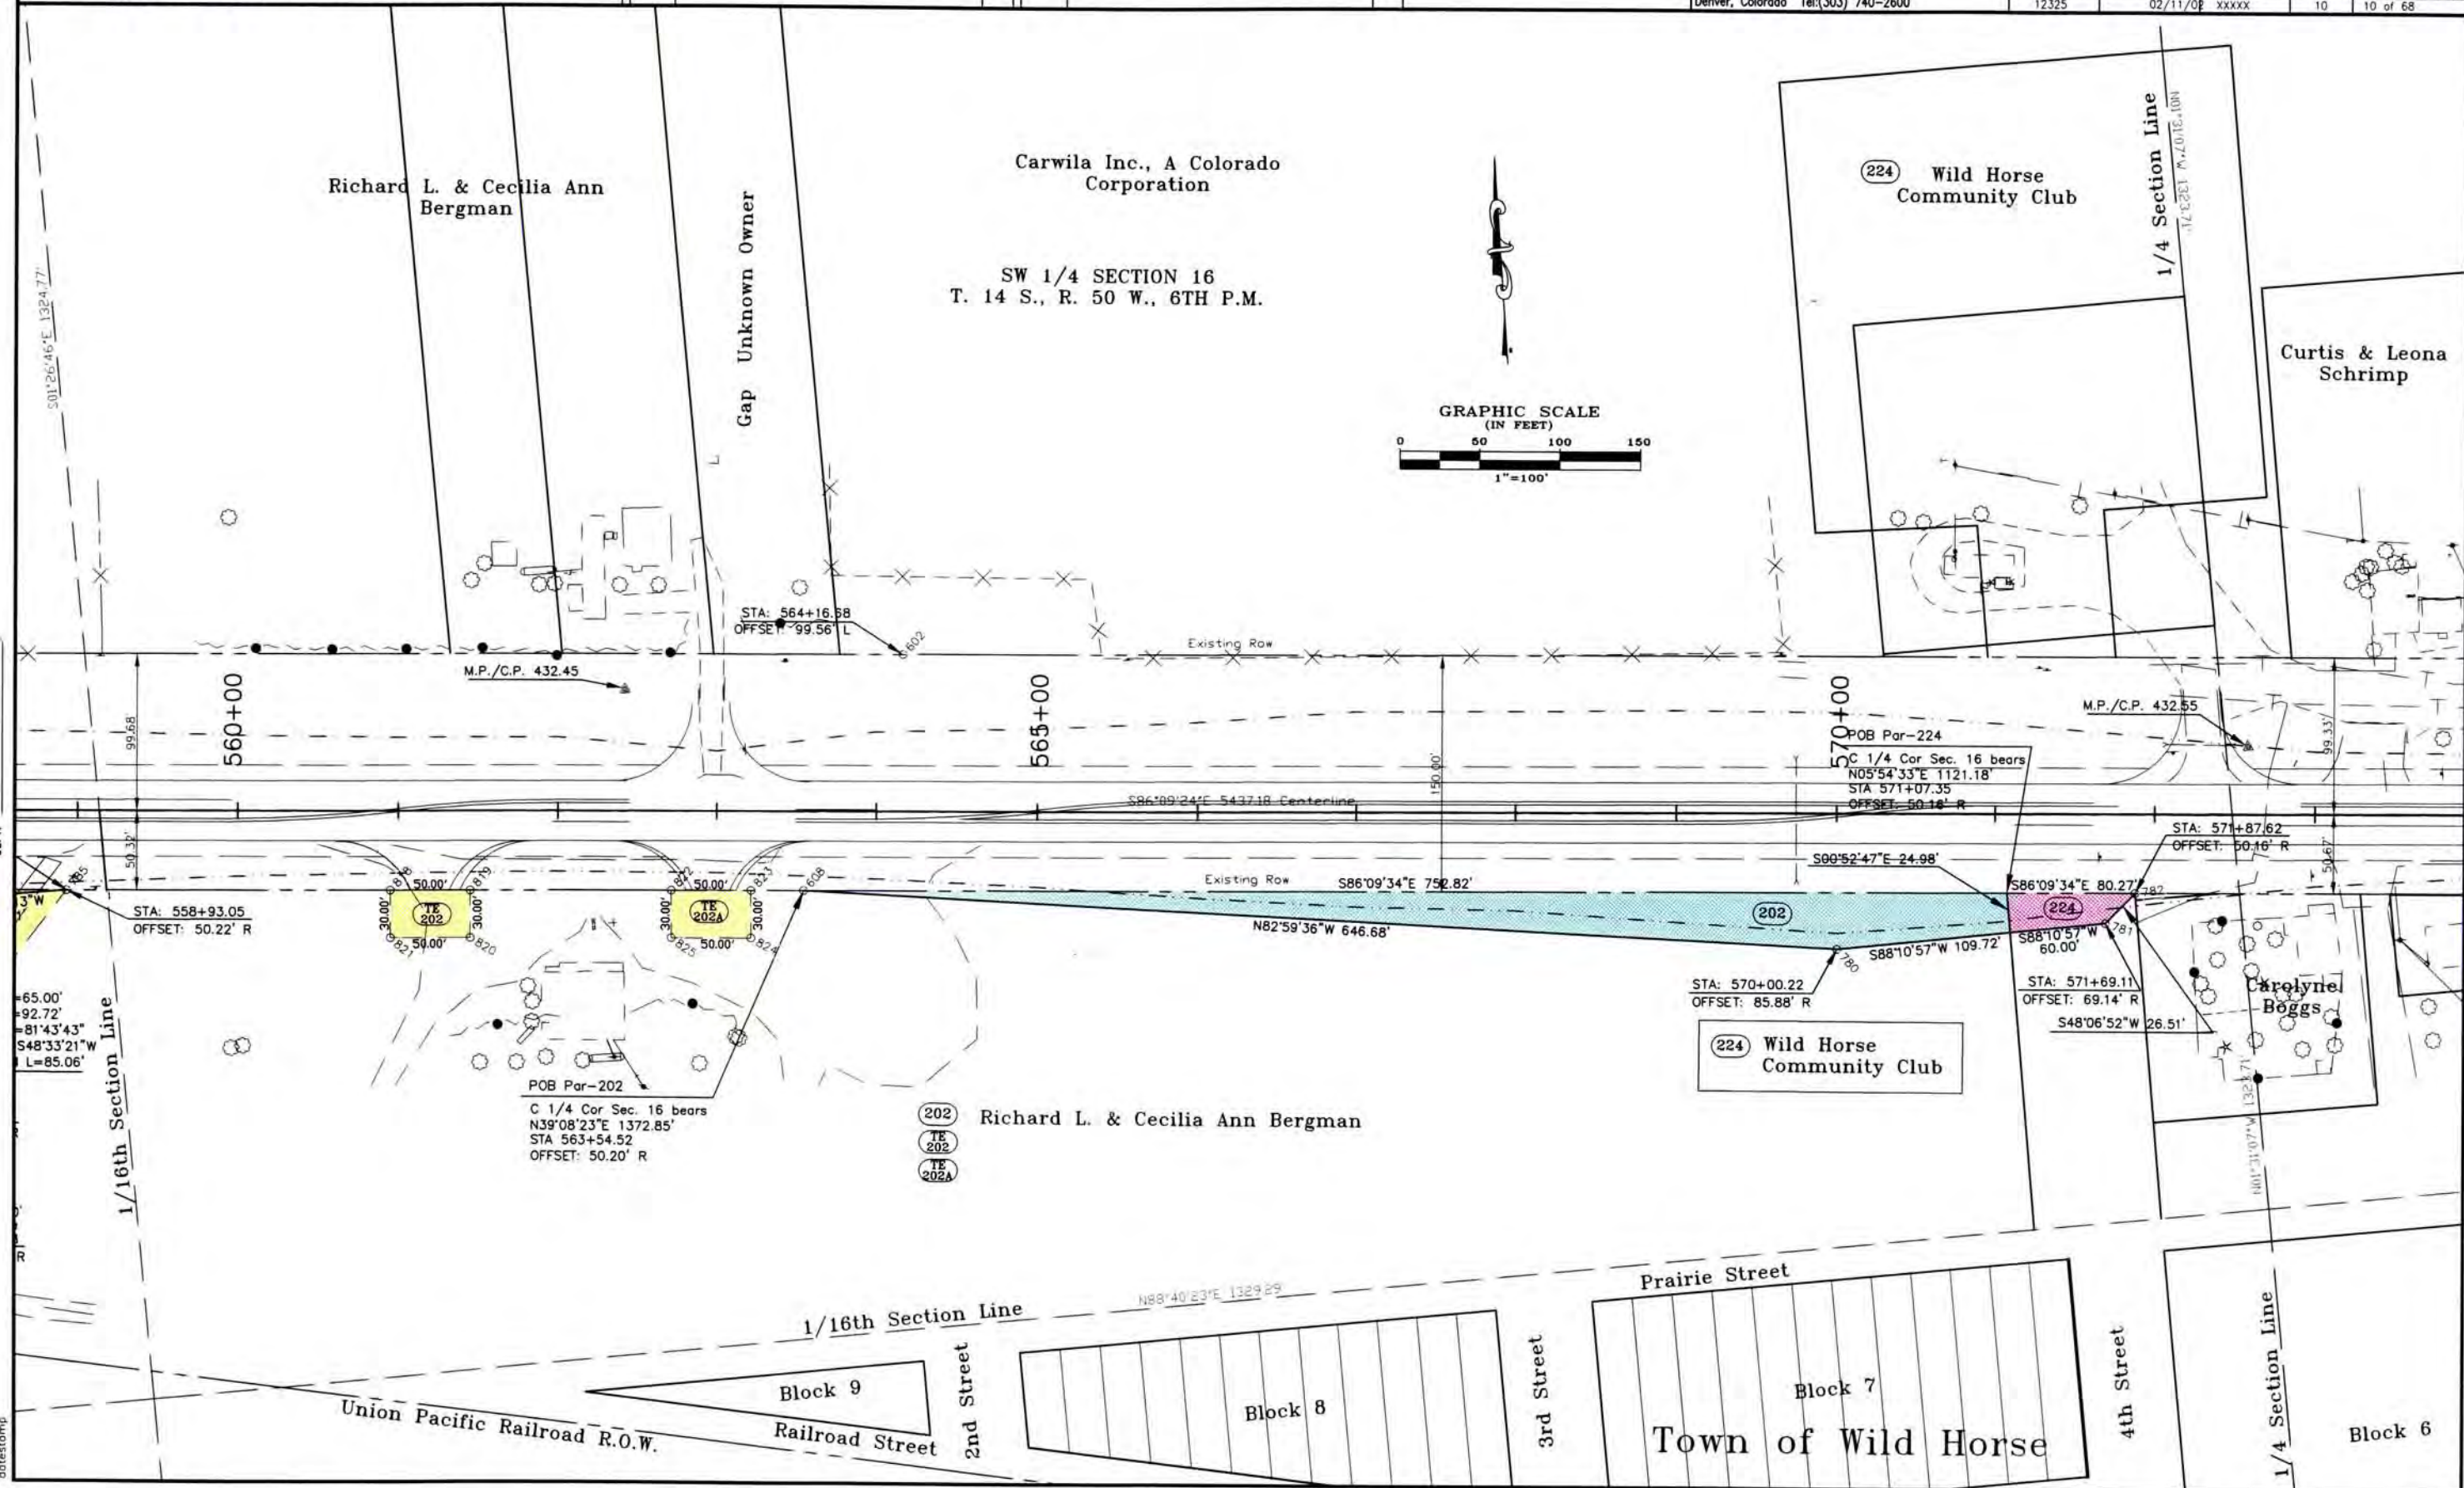

COLORADO DEPARTMENT OF TRANSPORTATION



Region 1
18500 E. Colfax Avenue
Aurora, CO 80011
Phone: (303) 757-9117 FAX: (303) 757-9746

Right of Way Plans Unit: Kevin Williams

Sheet Revisions

Date	Description	Initials
08/27/02	Added TE 209B, TE 209C	JHH

Sheet Revisions

Date	Description	Initials

Computer File Information

CREATION DATE: 9/13/2001 INITIALS: PHK
LAST MODIFICATION DATE: 8/27/02 INITIALS: JHH
FULL PATH: I:\Projects\6844455\Toks_05\Gad\ROW\Plans\Englis
DRAWING FILE NAME: PLAN SHEET
SCALE: 1" = 100' UNITS: English
URS Corporation
Denver, Colorado Tel:(303) 740-2600

Right of Way Plans

PLAN SHEET


Project Number: NH 0405-022 Phase 2

Project Location: Wild Horse to Kit Carson

Project Code	Last Mod. Date	Subst. Sheets	Sheet No.	Total No. of Sheets
12325	02/11/02	XXXXX	11	11 of 68

FILING CERTIFICATION: DEPOSITED THIS 19th DAY OF 2002, AT 10:00 A.M., FOR INFORMATION ONLY IN BOOK OF THE COUNTY LAND SURVEYS/RIGHT OF WAY SURVEYS AT PAGE 1, RECEPTION NUMBER 12325

SIGNED
DEPT.

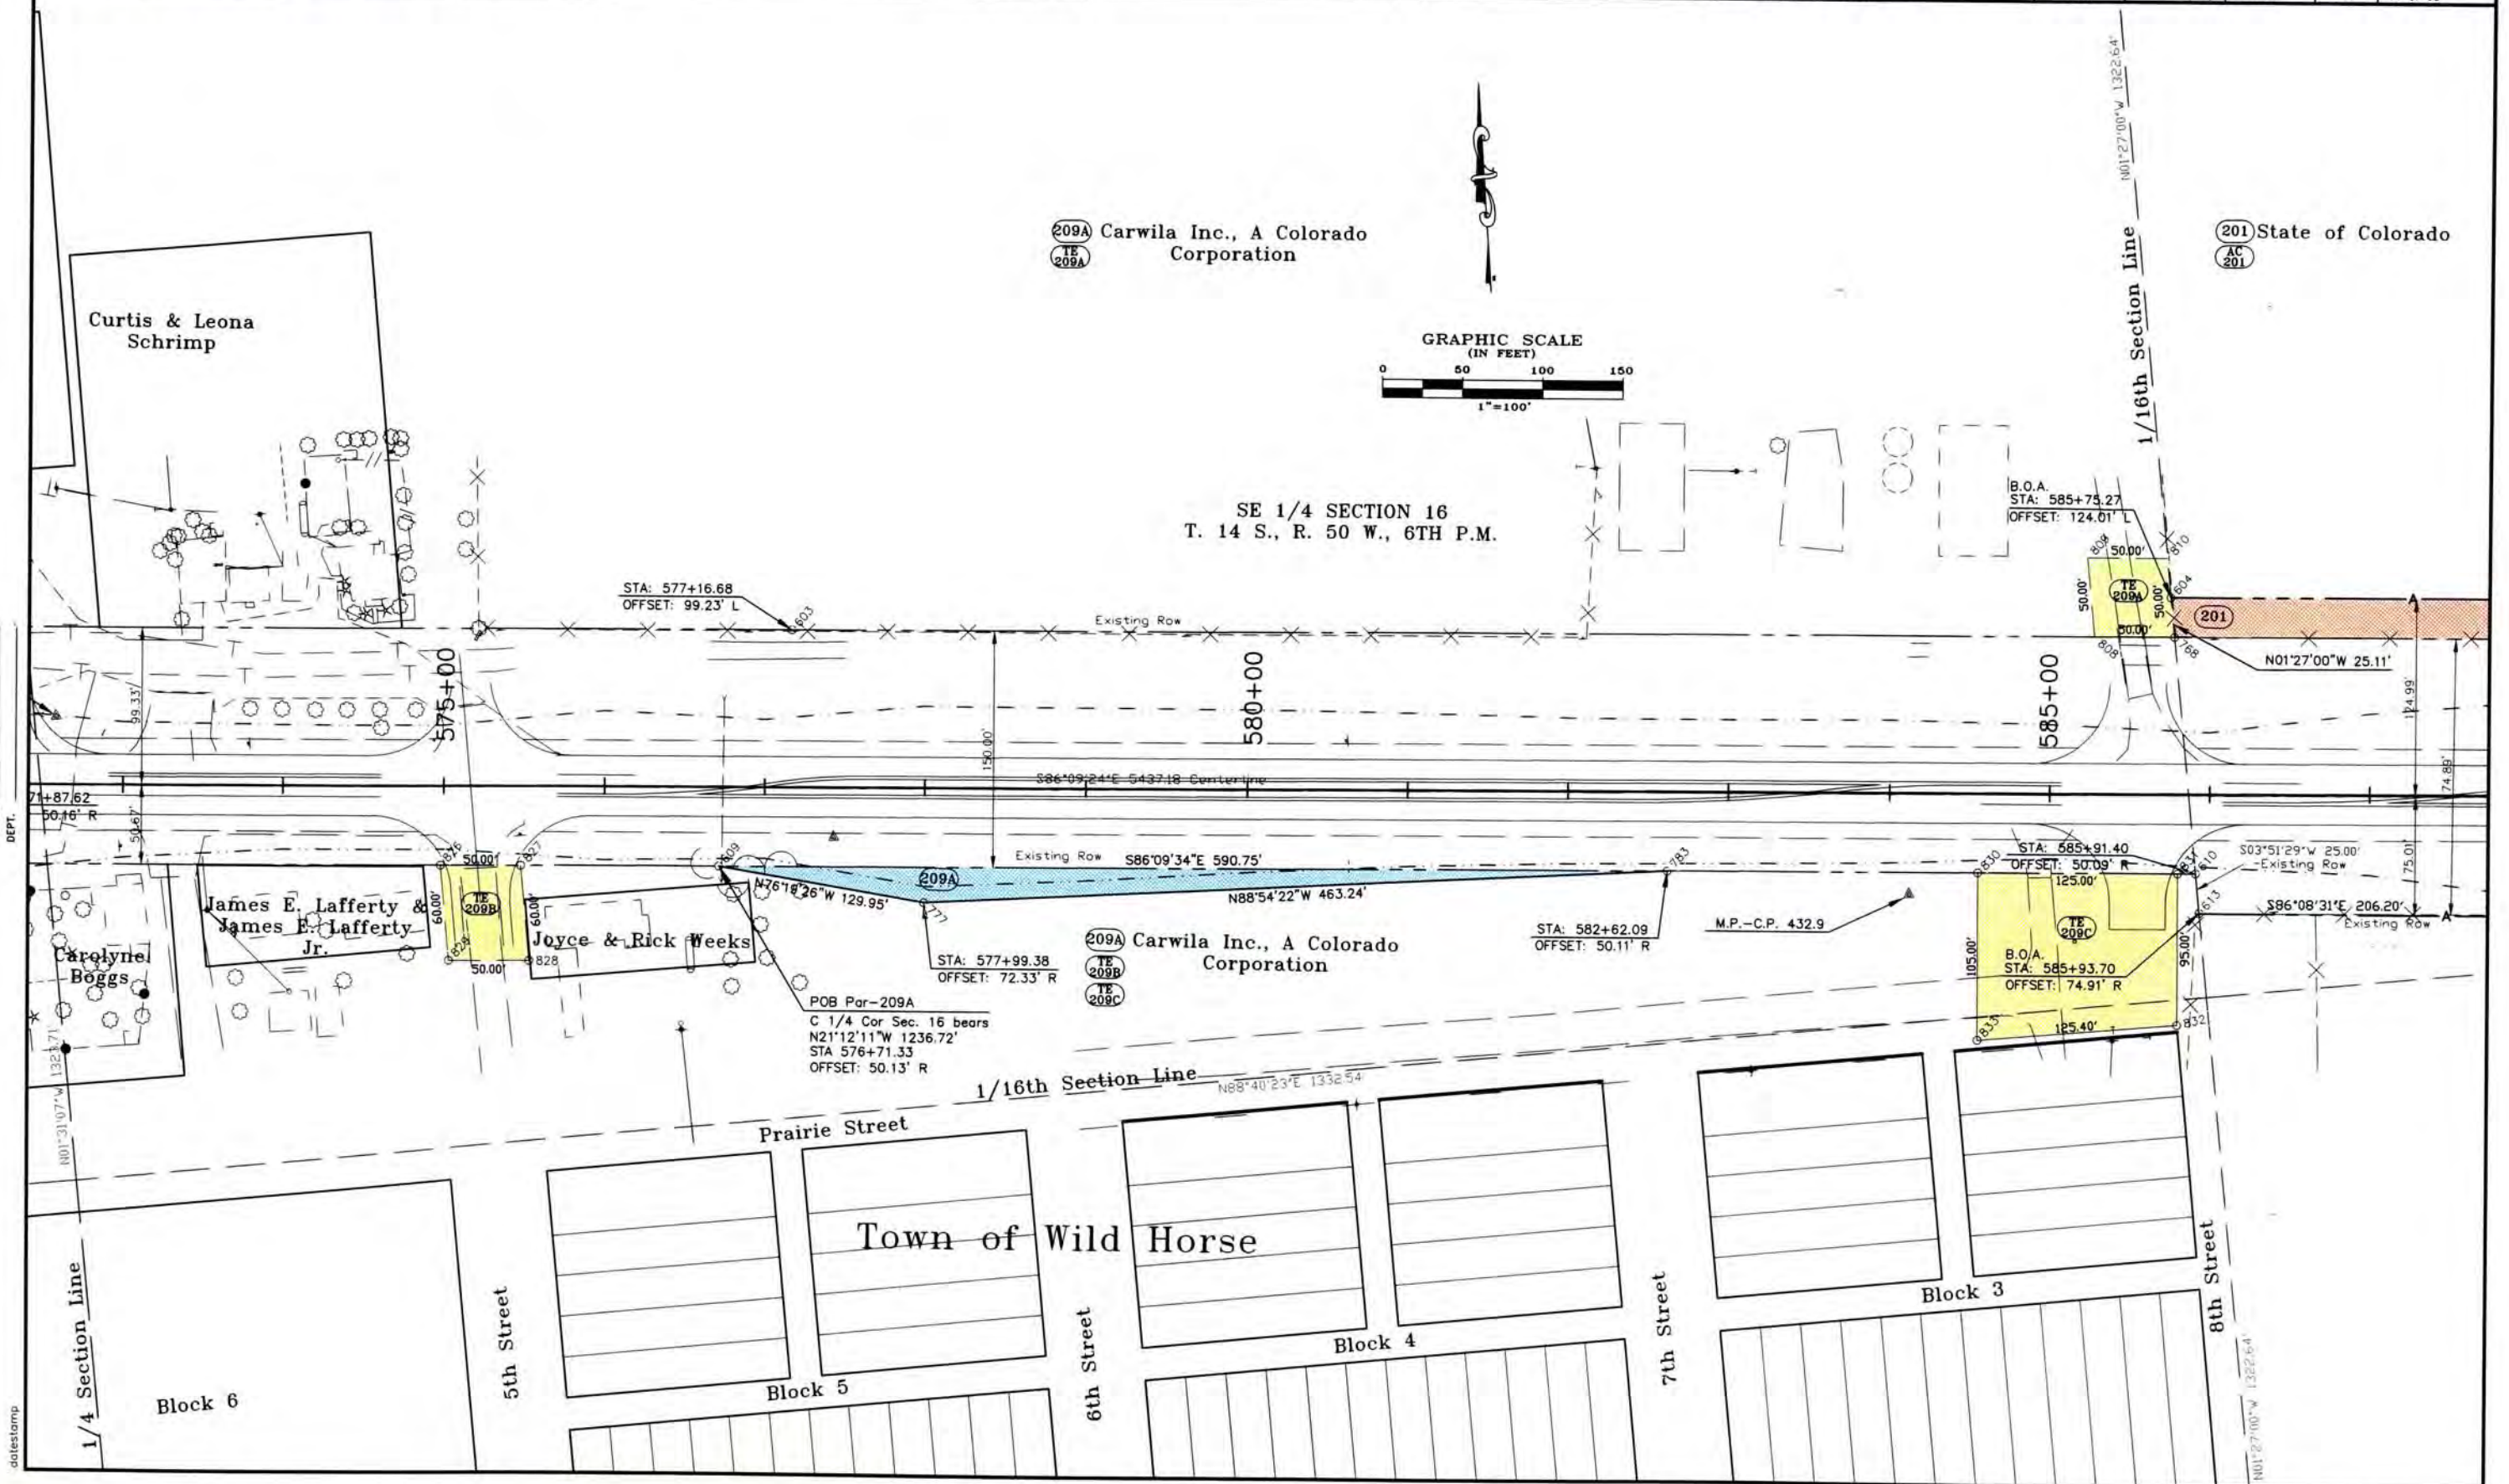

COLORADO DEPARTMENT OF TRANSPORTATION



Region 1
18500 E. Colfax Avenue
Aurora, CO 80011
Phone: (303) 757-9117 FAX: (303) 757-9746

Right of Way Plans Unit: Kevin Williams

Sheet Revisions		
Date	Description	Initials

Sheet Revisions		
Date	Description	Initials

Computer File Information

CREATION DATE: 9/13/2001 INITIALS: PHK
LAST MODIFICATION DATE: 02/11/02 INITIALS: PHK
FULL PATH: L:\Projects\684455\Taka_05\CDOT\ROW\Plans\Englis
DRAWING FILE NAME: PLAN SHEET
SCALE: 1" = 100' UNITS: English
URS Corporation
Denver, Colorado Tel: (303) 740-2600

Right of Way Plans

PLAN SHEET

Project Number: NH 0405-022 Phase 2

Project Location: Wild Horse to Kit Carson

Project Code	Last Mod. Date	Subset Sheets	Sheet No.	Total No. of Sheets
12325	02/11/02	xxxxx	12	12 of 68

(206) Colorado Department of Transportation
TO Cheyenne County
Subject to Transportation Commission Approval

(201) State of Colorado

(201A)

(AC 201)


(AC 201A)

SE 1/4 SECTION 16
T. 14 S., R. 50 W., 6TH P.M.

SW 1/4 SECTION 15
T. 14 S., R. 50 W., 6TH P.M.


(203C) Earl J. & Jessica R. Matschke,
Gene Duvall, as custodian for
Jessica R. Matschke

GRAPHIC SCALE (IN FEET)

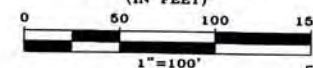

FILE CERTIFICATION:
DEPOSITED THIS _____ DAY OF _____, 19____, AT _____, FOR INFORMATION
ONLY IN BOOK _____ OF THE COUNTY LAND SURVEYS/RIGHT OF WAY
SURVEYS AT PAGE _____, RECEPTION NUMBER _____

SIGNED
DEPT.

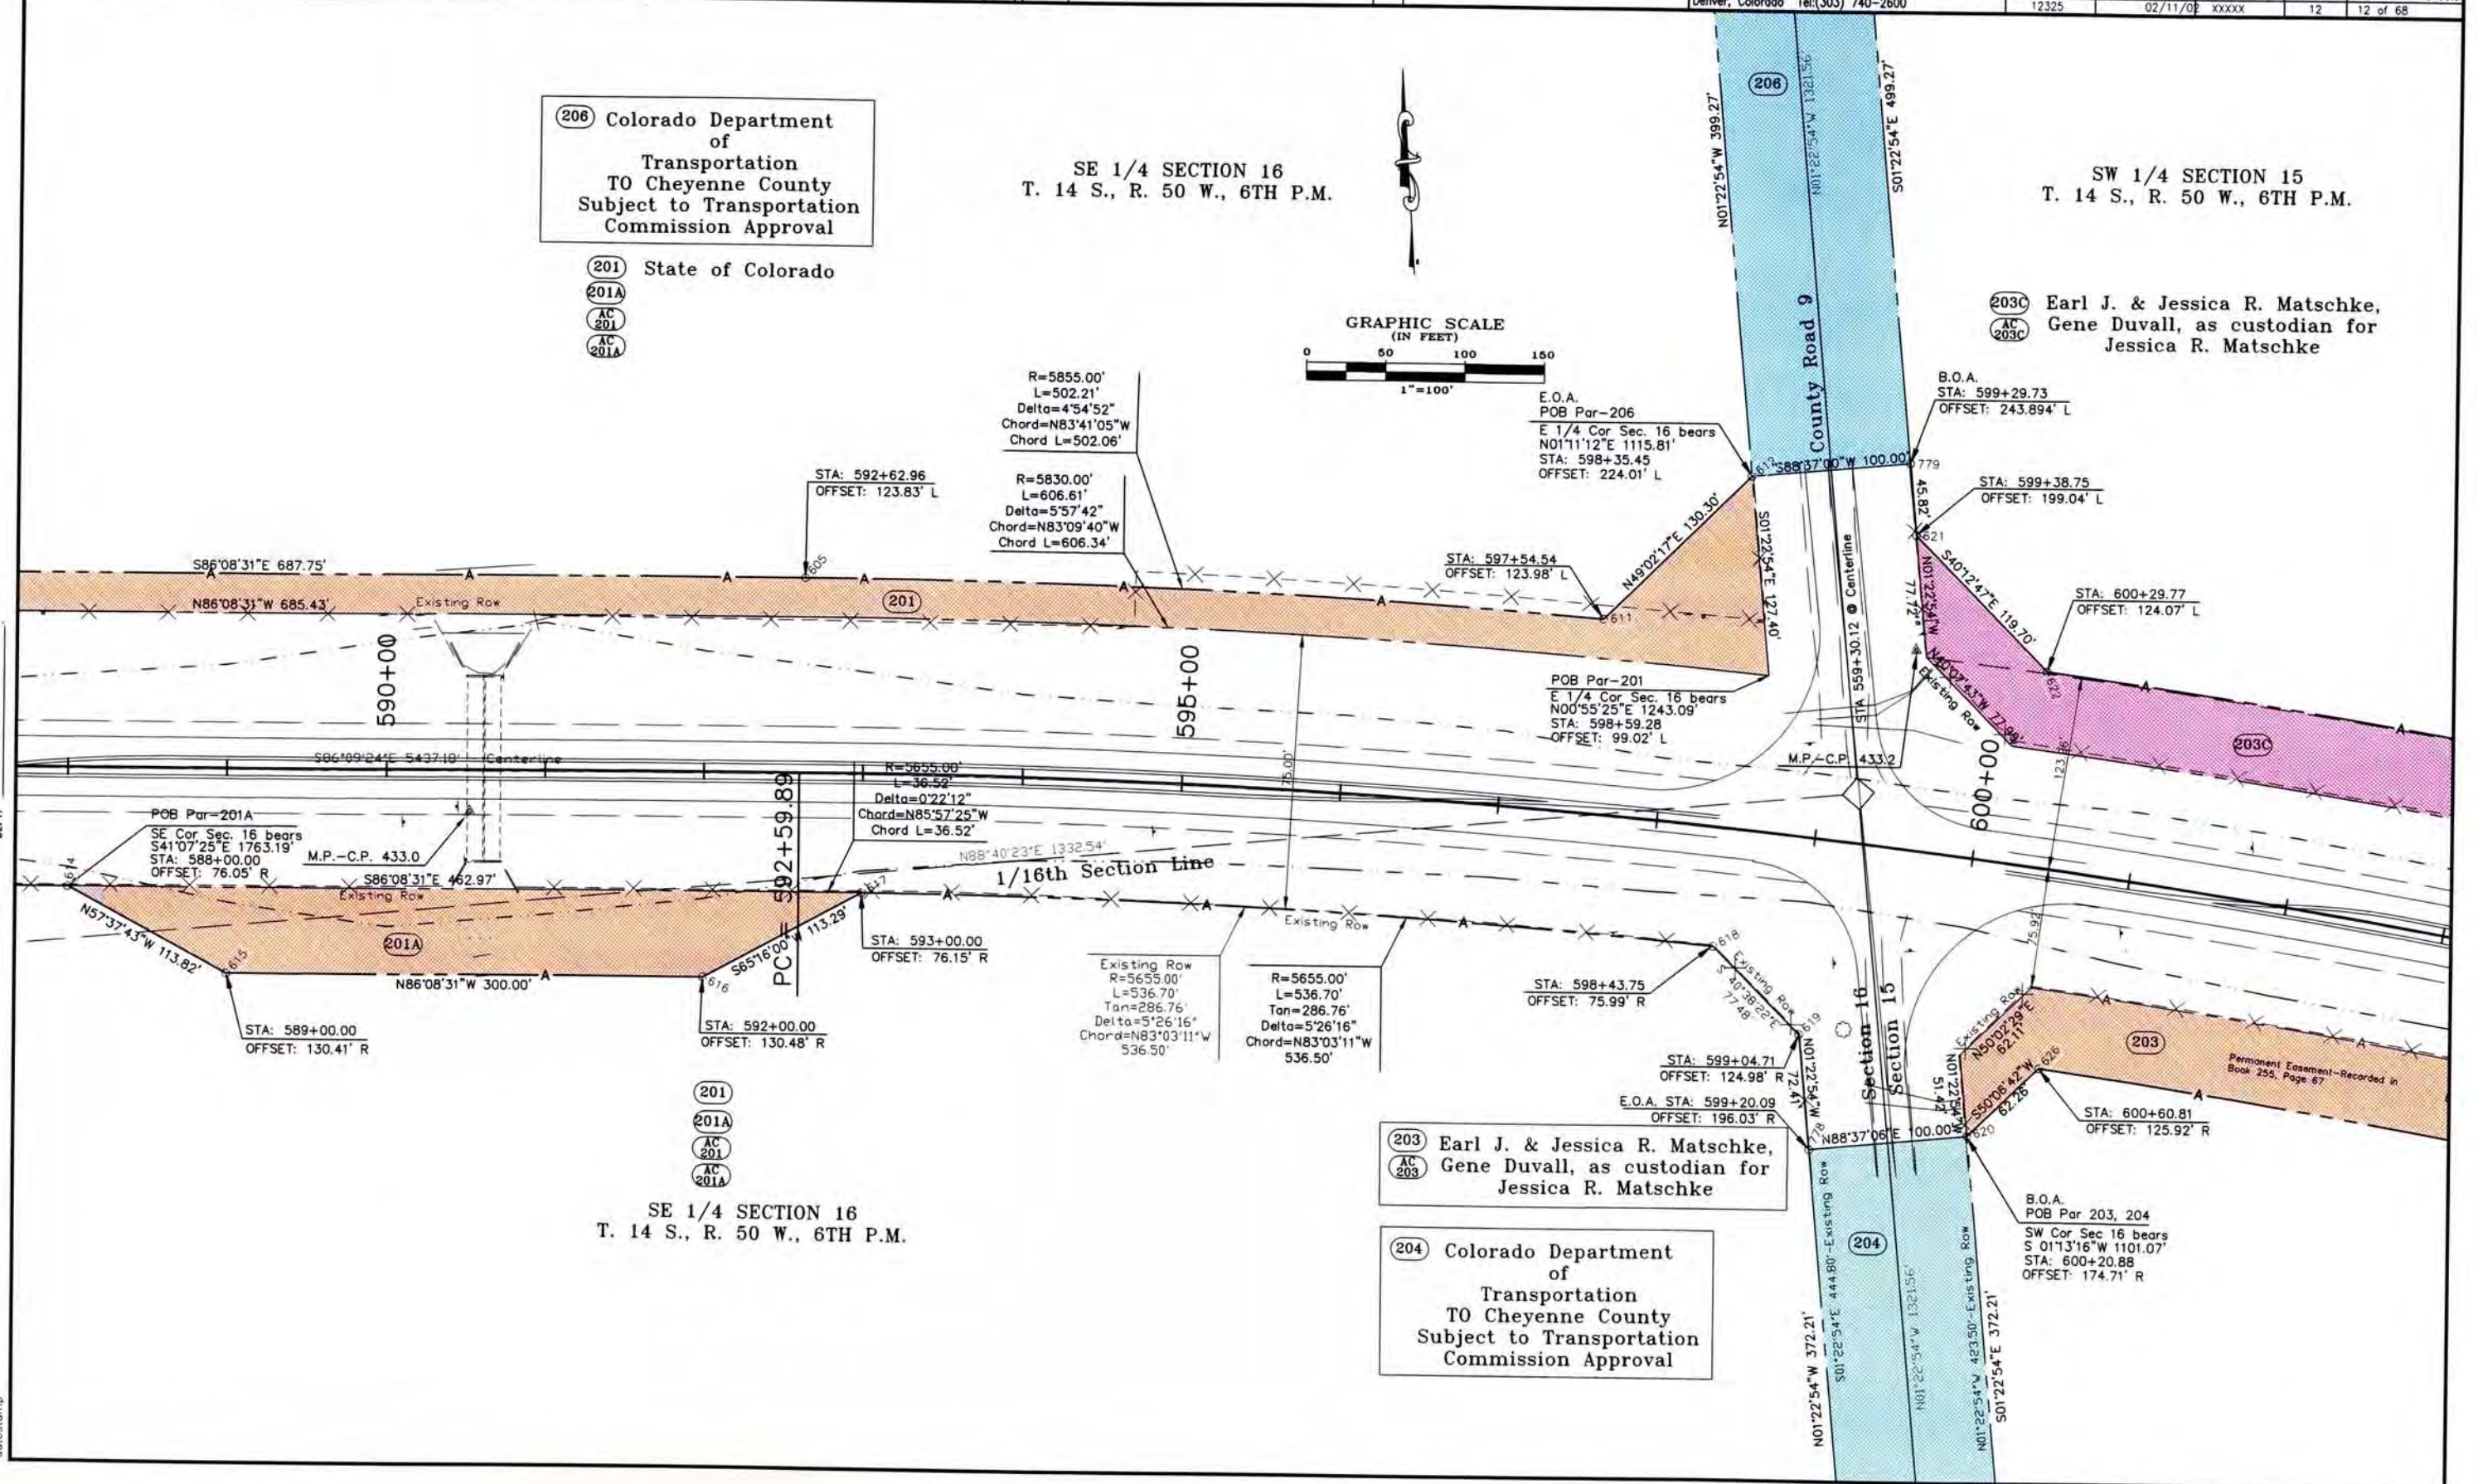

SE 1/4 SECTION 16
T. 14 S., R. 50 W., 6TH P.M.

(203) Earl J. & Jessica R. Matschke,
Gene Duvall, as custodian for
Jessica R. Matschke

(204) Colorado Department of
Transportation
TO Cheyenne County
Subject to Transportation Commission Approval

B.O.A.
POB Par 203, 204
SW Cor Sec 16 bears
S 01°13'16"W 1101.07'
STA: 600+20.88
OFFSET: 174.71' R

date stamp

COLORADO DEPARTMENT OF TRANSPORTATION



Region 1
18500 E. Colfax Avenue
Aurora, CO 80011
Phone: (303) 757-9117 FAX: (303) 757-9746

Right of Way Plans Unit: Kevin Williams

Sheet Revisions

Date	Description	Initials

Sheet Revisions

Date	Description	Initials

Computer File Information

CREATION DATE: 9/13/2001 INITIALS: PHK
LAST MODIFICATION DATE: 02/11/02 INITIALS: PHK
FULL PATH: I:\Projects\6844455\Task_05\Cad\ROW\Plans\Englis
DRAWING FILE NAME: PLAN SHEET
SCALE: 1" = 100' UNITS: English
URS Corporation
Denver, Colorado Tel: (303) 740-2600

Right of Way Plans


PLAN SHEET

Project Number: NH 0405-022 Phase 2
Project Location: Wild Horse to Kit Carson
Project Code: 12325 Last Mod. Date: 02/11/02 Subset Sheets: XXXXX Sheet No.: 12A Total No. of Sheets: 12A of 68

(206) Colorado Department
of
Transportation
TO Cheyenne County
Subject to Transportation
Commission Approval


SE 1/4 SECTION 16
T. 14 S., R. 50 W., 6TH P.M.

SW 1/4 SECTION 15
T. 14 S., R. 50 W., 6TH P.M.

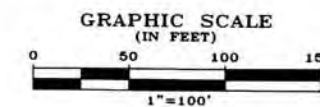

(203C) Earl J. & Jessica R. Matschke,
(AC) Gene Duvall, as custodian for
(203C) Jessica R. Matschke

(201) State of Colorado
(AC) 201

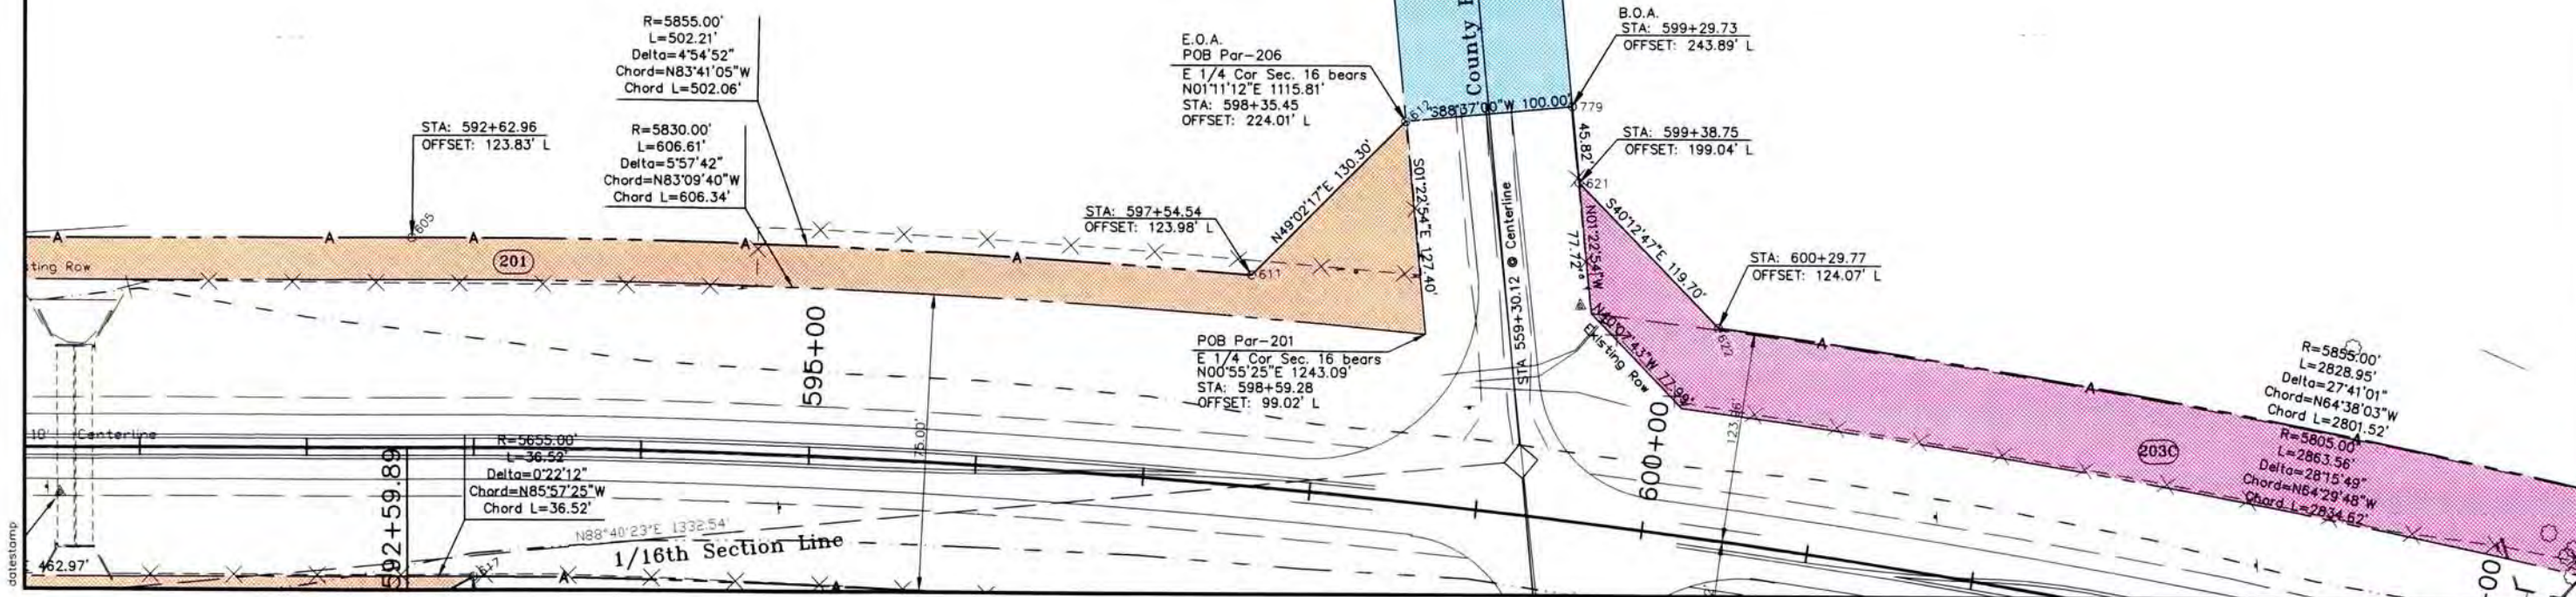

FILING CERTIFICATION: DAY OF MONTH, YEAR, AT LOCATION, FOR INFORMATION
DEPOSITED THIS DAY OF THE COUNTY LAND SURVEYS/RIGHT OF WAY
ONLY IN BOOK OF THE COUNTY LAND SURVEYS/RIGHT OF WAY
SURVEYS AT PAGE RECEPTION NUMBER

SIGNED
DEPT.

COLORADO DEPARTMENT OF TRANSPORTATION



Region 1
18500 E. Colfax Avenue
Aurora, CO 80011
Phone: (303) 757-9117 FAX: (303) 757-9746

Right of Way Plans Unit: Kevin Williams

Sheet Revisions

Date	Description	Initials

Sheet Revisions

Date	Description	Initials

Computer File Information

CREATION DATE: 9/13/2001 INITIALS: PHK
LAST MODIFICATION DATE: 02/11/02 INITIALS: PHK
FULL PATH: I:\Projects\6844455\Task_05\Cad\ROW\Plans\Englis
DRAWING FILE NAME: PLAN SHEET
SCALE: 1" = 100' UNITS: English
URS Corporation
Denver, Colorado Tel:(303) 740-2600

Right of Way Plans

PLAN SHEET

Project Number: NH 0405-022 Phase 2

Project Location: Wild Horse to Kit Carson

Project Code	Last Mod. Date	Subst Sheets	Sheet No.	Total No. of Sheets
12325	02/11/02	xxxxx	12B	12B of 68

(203C) Earl J. & Jessica R. Matschke,
(AC) Gene Duvall, as custodian for
(203C) Jessica R. Matschke

(203) Earl J. & Jessica R. Matschke,
(AC) Gene Duvall, as custodian for
(203) Jessica R. Matschke

(204) Colorado Department
of
Transportation
TO Cheyenne County
Subject to Transportation
Commission Approval

SW 1/4 SECTION 15
T. 14 S., R. 50 W., 6TH P.M.

SE 1/4 SECTION 16
T. 14 S., R. 50 W., 6TH P.M.

(201) State of Colorado

(201A)



(AC)

(201A)

FILING CERTIFICATION: DEPOSITED THIS DAY OF 19 AT M., FOR INFORMATION
ONLY IN BOOK OF THE COUNTY LAND SURVEYS/RIGHT OF WAY
SURVEYS AT PAGE RECEPTION NUMBER

SIGNED
DEPT.

GRAPHIC SCALE
(IN FEET)

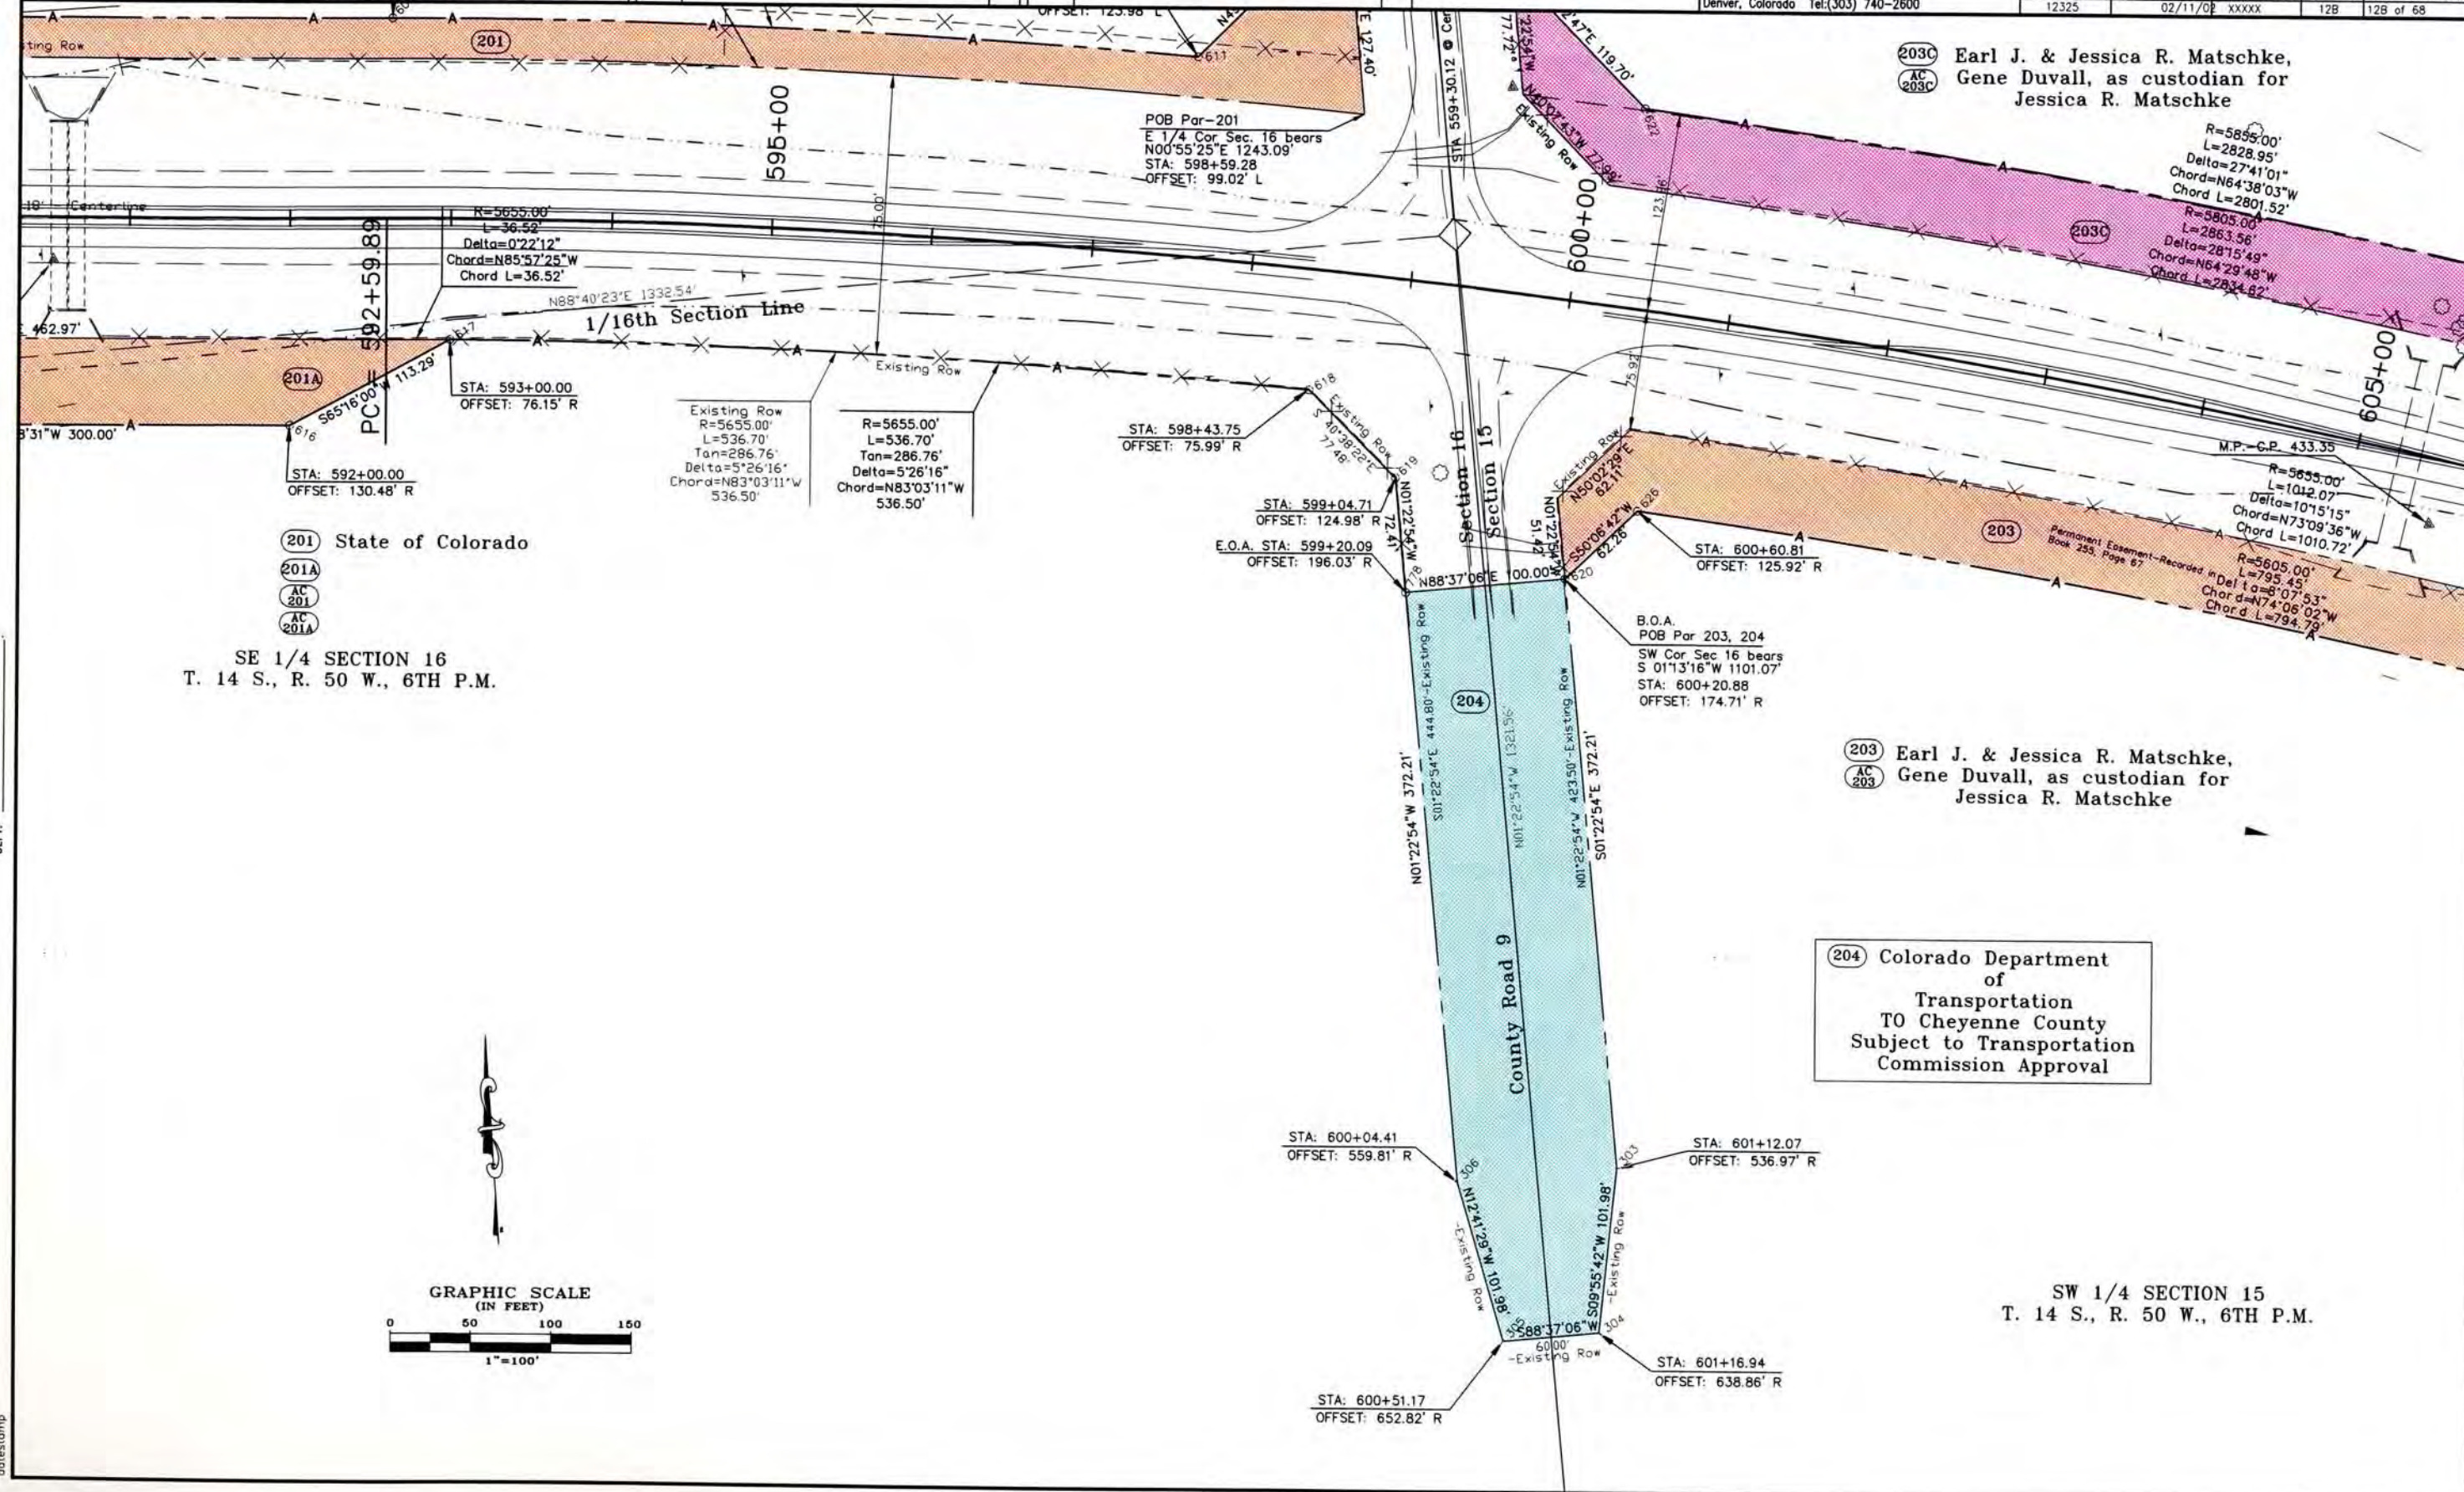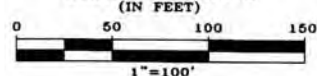

COLORADO DEPARTMENT OF TRANSPORTATION




Region 1
18500 E. Colfax Avenue
Aurora, CO 80011
Phone: (303) 757-9117 FAX: (303) 757-9746

Right of Way Plans Unit: Kevin Williams


Sheet Revisions			Sheet Revisions		
Date	Description	Initials	Date	Description	Initials

Computer File Information		Right of Way Plans			
CREATION DATE: 9/13/2001 INITIALS: PHK		PLAN SHEET			
LAST MODIFICATION DATE: 02/11/02 INITIALS: PHK		Project Number: NH 0405-022 Phase 2			
FULL PATH: I:\Projects\6844455\Taka_05\Cad\ROW\Plans\Englis		Project Location: Wild Horse to Kit Carson			
DRAWING FILE NAME: PLAN SHEET		Project Code: 12325			
SCALE: 1" = 100' UNITS: English		Last Mod. Date: 02/11/02			
URS Corporation		Subset Sheets: XXXXX			
Denver, Colorado Tel:(303) 740-2600		Sheet No. 13			
		Total No. of Sheets: 13 of 68			

203C Earl J. & Jessica R. Matschke,
AC Gene Duvall, as custodian for
203C Jessica R. Matschke

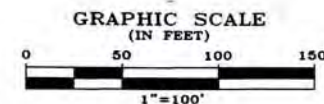

FILING CERTIFICATION: DAY OF MONTH, YEAR, FOR INFORMATION
DEPOSITED THIS OF THE COUNTY LAND SURVEYS/RIGHT OF WAY
SURVEYS AT PAGE RECEPTION NUMBER
SIGNED DEPT.

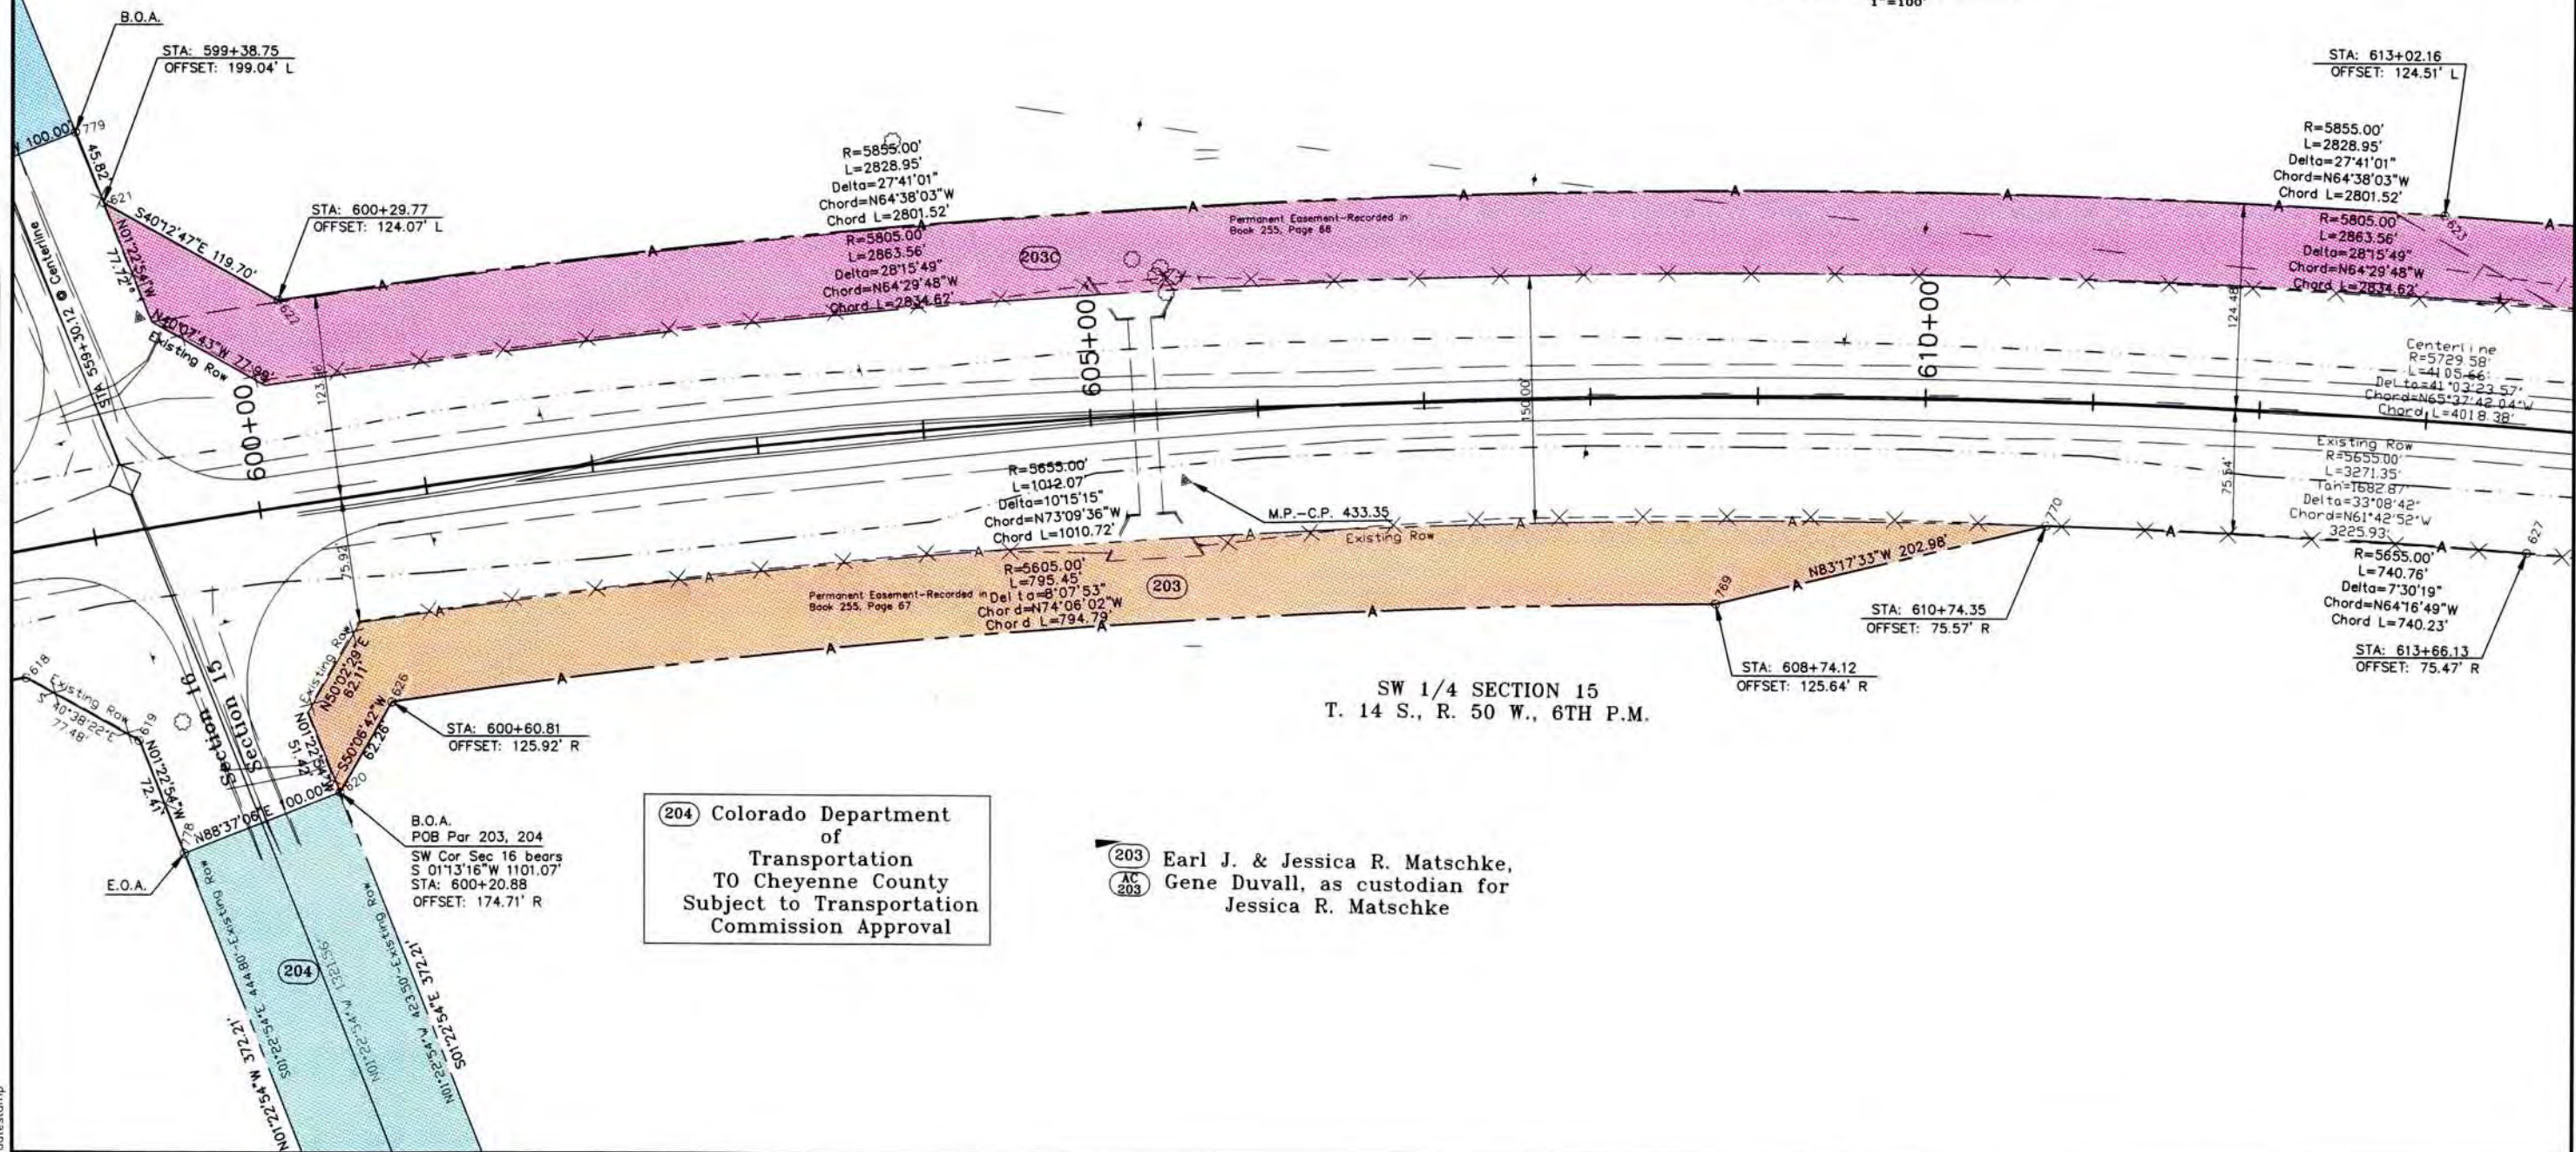

204 Colorado Department
of
Transportation
TO Cheyenne County
Subject to Transportation
Commission Approval

203 Earl J. & Jessica R. Matschke,
AC Gene Duvall, as custodian for
203 Jessica R. Matschke

COLORADO DEPARTMENT OF TRANSPORTATION



Region 1
18500 E. Colfax Avenue
Aurora, CO 80011
Phone: (303) 757-9117 FAX: (303) 757-9746


Right of Way Plans Unit: Kevin Williams

Sheet Revisions			Sheet Revisions		
Date	Description	Initials	Date	Description	Initials

Computer File Information		Right of Way Plans			
CREATION DATE: 9/13/2001		PLAN SHEET			
LAST MODIFICATION DATE: 02/11/02		Project Number: NH 0405-022 Phase 2			
FULL PATH: L:\Projects\6844455\Taka_05\Cad\ROW\Plans\Englis		Project Location: Wild Horse to Kit Carson			
DRAWING FILE NAME: PLAN SHEET		Project Code: 12325			
SCALE: 1" = 100' UNITS: English		Last Mod. Date: 02/11/02			
URS Corporation		Subset Sheets: XXXXX			
Denver, Colorado Tel:(303) 740-2600		Sheet No. 14			
		Total No. of Sheets: 14 of 68			


SW 1/4 SECTION 15
T. 14 S., R. 50 W., 6TH P.M.

203C Earl J. & Jessica R. Matschke,
Gene Duvall, as custodian for
Jessica R. Matschke

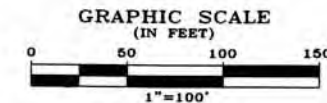

FILING CERTIFICATION: DEPOSITED THIS DAY OF 19 AT M., FOR INFORMATION ONLY IN BOOK OF THE COUNTY LAND SURVEYS/RIGHT OF WAY SURVEYS AT PAGE RECEPTION NUMBER

SIGNED DEPT.

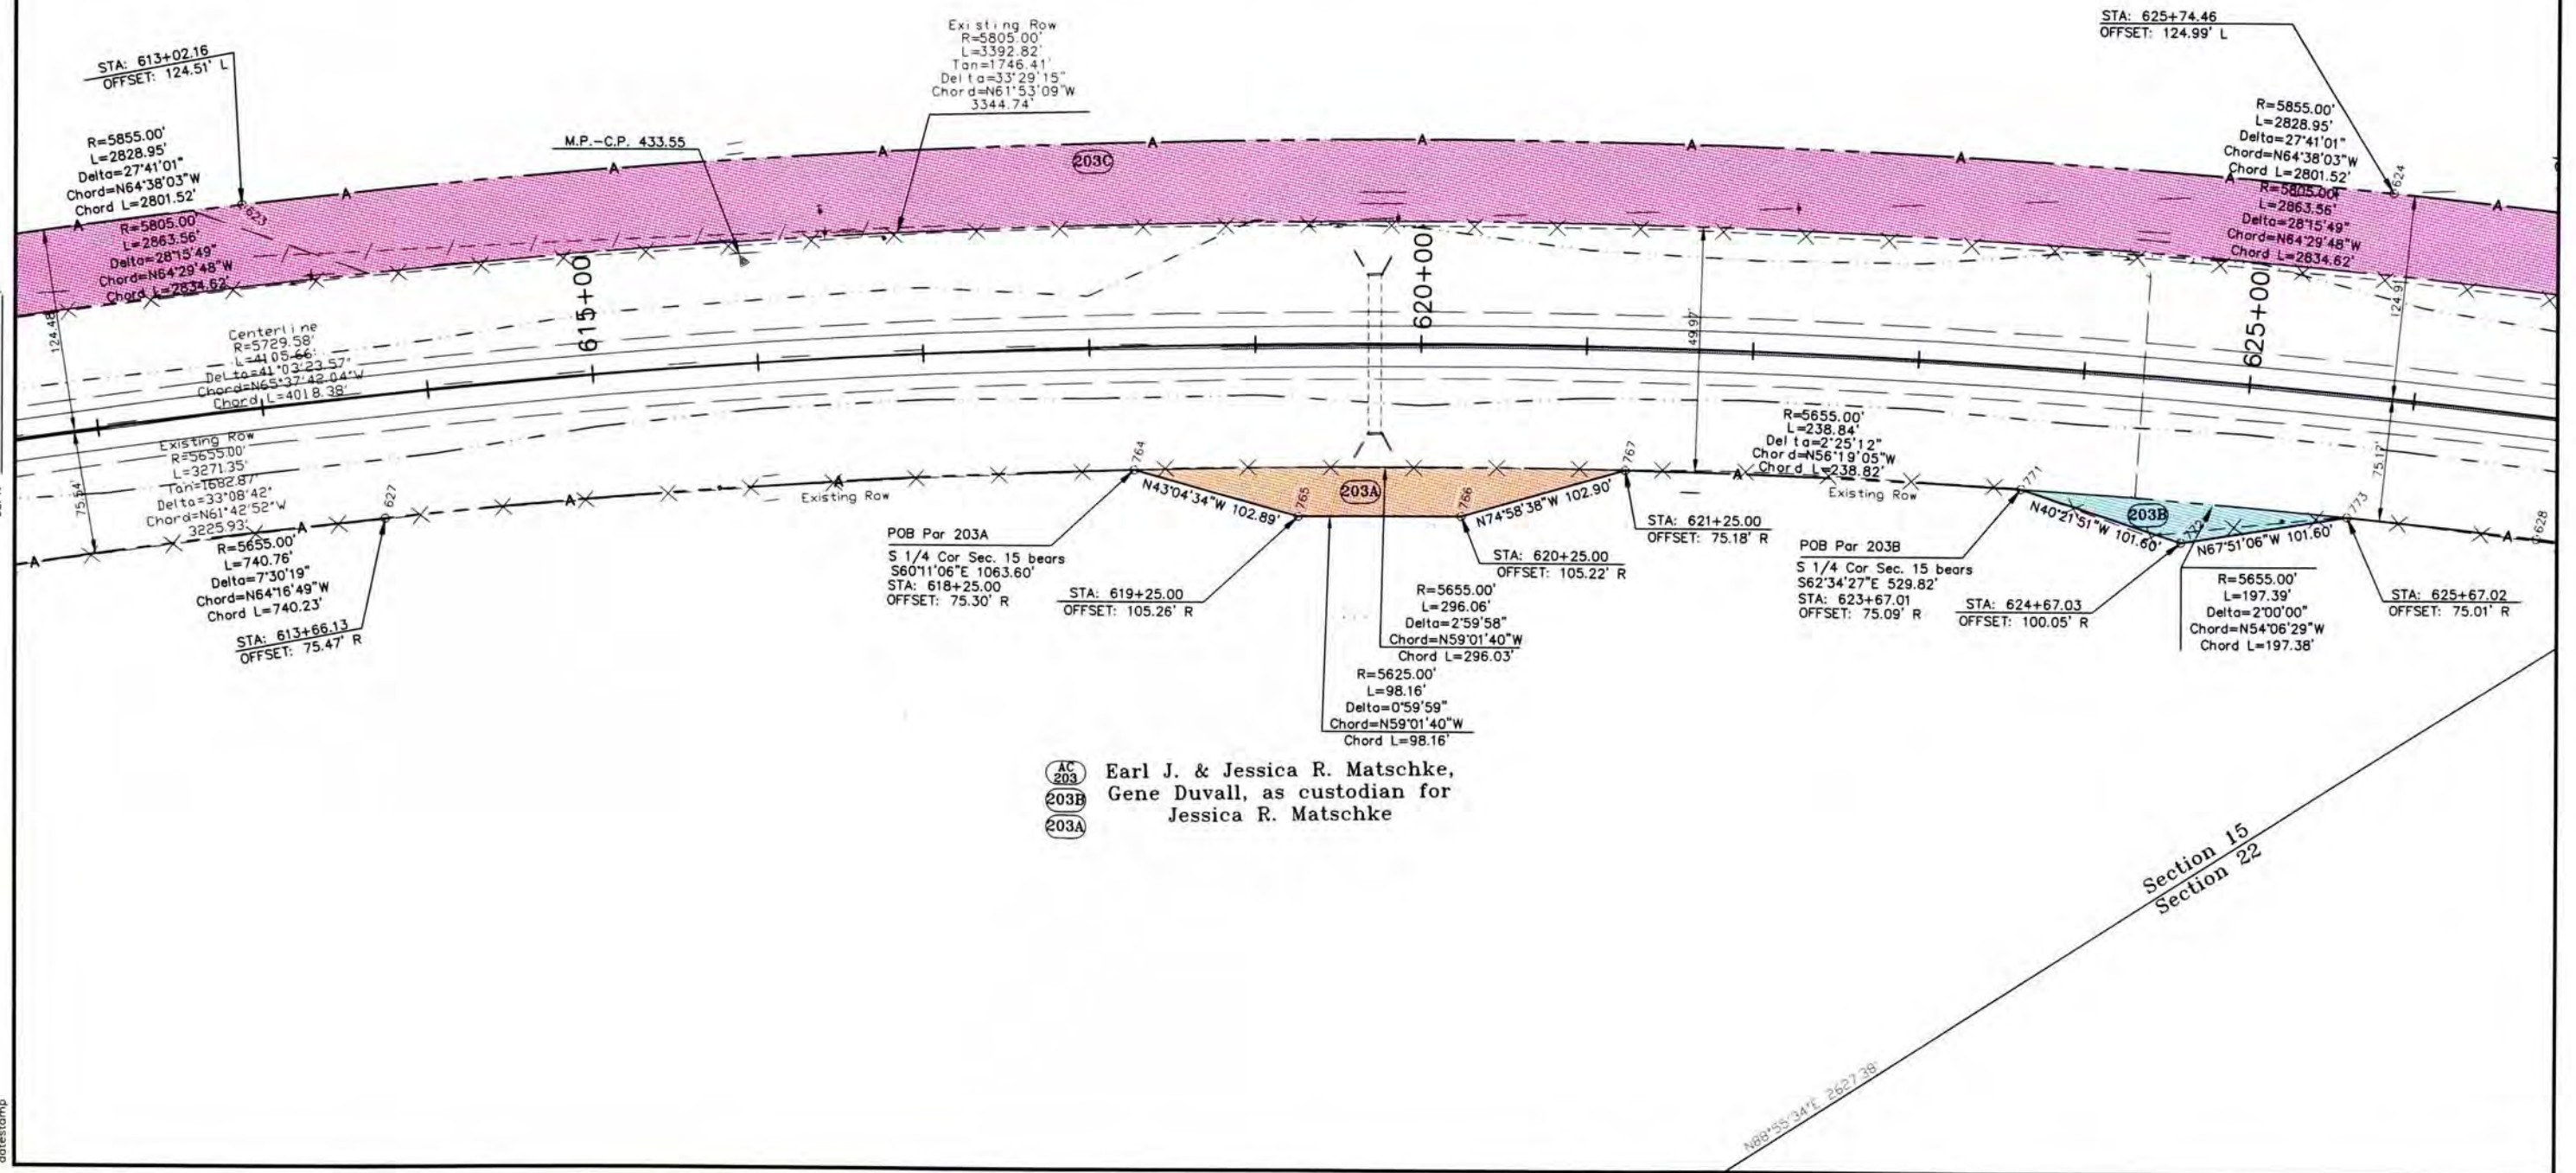

203B Earl J. & Jessica R. Matschke,
Gene Duvall, as custodian for
Jessica R. Matschke

203A




Region 1
18500 E. Colfax Avenue
Aurora, CO 80011
Phone: (303) 757-9117 FAX: (303) 757-9746

Right of Way Plans Unit: Kevin Williams

[illegible]

Computer File Information		Right of Way Plans				
CREATION DATE: 9/13/2001	INITIALS: PHK	PLAN SHEET				
LAST MODIFICATION DATE: 02/11/02	INITIALS: PHK					
FULL PATH: I:\Projects\6844455\Tols_05\Cad\ROW\Plans\English						
DRAWING FILE NAME: PLAN SHEET		Project Number:		NH 0405-022 Phase 2		
SCALE: 1" = 100' UNITS: English		Project Location:		Wild Horse to Kit Carson		
		Project Code:	Last Mod. Date	Subset Sheets	Sheet No.	Total No. of Sheets
		12325	02/11/02	xxxxxx	15	15 of 68

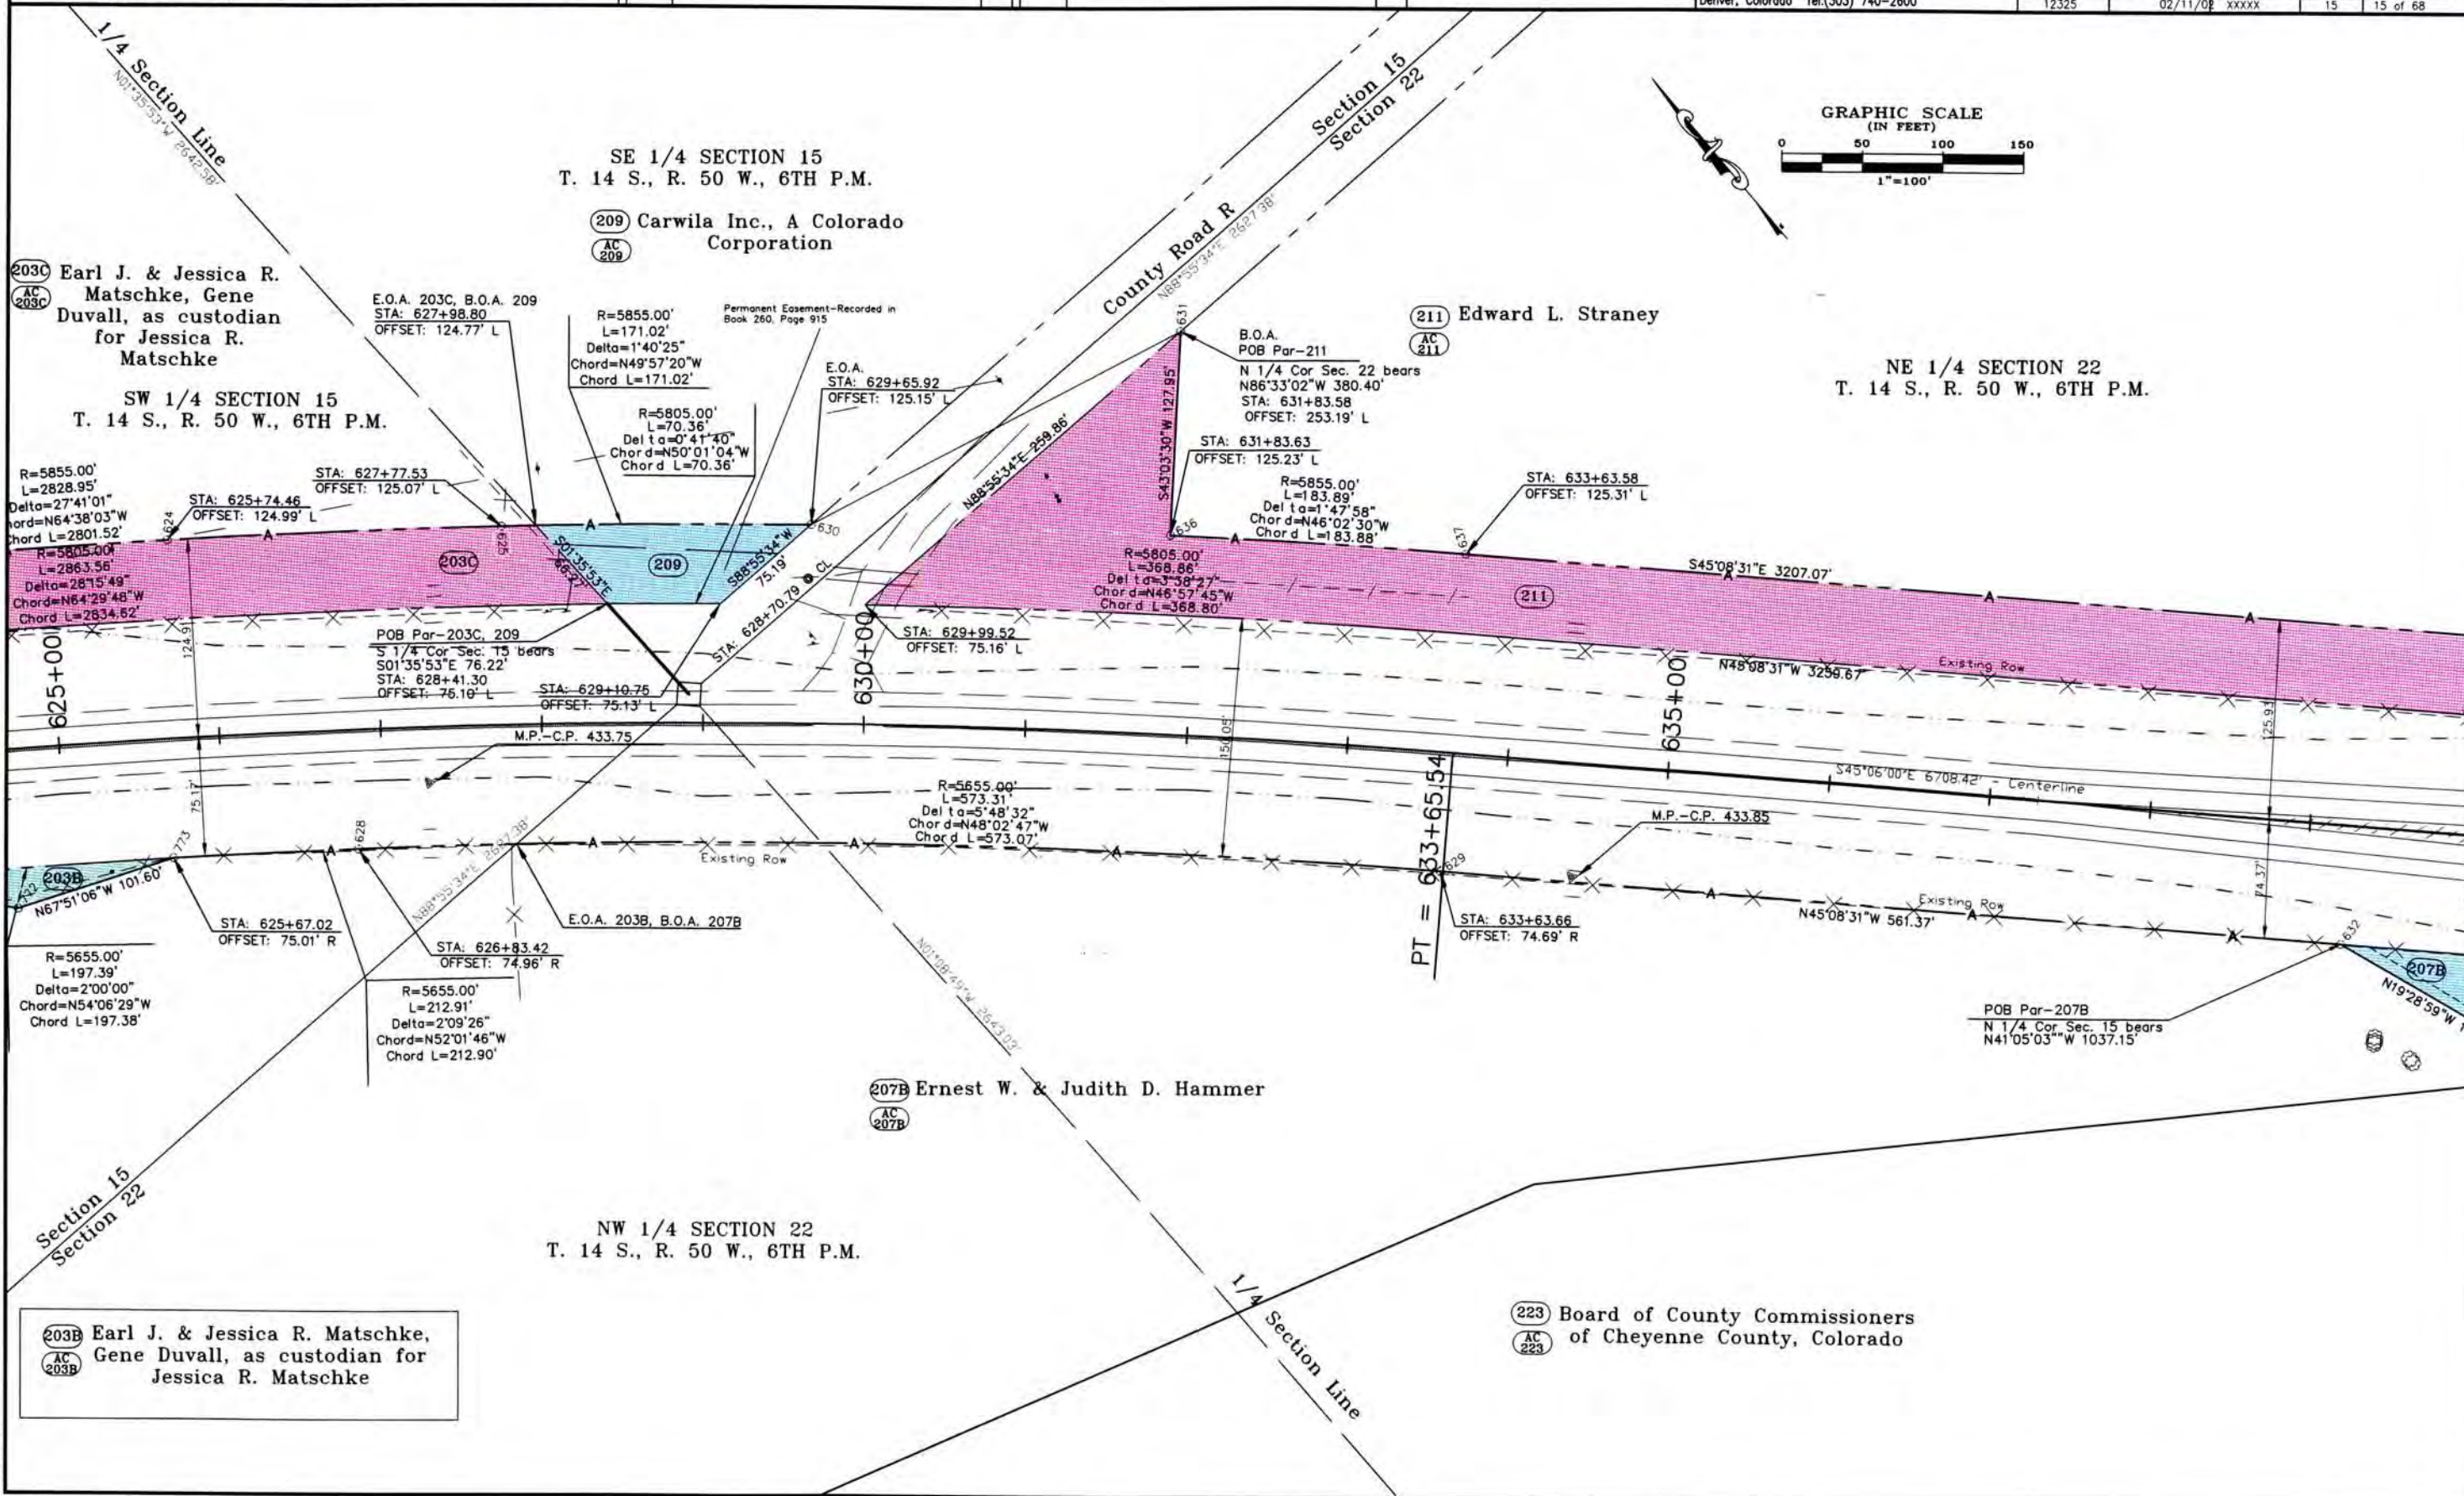




Region 1
18500 E. Colfax Avenue
Aurora, CO 80011
Phone: (303) 757-9117 FAX: (303) 757-9746


Right of Way Plans Unit: Kevin Williams

[illegible]

Computer File Information		Right of Way Plans				
CREATION DATE: 9/13/2001		INITIALS: PHK				
LAST MODIFICATION DATE: 02/11/02		INITIALS: PHK				
FULL PATH: E:\Projects\6844435\Tolks_05\Cad\ROW\Plans\English		Project Number: NH 0405--022 Phase 2				
DRAWING FILE NAME: PLAN SHEET		Project Location: Wild Horse to Kit Carson				
SCALE: 1" = 100' UNITS: English		Project Code: Last Mod. Date Subset Sheets Sheet No. Total No. of Sheets				
 URS Corporation Denver, Colorado Tel: (303) 740-2600						

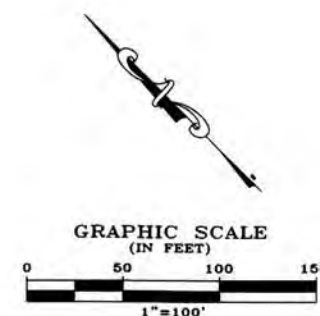

(211) Edward L. Straney
(AC 211)

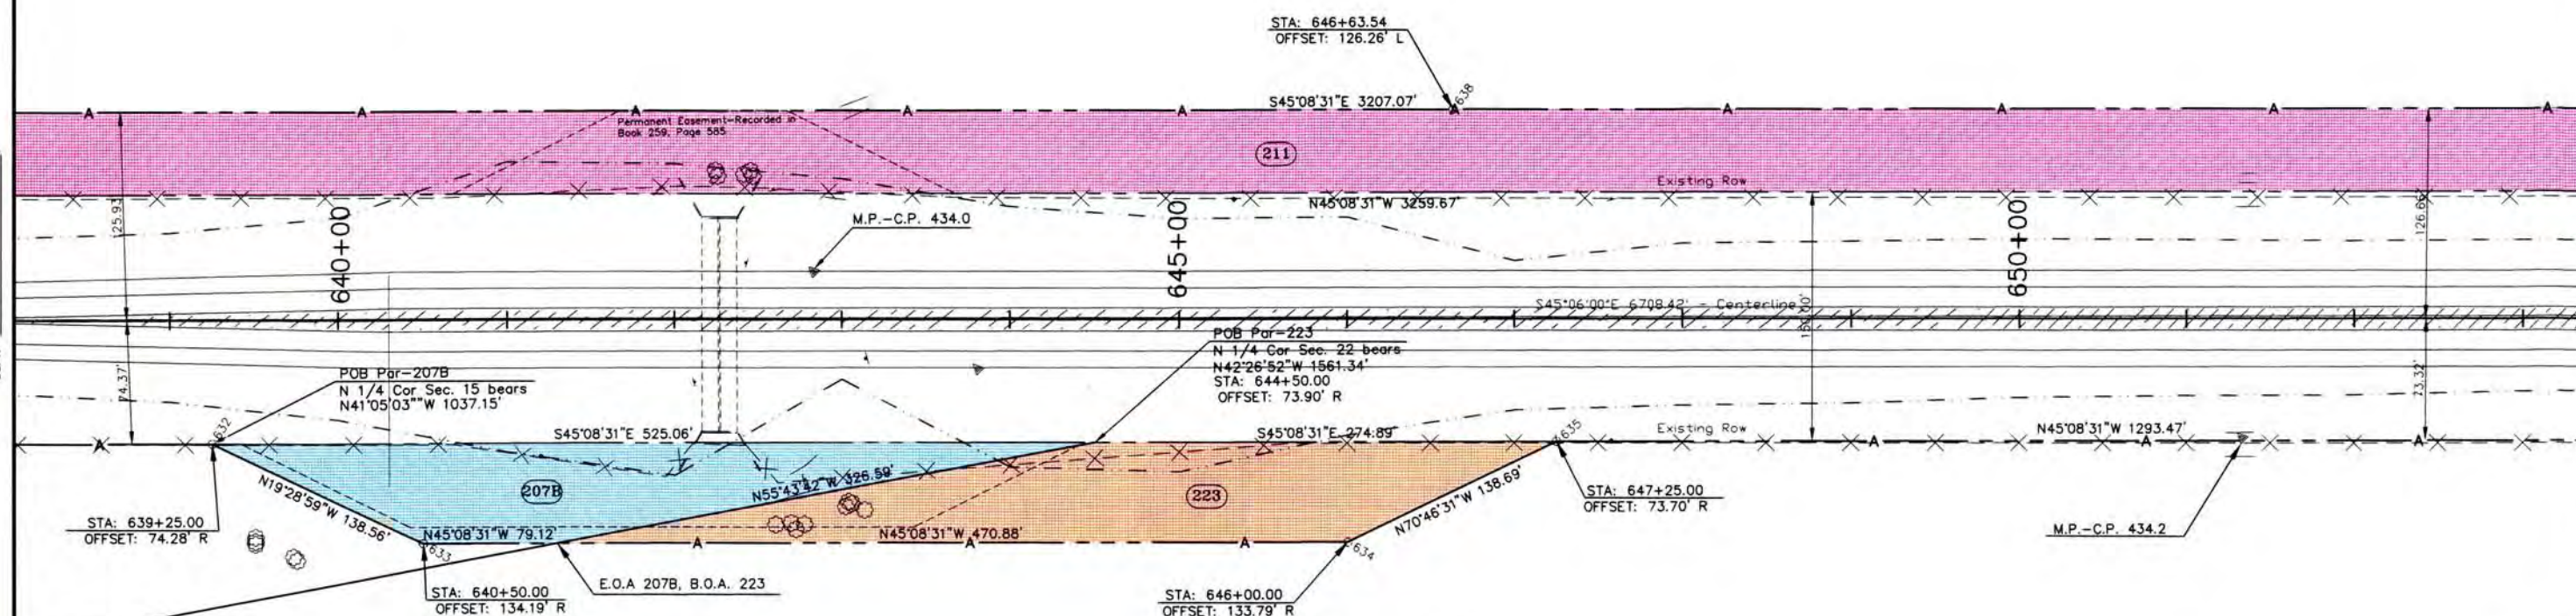

NE 1/4 SECTION 22
T. 14 S., R. 50 W., 6TH P.M.

223 Board of County Commissioners
AC of Cheyenne County, Colorado

©207B Ernest W. & Judith D. Hammer

AC
207B

FILED FOR CERTIFICATION: _____
DEPOSITED THIS _____ DAY OF _____, 19____, AT _____ M., FOR INFORMATION
ONLY IN BOOK _____ OF THE COUNTY LAND SURVEYS/RIGHT OF WAY
SURVEYS AT PAGE _____, RECEPTION NUMBER _____.

SIGNED _____
DEPT. _____

latestamp

COLORADO DEPARTMENT OF TRANSPORTATION



Region 1
18500 E. Colfax Avenue
Aurora, CO 80011
Phone: (303) 757-9117 FAX: (303) 757-9746

Right of Way Plans Unit: Kevin Williams

Sheet Revisions			Sheet Revisions		
Date	Description	Initials	Date	Description	Initials
08/27/02	Moved TE 223, AC 223	JHH			


Computer File Information

CREATION DATE: 9/13/2001 INITIALS: PHK
LAST MODIFICATION DATE: 08/27/02 INITIALS: JHH
FULL PATH: I:\Projects\6844455\Task_05\Cad\ROW\Plans\Englis
DRAWING FILE NAME: PLAN SHEET
SCALE: 1" = 100' UNITS: English
URS Corporation
Denver, Colorado Tel: (303) 740-2600

Right of Way Plans

PLAN SHEET

Project Number: NH 0405-022 Phase 2
Project Location: Wild Horse to Kit Carson
Project Code: 12325 Last Mod. Date: 02/11/02 Subset Sheets: XXXXX Sheet No.: 17 Total No. of Sheets: 17 of 68

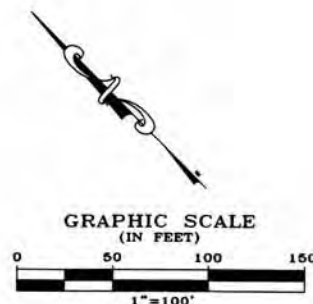

NW 1/4 SECTION 23
T. 14 S., R. 50 W., 6TH P.M.

(211) Edward L. Straney

(211A) Edward L. Straney

STA: 659+63.54
OFFSET: 127.21' L

M.P. - C.P. 434.4

E.O.A. 211, B.O.A. 211A

POB Par 211A
W 1/4 Cor Sec 23 bears
S01°35'42"E 13.02'
STA: 666+23.25
OFFSET: 77.69' L

NE 1/4 SECTION 22
T. 14 S., R. 50 W., 6TH P.M.

(207) Ernest W. & Judith D. Hammer

(AC 223) Board of County Commissioners
(TE 223) of Cheyenne County, Colorado

SE 1/4 SECTION 22
T. 14 S., R. 50 W., 6TH P.M.

FILING CERTIFICATION:
DEPOSITED THIS DAY OF 19, AT M., FOR INFORMATION
ONLY IN BOOK OF THE COUNTY LAND SURVEYS/RIGHT OF WAY
SURVEYS AT PAGE, RECEPTION NUMBER

SIGNED
DEPT.

COLORADO DEPARTMENT OF TRANSPORTATION



Region 1
18500 E. Colfax Avenue
Aurora, CO 80011
Phone: (303) 757-9117 FAX: (303) 757-9746

Right of Way Plans Unit: Kevin Williams

Sheet Revisions			Sheet Revisions		
Date	Description	Initials	Date	Description	Initials

Computer File Information

CREATION DATE: 9/13/2001 INITIALS: PHK
LAST MODIFICATION DATE: 02/11/02 INITIALS: PHK
FULL PATH: I:\Projects\6844455\Task_05\Cad\ROW\Plans\Englis
DRAWING FILE NAME: PLAN SHEET
SCALE: 1" = 100' UNITS: English
URS Corporation
Denver, Colorado Tel: (303) 740-2600

Right of Way Plans

PLAN SHEET

Project Number: NH 0405-022 Phase 2

Project Location: Wild Horse to Kit Carson


Project Code	Last Mod. Date	Subset Sheets	Sheet No.	Total No. of Sheets
12325	02/11/02	XXXXX	18	18 of 68

NW 1/4 SECTION 23
T. 14 S., R. 50 W., 6TH P.M.

SW 1/4 SECTION 23
T. 14 S., R. 50 W., 6TH P.M.

FILING CERTIFICATION: DEPOSITED THIS DAY OF 19 AT M., FOR INFORMATION ONLY IN BOOK OF THE COUNTY LAND SURVEYS/RIGHT OF WAY SURVEYS AT PAGE RECEPTION NUMBER

SIGNED
DEPT.

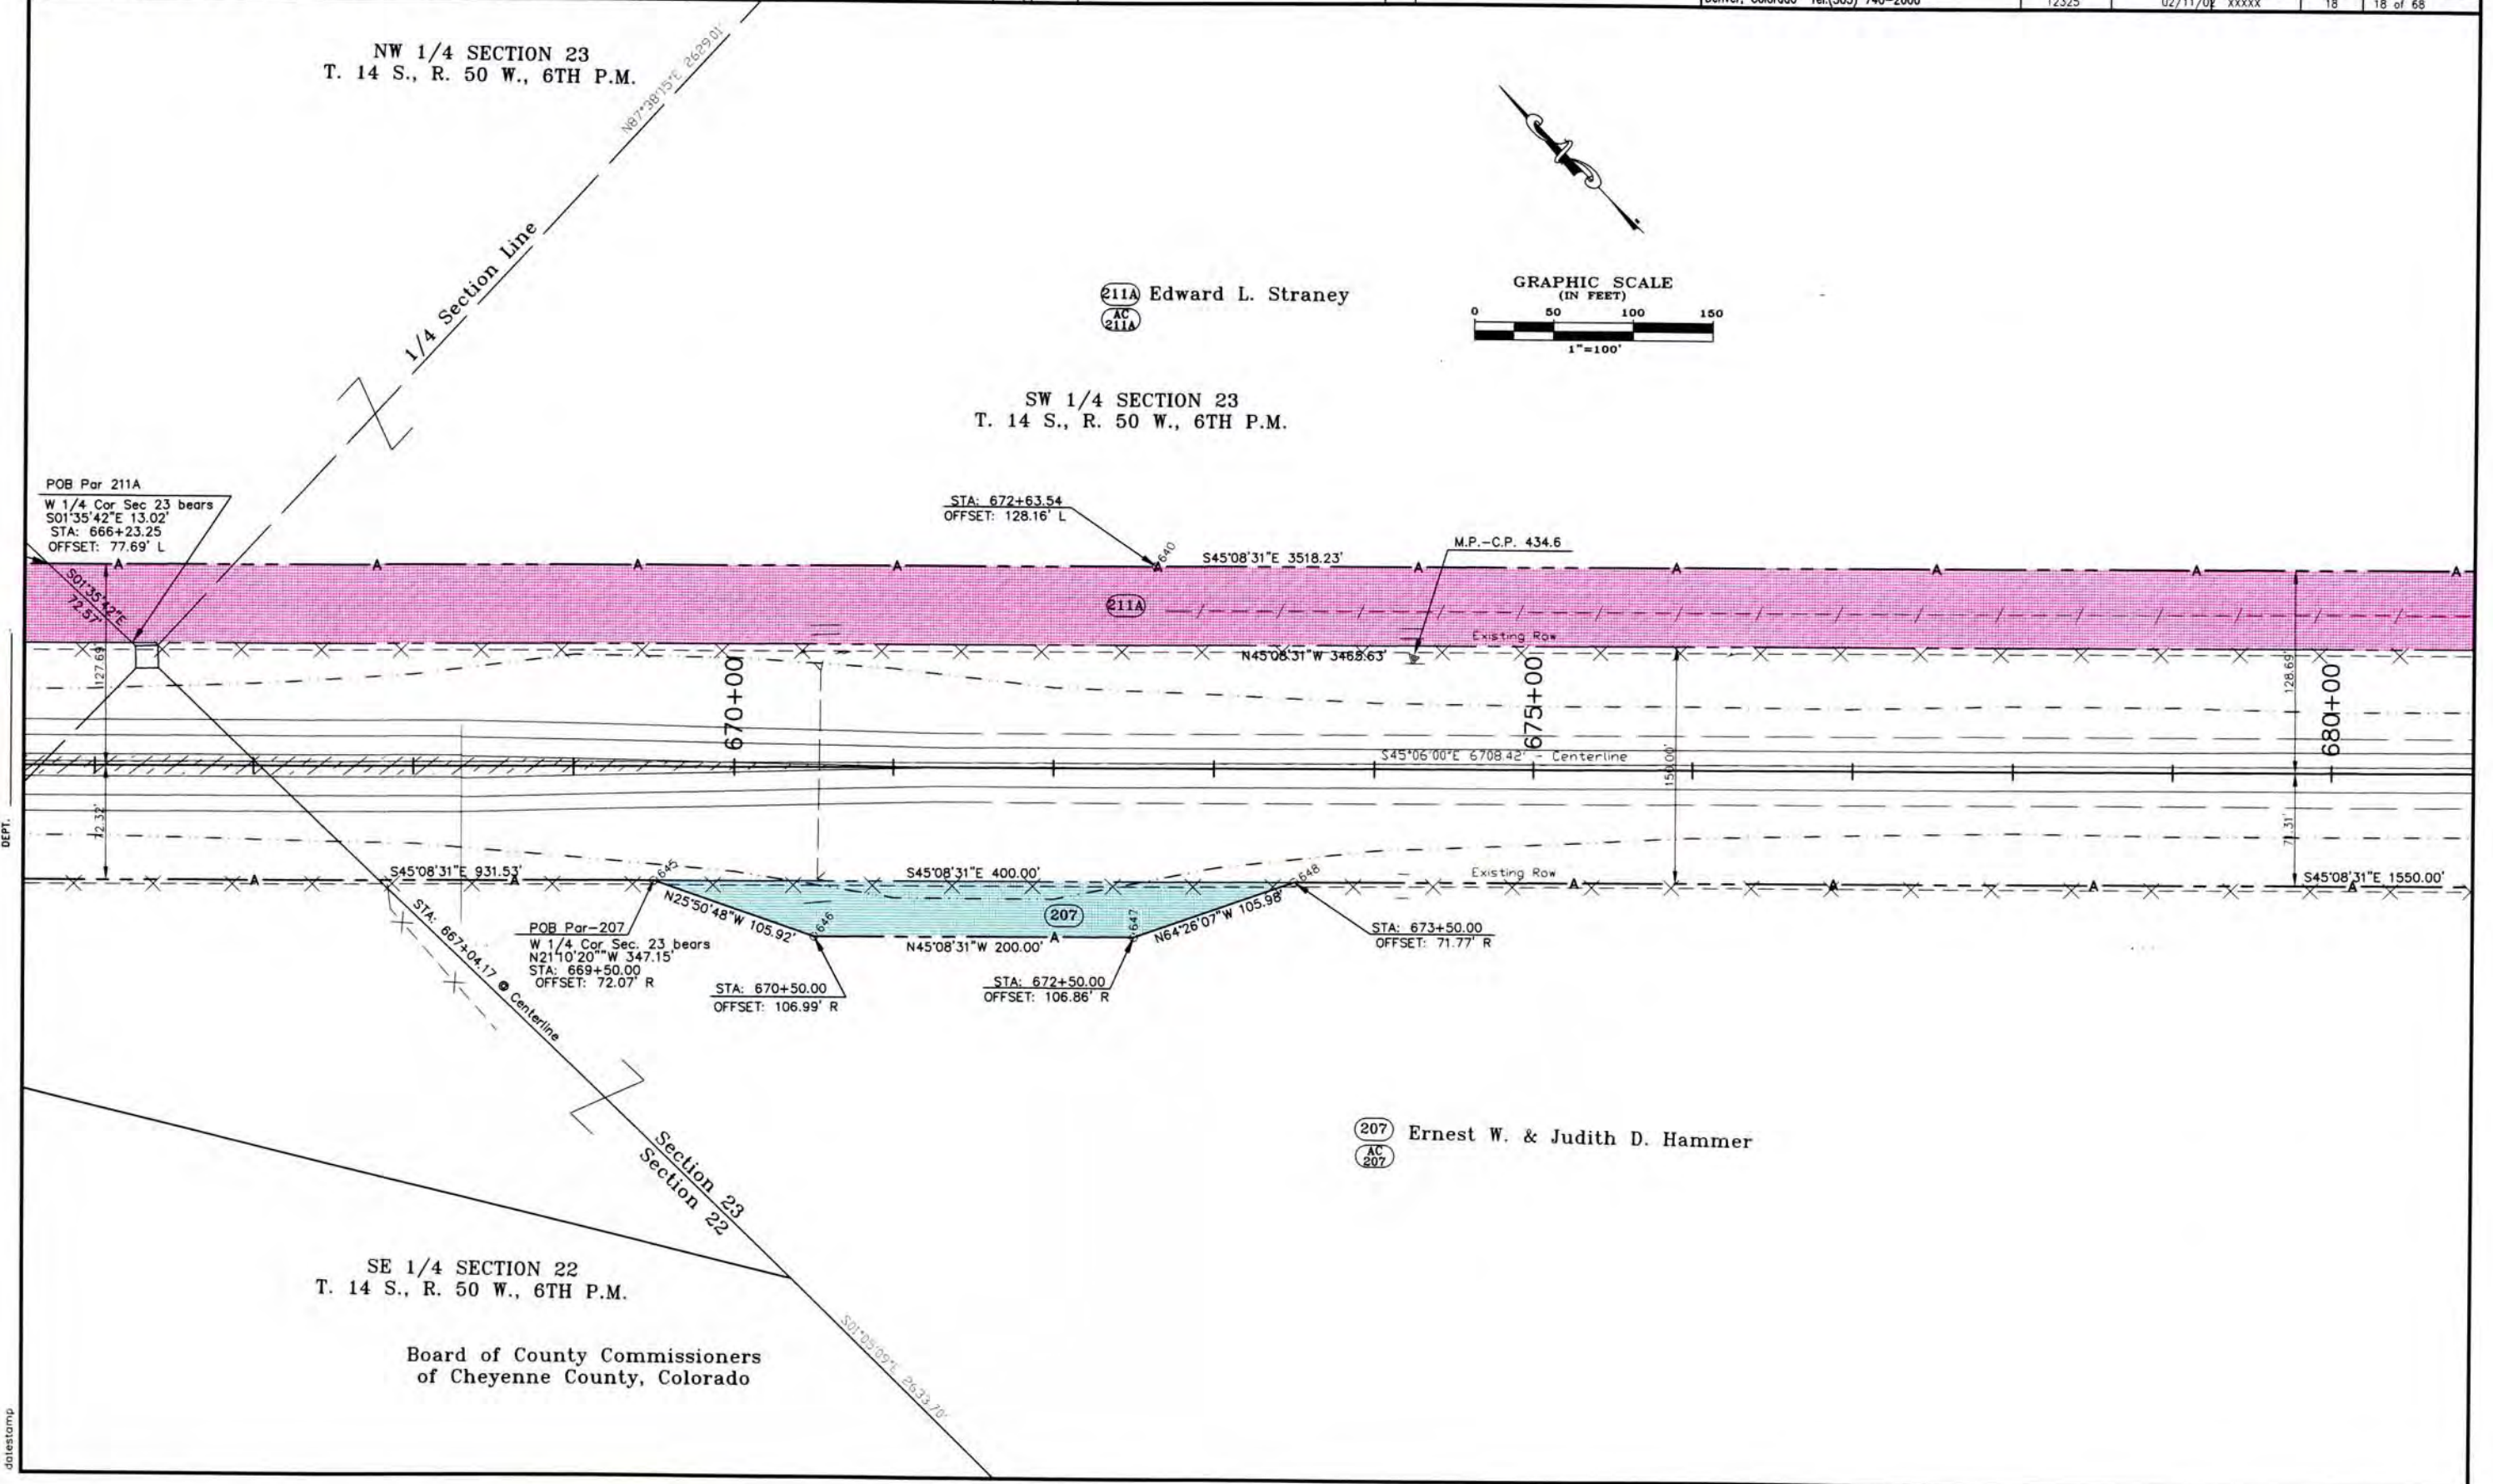

211A Edward L. Straney
AC
211A

207 Ernest W. & Judith D. Hammer
AC
207

SE 1/4 SECTION 22
T. 14 S., R. 50 W., 6TH P.M.

Board of County Commissioners
of Cheyenne County, Colorado



Region 1
18500 E. Colfax Avenue
Aurora, CO 80011
Phone: (303) 757-9117 FAX: (303) 757-9746



Right of Way Plans Unit: Kevin Williams

[illegible]

Computer File Information		Right of Way Plans				
CREATION DATE: 9/13/2001	INITIALS: PHK	PLAN SHEET				
LAST MODIFICATION DATE: 02/11/02	INITIALS: PHK	Project Number: NH 4005-022 Phase 2				
FULL PATH: I:\Projects\6844455\Taks_05\Cad\ROW\Plans\English		Project Location: Wild Horse to Kit Carson				
DRAWING FILE NAME: PLAN SHEET						
SCALE: 1" = 100' UNITS: English						
URS Corporation						
Denver, Colorado Tel:(303) 740-2600		Project Code:	Last Mod. Date	Subset Sheets	Sheet No.	Total No. of Sheets
		12325	02/11/02	xxxxxx	19	19 of 68

SW 1/4 SECTION 23
T. 14 S., R. 50 W., 6TH P.M.

(211A) Edward L. Straney

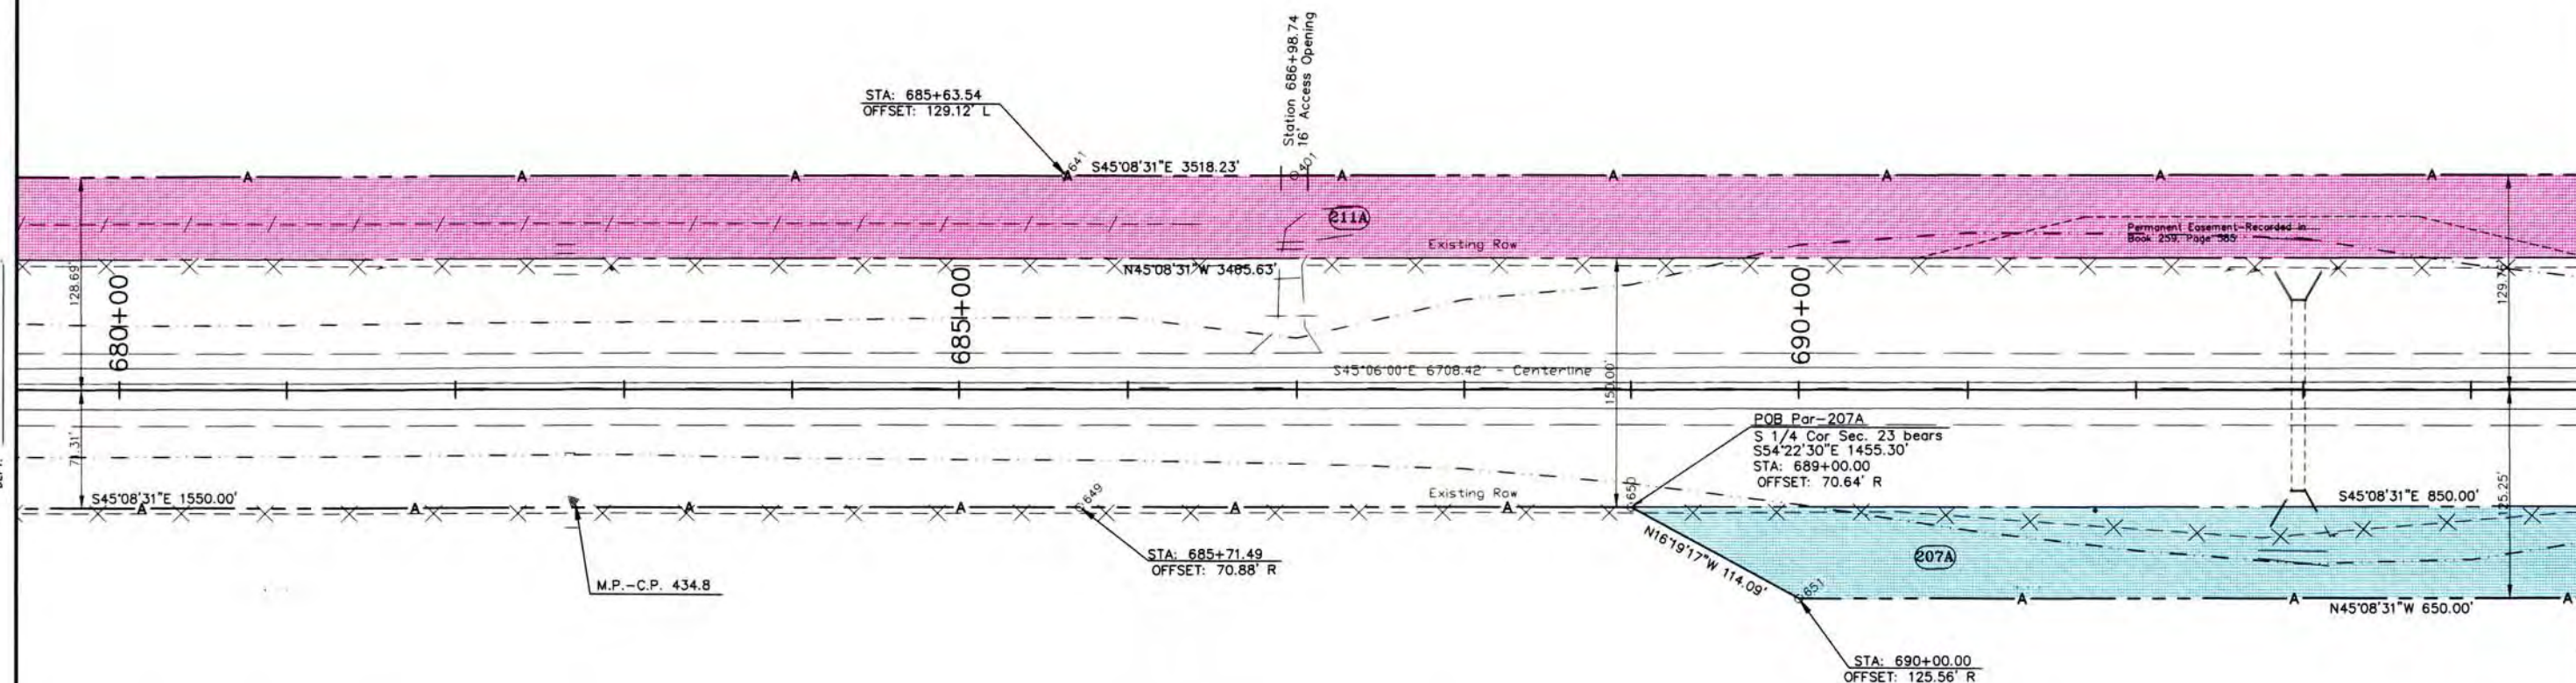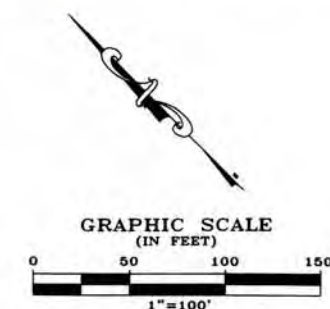AC
211A

(207A) Ernest W. & Judith D. Hammer

AC
207

FILED FOR CERTIFICATION: _____
DEPOSITED THIS _____ DAY OF _____, 19____, AT _____, FOR INFORMATION
ONLY IN BOOK _____ OF THE COUNTY LAND SURVEYS/RIGHT OF WAY
SURVEYS AT PAGE _____, RECEPTION NUMBER _____.

SIGNED _____
DEPT. _____

DEPT.

timestamp

COLORADO DEPARTMENT OF TRANSPORTATION



Region 1
18500 E. Colfax Avenue
Aurora, CO 80011
Phone: (303) 757-9117 FAX: (303) 757-9746

Right of Way Plans Unit: Kevin Williams

Sheet Revisions

Date	Description	Initials
7/6/03	Added Access Opening Sta: 705+00 L	PK

Sheet Revisions

Date	Description	Initials


Computer File Information

CREATION DATE: 9/13/2001 INITIALS: PHK
LAST MODIFICATION DATE: 02/06/03 INITIALS: PHK
FULL PATH: I:\Projects\6844455\Toks_05\Cad\ROW\Plans\Englis
DRAWING FILE NAME: PLAN SHEET
SCALE: 1" = 100' UNITS: English
URS Corporation
Denver, Colorado Tel:(303) 740-2600

Right of Way Plans

PLAN SHEET

Project Number: NH 0405-022 Phase 2
Project Location: Wild Horse to Kit Carson
Project Code: 12325 Last Mod. Date: 02/06/03 Subst Sheets: xxxxx Sheet No: 20 Total No. of Sheets: 20 of 68

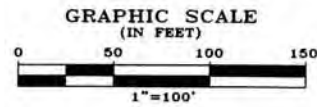

211A Edward L. Straney
AC 211A


212 Flying Diamond Ranch, Inc.
AC 212

NE 1/4 SECTION 26
T. 14 S., R. 50 W., 6TH P.M.

SE 1/4 SECTION 23
T. 14 S., R. 50 W., 6TH P.M.

NW 1/4 SECTION 26
T. 14 S., R. 50 W., 6TH P.M.

SW 1/4 SECTION 23
T. 14 S., R. 50 W., 6TH P.M.

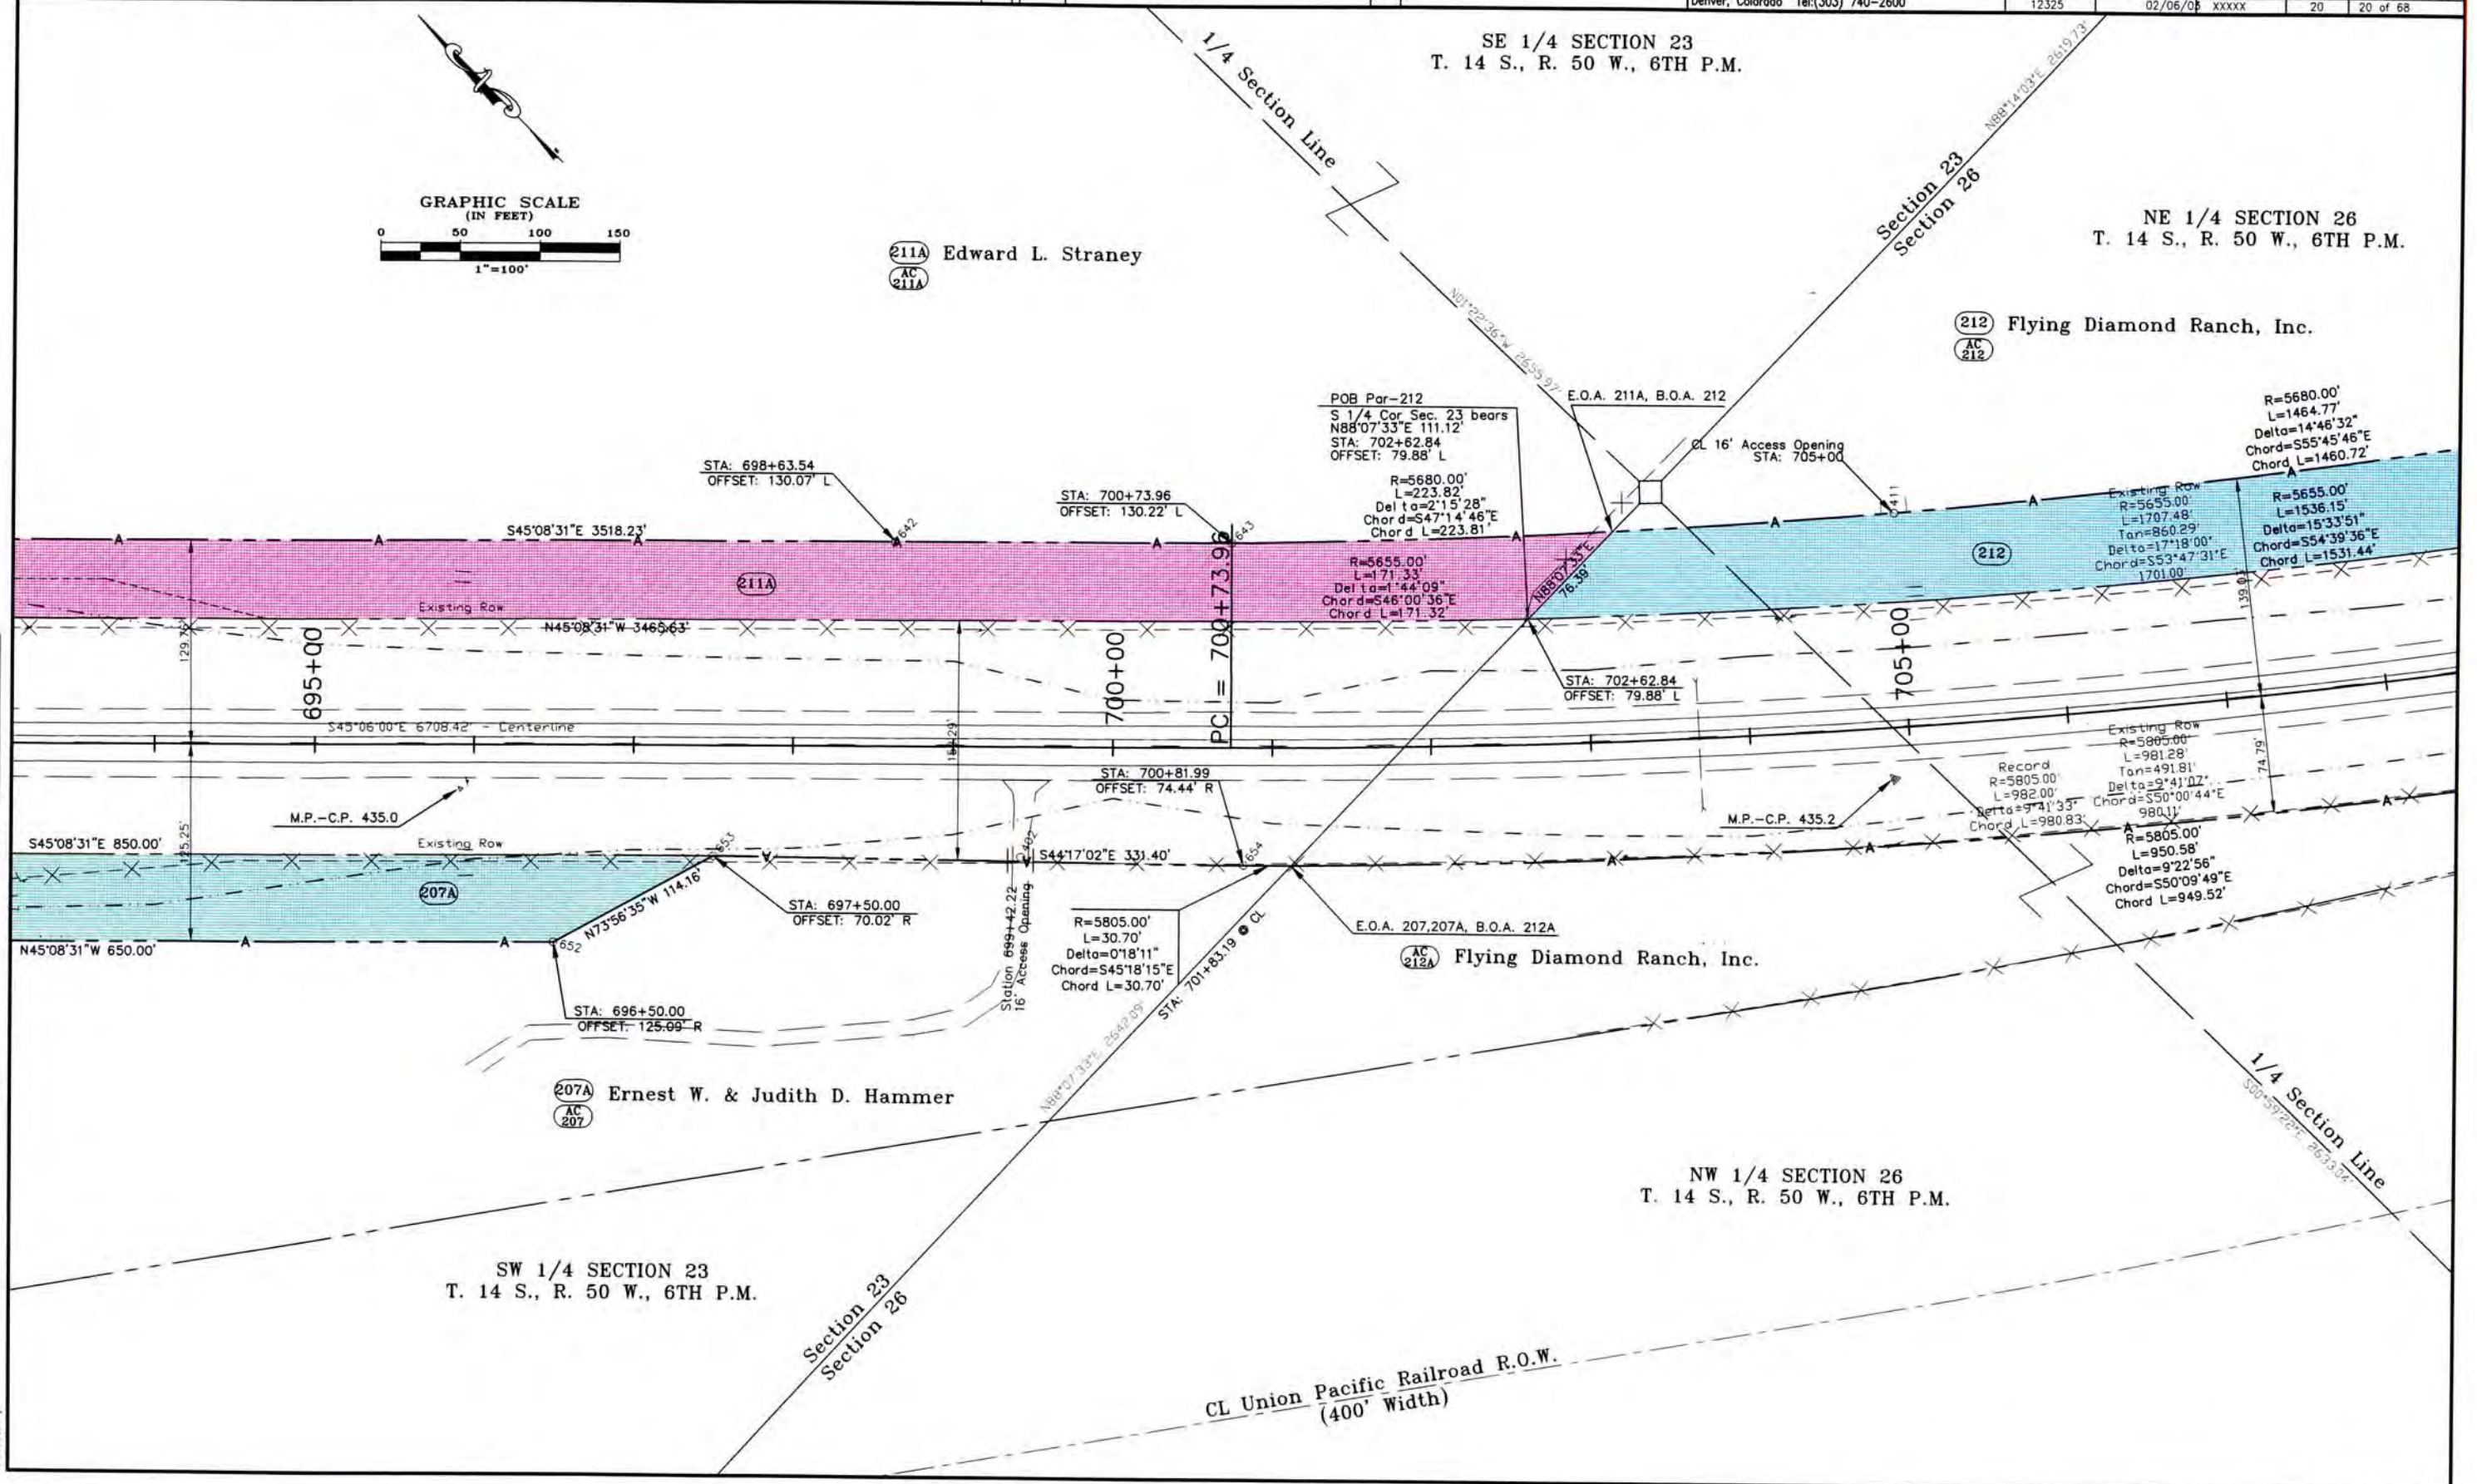

FILING CERTIFICATION: DEPOSITED THIS DAY OF AT M., FOR INFORMATION ONLY IN BOOK OF THE COUNTY LAND SURVEYS/RIGHT OF WAY SURVEYS AT PAGE RECEPTION NUMBER

SIGNED DEPT.

datestamp

COLORADO DEPARTMENT OF TRANSPORTATION



Region 1
18500 E. Colfax Avenue
Aurora, CO 80011
Phone: (303) 757-9117 FAX: (303) 757-9746

Right of Way Plans Unit: Kevin Williams

Sheet Revisions

Date	Description	Initials

Sheet Revisions

Date	Description	Initials

Computer File Information

CREATION DATE: 9/13/2001 INITIALS: PHK
LAST MODIFICATION DATE: 02/11/02 INITIALS: PHK
FULL PATH: I:\Projects\6844455\Task_05\Cad\ROW\Plans\Englis
DRAWING FILE NAME: PLAN SHEET
SCALE: 1" = 100' UNITS: English
URS Corporation
Denver, Colorado Tel:(303) 740-2600

Right of Way Plans

PLAN SHEET

Project Number: NH 0405-022 Phase 2

Project Location: Wild Horse to Kit Carson

Project Code	Last Mod. Date	Subset Sheets	Sheet No.	Total No. of Sheets
12325	02/11/02	XXXXX	21	21 of 68


Section 23
Section 26

NE 1/4 SECTION 26
T. 14 S., R. 50 W., 6TH P.M.

(212) Flying Diamond Ranch, Inc.


AC
212

GRAPHIC SCALE
(IN FEET)

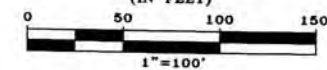

FILING CERTIFICATION: DEPOSITED THIS DAY OF AT M., FOR INFORMATION ONLY IN BOOK OF THE COUNTY LAND SURVEYS/RIGHT OF WAY SURVEYS AT PAGE RECEPTION NUMBER

SIGNED DEPT.

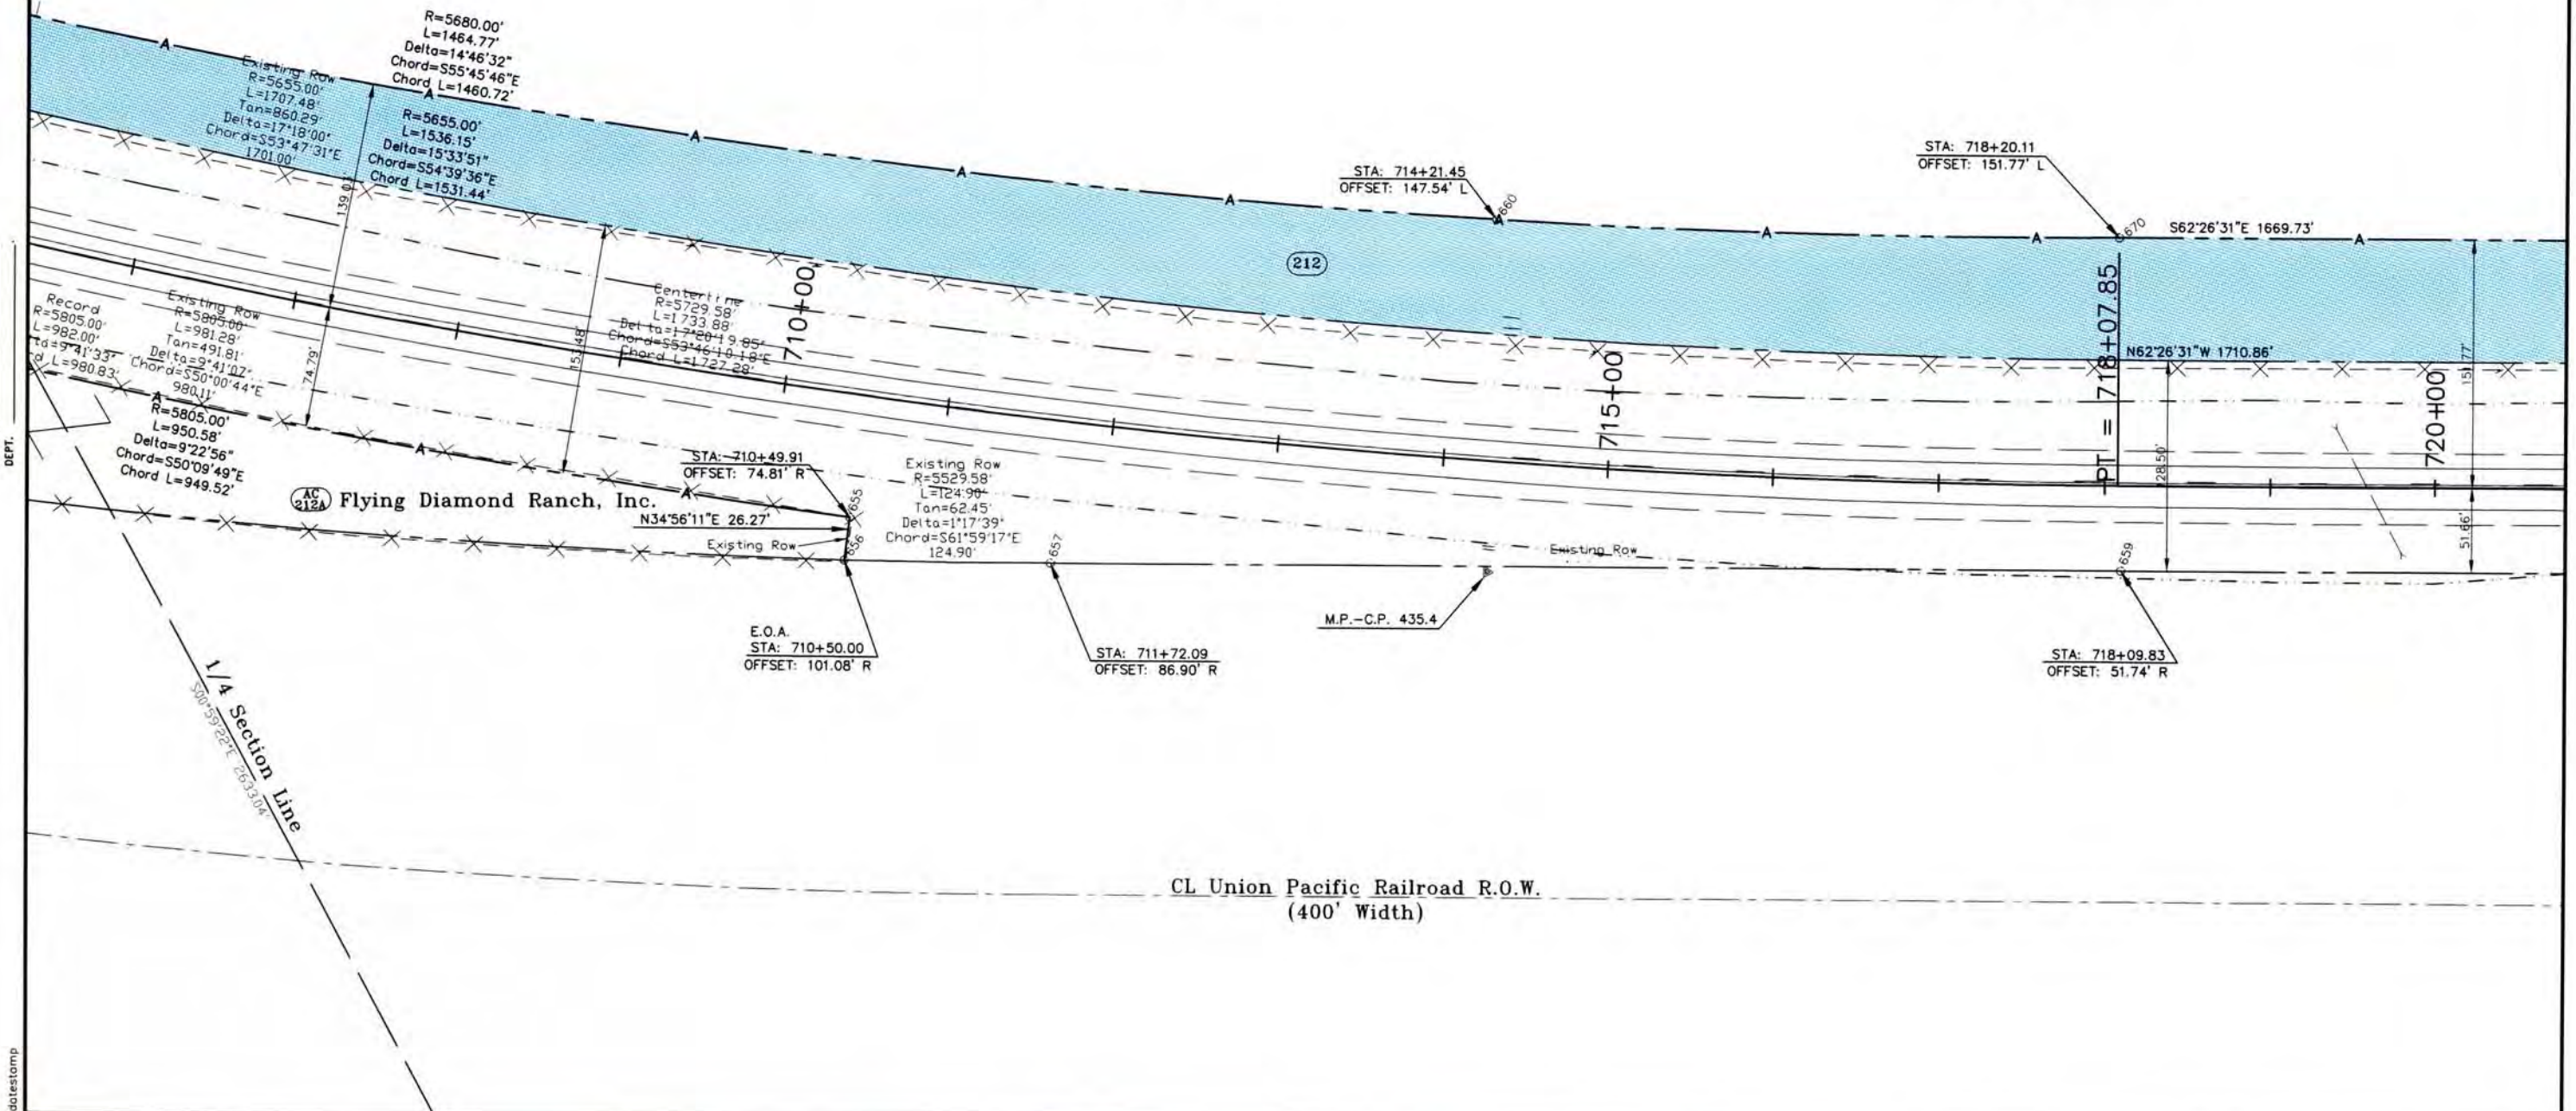

datestamp

COLORADO DEPARTMENT OF TRANSPORTATION



Region 1
18500 E. Colfax Avenue
Aurora, CO 80011
Phone: (303) 757-9117 FAX: (303) 757-9746

Right of Way Plans Unit: Kevin Williams

Sheet Revisions

Date	Description	Initials
7/6/03	Added Access Opening Sta. 733+00 L	BOL

Sheet Revisions

Date	Description	Initials

Computer File Information

CREATION DATE: 9/13/2001 INITIALS: PHK
LAST MODIFICATION DATE: 02/06/03 INITIALS: PHK
FULL PATH: I:\Projects\8844455\Task_05\Cad\ROW\Plans\English
DRAWING FILE NAME: PLAN SHEET
SCALE: 1" = 100' UNITS: English
URS Corporation
Denver, Colorado Tel:(303) 740-2600

Right of Way Plans

PLAN SHEET

Project Number: NH 0405-022 Phase 2


Project Location: Wild Horse to Kit Carson

Project Code	Last Mod. Date	Subset Sheets	Sheet No.	Total No. of Sheets
12325	02/06/03	XXXXX	22	22 of 68

NE 1/4 SECTION 26
T. 14 S., R. 50 W., 6TH P.M.

(212) Flying Diamond Ranch, Inc.

AC
(212)

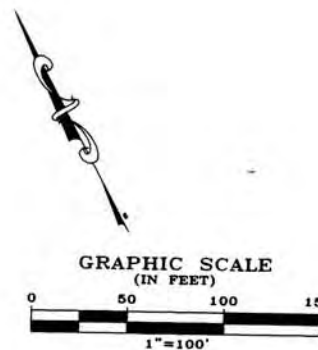

Section 25
Section 26

N01°11'08"W 265.33'±

STA: 731+20.11
OFFSET: 151.84' L

STA: 733+00
CL 16' Access Opening

STA: 731+20.13
OFFSET: 48.16' R

M.P.-C.P. 435.6

M.P.-C.P. 435.75

CL Union Pacific Railroad R.O.W.
(400' Width)

NE
T. 14 S.

FILING CERTIFICATION:
DEPOSITED THIS ____ DAY OF ____ AT ____ M., FOR INFORMATION
ONLY IN BOOK ____ OF THE COUNTY LAND SURVEYS/RIGHT OF WAY
SURVEYS AT PAGE ____ RECEPTION NUMBER ____

SIGNED
DEPT.

datestamp

COLORADO DEPARTMENT OF TRANSPORTATION



Region 1
18500 E. Colfax Avenue
Aurora, CO 80011
Phone: (303) 757-9117 FAX: (303) 757-9746

Right of Way Plans Unit: Kevin Williams

Sheet Revisions

Date	Description	Initials

Sheet Revisions

Date	Description	Initials

Computer File Information

CREATION DATE: 9/13/2001 INITIALS: PHK
LAST MODIFICATION DATE: 02/11/02 INITIALS: PHK
FULL PATH: e:\Projects\6844455\Taka_05\Cad\ROW\Plans\Englis
DRAWING FILE NAME: PLAN SHEET
SCALE: 1" = 100' UNITS: English
URS Corporation
Denver, Colorado Tel:(303) 740-2600

Right of Way Plans

PLAN SHEET


Project Number: NH 0405-022 Phase 2

Project Location: Wild Horse to Kit Carson

Project Code	Last Mod. Date	Subset Sheets	Sheet No.	Total No. of Sheets
12325	02/11/02	XXXX	23	23 of 68


Section 25
Section 26

NW 1/4 SECTION 25
T. 14 S., R. 50 W., 6TH P.M.

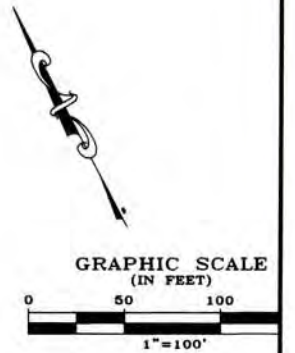

FILING CERTIFICATION:
DEPOSITED THIS ____ DAY OF ____ AT ____ M., FOR INFORMATION
ONLY IN BOOK ____ OF THE COUNTY LAND SURVEYS/RIGHT OF WAY
SURVEYS AT PAGE ____ RECEPTION NUMBER ____

SIGNED
DEPT.

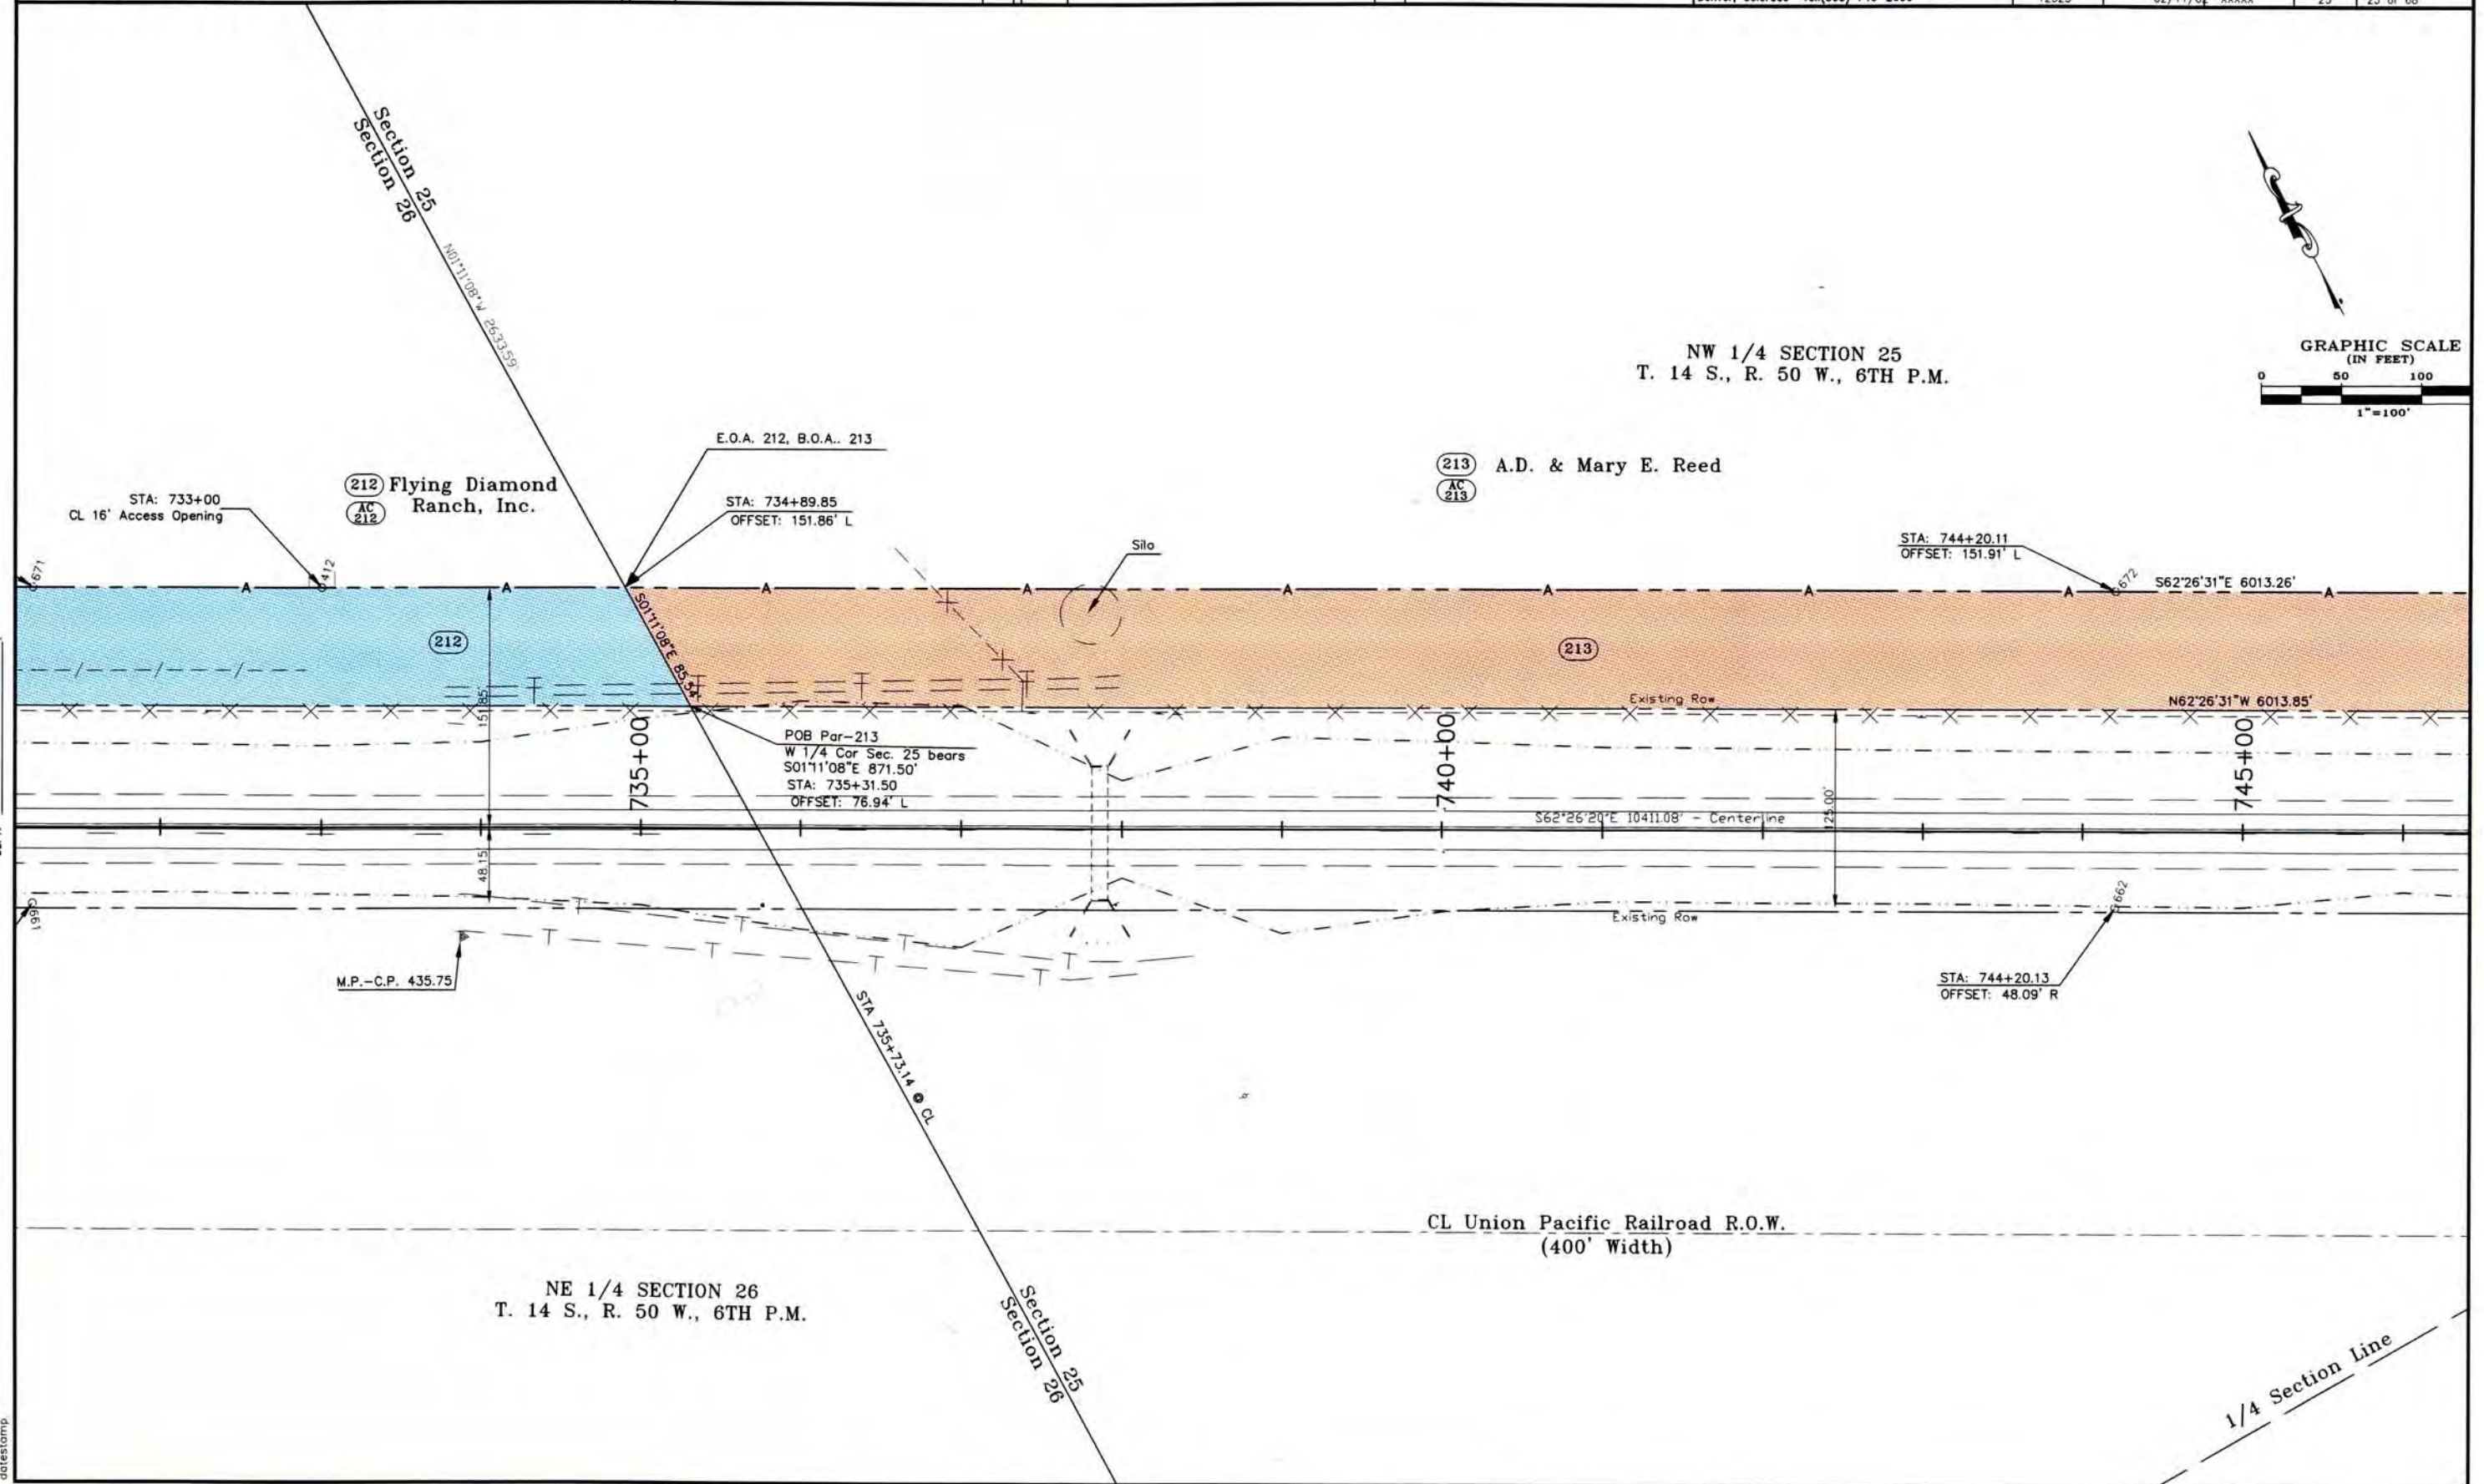

NE 1/4 SECTION 26
T. 14 S., R. 50 W., 6TH P.M.

Section 25
Section 26

1/4 Section Line

COLORADO DEPARTMENT OF TRANSPORTATION



Region 1
18500 E. Colfax Avenue
Aurora, CO 80011
Phone: (303) 757-9117 FAX: (303) 757-9746

Right of Way Plans Unit: Kevin Williams

Sheet Revisions

Date	Description	Initials

Sheet Revisions

Date	Description	Initials

Computer File Information

CREATION DATE: 9/13/2001 INITIALS: PHK
LAST MODIFICATION DATE: 02/11/02 INITIALS: PHK
FULL PATH: I:\Projects\6844455\Taks_05\Cad\ROW\Plans\Englis
DRAWING FILE NAME: PLAN SHEET
SCALE: 1" = 100' UNITS: English
URS Corporation
Denver, Colorado Tel:(303) 740-2600

Right of Way Plans

PLAN SHEET

Project Number: NH 0405-022 Phase 2

Project Location: Wild Horse to Kit Carson


Project Code:	Last Mod. Date	Subst Sheets	Sheet No.	Total No. of Sheets
12325	02/11/02	XXXXX	24	24 of 68

NW 1/4 SECTION 25
T. 14 S., R. 50 W., 6TH P.M.

(213) A.D. & Mary E. Reed
AC
213

STA: 757+20.11
OFFSET: 151.98' L

GRAPHIC SCALE
(IN FEET)

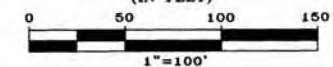

S62°26'31"E 6013.26'

N62°26'31"W 6013.85'

Existing Row

S62°26'20"E 10411.08' - Centerline

Existing Row

M.P.-C.P. 436.0

M.P.-C.P. 436.2

STA: 757+20.13
OFFSET: 48.02' R

CL Union Pacific Railroad R.O.W.
(400' Width)

SW 1/4 SECTION 25
T. 14 S., R. 50 W., 6TH P.M.

FILED CERTIFICATION: DEPOSITED THIS ____ DAY OF ____ AT ____ M., FOR INFORMATION
ONLY IN BOOK ____ OF THE COUNTY LAND SURVEYS/RIGHT OF WAY
SURVEYS AT PAGE ____ RECEPTION NUMBER ____

SIGNED
DEPT.

date stamp

COLORADO DEPARTMENT OF TRANSPORTATION



Region 1
18500 E. Colfax Avenue
Aurora, CO 80011
Phone: (303) 757-9117 FAX: (303) 757-9746

Right of Way Plans Unit: Kevin Williams


Sheet Revisions			Sheet Revisions		
Date	Description	Initials	Date	Description	Initials

Computer File Information	
CREATION DATE: 9/13/2001	INITIALS: PHK
LAST MODIFICATION DATE: 02/11/02	INITIALS: PHK
FULL PATH: I:\Projects\6844455\Taks_05\Cad\ROW\Plans\Englis	
DRAWING FILE NAME: PLAN SHEET	
SCALE: 1" = 100'	UNITS: English
URS Corporation	
Denver, Colorado Tel:(303) 740-2600	

Right of Way Plans				
PLAN SHEET				
Project Number:		NH 0405-022 Phase 2		
Project Location:		Wild Horse to Kit Carson		
Project Code:	Last Mod. Date	Subset Sheets	Sheet No.	Total No. of Sheets
12325	02/11/02	XXXXX	25	25 of 68


SE 1/4 SECTION 25
T. 14 S., R. 50 W., 6TH P.M.

(213) A.D. & Mary E. Reed
(AC)
(213)

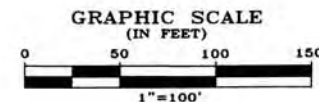

FILE CERTIFICATION: DEPOSITED THIS _____ DAY OF _____, AT _____, FOR INFORMATION
ONLY IN BOOK _____ OF THE COUNTY LAND SURVEYS/RIGHT OF WAY
SURVEYS AT PAGE _____, RECEPTION NUMBER _____

SIGNED _____
DEPT. _____

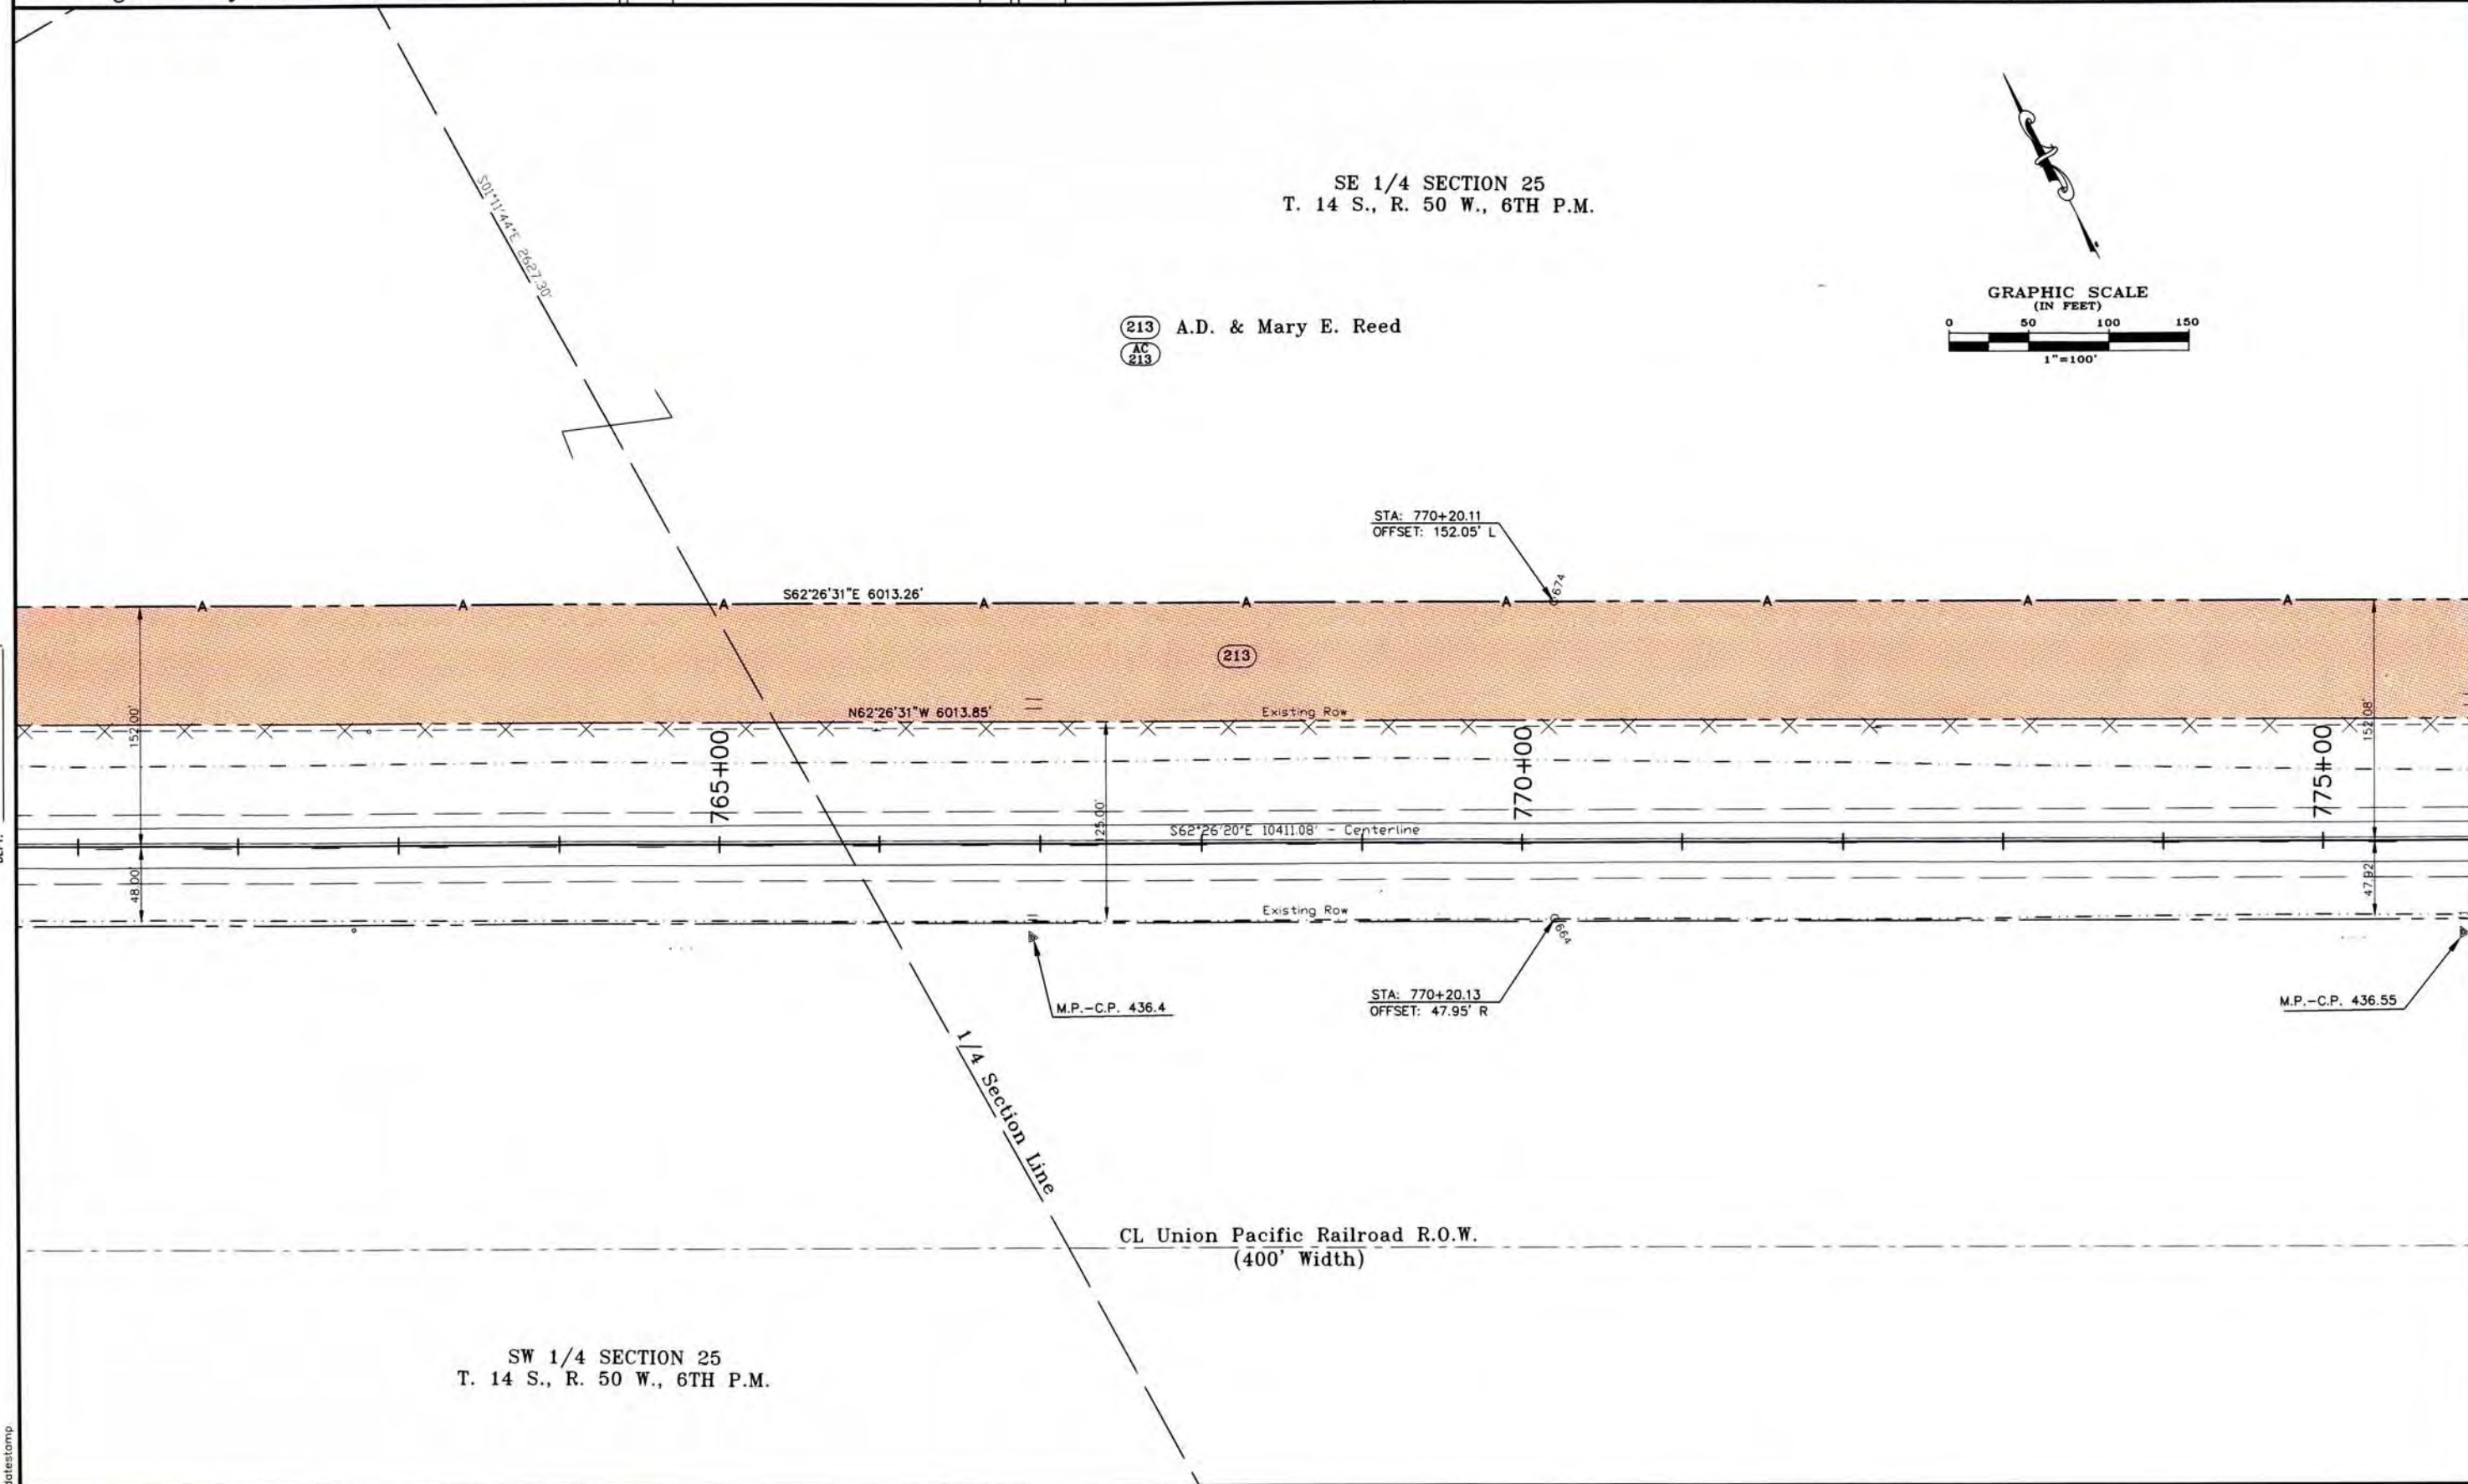

SW 1/4 SECTION 25
T. 14 S., R. 50 W., 6TH P.M.

datestamp

COLORADO DEPARTMENT OF TRANSPORTATION



Region 1
18500 E. Colfax Avenue
Aurora, CO 80011
Phone: (303) 757-9117 FAX: (303) 757-9746

Right of Way Plans Unit: Kevin Williams

Sheet Revisions

Date	Description	Initials

Sheet Revisions

Date	Description	Initials

Computer File Information

CREATION DATE: 9/13/2001 INITIALS: PHK
LAST MODIFICATION DATE: 02/11/02 INITIALS: PHK
FULL PATH: I:\Projects\6844455\Task_05\Cad\ROW\Plans\Englis
DRAWING FILE NAME: PLAN SHEET
SCALE: 1" = 100' UNITS: English
URS Corporation
Denver, Colorado Tel:(303) 740-2600

Right of Way Plans


PLAN SHEET

Project Number: NH 0405-022 Phase 2

Project Location: Wild Horse to Kit Carson

Project Code	Last Mod. Date	Subset Sheets	Sheet No.	Total No. of Sheets
12325	02/11/02	XXXX	26	26 of 68

GRAPHIC SCALE
(IN FEET)

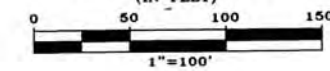

(213) A.D. & Mary E. Reed

AC
213
TE
213

STA: 783+20.11
OFFSET: 152.12' L

S62°26'31"E 6013.26'

(213)

Existing Row

N62°26'31"W 6013.85'

S62°26'20"E 10411.08' - Centerline

Existing Row

STA: 783+20.13
OFFSET: 47.88' R

SE 1/4 SECTION 25
T. 14 S., R. 50 W., 6TH P.M.

CL Union Pacific Railroad R.O.W.
(400' Width)

FILING CERTIFICATION:
DEPOSITED THIS ____ DAY OF ____ 19____, AT ____ M., FOR INFORMATION
ONLY IN BOOK ____ OF THE COUNTY LAND SURVEYS/RIGHT OF WAY
SURVEYS AT PAGE ____ RECEPTION NUMBER ____

SIGNED
DEPT.

COLORADO DEPARTMENT OF TRANSPORTATION



Region 1
18500 E. Colfax Avenue
Aurora, CO 80011
Phone: (303) 757-9117 FAX: (303) 757-9746

Right of Way Plans Unit: Kevin Williams

Sheet Revisions

Date	Description	Initials

Sheet Revisions

Date	Description	Initials

Computer File Information

CREATION DATE: 9/13/2001 INITIALS: PHK
LAST MODIFICATION DATE: 02/11/02 INITIALS: PHK
FULL PATH: I:\Projects\6844455\Task_05\CDOT\ROW\Plans\Englis
DRAWING FILE NAME: PLAN SHEET
SCALE: 1" = 100' UNITS: English
URS Corporation
Denver, Colorado Tel:(303) 740-2600

Right of Way Plans

PLAN SHEET



Project Number: NH 0405-022 Phase 2

Project Location: Wild Horse to Kit Carson

Project Code	Last Mod. Date	Subset Sheets	Sheet No.	Total No. of Sheets
12325	02/11/02	XXXXX	27	27 of 68

FILING CERTIFICATION:
DEPOSITED THIS ____ DAY OF ____ 19____, AT ____ M., FOR INFORMATION
ONLY IN BOOK ____ OF THE COUNTY LAND SURVEYS/RIGHT OF WAY
SURVEYS AT PAGE ____ RECEPTION NUMBER ____

SIGNED
DEPT.

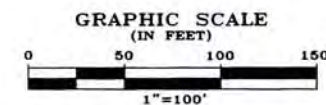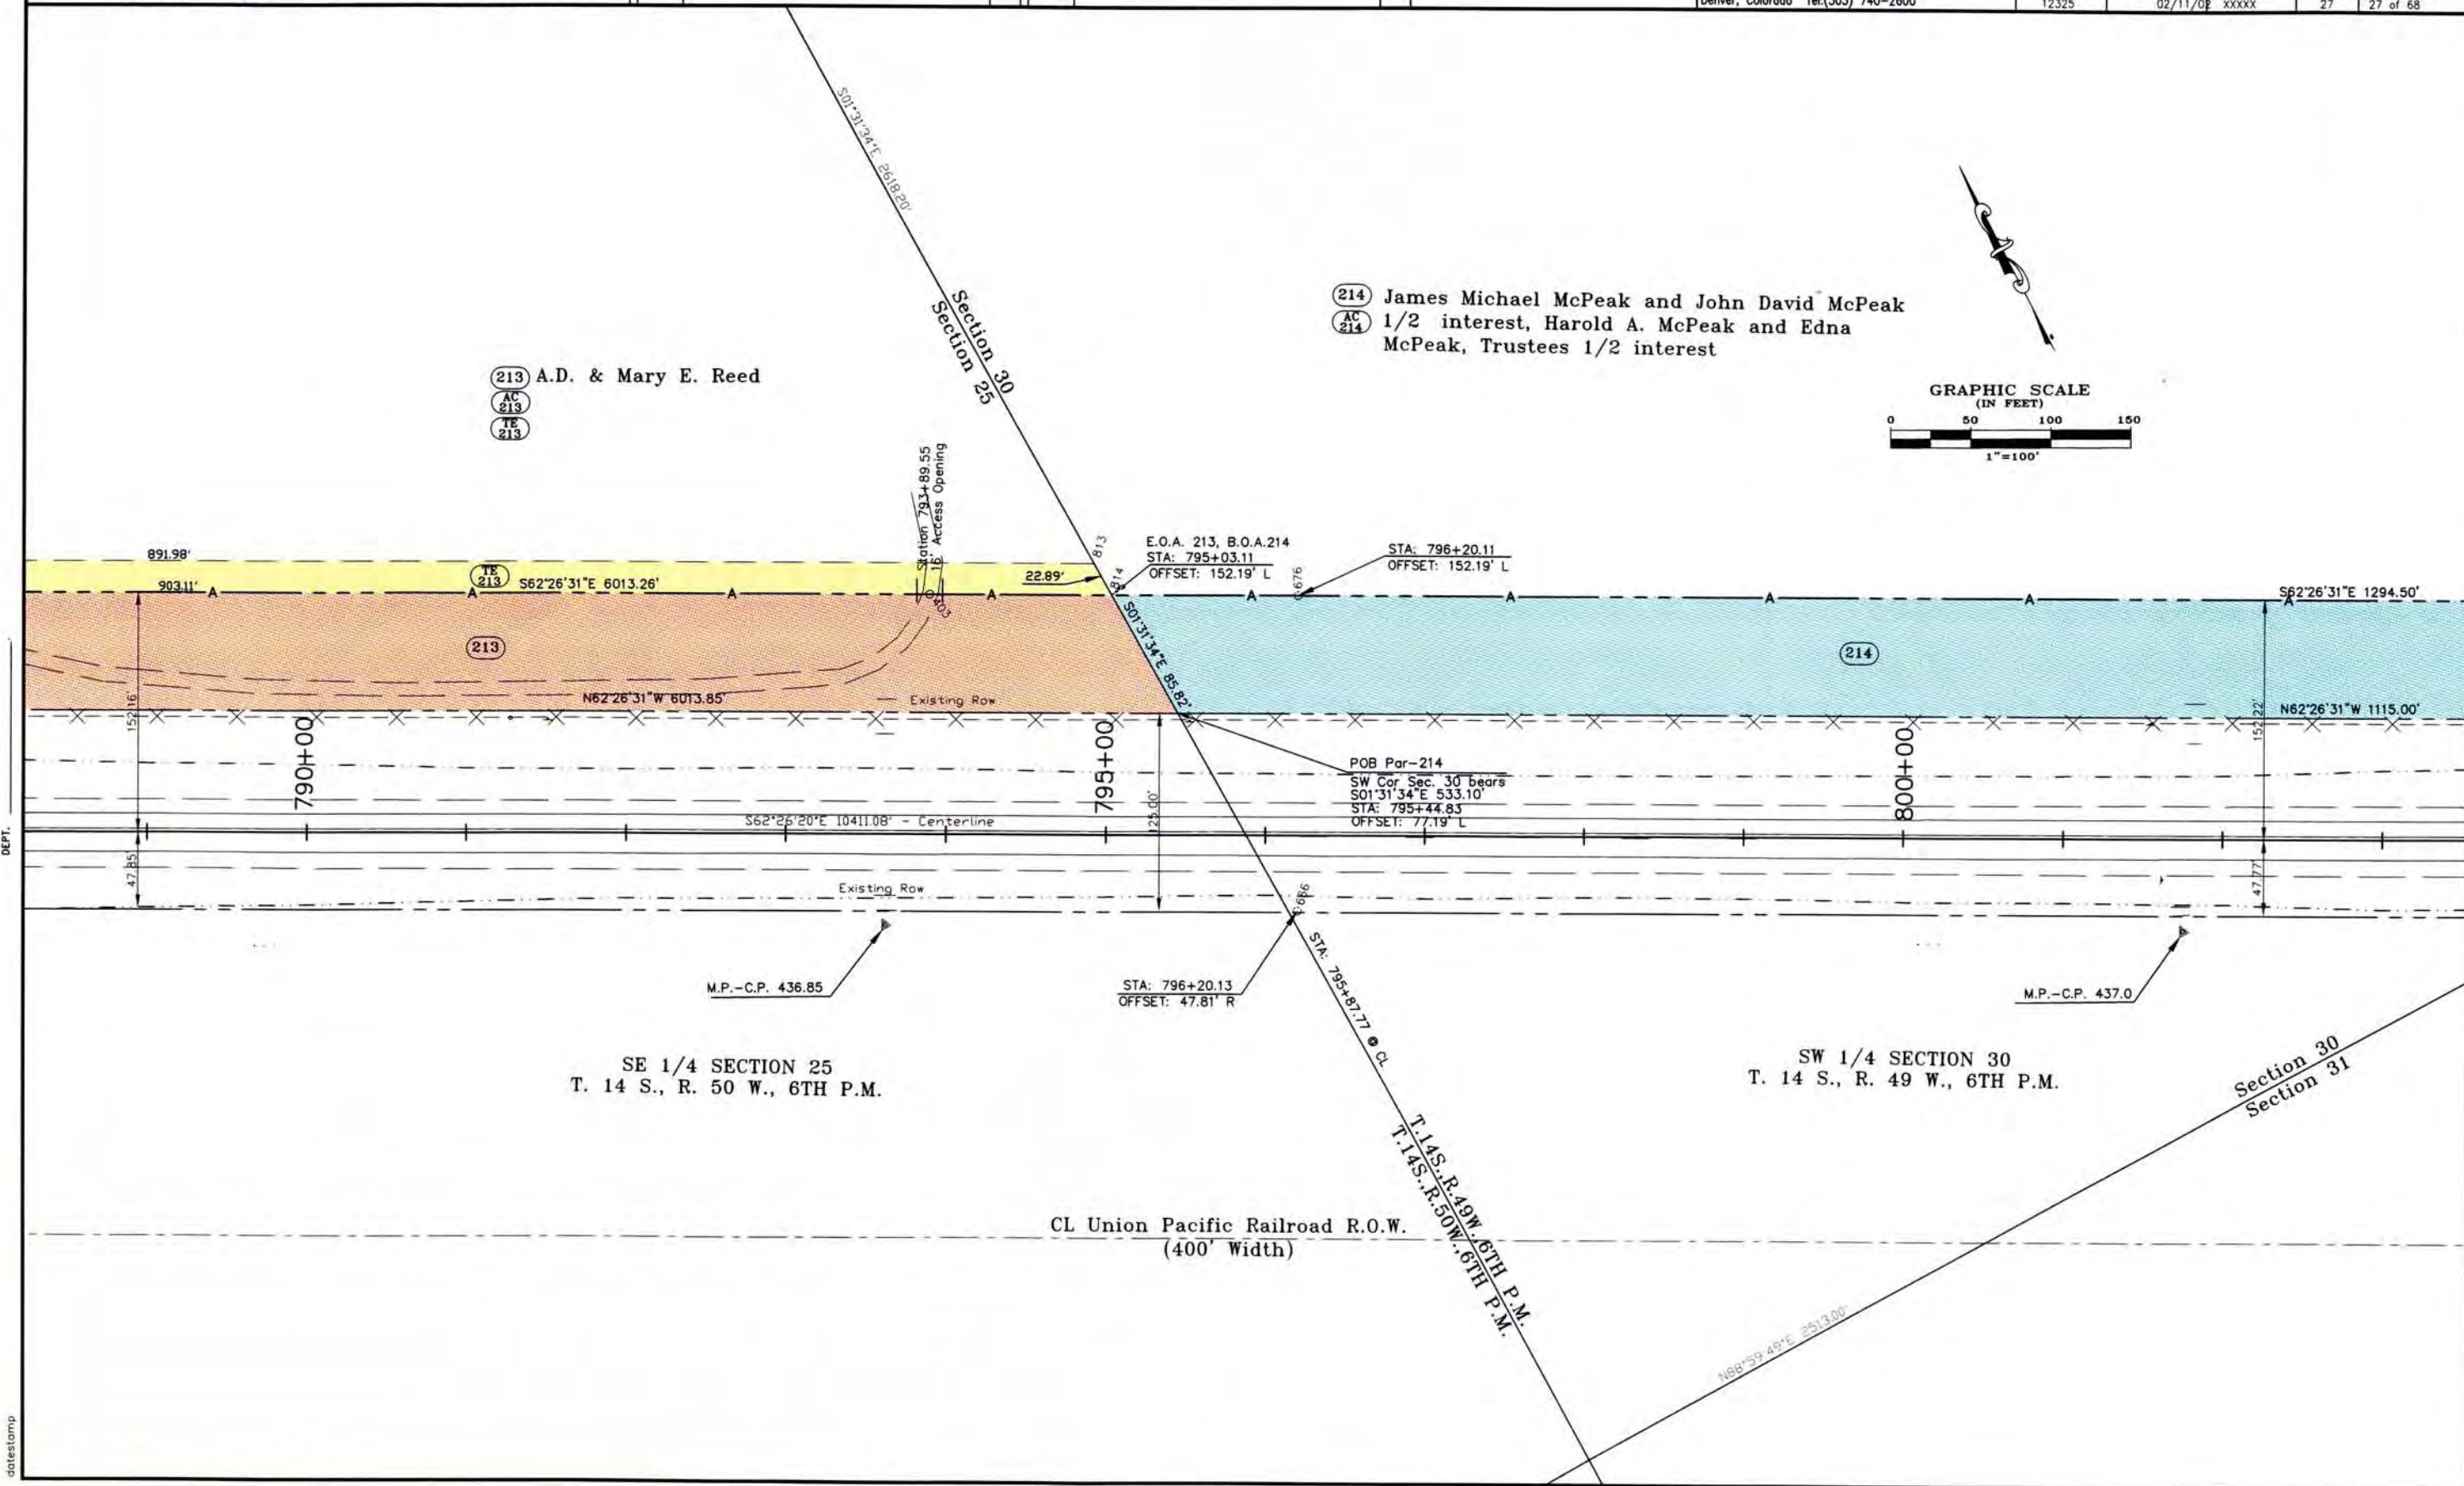

COLORADO DEPARTMENT OF TRANSPORTATION



Region 1
18500 E. Colfax Avenue
Aurora, CO 80011
Phone: (303) 757-9117 FAX: (303) 757-9746

Right of Way Plans Unit: Kevin Williams

Sheet Revisions

Date	Description	Initials
3/18/03	Revised Parcel 215 & AC 215	PHK

Sheet Revisions

Date	Description	Initials

Computer File Information

CREATION DATE: 9/13/2001 INITIALS: PHK
LAST MODIFICATION DATE: 3/18/03 INITIALS: PHK
FULL PATH: I:\Projects\6844455\Task_05\Cad\ROW\Plans\Englis
DRAWING FILE NAME: PLAN SHEET
SCALE: 1" = 100' UNITS: English
URS Corporation
Denver, Colorado Tel:(303) 740-2600

Right of Way Plans

PLAN SHEET

Project Number: NH 0405-022 Phase 2


Project Location: Wild Horse to Kit Carson

Project Code	Last Mod. Date	Subset Sheets	Sheet No.	Total No. of Sheets
12325	3/18/03	XXXXX	28	28 of 68

SW 1/4 SECTION 30
T. 14 S., R. 49 W., 6TH P.M.

(214) James Michael McPeak and John David
(AC 214) McPeak- 1/2 interest, Harold A. McPeak and
Edna McPeak, Trustees- 1/2 interest

GRAPHIC SCALE
(IN FEET)

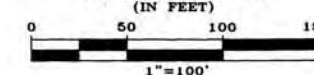

(215 Rev) A.D. & Mary E. Reed

(AC 215 Rev)

E.O.A. 214, B.O.A. 215
STA: 807+97.61
OFFSET: 152.26' L

POB Par-215
NW Cor Sec. 31 bears
S88°59'49"W 974.45'
STA: 806+59.83
OFFSET: 77.25' L

STA: 809+20.11
OFFSET: 152.26' L

STA: 809+20.13
OFFSET: 47.74' R

M.P.-C.P. 437.2

NW 1/4 SECTION 31
T. 14 S., R. 49 W., 6TH P.M.

CL Union Pacific Railroad R.O.W.
(400' Width)

FILED CERTIFICATION: DEPOSITED THIS 19th DAY OF 2003, AT 11:00 A.M., FOR INFORMATION
ONLY IN BOOK OF THE COUNTY LAND SURVEYS/RIGHT OF WAY
SURVEYS AT PAGE 12325

SIGNED
DEPT.

datestamp

COLORADO DEPARTMENT OF TRANSPORTATION



Region 1
18500 E. Colfax Avenue
Aurora, CO 80011
Phone: (303) 757-9117 FAX: (303) 757-9746

Right of Way Plans Unit: Kevin Williams

Sheet Revisions

Date	Description	Initials
3/18/03	Revised Parcel 215 & AC 215	PHK

Sheet Revisions

Date	Description	Initials

Computer File Information

CREATION DATE: 9/13/2001 INITIALS: PHK
LAST MODIFICATION DATE: 03/18/03 INITIALS: PHK
FULL PATH: F:\Projects\6844455\Toka_05\Cad\ROW\Plans\Englis
DRAWING FILE NAME: PLAN SHEET
SCALE: 1" = 100' UNITS: English
URS Corporation
Denver, Colorado Tel:(303) 740-2600

Right of Way Plans

PLAN SHEET

Project Number: NH 0405-022 Phase 2

Project Location: Wild Horse to Kit Carson

Project Code	Last Mod. Date	Subset Sheets	Sheet No.	Total No. of Sheets
12325	3/18/03	XXXX	29	29 of 68

NW 1/4 SECTION 31
T. 14 S., R. 49 W., 6TH P.M.

NE 1/4 SECTION 31
T. 14 S., R. 49 W., 6TH P.M.

215 Rev A.D. & Mary E. Reed

AC
215 Rev

STA: 822+22.16
OFFSET: 152.33 L

215 Rev

R=10593.80'
L=1719.54'
Delta=9°18'00"
Chord=S67°05'31"E
Chord L=1717.65'

R=10668.80'
L=1731.71'
Delta=9°18'00"
Chord=S67°05'31"E
Chord L=1729.81'

Existing Row
R=10668.80'
L=1731.71'
Delta=9°18'00"
Chord=S67°05'31"E
Chord L=1729.81'

Centerline
R=10742.96'
L=1746.47'
Delta=9°18'52.20"
Chord=S67°05'46.21"E
Chord L=1744.55'


Existing Row
R=10793.80'
L=1752.00'
Delta=9°18'00"
Chord=S67°05'31"E
Chord L=1750.08'

STA: 822+22.11
OFFSET: 47.67' R

M.P.-C.P. 437.4

CL Union Pacific Railroad R.O.W.
(400' Width)

GRAPHIC SCALE
(IN FEET)

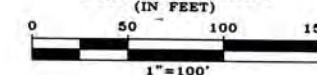


FILED CERTIFICATION:
DEPOSITED THIS DAY OF 19, AT M., FOR INFORMATION
ONLY IN BOOK OF THE COUNTY LAND SURVEYS/RIGHT OF WAY
SURVEYS AT PAGE RECEPTION NUMBER

SIGNED
DEPT.

datestamp

COLORADO DEPARTMENT OF TRANSPORTATION

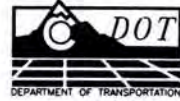

Region 1
18500 E. Colfax Avenue
Aurora, CO 80011
Phone: (303) 757-9117 FAX: (303) 757-9746

Right of Way Plans Unit: Kevin Williams

Sheet Revisions			Sheet Revisions		
Date	Description	Initials	Date	Description	Initials
3/18/03	Revised Parcel 215 & AC 215	PHK			


Computer File Information

CREATION DATE: 9/13/2001 INITIALS: PHK
LAST MODIFICATION DATE: 03/18/03 INITIALS: PHK
FULL PATH: I:\Projects\6844455\Toks_05\Cad\ROW\Plans\Englis
DRAWING FILE NAME: PLAN SHEET
SCALE: 1" = 100' UNITS: English
URS Corporation
Denver, Colorado Tel:(303) 740-2600


Right of Way Plans

PLAN SHEET

Project Number: NH 0405-022 Phase 2
Project Location: Wild Horse to Kit Carson
Project Code: 12325 Last Mod. Date: 3/18/03 Subset Sheets: XXXXX Sheet No.: 30 Total No. of Sheets: 30 of 68

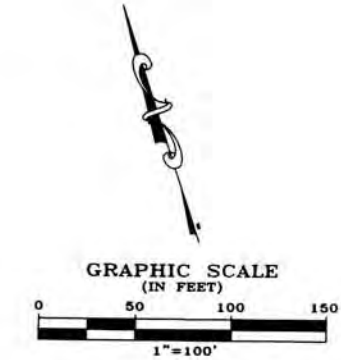

215 Rev A.D. & Mary E. Reed
AC
215 Rev

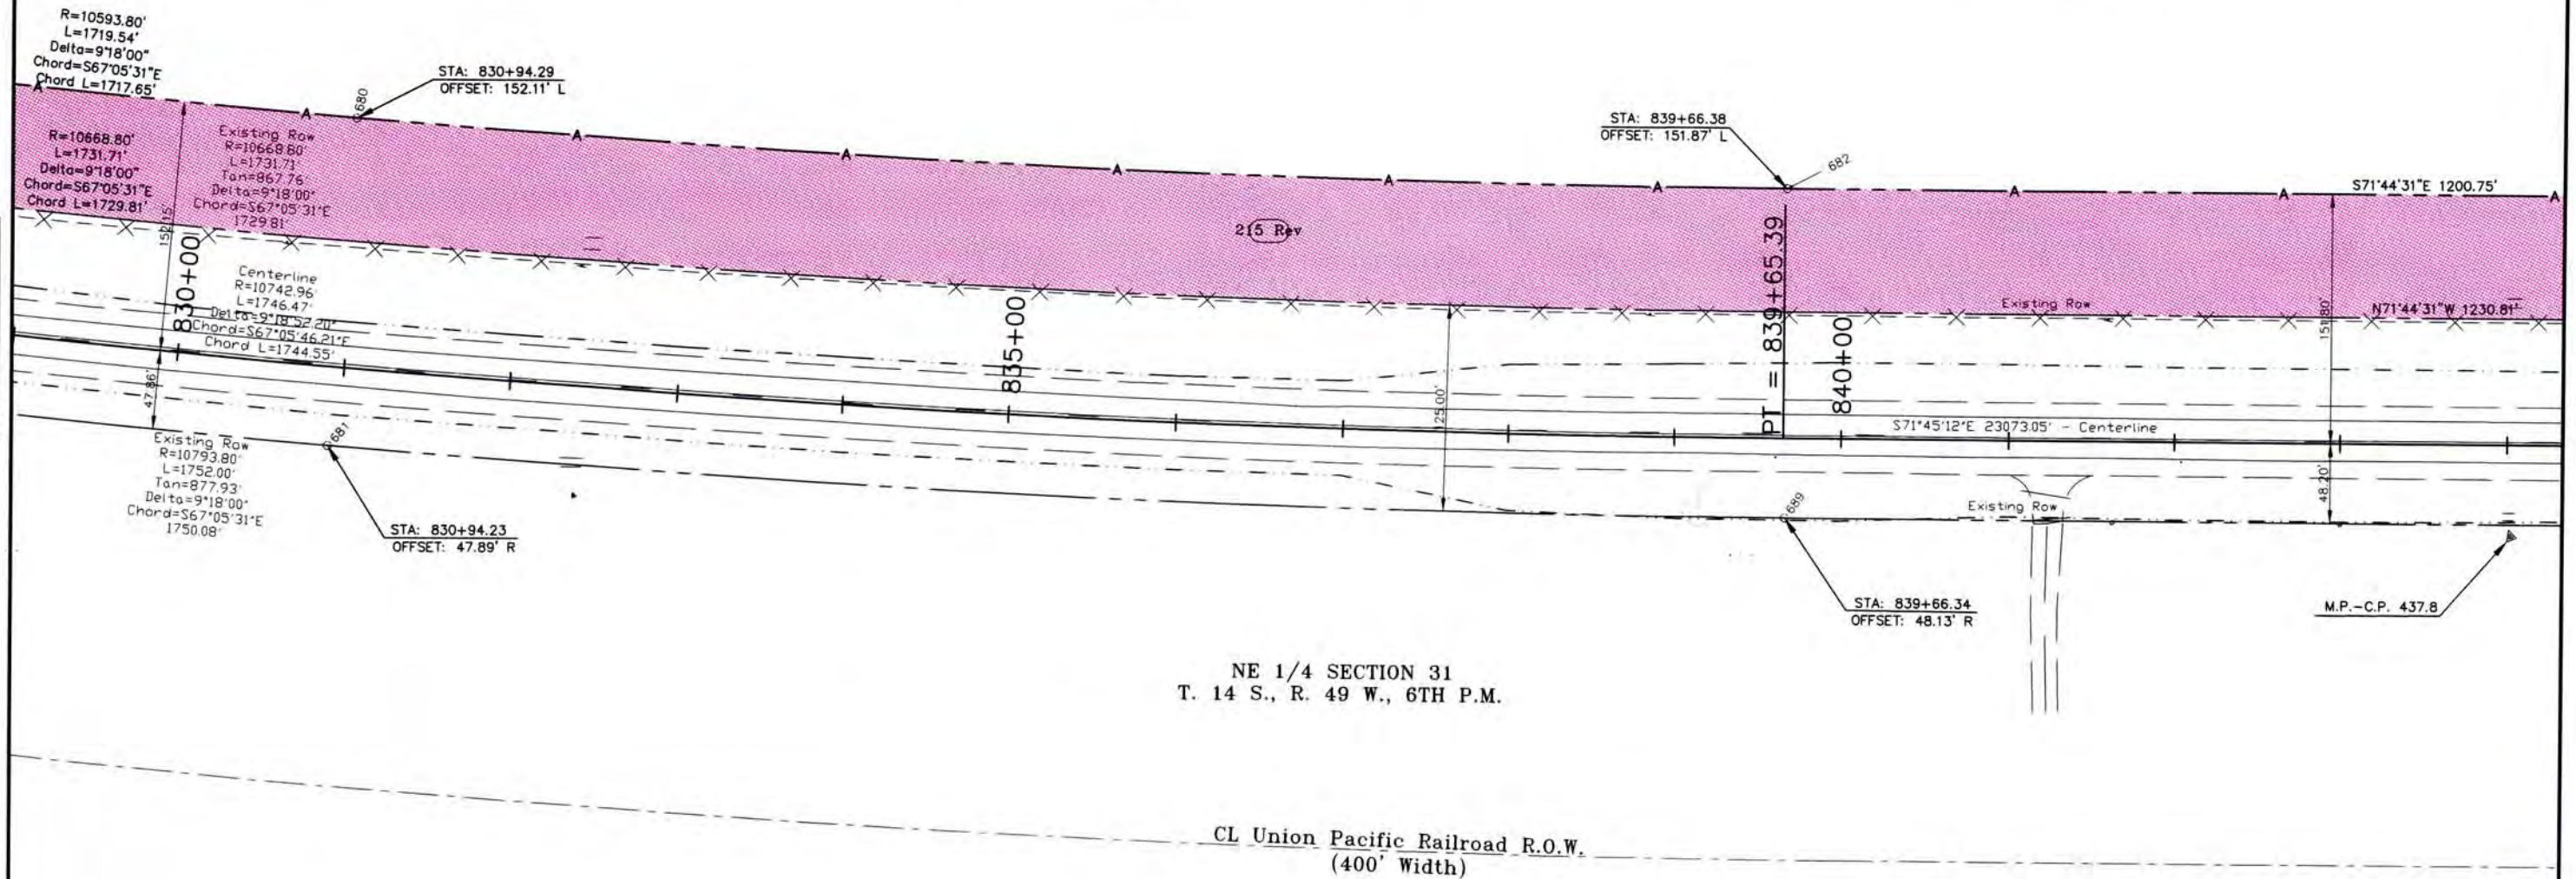

FILED CERTIFICATION: DAY OF 19 AT M., FOR INFORMATION
DEPOSITED THIS OF THE COUNTY LAND SURVEYS/RIGHT OF WAY
ONLY IN BOOK SURVEYS AT PAGE RECEPTION NUMBER

SIGNED
DEPT.

COLORADO DEPARTMENT OF TRANSPORTATION



Region 1
18500 E. Colfax Avenue
Aurora, CO 80011
Phone: (303) 757-9117 FAX: (303) 757-9746

Right of Way Plans Unit: Kevin Williams

Sheet Revisions		
Date	Description	Initials
3/18/03	Revised Parcel 215 & AC 215, 215A & AC 215A	PHK

Sheet Revisions		
Date	Description	Initials

Computer File Information

CREATION DATE: 9/13/2001 INITIALS: PHK
LAST MODIFICATION DATE: 3/18/03 INITIALS: PHK
FULL PATH: I:\Projects\6844455\Taka_05\Cad\ROW\Plans\Englis
DRAWING FILE NAME: PLAN SHEET
SCALE: 1" = 100' UNITS: English
URS Corporation
Denver, Colorado Tel: (303) 740-2600

Right of Way Plans

PLAN SHEET

Project Number: NH 0405-022 Phase 2
Project Location: Wild Horse to Kit Carson
Project Code: 12325 Last Mod. Date: 3/18/03 Subset Sheets: XXXXX Sheet No.: 31 Total No. of Sheets: 31 of 68


NE 1/4 SECTION 31
T. 14 S., R. 49 W., 6TH P.M.

NW 1/4 SECTION 32
T. 14 S., R. 49 W., 6TH P.M.

215 Rev A.D. & Mary E. Reed
AC
215 Rev

216A Rev A.D. & Mary E. Reed
AC
216A Rev

GRAPHIC SCALE

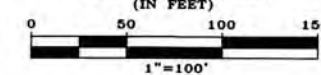

E.O.A. 215, B.O.A. 215A

POB Par 215A
W 1/4 Cor Sec 32 bears
S03°35'09"E 767.49'
STA: 851+97.18
OFFSET: 76.63' L

STA: 852+66.38
OFFSET: 151.61' L


STA: 852+66.34
OFFSET: 48.39' R

M.P.-C.P. 438.0

CL Union Pacific Railroad R.O.W.
(400' Width)

FILING CERTIFICATION: DEPOSITED THIS _____ DAY OF _____, 19____, AT _____, FOR INFORMATION
ONLY IN BOOK _____ OF THE COUNTY LAND SURVEYS/RIGHT OF WAY
SURVEYS AT PAGE _____, RECEPTION NUMBER _____

SIGNED _____
DEPT. _____

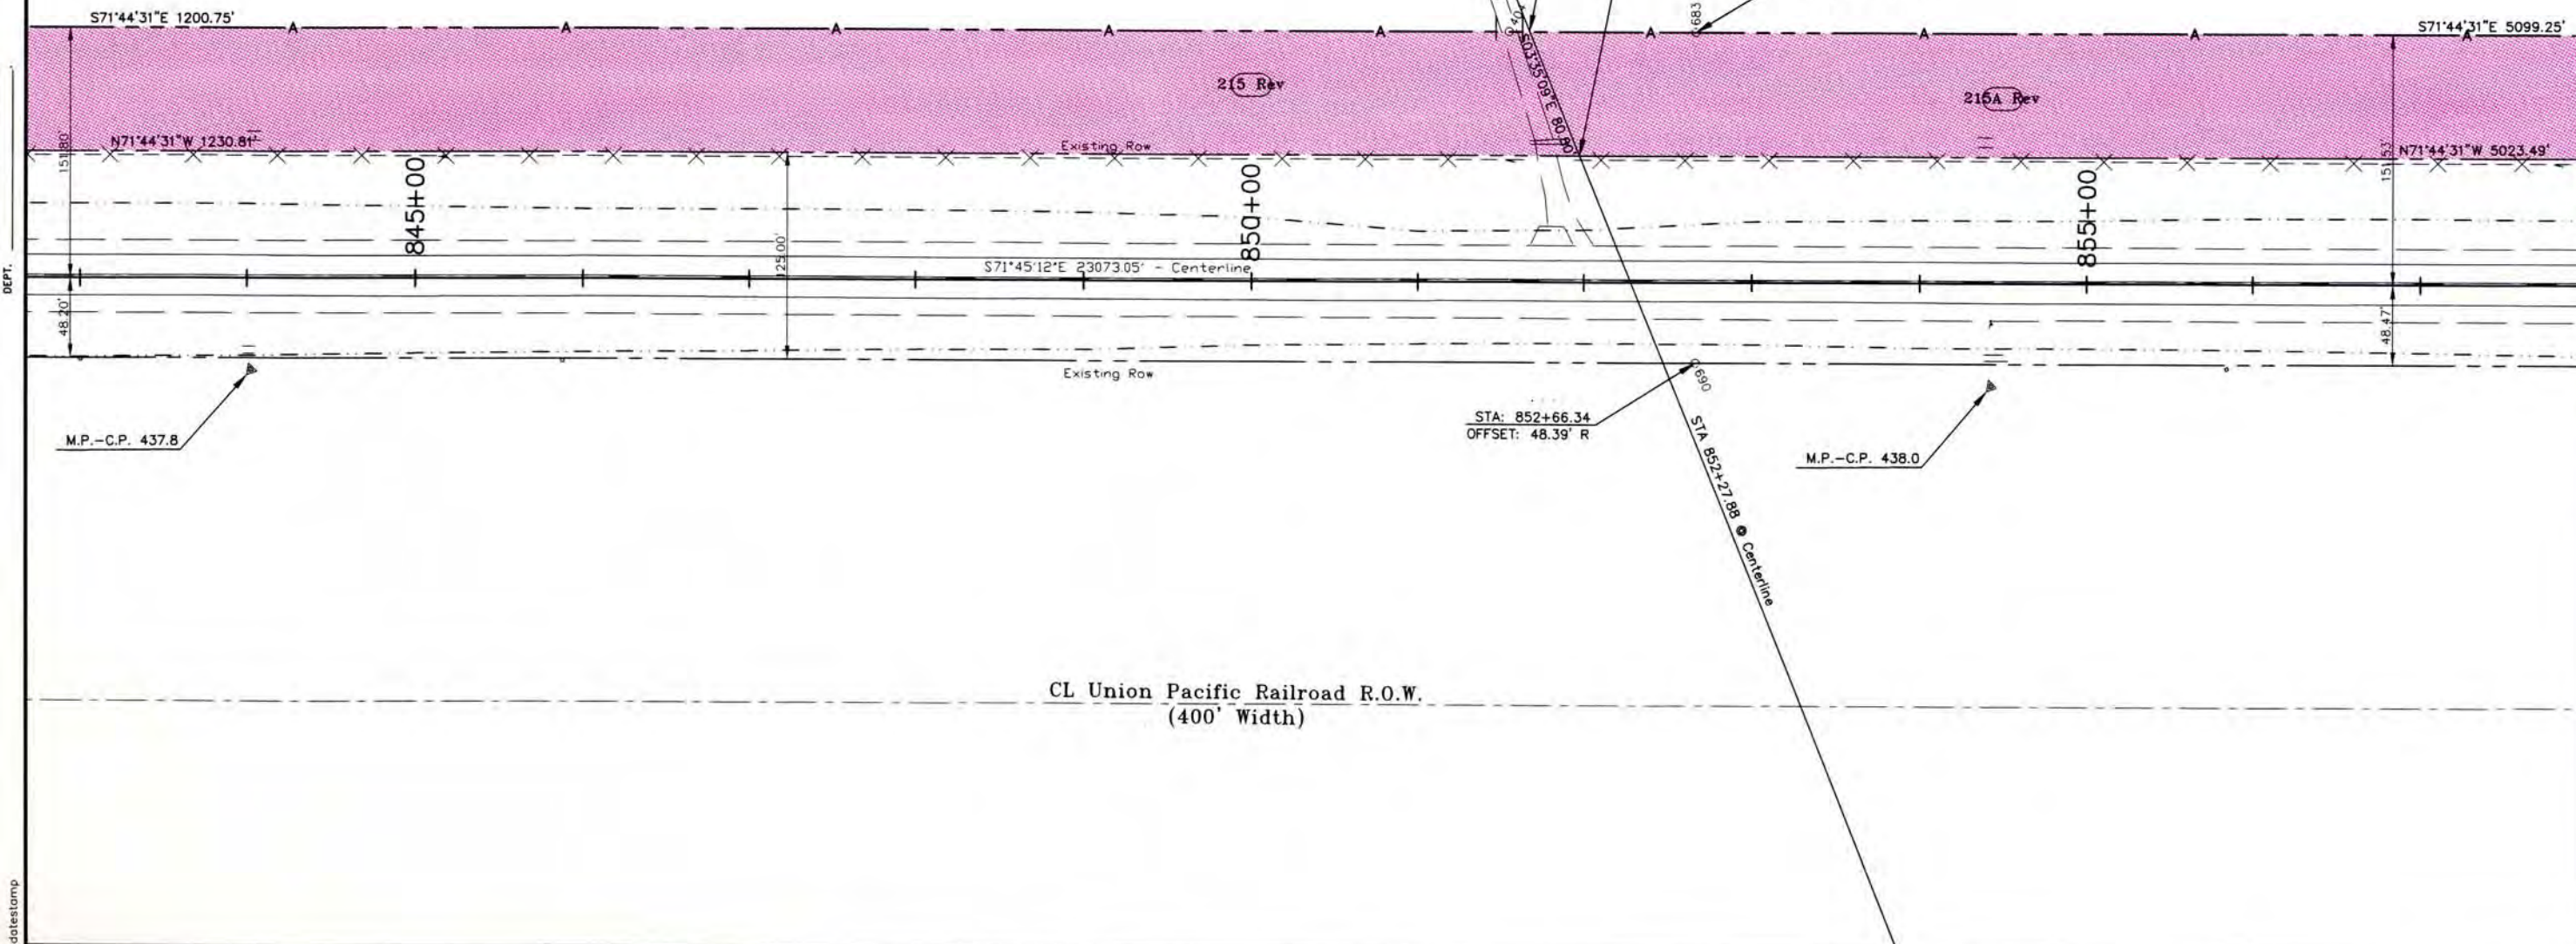

COLORADO DEPARTMENT OF TRANSPORTATION



Region 1
18500 E. Colfax Avenue
Aurora, CO 80011
Phone: (303) 757-9117 FAX: (303) 757-9746

Right of Way Plans Unit: Kevin Williams

Sheet Revisions

Date	Description	Initials
3/18/03	Revised Parcel 215A & AC 215A	PHK

Sheet Revisions

Date	Description	Initials

Computer File Information

CREATION DATE: 9/13/2001 INITIALS: PHK
LAST MODIFICATION DATE: 3/18/03 INITIALS: PHK
FULL PATH: I:\Projects\6844455\Task_05\Cad\ROW\Plans\Englis
DRAWING FILE NAME: PLAN SHEET
SCALE: 1" = 100' UNITS: English
URS Corporation
Denver, Colorado Tel:(303) 740-2600

Right of Way Plans

PLAN SHEET


Project Number: NH 0405-022 Phase 2

Project Location: Wild Horse to Kit Carson

Project Code	Last Mod. Date	Subset Sheets	Sheet No.	Total No. of Sheets
12325	3/18/03	XXXXX	32	32 of 68


NW 1/4 SECTION 32
T. 14 S., R. 49 W., 6TH P.M.

215A Be A.D. & Mary E. Reed
AC
215A Rev

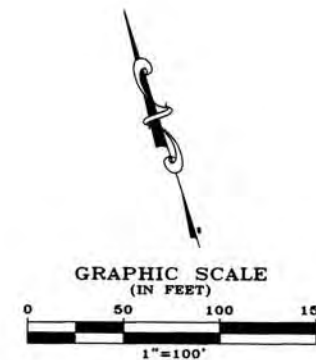

FILING CERTIFICATION:
DEPOSITED THIS ____ DAY OF _____, 19____, AT ____ M., FOR INFORMATION
ONLY IN BOOK ____ OF THE COUNTY LAND SURVEYS/RIGHT OF WAY
SURVEYS AT PAGE ____ RECEPTION NUMBER ____

SIGNED _____
DEPT. _____

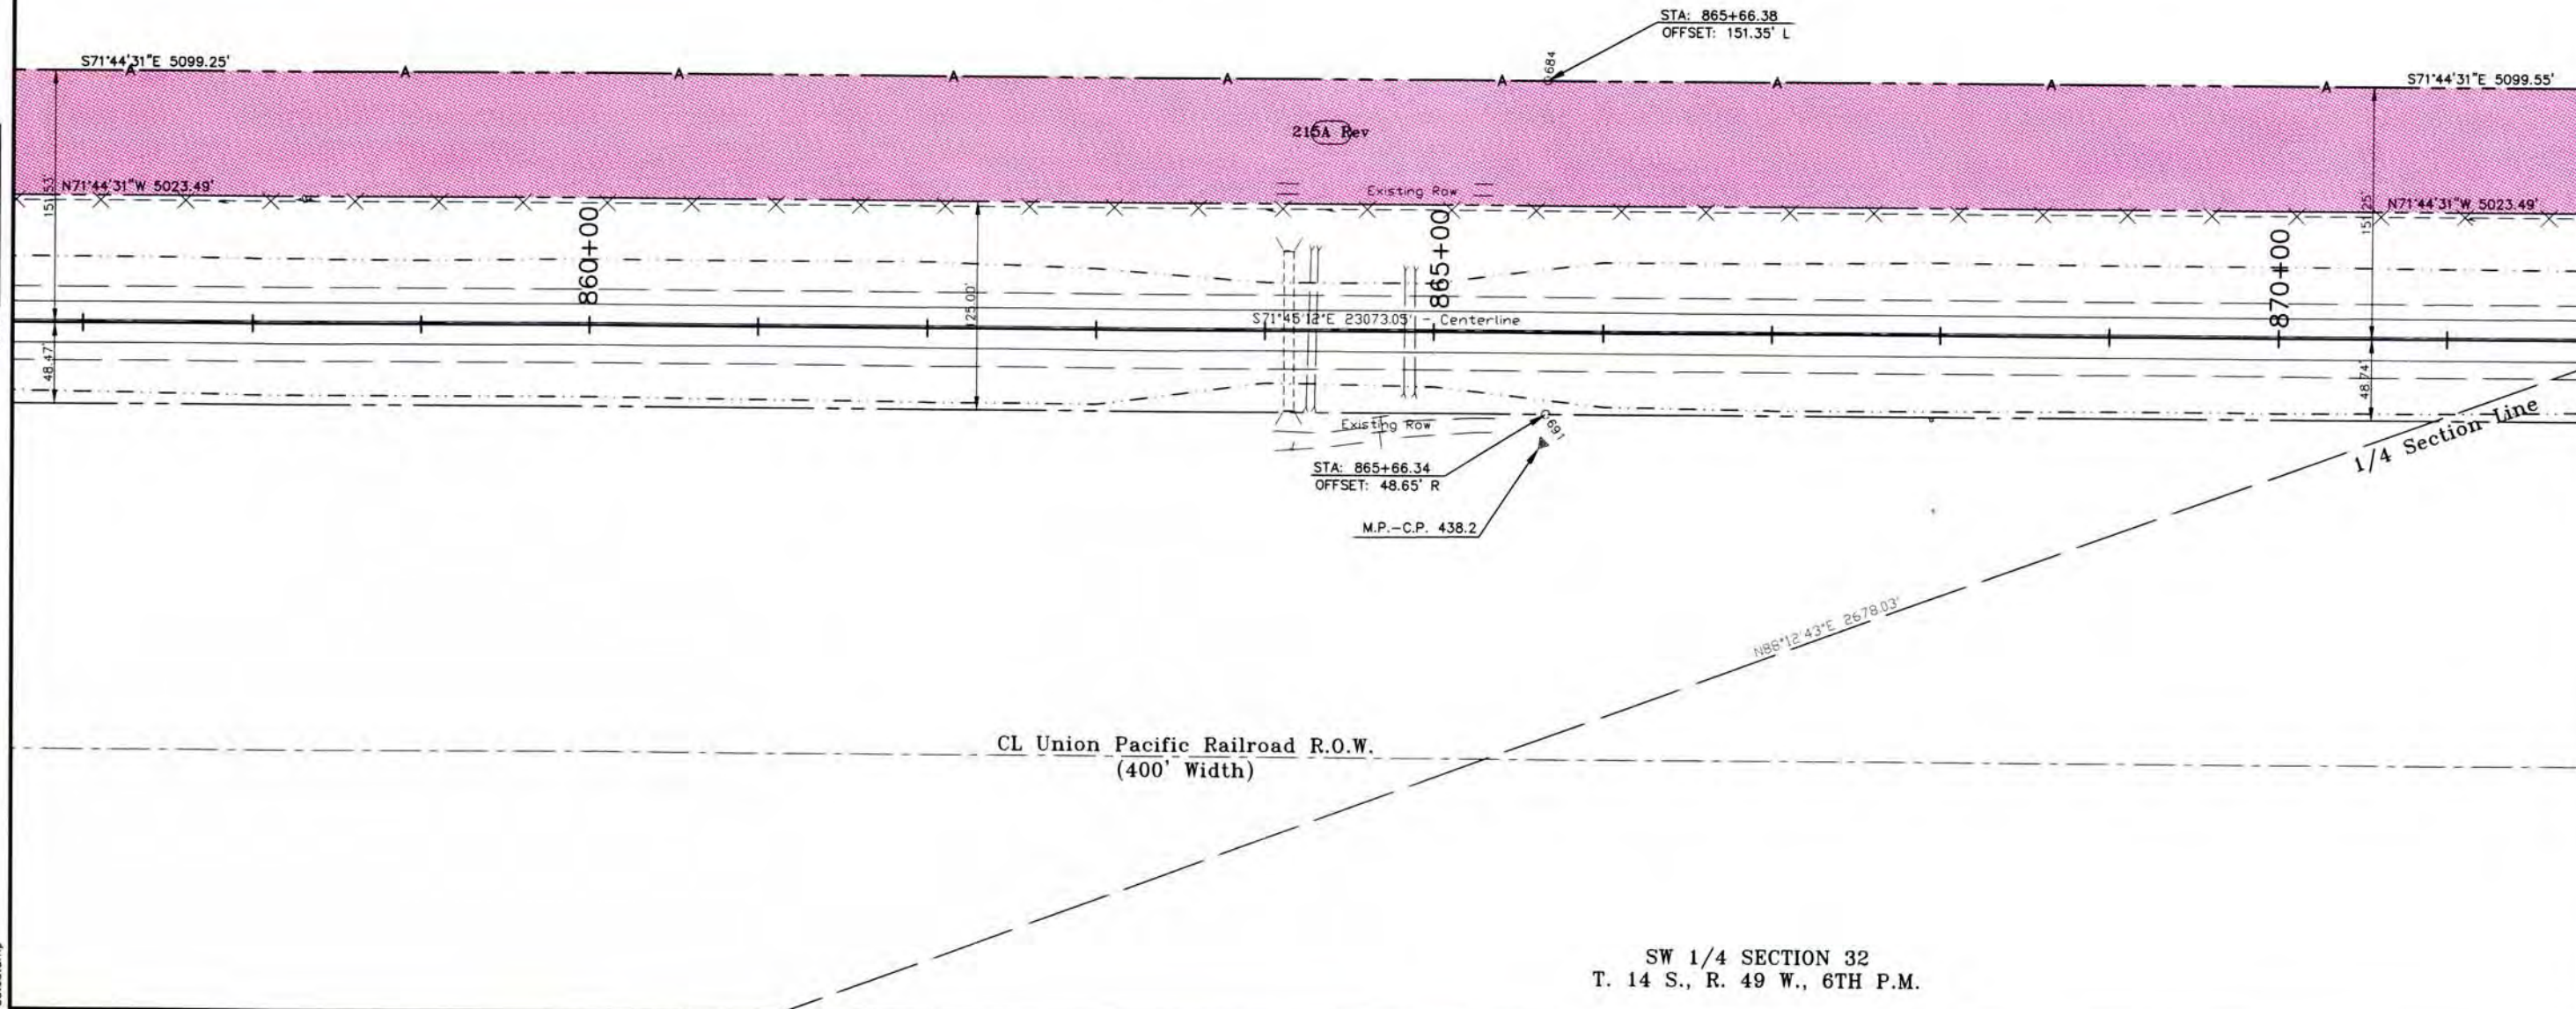

COLORADO DEPARTMENT OF TRANSPORTATION



Region 1
18500 E. Colfax Avenue
Aurora, CO 80011
Phone: (303) 757-9117 FAX: (303) 757-9746

Right of Way Plans Unit: Kevin Williams

Sheet Revisions

Date	Description	Initials
3/18/03	Revised Parcel 215A & AC 215A	PHK

Sheet Revisions

Date	Description	Initials

Computer File Information

CREATION DATE: 9/13/2001 INITIALS: PHK
LAST MODIFICATION DATE: 3/18/03 INITIALS: PHK
FULL PATH: E:\Projects\6844455\Task_05\Cad\ROW\Plans\Englis
DRAWING FILE NAME: PLAN SHEET
SCALE: 1" = 100' UNITS: English
URS Corporation
Denver, Colorado Tel:(303) 740-2600

Right of Way Plans

PLAN SHEET

Project Number: NH 0405-022 Phase 2

Project Location: Wild Horse to Kit Carson

Project Code	Last Mod. Date	Subset Sheets	Sheet No.	Total No. of Sheets
12325	3/18/03	xxxxx	33	33 of 68

NW 1/4 SECTION 32
T. 14 S., R. 49 W., 6TH P.M.

NE 1/4 SECTION 32
T. 14 S., R. 49 W., 6TH P.M.


SE 1/4 SECTION 32
T. 14 S., R. 49 W., 6TH P.M.

215A Be A.D. & Mary E. Reed

215A Rev

POB Par 216
Ctr 1/4 Cor Sec 32 bears
N88°12'43"E 599.71'
STA: 874+35.15
OFFSET: 76.18' L

GRAPHIC SCALE
(IN FEET)

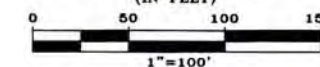

FILING CERTIFICATION:
DEPOSITED THIS _____ DAY OF _____, 19____, AT _____, FOR INFORMATION
ONLY IN BOOK _____ OF THE COUNTY LAND SURVEYS/RIGHT OF WAY
SURVEYS AT PAGE _____ RECEPTION NUMBER _____

SIGNED _____
DEPT.

1/4 Section Line

875+00

880+00

885+00

STA: 878+66.34
OFFSET: 48.90' R

M.P.-C.P. 438.4

CL Union Pacific Railroad R.O.W.
(400' Width)

SW 1/4 SECTION 32
T. 14 S., R. 49 W., 6TH P.M.

datestamp

COLORADO DEPARTMENT OF TRANSPORTATION



Region 1
18500 E. Colfax Avenue
Aurora, CO 80011
Phone: (303) 757-9117 FAX: (303) 757-9746

Right of Way Plans Unit: Kevin Williams

Sheet Revisions			Sheet Revisions		
Date	Description	Initials	Date	Description	Initials
3/18/03	Revised Parcel 215A & AC 215A	PHK			

Computer File Information

CREATION DATE: 9/13/2001 INITIALS: PHK
LAST MODIFICATION DATE: 3/18/03 INITIALS: PHK
FULL PATH: I:\Projects\6844455\Taka_05\Cad\ROW\Plans\Englis
DRAWING FILE NAME: PLAN SHEET
SCALE: 1" = 100' UNITS: English
URS Corporation
Denver, Colorado Tel:(303) 740-2600



Right of Way Plans

PLAN SHEET

Project Number: NH 0405-022 Phase 2
Project Location: Wild Horse to Kit Carson
Project Code: 12325 Last Mod. Date: 3/18/03 Subset Sheets: XXXXX Sheet No.: 34 Total No. of Sheets: 34 of 68

N88°12'43"E 2649.56'
1/4 Section Line

215A BeA.D. & Mary E. Reed
215A AC
215A Rev

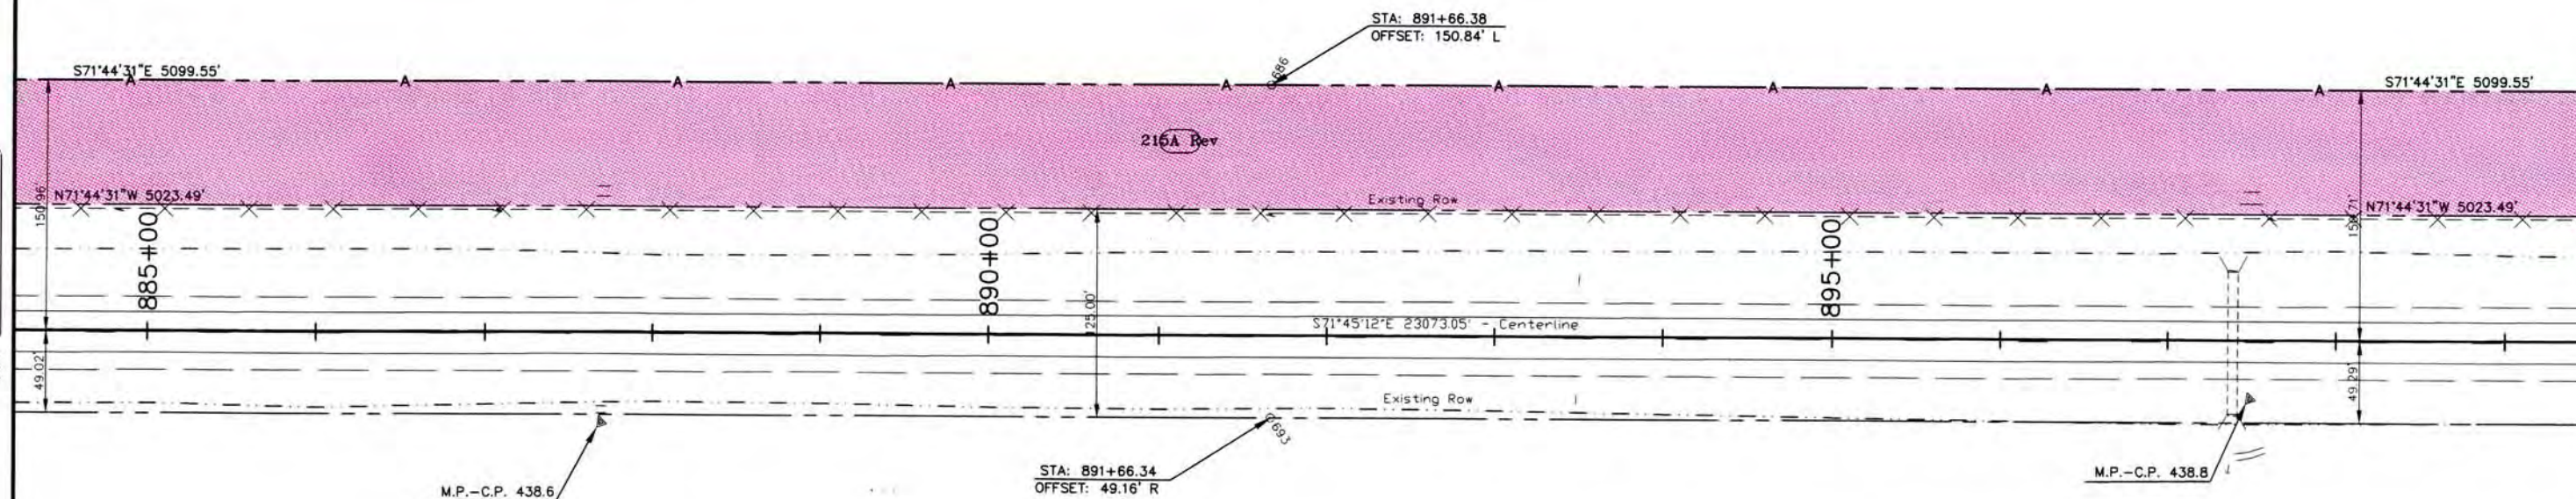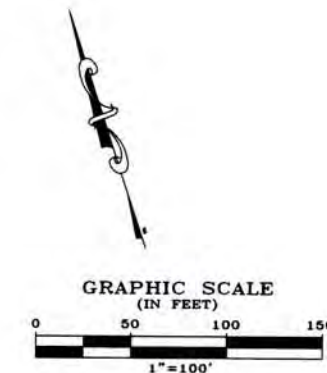

CL Union Pacific Railroad R.O.W.
(400' Width)

SE 1/4 SECTION 32
T. 14 S., R. 49 W., 6TH P.M.

FILING CERTIFICATION: DEPOSITED THIS ____ DAY OF ____ 19____, AT ____ M., FOR INFORMATION
ONLY IN BOOK ____ OF THE COUNTY LAND SURVEYS/RIGHT OF WAY
SURVEYS AT PAGE ____ RECEPTION NUMBER ____

SIGNED
DEPT.

COLORADO DEPARTMENT OF TRANSPORTATION



Region 1
18500 E. Colfax Avenue
Aurora, CO 80011
Phone: (303) 757-9117 FAX: (303) 757-9746

Right of Way Plans Unit: Kevin Williams

Sheet Revisions

Date	Description	Initials
3/18/03	Revised Parcel 215A & AC 215A	PHK

Sheet Revisions

Date	Description	Initials

Computer File Information

CREATION DATE: 9/13/2001 INITIALS: PHK
LAST MODIFICATION DATE: 3/18/03 INITIALS: PHK
FULL PATH: E:\Projects\6844455\Taka_05\Cad\ROW\Plans\Englis
DRAWING FILE NAME: PLAN SHEET
SCALE: 1" = 100' UNITS: English
URS Corporation
Denver, Colorado Tel:(303) 740-2600

Right of Way Plans

PLAN SHEET

Project Number: NH 0405-022 Phase 2


Project Location: Wild Horse to Kit Carson

Project Code	Last Mod. Date	Subset Sheets	Sheet No.	Total No. of Sheets
12325	3/18/03	XXXXX	35	35 of 68

215A Rev A.D. & Mary E. Reed

AC
215A Rev

GRAPHIC SCALE (IN FEET)

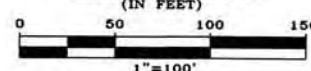

225 Betty Wies

AC
225

SW 1/4 SECTION 33
T. 14 S., R. 49 W., 6TH P.M.

217 Flying Diamond Ranch, Inc.

AC
217

B.O.A.
STA: 908+97.19
OFFSET: 200.49' L

STA: 909+69.79
OFFSET: 150.48' L

E.O.A.

STA: 907+98.53
OFFSET: 150.51' L

STA: 904+66.38
OFFSET: 150.58' L

E.O.A. 215A, B.O.A. 225

S71°44'31"E 5099.55'

S71°44'31"E 531.85'

S71°44'31"E 4331.76'

SILLO

215A Rev

225

217

900+00

905+00

910+00

S71°45'12"E 23073.05' - Centerline

N71°44'31"W 660.00'

N71°44'31"W 4150.53'

STA: 908+80.67
OFFSET: 75.50' L

POB Par-225
E 1/4 Cor. Sec. 32 bears
N31°44'04"E 1145.3'
STA: 902+20.67
OFFSET: 75.63' L

STA: 905+66.34
OFFSET: 49.44' R

M.P.-C.P. 439.0

POB Par-217
SW Cor. Sec. 33 bears
S01°25'35"E 1419.26'
STA: 909+44.87
OFFSET: 75.54' L

SE 1/4 SECTION 32
T. 14 S., R. 49 W., 6TH P.M.

CL Union Pacific Railroad R.O.W.
(400' Width)

FILING CERTIFICATION: DAY OF 19__ AT ___, FOR INFORMATION
DEPOSITED THIS __ OF THE COUNTY LAND SURVEYS/RIGHT OF WAY
SURVEYS AT PAGE __, RECEPTION NUMBER __

SIGNED
DEPT.

datestamp

COLORADO DEPARTMENT OF TRANSPORTATION



Region 1
18500 E. Colfax Avenue
Aurora, CO 80011
Phone: (303) 757-9117 FAX: (303) 757-9746

Right of Way Plans Unit: Kevin Williams

Sheet Revisions

Date	Description	Initials
2/6/03	Added Access Opening Sta: 915+00 L	BD

Sheet Revisions

Date	Description	Initials

Computer File Information

CREATION DATE: 9/13/2001 INITIALS: PHK
LAST MODIFICATION DATE: 02/06/03 INITIALS: PHK
FULL PATH: I:\Projects\6844455\Task_05\Cad\ROW\Plans\Englis
DRAWING FILE NAME: PLAN SHEET
SCALE: 1" = 100' UNITS: English
URS Corporation
Denver, Colorado Tel: (303) 740-2600


Right of Way Plans

PLAN SHEET

Project Number: NH 0405-022 Phase 2


Project Location: Wild Horse to Kit Carson

Project Code	Last Mod. Date	Subset Sheets	Sheet No.	Total No. of Sheets
12325	02/06/03	XXXX	36	36 of 68

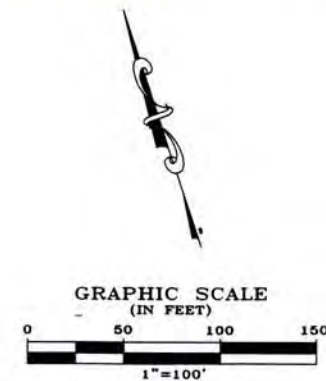

FILING CERTIFICATION:
DEPOSITED THIS ____ DAY OF _____, AT _____, FOR INFORMATION
ONLY IN BOOK _____ OF THE COUNTY LAND SURVEYS/RIGHT OF WAY
SURVEYS AT PAGE _____, RECEPTION NUMBER _____

SIGNED _____
DEPT. _____

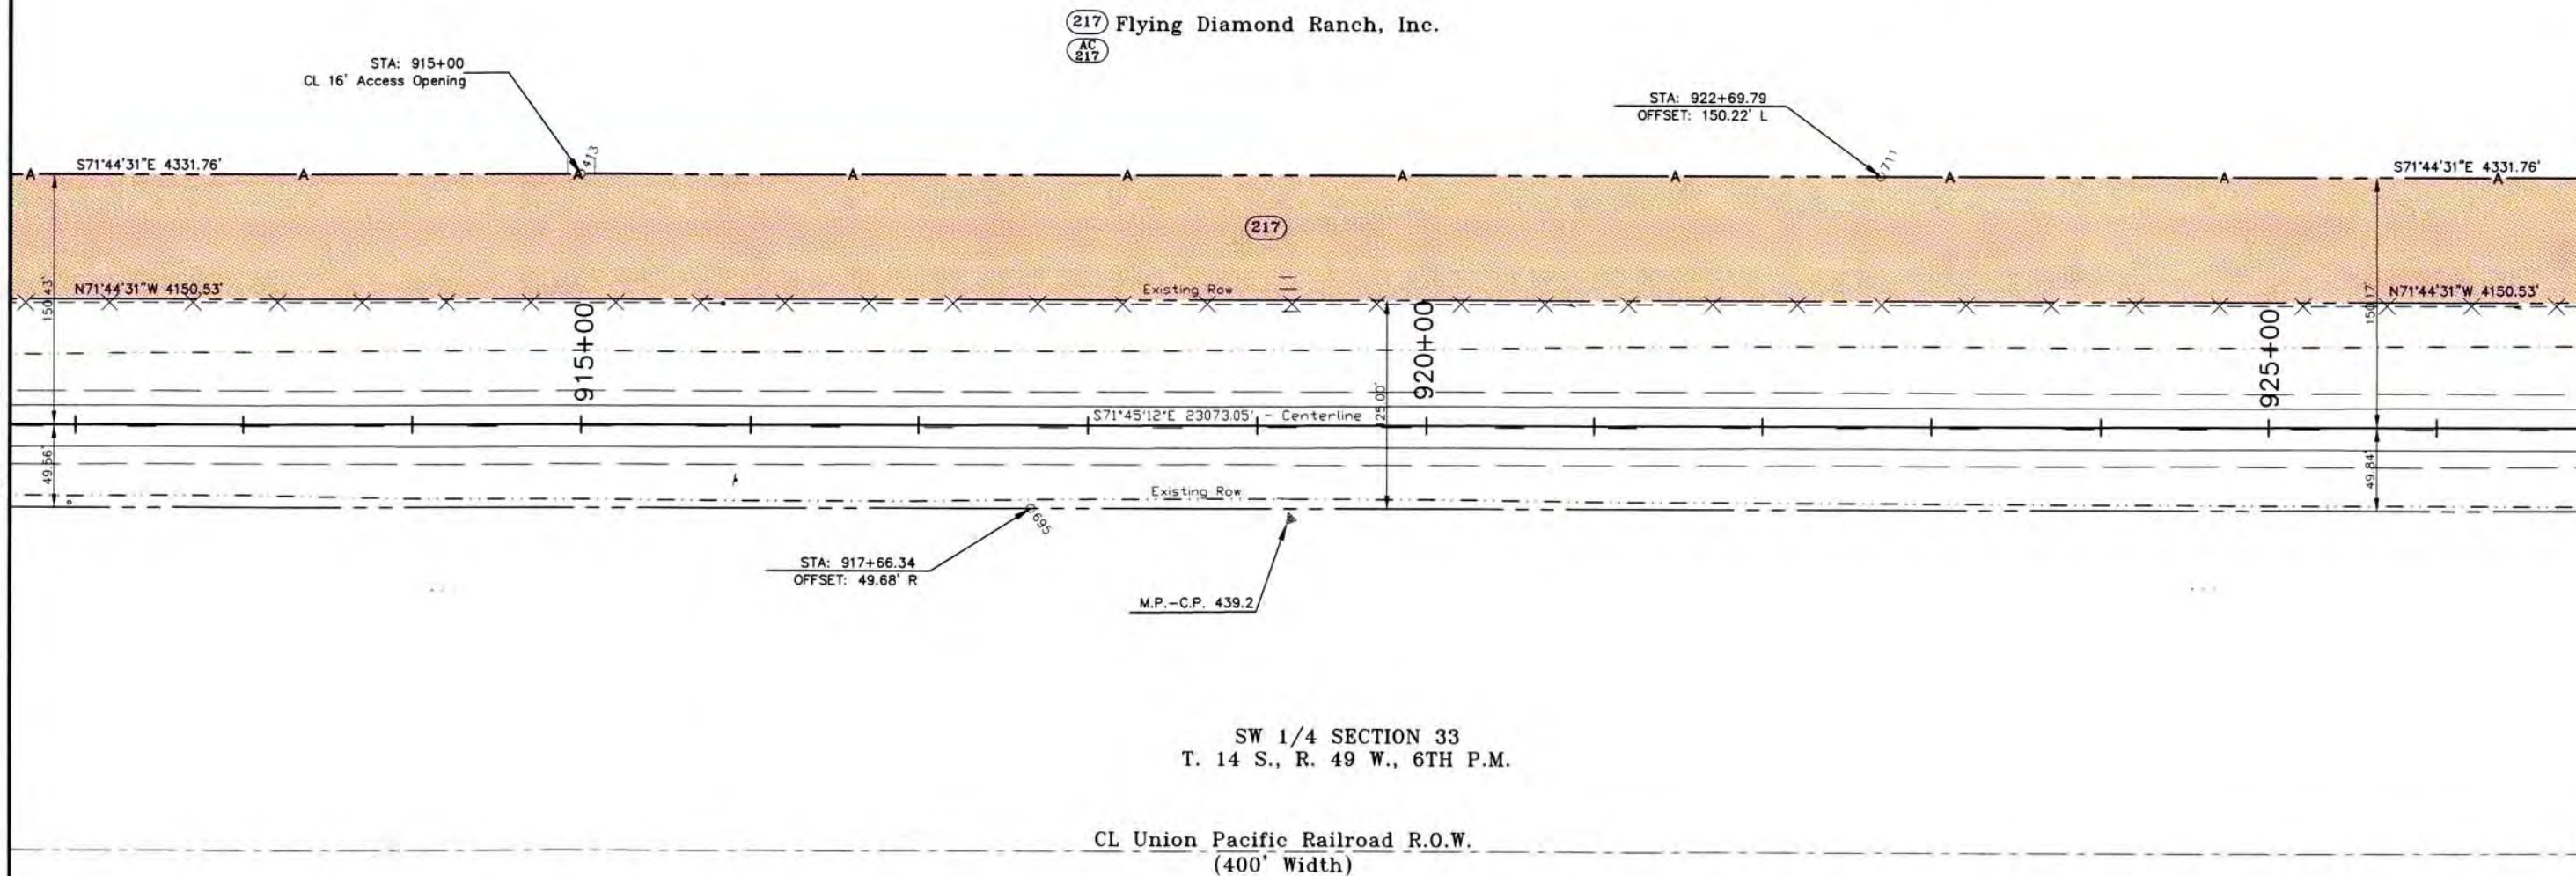

COLORADO DEPARTMENT OF TRANSPORTATION



Region 1
18500 E. Colfax Avenue
Aurora, CO 80011
Phone: (303) 757-9117 FAX: (303) 757-9746

Right of Way Plans Unit: Kevin Williams

Sheet Revisions

Date	Description	Initials

Sheet Revisions

Date	Description	Initials

Computer File Information

CREATION DATE: 9/13/2001 INITIALS: PHK
LAST MODIFICATION DATE: 02/11/02 INITIALS: PHK
FULL PATH: I:\Projects\6844455\Taks_05\Cad\ROW\Plans\Englis
DRAWING FILE NAME: PLAN SHEET
SCALE: 1" = 100' UNITS: English
URS Corporation
Denver, Colorado Tel:(303) 740-2600

Right of Way Plans

PLAN SHEET

Project Number: NH 0405-022 Phase 2


Project Location: Wild Horse to Kit Carson

Project Code:	Last Mod. Date	Subset Sheets	Sheet No.	Total No. of Sheets
12325	02/11/02	XXXXX	37	37 of 68


FILING CERTIFICATION:
DEPOSITED THIS _____ DAY OF _____, AT _____, FOR INFORMATION
ONLY IN BOOK _____ OF THE COUNTY LAND SURVEYS/RIGHT OF WAY
SURVEYS AT PAGE _____, RECEPTION NUMBER _____

SIGNED _____
DEPT. _____

(217) Flying Diamond Ranch, Inc.
AC
217

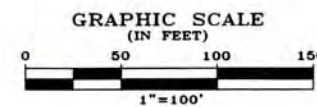

SE 1/4 SECTION 33
T. 14 S., R. 49 W., 6TH P.M.

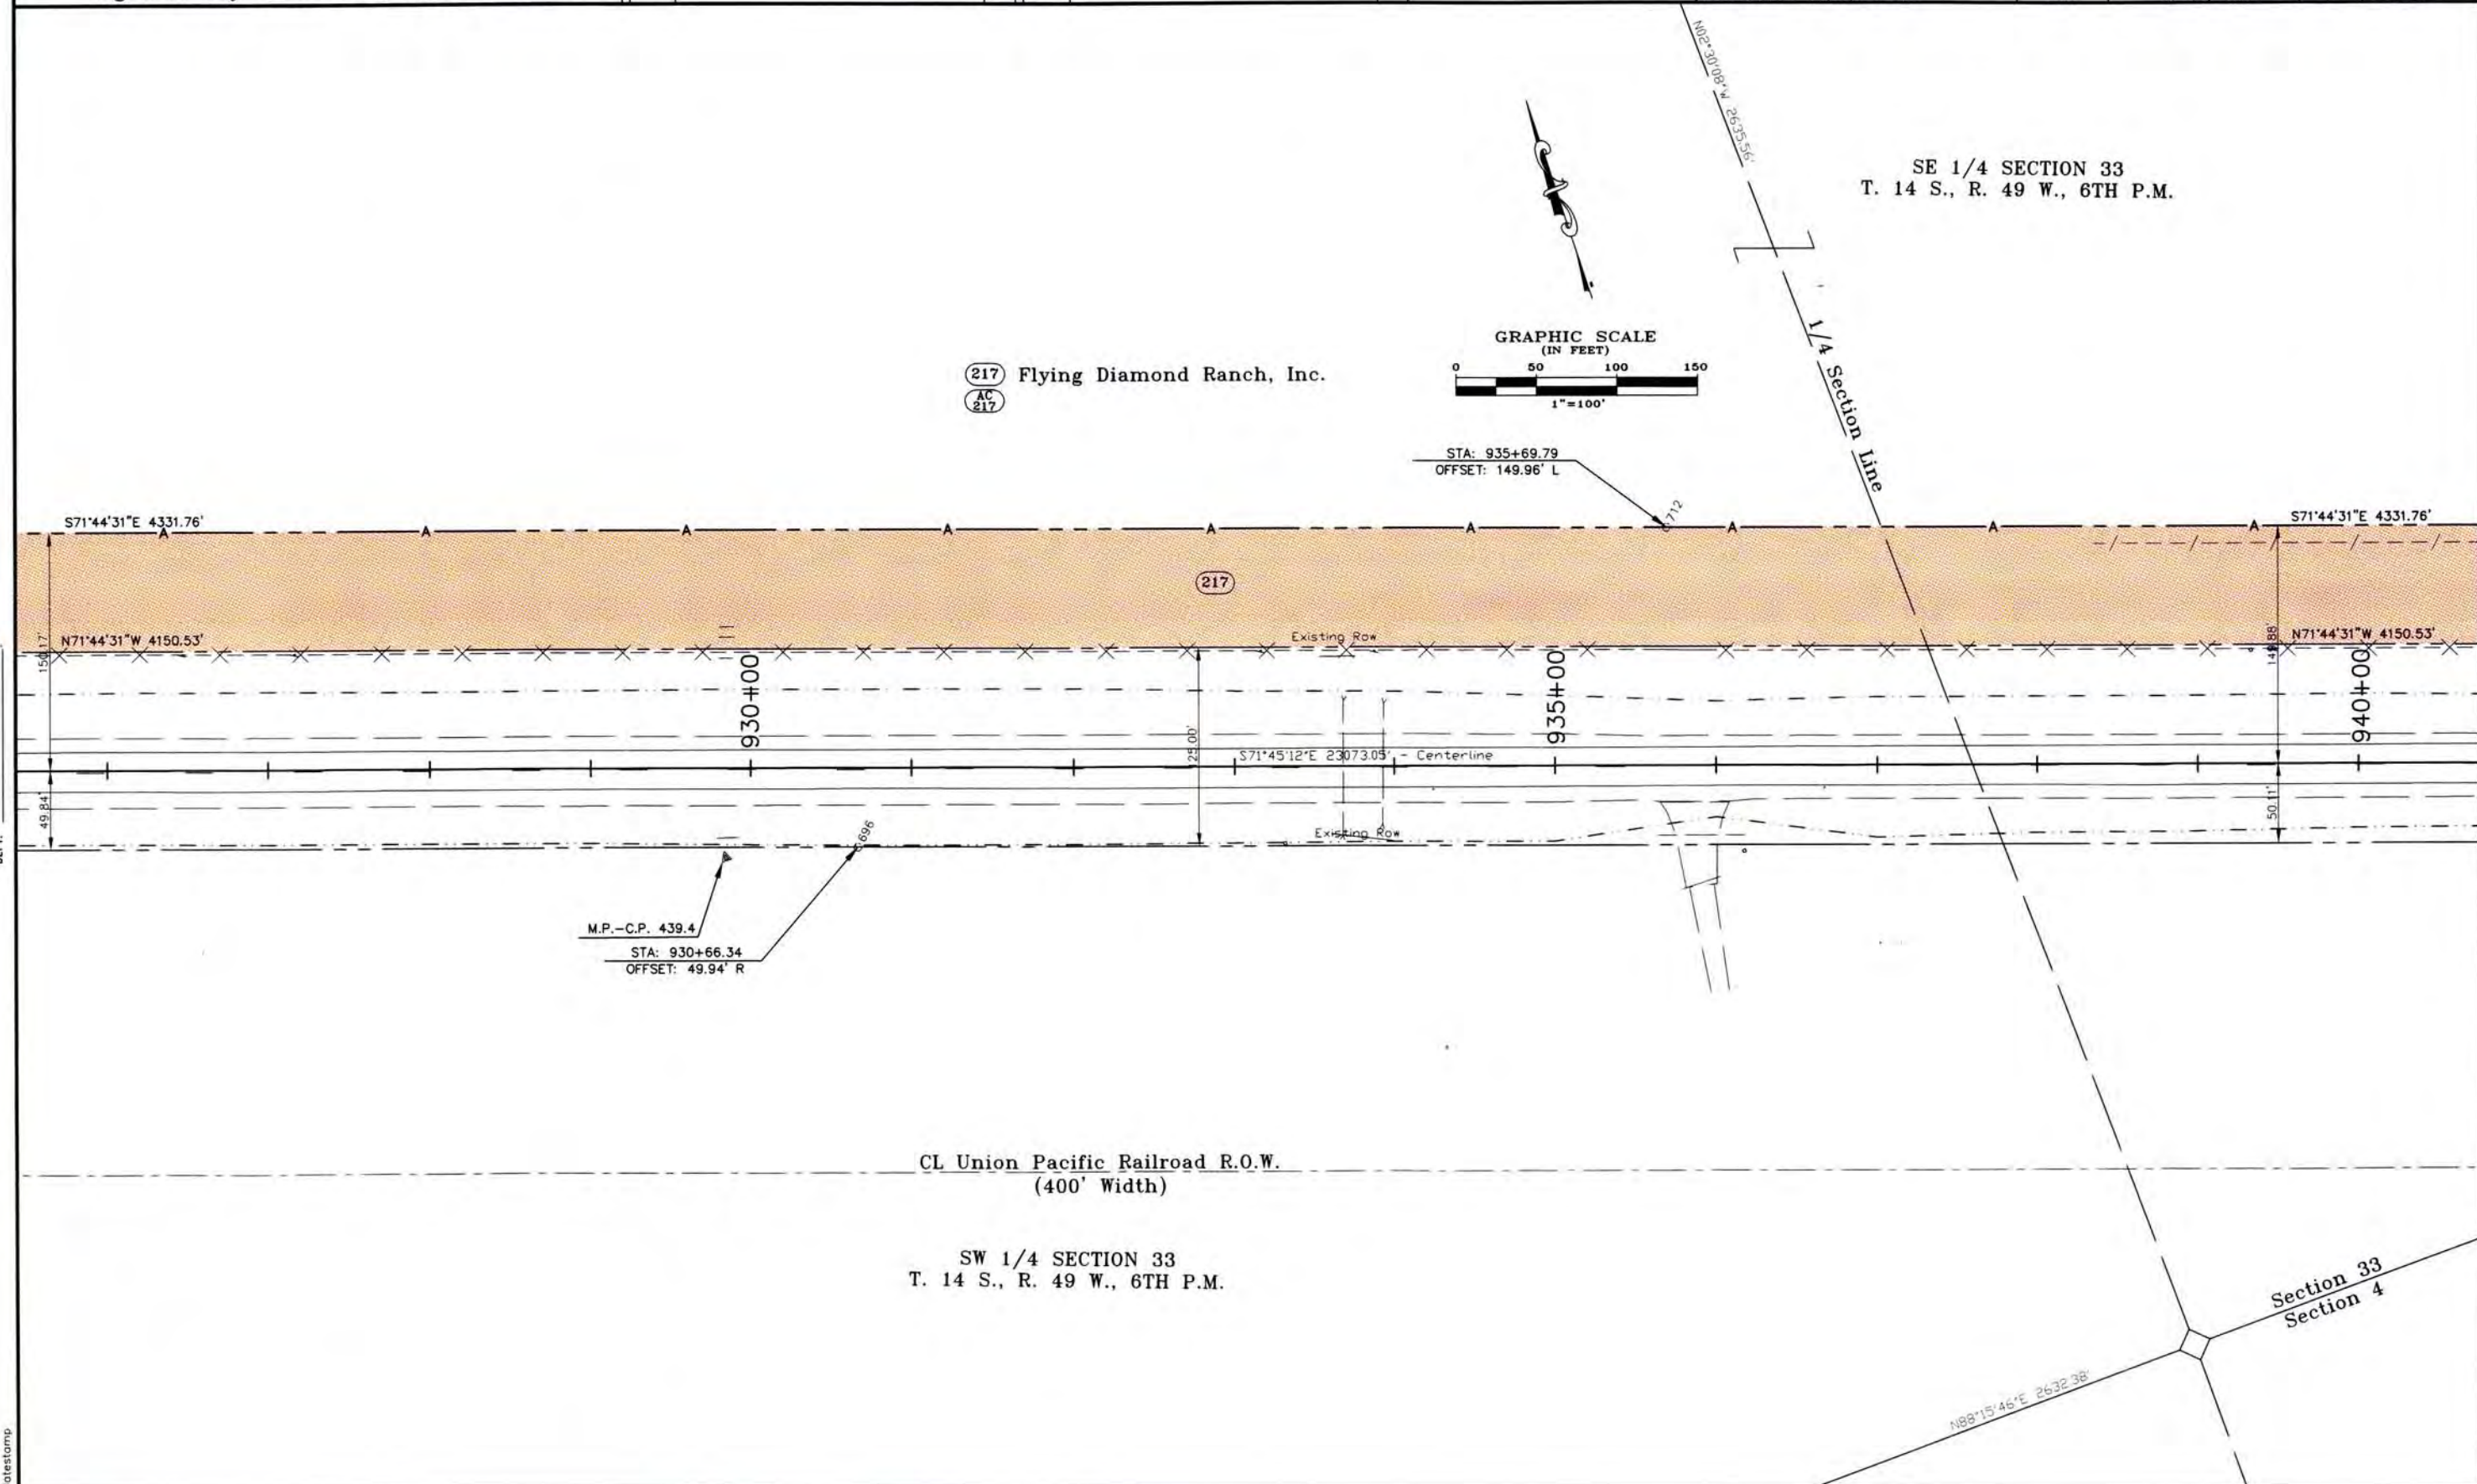

COLORADO DEPARTMENT OF TRANSPORTATION



Region 1
18500 E. Colfax Avenue
Aurora, CO 80011
Phone: (303) 757-9117 FAX: (303) 757-9746

Right of Way Plans Unit: Kevin Williams

Sheet Revisions			Sheet Revisions		
Date	Description	Initials	Date	Description	Initials
2/6/03	Added Access Opening Sta. 945+00 L	BDL			


Computer File Information
CREATION DATE: 9/13/2001 INITIALS: PHK
LAST MODIFICATION DATE: 02/06/03 INITIALS: PHK
FULL PATH: I:\Projects\6844455\Toks_05\Cad\ROW\Plans\Englis
DRAWING FILE NAME: PLAN SHEET
SCALE: 1" = 100' UNITS: English
URS Corporation
Denver, Colorado Tel:(303) 740-2600

Right of Way Plans

PLAN SHEET


Project Number: NH 0405-022 Phase 2
Project Location: Wild Horse to Kit Carson
Project Code: 12325 Last Mod. Date: 02/06/03 Subset Sheets: XXXXX Sheet No.: 38 Total No. of Sheets: 68

SE 1/4 SECTION 33
T. 14 S., R. 49 W., 6TH P.M.

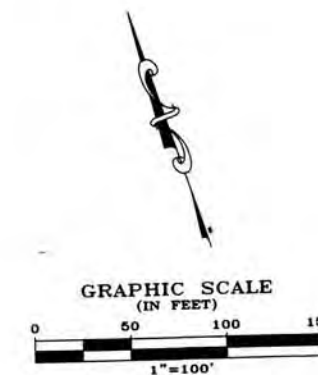

FILING CERTIFICATION: DEPOSITED THIS _____ DAY OF _____, AT _____, M., FOR INFORMATION ONLY IN BOOK _____ OF THE COUNTY LAND SURVEYS/RIGHT OF WAY SURVEYS AT PAGE _____, RECEPTION NUMBER _____

SIGNED _____
DEPT.

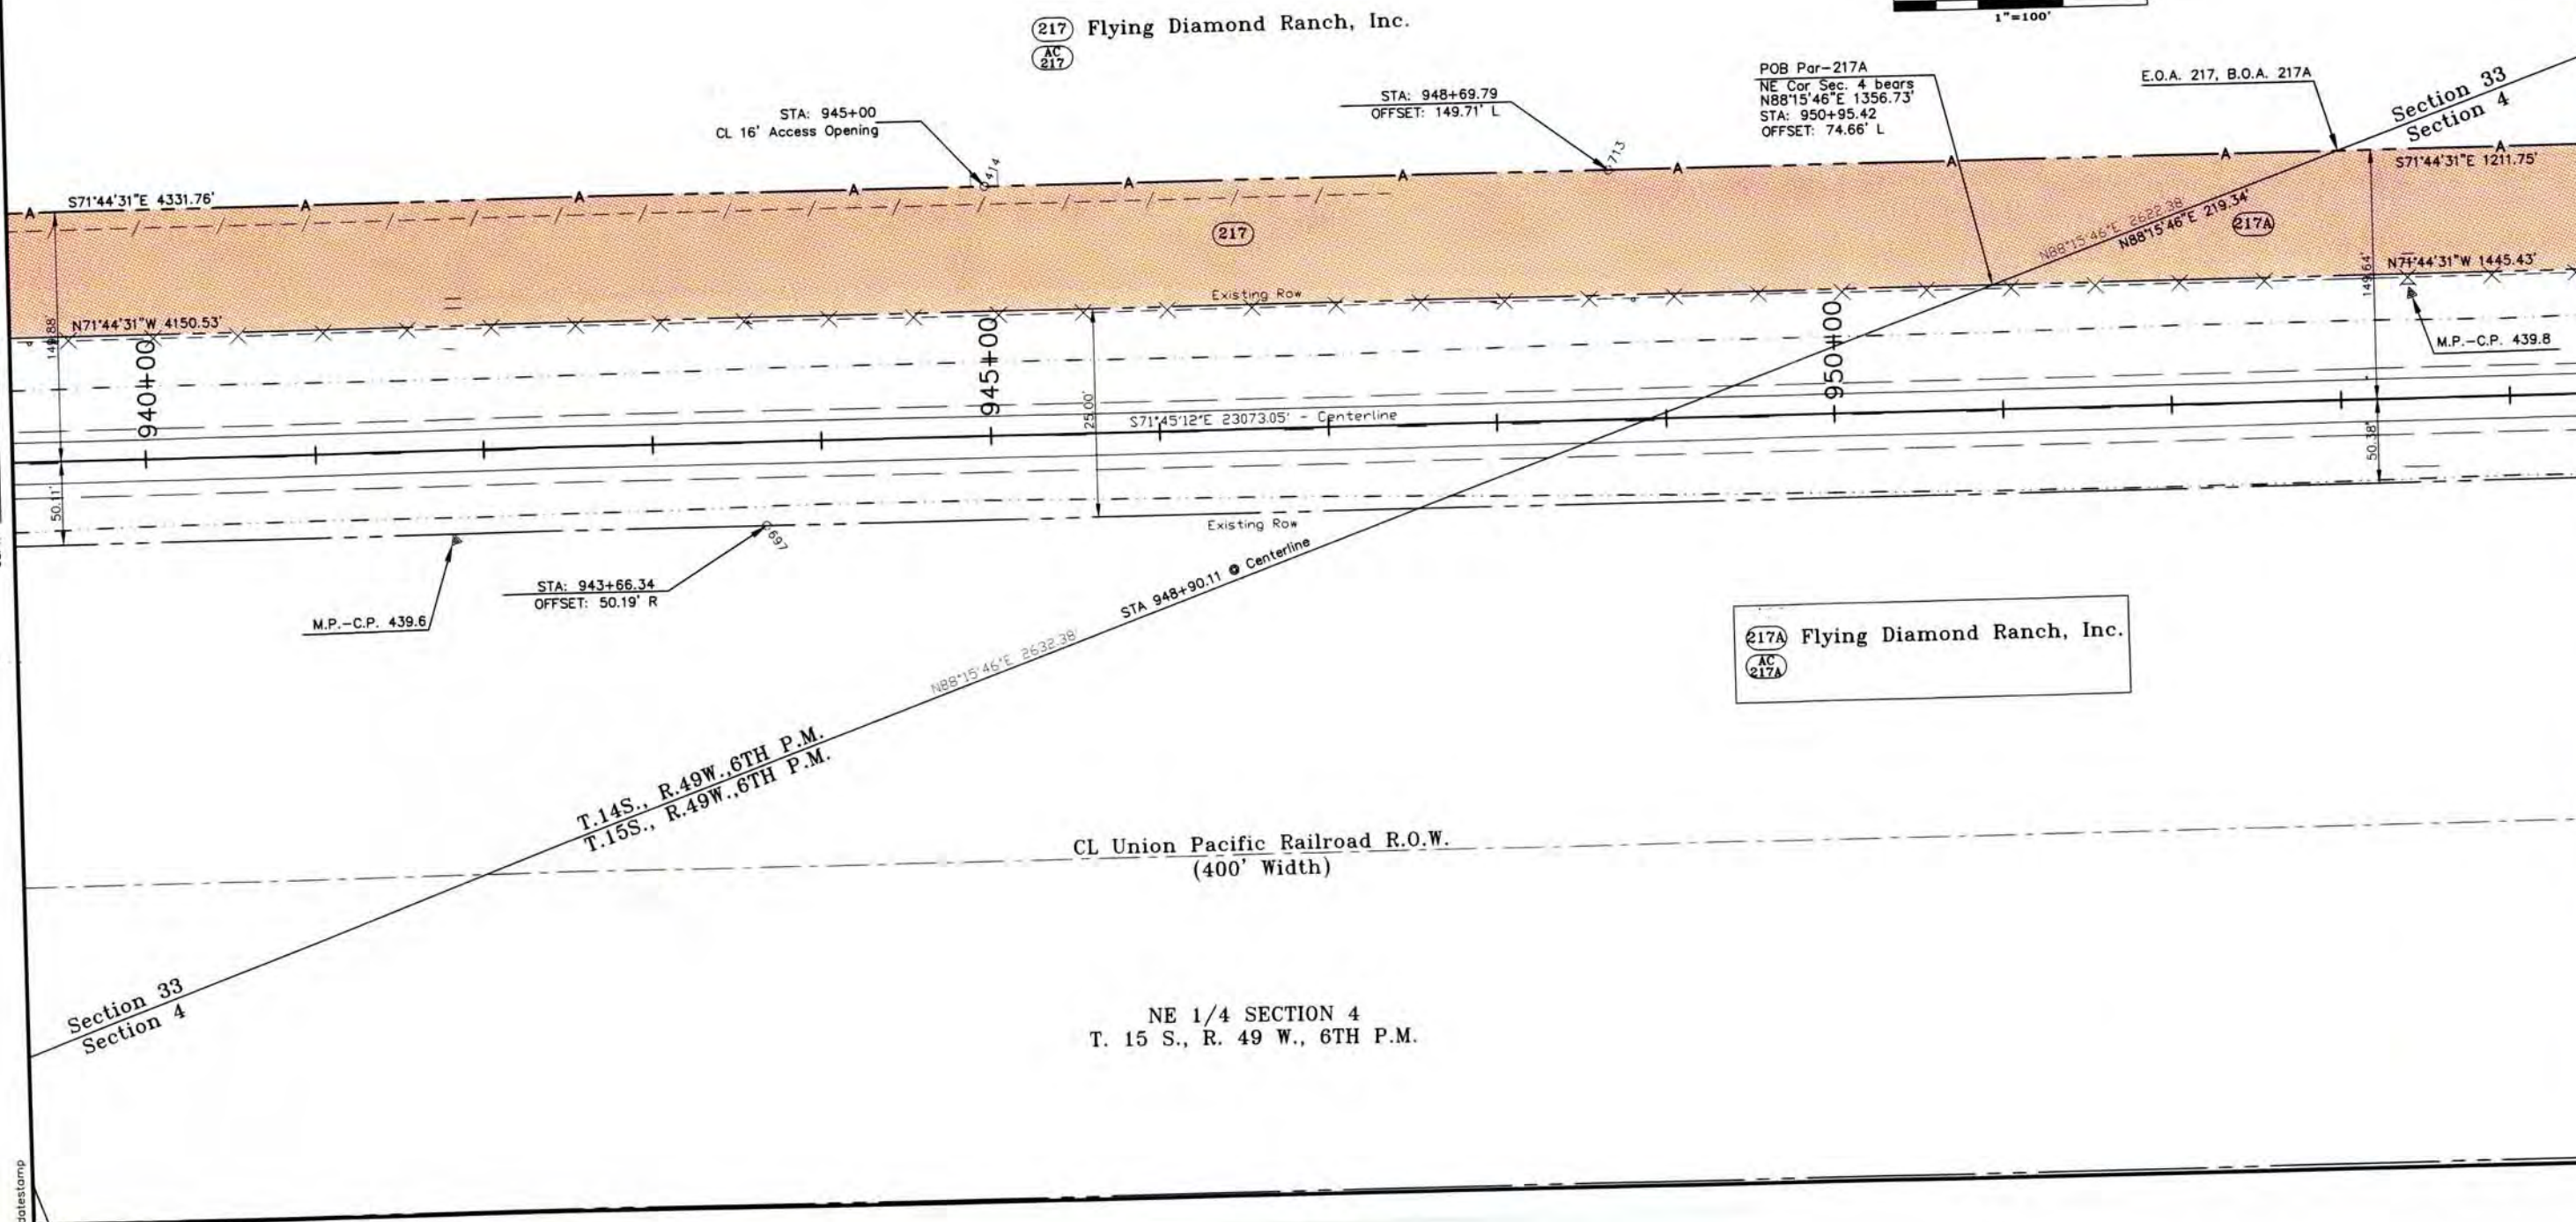

COLORADO DEPARTMENT OF TRANSPORTATION



Region 1
18500 E. Colfax Avenue
Aurora, CO 80011
Phone: (303) 757-9117 FAX: (303) 757-9746

Right of Way Plans Unit: Kevin Williams

Sheet Revisions		
Date	Description	Initials

Sheet Revisions		
Date	Description	Initials

Computer File Information

CREATION DATE: 9/13/2001 INITIALS: PHK
LAST MODIFICATION DATE: 02/11/02 INITIALS: PHK
FULL PATH: I:\Projects\6844455\Task_05\Cad\ROW\Plans\Englis
DRAWING FILE NAME: PLAN SHEET
SCALE: 1" = 100' UNITS: English
URS Corporation
Denver, Colorado Tel: (303) 740-2600

Right of Way Plans

PLAN SHEET

Project Number: NH 0405-022 Phase 2

Project Location: Wild Horse to Kit Carson

Project Code	Last Mod. Date	Subset Sheets	Sheet No.	Total No. of Sheets
12325	02/11/02	XXXXX	39	39 of 68


SE 1/4 SECTION 33
T. 14 S., R. 49 W., 6TH P.M.

NW 1/4 SECTION 3
T. 15 S., R. 49 W., 6TH P.M.

(218) Paul T. & Beatrice L. Harwig

Section 3
Section 4

GRAPHIC SCALE (IN FEET)

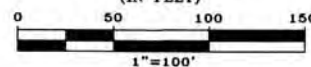

(217A) Flying Diamond Ranch, Inc.

(AC)
(217A)

STA: 961+69.79
OFFSET: 149.45' L

POB Par-218

NW Cor Sec. 3 bears
N01°55'11"W 494.26'
STA: 965+40.85
OFFSET: 74.37' L

Station 965+05.56
16' Access Opening
Station 965+21.30
16' Access Opening

E.O.A. 217A, B.O.A. 218

Section 33
Section 4

S71°44'31"E 1211.75'

N71°44'31"W 1445.43'

M.P.-C.P. 439.8

955+00

960+00

965+00

S71°45'12"E 23073.05' - Centerline

M.P.-C.P. 440.0

STA: 956+66.34
OFFSET: 50.45' R

CL Union Pacific Railroad R.O.W.
(400' Width)

NE 1/4 SECTION 4
T. 15 S., R. 49 W., 6TH P.M.

S71°44'31"E 3207.51'

(218)

N71°44'31"W 3207.01'

STA 965+68.16 • Centerline


S01°55'11"E 25395.60' Section 3
Section 4

FILING CERTIFICATION: DEPOSITED THIS DAY OF AT M., FOR INFORMATION ONLY IN BOOK OF THE COUNTY LAND SURVEYS/RIGHT OF WAY SURVEYS AT PAGE RECEPTION NUMBER

SIGNED DEPT.

datestamp

COLORADO DEPARTMENT OF TRANSPORTATION

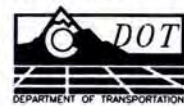

Region 1
18500 E. Colfax Avenue
Aurora, CO 80011
Phone: (303) 757-9117 FAX: (303) 757-9746

Right of Way Plans Unit: Kevin Williams

Sheet Revisions			Sheet Revisions		
Date	Description	Initials	Date	Description	Initials

Computer File Information



CREATION DATE: 9/13/2001 INITIALS: PHK
LAST MODIFICATION DATE: 02/11/02 INITIALS: PHK
FULL PATH: I:\Projects\6844455\Toks_05\Cad\ROW\Plans\Englis
DRAWING FILE NAME: PLAN SHEET
SCALE: 1" = 100' UNITS: English
URS Corporation
Denver, Colorado Tel:(303) 740-2600

Right of Way Plans

PLAN SHEET

Project Number: NH 0405-022 Phase 2
Project Location: Wild Horse to Kit Carson
Project Code: 12325 Last Mod. Date: 02/11/02 Subset Sheets: XXXXX Sheet No.: 40 Total No. of Sheets: 40 of 68

(218) Paul T. & Beatrice L. Harwig
AC
218

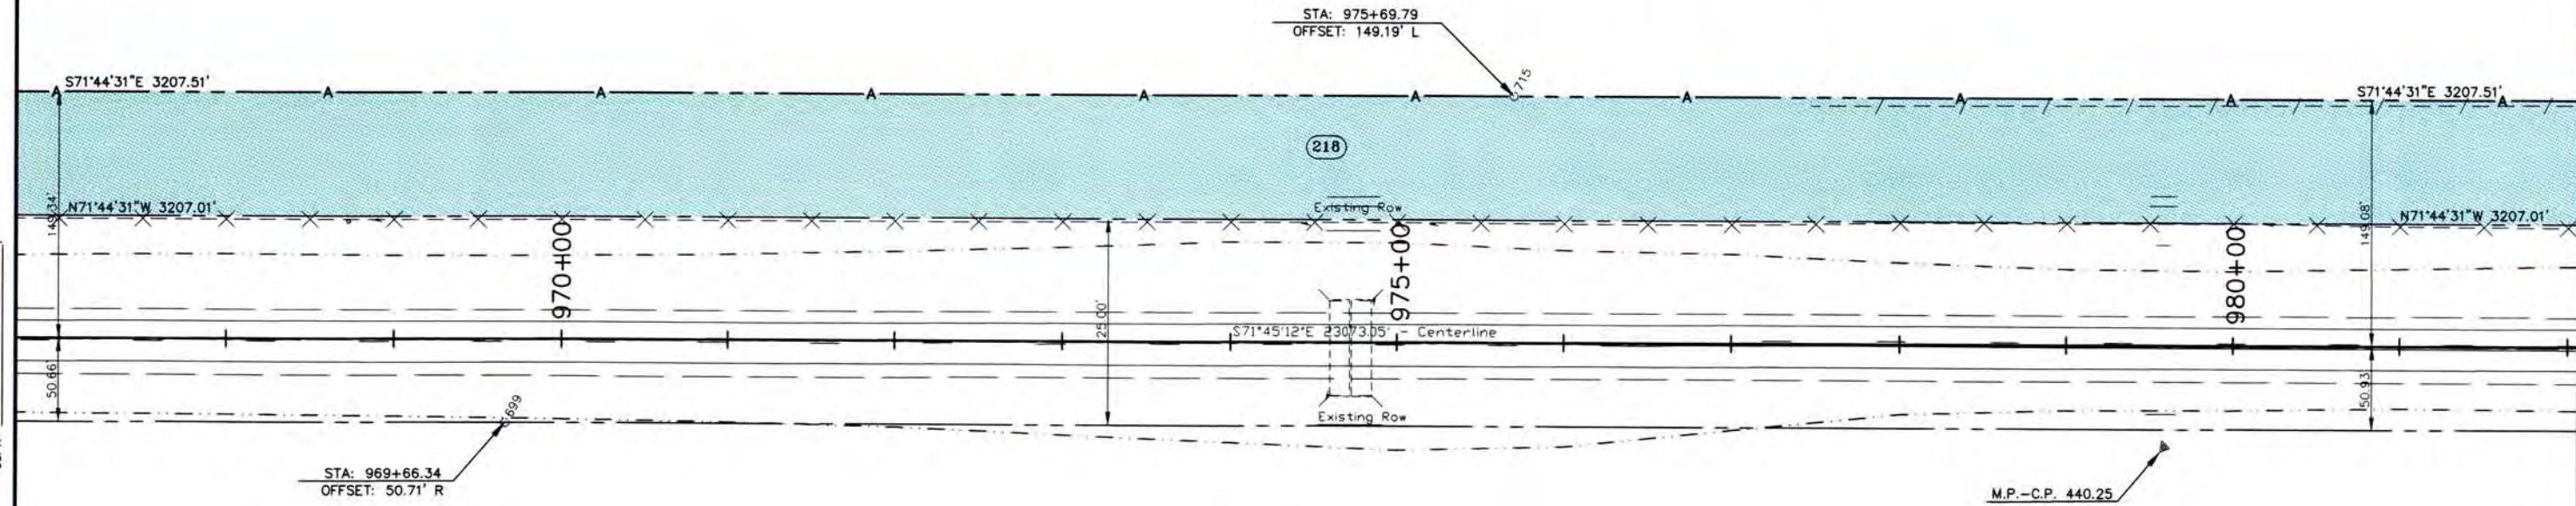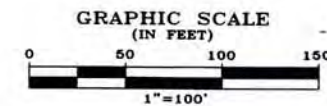

NW 1/4 SECTION 3
T. 15 S., R. 49 W., 6TH P.M.

CL Union Pacific Railroad R.O.W.
(400' Width)

S01°59'11"E 26339.60' Section 3
Section 4

FILING CERTIFICATION:
DEPOSITED THIS ____ DAY OF ____ AT ____ M., FOR INFORMATION
ONLY IN BOOK ____ OF THE COUNTY LAND SURVEYS/RIGHT OF WAY
SURVEYS AT PAGE ____ RECEPTION NUMBER ____

SIGNED
DEPT.

COLORADO DEPARTMENT OF TRANSPORTATION



Region 1
18500 E. Colfax Avenue
Aurora, CO 80011
Phone: (303) 757-9117 FAX: (303) 757-9746

Right of Way Plans Unit: Kevin Williams

Sheet Revisions		
Date	Description	Initials

Sheet Revisions		
Date	Description	Initials

Computer File Information

CREATION DATE: 9/13/2001 INITIALS: PHK
LAST MODIFICATION DATE: 02/11/02 INITIALS: PHK
FULL PATH: I:\Projects\6844455\Task_05\Cad\ROW\Plans\Englis
DRAWING FILE NAME: PLAN SHEET
SCALE: 1" = 100' UNITS: English
URS Corporation
Denver, Colorado Tel: (303) 740-2600

Right of Way Plans

PLAN SHEET

Project Number: NH 0405-022 Phase 2


Project Location: Wild Horse to Kit Carson

Project Code	Last Mod. Date	Subset Sheets	Sheet No.	Total No. of Sheets
12325	02/11/02	XXXXX	41	41 of 68

NE 1/4 SECTION 3
T. 15 S., R. 49 W., 6TH P.M.



GRAPHIC SCALE (IN FEET)

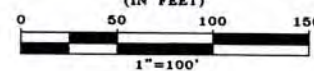

(218) Paul T. & Beatrice L. Harwig
AC
218

STA: 987+69.79
OFFSET: 148.93' L

S71°44'31"E 3207.51'

S71°44'31"E 3207.51'

N71°44'31"W 3207.01'

N71°44'31"W 3207.01'

985+00

990+00

995+00

S71°45'12"E 23073.05' - Centerline

Existing Row

STA: 982+66.34
OFFSET: 50.97' R

M.P.-C.P. 440.5

CL Union Pacific Railroad R.O.W.
(400' Width)

NW 1/4 SECTION 3
T. 15 S., R. 49 W., 6TH P.M.

FILING CERTIFICATION:
DEPOSITED THIS ____ DAY OF ____ AT ____ M., FOR INFORMATION
ONLY IN BOOK ____ OF THE COUNTY LAND SURVEYS/RIGHT OF WAY
SURVEYS AT PAGE ____, RECEPTION NUMBER ____

SIGNED
DEPT.

date stamp

1/4 Section Line
N71°45'12"E 23073.05'

COLORADO DEPARTMENT OF TRANSPORTATION



Region 1
18500 E. Colfax Avenue
Aurora, CO 80011
Phone: (303) 757-9117 FAX: (303) 757-9746

Right of Way Plans Unit: Kevin Williams

Sheet Revisions

Date	Description	Initials

Sheet Revisions

Date	Description	Initials

Computer File Information

CREATION DATE: 9/13/2001 INITIALS: PHK
LAST MODIFICATION DATE: 02/11/02 INITIALS: PHK
FULL PATH: I:\Projects\6844455\Tals_05\Cad\ROW\Plans\Englis
DRAWING FILE NAME: PLAN SHEET
SCALE: 1" = 100' UNITS: English
URS Corporation
Denver, Colorado Tel:(303) 740-2600

Right of Way Plans

PLAN SHEET


Project Number: NH 0405-022 Phase 2

Project Location: Wild Horse to Kit Carson

Project Code	Last Mod. Date	Subset Sheets	Sheet No.	Total No. of Sheets
12325	02/11/02	XXXXX	42	42 of 68

NE 1/4 SECTION 3
T. 15 S., R. 49 W., 6TH P.M.

(219) Flying Diamond Ranch, Inc.

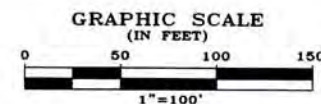

(218) Paul T. & Beatrice L. Harwig

(AC 218)

E.O.A. 218, B.O.A. 219

STA: 997+20.81
OFFSET: 148.74' L

Station 997+62.73
30'x16' Access Opening

STA: 1000+69.79
OFFSET: 148.67' L

S71°44'31"E 3207.51'

(218)

N71°44'31"W 3207.01'

STA: 997+47.87
OFFSET: 73.74' L

995+00

1000+00

1005+00

S71°45'12"E 2307.305' - Centerline

Existing Row

S71°44'31"E 2385.07'

N71°44'31"W 2384.76'

STA: 995+66.34
OFFSET: 51.23' R

M.P.-C.P. 440.7

M.P.-C.P. 440.95

STA: 1008+66.34
OFFSET: 51.48' R

CL Union Pacific Railroad R.O.W.
(400' Width)

1/4 Section Line
N01°35'14"E 266.1800'

FILING CERTIFICATION: DAY OF 19 AT M. FOR INFORMATION
DEPOSITED THIS OF THE COUNTY LAND SURVEYS/RIGHT OF WAY
SURVEYS AT PAGE RECEPTION NUMBER

SIGNED
DEPT.

datestamp

COLORADO DEPARTMENT OF TRANSPORTATION



Region 1
18500 E. Colfax Avenue
Aurora, CO 80011
Phone: (303) 757-9117 FAX: (303) 757-9746


Right of Way Plans Unit: Kevin Williams

Sheet Revisions			Sheet Revisions		
Date	Description	Initials	Date	Description	Initials

Computer File Information		Right of Way Plans				
CREATION DATE: 9/13/2001		PLAN SHEET				
LAST MODIFICATION DATE: 02/11/02		Project Number: NH 0405-022 Phase 2				
FULL PATH: I:\Projects\6844455\Task_05\Cad\ROW\Plans\Englis		Project Location: Wild Horse to Kit Carson				
DRAWING FILE NAME: PLAN SHEET		Project Code: 12325				
SCALE: 1" = 100' UNITS: English		Last Mod. Date: 02/11/02				
URS Corporation		Subs. Sheets: XXXXX				
Denver, Colorado Tel:(303) 740-2600		Sheet No: 43				
		Total No. of Sheets: 43 of 68				

NE 1/4 SECTION 3
T. 15 S., R. 49 W., 6TH P.M.

NW 1/4 SECTION 2
T. 15 S., R. 49 W., 6TH P.M.

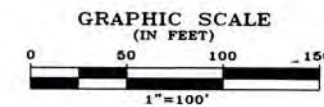

(219) Flying Diamond Ranch, Inc.
AC 219

(219A) Flying Diamond Ranch, Inc.
AC 219A
TE 219A

E.O.A. 219, B.O.A. 219A
STA: 1021+32.62
OFFSET: 73.26 L
POB Par-219, 219A
W 1/4 Cor. Sec. 2 bears
S01°22'39"E 201.40'
STA: 1021+32.62
OFFSET: 73.26 L

STA: 1013+69.79
OFFSET: 148.42' L

STA: 1021+66.34
OFFSET: 51.74' R
STA 1021+58.74 • Centerline

M.P.-C.P. 441.2

CL Union Pacific Railroad R.O.W.
(400' Width)

1/4 Section Line

SE 1/4 SECTION 3
T. 15 S., R. 49 W., 6TH P.M.

FILED CERTIFICATION:
DEPOSITED THIS ____ DAY OF ____ AT ____ M., FOR INFORMATION
ONLY IN BOOK ____ OF THE COUNTY LAND SURVEYS/RIGHT OF WAY
SURVEYS AT PAGE ____ RECEPTION NUMBER ____

SIGNED
DEPT.

date stamp

COLORADO DEPARTMENT OF TRANSPORTATION



Region 1
18500 E. Colfax Avenue
Aurora, CO 80011
Phone: (303) 757-9117 FAX: (303) 757-9746

Right of Way Plans Unit: Kevin Williams

Sheet Revisions		
Date	Description	Initials

Sheet Revisions		
Date	Description	Initials

Computer File Information

CREATION DATE: 9/13/2001 INITIALS: PHK
LAST MODIFICATION DATE: 02/11/02 INITIALS: PHK
FULL PATH: I:\Projects\6844455\Task_05\Cad\ROW\Plans\Englis
DRAWING FILE NAME: PLAN SHEET
SCALE: 1" = 100' UNITS: English
URS Corporation
Denver, Colorado Tel:(303) 740-2600

Right of Way Plans

PLAN SHEET

Project Number: NH 0405-022 Phase 2

Project Location: Wild Horse to Kit Carson

Project Code	Last Mod. Date	Subset Sheets	Sheet No.	Total No. of Sheets
12325	02/11/02	XXXX	44	44 of 68


NW 1/4 SECTION 2
T. 15 S., R. 49 W., 6TH P.M.

219A Flying Diamond Ranch, Inc.

AC
219A
TE
219A


1/4 Section Line

STA: 1026+69.79
OFFSET: 148.16' L

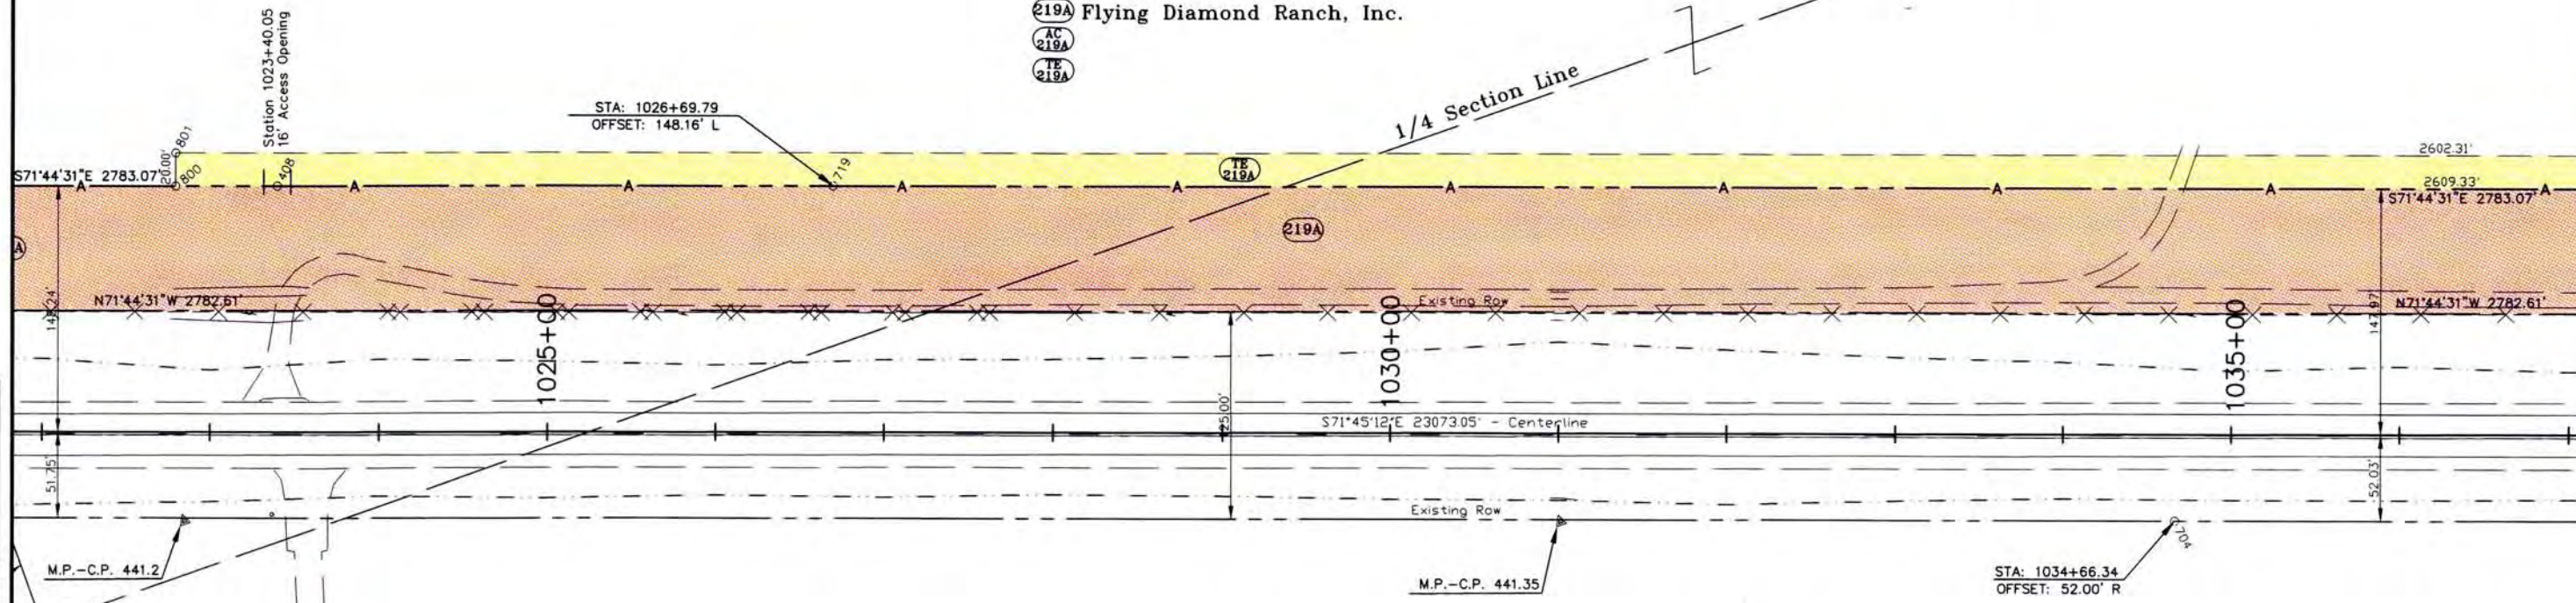

CL Union Pacific Railroad R.O.W.
(400' Width)

SW 1/4 SECTION 2
T. 15 S., R. 49 W., 6TH P.M.

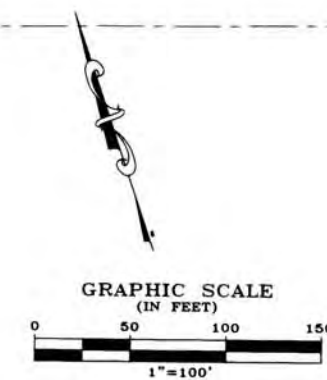

FILING CERTIFICATION: DEPOSITED THIS ____ DAY OF ____ AT ____ M., FOR INFORMATION ONLY IN BOOK ____ OF THE COUNTY LAND SURVEYS/RIGHT OF WAY SURVEYS AT PAGE ____ RECEPTION NUMBER ____

SIGNED
DEPT.

datestamp

COLORADO DEPARTMENT OF TRANSPORTATION



Region 1
18500 E. Colfax Avenue
Aurora, CO 80011
Phone: (303) 757-9117 FAX: (303) 757-9746

Right of Way Plans Unit: Kevin Williams

Sheet Revisions

Date	Description	Initials
4/29/02	Deleted points: 744 Updated points: 740,745,752,753	BDL

Sheet Revisions

Date	Description	Initials

Computer File Information

CREATION DATE: 10/02/2001 INITIALS: PHK
LAST MODIFICATION DATE: 8/27/02 INITIALS: JHH
FULL PATH: I:\Projects\6844455\Task_05\9.0_Cad\Row\Plans
DRAWING FILE NAME: Monumentation.dwg
SCALE: N.T.S. UNITS: English
URS Corporation
Denver, Colorado Tel:(303) 740-2600

Right of Way Plans

MONUMENTATION SHEET

Project Number: NH 0405-022 Phase 2

Project Location: Wild Horse to Kit Carson

Project Code:	Last Mod. Date	Subset Sheets	Sheet No.	Total No. of Sheets
12325	4/29/02	20	4A	4A of 66

Tabulation of Right of Way Markers to be Set

Pnt	Northing	Easting	Description
569	315217.81	970465.52	TYPE 1 CDOT MON.
672	362977.82	725519.85	TYPE 1 CDOT MON.
673	362376.38	726672.35	TYPE 1 CDOT MON.
674	361774.94	727824.86	TYPE 1 CDOT MON.
675	361173.50	728977.36	TYPE 1 CDOT MON.
676	360572.06	730129.87	TYPE 1 CDOT MON.
677	359970.62	731282.38	TYPE 1 CDOT MON.
679	359368.25	732436.66	TYPE 1 CDOT MON.
680	359001.83	733214.17	TYPE 1 CDOT MON.
681	358817.61	733136.32	TYPE 1 CDOT MON.
682	358699.65	734018.84	TYPE 1 CDOT MON.
683	358292.37	735253.39	TYPE 1 CDOT MON.
684	357885.09	736487.94	TYPE 1 CDOT MON.
685	357477.80	737722.50	TYPE 1 CDOT MON.
686	357070.52	738957.05	TYPE 1 CDOT MON.
687	356663.23	740191.60	TYPE 1 CDOT MON.
688	356559.17	740507.03	TYPE 1 CDOT MON.
689	358509.72	733956.18	TYPE 1 CDOT MON.
690	358102.44	735190.73	TYPE 1 CDOT MON.
691	357695.15	736425.28	TYPE 1 CDOT MON.
692	357287.87	737659.84	TYPE 1 CDOT MON.
693	356880.59	738894.39	TYPE 1 CDOT MON.
694	356441.97	740223.91	TYPE 1 CDOT MON.
695	356066.02	741363.49	TYPE 1 CDOT MON.
696	355658.73	742598.05	TYPE 1 CDOT MON.
697	355251.45	743832.60	TYPE 1 CDOT MON.
698	354844.16	745067.15	TYPE 1 CDOT MON.
699	354436.88	746301.70	TYPE 1 CDOT MON.
700	354029.60	747536.26	TYPE 1 CDOT MON.
701	353622.31	748770.81	TYPE 1 CDOT MON.
702	353215.03	750005.36	TYPE 1 CDOT MON.
703	352807.74	751239.91	TYPE 1 CDOT MON.
704	352400.46	752474.47	TYPE 1 CDOT MON.
705	351993.17	753709.02	TYPE 1 CDOT MON.
706	351585.89	754943.57	TYPE 1 CDOT MON.
707	351281.71	755865.59	TYPE 1 CDOT MON.
708	356595.87	740555.39	TYPE 1 CDOT MON.
709	356575.75	740616.38	TYPE 1 CDOT MON.
710	356505.52	740669.67	TYPE 1 CDOT MON.
711	356098.23	741904.22	TYPE 1 CDOT MON.
712	355690.95	743138.77	TYPE 1 CDOT MON.
713	355283.66	744373.32	TYPE 1 CDOT MON.
714	354876.38	745607.88	TYPE 1 CDOT MON.
715	354437.79	746837.40	TYPE 1 CDOT MON.
716	354061.81	748076.98	TYPE 1 CDOT MON.
717	353654.53	749311.53	TYPE 1 CDOT MON.
718	353247.24	750546.09	TYPE 1 CDOT MON.
719	352839.96	751780.64	TYPE 1 CDOT MON.
720	352432.67	753015.19	TYPE 1 CDOT MON.
721	352025.39	754249.74	TYPE 1 CDOT MON.
722	351618.10	755484.30	TYPE 1 CDOT MON.
723	351471.64	755928.25	TYPE 1 CDOT MON.

Tabulation of Right of Way Markers to be Set

Pnt	Northing	Easting	Description
724	351329.72	756438.73	TYPE 1 CDOT MON.
725	351369.88	756488.23	TYPE 1 CDOT MON.
726	351357.00	756548.40	TYPE 1 CDOT MON.
727	351295.70	756599.16	TYPE 1 CDOT MON.
728	351012.93	757170.21	TYPE 1 CDOT MON.
729	350899.07	758465.21	TYPE 1 CDOT MON.
730	350785.21	759760.21	TYPE 1 CDOT MON.
731	350671.36	761055.22	TYPE 1 CDOT MON.
732	350557.50	762350.22	TYPE 1 CDOT MON.
733	350496.38	763045.34	TYPE 1 CDOT MON.
734	351212.16	757187.72	TYPE 1 CDOT MON.
735	351098.30	758482.73	TYPE 1 CDOT MON.
736	350984.45	759777.73	TYPE 1 CDOT MON.
737	350870.59	761072.73	TYPE 1 CDOT MON.
738	350756.73	762367.74	TYPE 1 CDOT MON.
739	350684.80	763185.85	TYPE 1 CDOT MON.
740	350626.67	764177.85	TYPE 1 CDOT MON.
741	350420.56	763918.68	TYPE 1 CDOT MON.
742	350344.74	764792.03	TYPE 1 CDOT MON.
743	350392.53	764791.71	TYPE 1 CDOT MON.
745	350509.12	766789.23	TYPE 1 CDOT MON.
752	350644.84	765610.51	TYPE 1 CDOT MON.
753	350708.83	766778.38	TYPE 1 CDOT MON.
760	371727.43	708689.41	TYPE 1 CDOT MON.
761	371697.32	708690.14	TYPE 1 CDOT MON.
762	371671.64	709072.59	TYPE 1 CDOT MON.
763	371698.22	709124.50	TYPE 1 CDOT MON.
764	370671.00	715728.07	TYPE 1 CDOT MON.
765	370595.84	715798.35	TYPE 1 CDOT MON.
766	370545.33	715882.51	TYPE 1 CDOT MON.
767	370518.65	715981.89	TYPE 1 CDOT MON.
768	371610.70	712654.17	TYPE 1 CDOT MON.
769	371015.94	714859.59	TYPE 1 CDOT MON.
770	370992.24	715061.18	TYPE 1 CDOT MON.
771	370386.21	716180.62	TYPE 1 CDOT MON.
772	370308.79	716246.42	TYPE 1 CDOT MON.
773	370270.49	716340.53	TYPE 1 CDOT MON.
774	371802.73	707638.19	TYPE 1 CDOT MON.
775	371718.61	708274.38	TYPE 1 CDOT MON.
776	371738.85	708528.32	TYPE 1 CDOT MON.
777	371491.92	711866.22	TYPE 1 CDOT MON.
778	371191.34	713947.47	TYPE 1 CDOT MON.
779	371622.14	714037.11	TYPE 1 CDOT MON.
780	371531.96	711067.95	TYPE 1 CDOT MON.
781	371537.34	711237.59	TYPE 1 CDOT MON.
782	371555.04	711257.33	TYPE 1 CDOT MON.
783	371483.07	712329.38	TYPE 1 CDOT MON.
784	371678.13	709423.84	TYPE 1 CDOT MON.
785	371641.75	709965.67	TYPE 1 CDOT MON.

Tabulation of Temporary Easement to be Set

Pnt	Northing	Easting	Description
800	352962.20	751410.11	TE
801	352981.19	751416.37	TE
802	352139.68	753967.15	TE
803	352120.69	753960.88	TE
804	368334.17	718363.83	TE
805	368263.64	718434.72	TE
806	368192.75	718364.18	TE
807	368263.29	718293.30	TE
808	371614.07	712604.28	TE
809	371664.06	712603.01	TE
810	371660.69	712652.90	TE
811	361044.01	729225.49	TE
812	361061.74	729234.75	TE
813	360649.07	730025.53	TE
814	360626.19	730026.14	TE
815	352165.90	753887.68	TE
816	352144.71	753888.07	TE
817	371460.92	709805.89	TE
818	371628.23	710167.18	TE
819	371624.88	710217.07	TE
820	371594.94	710215.06	TE
821	371598.29	710165.17	TE
822	371616.41	710343.21	TE
823	371613.06	710393.10	TE
824	371583.13	710391.09	TE
825	371586.48	710341.20	TE
826	371534.26	711566.87	TE
827	371530.91	711616.75	TE
828	371470.93	711617.97	TE
829	371474.28	711568.08	TE
830	371470.14	712521.96	TE
831	371461.77	712646.68	TE
832	371366.98	712640.32	TE
833	371365.38	712514.93	TE

FILED CERTIFICATION: _____
DEPOSITED THIS _____ DAY OF _____, 19____, AT _____, FOR INFORMATION
ONLY IN BOOK _____ OF THE COUNTY LAND SURVEYS/RIGHT OF WAY
SURVEYS AT PAGE _____, RECEPTION NUMBER _____
SIGNED _____
DEPT. _____

COLORADO DEPARTMENT OF TRANSPORTATION



Region 1
18500 E. Colfax Avenue
Aurora, CO 80011
Phone: (303) 757-9117 FAX: (303) 757-9746

Right of Way Plans Unit: Kevin Williams

Sheet Revisions

Date	Description	Initials

Sheet Revisions

Date	Description	Initials

Computer File Information

CREATION DATE: 9/13/2001 INITIALS: PHK
LAST MODIFICATION DATE: 02/11/02 INITIALS: PHK
FULL PATH: E:\Projects\6844455\Task_05\CDOT\ROW\Plans\Englis
DRAWING FILE NAME: PLAN SHEET
SCALE: 1" = 100' UNITS: English
URS Corporation
Denver, Colorado Tel:(303) 740-2600

Right of Way Plans


PLAN SHEET

Project Number: NH 0405-022 Phase 2

Project Location: Wild Horse to Kit Carson

Project Code	Last Mod. Date	Subset Sheets	Sheet No.	Total No. of Sheets
12325	02/11/02	XXXXX	45	45 of 68

GRAPHIC SCALE

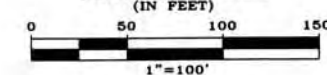

SE 1/4 SECTION 2
T. 15 S., R. 49 W., 6TH P.M.


222B Pocojo Land Co., LLC

219A Flying Diamond Ranch, Inc.

AC
219A
TE
219A

222B
AC
222B
TE
222B

STA: 1039+69.79
OFFSET: 147.90' L

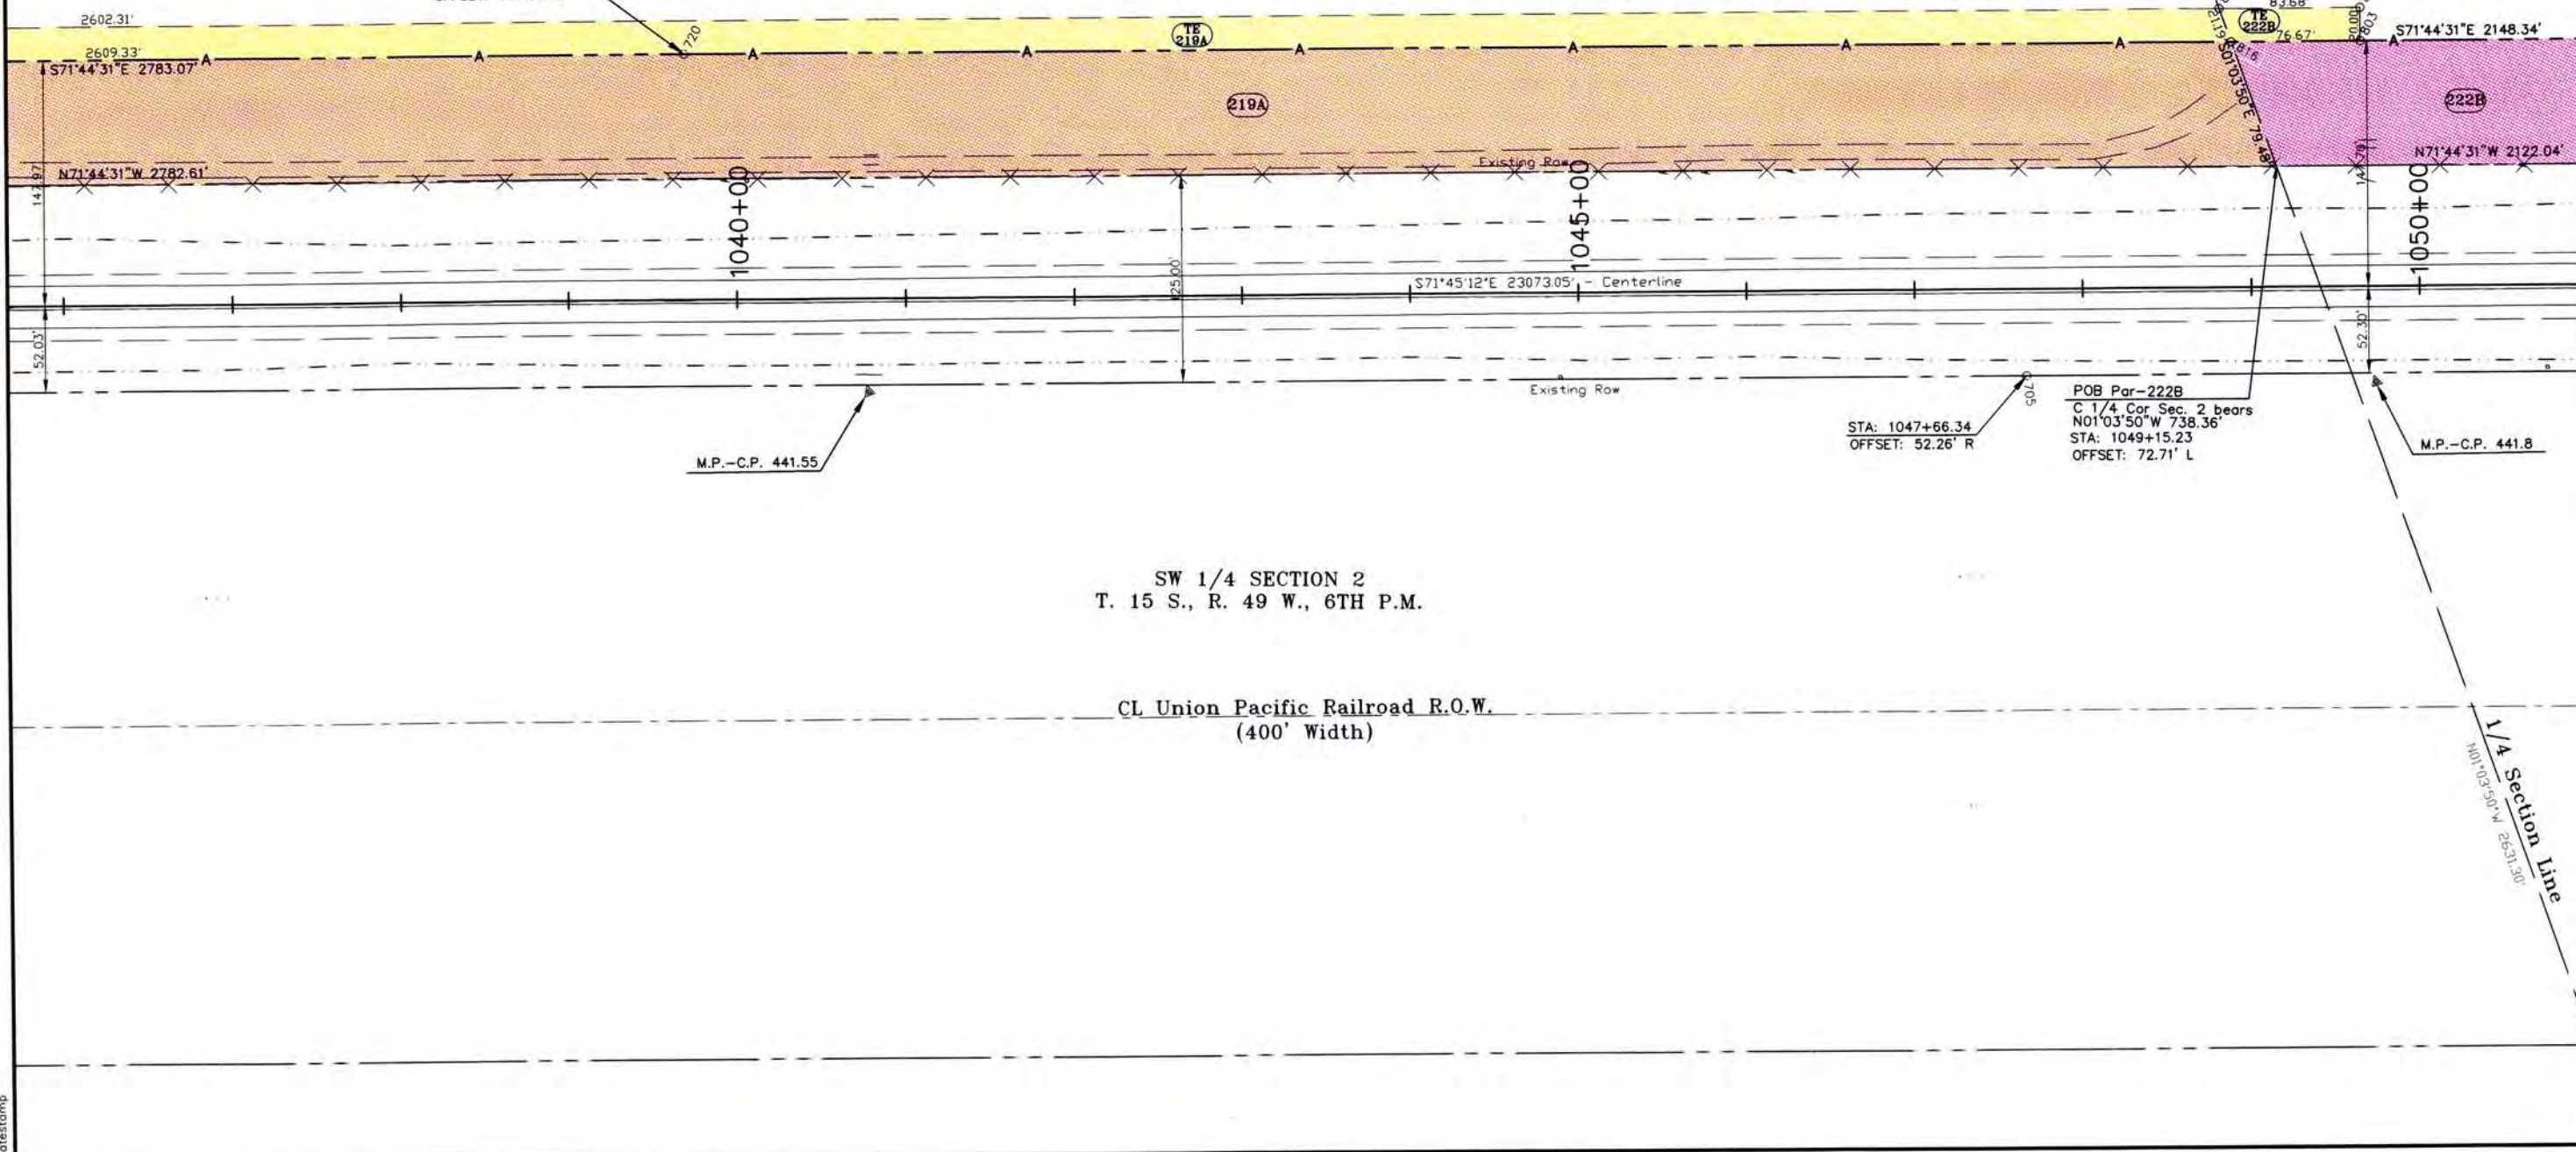

SW 1/4 SECTION 2
T. 15 S., R. 49 W., 6TH P.M.

CL Union Pacific Railroad R.O.W.
(400' Width)

FILING CERTIFICATION:
DEPOSITED THIS DAY OF AT M., FOR INFORMATION
ONLY IN BOOK OF THE COUNTY LAND SURVEYS/RIGHT OF WAY
SURVEYS AT PAGE RECEPTION NUMBER

SIGNED
DEPT.

datestamp

COLORADO DEPARTMENT OF TRANSPORTATION



Region 1
18500 E. Colfax Avenue
Aurora, CO 80011
Phone: (303) 757-9117 FAX: (303) 757-9746

Right of Way Plans Unit: Kevin Williams

Sheet Revisions

Date	Description	Initials

Sheet Revisions

Date	Description	Initials

Computer File Information

CREATION DATE: 9/13/2001 INITIALS: PHK
LAST MODIFICATION DATE: 02/11/02 INITIALS: PHK
FULL PATH: I:\Projects\6844455\Taka_05\Cad\ROW\Plans\Englis
DRAWING FILE NAME: PLAN SHEET
SCALE: 1" = 100' UNITS: English
URS Corporation
Denver, Colorado Tel:(303) 740-2600


Right of Way Plans

PLAN SHEET

Project Number: NH 0405-022 Phase 2

Project Location: Wild Horse to Kit Carson

Project Code:	Last Mod. Date	Subset Sheets	Sheet No.	Total No. of Sheets
12325	02/11/02	xxxxx	46	46 of 68

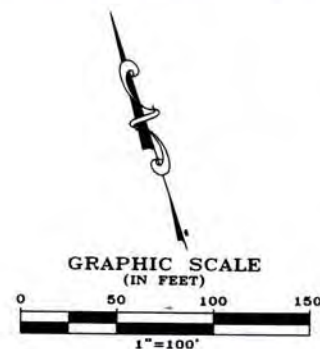

222B Pocojo Land Co., LLC

AC
222B

TE
222B

STA: 1052+69.79
OFFSET: 147.64' L

S71°44'31"E 2148.34'

N71°44'31"W 2122.04'

S71°44'31"E 2148.34'

N71°44'31"W 2122.04'

Existing Row

S71°45'12"E 23073.05' - Centerline

Existing Row

STA: 1060+66.34
OFFSET: 52.52' R

M.P.-C.P. 442.0

SE 1/4 SECTION 2
T. 15 S., R. 49 W., 6TH P.M.

CL Union Pacific Railroad R.O.W.
(400' Width)

1/4 Section Line

FILED CERTIFICATION: DEPOSITED THIS DAY OF AT M., FOR INFORMATION ONLY IN BOOK OF THE COUNTY LAND SURVEYS/RIGHT OF WAY SURVEYS AT PAGE RECEPTION NUMBER

SIGNED
DEPT.

COLORADO DEPARTMENT OF TRANSPORTATION



Region 1
18500 E. Colfax Avenue
Aurora, CO 80011
Phone: (303) 757-9117 FAX: (303) 757-9746

Right of Way Plans Unit: Kevin Williams

Sheet Revisions

Date	Description	Initials
4/11/02	Revised: Pgr 220, AC-220	BDL

Sheet Revisions

Date	Description	Initials

Computer File Information

CREATION DATE: 9/13/2001 INITIALS: PHK
LAST MODIFICATION DATE: 4/11/02 INITIALS: PHK
FULL PATH: I:\Projects\6844455\Task_05\Cad\ROW\Plans\English
DRAWING FILE NAME: PLAN SHEET
SCALE: 1" = 100' UNITS: English
URS Corporation
Denver, Colorado Tel:(303) 740-2600

Right of Way Plans


PLAN SHEET

Project Number: NH 0405-022 Phase 2

Project Location: Wild Horse to Kit Carson

Project Code	Last Mod. Date	Subset Sheets	Sheet No.	Total No. of Sheets
12325	4/11/02	XXXXX	47	47 of 68

GRAPHIC SCALE

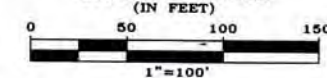

222B Pocojo Land Co., LLC
AC 222B

SW 1/4 SECTION 1
T. 15 S., R. 49 W., 6TH P.M.

220 Virginia L. Rowan
AC 220

Section 1
Section 2
County Road 17

R=5580.00'
L=530.04'
Delta=5°26'33"
Chord=S74°27'48"E
Chord L=529.84'

STA: 1075+81.27
OFFSET: 147.31' L

R=5655.00' Permanent Easement-Recorded in
L=606.52' Book 255, Page 87
Delta=6°08'43"
Chord=S74°48'53"E
Chord L=606.23'

Existing Row
R=5655.00'
L=1306.11'
Tan=655.97'
Delta=13°14'00"
Chord=S78°21'31"E
Chord L=1303.21'

Centerline
R=5729.58'
L=1324.68'
Delta=12°14'46.15"
Chord=S78°22'35.38"E
Chord L=1321.67'

Existing Row
R=5780.00'
L=1334.98'
Tan=670.47'
Delta=13°14'00"
Chord=S78°21'31"E
Chord L=1332.01'

POB Par-220Rev
SW Cor Sec. 1 bears
S01°02'14"W 984.96'
STA: 1077+13.77
OFFSET: 72.31' L

STA: 1070+37.28
OFFSET: 147.29' L

STA: 1070+37.24
OFFSET: 52.71' R

STA: 1076+51.53
OFFSET: 72.31' L

SE 1/4 SECTION 2
T. 15 S., R. 49 W., 6TH P.M.

CL Union Pacific Railroad R.O.W.
(400' Width)

M.P.-C.P. 442.2

FILING CERTIFICATION:
DEPOSITED THIS ____ DAY OF ____ AT ____ M., FOR INFORMATION
ONLY IN BOOK ____ OF THE COUNTY LAND SURVEYS/RIGHT OF WAY
SURVEYS AT PAGE ____ RECEPTION NUMBER ____

SIGNED
DEPT.

datestamp

COLORADO DEPARTMENT OF TRANSPORTATION



Region 1
18500 E. Colfax Avenue
Aurora, CO 80011
Phone: (303) 757-9117 FAX: (303) 757-9746

Right of Way Plans Unit: Kevin Williams

Sheet Revisions

Date	Description	Initials
4/11/02	Revised: Par 220, AC-220	BOL

Sheet Revisions

Date	Description	Initials

Computer File Information

CREATION DATE: 9/13/2001 INITIALS: PHK
LAST MODIFICATION DATE: 4/11/02 INITIALS: PHK
FULL PATH: I:\Projects\6844455\Taks_05\Cad\ROW\Plans\Englis
DRAWING FILE NAME: PLAN SHEET
SCALE: 1" = 100' UNITS: English
URS Corporation
Denver, Colorado Tel:(303) 740-2600

Right of Way Plans

PLAN SHEET

Project Number: NH 0405-022 Phase 2


Project Location: Wild Horse to Kit Carson

Project Code	Last Mod. Date	Subset Sheets	Sheet No.	Total No. of Sheets
12325	4/11/02	XXXXX	48	48 of 68

FILING CERTIFICATION: DEPOSITED THIS ____ DAY OF ____ AT ____ M., FOR INFORMATION
ONLY IN BOOK ____ OF THE COUNTY LAND SURVEYS/RIGHT OF WAY
SURVEYS AT PAGE ____ RECEPTION NUMBER ____

SIGNED
DEPT.

datestamp

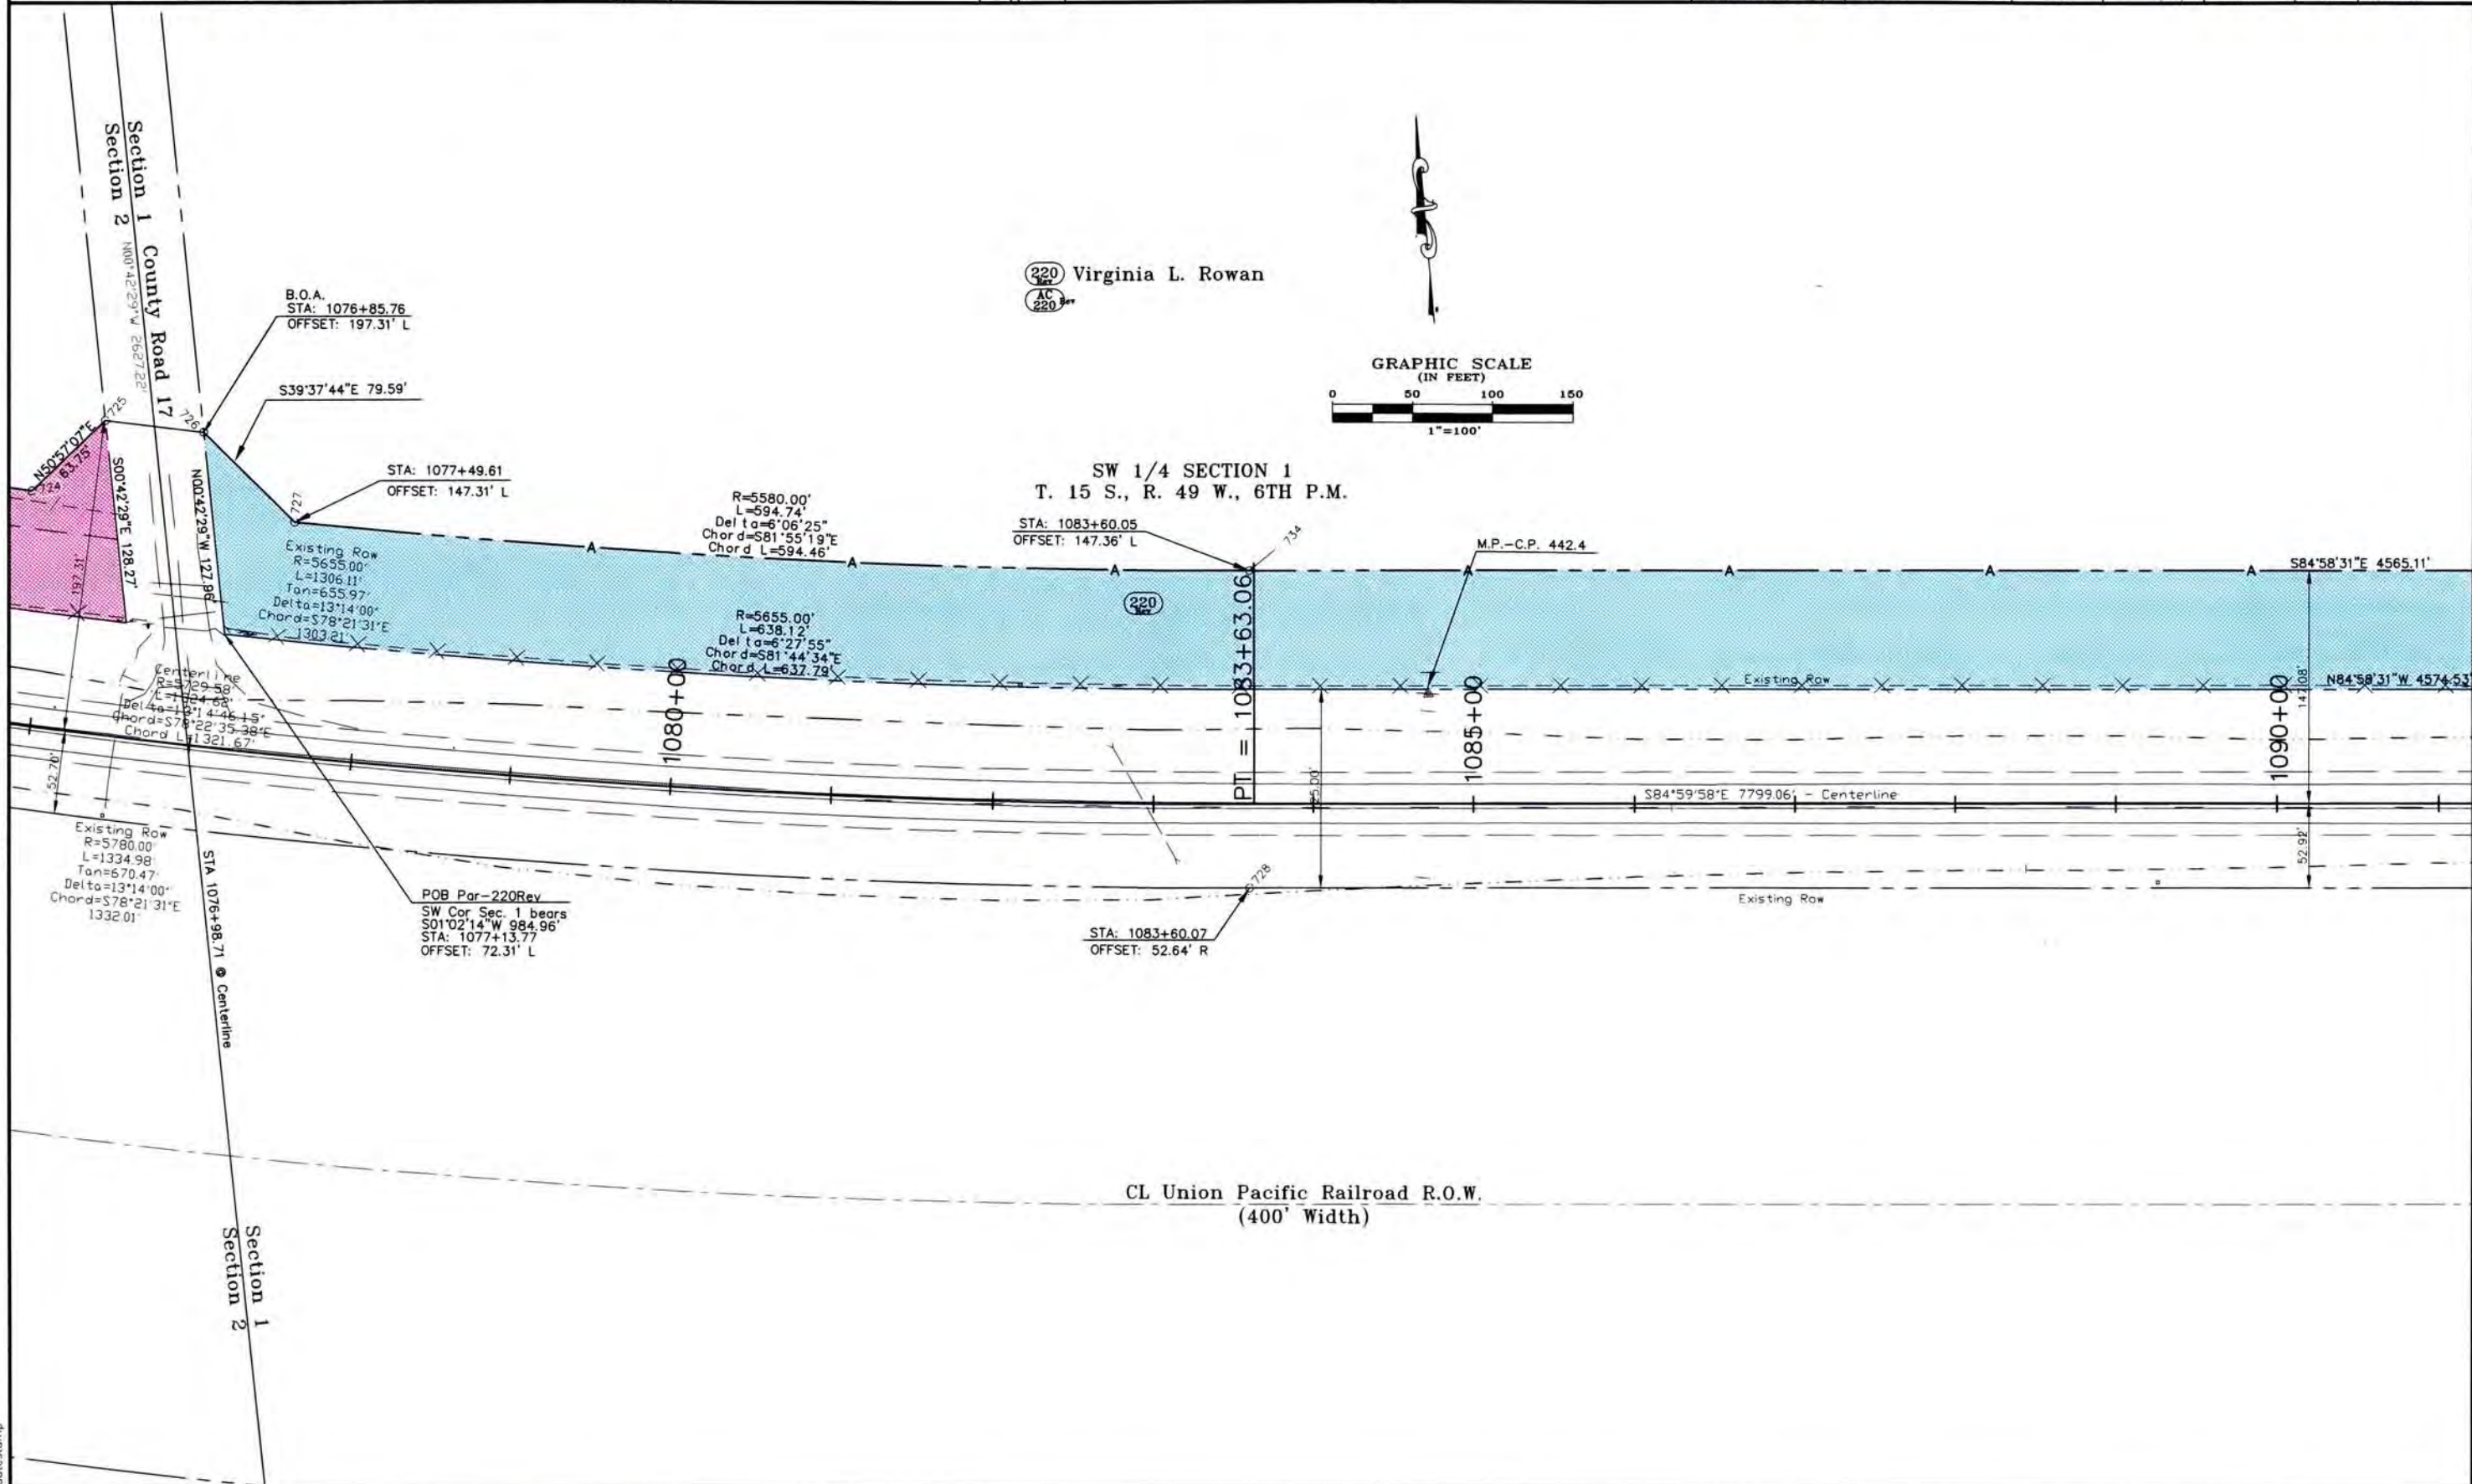

COLORADO DEPARTMENT OF TRANSPORTATION



Region 1
18500 E. Colfax Avenue
Aurora, CO 80011
Phone: (303) 757-9117 FAX: (303) 757-9746

Right of Way Plans Unit: Kevin Williams

Sheet Revisions

Date	Description	Initials
4/11/02	Revised: Pw 220, AC-220	BDL

Sheet Revisions

Date	Description	Initials

Computer File Information

CREATION DATE: 9/13/2001 INITIALS: PHK
LAST MODIFICATION DATE: 4/11/02 INITIALS: PHK
FULL PATH: I:\Projects\6844455\Take_05\Cad\ROW\Plans\English
DRAWING FILE NAME: PLAN SHEET
SCALE: 1" = 100' UNITS: English
URS Corporation
Denver, Colorado Tel: (303) 740-2600

Right of Way Plans

PLAN SHEET


Project Number: NH 0405-022 Phase 2

Project Location: Wild Horse to Kit Carson

Project Code	Last Mod. Date	Subset Sheets	Sheet No.	Total No. of Sheets
12325	4/11/02	XXXXX	49	49 of 68

SW 1/4 SECTION 1
T. 15 S., R. 49 W., 6TH P.M.

220
AC
220
Virginia L. Rowan

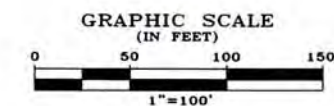

1/4 Section Line
500' 13' 28" E 2629.86

1/4 Section Line

STA: 1096+60.12
OFFSET: 146.81' L

7135

S84°58'31"E 4565.11'

140.50

N84°58'31"W 4574.53'

1105+00

Existing Row

S84°59'58"E 7799.06' - Centerline

Existing Row

STA: 1096+60.04
OFFSET: 53.19' R

7725

M.P.-C.P. 442.6

CL Union Pacific Railroad R.O.W.
(400' Width)

FILING CERTIFICATION:
DEPOSITED THIS DAY OF AT M., FOR INFORMATION
ONLY IN BOOK OF THE COUNTY LAND SURVEYS/RIGHT OF WAY
SURVEYS AT PAGE RECEPTION NUMBER

SIGNED
DEPT.

datestamp

COLORADO DEPARTMENT OF TRANSPORTATION



Region 1
18500 E. Colfax Avenue
Aurora, CO 80011
Phone: (303) 757-9117 FAX: (303) 757-9746

Right of Way Plans Unit: Kevin Williams

Sheet Revisions

Date	Description	Initials
4/11/02	Revised Per 220 AC-220	RDL

Sheet Revisions

Date	Description	Initials

Computer File Information

CREATION DATE: 9/13/2001 INITIALS: PHK
LAST MODIFICATION DATE: 4/11/02 INITIALS: PHK
FULL PATH: I:\Projects\6844455\Taka_05\Cad\ROW\Plans\Englis
DRAWING FILE NAME: PLAN SHEET
SCALE: 1" = 100' UNITS: English
URS Corporation
Denver, Colorado Tel:(303) 740-2600

Right of Way Plans

PLAN SHEET



Project Number: NH 0405-022 Phase 2

Project Location: Wild Horse to Kit Carson

Project Code	Last Mod. Date	Subset Sheets	Sheet No.	Total No. of Sheets
12325	4/11/02	XXXX	50	50 of 68

SE 1/4 SECTION 1
T. 15 S., R. 49 W., 6TH P.M.

(220) Virginia L. Rowan
(AC 220)

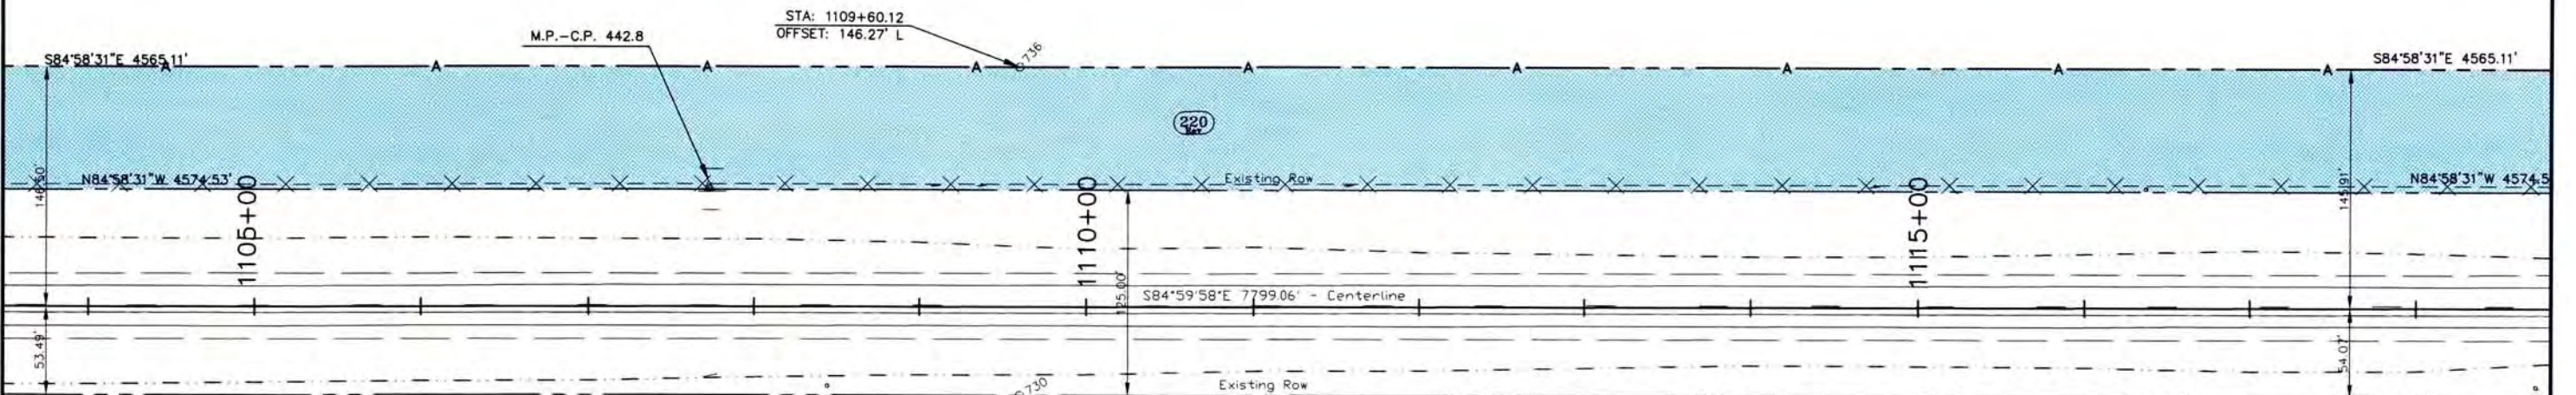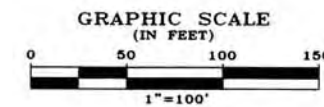

CL Railroad R.O.W. 400' Width

1/4 Section Line

N88°03'25"E 2609.97'

FILE CERTIFICATION: DEPOSITED THIS DAY OF 19 AT M., FOR INFORMATION
ONLY IN BOOK OF THE COUNTY LAND SURVEYS/RIGHT OF WAY
SURVEYS AT PAGE RECEPTION NUMBER

SIGNED
DEPT.

datestamp

COLORADO DEPARTMENT OF TRANSPORTATION



Region 1
18500 E. Colfax Avenue
Aurora, CO 80011
Phone: (303) 757-9117 FAX: (303) 757-9746

Right of Way Plans Unit: Kevin Williams

Sheet Revisions

Date	Description	Initials
4/11/02	Revised: Par 220, AC-220	BDL
4/26/02	Revised: Par 221, AC-221	BDL

Sheet Revisions

Date	Description	Initials

Computer File Information

CREATION DATE: 9/13/2001 INITIALS: PHK
LAST MODIFICATION DATE: 4/26/02 INITIALS: PHK
FULL PATH: I:\Projects\6844455\Taks_05\Cad\ROW\Plans\Englis
DRAWING FILE NAME: PLAN SHEET
SCALE: 1" = 100' UNITS: English
URS Corporation
Denver, Colorado Tel:(303) 740-2600

Right of Way Plans

PLAN SHEET

Project Number: NH 0405-022 Phase 2


Project Location: Wild Horse to Kit Carson

Project Code	Last Mod. Date	Subset Sheets	Sheet No.	Total No. of Sheets
12325	4/26/02	XXXXX	51	51 of 68

SE 1/4 SECTION 1
T. 15 S., R. 49 W., 6TH P.M.

SW 1/4 SECTION 6
T. 15 S., R. 48 W., 6TH P.M.


220 Virginia L. Rowan
AC 220

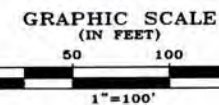

321 Ray I. Jantz, Michael Roy Jantz,
321 Esley D. Koehn, Donnis Long, Joyce
L. Singleton, and Jann Y. Ensiz

POB Par-221Rev
SW Cor Sec. 6 bears
S02°07'53"E 315.79'
STA: 1129+34.25
OFFSET: 70.43' L

E.O.A. 220Rev, B.O.A.221Rev
STA: 1129+24.87
OFFSET: 145.44' L
M.P.-C.P. 443.2

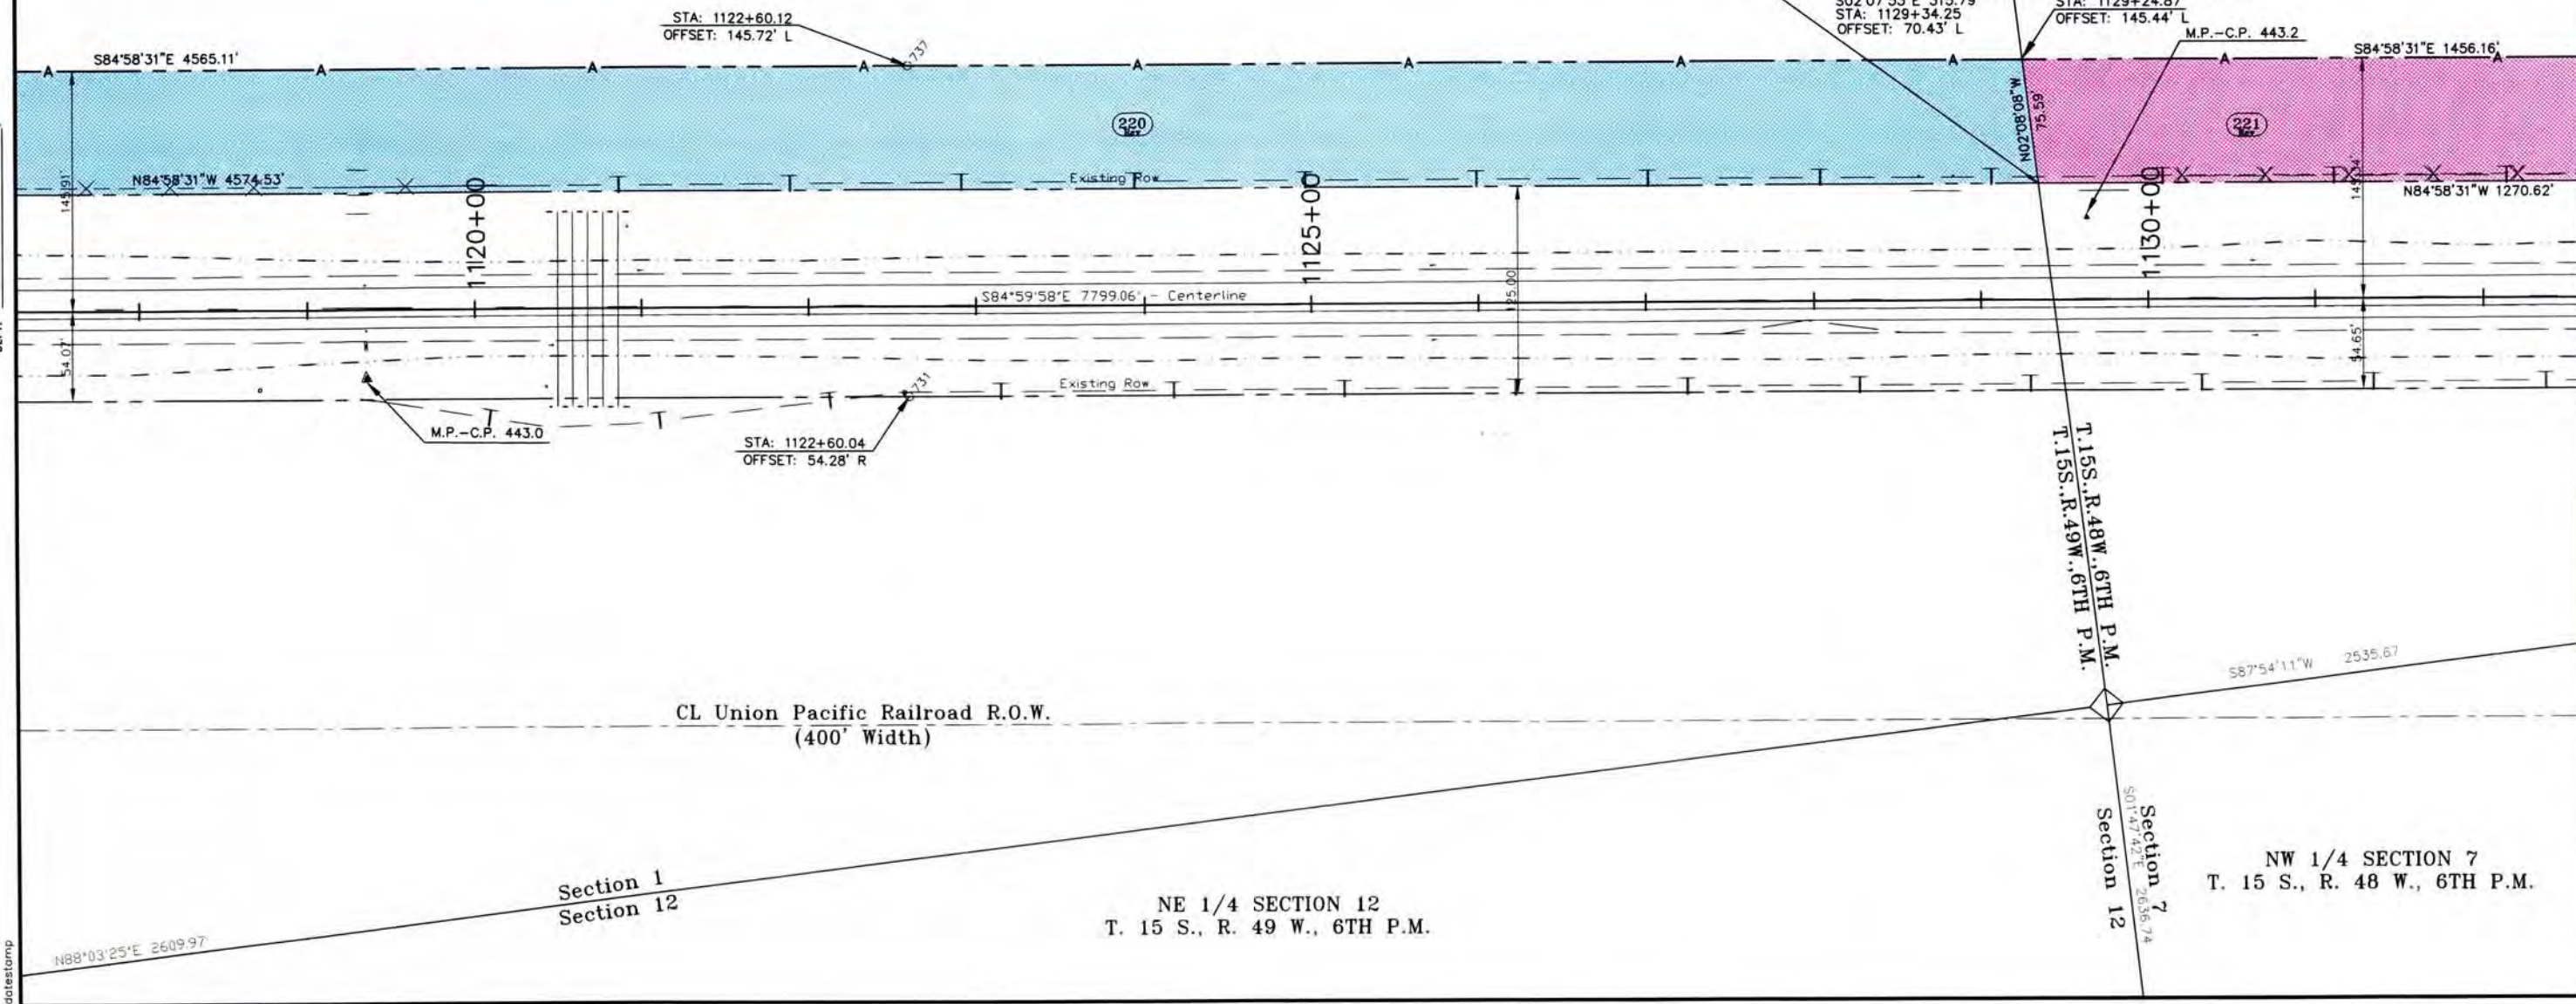

FILED CERTIFICATION:
DEPOSITED THIS DAY OF 19, AT M., FOR INFORMATION
ONLY IN BOOK OF THE COUNTY LAND SURVEYS/RIGHT OF WAY
SURVEYS AT PAGE RECEPTION NUMBER

SIGNED
DEPT.

datestamp

COLORADO DEPARTMENT OF TRANSPORTATION



Region 1
18500 E. Colfax Avenue
Aurora, CO 80011
Phone: (303) 757-9117 FAX: (303) 757-9746

Right of Way Plans Unit: Kevin Williams

Sheet Revisions			Sheet Revisions		
Date	Description	Initials	Date	Description	Initials
4/26/02	Revised: Par 221, AC-221	BDL			

Computer File Information


CREATION DATE: 9/13/2001 INITIALS: PHK
LAST MODIFICATION DATE: 4/26/02 INITIALS: PHK
FULL PATH: I:\Projects\6844455\Tols_05\Cad\ROW\Plans\Englis
DRAWING FILE NAME: PLAN SHEET
SCALE: 1" = 100' UNITS: English
URS Corporation
Denver, Colorado Tel:(303) 740-2600

Right of Way Plans


PLAN SHEET

Project Number:		NH 0405-022 Phase 2			
Project Location:		Wild Horse to Kit Carson			
Project Code:	Last Mod. Date	Subset Sheets	Sheet No.	Total No. of Sheets	
12325	4/26/02	XXXXX	52	52 of 68	

SW 1/4 SECTION 6
T. 15 S., R. 48 W., 6TH P.M.

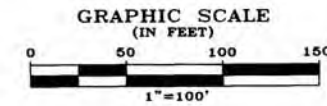

221 Ray I. Jantz, Michael Roy Jantz,
221 Esley D. Koehn, Donnis Long, Joyce
L. Singleton, and Jann Y. Ens

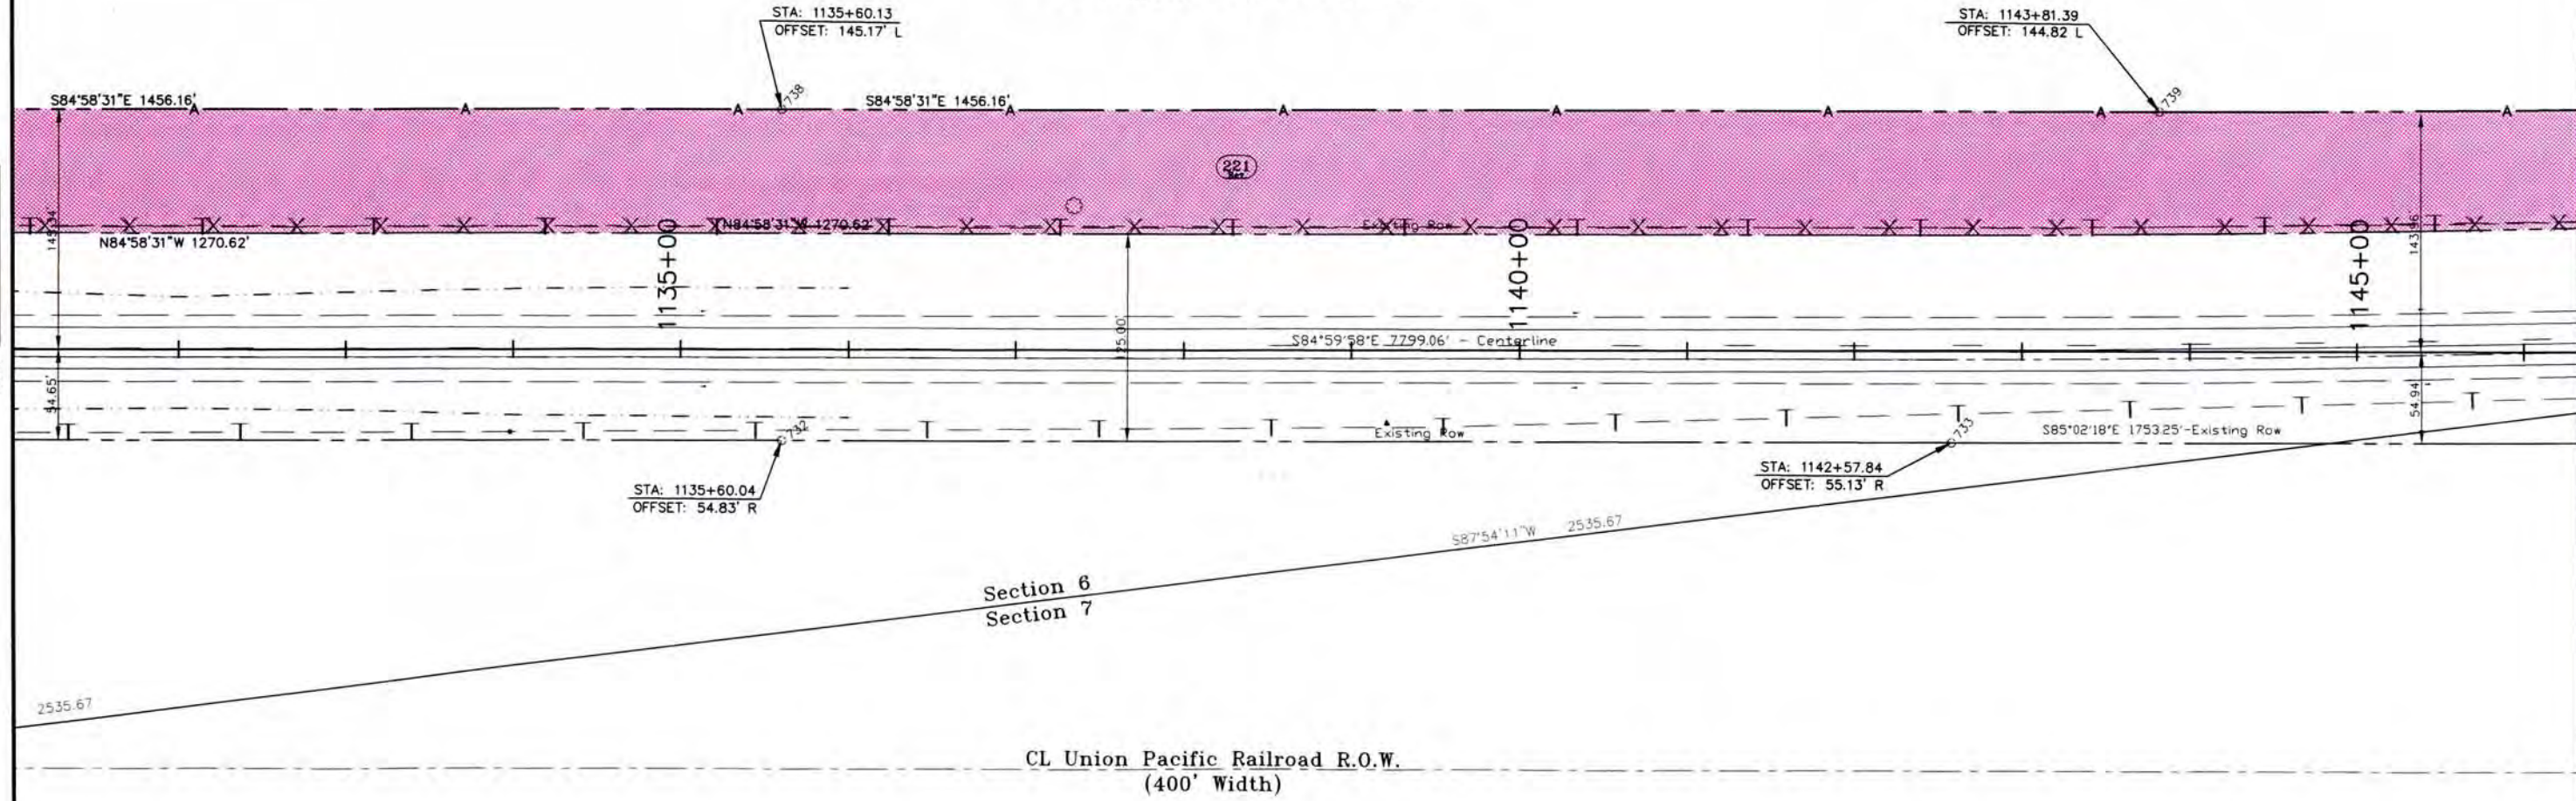

NW 1/4 SECTION 7
T. 15 S., R. 48 W., 6TH P.M.

FILED CERTIFICATION: DAY OF 9, 2002, AT 9:00 A.M., FOR INFORMATION
ONLY IN BOOK OF THE COUNTY LAND SURVEYS/RIGHT OF WAY
SURVEYS AT PAGE 1, RECEPTION NUMBER 12325

SIGNED
DEPT.

COLORADO DEPARTMENT OF TRANSPORTATION



Region 1
18500 E. Colfax Avenue
Aurora, CO 80011
Phone: (303) 757-9117 FAX: (303) 757-9746

Right of Way Plans Unit: Kevin Williams

Sheet Revisions		
Date	Description	Initials
4/26/02	Revised: Per 221.222, AC-221AC-222	BOL

Sheet Revisions		
Date	Description	Initials


Computer File Information	
CREATION DATE: 9/13/2001	INITIALS: PHK
LAST MODIFICATION DATE: 4/26/02	INITIALS: PHK
FULL PATH: I:\Projects\6844455\Taks_05\Cad\ROW\Plans\Englis	
DRAWING FILE NAME: PLAN SHEET	
SCALE: 1" = 100' UNITS: English	
URS Corporation	
Denver, Colorado Tel:(303) 740-2600	

Right of Way Plans				
PLAN SHEET				
Project Number:		NH 0405-022 Phase 2		
Project Location:		Wild Horse to Kit Carson		
Project Code:	Last Mod. Date	Subset Sheets	Sheet No.	Total No. of Sheets
12325	4/26/02	XXXXX	53	53 of 68

SW 1/4 SECTION 6
T. 15 S., R. 48 W., 6TH P.M.

SE 1/4 SECTION 6
T. 15 S., R. 48 W., 6TH P.M.

221 Ray I. Jantz, Michael Roy Jantz,
221 Esley D. Koehn, Donnis Long, Joyce
221 L. Singleton, and Jann Y. Ens

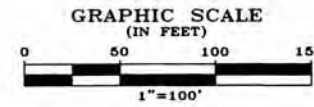

222 Pocojo Land Co., LLC

R=17040.00'
L=1332.89'
Delta=4°28'54"
Chord=N89°06'17"E
Chord L=1332.55'

R=17115.00'
L=1158.26'
Delta=3°52'39"
Chord=N88°48'09"E
Chord L=1158.03'

STA: 1153+84.32
OFFSET: 164.14 L

E.O.A. 221Rev, B.O.A 222Rev
STA: 1154+87.58
OFFSET: 163.56 L
STA: 1154+91.65
OFFSET: 100.76 L

R=17040.00'
L=1094.15'
Delta=3°40'44"
Chord=S86°48'54"E
Chord L=1093.96'

R=17115.00'
L=1279.46'
Delta=4°17'00"
Chord=S87°07'01"E
Chord L=1279.17'

Section 6
Section 7

CL Union Pacific Railroad R.O.W.
(400' Width)

NW 1/4 SECTION 7
T. 15 S., R. 48 W., 6TH P.M.

NE 1/4 SECTION 7
T. 15 S., R. 48 W., 6TH P.M.

FILE CERTIFICATION: DEPOSITED THIS DAY OF 19 AT M., FOR INFORMATION
ONLY IN BOOK OF THE COUNTY LAND SURVEYS/RIGHT OF WAY
SURVEYS AT PAGE RECEPTION NUMBER

SIGNED
DEPT.

COLORADO DEPARTMENT OF TRANSPORTATION



Region 1
18500 E. Colfax Avenue
Aurora, CO 80011
Phone: (303) 757-9117 FAX: (303) 757-9746

Right of Way Plans Unit: Kevin Williams

Sheet Revisions		
Date	Description	Initials
4/26/02	Revised: Par 222, AC-222	BOL

Sheet Revisions		
Date	Description	Initials

Computer File Information

CREATION DATE: 9/13/2001 INITIALS: PHK
LAST MODIFICATION DATE: 4/26/02 INITIALS: PHK
FULL PATH: I:\Projects\6844455\Tasks_05\Cad\ROW\Plans\Englis
DRAWING FILE NAME: PLAN SHEET
SCALE: 1" = 100' UNITS: English
URS Corporation
Denver, Colorado Tel:(303) 740-2600

Right of Way Plans

PLAN SHEET


Project Number: NH 0405-022 Phase 2

Project Location: Wild Horse to Kit Carson

Project Code	Last Mod. Date	Subset Sheets	Sheet No.	Total No. of Sheets
12325	4/26/02	XXXX	54	54 of 68

SE 1/4 SECTION 6
T. 15 S., R. 48 W., 6TH P.M.

GRAPHIC SCALE
(IN FEET)

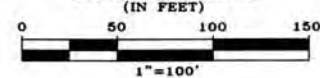

222 Pocojo Land Co., LLC

AC 222

R=17040.00'
L=1332.89'
Delta=4°28'54"
Chord=N89°06'17"E
Chord L=1332.55'

R=17115.00'
L=1158.26'
Delta=3°52'39"
Chord=N88°48'09"E
Chord L=1158.03'

STA: 1168+30.22
OFFSET: 123.83 L

STA: 1163+75.46
Access Opening

PT = 1158+67.26

Section 6
Section 7

Section 6
Section 7

STA: 1159+98.87
OFFSET: 83.40' R

Existing Row

STA: 1166+95.11
OFFSET: 76.19 R

N00°22'43"W 47.79'-Existing Row

STA: 1159+96.58
OFFSET: 131.14' R

Pocojo Land Co., LLC

NE 1/4 SECTION 7
T. 15 S., R. 48 W., 6TH P.M.

CL Union Pacific Railroad R.O.W.
(400' Width)

FILED CERTIFICATION: DEPOSITED THIS ____ DAY OF ____ A.D. AT ____ M., FOR INFORMATION ONLY IN BOOK ____ OF THE COUNTY LAND SURVEYS/RIGHT OF WAY SURVEYS AT PAGE ____ RECEPTION NUMBER ____

SIGNED
DEPT.

COLORADO DEPARTMENT OF TRANSPORTATION



Region 1
18500 E. Colfax Avenue
Aurora, CO 80011
Phone: (303) 757-9117 FAX: (303) 757-9746

Right of Way Plans Unit: Kevin Williams

Sheet Revisions

Date	Description	Initials
4/11/02	Revised: Par 222 AC-222	ROI

Sheet Revisions

Date	Description	Initials

Computer File Information

CREATION DATE: 9/13/2001 INITIALS: PHK
LAST MODIFICATION DATE: 5/13/02 INITIALS: PHK
FULL PATH: E:\Projects\6844455\Taks_05\Cod\ROW\Plans\Englis
DRAWING FILE NAME: PLAN SHEET
SCALE: 1" = 100' UNITS: English
URS Corporation
Denver, Colorado Tel:(303) 740-2600

Right of Way Plans

PLAN SHEET

Project Number: NH 0405-022 Phase 2
Project Location: Wild Horse to Kit Carson
Project Code: 12325 Last Mod. Date: 4/26/02 Subset Sheets: XXXXX Sheet No: 55 Total No. of Sheets: 55 of 68



SE 1/4 SECTION 6
T. 15 S., R. 48 W., 6TH P.M.

SW 1/4 SECTION 5
T. 15 S., R. 48 W., 6TH P.M.

STA. 1181+00.28 END R.O.W. NH 0405-022 PHASE 2
= M.P. 444.2 STA. 3256+24.3 ON PROJ. F 017-3(6)

222 Pocojo Land Co., LLC
AC 222

GRAPHIC SCALE
(IN FEET)

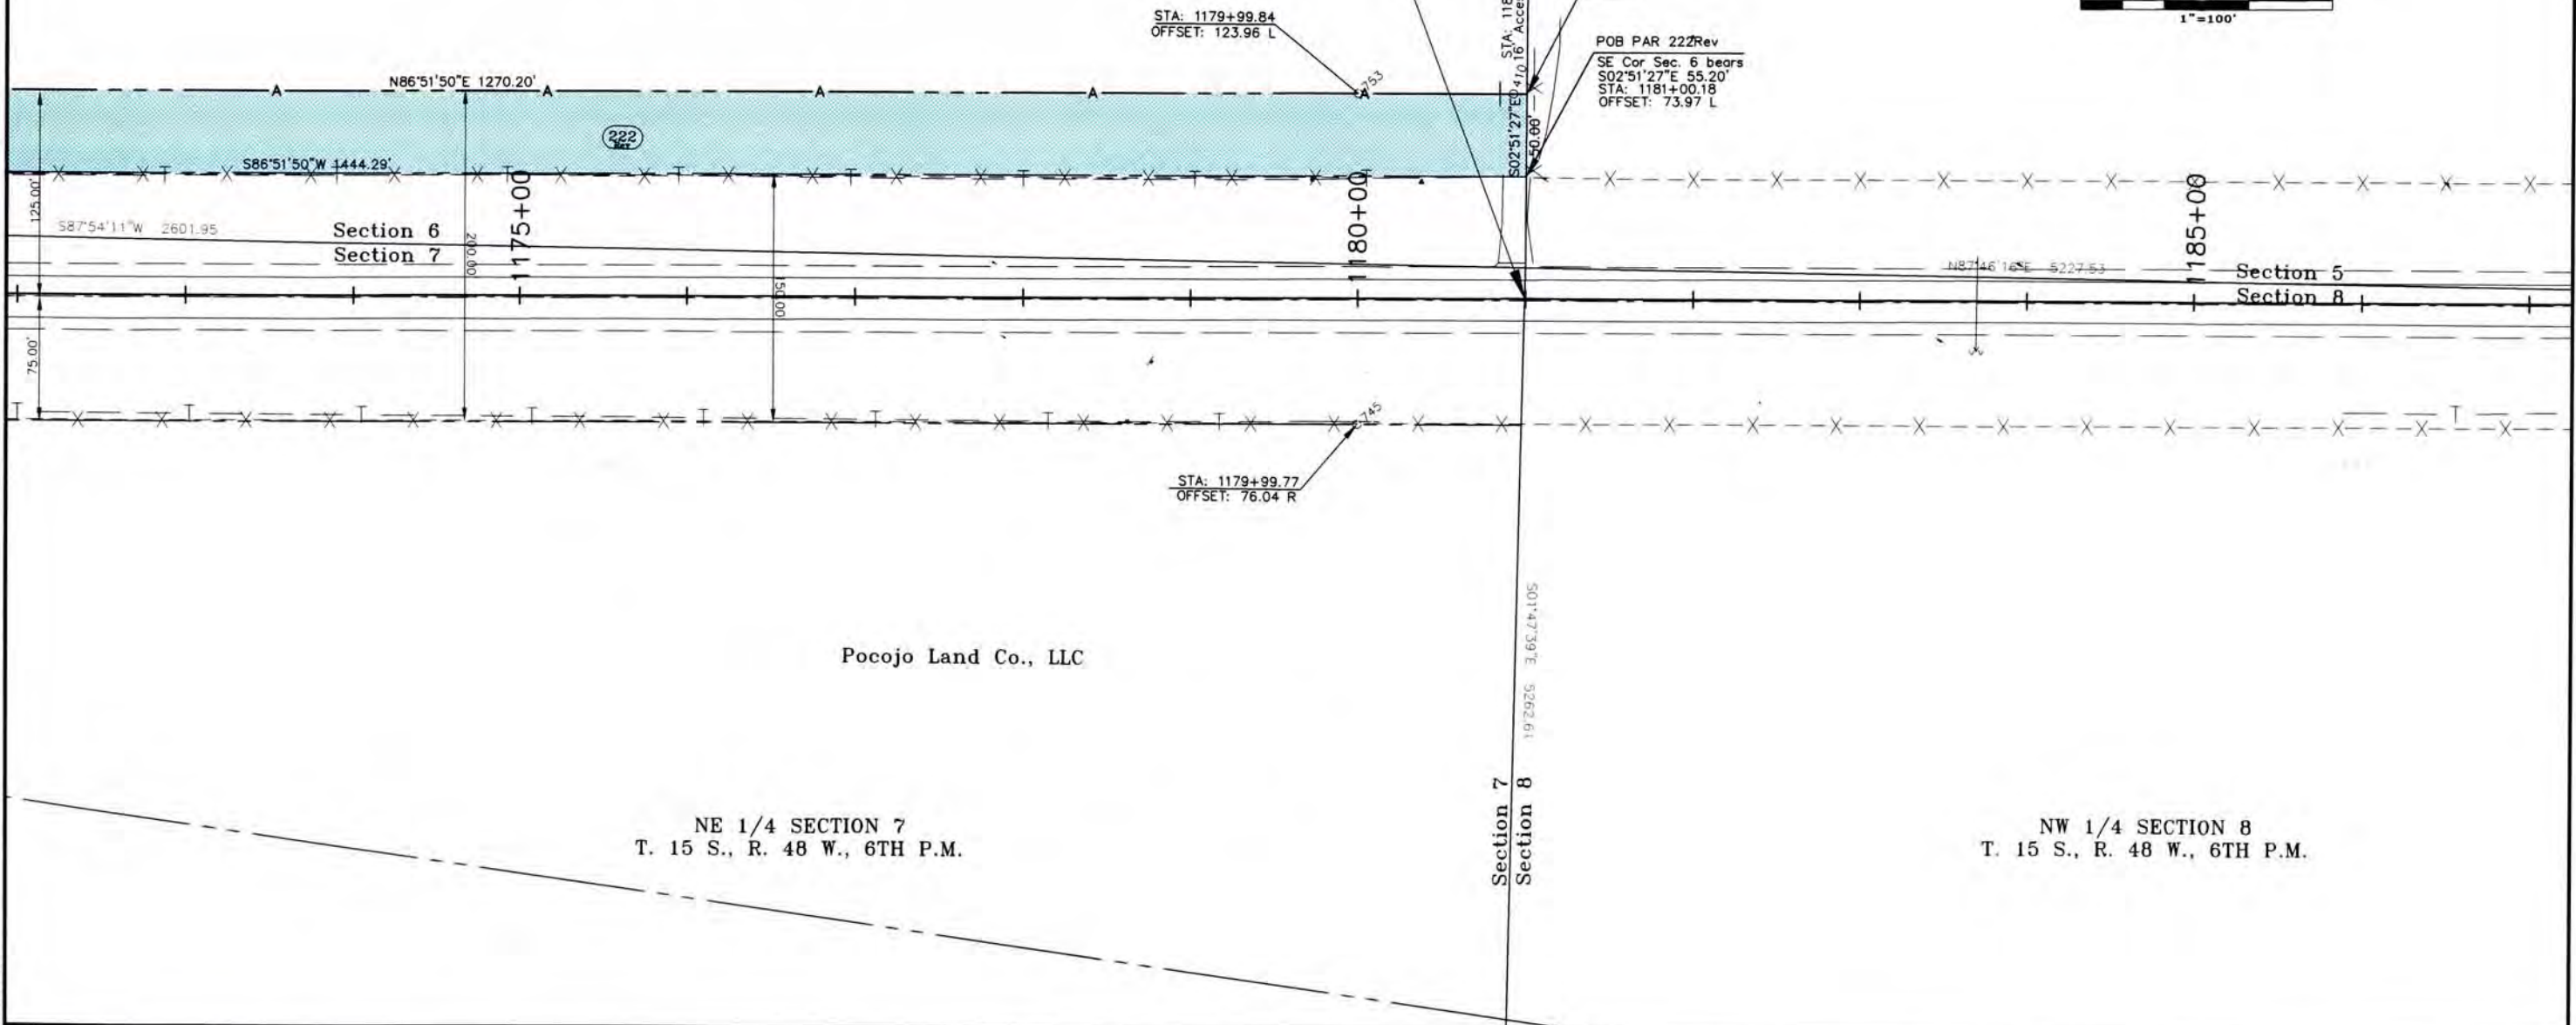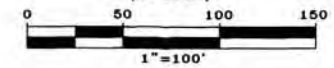

FILING CERTIFICATION: DEPOSITED THIS DAY OF AT M., FOR INFORMATION ONLY IN BOOK OF THE COUNTY LAND SURVEYS/RIGHT OF WAY SURVEYS AT PAGE RECEPTION NUMBER

SIGNED DEPT.

datestamp

COLORADO DEPARTMENT OF TRANSPORTATION



Region 1
18500 E. Colfax Avenue
Aurora, CO 80011
Phone: (303) 757-9117 FAX: (303) 757-9746

Right of Way Plans Unit: Kevin Williams

Sheet Revisions

Date	Description	Initial
4/10/02	Added: Par. 201C, TE-201C	JHH
08/27/02	Move ROW Beginning, added: Par. 200R, TE-202, TE 202A, TE 209B	JHH

Sheet Revisions

Date	Description	Initial

Computer File Information

CREATION DATE: 09/13/2001 INITIALS: PHK
LAST MODIFICATION DATE: 8/27/02 INITIALS: JHH
FULL PATH: E:\Projects\6844455\Task5\Cad\ROW\Plans\Engl
DRAWING FILE NAME: Ownership.dwg
SCALE: 1"=400' UNITS: English
URS Corporation
Denver, Colorado Tel: (303) 740-2800

Right of Way Plans

OWNERSHIP SHEET


Project Number: NH 0405-022 Phase 2
Project Location: Wild Horse to Kit Carson
Project Code: 12325 Last Mod. Date: 4/10/02 Subset Sheets: XX Sheet No.: 57 Total No. of Sheets: 57 of 68

NOTE:
All information shown in Section 17
is from Proj. NH 0405-022 Phase 1
done by Western States Survey Inc.

NE 1/4 SECTION 17
T. 14 S., R. 50 W., 6TH P.M.

Carwila Inc.,
A Colorado Corporation
1358 Lowell Ave.
Burlington, CO 80807

STA. 535+32.60 BEGIN R.O.W. NH 0405-022 PHASE 2 =
M.P. 431.94 STA. 2610+60.00 ON PROJ. NH 0405-022 Phase 1

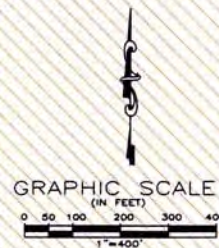

NW 1/4 SECTION 16
T. 14 S., R. 50 W., 6TH P.M.

(201) State of Colorado
(201B) 1313 Sherman Street
(201C) Denver, CO 80222

1/4 Section Line

NE 1/4 SECTION 16
T. 14 S., R. 50 W., 6TH P.M.

1/4 Section Line

1/4 Section Line

Section 17
Section 16

1/4 Section Line

1/16th Section Line

Gap
Unknown Owner

(209A) Carwila Inc.,
(209B) A Colorado Corporation
1358 Lowell Ave.
Burlington, CO 80807

(201C) State of Colorado
1313 Sherman Street
Denver, CO 80222
TO
Cheyenne County

(202) Richard L. & Cecilia Ann Bergman
(202A) P.O. Box 127
(202B) Wild Horse, CO 80862

(200) Richard L. & Cecilia Ann Bergman
(200R) P.O. Box 127
Wild Horse, CO 80862

(224) Wild Horse Community Club
P.O. Box 35
Wild Horse, CO 80862

Curtis & Leona Schrimp
P.O. Box 186
Wild Horse, CO 80862

Carolyn Boggs
8530 N. Hwy 287
Wild Horse, CO 80862

James E. Lafferty & James
E. Lafferty, Jr.
P.O. Box 129
Kit Carson, CO 80825

Joyce & Rick Weeks
P.O. Box 163
Wild Horse, CO 80862

SW 1/4 SECTION 16
T. 14 S., R. 50 W., 6TH P.M.

SE 1/4 SECTION 16
T. 14 S., R. 50 W., 6TH P.M.

Section 16
Section 21

FILING CERTIFICATION: DEPOSITED THIS DAY OF 19 AT M., FOR INFORMATION
ONLY IN BOOK OF THE COUNTY LAND SURVEYS/RIGHT OF WAY
SURVEYS AT PAGE RECEPTION NUMBER

SIGNED
DEPT.

datestamp

COLORADO DEPARTMENT OF TRANSPORTATION



Region 1
18500 E. Colfax Avenue
Aurora, CO 80011
Phone: (303) 757-9117 FAX: (303) 757-9746

Right of Way Plans Unit: Kevin Williams

Sheet Revisions

Date	Description	Initials
08/27/02	Added IE 209C	JHH

Sheet Revisions

Date	Description	Initials

Computer File Information

CREATION DATE: 09/13/2001 INITIALS: PHK
LAST MODIFICATION DATE: 8/27/02 INITIALS: JHH
FULL PATH: I:\Projects\6844455\Task5\Cad\ROW\Plans\Engl
DRAWING FILE NAME: Ownership.dwg
SCALE: 1"=400' UNITS: English
URS Corporation
Denver, Colorado Tel: (303) 740-2600

Right of Way Plans

OWNERSHIP SHEET

Project Number: NH 0405-022 Phase 2
Project Location: Wild Horse to Kit Carson
Project Code: 12325 Last Mod. Date: 2/11/02 Subst Sheets: XX Sheet No.: 58 Total No. of Sheets: 58 of 68

NE 1/4 SECTION 16
T. 14 S., R. 50 W., 6TH P.M.

SE 1/4 SECTION 15
T. 14 S., R. 50 W., 6TH P.M.



SW 1/4 SECTION 15
T. 14 S., R. 50 W., 6TH P.M.

(204) Colorado Department of Transportation
4201 E. Arkansas Ave.
Denver CO. 80222

(204) Colorado Department of Transportation
TO Cheyenne County

(201) State of Colorado
AC 201
1313 Sherman Street
Denver, CO 80222

(206) Colorado Department of Transportation
4201 E. Arkansas Ave.
Denver CO. 80222

(206) Colorado Department of Transportation
TO Cheyenne County

(203C) Earl J. & Jessica R. Matschke,
AC 203C
Gene Duvall, as custodian for
Jessica R. Matschke
19504 C.R. 16
Seibert, CO 80834

(209) Carwila Inc., A Colorado Corporation
AC 209
1358 Lowell Ave.
Burlington, CO 80807

(209A) Carwila Inc., A
TE 209A
Colorado Corporation
1358 Lowell Ave.
(209C) Burlington, CO 80807

(201A) State of Colorado
AC 201A
1313 Sherman Street
Denver, CO 80222

(203) Earl J. & Jessica R. Matschke,
(203A) Gene Duvall, as custodian for
(203B) Jessica R. Matschke
AC 203
19504 C.R. 16
(203) Seibert, CO 80834

(207B) Ernest W. & Judith D. Hammer
AC 207B
P.O. Box 184
Wild Horse, CO 80862

(223) Board of County Commissioners
AC 223
of Cheyenne County, Colorado
P.O. Box 567
Cheyenne Wells, CO 80810

(211) Edward L. Straney
AC 211
901 Spyglass
Circle
Vine Grove KY
40175

Union Pacific Railroad R.O.W.

SE 1/4 SECTION 16
T. 14 S., R. 50 W., 6TH P.M.

NW 1/4 SECTION 22
T. 14 S., R. 50 W., 6TH P.M.

NE 1/4 SECTION 21
T. 14 S., R. 50 W., 6TH P.M.

Section 16
Section 21

Section 15
Section 22

FILED CERTIFICATION: DEPOSITED THIS DAY OF AT M., FOR INFORMATION
ONLY IN BOOK OF THE COUNTY LAND SURVEYS/RIGHT OF WAY
SURVEYS AT PAGE RECEPTION NUMBER

SIGNED DEPT.

datestamp

COLORADO DEPARTMENT OF TRANSPORTATION



Region 1
18500 E. Colfax Avenue
Aurora, CO 80011
Phone: (303) 757-9117 FAX: (303) 757-9746

Right of Way Plans Unit: Kevin Williams

Sheet Revisions

Date	Description	Initials
08/27/02	Moved TE223	JHH

Sheet Revisions

Date	Description	Initials

Computer File Information

CREATION DATE: 09/13/2001 INITIALS: PHK
LAST MODIFICATION DATE: 2/11/02 INITIALS: JHH
FULL PATH: I:\Projects\8844455\Task5\Cad\ROW\Plans\Engl
DRAWING FILE NAME: Ownership.dwg
SCALE: 1"=400' UNITS: English
URS Corporation
Denver, Colorado Tel: (303) 740-2600

Right of Way Plans

OWNERSHIP SHEET

Project Number: NH 0405-022 Phase 2
Project Location: Wild Horse to Kit Carson
Project Code: Last Mod. Date Subst. Sheets Sheet No. Total No. of Sheets
12325 2/11/02 XX 59 59 of 68

(209) Carwila Inc.,
A Colorado Corporation
1358 Lowell Ave.
Burlington, CO 80807

(211) Edward L. Straney
901 Spyglass Circle
Vine Grove, KY 40175

NE 1/4 SECTION 22
T. 14 S., R. 50 W., 6TH P.M.

(211A) Edward L. Straney
901 Spyglass Circle
Vine Grove, KY 40175

(207) Ernest W. & Judith D. Hammer
P.O. Box 184
Wild Horse, CO 80862

(223) Board of County Commissioners
of Cheyenne County, Colorado
P.O. Box 567
Cheyenne Wells, CO. 80810

Union Pacific Railroad R.O.W.

SW 1/4 SECTION 23
T. 14 S., R. 50 W., 6TH P.M.

(207B) Ernest W. & Judith D. Hammer
P.O. Box 184
Wild Horse, CO 80862


NW 1/4 SECTION 22
T. 14 S., R. 50 W. 6TH P.M.

SE 1/4 SECTION 22
T. 14 S., R. 50 W., 6TH P.M.

FILING CERTIFICATION:
DEPOSITED THIS ____ DAY OF ____ 19____, AT ____ M., FOR INFORMATION
ONLY IN BOOK ____ OF THE COUNTY LAND SURVEYS/RIGHT OF WAY
SURVEYS AT PAGE ____ RECEPTION NUMBER ____

SIGNED
DEPT.

datestamp

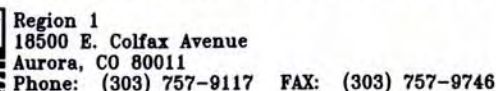

Right of Way Plans Unit: Kevin Williams

Sheet Revisions	
-----------------	--

[illegible]

Sheet Revisions

[illegible]

Computer File Information

CREATION DATE: 09/13/2001 INITIALS: PEK
LAST MODIFICATION DATE: 2/11/02 INITIALS: JEH
FULL PATH: I:\Projects\0844455\Task5\Cad\ROW\Plans\En
DRAWING FILE NAME: Ownership.dwg
SCALE: 1"=400' UNITS: English

URS Corporation
Denver, Colorado Tel: (303) 740-2600


Right of Way Plans

OWNERSHIP SHEET

Project Number:	NH 0405-022 Phase 2
-----------------	---------------------

Project Location:	Wild Horse to Kit Carson
-------------------	--------------------------

Project Code:	Last Mod. Date	Subset Sheets	Sheet No.	Total No. of Sheets
12325	2/11/02	XX	60	60 of 68

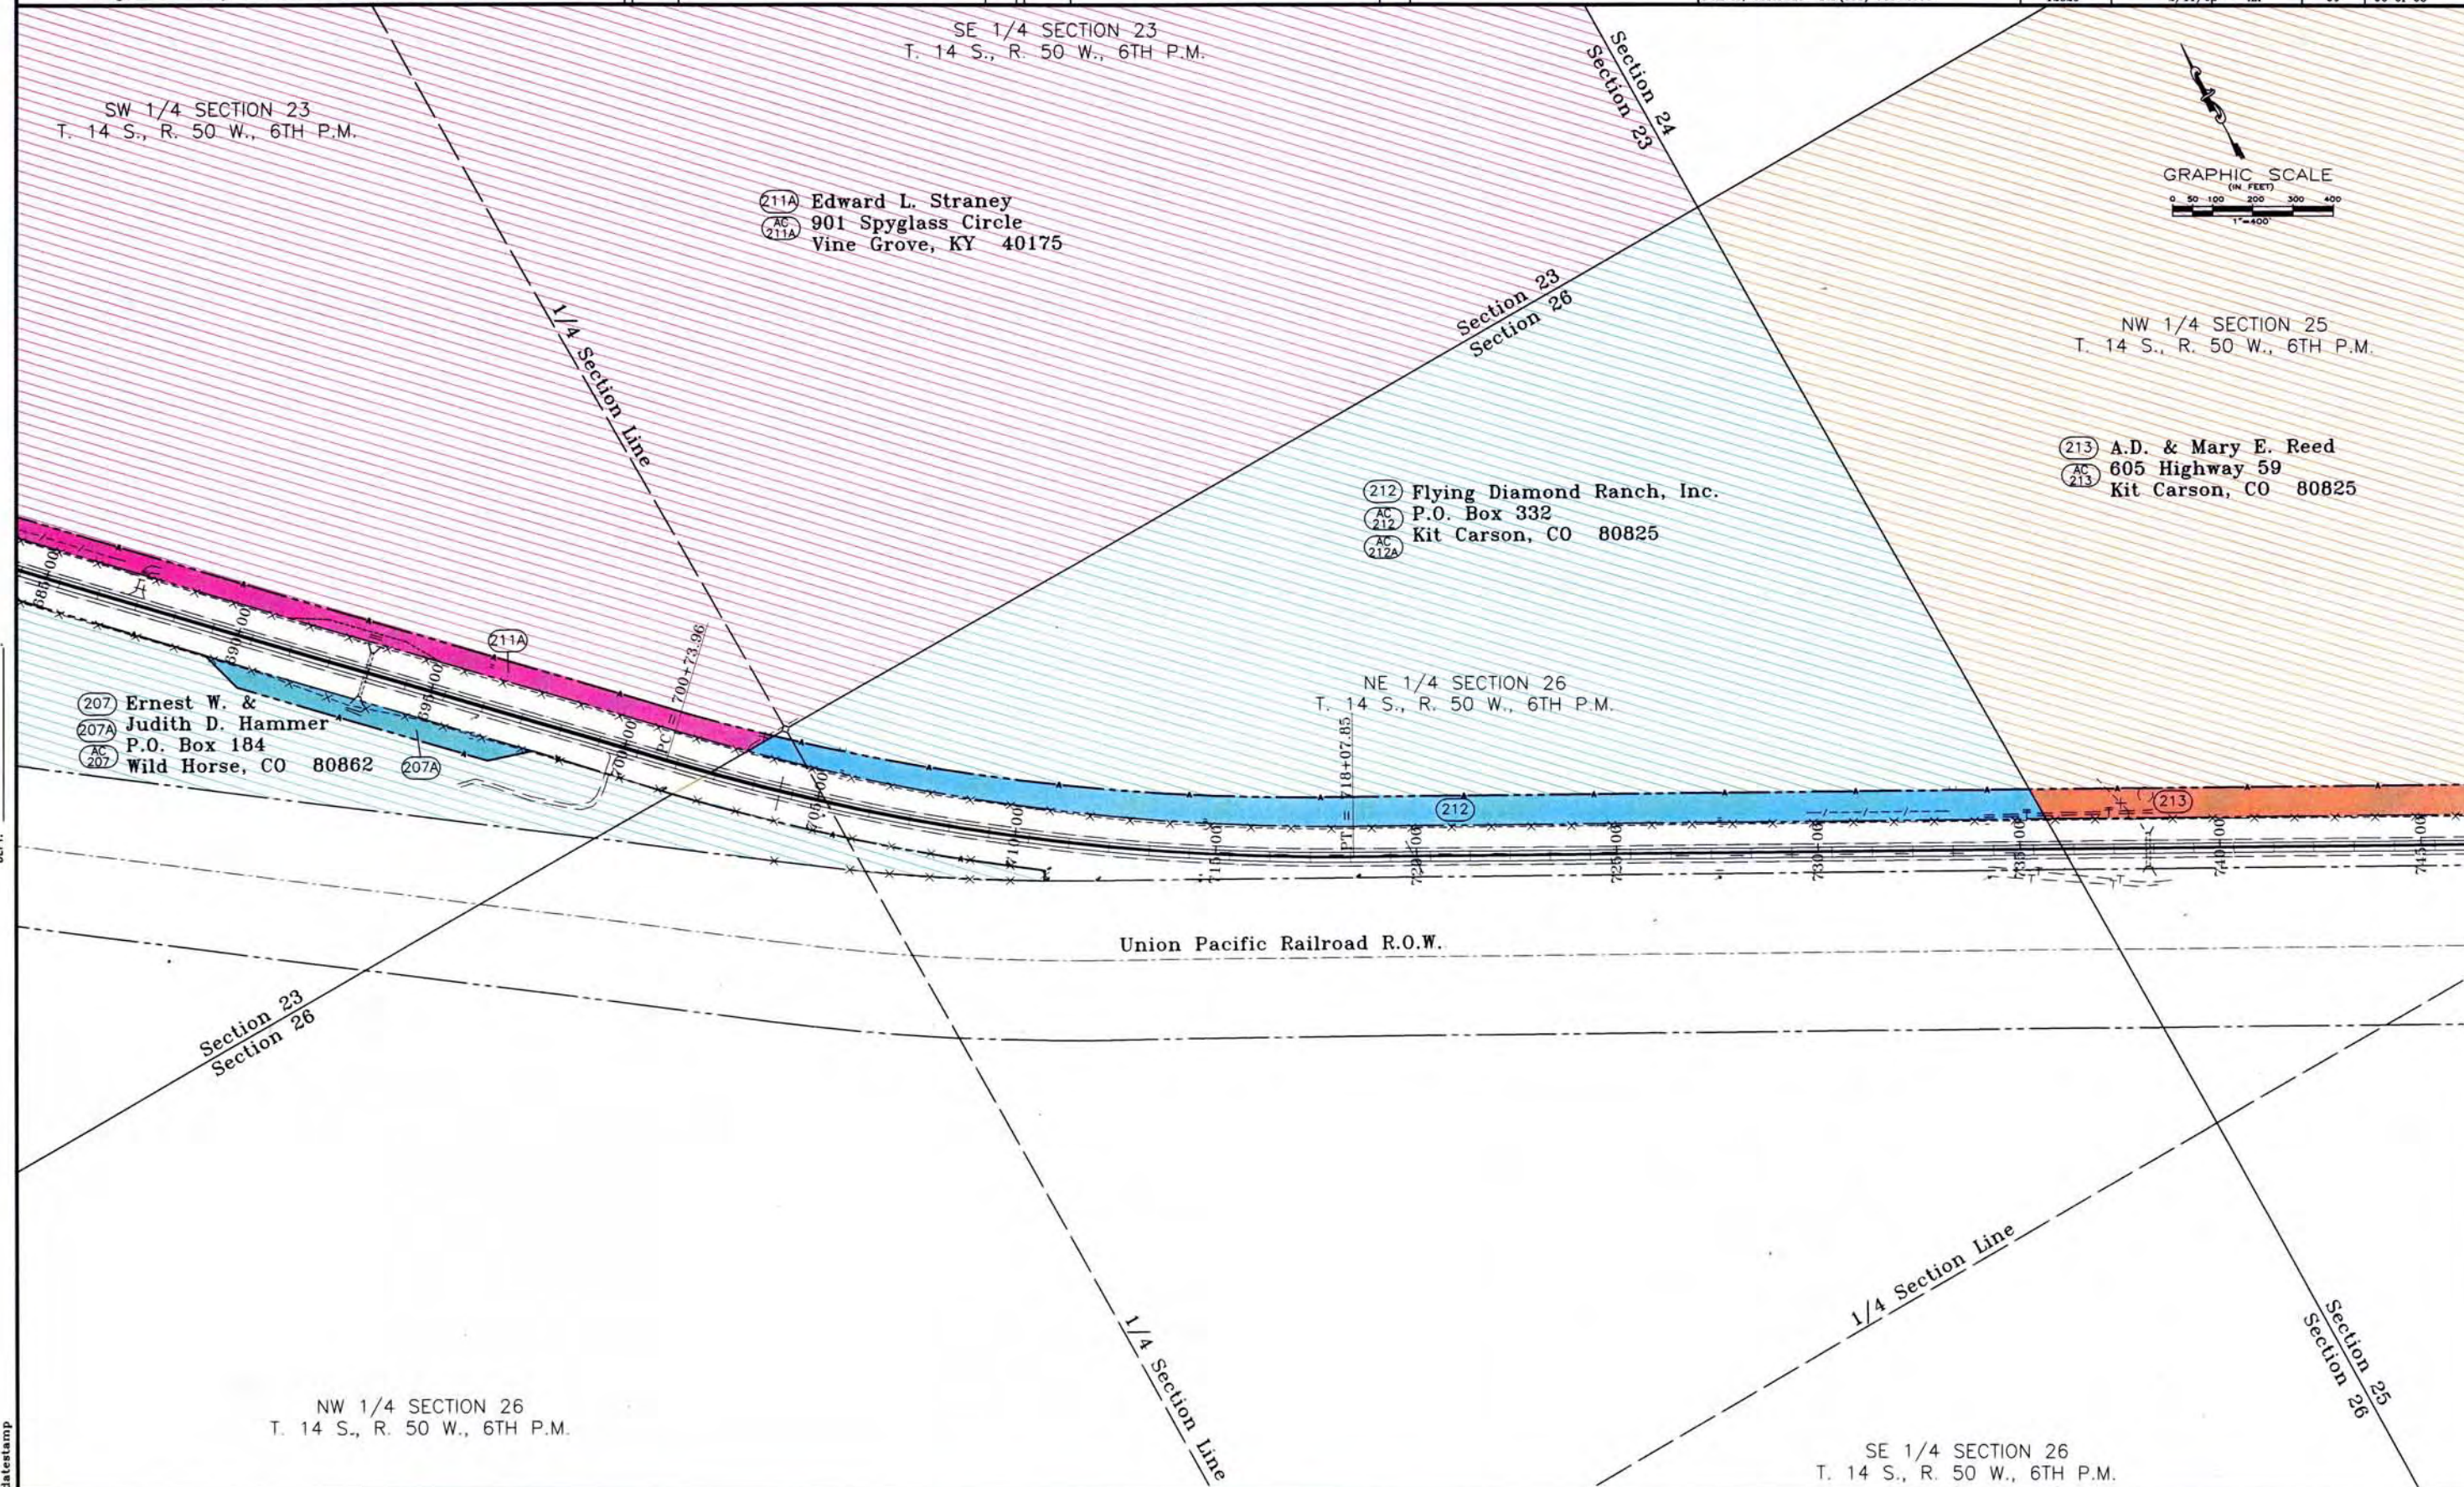

FILING CERTIFICATION: DEPOSITED THIS ____ DAY OF _____, 19____, AT ____ M., FOR INFORMATION ONLY IN BOOK ____ OF THE COUNTY LAND SURVEYS/RIGHT OF WAY SURVEYS AT PAGE ____ RECEPTION NUMBER ____.

SIGNED
DEPT.

DEPT.

Datestamp

COLORADO DEPARTMENT OF TRANSPORTATION



Region 1
18500 E. Colfax Avenue
Aurora, CO 80011
Phone: (303) 757-9117 FAX: (303) 757-9746

Right of Way Plans Unit: Kevin Williams

Sheet Revisions			Sheet Revisions		
Date	Description	Initial	Date	Description	Initial


Computer File Information

CREATION DATE: 09/13/2001 INITIALS: PHK
LAST MODIFICATION DATE: 2/11/02 INITIALS: JHH
FULL PATH: E:\Projects\8844455\Task5\Cad\ROW\Plans\Engl
DRAWING FILE NAME: Ownership.dwg
SCALE: 1"=400' UNITS: English
URS Corporation
Denver, Colorado Tel: (303) 740-2600

Right of Way Plans

OWNERSHIP SHEET

Project Number: NH 0405-022 Phase 2
Project Location: Wild Horse to Kit Carson
Project Code: 12325 Last Mod. Date: 2/11/02 Subset Sheets: XX Sheet No.: 61 Total No. of Sheets: 68

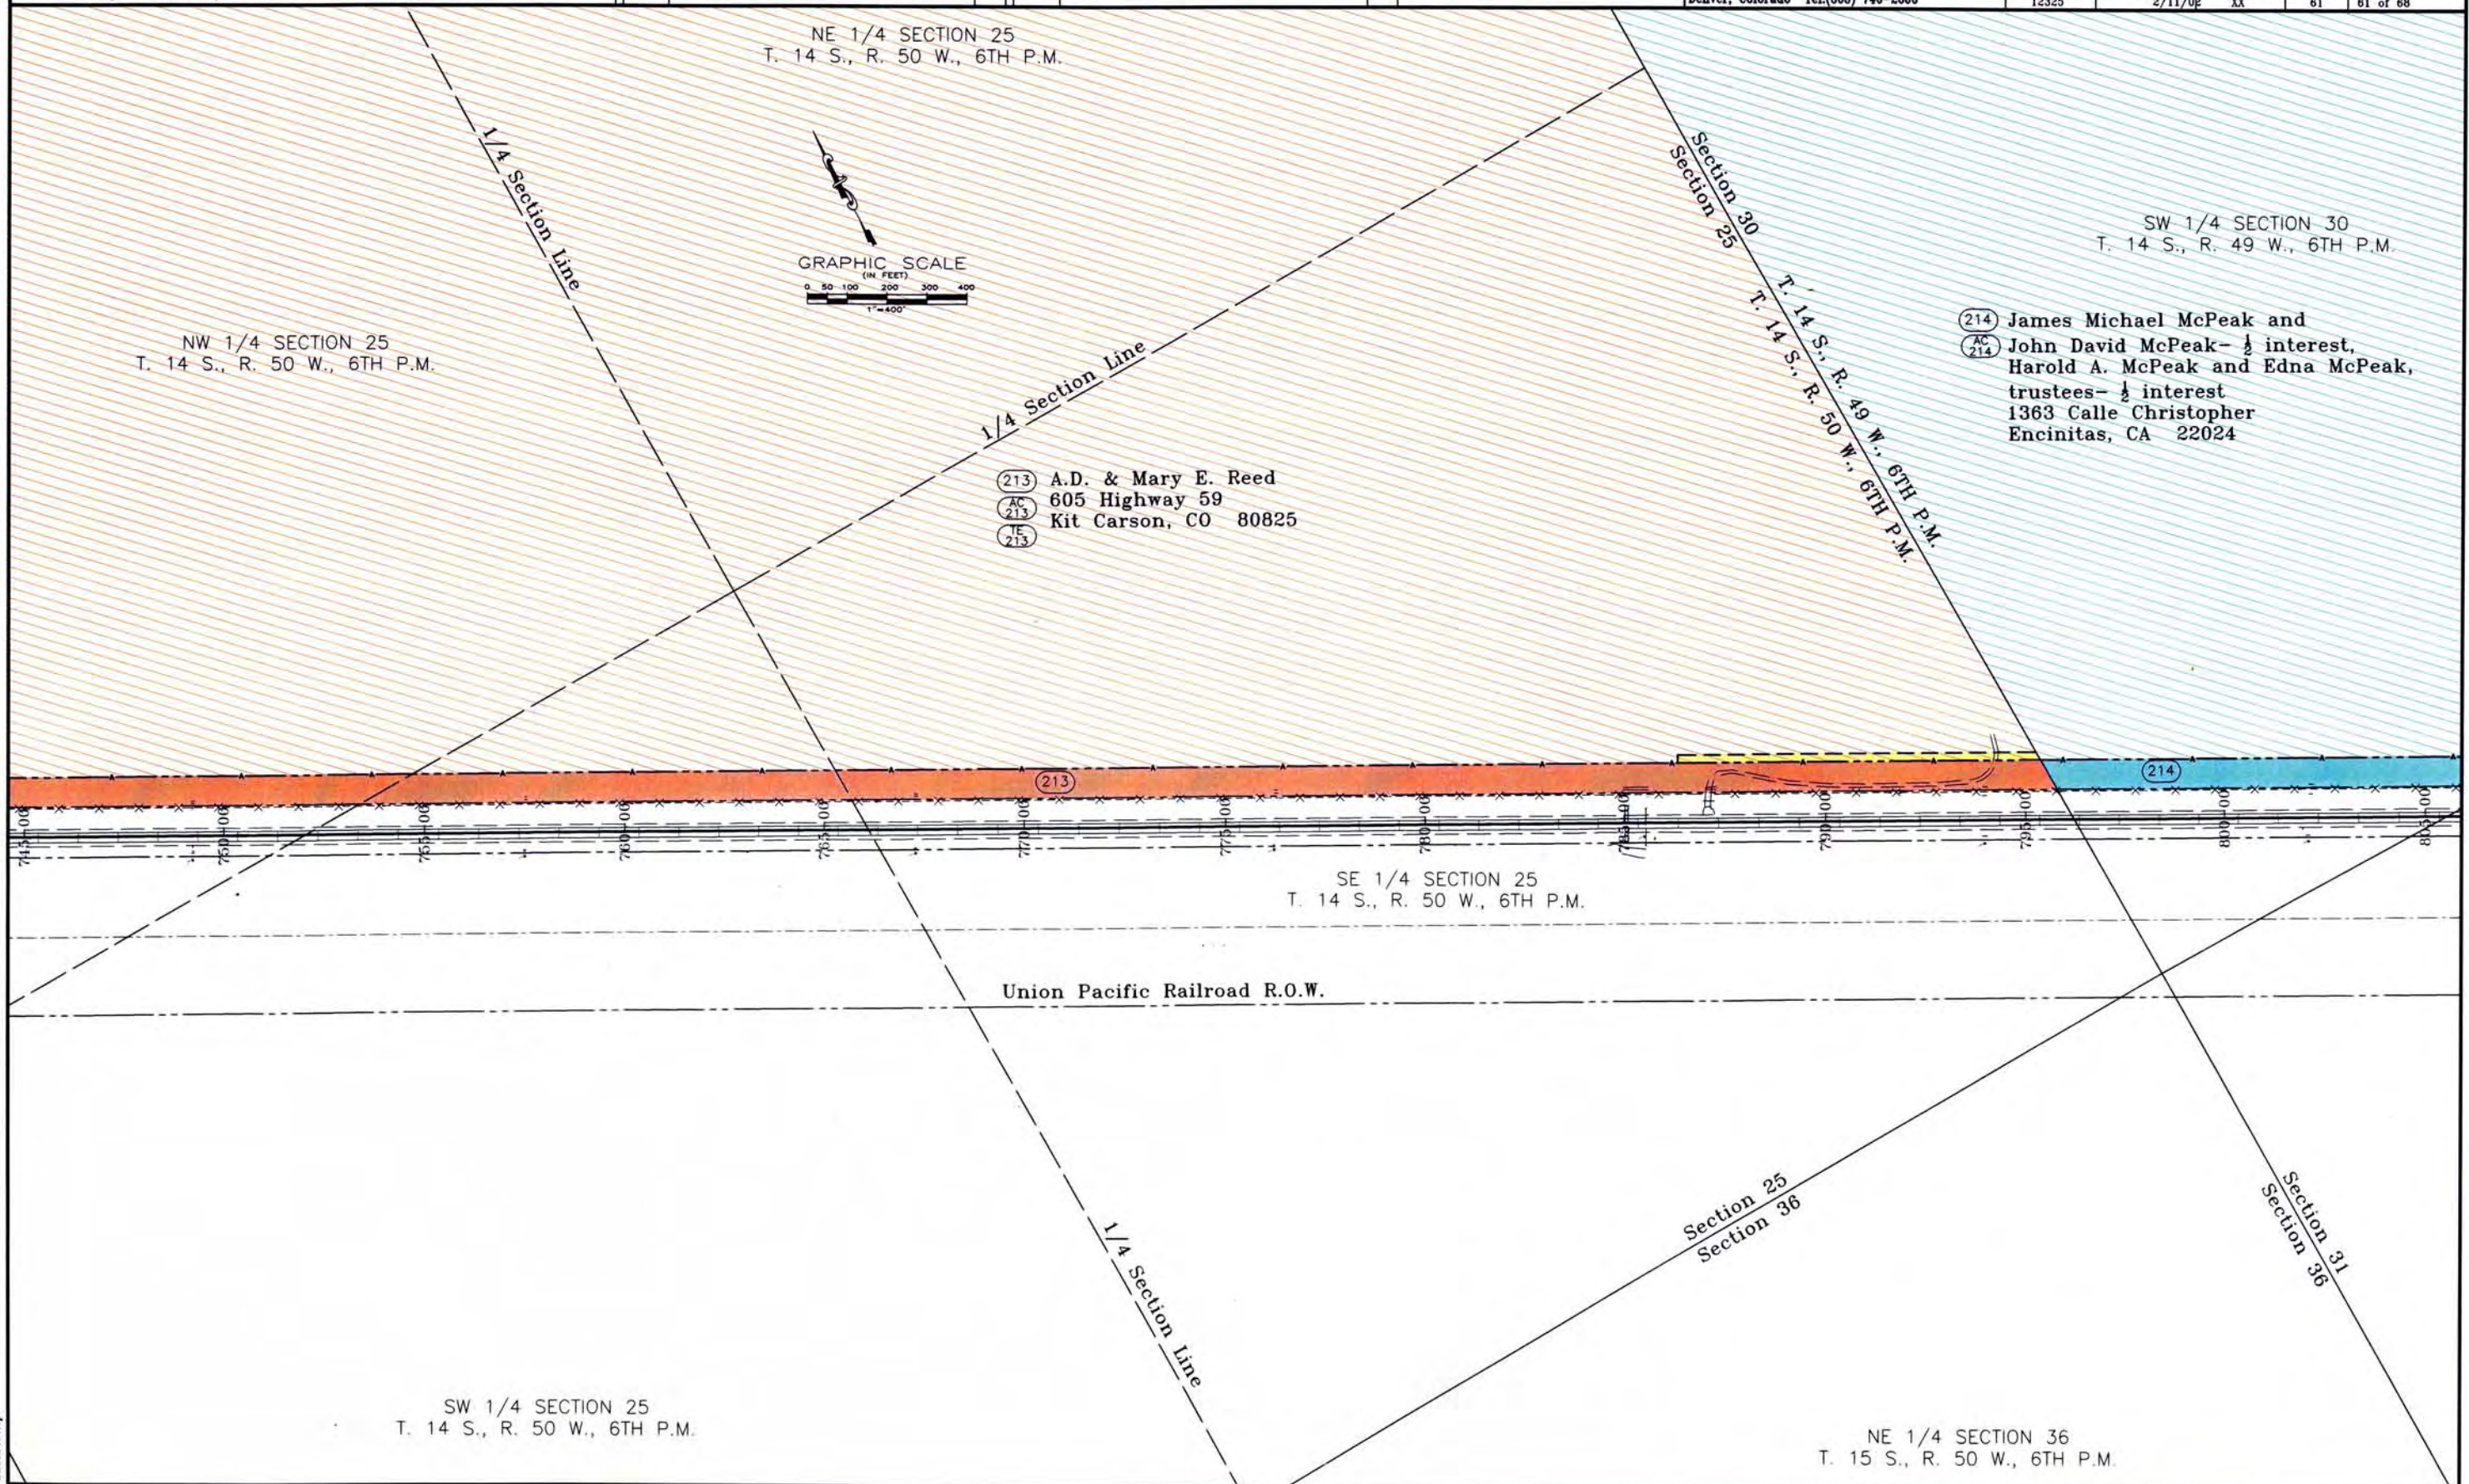

FILED CERTIFICATION: DAY OF 19, AT 9, FOR INFORMATION
ONLY IN BOOK OF THE COUNTY LAND SURVEYS/RIGHT OF WAY
SURVEYS AT PAGE, RECEPTION NUMBER

SIGNED
DEPT.

datestamp

COLORADO DEPARTMENT OF TRANSPORTATION



Region 1
18500 E. Colfax Avenue
Aurora, CO 80011
Phone: (303) 757-9117 FAX: (303) 757-9746

Right of Way Plans Unit: Kevin Williams

Sheet Revisions

Date	Description	Initial
3/18/03	Revised Parcel 215 & AC 215, 215A & AC 215A	PHK

Sheet Revisions

Date	Description	Initial

Computer File Information

CREATION DATE: 09/13/2001 INITIALS: PHK
LAST MODIFICATION DATE: 1/8/03 INITIALS: PHK
FULL PATH: I:\Project\6844455\Task5\Cad\ROW\Plans\Engl
DRAWING FILE NAME: Ownership.dwg
SCALE: 1"=400' UNITS: English
URS Corporation
Denver, Colorado Tel: (303) 740-2600

Right of Way Plans


OWNERSHIP SHEET

Project Number: NH 0405-022 Phase 2
Project Location: Wild Horse to Kit Carson
Project Code: 12325 Last Mod. Date: 3/18/03 Subst. Sheets: XX Sheet No.: 62 Total No. of Sheets: 62 of 68

SE 1/4 SECTION 30
T. 14 S., R. 49 W., 6TH P.M.

SW 1/4 SECTION 30
T. 14 S., R. 49 W., 6TH P.M.

NW 1/4 SECTION 32
T. 14 S., R. 49 W., 6TH P.M.

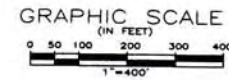

(214) James Michael McPeak and
(AC 214) John David McPeak - 1/2 interest,
Harold A. McPeak and Edna McPeak,
trustees - 1/2 interest
1363 Calle Christopher
Encinitas, CA 22024

(215 Rev) A.D. & Mary E. Reed
(AC 215 Rev) 605 Highway 59
Kit Carson, CO 80825

(215A Rev) A.D. & Mary E. Reed
(AC 215A Rev) 605 Highway 59
Kit Carson, CO 80825

NE 1/4 SECTION 31
T. 14 S., R. 49 W., 6TH P.M.

NW 1/4 SECTION 31
T. 15 S., R. 49 W., 6TH P.M.

SE 1/4 SECTION 31
T. 14 S., R. 49 W., 6TH P.M.

Union Pacific Railroad R.O.W.

1/4 Section Line

1/4 Section Line

Section 32
Section 31

Section 30
Section 31

Section 29
Section 32

Section 31
Section 32

FILING CERTIFICATION: DEPOSITED THIS ____ DAY OF ____, 19__, AT ____, M., FOR INFORMATION
ONLY IN BOOK ____ OF THE COUNTY LAND SURVEYS/RIGHT OF WAY
SURVEYS AT PAGE ____, RECEPTION NUMBER ____

SIGNED
DEPT.

datestamp

COLORADO DEPARTMENT OF TRANSPORTATION



Region 1
18500 E. Colfax Avenue
Aurora, CO 80011
Phone: (303) 757-9117 FAX: (303) 757-9746

Right of Way Plans Unit: Kevin Williams

Sheet Revisions

Date	Description	Initials
3/18/03	Revised Parcel 215A & AC 215A	PHK

Sheet Revisions

Date	Description	Initials

Computer File Information

CREATION DATE: 09/13/2001 INITIALS: PHK
LAST MODIFICATION DATE: 10/03 INITIALS: PHK
FULL PATH: I:\Projects\6844455\Task5\Cad\ROW\Plans\Engl
DRAWING FILE NAME: Ownership.dwg
SCALE: 1"=400' UNITS: English
URS Corporation
Denver, Colorado Tel: (303) 740-2600

Right of Way Plans

OWNERSHIP SHEET

Project Number: NH 0405-022 Phase 2
Project Location: Wild Horse to Kit Carson
Project Code: 12325 Last Mod. Date: 3/18/03 Subst Sheets: XX Sheet No.: 63 Total No. of Sheets: 63 of 68

NW 1/4 SECTION 32
T. 14 S., R. 49 W., 6TH P.M.

NE 1/4 SECTION 32
T. 14 S., R. 49 W., 6TH P.M.

NW 1/4 SECTION 33
T. 14 S., R. 49 W., 6TH P.M.

215A Rev A.D. & Mary E. Reed
215A Rev AC 605 Highway 59
215A Rev Kit Carson, CO 80825

217 Flying Diamond Ranch, Inc.
217 AC P.O. Box 332
217 Kit Carson, CO 80825

SW 1/4 SECTION 33
T. 14 S., R. 49 W., 6TH P.M.



Union Pacific Railroad R.O.W.

225 Betty Wies
225 AC 14425 Timberedge Ln.
225 Colorado Springs, CO 80921

SE 1/4 SECTION 32
T. 14 S., R. 49 W., 6TH P.M.

SW 1/4 SECTION 32
T. 14 S., R. 49 W., 6TH P.M.

Section 32
Section 5

NE 1/4 SECTION 5
T. 15 S., R. 49 W., 6TH P.M.

Section 33
Section 4

FILING CERTIFICATION: DEPOSITED THIS ____ DAY OF ____ 19____, AT ____ M., FOR INFORMATION
ONLY IN BOOK ____ OF THE COUNTY LAND SURVEYS/RIGHT OF WAY
SURVEYS AT PAGE ____ RECEPTION NUMBER ____

SIGNED _____
DEPT. _____

date stamp

COLORADO DEPARTMENT OF TRANSPORTATION



Region 1
18500 E. Colfax Avenue
Aurora, CO 80011
Phone: (303) 757-9117 FAX: (303) 757-9746

Right of Way Plans Unit: Kevin Williams

Sheet Revisions		
Date	Description	Initials

Sheet Revisions		
Date	Description	Initials


Computer File Information

CREATION DATE: 09/13/2001 INITIALS: PHK
LAST MODIFICATION DATE: 2/11/02 INITIALS: JHH
FULL PATH: I:\Projects\0844455\Task5\Cad\ROW\Plans\Engl
DRAWING FILE NAME: Ownership.dwg
SCALE: 1"=400' UNITS: English
URS Corporation
Denver, Colorado Tel: (303) 740-2800

Right of Way Plans

OWNERSHIP SHEET

Project Number: NH 0405-022 Phase 2
Project Location: Wild Horse to Kit Carson
Project Code: 12325 Last Mod. Date: 2/11/02 Subset Sheets: XX Sheet No: 64 Total No. of Sheets: 64 of 68

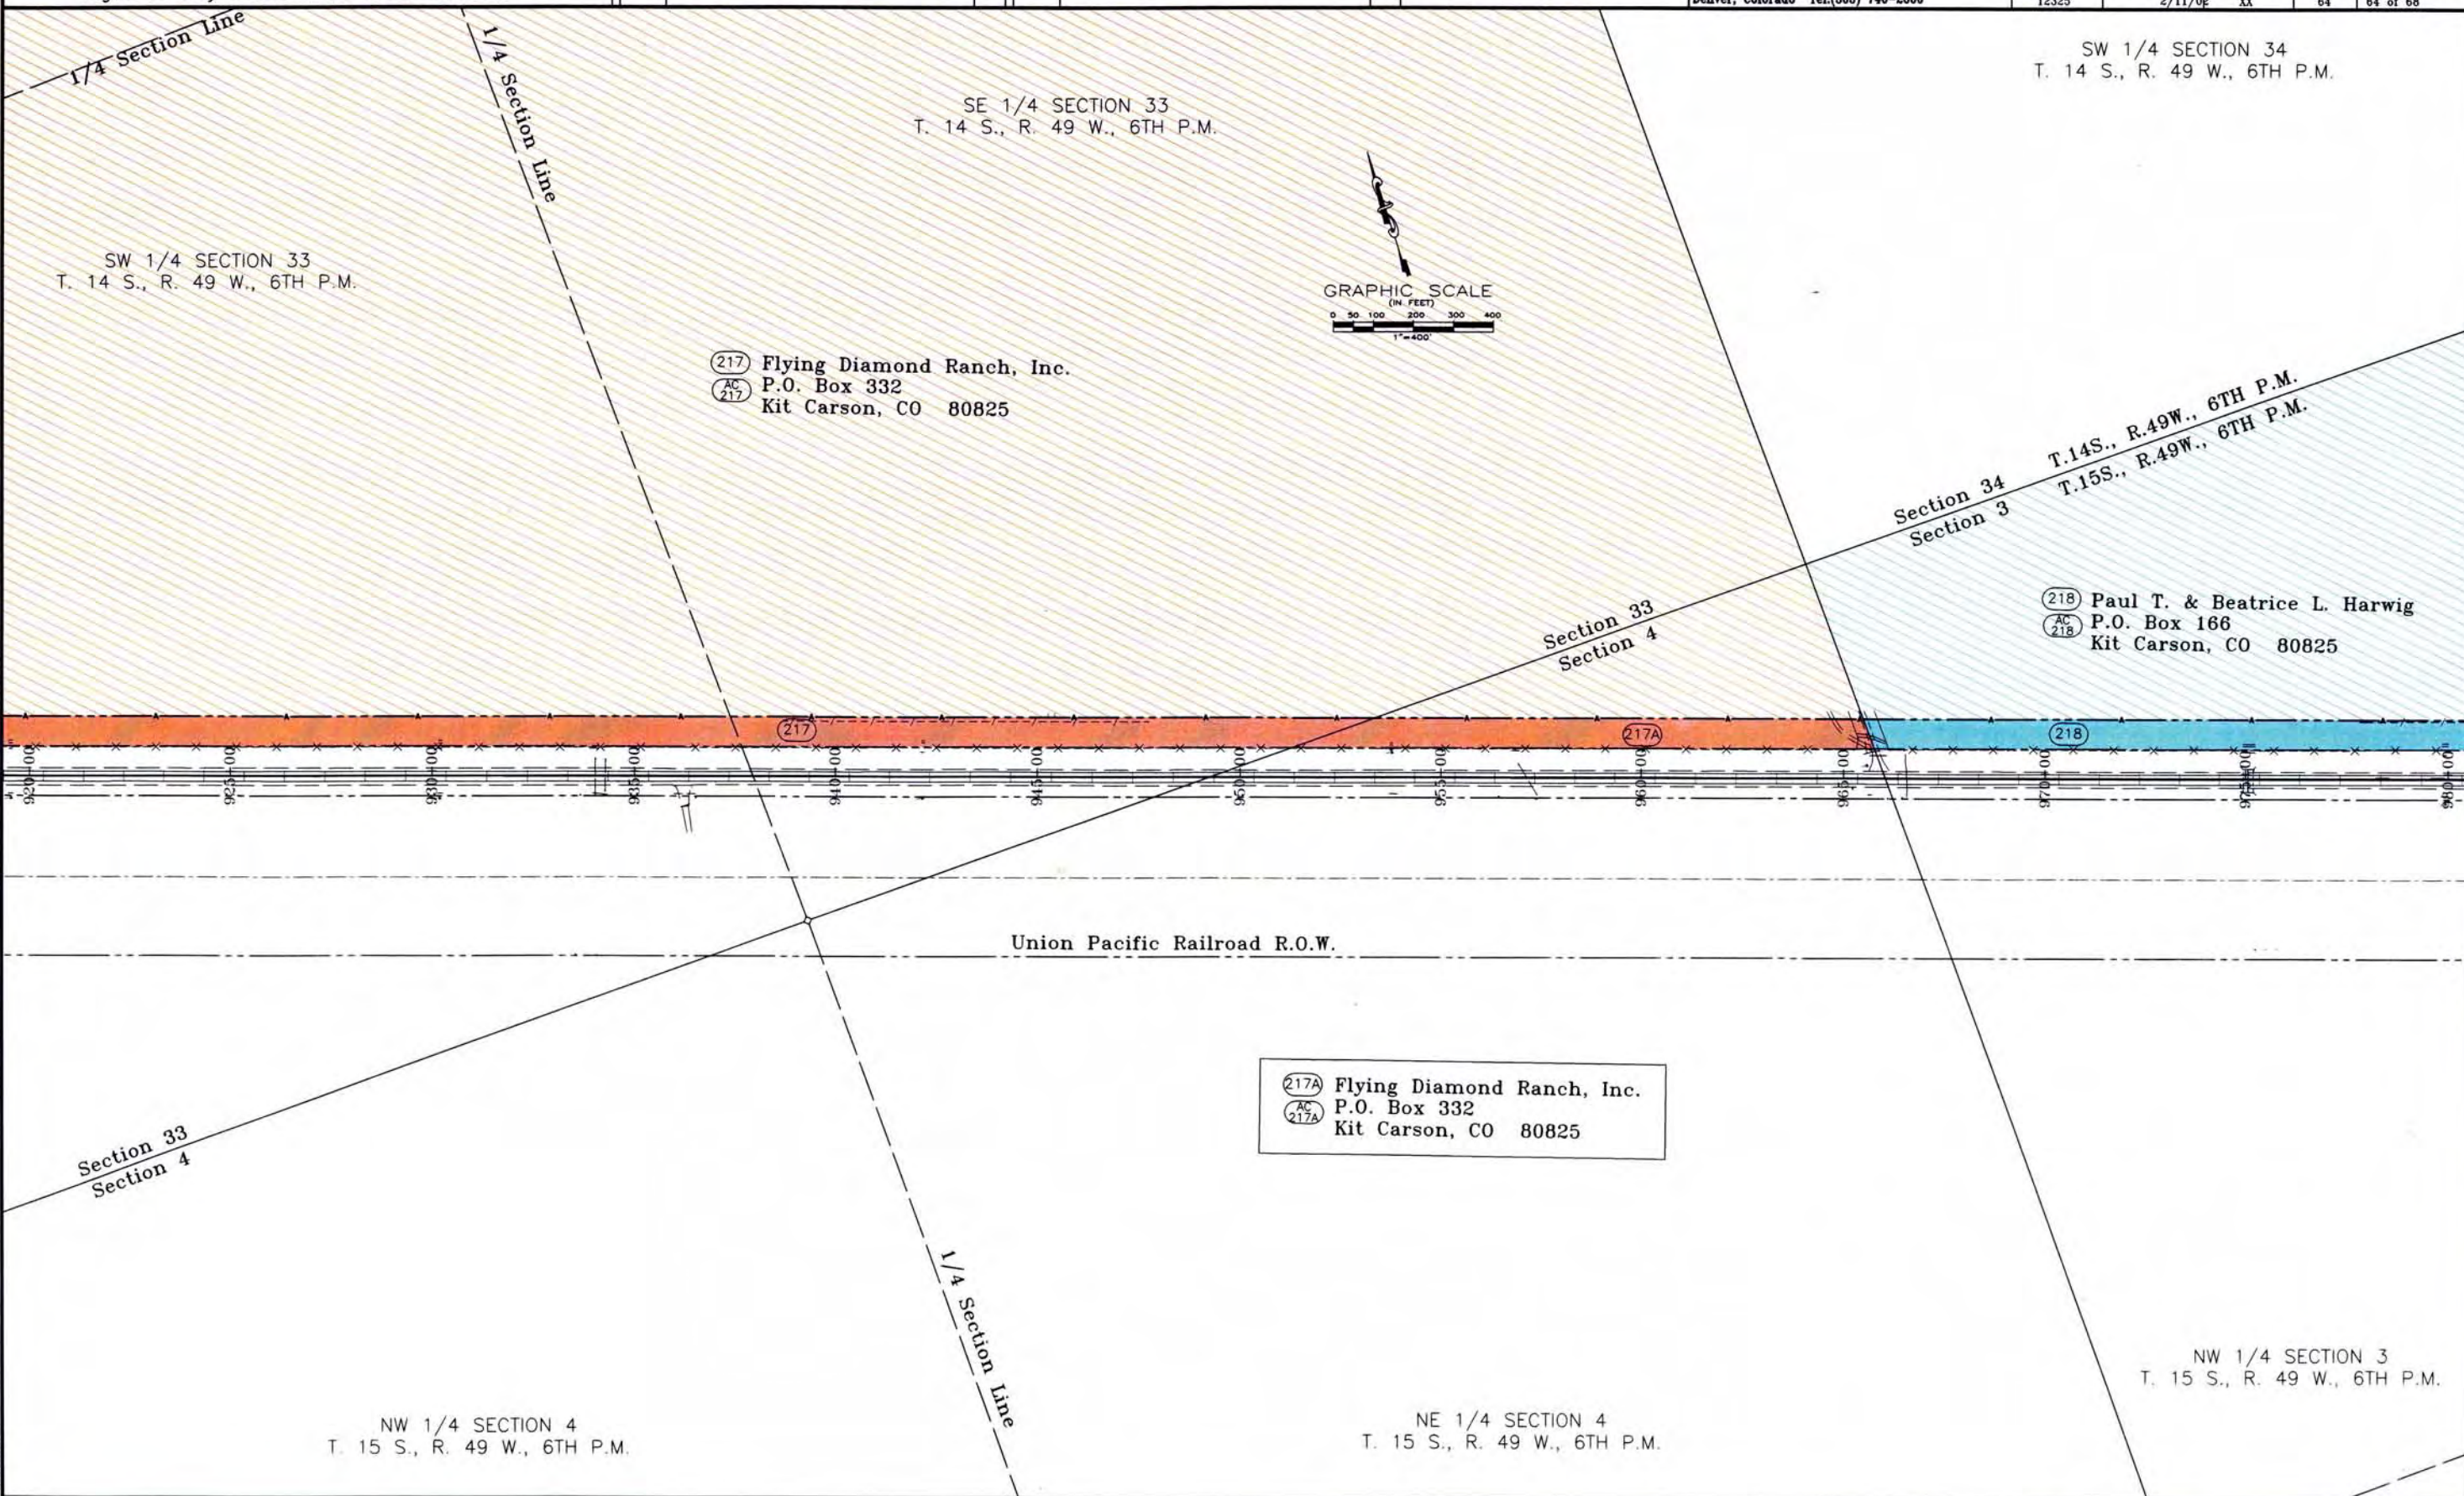

FILING CERTIFICATION: DAY OF _____, 19____, AT _____, FOR INFORMATION
ONLY IN BOOK _____ OF THE COUNTY LAND SURVEYS/RIGHT OF WAY
SURVEYS AT PAGE _____, RECEPTION NUMBER _____

SIGNED _____
DEPT. _____

datestamp

COLORADO DEPARTMENT OF TRANSPORTATION



Region 1
18500 E. Colfax Avenue
Aurora, CO 80011
Phone: (303) 757-9117 FAX: (303) 757-9746

Right of Way Plans Unit: Kevin Williams

Sheet Revisions

Date	Description	Initial

Sheet Revisions

Date	Description	Initial


Computer File Information

CREATION DATE: 09/13/2001 INITIALS: PHK
LAST MODIFICATION DATE: 2/11/02 INITIALS: JHH
FULL PATH: I:\Projects\6844455\Task5\Cad\ROW\Plans\Engl
DRAWING FILE NAME: Ownership.dwg
SCALE: 1"=400' UNITS: English
URS Corporation
Denver, Colorado Tel:(303) 740-2600

Right of Way Plans

OWNERSHIP SHEET

Project Number: NH 0405-022 Phase 2
Project Location: Wild Horse to Kit Carson
Project Code: 12325 Last Mod. Date: 2/11/02 Subset Sheets: XX Sheet No.: 65 Total No. of Sheets: 65 of 68

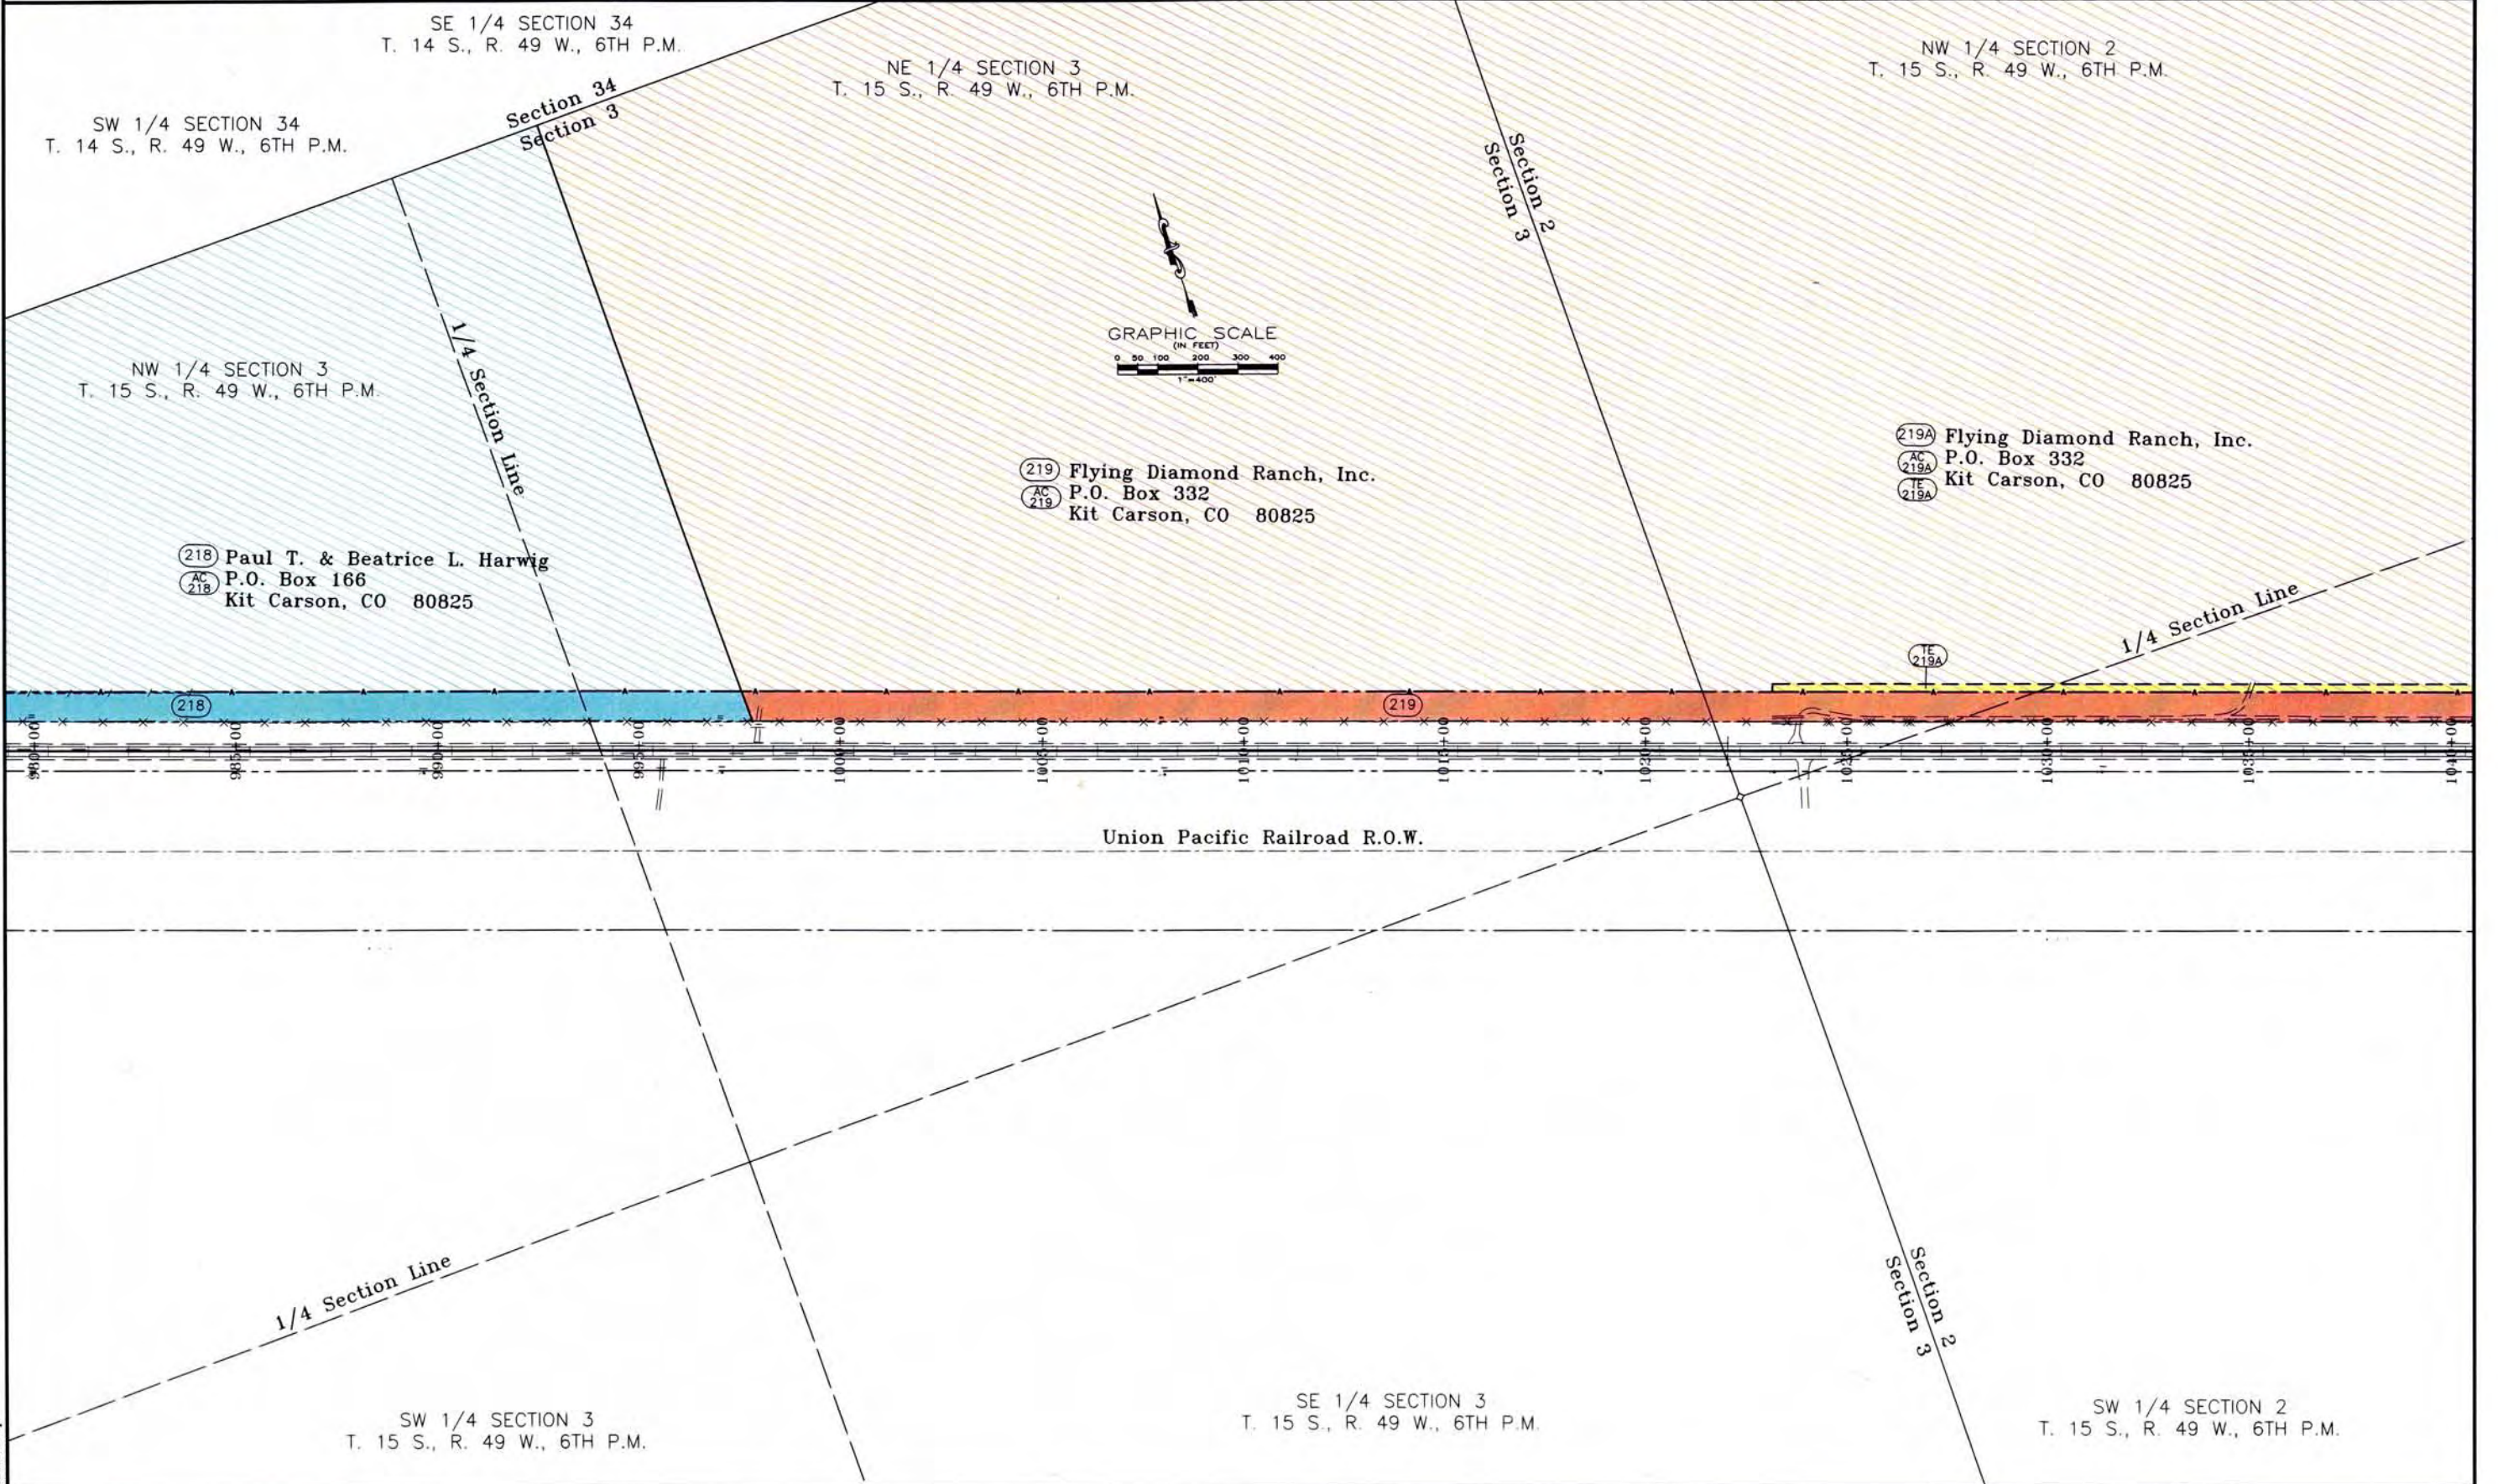

FILING CERTIFICATION: DEPOSITED THIS ____ DAY OF ____ AT ____ M., FOR INFORMATION ONLY IN BOOK ____ OF THE COUNTY LAND SURVEYS/RIGHT OF WAY SURVEYS AT PAGE ____ RECEPTION NUMBER ____

SIGNED
DEPT.

datestamp

COLORADO DEPARTMENT OF TRANSPORTATION



Region 1
18500 E. Colfax Avenue
Aurora, CO 80011
Phone: (303) 757-9117 FAX: (303) 757-9746

Right of Way Plans Unit: Kevin Williams

Sheet Revisions

Date	Description	Initials
4/11/02	Revised: Pcr 220, AC-220	BDL

Sheet Revisions

Date	Description	Initials


Computer File Information

CREATION DATE: 09/13/2001 INITIALS: PHK
LAST MODIFICATION DATE: 11/11/02 INITIALS: JHH
FULL PATH: I:\Projects\8844455\Task5\Cad\ROW\Plans\Engl
DRAWING FILE NAME: Ownership.dwg
SCALE: 1"=400' UNITS: English
URS Corporation
Denver, Colorado Tel: (303) 740-2600

Right of Way Plans

OWNERSHIP SHEET

Project Number: NH 0405-022 Phase 2
Project Location: Wild Horse to Kit Carson
Project Code: 12325 Last Mod. Date: 4/11/02 Subset Sheets: XX Sheet No: 66 Total No. of Sheets: 66 of 68

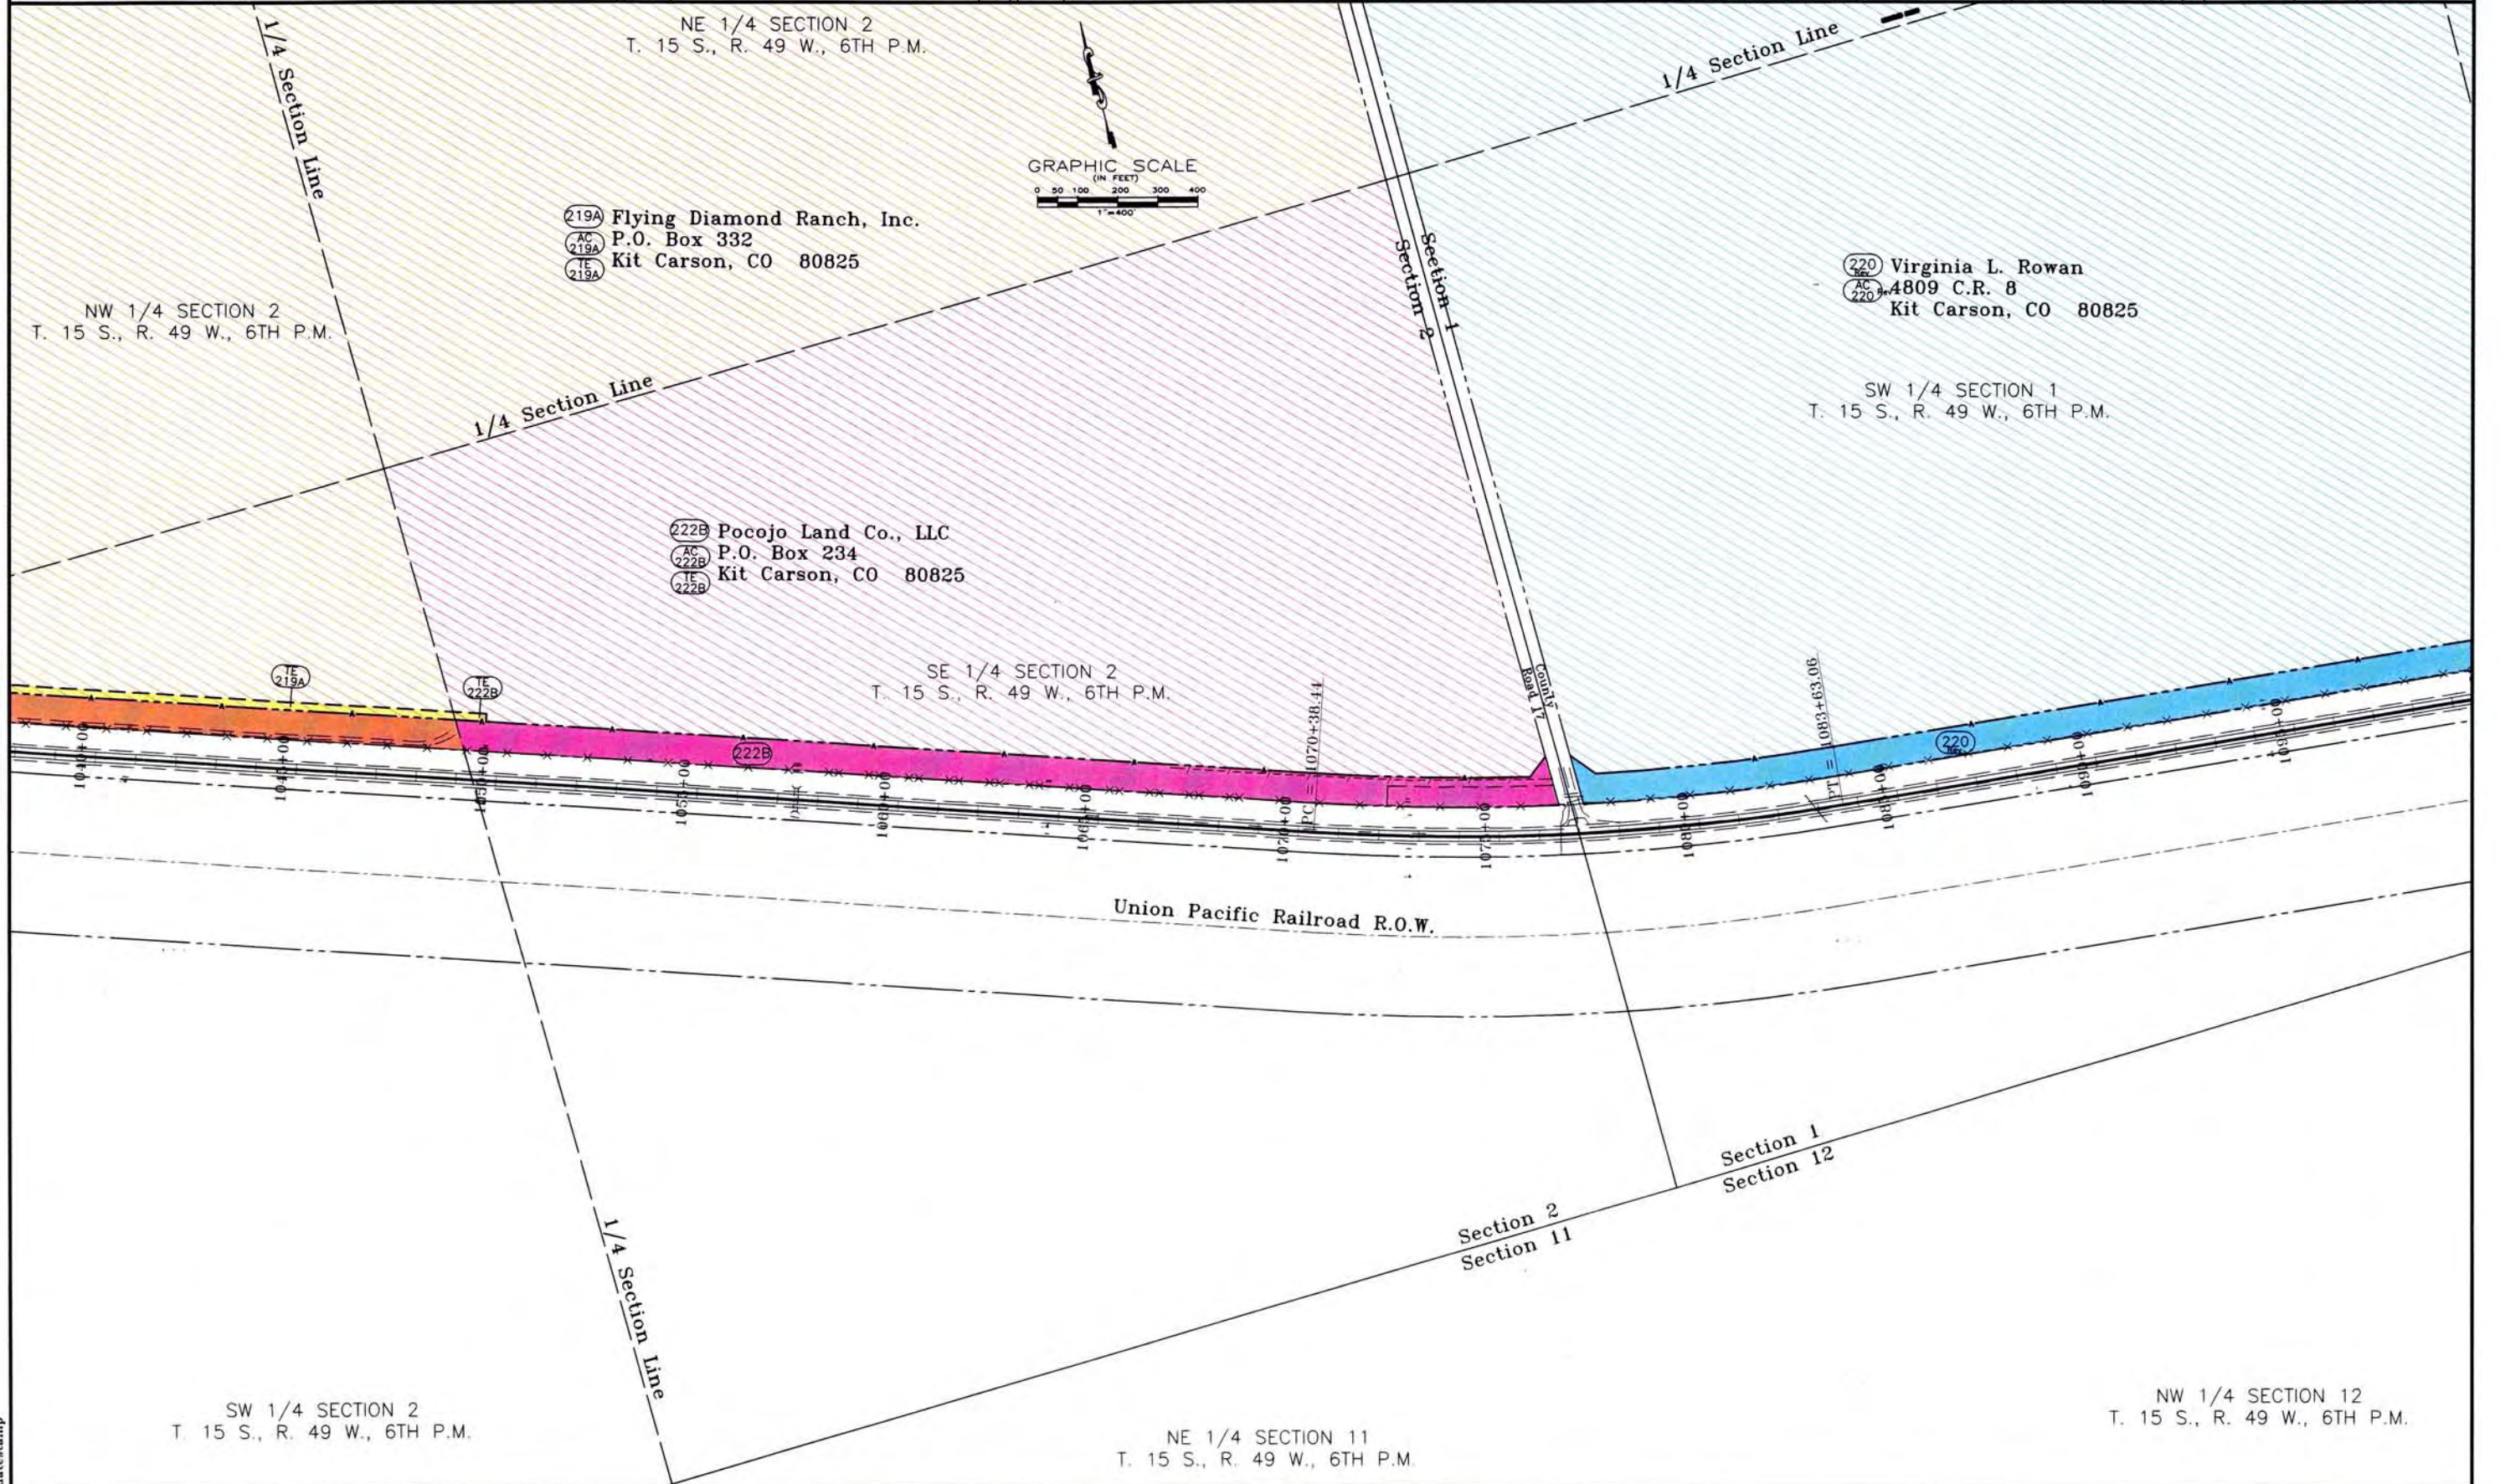

FILING CERTIFICATION: DEPOSITED THIS _____ DAY OF _____, 19____, AT _____, FOR INFORMATION ONLY IN BOOK _____ OF THE COUNTY LAND SURVEYS/RIGHT OF WAY SURVEYS AT PAGE _____, RECEPTION NUMBER _____

SIGNED _____
DEPT. _____

datestamp

Right of Way Plans Unit: Kevin Williams

Computer File Information

CREATION DATE: 09/13/2001 INITIALS: PHK
LAST MODIFICATION DATE: 4/29/02 INITIALS: BDJ
FULL PATH: I:\Projects\6844455\Task5\Cad\ROW\Plans\Eng
DRAWING FILE NAME: Ownership.dwg
SCALE: 1"=400' UNITS: English

URS Corporation
Denver, Colorado Tel: (303) 740-2600


Right of Way Plans

OWNERSHIP SHEET

Project Number:	NH 0405-022 Phase 2
-----------------	---------------------

Project Location:	Wild Horse to Kit Carson
-------------------	--------------------------

Project Code:	Last Mod. Date	Subset Sheets	Sheet No.	Total No. of Sheets
12325	4/29/02	XX	67	67 of 68

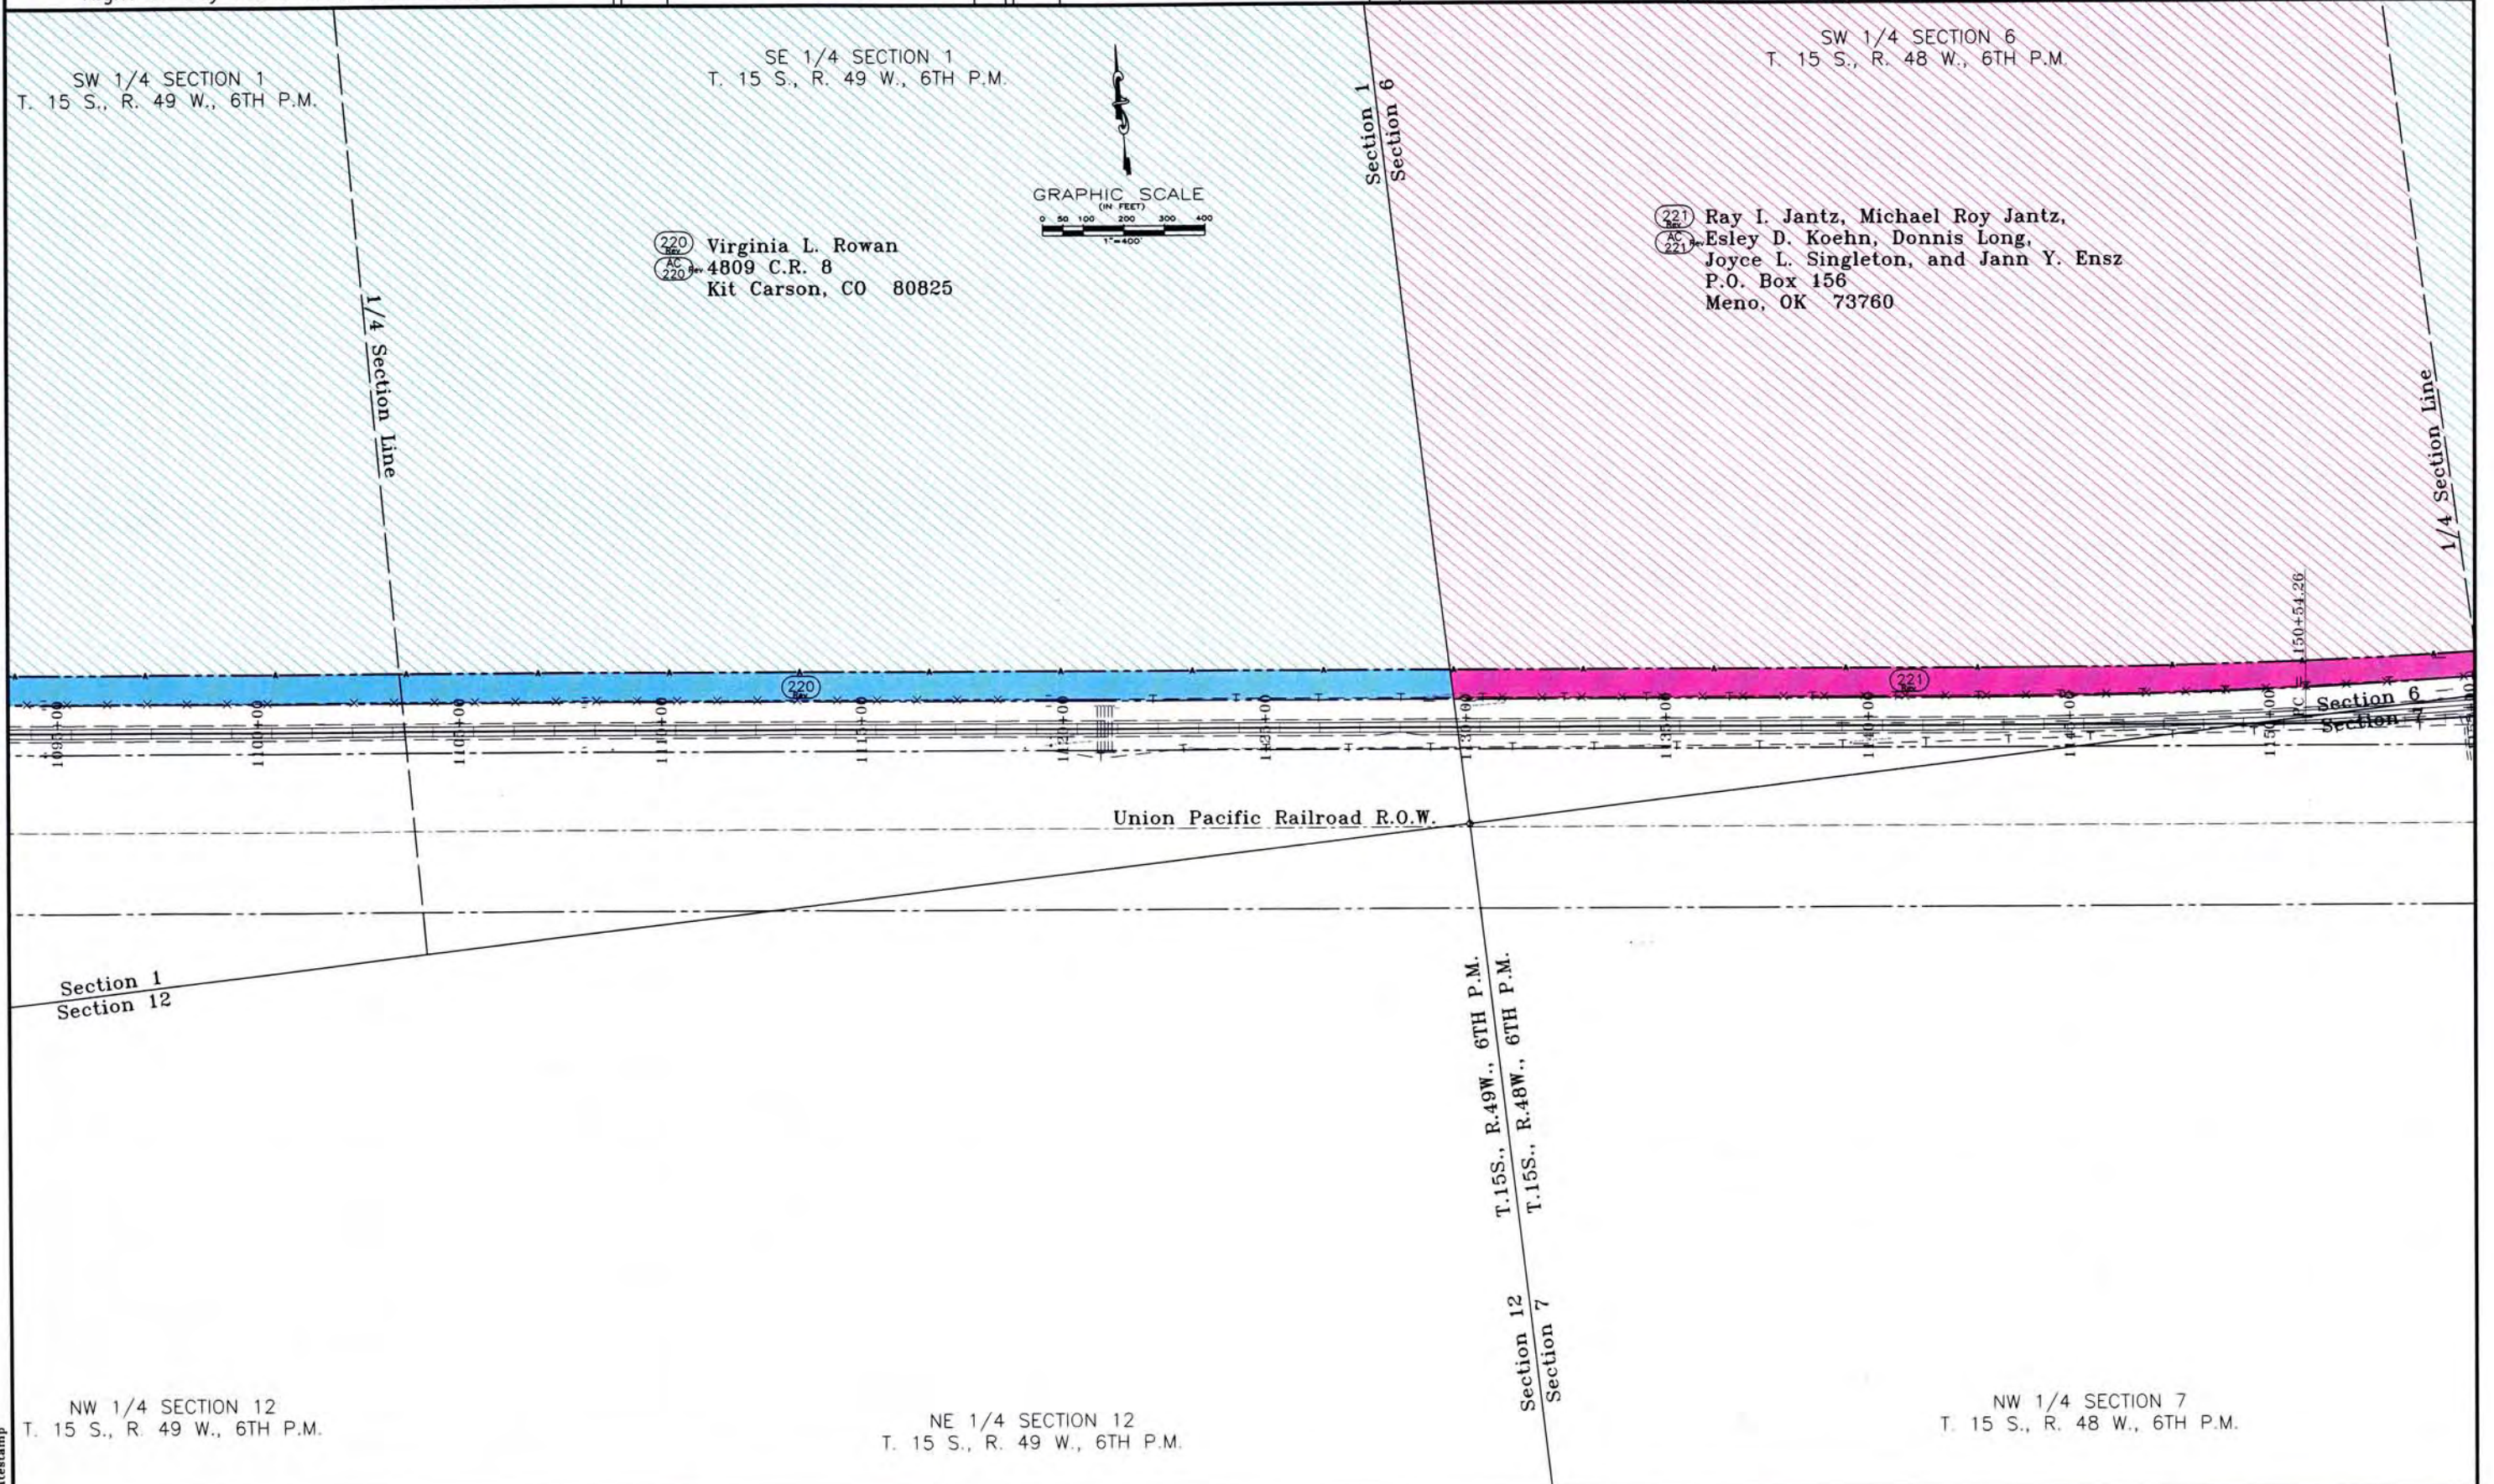

COLORADO DEPARTMENT OF TRANSPORTATION



Region 1
18500 E. Colfax Avenue
Aurora, CO 80011
Phone: (303) 757-9117 FAX: (303) 757-9746

Right of Way Plans Unit: Kevin Williams

Sheet Revisions

Date	Description	Initial
4/28/02	Revised: Por 222, AC-222	BDL
5/13/02	Updated project stationing	BDL

Sheet Revisions

Date	Description	Initial

Computer File Information

CREATION DATE: 09/13/2001 INITIALS: PBL
LAST MODIFICATION DATE: 5/13/02 INITIALS: BDL
FULL PATH: I:\Projects\0844455\Task5\Cad\ROW\Plans\Eng1
DRAWING FILE NAME: Ownership.dwg
SCALE: 1"=400' UNITS: English
URS Corporation
Denver, Colorado Tel: (303) 740-2600

Right of Way Plans


OWNERSHIP SHEET

Project Number: NH 0405-022 Phase 2
Project Location: Wild Horse to Kit Carson
Project Code: 12325 Last Mod. Date: 5/13/02 Subset Sheets: XX Sheet No.: 68 Total No. of Sheets: 68 of 68

SE 1/4 SECTION 6
T. 15 S., R. 48 W., 6TH P.M.

222 Pocojo Land Co., LLC
P.O. Box 234
Kit Carson, CO 80825

SW 1/4 SECTION 5
T. 15 S., R. 48 W., 6TH P.M.

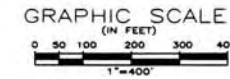

STA. 1180+86.80 END R.O.W. NH 0405-022 PHASE 2
M.P. 444.2 STA. 3256+24.3 ON PROJ. F 017-3(6)

Pocojo Land Co., LLC
P.O. Box 234
Kit Carson, CO 80825

Union Pacific Railroad R.O.W.

NE 1/4 SECTION 7
T. 15 S., R. 48 W., 6TH P.M.

NW 1/4 SECTION 8
T. 15 S., R. 48 W., 6TH P.M.

FILING CERTIFICATION: DEPOSITED THIS ____ DAY OF ____ 19____, AT ____ M., FOR INFORMATION ONLY IN BOOK ____ OF THE COUNTY LAND SURVEYS/RIGHT OF WAY SURVEYS AT PAGE ____ RECEPTION NUMBER ____

SIGNED _____ DEPT. _____

datestamp