

COLORADO DEPARTMENT OF TRANSPORTATION



Region 4
1420 2nd Street
Greeley, CO 80631
Phone: (970) 350-2157 FAX: (970) 350-2178

RIGHT OF WAY PLANS UNIT: MYRON DUANE HORA

Sheet Revisions

7/02	REVISED SHEETS 2, 2A, 4B, 6, 7, 8, 23.	WSSI
	24, 33, 40, 44, 46	
9/02	REVISED SHEETS 2A, 6, 7, 8, 40	WSSI
12/02	REVISED SHEETS 4, 4A, 4B, 4I, 30, 31, 32	WSSI
6/03	REVISED SHEETS 2A, 33, 46	WSSI

RIGHT OF WAY

TITLE SHEET


STA 0761-174 UNIT 1

FORT MORGAN TO BRUSH

PROJECT CODE: 12458

SHEET NUMBER: 1

CONVENTIONAL SIGNS

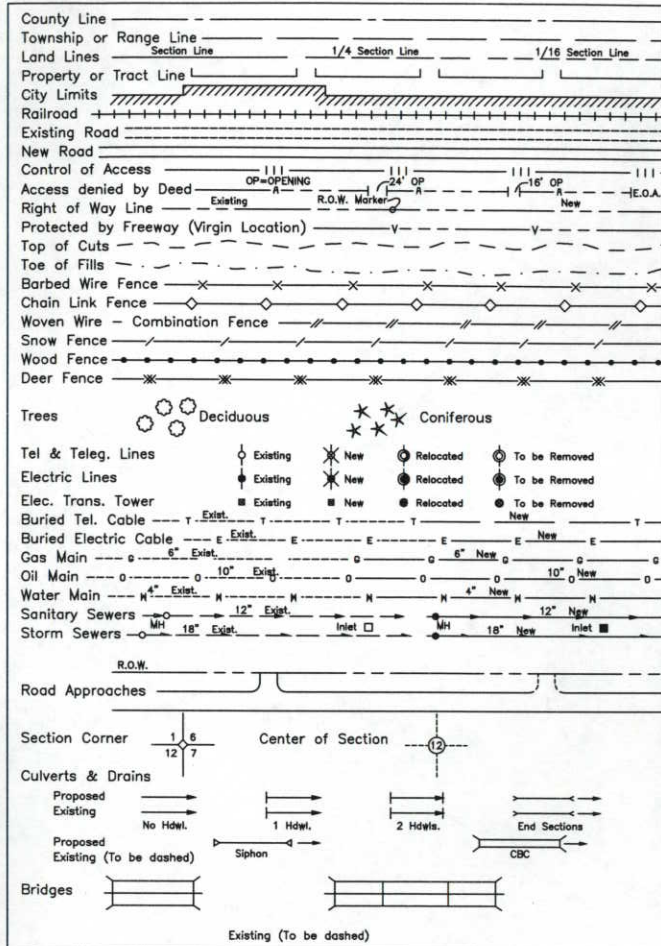

DEPARTMENT OF TRANSPORTATION
STATE OF COLORADO


RIGHT OF WAY PLAN
FEDERAL AID PROJECT NO. STA 0761-174 UNIT 1
FORT MORGAN TO BRUSH
MORGAN COUNTY
RIGHT OF WAY

SCALES OF ORIGINAL DRAWINGS

PLAN SHEETS : 1"=200'
OWNERSHIP MAP : 1"=800'
R.O.W. LENGTH OF PROJECT : 16 mi.

INDEX OF SHEETS

- 1 Title Sheet
- 2 - 2A Tabulation of Properties
- 3 - 3W Control Diagram
- 4 - 4K Monumentation Sheet
- 5 - 39 Plan Sheets
- 40 - 48 Ownership Sheets

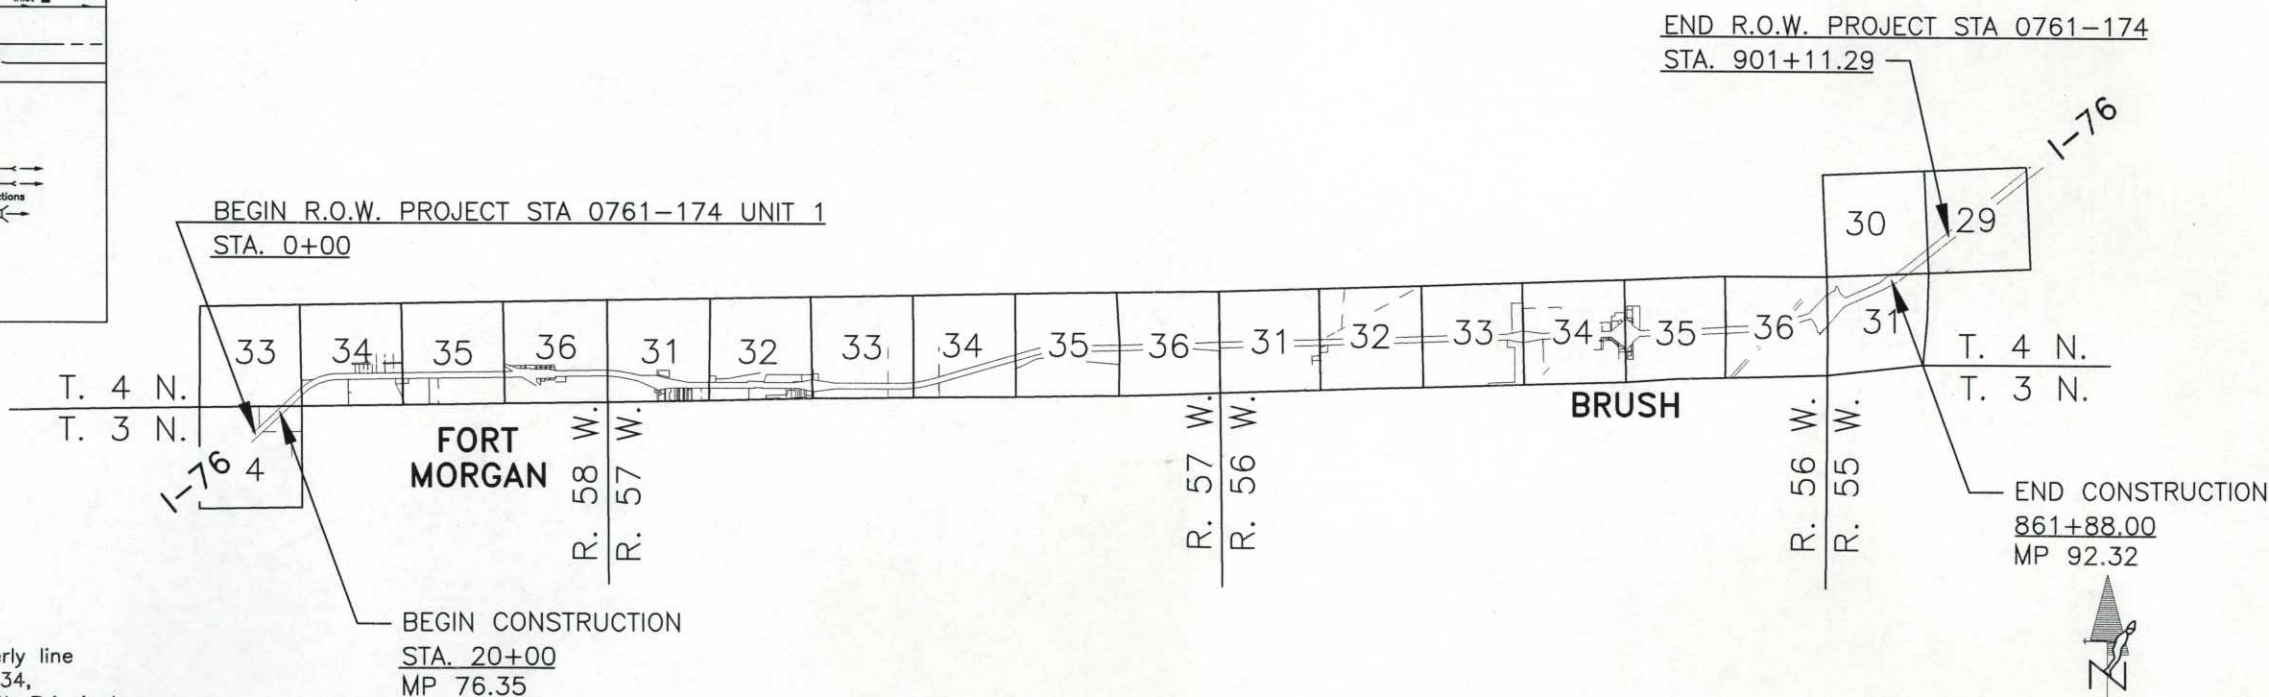

BASIS OF BEARINGS

All bearings are based on the southerly line of the Southeast Quarter of Section 34, Township 4 North, Range 58 West, 6th Principal Meridian based on a grid bearing of N 89°05'56" E a distance of 2642.06 feet, monumented as shown.

South Line of the SE 1/4 of Sec. 34
S 1/4 Corner Found 3-1/4" Brass Cap on 2 1/2" Metal Pipe, B.L.M.
SE Corner Found 3-1/4" Brass Cap on 2 1/2" Metal Pipe, B.L.M. 1949

DATE: 07-24-02
R/W PROJ. CODE: 12458
REGION 4

DEPARTMENT OF TRANSPORTATION
FEDERAL HIGHWAY ADMINISTRATION

AUTHORIZED: _____ DATE: _____

DIVISION ADMINISTRATOR

COLORADO DEPARTMENT OF TRANSPORTATION

Region 4
1420 2nd Street
Greeley, CO 80631
Phone: (970) 350-2157 FAX: (970) 350-2178
RIGHT OF WAY PLANS UNIT: MYRON DUANE HORA

Sheet Revisions

7/02	ADD PARCEL	TE-4A	WSSI

R.O.W. TABULATION OF PROPERTIES IN MORGAN COUNTY

I-76

PARCEL NO.	OWNER	ADDRESS	LOCATION	AREA OF PARCEL	AREA - HECTARES (ACRES)			RECORD INFORMATION	REMARKS
					EXISTING R.O.W.	NET AREA	REMAINDER LEFT RIGHT		
			T. 4 N., R. 57 W.						
			MORGAN COUNTY						
1	FRED K. & BERNICE A. WILLIAMS	P.O. BOX 904	N1/2 SW1/4	1.927 AC		1.927 AC			TO MORGAN COUNTY
	(970) 867-7886	FT. MORGAN, CO 80701	SECTION 35	(83,956 SF)		(83,956 SF)			
TE-1	(SAME AS ABOVE)	(SAME AS ABOVE)	(SAME AS ABOVE)	1.056 AC		1.056 AC			WORK AREA FOR COUNTY ROAD
				(46,016 SF)		(46,016 SF)			
2	CLARENCE H. CLARK &	22789 N I-76 FRONTAGE ROAD	E1/2 NW1/4, NE 1/4	1.179 AC		1.179 AC			TO MORGAN COUNTY
	CECILE S. CLARK	FT. MORGAN, CO 80701	S1/2 SEC. 35 NORTH OF UPPER	(51,361 SF)		(51,361 SF)			
	(970) 867-2542		PLATTE & BEAVER CANAL						
TE-2	(SAME AS ABOVE)	(SAME AS ABOVE)	(SAME AS ABOVE)	1.007 AC		1.007 AC			WORK AREA FOR COUNTY ROAD
				(43,888 SF)		(43,888 SF)			
TE-3	WESTERN SUGAR COMPANY	A. E. STALEY MFG CO	SW 1/4 SECTION 31	0.094 AC		0.094 AC			IRRIGATION PURPOSES
	(970) 542-2025	2200 E. ELDORADO ST.	NORTH OF I-76	(4086 SF)		(4086 SF)			
		DECATUR, IL 62525							
			T. 4 N., R. 56 W.						
			MORGAN COUNTY						
TE-4	EDWIN ANDREAS KJELDGAARD &	2532 HAROLD PL NE	NW 1/4 SECTION 31	0.014 AC		0.014 AC			IRRIGATION PURPOSES
	LINDA LANE KJELDGAARD REV TRUST	ALBUQUERQUE, NM 87106		(600 SF)		(600 SF)			
	(505) 268-8835								
TE-4A	(SAME AS ABOVE)	(SAME AS ABOVE)	(SAME AS ABOVE)	1.166 AC		1.166 AC			CONSTRUCTION PURPOSES
				(50782 SF)		(50782 SF)			
TE-5	EILEEN E. LINDELL	PO BOX 185	E 1/2 SW 1/4 SECTION 31	0.014 AC		0.014 AC			IRRIGATION PURPOSES
	(970) 842-2161	BRUSH CO. 80723		(600 SF)		(600 SF)			
TE-6	RALPH SHIMON	288 ROAD S	NE 1/4 SECTION 35	0.016 AC		0.016 AC			IRRIGATION PURPOSES
	(307) 864-2274	THERMOPOLIS WY. 82443-9440		(700 SF)		(700 SF)			

COLORADO DEPARTMENT OF TRANSPORTATION



Region 4
1420 2nd Street
Greeley, CO. 80631
Phone: (970) 350-2173 FAX: (970) 350-2223

Survey Unit: Mark D. Guerrero

Sheet Revisions

I-76 MP 76.5 to MP 93.5

Section 4, T3N, R58W, 6th P.M.
Section 33 thru 36 T4N, R58W, 6th P.M.
Section 31 thru 36 T4N, R57W, 6th P.M.
Section 31 thru 36 T4N, R56W, 6th P.M.
Section 29 thru 31 T4N, R55W, 6th P.M.

MORGAN COUNTY, COLORADO

Survey Control Diagram

Title Sheet
Project Number: STA 0761-174
Project Location: Ft. Morgan to Brush
Project Location:
Project Code: 12-21-00
12-21-00
1 of 24
3

GPS COORDINATE SUMMARY TABLE (METRIC)
(ADJUSTED FIELD DATA)


POINT NAME	GEODETIC COORDINATES NAD-83(92) (CHARN)		ELLIPSOID (NAVD 88)	MAPPING ANGLE	SCALE	NAD 83(92) ZONE		0501
	LATITUDE(N)	LONGITUDE(W)				NORTHING(m)	EASTING(m)	
CP 7561 (MP 75.61)	40° 15' 15.37038" N	103° 52' 44.14608" W	1339.918	1° 02' 50.74046"	0.999956848	408313.213	1052302.842	
CP 7584 (MP 75.84)	40° 15' 22.72370" N	103° 52' 42.29043" W	1333.564	1° 02' 51.93946"	0.999956851	408540.775	1052342.539	
CP 7594 (MP 75.94)	40° 15' 26.55323" N	103° 52' 36.92261" W	1332.824	1° 02' 55.40779"	0.999956853	408661.190	1052467.201	
CP 7613 (MP 76.13)	40° 15' 30.83896" N	103° 52' 25.66342" W	1330.476	1° 03' 02.68273"	0.999956855	408798.226	1052730.789	
CP 7627 (MP 76.27)	40° 15' 35.74617" N	103° 52' 18.66232" W	1331.663	1° 03' 07.20638"	0.999956859	408952.590	1052893.417	
CP 7642 (MP 76.42)	40° 15' 41.21882" N	103° 52' 10.84325" W	1330.781	1° 03' 12.25854"	0.999956864	409124.749	1053075.042	
CP 7655 (MP 76.55)	40° 15' 45.82163" N	103° 52' 04.27806" W	1329.770	1° 03' 16.50053"	0.999956868	409269.543	1053227.530	
CP 7670 (MP 76.70)	40° 15' 50.34854" N	103° 51' 56.96172" W	1328.527	1° 03' 21.22786"	0.999956873	409412.326	1053397.801	
CP 7686 (MP 76.86)	40° 15' 53.52859" N	103° 51' 47.45288" W	1326.511	1° 03' 27.37184"	0.999956876	409514.536	1053620.626	
E 418	40° 15' 56.41181" N	103° 51' 48.05871" W	1327.020	1° 03' 26.98039"	0.999956878	409547.645	1053604.673	
CP 7701 (MP 77.01)	40° 15' 54.46250" N	103° 51' 37.57896" W	1326.501	1° 03' 33.75171"	0.999956878	409551.020	1053853.351	
CP 7716 (MP 77.16)	40° 15' 54.43351" N	103° 51' 27.81361" W	1328.690	1° 03' 40.06143"	0.999956878	409554.690	1054084.059	
CP 7731 (MP 77.31)	40° 15' 54.40495" N	103° 51' 17.42370" W	1330.369	1° 03' 46.77470"	0.999956877	409558.126	1054329.521	
CP 7746 (MP 77.46)	40° 15' 54.37523" N	103° 51' 07.46469" W	1328.088	1° 03' 53.20955"	0.999956877	409561.526	1054564.804	
CP 7761 (MP 77.61)	40° 15' 54.34214" N	103° 50' 57.44225" W	1327.126	1° 03' 59.68538"	0.999956877	409561.855	1054801.587	
CP 7776 (MP 77.76)	40° 15' 54.30699" N	103° 50' 47.34853" W	1326.388	1° 04' 06.20727"	0.999956877	409564.885	1055040.055	
CP 7790 (MP 77.90)	40° 15' 54.28177" N	103° 50' 37.75903" W	1326.724	1° 04' 12.40337"	0.999956877	409568.336	1055266.606	
CP 7804 (MP 78.04)	40° 15' 54.24320" N	103° 50' 27.85527" W	1325.722	1° 04' 18.02037"	0.999956877	409571.520	1055500.589	
CP 7819 (MP 78.19)	40° 15' 54.21495" N	103° 50' 17.82783" W	1324.827	1° 04' 25.28159"	0.999956877	409575.085	1055737.488	
CP 7834 (MP 78.34)	40° 15' 54.17726" N	103° 50' 08.09385" W	1324.445	1° 04' 31.57103"	0.999956877	409578.236	1055967.459	
CP 7848 (MP 78.48)	40° 15' 54.15251" N	103° 49' 58.21961" W	1323.087	1° 04' 37.95111"	0.999956877	409581.855	1056200.736	
F 418	40° 15' 54.11702" N	103° 49' 50.82518" W	1322.327	1° 04' 42.72890"	0.999956877	409584.047	1056375.438	
CP 7876 (MP 78.76)	40° 16' 04.65299" N	103° 49' 55.60969" W	1323.011	1° 04' 39.63747"	0.999956891	409906.824	1056256.300	
CP 7877 (MP 78.77)	40° 16' 00.05991" N	103° 49' 46.00267" W	1323.447	1° 04' 45.84489"	0.999956885	409769.457	1056485.909	
CP 7879 (MP 78.79)	40° 15' 54.84643" N	103° 49' 37.18822" W	1325.928	1° 04' 51.54019"	0.999956878	409612.612	1056697.164	
CP 7890 (MP 78.90)	40° 15' 54.82430" N	103° 49' 28.61997" W	1324.879	1° 04' 57.07643"	0.999956878	409615.752	1056899.587	
CP 7891 (MP 78.91)	40° 15' 47.44137" N	103° 49' 21.98163" W	1322.376	1° 05' 01.36568"	0.999956870	409391.045	1057060.713	
CP 7892 (MP 78.92)	40° 15' 40.69802" N	103° 49' 11.44781" W	1321.868	1° 05' 08.17194"	0.999956863	409187.809	1057313.503	
CP 7901 (MP 79.01)	40° 15' 53.23849" N	103° 49' 22.30547" W	1318.890	1° 05' 01.15644"	0.999956876	409569.669	1057049.681	
CP 7915 (MP 79.15)	40° 15' 53.68502" N	103° 49' 12.91392" W	1320.900	1° 05' 07.22463"	0.999956877	409587.022	1057271.292	
CP 7927 (MP 79.27)	40° 15' 53.97416" N	103° 49' 04.72899" W	1318.471	1° 05' 12.51319"	0.999956877	409600.221	1057464.466	
CP 7939 (MP 79.39)	40° 15' 53.94567" N	103° 48' 56.36006" W	1319.722	1° 05' 17.92064"	0.999956877	409603.096	1057662.185	
G 418	40° 15' 53.89805" N	103° 48' 46.94571" W	1316.837	1° 05' 24.00356"	0.999956877	409605.855	1057884.610	
CP 7964 (MP 79.64)	40° 15' 53.86543" N	103° 48' 39.63254" W	1317.580	1° 05' 28.72884"	0.999956877	409608.138	1058057.390	

Continued on next page

BASIS OF BEARINGS: Bearings used in the calculation of coordinates are based on a grid bearing of S 89°38'50" E from Densification Point "G 418" (flanged encased stainless steel deep rod stamped "G 418 1984") Section 36, Township 4 North, Range 58 West, Sixth P.M. and the HARN Point "BRUSH 2" (Horizontal Control Disk set in top of concrete monument stamped "BRUSH 2 1979") Section 1, Township 3 North, Range 56 West, Sixth P.M. as obtained from a Global Positioning System (GPS) survey based on the Colorado High Accuracy Reference Network (CHARN).

BASIS OF ELEVATIONS: Project is based on a NAVD 88 elevation of 1,316.837m on Bench Mark "G 418", an NGS stainless steel deep rod stamped "G 418 1984". All other Control Point elevations on this project were derived from GPS observations.

COORDINATE DATUM: Project Coordinates are modified Colorado State Plane North Zone NAD 83(92) coordinates. State Plane Coordinates were modified to mean project elevation of 1302.835m. The combined elevation/scale factor used to modify the coordinates was 0.99975245818. Project Coordinates are truncated by -0- in the Northing and 900,000 in the Easting. The CHARN is based on NAD 83(92) datum.

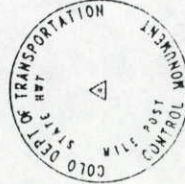

Typical Control
Monument Cap
Not to Scale

CP - Control Point Monuments set by CDOT. They are CDOT Type 2 monuments.
a 3-1/4" dia. aluminum control monument cap (as shown) on a 3" x 3/4" dia.
finned aluminum security rod on a 3" x 3/4" dia. smooth aluminum rod.

PROJECT COORDINATE SUMMARY TABLE (FEET)

POINT NAME	PROJECT COORDINATES		ELEV (NAVD 88)	DESCRIPTION
	NORTHING	EASTING		
CP 7561 (MP 75.61)	1339939.290	500535.075	4396.05	CDOT Type II Control Monument
CP 7584 (MP 75.84)	1340686.068	500665.346	4375.20	CDOT Type II Control Monument
CP 7594 (MP 75.94)	1341081.227	501074.441	4372.77	CDOT Type II Control Monument
CP 7613 (MP 76.13)	1341530.934	501939.444	4365.07	CDOT Type II Control Monument
CP 7627 (MP 76.27)	1342037.499	502473.131	4368.96	CDOT Type II Control Monument
CP 7642 (MP 76.42)	1342602.463	503069.160	4366.07	CDOT Type II Control Monument
CP 7655 (MP 76.55)	1343077.626	503569.572	4362.75	CDOT Type II Control Monument
CP 7670 (MP 76.70)	1343546.191	504128.340	4358.68	CDOT Type II Control Monument
CP 7686 (MP 76.86)	1343881.606	504859.574	4352.06	CDOT Type II Control Monument
E 418	1344172.517	504807.222	4353.73	NGS BM Deep Rod Monument
CP 7701 (MP 77.01)	1343990.259	505623.294	4352.03	CDOT Type II Control Monument
CP 7716 (MP 77.16)	1344001.336	506380.395	4359.21	CDOT Type II Control Monument
CP 7731 (MP 77.31)	1344013.378	507185.914	4364.72	CDOT Type II Control Monument
CP 7746 (MP 77.46)	1344024.708	507958.030	4357.24	CDOT Type II Control Monument
CP 7776 (MP 77.76)	1344035.812	508735.069	4354.08	CDOT Type II Control Monument
CP 7790 (MP 77.90)	1344046.836	509517.637	4351.66	CDOT Type II Control Monument
CP 7804 (MP 78.04)	1344058.159	510261.098	4352.76	CDOT Type II Control Monument
CP 7819 (MP 78.19)	1344068.609	511028.946	4349.47	CDOT Type II Control Monument
CP 7834 (MP 78.34)	1344080.307	511806.363	4346.54	CDOT Type II Control Monument
CP 7848 (MP 78.48)	1344090.647	512561.047	4345.28	CDOT Type II Control Monument
F 418	1344102.524	513326.579	4340.83	CDOT Type II Control Monument
CP 7876 (MP 78.76)	1344109.718	513899.889	4338.34	NGS BM Deep Rod Monument
CP 7877 (MP 78.77)	1345168.957	513508.920	4340.58	CDOT Type II Control Monument
CP 7879 (MP 78.79)	1344718.167	514262.415	4342.01	CDOT Type II Control Monument
CP 7890 (MP 78.90)	1344203.458	514955.680	4350.15	CDOT Type II Control Monument
CP 7891 (MP 78.91)	1344213.761	515619.960	4346.71	CDOT Type II Control Monument
CP 7892 (MP 78.92)	1343476.354	516148.718	4338.50	CDOT Type II Control Monument
CP 7901 (MP 79.01)	1342809.404	516978.289	4336.83	CDOT Type II Control Monument
CP 7915 (MP 79.15)	1344062.535	516112.516	4327.06	CDOT Type II Control Monument
CP 7927 (MP 79.27)	1344119.481	516839.764	4333.65	CDOT Type II Control Monument
CP 7939 (MP 79.39)	1344162.795	517473.695	4325.68	CDOT Type II Control Monument
G 418	1344172.228	518122.536	4329.79	CDOT Type II Control Monument
CP 7964 (MP 79.64)	1344181.284	518852.459	4320.32	NGS BM Deep Rod Monument
	1344188.777	519419.462	4322.76	CDOT Type II Control Monument

Continued on next page

NOTE: This control survey is for the use of the Colorado Department of Transportation personnel. The survey is not a complete Boundary Survey. Title Policy, Title Commitment, and Title Research were not part of this control survey, therefore, easements, rights, and restrictions of record are not shown. The verification of the physical evidence with relation to easements, rights of way, property boundaries, and restriction, as described in the instruments of record, were not included in this control survey.

NOTE: According to Colorado law you must commence any legal action based upon any defect in this survey within three years after you first discover such defect. In no event may any action based upon any defect in this survey be commenced more than ten years from the date of the statement shown.

NOTE: No guarantee as to the accuracy of the information contained on the attached drawing is either stated or implied unless this copy bears an original signature of the professional land surveyor hereon named.

SURVEYORS STATEMENT: I, Mark D. Guerrero, a Professional Land Surveyor in the State of Colorado, hereby state that this Control Survey Diagram was prepared under my direct supervision this _____ day of _____ from a field survey performed under my supervision and checking for and on behalf of the Department of Transportation, State of Colorado, and is not a Land Survey Plat or Right-of-Way Survey Plat and to the best of my knowledge and belief this control survey, as shown, meets the minimum horizontal control tolerances of a Type B Survey and this topographic survey, as shown, meets the minimum horizontal control tolerances of a Type D Survey as listed in the Colorado Department of Transportation Survey Manual Chapter Three (Revised 4/29/92).

Mark D. Guerrero L.S. 29752

[illegible]

I-76 MP 76.5 to MP 93.5	
Section 4, T3N, R58W, 6th P.M.	
Section 33 thru 36 T4N, R58W, 6th P.M.	
Section 31 thru 36 T4N, R57W, 6th P.M.	
Section 31 thru 36 T4N, R56W, 6th P.M.	
Section 29 thru 31 T4N, R55W, 6th P.M.	
MORGAN COUNTY, COLORADO	
	Survey Control Diagram
	Title Sheet
	Project Number: STA 0761-174
	Project Location: Ft. Morgan to Brush
	Project Location:
	Project Code: Last Mod. Date
	Sheet No. Subst. Sheets
	Total No. of Sheets

GPS COORDINATE SUMMARY TABLE (METRIC)
(ADJUSTED FIELD DATA)

POINT NAME	GEOCENTRIC COORDINATES NAD-83(92) (CHARN)		ELLIPSOID (NAVD 88)	MAPPING ANGLE	SCALE	NAD 83(92) ZONE	
	LATITUDE(N)	LONGITUDE(W)				NORTHING(m)	EASTING(m)
CP 7978 (MP 79.78)	40° 15' 53.15840" N	103° 48' 30.22390" W	1314.569	1° 05' 34.80808"	0.999956876	409590.573	1058280.069
CP 7992 (MP 79.92)	40° 15' 51.70475" N	103° 48' 20.91986" W	1314.243	1° 05' 40.82032"	0.999956874	409549.943	1058500.740
CP 8006 (MP 80.06)	40° 15' 48.99097" N	103° 48' 12.38982" W	1315.540	1° 05' 46.33128"	0.999956871	409470.109	1058703.828
CP 8014 (MP 80.14)	40° 16' 01.63170" N	103° 48' 05.58407" W	1301.835	1° 05' 50.72870"	0.999956887	409862.995	1058857.138
CP 8015 (MP 80.15)	40° 15' 53.81399" N	103° 48' 05.36182" W	1304.940	1° 05' 50.78230"	0.999956877	409622.017	1058867.007
CP 8016 (MP 80.16)	40° 15' 42.05774" N	103° 48' 05.96879" W	1316.431	1° 05' 50.48012"	0.999956864	409259.211	1058859.612
CP 8017 (MP 80.17)	40° 15' 49.03431" N	103° 48' 04.05870" W	1315.709	1° 05' 51.71429"	0.999956871	409475.214	1058900.615
CP 8033 (MP 80.33)	40° 15' 47.21895" N	103° 47' 53.64917" W	1312.004	1° 05' 58.44024"	0.999956869	409423.950	1059147.601
CP 8049 (MP 80.49)	40° 15' 49.16312" N	103° 47' 41.87864" W	1306.840	1° 06' 06.17480"	0.999956871	409489.336	1059429.238
CP 8062 (MP 80.62)	40° 15' 49.77503" N	103° 47' 33.00494" W	1300.196	1° 06' 11.77917"	0.999956872	409512.149	1059633.779
CP 8077 (MP 80.77)	40° 15' 49.61683" N	103° 47' 22.91669" W	1299.387	1° 06' 18.29752"	0.999956872	409511.863	1059872.193
M 418 (MP 80.80)	40° 15' 46.62775" N	103° 47' 18.30391" W	1299.495	1° 06' 21.27799"	0.999956869	409421.791	1059982.943
CP 8092 (MP 80.92)	40° 15' 49.45294" N	103° 47' 12.82538" W	1298.719	1° 06' 24.81786"	0.999956872	409510.412	106010.484
CP 8107 (MP 81.07)	40° 15' 49.28284" N	103° 47' 12.76840" W	1298.584	1° 06' 31.31730"	0.999956872	409510.761	106010.584
CP 8118 (MP 81.18)	40° 15' 49.16129" N	103° 46' 55.55766" W	1298.394	1° 06' 35.97511"	0.999956871	409510.311	1060518.788
CP 8130 (MP 81.30)	40° 15' 49.02333" N	103° 46' 46.94825" W	1297.772	1° 06' 41.53794"	0.999956871	409510.000	1060722.255
CP 8144 (MP 81.44)	40° 15' 48.88895" N	103° 46' 37.43944" W	1297.321	1° 06' 47.68190"	0.999956871	409509.601	1060946.975
CP 8159 (MP 81.59)	40° 15' 48.72939" N	103° 46' 27.69678" W	1299.702	1° 06' 53.97695"	0.999956871	409509.773	1061177.215
CP 8170 (MP 81.70)	40° 15' 47.83730" N	103° 46' 20.29465" W	1302.835	1° 06' 58.75972"	0.999956870	409485.669	1061352.616
CP 8171 (MP 81.71)	40° 15' 46.19341" N	103° 46' 21.44117" W	1297.240	1° 06' 58.01891"	0.999956868	409434.449	1061326.519
CP 8172 (MP 81.72)	40° 15' 39.37657" N	103° 46' 21.61289" W	1299.695	1° 06' 57.90796"	0.999956876	409651.950	1061326.557
CP 8173 (MP 81.73)	40° 15' 53.25256" N	103° 45' 42.81852" W	1297.228	1° 07' 05.20619"	0.999956868	409441.788	1061312.891
CP 8185 (MP 81.85)	40° 15' 46.26525" N	103° 46' 10.31766" W	1299.660	1° 07' 05.20619"	0.999956868	409441.788	1061312.891
CP 8198 (MP 81.98)	40° 15' 45.35929" N	103° 46' 00.62673" W	1296.189	1° 07' 11.46805"	0.999956868	409418.323	1061818.746
CP 8211 (MP 82.11)	40° 15' 45.21773" N	103° 45' 52.39690" W	1295.811	1° 07' 16.78539"	0.999956867	409417.760	1062013.244
CP 8225 (MP 82.25)	40° 15' 45.07456" N	103° 45' 42.81852" W	1295.561	1° 07' 22.96564"	0.999956867	409417.772	1062239.305
CP 8240 (MP 82.40)	40° 15' 45.56196" N	103° 45' 33.08161" W	1296.185	1° 07' 29.26564"	0.999956868	409437.320	1062469.337
CP 8255 (MP 82.55)	40° 15' 44.72830" N	103° 45' 22.54095" W	1295.545	1° 07' 36.07632"	0.999956867	409416.506	1062718.853
CP 8270 (MP 82.70)	40° 15' 45.06100" N	103° 45' 12.70940" W	1296.965	1° 07' 42.42881"	0.999956867	409431.339	1062950.910
K 418 (MP 82.75)	40° 15' 45.58471" N	103° 45' 03.00017" W	1296.789	1° 07' 45.51534"	0.999956868	409434.449	1063132.891
CP 8284 (MP 82.84)	40° 15' 46.38471" N	103° 45' 03.00017" W	1296.391	1° 07' 48.70227"	0.999956869	409476.678	1063179.474
CP 8297 (MP 82.97)	40° 15' 48.22588" N	103° 44' 54.00139" W	1295.229	1° 07' 54.51668"	0.999956870	409537.651	1063390.936
CP 8313 (MP 83.13)	40° 15' 50.27343" N	103° 44' 44.19582" W	1294.586	1° 08' 00.85239"	0.999956873	409605.371	1063621.329
CP 8329 (MP 83.29)	40° 15' 53.14161" N	103° 44' 33.84466" W	1294.514	1° 08' 07.54062"	0.999956876	409698.659	1063864.104
CP 8345 (MP 83.45)	40° 15' 55.22643" N	103° 44' 23.23026" W	1293.708	1° 08' 14.39694"	0.999956879	409767.923	1064113.572
CP 8359 (MP 83.59)	40° 15' 57.21812" N	103° 44' 14.02473" W	1294.456	1° 08' 20.34694"	0.999956881	409833.661	1064329.811
CP 8372 (MP 83.72)	40° 15' 58.39621" N	103° 44' 05.09973" W	1294.062	1° 08' 26.11368"	0.999956883	409874.184	1064539.919
CP 8384 (MP 83.84)	40° 16' 00.4837" N	103° 43' 57.21445" W	1293.824	1° 08' 31.20862"	0.999956885	409928.843	1064725.173
CP 8398 (MP 83.98)	40° 16' 01.66264" N	103° 43' 48.08050" W	1301.135	1° 08' 37.11037"	0.999956887	409982.926	1064939.944
CP 8408 (MP 84.08)	40° 16' 02.30022" N	103° 43' 41.11086" W	1302.338	1° 08' 41.61369"	0.999956888	410005.875	1065104.188
L 418 (MP 84.13)	40° 16' 05.23455" N	103° 43' 38.05810" W	1299.940	1° 08' 43.58618"	0.999956892	410097.802	1065174.491
CP 8437 (MP 84.37)	40° 16' 02.49747" N	103° 43' 31.42056" W	1301.522	1° 08' 47.87492"	0.999956888	410016.536	1065332.971
CP 8451 (MP 84.51)	40° 16' 02.63292" N	103° 43' 12.37698" W	1300.605	1° 09' 00.17961"	0.999956888	410029.730	1065782.734
CP 8460 (MP 84.60)	40° 16' 02.68277" N	103° 43' 05.88940" W	1299.730	1° 09' 04.37146"	0.999956888	410034.345	1065935.953
CP 8478 (MP 84.78)	40° 16' 02.75613" N	103° 42' 57.39244" W	1300.388	1° 09' 09.86163"	0.999956888	410040.843	1066136.622
CP 8488 (MP 84.88)	40° 16' 02.83154" N	103° 42' 47.25197" W	1300.063	1° 09' 16.41372"	0.999956889	410047.793	1066376.112
CP 8503 (MP 85.03)	40° 16' 02.90334" N	103° 42' 36.50021" W	1298.895	1° 09' 23.36079"	0.999956889	410055.129	1066630.044
CP 8521 (MP 85.21)	40° 16' 02.99524" N	103° 42' 24.77949" W	1299.105	1° 09' 30.93394"	0.999956889	410063.558	1066906.852
CP 8534 (MP 85.34)	40° 16' 03.07018" N	103° 42' 15.73708" W	1298.277	1° 09' 36.77655"	0.999956889	410070.191	1067120.404
CP 8547 (MP 85.47)	40° 16' 03.13241" N	103° 42' 06.83082" W	1300.060	1° 09' 42.53118"	0.999956889	410076.374	1067330.747
CP 8559 (MP 85.59)	40° 16' 02.58156" N	103° 41' 58.65208" W	1299.532	1° 09' 47.81574"	0.999956888	410063.308	1067524.288
CP 8569 (MP 85.69)	40° 16' 16.66512" N	103° 41' 49.41288" W	1293.471	1° 09' 53.78588"	0.999956910	410502.034	1067733.718
M 418 (MP 85.70)	40° 16' 05.94842" N	103° 41' 48.58440" W	1295.305	1° 09' 54.32080"	0.999956893	410171.964	1067759.994
CP 8571 (MP 85.71)	40° 15' 57.35093" N	103° 41' 49.07418" W	1299.132	1° 09' 54.00434"	0.999956891	409906.610	1067753.816
CP 8574 (MP 85.74)	40° 16' 03.94930" N	103° 41' 47.81778" W	1302.062	1° 09' 54.81614"	0.999956890	410110.686	1067779.357
CP 8589 (MP 85.89)	40° 16' 03.34621" N	103° 41' 37.37502" W	1298.10	1° 10' 01.56355"	0.999956893	410097.110	1068026.411
CP 8605 (MP 86.05)	40° 16' 03.41874" N	103° 41' 26.82201" W	1297.857	1° 10' 08.38221"	0.999956893	410104.429	1068275.646
CP 8619 (MP 86.19)	40° 16' 03.48429" N	103° 41' 17.65805" W	1297.516	1° 10' 14.30335"	0.999956890	410110.871	1068722.934
CP 8633 (MP 86.33)	40° 16' 03.55772" N	103° 41' 07.88283" W	1296.933	1° 10' 20.61945"	0.999956890	410117.857	1068940.864
CP 8647 (MP 86.47)	40° 16' 03.62556" N	103° 40' 58.65514" W	1296.419	1° 10' 26.58176"	0.999956890	410124.413	1068940.864
CP 8660 (MP 86.60)	40° 16' 04.46858" N	103° 40' 49.53056" W	1300.605	1° 10' 32.47746"	0.999956891	410150.929	1069155.869
CP 8672 (MP 86.72)	40° 16' 04.51223" N	103° 40' 41.44861" W	1301.545	1° 10' 37.69948"	0.999956891	410160.095	1069346.749
CP 8687 (MP 86.87)	40° 16' 03.82017" N	103° 40' 31.48519" W	1295.518	1° 10' 44.13718"	0.999956890	410343.594	1069582.540

PROJECT COORDINATE SUMMARY TABLE (FEET)

POINT NAME	PROJECT COORDINATES		ELEV (NAVD 88)	DESCRIPTION
	NORTHING	EASTING		
CP 7978 (MP 79.78)	1344131.132	520150.215	4312.88	CDOT Type II Control Monument
CP 7992 (MP 79.92)	1343997.799	520874.377	4311.81	CDOT Type II Control Monument
CP 8006 (MP 80.06)	1343735.815	521540.843	4316.07	CDOT Type II Control Monument
CP 8014 (MP 80.14)	1345025.125	522043.951	4271.10	CDOT Type II Control Monument
CP 8015 (MP 80.15)	1344234.321	522076.336	4281.29	CDOT Type II Control Monument
CP 8016 (MP 80.16)	1344304.721	522052.070	4318.99	CDOT Type II Control Monument
CP 8017 (MP 80.17)	1343752.568	522186.626	4316.62	CDOT Type II Control Monument
CP 8033 (MP 80.33)	1343584.334	522997.146	4304.47	CDOT Type II Control Monument
CP 8049 (MP 80.49)	1343798.908	523921.379	4287.52	CDOT Type II Control Monument
CP 8062 (MP 80.62)	1343873.772	524592.610	4265.73	CDOT Type II Control Monument
CP 8077 (MP 80.77)	1343872.837	525375.002	4263.07	CDOT Type II Control Monument
H 418 (MP 80.80)	1343577.251	525738.443	4263.43	NGS BM Deep Rod Monument
CP 8092 (MP 80.92)	1343871.354	526157.643	4260.88	CDOT Type II Control Monument
CP 8107 (MP 81.07)	1343869.220	526937.790	4260.37	CDOT Type II Control Monument
CP 8118 (MP 81.18)	1343867.741	527496.880	4259.81	CDOT Type II Control Monument
CP 8130 (MP 81.30)	1343866.721	528164.589	4257.77	CDOT Type II Control Monument
CP 8144 (MP 81.44)	1343865.412	528902.055	4256.29	CDOT Type II Control Monument
CP 8159 (MP 81.59)	1343865.978	529657.622	4264.11	CDOT Type II Control Monument
CP 8170 (MP 81.70)	1343786.876	530233.226	4274.39	CDOT Type II Control Monument
CP 8171 (MP 81.71)	1343618.788	530147.583	4258.03	CDOT Type II Control Monument
CP 8172 (MP 81.72)	1342928.688	530147.710	4264.08	CDOT Type II Control Monument
CP 8173 (MP 81.73)	1344332.551	530102.862	4255.98	CDOT Type II Control Monument
CP 8185 (MP 81.85)	1343642.874	531009.791	4263.97	CDOT Type II Control Monument
CP 8198 (MP 81.98)	1343565.869	531762.900	4252.58	CDOT Type II Control Monument
CP 8211 (MP 82.11)	1343564.023	532401.171	4251.34	CDOT Type II Control Monument
CP 8225 (MP 82.25)	1343564.061	533143.024	4250.52	CDOT Type II Control Monument
CP 8240 (MP 82.40)	1343628.213	533897.907	4252.57	CDOT Type II Control Monument
CP 8255 (MP 82.55)	1343559.907	534716.730	4250.47	CDOT Type II Control Monument
CP 8270 (MP 82.70)	1343608.584	535478.260	4255.13	CDOT Type II Control Monument
K 418 (MP 82.75)	1343668.496	535847.553	4254.55	NGS BM Deep Rod Monument
CP 8284 (MP 82.84)	1343757.369	536228.325	4253.24	CDOT Type II Control Monument
CP 8297 (MP 82.97)	1343957.461	536922.271	4249.43	CDOT Type II Control Monument
CP 8313 (MP 83.13)	1344179.695	537678.337	4247.32	CDOT Type II Control Monument
CP 8329 (MP 83.29)	1344485.835	538475.040	4247.09	CDOT Type II Control Monument
CP 8345 (MP 83.45)	1344713.133	539293.703	4244.44	CDOT Type II Control Monument
CP 8359 (MP 83.59)	1344928.861	540003.323	4246.89	CDOT Type II Control Monument
CP 8372 (MP 83.72)	1345061.845	540692.823	4245.60	CDOT Type II Control Monument
CP 8384 (MP 83.84)	1345241.214	541300.761	4244.82	CDOT Type II Control Monument
CP 8398 (MP 83.98)	1345418.696	542005.563	4268.81	CDOT Type II Control Monument
CP 8408 (MP 84.08)	1345494.008	542544.555	4272.75	CDOT Type II Control Monument
L 418 (MP 84.13)	1345795.680	542775.265	4264.89	NGS BM Deep Rod Monument
CP 8423 (MP 84.23)	1345528.993	543295.339	4270.08	CDOT Type II Control Monument
CP 8437 (MP 84.37)	1345550.388	544043.335	4268.96	CDOT Type II Control Monument
CP 8451 (MP 84.51)	1345572.291	544771.303	4267.07	CDOT Type II Control Monument
CP 8460 (MP 84.60)	1345587.436	545374.111	4264.20	CDOT Type II Control Monument
CP 8473 (MP 84.73)	1345608.105	545932.636	4266.36	CDOT Type II Control Monument
CP 8488 (MP 84.88)	1345631.566	546718.559	4261.46	CDOT Type II Control Monument
CP 8503 (MP 85.03)	1345655.643	547551.874	4261.46	CDOT Type II Control Monument
CP 8521 (MP 85.21)	1345683.301	548460.260	4262.15	CDOT Type II Control Monument
CP 8534 (MP 85.34)	1345705.071	549161.061	4259.43	CDOT Type II Control Monument
CP 8547 (MP 85.47)	1345725.360	549851.332	4265.28	CDOT Type II Control Monument
CP 8559 (MP 85.59)	1345682.483	550486.467	4263.55	CDOT Type II Control Monument
CP 8569 (MP 85.69)	1347122.224	551173.741	4243.66	CDOT Type II Control Monument
M 418 (MP 85.70)	1346039.052	551259.969	4249.68	NGS BM Deep Rod Monument
CP 8571 (MP 85.71)	1345168.256	551239.696	4262.24	CDOT Type II Control Monument
CP 8574 (MP 85.74)	1345837.959	551323.510	4271.85	CDOT Type II Control Monument
CP 8589 (MP 85.89)	1345793.408	552134.256	4259.08	CDOT Type II Control Monument
CP 8605 (MP 86.05)	1345817.427	552952.156	4258.05	CDOT Type II Control Monument
CP 8619 (MP 86.19)	1345838.566	553662.393	4256.92	CDOT Type II Control Monument
CP 8633 (MP 86.33)	1345861.493	554419.997	4255.02	CDOT Type II Control Monument
CP 8647 (MP 86.47)	1345883.007	555135.168	4253.34	CDOT Type II Control Monument
CP 8660 (MP 86.60)	1345982.922	556407.735	4267.07	CDOT Type II Control Monument
CP 8672 (MP 86.72)	1346000.104	556467.138	4270.15	CDOT Type II Control Monument
CP 8687 (MP 86.87)	1345945.954	557240.918	4250.38	CDOT Type II Control Monument

COLORADO DEPARTMENT OF TRANSPORTATION



Region 4
1420 2nd Street
Greeley, CO, 80631
Phone: (970) 350-2173 FAX: (970) 350-2223
Survey Unit: Mark D. Guerrero

Sheet Revisions

I-76 MP 76.5 to MP 93.5
Section 4, T3N, R58W, 6th P.M.
Section 33 thru 36 T4N, R58W, 6th P.M.
Section 31 thru 36 T4N, R57W, 6th P.M.
Section 29 thru 31 T4N, R56W, 6th P.M.
Section 29 thru 31 T4N, R55W, 6th P.M.
MORGAN COUNTY, COLORADO


Survey Control Diagram

Plan Sheet

Project Number: STA 0761-174
Project Location: Ft. Morgan to Brush

Project Location:

Project Code:	Last Mod. Date:	Subset Sheets	Sheet No.	Total No. of Sheets
12458	10-23-00	4	of 24	3-C

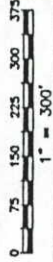

CP 7594
MP 75.94

CP 7584
MP 75.84

To Denver
76

CP 7561
MP 75.61

CP 7613
MP 76.13

CP 7627
MP 76.27

CP 7642
MP 76.42

COLORADO DEPARTMENT OF TRANSPORTATION



Region 4
1420 2nd Street
Greeley, CO. 80631
Phone: (970) 350-2173 FAX: (970) 350-2223
Survey Unit: Mark D. Guerrero

Sheet Revisions

I-76 MP 76.5 to MP 93.5
Section 4, T3N, R58W, 6th P.M.
Section 33 thru 36 T4N, R58W, 6th P.M.
Section 31 thru 36 T4N, R57W, 6th P.M.
Section 29 thru 31 T4N, R56W, 6th P.M.
Section 29 thru 31 T4N, R55W, 6th P.M.
MORGAN COUNTY, COLORADO

Survey Control Diagram



Plan Sheet

Project Number: STA 0761-174

Project Location: Ft. Morgan to Brush

Project Location:

Project Code:	Last Mod. Date:	Sheet No. of	Total No. of Sheet
12458	10-23-00	5 of 24	3-0

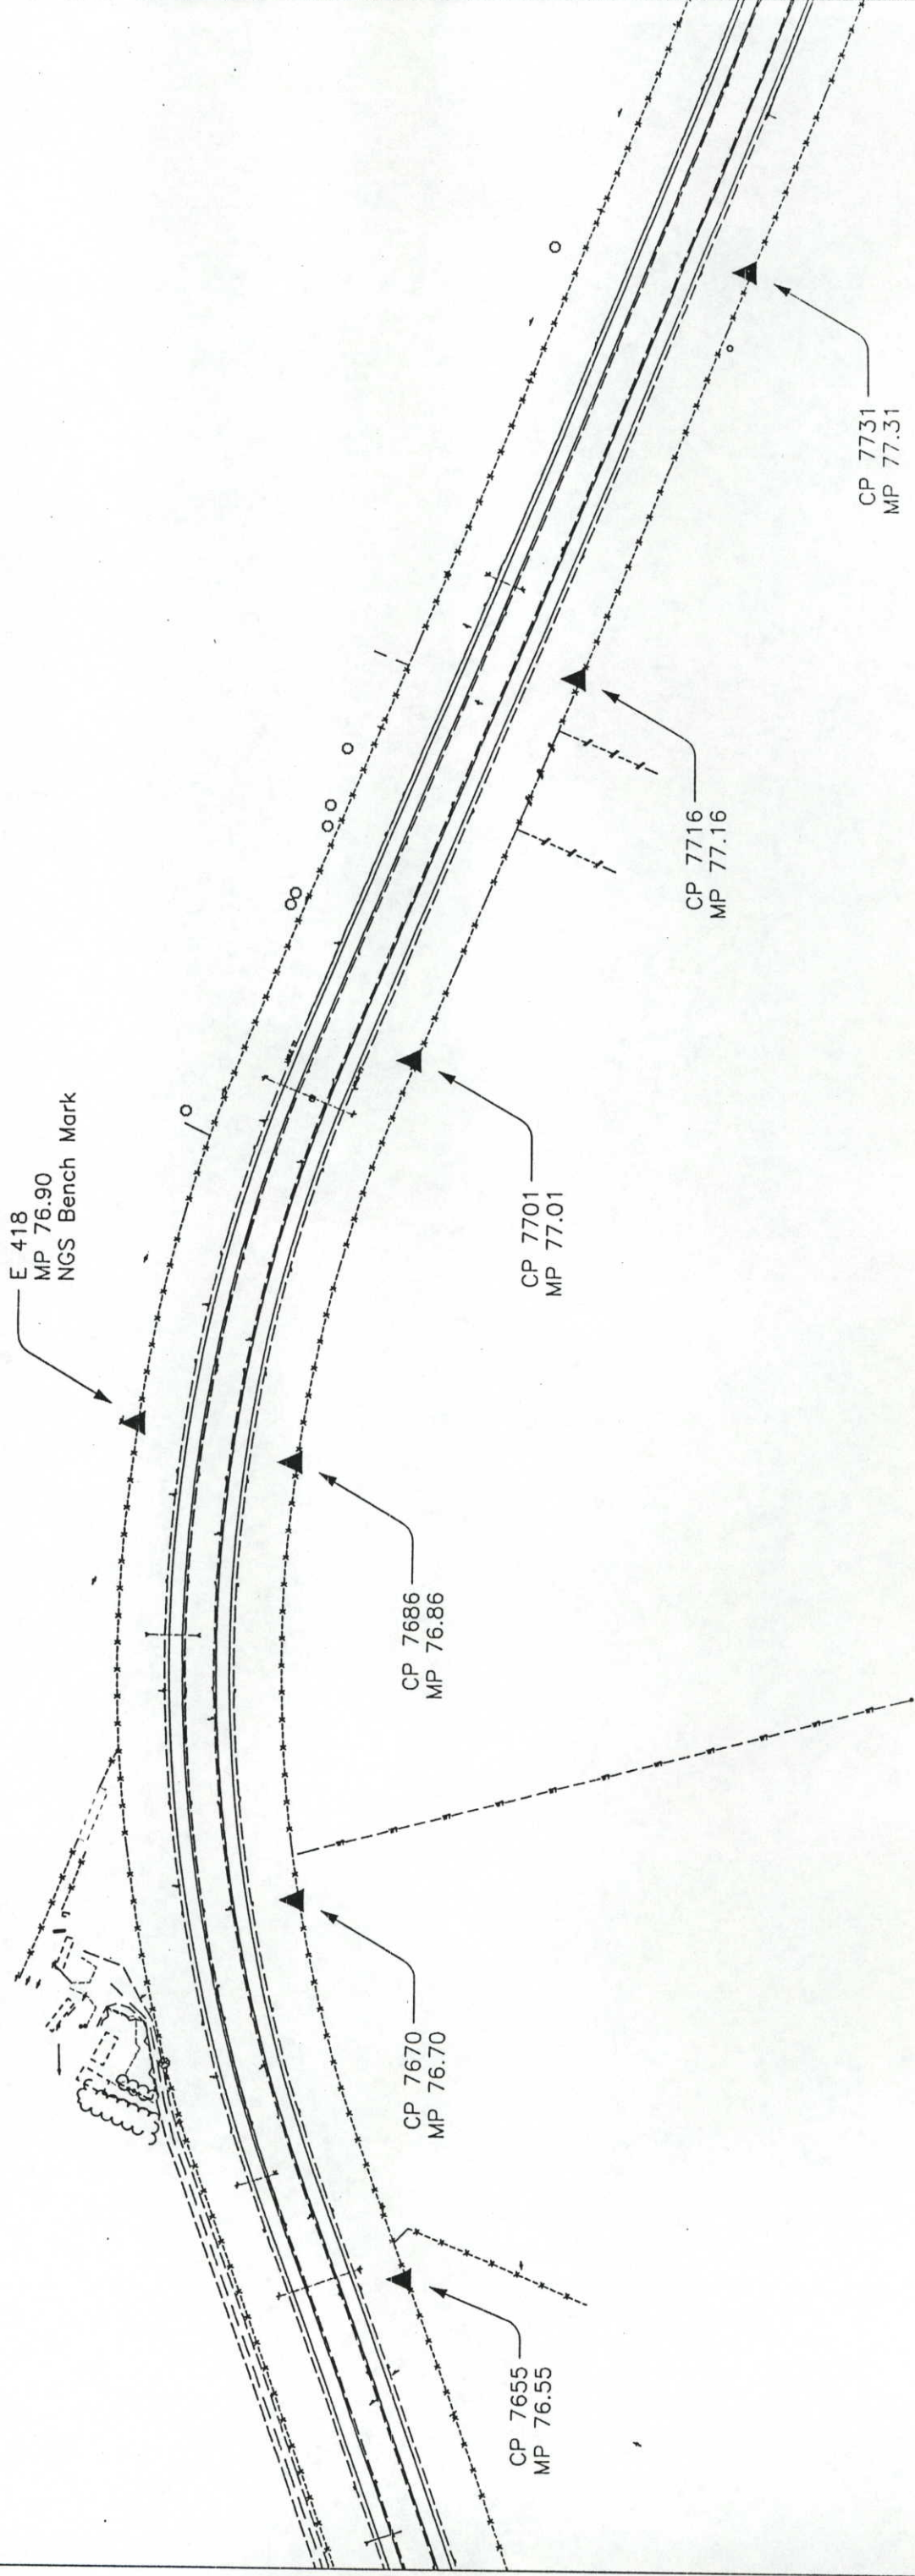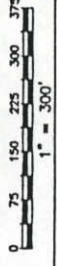

COLORADO DEPARTMENT OF TRANSPORTATION



Region 4
1420 2nd Street
Greeley, CO 80631
Phone: (970) 350-2173 FAX: (970) 350-2223
Survey Unit: Mark D. Guerrero

Sheet Revisions

I-76 MP 76.5 to MP 93.5
Section 4, T3N, R58W, 6th P.M.
Section 33 thru 36 T4N, R58W, 6th P.M.
Section 31 thru 36 T4N, R57W, 6th P.M.
Section 29 thru 31 T4N, R56W, 6th P.M.
Section 29 thru 31 T4N, R55W, 6th P.M.
MORGAN COUNTY, COLORADO

Survey Control Diagram


Plan Sheet

Project Number: STA 0761-174


Project Location: Ft. Morgan to Brush

Project Location:

Project Code:	Last Mod. Date:	Subset Sheets:	Sheet No.:	Total No. of Sheets:
12458	10-23-00	6 of 24	3-E	

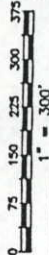

MCR 16

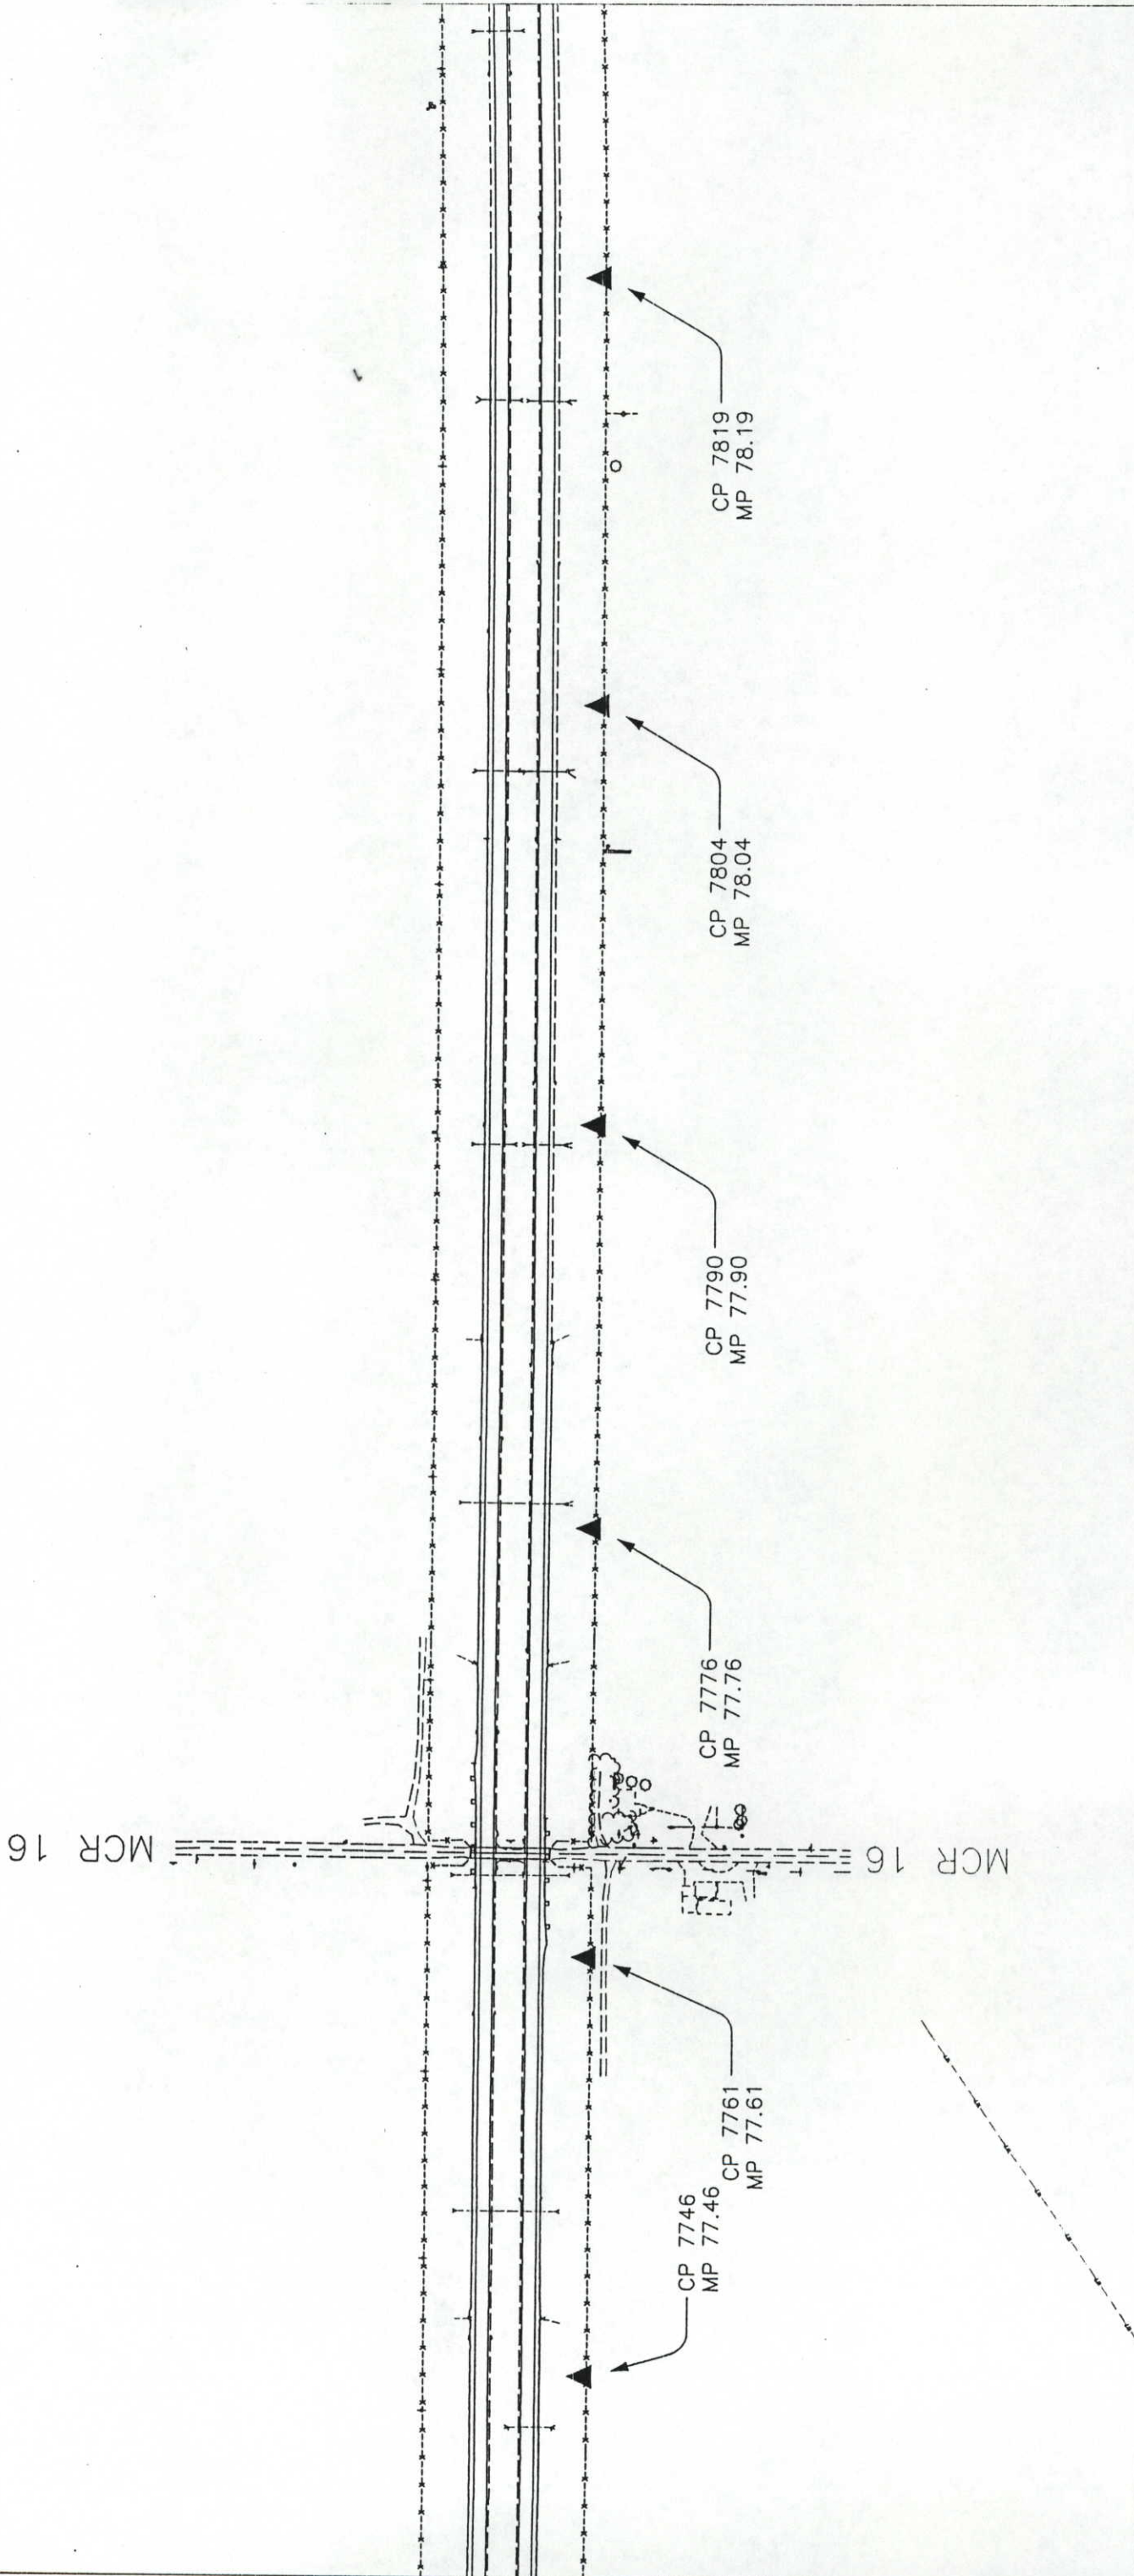

COLORADO DEPARTMENT OF TRANSPORTATION

Region 4
1420 2nd Street
Greeley, CO. 80631
Phone: (970) 350-2173 FAX: (970) 350-2223

Survey Unit: Mark D. Guerrero

Sheet Revisions

I-76 MP 76.5 to MP 93.5
Section 4, T3N, R58W, 6th P.M.
Section 33 thru 36 T4N, R58W, 6th P.M.
Section 31 thru 36 T4N, R57W, 6th P.M.
Section 31 thru 36 T4N, R56W, 6th P.M.
Section 29 thru 31 T4N, R55W, 6th P.M.
MORGAN COUNTY, COLORADO

Survey Control Diagram

Plan Sheet



Project Number: STA 0761-174

Project Location: Ft. Morgan to Brush

Project Location:

Project Code:	Last Mod. Date:	Subnet Sheets:	Sheet No. Total No. of Sheet:
12458	10-23-00	7 of 24	3-F

N

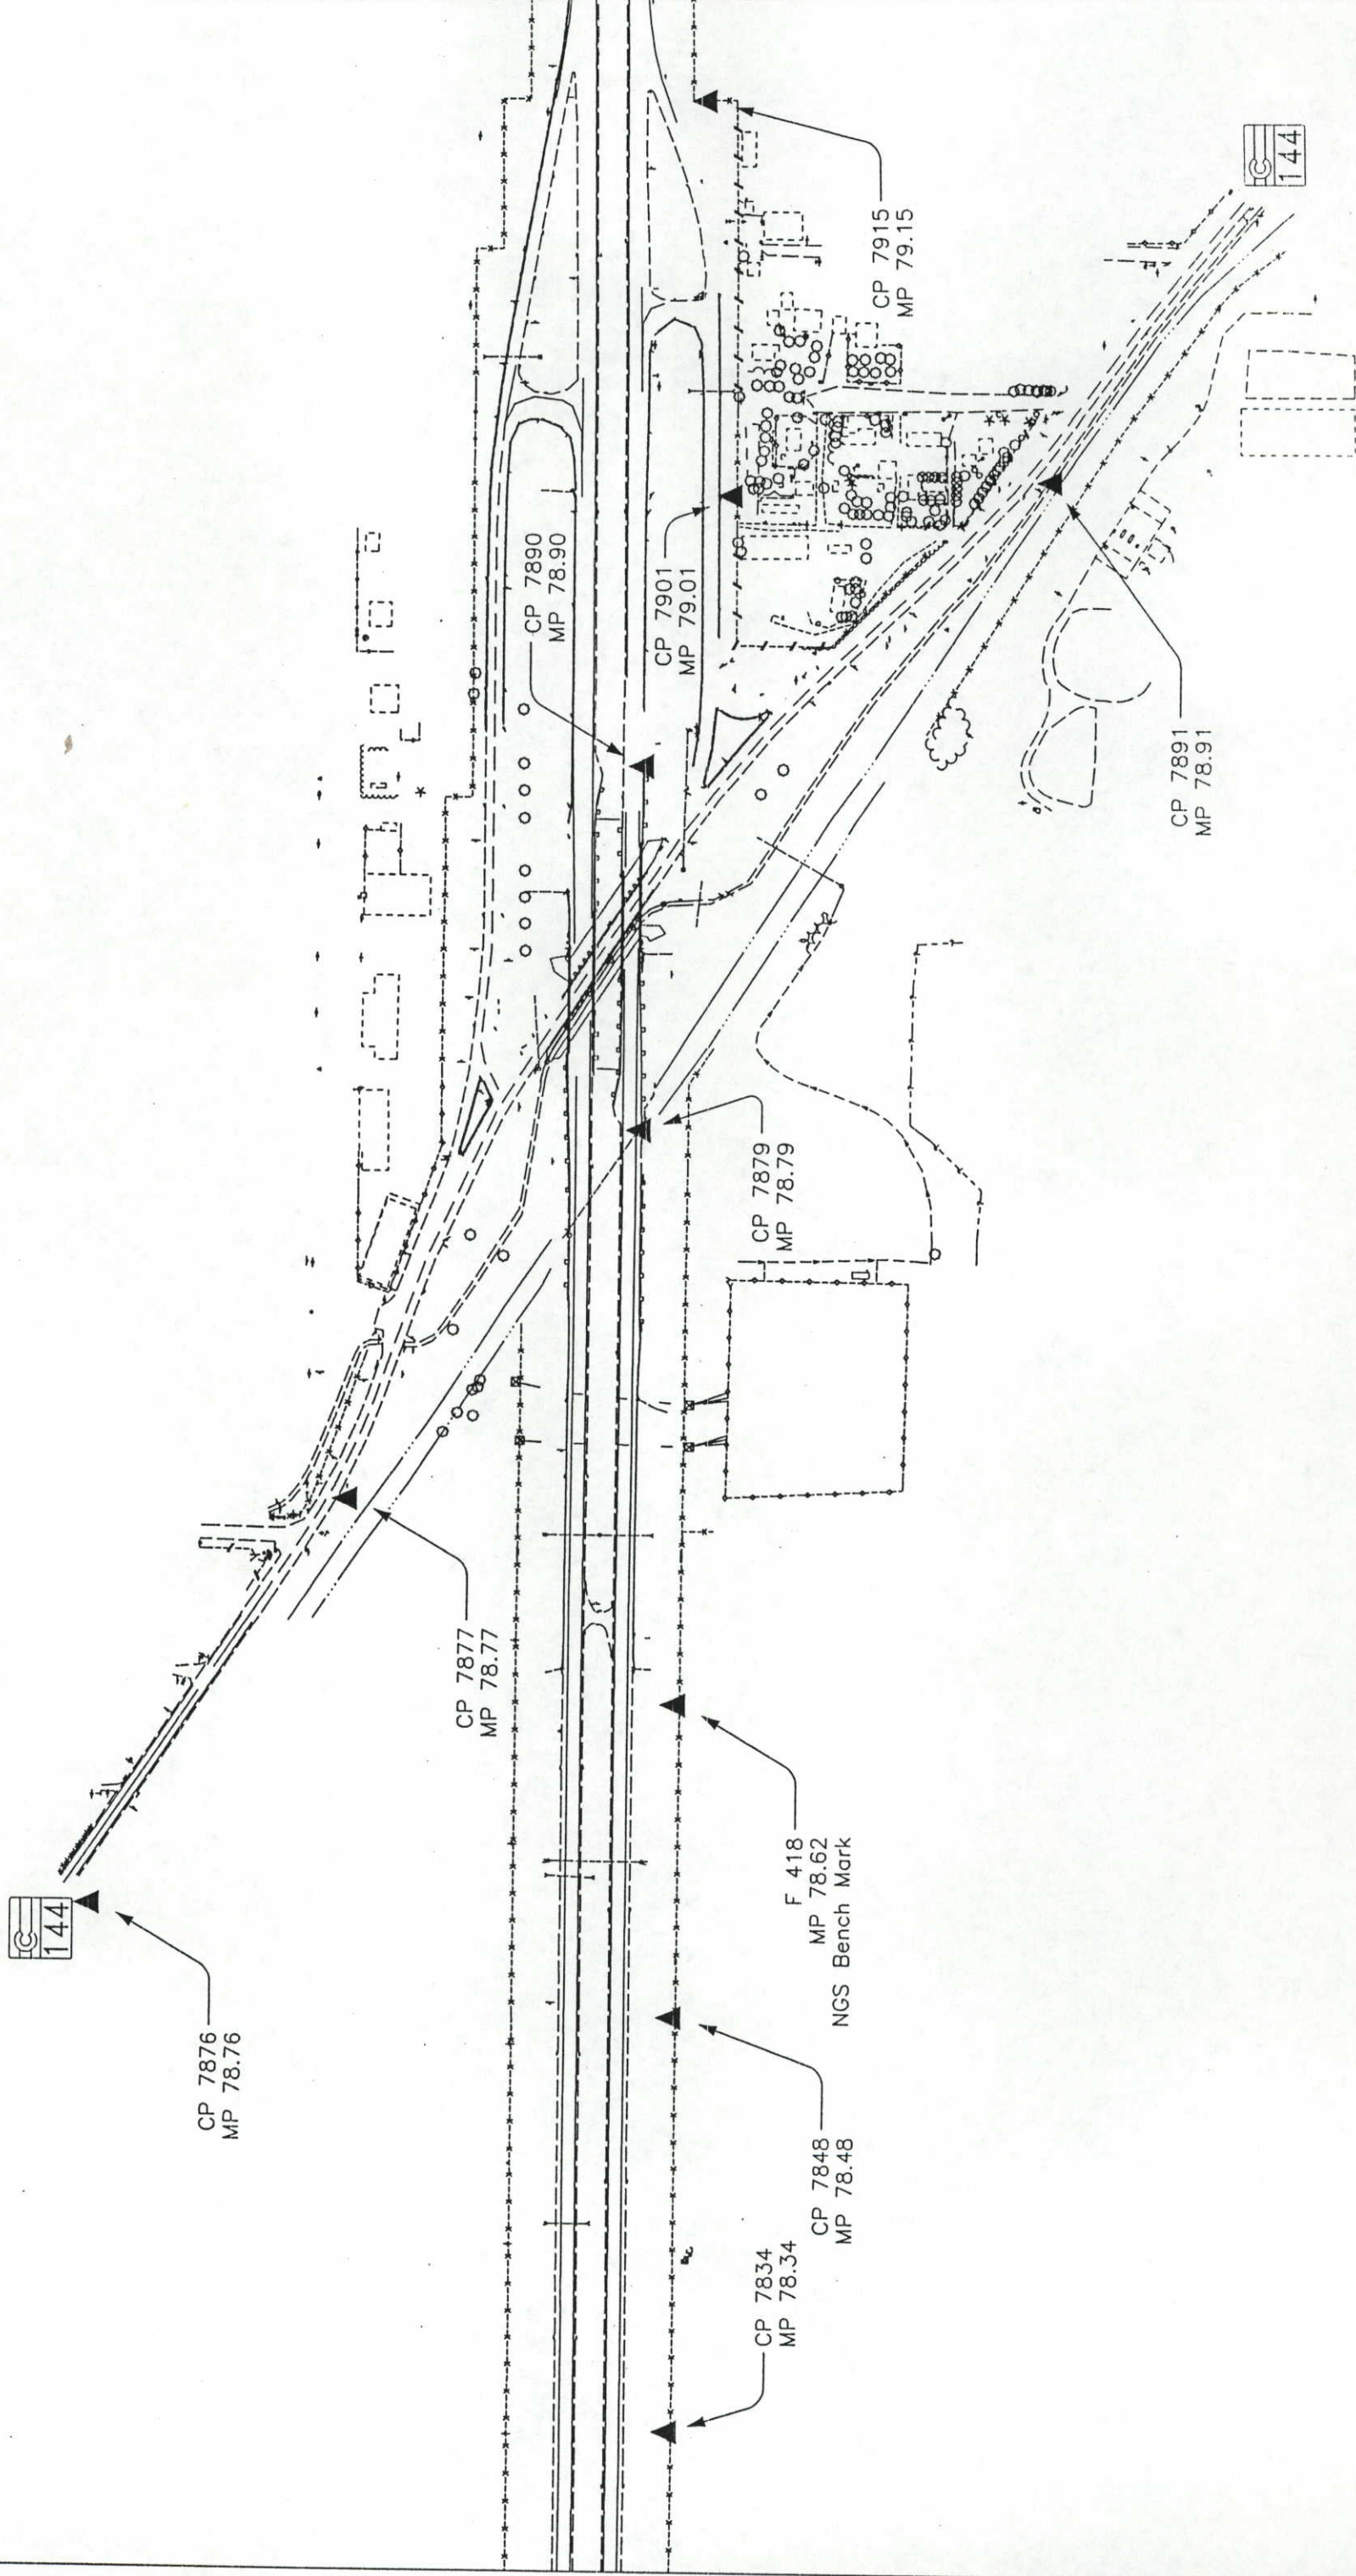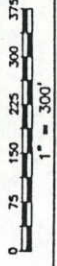

CP 7892
MP 78.92

COLORADO DEPARTMENT OF TRANSPORTATION

Region 4
1420 2nd Street
Greeley, CO. 80631
Phone: (970) 350-2173 FAX: (970) 350-2223

Survey Unit: Mark D. Guerrero




Sheet Revisions

I-76 MP 76.5 to MP 93.5
Section 4, T3N, R58W, 6th P.M.
Section 33 thru 36 T4N, R58W, 6th P.M.
Section 31 thru 36 T4N, R57W, 6th P.M.
Section 29 thru 31 T4N, R56W, 6th P.M.
Section 29 thru 31 T4N, R55W, 6th P.M.
MORGAN COUNTY, COLORADO

Survey Control Diagram

Plan Sheet
Project Number: STA 0761-174
Project Location: Ft. Morgan to Brush

Project Location:
Project Code: 12458
Last Mod. Date: 10-23-00
Sheet No. 8 of 24
Total No. of Sheet 3-G

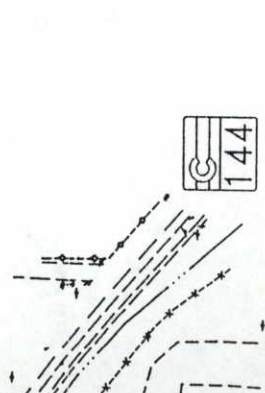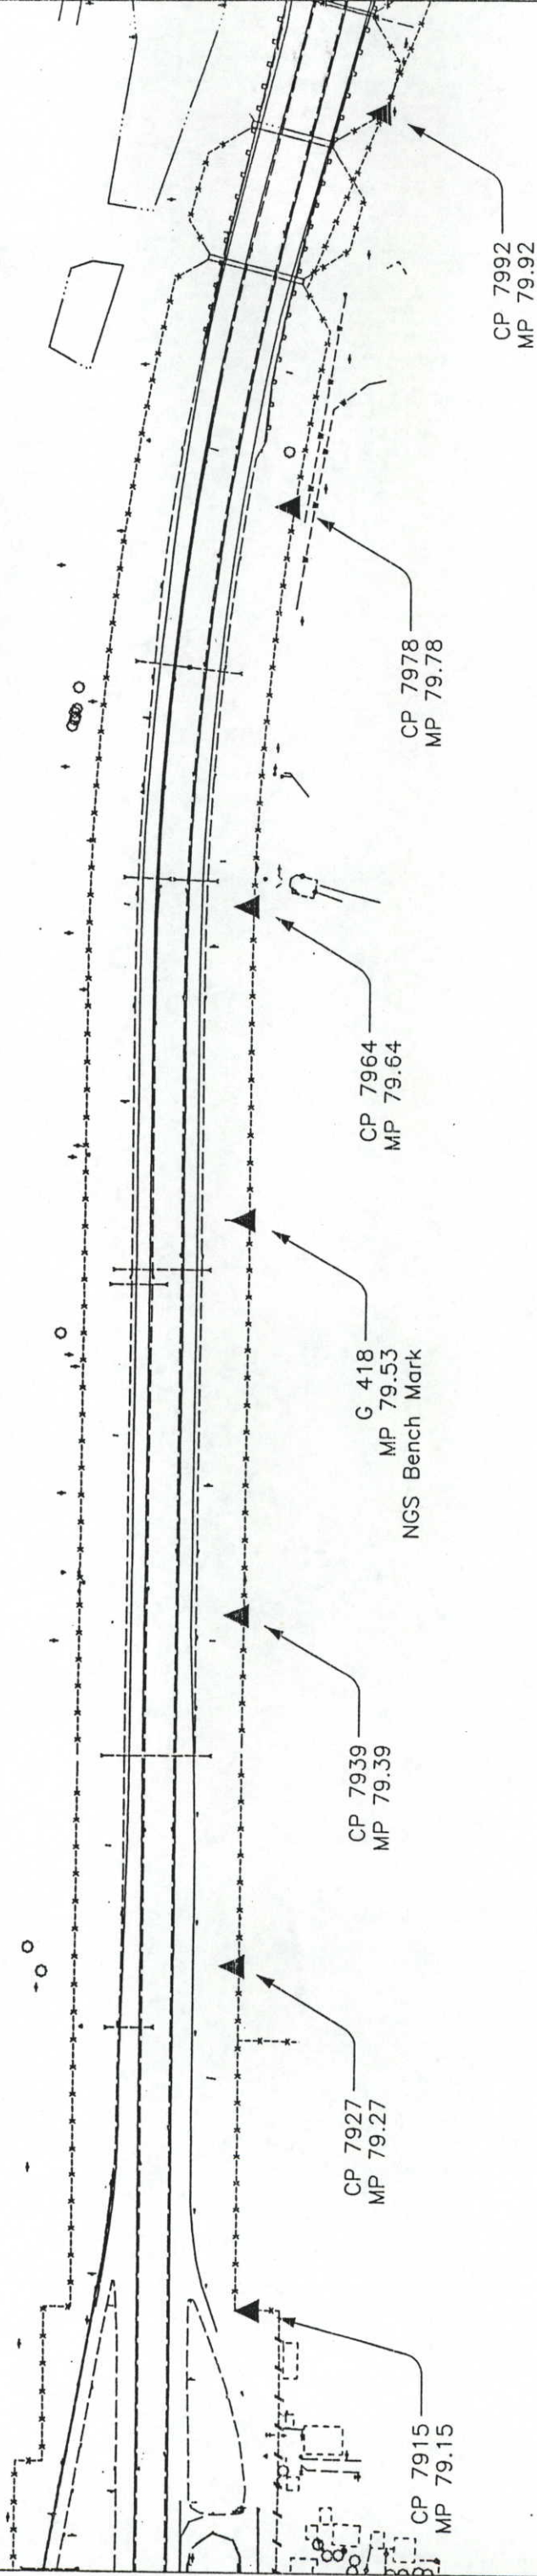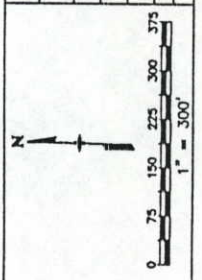

CP 7892
MP 78.92

COLORADO DEPARTMENT OF TRANSPORTATION

Region 4
1420 2nd Street
Greeley, CO. 80631
Phone: (970) 350-2173 FAX: (970) 350-2223

Survey Unit: Mark D. Guerrero

Sheet Revisions

I-76 MP 76.5 to MP 93.5
Section 4, T3N, R58W, 6th P.M.
Section 33 thru 36 T4N, R58W, 6th P.M.
Section 31 thru 36 T4N, R57W, 6th P.M.
Section 31 thru 36 T4N, R56W, 6th P.M.
Section 29 thru 31 T4N, R55W, 6th P.M.
MORGAN COUNTY, COLORADO

Survey Control Diagram



Plan Sheet

Project Number: STA 0761-174

Project Location: Ft. Morgan to Brush

Project Location:

Project Code:	Last Mod. Date	Subst. Sheets	Sheet No.	Total No. of Sheets
12458	10-23-00	9	of 24	3-H

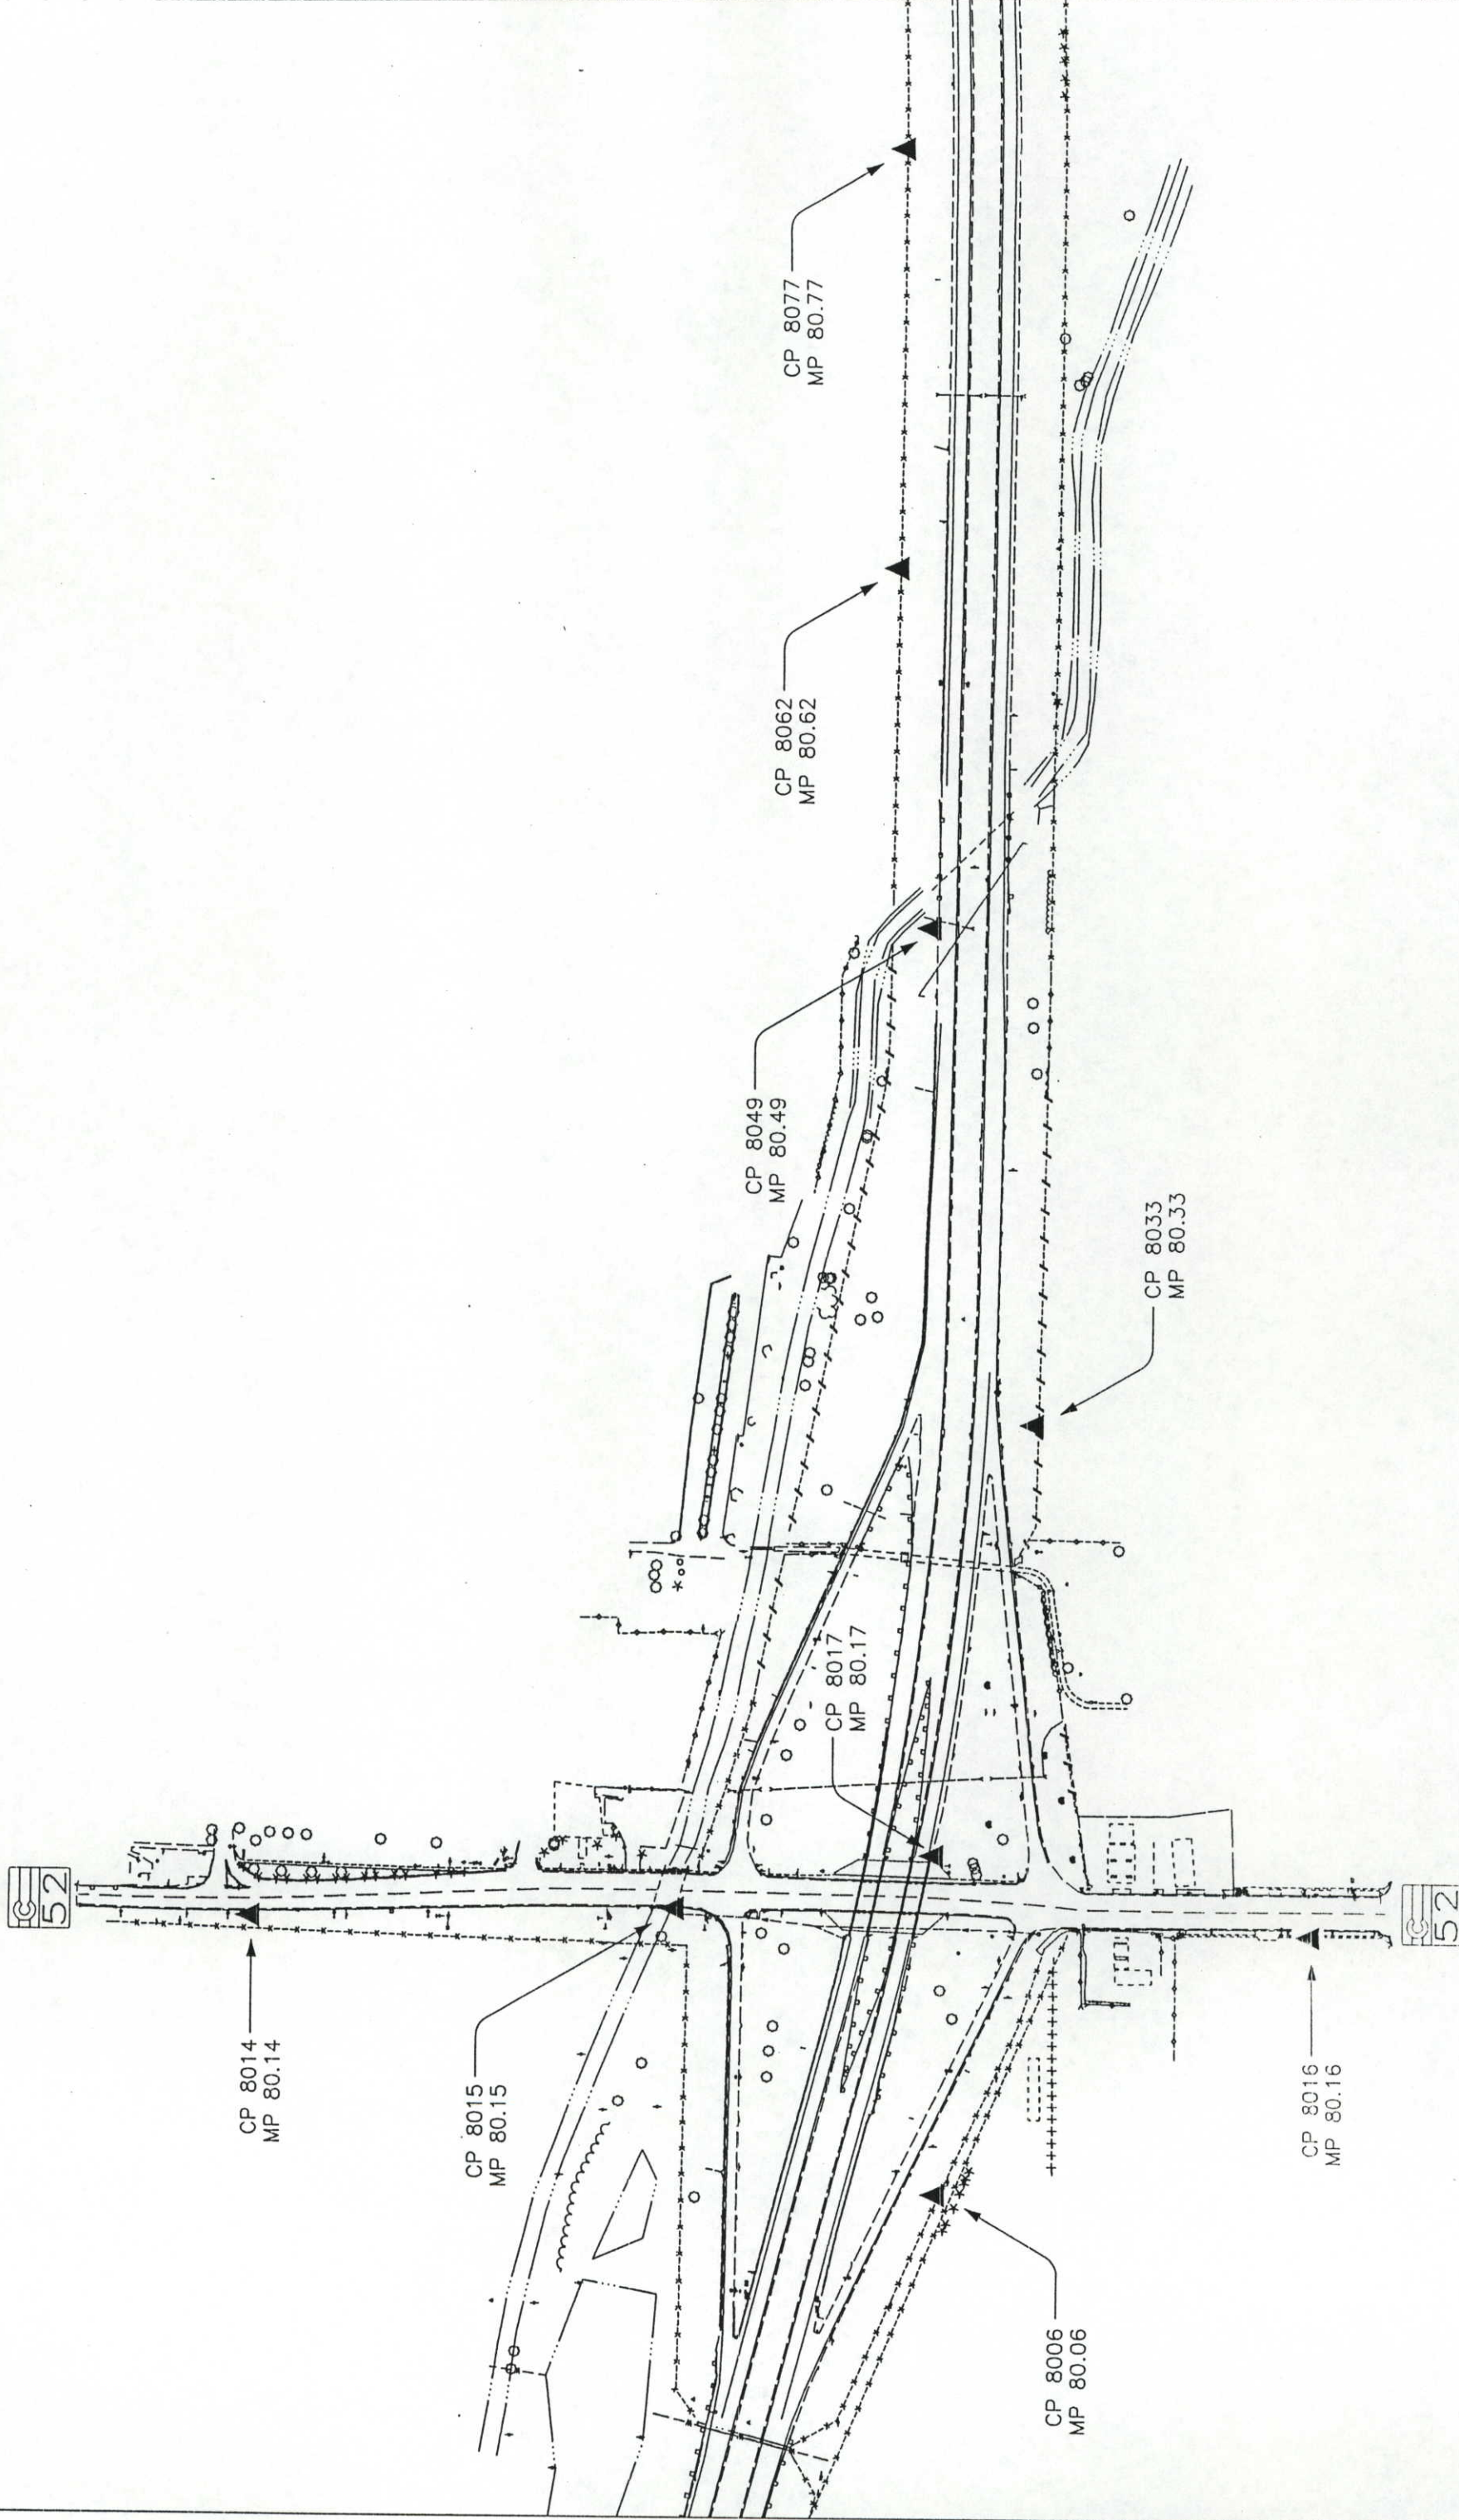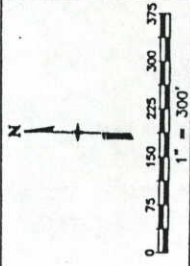



COLORADO DEPARTMENT OF TRANSPORTATION

Region 4
1420 2nd Street
Greeley, CO 80631
Phone: (970) 350-2173 FAX: (970) 350-2223

Survey Unit: Mark D. Guerrero

Sheet Revisions	

I-76 MP 76.5 to MP 93.5
Section 4, T3N, R58W, 6th P.M.
Section 33 thru 36 T4N, R58W, 6th P.M.
Section 31 thru 36 T4N, R57W, 6th P.M.
Section 29 thru 31 T4N, R56W, 6th P.M.
Section 29 thru 31 T4N, R55W, 6th P.M.
MORGAN COUNTY, COLORADO

Survey Control Diagram

Plan Sheet

Project Number: STA 0761-174



Project Location: Ft. Morgan to Brush


Project Code: 12458

Last Mod. Date: 10-23-00

Subst. Sheets: 10 of 24

Sheet No. of Sheet: 3-1

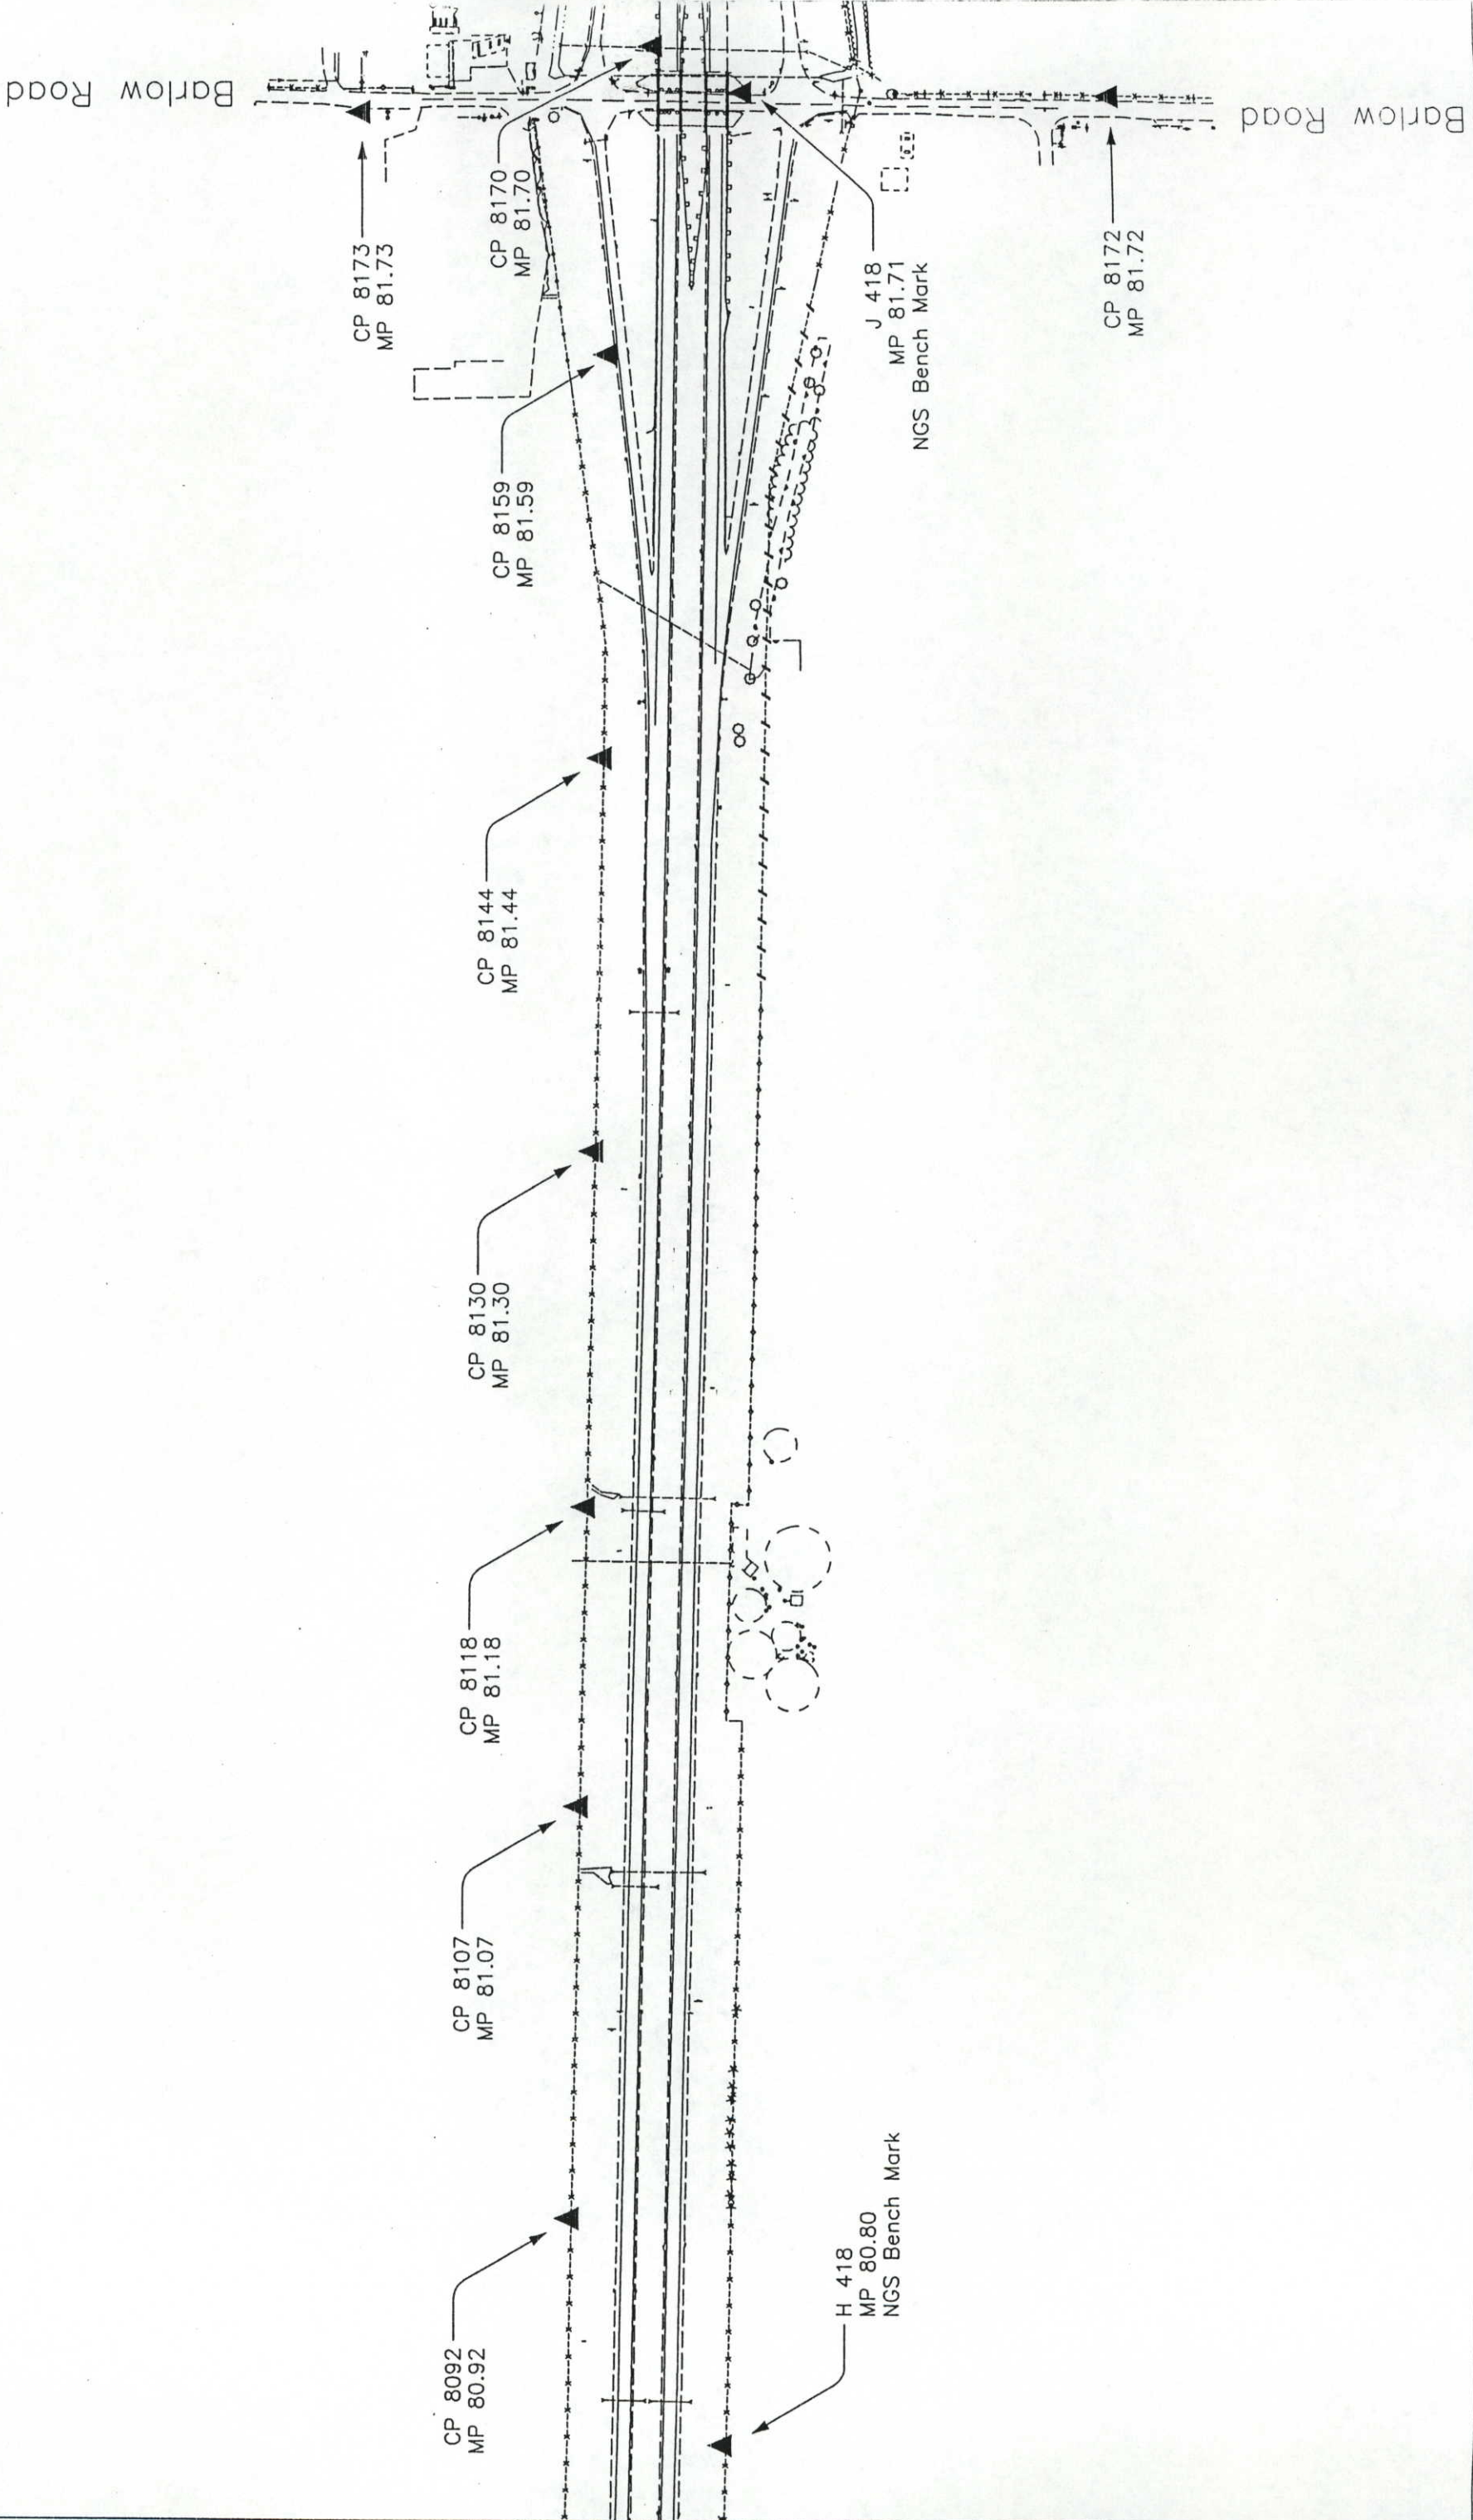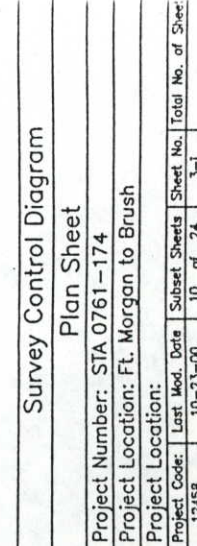

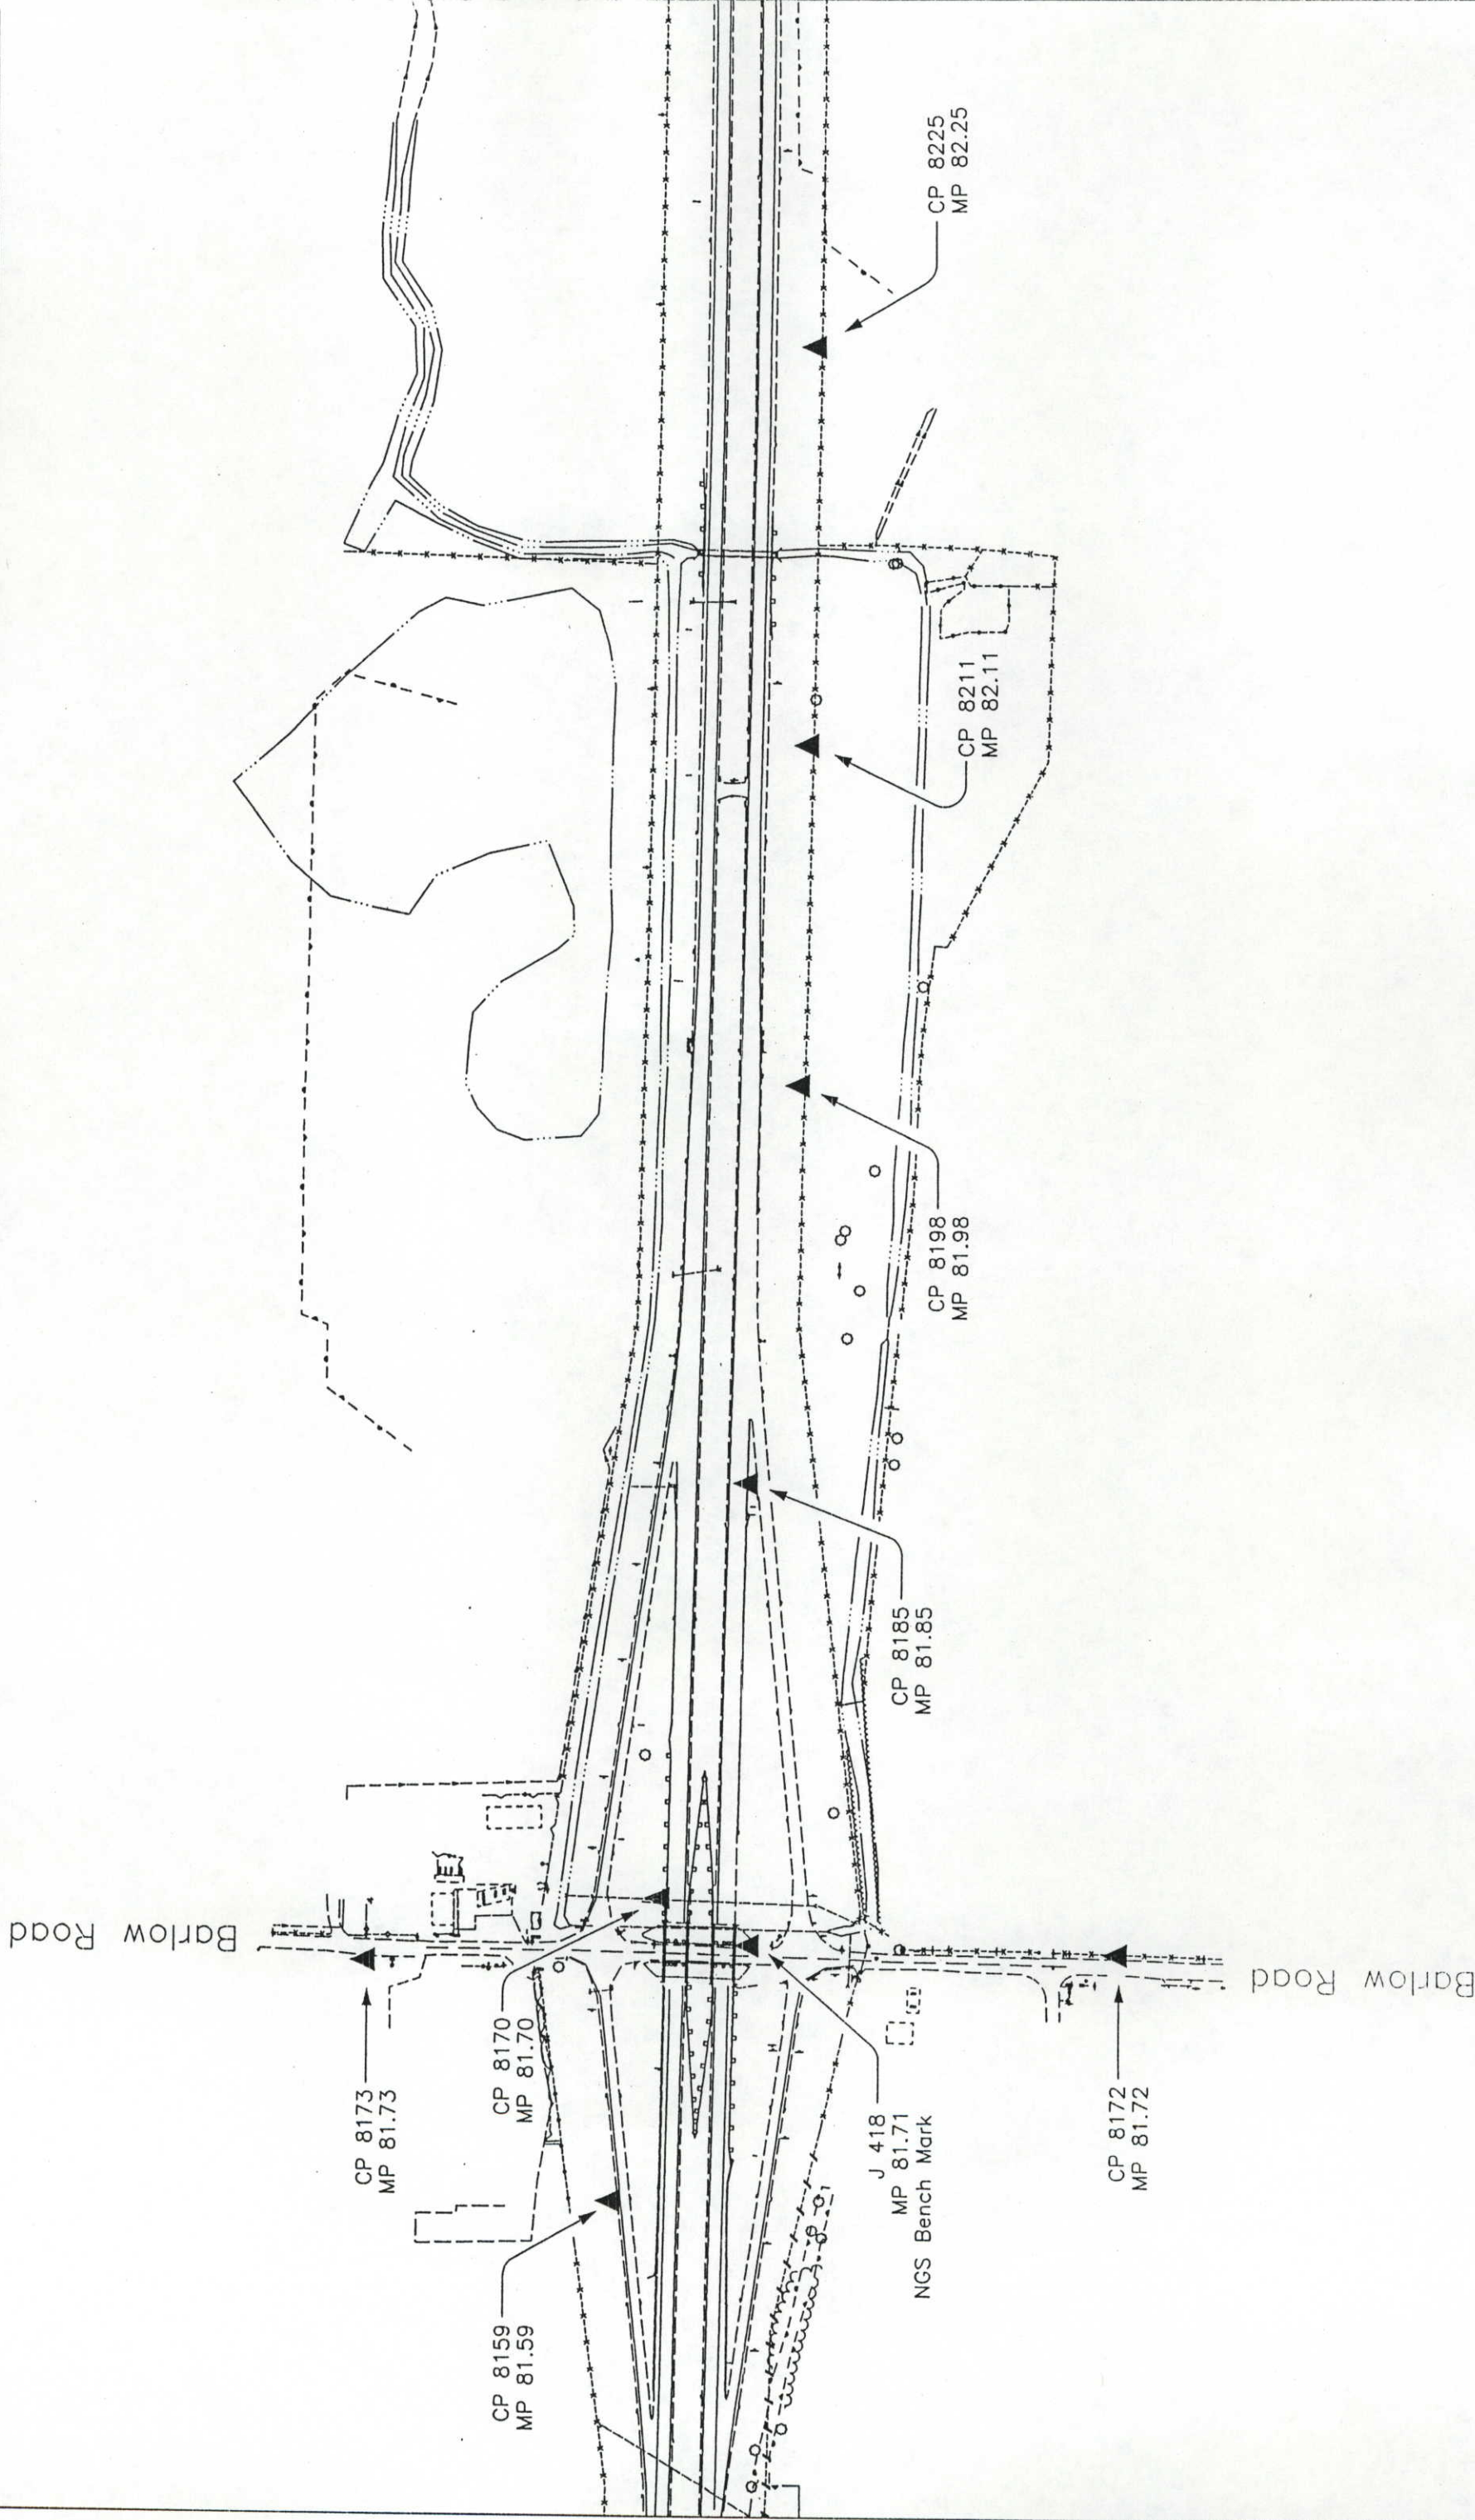

COLORADO DEPARTMENT OF TRANSPORTATION



Region 4
1420 2nd Street
Greeley, CO. 80631
Phone: (970) 350-2173 FAX: (970) 350-2223
Survey Unit: Mark D. Guerrero

Sheet Revisions

I-76 MP 76.5 to MP 93.5
Section 4, T3N, R58W, 6th P.M.
Section 33 thru 36 T4N, R58W, 6th P.M.
Section 31 thru 36 T4N, R57W, 6th P.M.
Section 29 thru 31 T4N, R56W, 6th P.M.
Section 29 thru 31 T4N, R55W, 6th P.M.
MORGAN COUNTY, COLORADO

Survey Control Diagram


Plan Sheet

Project Number: STA 0761-174

Project Location: Ft. Morgan to Brush

Project Location:

Project Code:	Last Mod. Date	Subset Sheets	Sheet No.	Total No. of Sheet
12458	10-23-00	12 of 24	3-K	

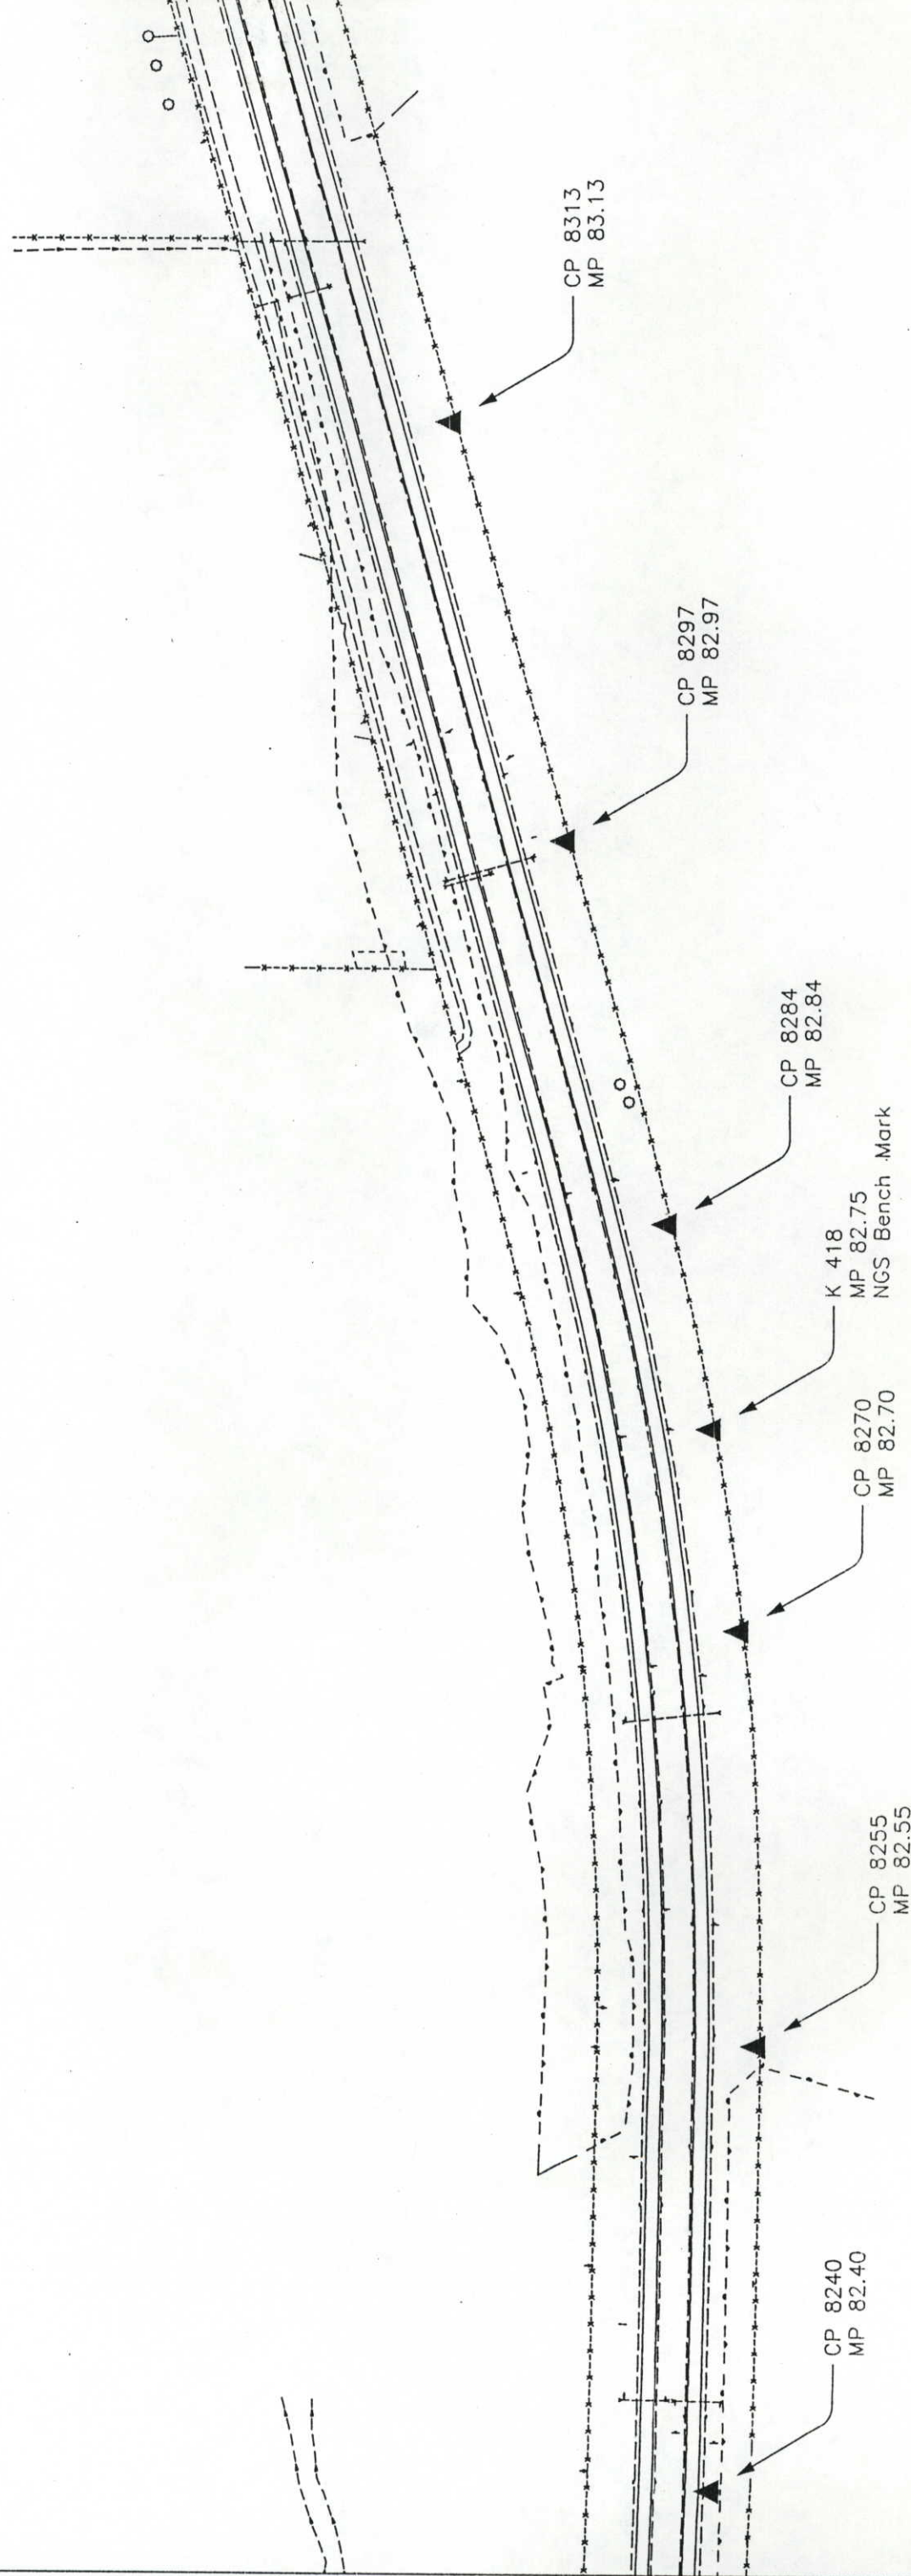

COLORADO DEPARTMENT OF TRANSPORTATION



Region 4
1420 2nd Street
Greeley, CO. 80631
Phone: (970) 350-2173 FAX: (970) 350-2223
Survey Unit: Mark D. Guerrero

Sheet Revisions

I-76 MP 76.5 to MP 93.5
Section 4, T3N, R58W, 6th P.M.
Section 33 thru 36 T4N, R58W, 6th P.M.
Section 31 thru 36 T4N, R57W, 6th P.M.
Section 29 thru 31 T4N, R56W, 6th P.M.
Section 29 thru 31 T4N, R55W, 6th P.M.
MORGAN COUNTY, COLORADO

Survey Control Diagram



Plan Sheet

Project Number: STA 0761-174

Project Location: Ft. Morgan to Brush

Project Location:

Project Code:	Last Mod. Date:	Subsect. Sheet No.	Total No. of Sheet:
12458	10-23-00	13 of 24	3-L

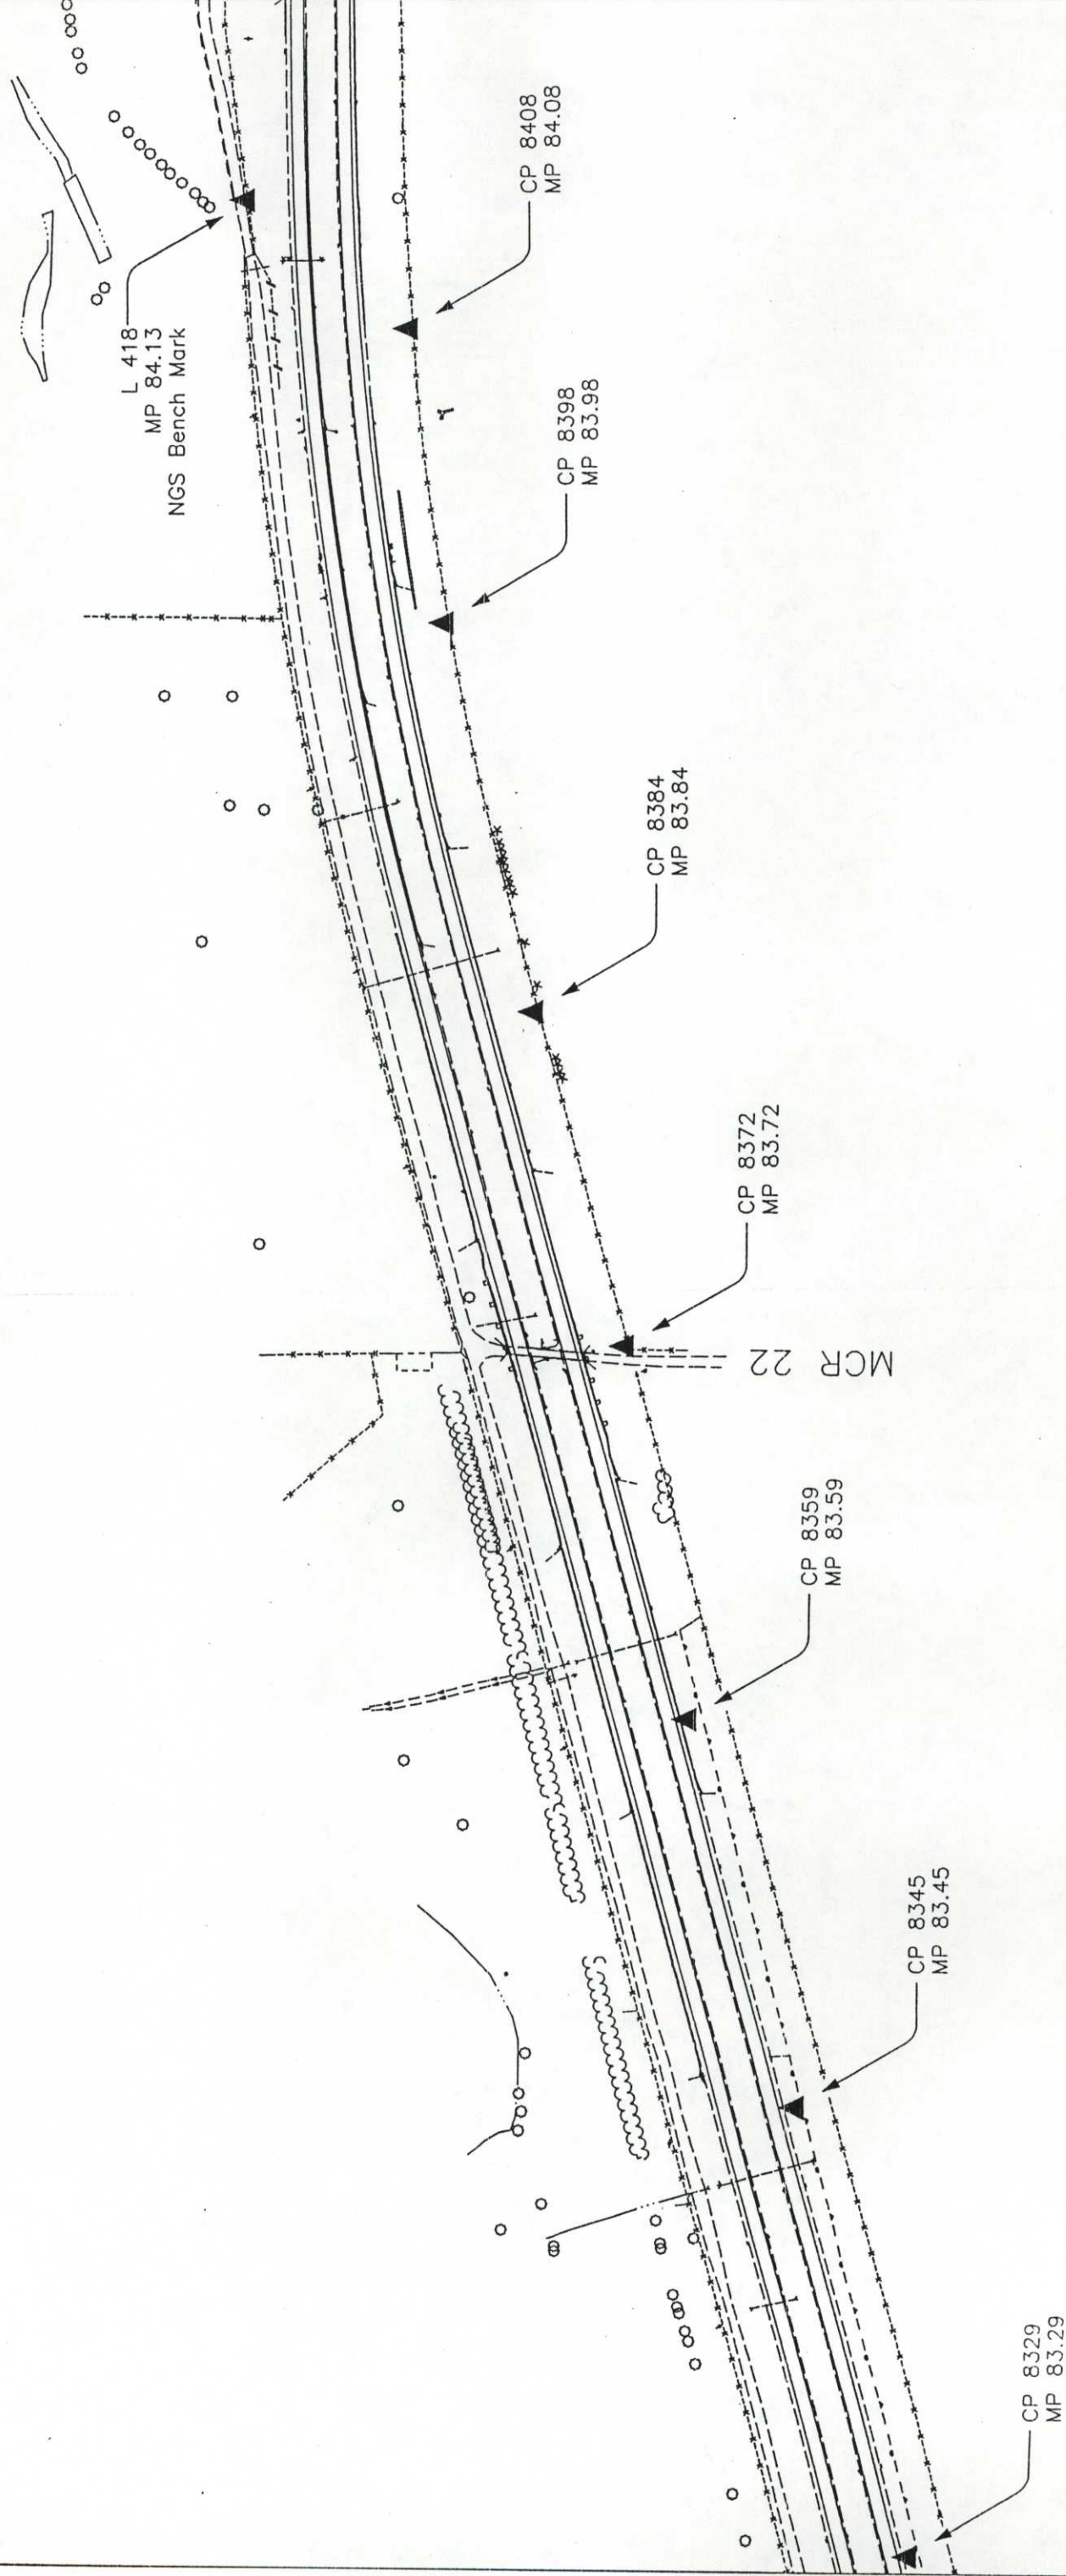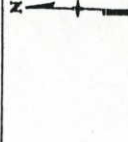


COLORADO DEPARTMENT OF TRANSPORTATION

Region 4
1420 2nd Street
Greeley, CO. 80631
Phone: (970) 350-2173 FAX: (970) 350-2223

Survey Unit: Mark D. Guerrero

Sheet Revisions

I-76 MP 76.5 to MP 93.5
Section 4, T3N, R58W, 6th P.M.
Section 33 thru 36 T4N, R58W, 6th P.M.
Section 31 thru 36 T4N, R57W, 6th P.M.
Section 29 thru 31 T4N, R56W, 6th P.M.
MORGAN COUNTY, COLORADO

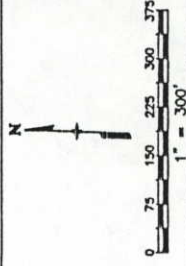

Survey Control Diagram


Plan Sheet

Project Number: STA 0761-174

Project Location: Ft. Morgan to Brush

Project Code: 12458

Last Mod. Date: 10-23-00
Sheet No. 14 of 24
Total No. of Sheet: 3-M

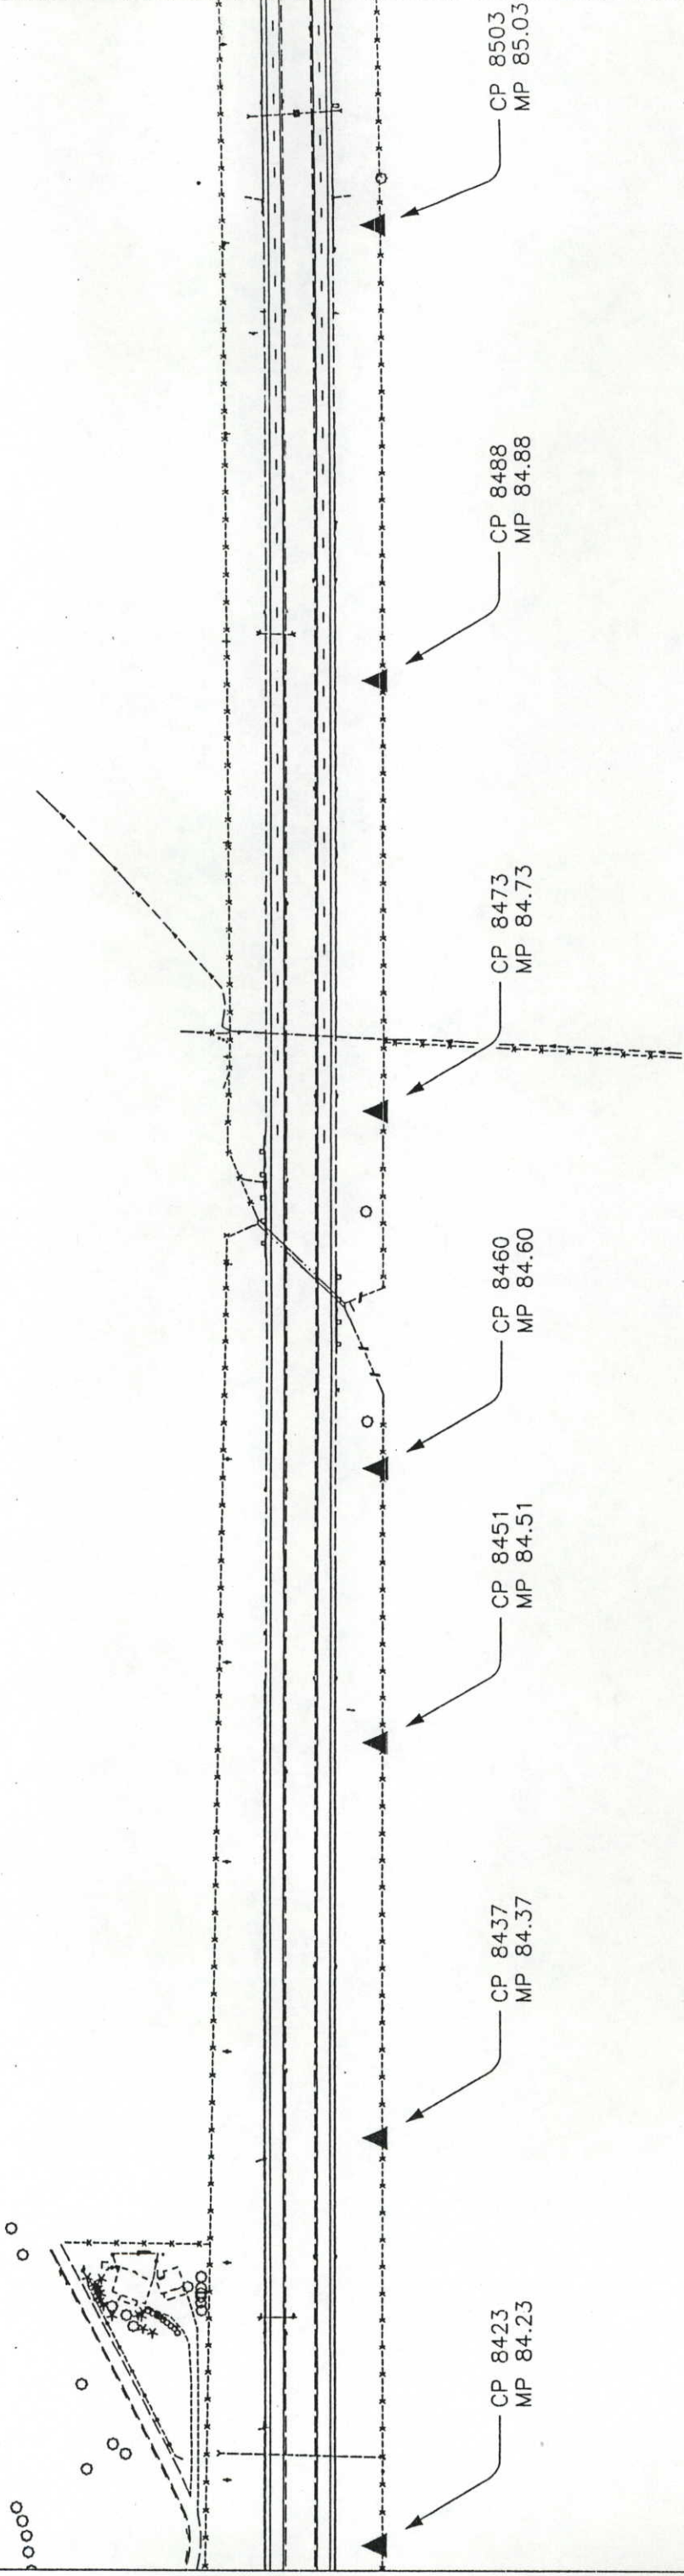

COLORADO DEPARTMENT OF TRANSPORTATION



Region 4
1420 2nd Street
Greeley, CO. 80631
Phone: (970) 350-2173 FAX: (970) 350-2223
Survey Unit: Mark D. Guerrero

Sheet Revisions

I-76 MP 76.5 to MP 93.5
Section 4, T3N, R58W, 6th P.M.
Section 33 thru 36 T4N, R58W, 6th P.M.
Section 31 thru 36 T4N, R57W, 6th P.M.
Section 29 thru 31 T4N, R56W, 6th P.M.
Section 29 thru 31 T4N, R55W, 6th P.M.
MORGAN COUNTY, COLORADO

Survey Control Diagram

Plan Sheet



Project Number: STA 0761-174

Project Location: Ft. Morgan to Brush

Project Code: 12458

Last Mod. Date	Subset Sheets	Sheet No.	Total No. of Sheets
10-23-00	15 of 24	3-N	

N

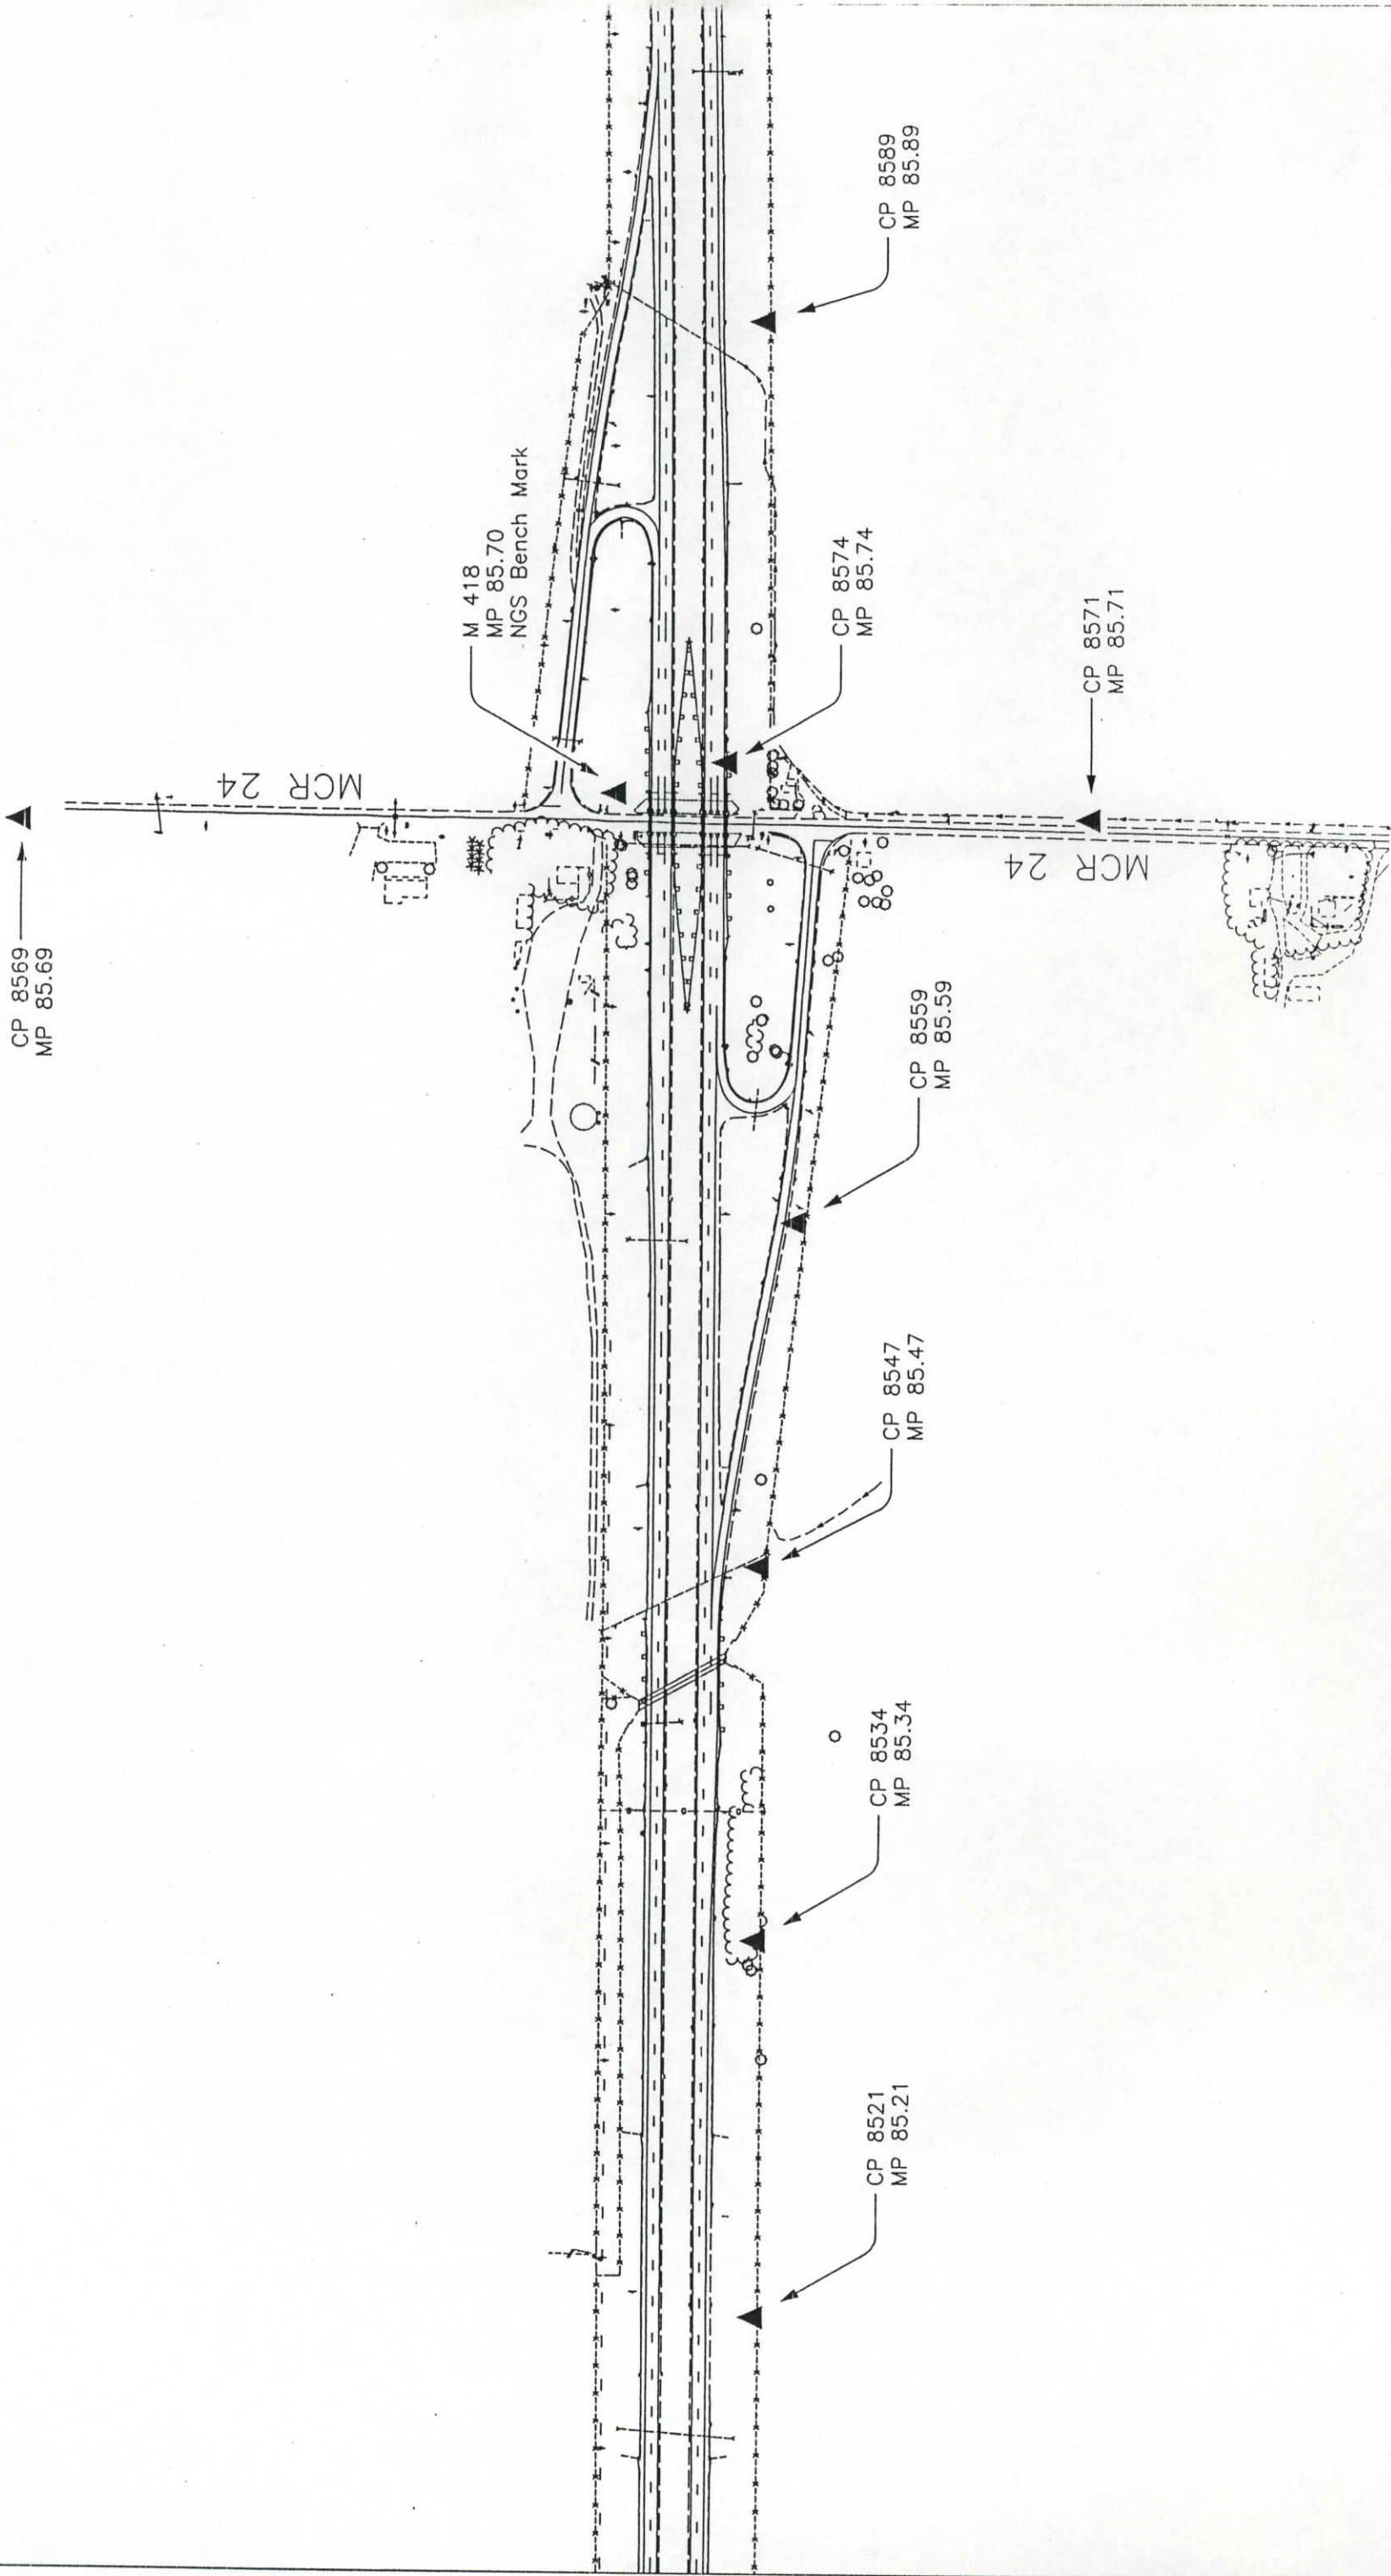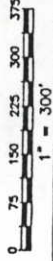

COLORADO DEPARTMENT OF TRANSPORTATION




Region 4
1420 2nd Street
Greeley, CO. 80631
Phone: (970) 350-2173 FAX: (970) 350-2223
Survey Unit: Mark D. Guerrero


Sheet Revisions

I-76 MP 76.5 to MP 93.5
Section 4, T3N, R58W, 6th P.M.
Section 33 thru 36 T4N, R58W, 6th P.M.
Section 31 thru 36 T4N, R57W, 6th P.M.
Section 31 thru 36 T4N, R56W, 6th P.M.
Section 29 thru 31 T4N, R55W, 6th P.M.
MORGAN COUNTY, COLORADO

Survey Control Diagram			
Plan Sheet			
Project Number: STA 0761-174			
Project Location: Ft. Morgan to Brush			
Project Location:			
Project Code:	Last Mod. Date	Subst Sheets	Sheet No. of Sh.
12458	10-23-00	16 of 24	3-0

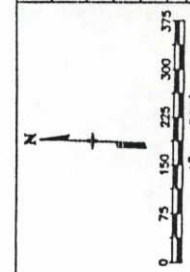

MCR 25

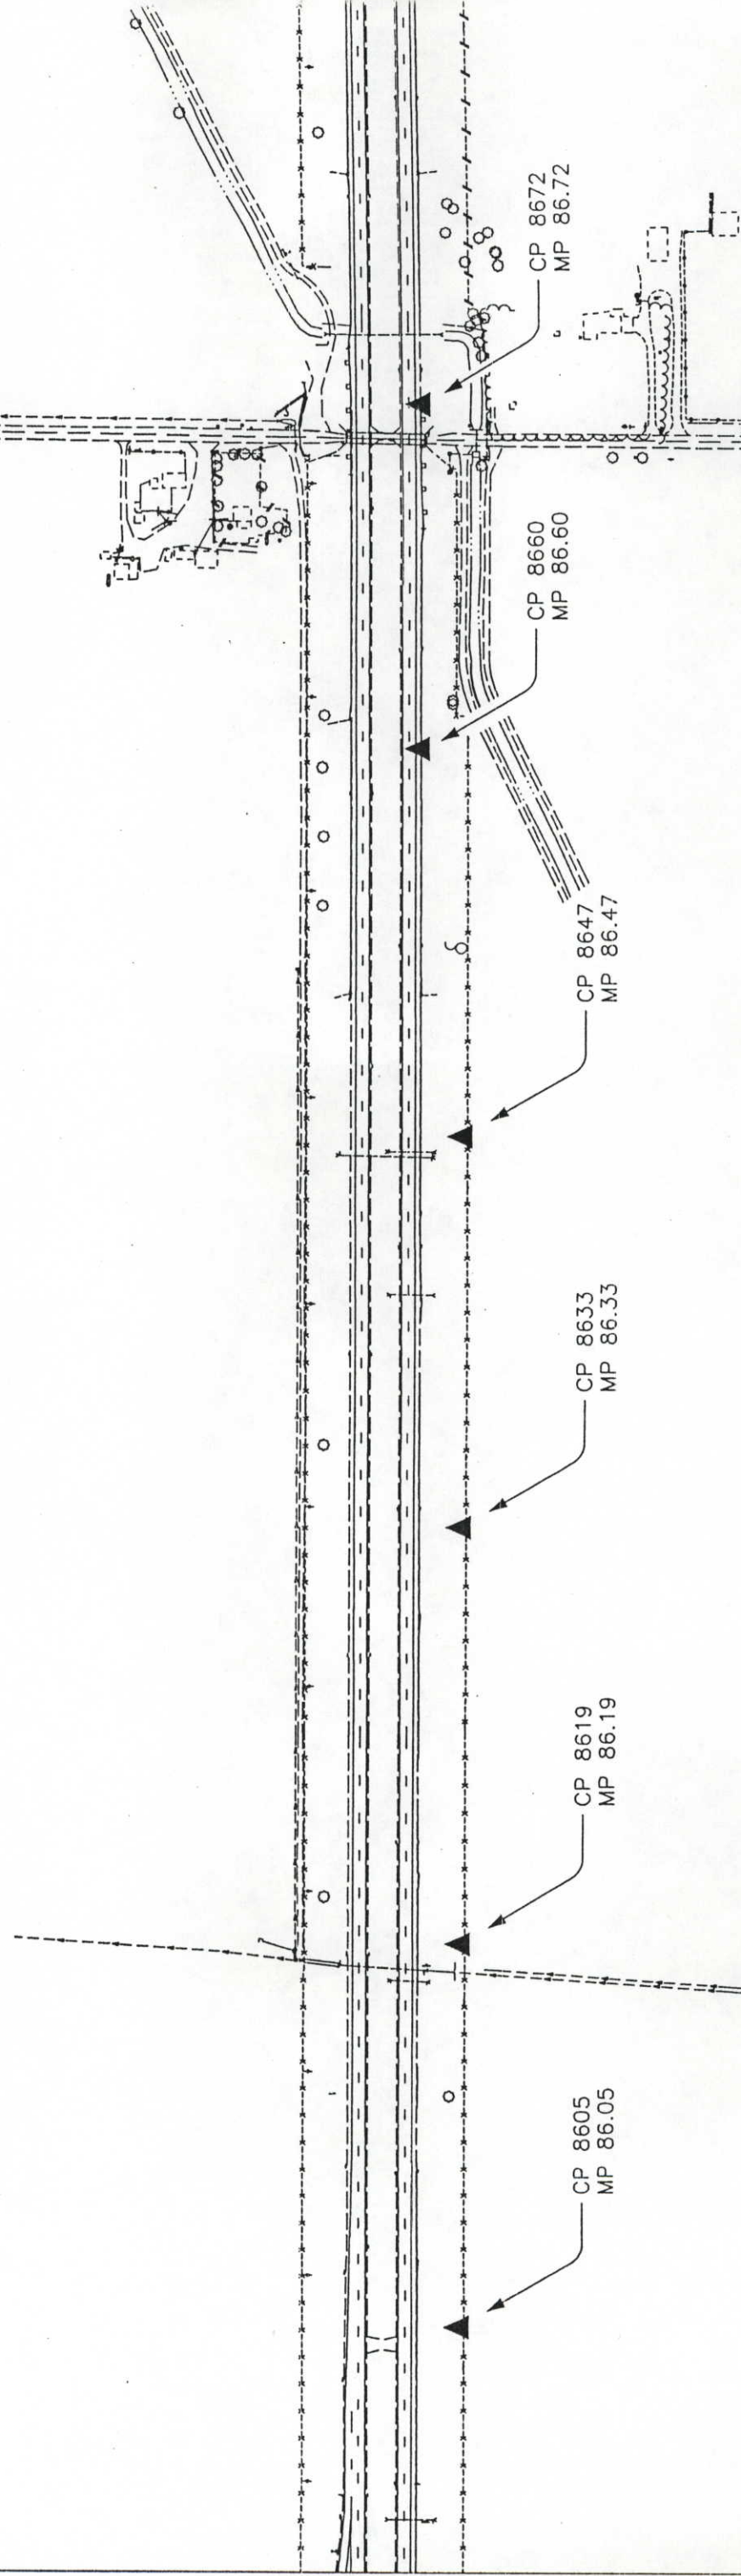


COLORADO DEPARTMENT OF TRANSPORTATION



Region 4
1420 2nd Street
Greeley, CO 80631
Phone: (970) 350-2173 FAX: (970) 350-2223
Survey Unit: Mark D. Guerrero


Sheet Revisions

I-76 MP 76.5 to MP 93.5
Section 4, T3N, R58W, 6th P.M.
Section 33 thru 36 T4N, R58W, 6th P.M.
Section 31 thru 36 T4N, R57W, 6th P.M.
Section 29 thru 31 T4N, R56W, 6th P.M.
Section 29 thru 31 T4N, R55W, 6th P.M.
MORGAN COUNTY, COLORADO

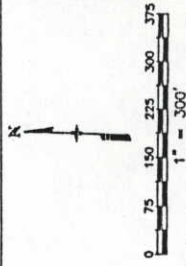

Survey Control Diagram

Plan Sheet
Project Number: STA 0761-174
Project Location: Ft. Morgan to Brush
Project Location:
Project Code: 12458
Last Mod. Date: 10-23-00
Sheet No. of 24
Subst. No. of 3-P
Total No. of Sheets

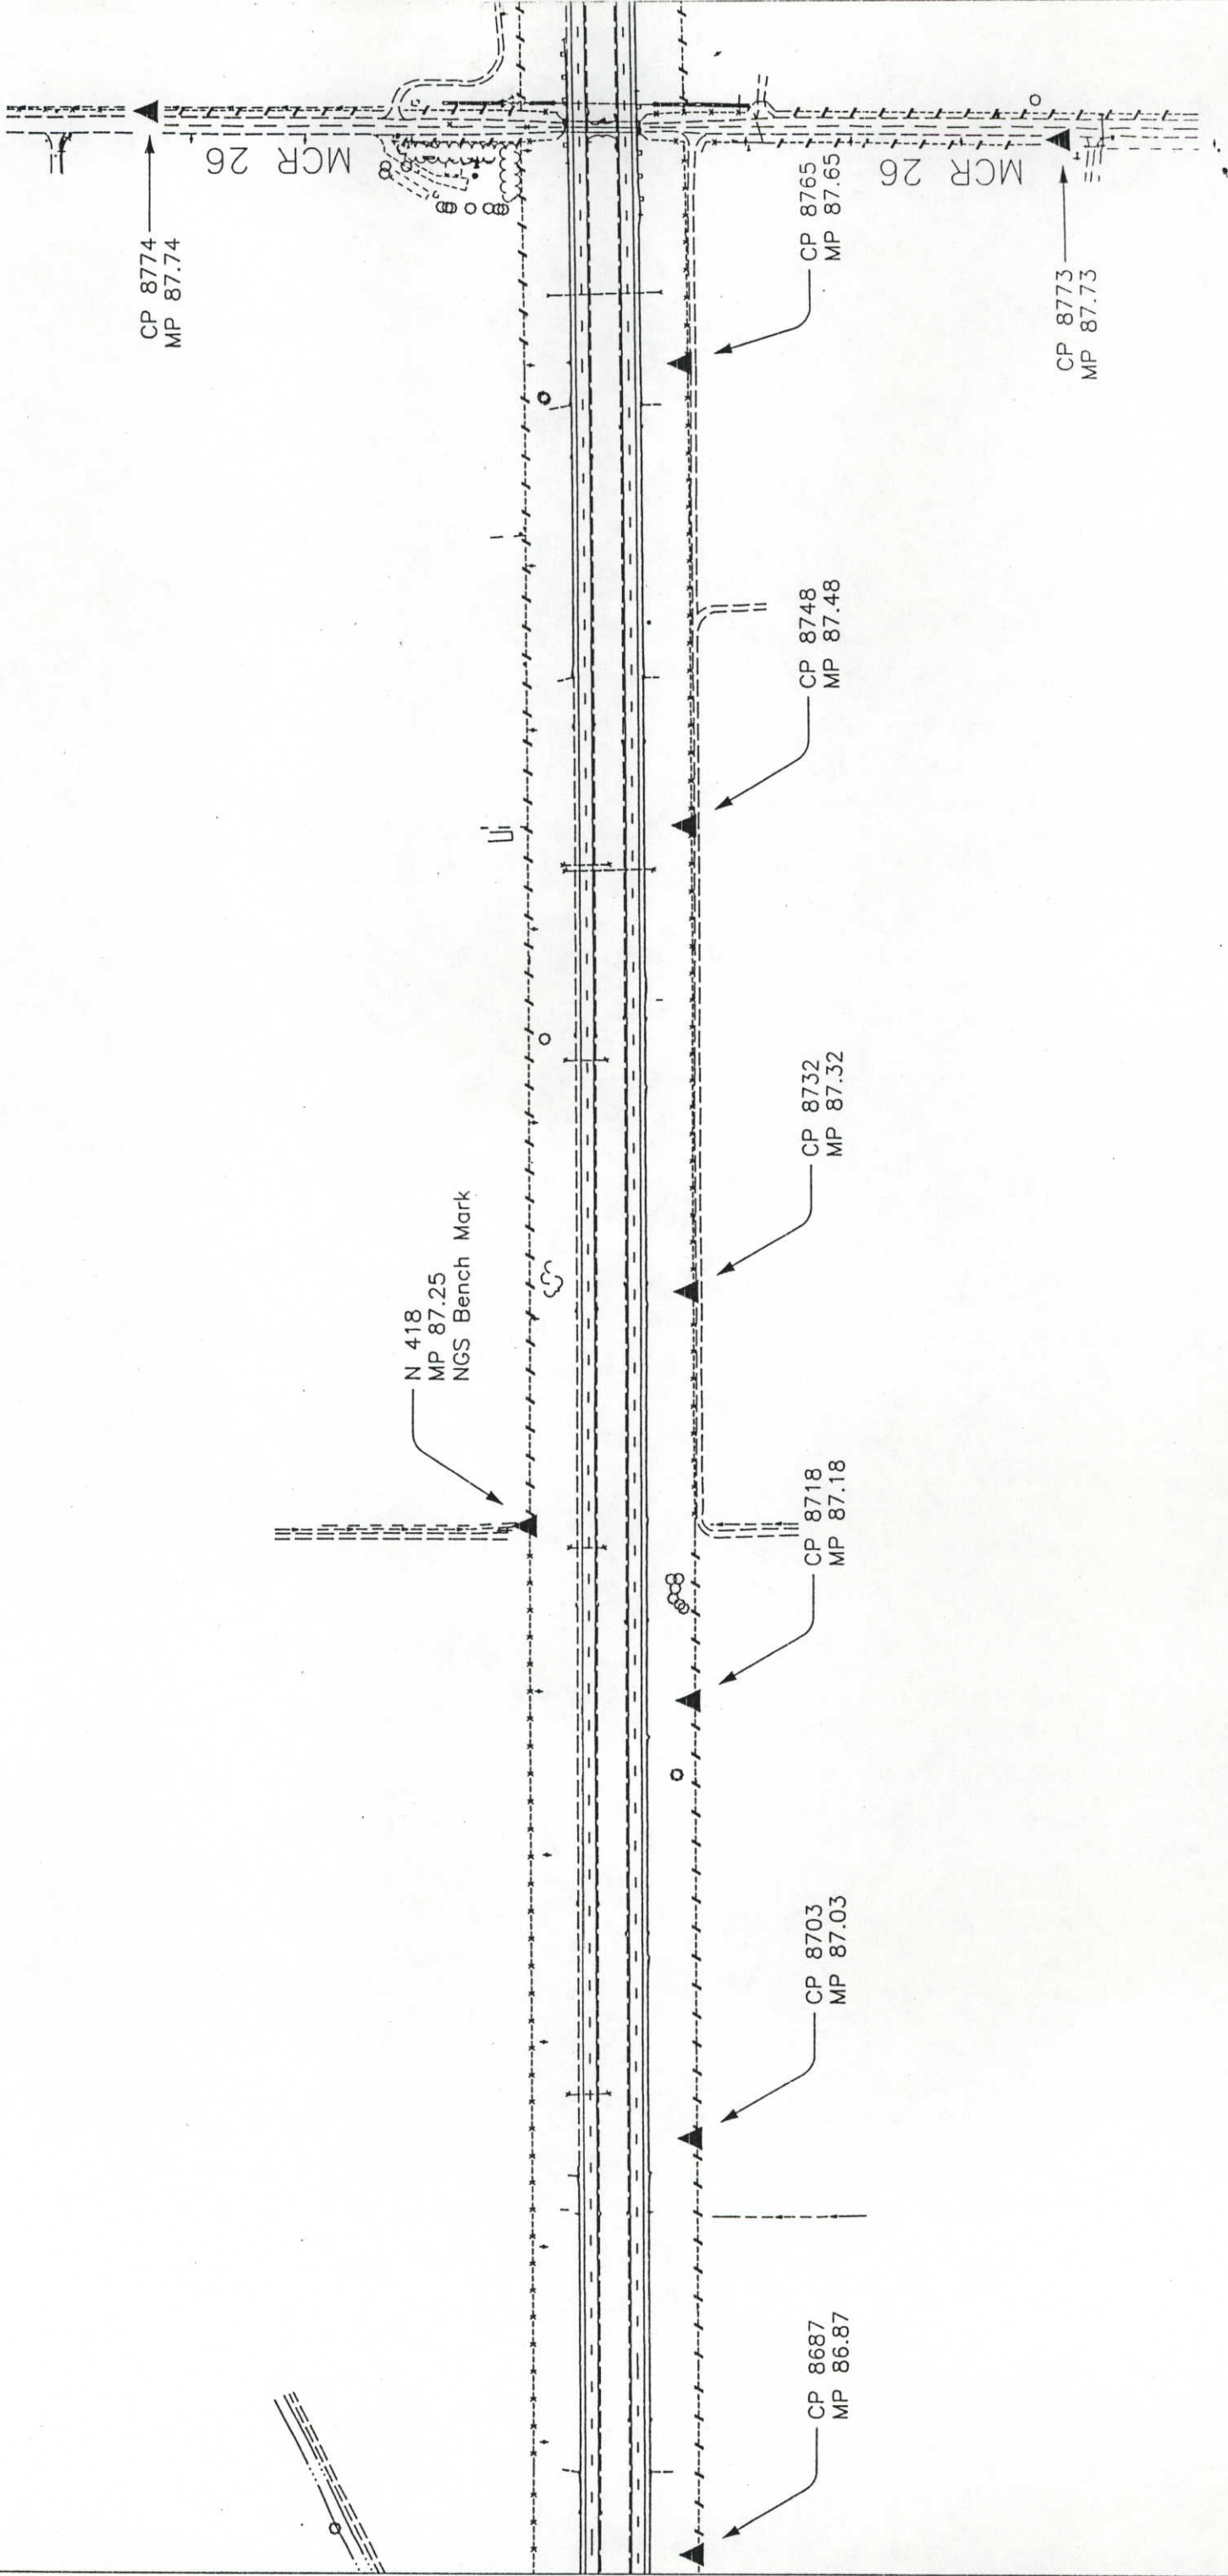


COLORADO DEPARTMENT OF TRANSPORTATION



Region 4
1420 2nd Street
Greeley, CO. 80631
Phone: (970) 350-2173 FAX: (970) 350-2223
Survey Unit: Mark D. Guerrero


Sheet Revisions

I-76 MP 76.5 to MP 93.5
Section 4, T3N, R58W, 6th P.M.
Section 33 thru 36 T4N, R58W, 6th P.M.
Section 31 thru 36 T4N, R57W, 6th P.M.
Section 29 thru 31 T4N, R56W, 6th P.M.
Section 29 thru 31 T4N, R55W, 6th P.M.
MORGAN COUNTY, COLORADO

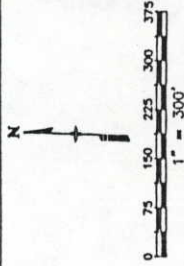

Survey Control Diagram

Plan Sheet			
Project Number: STA 0761-174			
Project Location: Ft. Morgan to Brush			
Project Location:			
Project Code:	Last Mod. Date	Subnet Sheets	Sheet No. Total No. of Sheet
12458	10-23-00	18 of 24	3-Q

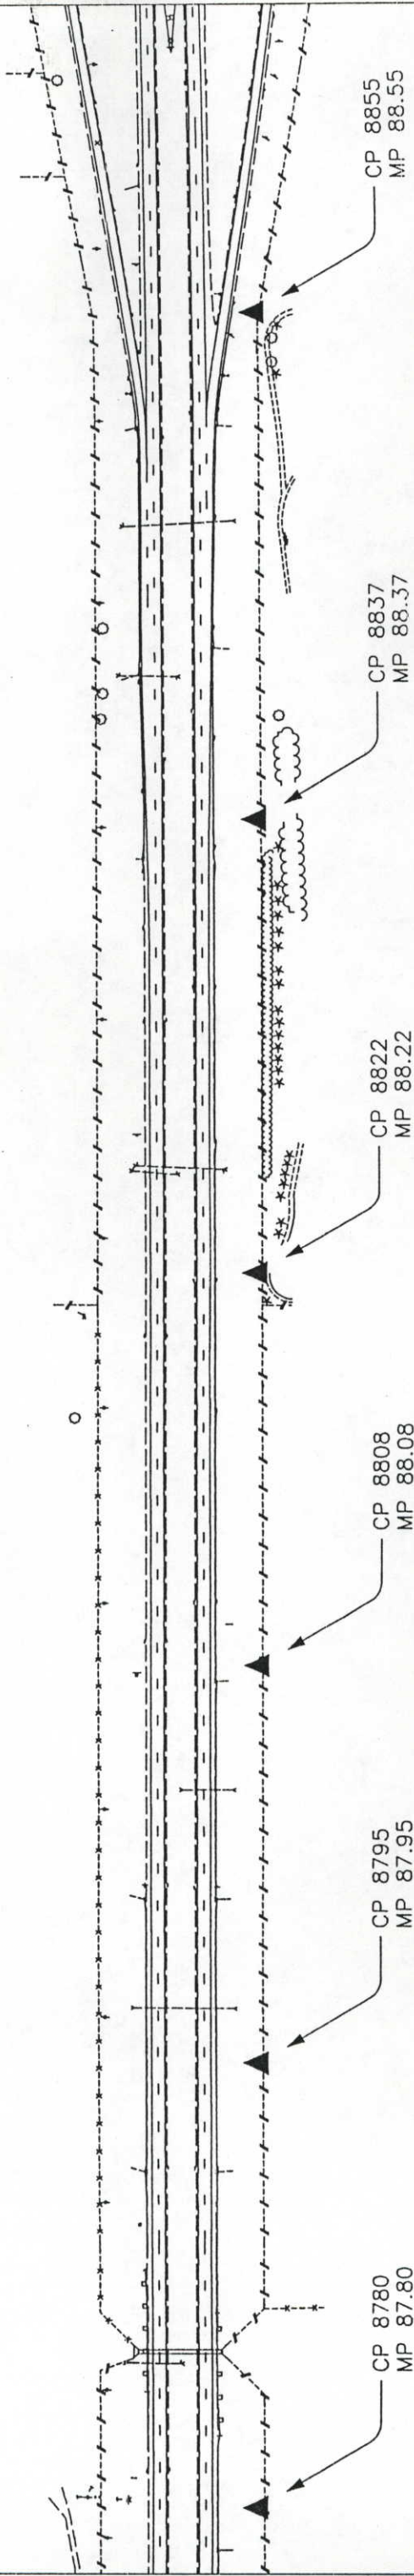

COLORADO DEPARTMENT OF TRANSPORTATION



Region 4
1420 2nd Street
Greeley, CO 80631
Phone: (970) 350-2173 FAX: (970) 350-2223
Survey Unit: Mark D. Guerrero

Sheet Revisions

I-76 MP 76.5 to MP 93.5
Section 4, T3N, R58W, 6th P.M.
Section 33 thru 36 T4N, R58W, 6th P.M.
Section 31 thru 36 T4N, R57W, 6th P.M.
Section 29 thru 31 T4N, R56W, 6th P.M.
Section 29 thru 31 T4N, R55W, 6th P.M.
MORGAN COUNTY, COLORADO

Survey Control Diagram



Plan Sheet

Project Number: STA 0761-174

Project Location: Ft. Morgan to Brush

Project Location:

Project Code:	Last Mod. Date	Subst. Sheets	Sheet No.	Total No. of Sheet
12458	10-23-00	19 of 24	3-R	

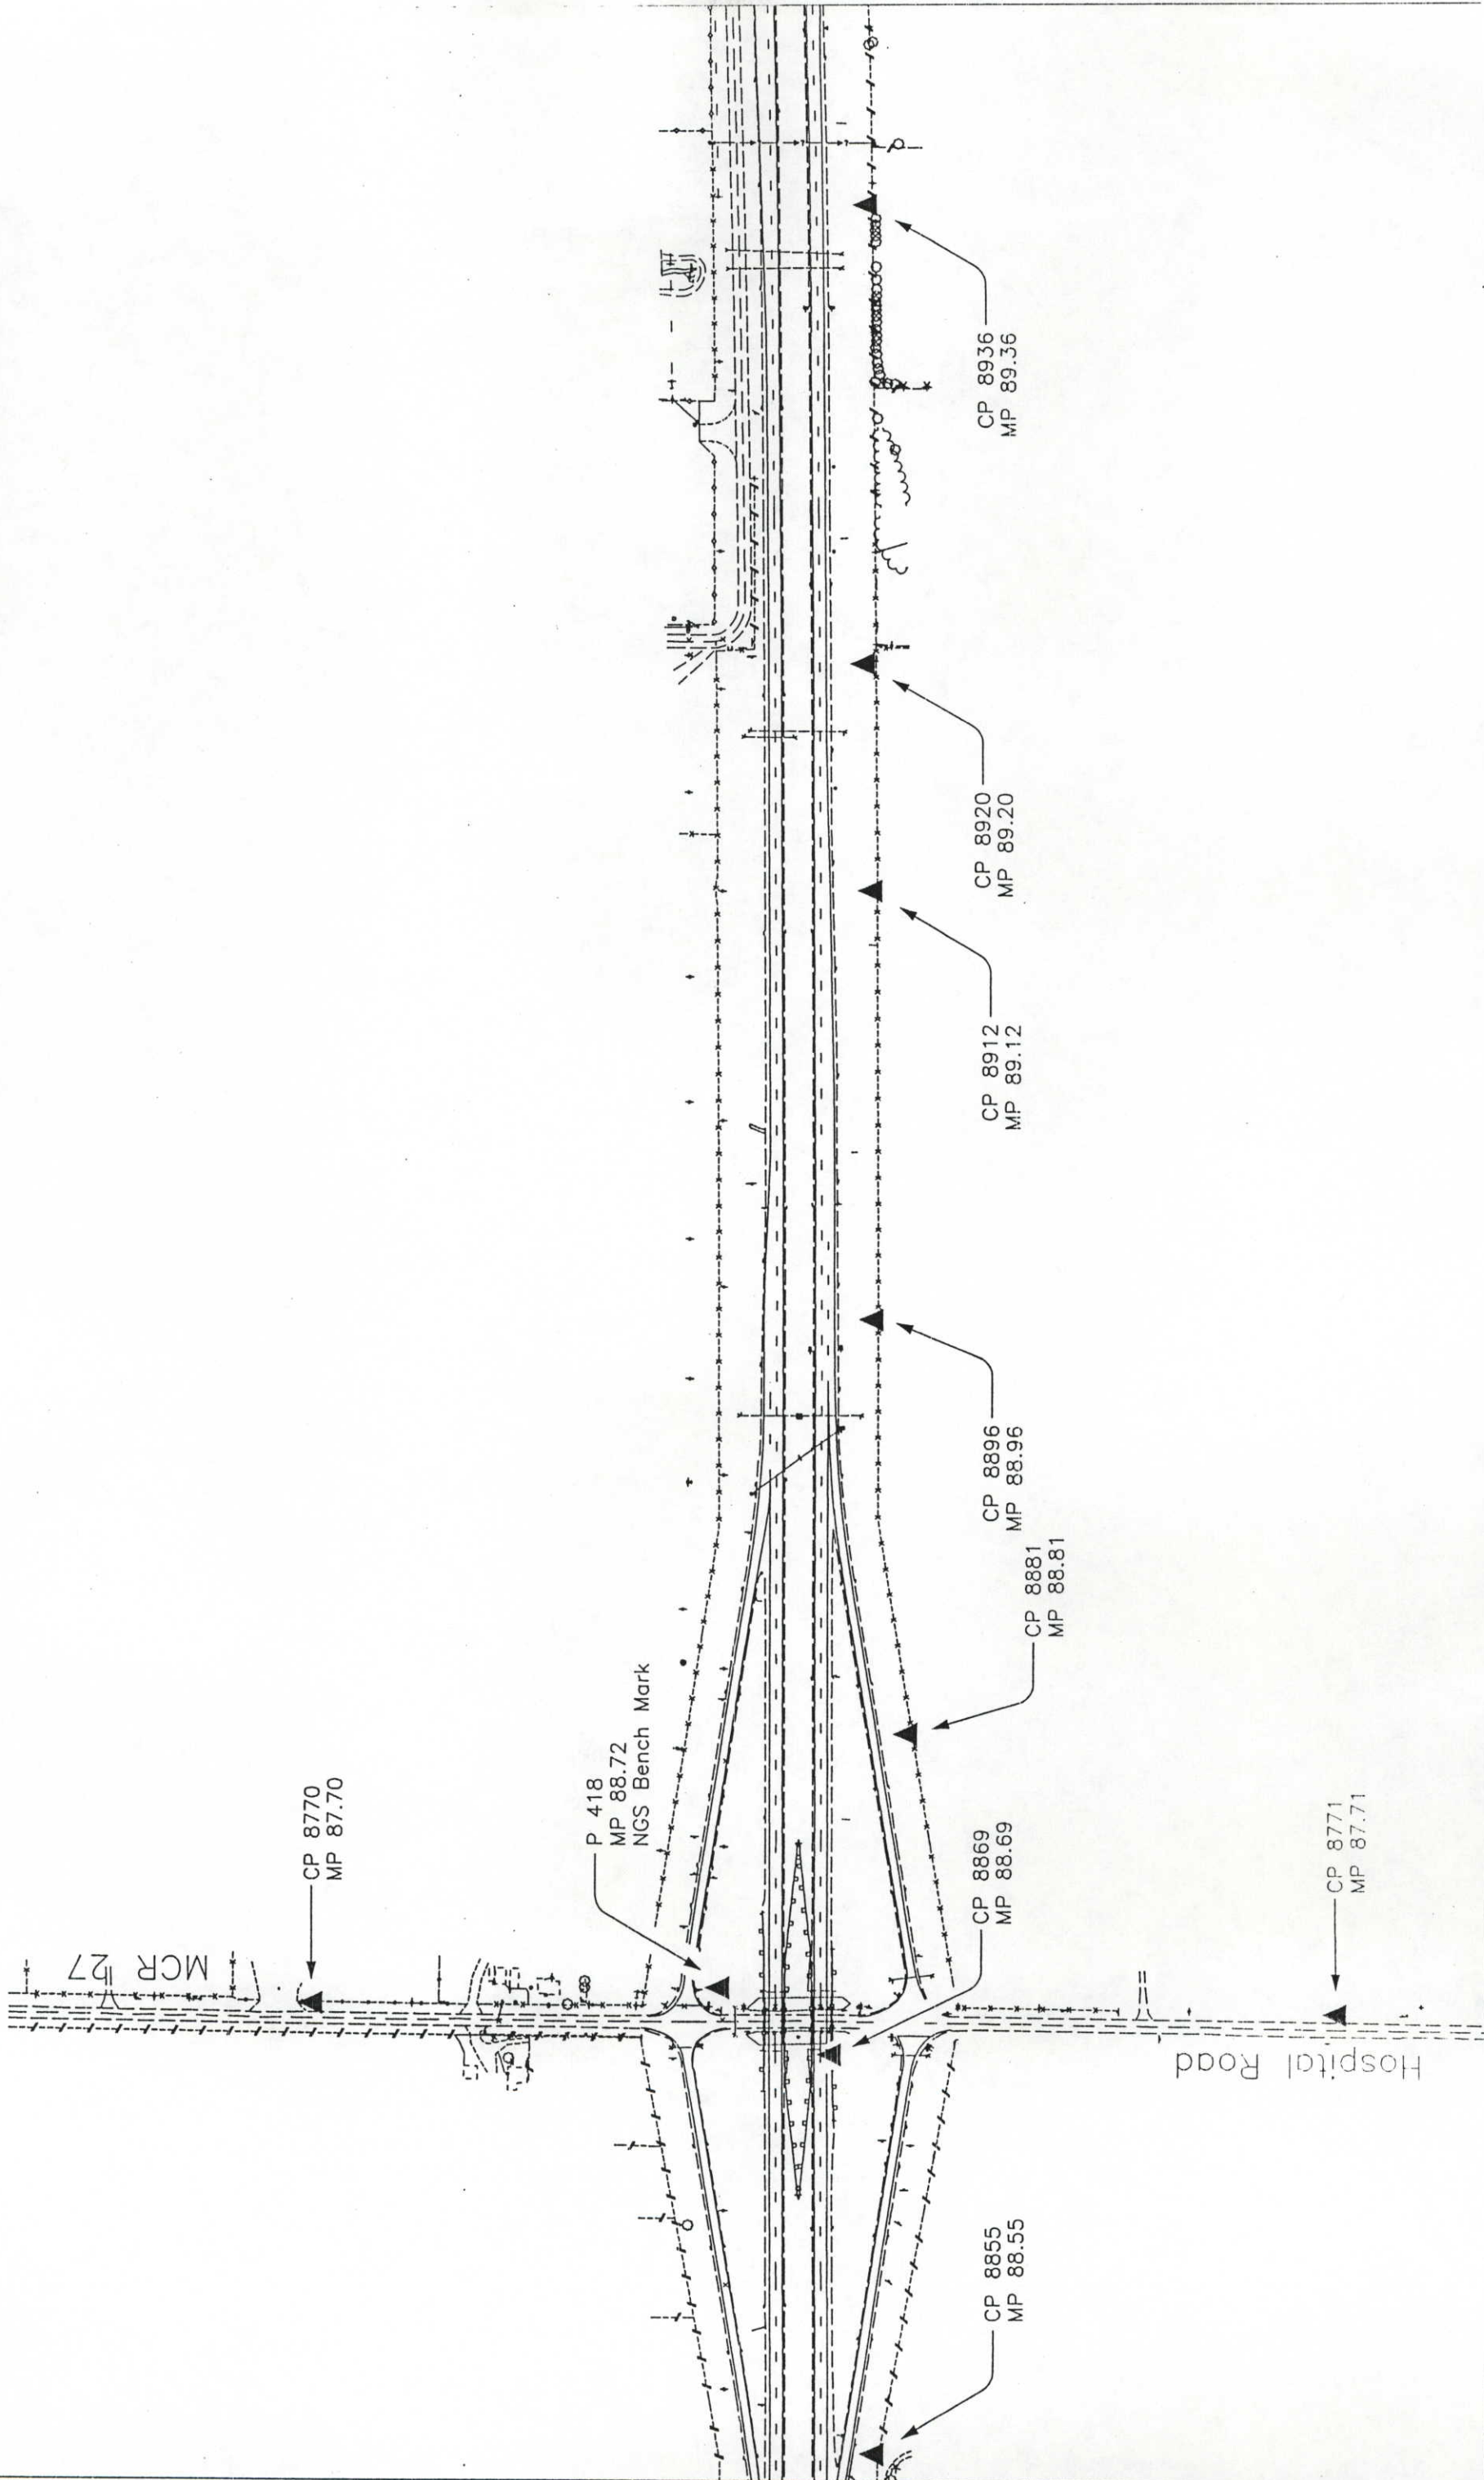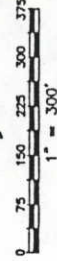

COLORADO DEPARTMENT OF TRANSPORTATION



Region 4
1420 2nd Street
Greeley, CO. 80631
Phone: (970) 350-

FAX: (970) 350-2223

Survey Unit: Mark D. Guerrero

Sheet Revisions[illegible]

Survey Control Diagram


Plan Sheet

Project Number: STA 0761-174


Project Location: Ft. Morgan to Brush

Project Location:

Project Code:	Last Mod. Date	Subset Sheets	Sheet No.	Total No. of Sheet
12458	10-23-00	20 of 24	3-S	

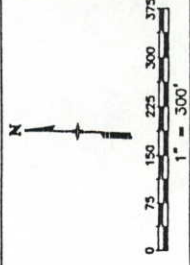

I-76 MP 76.5 to MP 93.5			
Section 4,	T3N,	R58W,	6th P.M.
Section 33 thru	36	T4N,	R58W,
Section 31 thru	36	T4N,	R57W,
Section 31 thru	36	T4N,	R56W,
Section 29 thru	31	T4N,	R55W,
MORGAN COUNTY, COLORADO			

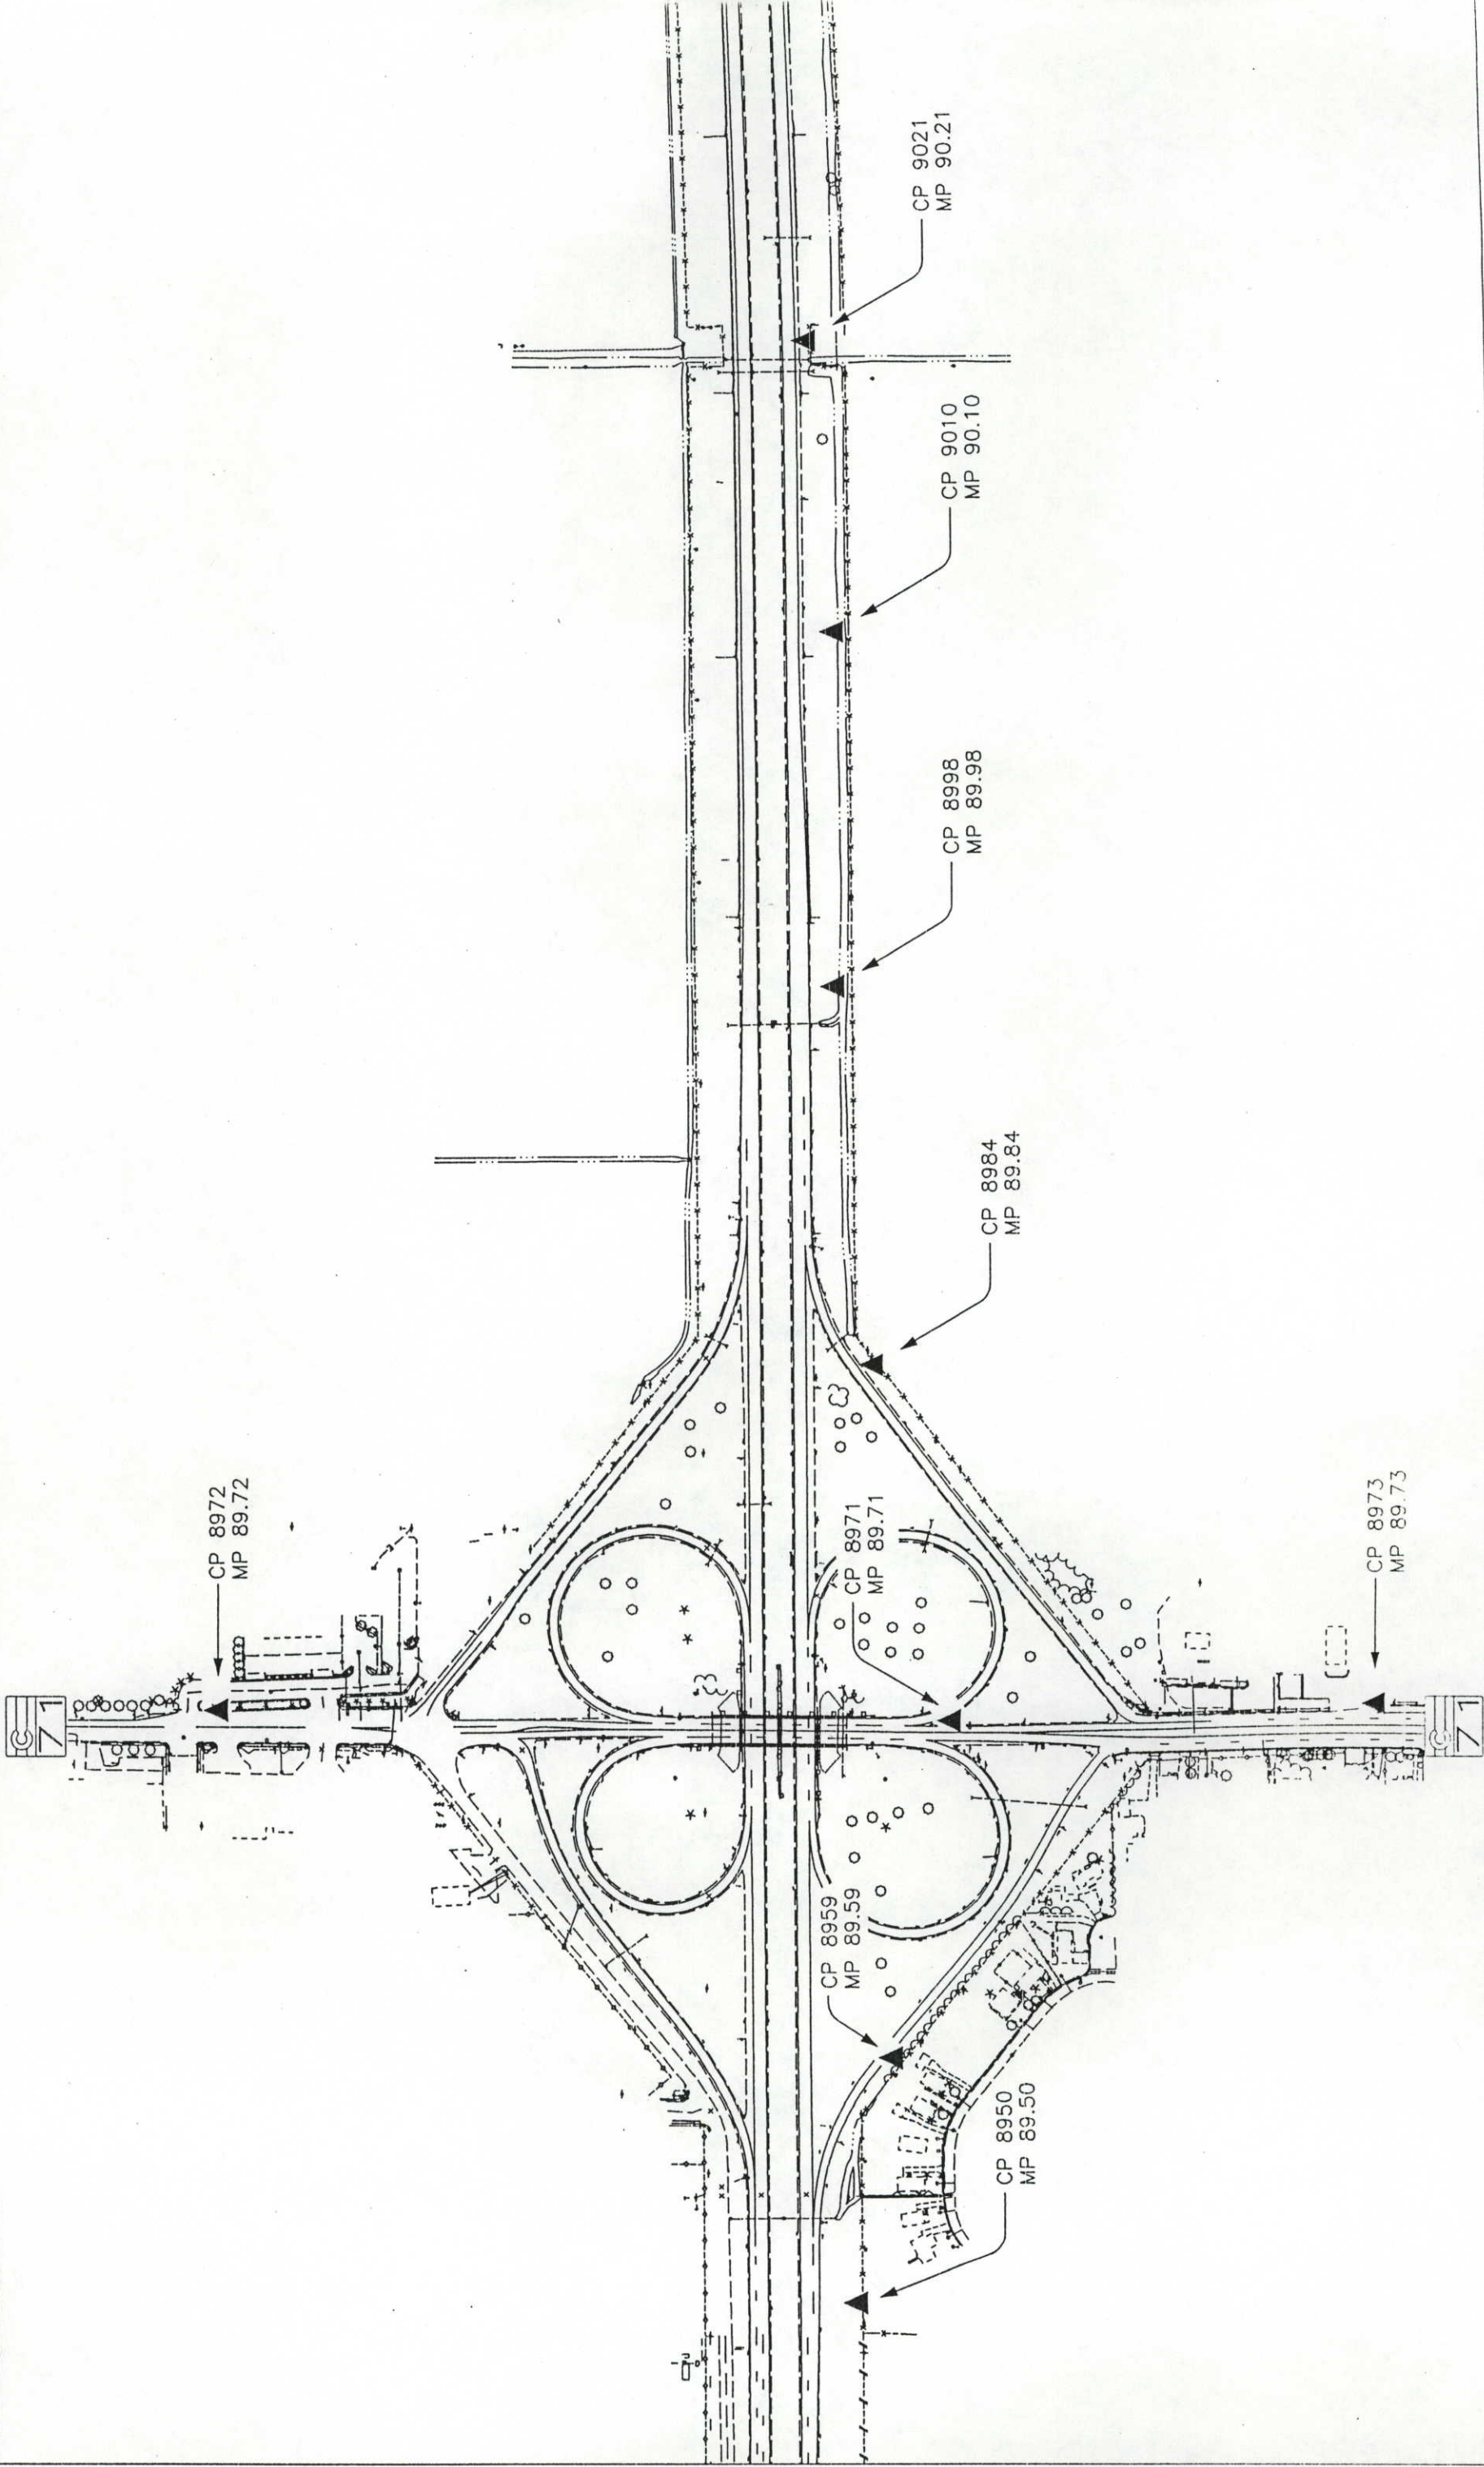

DOT

Division of Transportation

Region 4
1420 2nd Street
Greeley, CO. 80631
Phone: (970) 350-2173 FAX: (970) 350-2223



Survey Unit: Mark D. Guerrero

COLORADO DEPARTMENT OF TRANSPORTATION

Sheet Revisions	

1-76 MP 76.5 to MP 93.5
Section 4, T3N, R58W, 6th P.M.
Section 33 thru 36 T4N, R58W, 6th P.M.
Section 31 thru 36 T4N, R57W, 6th P.M.
Section 29 thru 31 T4N, R56W, 6th P.M.
Section 29 thru 31 T4N, R55W, 6th P.M.
MORGAN COUNTY, COLORADO

Survey Control Diagram			
Plan Sheet			
Project Number: STA 0761-174			
Project Location: Ft. Morgan to Brush			
Project Location:			
Project Code:	Last Mod. Date:	Subst. Sheets	Sheet No. Total No. of Sheet:
12458	10-23-00	21 of 24	3-1

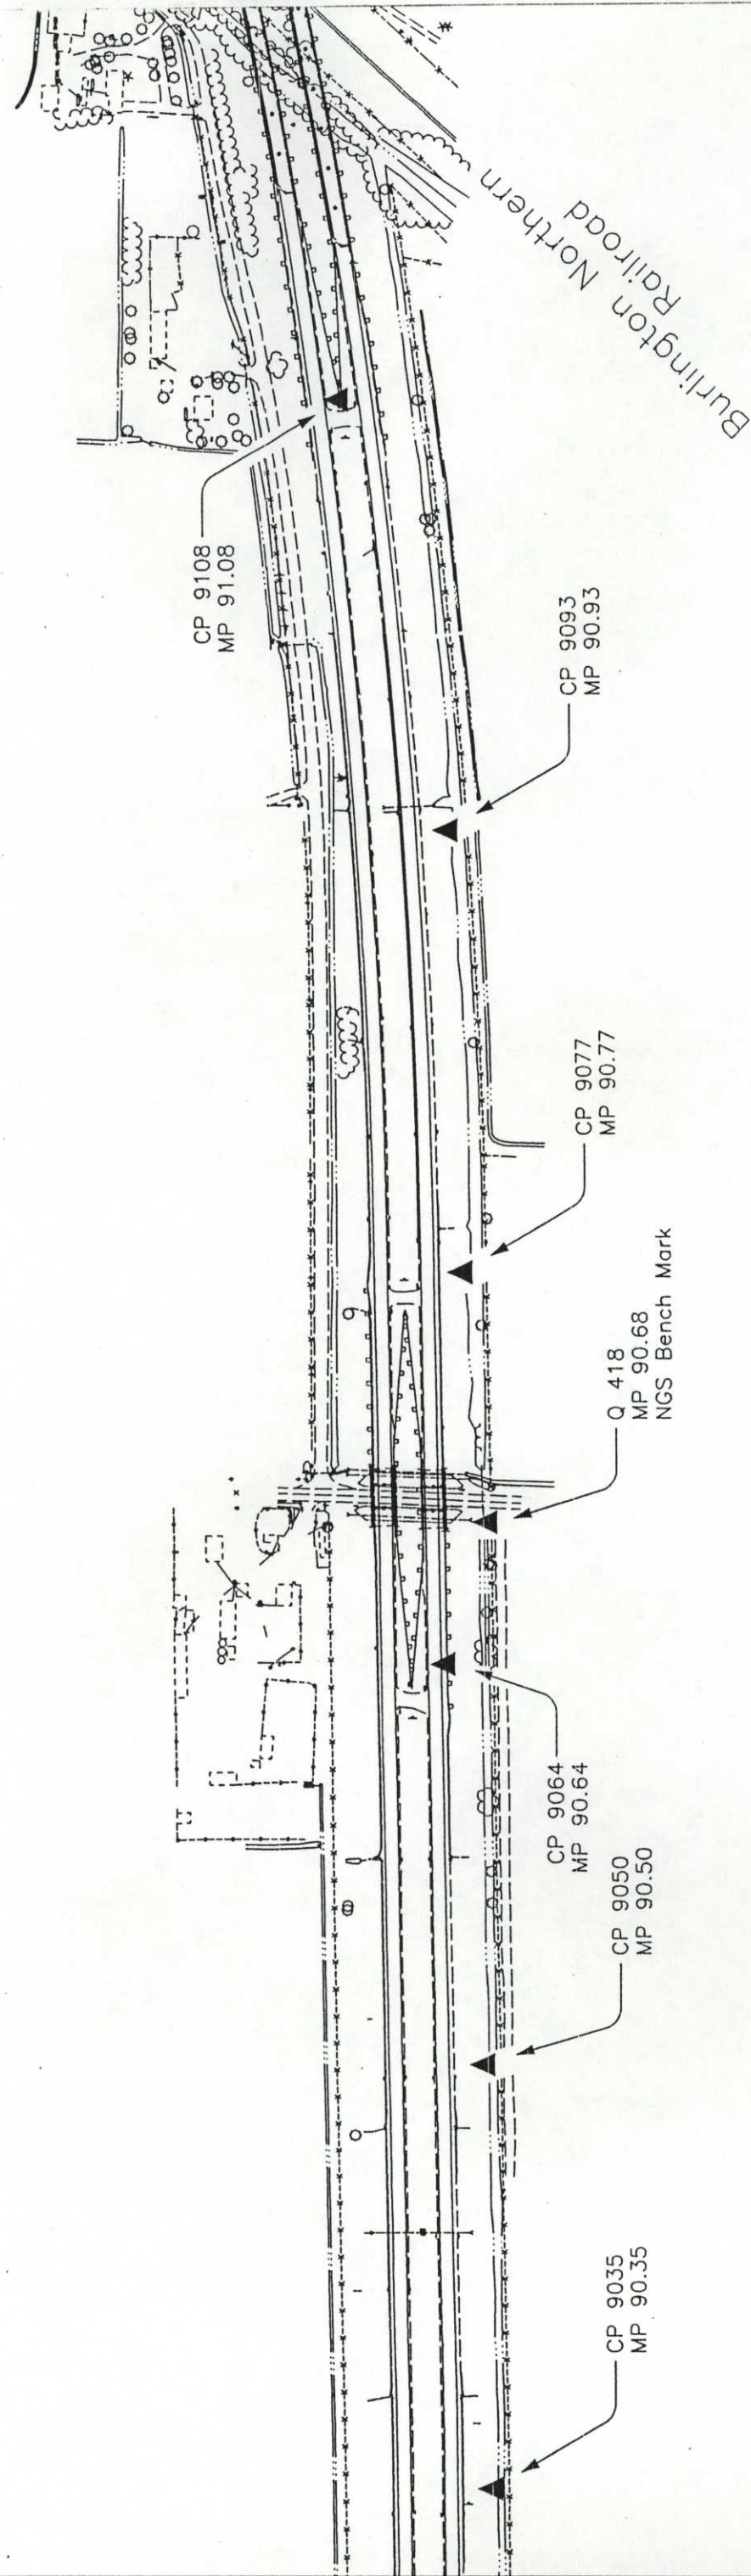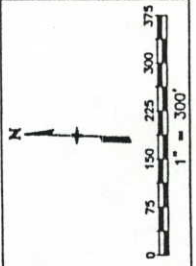

COLORADO DEPARTMENT OF TRANSPORTATION



Region 4
1420 2nd Street
Greeley, CO. 80631
Phone: (970) 350-2173 FAX: (970) 350-2223
Survey Unit: Mark D. Guerrero

Sheet Revisions

I-76 MP 76.5 to MP 93.5
Section 4, T3N, R58W, 6th P.M.
Section 33 thru 36 T4N, R58W, 6th P.M.
Section 31 thru 36 T4N, R57W, 6th P.M.
Section 29 thru 31 T4N, R56W, 6th P.M.
Section 29 thru 31 T4N, R55W, 6th P.M.
MORGAN COUNTY, COLORADO

Survey Control Diagram



Plan Sheet

Project Number: STA 0761-174

Project Location: Ft. Morgan to Brush

Project Location:

Project Code:	Last Mod. Date	Subst. Sheets	Sheet No.	Total No. of Sheet
12458	10-23-00	22 of 24	3-U	

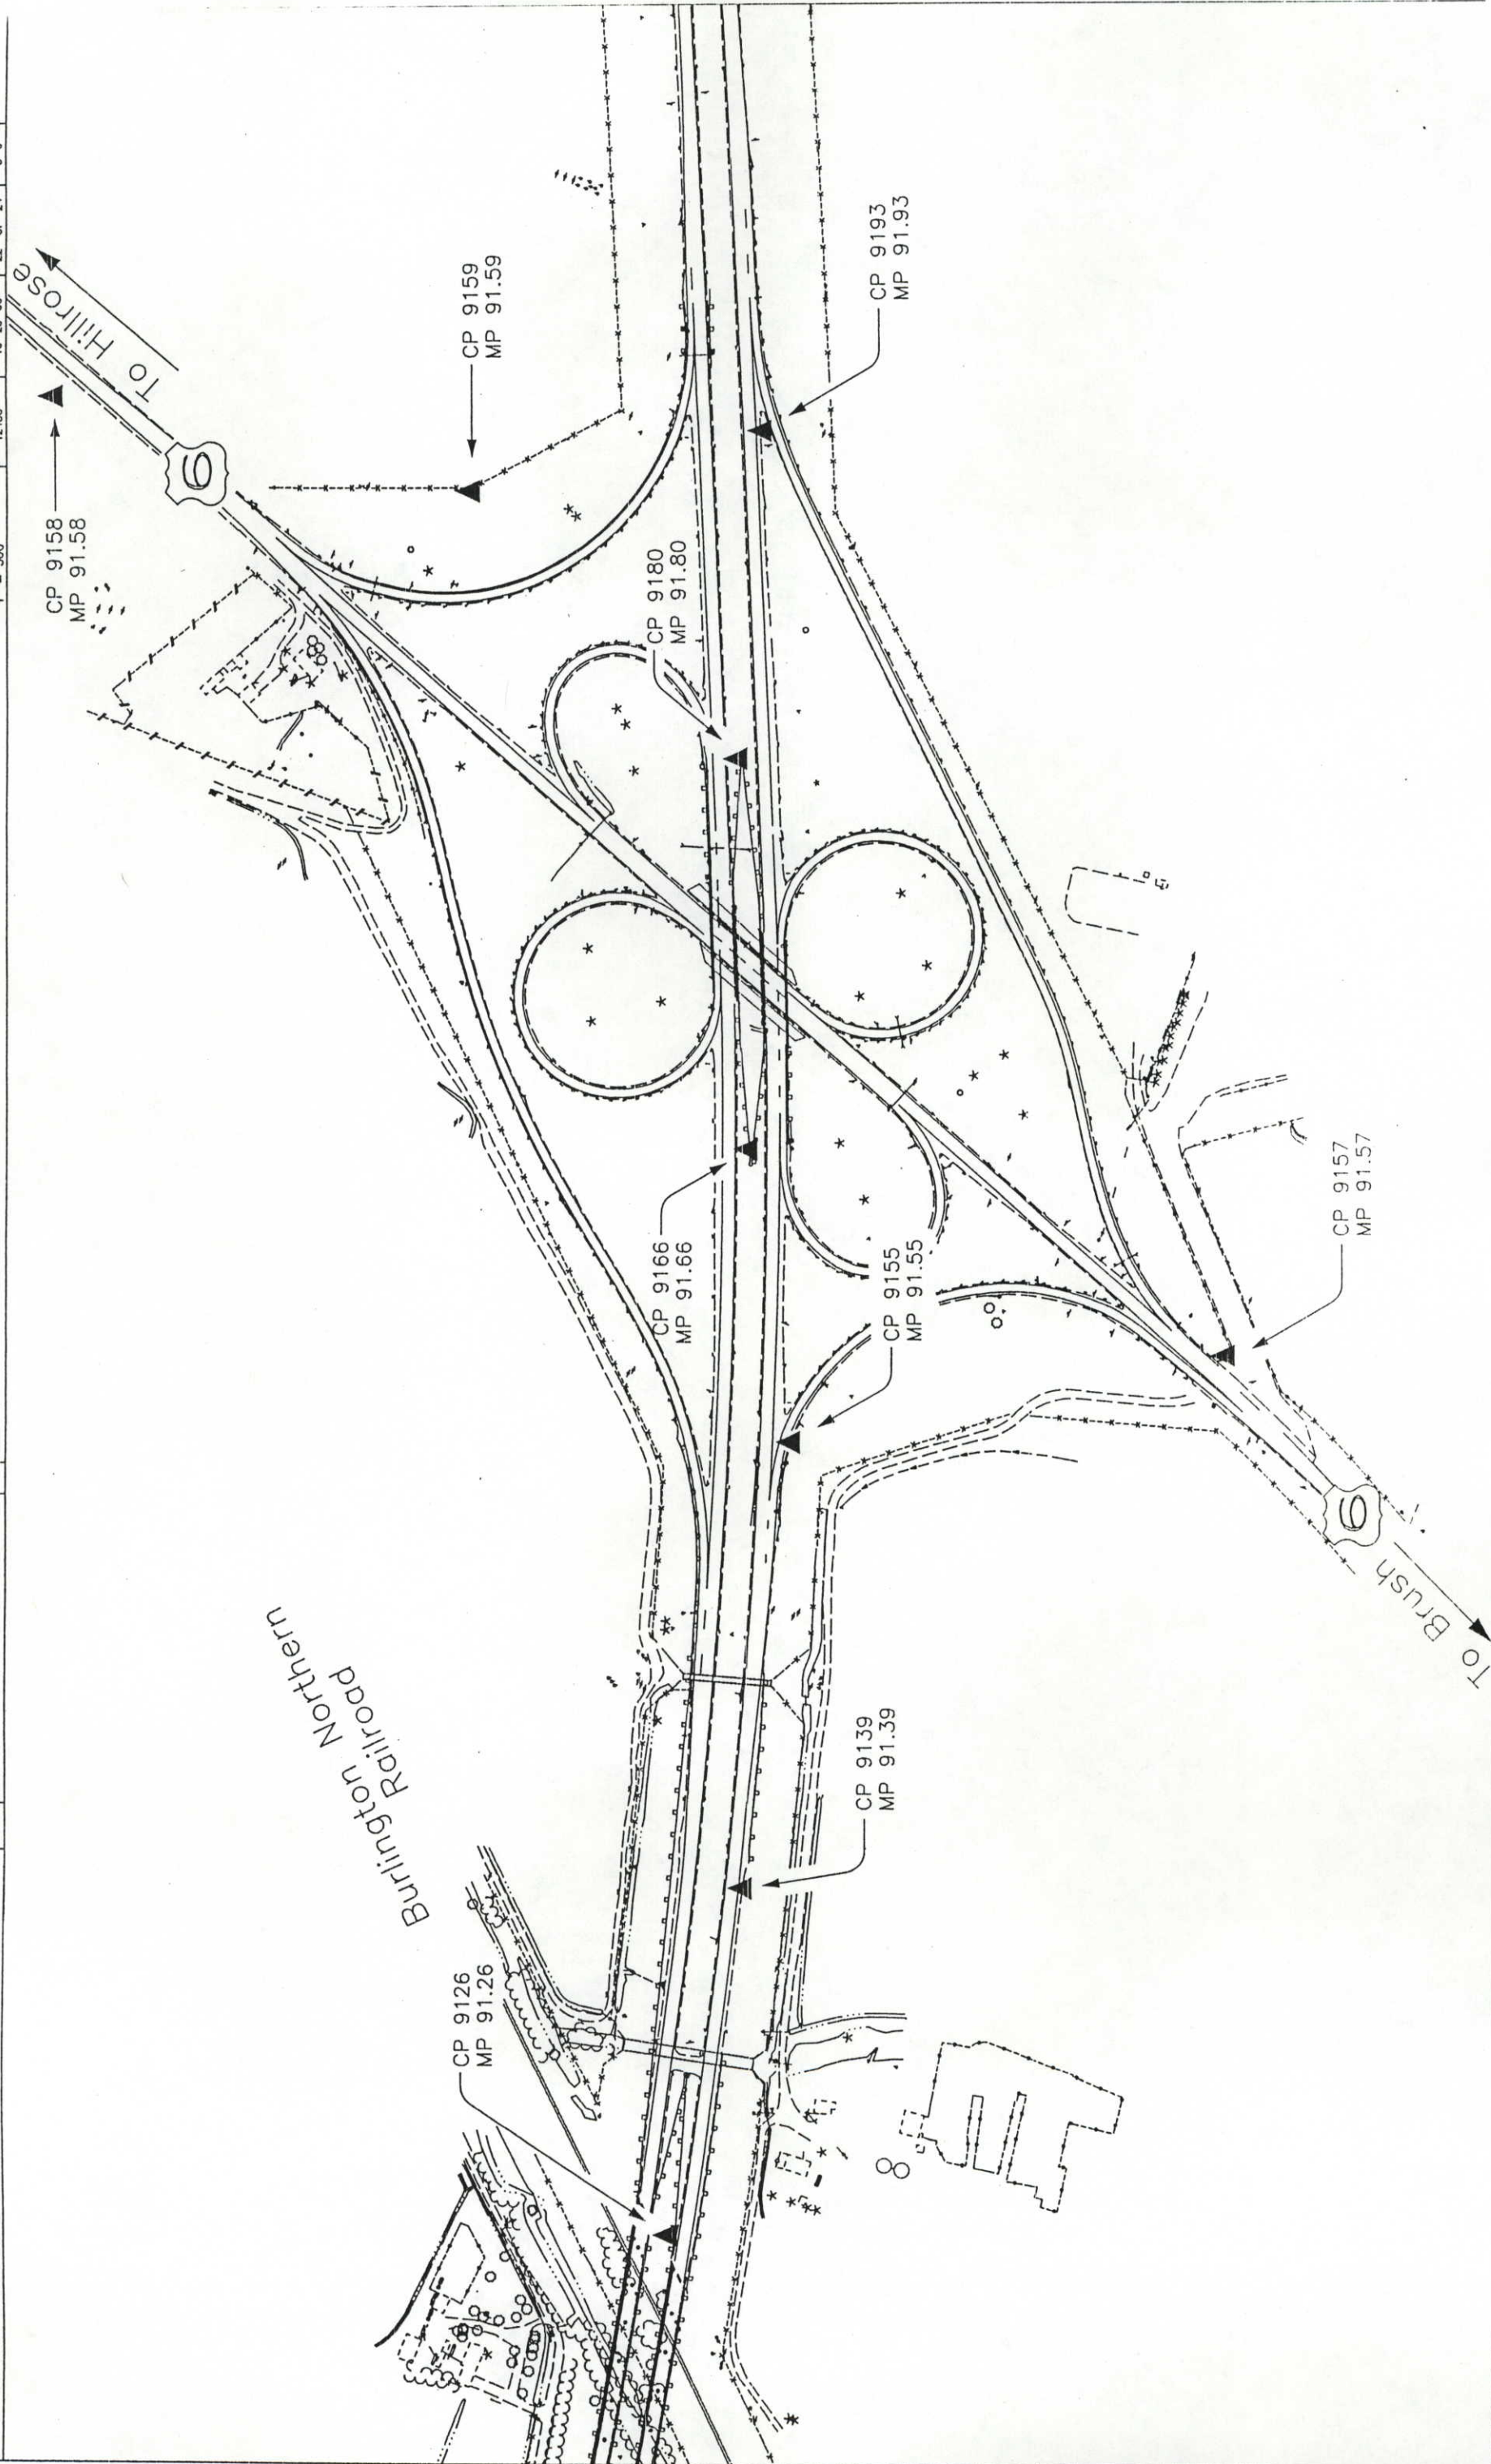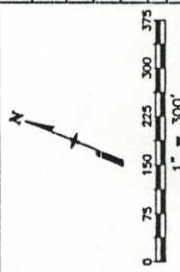

COLORADO DEPARTMENT OF TRANSPORTATION

Region 4
1420 2nd Street
Greeley, CO. 80631
Phone: (970) 350-2173 FAX: (970) 350-2223



Survey Unit: Mark D. Guerrero



Sheet Revisions

I-76 MP 76.5 to MP 93.5
Section 4, T3N, R58W, 6th P.M.
Section 33 thru 36 T4N, R58W, 6th P.M.
Section 31 thru 36 T4N, R57W, 6th P.M.
Section 29 thru 31 T4N, R56W, 6th P.M.
Section 29 thru 31 T4N, R55W, 6th P.M.
MORGAN COUNTY, COLORADO

Survey Control Diagram			
Plan Sheet			
Project Number: STA 0761-174			
Project Location: Ft. Morgan to Brush			
Project Code: 10-23-00			
Last Mod. Date		Sheet No.	Total No. of Sheets
10-23-00		23 of 24	3-V

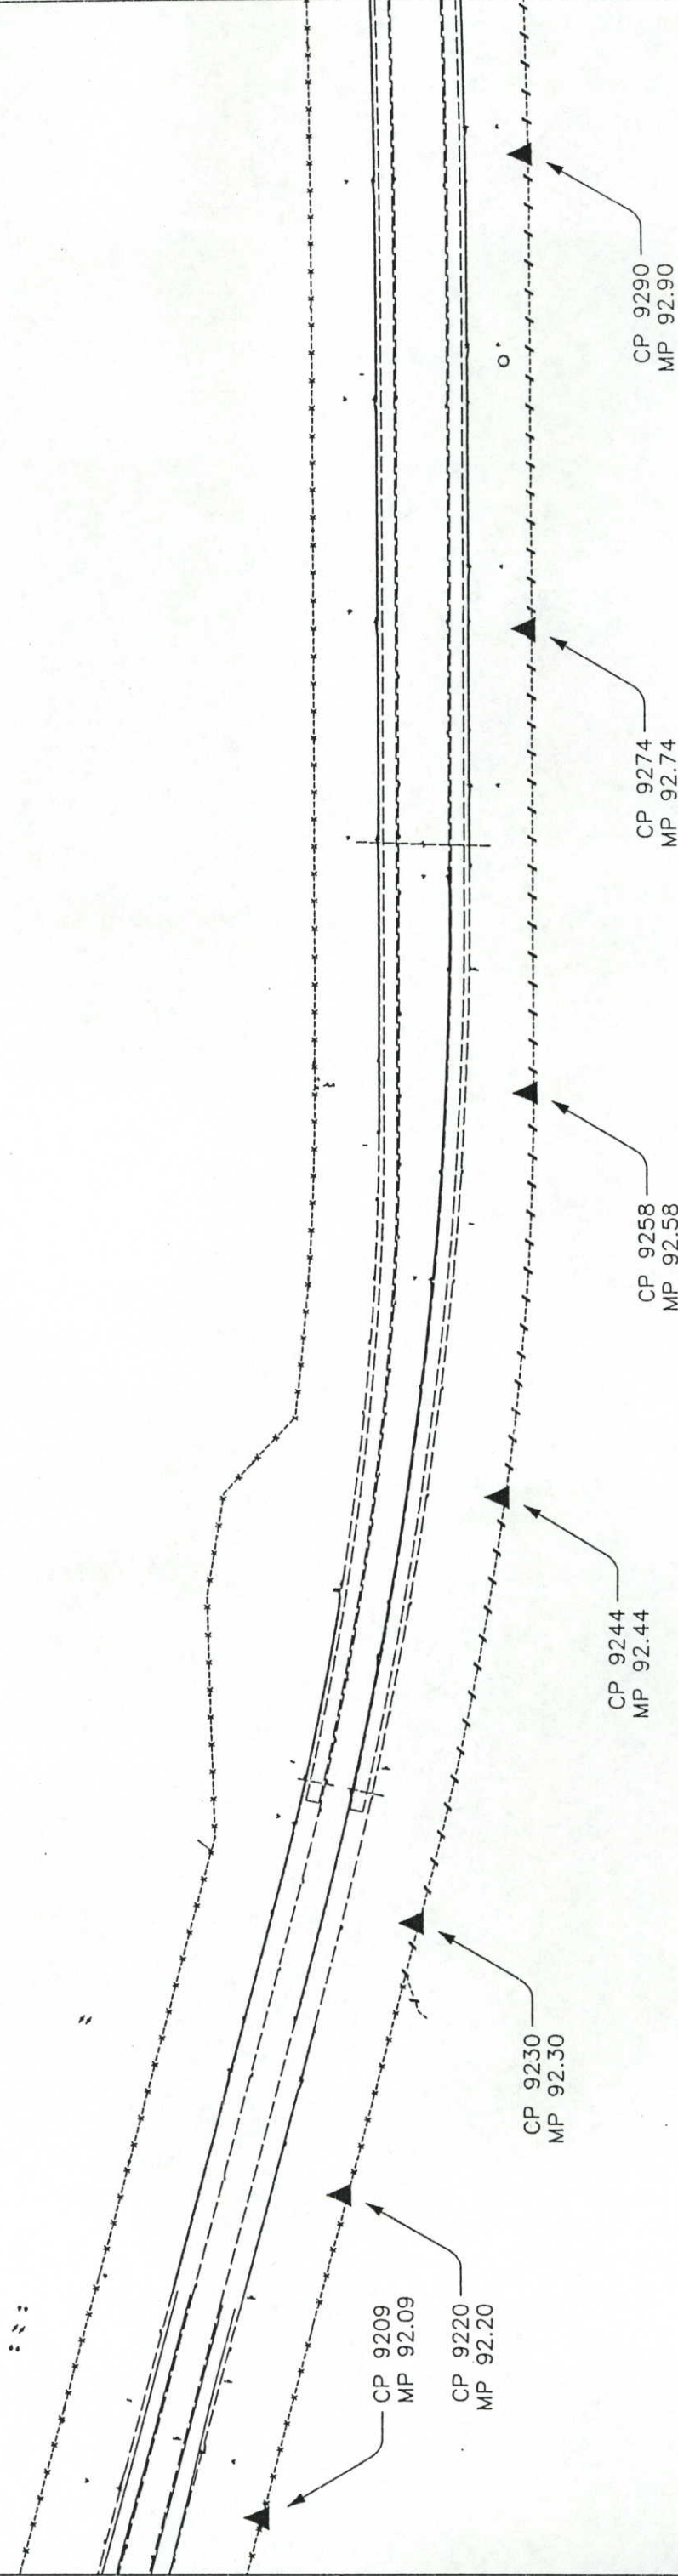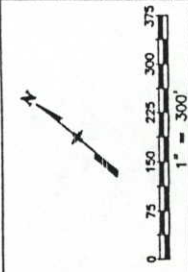

COLORADO DEPARTMENT OF TRANSPORTATION



Region 4
1420 2nd Street
Greeley, CO. 80631
Phone: (970) 350-2173 FAX: (970) 350-2223
Survey Unit: Mark D. Guerrero

Sheet Revisions

I-76 MP 76.5 to MP 93.5
Section 4, T3N, R58W, 6th P.M.
Section 33 thru 36 T4N, R58W, 6th P.M.
Section 31 thru 36 T4N, R57W, 6th P.M.
Section 31 thru 36 T4N, R56W, 6th P.M.
Section 29 thru 31 T4N, R55W, 6th P.M.
MORGAN COUNTY, COLORADO

Survey Control Diagram



Plan Sheet

Project Number: STA 0761-174

Project Location: Ft. Morgan to Brush

Project Location:

Project Code: 12458	Last Mod. Date: 10-23-00	Sheet No. 24 of 24	Total No. of Sheets 3-W
---------------------	--------------------------	--------------------	-------------------------

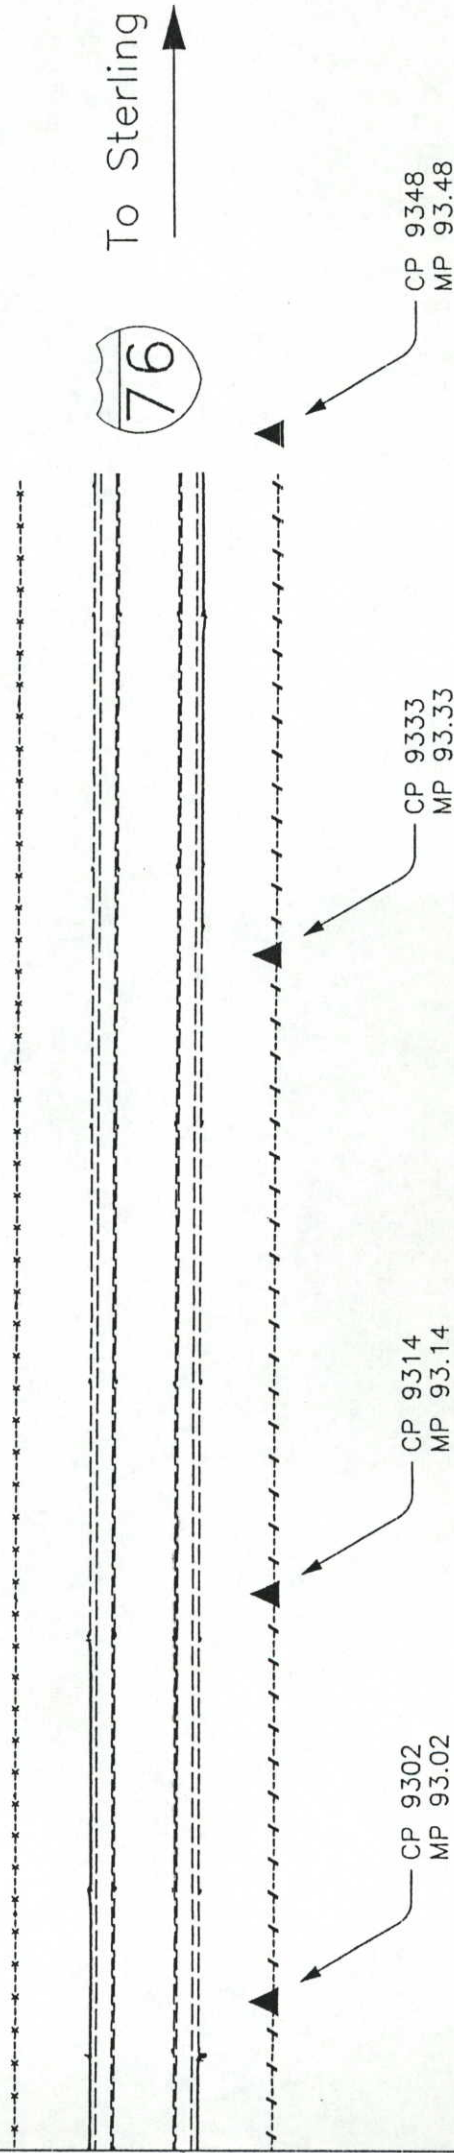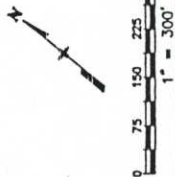

COLORADO DEPARTMENT OF TRANSPORTATION



Region 4
1420 2nd Street
Greeley, CO 80631
Phone: (970) 350-2157 FAX: (970) 350-2178

RIGHT OF WAY PLANS UNIT: MYRON DUANE HORA

Sheet Revisions

RIGHT OF WAY

MONUMENTATION SHEET

STA 0761-174 UNIT 1

FORT MORGAN TO BRUSH

PROJECT CODE: 12458

SHEET NUMBER: 4

TABULATION OF ALIQUOT CORNERS FOUND

POINT NO.	NORTHING	EASTING	DESCRIPTION
20	1343097.88000000	534051.97300000	ILLEGIBLE 1" YELLOW CAP ON #4 REBAR
40	1343163.05633678	540687.40081976	8" SPIKE
101	1337220.85400000	498366.58100000	3 1/4" BRASS CAP ON 2 1/2" IRON PIPE STAMPED B.L.M. 5 4 8 9 1949
103	1337270.20700000	501025.49900000	2 1/2" ALUMINUM CAP ON #6 REBAR STAMPED 4 3 9 10 PLS 11648 1999
104	1338594.59400000	501028.26800000	2 1/2" ALUMINUM CAP ON #6 REBAR STAMPED S1/16 4 PLS 11648 1999
105	1339918.92500000	501031.10700000	3 1/4" ALUMINUM CAP ON 1" PIPE STAMPED C 1/4 4 CDOT PLS NO. 26288
106	1342558.37500000	501074.19500000	3 1/4" BRASS CAP ON 2 1/2" IRON PIPE STAMPED 1/4 33 4 B.L.M. 1949
107	1342580.35900000	502367.65600000	2 1/2" ALUMINUM CAP ON #6 REBAR STAMPED 1/16 33 4 PLS 11648
108	1345248.77300000	502295.71600000	2 1/2" ALUMINUM CAP ON 3/4" X 30" REBAR STAMPED CC 33 PLS 11648
109	1337319.17200000	503684.27800000	2 1/2" ALUMINUM CAP ON #5 REBAR STAMPED 4 3 9 10 LS 9331
110	1339951.35400000	503667.01000000	PK NAIL AT CL US HWY 34 AND COUNTY ROAD 15
111	1342599.82600000	503660.09300000	3 1/4" BRASS CAP ON 2 1/2" IRON PIPE STAMPED 33 34 4 3 B.L.M. 1949
112	1345293.29200000	503607.13000000	2 1/2" ALUMINUM CAP ON 3/4" X 30" REBAR STAMPED 1/4 33 34 PLS 11648
113	1342638.98900000	506301.53200000	3 1/4" BRASS CAP ON 2 1/2" IRON PIPE STAMPED 1/4 34 3 B.L.M.
114	1345313.62900000	506257.53500000	3 1/4" BRASS CAP ON 2 1/2" IRON PIPE STAMPED C1/4 34 B.L.M. 1949
115	1342680.53800000	508943.26300000	3 1/4" BRASS CAP ON 2 1/2" IRON PIPE STAMPED 34 35 3 2 B.L.M. 1949
116	1344035.93600000	508924.22600000	16D NAIL
117	1345335.43800000	508904.77900000	2 1/2" ALUMINUM CAP ON #6 REBAR STAMPED 1/4 35 35 PLS 11648
118	1342717.33800000	511582.49700000	3 1/4" BRASS CAP ON 2 1/2" IRON PIPE STAMPED 1/4 35 2 B.L.M.
119	1342760.34800000	514217.52100000	3 1/4" BRASS CAP ON 2 1/2" IRON PIPE STAMPED 35 36 2 1 B.L.M. 1949
120	1345413.33800000	514182.85700000	3 1/4" BRASS CAP ON 2 1/2" IRON PIPE STAMPED 1/4 35 36 B.L.M. 1949
121	1342796.58300000	516855.58300000	2" IRON PIPE IN RANGE BOX - NO CAP
123	1342833.18400000	519493.26500000	3 1/4" BRASS CAP ON 2 1/2" IRON PIPE STAMPED 36 31 1 6 B.L.M. 1949
125	1348173.34300000	522131.80700000	3 1/4" BRASS CAP ON 2 1/2" IRON PIPE (UNABLE TO READ CAP)
126	1342925.83400000	524741.08200000	2 1/2" ALUMINUM CAP ON #6 REBAR STAMPED 31 32 6 5 ODOR PE&LS 13895
127	1342994.85700000	527407.18300000	3 1/4" BRASS CAP ON 2 1/2" IRON PIPE STAMPED 1/4 32 5 B.L.M. 1949
128	1343054.78000000	530120.34000000	3 1/4" BRASS CAP ON 2 1/2" IRON PIPE STAMPED 32 33 5 4 B.L.M. 1949
129	1345682.30800000	530082.96200000	3 1/4" BRASS CAP ON 2 1/2" IRON PIPE STAMPED 1/4 32 33 B.L.M. 1949
130	1348309.21000000	530044.42200000	3 1/4" BRASS CAP ON 2 1/2" IRON PIPE STAMPED 29 28 32 33 B.L.M. 1949
131	1343069.79700000	531430.17600000	1 1/2" ALUMINUM CAP ON #5 REBAR STAMPED M&M 1/16 LS 9644
132	1343084.75800000	532739.93600000	3 1/4" BRASS CAP ON 2 1/2" IRON PIPE STAMPED 1/4 33 4 B.L.M.
133	1348355.79300000	532695.72300000	3 1/4" BRASS CAP ON 2 1/2" IRON PIPE STAMPED 28 33 B.L.M. 1949
135	1343110.93900000	535364.82300000	3 1/4" BRASS CAP ON 2 1/2" IRON PIPE STAMPED 33 34 4 3 B.L.M. 1949
136	1345757.69100000	535351.96500000	3 1/4" BRASS CAP ON 2 1/2" IRON PIPE STAMPED 1/4 33 34 B.L.M. 1949
137	1348409.15300000	535337.17500000	3 1/4" BRASS CAP ON 2 1/2" IRON PIPE STAMPED 28 27 33 34 B.L.M. 1949
138	1343140.10600000	538031.31100000	3 1/4" BRASS CAP ON 2 1/2" IRON PIPE STAMPED 1/4 34 3 B.L.M. 1949
139	1348464.44800000	537986.94300000	3 1/4" BRASS CAP ON 2 1/2" IRON PIPE STAMPED 1/4 27 34 B.L.M. 1949
141	1344485.27200000	540671.95300000	2 1/2" ALUMINUM CAP ON #6 REBAR STAMPED S1/16 34 35 ODOR PLS 13895
142	1345813.41000000	540658.77000000	3 1/4" BRASS CAP ON 2 1/2" IRON PIPE STAMPED 1/4 34 35 B.L.M. 1949
143	1348520.04300000	540636.53400000	3 1/4" BRASS CAP ON 2 1/2" IRON PIPE STAMPED 27 26 34 35 B.L.M. 1949
144	1345830.28100000	542015.44900000	1 1/2" YELLOW PLASTIC CAP ON #5 REBAR STAMPED LS 2853
145	1343203.88500000	543462.05400000	3 1/4" BRASS CAP ON 2 1/2" IRON PIPE STAMPED B.L.M.
146	1348571.27200000	543274.06500000	3 1/4" BRASS CAP ON 2 1/2" IRON PIPE STAMPED 1/4 26 35 B.L.M. 1949
148	1343244.88600000	546009.90700000	3 1/4" BRASS CAP ON 2" IRON PIPE STAMPED 35 36 2 1 B.L.M. 1949
149	1345887.76900000	546064.89800000	3 1/4" BRASS CAP ON 2" IRON PIPE STAMPED B.L.M. 1949
150	1343333.38500000	548631.68600000	3 1/4" BRASS CAP STAMPED 1/4 36 1 B.L.M. 1949 - CAP OFF & ROD BENT
151	1343431.53300000	551235.12100000	3 1/4" BRASS CAP ON 2 1/2" IRON PIPE STAMPED 36 31 1 6 B.L.M. 1949
152	1346060.89500000	551206.87900000	2" ALUMINUM CAP ON #6 REBAR STAMPED 36 31 LS 14796 1998
153	1348695.50600000	551173.31400000	3 1/4" BRASS CAP ON 2 1/2" IRON PIPE STAMPED 25 30 36 31 B.L.M. 1949
154	1343501.96300000	553668.95300000	ILLEGIBLE 1 1/2" YELLOW PLASTIC CAP ON #5 REBAR
156	1343582.91800000	556446.42600000	2 1/2" ALUMINUM CAP ON 30" #6 REBAR STAMPED 31 32 6 5 ODOR PE&LS 13895
157	1346204.05100000	556404.48100000	2 1/2" ALUMINUM CAP ON #6 REBAR STAMPED 1/4 31 32 PE&LS 13895 1997
158	1348854.31800000	556366.17100000	2 1/2" ALUMINUM CAP ON #6 REBAR STAMPED 30 29 31 32 PLS 11648 1997
159	1343684.02600000	559209.42400000	PK NAIL SET AT INTERSECTION OF OFFSET TIES
160	1343763.28400000	561742.22800000	2" ALUMINUM CAP ON #6 REBAR STAMPED 32 33 5 4 BURR D LEIBERT 1791 1994
161	1349019.16400000	561631.65000000	2 1/2" ALUMINUM CAP ON #6 REBAR STAMPED 29 28 32 33 ODOR PE&LS 13895
162	1343846.60200000	564356.52800000	2" ALUMINUM CAP ON #6 REBAR STAMPED 1/4 33 4 BURR D LEIBERT 1791 1994
163	1349122.66400000	564212.74000000	2 1/2" ALUMINUM CAP ON #6 REBAR STAMPED S1/4 28 33 PLS 30120
164	1343929.76200000	566970.78600000	2 1/2" ALUMINUM CAP ON #6 REBAR STAMPED 33 34 4 3 LS 23513
165	1346568.49100000	566916.15900000	2 1/2" ALUMINUM CAP ON #6 REBAR STAMPED 1/4 33 34 LS 23513
166	1347888.01400000	566888.92800000	2" ALUMINUM CAP ON #6 REBAR STAMPED BURR D LEIBERT RLS 1791
167	1349207.54700000	566861.82500000	2" ALUMINUM CAP ON #6 REBAR STAMPED 28 27 33 34 BURR D LEIBERT RLS 1791
168	1346660.36700000	569548.51500000	2" ALUMINUM CAP ON #6 REBAR STAMPED C1/4 34 BURR D LEIBERT RLS 1791 1994
169	1347979.29000000	569524.38500000	2" ALUMINUM CAP ON #6 REBAR STAMPED N1/16 BURR D LEIBERT RLS 1791 1994
170	1349297.97600000	569500.22900000	2" ALUMINUM CAP ON #6 REBAR STAMPED 1/4 27 34 BURR D LEIBERT RLS 1791
171	1344091.44200000	572259.81100000	2 1/2" ALUMINUM CAP ON #6 REBAR STAMPED 34 35 3 2 C.L.C. LS 24670 1994
172	1349388.96300000	572156.37600000	2" ALUMINUM CAP ON #6 REBAR STAMPED 27 26 34 35 BURR D LEIBERT RLS 1791
173	1344266.73100000	574872.74200000	1 1/2" ALUMINUM CAP ON #5 REBAR STAMPED BURR D LEIBERT LS
174	1349495.31200000	574759.99100000	#5 REBAR (BENT)
175	1344340.40400000	577392.04200000	2 1/2" ALUMINUM CAP ON 36" #6 REBAR STAMPED 35 36 2 1 LS 13895 1993
176	1346958.44500000	577431.52000000	SPIKE IN ASPHALT ROAD
177	1349594.81100000	577375.70900000	2 1/2" ALUMINUM CAP ON 3/4" REBAR STAMPED 26 25 35 36 PLS 11648 1997
178	1344486.41400000	582682.94400000	3 1/4" ALUMINUM CAP ON 2 1/2" ALUMINUM PIPE STAMPED 36 31 1 6 LS 13155
201	1345781.58700000	537991.78300000	1 1/4" YELLOW PLASTIC CAP ON #5 REBAR STAMPED LS 2853
203	1349687.36400000	580013.50700000	2 1/2" ALUMINUM CAP ON #6 REBAR STAMPED 1/4 25 36 LS 30120 1998
204	1349741.32700000	582672.00500000	#4 REBAR (NO CAP CALLED FOR)
205	1347123.02000000	582735.84500000	SPIKE WITH FLAGGING
206	1352532.48300000	587997.77900000	#6 REBAR (NO CAP FOUND)
207	1355236.71300000	590500.30100000	3 1/4" ALUMINUM CAP ON #6 REBAR STAMPED 1/4 20 29 PLS 13290 1994

TABULATION OF ALIQUOT CORNERS FOUND

POINT NO.	NORTHING	EASTING	DESCRIPTION
208	1355308.91200000	593121.65000000	1" YELLOW PLASTIC CAP ON #4 REBAR STAMPED LS 12374
209	1351228.36000000	588040.73600000	1" YELLOW PLASTIC CAP ON #4 REBAR STAMPED ODOR PE & LS 13895
210	1349896.87000000	588084.16500000	1" YELLOW PLASTIC CAP ON #4 REBAR STAMPED LS 12374
211	1349964.55900000	590678.44800000	ILLEGIBLE 1" YELLOW PLASTIC CAP ON #4 REBAR
212	1351351.08200000	593234.98500000	#4 REBAR (NO CAP FOUND)

TABULATION OF PROPERTY MONUMENTATION

POINT NO.	NORTHING	EASTING	DESCRIPTION
122	1345445.859	516826.856	#5 REBAR - NO CAP
202	1344587.945	553571.397	YELLOW PLASTIC CAP ON #5 REBAR STAMPED LS 2853
300	1343558.196	534050.288	#4 REBAR (NO CAP)
301	1344846.017	533993.812	1" YELLOW PLASTIC CAP ON #4 REBAR STAMPED OROR PE-LS 13895
302	1345205.260	533992.544	1" YELLOW PLASTIC CAP ON #4 REBAR STAMPED ODOR PE-LS 13895
303	1343857.924	534048.545	1" YELLOW PLASTIC CAP ON #4 REBAR STAMPED ODOR PE-LS 13895
304	1337921.102	498402.334	1 1/4" BLUE PLASTIC CAP ON #4 REBAR STAMPED McGONEGAL 11648
305	1338014.390	498404.796	1 1/4" BLUE PLASTIC CAP ON #4 REBAR STAMPED McGONEGAL 11648
306	1338155.976	498480.650	1 1/4" BLUE PLASTIC CAP ON #4 REBAR STAMPED McGONEGAL 11648
307	1338546.911	498934.536	ILLEGIBLE 1" YELLOW PLASTIC CAP ON #4 REBAR
308	1338922.183	499410.122	1" RED PLASTIC CAP ON #4 REBAR STAMPED AAI PLS 23027
309	1338941.819	499437.815	1" RED PLASTIC CAP ON #4 REBAR STAMPED AAI PLS 23027
310	1338557.356	499476.671	1 3/8" YELLOW PLASTIC CAP O #5 REBAR STAMPED POWER ELEVATION LS 14796
311	1339718.953	501030.582	1" RED PLASTIC CAP ON #4 REBAR STAMPED AAI PLS 23027
312	1340775.078	503634.098	1 3/8" YELLOW PLASTIC CAP ON #5 REBAR STAMPED POWERS ELEV LS 30120
313	1341020.709	503633.614	1 3/8" YELLOW PLASTIC CAP ON #5 REBAR STAMPED POWERS ELEV LS 30120
314	1341267.360	503633.314	1 1/4" YELLOW PLASTIC CAP ON #5 REBAR STAMPED LS 2853
315	1345836.815	553618.486	2" RED PLASTIC CAP ON #5 REBAR STAMPED CHICHESTER PLS 7735
316	1344841.257	554027.380	2" RED PLASTIC CAP ON #5 REBAR STAMPED CHICHESTER PLS 7735
317	1345860.821	555988.153	2" RED PLASTIC CAP ON #5 REBAR STAMPED CHICHESTER PLS 7735
318	1345697.775	555990.713	2" RED PLASTIC CAP ON #5 REBAR STAMPED CHICHESTER PLS 7735
319	1345534.810	555993.315	2" RED PLASTIC CAP ON #5 REBAR STAMPED CHICHESTER PLS 7735
320	1345376.756	556388.630	1 3/8" YELLOW PLASTIC CAP ON #5 REBAR STAMPED LS 2853
321	1345539.782	556385.791	2" RED PLASTIC CAP ON #5 REBAR STAMPED CHICHESTER PLS 7735
322	1345702.744	556382.895	2" RED PLASTIC CAP ON #5 REBAR STAMPED CHICHESTER PLS 7735
323	1345865.678	556379.995	2" RED PLASTIC CAP ON #5 REBAR STAMPED CHICHESTER PLS 7735
324	1345706.286	572331.469	2" ALUMINUM CAP IN CONC CURB STAMPED BURR D LEIBERT RLS 1791
1001	1344729.542	515335.629	1" REBAR (NO CAP)
1002	1344731.718	515555.413	1" REBAR (NO CAP)
22101	1342573.656	503040.892	#4 REBAR
22103	1343158.951	503659.549	#3 REBAR
22109	1344055.126	510243.928	#4 REBAR
22126	1344308.370	506729.951	#4 REBAR
22127	1344300.232	506494.503	PLASTIC CAP ON REBAR STAMPED LS 13895
22128	1344296.717	506274.568	OBLITERATED PLASTIC CAP ON REBAR
22130	1344273.905	505342.610	PLASTIC CAP ON REBAR STAMPED LS 13895
22131	1342584.267	502618.066	PLASTIC CAP ON REBAR STAMPED LS 2853
22133	1341483.376	501457.227	PLASTIC CAP ON REBAR STAMPED LS 2853
22135	1344059.261	516062.071	PLASTIC CAP ON REBAR STAMPED LS 11648
22137	1344061.458	516262.473	PLASTIC CAP ON REBAR STAMPED LS 11648
22140	1344274.511	538014.314	1" YELLOW PLASTIC CAP ON #4 REBAR STAMPED ODOR PE-LS 13895
22141	1345419.412	542022.811	1" YELLOW PLASTIC CAP ON #4 REBAR STAMPED ODOR PE-LS 13895
22142	1345527.675	543380.898	1" YELLOW PLASTIC CAP ON #4 REBAR STAMPED ODOR PE-LS 13895
22144	1345856.606	543837.581	1 1/4" YELLOW PLASTIC CAP ON #5 REBAR STAMPED LS 2853
22145	1344585.146	538010.541	1 1/4" YELLOW PLASTIC CAP ON #5 REBAR STAMPED LS 2853
22147	1343868.807	529117.331	1 1/4" YELLOW PLASTIC CAP ON #3 REBAR STAMPED LS 2853
22148	1343879.663	523656.743	#4 REBAR IN CEMENT
22149	1343491.330	522265.477	1" YELLOW PLASTIC CAP ON #4 REBAR STAMPED ODOR PE-LS 13895
22150	1343492.659	522267.161	1" YELLOW PLASTIC CAP ON #4 REBAR STAMPED ODOR PE-LS 13895
22153	1343561.254	532737.880	1 1/4" BLUE PLASTIC CAP ON #4 REBAR STAMPED McGONEGAL 11648
22154	1346445.734	582221.471	1 1/4" YELLOW PLASTIC CAP ON #5 REBAR STAMPED LS 14796
22155	1346613.797	582294.855	1 1/4" YELLOW PLASTIC CAP ON #5 REBAR STAMPED LS 14796
22157	1347050.044	571857.916	1 1/2" ALUMINUM CAP ON #5 REBAR ILLEGIBLE
22158	1346414.169	571220.307	1 1/2" ALUMINUM CAP ON #5 REBAR STAMPED JEFFERIES LS 3643
22159	1346417.750	571323.007	#5 REBAR
22162	1346420.155	571387.944	1 1/2" ALUMINUM CAP ON #5 REBAR STAMPED JEFFERIES LS 3643
22163	1346423.392	571480.974	1" YELLOW PLASTIC CAP ON #4 REBAR STAMPED BERLIER PLS 10855
22164	1346237.605	571727.994	#5 REBAR (BENT)
22165	1346198.320	571780.807	1 1/4" YELLOW PLASTIC CAP ON #5 REBAR STAMPED LS 2853
22166	1346130.623	571869.950	1 1/4" YELLOW PLASTIC CAP ON #5 REBAR STAMPED LS 2853
22167	1345960.151	572096.338	2" ALUMINUM CAP ON #5 REBAR STAMPED JEFFERIES LS 3643
22169	1345898.808	572177.924	2" ALUMINUM CAP ON #5 REBAR STAMPED JEFFERIES LS 3643
30103	1346008.755	559119.976	PROPERTY PIN
30108	1346717.070	566943.030	PROPERTY PIN
30109	1346303.402	567901.428	PROPERTY PIN
30110	1346602.855	567872.569	PROPERTY PIN
30111	1346647.079	569176.301	PROPERTY PIN
30149	1346408.776	571065.549	PROPERTY PIN
30150	1346389.324	570502.154	PROPERTY PIN
50373	1344313.881	507377.007	PROPERTY PIN
50377	1344309.977	507156.054	PROPERTY PIN
50380	1344013.370	507185.915	PROPERTY PIN

COLORADO DEPARTMENT OF TRANSPORTATION



Region 4
1420 2nd Street
Greeley, CO 80631
Phone: (970) 350-2157 FAX: (970) 350-2178

RIGHT OF WAY PLANS UNIT: MYRON DUANE HORA

Sheet Revisions

RIGHT OF WAY

MONUMENTATION SHEET

STA 0761-174 UNIT 1

FORT MORGAN TO BRUSH

PROJECT CODE: 12458

SHEET NUMBER: 4A

TO BE SET

(CDOT TYPE 1 MONUMENT)

TABULATION OF R.O.W. MARKERS

TO BE SET

(CDOT TYPE 1 MONUMENT)

TO BE SET

(CDOT TYPE 1 MONUMENT)

TABULATION OF FOUND R.O.W. MONUMENTS

POINT NO.	NORTHING	EASTING
2403	1344029.41793835	520659.28520128
2404	1343923.69530038	521095.45655635
2405	1343593.03716650	521867.55903786
2406	1343549.73954113	522011.11836993
2407	1343474.05678146	522064.58910179
2410	1344214.72480490	522068.62225663
2411	1344214.88942767	521167.55516399
2412	1344320.97097106	520729.97345411
2414	1344484.78090631	519483.97735161
2415	1344184.79690314	519480.87931338
5000	1345979.50539160	548565.45686044
5008	1346129.14898106	553628.43166423
5013	1346311.04317814	559107.52673769
5017	1346486.24756785	564272.37215337
5023	1345762.98353077	551240.09222578
5025	1345612.39756235	551181.70546222
5027	1345721.29324146	549849.75676004
5028	1345845.38643655	543096.60370583
5029	1346184.43673734	564281.22353824
5030	1346141.77159496	552087.55983287
5031	1346212.97887885	551234.93944916
5032	1345812.55492665	542874.90617891
5037	1345577.72490825	541398.89329206
5042	1346088.29143061	552179.22671110
5053	1343856.88933644	534710.42934631
5054	1343556.88996673	534709.81405428
5058	1343864.07673138	531286.74262039
5061	1343564.06300060	531286.08035403
5062	1343416.38261668	530145.19496421
5064	1343420.75101120	530085.13083006
(RB)5068	1344016.35689864	530136.66010339
5070	1344016.48502614	530076.66044686
5071	1343567.84668100	529409.21591078
5080	1343571.88234017	527483.64684731
5089	1343601.90949685	527493.35522517
5090	1343602.82706189	527086.76171526
5091	1343572.71352803	527087.05497030
5101	1343868.53808223	529079.63601890
5126	1343581.66788427	522806.17565016
5127	1343575.72048277	522779.34859895
5129	1343463.96052727	522140.08921520
5132	1343880.03044560	523658.64927967
5140	1344107.04428222	522451.38637542
5157	1344204.62613854	522144.11925644
5158	1344192.34200706	522182.79970209
5204	1344450.60962526	516837.64875196
5205	1344150.62523049	516840.90186344
5207	1344485.81150307	519259.72373269
5210	1344500.60702439	516837.10656671

POINT NO.	NORTHING	EASTING
5212	1344496.54284817	516557.32778829
5213	1344546.54024730	516556.78560305
5221	1344532.02537349	515557.57852056
5222	1344582.02277261	515557.03633532
5226	1344572.75504337	514919.04383050
5228	1344777.47590469	514298.25984110
(RB)5229	1344845.63520056	514190.27461177
5230	1344649.73679144	514192.83422279
5232	1344417.96751035	514590.55843378
5239	1346242.38643249	566069.36711205
5247	1346864.31834375	575362.37637951
5261	1344070.62939189	516841.76935983
5262	1344056.09829734	515841.44563806
5263	1343884.21684656	515844.03585427
5271	1343679.50224196	516046.51384232
5272	1344123.82650603	514996.07181982
5294	1343148.45768753	503649.30495086
5296	1343330.55224023	503846.23189092
5297	1344286.66233481	505572.26533322
5298	1343986.69449888	505576.65821436
5299	1343368.09848989	503444.95534114
5300	1343549.75871618	503641.41396783
5306	1341244.20649213	501204.31823404
5308	1341242.08509772	501052.71387637
5332	1345897.99337100	572174.52919009
(RB)5335	1345499.14002103	572262.33060830
(RB)5342	1346723.91733983	571466.13990786
5343	1347297.12782541	572147.21075974
5344	1347697.54392786	572159.39612844
(RB)5348	1347699.09482390	572219.37608111
5349	1347299.71265183	572247.17733537
5352	1346774.96054674	572966.27133374
5353	1346839.33249086	574817.27185990
5358	1347253.32461129	579949.25270934
5360	1347194.41293075	579629.26182519
5361	1347158.31970579	579535.18628906
5363	1347120.50371964	579291.09545895
5364	1347110.61196431	579292.53673259
5368	1347020.42141585	578520.28163480
5370	1347036.58983705	578691.95496604
5372	1347286.72866839	580113.83212765
5373	1347257.37717941	580119.98086203
5378	1347353.82354995	580545.96668144
5383	1348736.98863424	582700.93143626
5384	1348646.72237247	582702.68196227
5388	1348833.64501803	582937.16314468
5389	1348886.03155221	582984.55416989
5391	1346543.46782625	566078.94809068
5405	1347126.81677444	582076.09536813

POINT NO.	NORTHING	EASTING
5406	1346742.73930294	582194.49536375
(RB)5408	1346694.33332493	582325.86073808
(RB)5409	1347123.02000000	582735.84500000
5411	1346966.36403667	580193.18049433
5415	1346539.57130699	574829.35391237
5418	1346682.71621571	577966.32179502
5422	1346475.14179661	572976.69808163
5423	1345899.33140271	572274.52023805
5425	1345498.33720201	572202.33597953
(5428)	1346423.15635843	571481.11186545
5432	1349095.28504275	583210.89778724
5434	1348072.53661473	583564.77594653
5438	1348525.81679378	583600.25478293
5439	1348733.39574065	583354.41847876
5501	1342475.09129429	502938.92985706
5502	1342692.76656579	502732.51640874
(RB)5509	1346217.45944620	556404.28989978
(RB)5511	1345917.49017172	556409.07974970
5512	1346100.58710992	561693.05368413
5514	1346400.46329330	561686.74530827
5516	1345607.45537297	546059.06690436
5518	1346356.33048184	569559.14091226
(RB)5521	1346987.03697512	577430.91485763
5524	1346119.00077934	566895.43646726
5525	1346118.94328031	566893.67533000
5527	1346119.24051465	566955.44436990
5528	1346719.07858440	566883.02204314
5531	1346716.40780344	566943.08985869
5535	1347293.73194852	580288.16993207
5536	1347702.87237596	581739.61056086
5537	1347419.01028466	581836.67941430
5538	1346916.09653948	579943.89802926
5539	1346083.29680486	561191.21021180
5540	1345992.92485446	558591.16863911
5541	1345833.96428946	553617.15523553
(RB)5542	1346657.91123189	577426.98818705
5546	1344461.04405143	517556.95119810
5547	1343876.93612248	525072.60623252
5548	1343861.14520390	532733.42566639
5549	1343563.12000000	532735.92000000
5550	1343569.45882391	528640.00018319
5603	1349603.76502409	585719.83720628
5604	1349696.51795386	585884.65041991

POINT NO.	NORTHING	EASTING	DESCRIPTION
21000	1348951.216	585546.847	CONC MON WITH 3.25" BRASS CAP
21001	1349735.284	586839.484	CONC MON WITH 3.25" BRASS CAP
21002	1350048.067	586590.385	CONC MON WITH 3.25" BRASS CAP
22105	1344007.207	506966.098	CONC MON WITH 3.25" BRASS CAP
22107	1344046.456	509664.844	CONC MON WITH 3.25" BRASS CAP
22109	1344055.126	510243.928	CONC MON WITH 3.25" BRASS CAP
22110	1344084.879	512314.917	CONC MON WITH 3.25" BRASS CAP
22112	1344121.100	514799.826	CONC MON WITH 3.25" BRASS CAP
22115	1344161.083	517560.817	CONC MON WITH 3.25" BRASS CAP
22118	1343793.529	536373.119	CONC MON WITH 3.25" BRASS CAP
22129	1344288.492	505697.204	CONC MON WITH 3.25" BRASS CAP
22143	1345552.485	544204.415	CONC MON WITH 3.25" BRASS CAP
22146	1344436.455	537501.294	CONC MON WITH 3.25" BRASS CAP
22151	1343580.789	523319.146	CONC MON WITH 3.25" BRASS CAP
22152	1343571.597	527508.966	CONC MON WITH 3.25" BRASS CAP
22156	1351343.731	588857.685	CONC MON WITH 3.25" BRASS CAP
22160	1346315.752	572786.081	CONC MON WITH 3.25" BRASS CAP
22174	1351656.479	588607.960	CONC MON WITH 3.25" BRASS CAP
22175	1345290.563	541484.132	CONC MON WITH 3.25" BRASS CAP
22176	1345512.693	542884.007	CONC MON WITH 3.25" BRASS CAP
22177	1346564.632	575376.113	CONC MON WITH 3.25" BRASS CAP
22178	1347103.507	579243.030	CONC MON WITH 3.25" BRASS CAP
22179	1348646.224	582616.556	CONC MON WITH 3.25" BRASS CAP
22180	1347546.622	583104.426	CONC MON WITH 3.25" BRASS CAP
22181	1349316.868	585384.733	CONC MON WITH 3.25" BRASS CAP
22182	1344215.117	521949.750	CONC MON WITH 3.25" BRASS CAP
30101	1345944.647	557291.791	CONC MON WITH 3.25" BRASS CAP
30102	1346292.756	558580.824	CONC MON WITH 3.25" BRASS CAP
30104	1346038.573	559891.610	CONC MON WITH 3.25" BRASS CAP
30105	1346383.146	561180.884	CONC MON WITH 3.25" BRASS CAP
30106	1346543.301	566073.681	CONC MON WITH 3.25" BRASS CAP
40100	1345962.070	548093.329	CONC MON WITH 3.25" BRASS CAP
61011	1345812.441	542875.090	CONC MON WITH 3.25" BRASS CAP
61012	1344081.216	536288.738	CONC MON WITH 3.25" BRASS CAP
61306	1344185.778	519263.435	CONC MON WITH 3.25" BRASS CAP

TABULATION OF CALCULATED POINTS

POINT NO.	NORTHING	EASTING
5024	1345612.16527270	551211.70104773
5037	1345577.72490825	541398.89329206
5040	1346212.08145362	551204.96521027
5231	1344459.91756283	514575.19989151
5264	1344335.67756792	508919.26997328
5390	1348861.81595892	583050.23221087
5433	1349119.50063604	583145.21974626
5600	1346720.05231499	566913.03933526
5657	1345762.08794475	551210.10009153
5666	1346119.97979149	566925.42262414
5667	1346113.45446244	566925.58140456

(RB) DENOTES RANGE BOX SET

(5428) POINT NOT SET DUE TO UTILITY CONFLICT

* DENOTES CDOT TYPE 6 MONUMENT TO BE SET

LONG CERTIFICATION: DEPOSITED THIS _____ DAY OF _____, 19____, AT _____, FOR INFORMATION
ONLY IN BOOK _____ OF THE COUNTY LAND SURVEYS/RIGHT OF WAY
SURVEYS AT PAGE _____, RECEPTION NUMBER _____
SIGNED _____
DEPT. _____

COLORADO DEPARTMENT OF TRANSPORTATION



Region 4
1420 2nd Street
Greeley, CO 80631
Phone: (970) 350-2157 FAX: (970) 350-2178

RIGHT OF WAY PLANS UNIT: MYRON DUANE HORA

Sheet Revisions		
7/02	ADD ROW POINTS 5843 5844	
	ADD EASEMENT POINTS 5812 5813 5815 WSSI	

RIGHT OF WAY	
MONUMENTATION SHEET	
STA 0761-174 UNIT 1	
FORT MORGAN TO BRUSH	
PROJECT CODE: 12458	SHEET NUMBER: 4B

TABULATION OF R.O.W. MARKERS

TO BE SET
(CDOT TYPE 1 MONUMENT)

POINT NO.	NORTHING	EASTING
5629	1349851.25019580	586328.07059079
5631	1349684.10206856	586076.37545117
5632	1346302.13726027	567899.41082197
5634	1346603.07554316	567877.56178857
5640	1340678.41349522	501043.50535583
5643	1345361.75303042	540661.31092128
5651	1345722.84675500	542014.89263926
*5652	1345635.26361646	541382.15756033
*5653	1345871.97108164	542872.38654938
*5654	1345423.98014333	540660.57253497
*5655	1345783.29464109	542013.65262112
5700	1341641.29097121	502059.30326940
5701	1341859.01608902	501852.92239944
5702	1344066.43419158	504484.81232734
5703	1343788.52209378	504597.45669972
5704	1344003.03601677	506692.53856404
5705	1344302.99859969	506687.78699626
5706	1344319.34156872	507803.76645225
5707	1344019.37753433	507808.41891372
5708	1344352.62490670	510088.14499443
5709	1344369.13734738	511227.02465529
5710	1344384.84729463	512310.55555168
5711	1344402.19515410	513504.78598586
5712	1344052.65634613	510092.48811593
5713	1344069.16880347	511231.36892579
5715	1344102.22662443	513509.13125410
5716	1344473.42768526	518408.33114061
5717	1344173.46660107	518412.69163948
5718	1343579.01373406	524128.77530467
5719	1343574.00475892	526470.95877923

TO BE SET
(CDOT TYPE 1 MONUMENT)

POINT NO.	NORTHING	EASTING
5721	1343571.07097222	527870.78187258
5722	1343879.00027879	524129.38600129
5723	1343874.00197146	526472.60315779
5724	1343871.06782044	527872.60008305
5726	1343562.59770797	532009.18938565
5727	1343559.31445436	533579.81111913
5728	1343862.61095347	532010.09113528
5729	1343859.32188928	533580.42096085
5730	1343615.56045064	535550.76992667
5731	1343912.56236333	535508.46345709
5732	1344148.55071576	537585.59574833
5733	1344541.79653839	538927.78352517
5734	1344915.93692727	540205.12868089
5736	1344829.49267761	538843.54651639
5737	1345203.51945422	540120.91415304
5738	1345429.78083995	542080.11556962
5739	1345554.25589707	544276.59294053
5740	1345595.84247942	545669.97246874
5741	1345637.61480193	547063.34643741
5742	1345679.45902694	548456.71826828
5743	1345862.12306975	544267.35800185
5744	1345882.00751111	545661.38784818
5745	1345924.08770193	547054.75168812
5747	1346018.75601395	549839.56576999
5748	1345800.64274360	552501.25543984
5749	1345839.24527954	553793.67906604
5750	1345877.91012450	555086.10083531
5751	1346097.12047661	552492.39030131
5752	1346134.12532006	553784.85463462
5753	1346175.23926208	555077.20327472
5754	1346011.24390943	559119.61146078

TO BE SET
(CDOT TYPE 1 MONUMENT)

POINT NO.	NORTHING	EASTING
5755	1345964.82185009	557778.25353299
5756	1346264.62659273	557767.88385475
5757	1346355.30914531	560380.89577987
5758	1346055.47270594	560391.23724441
5759	1346136.91667375	562814.43114043
5760	1346172.27533805	563905.84003322
5761	1346207.64371774	564997.31725986
5762	1346437.55352728	562804.68335900
5763	1346473.76329186	563896.08315056
5764	1346508.89861429	564987.51809287
5765	1346328.47123600	568705.91928640
5766	1346631.13745531	568696.01090486
5767	1346391.24644760	570563.48355262
5768	1346693.65534352	570552.98731042
5769	1346507.46798642	573906.23027420
5770	1346807.27722783	573895.84554400
5771	1346898.42022630	576112.16214709
5772	1346598.73361846	576125.87112524
5773	1346763.94993291	578959.38524977
5774	1347062.06743564	578924.30030225
5775	1347456.68362353	580942.49539749
5776	1347167.44858602	581022.13895142
5777	1348220.00654730	582220.34168786
5778	1348512.12664922	584556.40296482
5779	1348877.79863032	584394.26606991
5780	1349345.91045076	586290.14778237
5781	1350539.51757118	587848.84463934
5782	1350852.34342793	587599.45264890
5794	1343576.93678135	525071.97748587
5795	1344335.23829467	508889.27420443
5796	1344336.11250230	508949.26783561

TO BE SET
(CDOT TYPE 1 MONUMENT)

POINT NO.	NORTHING	EASTING
5797	1344035.26980413	508893.62238606
5798	1344036.14401509	508953.61601719
5817	1346723.89421482	571471.93975796
5818	1347297.10322436	572150.81686844
5819	1347697.45593536	572162.34217214
5820	1347698.74565101	572222.32486068
5821	1347299.97550604	572250.85853668
5822	1346774.83226692	572970.59912729
5823	1346475.04848471	572982.02712154
5824	1345899.98490334	572277.64097249
5825	1345499.00073817	572264.77099119
5826	1345497.93221339	572204.75580233
5827	1345898.96654896	572177.63584122
5833	1346423.09561323	571483.14445970
5834	1342473.50744832	502937.25896179
5836	1344003.05774496	506694.02227334
5842	1343981.54144987	506279.44742782
5843	1343292.43991726	504049.78486616
5844	1343812.94310513	505329.41008786

GENERAL NOTES

1. This Right of Way plan is not a complete boundary survey of all adjoining owners and is prepared for Transportation Department purposes Only.
2. Survey Control Points set with a higher degree of accuracy than ROW Markers.
3. NOTICE: According to Colorado law you must commence any legal action based upon any defect in this survey within three years after you first discover such defect. In no event, may any action based upon any defect in this survey be commenced more than ten years from the date of the certification shown hereon.
4. All R.O.W. Markers set from survey control points.
5. All centerline and offset stationing is theoretical only and may not represent the centerline as constructed in the field. All stationing is approximate.
6. All coordinates listed are project coordinates only.
7. Field survey control precision computed to exceed 1/20,000.
8. No commitments for title insurance supplied by Colorado Department of Transportation.

TABULATION OF TEMPORARY EASEMENT POINTS

POINT NO.	NORTHING	EASTING
5658	1346129.48226255	553638.90768363
5659	1346859.33342854	574816.83418937
5660	1346860.93650536	574851.80775698
5661	1346840.93527629	574852.23907067
5662	1346539.37585967	574823.73386939
5663	1346540.91684033	574858.70877606
5664	1346520.91561126	574859.14008975
5665	1346519.31253445	574824.16652214
5783	1344436.50467359	520108.49944762
5784	1344369.52617481	520511.18803130
5785	1344446.41979434	520109.79959478
5786	1344379.32718738	520513.17301747
5787	1346128.59890675	553608.92069474
5788	1346148.59023476	553608.33179361
5789	1346149.47358637	553638.31878262
5790	1345834.24459599	553626.52483896
5791	1345833.34865131	553596.53823027
5792	1345813.35757238	553597.13552692
5793	1345814.25351706	553627.12213561
5799	1345461.72153491	540789.46866962
5801	1345669.55854954	541370.50775866
5802	1345819.63295328	542012.90718287
5803	1345907.43878594	542869.55913136
5804	1345925.85013927	543003.45870803
5805	1345834.93412596	543026.02360110
5806	1345496.44839758	540779.30464186
5812	1346090.95982649	552273.87390563
5813	1346263.20641680	551234.29922677
5815	1346190.65705492	552102.98935790

QUANTITY OF MONUMENTS TO BE SET

CAP TYPE	MONUMENT TYPE							
	1	1A	2	2A	3	3A	4	5
REFERENCE								
RIGHT OF WAY	234							4
CONTROL								
ALIQUOT CORNER	9							
WITNESS POST								
PERM. EASE.								

TYPE 1 MONUMENT: 3/4" X 36" FINNED ALUMINUM ROD WITH 3.25" ALUMINUM CAP STAMPED: "COLO DEPT OF TRANSPORTATION PLS NO 23516 POINT NO.XXXX ROW MONUMENT ROW PROJ 13658".
TYPE 6 MONUMENT: #5 REBAR X 24" WITH 1 1/2" ALLOY CAP STAMPED: "CDOT LS 23516".

SURVEYOR CERTIFICATE (OFFICE)

R.O.W. Plans and Legal Descriptions were prepared under my supervision and checking.
NAME THOMAS F. PHALIN P.L.S. NO. 23516
DATE

TABULATION OF ALIQUOT CORNERS SET

POINT NO.	NORTHING	EASTING	DESCRIPTION
099	1342874.7900	522102.7700	#6 REBAR WITH 3 1/4" ALUM CAP IN RANGE BOX STAMPED CDOT T4N R57W 1/4 S31 S6 T3N 2001 PLS 23516
144	1345830.2810	542015.4490	3 1/4" ALUM CAP ON #6 X 30" REBAR STAMPED CDOT T4N R57W W1/16 C-C S35 2001 PLS 23516
152	1346060.8950	551206.8790	3 1/4" ALUM CAP ON #6 REBAR STAMPED CDOT T4N 1/4 R57W R56W S36 S31 2001 PLS 23516
160	1343763.2840	561742.2280	#6 REBAR WITH 3 1/4" ALUM CAP IN RANGE BOX STAMPED CDOT T4N R56W S32 S33 S5 S4 T3N 2001 PLS 23516
174	1349495.3120	574759.9910	#6 X 30" REBAR WITH 3 1/4" ALUM CAP IN RANGE BOX STAMPED CDOT T4N R56W 1/4 S26 S35 2001 PLS 23516
176	1346958.4450	577431.5200	#6 X 30" REBAR WITH 3 1/4" ALUM CAP IN RANGE BOX STAMPED CDOT T4N R56W 1/4 S35 S36 2001 PLS 23516
181	1345849.2820	543369.4008	#6 X 30" REBAR WITH 3 1/4" ALUM CAP STAMPED CDOT T4N R57W C1/4-S35 2001 PLS 23516
603	1343946.5587	503633.6115	#6 X 30" REBAR WITH 3 1/4" ALUM CAP STAMPED CDOT T4N R58W S1/16 S33 S34 2002 PLS 23516
605	1343976.3091	506279.5335	#6 X 30" REBAR WITH 3 1/4" ALUM CAP STAMPED CDOT T4N R58W C S1/16 S34 2002 PLS 23516

INTERNAL ROW POINTS NOT SET

POINT NO.	NORTHING	EASTING
5837	1343974.11212023	506084.14618847
5838	1343960.65787794	506084.36749702
5839	1343975.60525622	506216.94354525
5840	1343964.97373846	505271.39172281
5841	1343046.81416266	503651.30364307

SURVEYOR CERTIFICATE (FIELD)

Control Survey and Monumentation was done under my supervision and checking.
NAME THOMAS F. PHALIN P.L.S. NO. 23516
DATE

COLORADO DEPARTMENT OF TRANSPORTATION

DOT
Region 4
1420 2nd Street
Greeley, CO 80631
Phone: (970) 350-2157 FAX: (970) 350-2178

RIGHT OF WAY PLANS UNIT: MYRON DUANE HORA

Sheet Revisions

I-76

SECTION 4, T. 3 N., R. 58 W. &

SECTIONS 33, 34, & 35, T. 4 N., R. 58 W., 6TH PM

MORGAN COUNTY, COLORADO

RIGHT OF WAY

MONUMENTATION MAP

STA 0761-174 UNIT 1


FORT MORGAN TO BRUSH

PROJECT CODE: 12458

SHEET NUMBER: 4C



SCALE: 1" = 800'

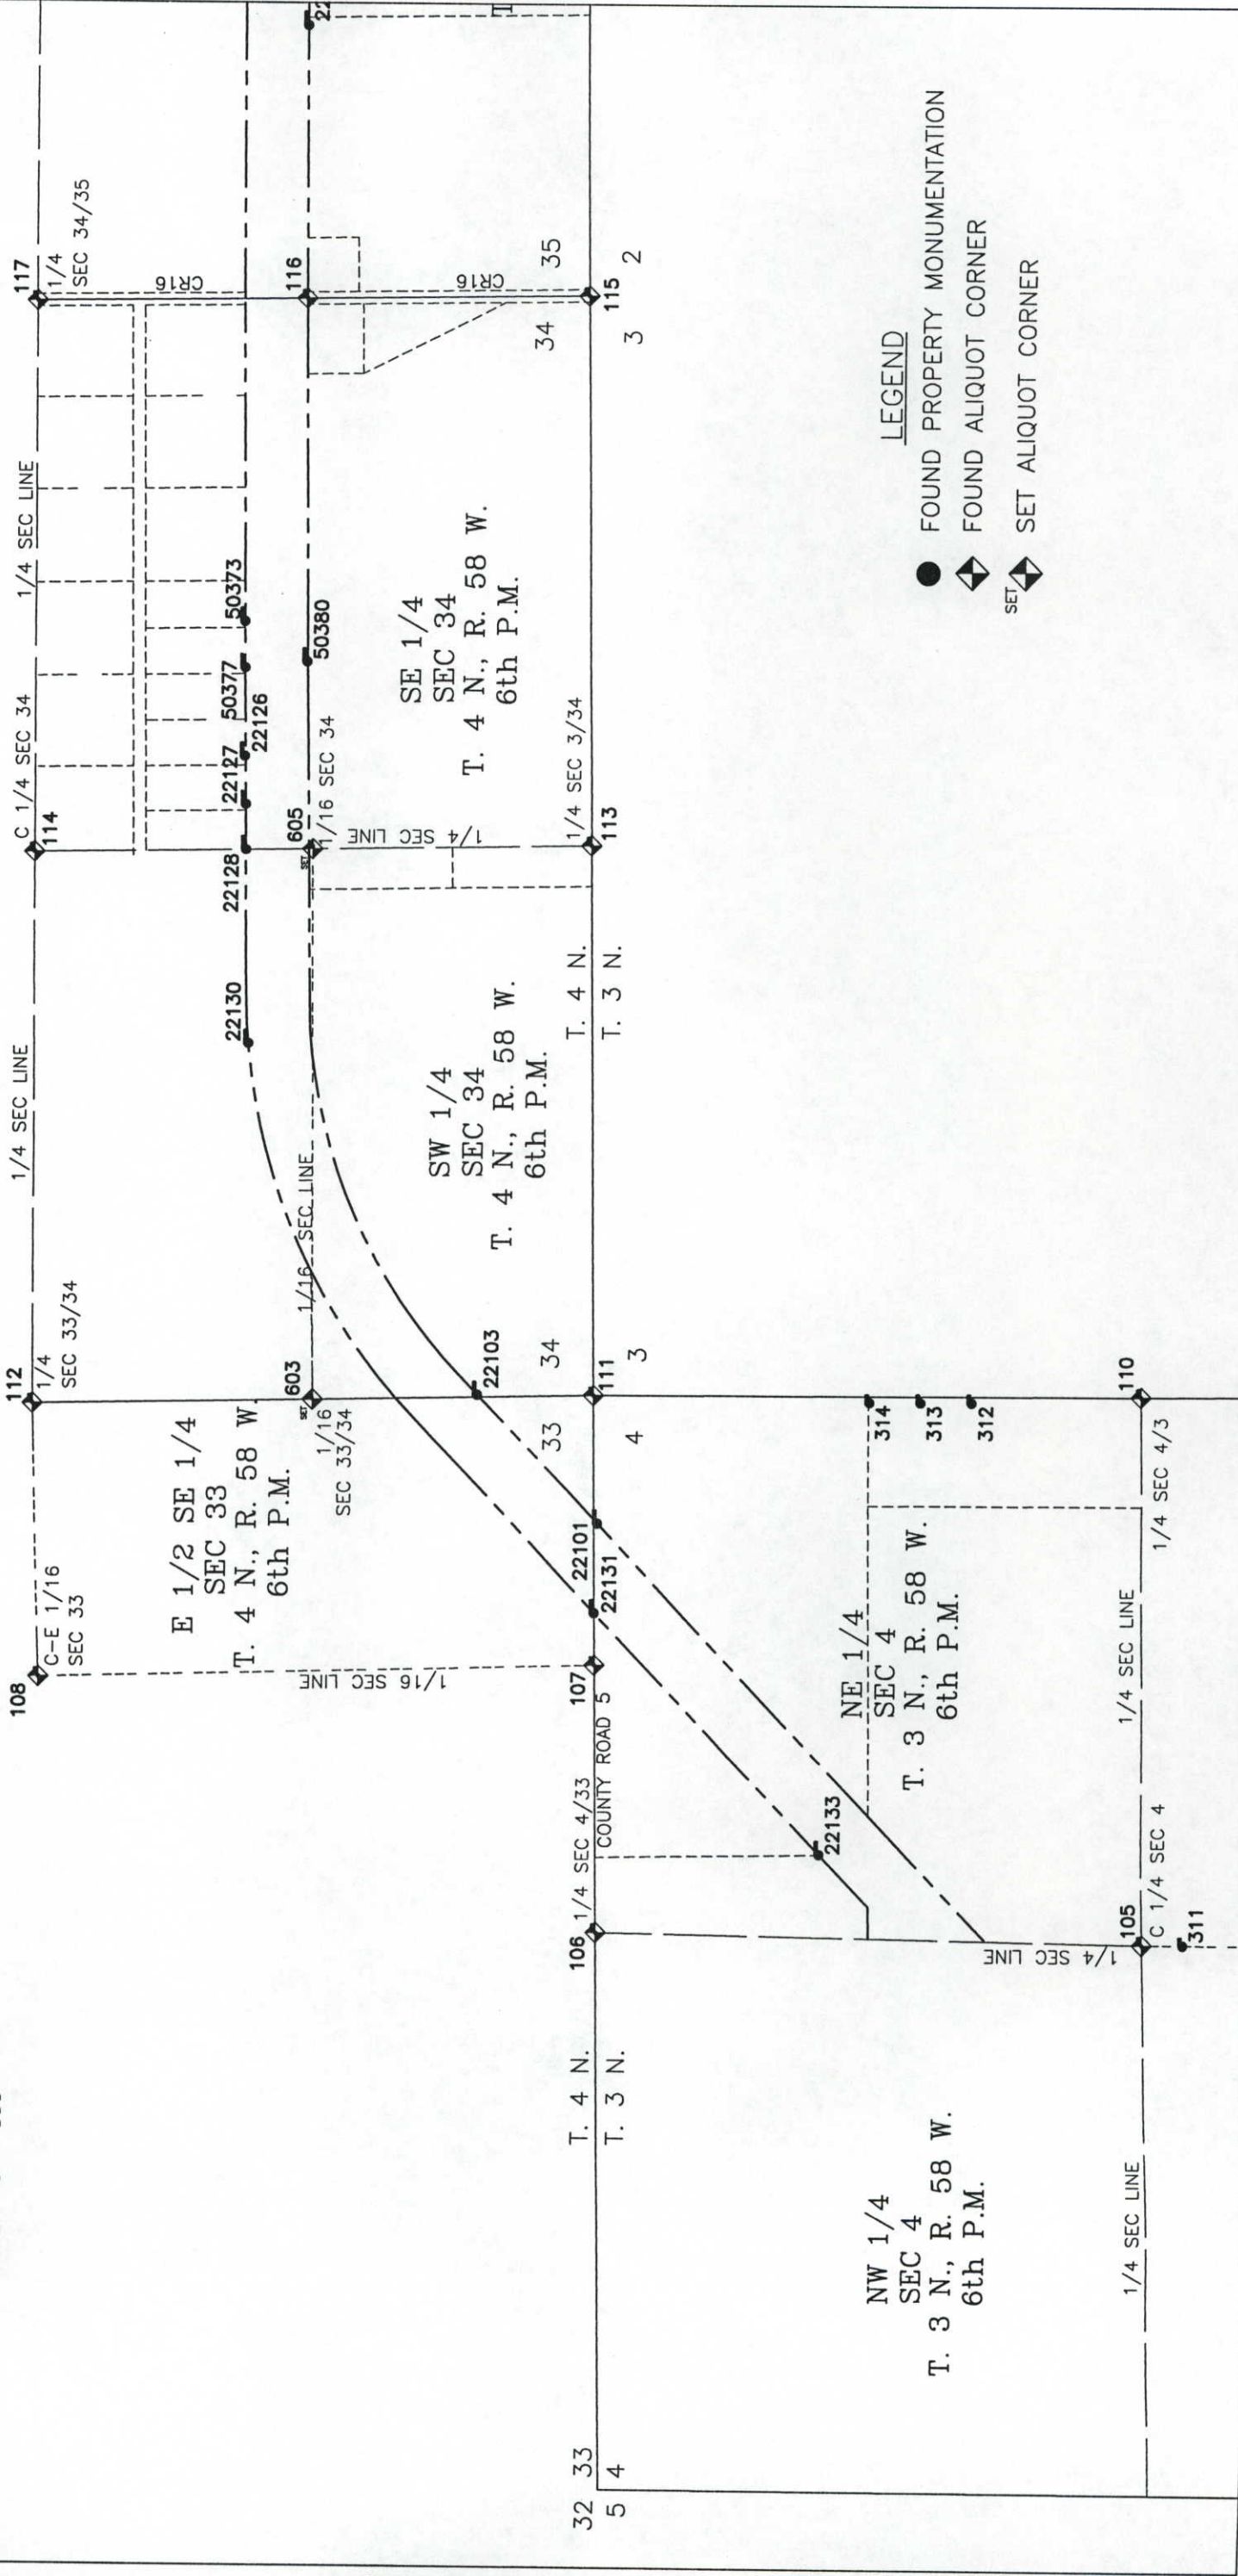

LEGEND

- FOUND PROPERTY MONUMENTATION
- ◆ FOUND ALIQUOT CORNER
- SET ◆ SET ALIQUOT CORNER

COLORADO DEPARTMENT OF TRANSPORTATION

Region 4
1420 2nd Street
Greeley, CO 80631
Phone: (970) 350-2157 FAX: (970) 350-2178

RIGHT OF WAY PLANS UNIT: MYRON DUANE HORA

Sheet Revisions

I-76

SECTIONS 35 & 36, T. 4 N., R. 58 W. &
SECTION 31, T. 4 N., R. 57 W., 6TH PM
MORGAN COUNTY, COLORADO

RIGHT OF WAY



MONUMENTATION MAP

STA 0761-174 UNIT 1

FORT MORGAN TO BRUSH

PROJECT CODE: 12458

SHEET NUMBER: 4D

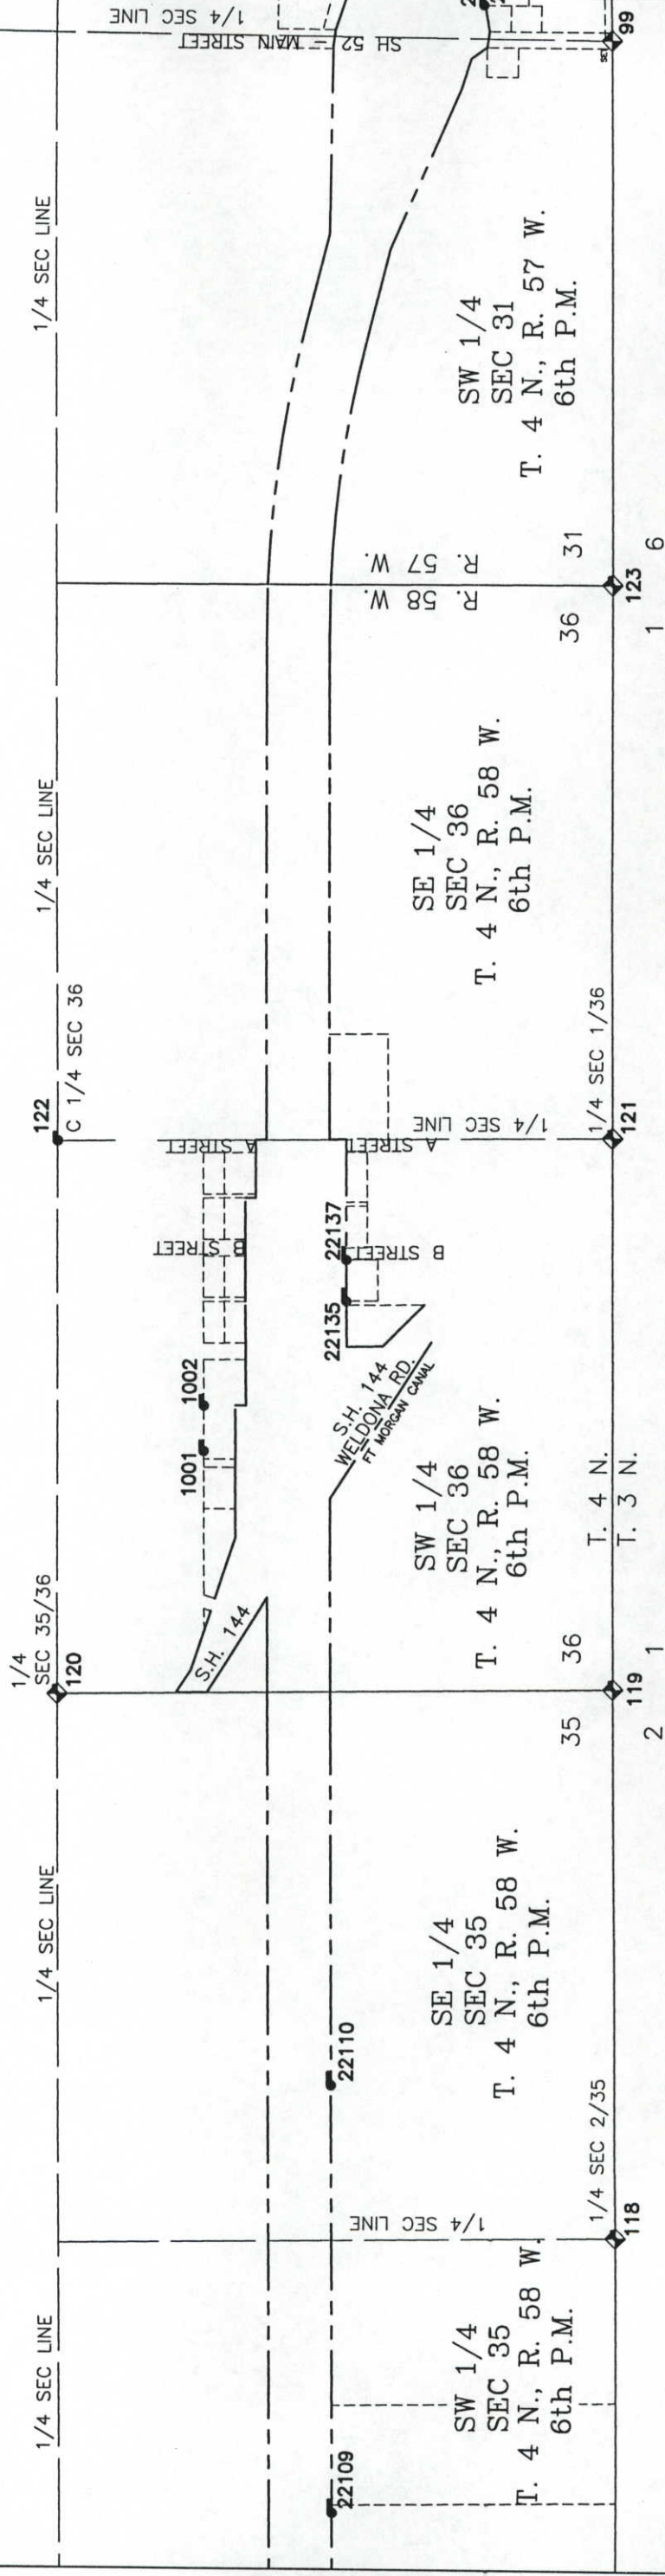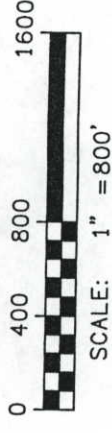

LEGEND

- FOUND PROPERTY MONUMENTATION
- ◆ FOUND ALIQUOT CORNER
- SET ◆ SET ALIQUOT CORNER

DEPOSITED THIS DAY OF 20, AT M., FOR INFORMATION
ONLY IN BOOK OF THE COUNTY LAND SURVEYS/RIGHT OF WAY
SURVEYS AT PAGE
RECEPTION NUMBER
SIGNED
DEPT.

COLORADO DEPARTMENT OF TRANSPORTATION

Region 4
1420 2nd Street
Greeley, CO 80631
Phone: (970) 350-2157 FAX: (970) 350-2178

RIGHT OF WAY PLANS UNIT: MYRON DUANE HORA

Sheet Revisions

I-76
SECTIONS 31, 32 & 33, T. 4 N., R. 57 W., 6TH PM
MORGAN COUNTY, COLORADO

RIGHT OF WAY



MONUMENTATION MAP

STA 0761-174 UNIT 1

FORT MORGAN TO BRUSH

PROJECT CODE: 12458

SHEET NUMBER: 4E

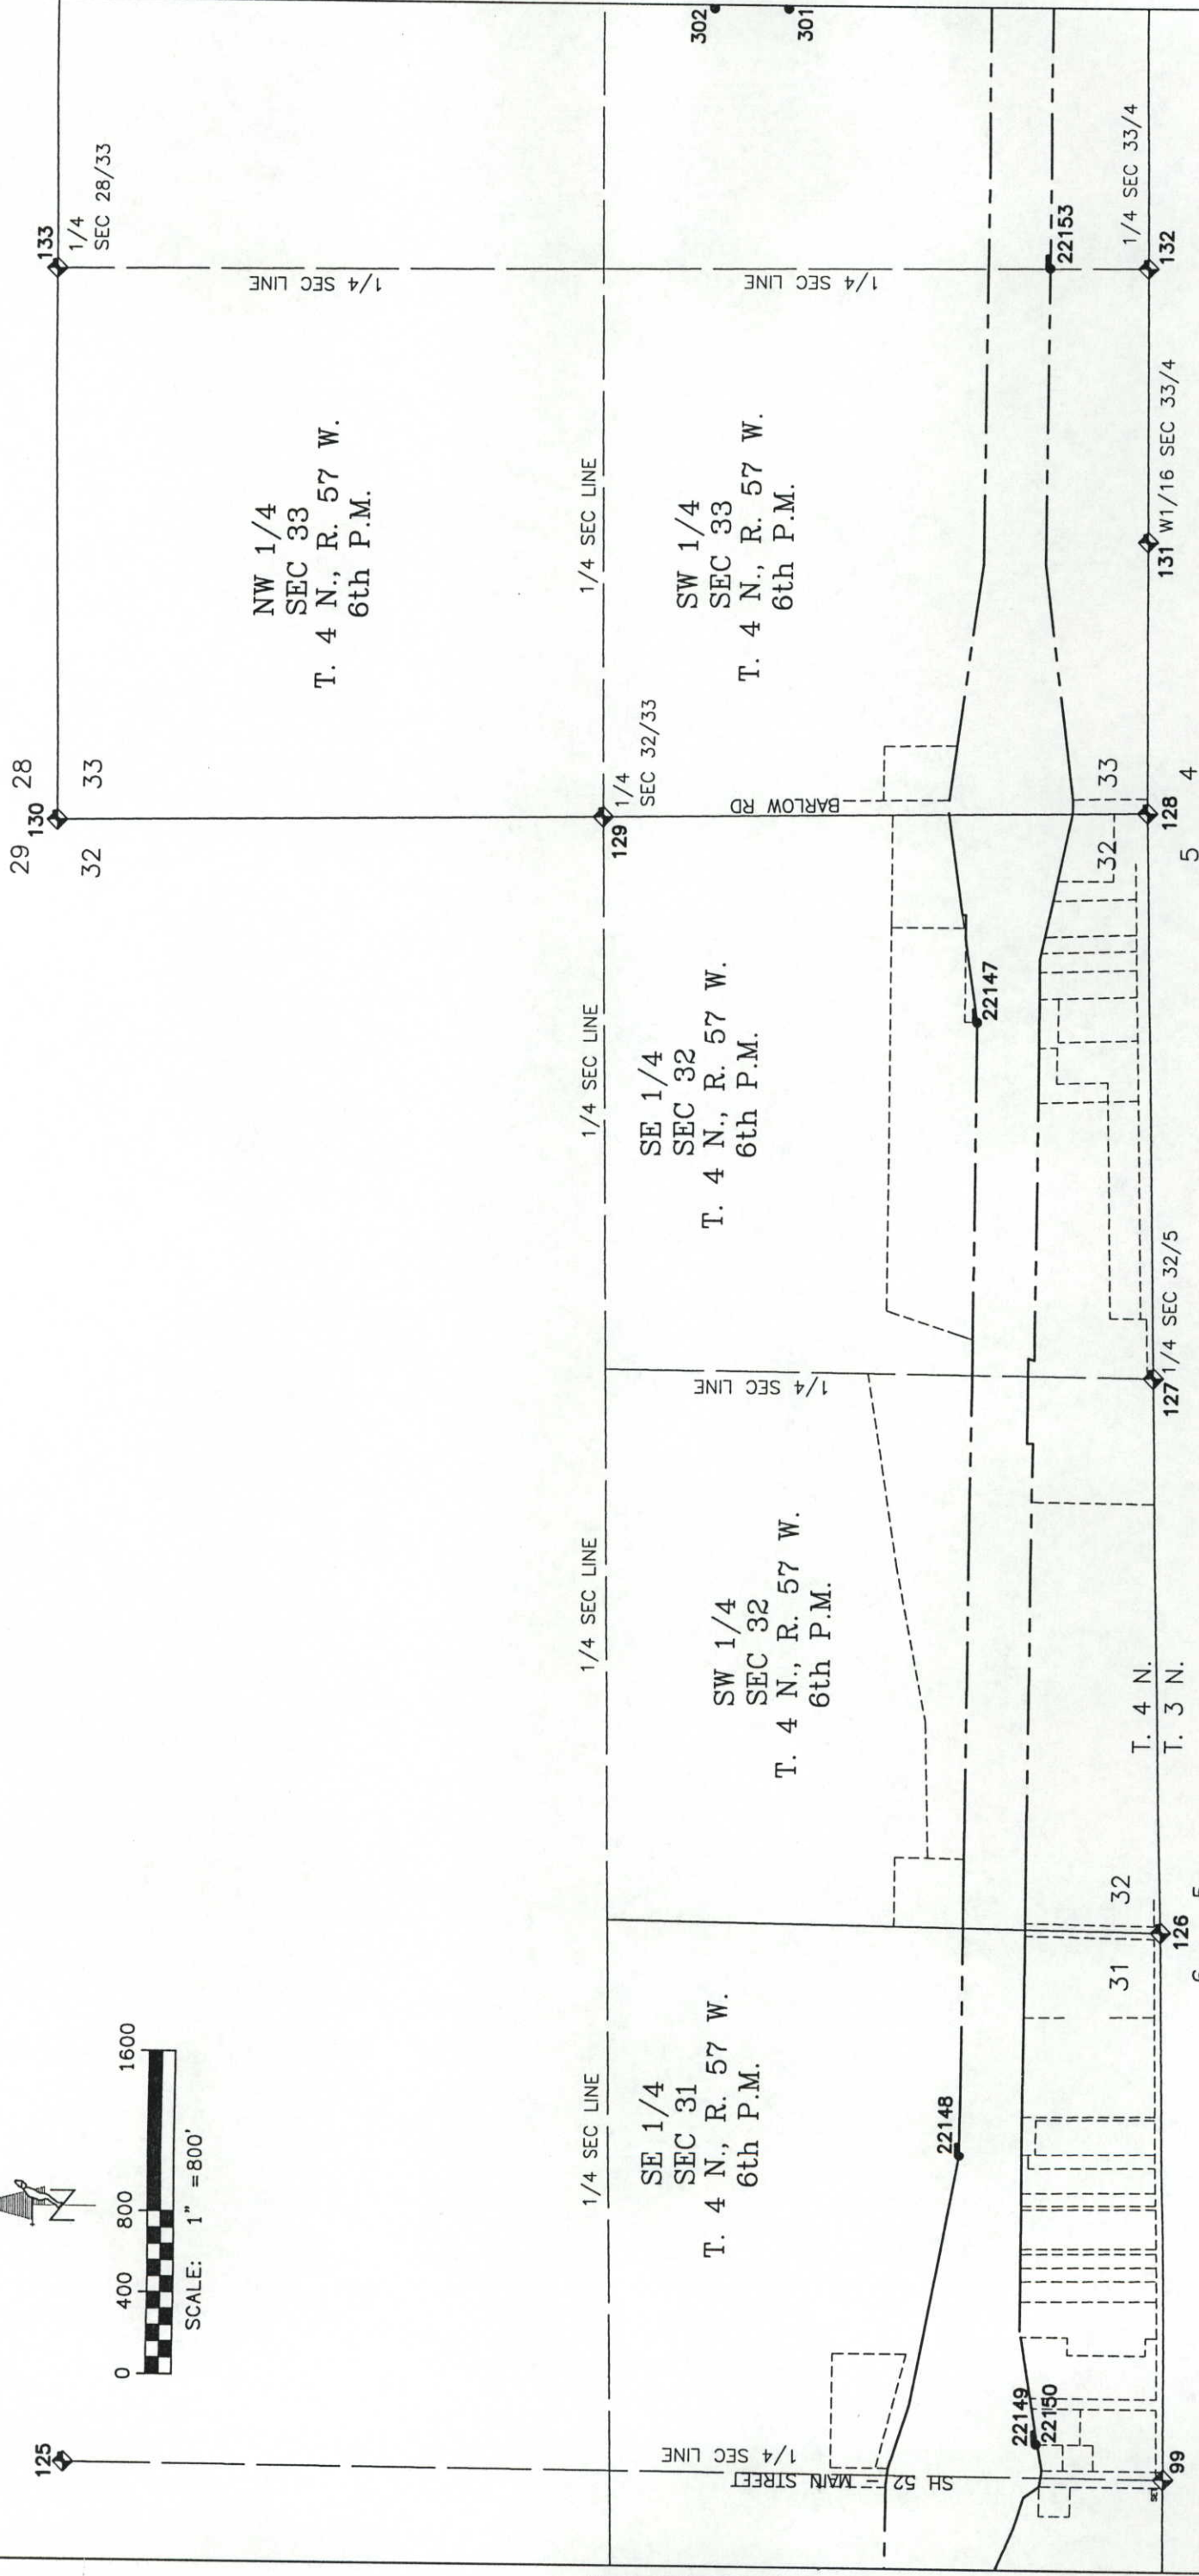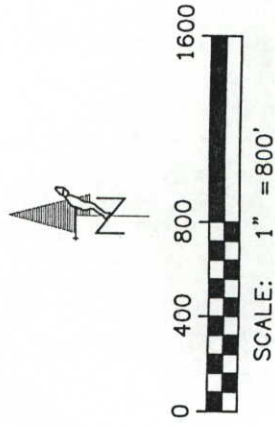

LEGEND

● FOUND PROPERTY MONUMENTATION

◆ FOUND ALIQUOT CORNER

SET ◆ SET ALIQUOT CORNER

COLORADO DEPARTMENT OF TRANSPORTATION

 **DOT**
DEPARTMENT OF TRANSPORTATION

Region 4
1420 2nd Street
Greeley, CO 80631
Phone: (970) 350-2157 FAX: (970) 350-2178

RIGHT OF WAY PLANS UNIT: MYRON DUANE HORN

Sheet Revisions

[illegible]

I-76
SECTIONS 34 & 35 T. 4 N., R. 57 W., 6TH PM
MORGAN COUNTY, COLORADO

I-76

RIGHT OF WAY

MONUMENTATION MAP


STA 0761-174 UNIT 1

FORT MORGAN TO BRUSH

PROJECT CODE: 12458	SHEET NUMBER: 4F
---------------------	------------------



SCALE: 1" = 800' 27

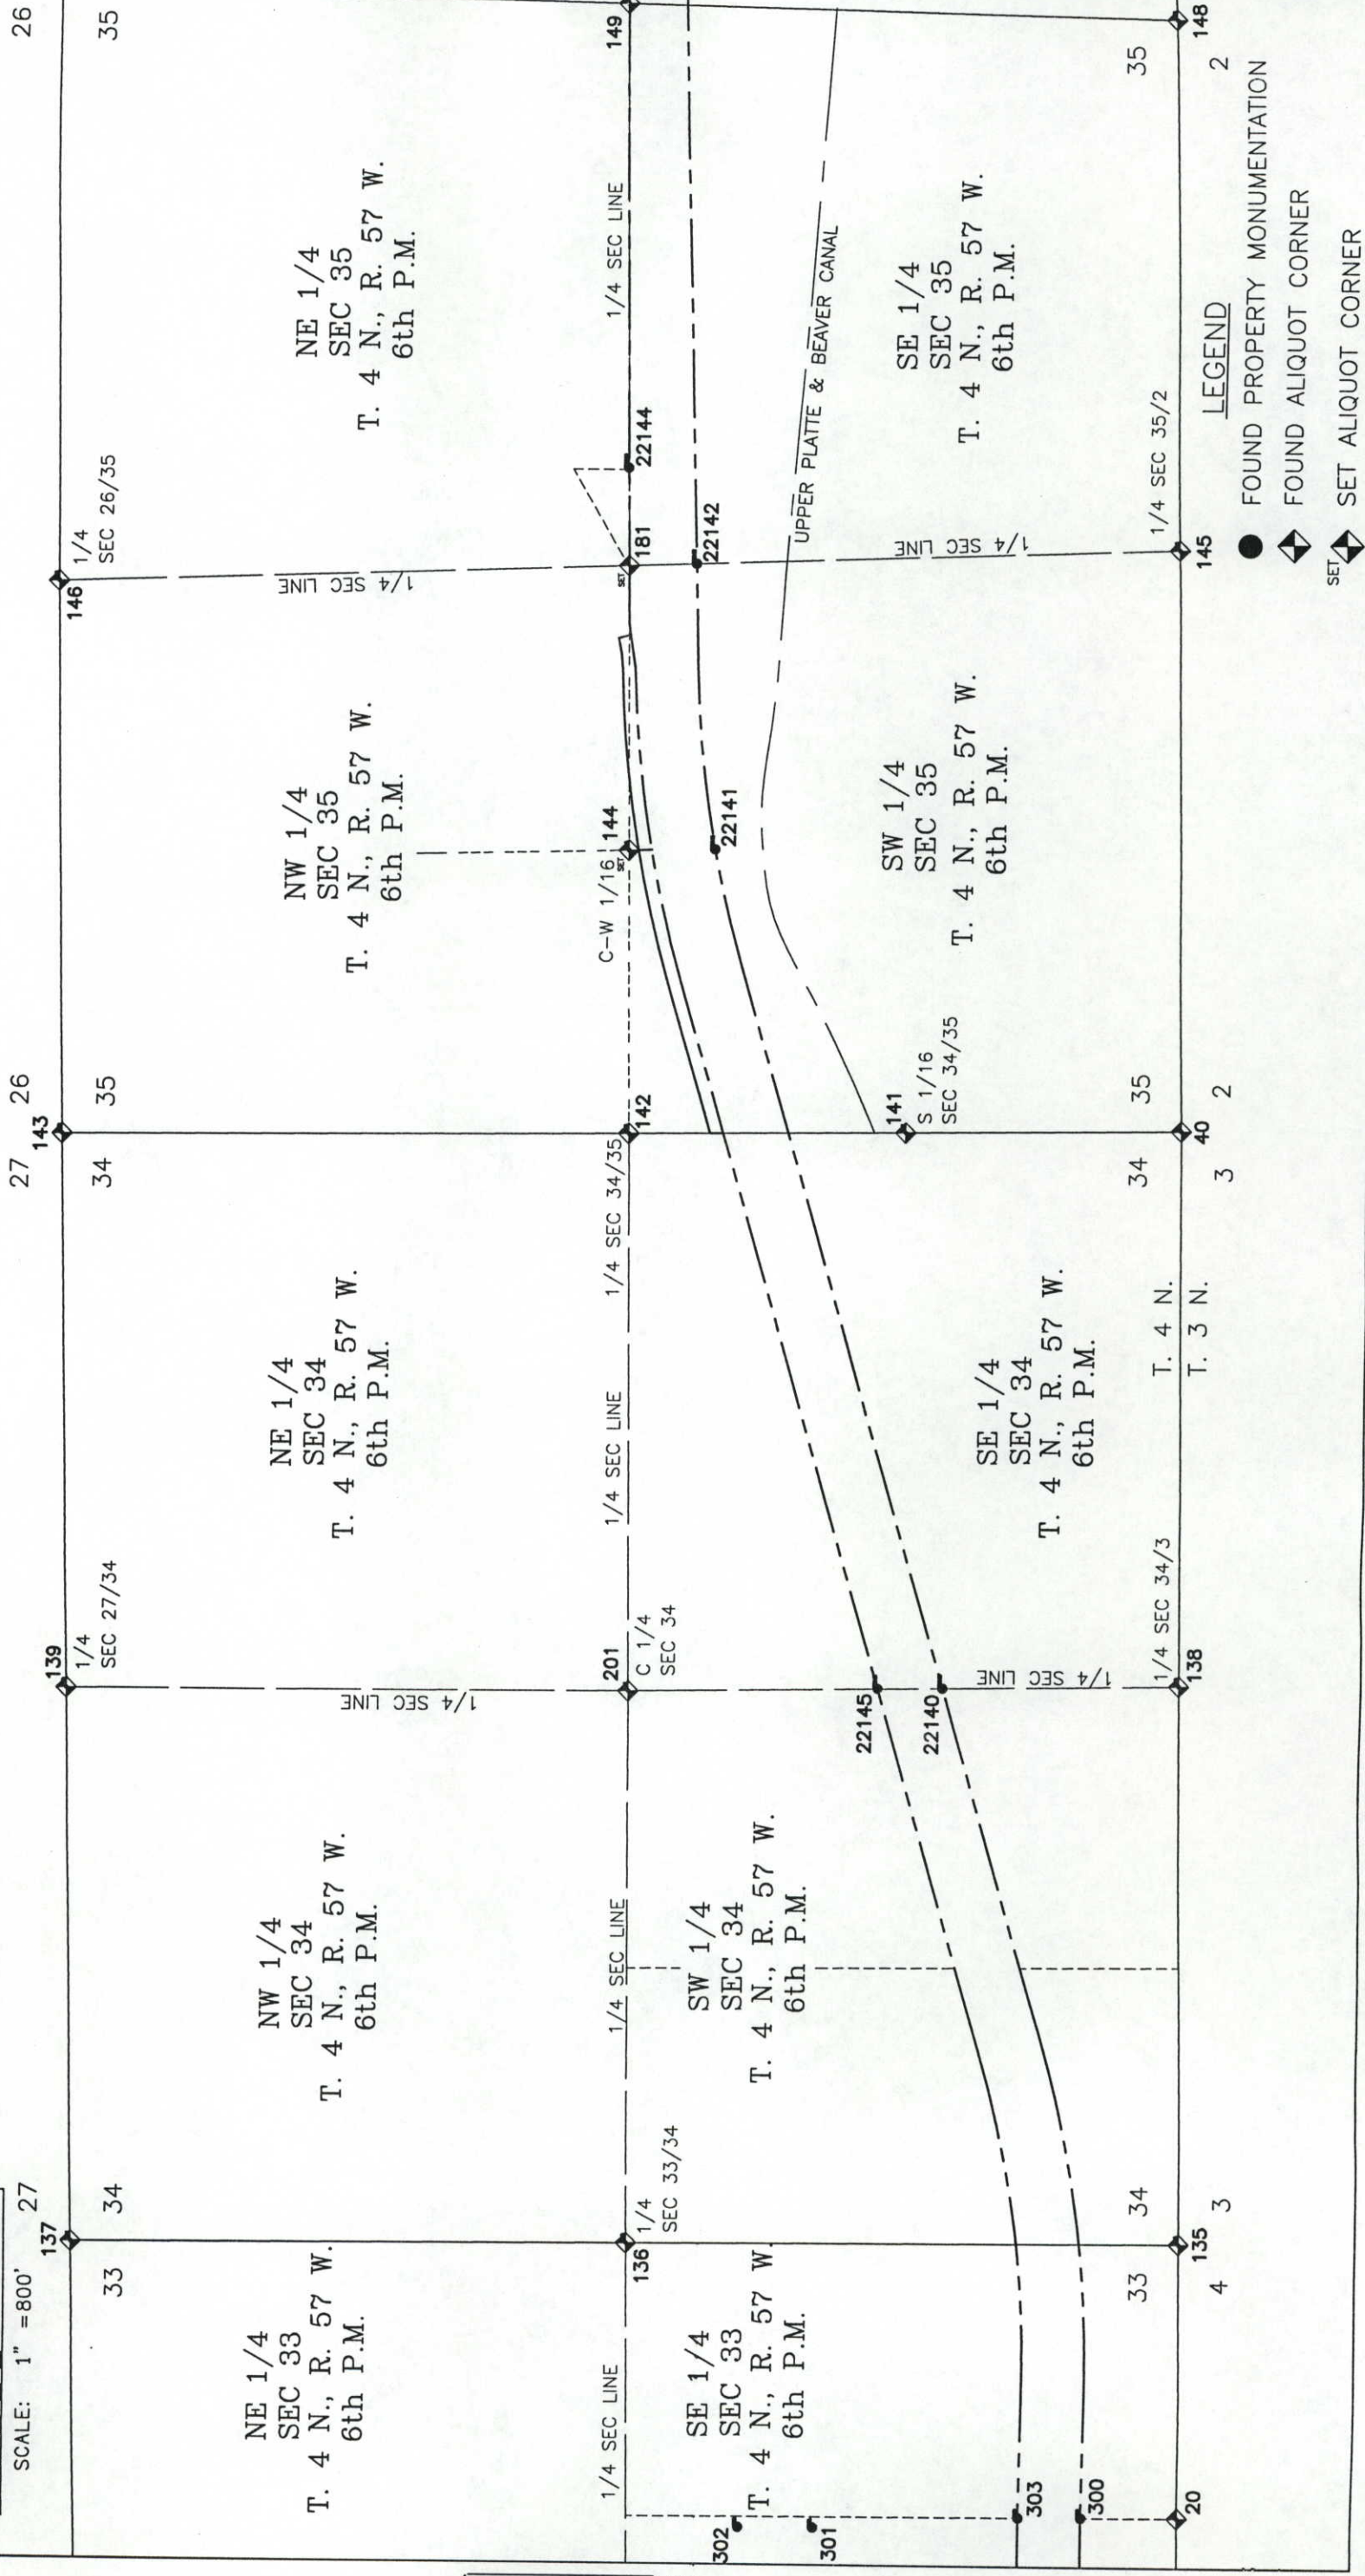

LEGEND

- FOUND PROPERTY MONUMENTATION
 ◀ FOUND ALIQUOT CORNER
 SET ▶ SET ALIQUOT CORNER

COLORADO DEPARTMENT OF TRANSPORTATION

Region 4
1420 2nd Street
Greeley, CO 80631
Phone: (970) 350-2157 FAX: (970) 350-2178

RIGHT OF WAY PLANS UNIT: MYRON DUANE HORA

Sheet Revisions

I-76

SECTION 36, T. 4 N., R. 57 W. &
SECTION 31, T. 4 N., R. 56 W., 6TH PM
MORGAN COUNTY, COLORADO


RIGHT OF WAY

MONUMENTATION MAP

STA 0761-174 UNIT 1

FORT MORGAN TO BRUSH

PROJECT CODE: 12458 SHEET NUMBER: 4G

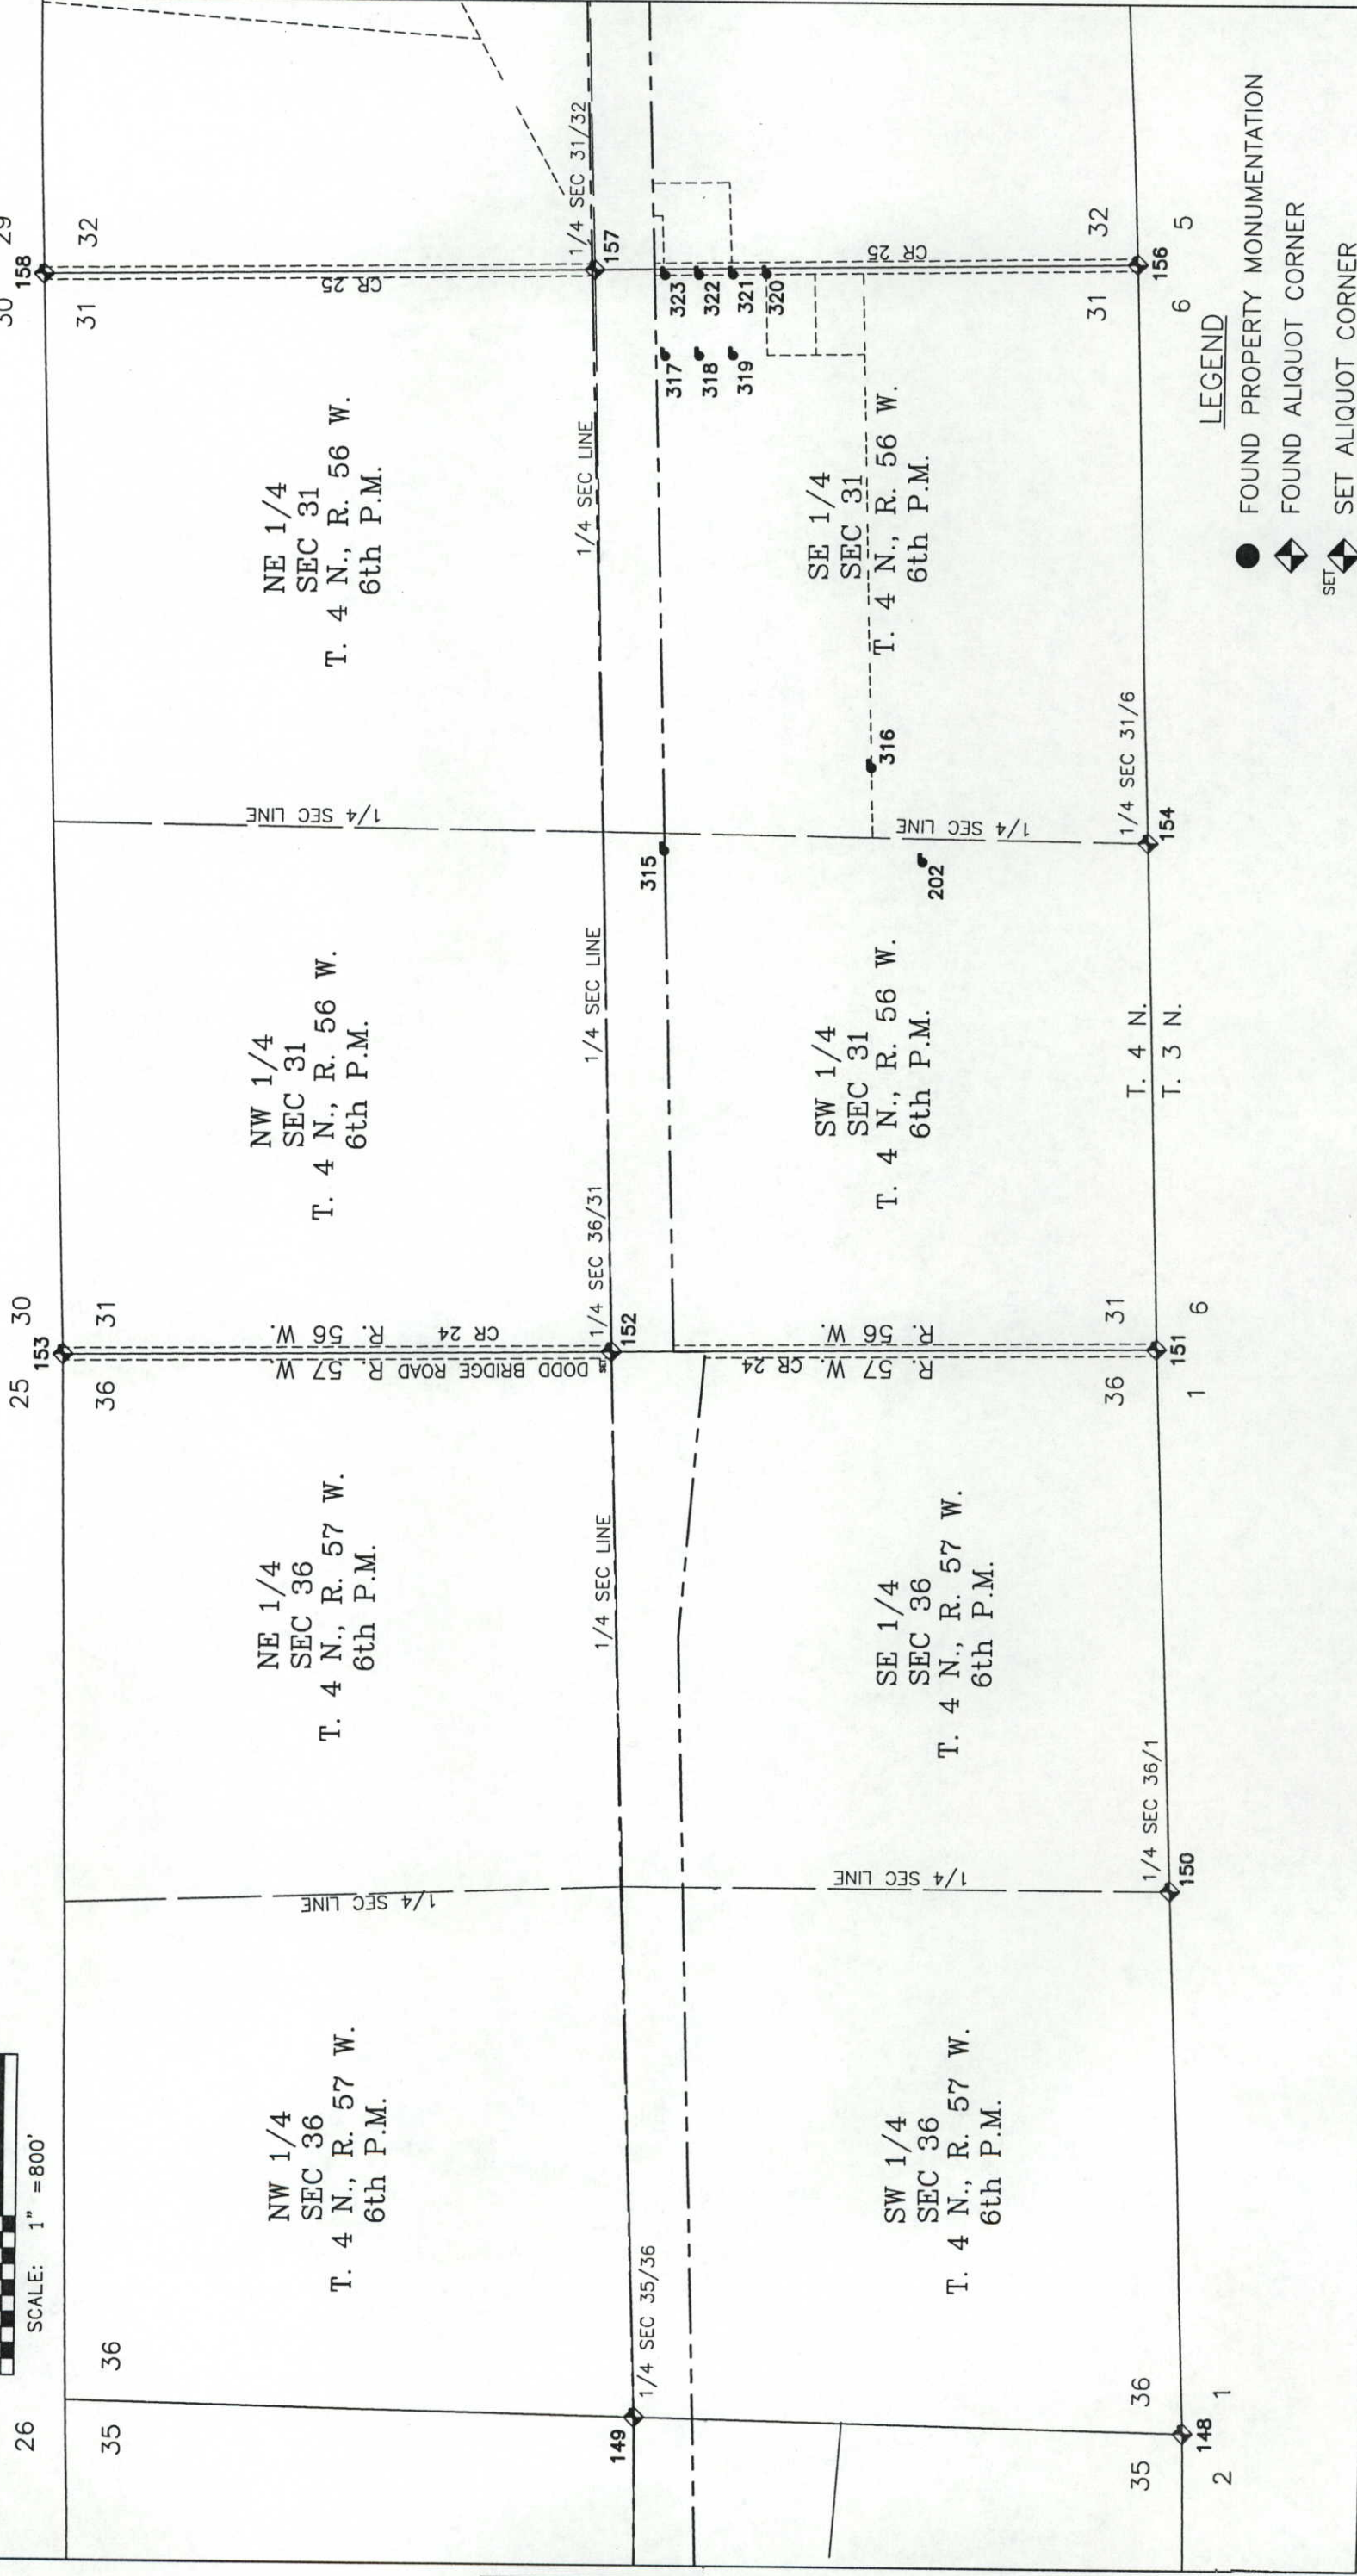

LEGEND

- FOUND PROPERTY MONUMENTATION
- ◆ FOUND ALIQUOT CORNER
- ◆ SET ALIQUOT CORNER

DOT
DEPARTMENT OF TRANSPORTATION
Region 4
1420 2nd Street
Greeley, CO 80631
Phone: (970) 350-

RIGHT OF WAY PLANS UNIT: MYRON DUANE HOR

Sheet Revisions

[illegible]

I-76
SECTIONS 32, 33, & 34, T. 4 N., R. 56 W., 6TH PM
MORGAN COUNTY, COLORADO

I-76

RIGHT OF WAY

MONUMENTATION MAP


STA 0761-174 UNIT 1

FORT MORGAN TO BRUSH

PROJECT CODE: 12458	SHEET NUMBER: 4H
---------------------	------------------



SCALE: 1" = 800'

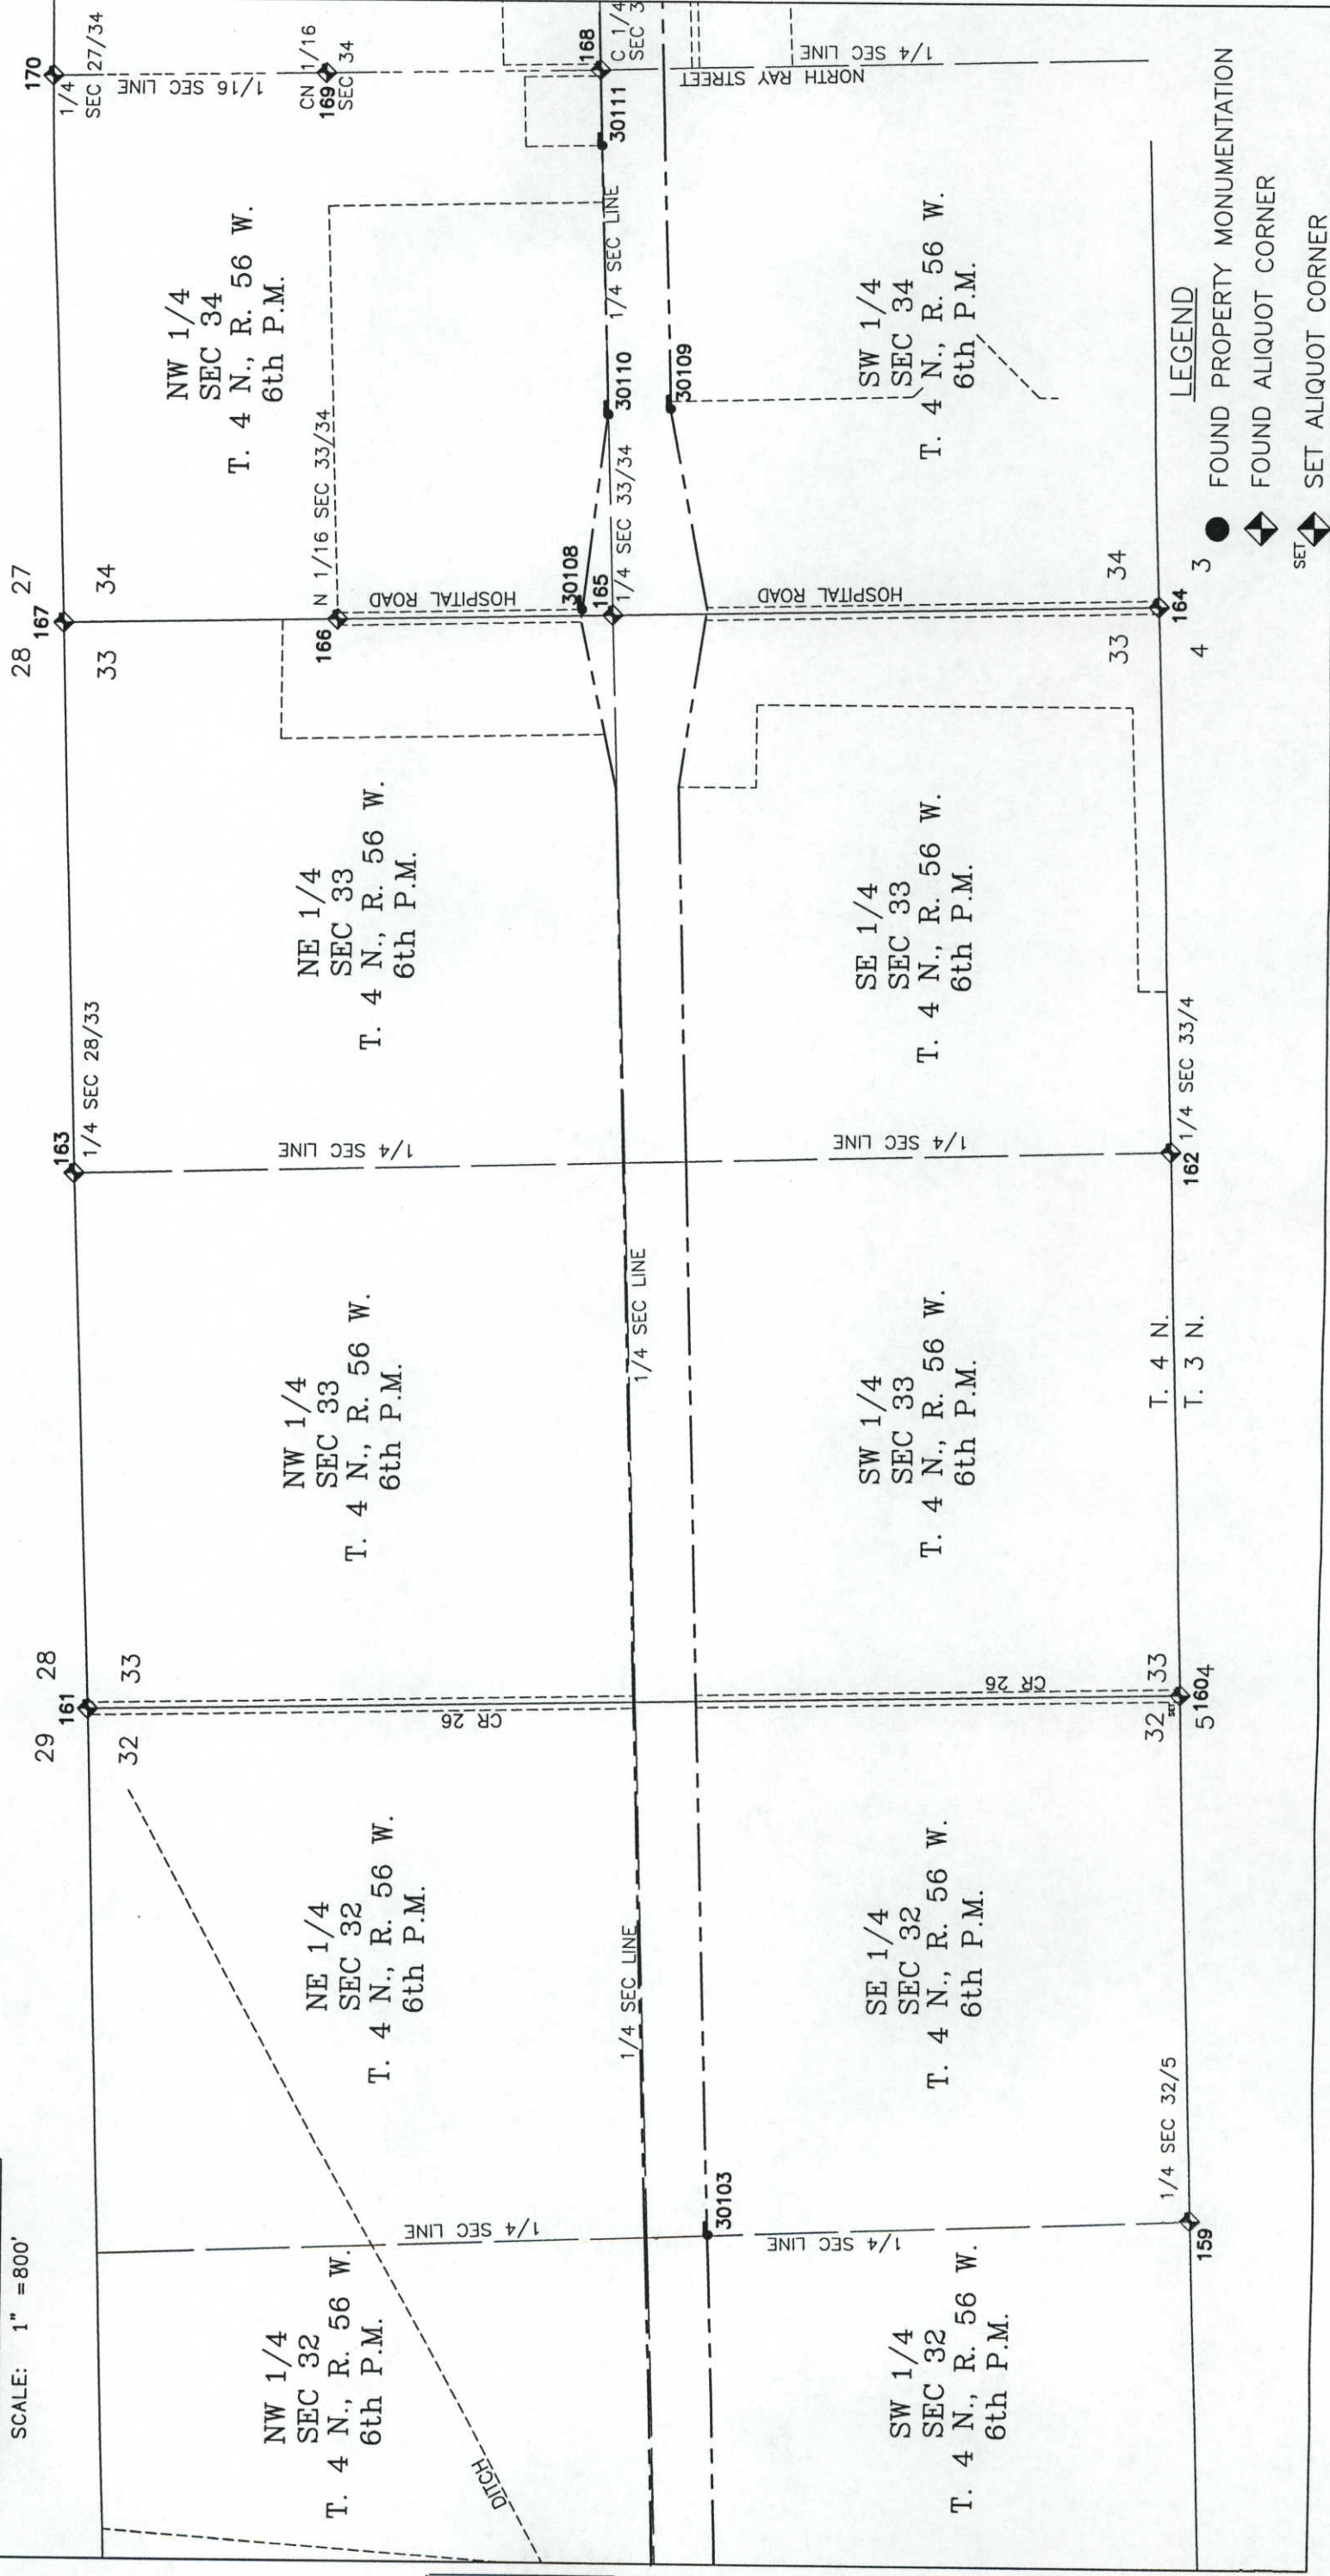

LEGEND

FOUND PROPERTY MONUMENTATION

FOUND ALIQUOT CORNER

SET  SET ALIQUOT CORNER

COLORADO DEPARTMENT OF TRANSPORTATION

Region 4
1420 2nd Street
Greeley, CO 80631
Phone: (970) 350-2157 FAX: (970) 350-2178
RIGHT OF WAY PLANS UNIT: MYRON DUANE HORA

Sheet Revisions

I-76
SECTIONS 34, 35 & 36, T. 4 N., R. 56 W., 6TH PM
MORGAN COUNTY, COLORADO


RIGHT OF WAY

MONUMENTATION MAP
STA 0761-174 UNIT 1
FORT MORGAN TO BRUSH

PROJECT CODE: 12458 SHEET NUMBER: 41



SCALE: 1" = 800'

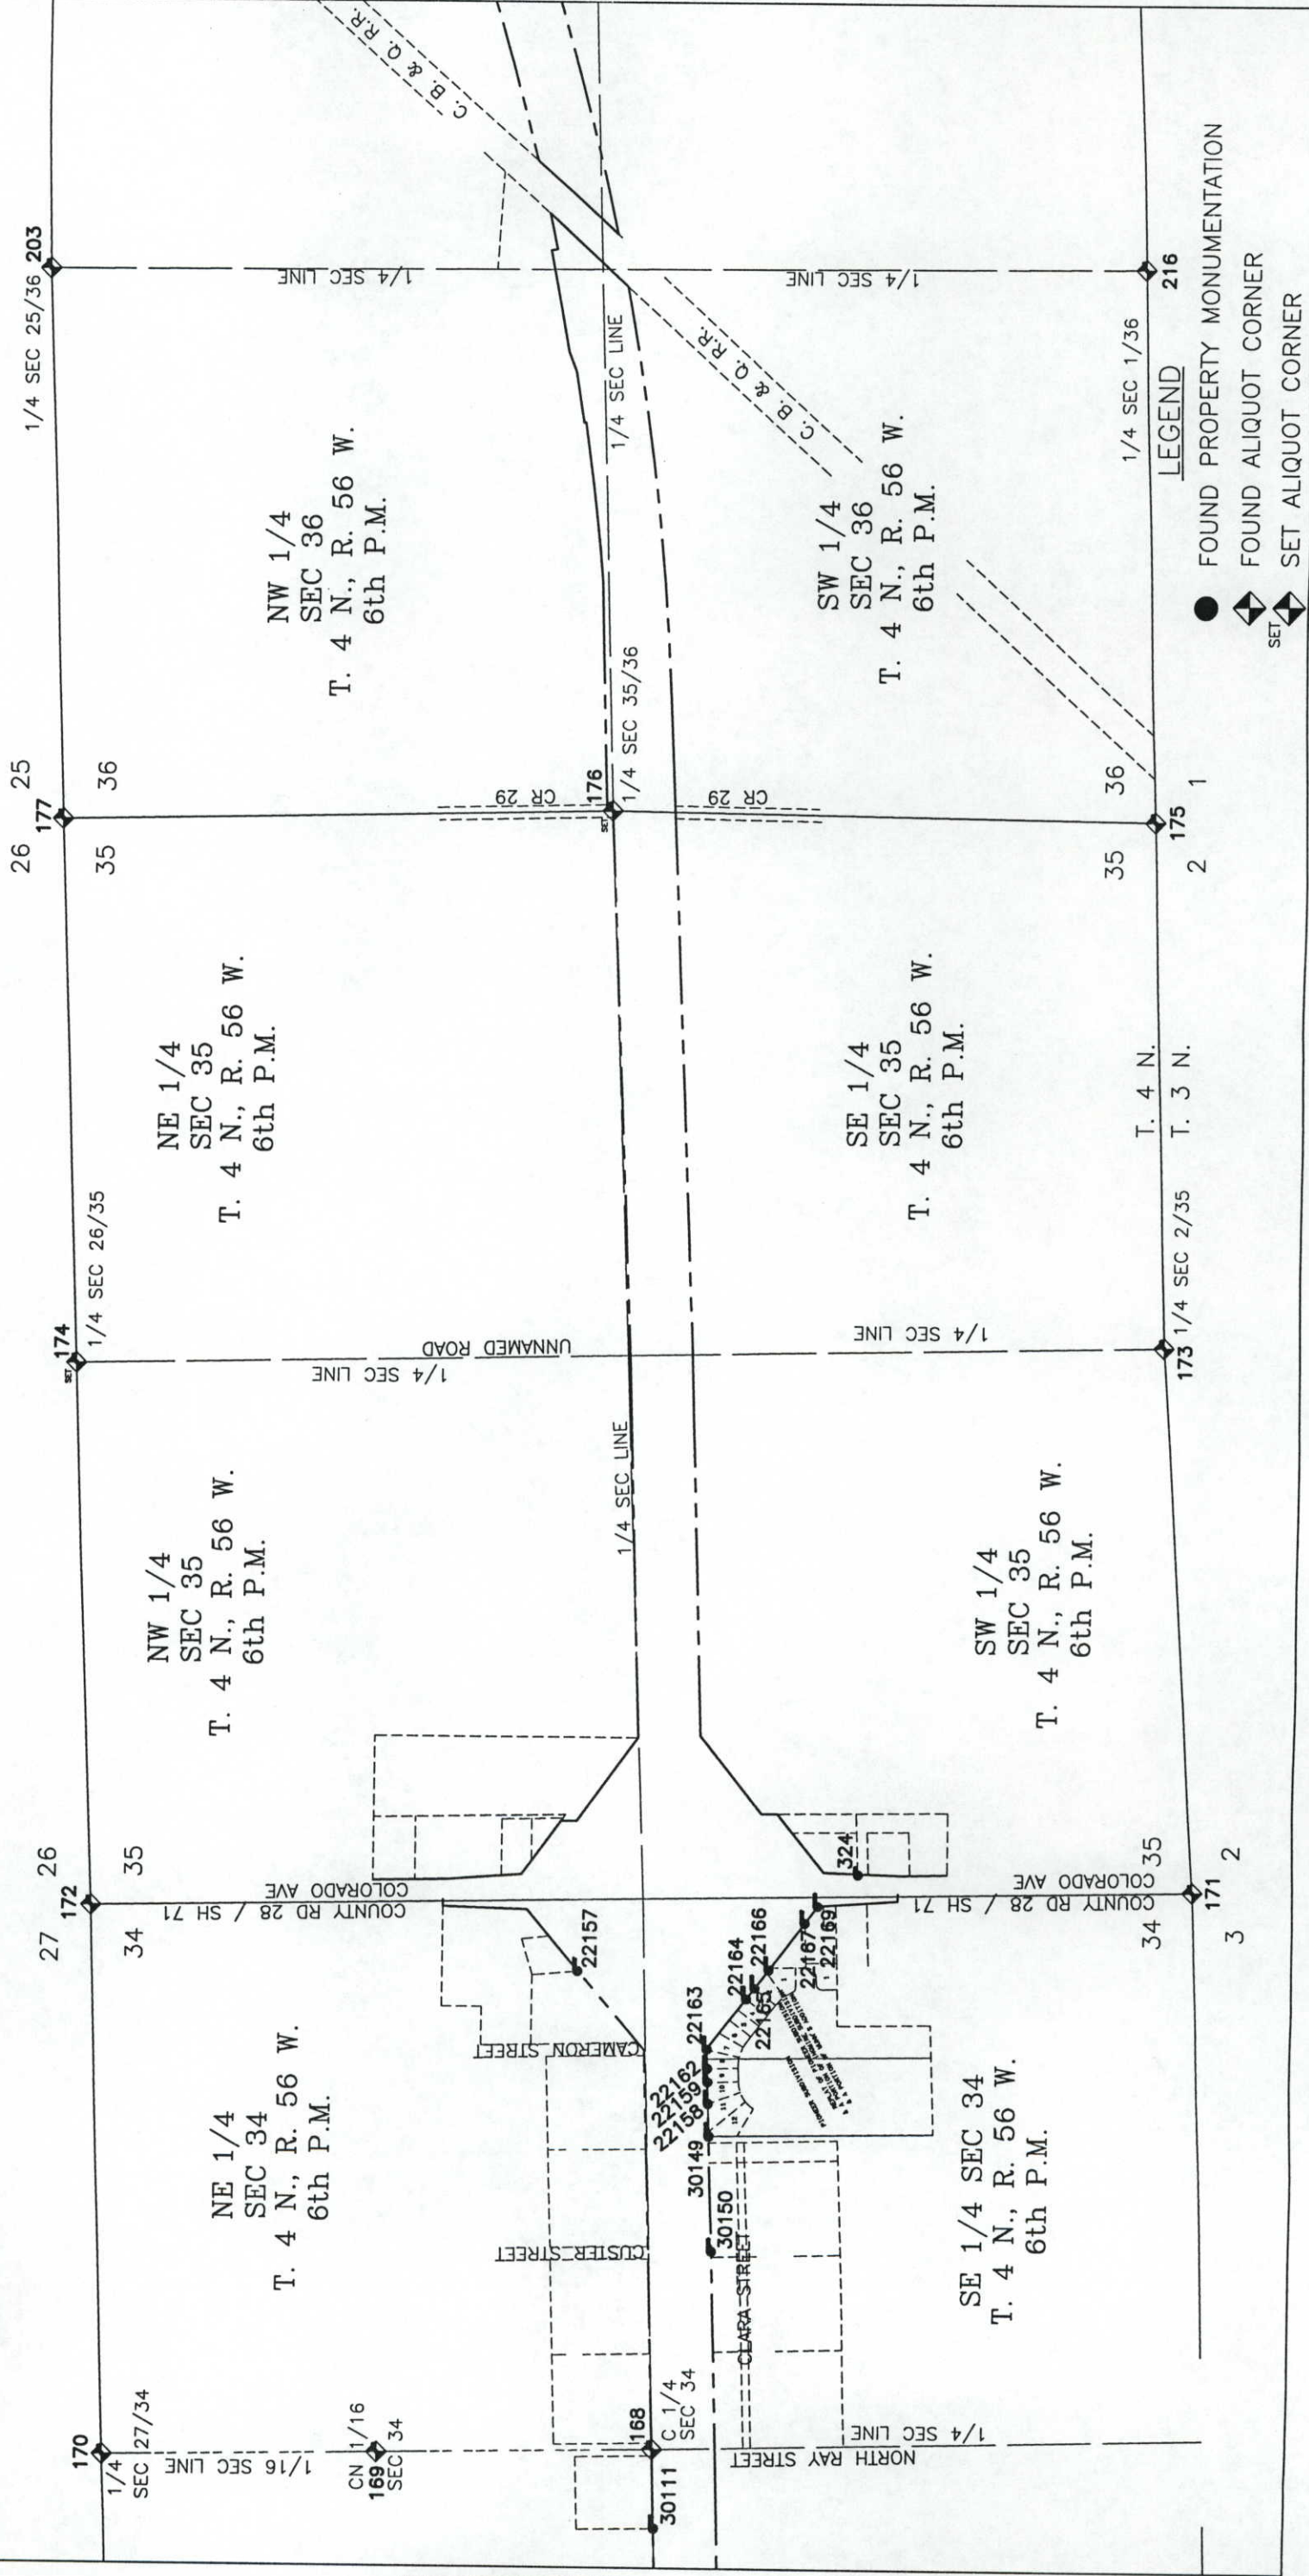

LEGEND

- FOUND PROPERTY MONUMENTATION
- ◆ FOUND ALIQUOT CORNER
- ◆ SET ALIQUOT CORNER



COLORADO DEPARTMENT OF TRANSPORTATION

Region 4
1420 2nd Street
Greeley, CO 80631
Phone: (970) 350-2157 FAX: (970) 350-2178

RIGHT OF WAY PLANS UNIT: MYRON DUANE HORA

Sheet Revisions	

I-76

**SECTION 36, T. 4 N., R. 56 W. &
SECTIONS 30 & 31, T. 4 N., R. 55 W., 6TH PM**

MORGAN COUNTY, COLORADO


**RIGHT OF WAY
MONUMENTATION MAP**

STA 0761-174 UNIT 1


FORT MORGAN TO BRUSH

PROJECT CODE: 12458

SHEET NUMBER: 4J

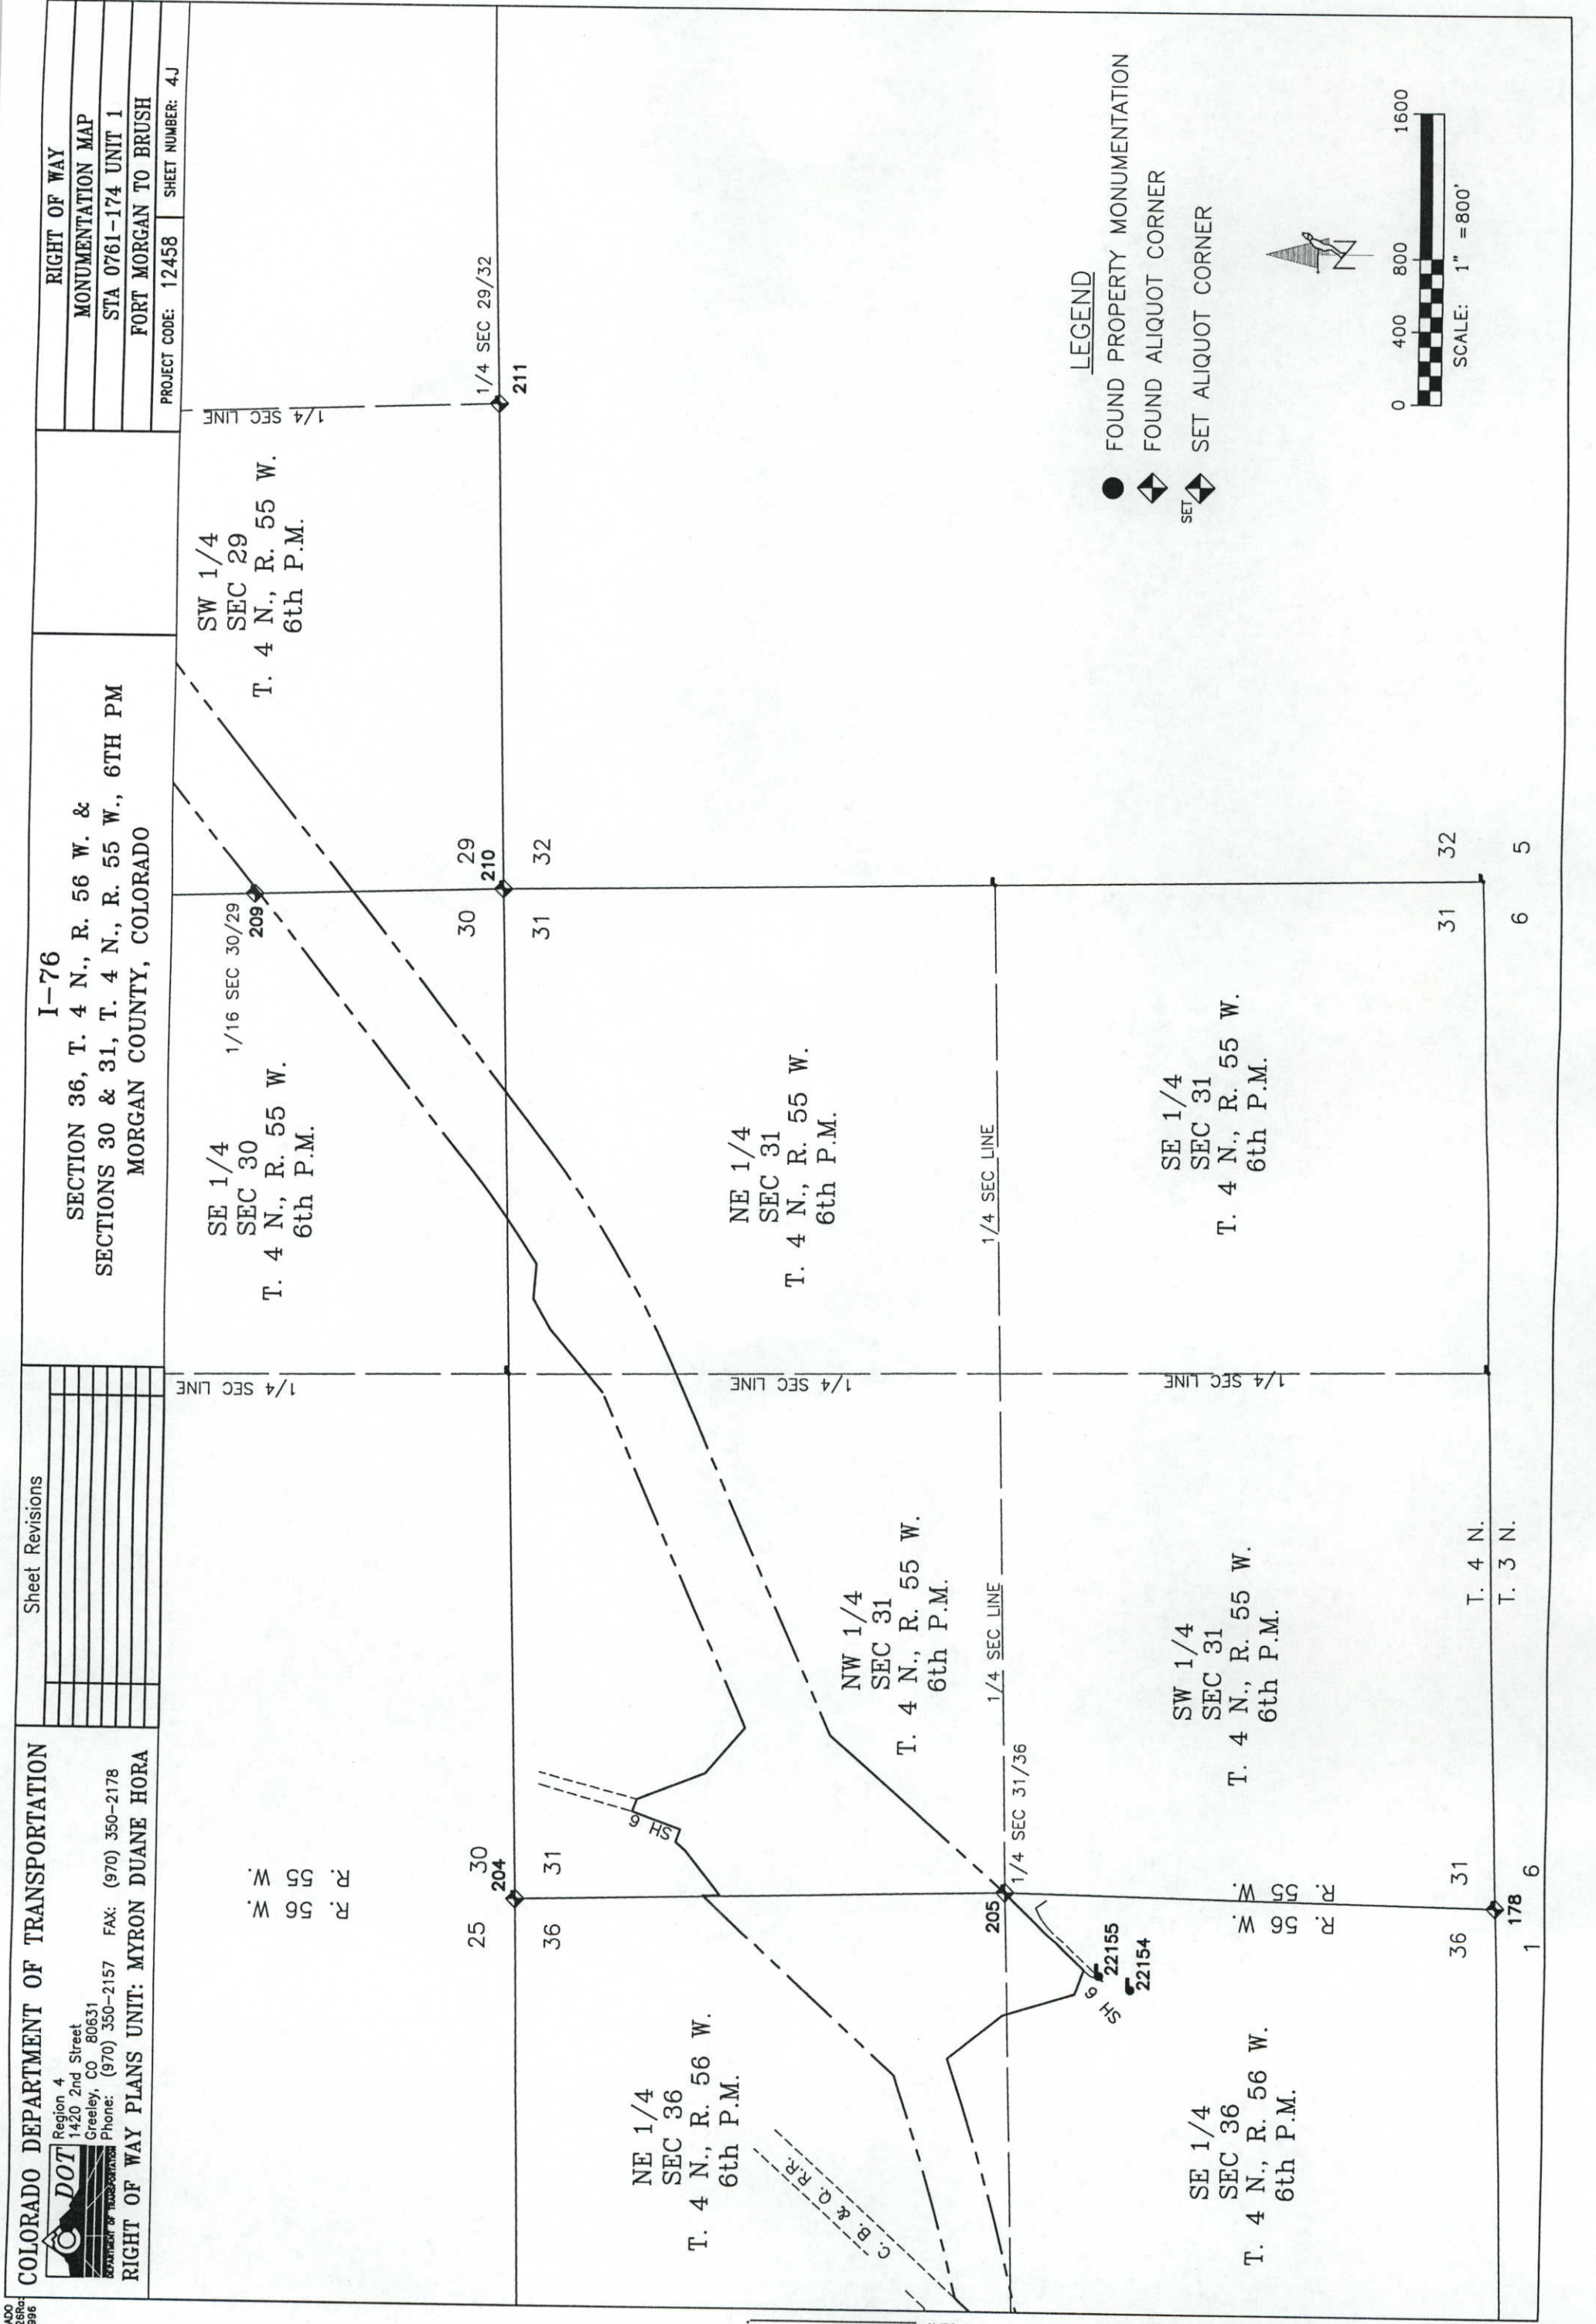

- LEGEND**
- FOUND PROPERTY MONUMENTATION
 - ◀ FOUND ALIQUOT CORNER
 - ◀ SET ALIQUOT CORNER

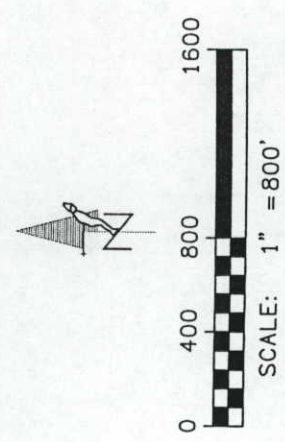

DEPOSITED THIS _____ DAY OF _____, 20____, AT _____, M., FOR INFORMATION
OF THE COUNTY LAND SURVEYS/RIGHT OF WAY
SURVEYS AT PAGE _____, RECEPTION NUMBER _____
SIGNED _____
DEPT. _____

COLORADO DEPARTMENT OF TRANSPORTATION

Region 4
1420 2nd Street
Greeley, CO 80631
Phone: (970) 350-2157 FAX: (970) 350-2178
RIGHT OF WAY PLANS UNIT: MYRON DUANE HORA

Sheet Revisions

I-76
SECTIONS 29 & 30, T. 4 N., R. 55 W., 6TH PM
MORGAN COUNTY, COLORADO


RIGHT OF WAY

MONUMENTATION MAP

STA 0761-174 UNIT 1

FORT MORGAN TO BRUSH

PROJECT CODE: 12458 SHEET NUMBER: 4K

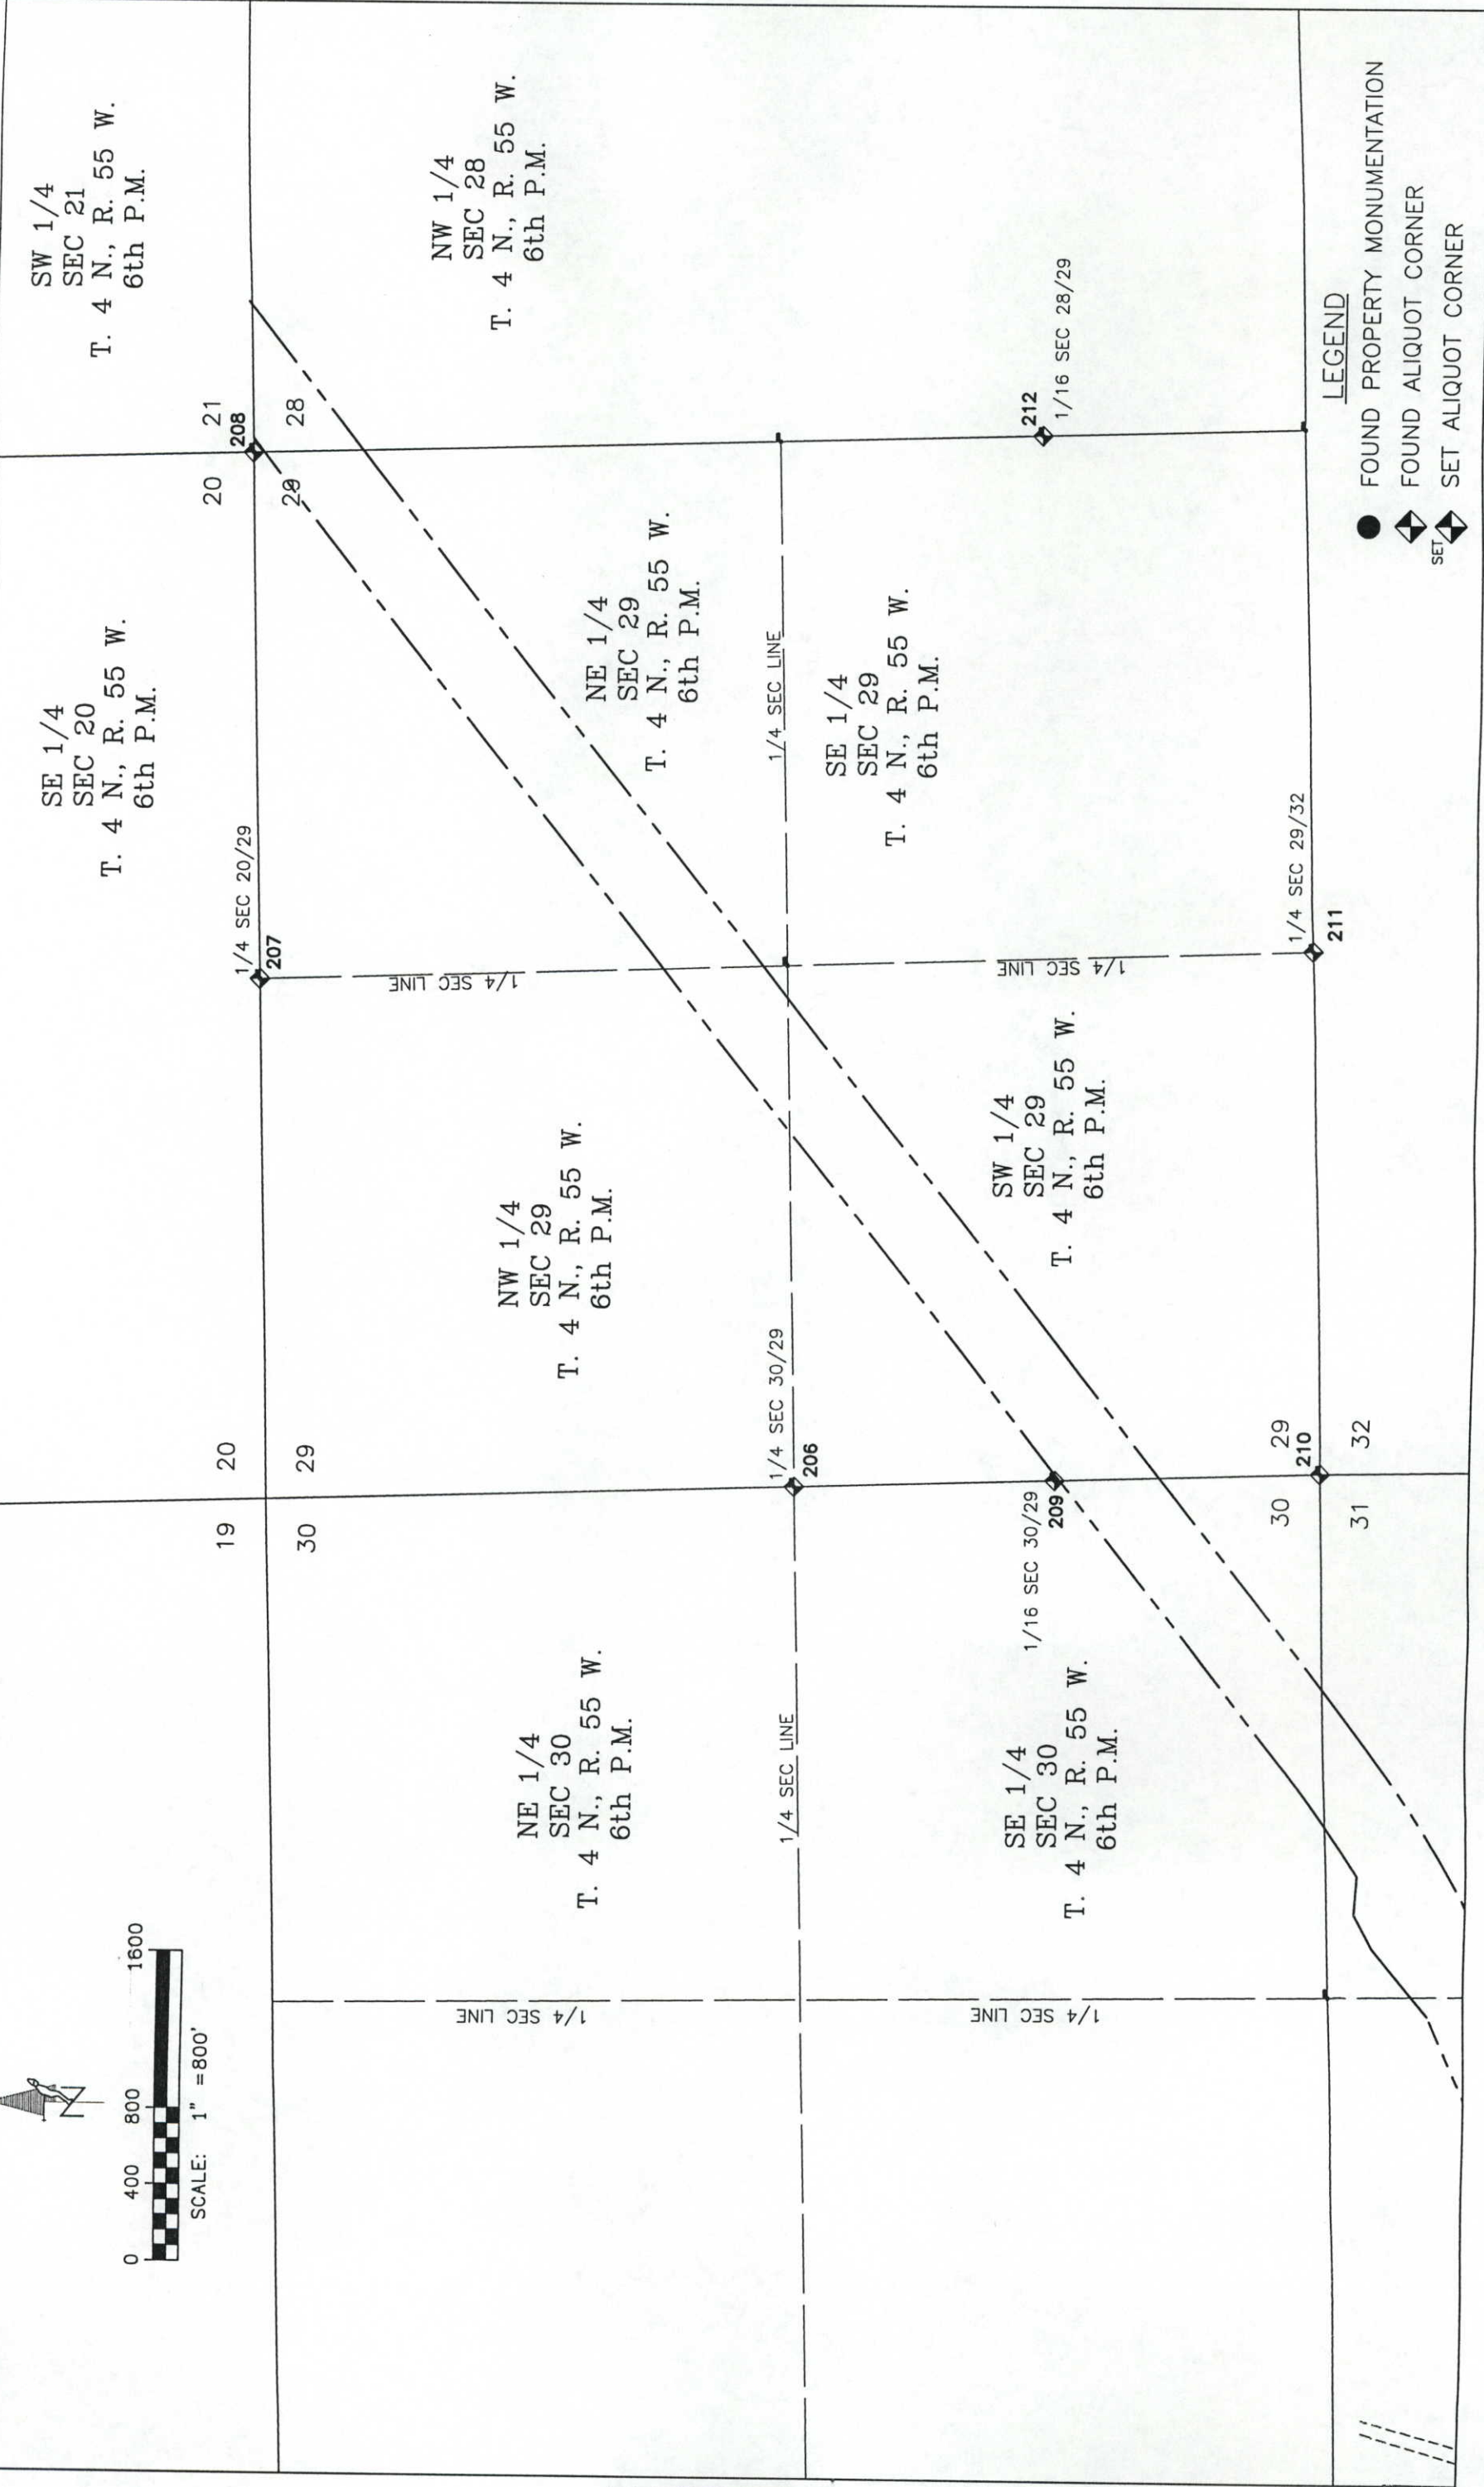


LEGEND

- FOUND PROPERTY MONUMENTATION
- ◆ FOUND ALIQUOT CORNER
- ◆ SET ALIQUOT CORNER

COLORADO DEPARTMENT OF TRANSPORTATION
Region 4
1420 2nd Street
Greeley, CO 80631
Phone: (970) 350-2157 FAX: (970) 350-2178
RIGHT OF WAY PLANS UNIT: MYRON DUANE HORA


Sheet Revisions

RIGHT OF WAY PLAN SHEET
STA 0761-174 UNIT 1
FORT MORGAN TO BRUSH
PROJECT CODE: 12458 SHEET NUMBER: 5

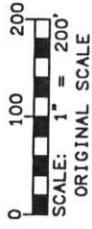

T. 4 N., R. 58 W., 6th P.M.

S00°56'06"W 1316.47'
MICHAEL L. BARBER
B847 P618

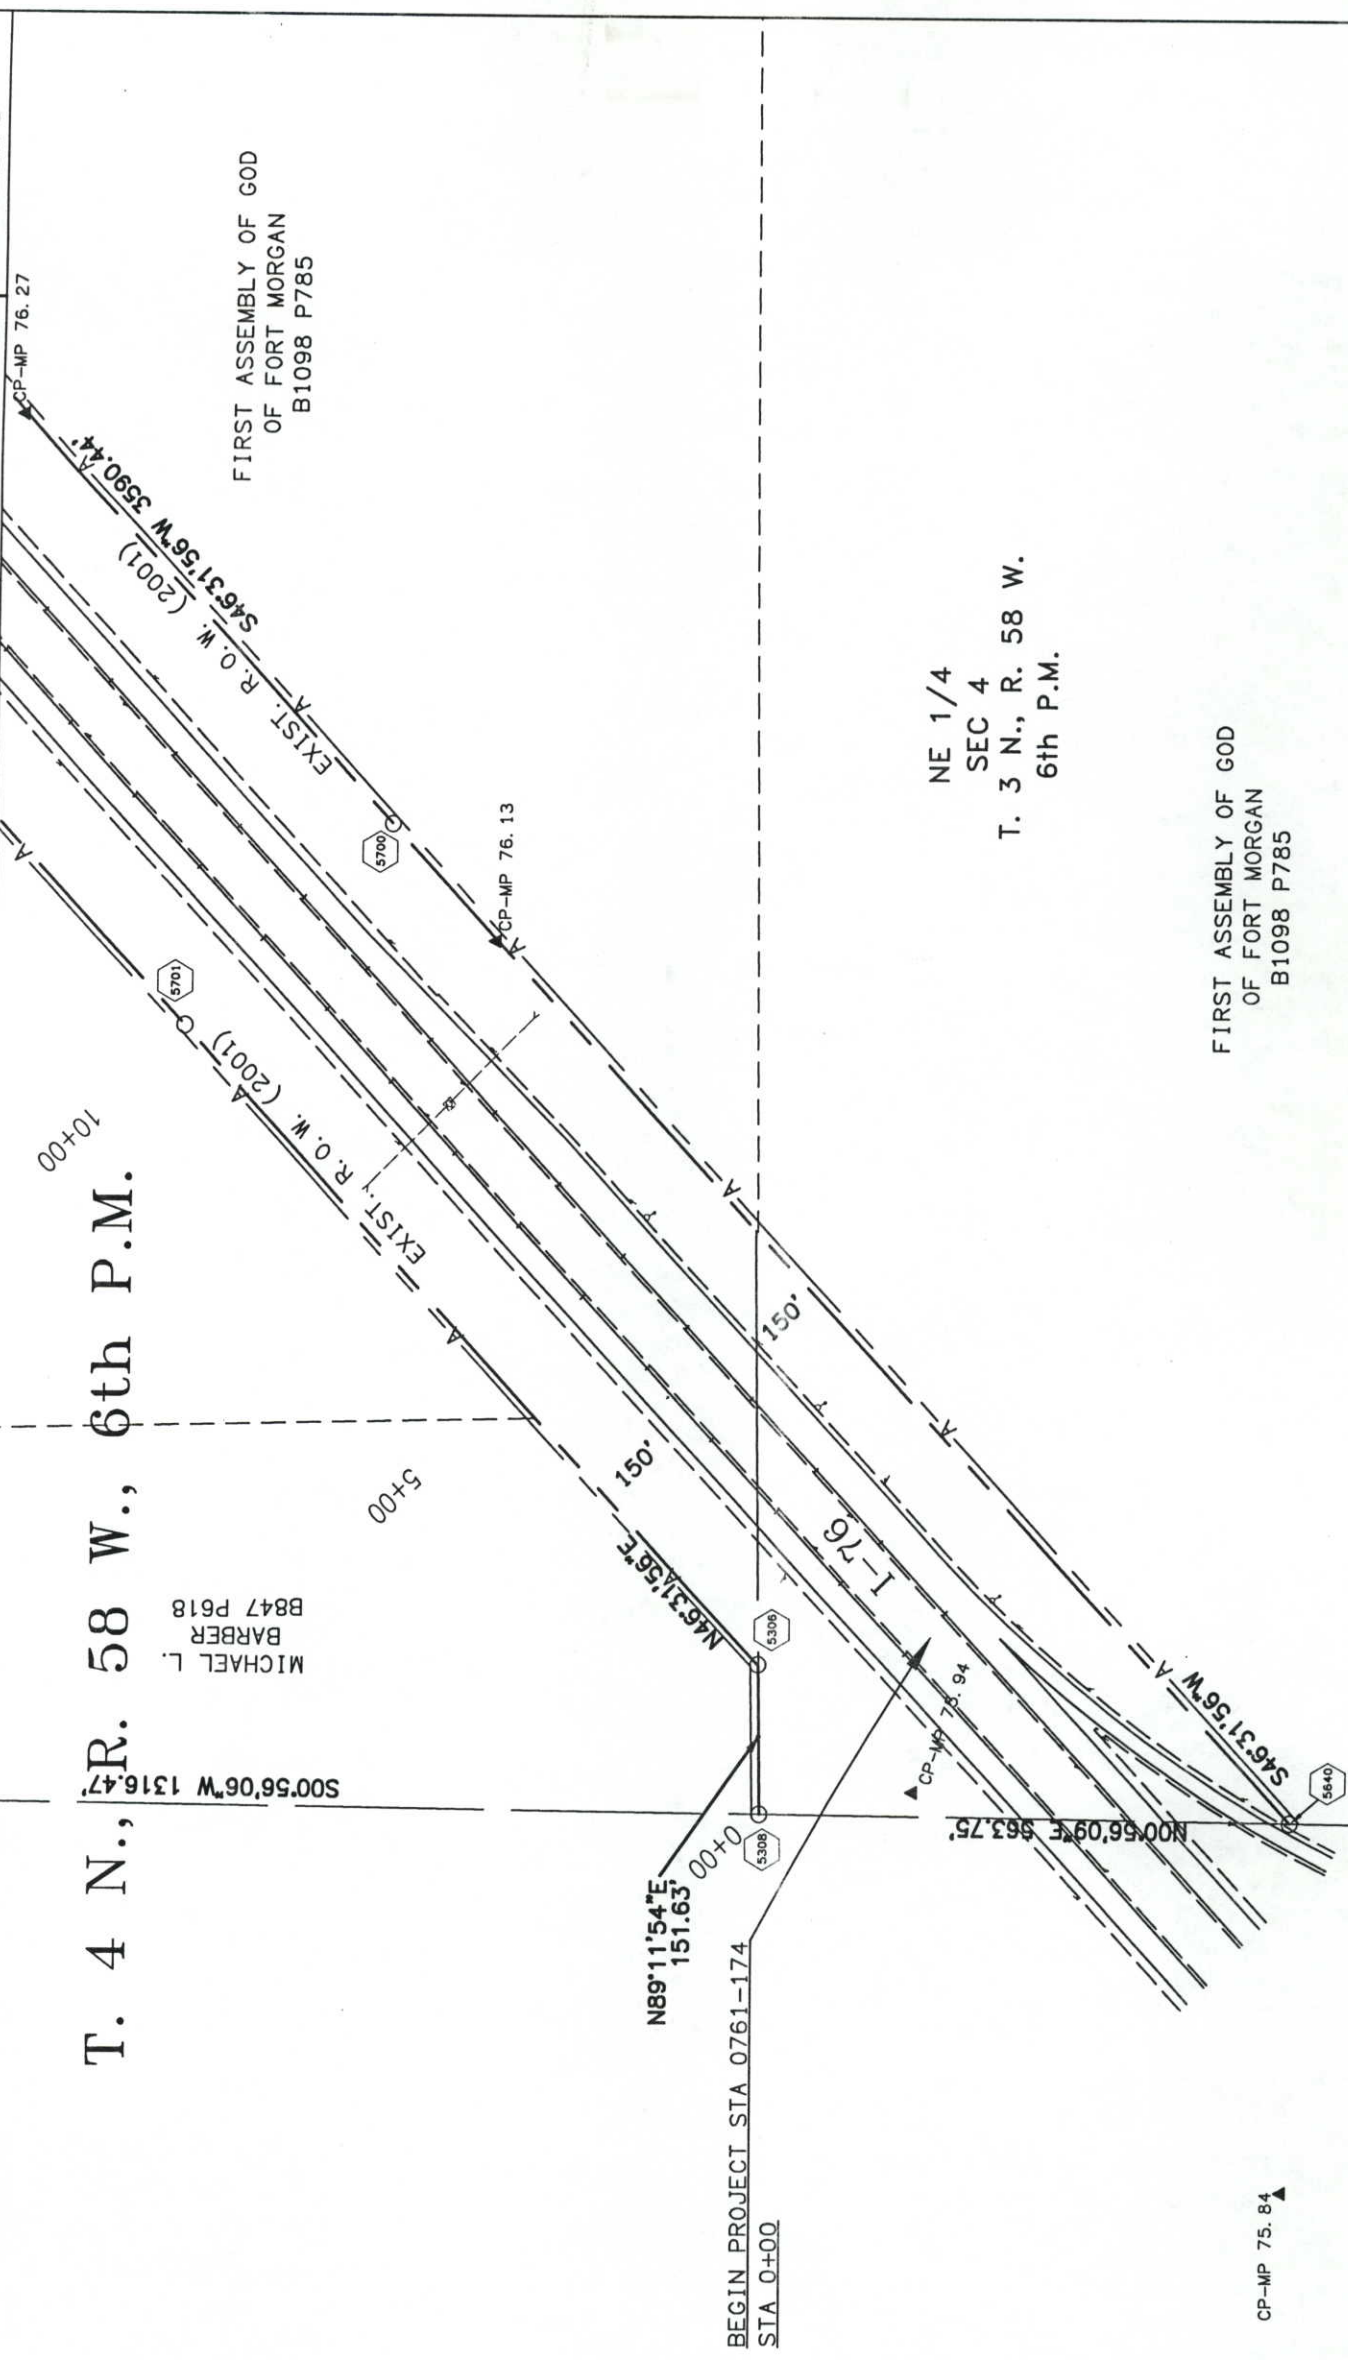

LEGEND

- ▲ PROJECT CONTROL POINT
- ◆ SECTION CORNER
- ⊗ FOUND R.O.W. MARKER
- SET R.O.W. MARKER
- TEMPORARY EASEMENT POINT

COLORADO DEPARTMENT OF TRANSPORTATION

Region 4
1420 2nd Street
Greeley, CO 80631
Phone: (970) 350-2157 FAX: (970) 350-2178

RIGHT OF WAY PLANS UNIT: MYRON DUANE HORA

Sheet Revisions


7/02	ADD PARCELS 9, 10	WSSI
9/02	ADD AC-9, AC-10	WSSI

NUMBER	DIRECTION	DISTANCE
L33	N46°31'56"E	981.11'
L34	S01°07'35"E	101.66'
L35	N89°21'21"E	812.81'
L36	S00°56'33"E	13.46'
L37	S89°21'21"W	945.61'
L38	N89°09'40"E	1117.48'
L39	S89°21'21"W	62.59'
L40	N89°21'21"E	132.81'

T. 4 N., R. 58 W., 6th P.M.

DELBERT & MARY LYNN
WHITNEY

RIGHT OF WAY
PLAN SHEET
STA 0761-174 UNIT 1
FORT MORGAN TO BRUSH
PROJECT CODE: 12458 SHEET NUMBER: 6

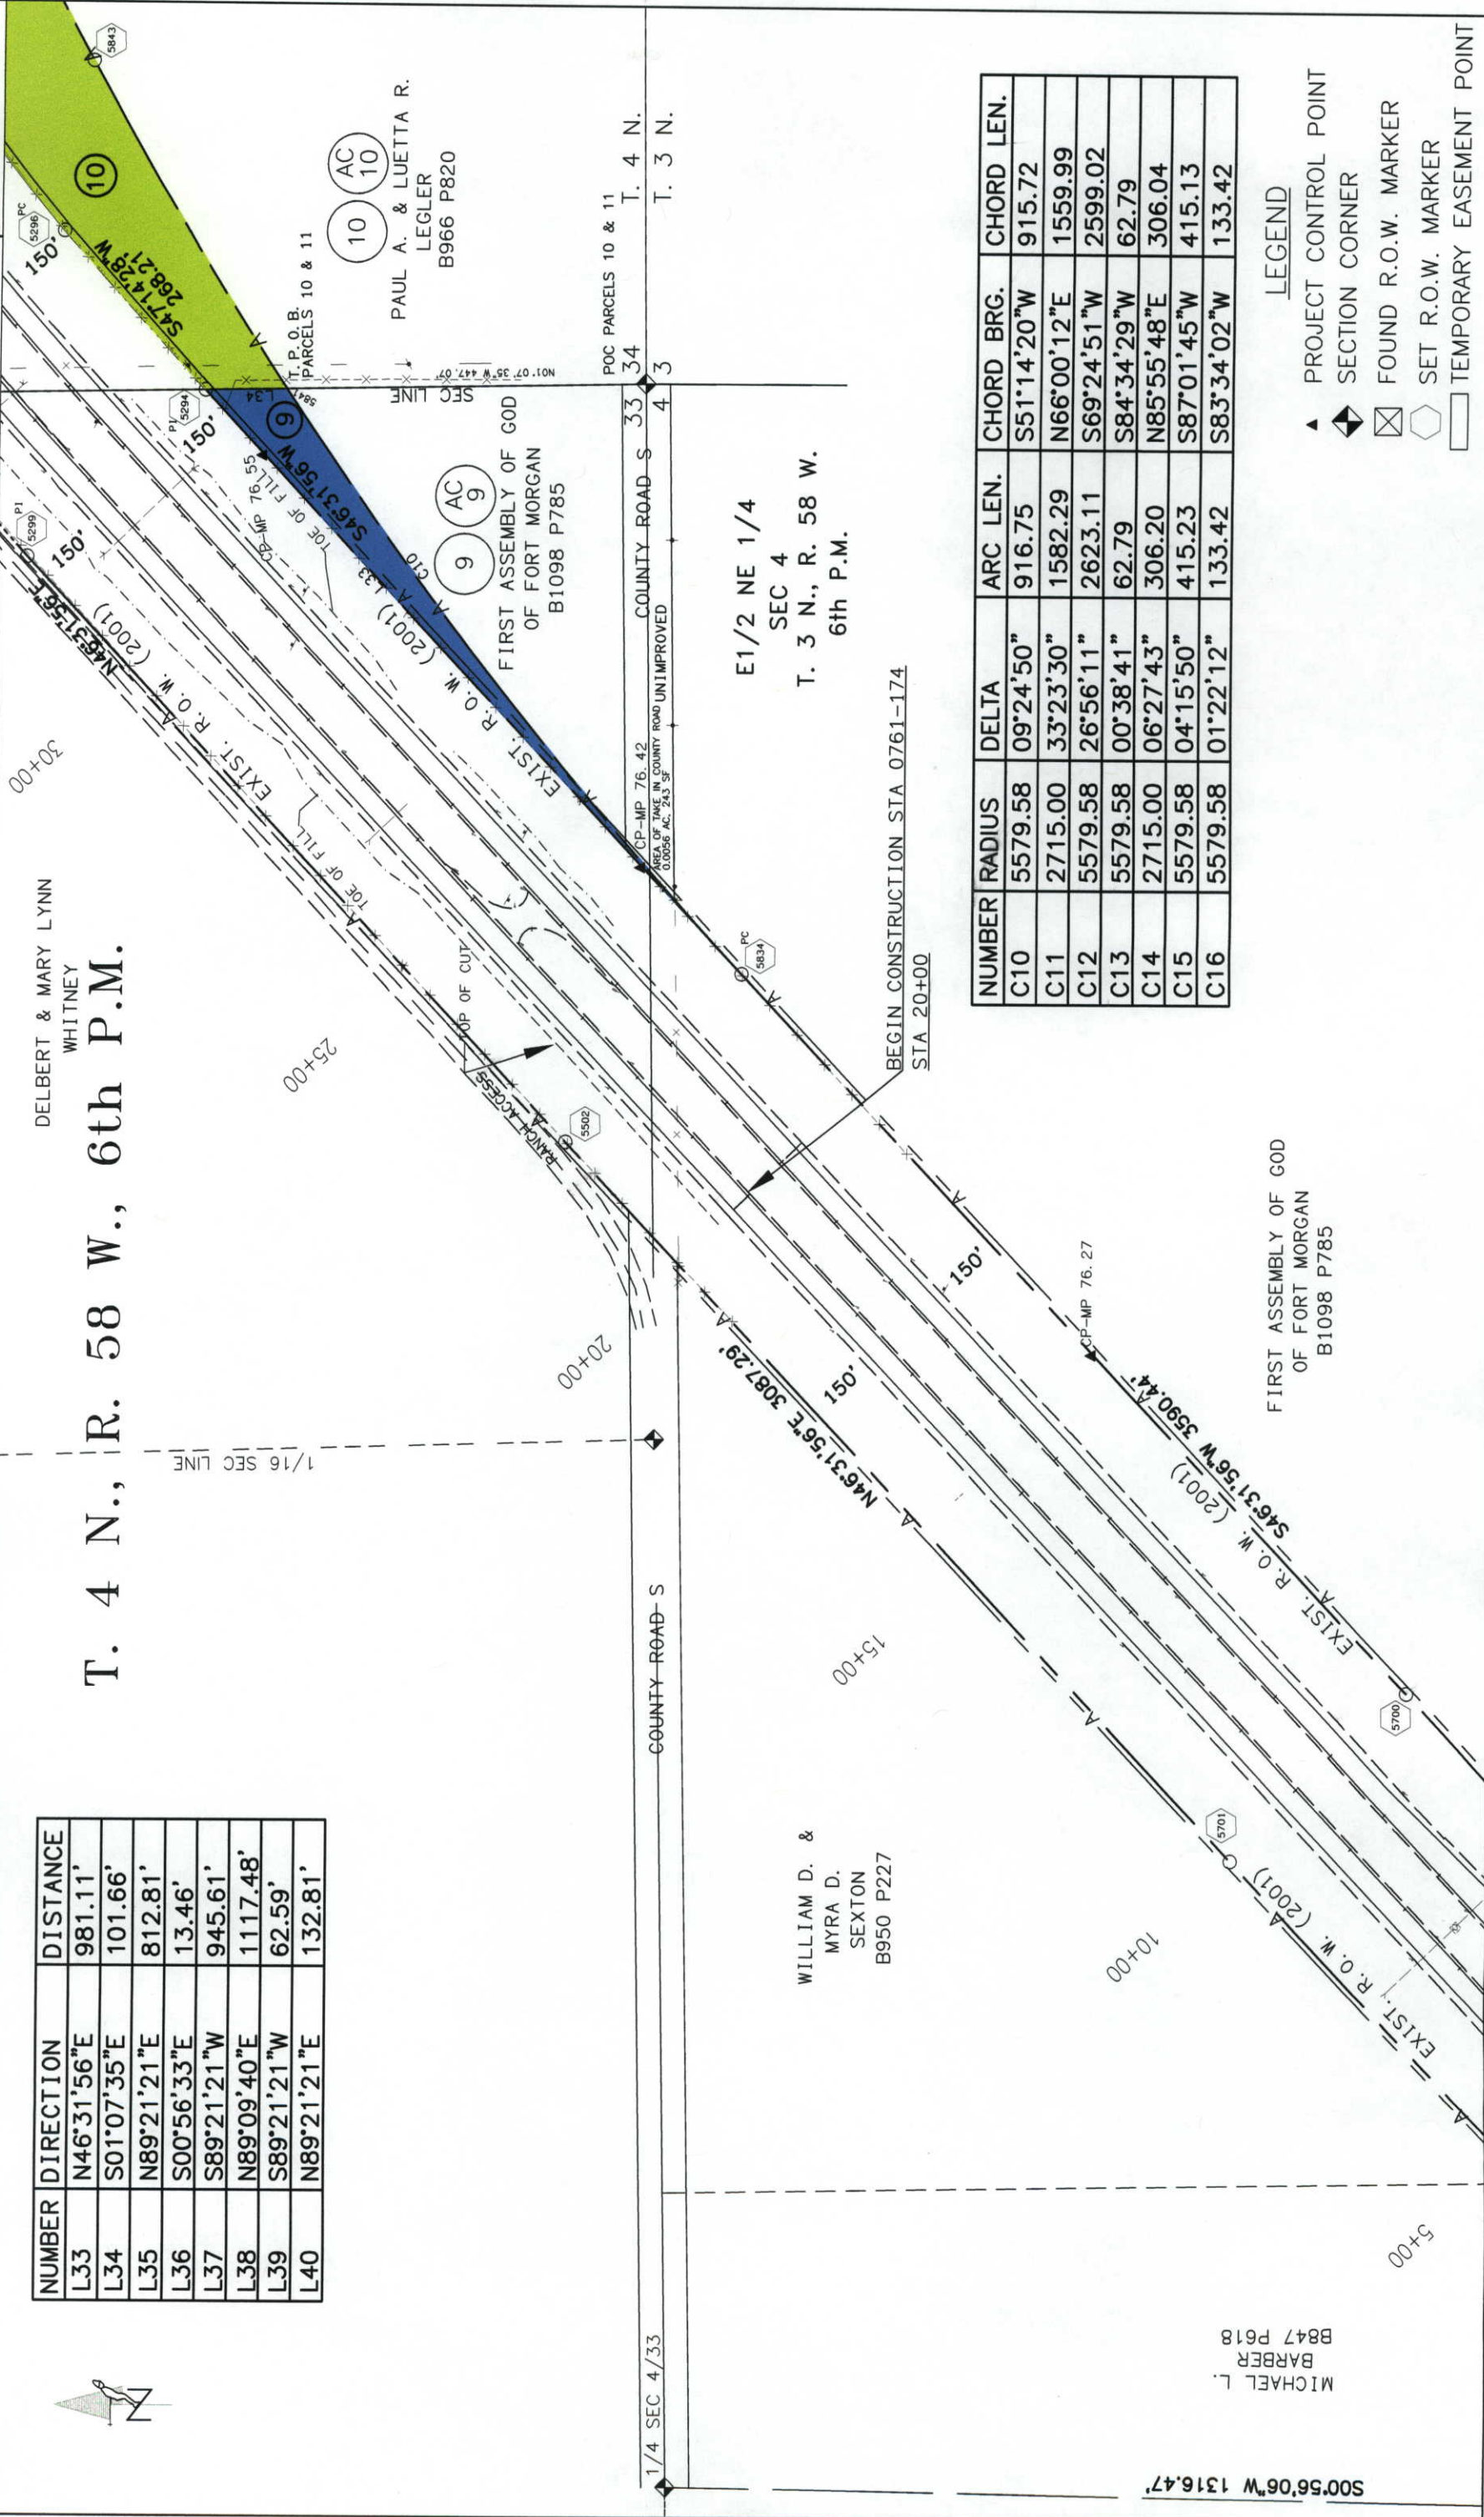

NUMBER	RADIUS	DELTA	ARC LEN.	CHORD BRG.	CHORD LEN.
C10	5579.58	09°24'50"	916.75	S51°14'20"W	915.72
C11	2715.00	33°23'30"	1582.29	N66°00'12"E	1559.99
C12	5579.58	26°56'11"	2623.11	S69°24'51"W	2599.02
C13	5579.58	00°38'41"	62.79	S84°34'29"W	62.79
C14	2715.00	06°27'43"	306.20	N85°55'48"E	306.04
C15	5579.58	04°15'50"	415.23	S87°01'45"W	415.13
C16	5579.58	01°22'12"	133.42	S83°34'02"W	133.42

LEGEND

- PROJECT CONTROL POINT
- SECTION CORNER
- FOUND R.O.W. MARKER
- SET R.O.W. MARKER
- TEMPORARY EASEMENT POINT

COLORADO DEPARTMENT OF TRANSPORTATION

DOT
Region 4
1420 2nd Street
Greeley, CO 80631
Phone: (970) 350-2157 FAX: (970) 350-2178

RIGHT OF WAY PLANS UNIT: MYRON DUANE HORA

Sheet Revisions

7/02	ADD PARCELS 9, 10, 11	WSSI
9/02	ADD AC-9, AC-10	WSSI

NUMBER	RADIUS	DELTA	ARC LEN.	CHORD BRG.	CHORD LEN.
C10	5579.58	09°24'50"	916.75	S51°14'20"W	915.72
C11	2715.00	33°23'30"	1582.29	N66°00'12"E	1559.99
C12	5579.58	26°56'11"	2623.11	S69°24'51"W	2599.02
C13	5579.58	00°38'41"	62.79	S84°34'29"W	62.79
C14	2715.00	06°27'43"	306.20	N85°55'48"E	306.04
C15	5579.58	04°15'50"	415.23	S87°01'45"W	415.13
C16	5579.58	01°22'12"	133.42	S83°34'02"W	133.42

NUMBER	DIRECTION	DISTANCE
L33	N46°31'56"E	981.11'
L34	S01°07'35"E	101.66'
L35	N89°21'21"E	812.81'
L36	S00°56'33"E	13.46'
L37	S89°21'21"W	945.61'
L38	N89°09'40"E	1117.48'
L39	S89°21'21"W	62.59'
L40	N89°21'21"E	132.81'

T. 4 N., R. 58 W., 6th P.M.

R=3015.00'
Δ=40°05'13"
L=2109.45'
CD=N69°06'39"E
LC=2066.69'

VIRGINIA ANN CHALK

E 1/2 SE 1/4
SEC 33
T. 4 N., R. 58 W.
6th P.M.

DELBERT & MARY LYNN
WHITNEY

SW 1/4
SEC 34
T. 4 N., R. 58 W.
6th P.M.


PAUL A. & LUETTA R.
LEGLER
B966 P820

FIRST ASSEMBLY OF GOD
OF FORT MORGAN
B1098 P785

PAUL A. & LUETTA R.
LEGLER
B966 P820

LEGEND

- ▲ PROJECT CONTROL POINT
- ◆ SECTION CORNER
- ⊠ FOUND R.O.W. MARKER
- SET R.O.W. MARKER
- TEMPORARY EASEMENT POINT

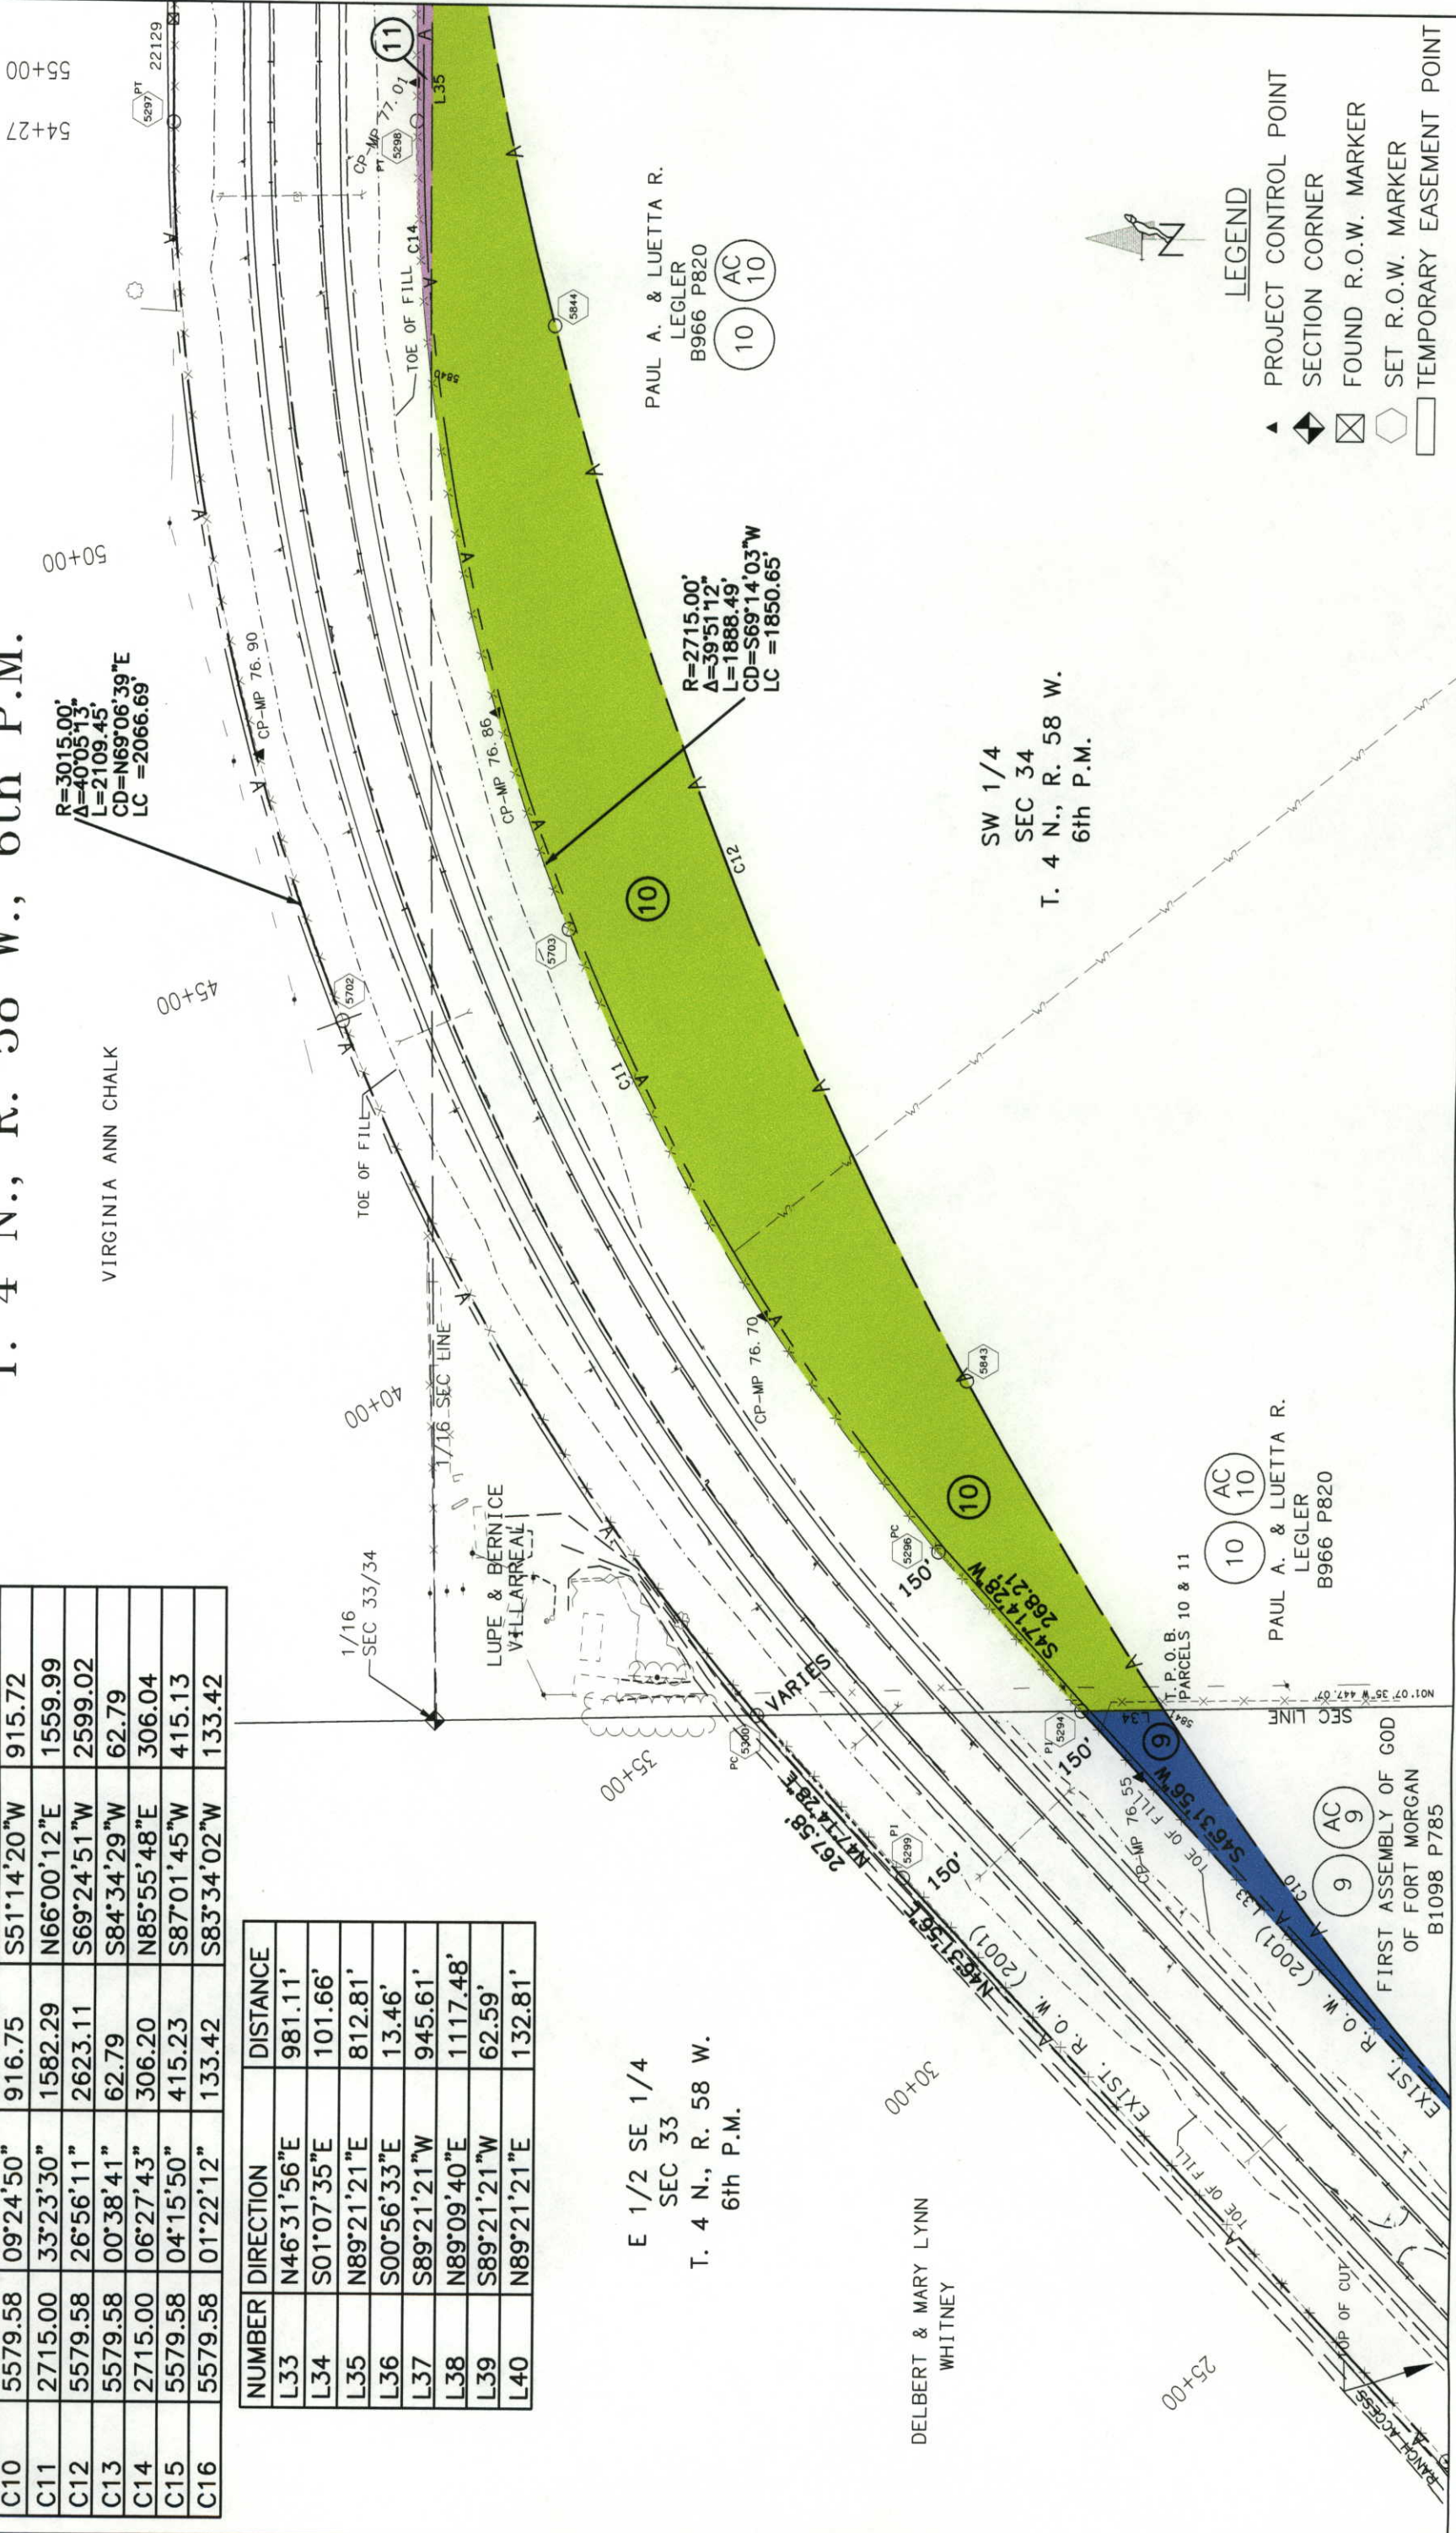

COLORADO DEPARTMENT OF TRANSPORTATION

Region 4
1420 2nd Street
Greeley, CO 80631
Phone: (970) 350-2157 FAX: (970) 350-2178

RIGHT OF WAY PLANS UNIT: MYRON DUANE HORA

Sheet Revisions

7/02	ADD PARCELS 10, 11, 12	WSSI
9/02	ADD AC-10, AC-11, AC-12	WSSI

NUMBER	RADIUS	DELTA	ARC LEN.	CHORD BRG.	CHORD LEN.
C10	5579.58	09°24'50"	916.75	S51°14'20"W	915.72
C11	2715.00	33°23'30"	1582.29	N66°00'12"E	1559.99
C12	5579.58	26°56'11"	2623.11	S69°24'51"W	2599.02
C13	5579.58	00°38'41"	62.79	S84°34'29"W	62.79
C14	2715.00	06°27'43"	306.20	N85°55'48"E	306.04
C15	5579.58	04°15'50"	415.23	S87°01'45"W	415.13
C16	5579.58	01°22'12"	133.42	S83°34'02"W	133.42

T. 4 N., R. 58 W., 6th P.M.

CENTENNIAL ESTATES SUB.

POSTED THIS DAY OF 20, AT M., FOR INFORMATION ONLY IN BOOK OF THE COUNTY LAND SURVEYS/RIGHT OF WAY SURVEYS AT PAGE RECEPTION NUMBER SIGNED DEPT.

LEGEND

- ▲ PROJECT CONTROL POINT
- ◆ SECTION CORNER
- ⊠ FOUND R.O.W. MARKER
- SET R.O.W. MARKER
- TEMPORARY EASEMENT POINT

NUMBER	DIRECTION	DISTANCE
L33	N46°31'56"E	981.11'
L34	S01°07'35"E	101.66'
L35	N89°21'21"E	812.81'
L36	S00°56'33"E	13.46'
L37	S89°21'21"W	945.61'
L38	N89°09'40"E	1117.48'
L39	S89°21'21"W	62.59'
L40	N89°21'21"E	132.81'

11 AC 11
12 AC 12
FLOYD GINGERICH &
STANLEY FLOYD GINGERICH
B753 P154

P.O.C.
PARCELS 12 & 13
S 1/4 SEC 34

PAUL A. & LUETTA R.
LEGLER
B966 P820

10 AC 10

12 AC 12


1/4 SEC LINE
195.40'

RANDY B. & JULIE A.
WEIMER
B967 P409

SE 1/4
SEC 34
T. 4 N., R. 58 W.
6th P.M.


FORT MORGAN LIVESTOCK COMPANY
B923 P671

FORT MORGAN
B923

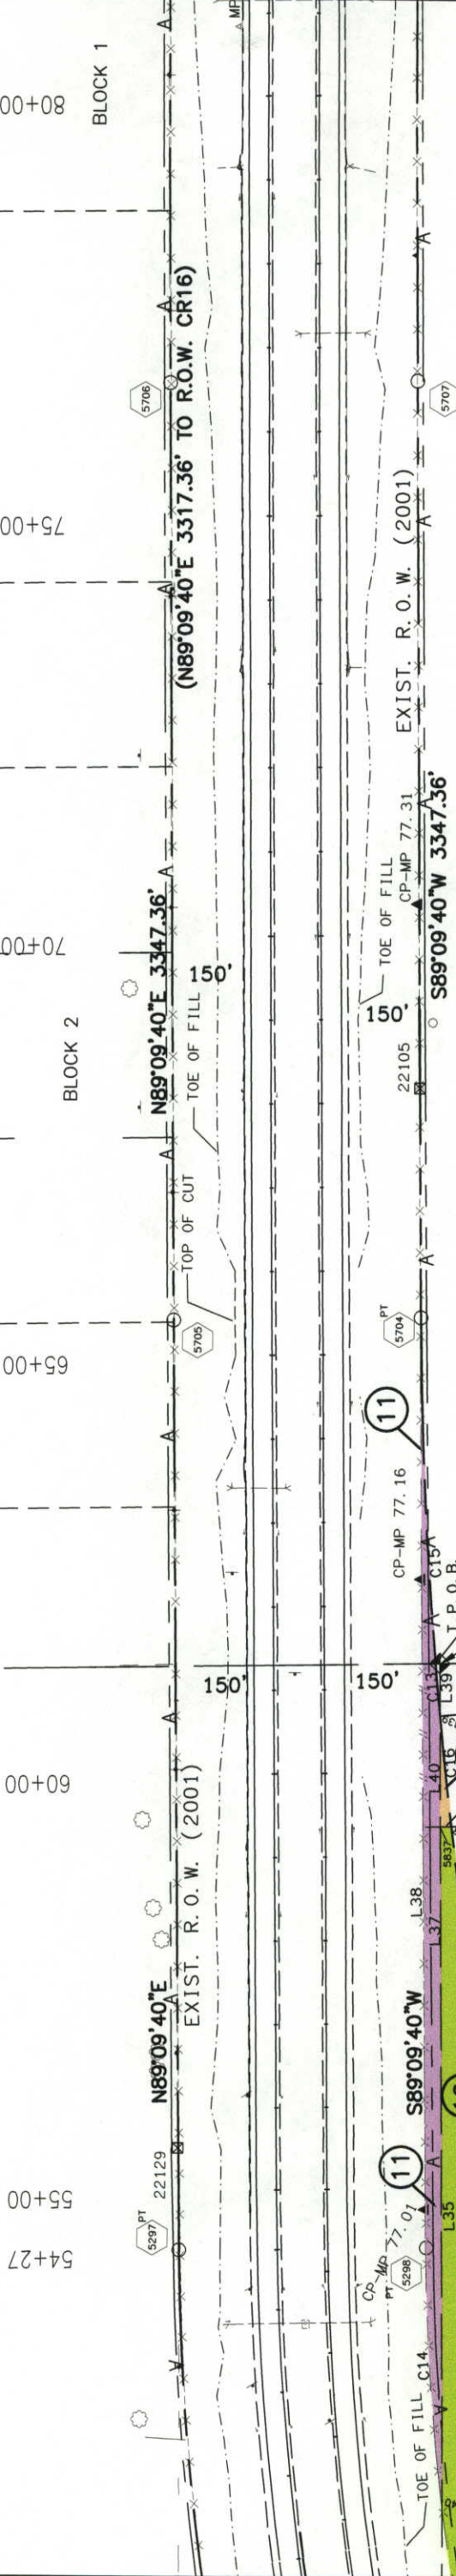

[illegible]

		RIGHT OF WAY	PROJECT CODE: 12458	SHEET NUMBER: 9
		PLAN SHEET		
		STA 0761-174 UNIT 1		
		FORT MORGAN TO BRUSH		

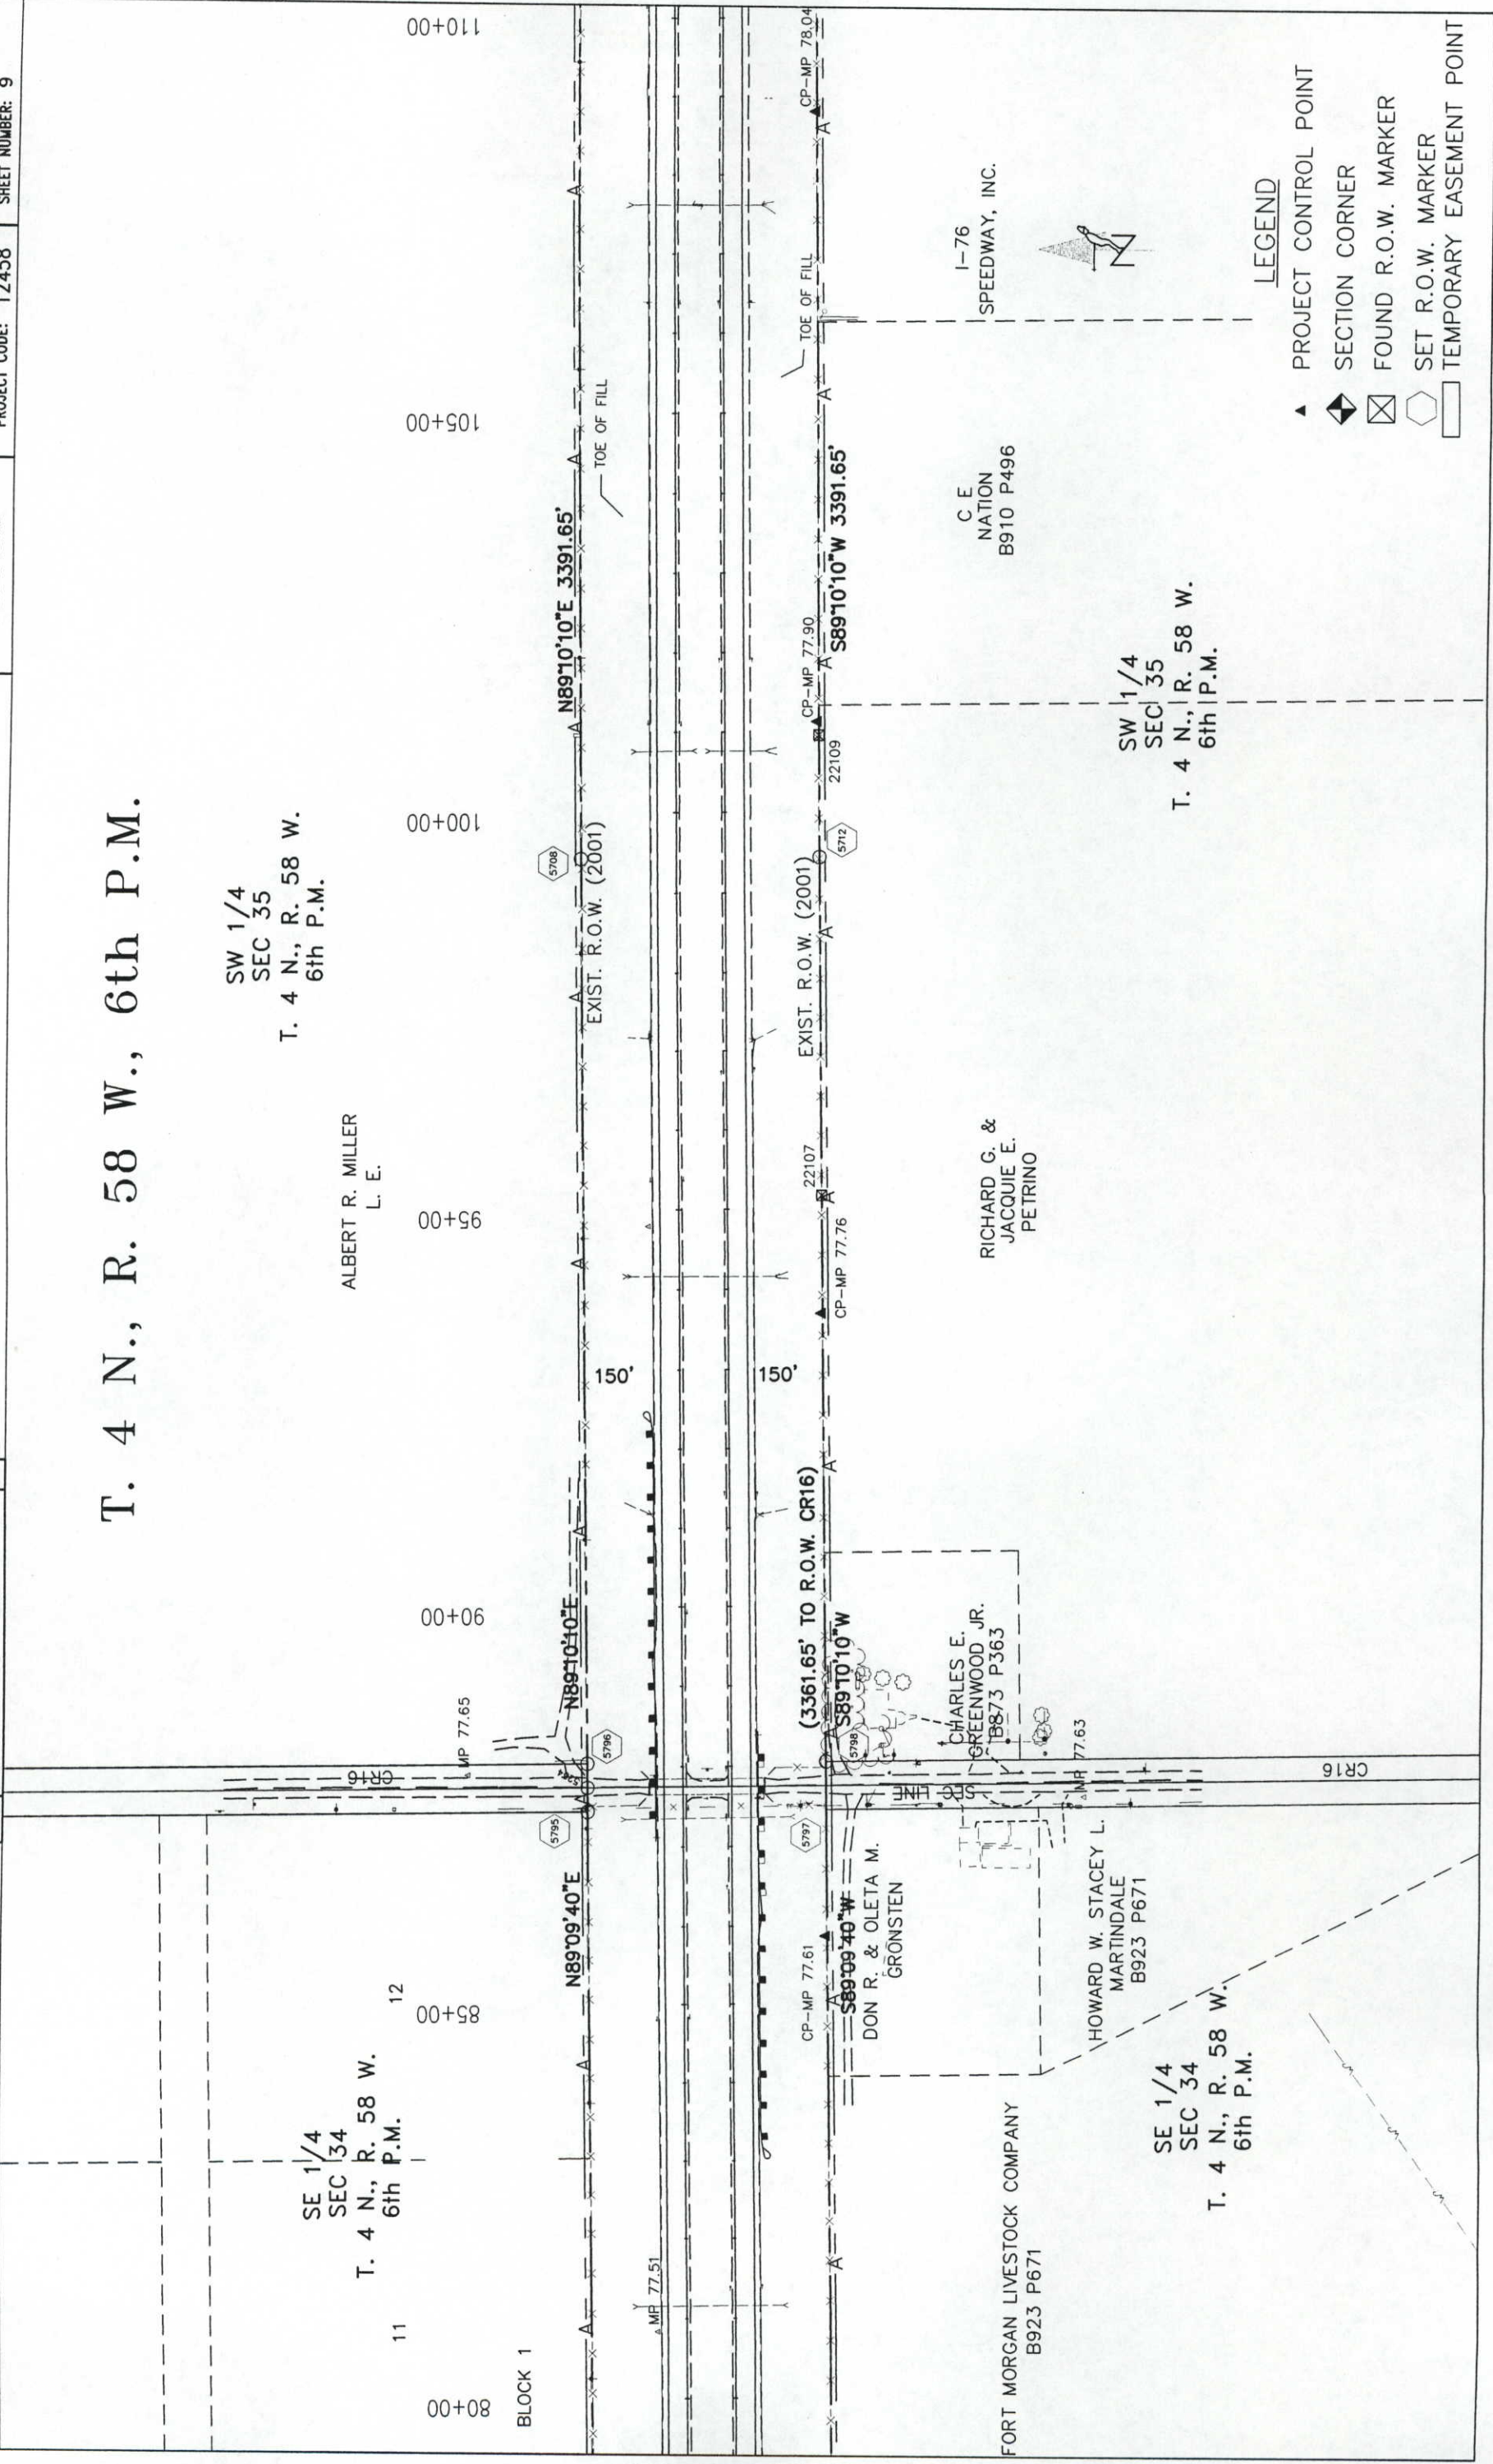



Region 4

1420 2nd Street

Greeley, CO 80631

Phone: (970) 350-2157

FAX: (970) 350-2178


COLORADO DEPARTMENT OF TRANSPORTATION

RIGHT OF WAY PLANS UNIT: MYRON DUANE HORA

Sheet Revisions

NO.	DESCRIPTION

T. 4 N., R. 58 W., 6th P.M.

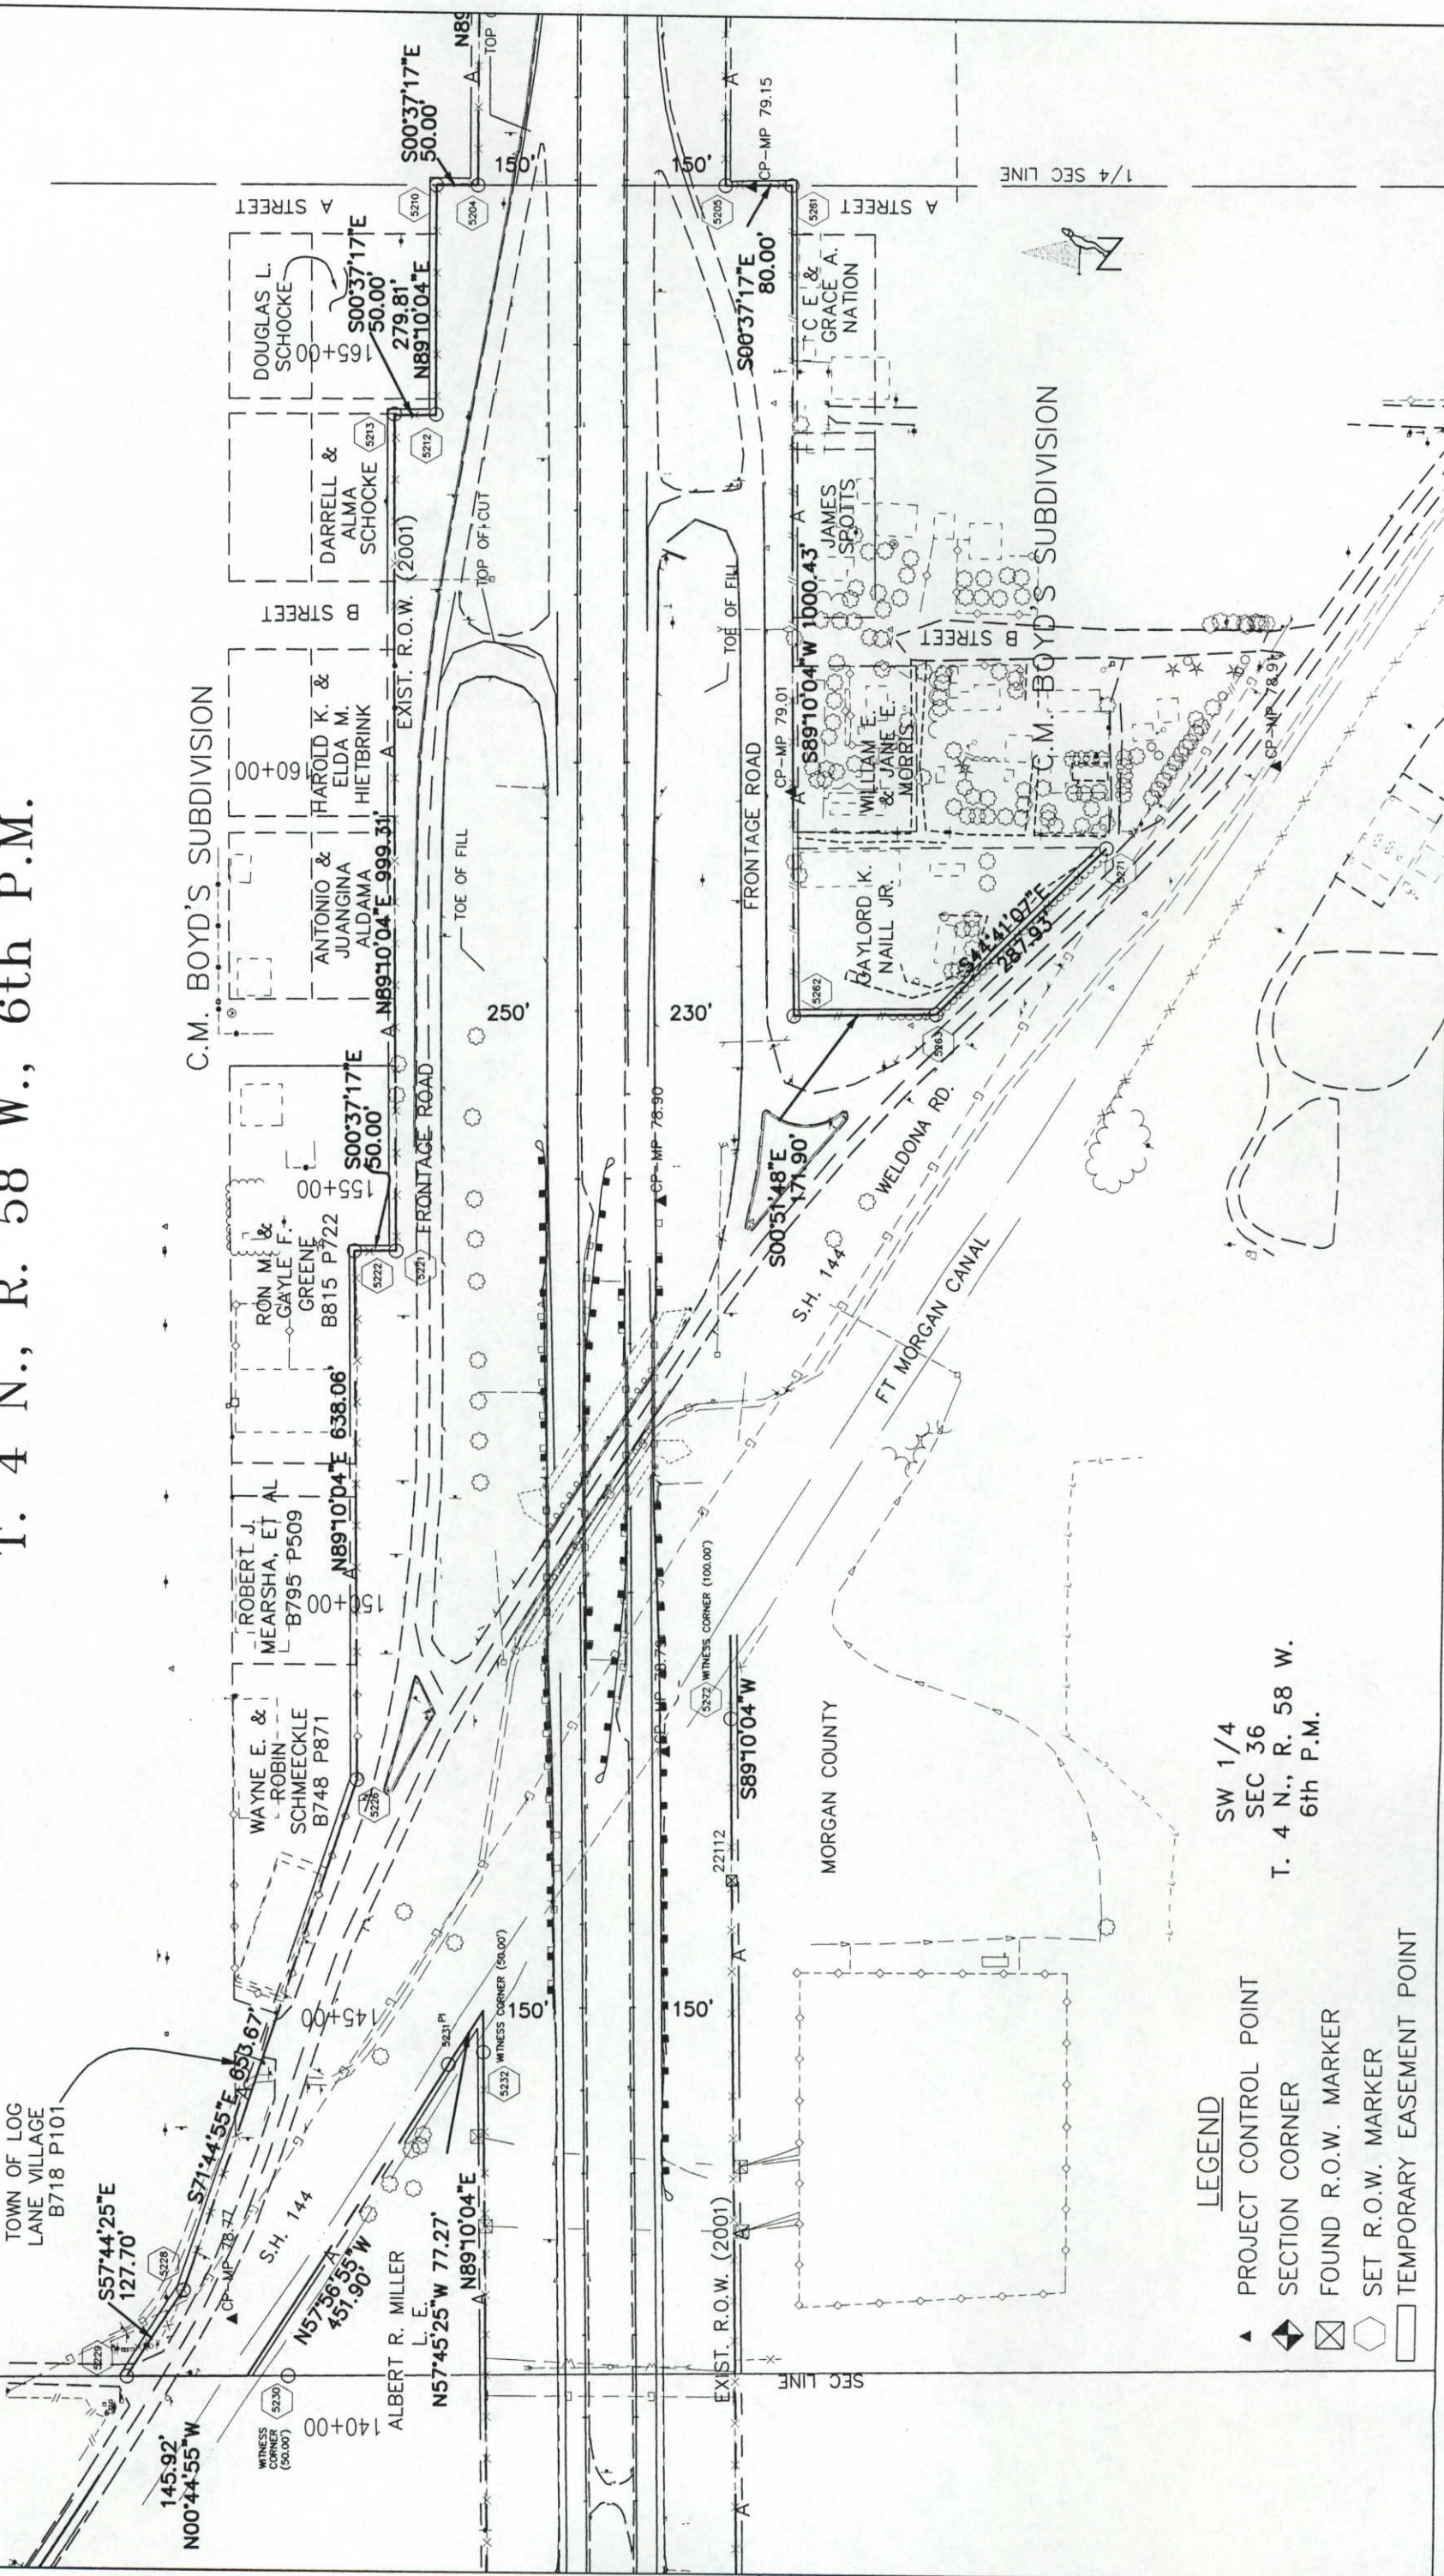

LEGEND

▲

PROJECT CONTROL POINT

◆

SECTION CORNER

⊠

FOUND R.O.W. MARKER

○

SET R.O.W. MARKER

□

TEMPORARY EASEMENT POINT

SW 1/4

SEC 36

T. 4 N., R. 58 W.

6th P.M.

RIGHT OF WAY

PLAN SHEET

STA 0761-174 UNIT 1

FORT MORGAN TO BRUSH

PROJECT CODE: 12458

SHEET NUMBER: 11



COLORADO DEPARTMENT OF TRANSPORTATION

Region 4
1420 2nd Street
Greeley, CO 80631
Phone: (970) 350-2157 FAX: (970) 350-2178

RIGHT OF WAY PLANS UNIT: MYRON DUANE HORA

Sheet Revisions

RIGHT OF WAY

PLAN SHEET

STA 0761-174 UNIT 1

FORT MORGAN TO BRUSH

PROJECT CODE: 12458 SHEET NUMBER: 12



T. 4 N., R. 58 W., 6th P.M.


WESTERN SUGAR COMPANY

WESTERN SUGAR COMPANY

SE 1/4
SEC 36
T. 4 N., R. 58 W.
6th P.M.

LEGEND

- ▲ PROJECT CONTROL POINT
- ◆ SECTION CORNER
- ⊠ FOUND R.O.W. MARKER
- ◊ SET R.O.W. MARKER
- TEMPORARY EASEMENT POINT

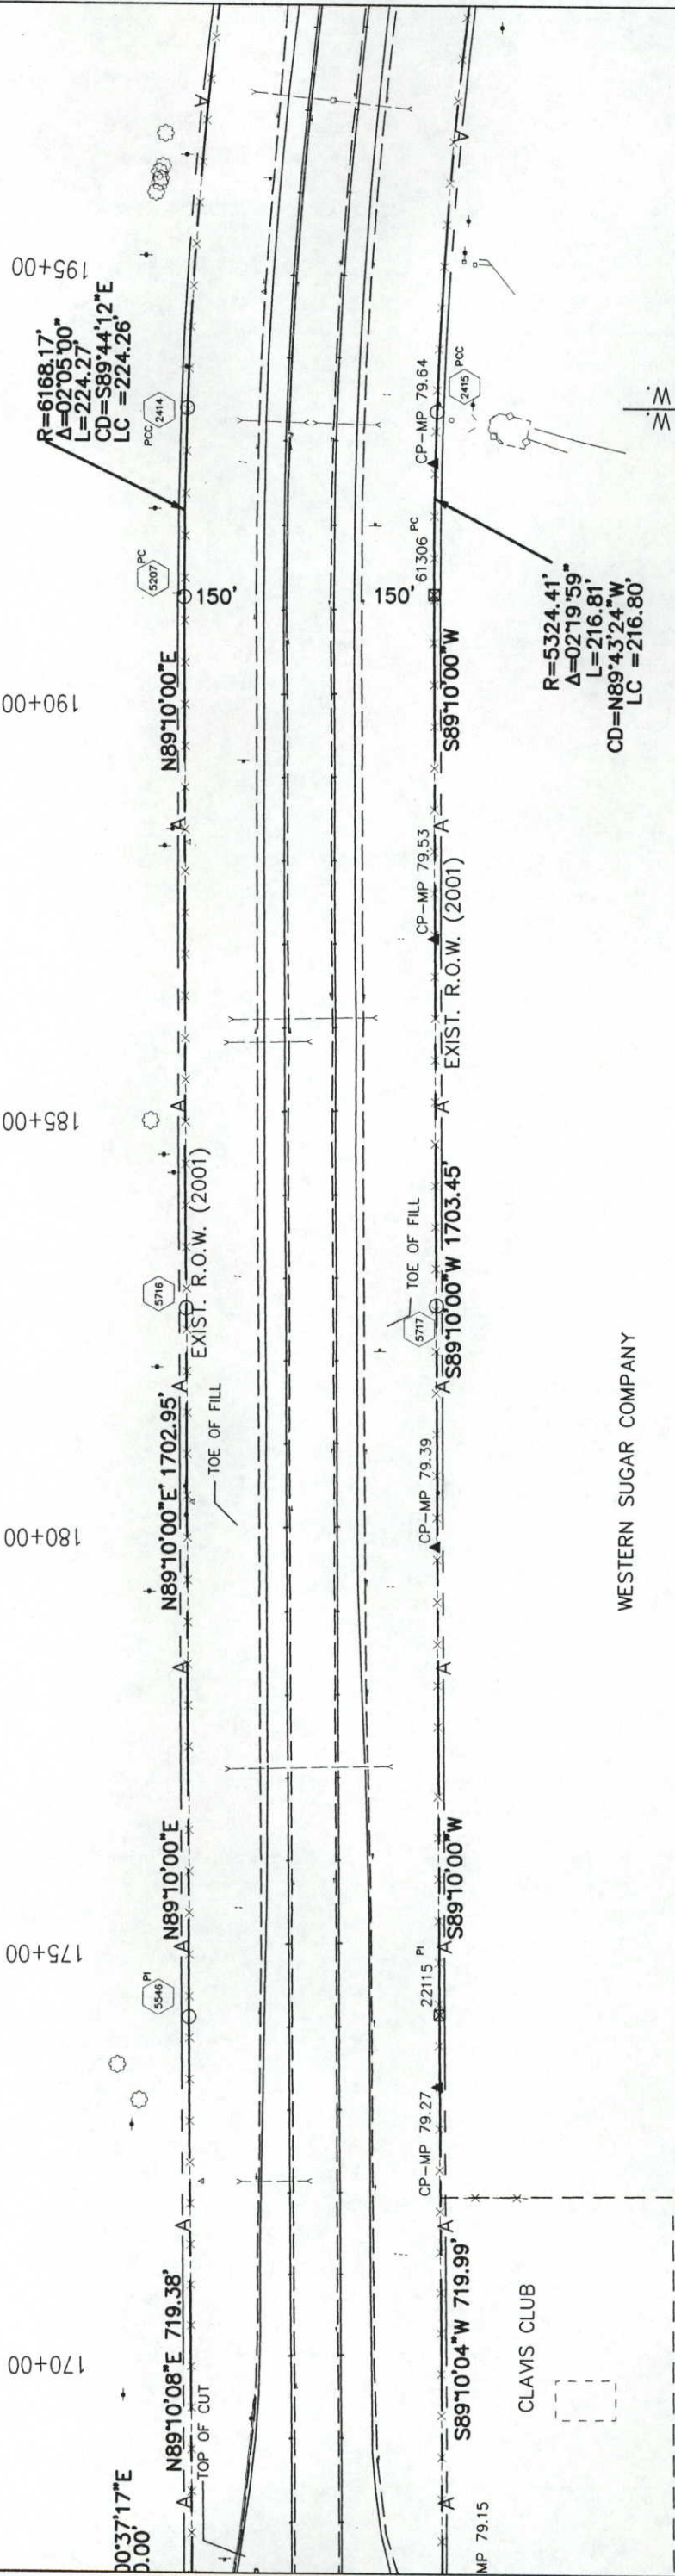

SEC LINE
R. 58 W.
R. 57 W.

COLORADO DEPARTMENT OF TRANSPORTATION




Region 4
1420 2nd Street
Greeley, CO 80631
Phone: (970) 350-2157 FAX: (970) 350-2178

RIGHT OF WAY PLANS UNIT: MYRON DUANE HORA

Sheet Revisions

NO.	DESCRIPTION

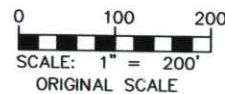

RIGHT OF WAY

PLAN SHEET

STA 0761-174 UNIT 1


FORT MORGAN TO BRUSH

PROJECT CODE: 12458

SHEET NUMBER: 13

TE-3
WESTERN SUGAR COMPANY
B878 P197

T. 4 N., R. 57 W., 6th P.M.

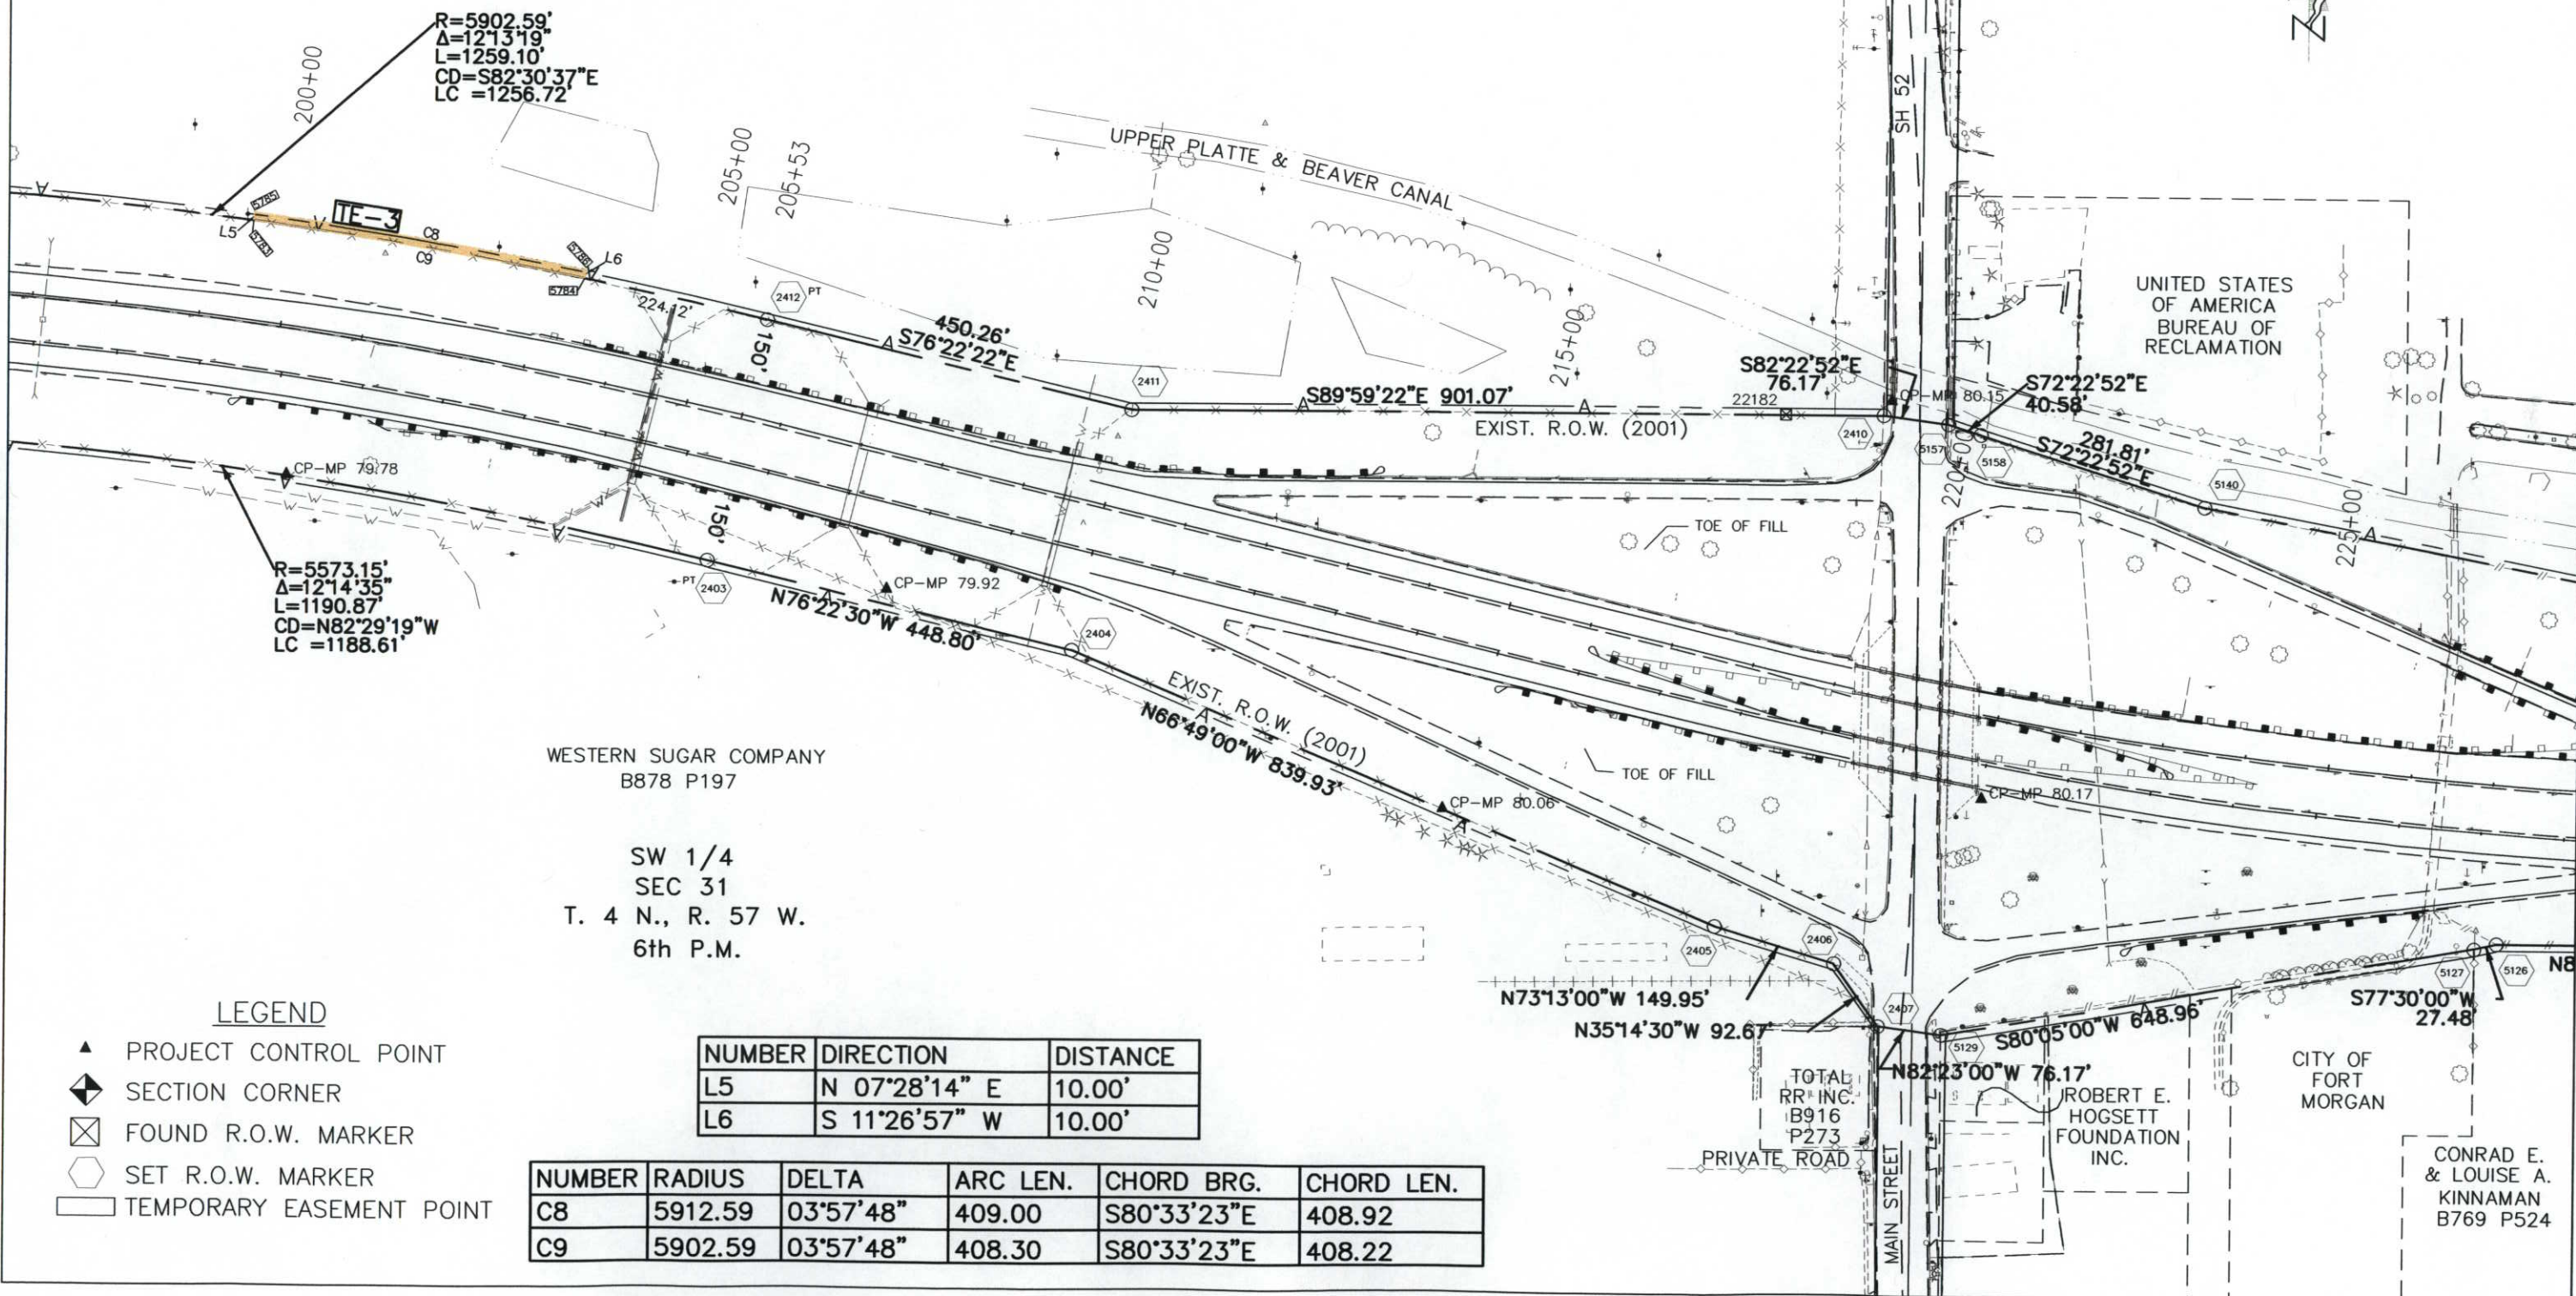

LEGEND


- ▲ PROJECT CONTROL POINT
- ◆ SECTION CORNER
- ⊠ FOUND R.O.W. MARKER
- SET R.O.W. MARKER
- TEMPORARY EASEMENT POINT

NUMBER	DIRECTION	DISTANCE
L5	N 07°28'14" E	10.00'
L6	S 11°26'57" W	10.00'

NUMBER	RADIUS	DELTA	ARC LEN.	CHORD BRG.	CHORD LEN.
C8	5912.59	03°57'48"	409.00	S80°33'23"E	408.92
C9	5902.59	03°57'48"	408.30	S80°33'23"E	408.22

CERTIFICATION: I, _____, AT _____, M., FOR INFORMATION
ONLY IN BOOK _____ OF THE COUNTY LAND SURVEYS/RIGHT OF WAY
SURVEYS AT PAGE _____ RECEPTION NUMBER _____

SIGNED
DEPT.

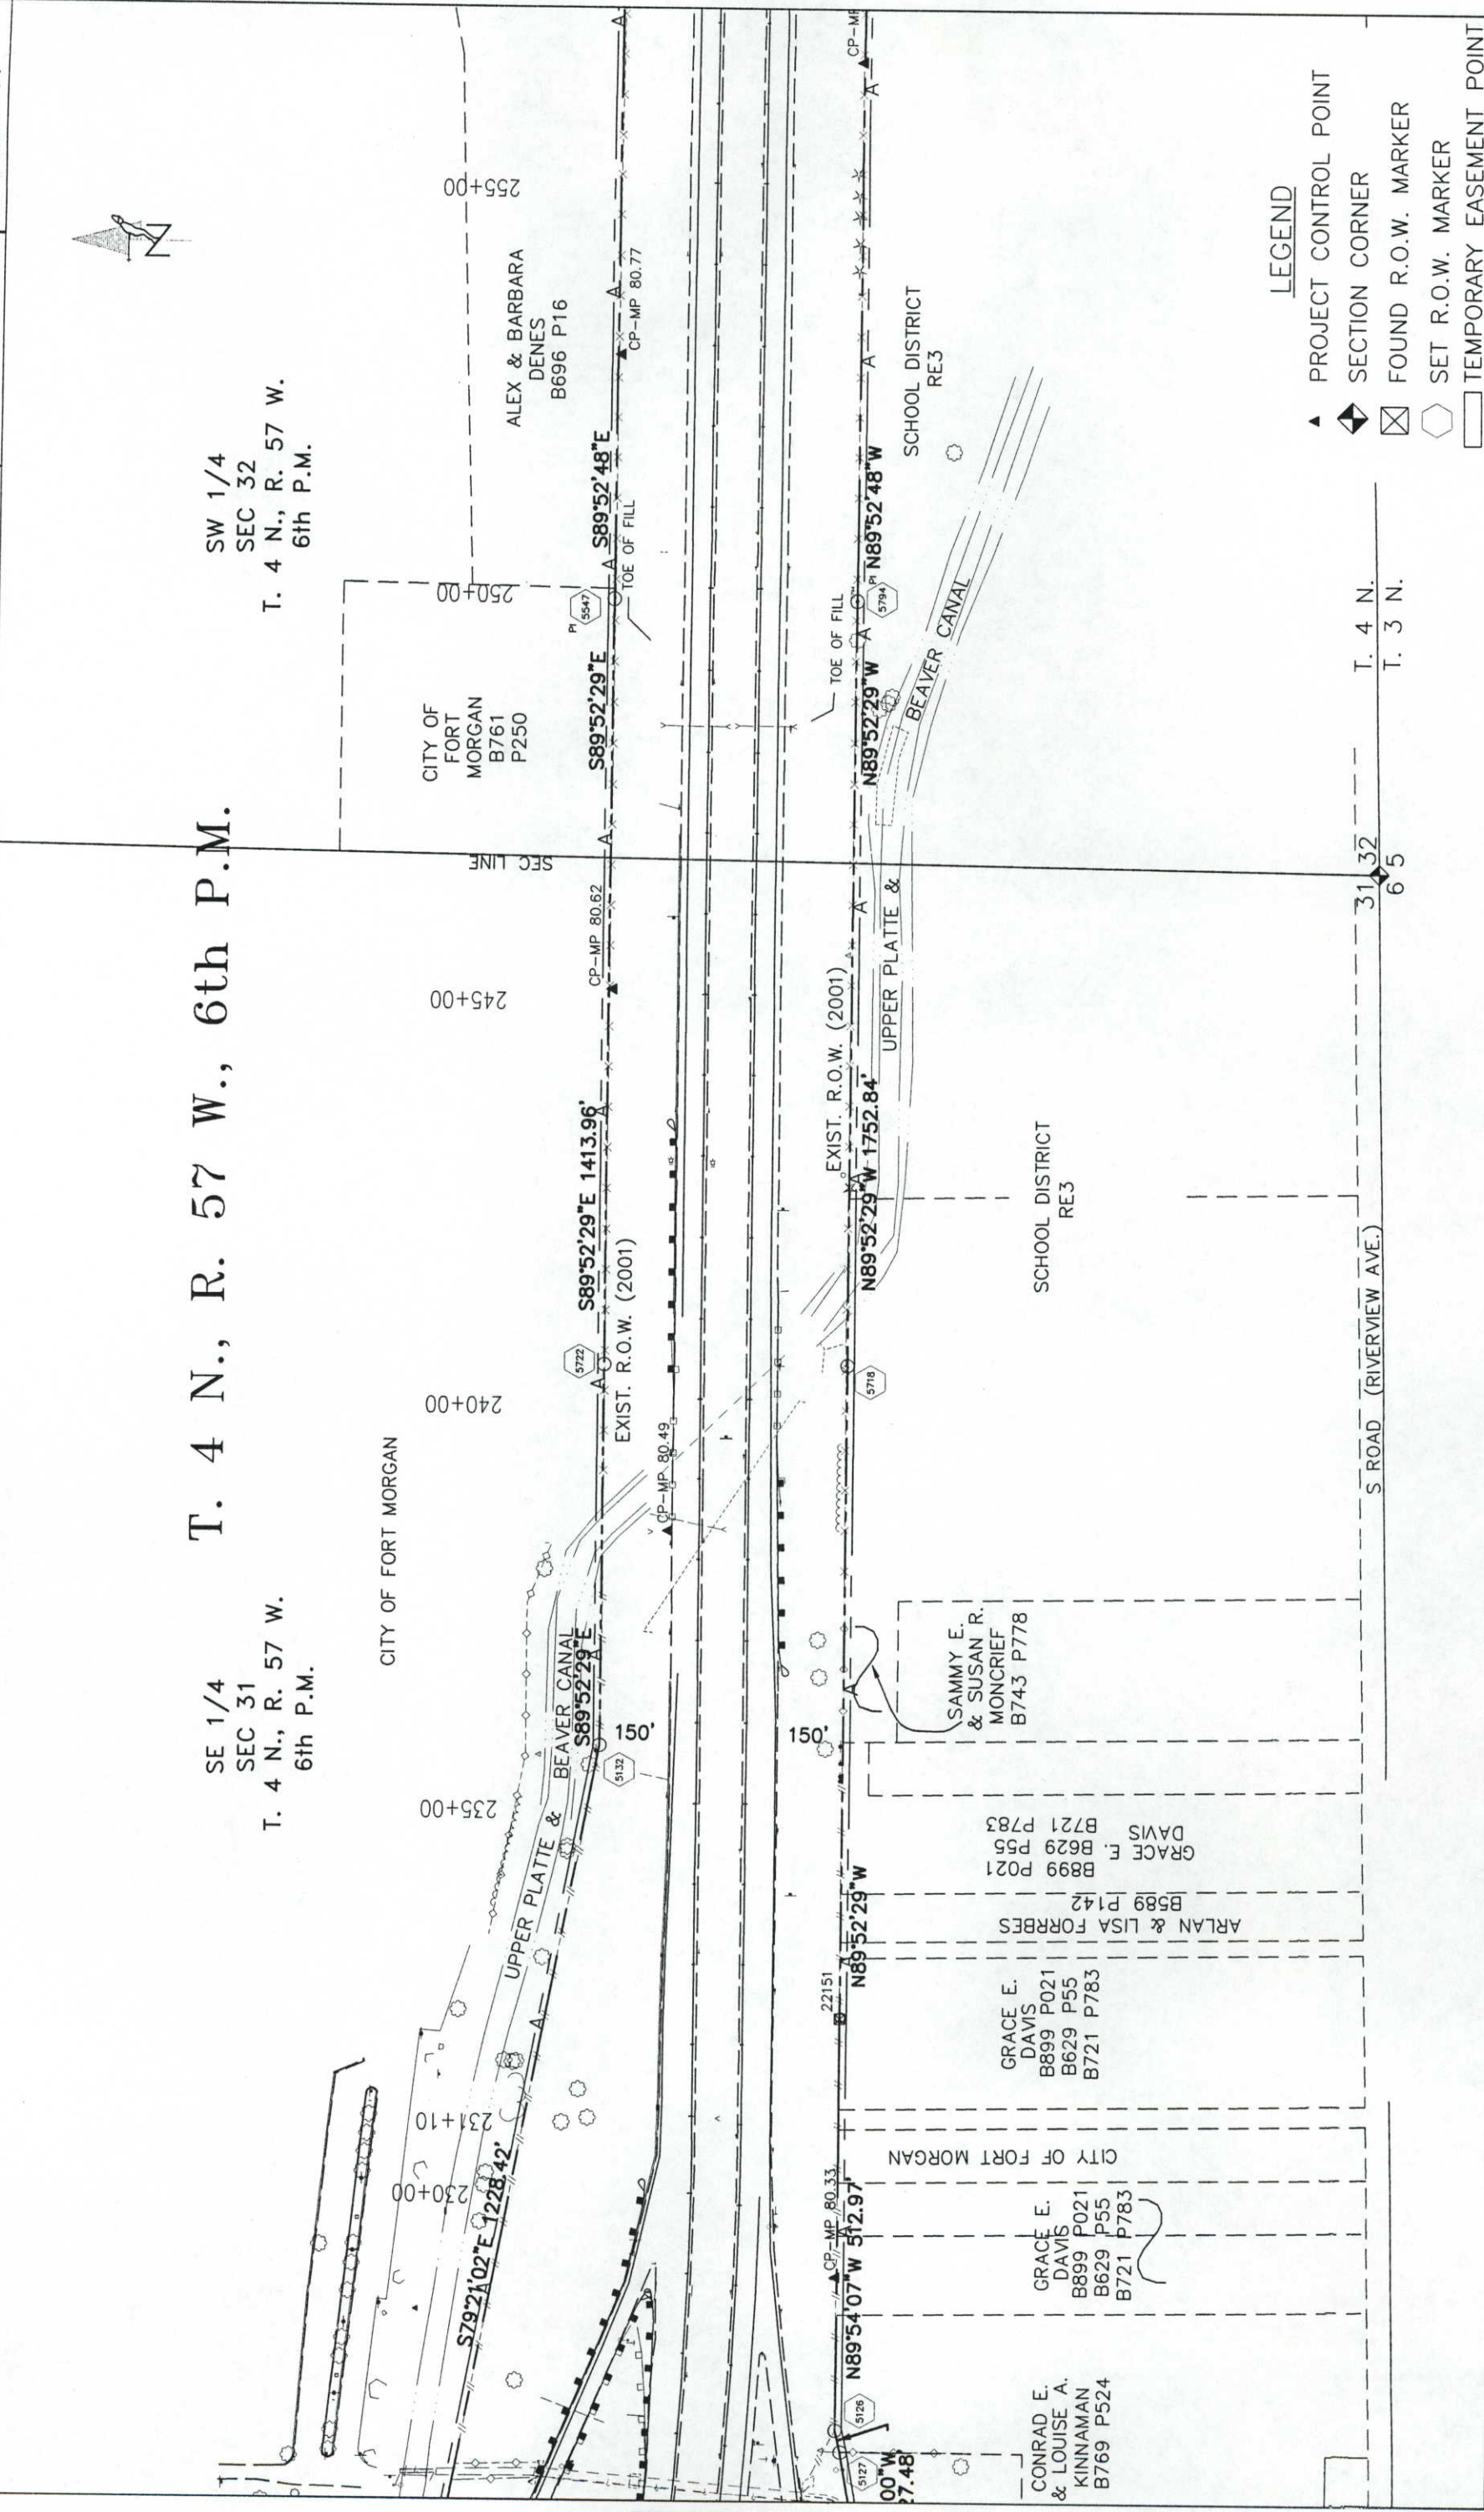

CERTIFICATION: I HAVE REVIEWED THIS PLAN AND THE INFORMATION CONTAINED THEREIN IS TRUE AND CORRECT TO THE BEST OF MY KNOWLEDGE AND BELIEF.
DATE OF SURVEY: _____ AT _____ M., FOR INFORMATION
ONLY IN BOOK _____ OF THE COUNTY LAND SURVEYS/RIGHT OF WAY
SURVEYS AT PAGE _____ RECEPTION NUMBER _____
SIGNED _____ DEPT. _____

COLORADO DEPARTMENT OF TRANSPORTATION



Region 4
1420 2nd Street
Greeley, CO 80631
Phone: (970) 350-2157 FAX: (970) 350-2178
RIGHT OF WAY PLANS UNIT: MYRON DUANE HORA

Sheet Revisions

RIGHT OF WAY

PLAN SHEET

STA 0761-174 UNIT 1

FORT MORGAN TO BRUSH

PROJECT CODE: 12458 SHEET NUMBER: 15



SE 1/4
SEC 32

T. 4 N., R. 57 W.
6th P.M.

SOUTH PLATTE ANNEXATION

SW 1/4

SEC 32

T. 4 N., R. 57 W.
6th P.M.

T. 4 N., R. 57 W., 6th P.M.

ALEX & BARBARA
DENES
B696 P16

265+00

270+00

275+00

280+00

285+00

ALEX & BARBARA
DENES
B696 P16

CP-MP 80.92

S89°52'48"E 4007.04'

CP-MP 81.07

CP-MP 81.18

EXIST. R.O.W. (2001)

CP-MP 81.30

CP-MP 80.80

N89°52'48"W 2015.08'

5723

5719

N89°52'48"W

N89°52'15"W 406.59'

N89°52'48"W

EXIST. R.O.W. (2001)

N89°52'48"W 1925.57'

5550

CITY OF FORT MORGAN
B834 P659

SCHOOL DISTRICT
RE3

CITY OF
FORT
MORGAN

1/4 SEC LINE

1/4 SEC 32/5

LEGEND

▲ PROJECT CONTROL POINT

◆ SECTION CORNER

⊠ FOUND R.O.W. MARKER

⬡ SET R.O.W. MARKER

□ TEMPORARY EASEMENT POINT

COLORADO DEPARTMENT OF TRANSPORTATION



Region 4
1420 2nd Street
Greeley, CO 80631
Phone: (970) 350-2157 FAX: (970) 350-2178
RIGHT OF WAY PLANS UNIT: MYRON DUANE HORA

Sheet Revisions

RIGHT OF WAY

PLAN SHEET

STA 0761-174 UNIT 1

FORT MORGAN TO BRUSH

PROJECT CODE: 12458 SHEET NUMBER: 16



T. 4 N., R. 57 W., 6th P.M.

SOUTH PLATTE ANNEXATION

SE 1/4
SEC 32
T. 4 N., R. 57 W.
6th P.M.

ALEX & BARBARA
DENES
B696 P16


COASTAL MART INC.
B727 P393

STEPHEN &
SUSAN BALDWIN
B780 P402

JANES R. &
JOSEPH E. PEIF
B627 P057

SOUTH PLATTE ANNEXATION

SW 1/4
SEC 33
T. 4 N., R. 57 W.
6th P.M.

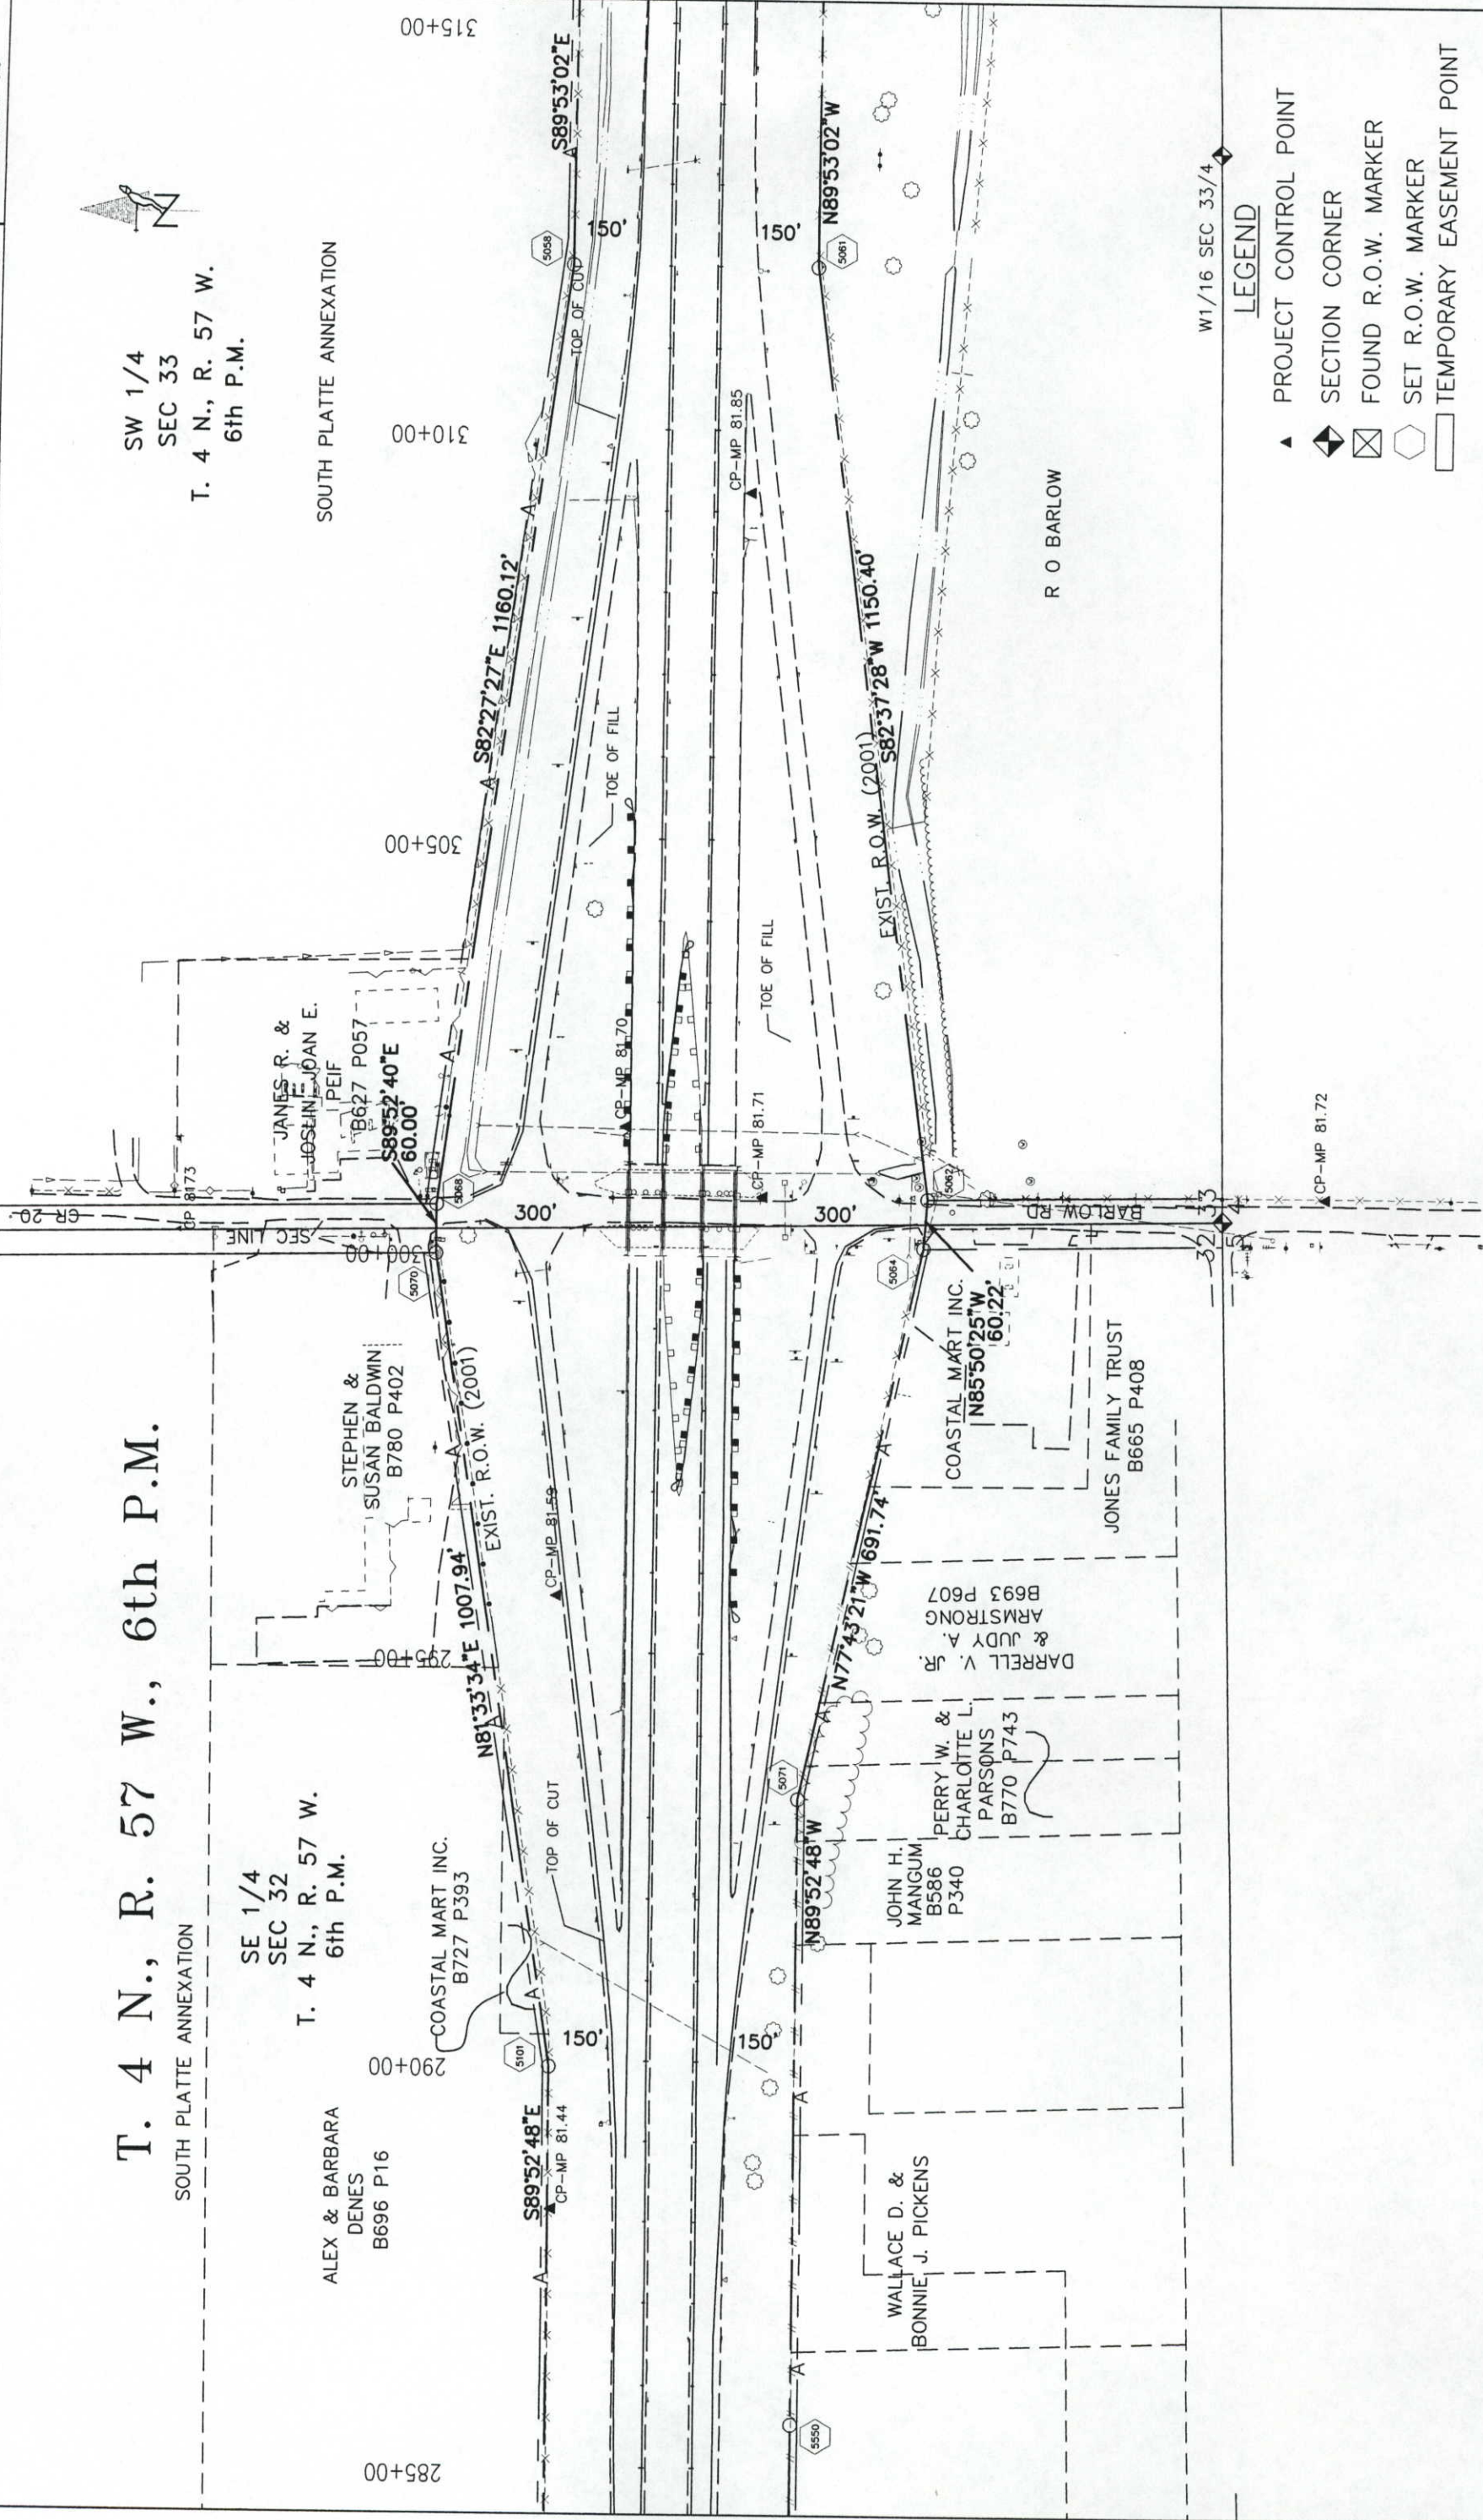

W1/16 SEC 33/4

LEGEND

- ▲ PROJECT CONTROL POINT
- ◆ SECTION CORNER
- ⊗ FOUND R.O.W. MARKER
- SET R.O.W. MARKER
- TEMPORARY EASEMENT POINT

Region 4

1420 2nd Street

Greeley, CO 80631

Phone: (970) 350-2157

FAX: (970) 350-2178

DOT


Division of Transportation

COLORADO DEPARTMENT OF TRANSPORTATION

RIGHT OF WAY PLANS UNIT: MYRON DUANE HORA

Sheet Revisions

RIGHT OF WAY
PLAN SHEET
STA 0761-174 UNIT 1
FORT MORGAN TO BRUSH
PROJECT CODE: 12458
SHEET NUMBER: 18

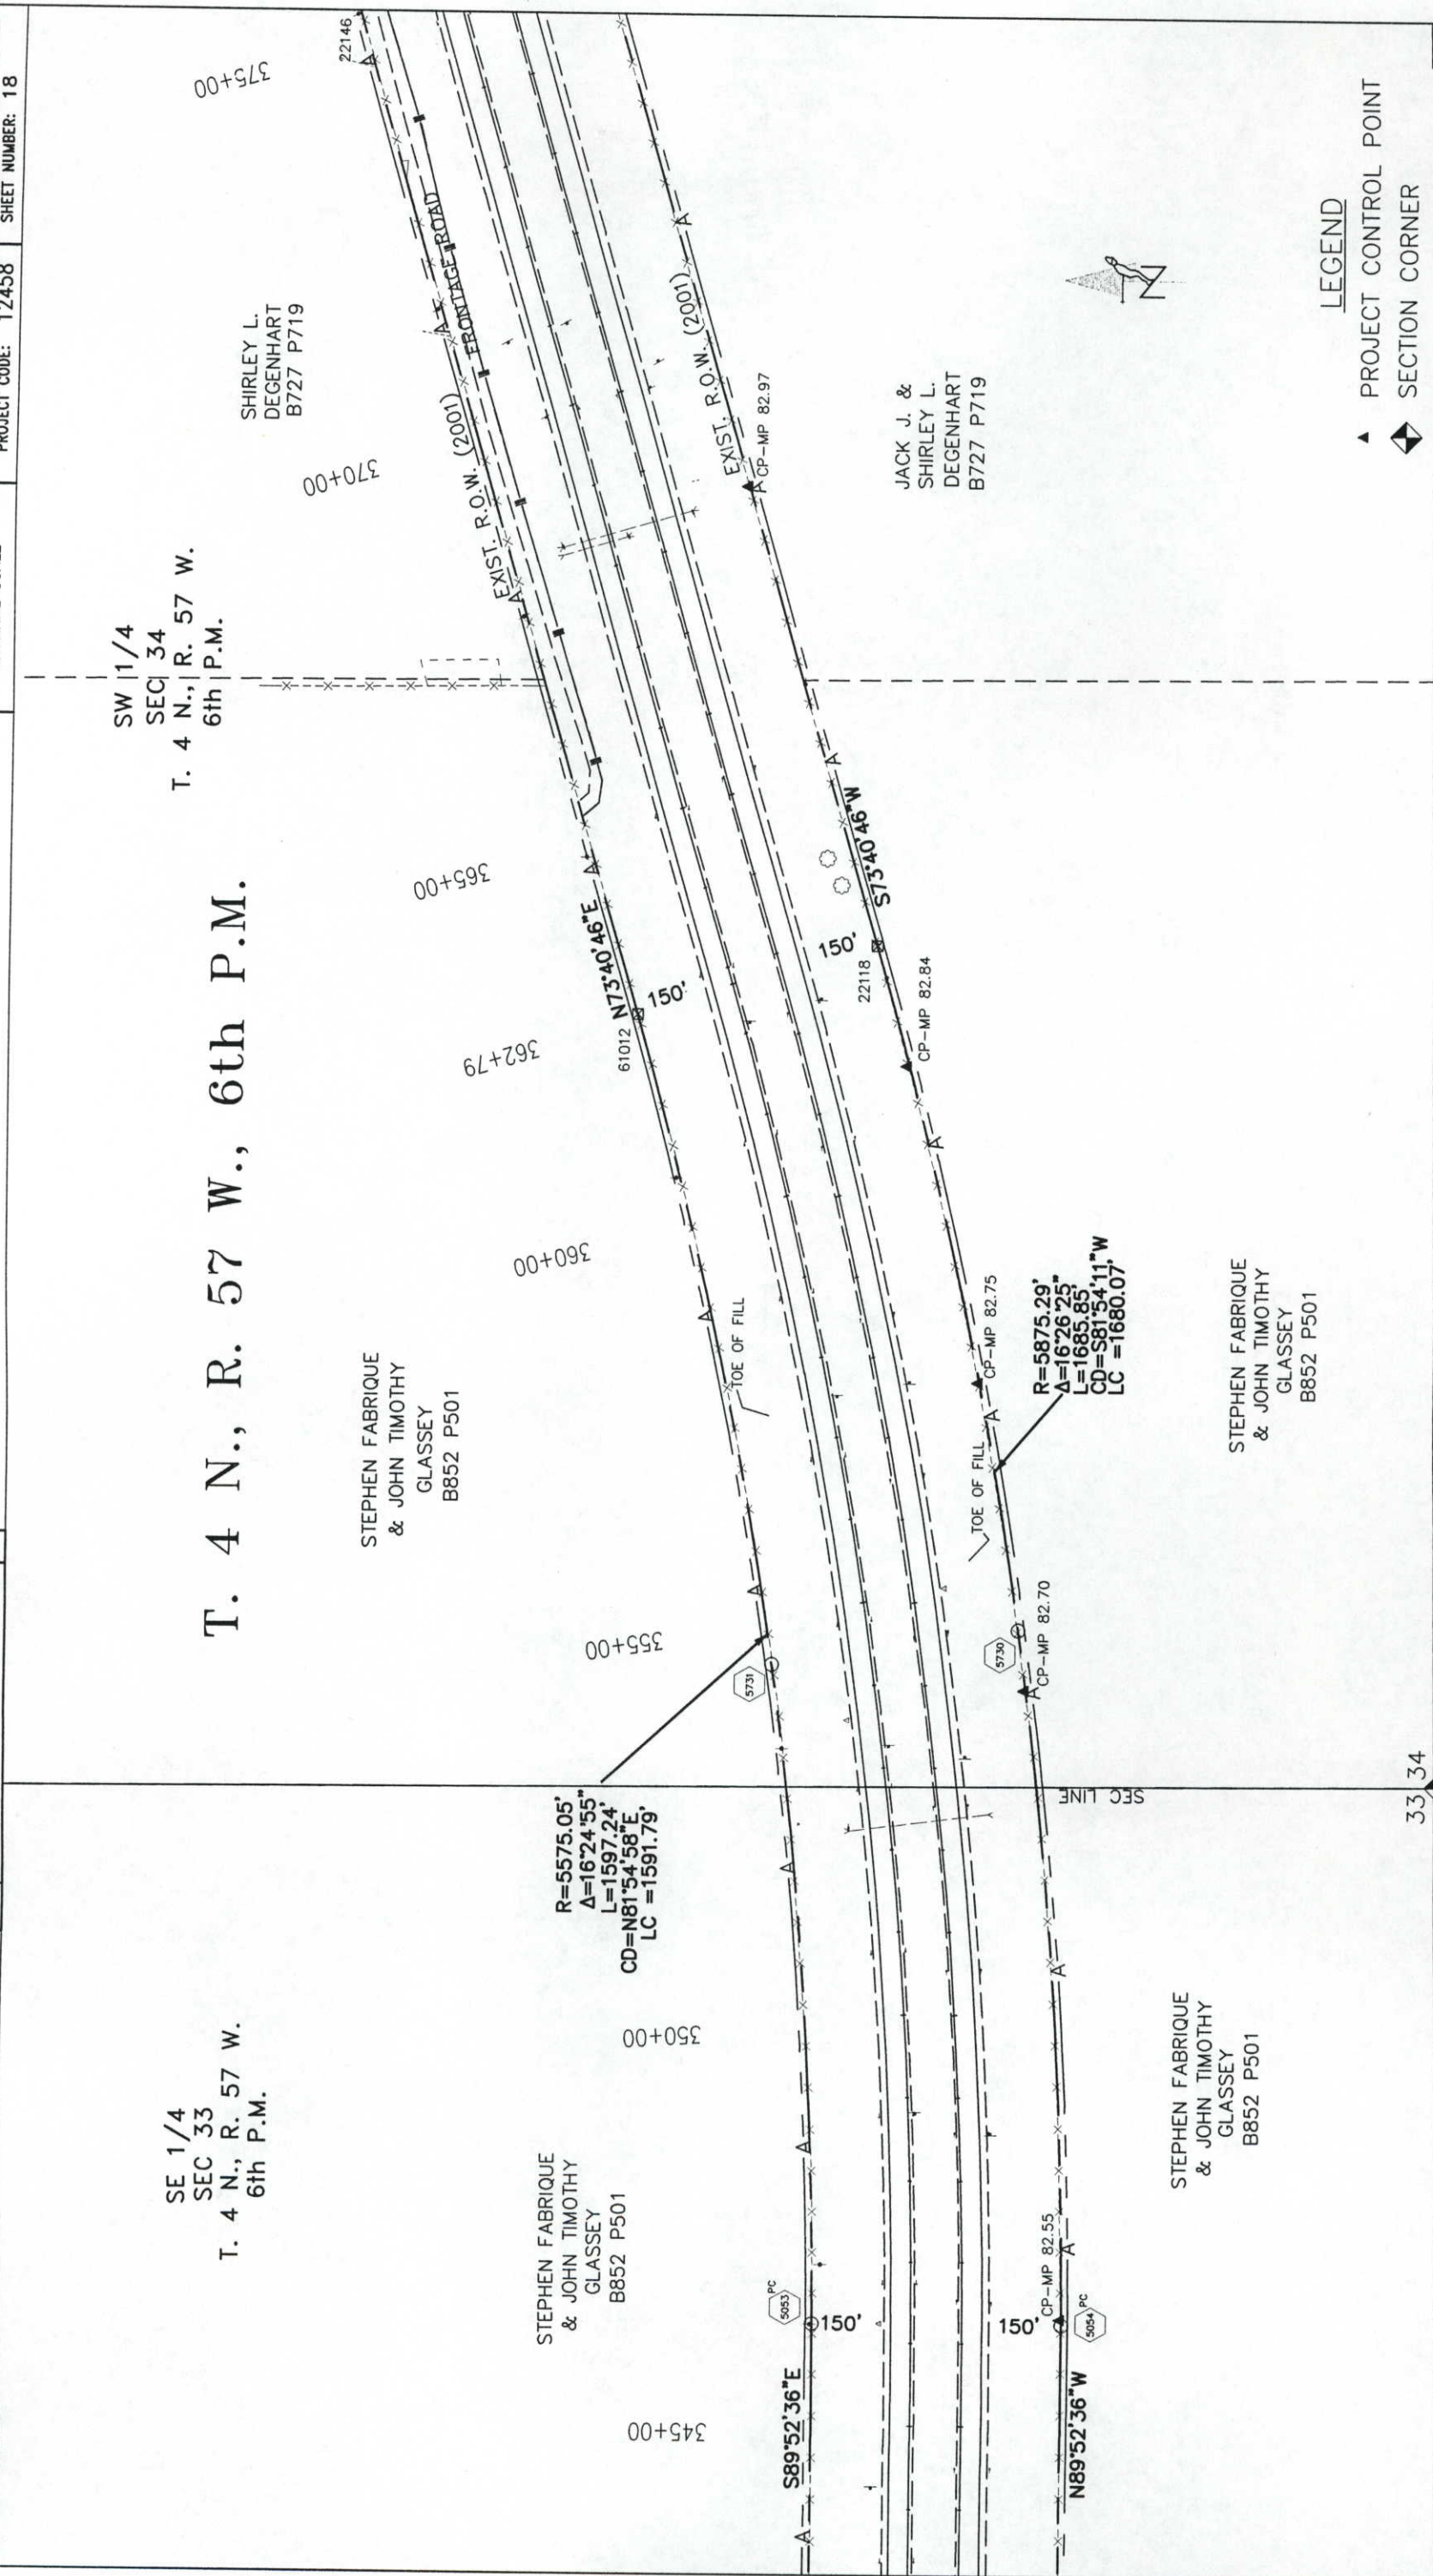

LEGEND

- ▲ PROJECT CONTROL POINT
- ◆ SECTION CORNER
- ⊠ FOUND R.O.W. MARKER
- SET R.O.W. MARKER
- TEMPORARY EASEMENT POINT

CERTIFICATION: DEPOSITED THIS DAY OF 20, AT M., FOR INFORMATION OF THE COUNTY LAND SURVEYS/RIGHT OF WAY SURVEYS AT PAGE RECEPTION NUMBER SIGNED DEPT.

COLORADO DEPARTMENT OF TRANSPORTATION



Region 4
1420 2nd Street
Greeley, CO 80631
Phone: (970) 350-2157 FAX: (970) 350-2178
RIGHT OF WAY PLANS UNIT: MYRON DUANE HORA

Sheet Revisions

RIGHT OF WAY

PLAN SHEET


STA 0761-174 UNIT 1

FORT MORGAN TO BRUSH

PROJECT CODE: 12458 SHEET NUMBER: 19



T. 4 N., R. 57 W., 6th P.M.

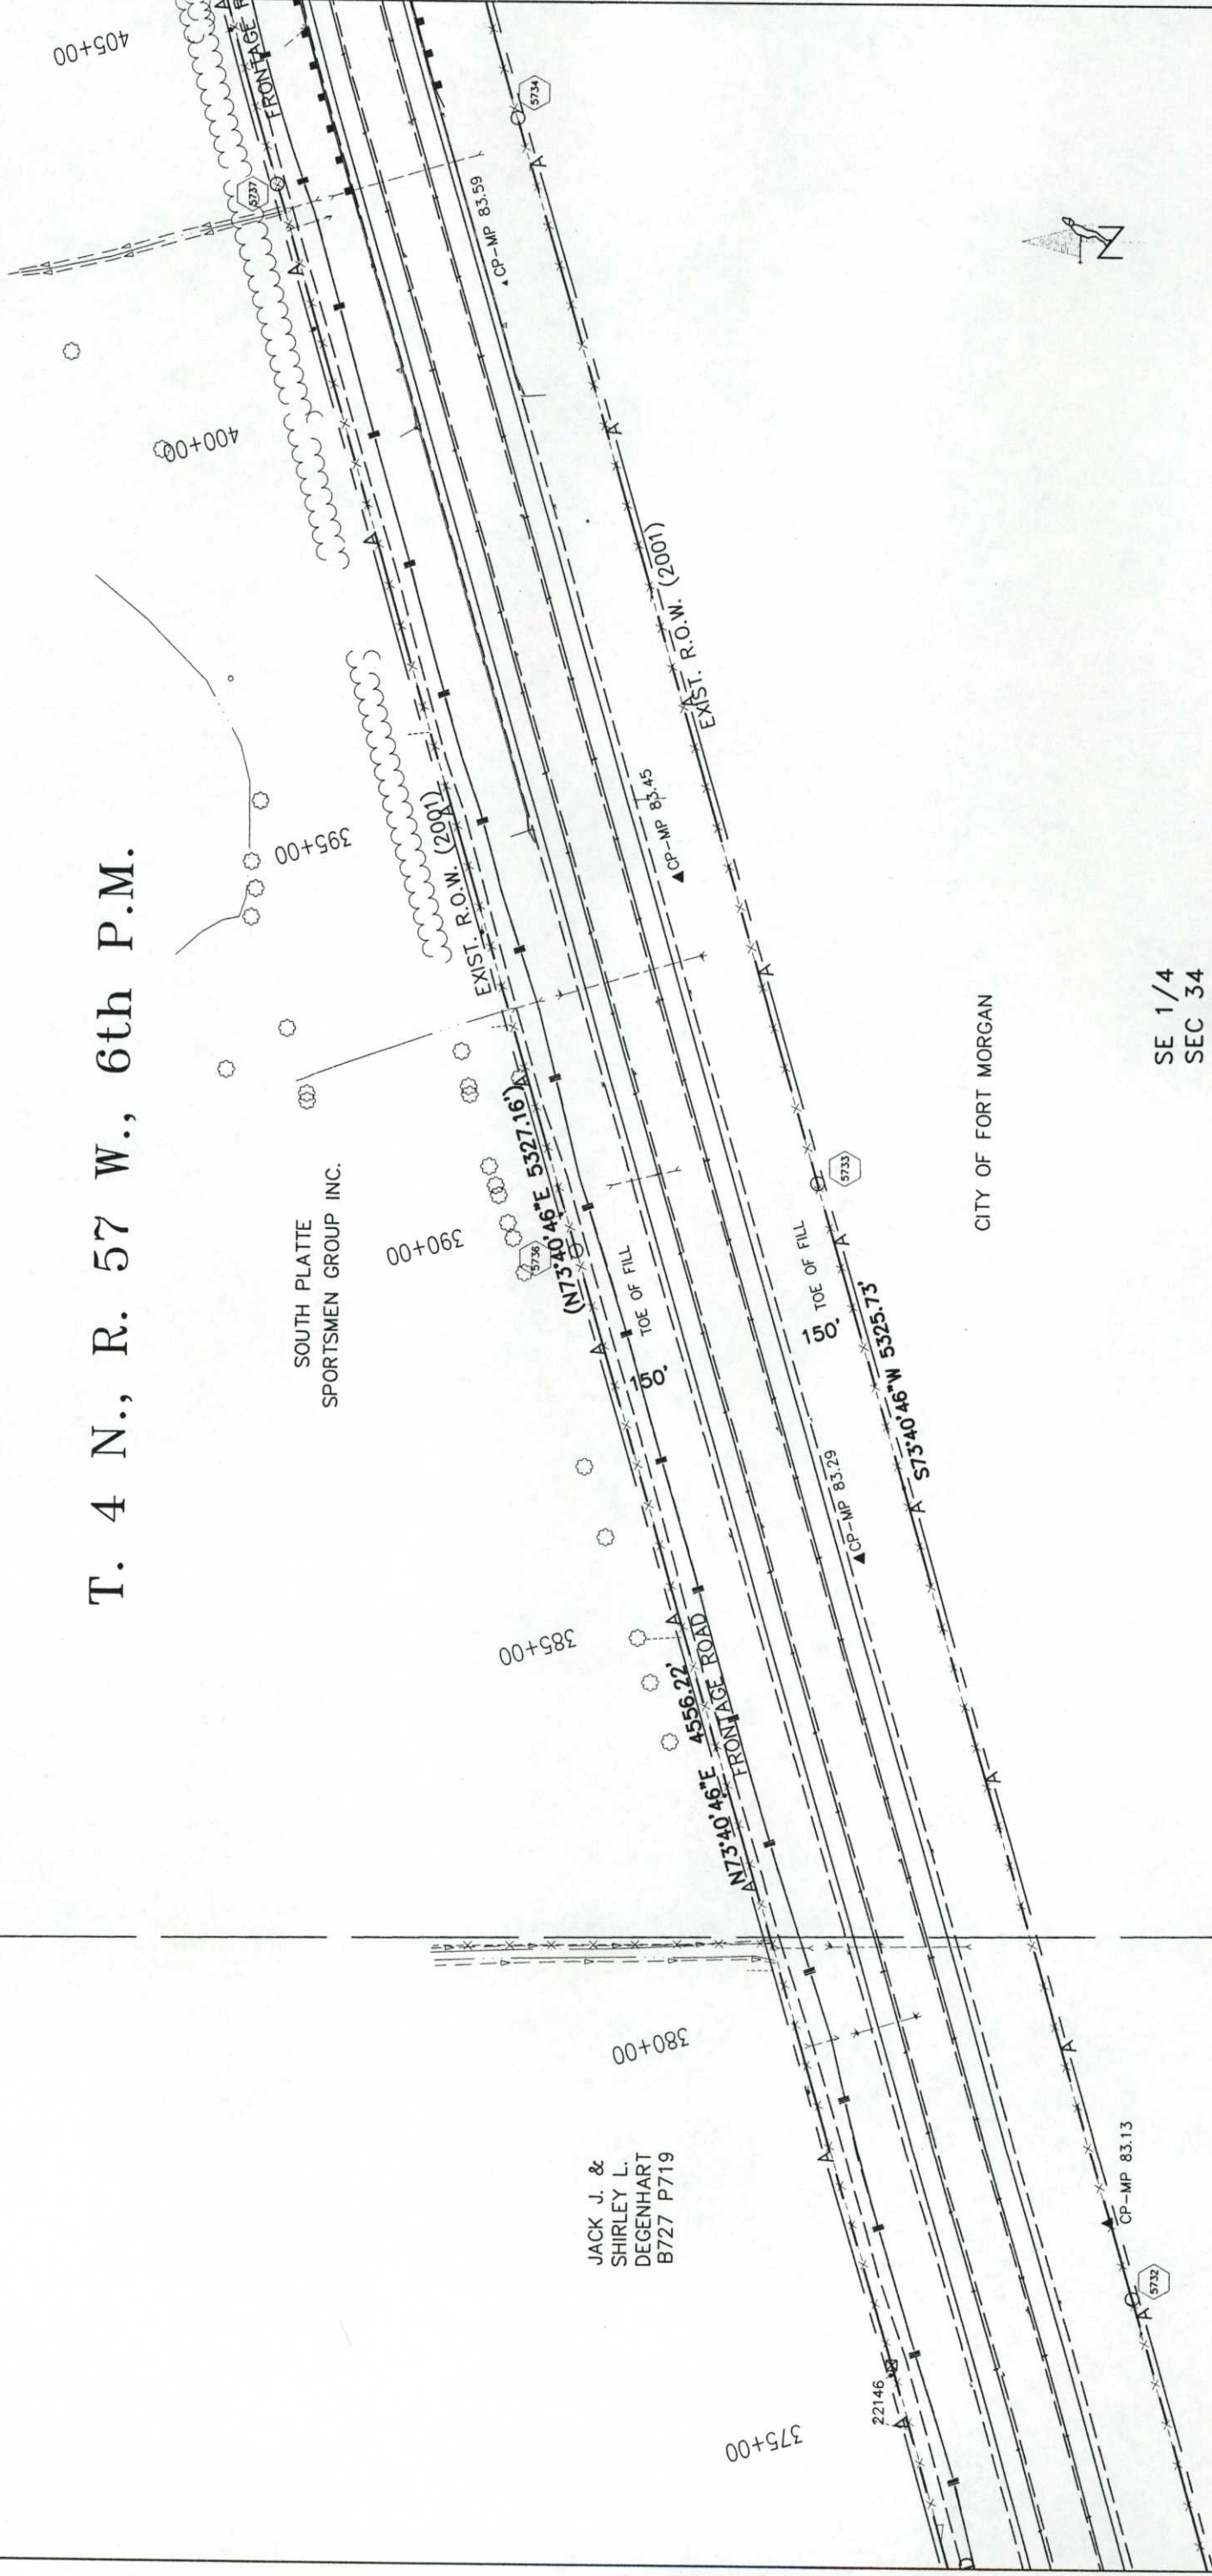

JACK J. &
SHIRLEY L.
DEGENHART
B727 P719

JACK J. &
SHIRLEY L.
DEGENHART
B727 P719

SE 1/4
SEC 34
T. 4 N., R. 57 W.
6th P.M.

- LEGEND
- PROJECT CONTROL POINT
 - SECTION CORNER
 - FOUND R.O.W. MARKER
 - SET R.O.W. MARKER
 - TEMPORARY EASEMENT POINT

COLORADO DEPARTMENT OF TRANSPORTATION

Region 4
1420 2nd Street
Greeley, CO 80631
Phone: (970) 350-2157 FAX: (970) 350-2178

RIGHT OF WAY PLANS UNIT: MYRON DUANE HORA

Sheet Revisions

RIGHT OF WAY

PLAN SHEET

STA 0761-174 UNIT 1

FORT MORGAN TO BRUSH

PROJECT CODE: 12458 SHEET NUMBER: 20

NW 1/4
SEC 35
T. 4 N., R. 57 W.
6th P.M.

NE 1/4
SEC 34
T. 4 N., R. 57 W.
6th P.M.


CLARENCE H. CLARK 1/2 INT. &
CECILE S. CLARK 1/2 INT.

R=5880.00'
Δ=14°36'10"
L=1498.63'
CD=N80°57'37"E
LC=1494.58'

FRED K.
WILLIAMS

POC PARCELS 1 & 2
1/4 SEC 34/35

CERTIFICATION: DAY OF 20 AT "M." FOR INFORMATION
ONLY IN BOOK OF THE COUNTY LAND SURVEYS/RIGHT OF WAY
SURVEYS AT PAGE RECEPTION NUMBER
SIGNED DEPT.

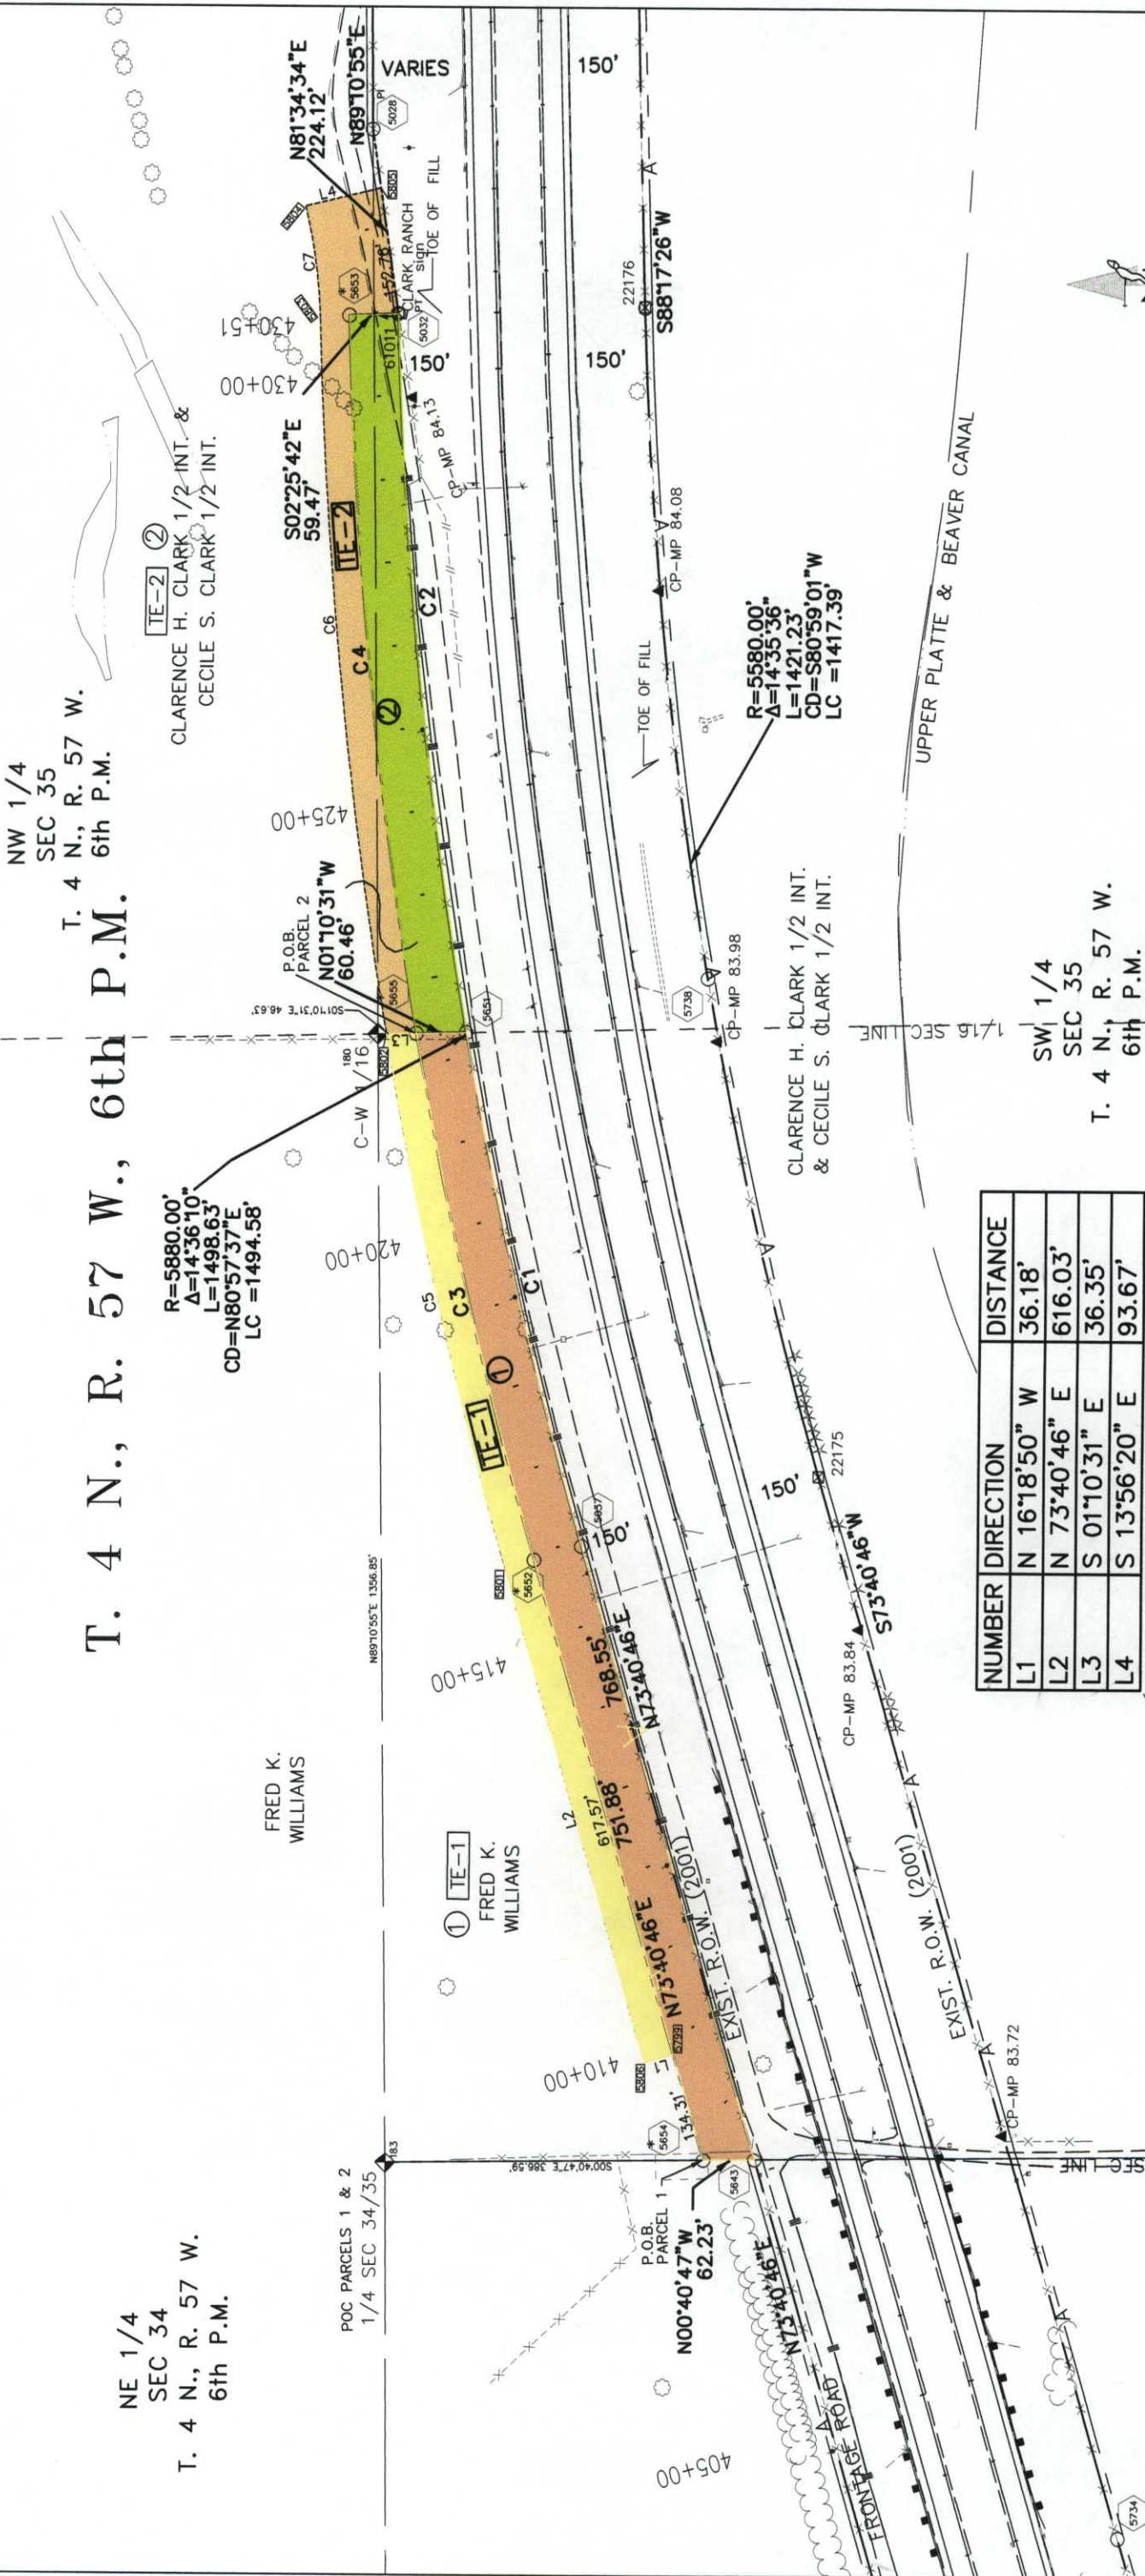

NUMBER	DIRECTION	DISTANCE
L1	N 16°18'50" W	36.18'
L2	N 73°40'46" E	616.03'
L3	S 01°10'31" E	36.35'
L4	S 13°56'20" E	93.67'

SW 1/4
SEC 35
T. 4 N., R. 57 W.
6th P.M.

NUMBER	RADIUS	DELTA	ARC LEN.	CHORD BRG.	CHORD LEN.
C1	5880.00	06°10'11"	633.17	S76°44'37"W	632.86
C2	5880.00	08°26'00"	865.46	S84°02'42"W	864.68
C3	5940.00	06°15'34"	648.94	N76°48'26"E	648.61
C4	5940.00	08°20'04"	864.06	N84°06'15"E	863.30
C5	5975.00	06°19'45"	660.03	N76°51'02"E	659.70
C6	5975.00	08°15'53"	861.89	N84°08'52"E	861.14
C7	635.00	12°13'07"	135.42	N82°10'15"E	135.16'

LEGEND

- ▲ PROJECT CONTROL POINT
- ◆ SECTION CORNER
- ⊠ FOUND R.O.W. MARKER
- SET R.O.W. MARKER
- ⬠ CDOT TYPE 6 MONUMENT SET
- TEMPORARY EASEMENT POINT

COLORADO DEPARTMENT OF TRANSPORTATION

Region 4
1420 2nd Street
Greeley, CO 80631
Phone: (970) 350-2157 FAX: (970) 350-2178
RIGHT OF WAY PLANS UNIT: MYRON DUANE HORA

Sheet Revisions

RIGHT OF WAY

PLAN SHEET

STA 0761-174 UNIT 1

FORT MORGAN TO BRUSH

PROJECT CODE: 12458 SHEET NUMBER: 21

NE 1/4
SEC 35
T. 4 N., R. 57 W. T. 4 N., R. 57 W., 6th P.M.
6th P.M.

CLARENCE H. CLARK 1/2 INT. &
CECILE S. CLARK 1/2 INT.


CLARENCE H. CLARK 1/2 INT.
& CECILE S. CLARK 1/2 INT.

SE 1/4
SEC 35
T. 4 N., R. 57 W.
6th P.M.

UPPER PLATTE & BEAVER CANAL

LEGEND

- PROJECT CONTROL POINT
- SECTION CORNER
- FOUND R.O.W. MARKER
- SET R.O.W. MARKER
- TEMPORARY EASEMENT POINT

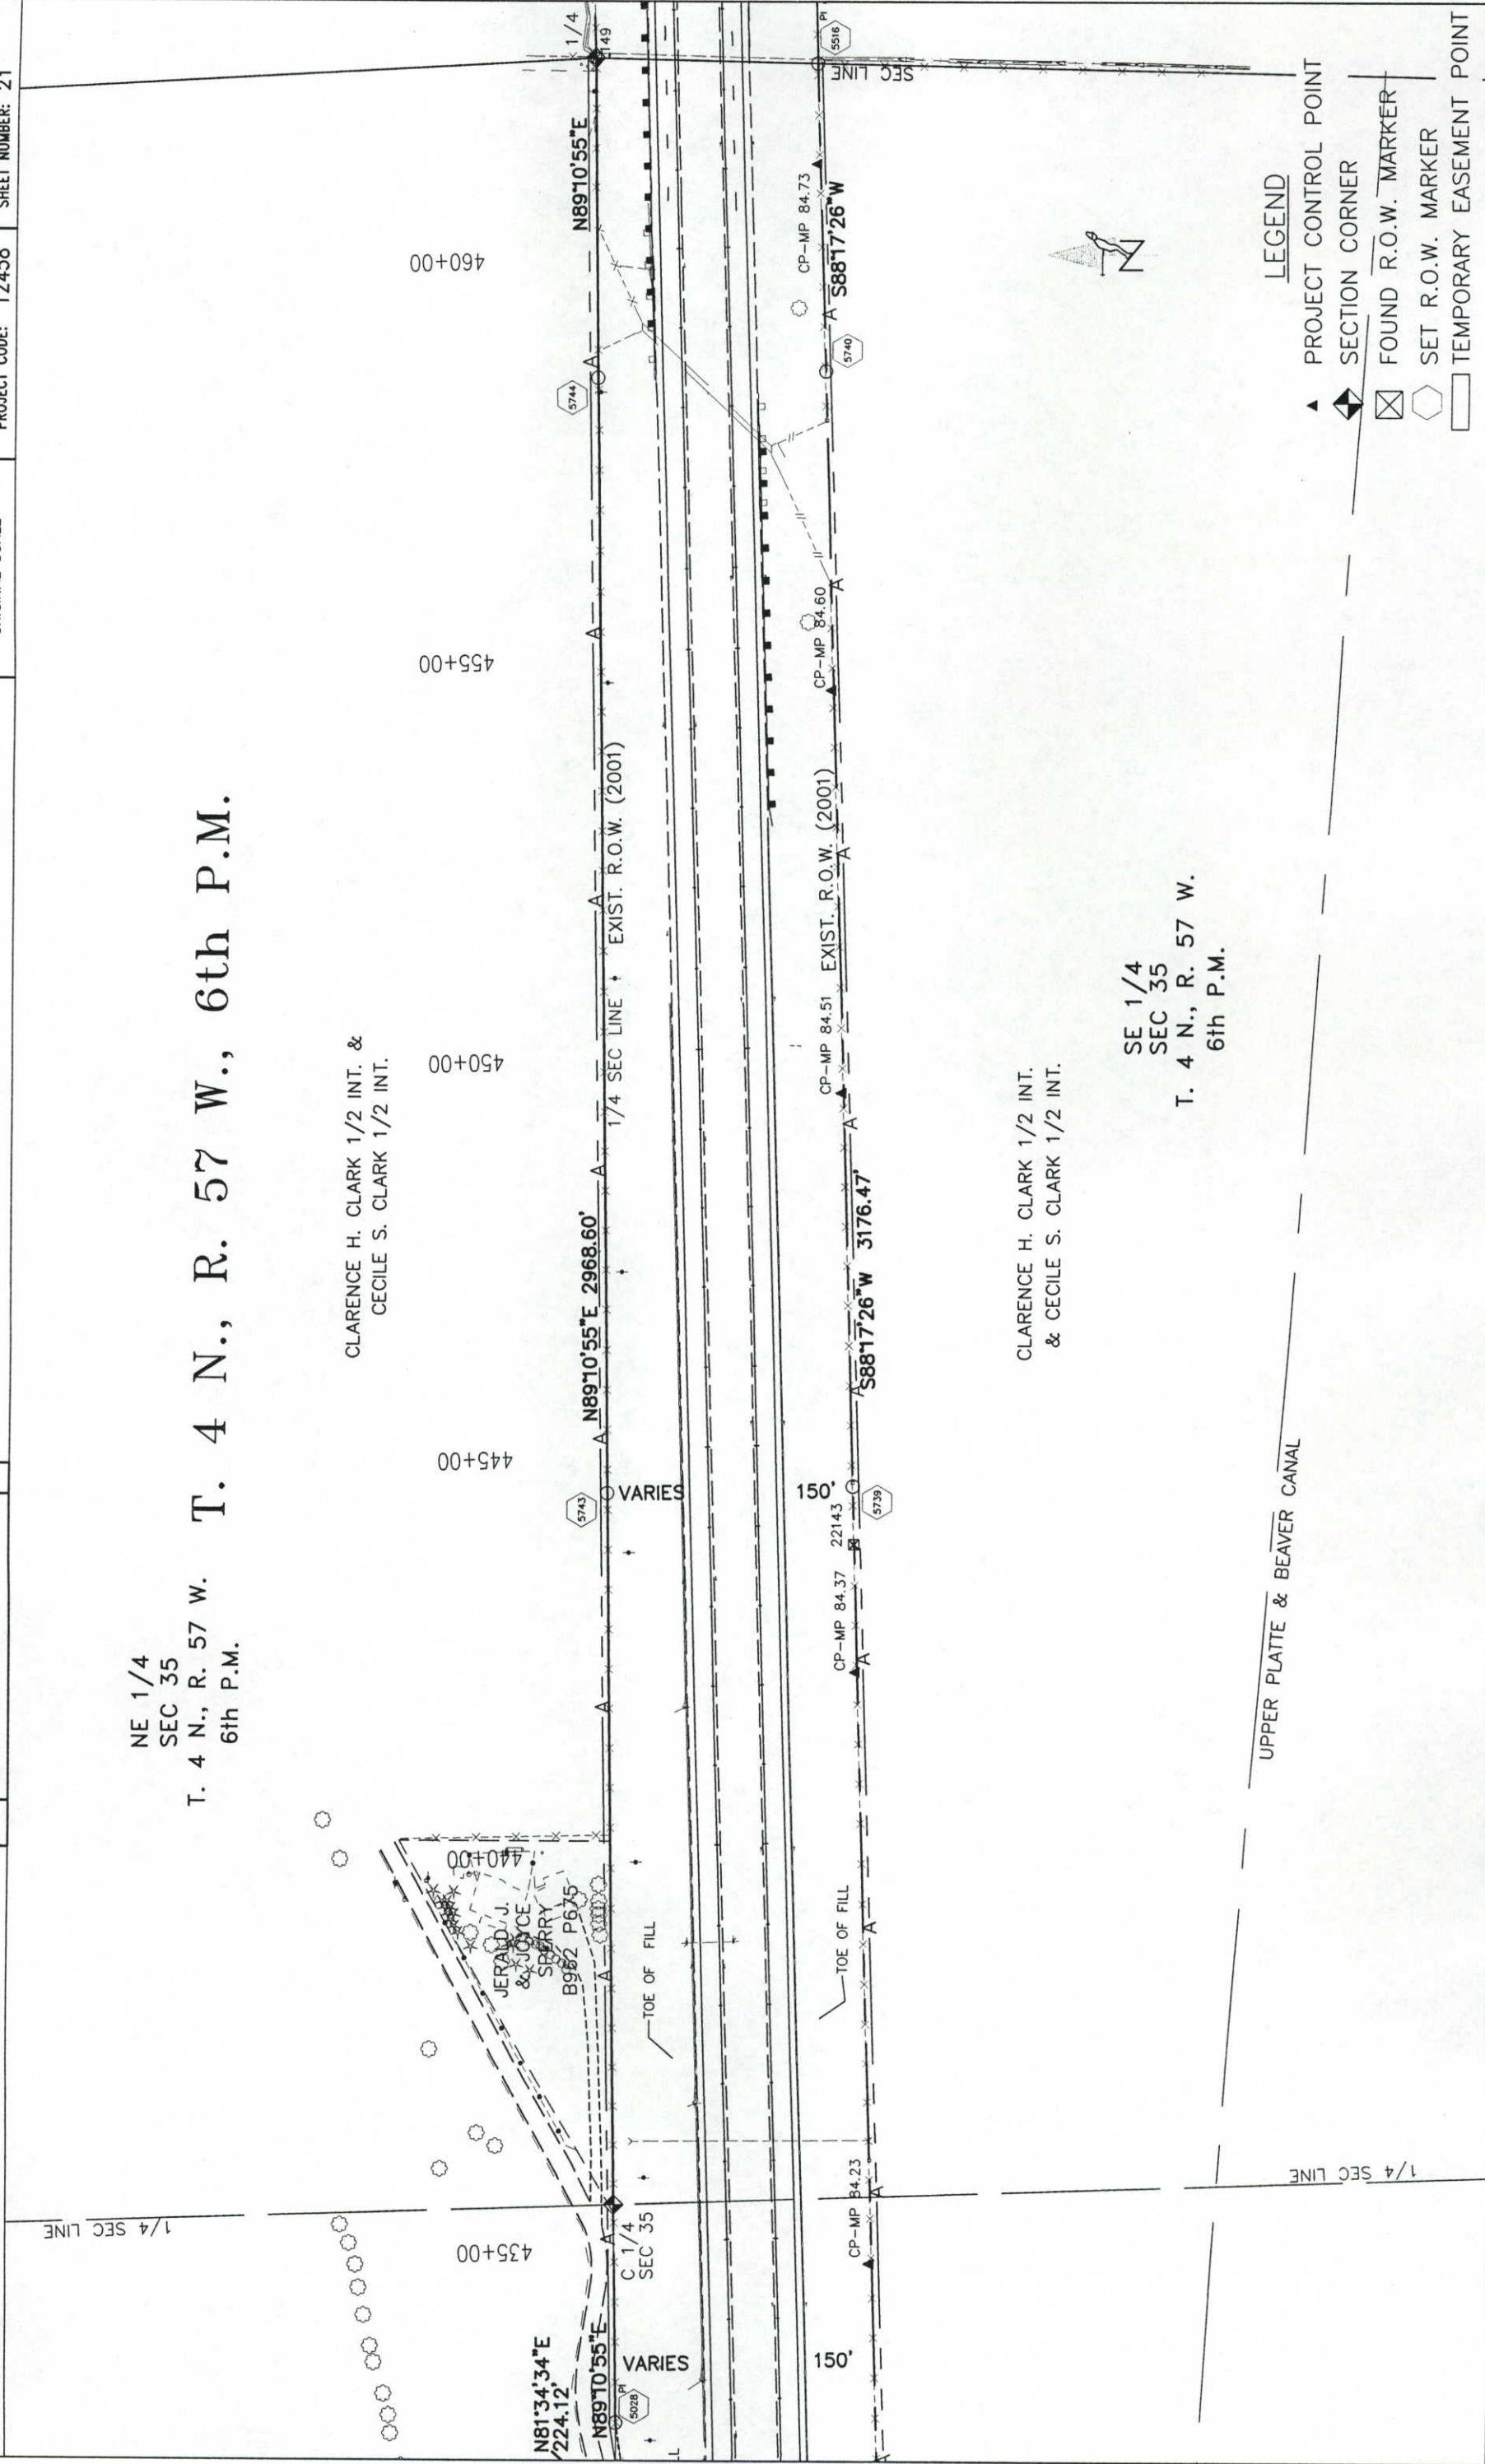

COLORADO DEPARTMENT OF TRANSPORTATION

CDOT
Region 4
1420 2nd Street
Greeley, CO 80631
Phone: (970) 350-2157 FAX: (970) 350-2178

RIGHT OF WAY PLANS UNIT: MYRON DUANE HORA

Sheet Revisions

RIGHT OF WAY

PLAN SHEET

STA 0761-174 UNIT 1

FORT MORGAN TO BRUSH

PROJECT CODE: 12458 SHEET NUMBER: 22




NW 1/4
SEC 36
T. 4 N., R. 57 W.
6th P.M.

T. 4 N., R. 57 W., 6th P.M.

STATE OF COLORADO
BOARD OF LAND
COMMISSIONERS

STATE OF COLORADO
BOARD OF LAND
COMMISSIONERS

SW 1/4
SEC 36
T. 4 N., R. 57 W.
6th P.M.

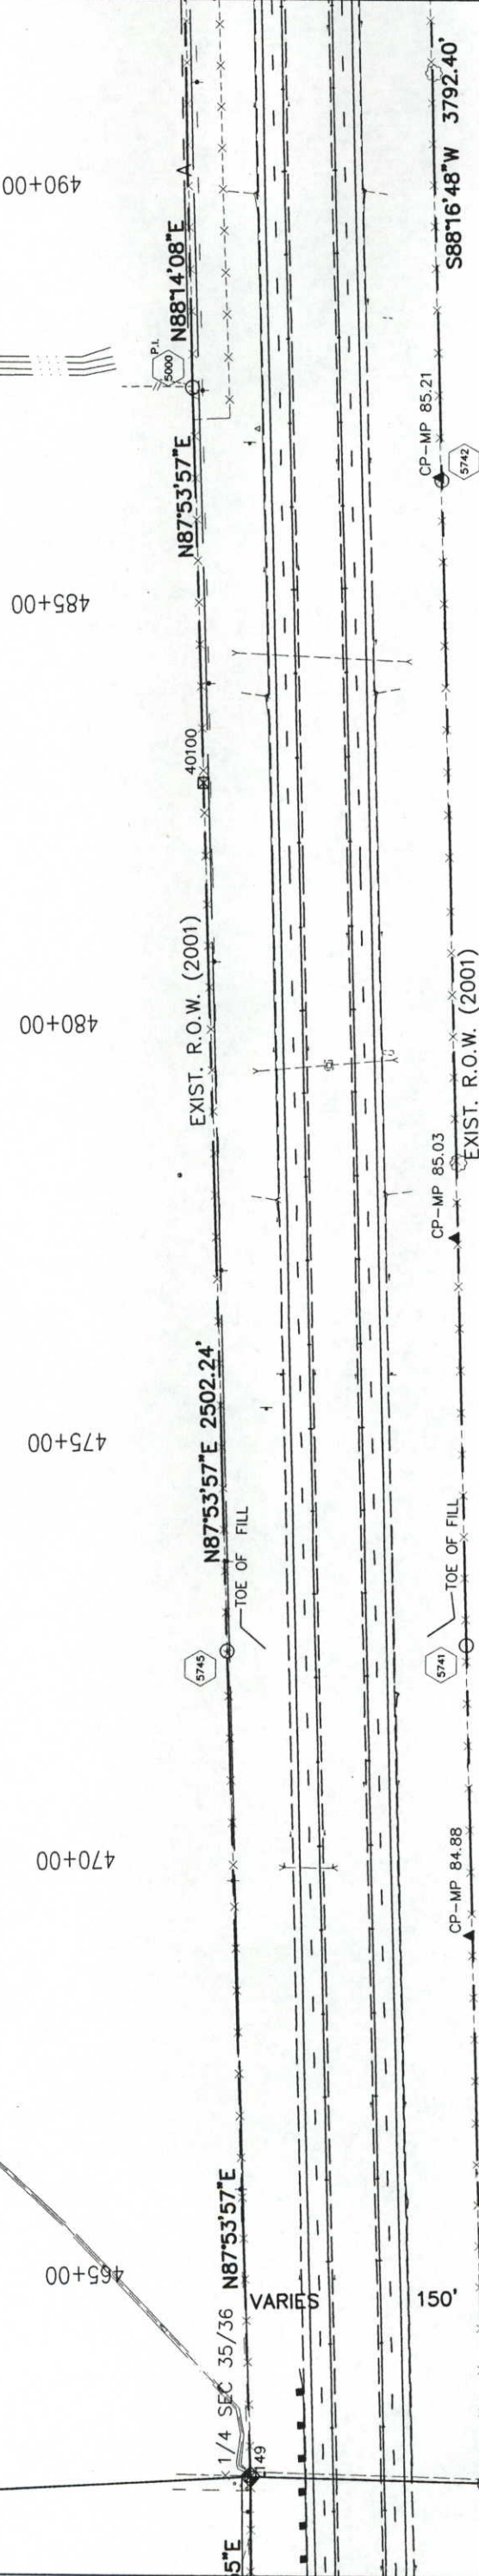

LEGEND

- ▲ PROJECT CONTROL POINT
- ◆ SECTION CORNER
- ⊠ FOUND R.O.W. MARKER
- ⬡ SET R.O.W. MARKER
- TEMPORARY EASEMENT POINT


COLORADO DEPARTMENT OF TRANSPORTATION

CDOT Region 4
1420 2nd Street
Greeley, CO 80631
Phone: (970) 350-2157 FAX: (970) 350-2178

RIGHT OF WAY PLANS UNIT: MYRON DUANE HORA

Sheet Revisions

7/02	ADD PARCEL TE-4A	WSSL

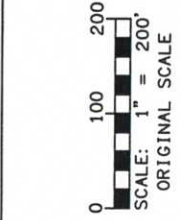

RIGHT OF WAY
PLAN SHEET
STA 0761-174 UNIT 1
FORT MORGAN TO BRUSH
PROJECT CODE: 12458
SHEET NUMBER: 23

NE 1/4
SEC 36
T. 4 N., R. 57 W.
6th P.M.

T. 4 N., R. 57 W., 6th P.M.

NW 1/4
SEC 31
T. 4 N., R. 56 W.
6th P.M.

EDWIN ANDREAS KJELDGAARD
& LINDA LANE KJELDGAARD
REV TRUST

ELMER & LOIS
KEMBEL

BADGER

1/4 SEC LINE

ACCESS TO CATTLE UNDERPASS

CATTLE UNDERPASS


CREEK

STATE OF COLORADO
BOARD OF LAND
COMMISSIONERS

SE 1/4
SEC 36
T. 4 N., R. 57 W.
6th P.M.


LEGEND

- PROJECT CONTROL POINT
- SECTION CORNER
- FOUND R.O.W. MARKER
- SET R.O.W. MARKER
- TEMPORARY EASEMENT POINT

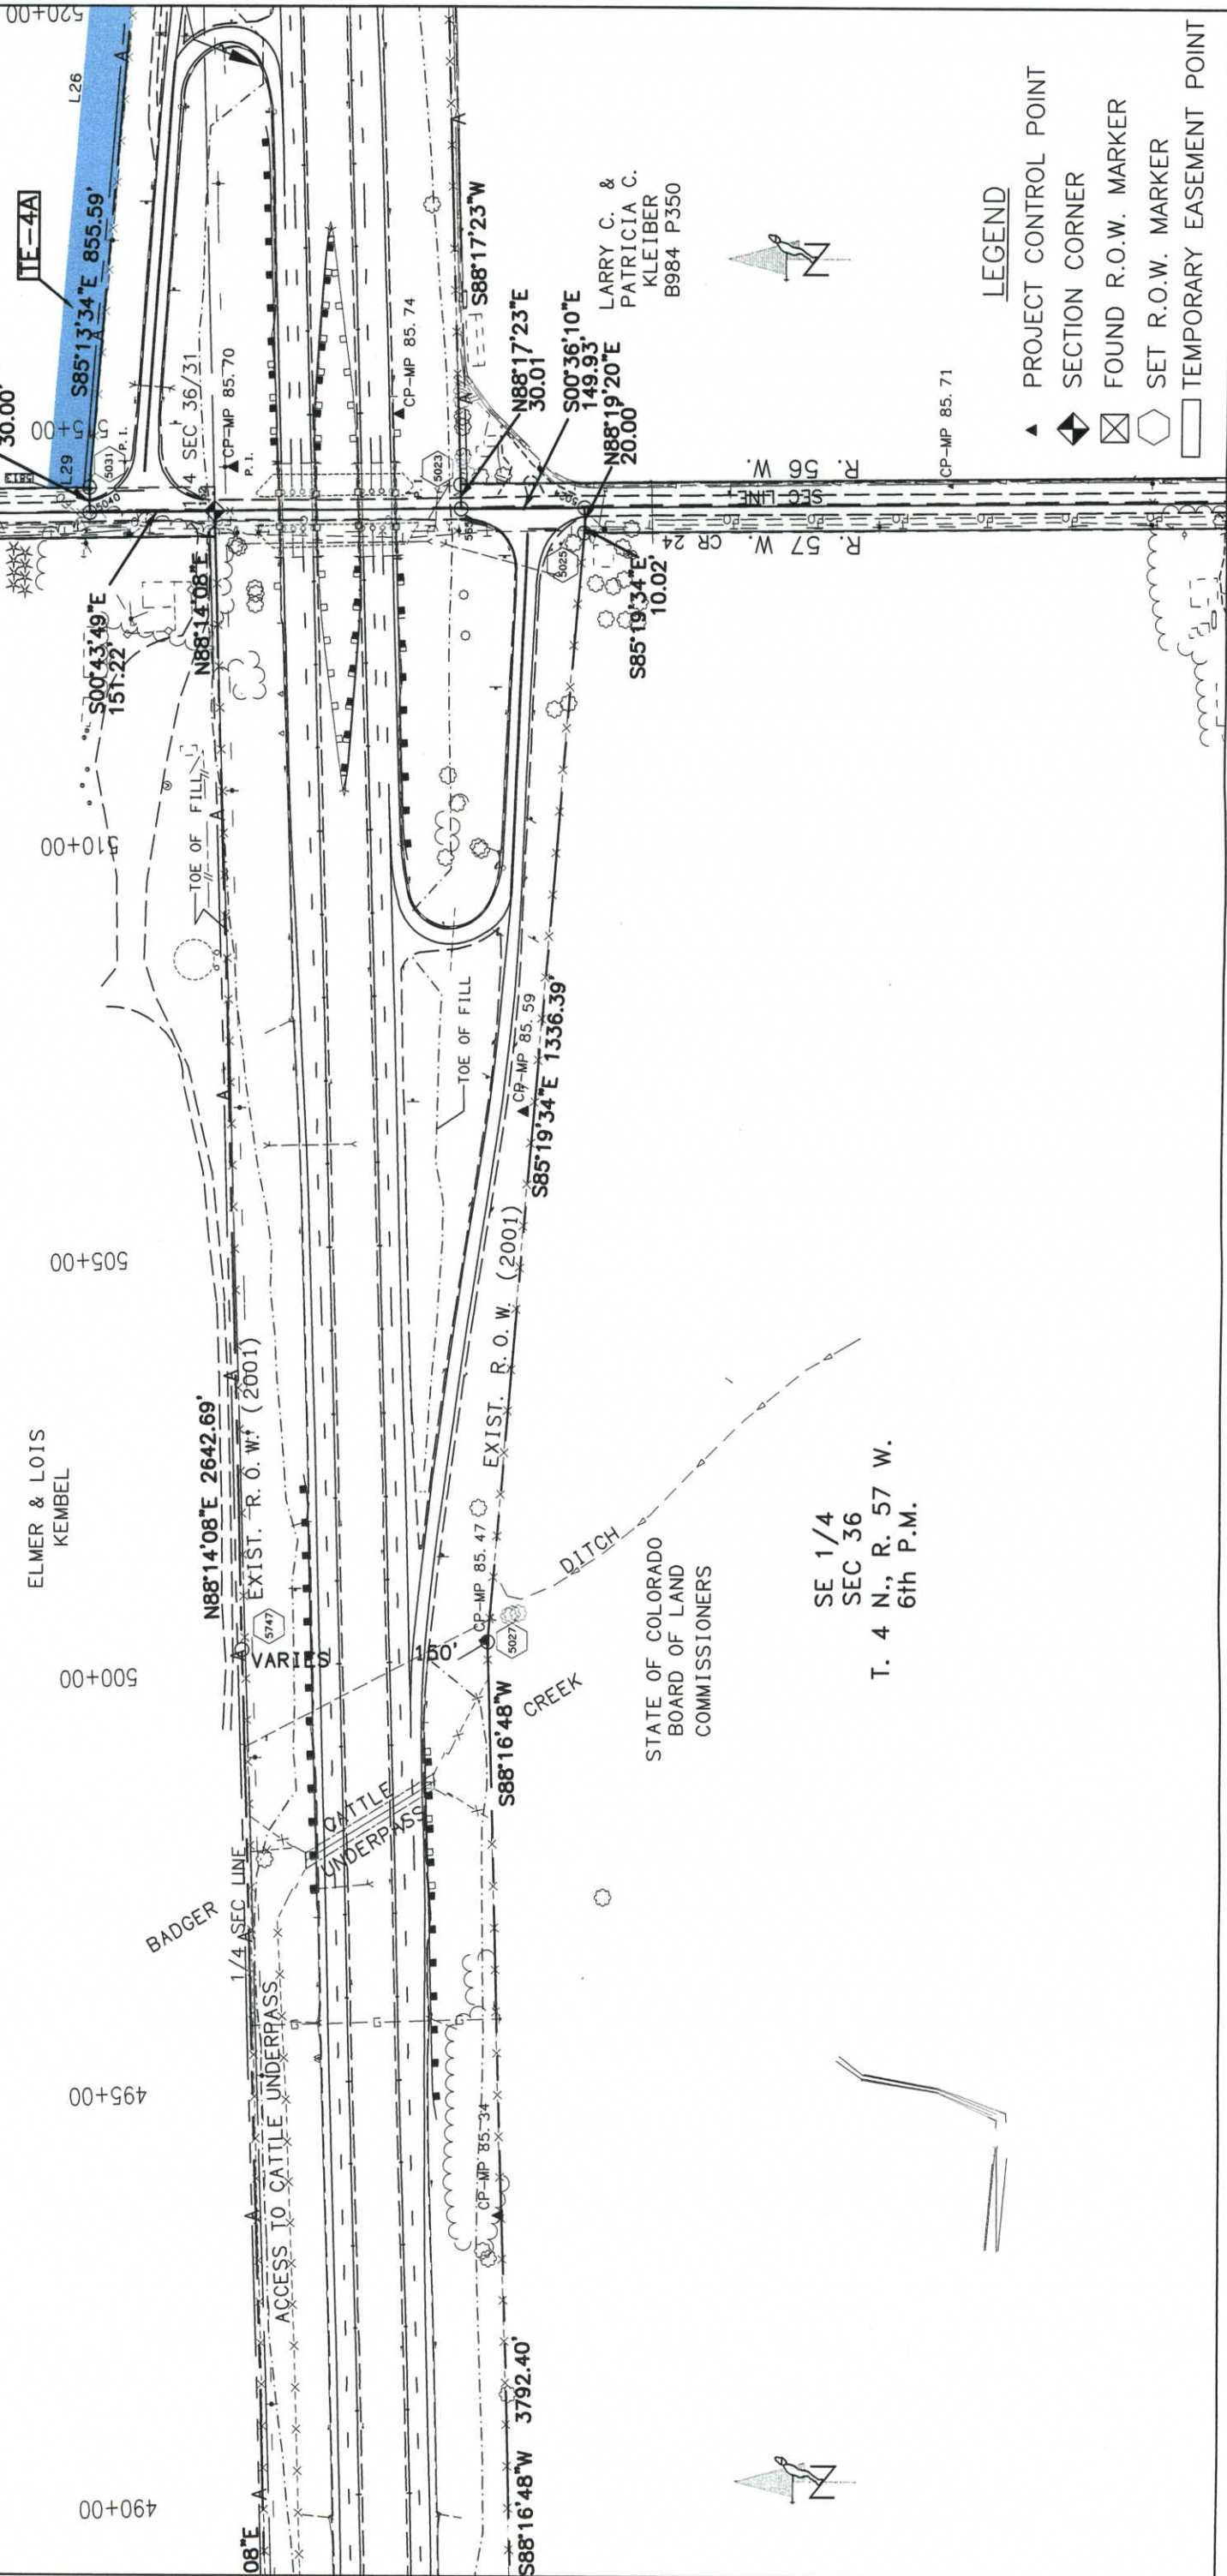

[illegible]

RIGHT OF WAY	PLAN SHEET	STA 0761-174 UN	FORT MORGAN TO B	PROJECT CODE: 12458	SHEET N
--------------	------------	-----------------	------------------	---------------------	---------

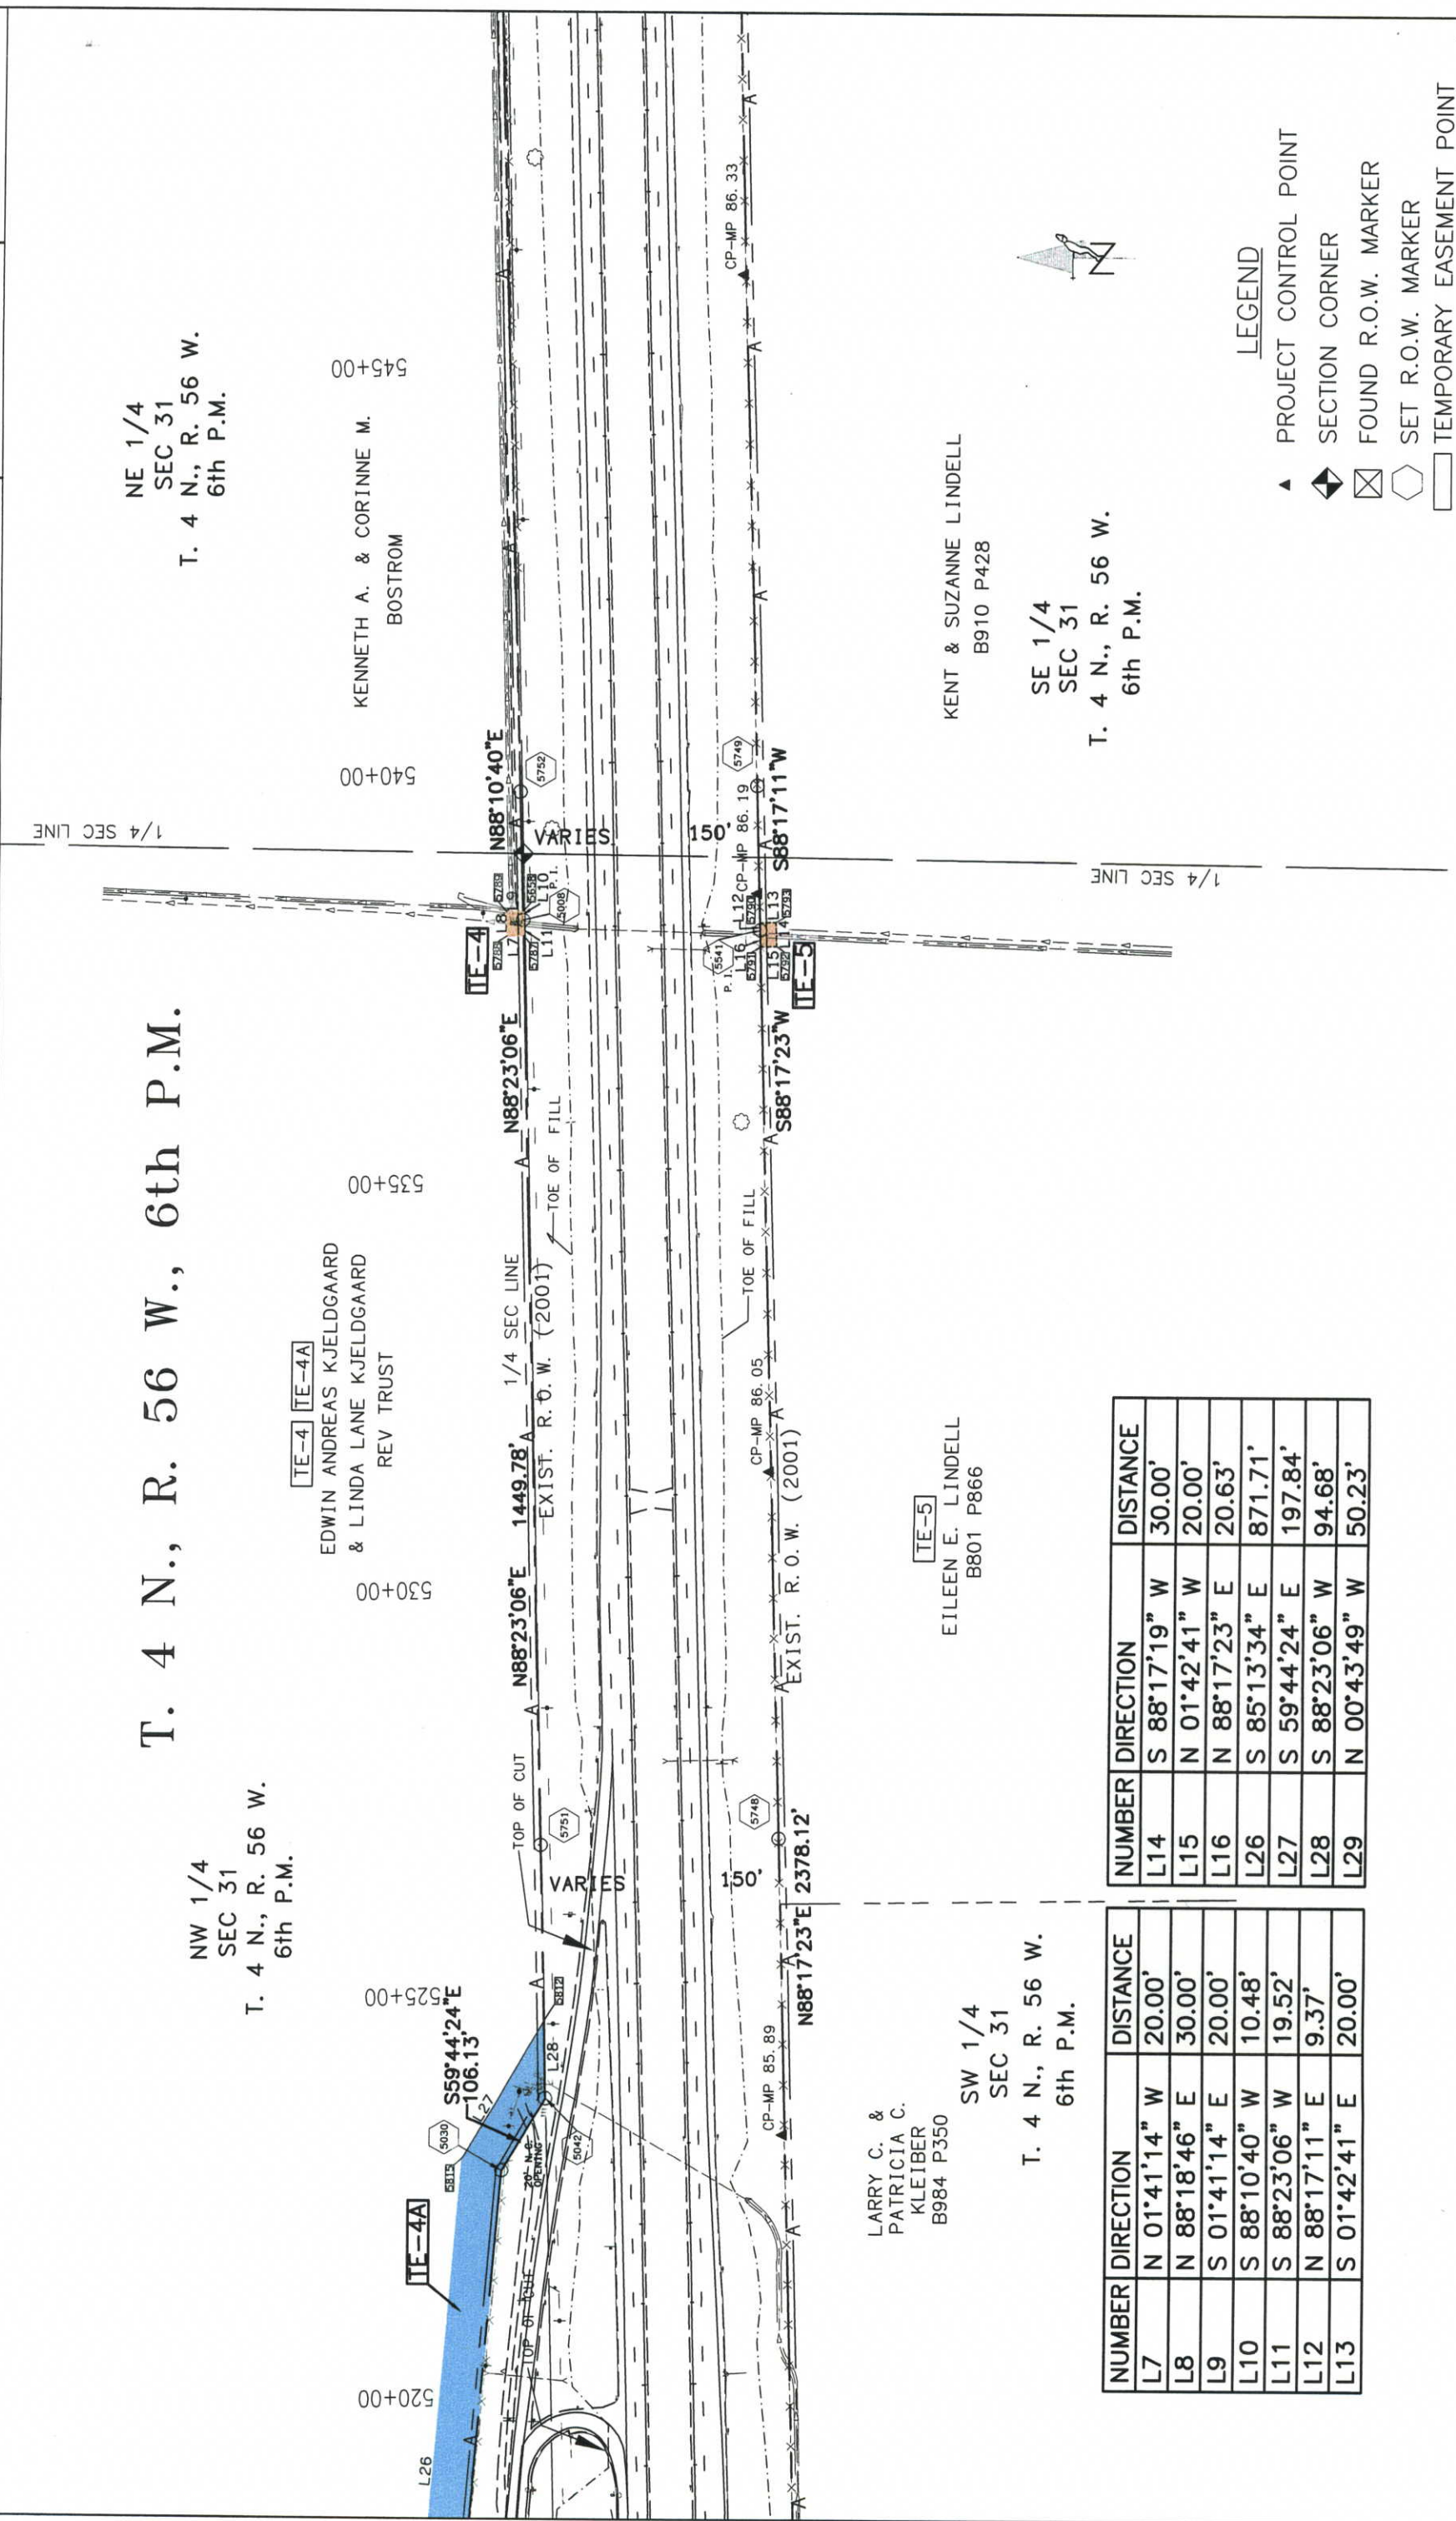

NUMBER	DIRECTION	DISTANCE
L7	N 01°41'14" W	20.00'
L8	N 88°18'46" E	30.00'
L9	S 01°41'14" E	20.00'
L10	S 88°10'40" W	10.48'
L11	S 88°23'06" W	19.52'
L12	N 88°17'11" E	9.37'
L13	S 01°42'41" E	20.00'

NUMBER	DIRECTION	DISTANCE
L14	S 88°17'19" W	30.00'
L15	N 01°42'41" W	20.00'
L16	N 88°17'23" E	20.63'
L26	S 85°13'34" E	871.71'
L27	S 59°44'24" E	197.84'
L28	S 88°23'06" W	94.68'
L29	N 00°43'49" W	50.23'

LEGEND

- ▲ PROJECT CONTROL POINT
 SECTION CORNER
 FOUND R.O.W. MARKER
 SET R.O.W. MARKER
 TEMPORARY EASEMENT POINT

COLORADO DEPARTMENT OF TRANSPORTATION

Region 4
1420 2nd Street
Greeley, CO 80631
Phone: (970) 350-2157 FAX: (970) 350-2178
RIGHT OF WAY PLANS UNIT: MYRON DUANE HORA

Sheet Revisions

RIGHT OF WAY

PLAN SHEET

STA 0761-174 UNIT 1

FORT MORGAN TO BRUSH

PROJECT CODE: 12458

SHEET NUMBER: 25

0 100 200
SCALE: 1" = 200'
ORIGINAL SCALE

T. 4 N., R. 56 W., 6th P.M.

NW 1/4
SEC 32
T. 4 N., R. 56 W.
6th P.M.

NE 1/4
SEC 31
T. 4 N., R. 56 W.
6th P.M.

KENNETH A. & CORINNE M.
BOSTROM

KENNETH A. &
CORINNE M.
BOSTROM

PHILIP A. &
JUDITH G.
MORTENSEN
B914 P131

KENT & SUZANNE LINDELL
B910 P428

ARNOLD F.
& JOAN
CHRISTENSEN
B966 P849


LEE W.
ONEIL
B784
P272


SE 1/4
SEC 31
T. 4 N., R. 56 W.
6th P.M.

SW 1/4
SEC 32
T. 4 N., R. 56 W.
6th P.M.

LEGEND

- ▲ PROJECT CONTROL POINT
- ◆ SECTION CORNER
- ⊠ FOUND R.O.W. MARKER
- SET R.O.W. MARKER
- TEMPORARY EASEMENT POINT

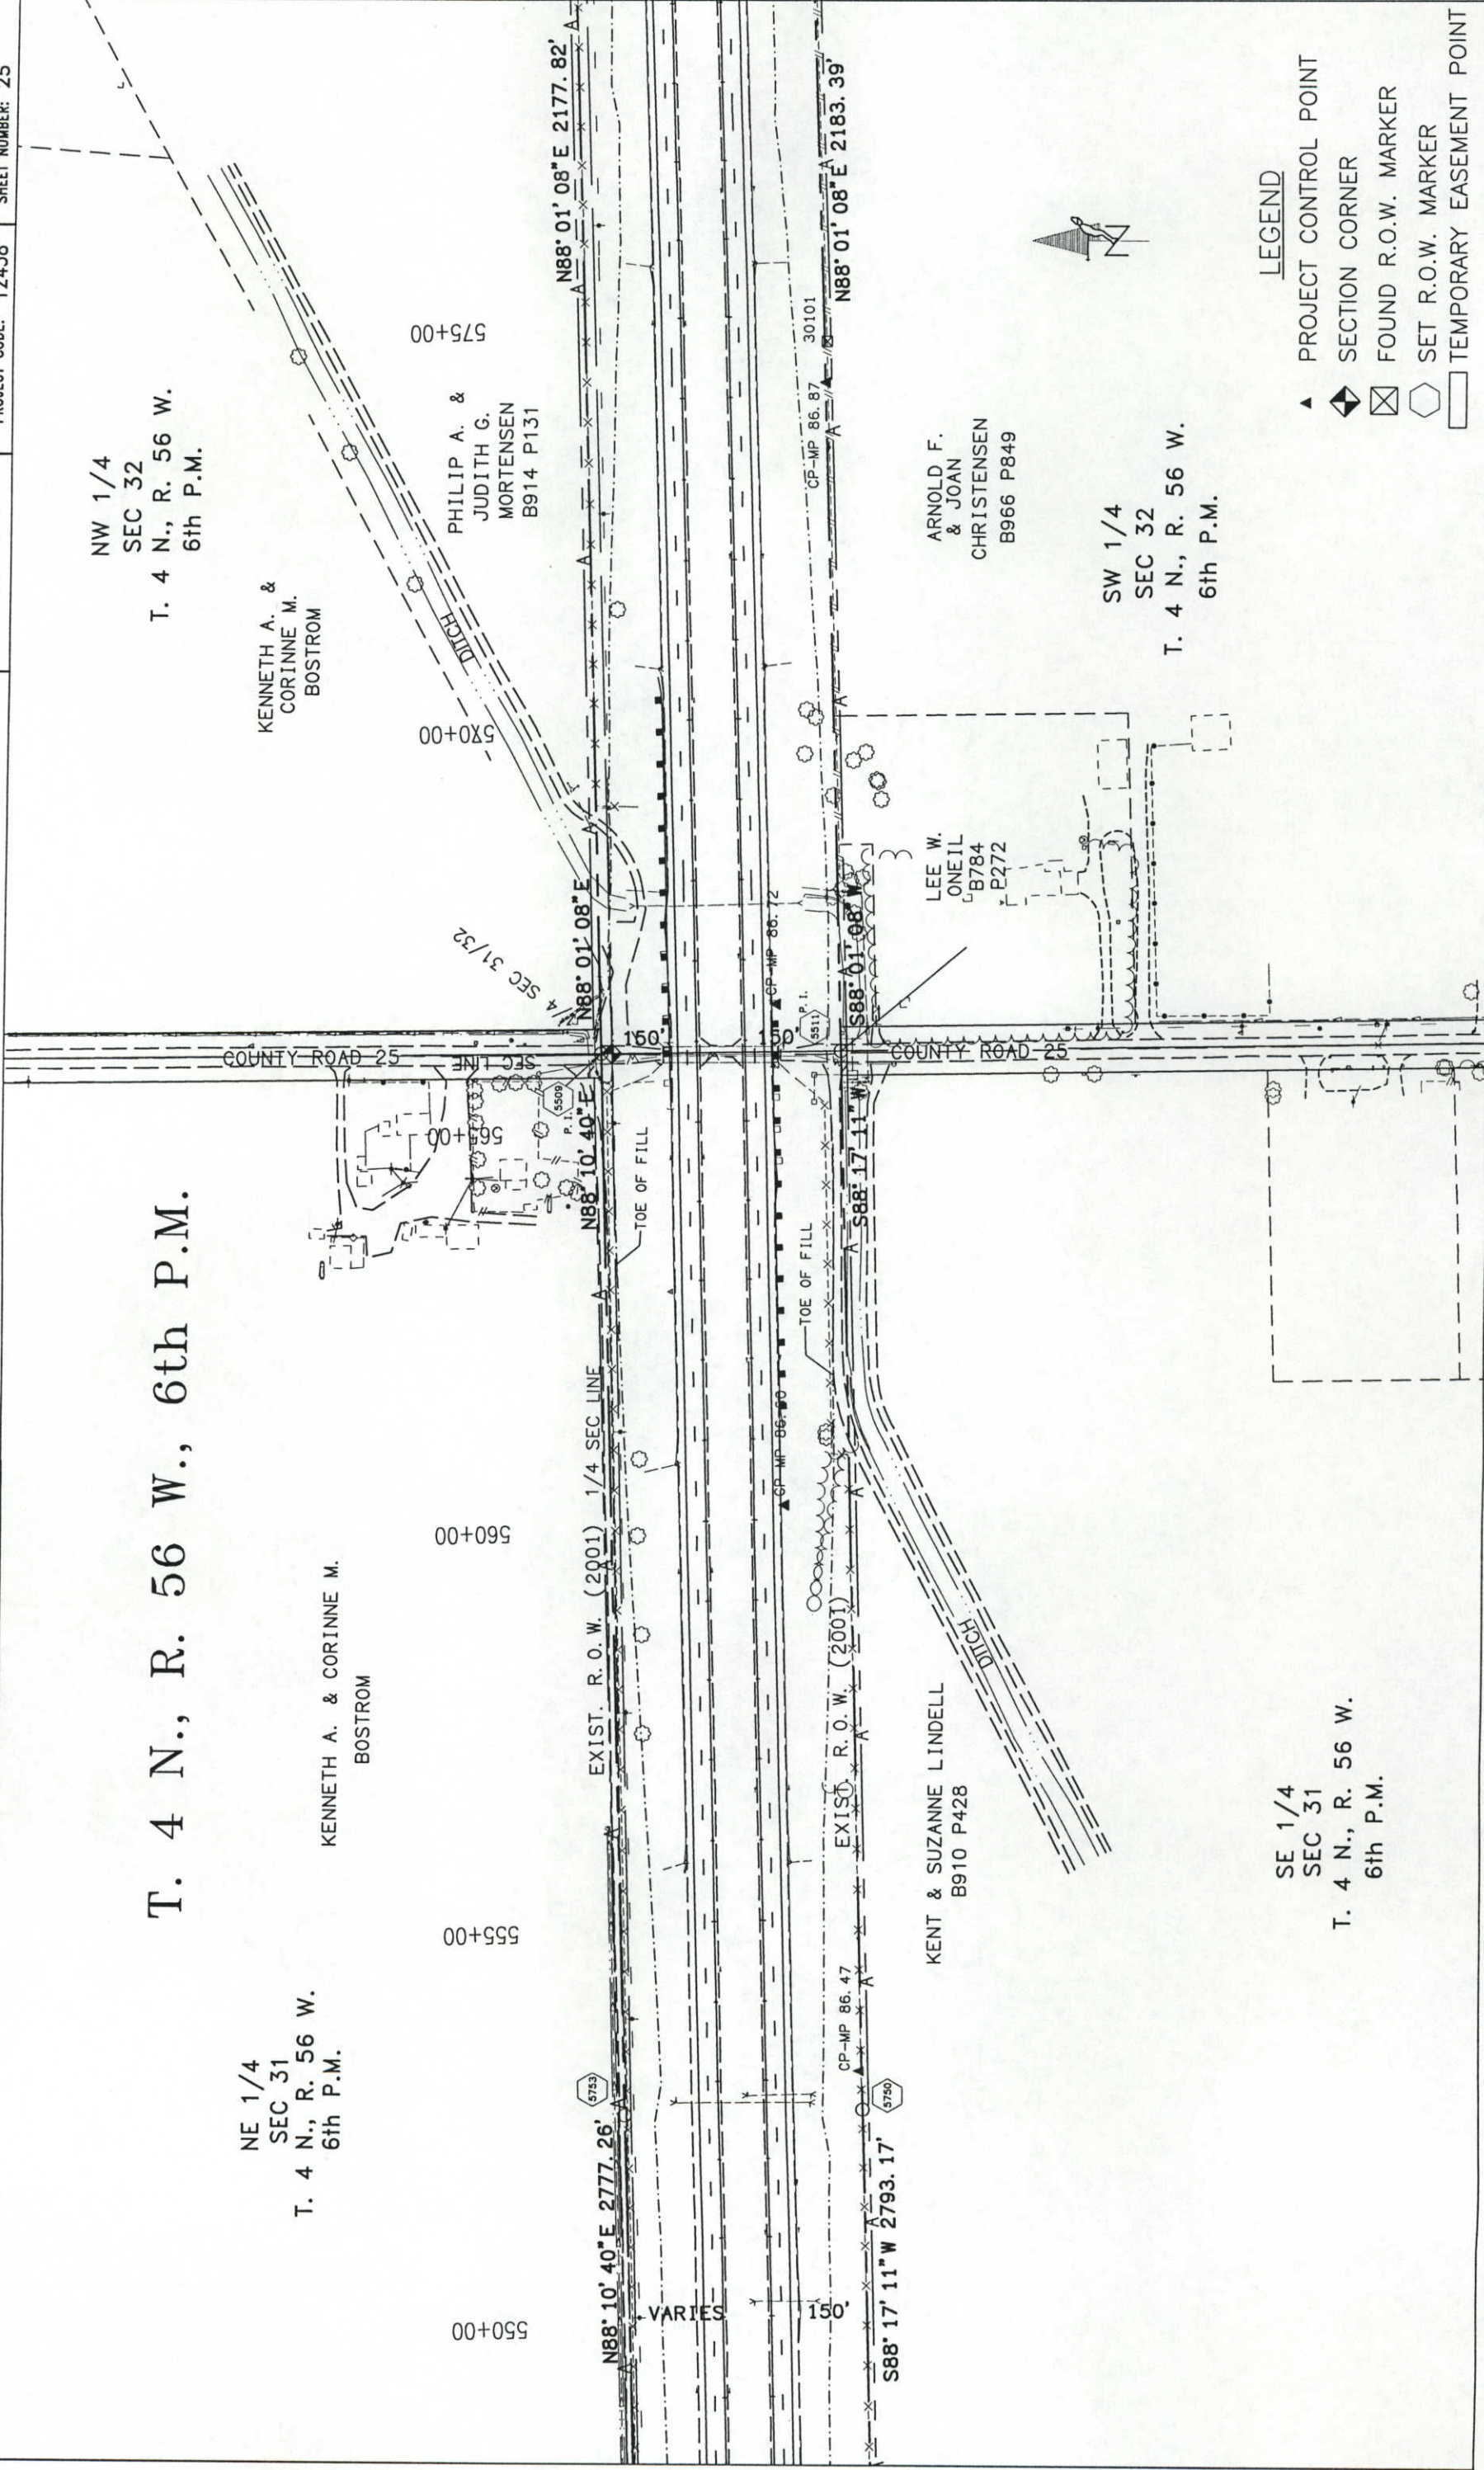


 

NE 1/4
SEC 32
T. 4 N., R. 56 W.
6th P.M.

PHILIP A. &
JUDITH G.
MORTENSEN
B914 P131

SIGNED
DEPT.

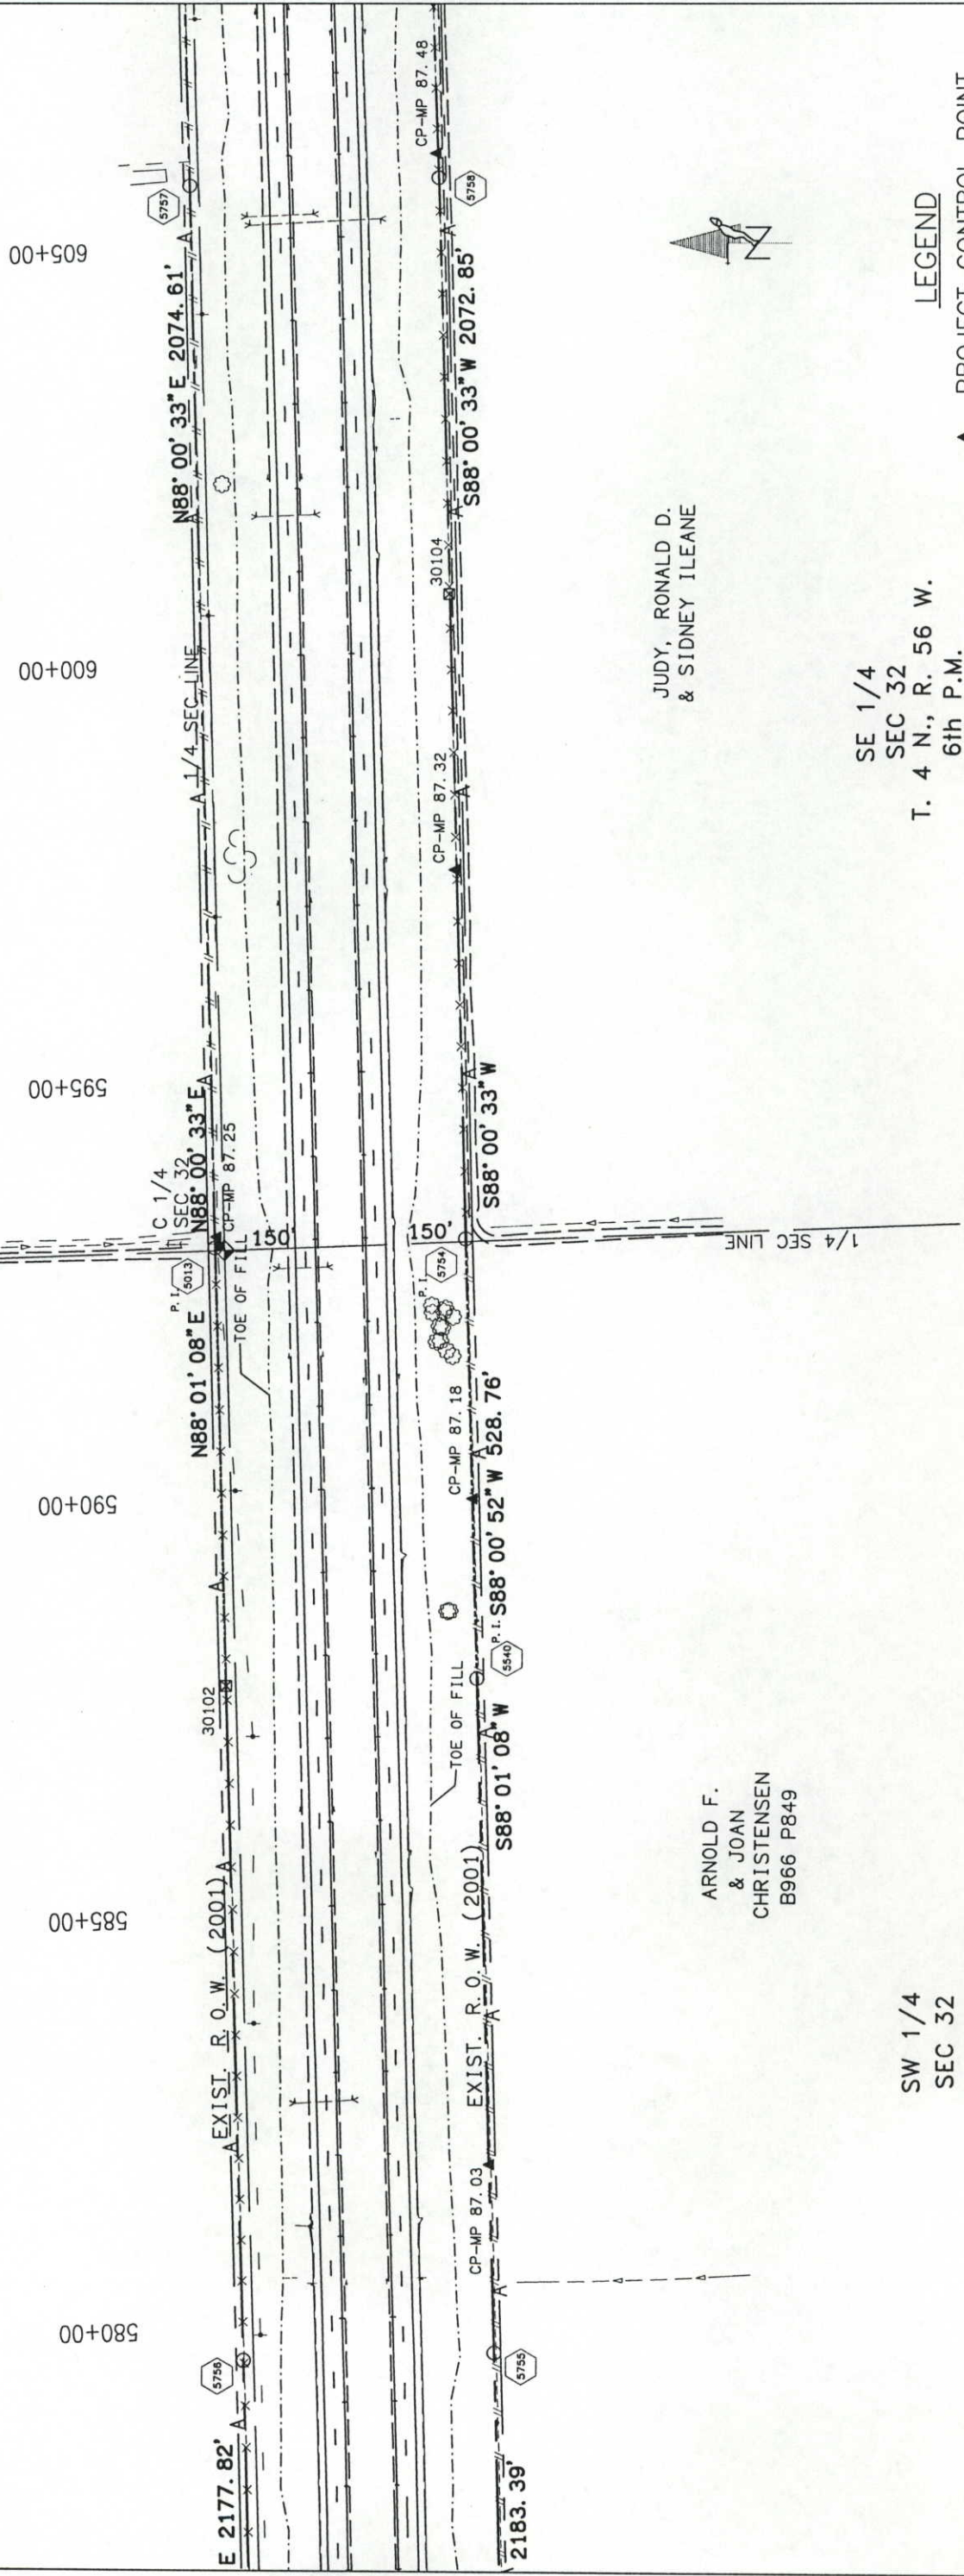

JUDY, RONALD D.
& SIDNEY ILEANE

SE 1/4
SEC 32
T. 4 N., R. 56 W.
6th P.M.

LEGEND

- ▲ PROJECT CONTROL POINT
 ◆ SECTION CORNER
 ☒ FOUND R.O.W. MARKER
 ◡ SET R.O.W. MARKER
 ◻ TEMPORARY EASEMENT POINT

DEPOSITED THIS _____ DAY OF _____, 20____, AT _____, M., FOR INFORMATION
OF THE COUNTY LAND SURVEYORS/RIGHT OF WAY
SURVEYS AT PAGE _____
RECEPTION NUMBER _____
SIGNED _____
DEPT. _____

COLORADO DEPARTMENT OF TRANSPORTATION



Region 4
1420 2nd Street
Greeley, CO 80631
Phone: (970) 350-2157 FAX: (970) 350-2178
RIGHT OF WAY PLANS UNIT: MYRON DUANE HORA

Sheet Revisions


RIGHT OF WAY

PLAN SHEET

STA 0761-174 UNIT 1

FORT MORGAN TO BRUSH

PROJECT CODE: 12458 SHEET NUMBER: 27

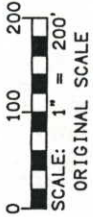

NW 1/4
SEC 33
T. 4 N., R. 56 W.
6th P.M.

T. 4 N., R. 56 W., 6th P.M.

NE 1/4
SEC 32
T. 4 N., R. 56 W.
6th P.M.

PHILIP A. &
JUDITH G.
MORTENSEN
B914 P131

TERRY L. & ANNA M. LARSEN

TERRY L. & ANNA M. LARSEN


JUDY, RONALD D.
& SIDNEY ILEANE

SE 1/4
SEC 32
T. 4 N., R. 56 W.
6th P.M.

SW 1/4
SEC 33
T. 4 N., R. 56 W.
6th P.M.

LEGEND

- ▲ PROJECT CONTROL POINT
- ◆ SECTION CORNER
- ⊗ FOUND R.O.W. MARKER
- SET R.O.W. MARKER
- TEMPORARY EASEMENT POINT

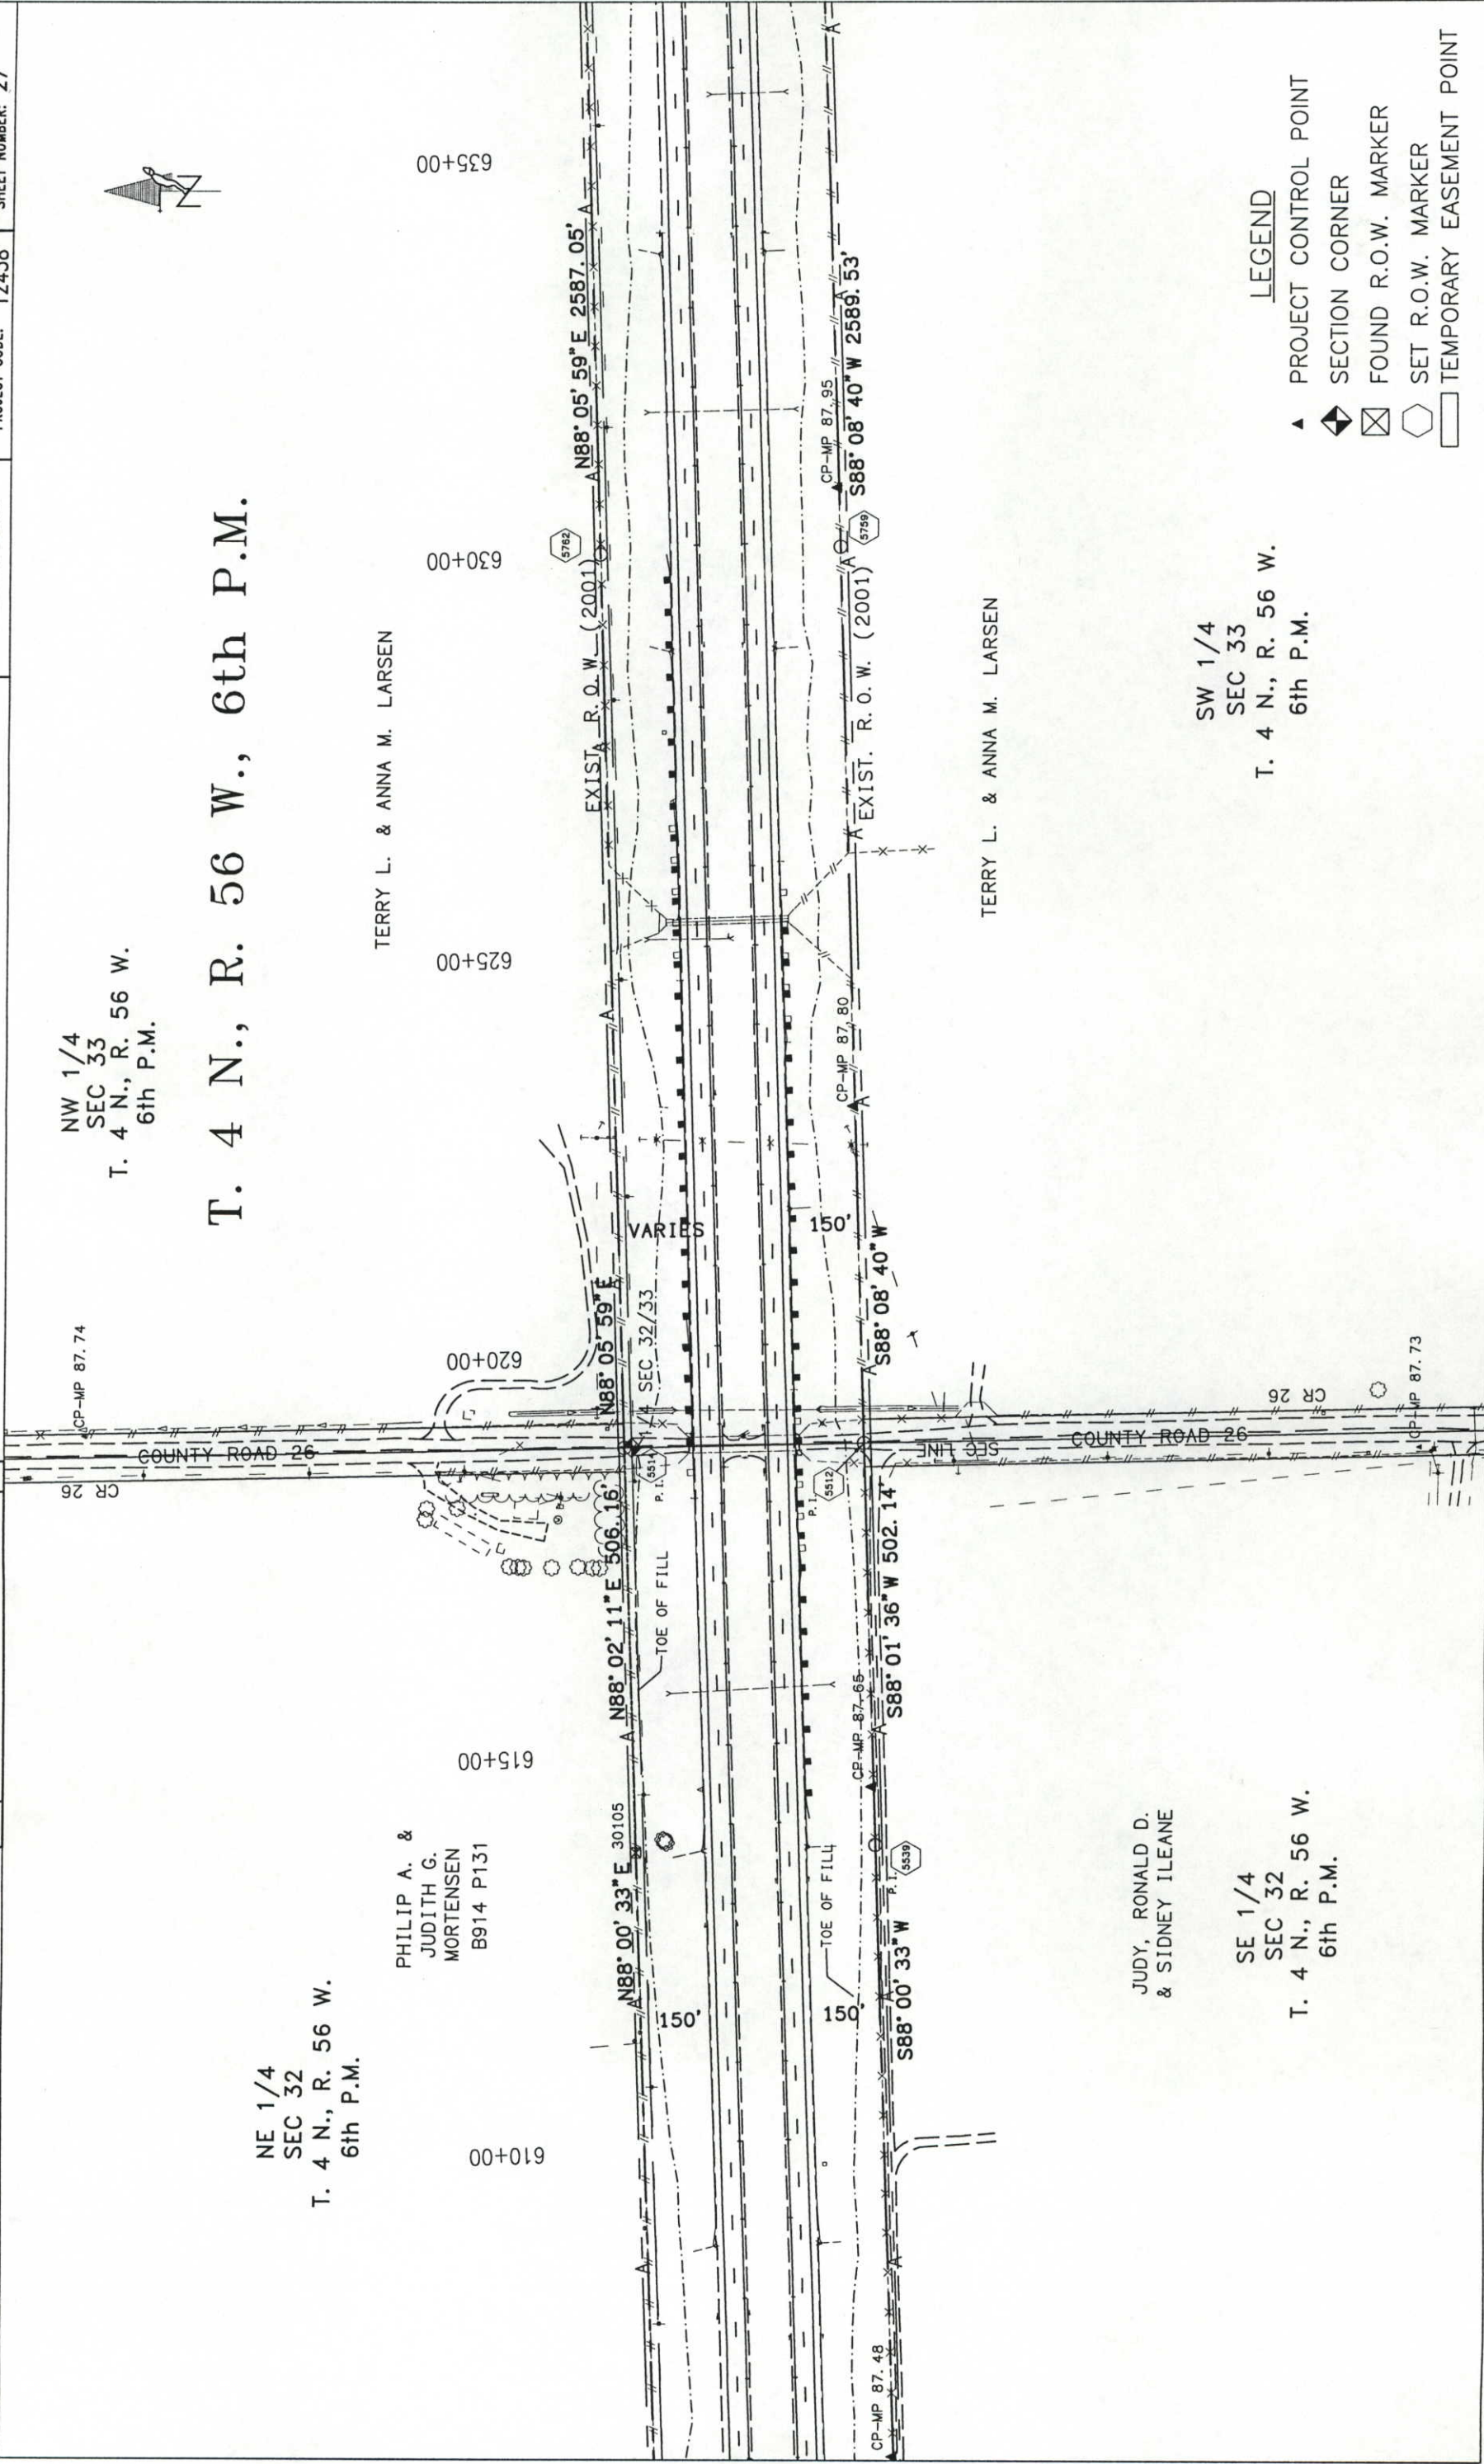

COLORADO DEPARTMENT OF TRANSPORTATION
Region 4
1420 2nd Street
Greeley, CO 80631
Phone: (970) 350-2157 FAX: (970) 350-2178
RIGHT OF WAY PLANS UNIT: MYRON DUANE HORA

Sheet Revisions

RIGHT OF WAY
PLAN SHEET
STA 0761-174 UNIT 1
FORT MORGAN TO BRUSH
PROJECT CODE: 12458 SHEET NUMBER: 28



NE 1/4
SEC 33
T. 4 N., R. 56 W.
6th P.M.

NW 1/4
SEC 33
T. 4 N., R. 56 W.
6th P.M.

T. 4 N., R. 56 W., 6th P.M.


TERRY L. & ANNA M. LARSEN

MABEL M. MARBEL

TERRY L. & ANNA M. LARSEN

SW 1/4
SEC 33
T. 4 N., R. 56 W.
6th P.M.

SE 1/4
SEC 33
T. 4 N., R. 56 W.
6th P.M.

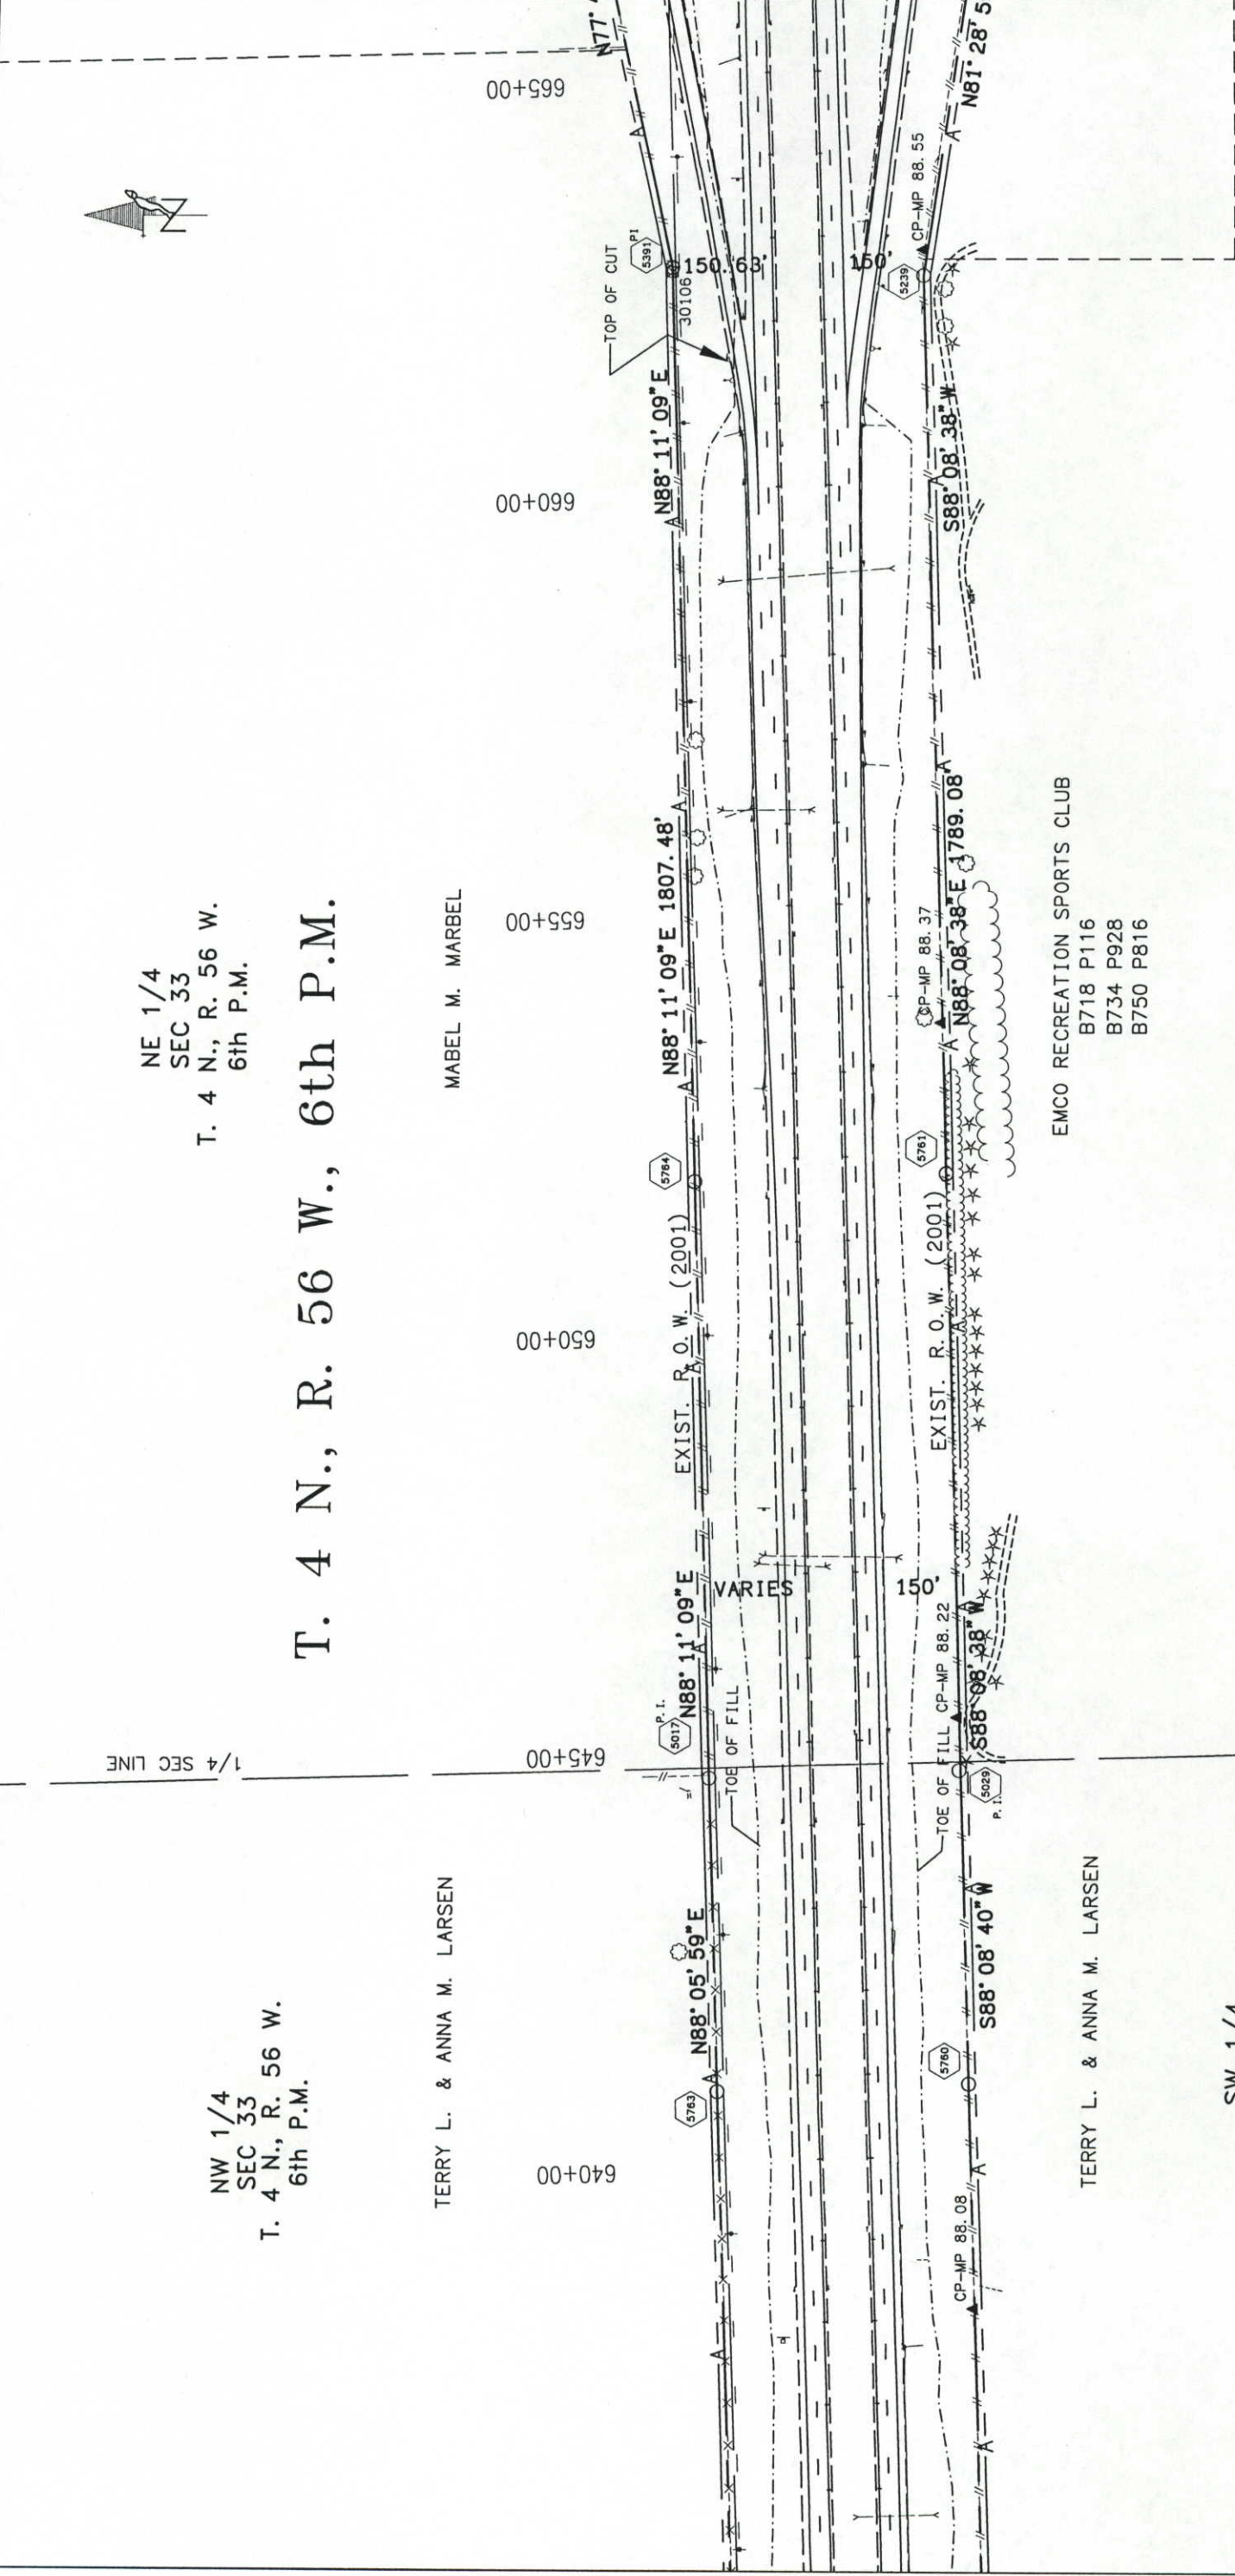

LEGEND

- ▲ PROJECT CONTROL POINT
- ◆ SECTION CORNER
- ⊗ FOUND R.O.W. MARKER
- SET R.O.W. MARKER
- TEMPORARY EASEMENT POINT



COLORADO DEPARTMENT OF TRANSPORTATION

Region 4
1420 2nd Street
Greeley, CO 80631
Phone: (970) 350-2157 FAX: (970) 350-2178

RIGHT OF WAY PLANS UNIT: MYRON DUANE HORA

Sheet Revisions	

RIGHT OF WAY


PLAN SHEET

STA 0761-174 UNIT 1

FORT MORGAN TO BRUSH

PROJECT CODE: 12458 SHEET NUMBER: 29



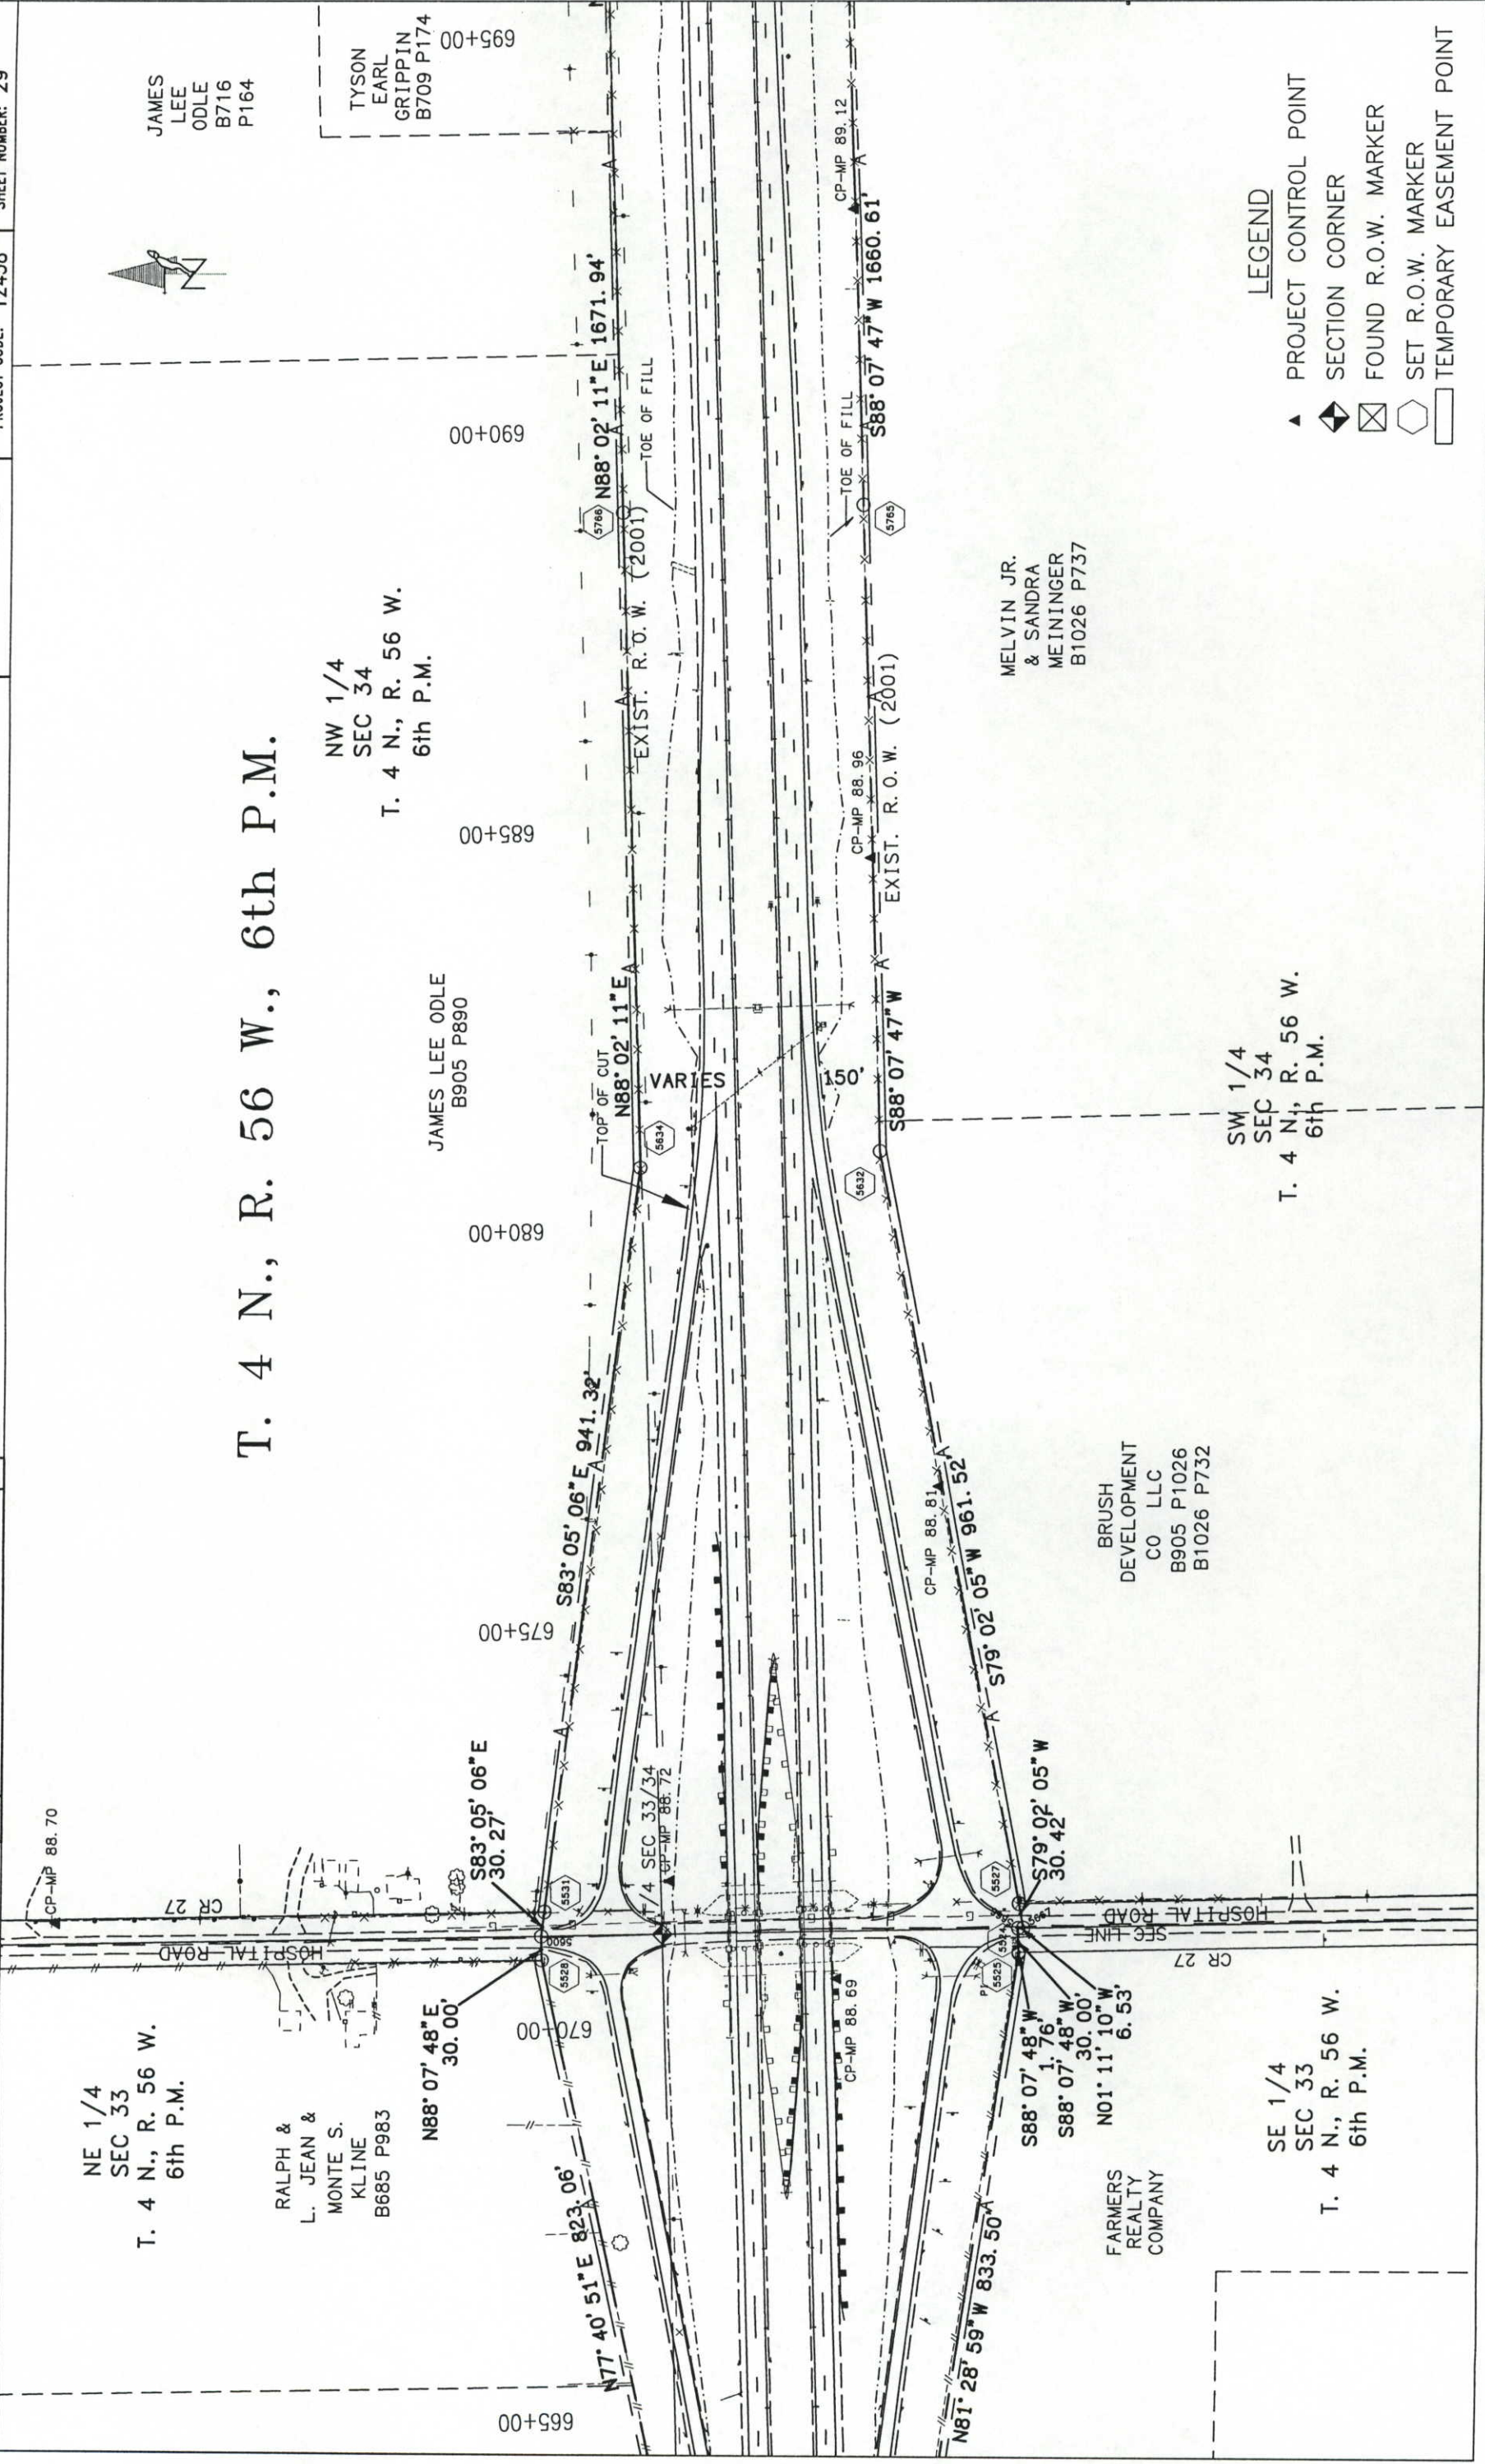

LINE CERTIFICATION:
DEPOSITED THIS DAY OF 20, AT M., FOR INFORMATION
ONLY IN BOOK OF THE COUNTY LAND SURVEYS/RIGHT OF WAY
SURVEYS AT PAGE RECEPTION NUMBER DEPT.




Region 4
1420 2nd Street
Greeley, CO 80631
Phone: (970) 350-2157 FAX: (970) 350-2178

COLORADO DEPARTMENT OF TRANSPORTATION

RIGHT OF WAY PLANS UNIT: MYRON DUANE HORA

Sheet Revisions	

RIGHT OF WAY
PLAN SHEET
STA 0761-174 UNIT 1
FORT MORGAN TO BRUSH
PROJECT CODE: 12458 SHEET NUMBER: 30

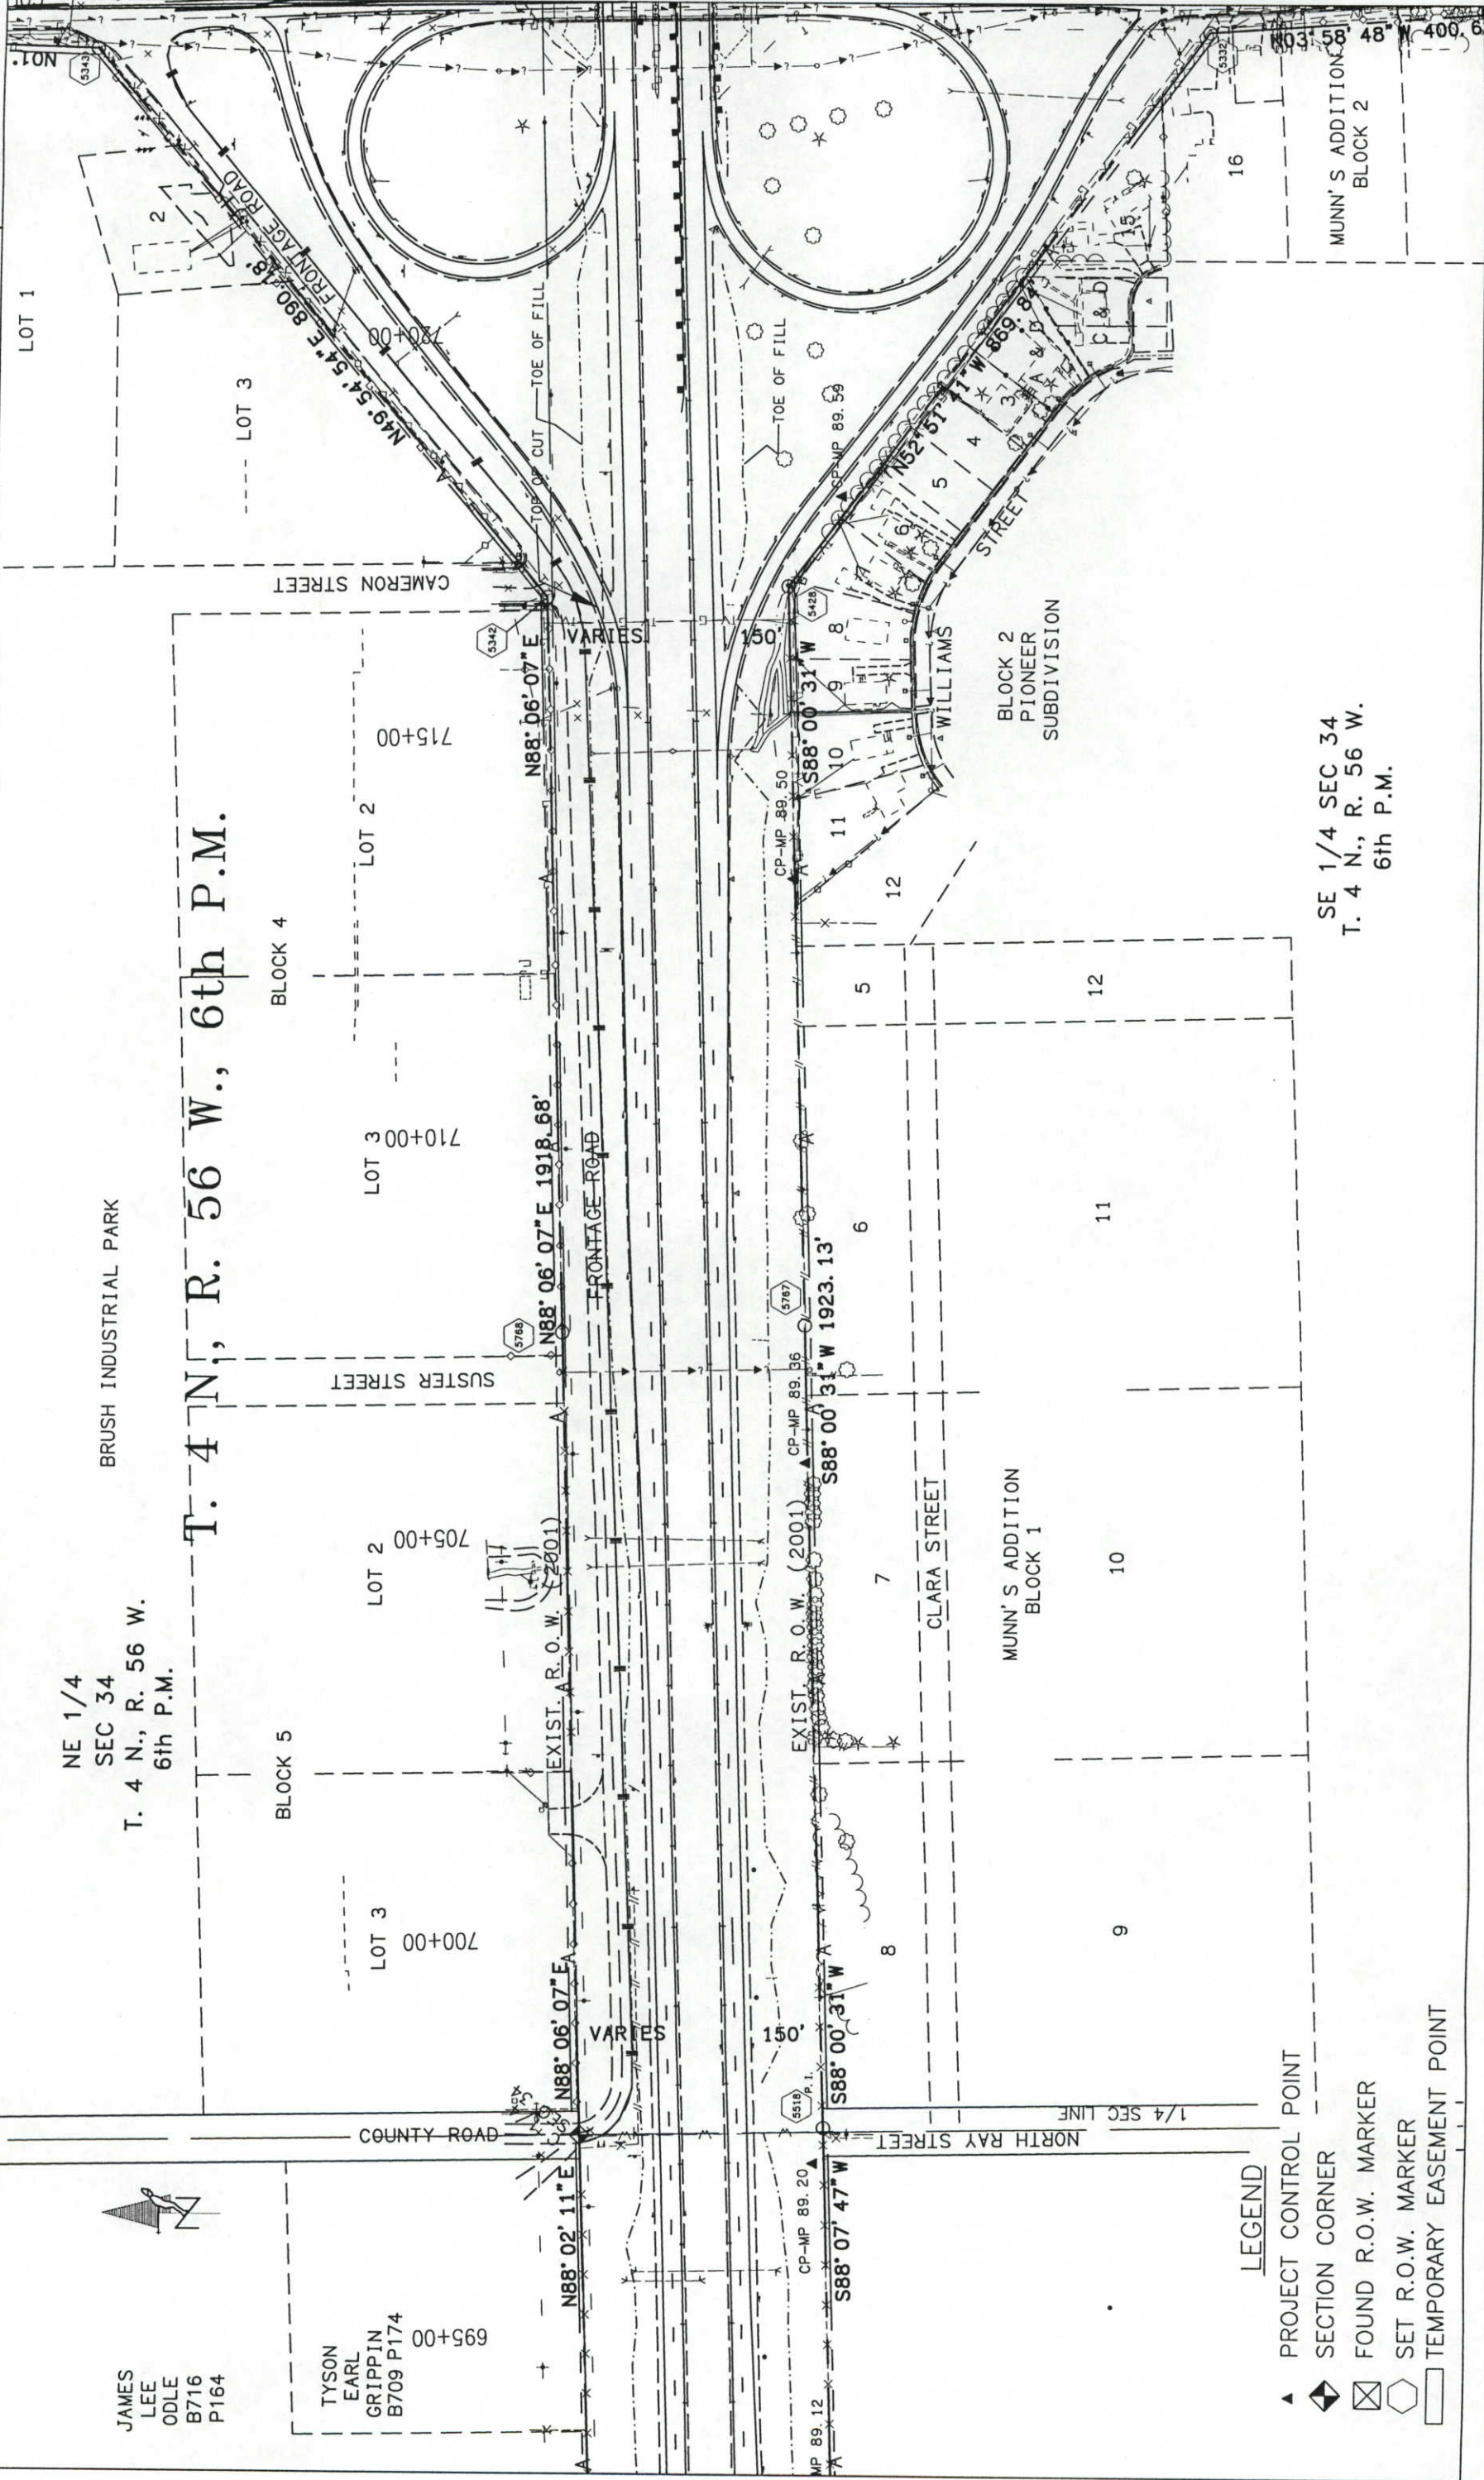


- LEGEND
- ▲ PROJECT CONTROL POINT
 - ◆ SECTION CORNER
 - ⊠ FOUND R.O.W. MARKER
 - ⬡ SET R.O.W. MARKER
 - TEMPORARY EASEMENT POINT

SE 1/4 SEC 34
T. 4 N., R. 56 W.
6th P.M.


DEPT. SIGNED
SURVEYS AT PAGE
ONLY IN BOOK
OF THE COUNTY LAND SURVEYS/RIGHT OF WAY
RECEPTION NUMBER
DEPOSITED THIS DAY OF 20 AT M., FOR INFORMATION

COLORADO DEPARTMENT OF TRANSPORTATION
Region 4
1420 2nd Street
Greeley, CO 80631
Phone: (970) 350-2157 FAX: (970) 350-2178
RIGHT OF WAY PLANS UNIT: MYRON DUANE HORA

Sheet Revisions

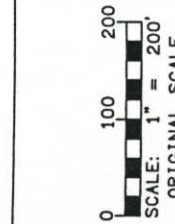

RIGHT OF WAY
PLAN SHEET
STA 0761-174 UNIT 1
FORT MORGAN TO BRUSH
PROJECT CODE: 12458 SHEET NUMBER: 32

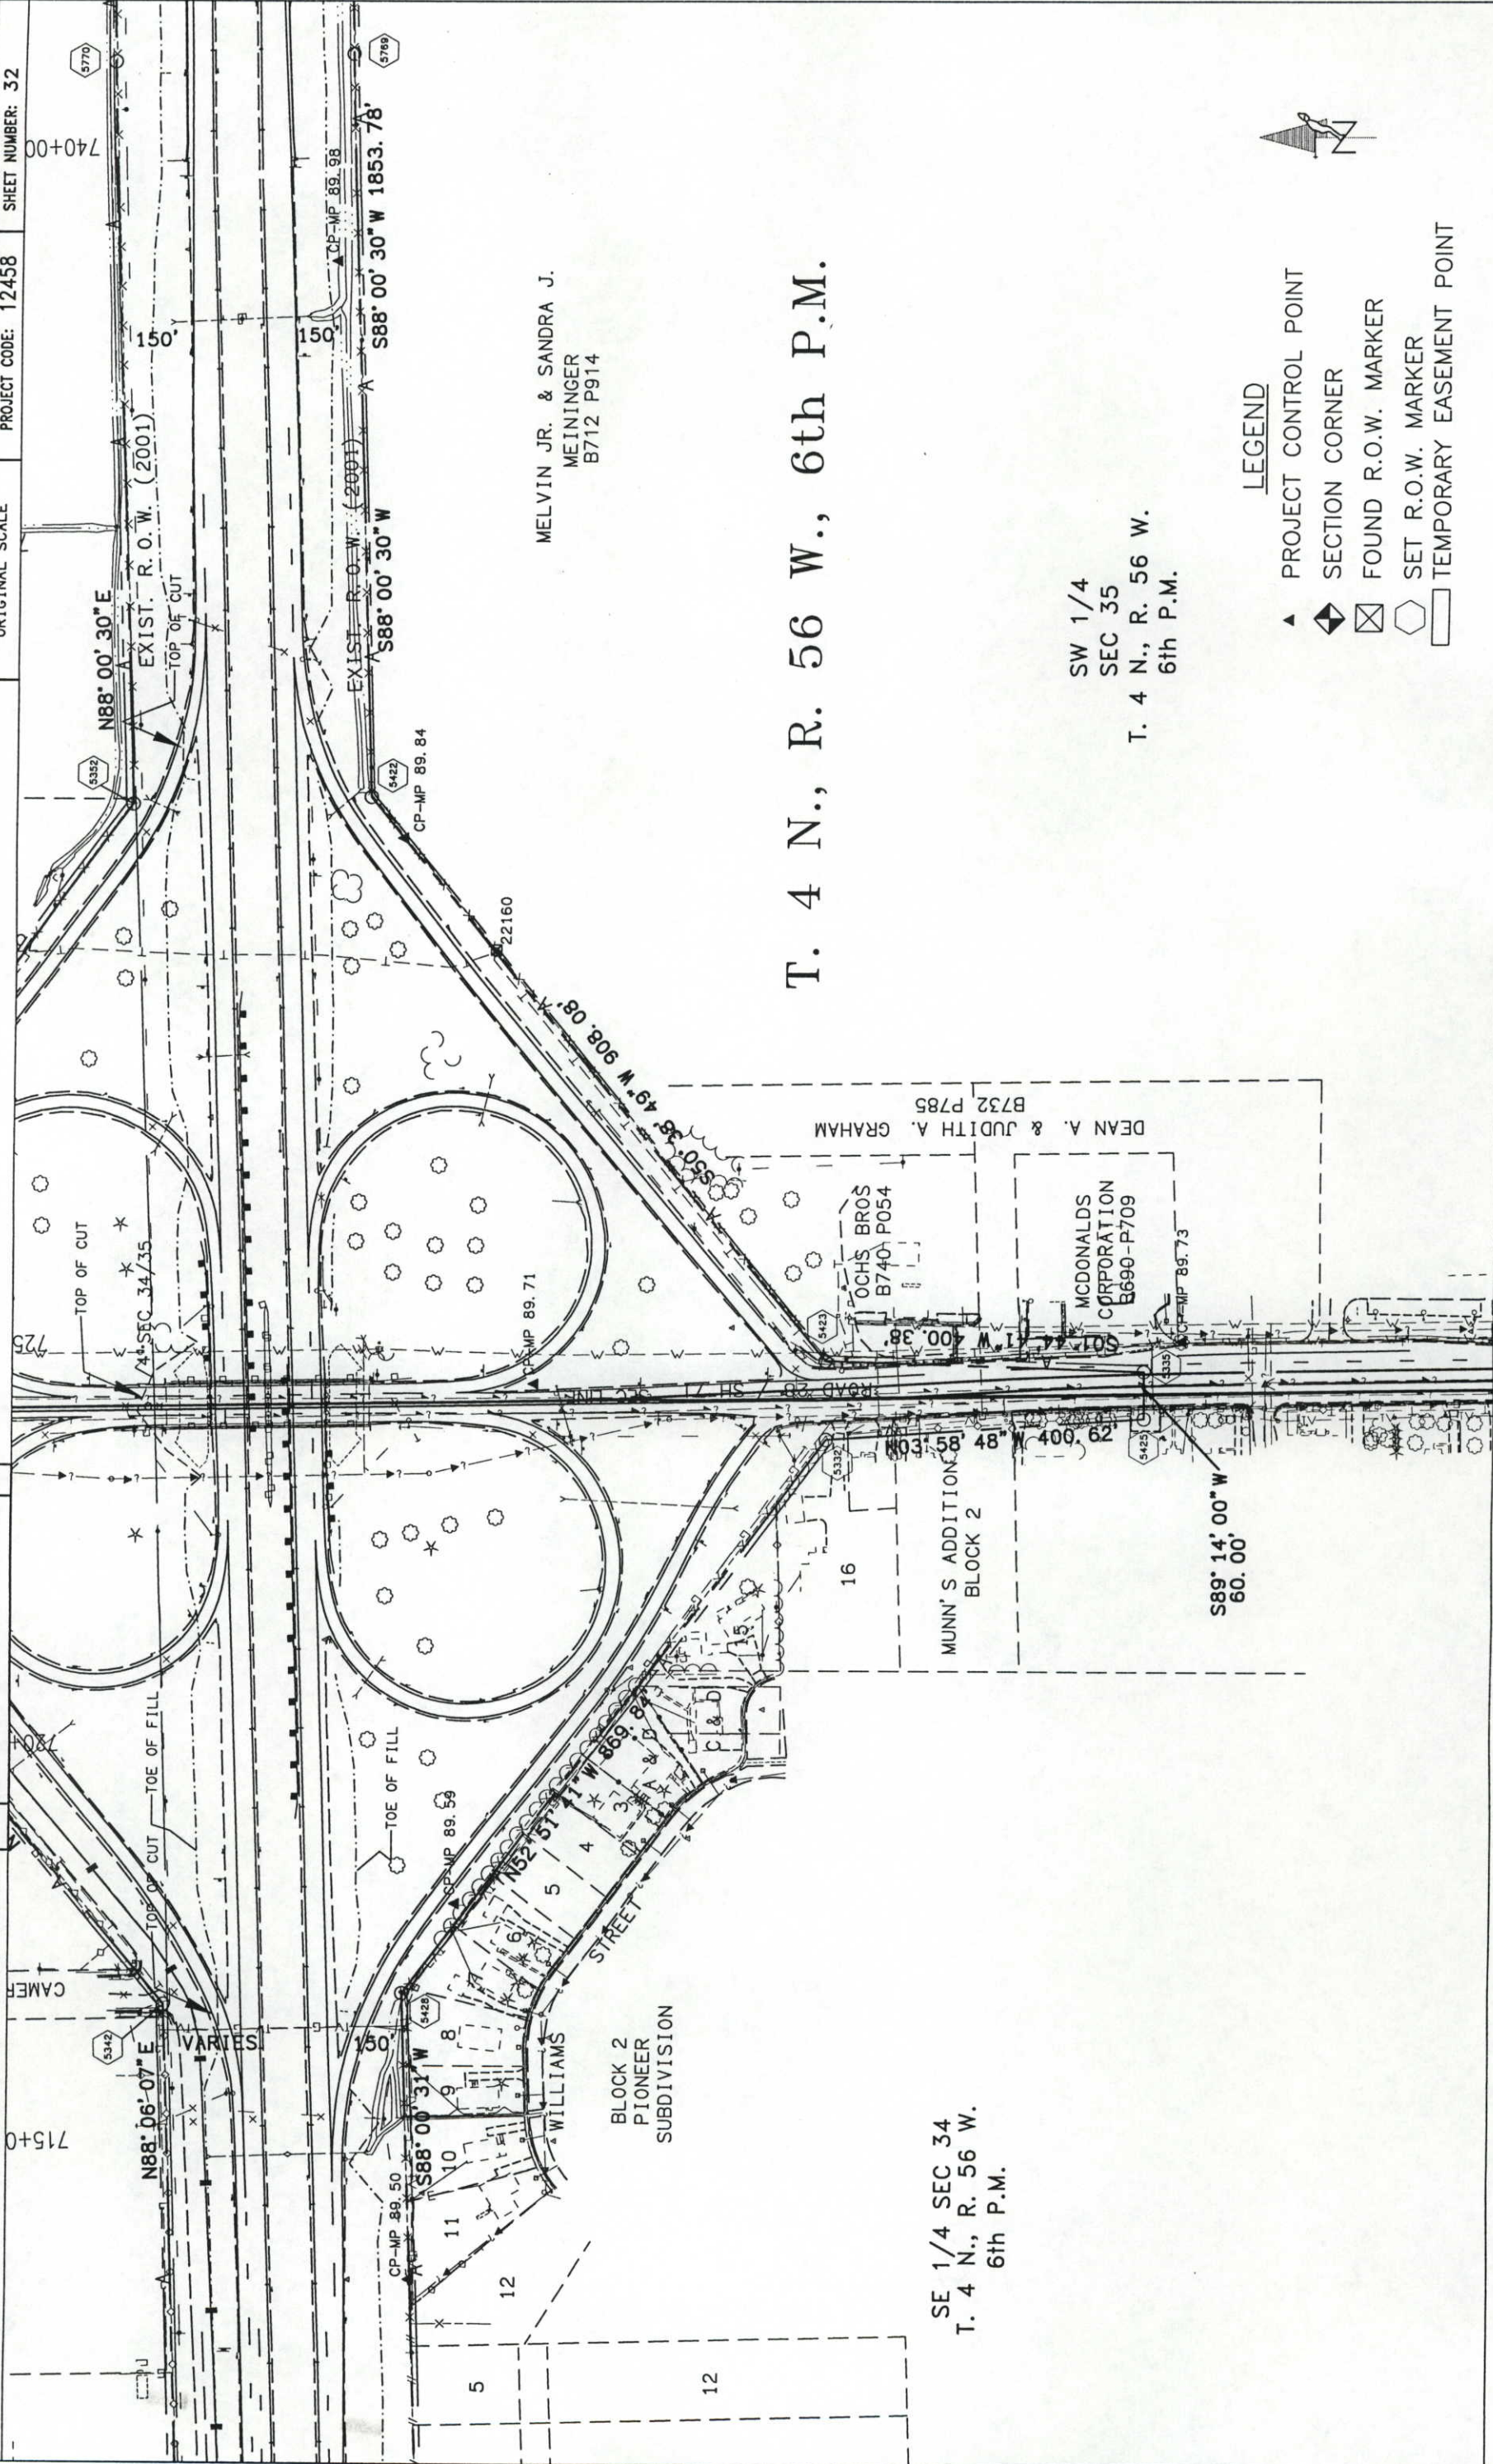

MELVIN JR. & SANDRA J.
MEININGER
B712 P914

T. 4 N., R. 56 W., 6th P.M.

SE 1/4 SEC 34
T. 4 N., R. 56 W.
6th P.M.

SW 1/4
SEC 35
T. 4 N., R. 56 W.
6th P.M.

LEGEND

- ▲ PROJECT CONTROL POINT
- ◆ SECTION CORNER
- ⊠ FOUND R.O.W. MARKER
- SET R.O.W. MARKER
- TEMPORARY EASEMENT POINT



DEPT. _____
SIGNED _____
SURVEYS AT PAGE _____
ONLY IN BOOK _____
OF THE COUNTY LAND SURVEYS/RIGHT OF WAY
DEPOSITED THIS _____ DAY OF _____, 20____, AT _____ M., FOR INFORMATION
LING CERTIFICATION: _____
RECEPTION NUMBER _____

COLORADO DEPARTMENT OF TRANSPORTATION
Region 4
1420 2nd Street
Greeley, CO 80631
Phone: (970) 350-2157 FAX: (970) 350-2178
RIGHT OF WAY PLANS UNIT: MYRON DUANE HORA

Sheet Revisions	
7/02	ADD PARCEL TE-8
6/03	REVISED OWNERSHIP ON TE-8

RIGHT OF WAY	
PLAN SHEET	
STA 0761-174 UNIT 1	
FORT MORGAN TO BRUSH	
PROJECT CODE: 12458	SHEET NUMBER: 33



T. 4 N., R. 56 W., 6th P.M.

NW 1/4
SEC 35
T. 4 N., R. 56 W.
6th P.M.

BOOTH LAND &
LIVESTOCK CO
B809 P128

NE 1/4
SEC 35
T. 4 N., R. 56 W.
6th P.M.


RALPH SHIMON

MELVIN JR. & SANDRA J.
MEININGER
B712 P914



SW 1/4
SEC 35
T. 4 N., R. 56 W.
6th P.M.

INVERSE TABULATION	
TO [5659]	[5660] N 87°22'32" E 35.01'
[5660] TO [5664]	S 01°14'07" E 340.10'
[5664] TO [5665]	S 87°22'32" W 35.01'
[5665] TO [5659]	N 01°14'07" W 340.10'

DETAIL
TE-6

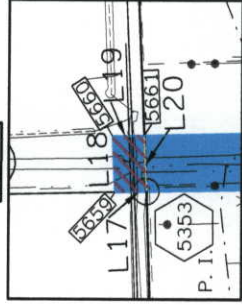

DETAIL
TE-7

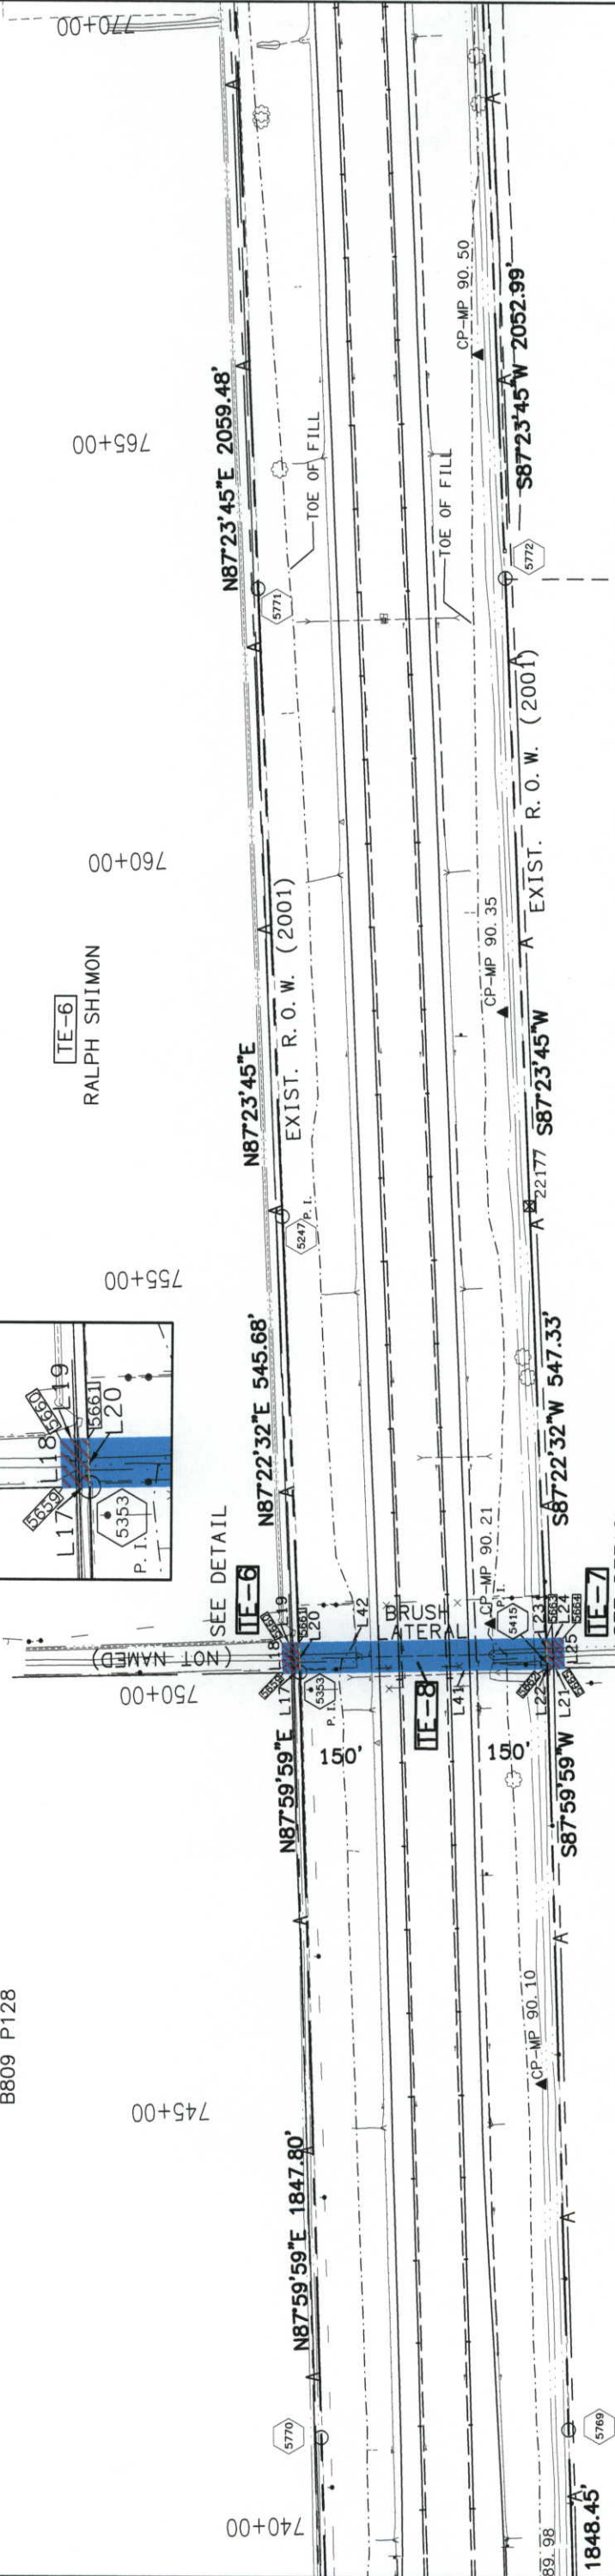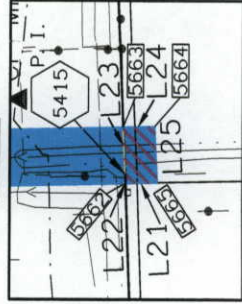

TE-7
DONALD BOSTRON

TE-8
BRUSH LATERAL DITCH
COMPANY

SE 1/4
SEC 35
T. 4 N., R. 56 W.
6th P.M.

R L BOSTRON INC

LEGEND

- ▲ PROJECT CONTROL POINT
- ◆ SECTION CORNER
- ⊠ FOUND R.O.W. MARKER
- SET R.O.W. MARKER
- TEMPORARY EASEMENT POINT

COLORADO DEPARTMENT OF TRANSPORTATION



Region 4
1420 2nd Street
Greeley, CO 80631
Phone: (970) 350-2157 FAX: (970) 350-2178

RIGHT OF WAY PLANS UNIT: MYRON DUANE HORA

Sheet Revisions



RIGHT OF WAY	
PLAN SHEET	
STA 0761-174 UNIT 1	
FORT MORGAN TO BRUSH	
PROJECT CODE: 12458	SHEET NUMBER: 34

T. 4 N., R. 56 W., 6th P.M.

NE 1/4
SEC 35
T. 4 N., R. 56 W.
6th P.M.

NW 1/4
SEC 36
T. 4 N., R. 56 W.
6th P.M.

HARRY & LENORA V.
MOHRLANG - L E

PAT M. & KATHY L.
DRAEGERT
B488 P020

R=13566.85'
Δ=01°22'27"
L=325.38'
CD=N79°34'06"E
LC=325.37'

R=13586.84'
Δ=01°02'30"
L=247.01'
CD=N81°11'36"E
LC=247.00'

R=13844.40'
D=02°30'16"
L=605.17'
CD=N82°58'25"E
LC=605.13'

R=13596.81'
Δ=00°43'36"
L=172.43'
CD=N84°37'11"E
LC=172.43'

N08°17'24"W
10.00'

N88°14'41"E 1089.88'

EXIST. R.O.W. (2001)

TOE OF FILL

CP-MP 90.93

CP-MP 90.77

S87°22'00"W 539.90'

S87°23'45"W

R=13896.75'
Δ=08°13'02"
L=1993.01'
CD=S83°16'10"W
LC=1991.30'

JAMES FRED & GENEVIEVE M.
KELLY

SW 1/4
SEC 36
T. 4 N., R. 56 W.
6th P.M.

R L BOSTRON INC

LEGEND

- ▲ PROJECT CONTROL POINT
- ◆ SECTION CORNER
- ⊗ FOUND R.O.W. MARKER
- SET R.O.W. MARKER
- TEMPORARY EASEMENT POINT

C. B. & Q. R.R.

ENGINE CERTIFICATION: I HAVE REVIEWED THIS PLAN AND CERTIFY THAT IT ACCURATELY REPRESENTS THE SURVEY DATA AND CALCULATIONS. I AM A LICENSED PROFESSIONAL ENGINEER IN THE STATE OF COLORADO. I HAVE NOT BEEN DISQUALIFIED FROM PRACTICING ENGINEERING IN THE STATE OF COLORADO. I HAVE NOT BEEN CONVICTED OF A CRIME INVOLVING FRAUD, PERJURY, OR A VIOLATION OF ANY PROFESSIONAL ETHICS. I HAVE NOT BEEN CONVICTED OF A CRIME INVOLVING THE VIOLATION OF ANY PROFESSIONAL ETHICS. I HAVE NOT BEEN CONVICTED OF A CRIME INVOLVING THE VIOLATION OF ANY PROFESSIONAL ETHICS.



SIGNED

DEPT.

COLORADO DEPARTMENT OF TRANSPORTATION
Region 4
1420 2nd Street
Greeley, CO 80631
Phone: (970) 350-2157 FAX: (970) 350-2178
RIGHT OF WAY PLANS UNIT: MYRON DUANE HORA

Sheet Revisions	

RIGHT OF WAY
PLAN SHEET
STA 0761-174 UNIT 1
FORT MORGAN TO BRUSH
PROJECT CODE: 12458 SHEET NUMBER: 35

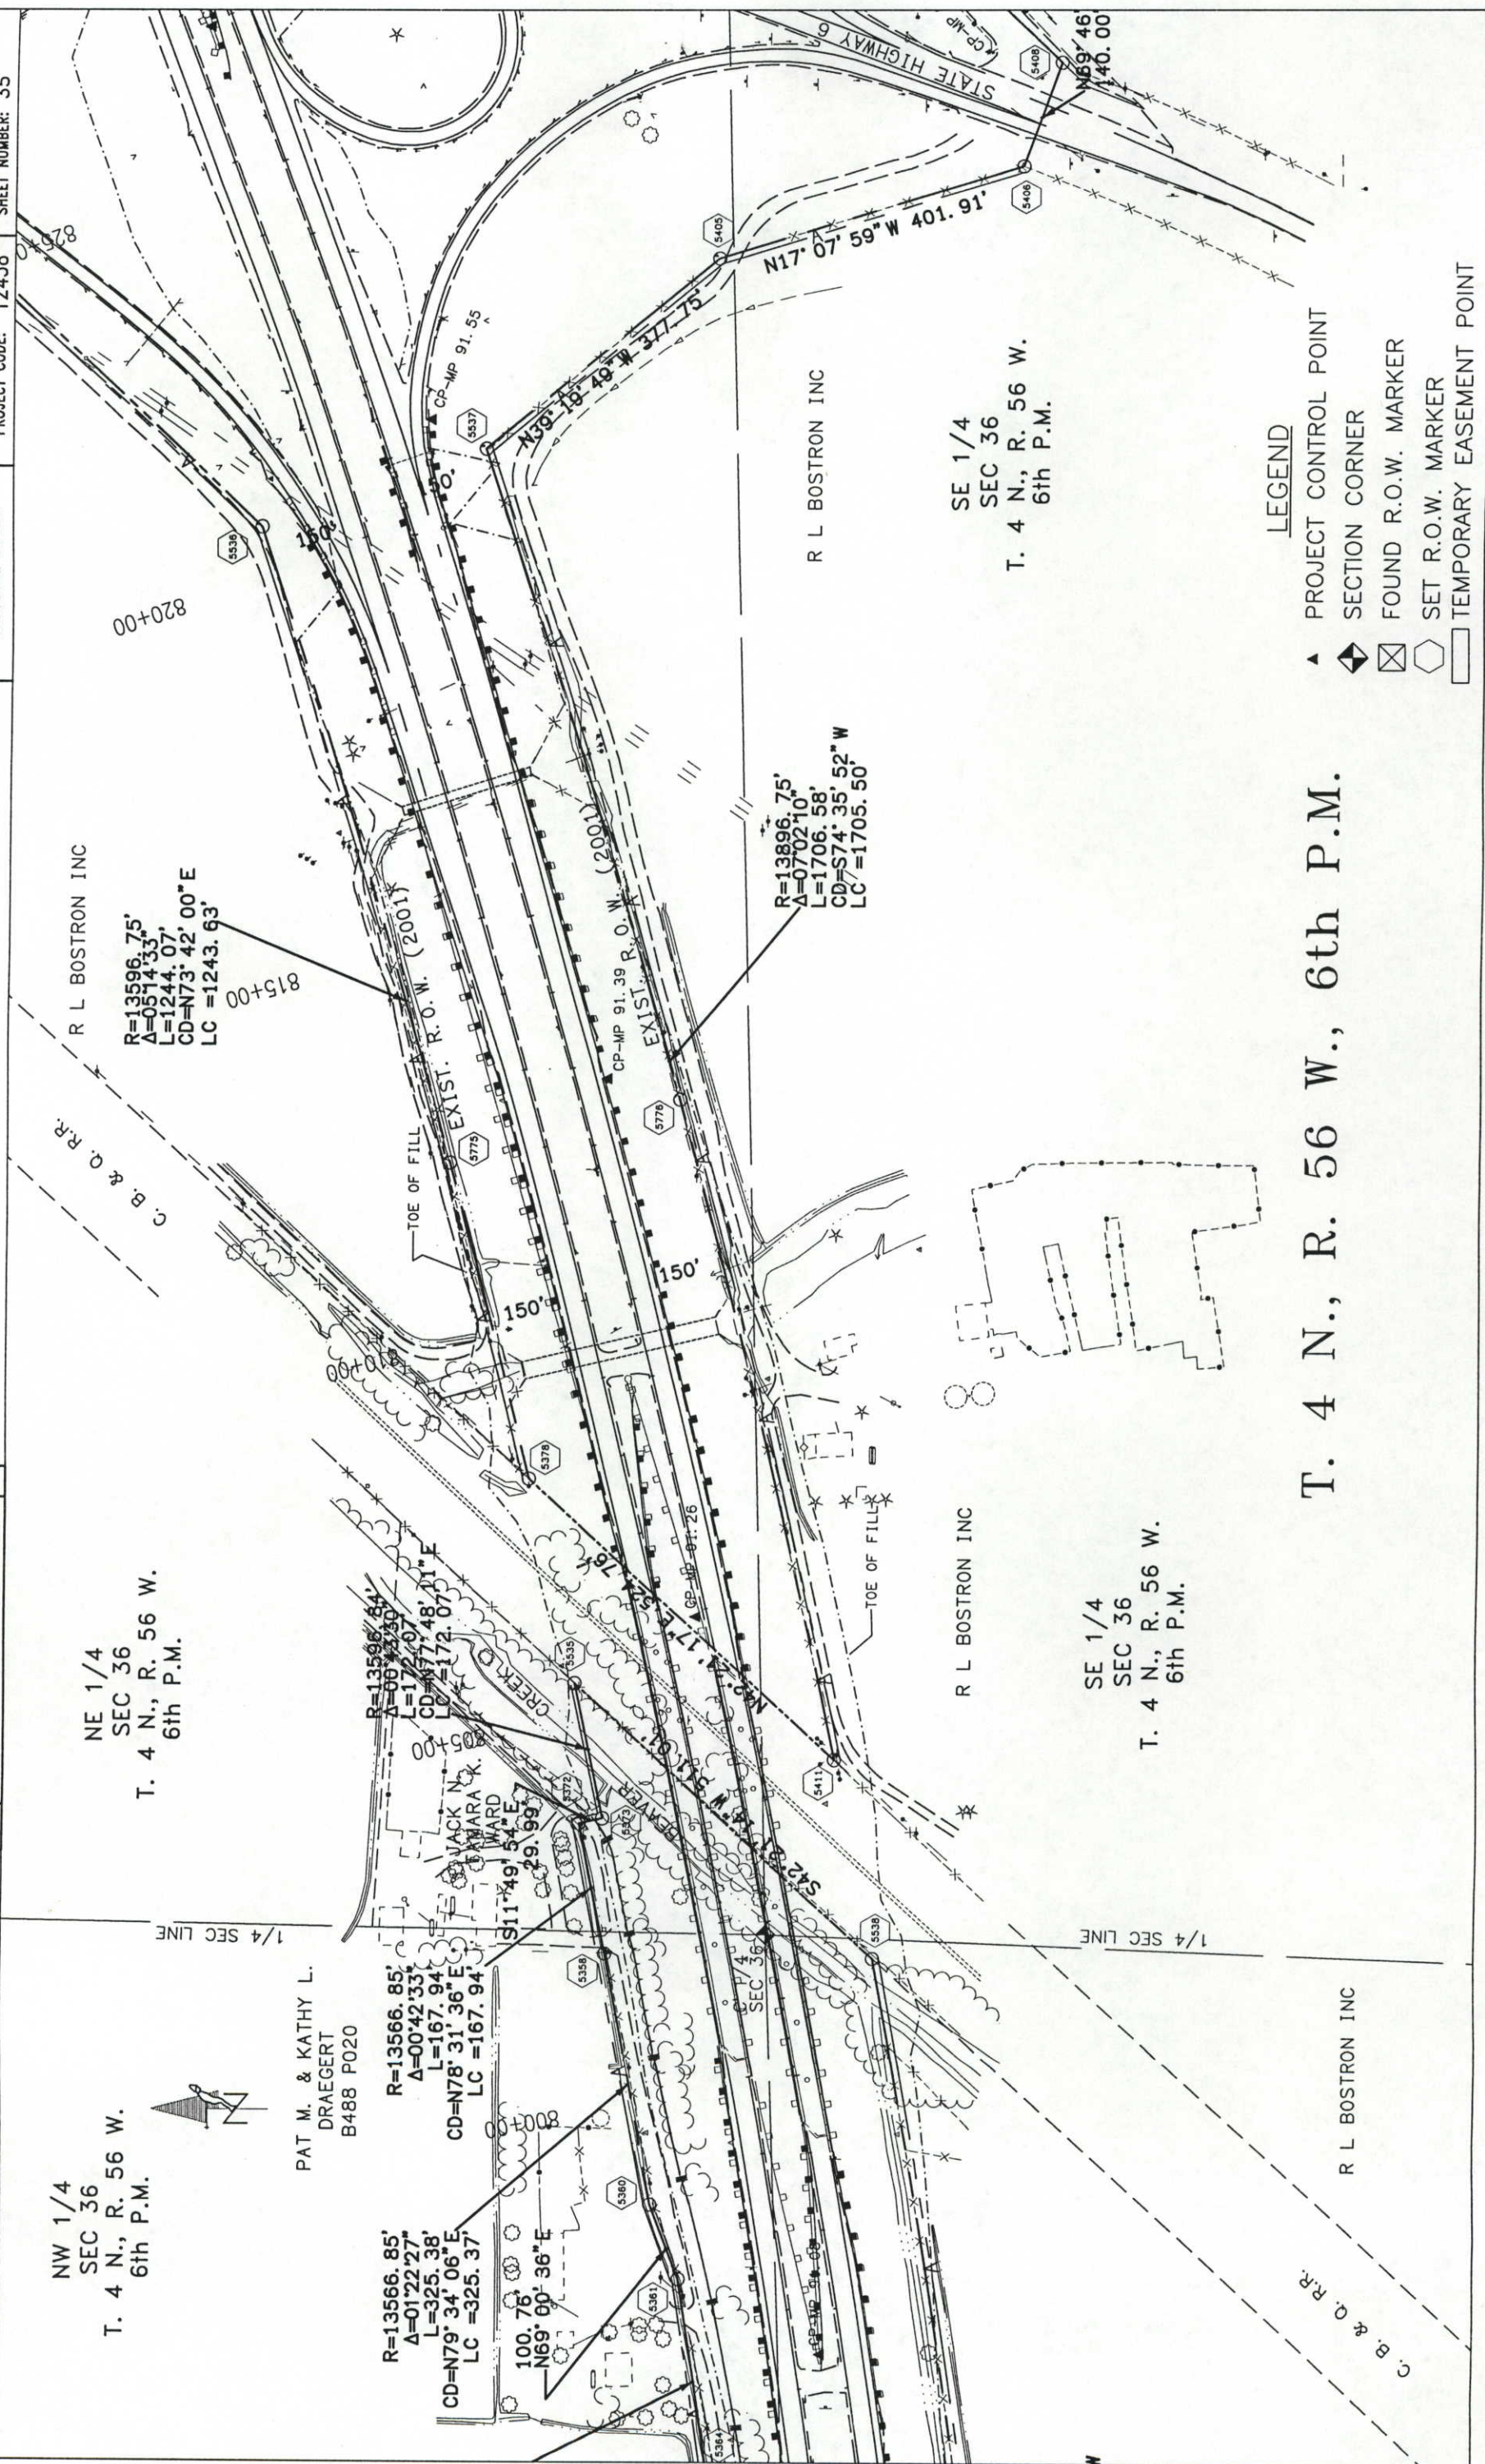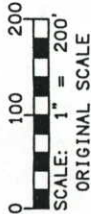

- LEGEND
- ▲ PROJECT CONTROL POINT
 - ◆ SECTION CORNER
 - ⊠ FOUND R.O.W. MARKER
 - SET R.O.W. MARKER
 - TEMPORARY EASEMENT POINT

T. 4 N., R. 56 W., 6th P.M.

DEPOSITED THIS DAY OF 20, AT M., FOR INFORMATION
ONLY IN BOOK OF THE COUNTY LAND SURVEYS/RIGHT OF WAY
SURVEYS AT PAGE RECEPTION NUMBER
DEPT.

[illegible]

RIGHT OF WAY
PLAN SHEET
STA 0761-174 UNIT 1
FORT MORGAN TO BRUSH
PROJECT CODE: 12458
SHEET NUMBER: 36



R=13896.75'
Δ=07°02'10"
L=1706.58'
CD=S74°35'52"W
LC=1705.50'

SE 1/4
SEC 36
T. 4 N., R. 56 W.
6th P.M.

SW 1/4
SEC 31
T. 4 N., R. 55 W.
6th P.M.

LEGEND

▲	PROJECT CONTROL POINT
◆	SECTION CORNER
⊠	FOUND R.O.W. MARKER
⬡	SET R.O.W. MARKER
▬	TEMPORARY EASEMENT PO

T. 4 N., R. 55 & 56 W., 6th P.M.

LING CERTIFICATION:
DEPOSITED THIS _____ DAY OF _____, 20____, AT _____, M., FOR INFORMATION
ONLY IN BOOK _____ OF THE COUNTY LAND SURVEYS/RIGHT OF WAY
SURVEYS AT PAGE _____ RECEPTION NUMBER _____
SIGNED _____ DEPT. _____

COLORADO DEPARTMENT OF TRANSPORTATION

Region 4
1420 2nd Street
Greeley, CO 80631
Phone: (970) 350-2157 FAX: (970) 350-2178
RIGHT OF WAY PLANS UNIT: MYRON DUANE HORA

Sheet Revisions

T. 4 N., R. 55 W., 6th P.M.



NW 1/4
SEC 31
T. 4 N., R. 55 W.
6th P.M.

HARVEY E.
LEWIS
B1048 P901


RACHEL &
DARCY R.
HELBERG
B1074 P867

R L BOSTRON INC


- LEGEND
- ▲ PROJECT CONTROL POINT
 - ◆ SECTION CORNER
 - ⊠ FOUND R.O.W. MARKER
 - SET R.O.W. MARKER
 - TEMPORARY EASEMENT POINT

NW 1/4
SEC 31
T. 4 N., R. 55 W.
6th P.M.

STATE OF COLORADO
DEPARTMENT OF HIGHWAYS
B678 P4

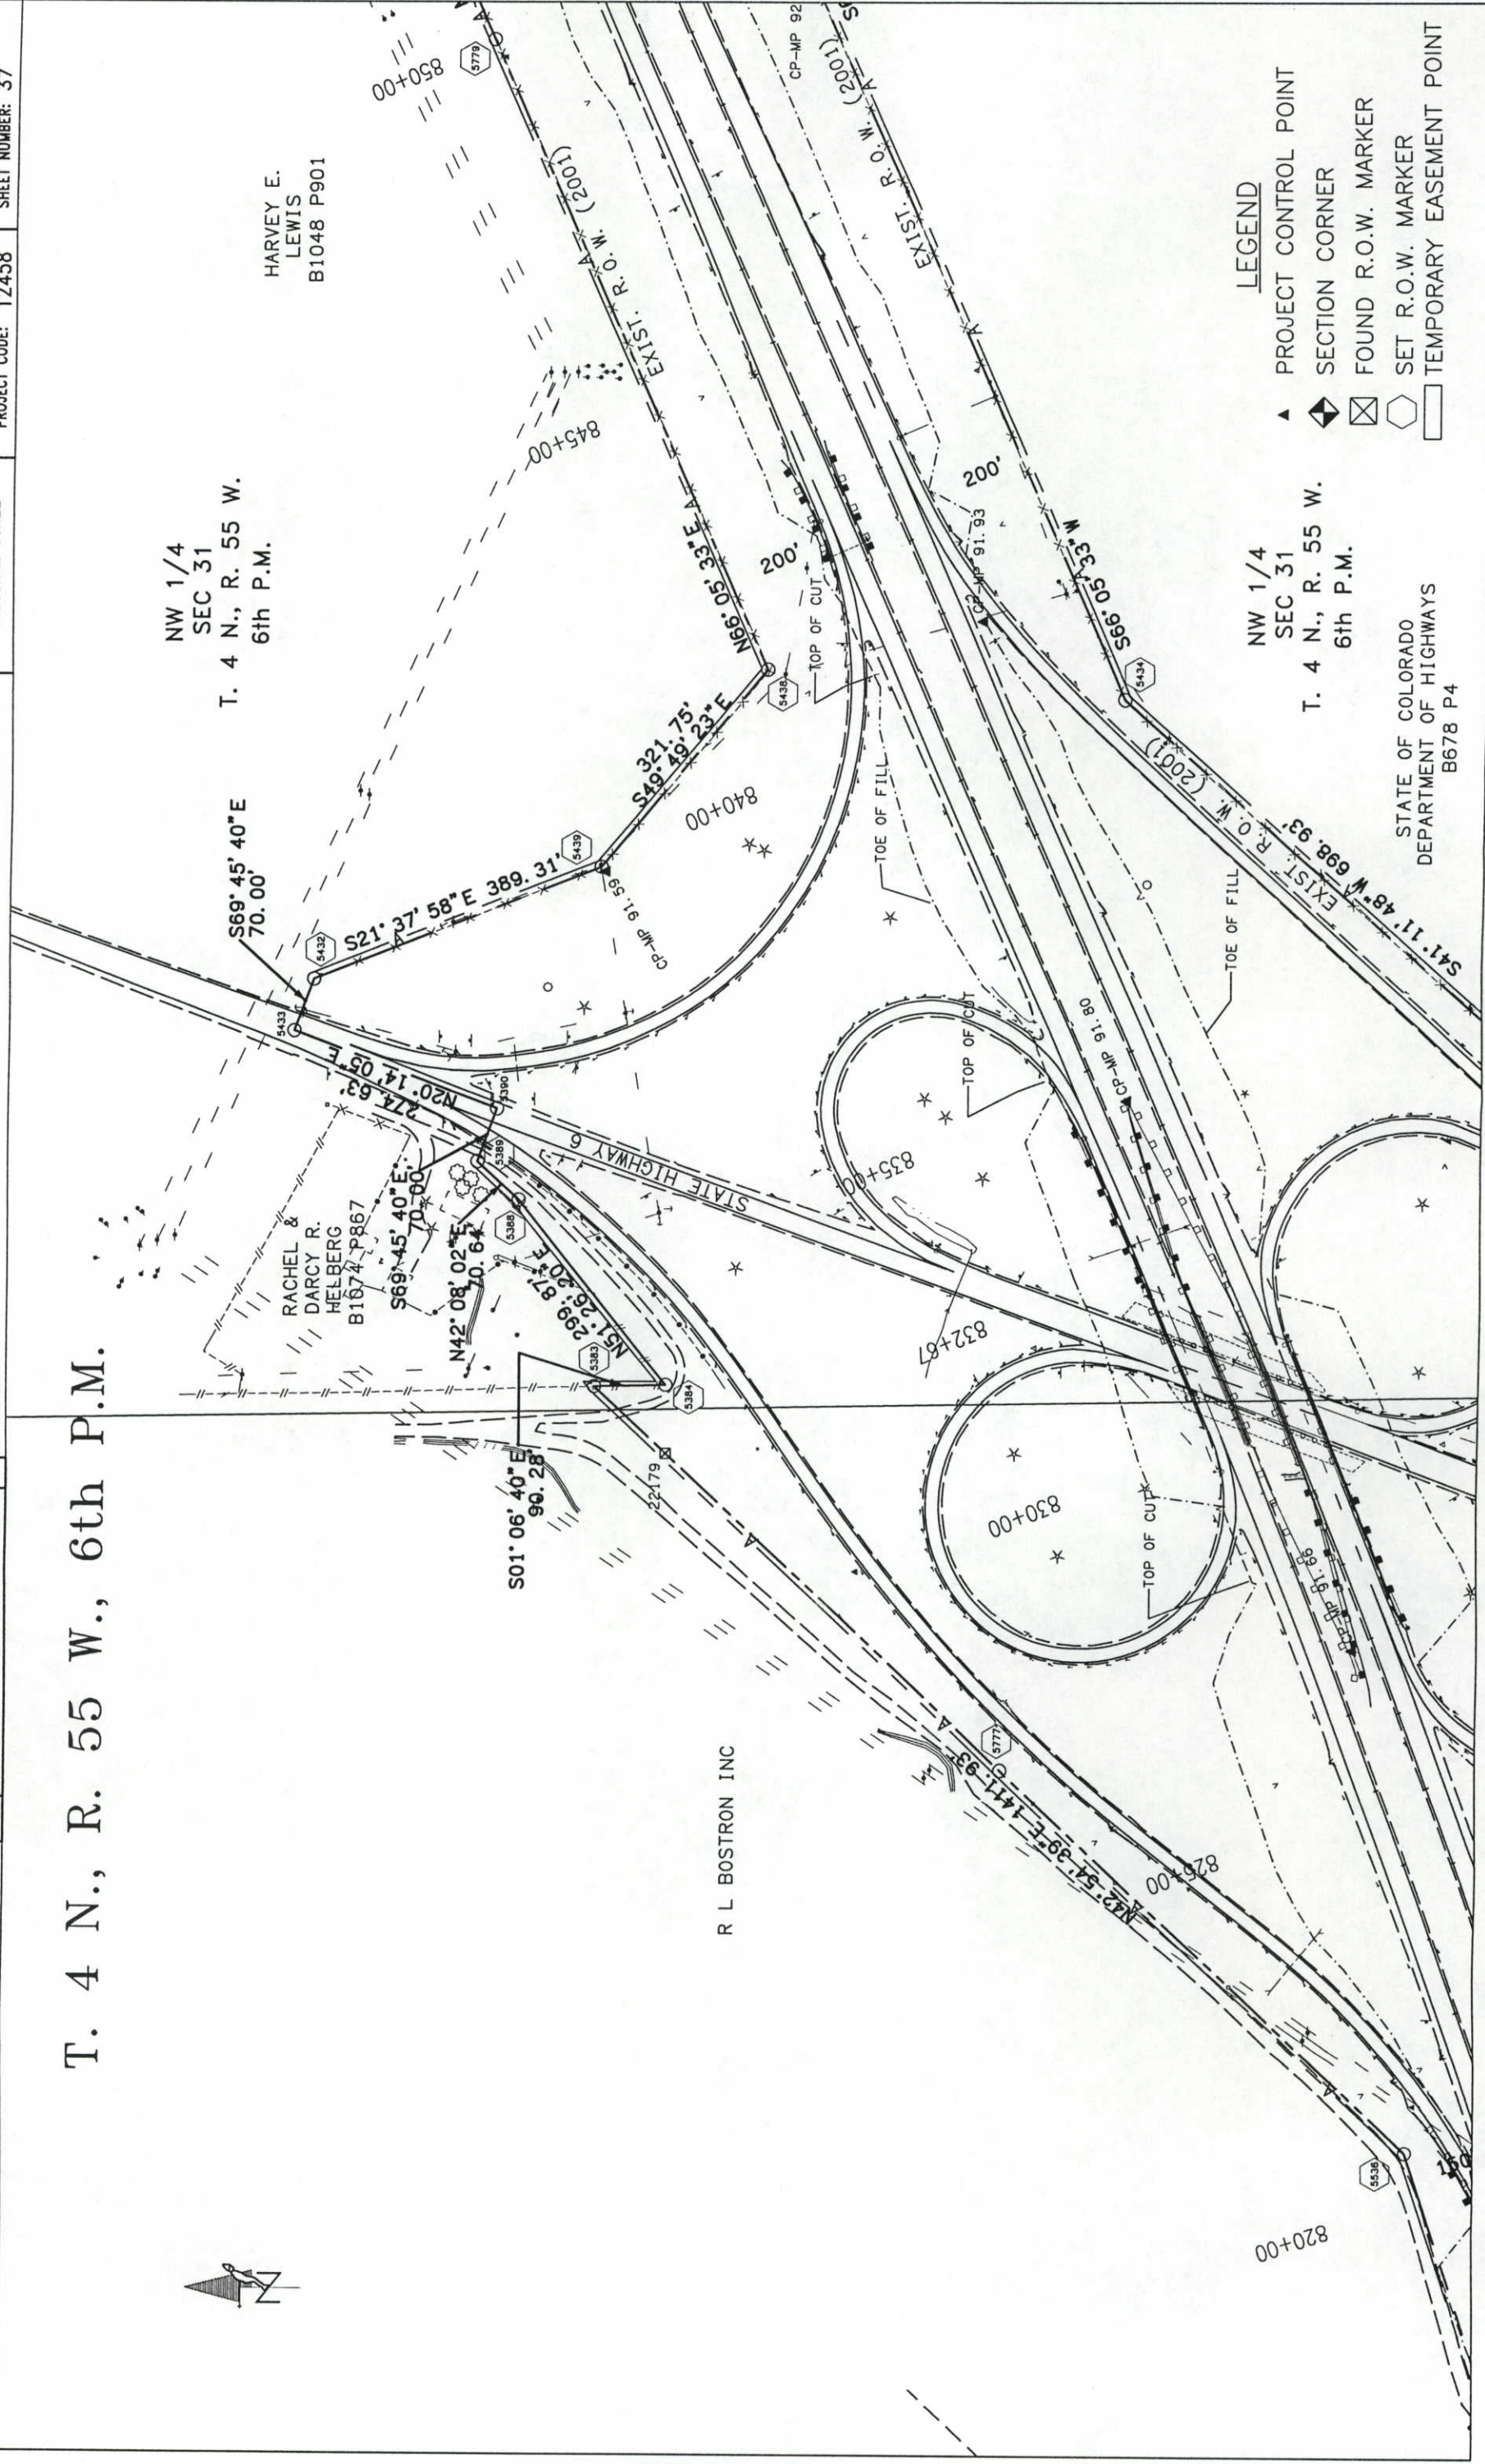

RIGHT OF WAY
PLAN SHEET
STA 0761-174 UNIT 1
FORT MORGAN TO BRUSH
PROJECT CODE: 12458
SHEET NUMBER: 37

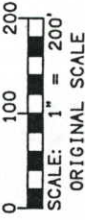

[illegible]

RIGHT OF WAY	
PLAN SHEET	
STA 0761-174 UNIT 1	
FORT MORGAN TO BRUSH	
PROJECT CODE: 12458	SHEET NUMBER: 38



T. 4 N., R. 55 W., 6th P.M.

END PROJECT STA 0761-174
STA 875+00

R=5527.89'
Δ=06°32'19"
L=630.85'
CD=N54°42'32"E
LC =630.51'

FLOYD WILLIAM
& PERIANN
HICHOLS
B910 P865

NE 1/4
SEC 31
T. 4 N., R. 55 W.

NW 1/4
SEC 31
T. 4 N., R. 55 W.
6th P.M.

192.12'

FLOYD WILLIAM
& PERIANN
HICHOLS

HARVEY E.
LEWIS
B1048 P901

GENE T.
& ROSA M.
MITCHELL
B767 P657

END CONSTRUCTION STA 0761-174
STA 861+88

NE 1/4
SEC 31
T. 4 N., R. 55 W.
6th P.M.

NW 1/4
SEC 31
T. 4 N., R. 55 W.
6th P.M.

STATE OF COLORADO
DEPARTMENT OF HIGHWAYS
B678 P4

LEGEND

- ▲ PROJECT CONTROL POINT
 SECTION CORNER
 FOUND R.O.W. MARKER
 SET R.O.W. MARKER
 TEMPORARY EASEMENT POINT

COLORADO DEPARTMENT OF TRANSPORTATION

Region 4
1420 2nd Street
Greeley, CO 80631
Phone: (970) 350-2157 FAX: (970) 350-2178

RIGHT OF WAY PLANS UNIT: MYRON DUANE HORA

Sheet Revisions


RIGHT OF WAY

PLAN SHEET

STA 0761-174 UNIT 1

FORT MORGAN TO BRUSH

PROJECT CODE: 12458 SHEET NUMBER: 39

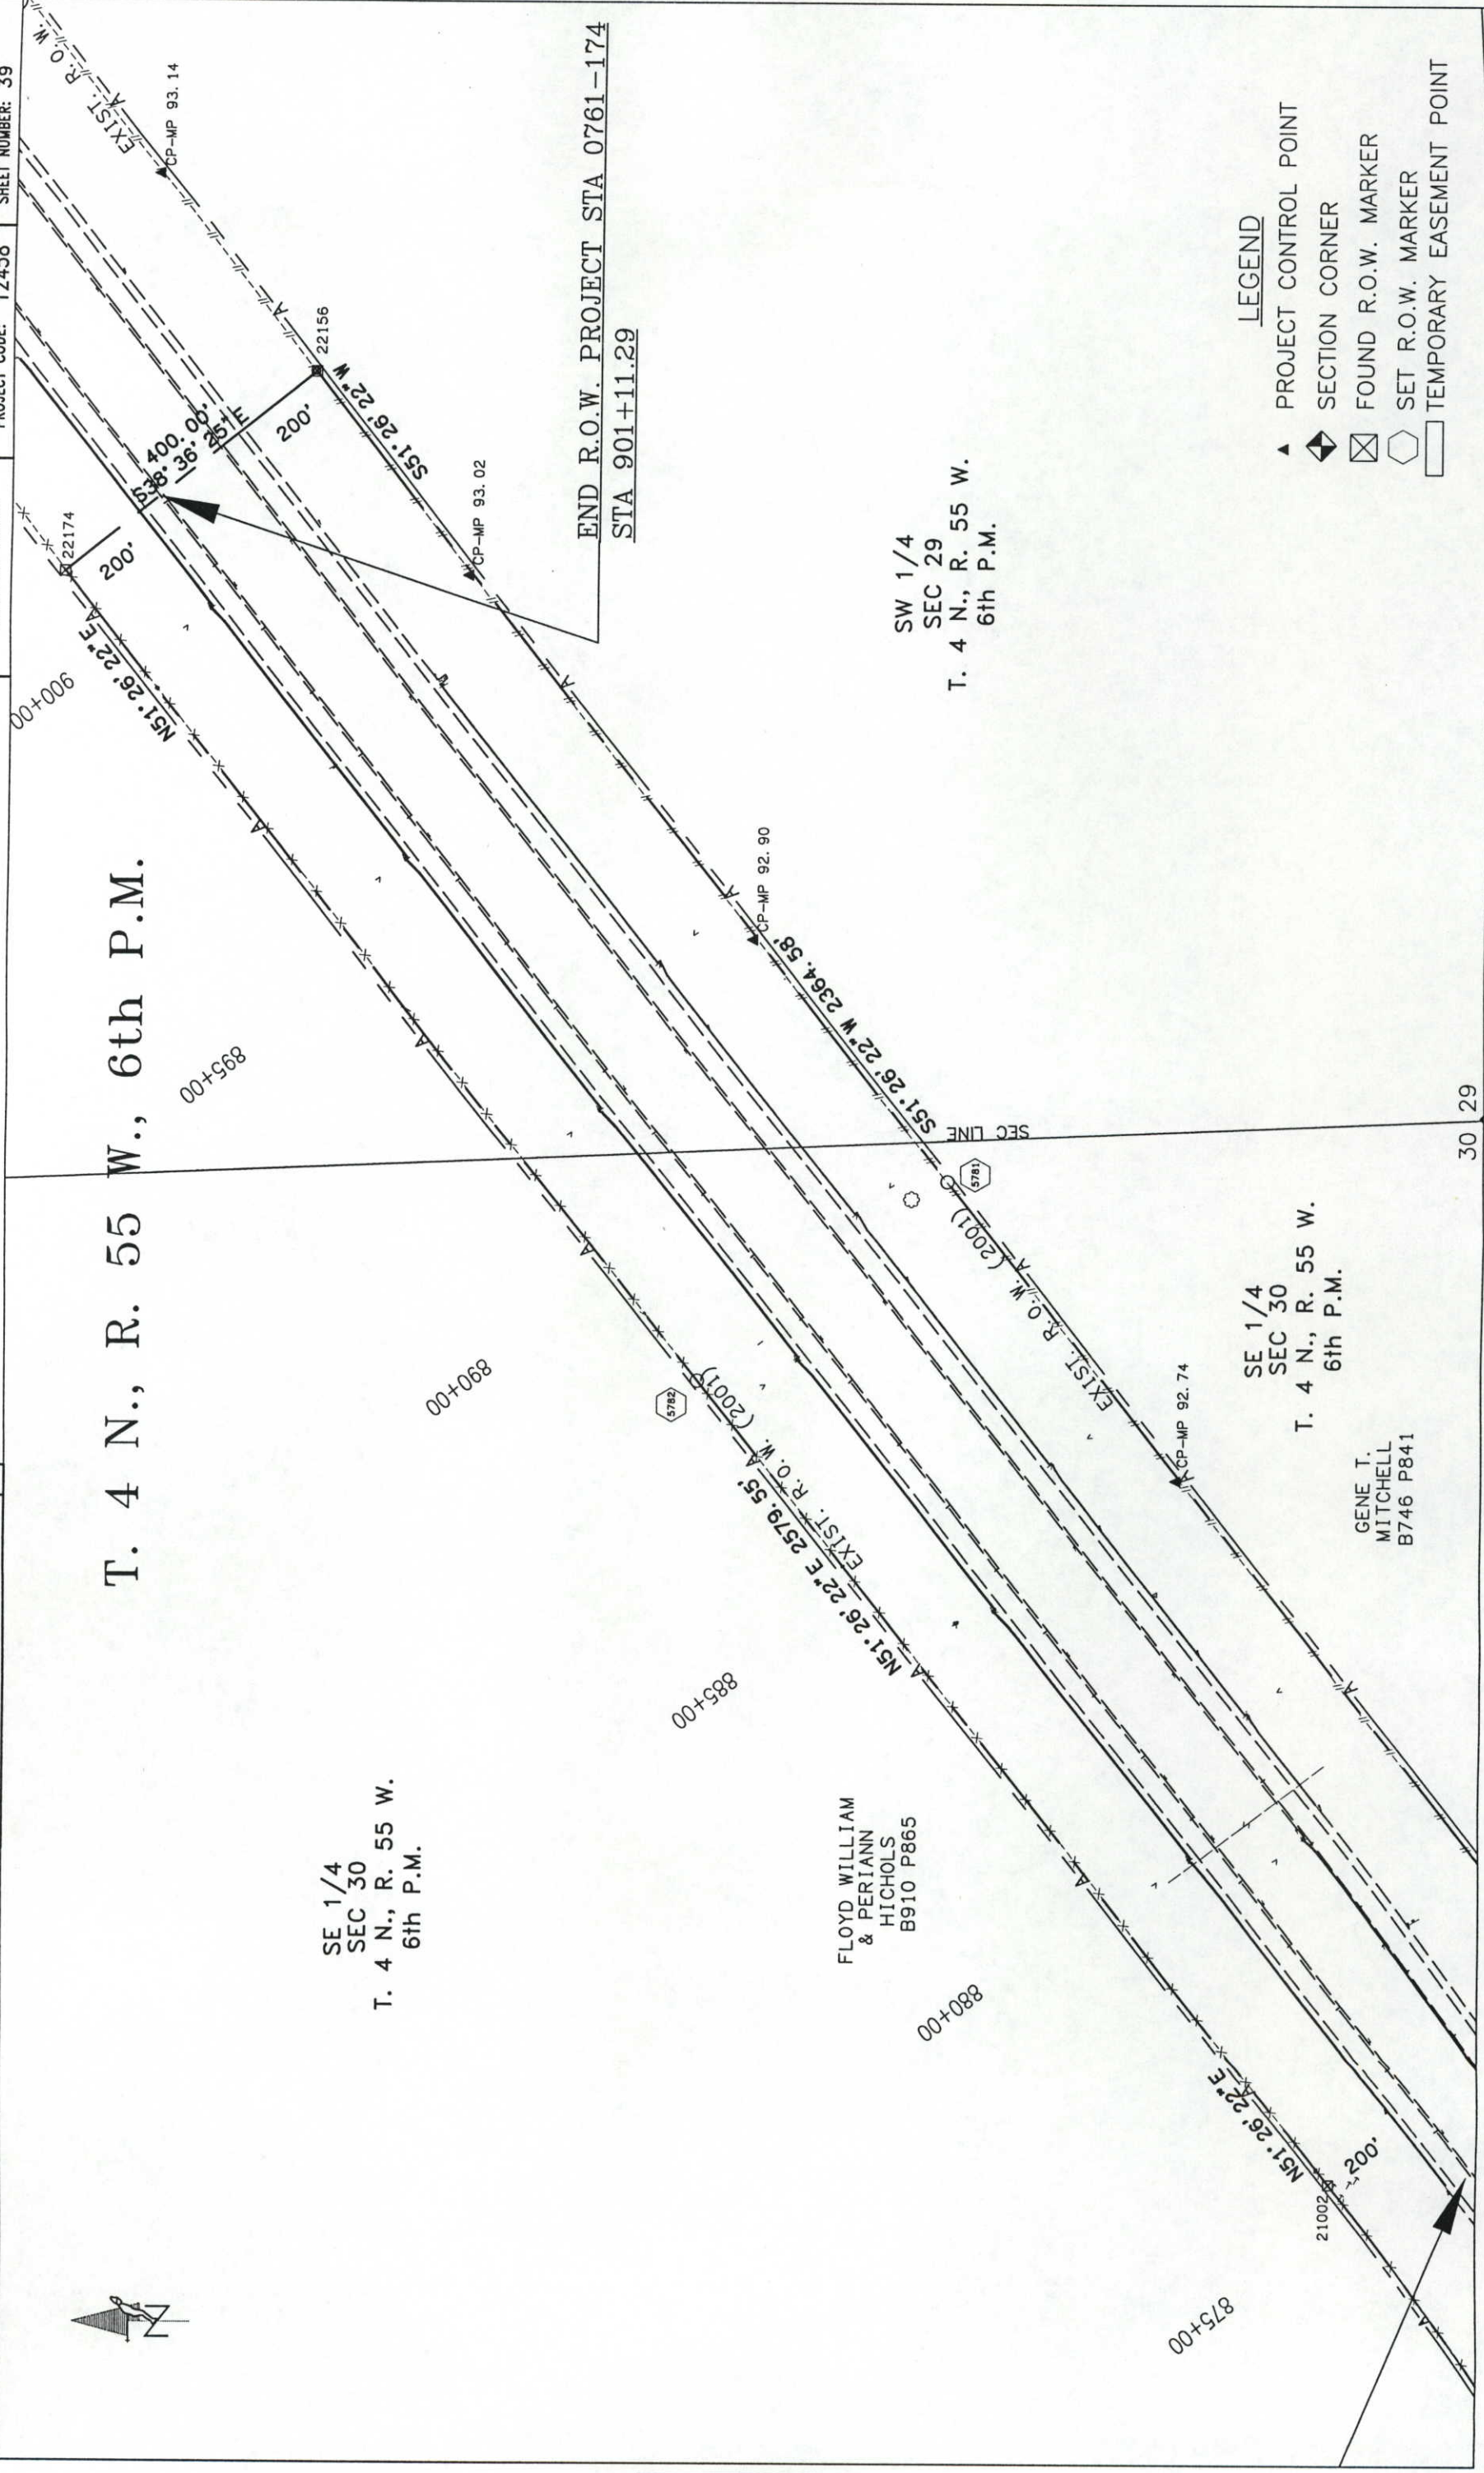

LEGEND

- ▲ PROJECT CONTROL POINT
- ◆ SECTION CORNER
- ⊠ FOUND R.O.W. MARKER
- SET R.O.W. MARKER
- TEMPORARY EASEMENT POINT

LONG CERTIFICATION: _____
DEPOSITED THIS _____ DAY OF _____, 20____, AT _____ M., FOR INFORMATION
ONLY IN BOOK _____ OF THE COUNTY LAND SURVEYS/RIGHT OF WAY
SURVEYS AT PAGE _____
RECEPTION NUMBER _____
SIGNED _____
DEPT. _____

COLORADO DEPARTMENT OF TRANSPORTATION



Region 4
1420 2nd Street
Greeley, CO 80631
Phone: (970) 350-2157 FAX: (970) 350-2178
RIGHT OF WAY PLANS UNIT: MYRON DUANE HORA

Sheet Revisions

7/02	ADD PARCELS 9, 10, 11, 12	WSSI
9/02	ADD AC-9, AC-10, AC-11, AC-12	WSSI

I-76

SECTION 4, T. 3 N., R. 58 W. &
SECTIONS 33, 34, & 35, T. 4 N., R. 58 W., 6TH PM
MORGAN COUNTY, COLORADO

RIGHT OF WAY

OWNERSHIP MAP


STA 0761-174 UNIT 1

I-76 FORT MORGAN TO BRUSH

PROJECT CODE: 13568 SHEET NUMBER: 40



SCALE: 1" = 800'

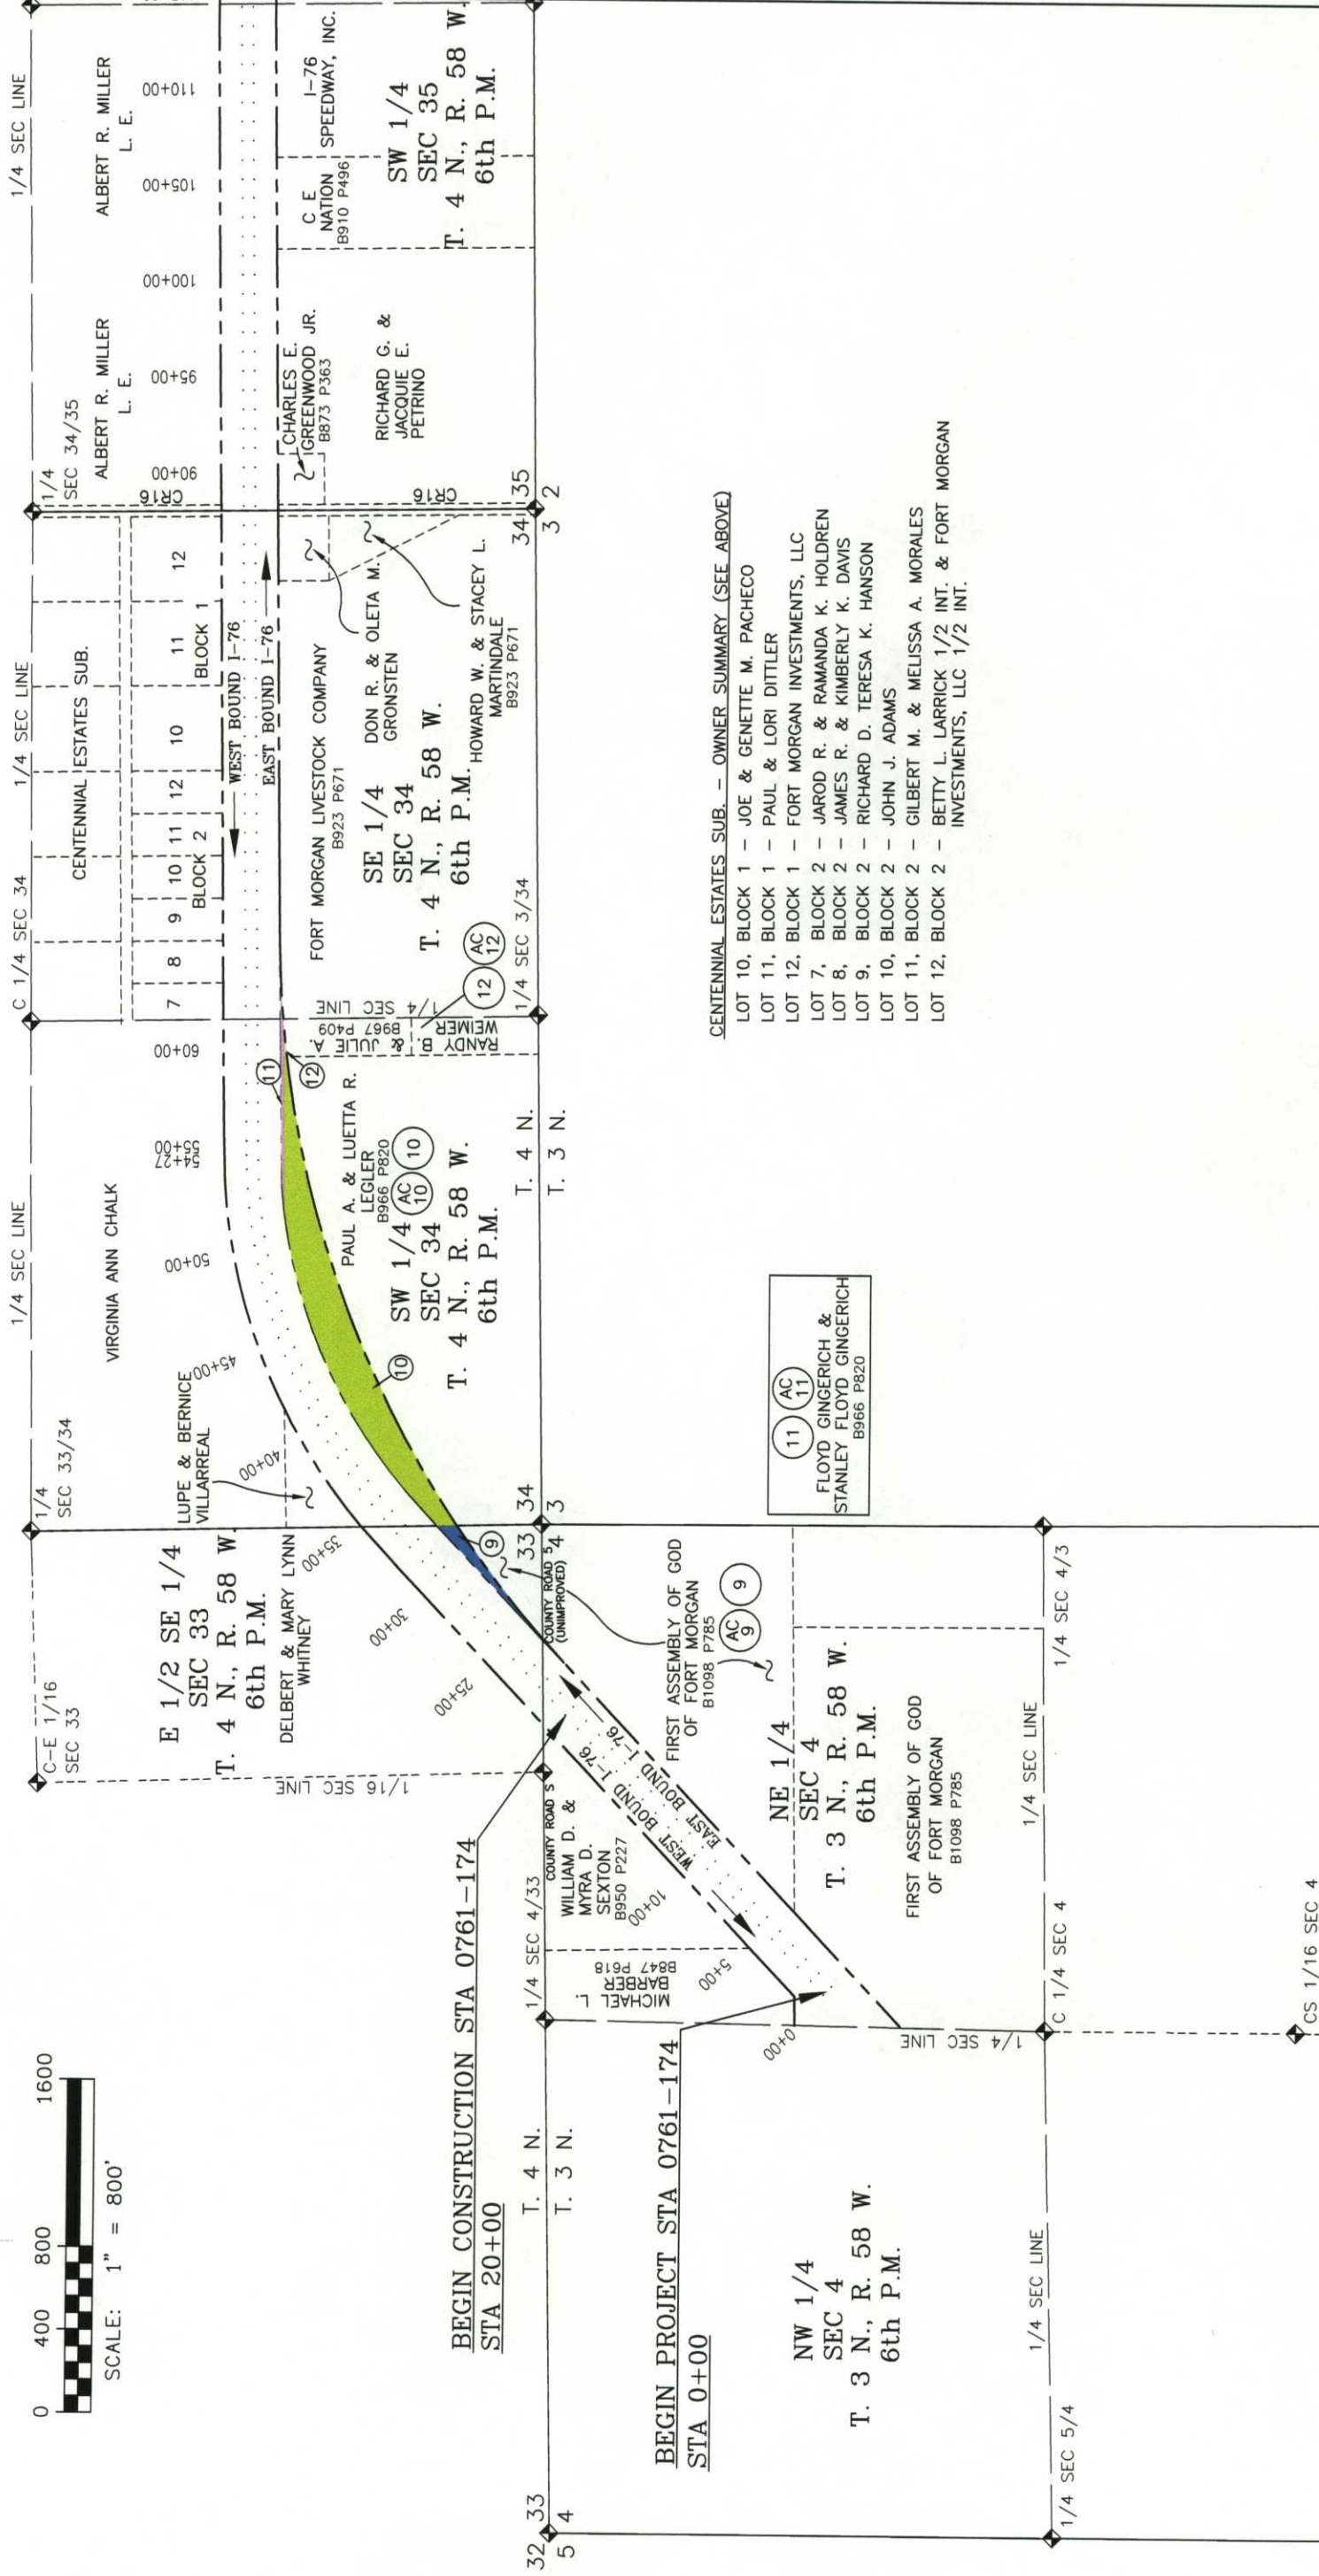

CENTENNIAL ESTATES SUB. - OWNER SUMMARY (SEE ABOVE)

- LOT 10, BLOCK 1 - JOE & GENETTE M. PACHECO
- LOT 11, BLOCK 1 - PAUL & LORI DITTLER
- LOT 12, BLOCK 1 - FORT MORGAN INVESTMENTS, LLC
- LOT 7, BLOCK 2 - JAROD R. & RAMANDA K. HOLDREN
- LOT 8, BLOCK 2 - JAMES R. & KIMBERLY K. DAVIS
- LOT 9, BLOCK 2 - RICHARD D. TERESA K. HANSON
- LOT 10, BLOCK 2 - JOHN J. ADAMS
- LOT 11, BLOCK 2 - GILBERT M. & MELISSA A. MORALES
- LOT 12, BLOCK 2 - BETTY L. LARRICK 1/2 INT. & FORT MORGAN INVESTMENTS, LLC 1/2 INT.




COLORADO DEPARTMENT OF TRANSPORTATION
Region 4
1420 2nd Street
Greeley, CO 80631
Phone: (970) 350-2157 FAX: (970) 350-2178
RIGHT OF WAY PLANS UNIT: MYRON DUANE HORA

**SECTION 35 & 36, T. 4 N., R. 58 W. &
SECTION 31, T. 4 N., R. 57 W., 6TH PM**
MORGAN COUNTY, COLORADO

Sheet Revisions	

I-76

RIGHT OF WAY
OWNERSHIP MAP
STA 0761-174 UNIT 1
I-76 FORT MORGAN TO BRUSH
PROJECT CODE: 13568
SHEET NUMBER: 41

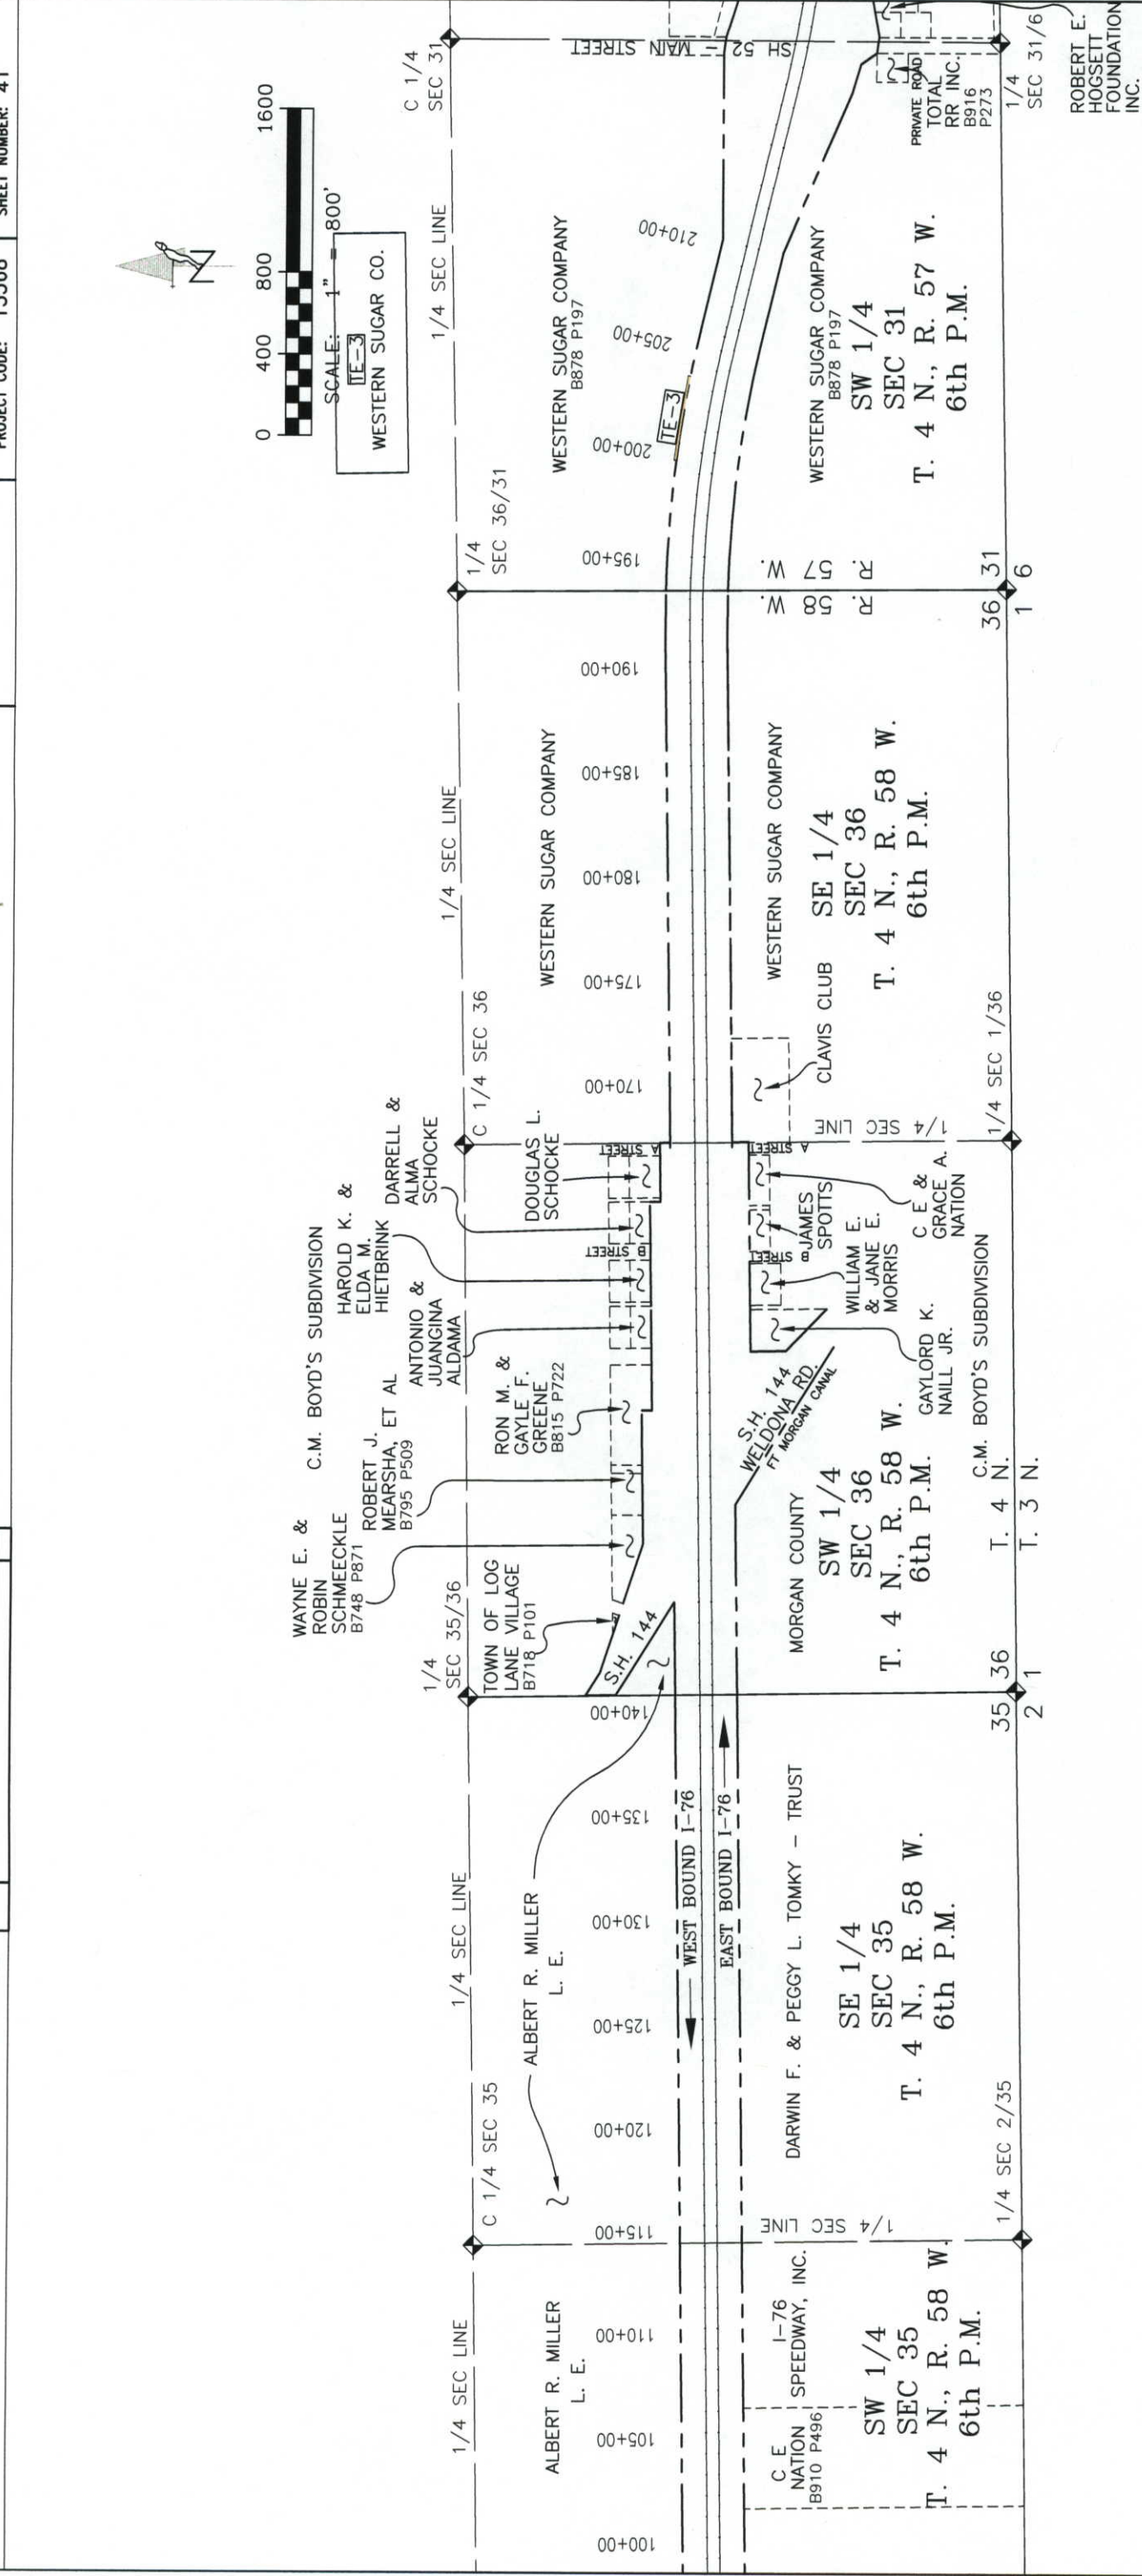

CERTIFICATION: _____
DATE OF THIS SURVEY: _____
ONLY IN BOOK _____
SURVEYS AT PAGE _____
RECEPTION NUMBER _____
DEPT. _____

COLORADO DEPARTMENT OF TRANSPORTATION



RIGHT OF WAY PLANS UNIT: MYRON DUANE HORA

Sheet Revisions

I-76

SECTIONS 31, 32 & 33, T. 4 N., R. 57 W., 6TH PM
MORGAN COUNTY, COLORADO

RIGHT OF WAY

OWNERSHIP MAP


STA 0761-174 UNIT 1

I-76 FORT MORGAN TO BRUSH

PROJECT CODE: 13568 SHEET NUMBER: 42



SCALE: 1" = 800'

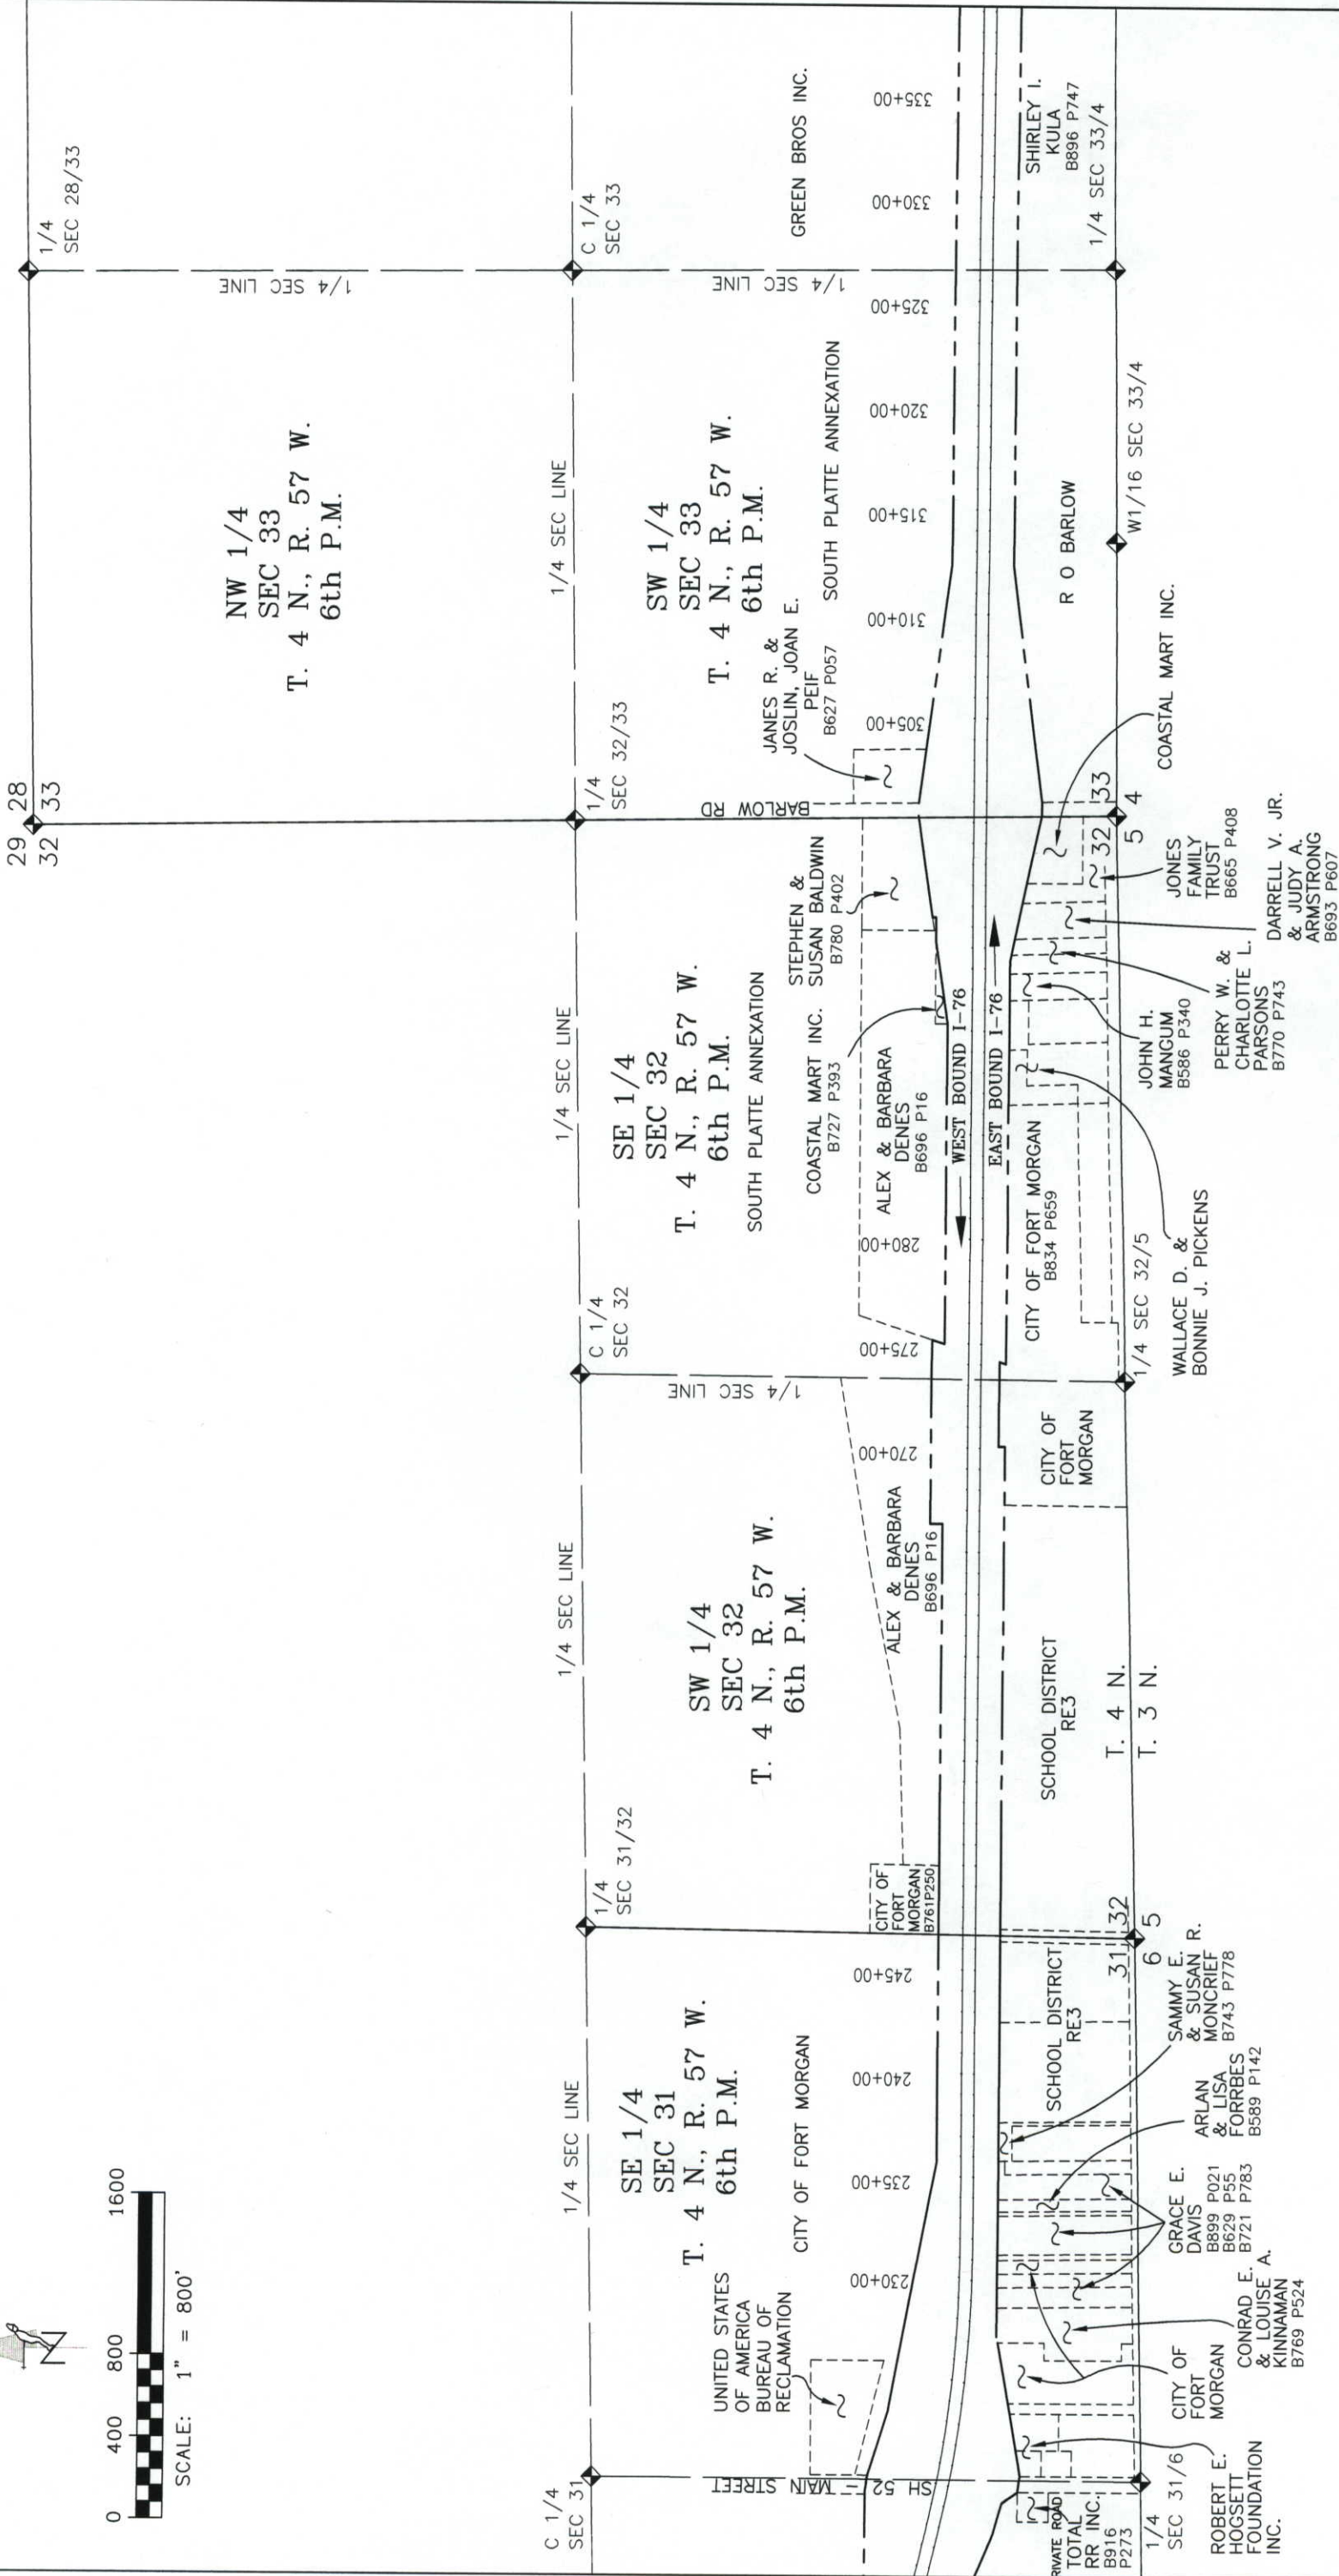

COLORADO DEPARTMENT OF TRANSPORTATION

Region 4
1420 2nd Street
Greeley, CO 80631
Phone: (970) 350-2157 FAX: (970) 350-2178

RIGHT OF WAY PLANS UNIT: MYRON DUANE HORA

Sheet Revisions

I-76
SECTIONS 34 & 35 T. 4 N., R. 57 W., 6TH PM
MORGAN COUNTY, COLORADO

RIGHT OF WAY


OWNERSHIP MAP

STA 0761-174 UNIT 1


I-76 FORT MORGAN TO BRUSH

PROJECT CODE: 13568

SHEET NUMBER: 43

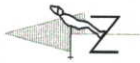

SCALE: 1" = 800'

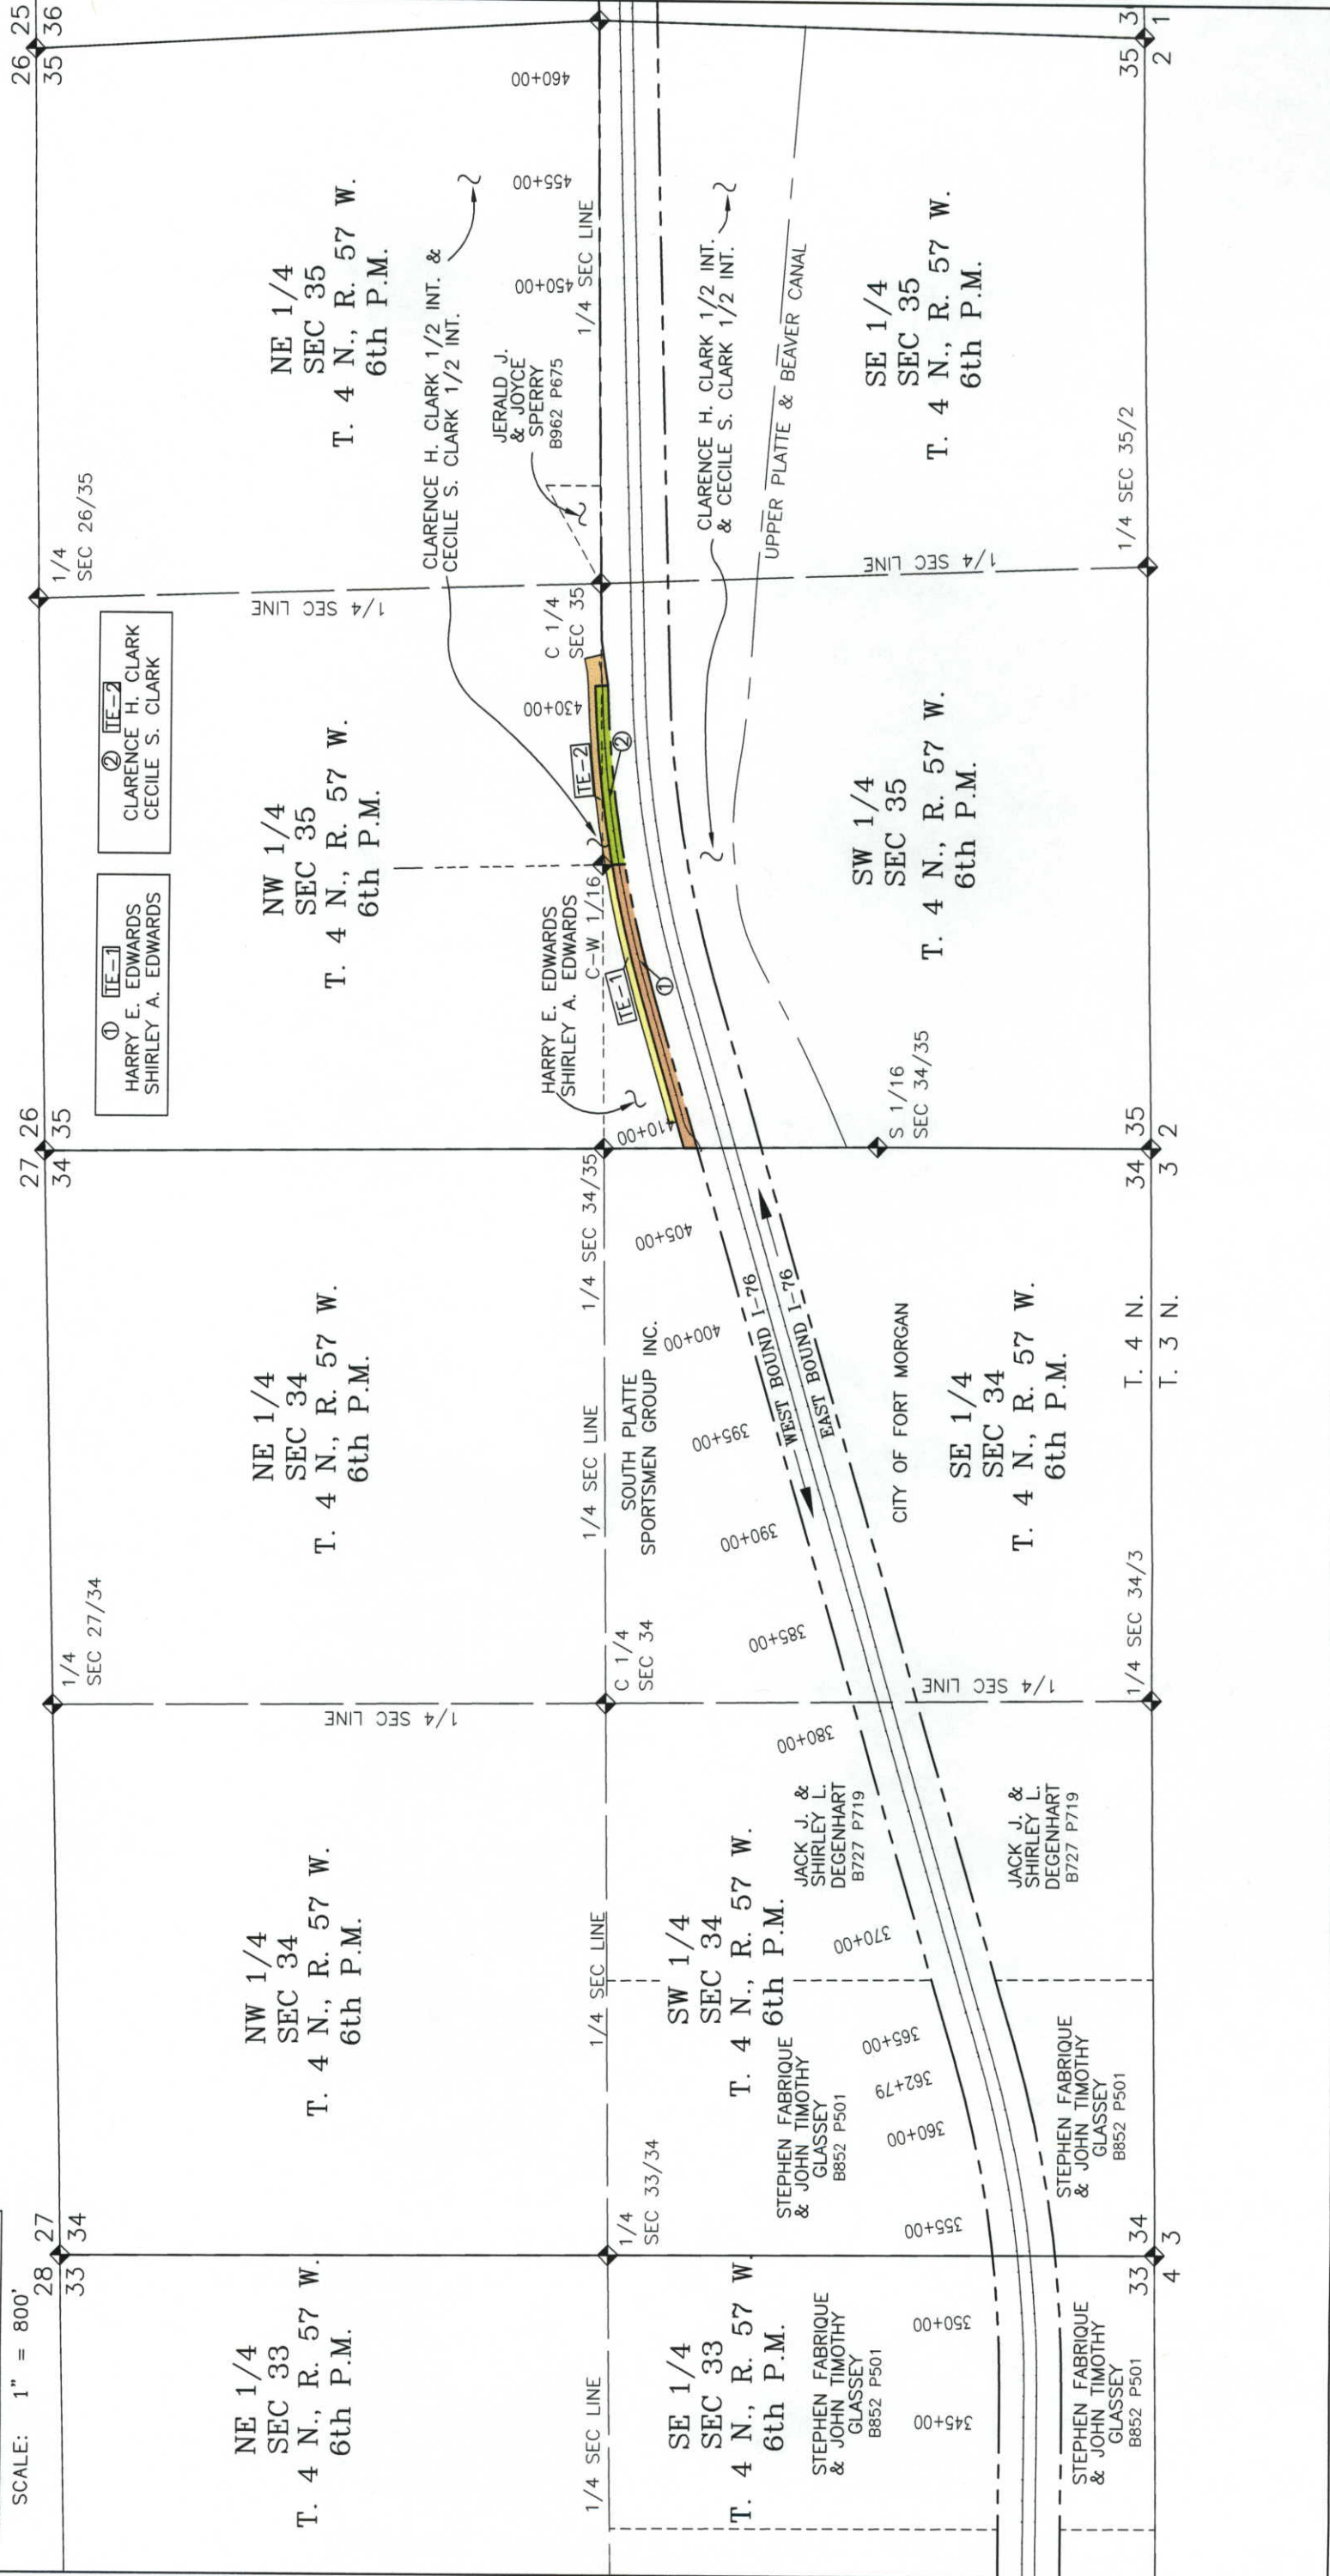

COLORADO DEPARTMENT OF TRANSPORTATION



Region 4
1420 2nd Street
Greeley, CO 80631
Phone: (970) 350-

Phone: (970) 350-2157 FAX: (970) 350-2178

RIGHT OF WAY PLANS UNIT: MYRON DUANE HORA

[illegible]

I-76

SECTION 36, T. 4 N., R. 57 W. &
SECTION 31, T. 4 N., R. 56 W., 6TH PM
MORGAN COUNTY, COLORADO


RIGHT OF WAY

OWNERSHIP MAP


STA 0761-174 UNIT 1

I-76 FORT MORGAN TO BRUSH

PROJECT CODE: 13568	SHEET NUMBER: 44
---------------------	------------------

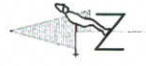

SCALE: 1" = 800'

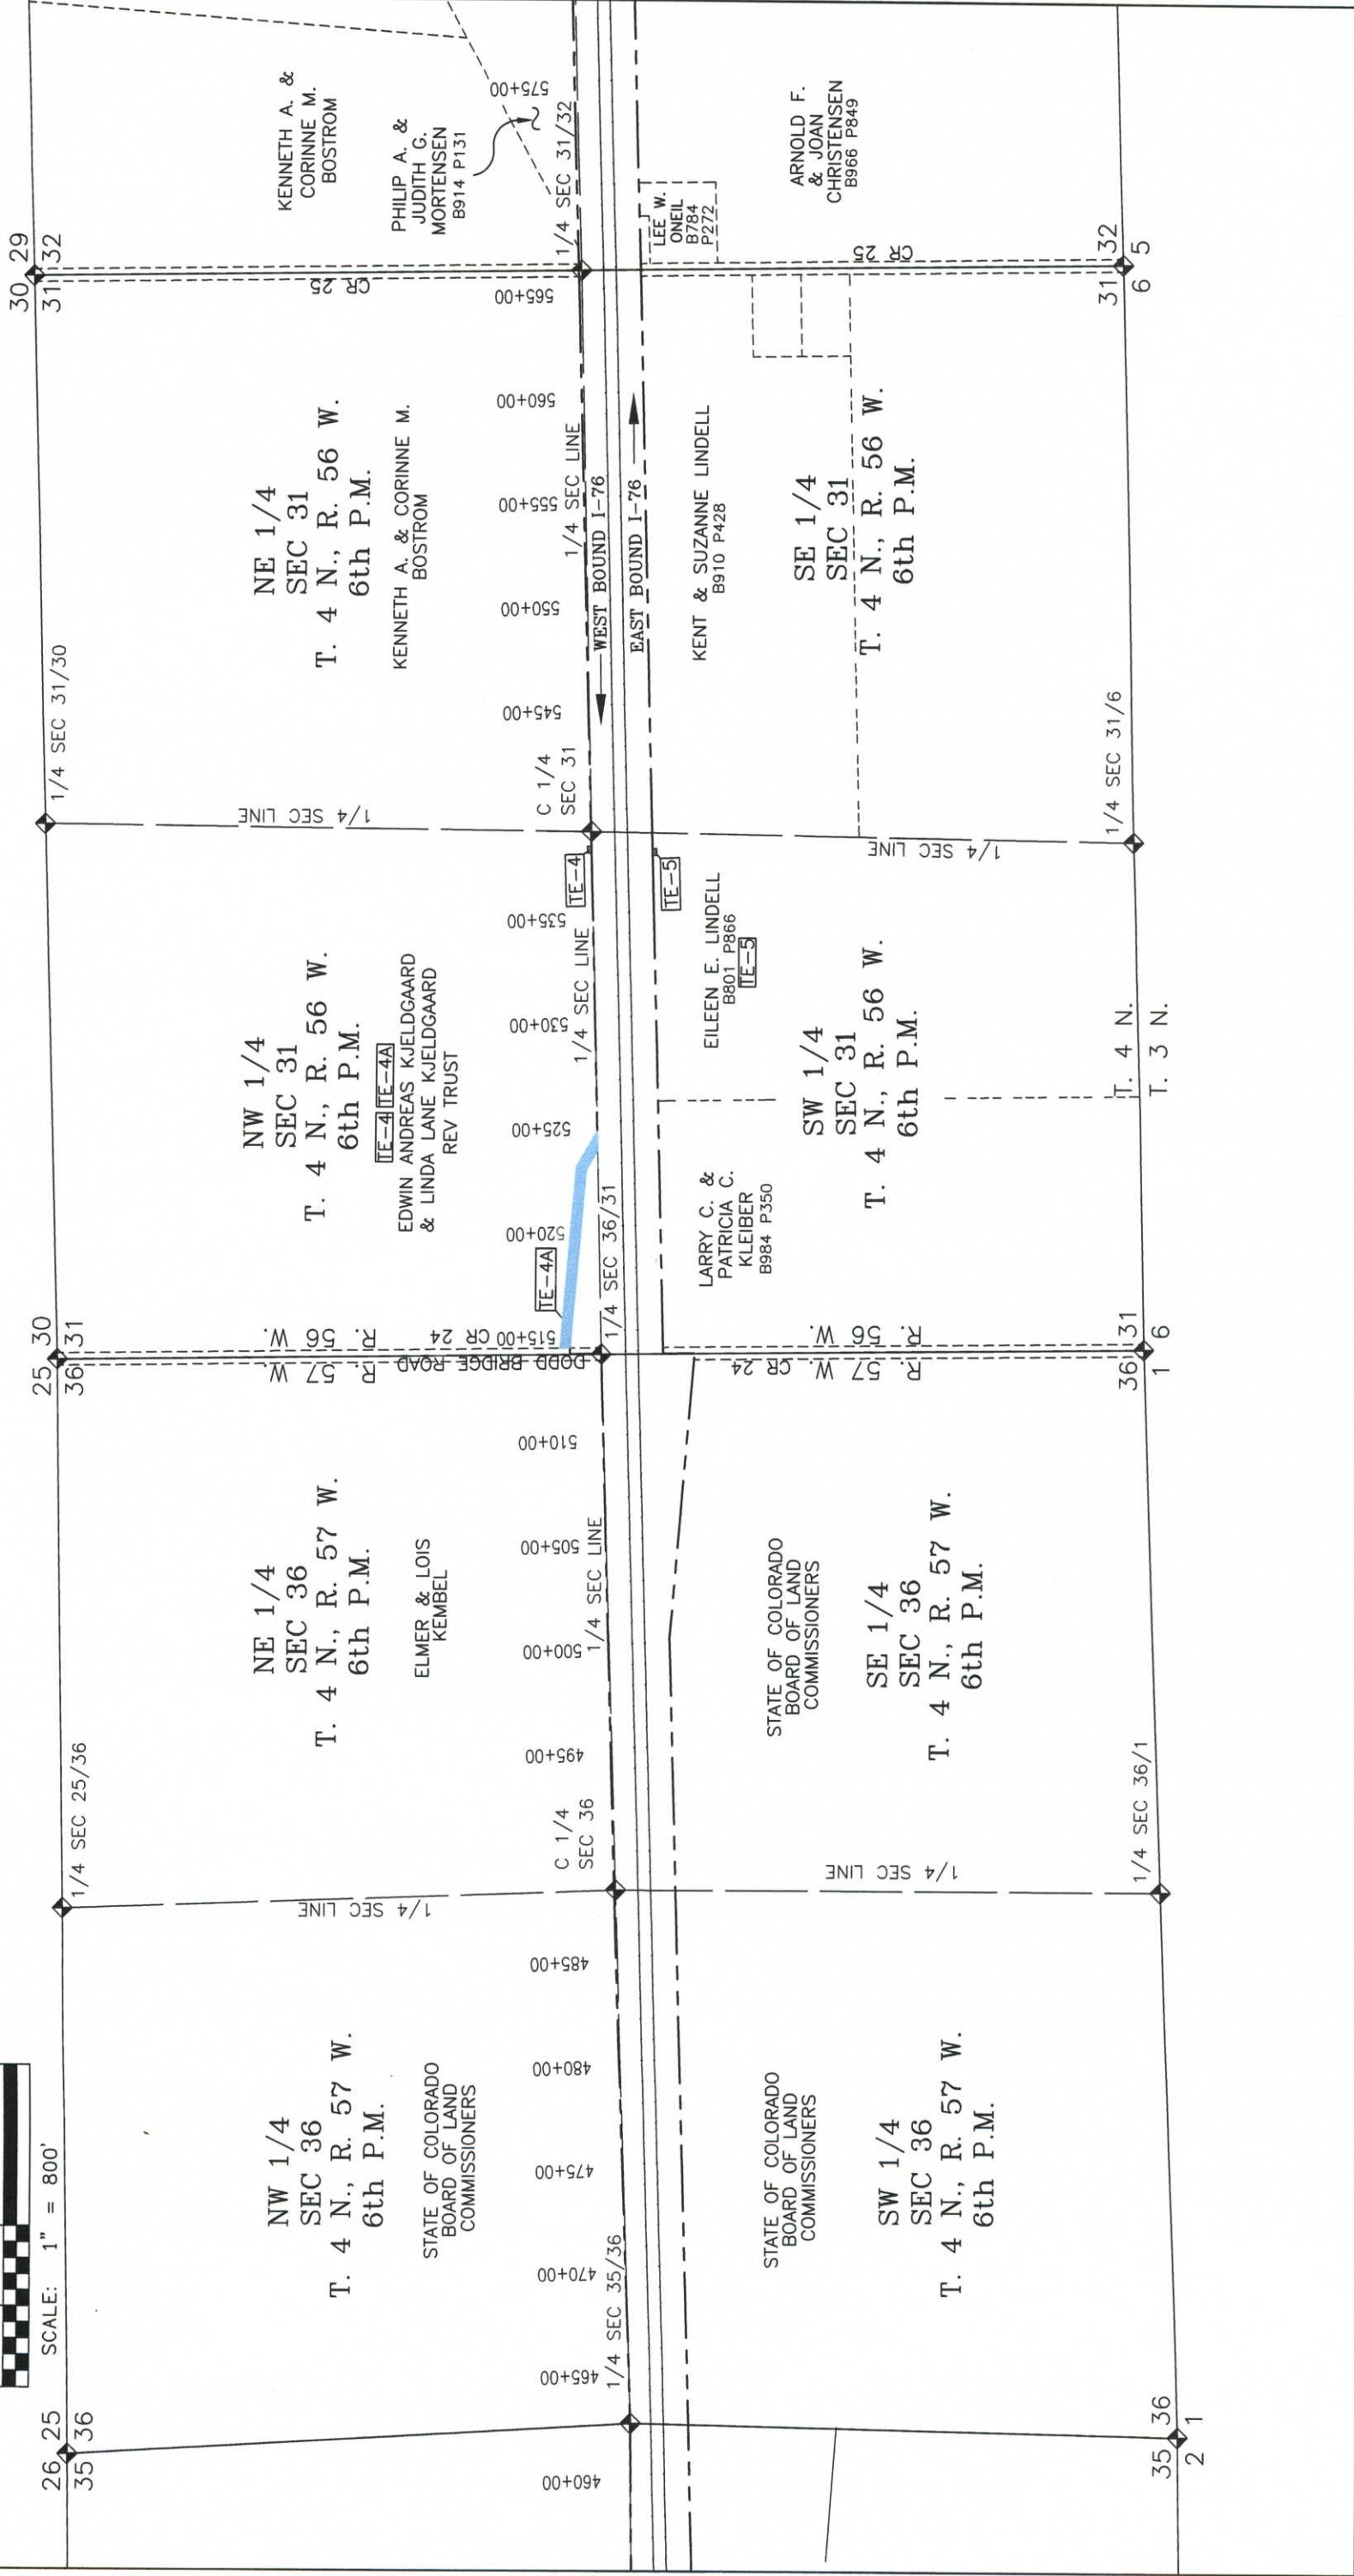



Region 4

1420 2nd Street

Greeley, CO 80631

Phone: (970) 350-2157

FAX: (970) 350-2178

COLORADO DEPARTMENT OF TRANSPORTATION

RIGHT OF WAY PLANS UNIT: MYRON DUANE HORA




Sheet Revisions	

I-76

SECTIONS 32, 33, & 34, T. 4 N., R. 56 W., 6TH PM

MORGAN COUNTY, COLORADO

RIGHT OF WAY	
OWNERSHIP MAP	
STA 0761-174 UNIT 1	
I-76 FORT MORGAN TO BRUSH	
PROJECT CODE: 13568	SHEET NUMBER: 45

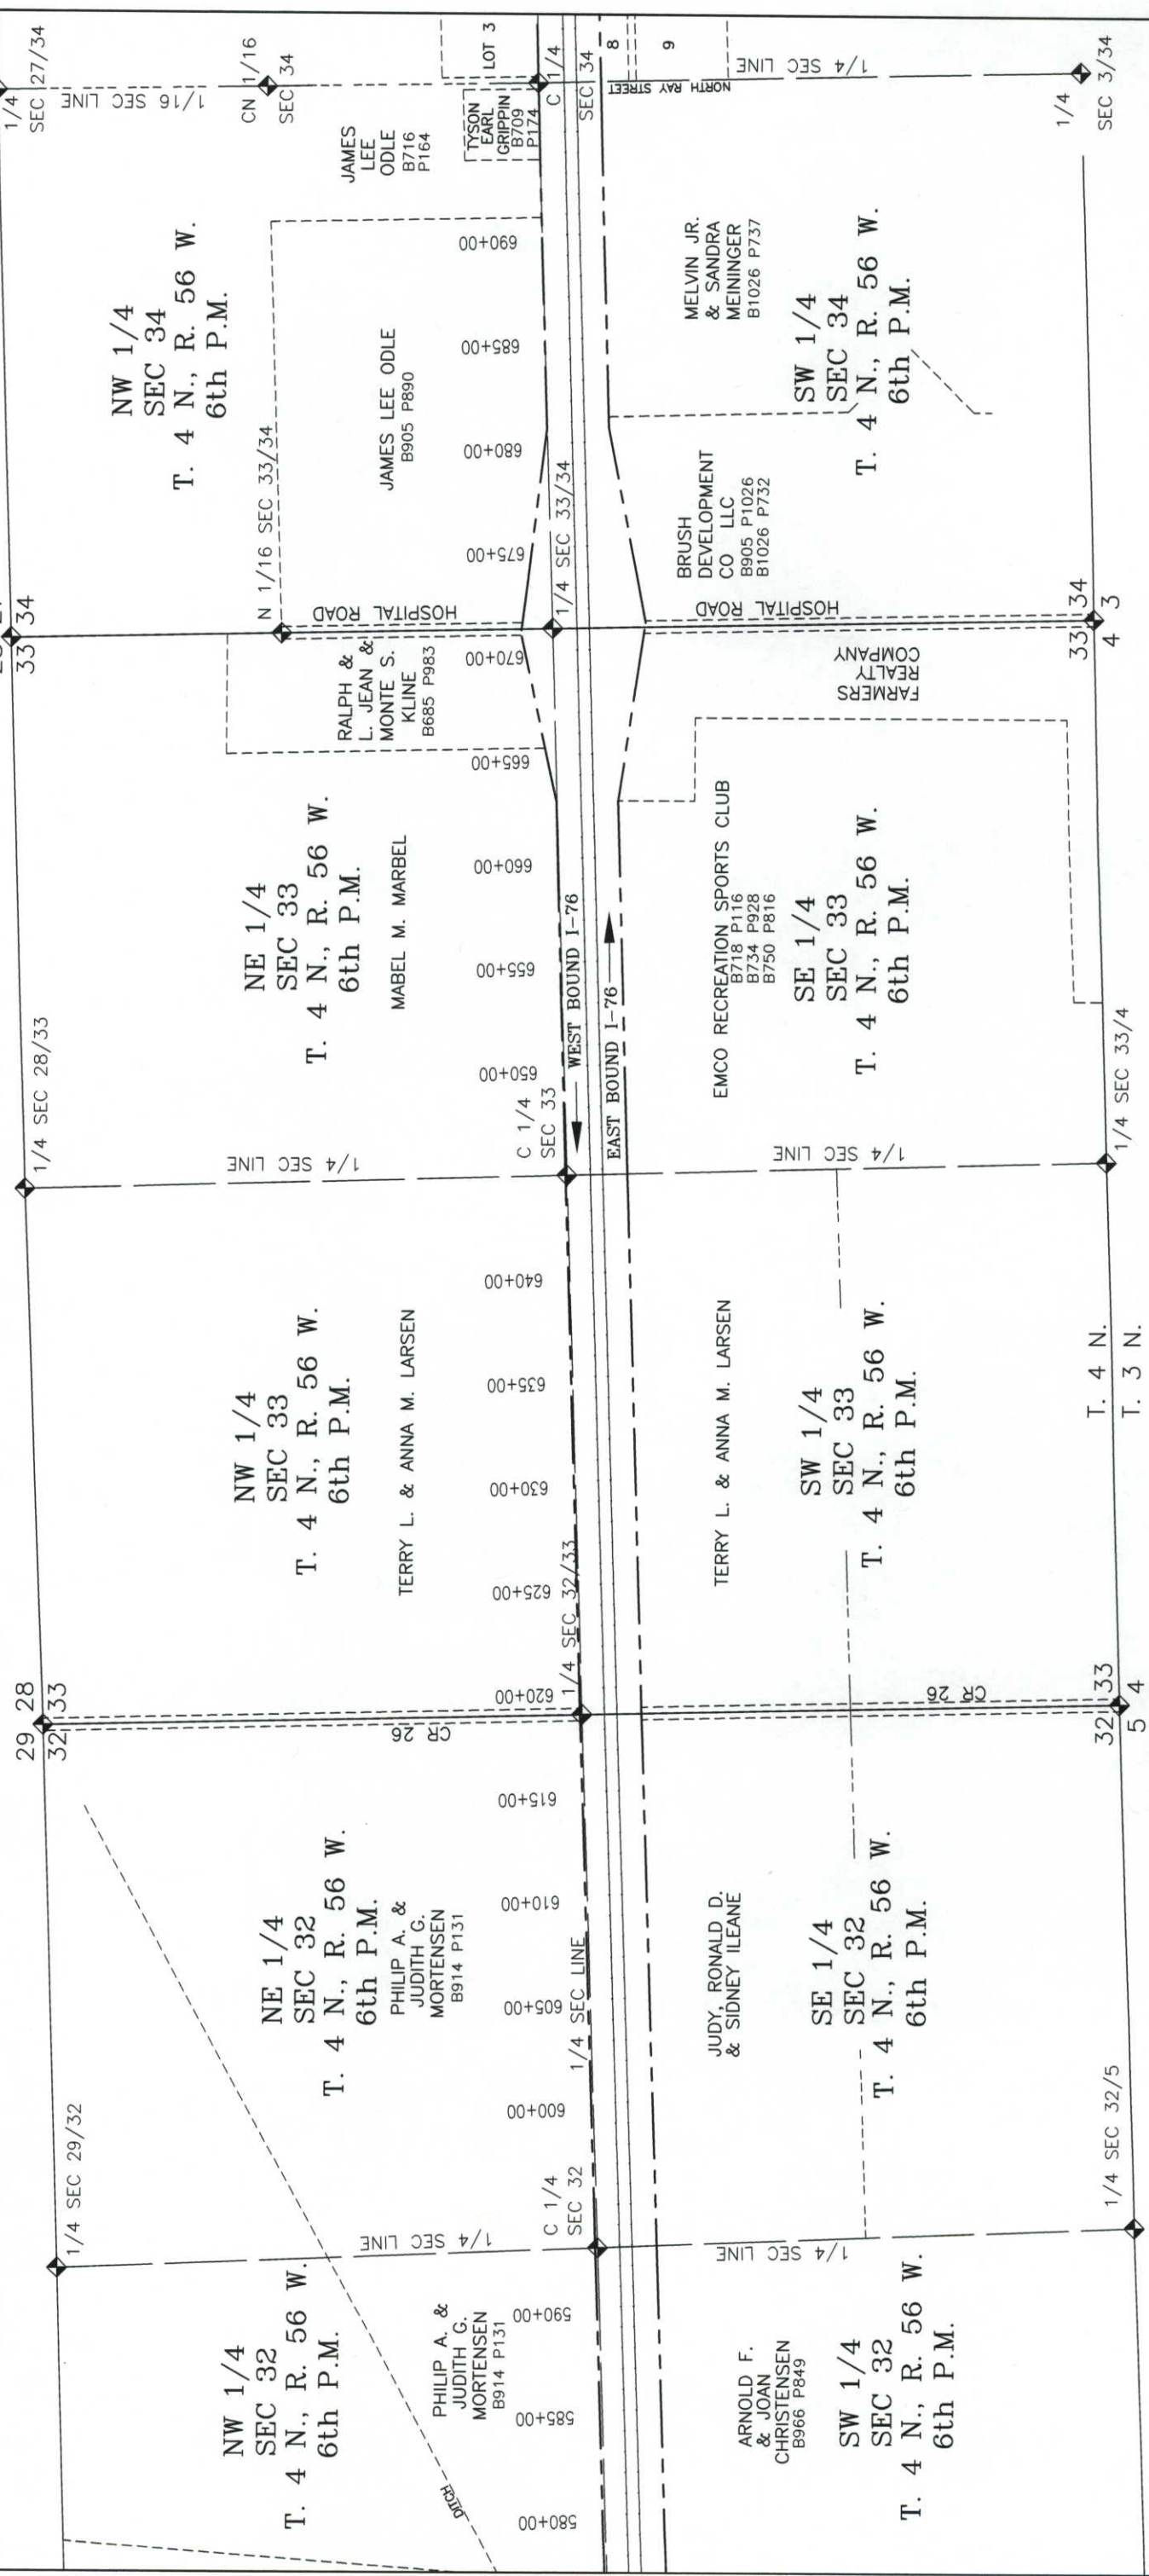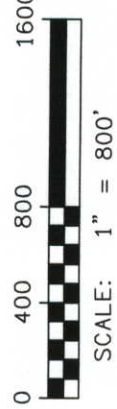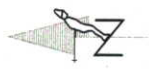

CERTIFICATION: I, _____, AT _____, 20____, FOR INFORMATION OF THE COUNTY LAND SURVEYORS/RIGHT OF WAY SURVEYS AT PAGE _____, RECEPTION NUMBER _____, DEPT. _____



Region 4

1420 2nd Street
Greeley, CO 80631
Phone: (970) 350-2157
FAX: (970) 350-2178

RIGHT OF WAY PLANS UNIT: MYRON DUANE HORA

COLORADO DEPARTMENT OF TRANSPORTATION

RIGHT OF WAY PLANS UNIT: MYRON DUANE HORA

Sheet Revisions	

I-76

SECTION 36, T. 4 N., R. 56 W. &
SECTIONS 30 & 31, T. 4 N., R. 55 W., 6TH PM
MORGAN COUNTY, COLORADO

RIGHT OF WAY


OWNERSHIP MAP

STA 0761-174 UNIT 1

I-76 FORT MORGAN TO BRUSH

PROJECT CODE: 13568

SHEET NUMBER: 47

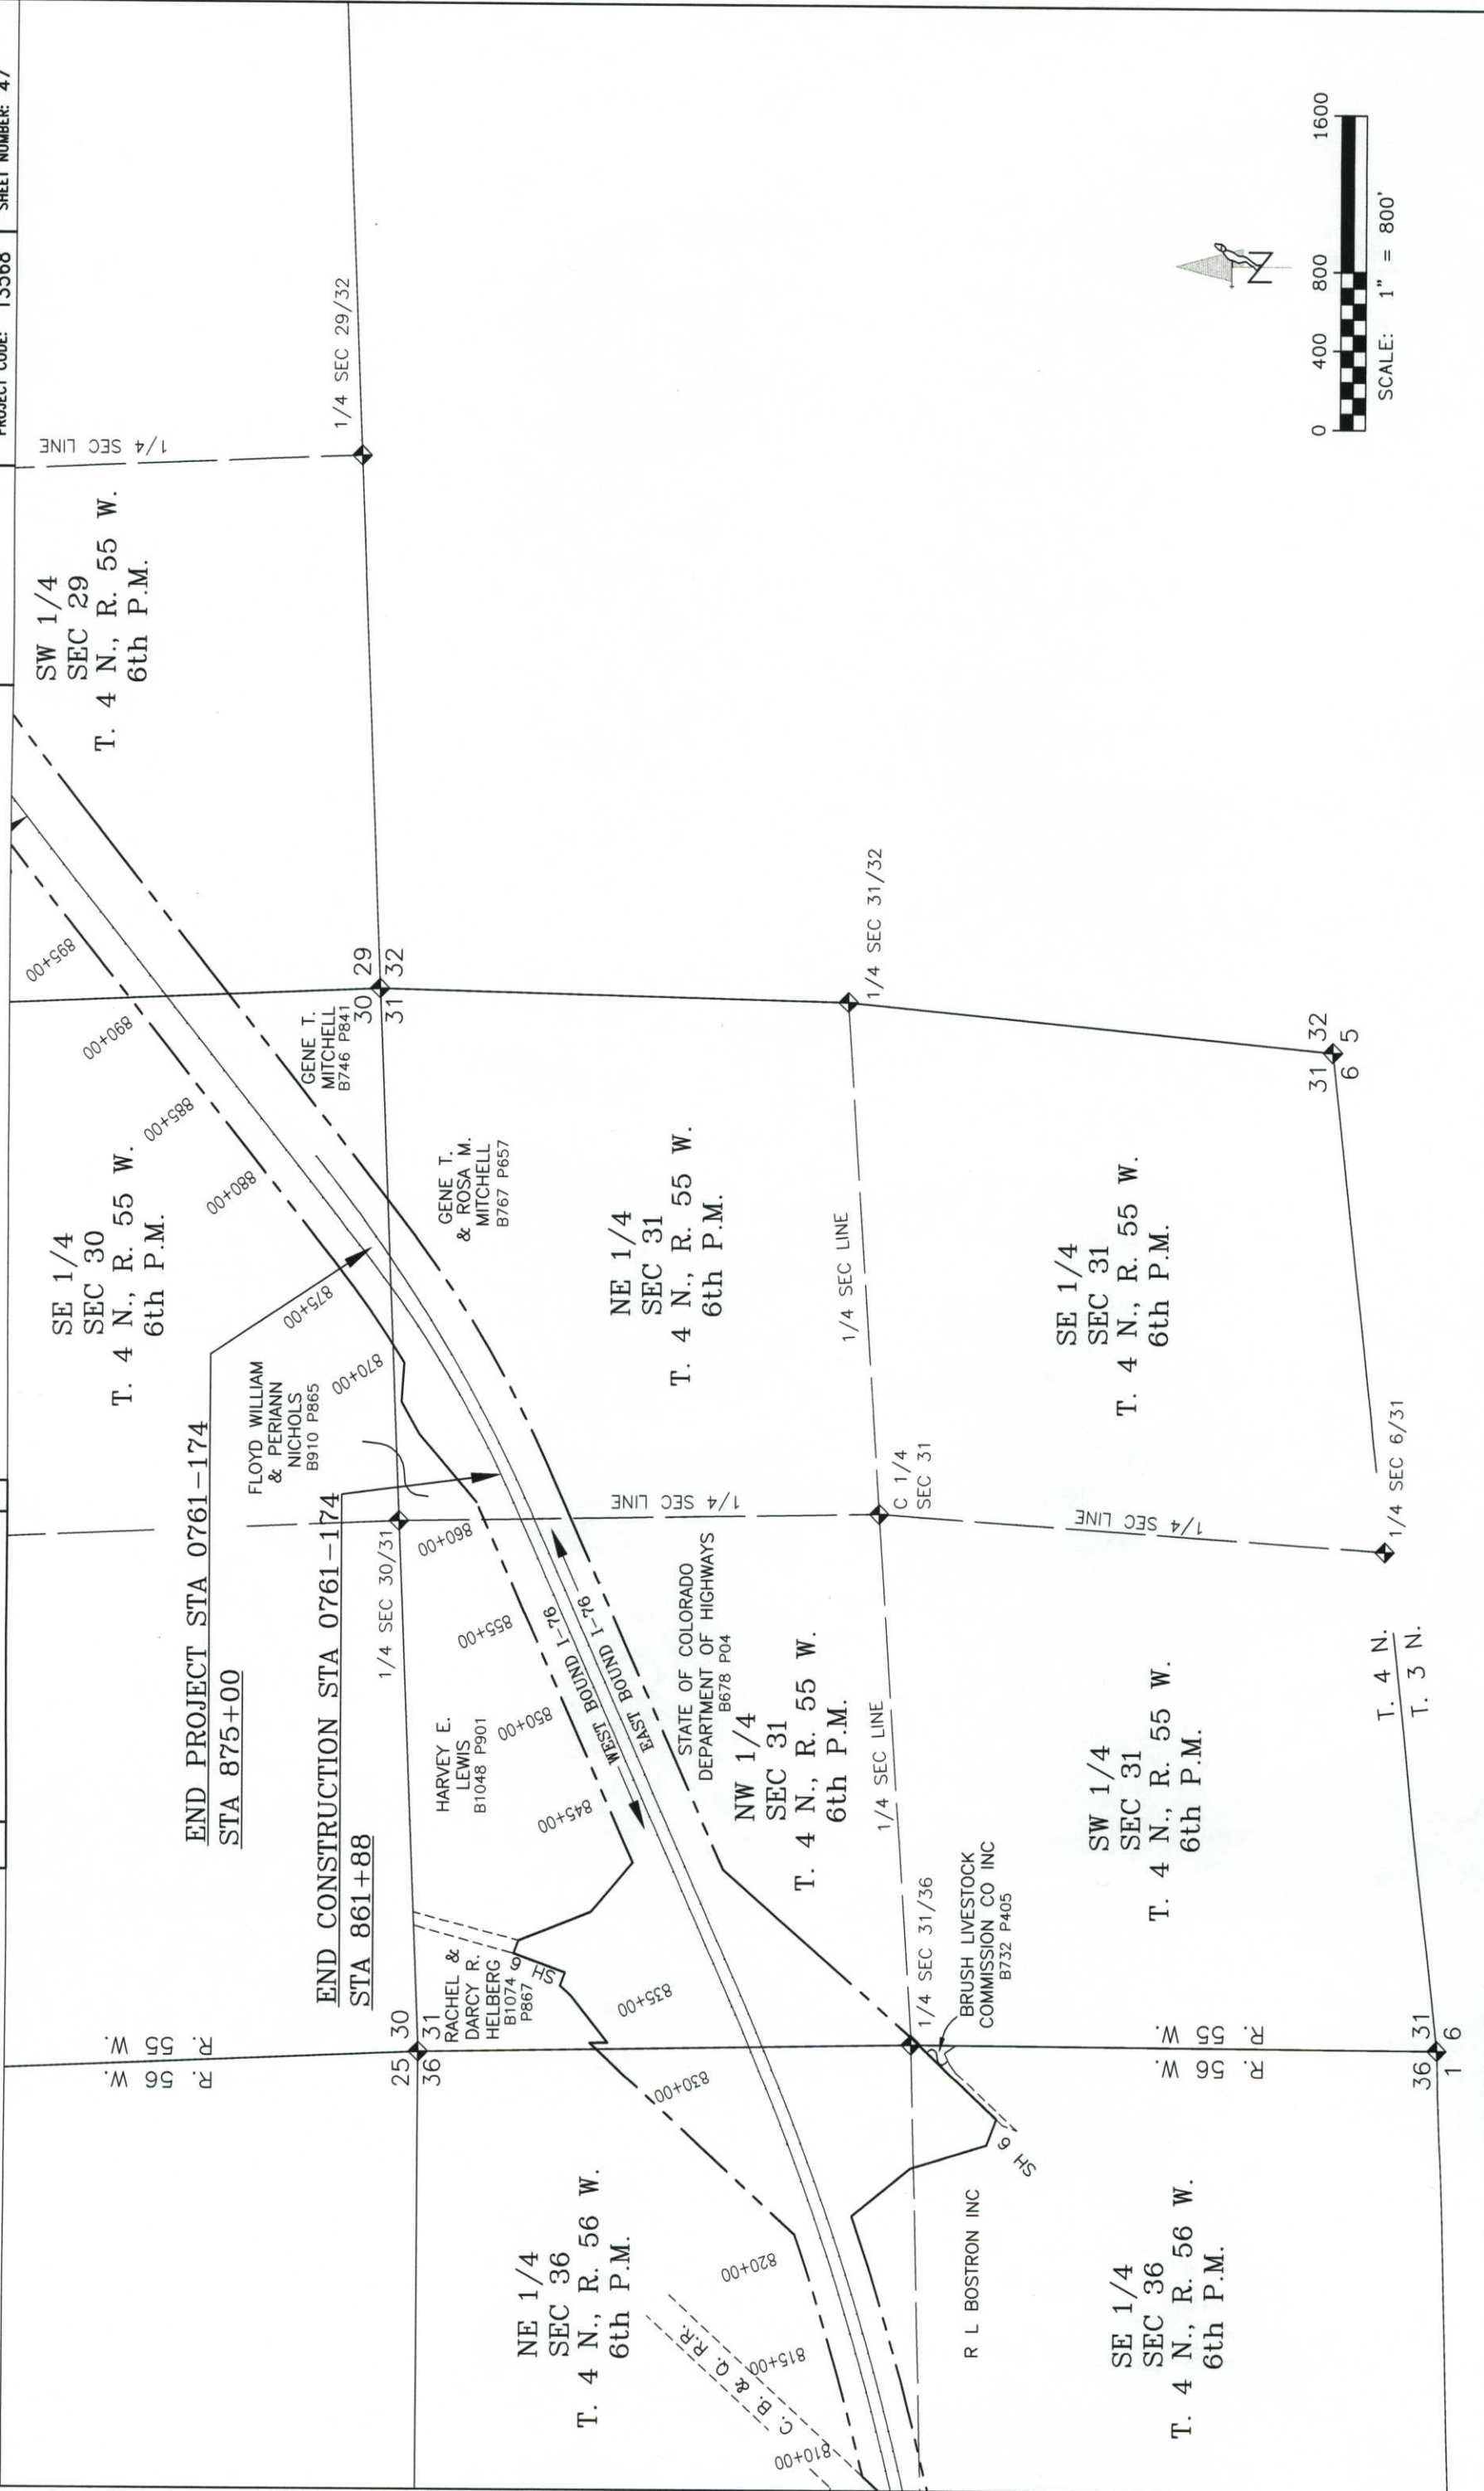

CERTIFICATION: I, _____, AT _____, DO HEREBY CERTIFY THAT THE INFORMATION CONTAINED HEREIN IS TRUE AND CORRECT TO THE BEST OF MY KNOWLEDGE AND BELIEF.

ONLY IN BOOK OF THE COUNTY LAND SURVEYORS/RIGHT OF WAY SURVEYS AT PAGE _____, RECEPTION NUMBER _____, DEPT. _____

SIGNED _____

