



COLORADO
Department of
Transportation

DOCUMENT SEPARATOR SHEET

REGION 5 – JUNE 2017 CONVERSION

To be placed at the beginning of each separator sheet.



r500001397

Description:

ROW Plans 24X36

Route # and Mile Points:

SH 184

Originating Office:

ROW/Survey

File Name:

S 0156(1)_ROW(.PDF)

Box Location:

23 (TUBE-21) of 38

S 015661)

MICROFILMED

INDEX OF SHEETS

- 1 TITLE SHEET
2 TABULATION OF PROPERTIES
3-13 PLAN AND PROFILE SHEETS SHOWING
RIGHT OF WAY REQUIRED

COLORADO
STATE HIGHWAY DEPARTMENT
PLAN AND PROFILE OF PROPOSED
FED. AID SECONDARY PROJECT NO. S 0156 (I)
STATE HIGHWAY NO. 147
MONTEZUMA COUNTY

SCALES OF ORIGINAL TRACINGS
ON PLAN 1 IN. = 100 FT.
ON PROFILE { 1 IN. = 100 FT. HORIZONTAL
1 IN. = 10 FT. VERTICAL
GRADE LINE ON PROFILE IS SHOWN AS GRADE OF FINISHED ROAD
GROSS LENGTH OF PROJECT } 29,661.0 FT. = 5.617 MI.
NET LENGTH OF PROJECT }


RIGHT OF WAY

FED. ROAD DIST. NO.	STATE	F.A.S. PROJ. NO.	SHEET NO.	TOTAL SHEETS
3	COLO.	S 0156 (I)	1	13

RIGHT OF WAY

CONVENTIONAL SIGNS

CENTER LINE OF SURVEY ————+———
RIGHT OF WAY LINES ————+———
COUNTY LINE ————+———
TOWNSHIP LINES ————+———
SECTION LINES ————+———
ONE QUARTER SECTION LINES ————+———
BARBED WIRE FENCE ————x———x———
COMBINATION WIRE FENCE ————"———"———
CHICKEN WIRE FENCE ————x———x———
TELEPHONE LINE ○ ○ ○
POWER LINE ● ● ● ●

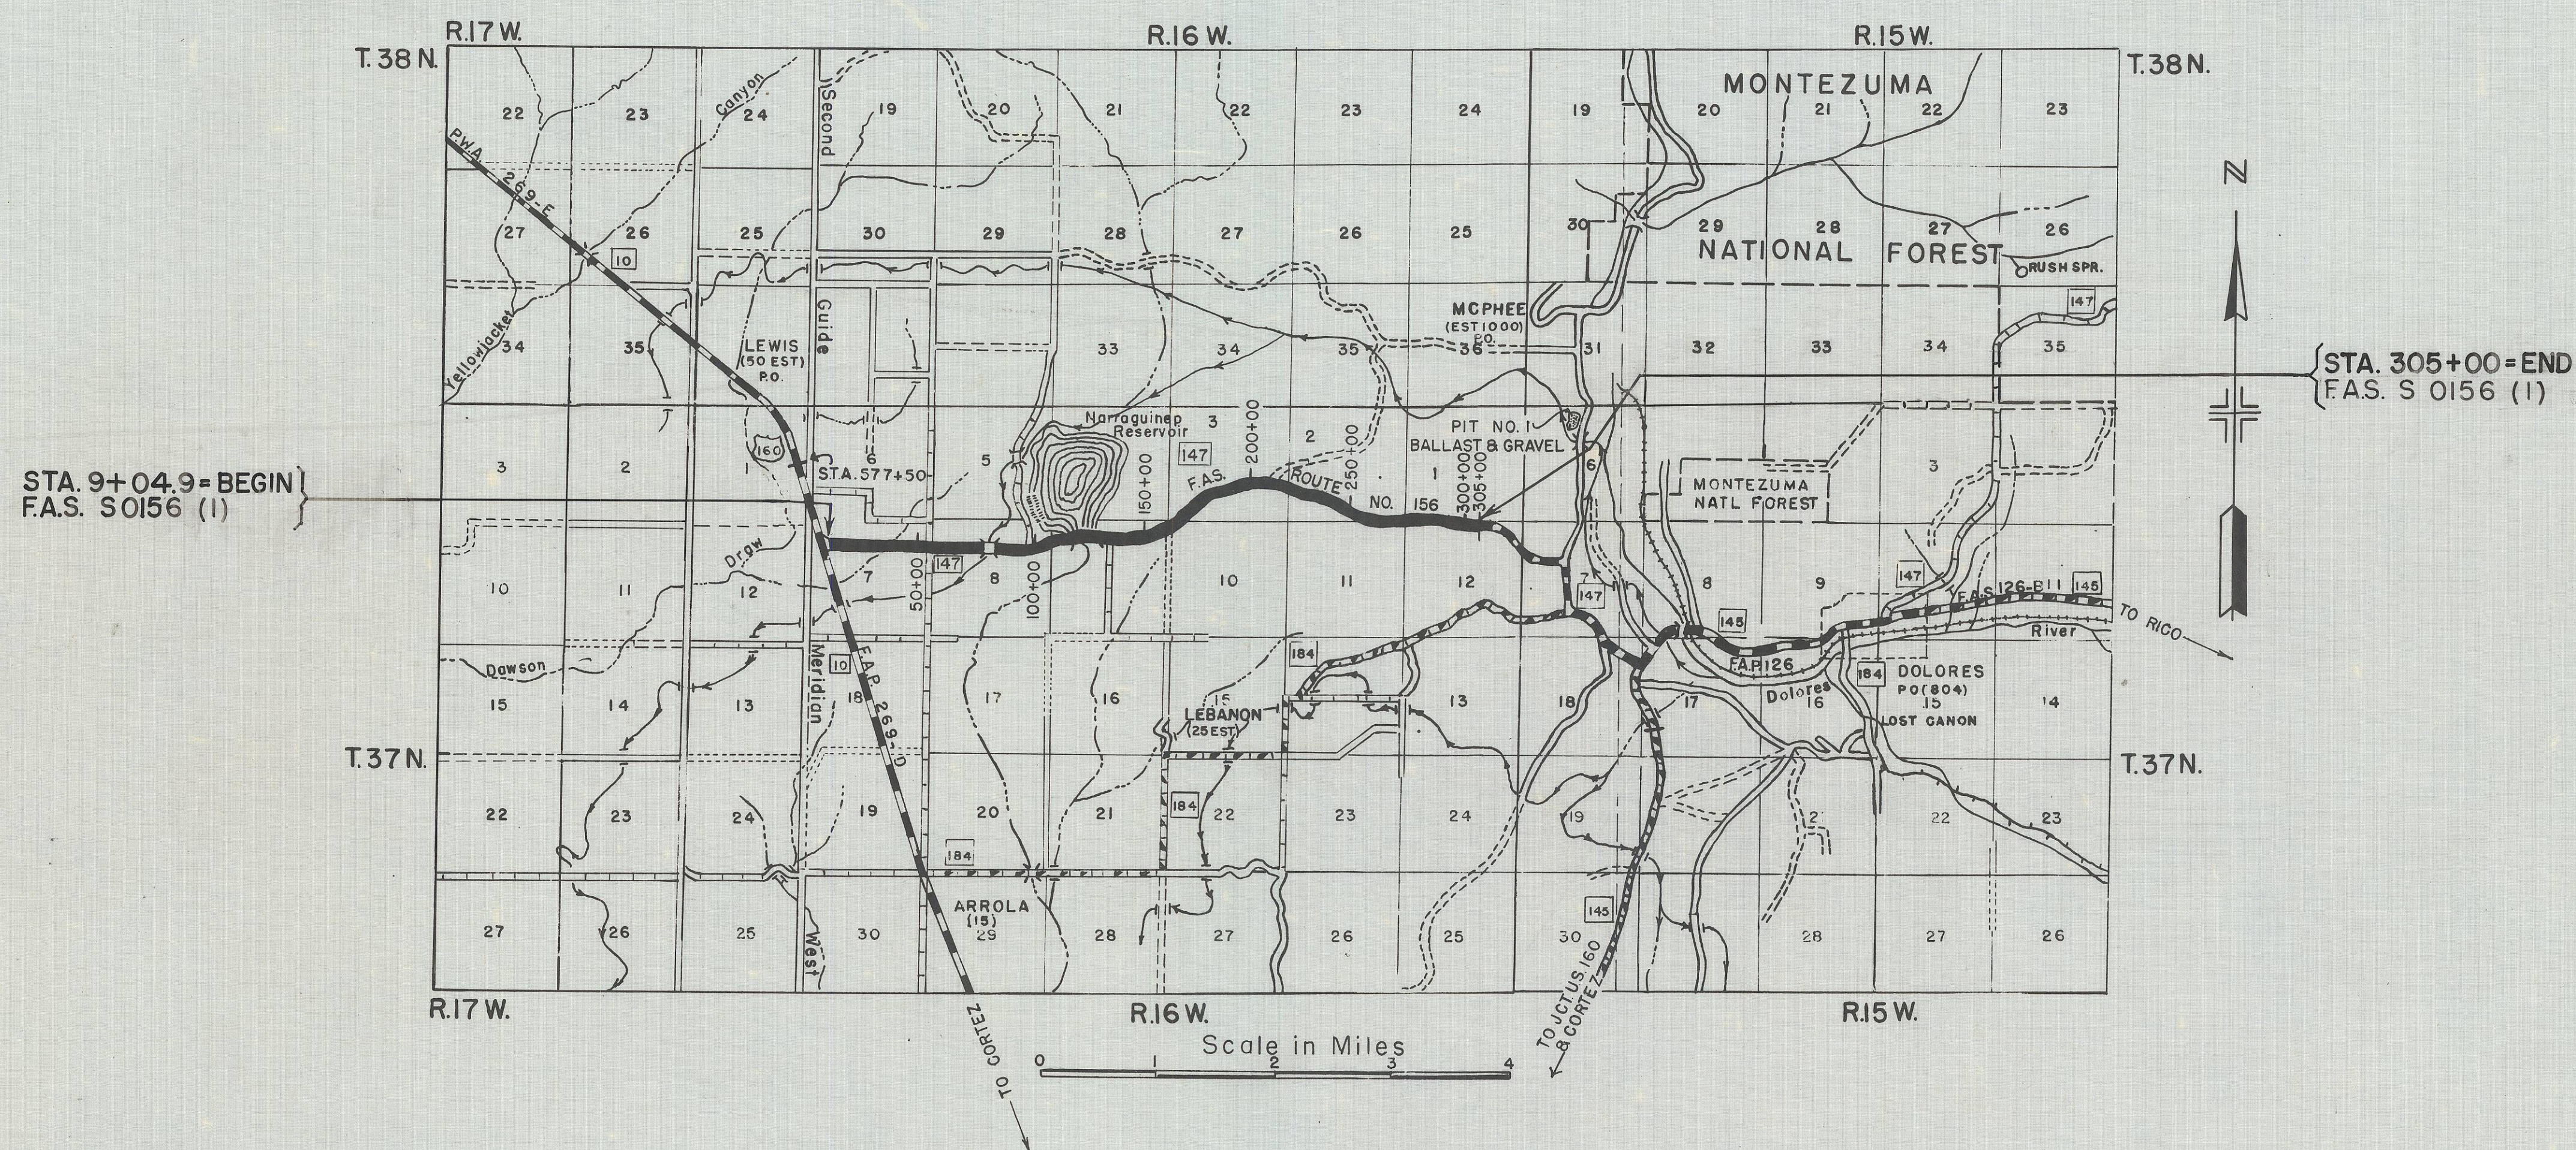

RECOMMENDED FOR APPROVAL

ASSISTANT ENGINEER DATE

APPROVED

STATE HIGHWAY ENGINEER DATE

RECOMMENDED FOR APPROVAL DATE

DISTRICT ENGINEER
PUBLIC ROADS ADMINISTRATION
FEDERAL WORKS AGENCY

APPROVED

DATE

DIVISION ENGINEER
PUBLIC ROADS ADMINISTRATION
FEDERAL WORKS AGENCY

MICROFILMED

R.O.W. TABULATION OF PROPERTIES IN MONTEZUMA COUNTY S.H. No. 147 PROJ. S 0156 (I)

FED. ROAD DIST. NO.	STATE	F.A.S. PROJ. NO.	SHEET NO.	TOTAL SHEETS
3	COLO.	S 0156 (I)	2	13

RIGHT OF WAY

PARCEL NO.	OWNER	ADDRESS	LOCATION	AREA IN ACRES			ASSESSED VALUATIONS				REMARKS	NO.
				TOTAL LAND	PARCEL	TO BE ACQUIRED	TOTAL LAND	PER ACRE	PARCEL	IMP'S.		
			T. 37 N., R. 16 W.									
			NI/2 SEC. 7									
1	STATE OF COLORADO	DENVER, COLORADO									Acquired., Recorded: Bk.No.110 Pg.145 & 141	1
2	STATE OF COLORADO	DENVER, COLORADO	SI/2, N.W.1/4, SEC. 8								" " Bk.No.110 Pg.145	2
3	STATE OF COLORADO	DENVER, COLORADO	S.W.1/4, N.E.1/4, SEC. 8		2.618	0.811					No assessed valuation on record.	3
	STATE LAND BOARD											
4	MONTEZUMA VALLEY IRRIGATION CO.	CORTEZ, COLORADO	N.E.1/4, SEC. 8 & N.W.1/4, N.W.1/4, SEC. 9								Easement granted across dam by Montezuma Valley Irrigation Co. (Sta. 91+ To Sta. 123+)	4
5	GEORGE THOMAS MOORE	ROUTE 2, DOLORES, COLO.	S.W.1/4, N.E.1/4, N.W.1/4, SEC. 9	35.	1.539	1.095	\$ 4 25.00	\$	\$ 2.10	\$ 100.00	Assessed valuation 15 acres dry land \$ 190., 7 acres dry	5
				15 farm land			\$ 190.00	\$ 12.67			land \$ 210., 13 acres land \$ 25.	
				7 " "			210.00	30.00				
				13 " "			25.00	1.92			Right of way to be acquired - 1.095 acres valued at \$ 1.92	
											per acre. Acquired. Recorded in Book No. 125, Page 339	
5A	V. BAYSINGER	CORTEZ, COLO.	S.E.1/4, N.E.1/4, N.W.1/4, SEC. 9	10.	1.412	1.130	\$ 12 0.00	\$ 12.00	\$ 13.56		Acquired. Recorded in Book No. 125, Page 338	5A
6	J.T. GARDNER	CORTEZ, COLO.	N.1/2, N.E.1/4, SEC. 9	80.	5.289	4.013	\$ 240.00	\$ 3.00	\$ 12.04		Acquired. Recorded in Book No. 125, Page 340	6
6A	S. RETHERFORD	CORTEZ, COLO.	N.W.1/4, N.W.1/4, SEC. 10	40.	0.278	0.047	\$ 12 0.00	\$ 3.00	\$ 0.14			6A
7	MELVIN J. ADAMS	BLANDING, UTAH	SI/2, S.W.1/4, SEC. 3	763	5.061	2.850	\$ 1690.00	\$ 2.22	\$ 6.33			7
8	HARRY L. UPTAIN	ROUTE 2, DOLORES, COLO.	SI/2, S.W.1/4 & N.W.1/4, S.W.1/4, SEC. 2. SI/2, S.E.1/4 & N.E.1/4, S.E.1/4, SEC. 3	400	11.944	3.788	\$ 1879.00		\$ 23.43	\$ 200.00	Assessed valuation 35 acres farm land \$ 440., 125	8
				35 farm land			\$ 440.00	\$ 12.57			acres grazing land \$ 575., 240 acres grazing land	
				125 grazing			575.00	4.60			\$ 864.	
				240 " "			864.00	3.60			Right of way to be acquired - 0.753 acres valued at	
											\$ 12.57 per acre & 3.035 acres valued at \$ 4.60	
											per acre. Acquired. Recorded in Book No. 125, Page 344	
9	A.E. HAMILTON	ROUTE 2, DOLORES, COLO.	SI/2, S.E.1/4, SEC. 2	110.	4.987	3.694	\$ 5475.00		\$ 5.54	\$ 900.00	Assessed valuation 50 acres grazing land \$ 75., 60	9
				50 grazing			\$ 75.00	\$ 1.50			acres farm land \$ 5400. Acquired, Bk. No. 125, Pg. 345	
				60 farm land			5400.00	90.00			Acquired - 3.694 acres valued at \$ 1.50 per acre.	
10	ELLA WARD SYLVESTER	CORTEZ, COLO.	N.E.1/4, N.E.1/4, SEC. 11	320.	0.422	0.185	\$ 1070.00		\$ 0.28	\$ 100.00	Assessed valuation 40 acres farm land \$ 500., 100	10
				40 farm land			\$ 500.00	\$ 12.50			acres grazing land \$ 300., 180 acres grazing land	
				100 grazing			300.00	3.00			\$ 270. Right of way to be acquired - 0.185 acres	
				180 " "			270.00	1.50			valued at \$ 1.50 per acre. Acquired, Bk. No. 125, Pg. 343	
11	W.M. CONOLEY	CORTEZ, COLO.	SI/2, S.W.1/4, SEC. 1	160	1.552	0.680	\$ 1230.00		\$ 2.50	\$ 300.00	Assessed valuation 75 acres farm land \$ 940., 75	11
				75 farm land			\$ 940.00	\$ 12.53			acres grazing land \$ 275., 10 acres grazing land	
				75 grazing			275.00	3.67			\$ 15. Right of way to be acquired - 0.680 acres	
				10 " "			15.00	1.50			valued at \$ 3.67 per acre. Acquired, Bk. No. 125, Pg. 342	
12	A.A. SIMMONS	CORTEZ, COLO.	N.1/2, N.W.1/4, SEC. 12. S.W.1/4, S.E.1/4, SEC. 1	160	3.910	0.464	\$ 1320.00		\$ 1.86	\$ 400.00	Assessed valuation 80 acres land \$ 1000., 80 acres	12
				80 grazing			\$ 1000.00	\$ 12.50			land \$ 320. Right of way to be acquired - 0.464	
				80 " "			320.00	4.00			acres valued at \$ 4.00 per acre. Acquired, Bk. No. 125, Pg. 341	
13	PUBLIC DOMAIN, U.S. GOVERNMENT		N.W.1/4, N.E.1/4, SEC. 12		1.190	0.200					No assessed valuation on record.	13

APPROVED BY _____

PLAN	SURVEYED	BY	DATE
	PLOTTED ALIGNMENT CHECKED RT. OF WAY CHECKED		
NOTE BOOK			
NO.			

PROFILE	SURVEYED.....	BY	DATE
NOTE BOOK	PLOTTED.....		
	GRADES CHECKED.....		
NO.....	B. M.'S NOTED.....		

PLATE I--PLAN--PROFILE O P. R. & R. E.
CHARLES BRUNING COMPANY, INC.

Excav.		
Embank. Factor		
Embank.		
Embank. X Factor		
Sta. Yd. O.H.		
Yd. Mi. O.H.		
Borrow		
Borrow	Source	

6	5
7	8

RIGHT OF WAY

PARCEL NO.1
R.O.W. Previously acquired.
RECORDED: Book No.110 Page No.145

PARCEL NO.2
R.O.W. Previously acquired.
RECORDED: Book No.110 Page 145

Sta. 30+00 to 60+00—None



Excav.	
Embank. Factor	
Embank.	
Embank. X Factor	
Sta. Yd.	O. H.
Yd. Mi.	O. H.
Borrow	
Borrow	Source

FED. ROAD DIST. NO.	STATE	F.A.S. PROJ. NO.	SHEET NO.	TOTAL SHEETS
3	COLO.	S 0156 (1)	5	13

N.E. 1/4 Sec. 8
T. 37 N., R. 16 W.

STATE OF COLORADO

STATE LAND BOARD
DENVER, COLO.

Sta. 84+00

S66°21'E
53.9'

N70°03'E
53.85'

S88°09'E


Sta. 84+00

PARCEL NO. 3
STATE OF COLORADO
STATE LAND BOARD
DENVER, COLO.

CLEARING & GRUBBING

Sta. 60+00 to 84+00—None

Sta. 84+00 to 90+00—5 Pinon trees.

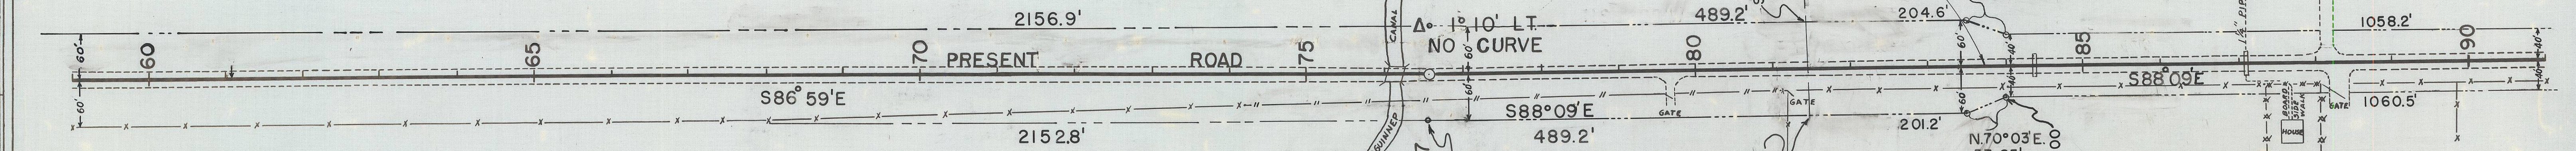

PARCEL NO.2
R.O.W. Previously aquired.
RECORDED. Book No.110 Page No.145

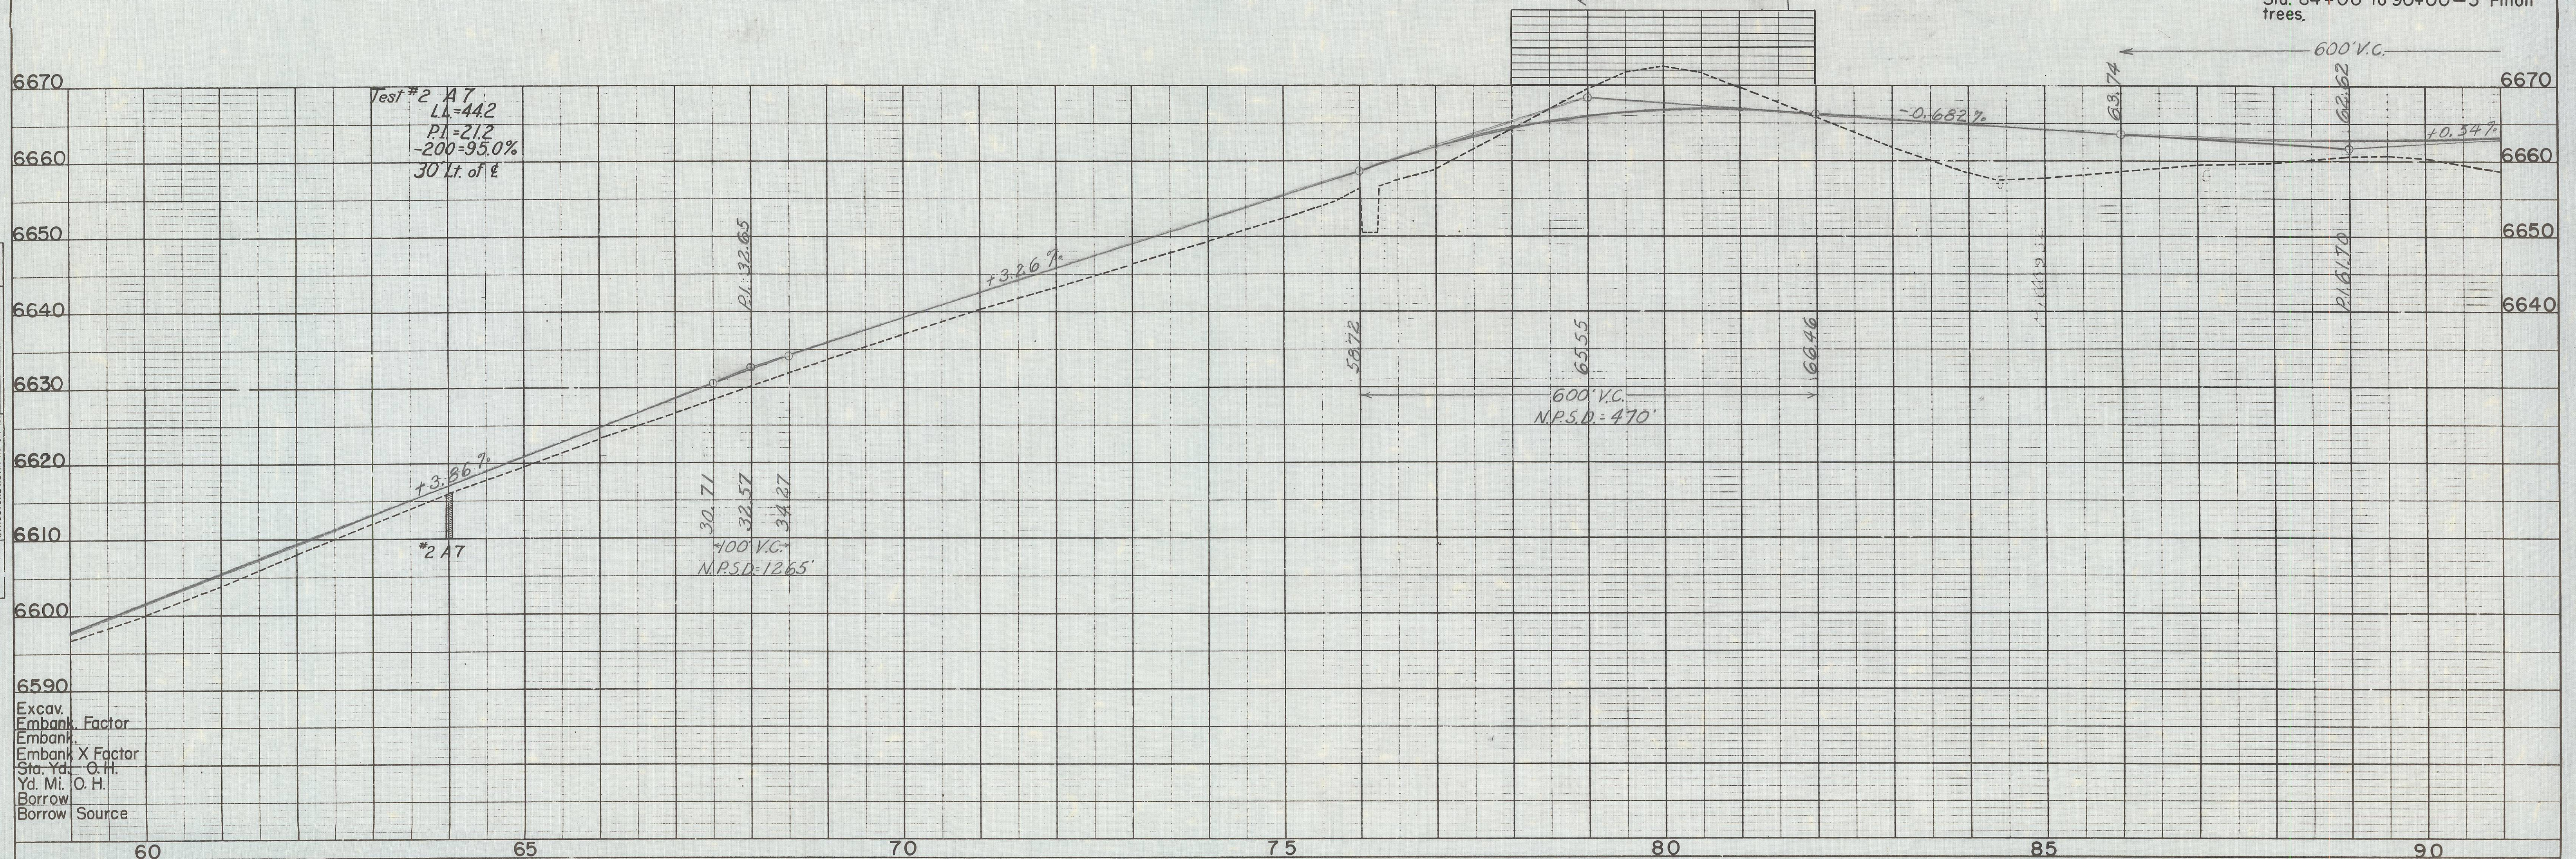


PLATE 1...PLAN...PROFILE O. P. R. & R. I.
CHARLES BRUNING COMPANY, INC.

RIGHT OF WAY

FED. ROAD DIST. NO.	STATE	F.S. PROJ. NO.	SHEET NO.	TOTAL SHEETS
3	COLO.	S 0156111	7	13

RIGHT OF WAY

N.E. 1/4 Sec. 9
T.37 N., R.16 W.


PARCEL NO. 6
J.T. GARDNER
CORTEZ, COLO.

Sta. 147+00
Sta. 147+50

Sta. 144+00


144 + 58.8

CLEARING & GRUBBING
Sta. 120+00 to 125+00- None
Sta. 125+00 to 150+00- Heavy
Juniper and Pinon

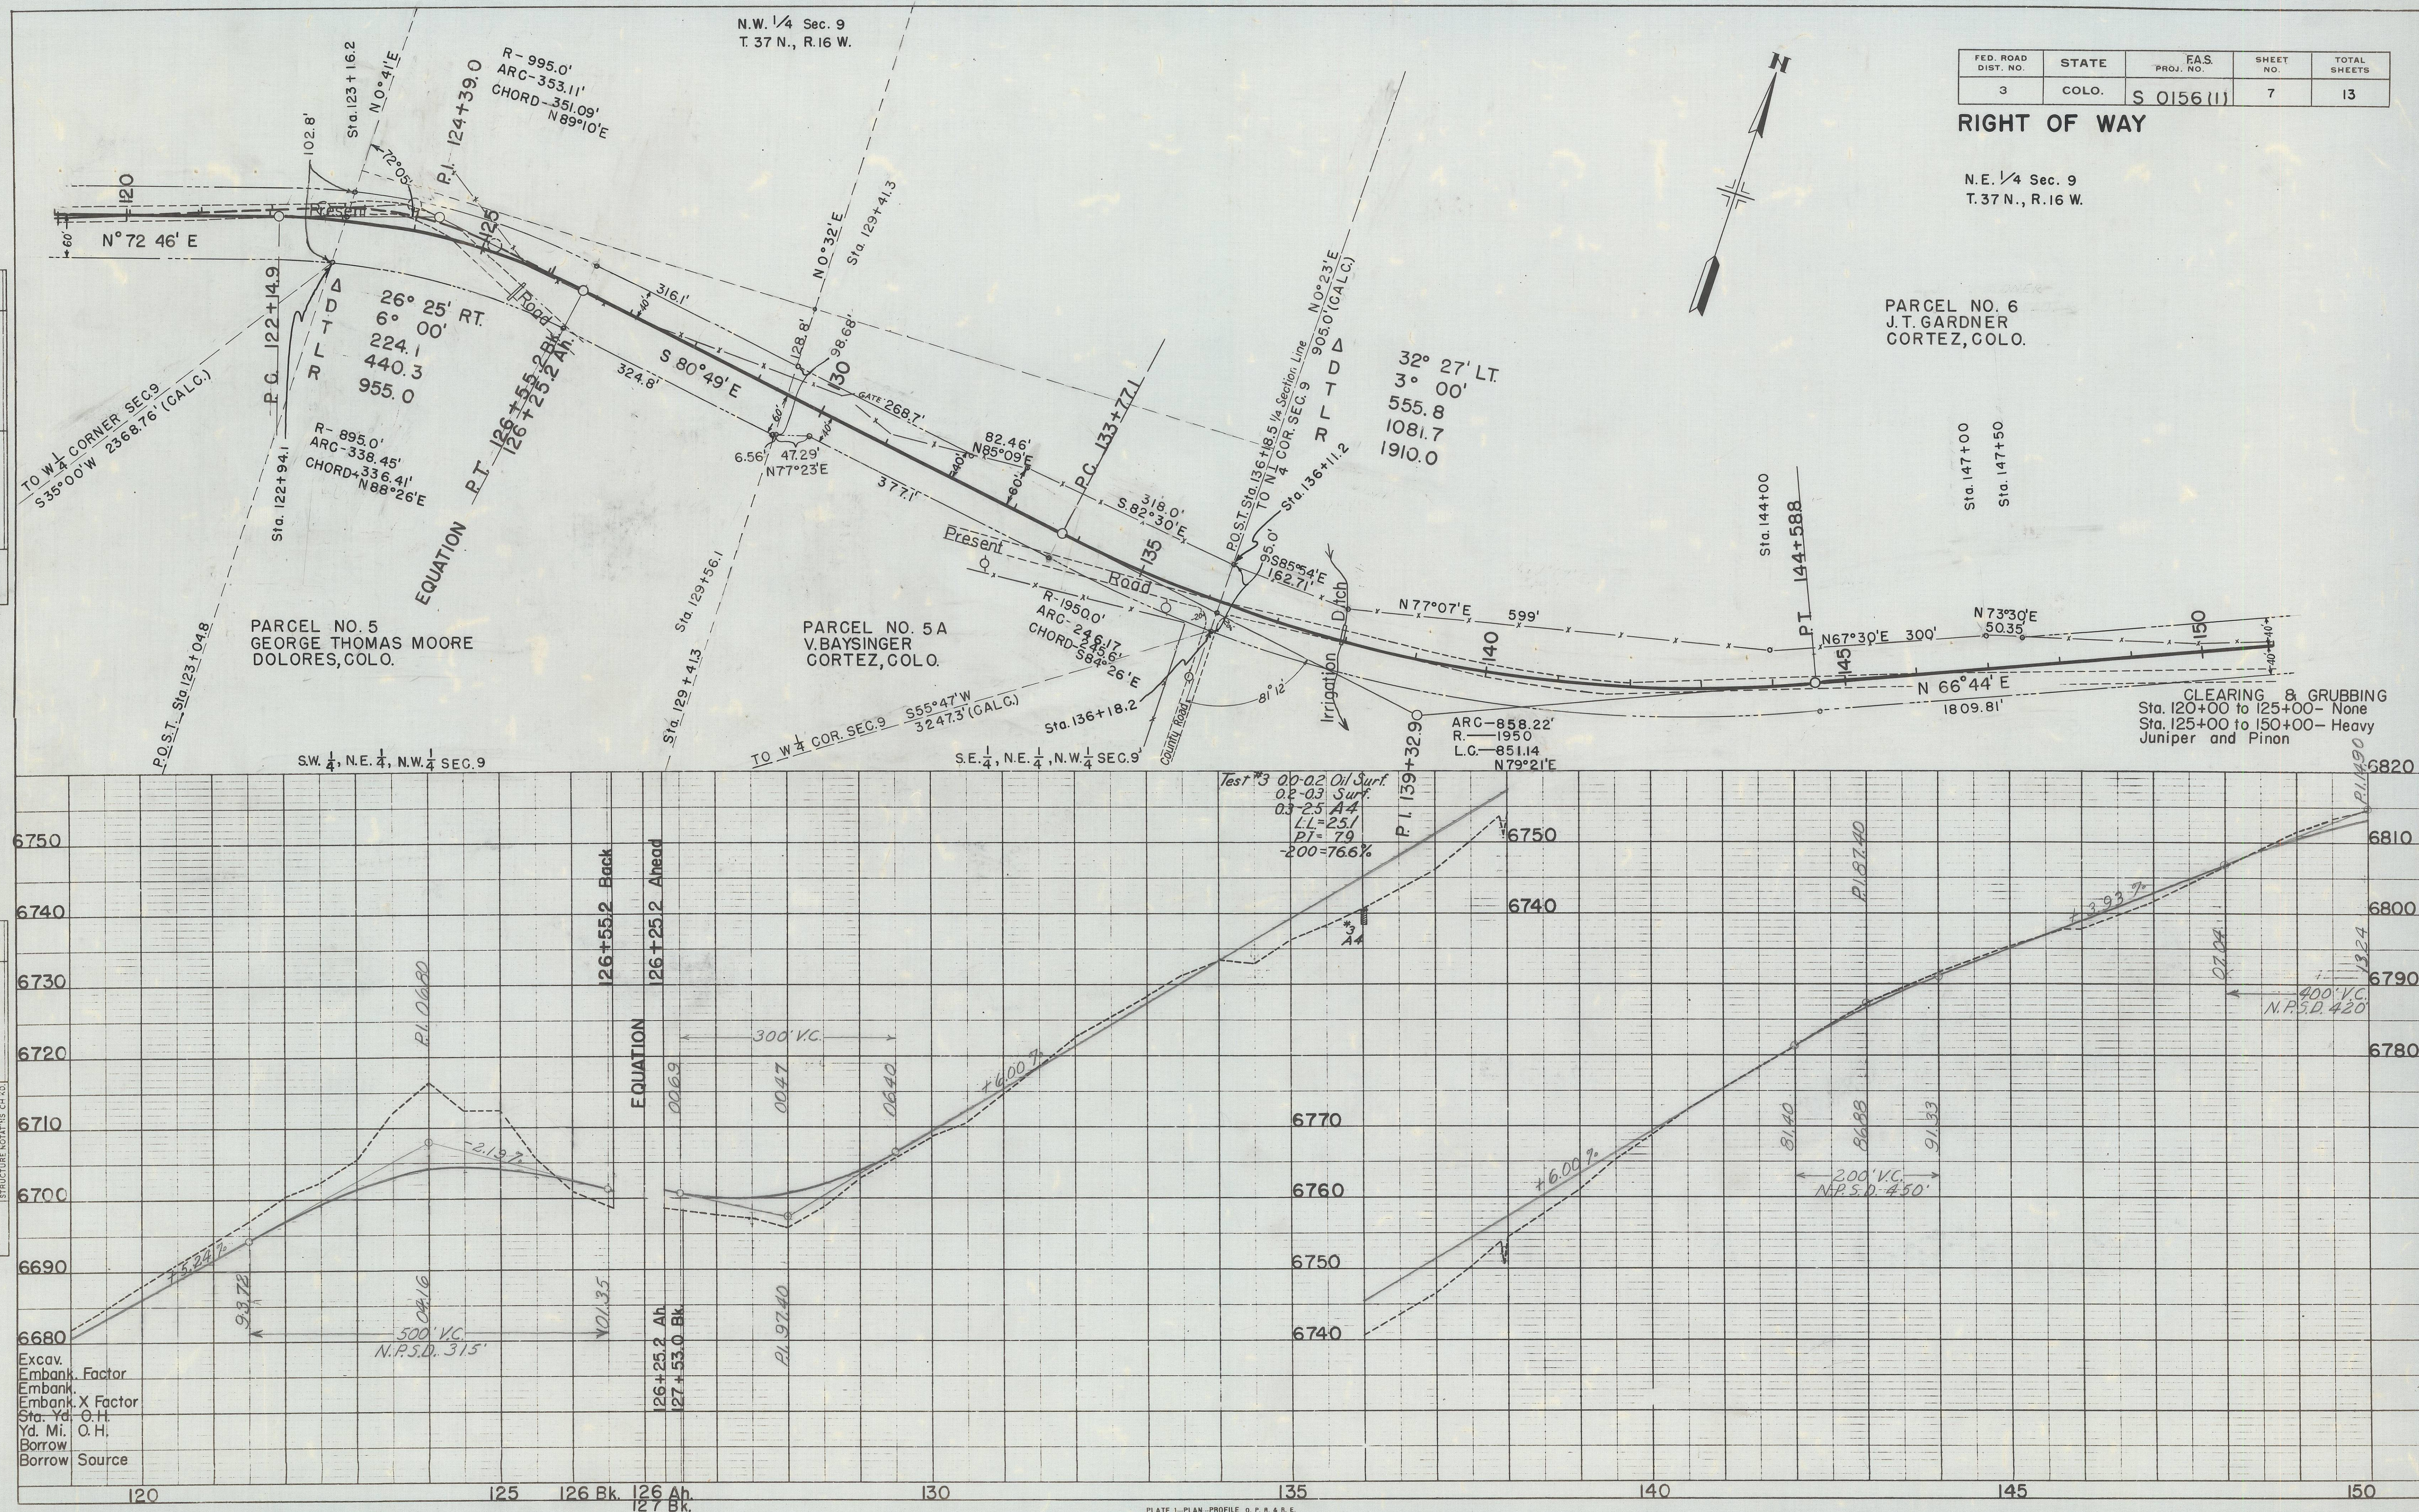

PLAN SURVEY

PROFILE	SURVEYED	BY	DATE
NOTE BOOK	PLOTTED		
	GRADES CHECKED		
	B. M.'S NOTED		
NO.	STRUCTURE NOTATIONS	CH	CD

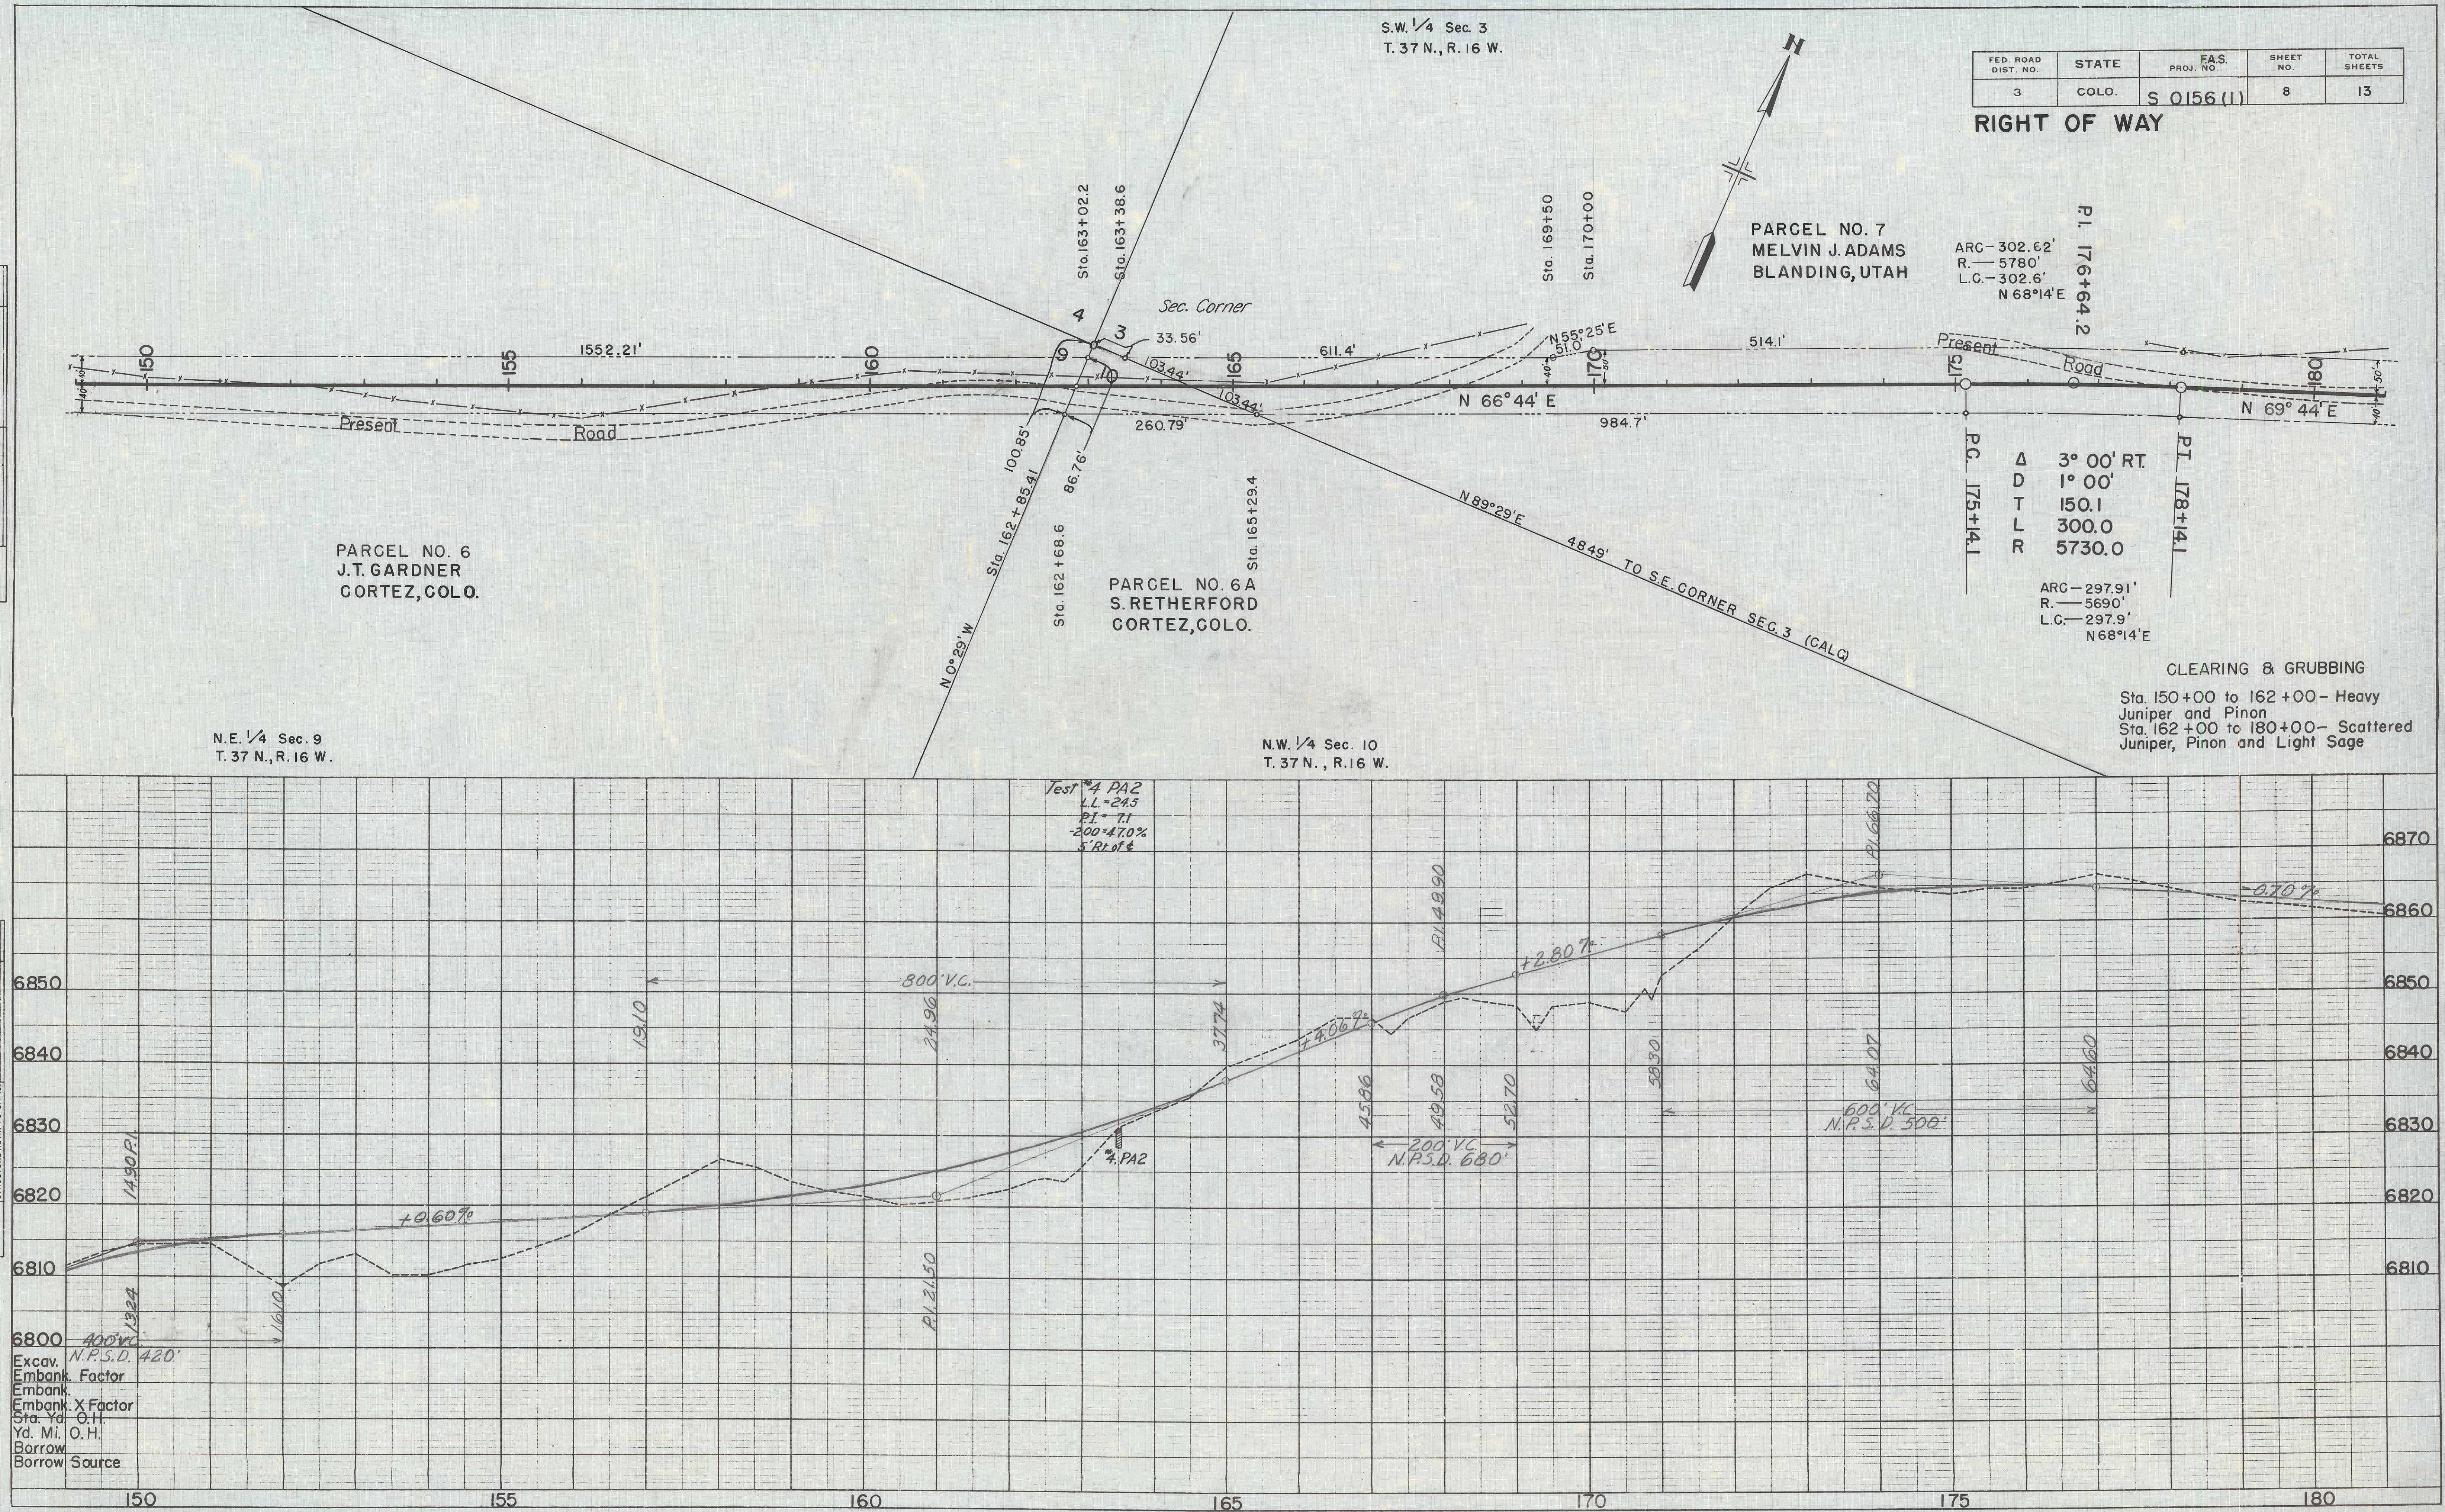

S.W. 1/4 Sec. 3,
T. 37 N., R. 16 W.

S.E. 1/4 Sec. 3
T. 37 N., R. 16 W.

FED. ROAD DIST. NO.	STATE	F.A.S. PROJ. NO.	SHEET NO.	TOTAL SHEETS
3	COLO.	S 0156(11)	9	13


RIGHT OF WAY

PARCEL NO. 7
MELVIN J. ADAMS
BLANDING, UTAH

PARCEL NO. 8
HARRY L. UPTAIN
ROUTE No. 2
DOLORES, COLO.

CLEARING & GRUBBING

Sta. 180+00 to 197+00 - None
Sta. 197+00 to 202+00 - Scattered
Pinon, Juniper and Light Sage
Sta. 202+00 to 210+00 - None

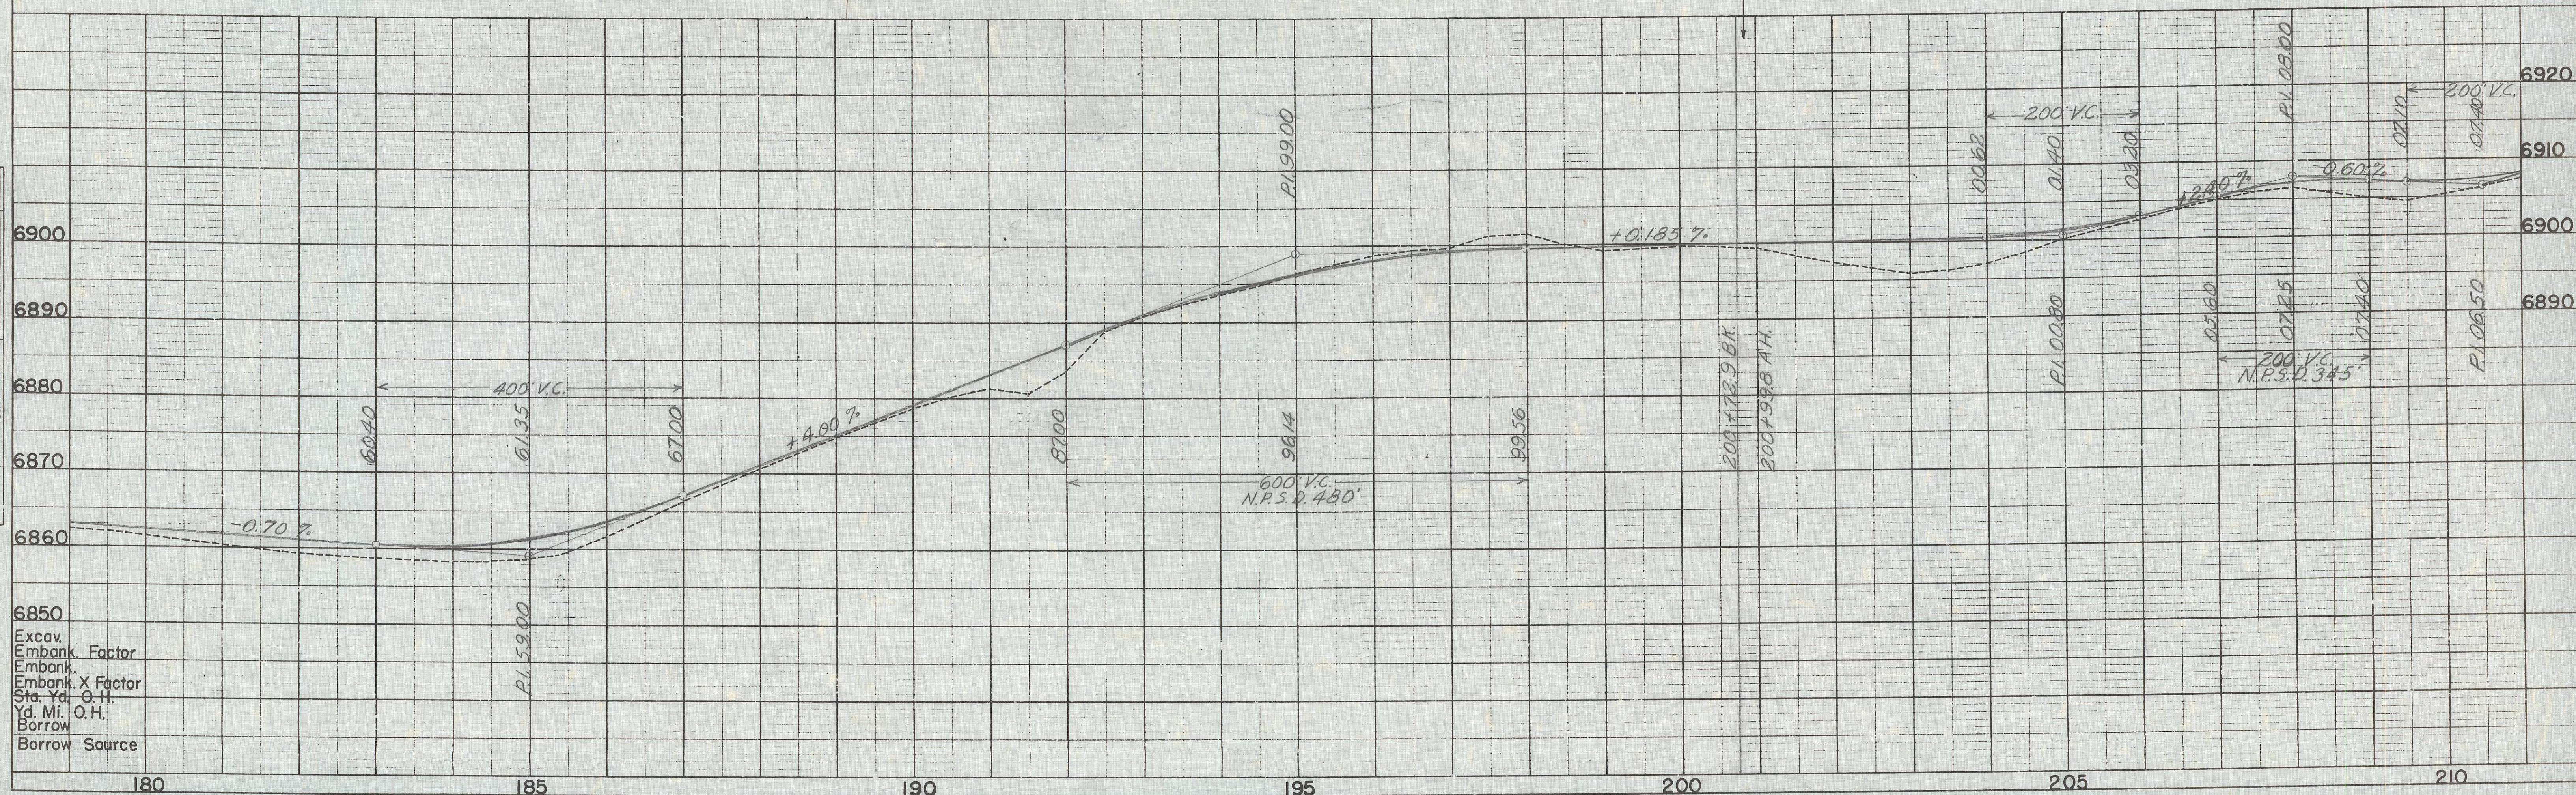

DATE
BY
SURVEYED
NOTE BOOK
ALIGNMENT CHECKED
RT. OF WAY CHECKED
NO.

DATE
BY
SURVEYED
NOTE BOOK
GRADES CHECKED
B.M. NOTED
STRUCTURE NOTED
CH. NO.

S.E. 1/4 Sec. 2
T. 37 N., R. 16 W.

FED. ROAD DIST. NO.	STATE	F.A.S. PROJ. NO.	SHEET NO.	TOTAL SHEETS
3	COLO.	S 0156 (I)	11	13



RIGHT OF WAY

PARCEL NO. 9
A.E. HAMILTON
ROUTE No. 2
DOLORES, COLO.

PARCEL NO. 10
ELLA WARD SYLVESTER
CORTEZ, COLO.

CLEARING & GRUBBING

Sta. 240+00 to 250+00—Heavy Sage and scattered Pinon
Sta. 250+00 to 261+00 —Heavy Juniper, Pinon and Sage
Sta. 261+00 to 270+00— Scattered Sage

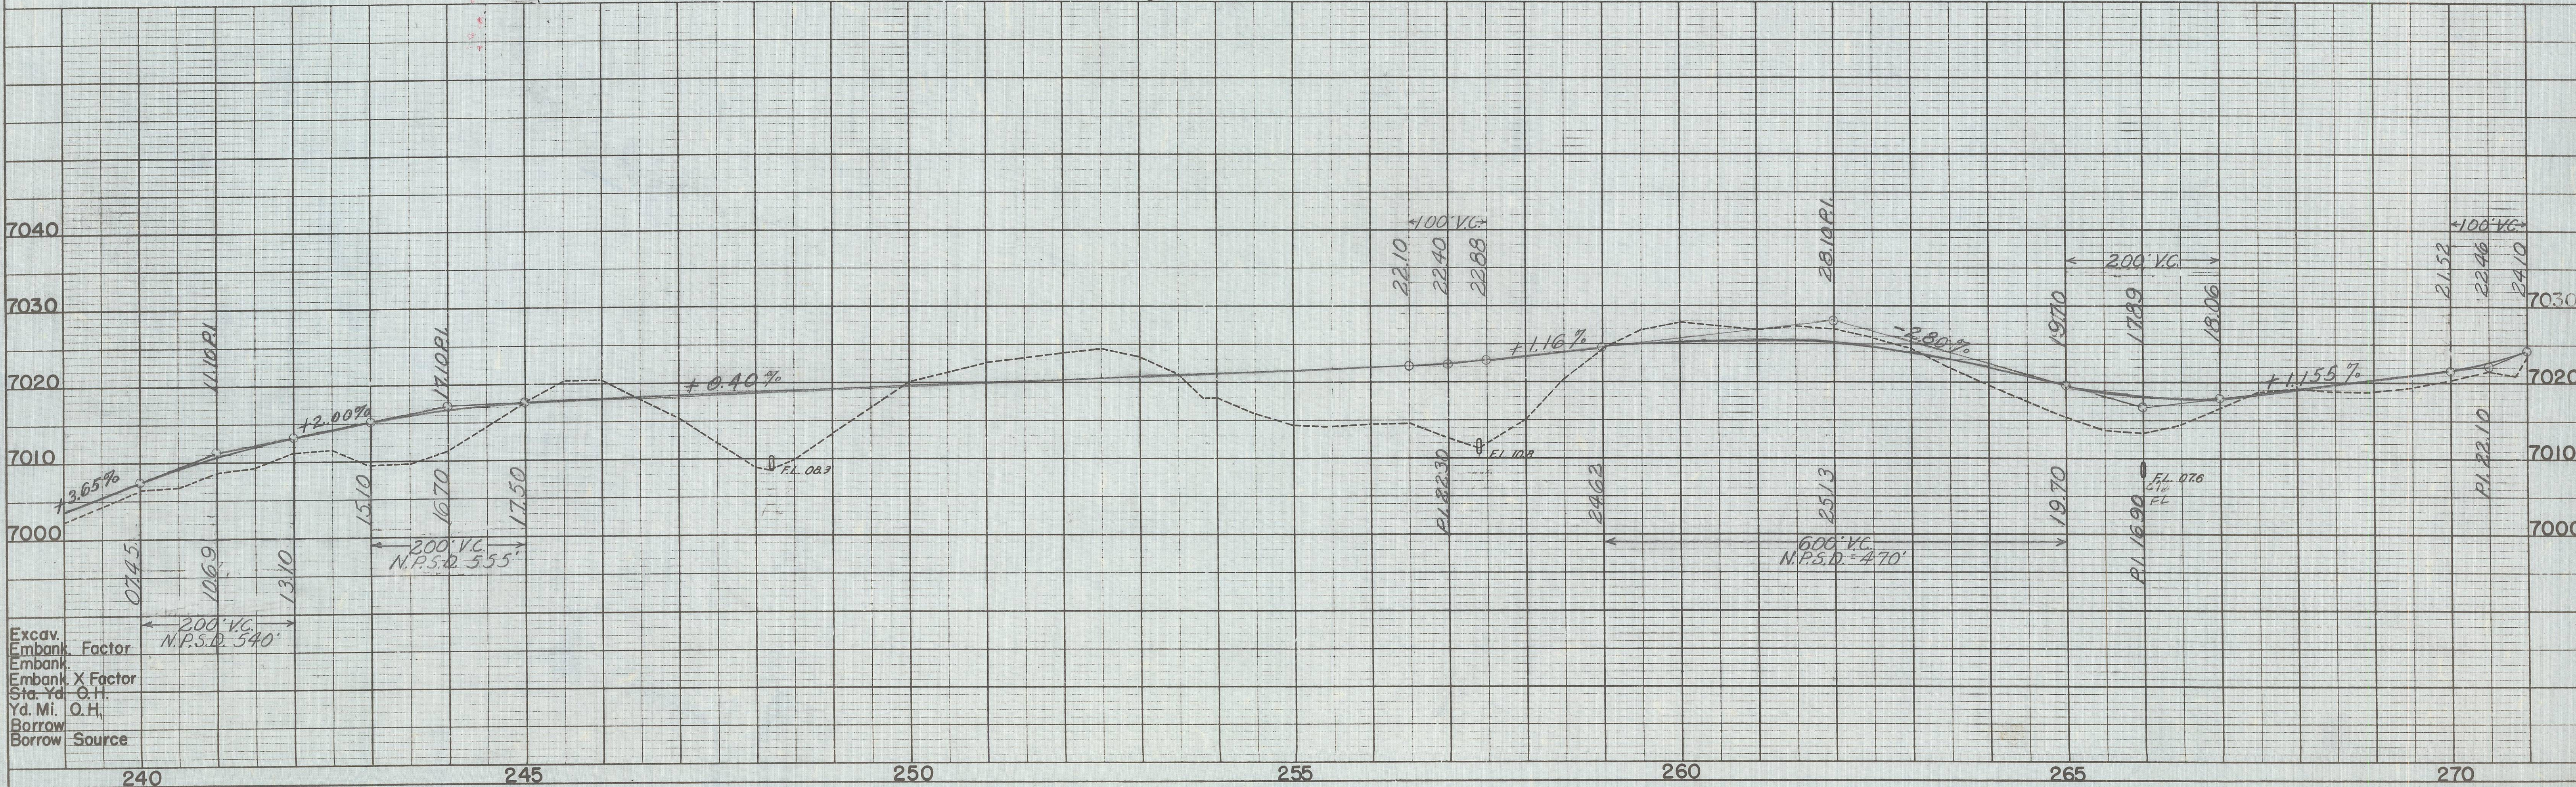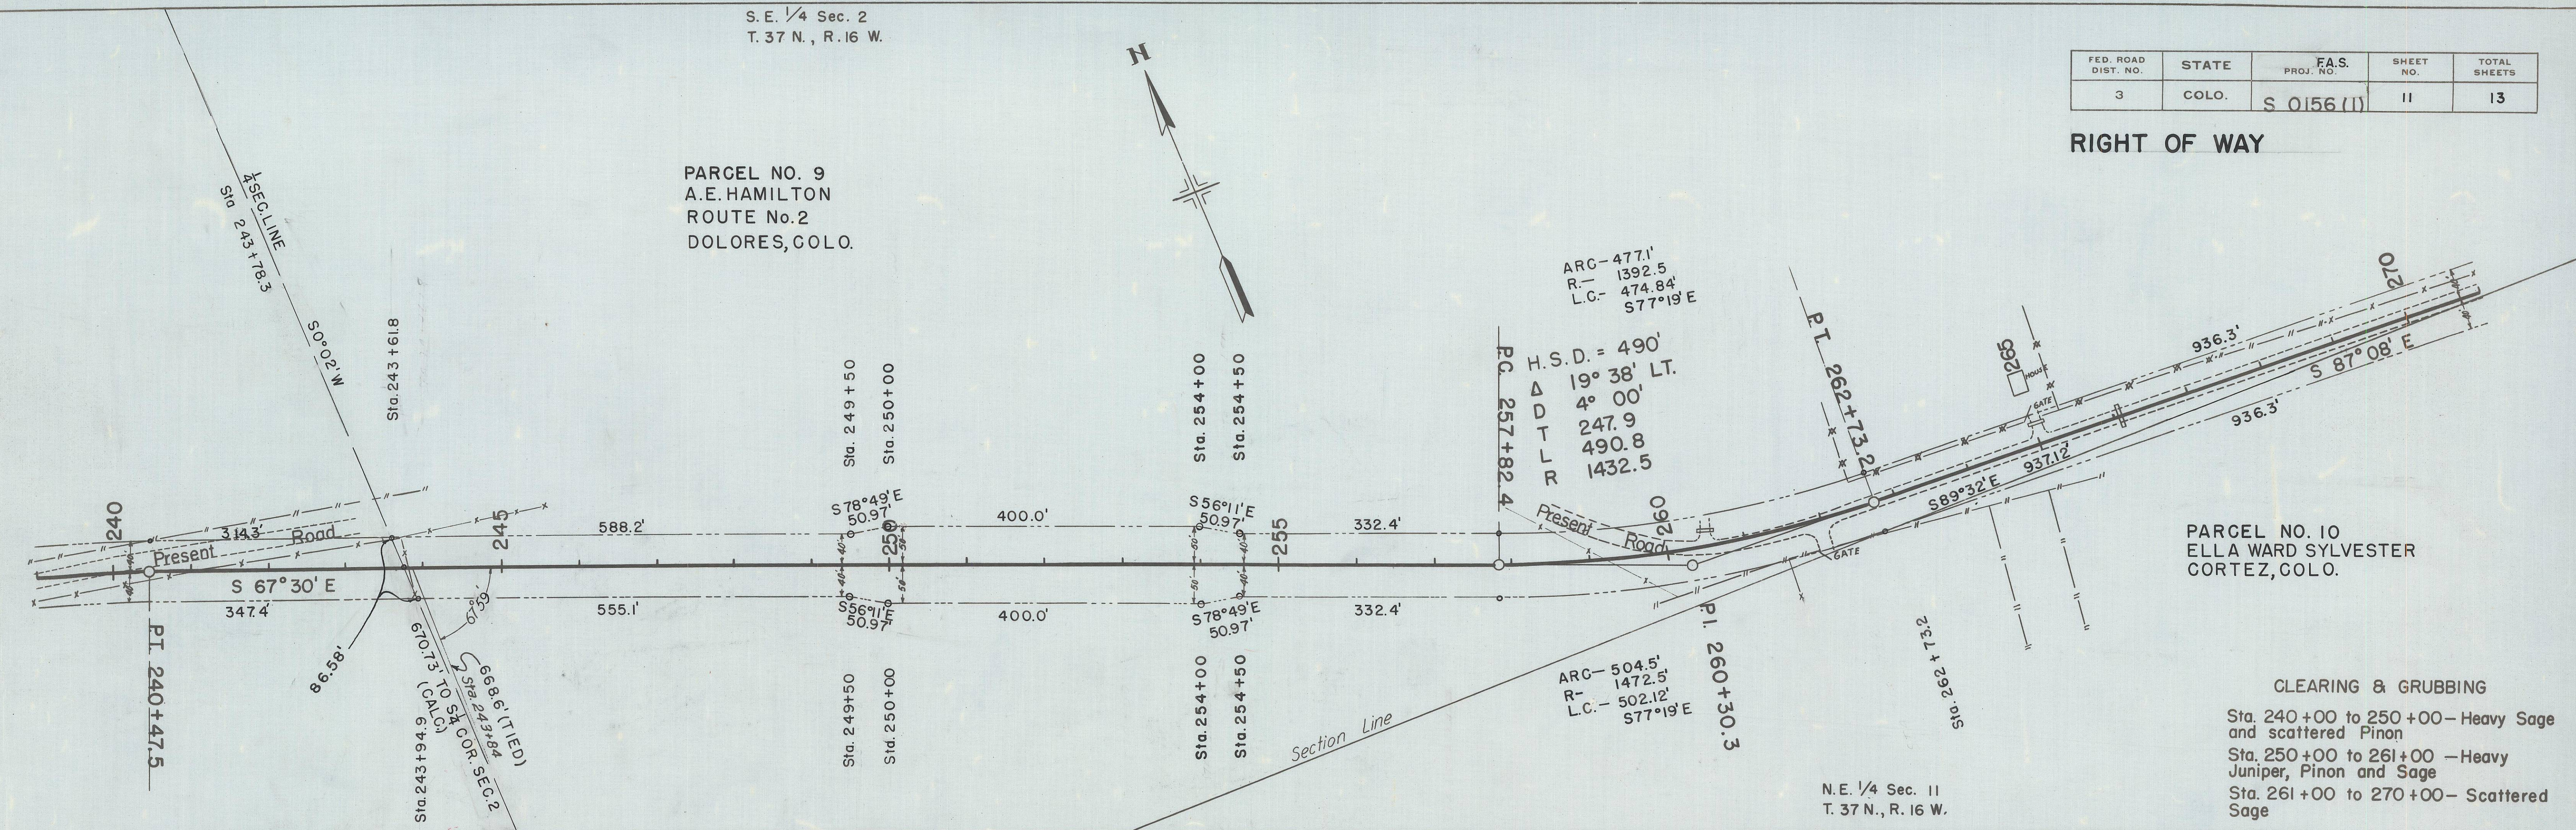


Excav. Factor
Embank. Factor
Embank. X Factor
Sta. Yd. O.H.
Yd. Mi. O.H.
Borrow Source

PROFILE		BY	DATE
SURVIVED_____			
PLOTTED_____			
NOTE BOOK_____			
GRADES CHECKED_____			
B. M.'s NOTED_____			
NO. _____			
STRUCTURE NOTATIONS CH 40			

FED. ROAD DIST. NO.	STATE	F.A.S. PROJ. NO.	SHEET NO.	TOTAL SHEETS
3	COLO.	S 0156 (1)	12	13

CLEARING & GRUBBING
Sta. 270+00 to 300+00—None

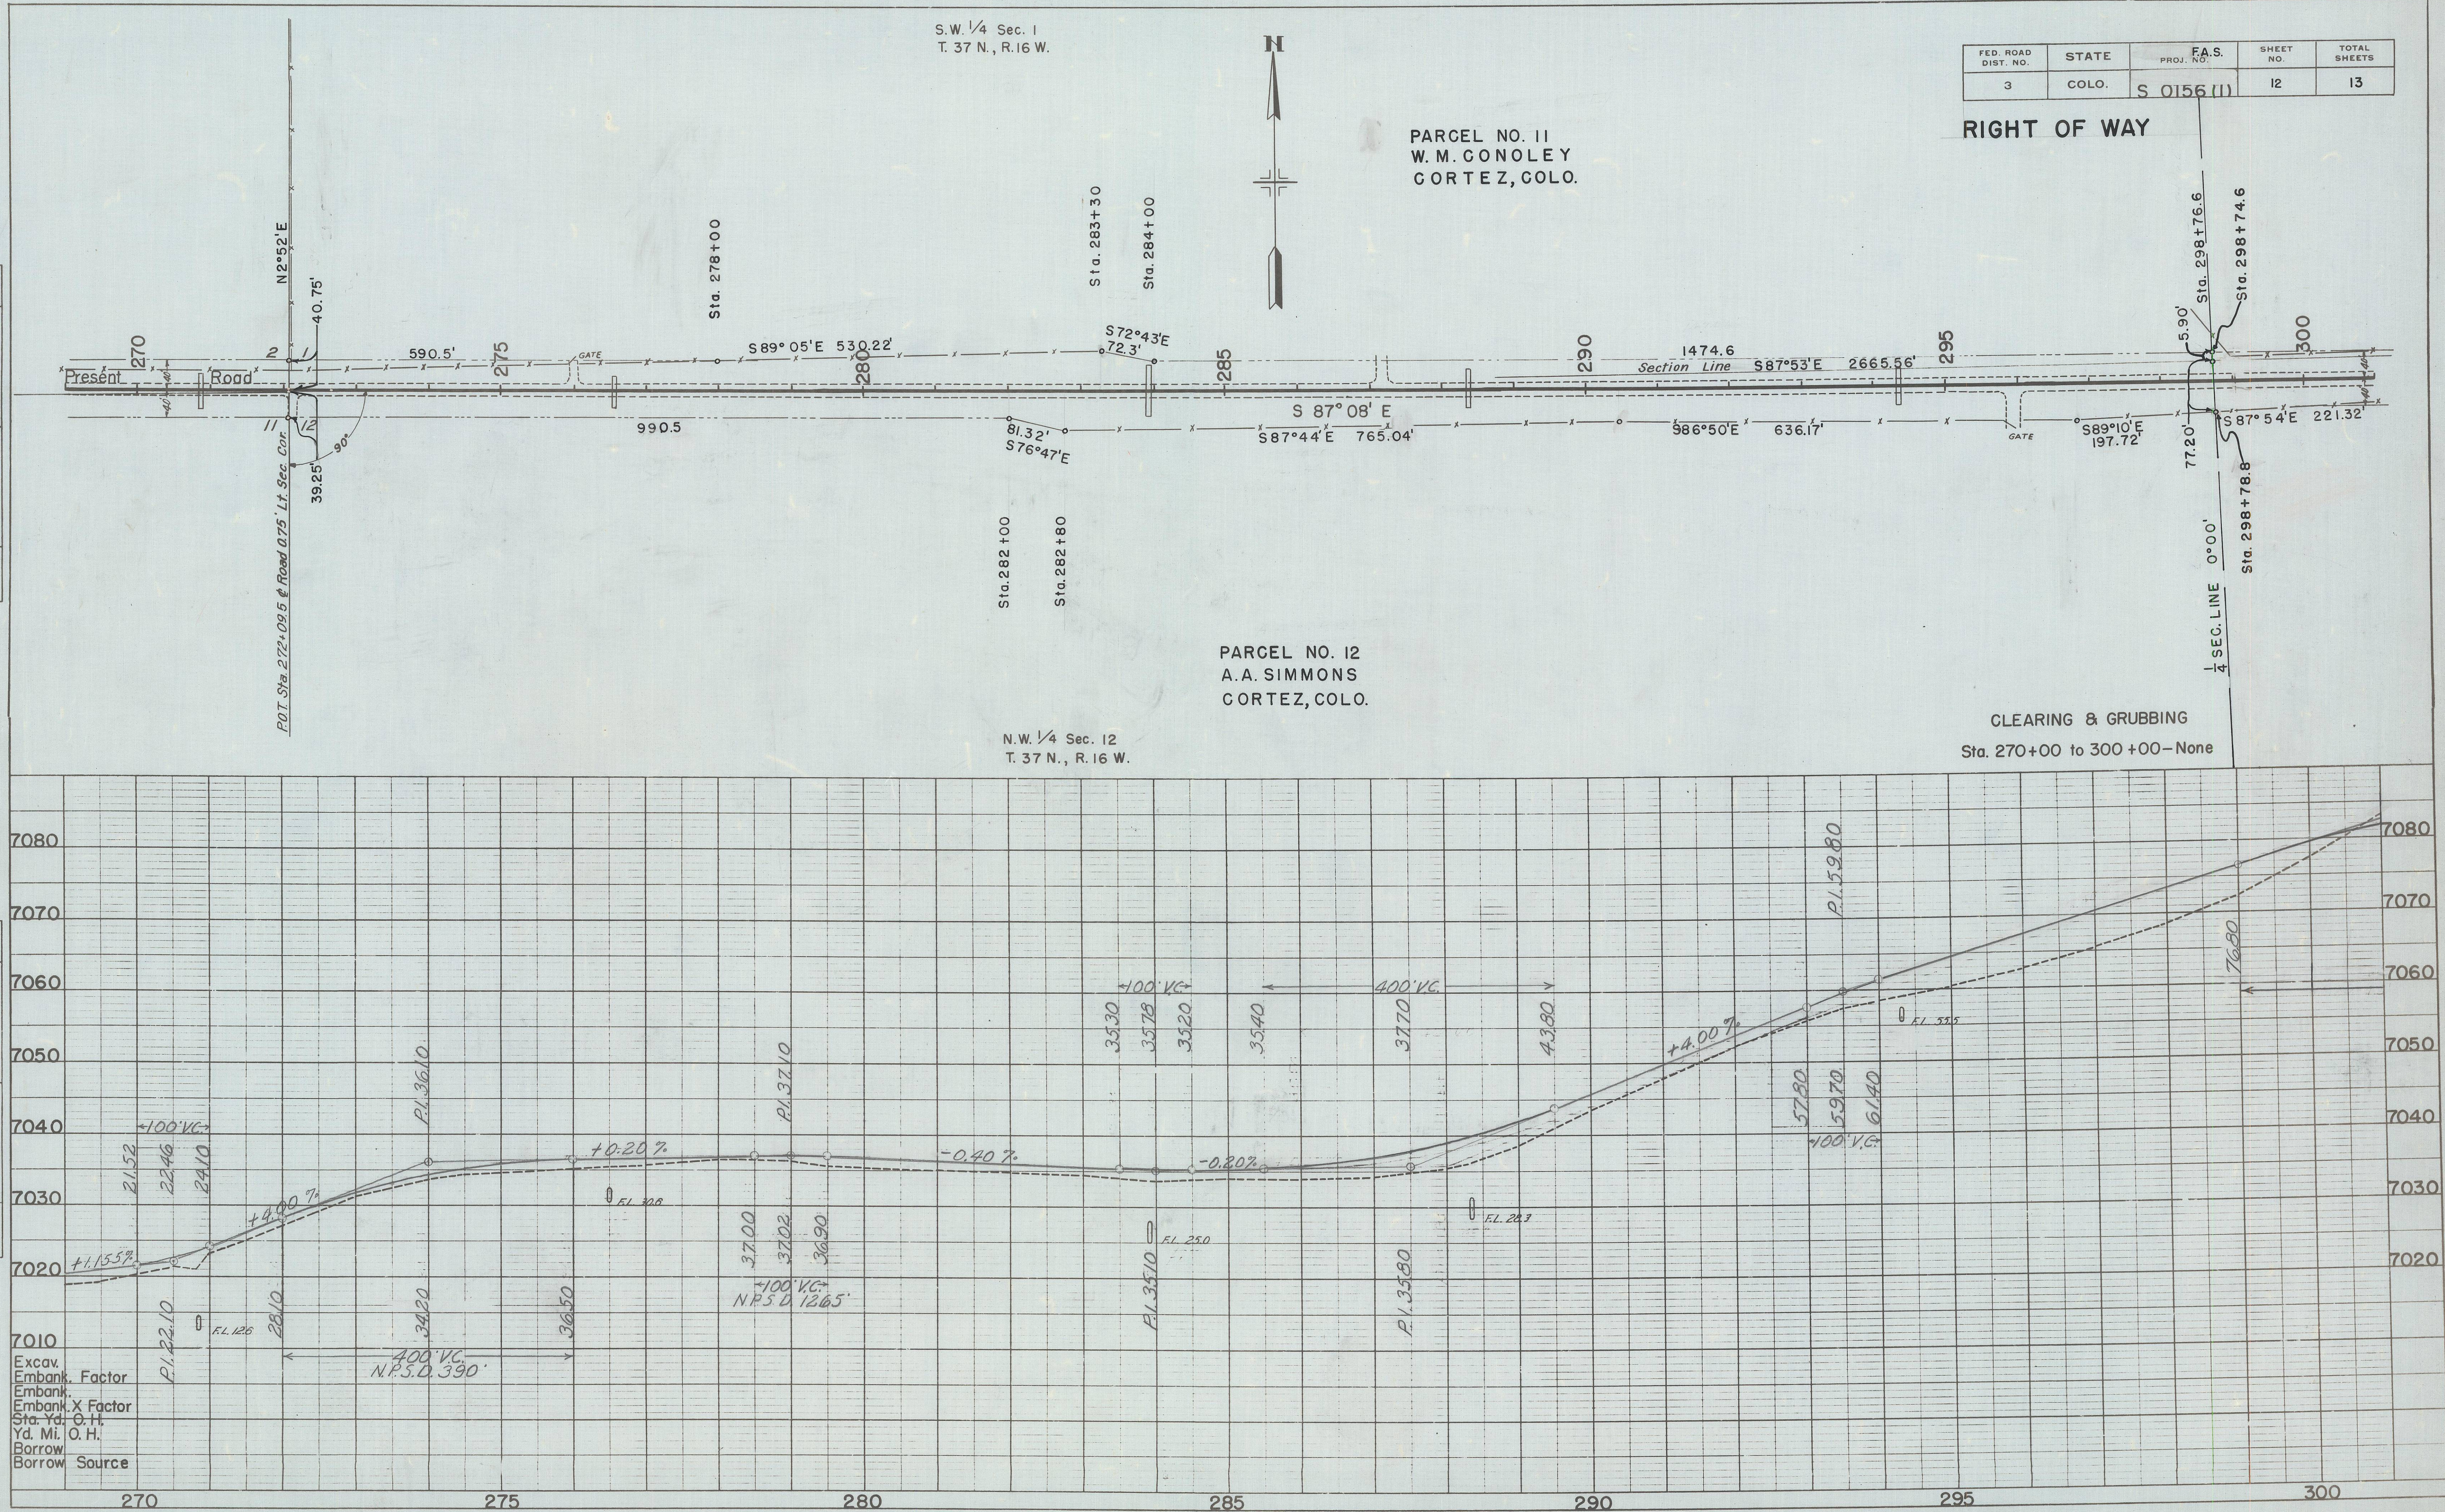



MICROFILMED

DATE	BY	PLAN	NO.
		SURVEYED	
		PLOTTED	
		NOTED	
		RT. OF WAY CHECKED	

DATE	BY	PROFILE	NO.
		SURVEYED	
		GRADES CHECKED	
		B. M. S. NOTED	
		STRUCTURE NOTED	

FED. ROAD DIST. NO.	STATE	F.A.S. PROJ. NO.	SHEET NO.	TOTAL SHEETS
3	COLO.	S 0156 (1)	13	13

RIGHT OF WAY

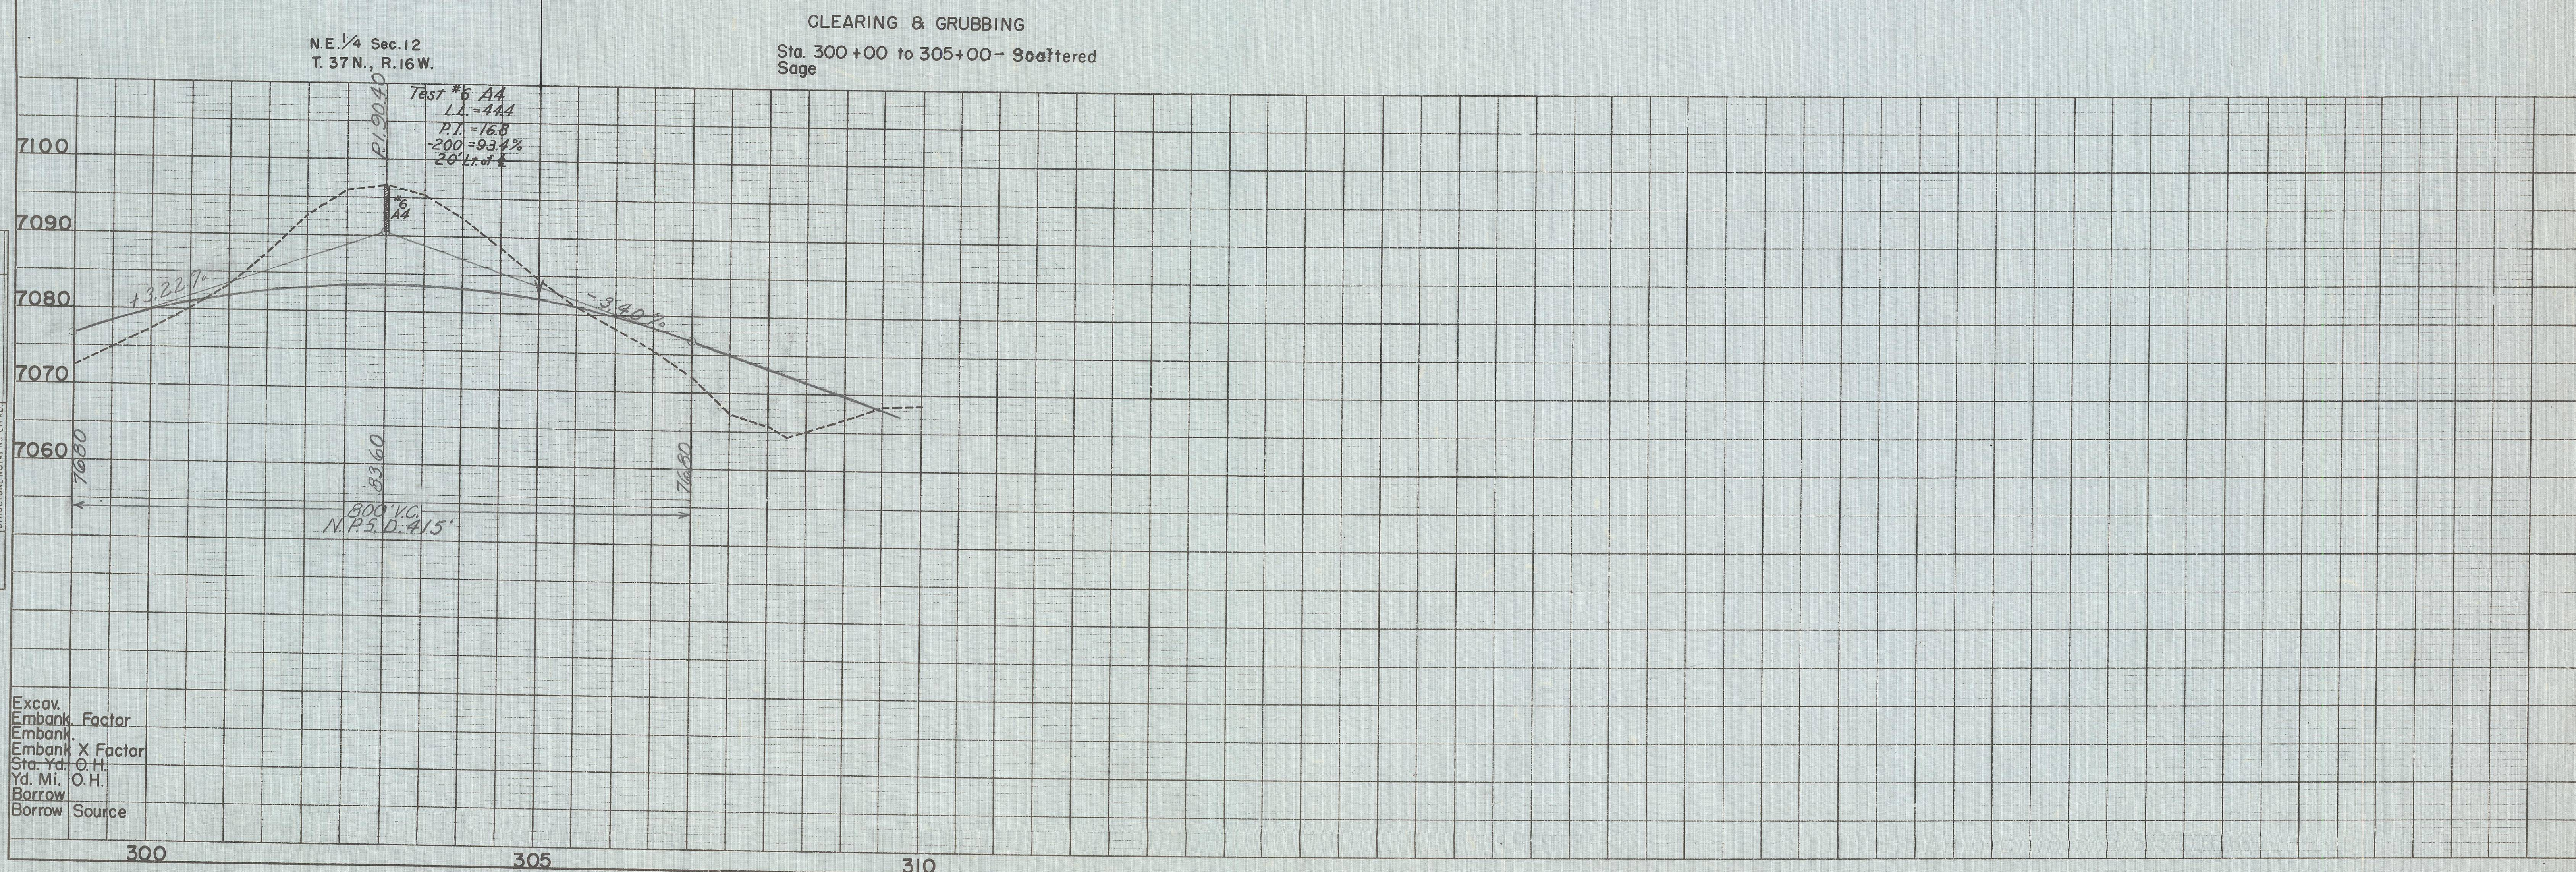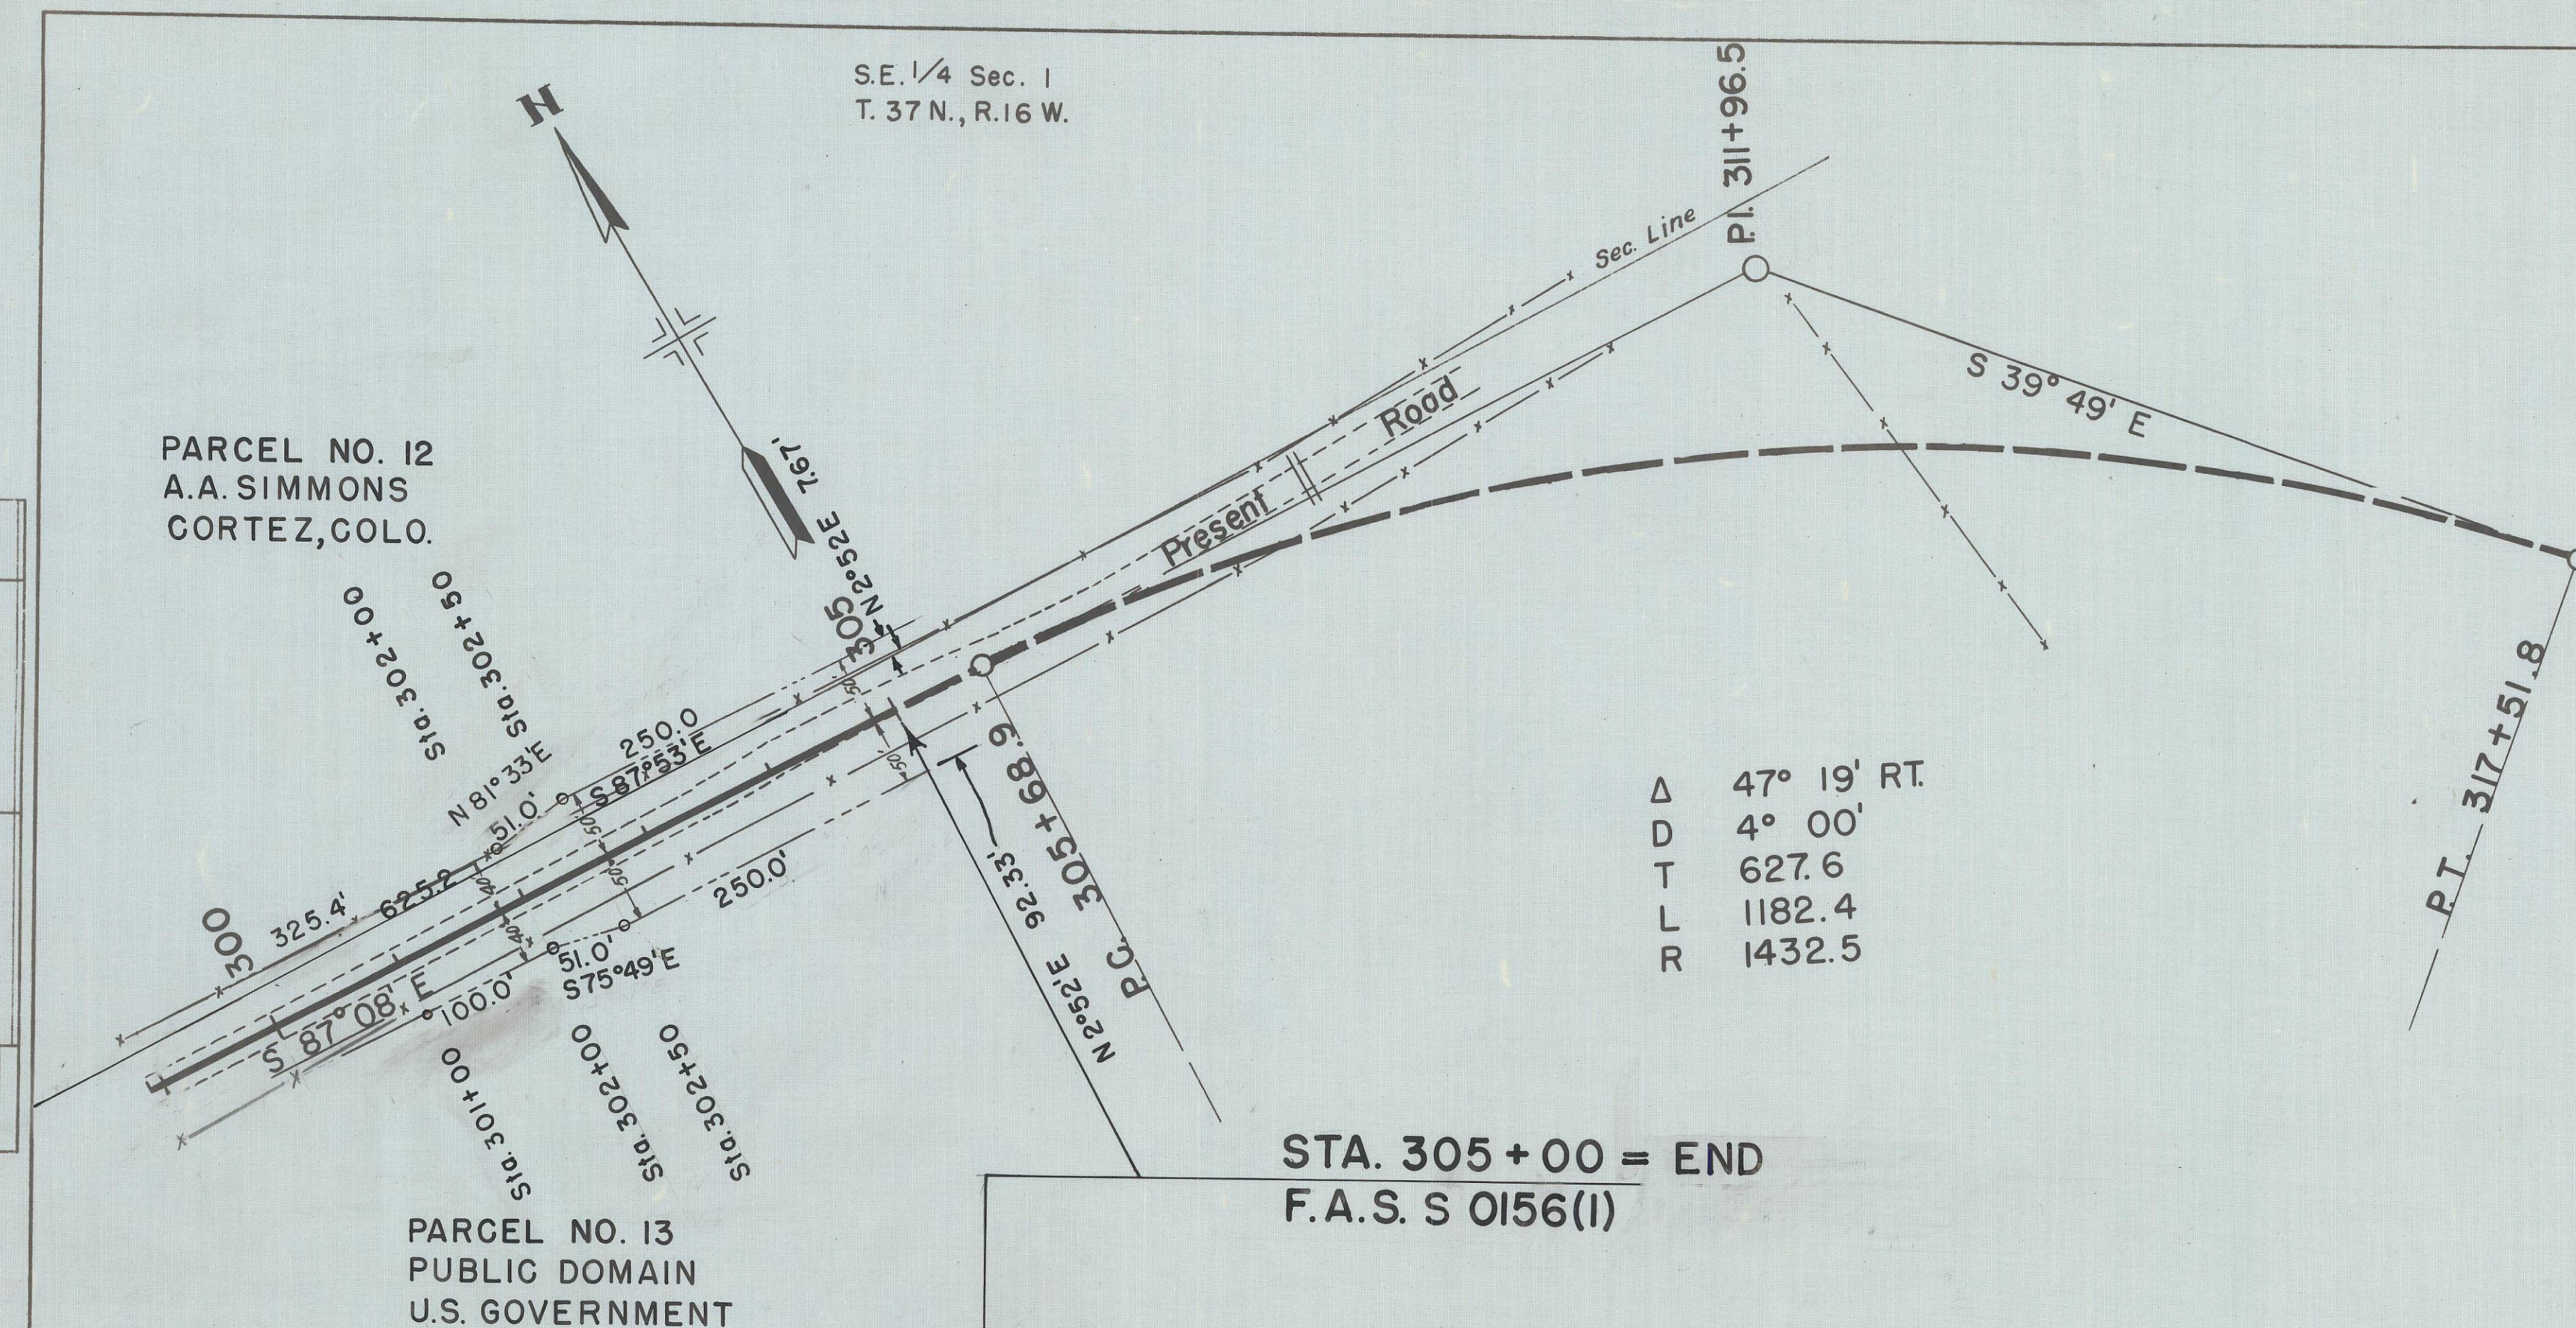



COLORADO
Department of
Transportation

DOCUMENT SEPARATOR SHEET

REGION 5 – JUNE 2017 CONVERSION

To be placed at the beginning of each separator sheet.



r500001798

Description:

ROW Plans 11X17

Route # and Mile Points:

SH 184

Originating Office:

ROW/Survey

File Name:

S 0156(1)_ROW(.PDF)

Box Location:

28 of 38

MANESS & Associates Inc.
REGISTERED LAND SURVEYORS

400 NORTH FLORED - P.O. BOX 643 - CORTIZ, CO. 81321 - PHONE: 970/565-8845

facsimile transmittal


To: Randy Crumbaugh Fax: 385-1410
From: ERNIE MANESS
Re: SGS-8845 Pages:
CC: 6-2-99

☐ Urgent ☐ For Review ☐ Please Comment ☐ Please Reply ☐ Please Recycle

Notes:

SEE Highway PLANS
~ 1950 #S 0156 (1)

SEE Highway As Built
~ 1955

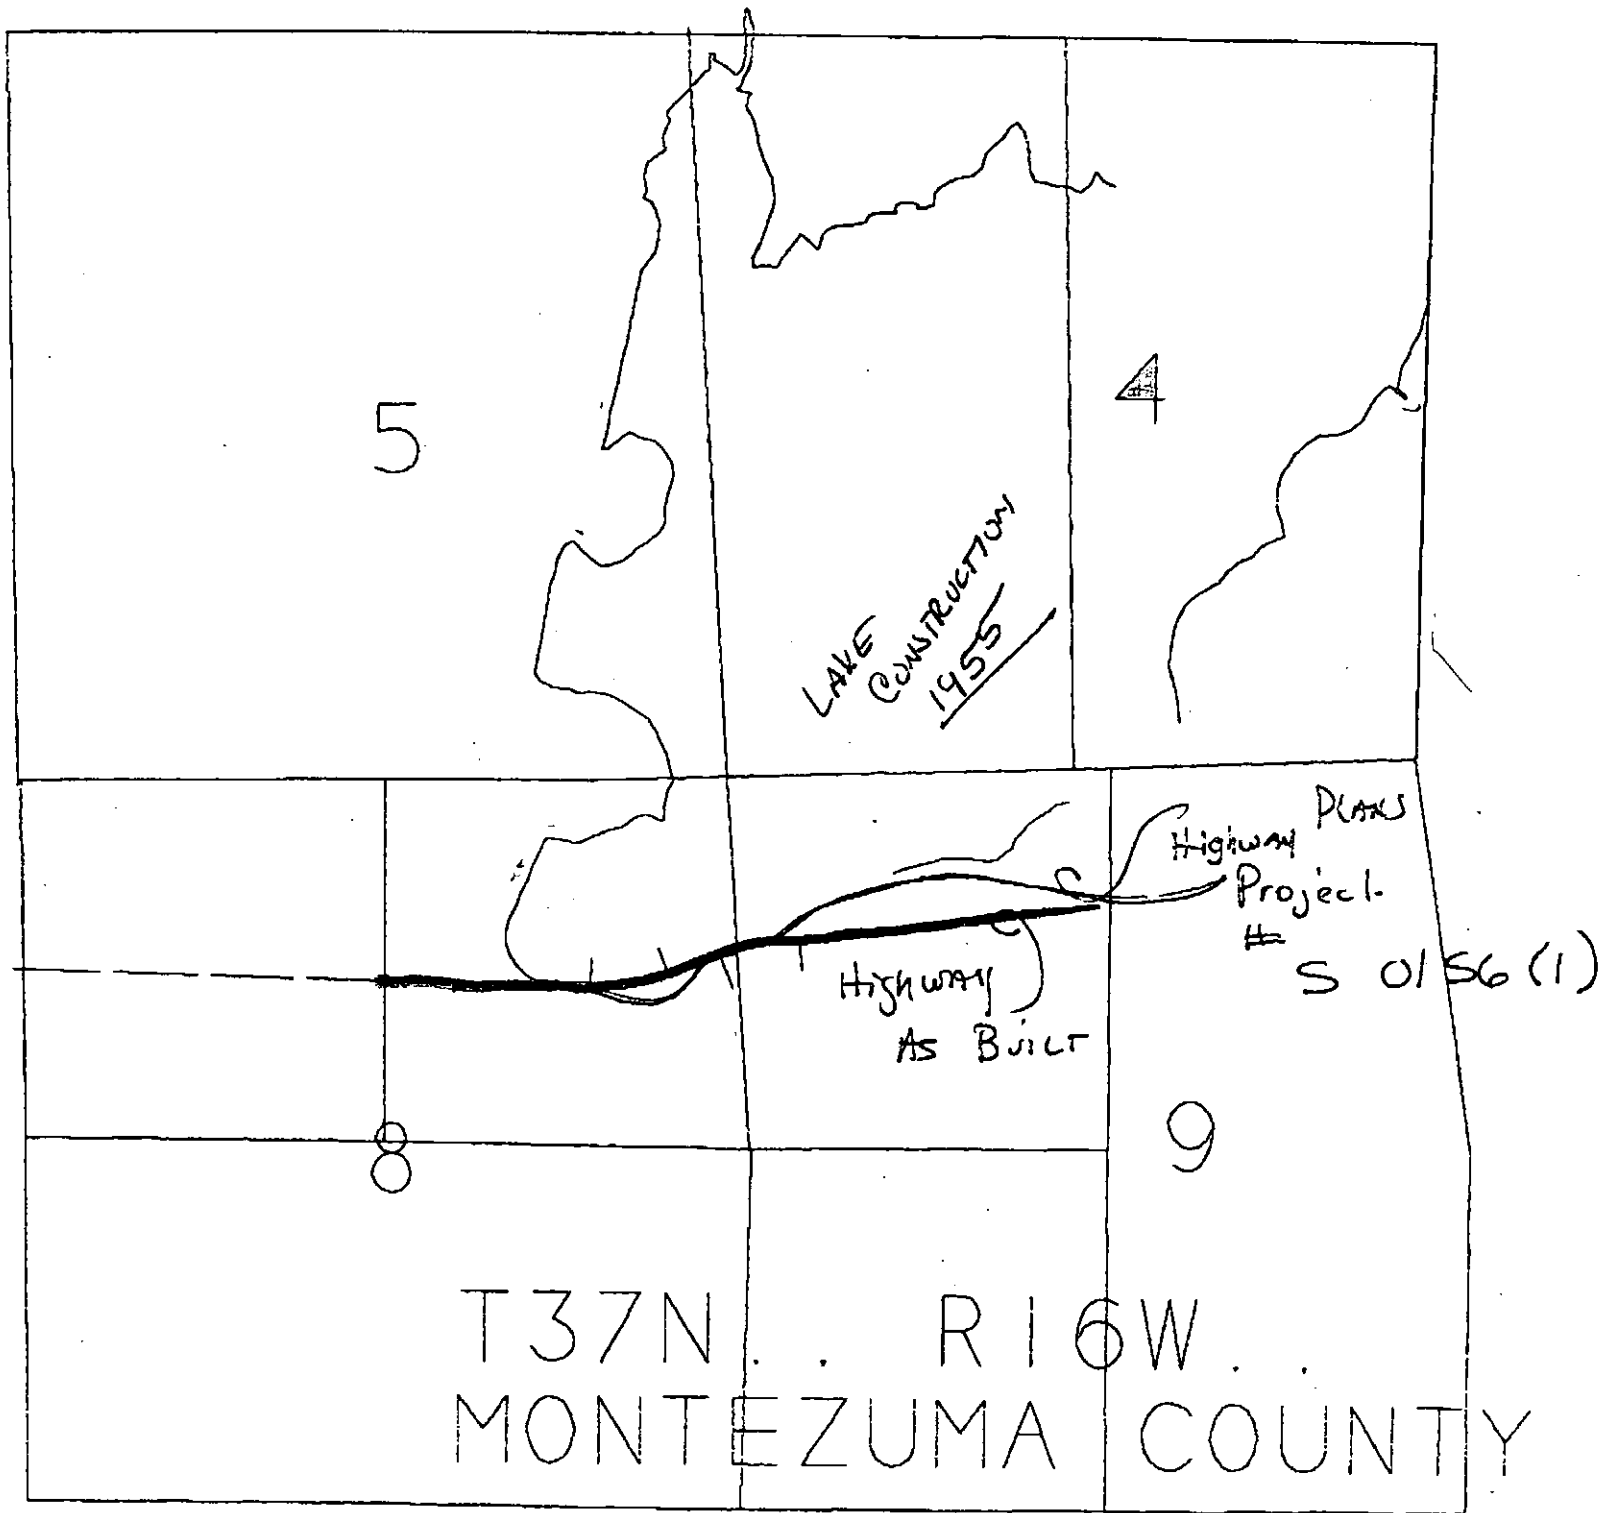

UNION PACIFIC DEPARTMENT OF HIGHWAYS

DISTRICT NUMBER V

Narraguinnep Reservoir

Durango

Colorado

12-5-1956

To W. H. Walsh

TO: Mr. C. E. Shunate

FROM: Mr. J. E. Casey

SUBJECT: C 32-0147-03, Narraguinnep Reservoir

Enclosed herewith is Supplemental Agreement No. 15397 made out to Morrison-Knudsen Co. of Salt Lake City, Utah, Contractor for the construction of the Narraguinnep Reservoir over which Highway #147 passes. This Reservoir is located 1.5 miles East of the junction of SH #147 and SH #10 in Montezuma County.

In order to have a highway over the dam structure, quantities are required for its widening from the normal 20 foot crest to a 32 foot crest, which is a Department responsibility. Also an approach to the dam structure is required on the West side of the dam involving 12,700 cu.yds. of Embankment.

The enclosed Agreement covers all work involved in widening the dam and providing the West Approach.

Upon completion of the dam, it may become necessary to make a drastic re-location change on the East Approach, which at this time cannot be determined until the quantities in this vicinity have been removed. An estimated cost for this change is \$10,000.00.

The final placing of Ballast, Surfacing and new Oil Mat for 6,000 ft. of road will require an additional \$25,000.00. Therefore, for final completion of the 6,000 ft. of Highway it appears that we must have an additional amount of \$4,387.04, the amount short of funds by Agreement, plus \$35,000 to relocate and build East Approach, or \$39,387.04.

The above costs may be cut by 30% if oiling and Ballast are placed by our own forces.

J. E. Casey
J. E. CASEY
District Engineer

Encl:

JEC:vh

cc: O.P. McNicholas

O.O. Francis, Mtee. Supt.

File

Nelson

Project C 31-0147-03

December 7, 1956

J. H. Casey

Chas. E. Shumate

Supplemental Agreement 15397, Project C 31-0147-03, Relocation
of S. H. 147 over Harraguaney Reservoir Dam

This office has today approved the Supplemental Agreement
#15397 as submitted by you between this Department and the
Morrison-Johnson Construction Company of Salt Lake City, Utah,
Contractor.

This work is for the purpose of relocating that portion
of S. H. 147 which will pass over the new Harraguaney Reservoir
Dam.

Additional funds will be requested from the Commission to
take care of the estimated \$4,397.04 covered by this Agreement.

As this work progresses, it is requested that you advise
this office as to the final figures on the ballast and surfac-
ing, at which time a determination will be made as to how this
work will be handled.

Chas. E. Shumate
Administrative Engineer

CEB:b

cc: H. U. Watrous
W. J. Nelson w/attachments ✓
E. W. Scott
A. Salina

COLORADO DEPARTMENT OF HIGHWAYS

0 32-0147-03
Narraguinnep

DISTRICT NUMBER V

FILE

Durango Colorado

12-26-19 56

TO: Mr. W. J. Walsh
Att: Mr. Jack Kreiling
FROM: Mr. J. E. Casey
SUBJECT: Completion Bond

In reply to your Memo. of 12-20-56, stating that the Work Order on Project C 32-0147-03, Narraguinnep Reservoir, had been approved with the exception of the completion bond:


The Secretary of the Montezuma Valley Irrigation Co. was contacted and he stated that Morrison-Knudsen Co. had furnished them with a completion bond. Therefore so much of the quantities of the Work Order down to the sub-total of \$31,221.98 are included in the Montezuma Valley Irrigation Co. and the Morrison-Knudsen Co. contract and are covered by this completion bond.

The balance of the Work Order, i.e. 12,700 cu.yds. Embankment @ \$0.40 equals \$5,080.00, is additional and Mr. Russell Healey, Project Superintendent for Morrison-Knudsen Co., has been verbally requested to have his Company obtain an increase of \$5,080.00 in the amount of coverage for this additional work for the Colorado Department of Highways.

We have not heard from the Bonding Company, Morrison-Knudsen Co. or Mr. Healey. When we do we will forward the information on to you.

Very truly,

J. E. CASEY
District Engineer

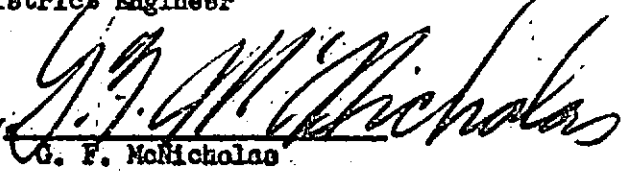By 
G. F. McNicholas
District Construction Engineer

JEC:GFM:vh

cc: W.J. Walsh - 2
Montezuma Valley Irrigation Co.
Mr. Russell Healey, Supt. Morrison-Knudsen Co., Dolores, Colo.
Mr. J.E. Casey
File

The Montezuma Valley Irrigation Company

Cortez, Colorado

January 3, 1957

Colorado Highway Department
Mr. James Casey, Dist. Supervisor
Box 1551
Durango, Colorado

Gentlemen:

The following is a summary of the approximate quantities involved in the Narraguinnep Reservoir project which are included in our contract for construction with the Morrison-Knudsen Company, Incorporated, and by performance bond filed by the said construction company in which The Fidelity and Deposit Company of Maryland, is surety:

Material	Quantity	Price	Total
Concrete	15 Cu.Yds.	\$ 95.00	\$ 1,425.00
Embankment	68,000 Cu.Yds.	.40	27,200.00
Perforated Drain, 12"	18 Lin.Ft.	12.25	220.50
Rip Rap, 18" thick	2,169 Sq.Yds.	.62	1,344.78
Sand and Gravel Cushion 6" thick under rip rap	362 Cu.Yds.	2.85	<u>1,031.70</u>
			31,221.98

Very truly yours

THE MONTEZUMA VALLEY IRRIGATION CO.

By

H. G. Keown
H. G. Keown
Secretary

DISTRICT NUMBER V

Narraguinnep Reservoir

FILE

Durango Colorado

9-19-19 57

TO: Mr. J. C. Kreiling
FROM: Mr. J. E. Casey
SUBJECT: Width of roadway, Project C 32-0147-03,
Narraguinnep Reservoir

In answer to your inquiry the roadway width on Project C 32-0147-03, Narraguinnep Reservoir, is 28 feet shoulder to shoulder with an oiled mat 20 feet wide.

We hope this is what you needed.

J. E. CASEY
District Engineer

By G.F.McNicholas
G.F. McNicholas
District Construction
Engineer

JEC:GFM:vh

cc: J.C.Kreiling - 2
J.E.Casey
File

10-10-50
10-10-50

Recorded at 112 10/20/21

Record No. 112 749

Known All Men By These Presents

That I or We

J. L. CARPENTER

BOOK 250 PAGE 269

The Grantor or Grantors

of the County of Montezuma, and State of Colorado
for and in consideration of the sum of TEN DOLLARS and other good and valuable considerations to be and Grantor or Grantors
in hand paid, the receipt whereof is hereby certified and acknowledged, have granted, conveyed, sold and conveyed, and by these
presents do hereby GRANT, BARGE & SELL AND CONVEY unto

The Department of Highways State of Colorado

Grantor, its successors and assigns, the following real property situated in the
County of Montezuma
and State of Colorado, to-wit:

A tract or parcel of land to 2 of Grantor's Range 16 N. 37 E. 16 W. containing 2.326
more or less, in the Northwest Quarter of Section 9, Township 37 North, Range 16 West of the
New Mexico Principal Meridian, in Montezuma County, Colorado, with tract or parcel being
more particularly described as follows:

Beginning at a point from which the NE corner of Sec. 9, T. 37 N., R. 16 W., 1112.2
bears N. 65° 49' E., a distance of 2210.2 feet,

1. Thence along the arc of a curve to the left with a radius of 2210.2 feet a
distance of 772.8 feet (the chord of which arc bears N. 72° 03' E., a distance of
772.8 feet);
2. Thence S. 66° 19' E., a distance of 1121.6 feet;
3. Thence S. 25° 14' E., a distance of 80.0 feet;
4. Thence S. 73° 49' E., a distance of 1121.6 feet;
5. Thence along the arc of a curve to the right with a radius of 2210.2 feet a
distance of 772.8 feet (the chord of which arc bears S. 72° 03' E., a distance of 772.8
feet);
6. Thence S. 0° 20' E., a distance of 121.1 feet, more or less, to the point of
beginning.

The above-described tract contains 2.326 acres, more or less, of which 0.199 acres
are in the right of way of the present road.

Reserving unto the grantor and his, his and assigns in and under with respect of land
provided, however, the grantor shall have the right to use any surface earth, dirt, gravel,
sand or other road building materials for highway purposes as it may desire and without
further compensation or damages; and that the grantor covenants and agrees that in the
such gas, oil or minerals are sought or extracted that said grantor will conduct its
operations in such land without first securing the written authorization of grantor.

INDEX OF SHEETS

- 1 TITLE SHEET
- 2 TABULATION OF PROPERTIES
- 3-13 PLAN AND PROFILE SHEETS SHOWING RIGHT OF WAY REQUIRED

COLORADO STATE HIGHWAY DEPARTMENT PLAN AND PROFILE OF PROPOSED FED. AID SECONDARY PROJECT NO. S 0156 (I) STATE HIGHWAY NO. 147 MONTEZUMA COUNTY


SCALES OF ORIGINAL TRACINGS
ON PLAN, 1 IN. = 100 FT.
ON PROFILE 1 IN. = 100 FT. HORIZONTAL
1 IN. = 10 FT. VERTICAL
GRADE LINE ON PROFILE IS SHOWN AS GRADE OF FINISHED ROAD
GROSS LENGTH OF PROJECT }
NET LENGTH OF PROJECT } 29,661.0 FT. = 5.617 MI.

RIGHT OF WAY

FED. ROAD DIST. NO.	STATE	F.A.S. PROJ. NO.	SHEET NO.	TOTAL SHEETS
3	COLO.	S 0156 (I)	1	13


RIGHT OF WAY

CONVENTIONAL SIGNS

 CENTER LINE OF SURVEY 
RIGHT OF WAY LINES 
COUNTY LINE 
TOWNSHIP LINES 
SECTION LINES 
ONE QUARTER SECTION LINES 
BARBED WIRE FENCE 
COMBINATION WIRE FENCE 
CHICKEN WIRE FENCE 
TELEPHONE LINE 
POWER LINE 

NOTE:

SEE C32-0147-03 FOR
ALIGNMENT CHANGE OVER
NARRAGUINAP RES. NO R/W
PLANS OF DEED FOR C32-0147-03.

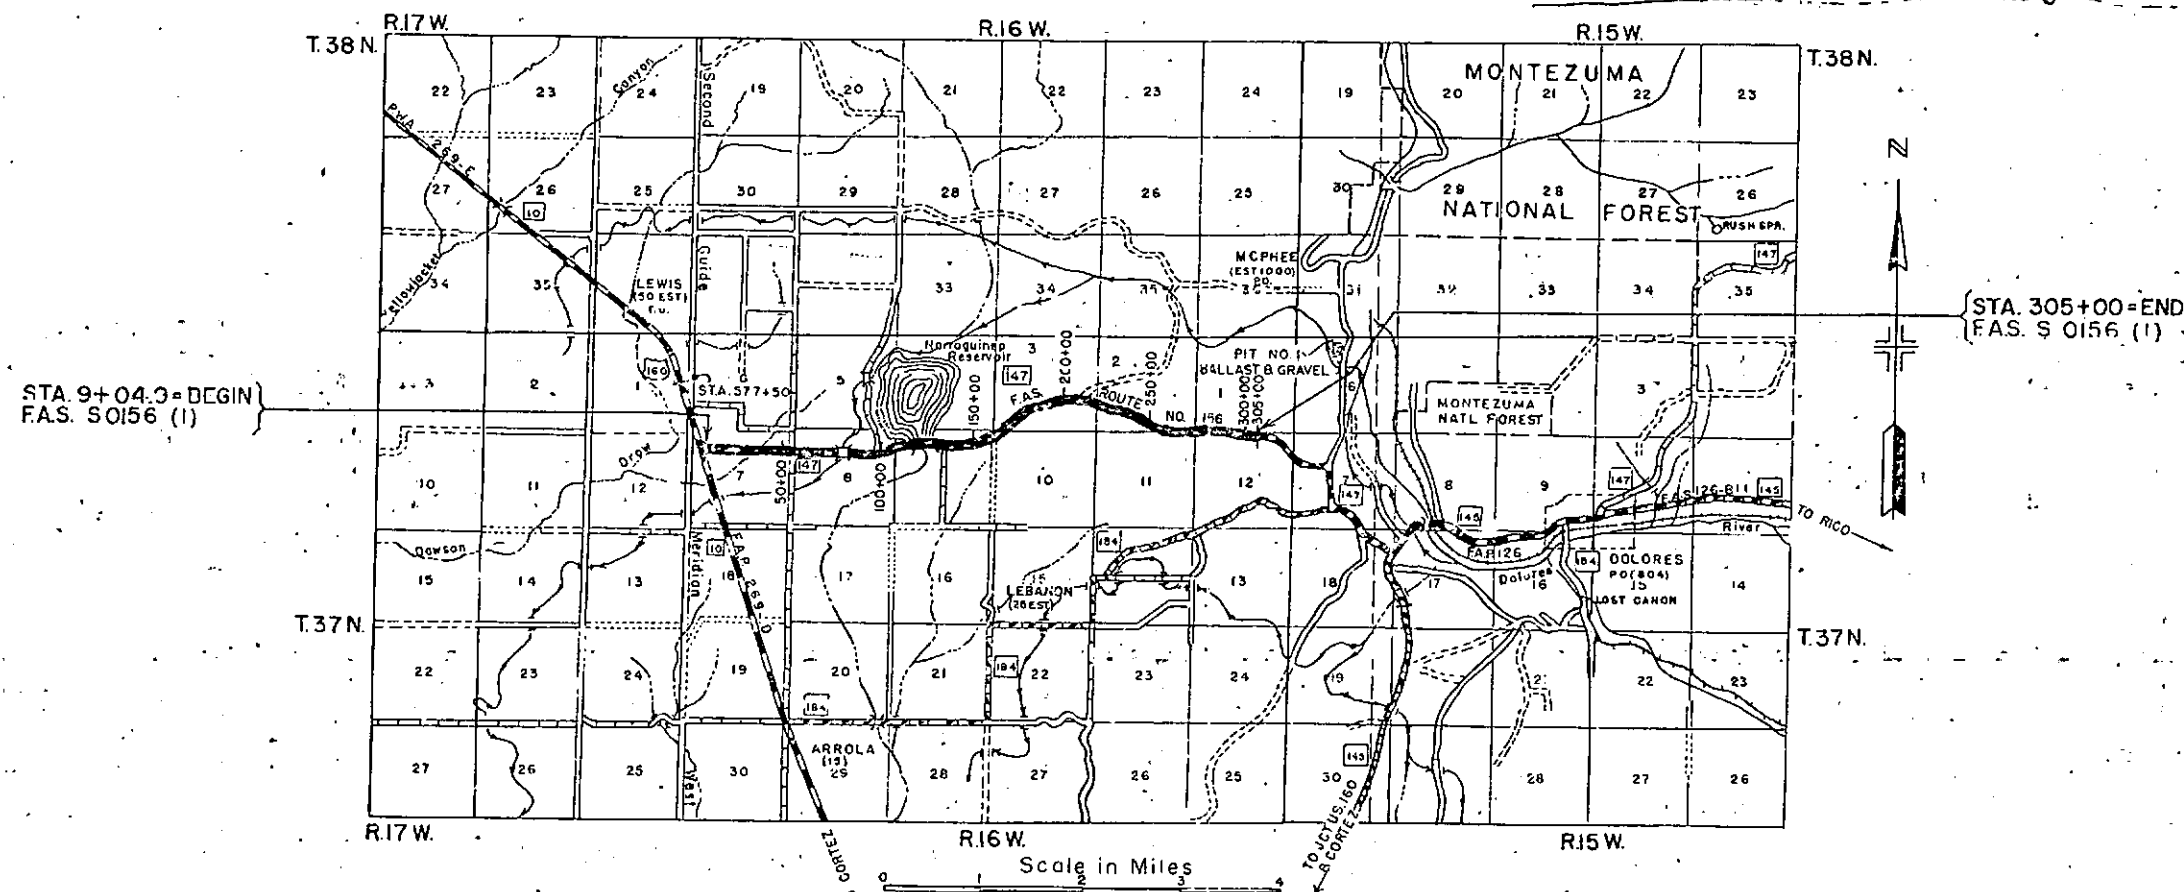

RECOMMENDED FOR APPROVAL

ASSISTANT ENGINEER DATE

APPROVED

STATE HIGHWAY ENGINEER DATE

RECOMMENDED FOR APPROVAL DATE

DISTRICT ENGINEER
PUBLIC ROADS ADMINISTRATION
FEDERAL WORKS AGENCY

APPROVED

DATE

DIVISION ENGINEER
PUBLIC ROADS ADMINISTRATION
FEDERAL WORKS AGENCY

S.H. No. 147 PROJ. S 0156 (1)

FED. ROAD DIST. NO.	STATE	F.S. PROJ. NO.	SHEET NO.	TOTAL SHEETS
3	COLO.	S 0156 (1)	2	13

RIGHT OF WAY



OWNER	ADDRESS	LOCATION	AREA IN ACRES			ASSESSED VALUATIONS				REMARKS	NO.
			TOTAL LAND	PARCEL	TO BE ACQUIRED	TOTAL LAND	PER ACRE	PARCEL	IMP'S.		
		T. 37 N., R. 16 W. N 1/2 SEC. 7								Acquired., Recorded: Bk.No.110 Pg.145 & 141	1
STATE OF COLORADO	DENVER, COLORADO									" " Bk.No.110 Pg.145	2
STATE OF COLORADO	DENVER, COLORADO	S 1/2, N.W.1/4, SEC. 8								No assessed valuation on record.	3
STATE OF COLORADO	DENVER, COLORADO	S.W.1/4, N.E.1/4, SEC.8		2.618	0.811						
STATE LAND BOARD											
MONTEZUMA VALLEY IRRIGATION CO.	CORTEZ, COLORADO	N.E.1/4, SEC.8 & N.W.1/4, N.W.1/4, SEC.9								Easement granted across dam by Montezuma Valley Irrigation Co. (Sta. 91+ To Sta. 123+)	4
GEORGE THOMAS MOORE	ROUTE 2, DOLORES, COLO.	S.W.1/4, N.E.1/4, N.W.1/4, SEC.9	35. 15 farm land 7 13 " "	1.539	1.095	\$ 425.00 \$ 190.00 210.00 25.00	\$ \$ 12.67 30.00 1.92	\$ 2.10	\$ 100.00	Assessed valuation 15 acres dry land \$ 190., 7 acres dry land \$ 210., 13 acres land \$ 25. Right of way to be acquired - 1.095 acres valued at \$ 1.92 per acre. Acquired. Recorded in Book No. 125, Page 339	5
V. BAYSINGER	CORTEZ, COLO.	S.E.1/4, N.E.1/4, N.W.1/4, SEC.9	10	1.412	1.130	\$ 120.00	\$ 12.00	\$ 13.56		Acquired. Recorded in Book No. 125, Page 338	5A
J.T. GARDNER	CORTEZ, COLO.	N.1/2, N.E.1/4, SEC.9	80	5289	4.013	\$ 240.00	\$ 3.00	\$ 12.04		Acquired. Recorded in Book No. 125, Page 340	6
S. RETHERFORD	CORTEZ, COLO.	N.W.1/4, N.W.1/4, SEC.10	40	0.278	0.047	\$ 120.00	\$ 3.00	\$ 0.14			6A
MELVIN J. ADAMS	BLANDING, UTAH	S 1/2, S.W.1/4, SEC. 3	763	5.061	2.850	\$ 1690.00	\$ 2.22	\$ 6.33			7
HARRY L. UPTAIN	ROUTE 2, DOLORES, COLO.	S 1/2, S.W.1/4 & N.W.1/4, S.W.1/4, SEC. 2. S 1/2, S.E.1/4 & N.E.1/4, S.E.1/4, SEC.3	400 35 farm land 125 grazing 240 " "	11.944	3.788	\$ 1879.00 \$ 440.00 575.00 864.00	\$ \$ 12.57 4.60 3.60	\$ 23.43	\$ 200.00	Assessed valuation 35 acres farm land \$ 440., 125 acres grazing land \$ 575., 240 acres grazing land \$ 864. Right of way to be acquired - 0.753 acres valued at \$ 12.57 per acre & 3.035 acres valued at \$ 4.60 per acre. Acquired. Recorded in Book No. 125, Page 344	8
A.E. HAMILTON	ROUTE 2, DOLORES, COLO.	S 1/2, S.E.1/4, SEC. 2	110. 50 grazing 60 farm land	4.987	3.694	\$ 5475.00 \$ 75.00 5400.00	\$ \$ 1.50 90.00	\$ 5.54	\$ 900.00	Assessed valuation 50 acres grazing land \$ 75., 60 acres farm land \$ 5400.. Acquired, Bk.No.125, Pg.345 Acquired - 3.694 acres valued at \$ 1.50 per acre.	9
ELLA WARD SYLVESTER	CORTEZ, COLO.	N.E.1/4, N.E.1/4, SEC. 11	320. 40 farm land 100 grazing 180 " "	0.422	0.185	\$ 1070.00 \$ 500.00 300.00 270.00	\$ \$ 12.50 3.00 1.50	\$ 0.28	\$ 100.00	Assessed valuation 40 acres farm land \$ 500., 100 acres grazing land \$ 300., 180 acres grazing land \$ 270. Right of way to be acquired - 0.185 acres valued at \$ 1.50 per acre. Acquired, Bk.No.125, Pg.343	10
W.M. CONOLEY	CORTEZ, COLO.	S 1/2, S.W.1/4, SEC. 1	160 75 farm land 75 grazing 10 " "	1.552	0.680	\$ 1230.00 \$ 940.00 275.00 15.00	\$ \$ 12.53 3.67 1.50	\$ 2.50	\$ 300.00	Assessed valuation 75 acres farm land \$ 940., 75 acres grazing land \$ 275., 10 acres grazing land \$ 15. Right of way to be acquired - 0.680 acres valued at \$ 3.67 per acre. Acquired, Bk.No.125, Pg.342	11
A.A. SIMMONS	CORTEZ, COLO.	N.1/2, N.W.1/4, SEC. 12. S.W.1/4, S.E.1/4, SEC. 1	160 80 grazing 80 " "	3.910	0.464	\$ 1320.00 \$ 1000.00 320.00	\$ \$ 12.50 4.00	\$ 1.86	\$ 400.00	Assessed valuation 80 acres land \$ 1000., 80 acres land \$ 320. Right of way to be acquired - 0.464 acres valued at \$ 4.00 per acre. Acquired, Bk.No.125, Pg.341	12
PUBLIC DOMAIN, U.S. GOVERNMENT		N.W.1/4, N.E.1/4, SEC. 12		1.190	0.200					No assessed valuation on record.	13

N.W. 1/4 Sec. 7
T. 37 N., R. 16 W.

FED. ROAD DIST. NO.	STATE	FAS. PROJ. NO.	SHEET NO.	TOTAL SHEETS
3	COLO.	S 0156(1)	3	13

RIGHT OF WAY

N.E. 1/4 Sec. 7
T. 37 N., R. 16 W.

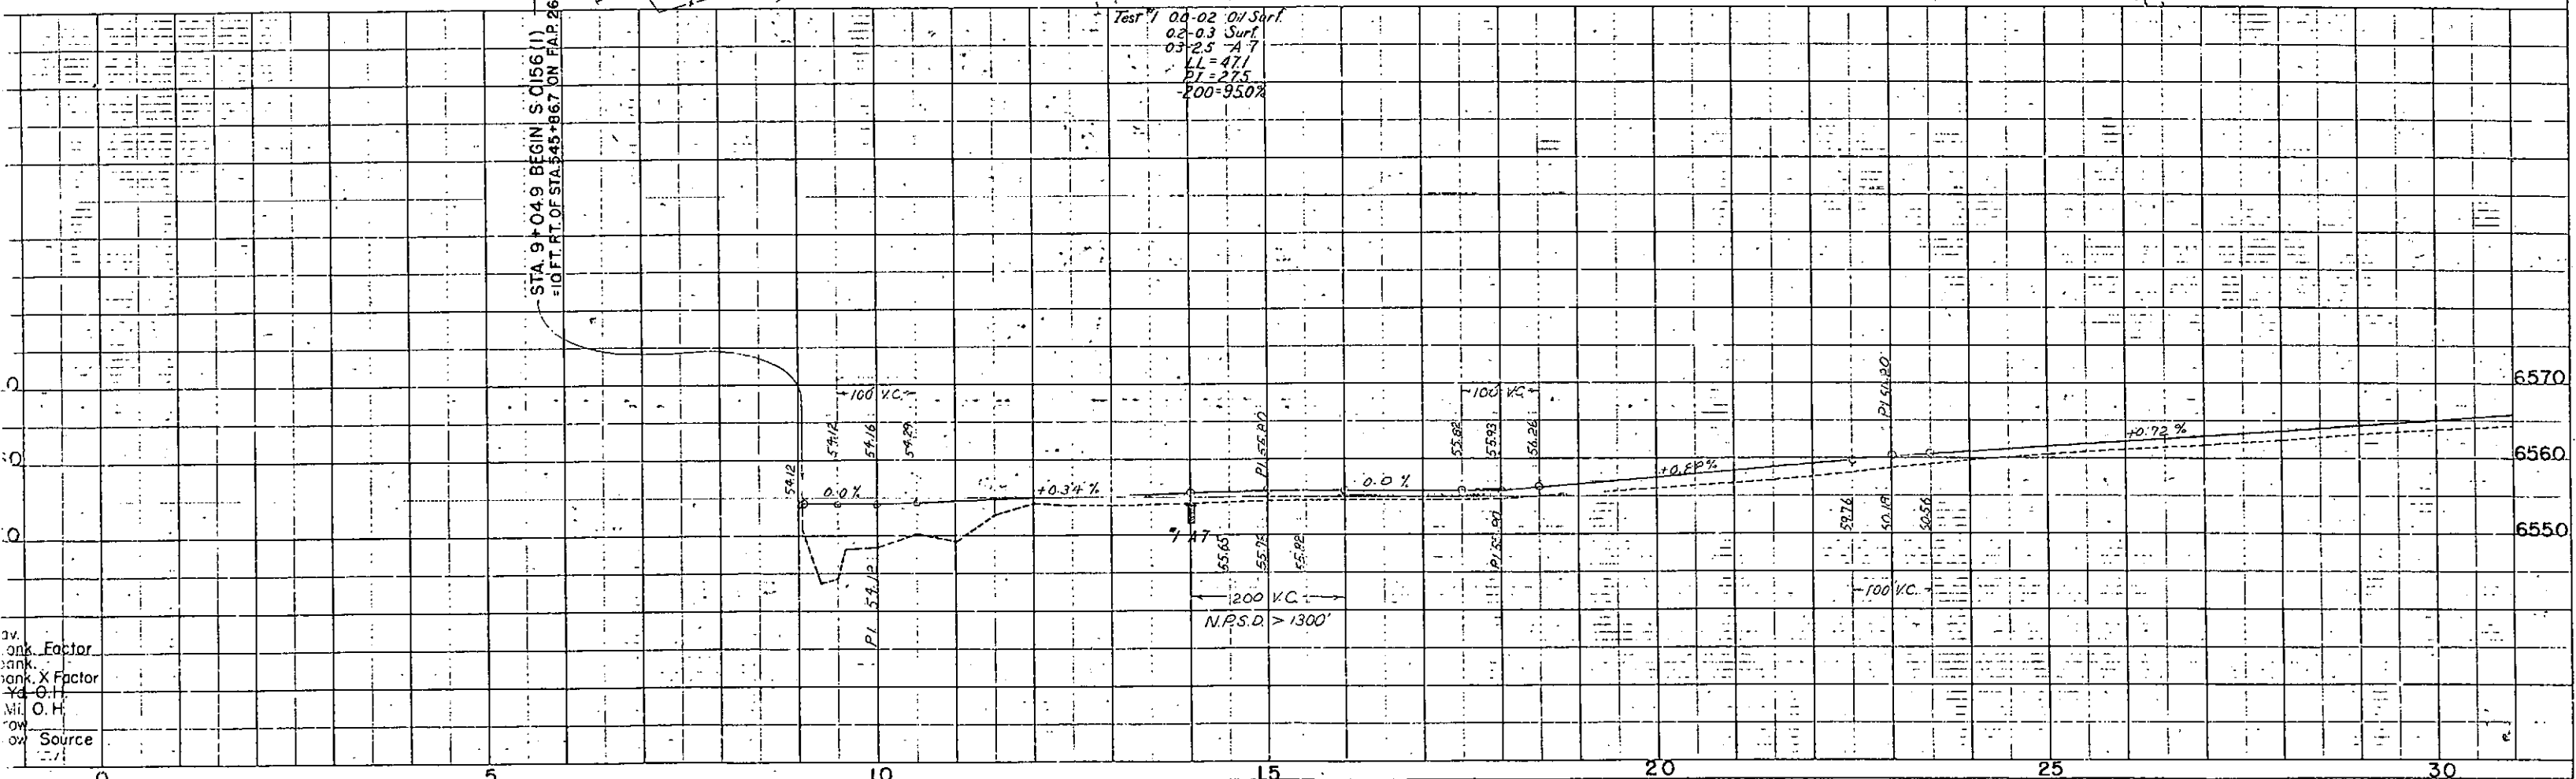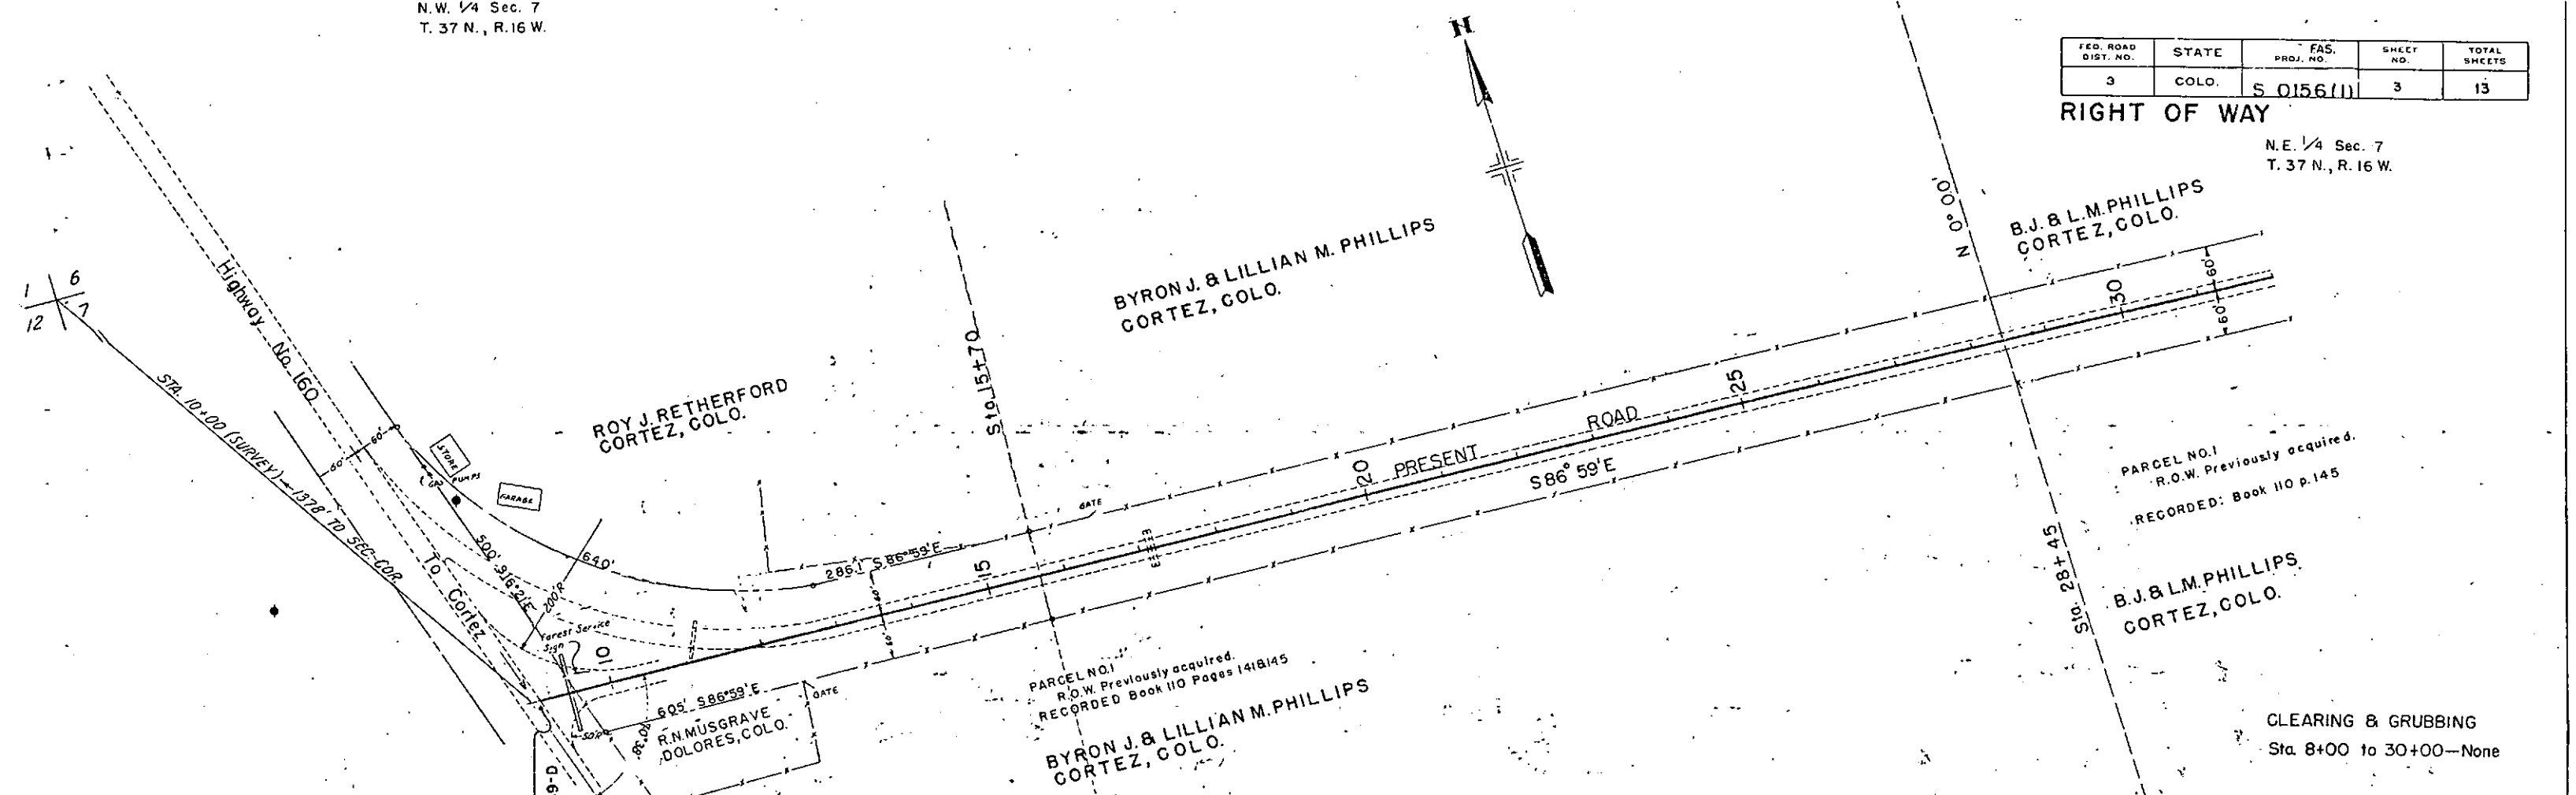

av. onk. Factor
bank. X Factor
Yd. O.H.
Mil. O.H.
ov. Source

FED. ROAD DIST. NO.	STATE	F.A.S. PROJ. NO.	SHEET NO.	TOTAL SHEETS
3	COLO.	S.O. 156 (1)	4	13

N.W. 1/4 Sec. 8
T. 37 N., R. 16 W.


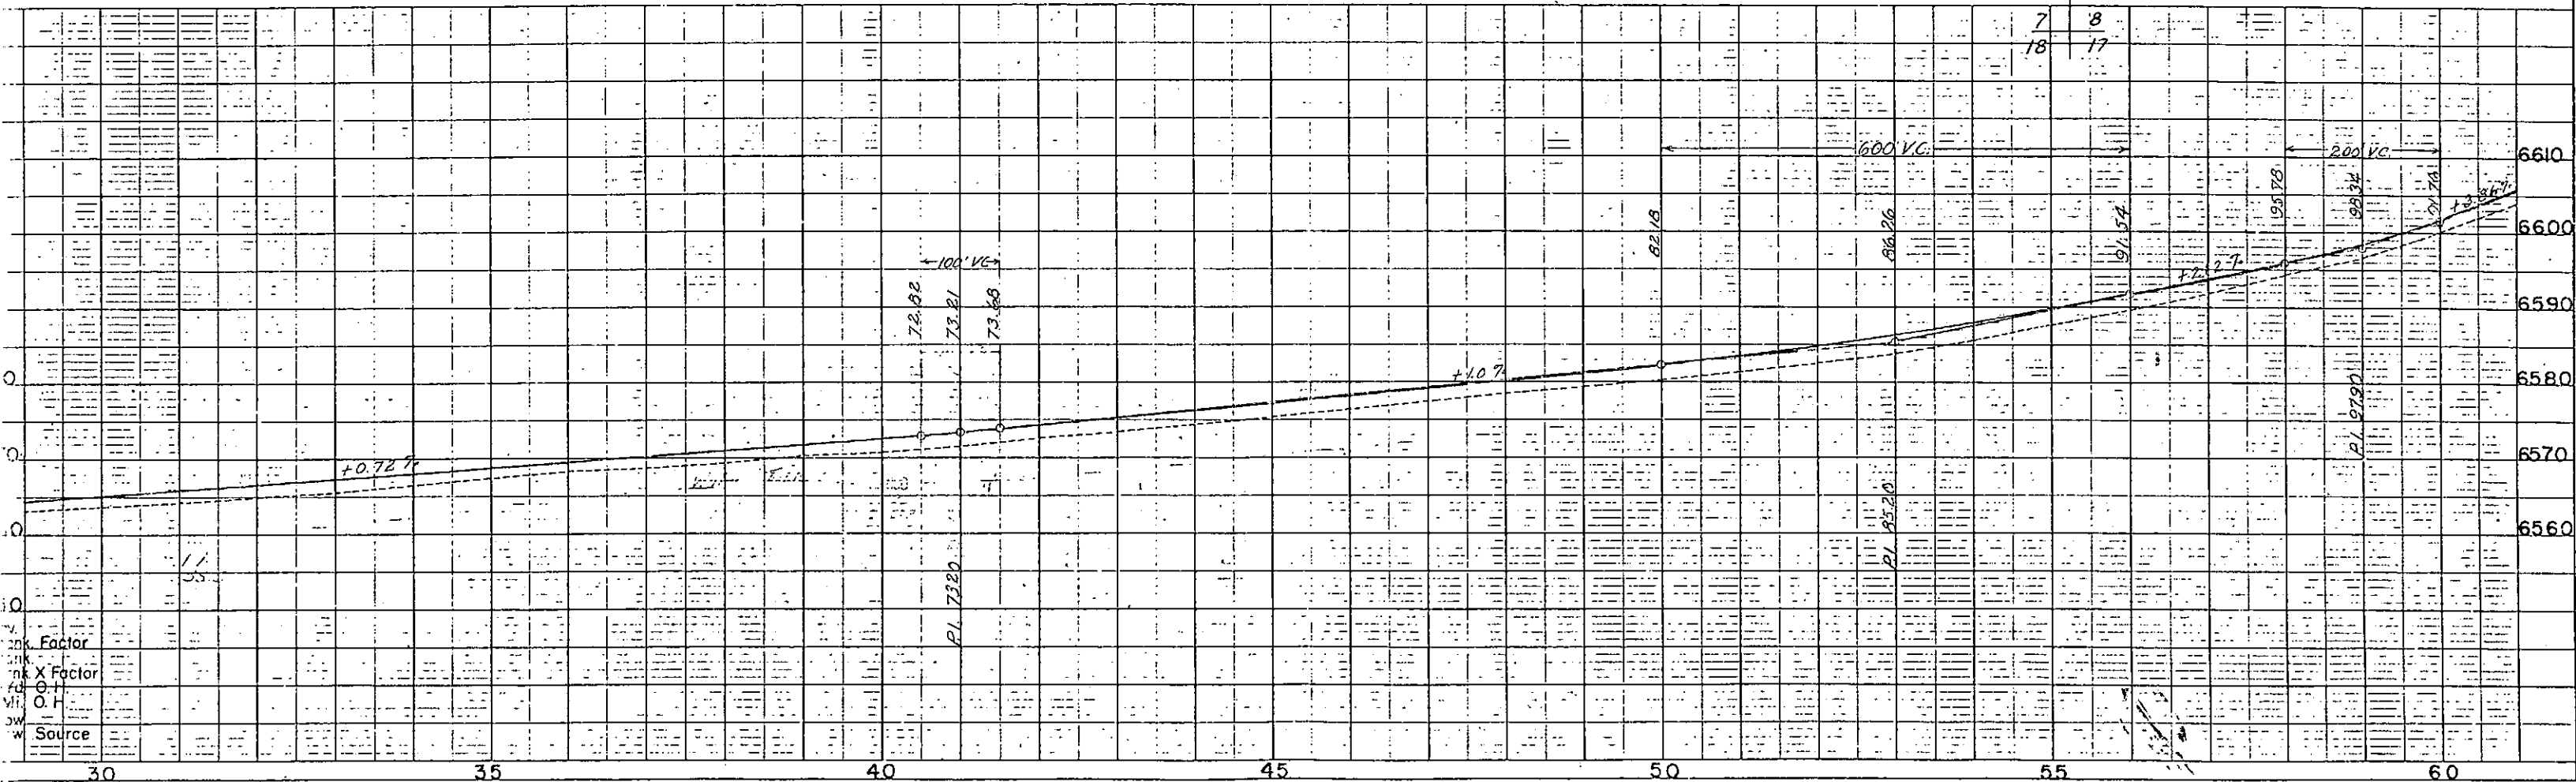


PLATE I-PLAN-PROFILE O. P. N. & N.
CHARLES BRUNN & COMPANY, INC.

N.W. 1/4 Sec. 8
T. 37 N., R. 16 W.

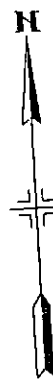

OVA ROUTT
CORTEZ, COLO.

FED. ROAD DIST. NO.	STATE	F.A.S. PROJ. NO.	SHEET NO.	TOTAL SHEETS
3	COLO.	S 0156 (11)	5	13

RIGHT OF WAY

N.E. 1/4 Sec. 8
T. 37 N., R. 16 W.


PARCEL NO. 3
STATE OF COLORADO
STATE LAND BOARD
DENVER, COLO.


PARCEL NO. 3
STATE OF COLORADO
STATE LAND BOARD
DENVER, COLO.



CLEARING & GRUBBING

Sta. 60+00 to 84+00—None
Sta. 84+00 to 90+00—5 Pinon trees

PARCEL NO. 2
R.O.W. Previously aquired.
RECORDED. Book No. 110 Page No. 145

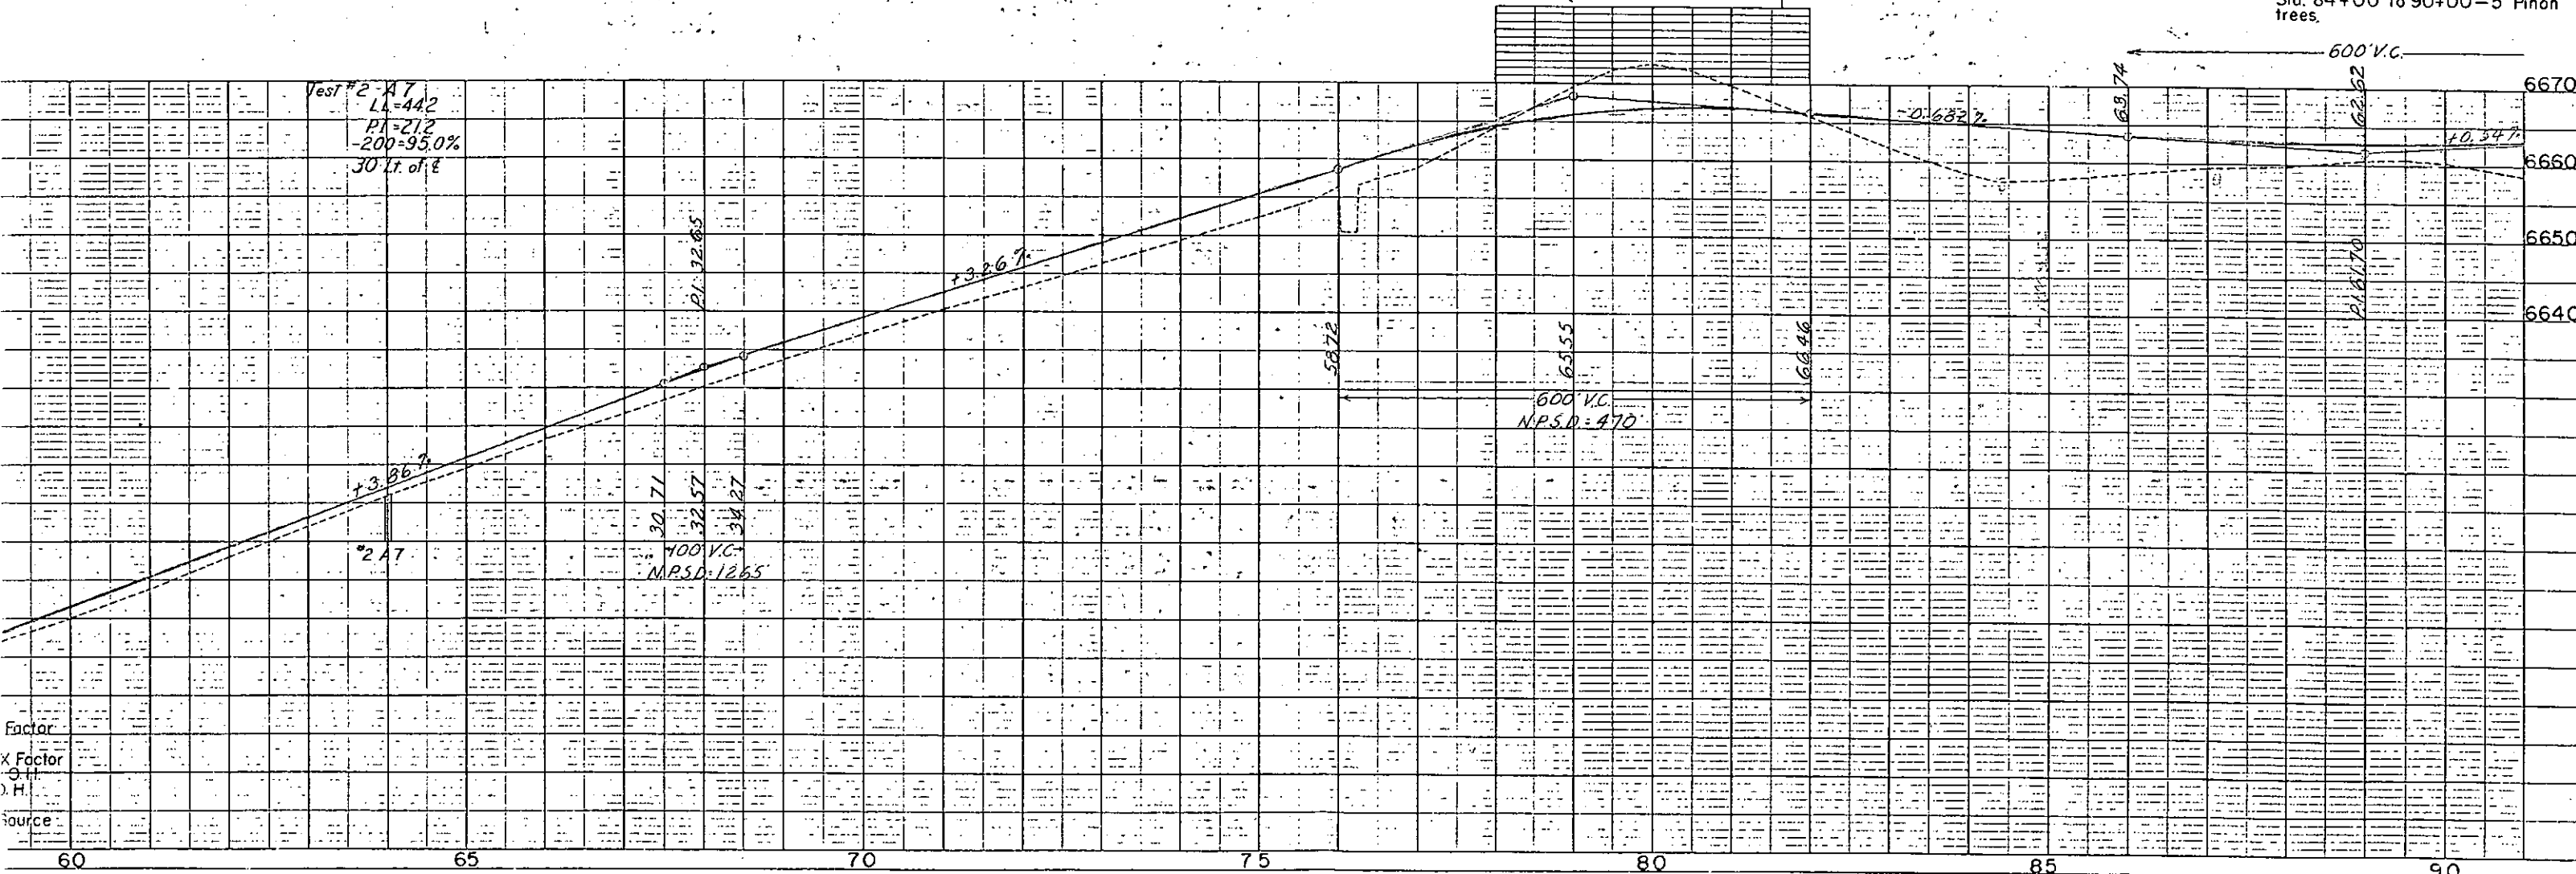


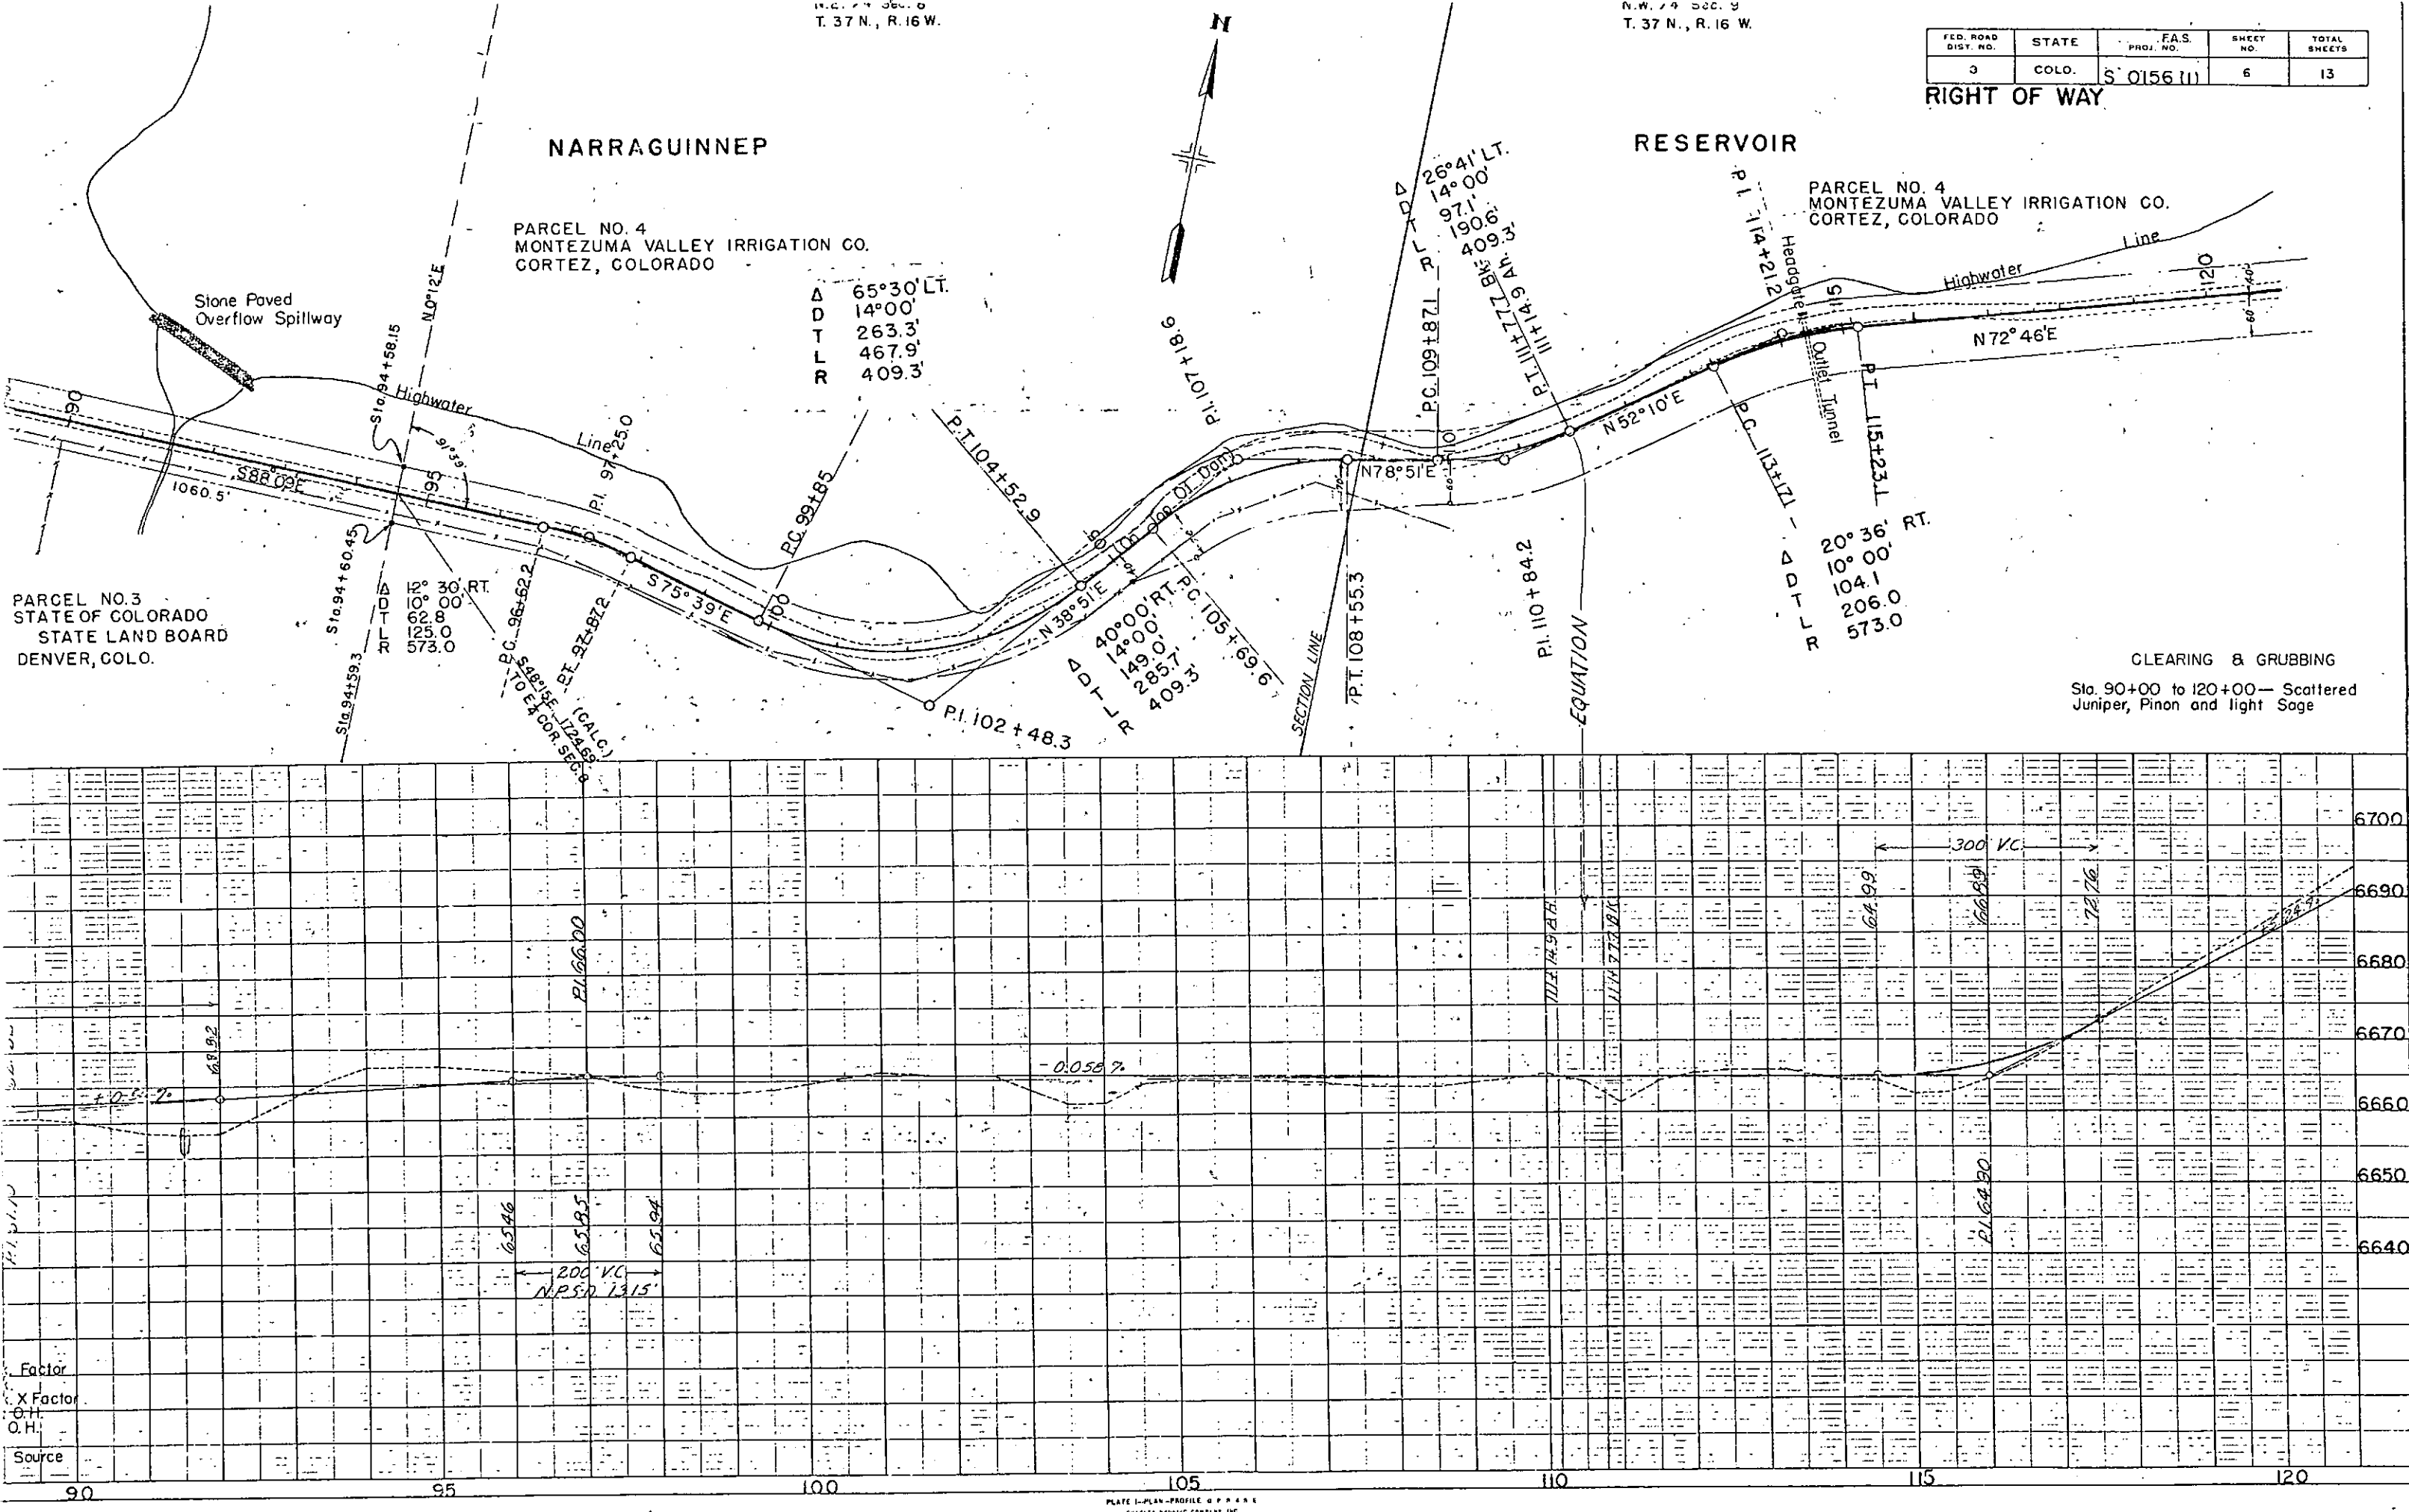
RIGHT OF WAY

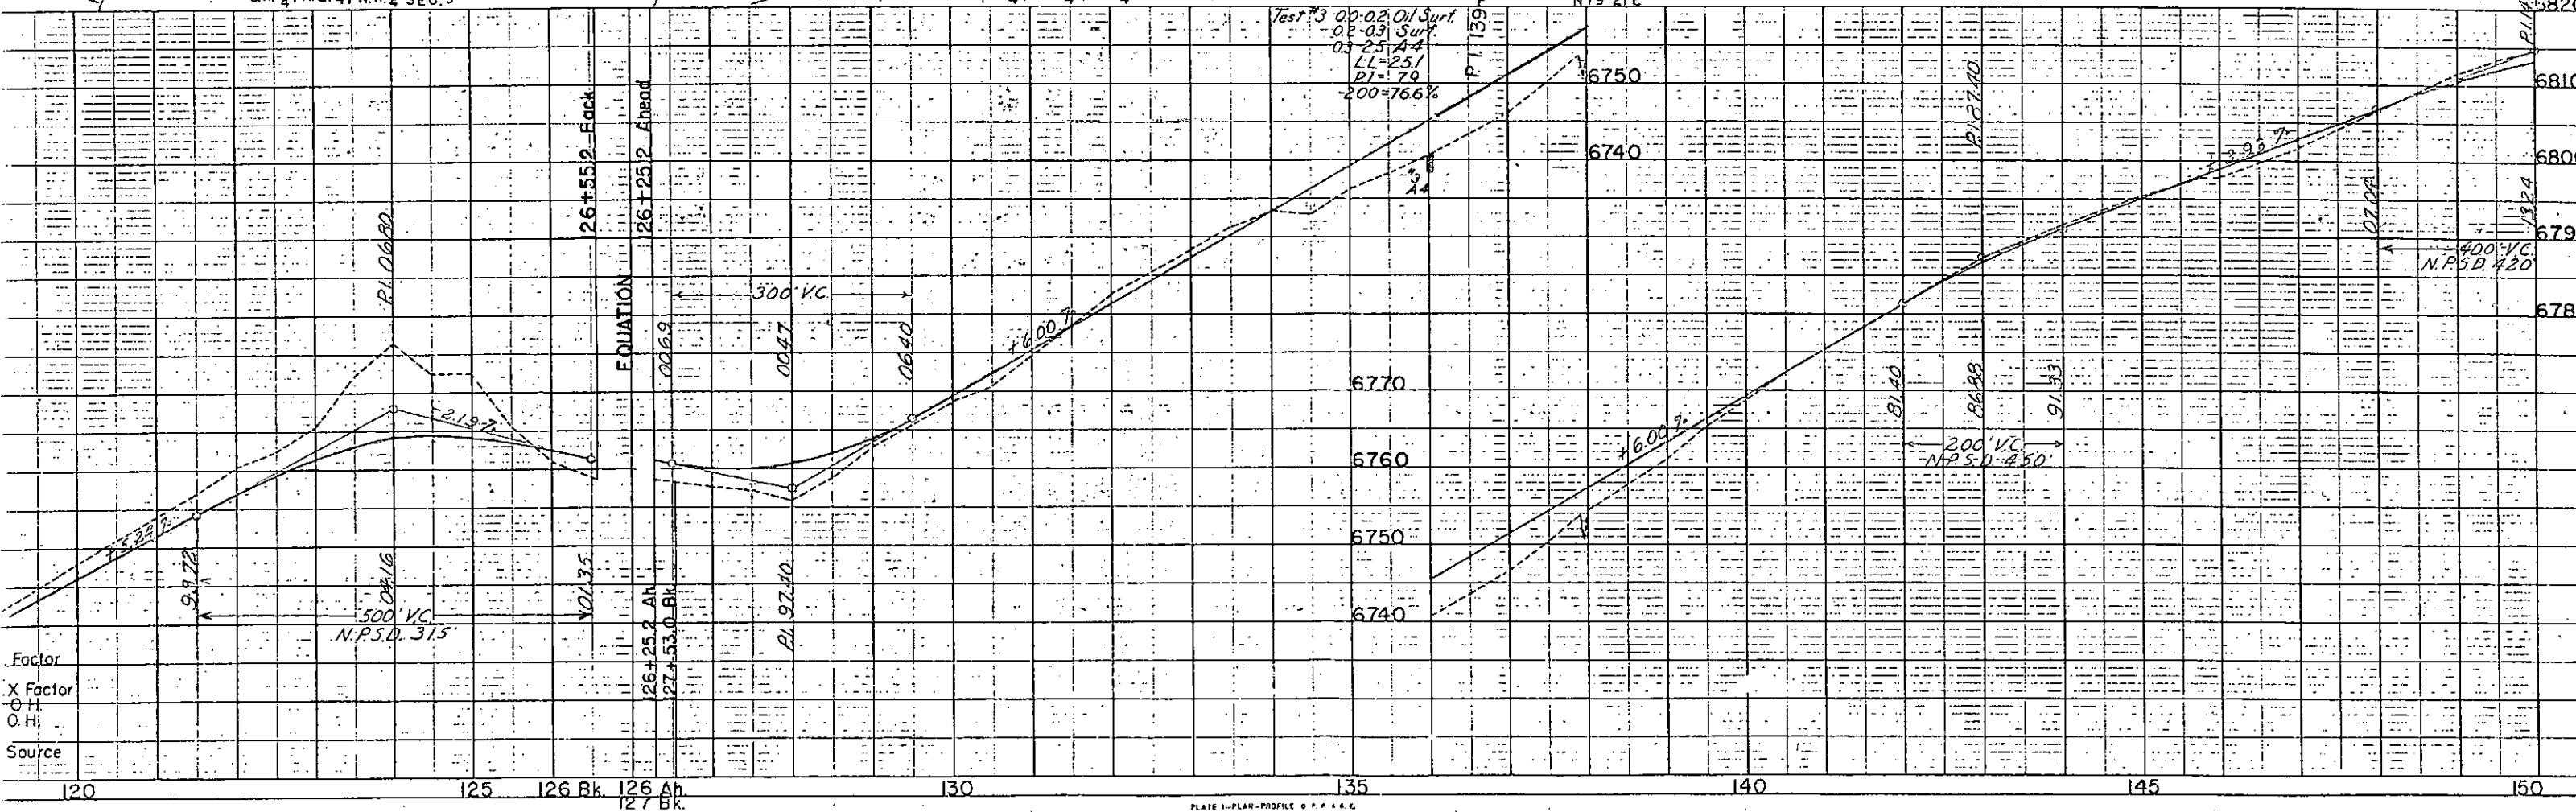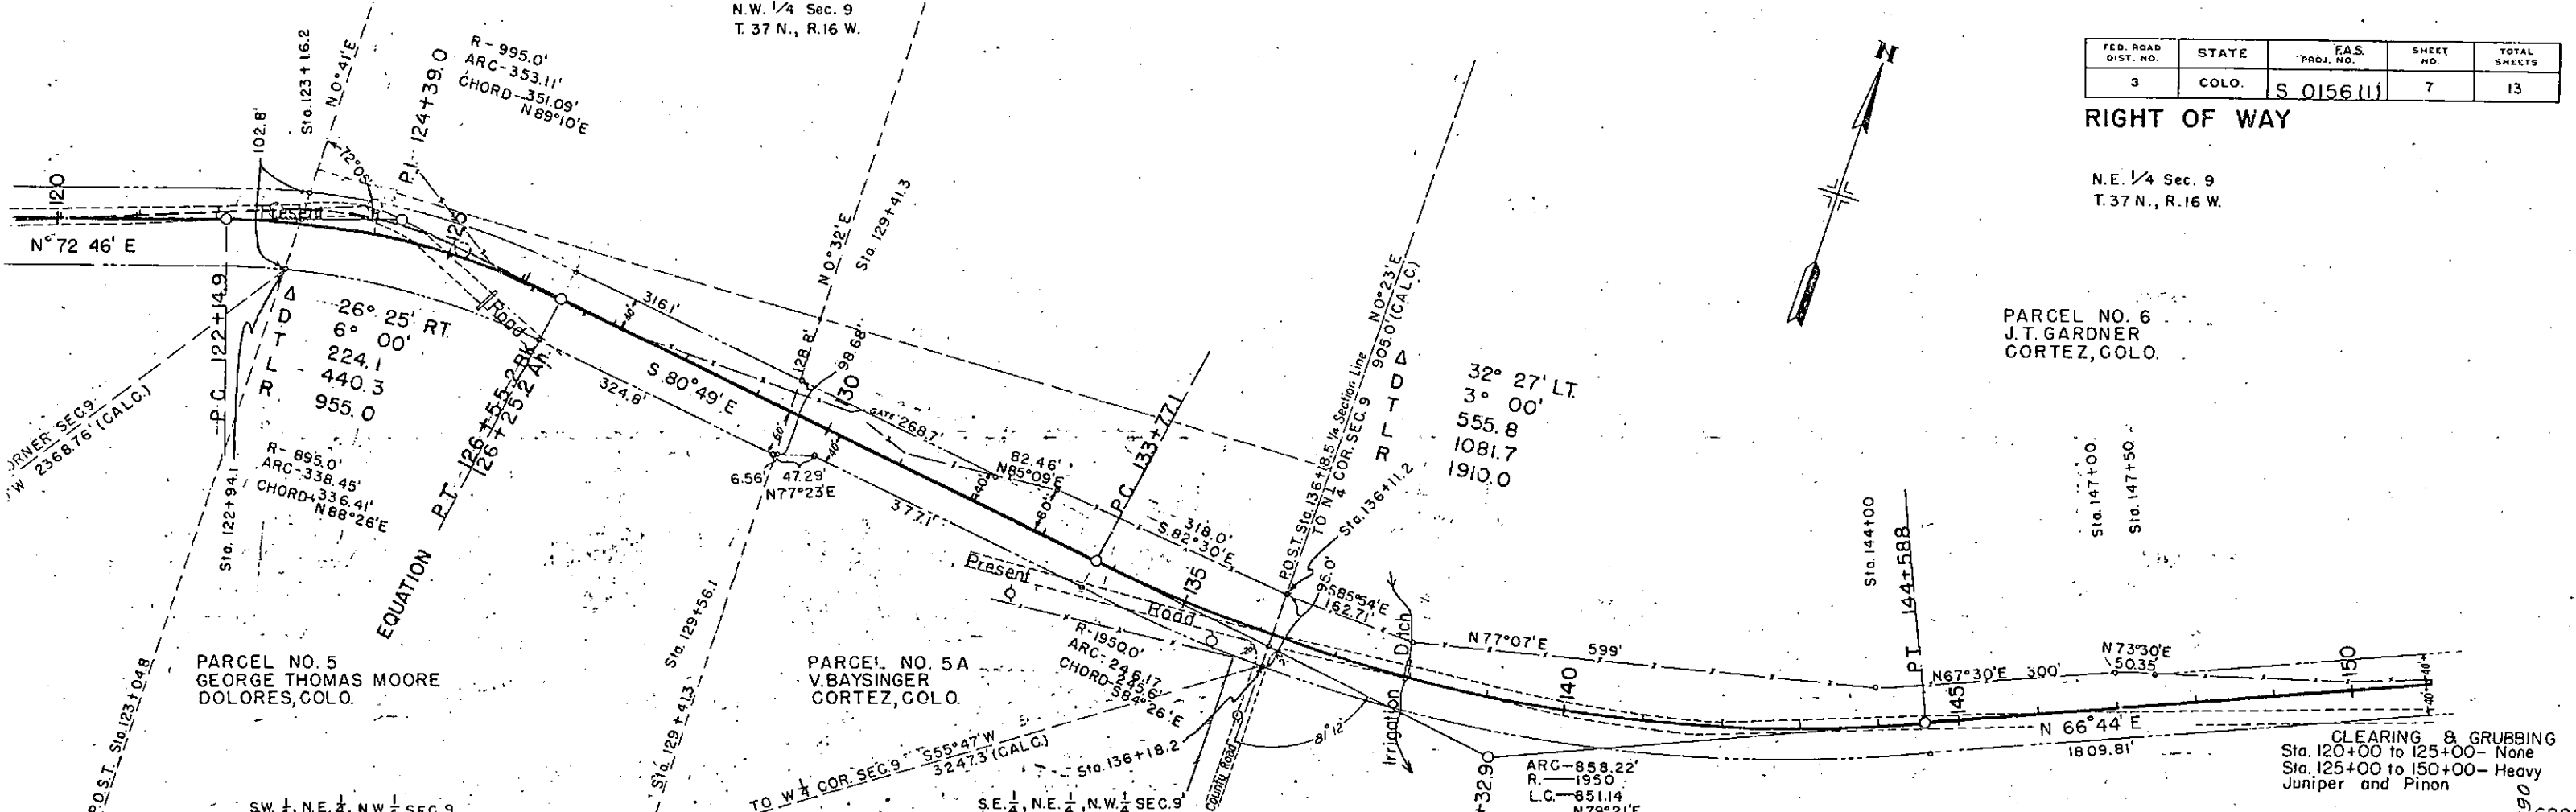

S.W. $\frac{1}{4}$ Sec. 3
T. 37 N., R. 16 W.

FED. ROAD DIST. NO.	STATE	FAS. PROJ. NO.	SHEET NO.	TOTAL SHEETS
3	COLO.	S 0156(11)	8	13

RIGHT OF WAY

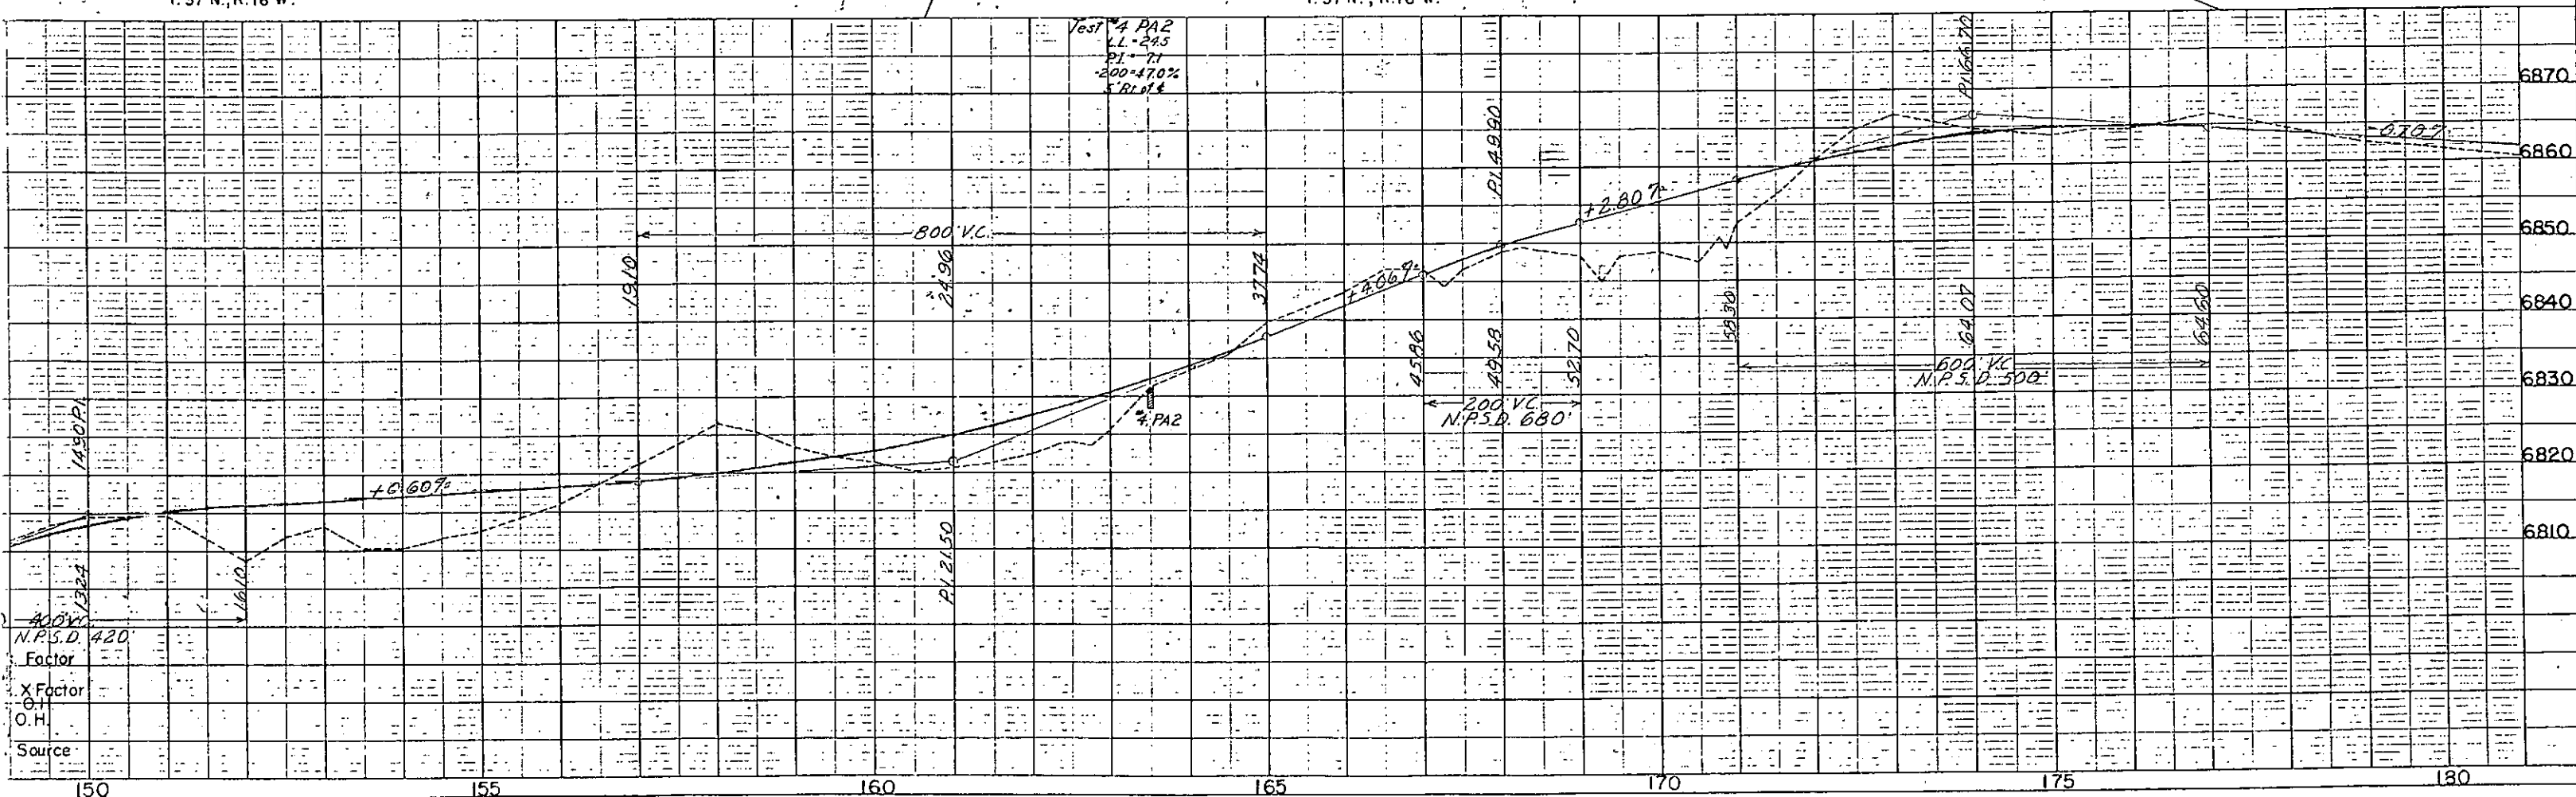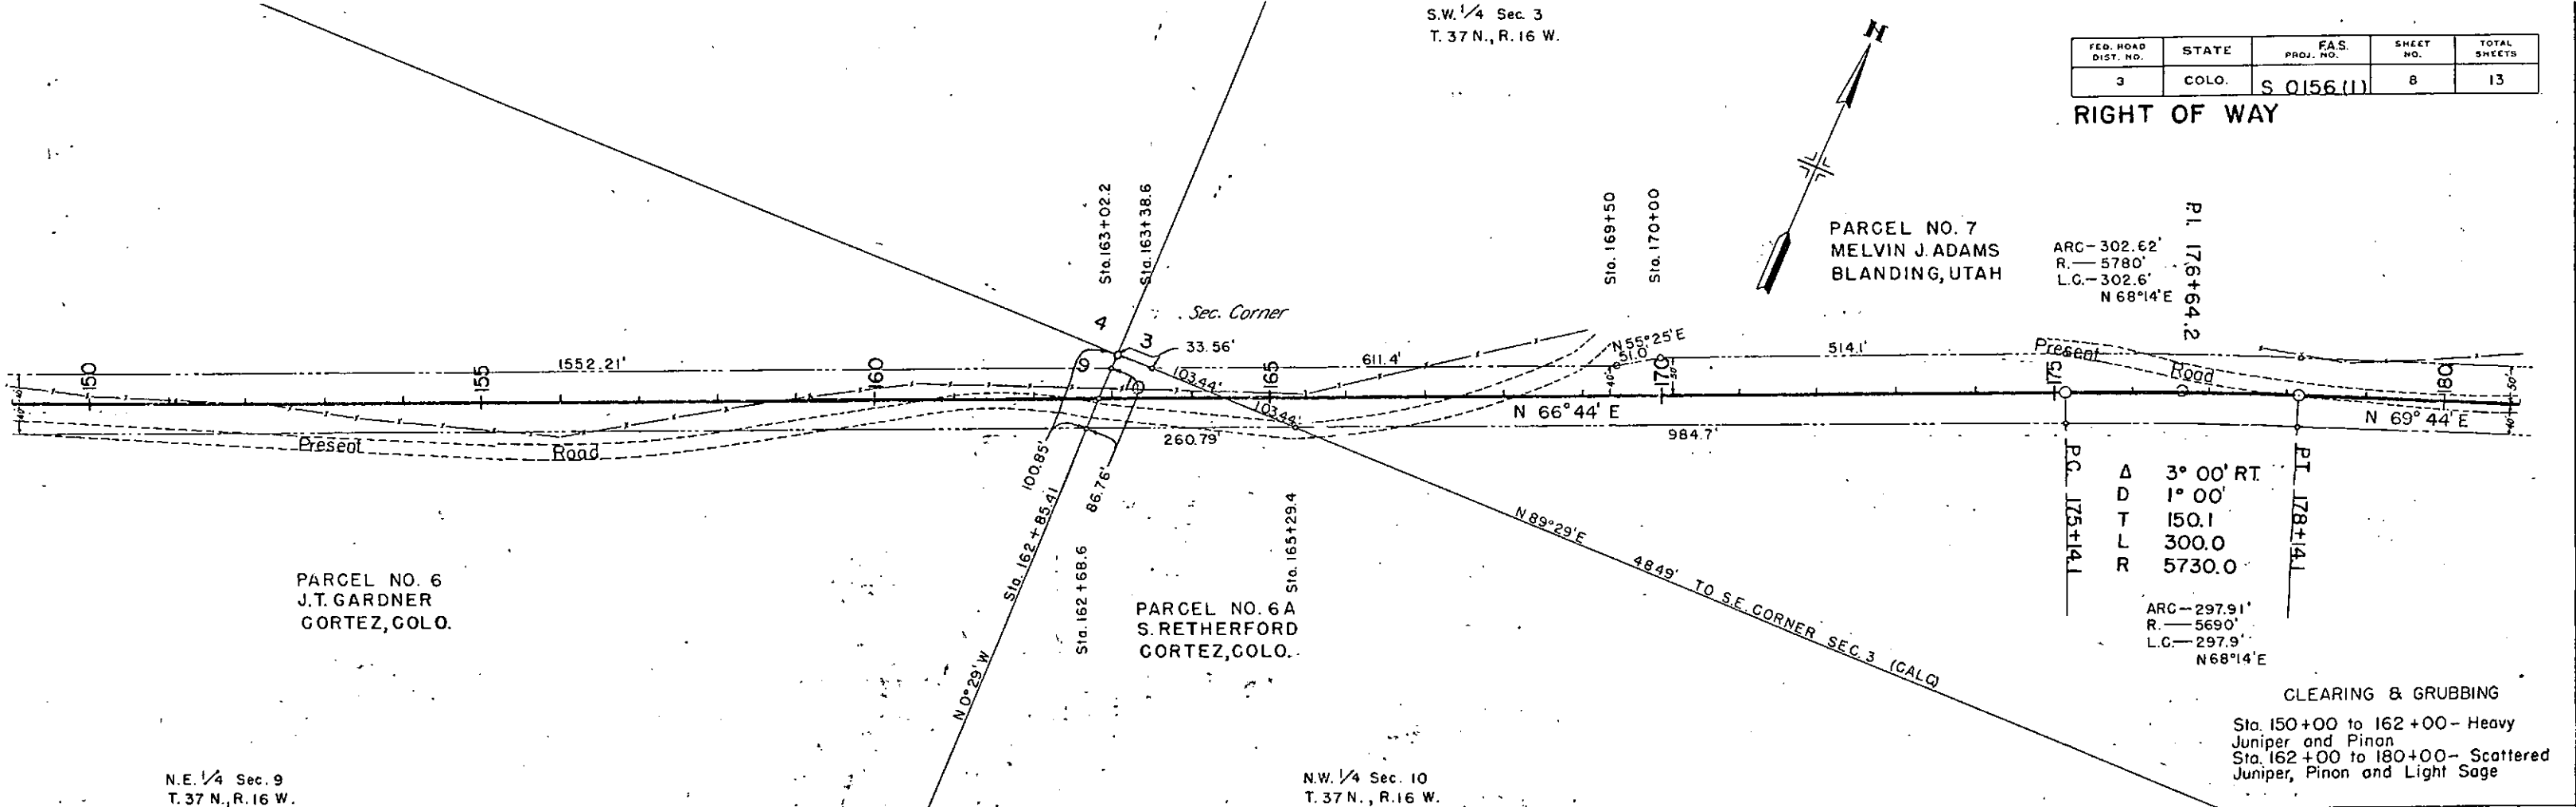

S.W. 1/4 Sec. 3,
T. 37 N., R. 16 W.


S.E. 1/4 Sec. 3
T. 37 N., R. 16 W.

FED. ROAD DIST. NO.	STATE	FAS. PROJ. NO.	SHEET NO.	TOTAL SHEETS
3	COLO.	S 0156(11)	9	13


RIGHT OF WAY

PARCEL NO. 7
MELVIN J. ADAMS
BLANDING, UTAH

PARCEL NO. 8
HARRY L. UPTAIN
ROUTE No. 2
DOLORES, COLO.

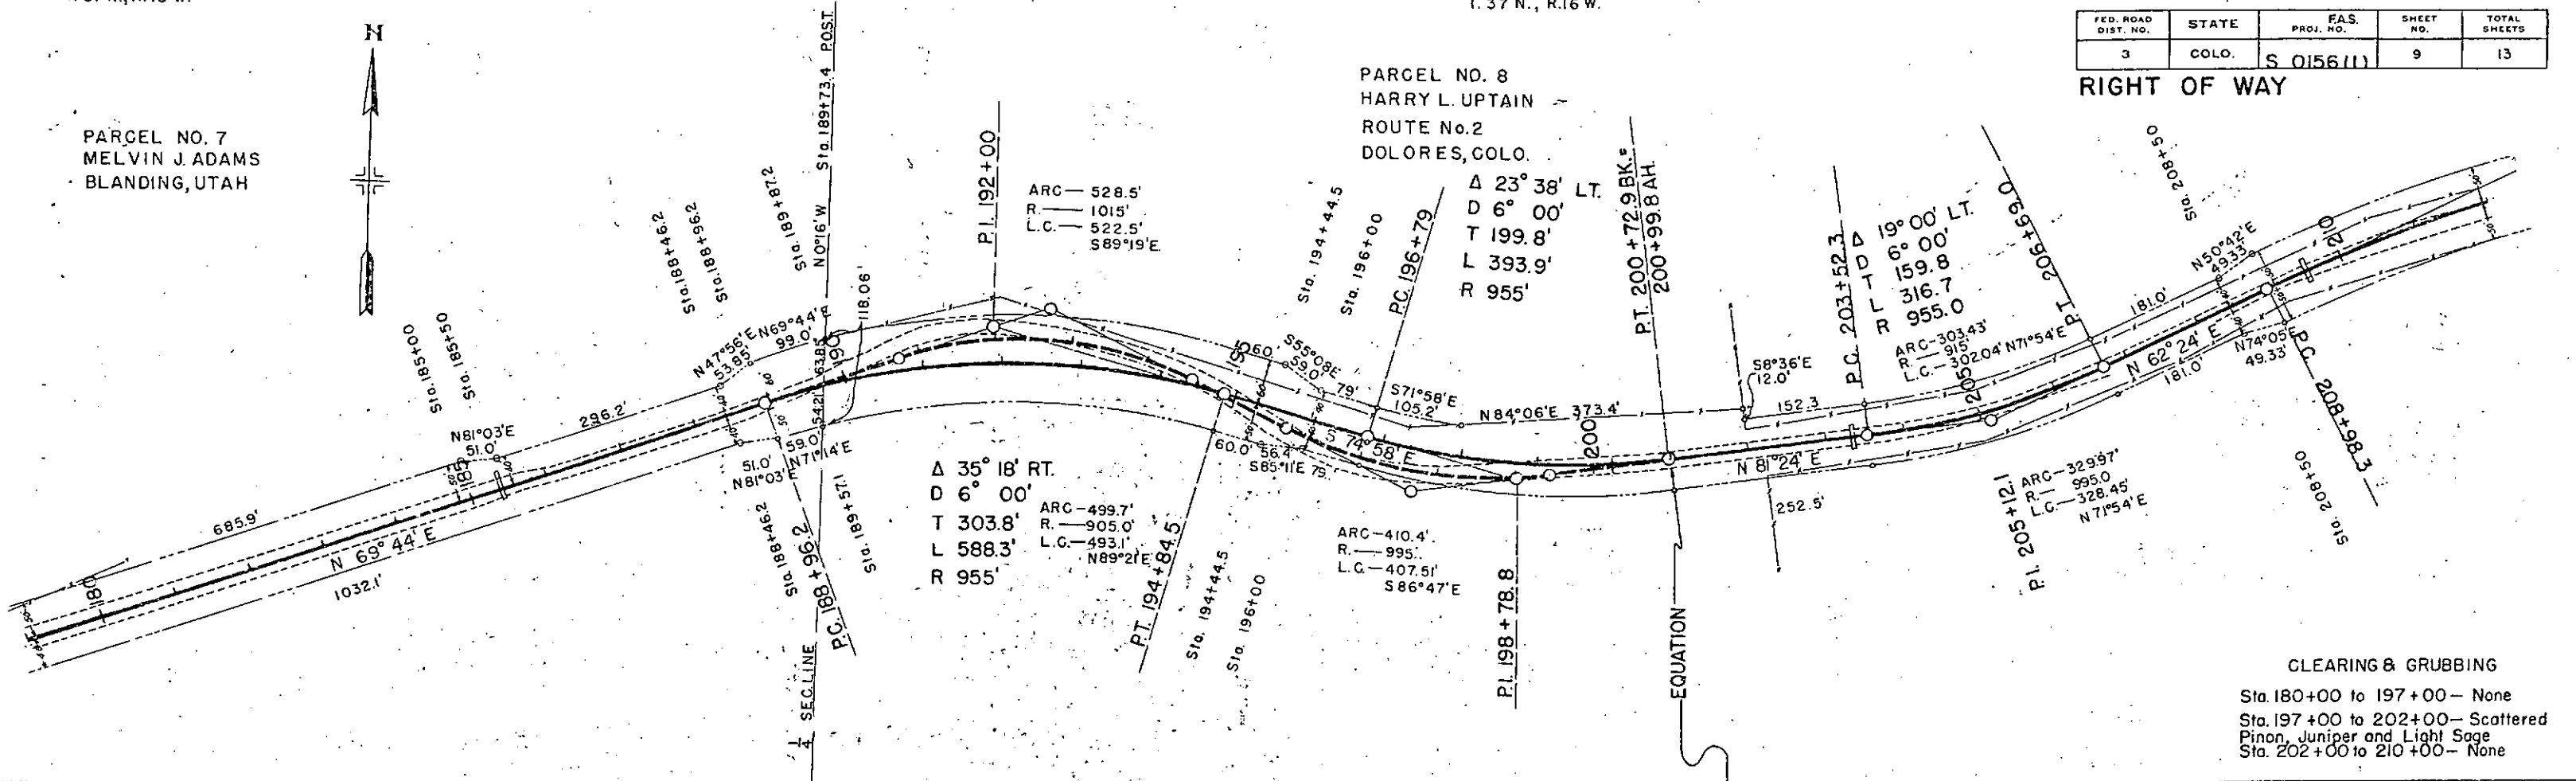



CLEARING & GRUBBING
Sta. 180+00 to 197+00— None
Sta. 197+00 to 202+00— Scattered
Pinon, Juniper and Light Sage
Sta. 202+00 to 210+00— None

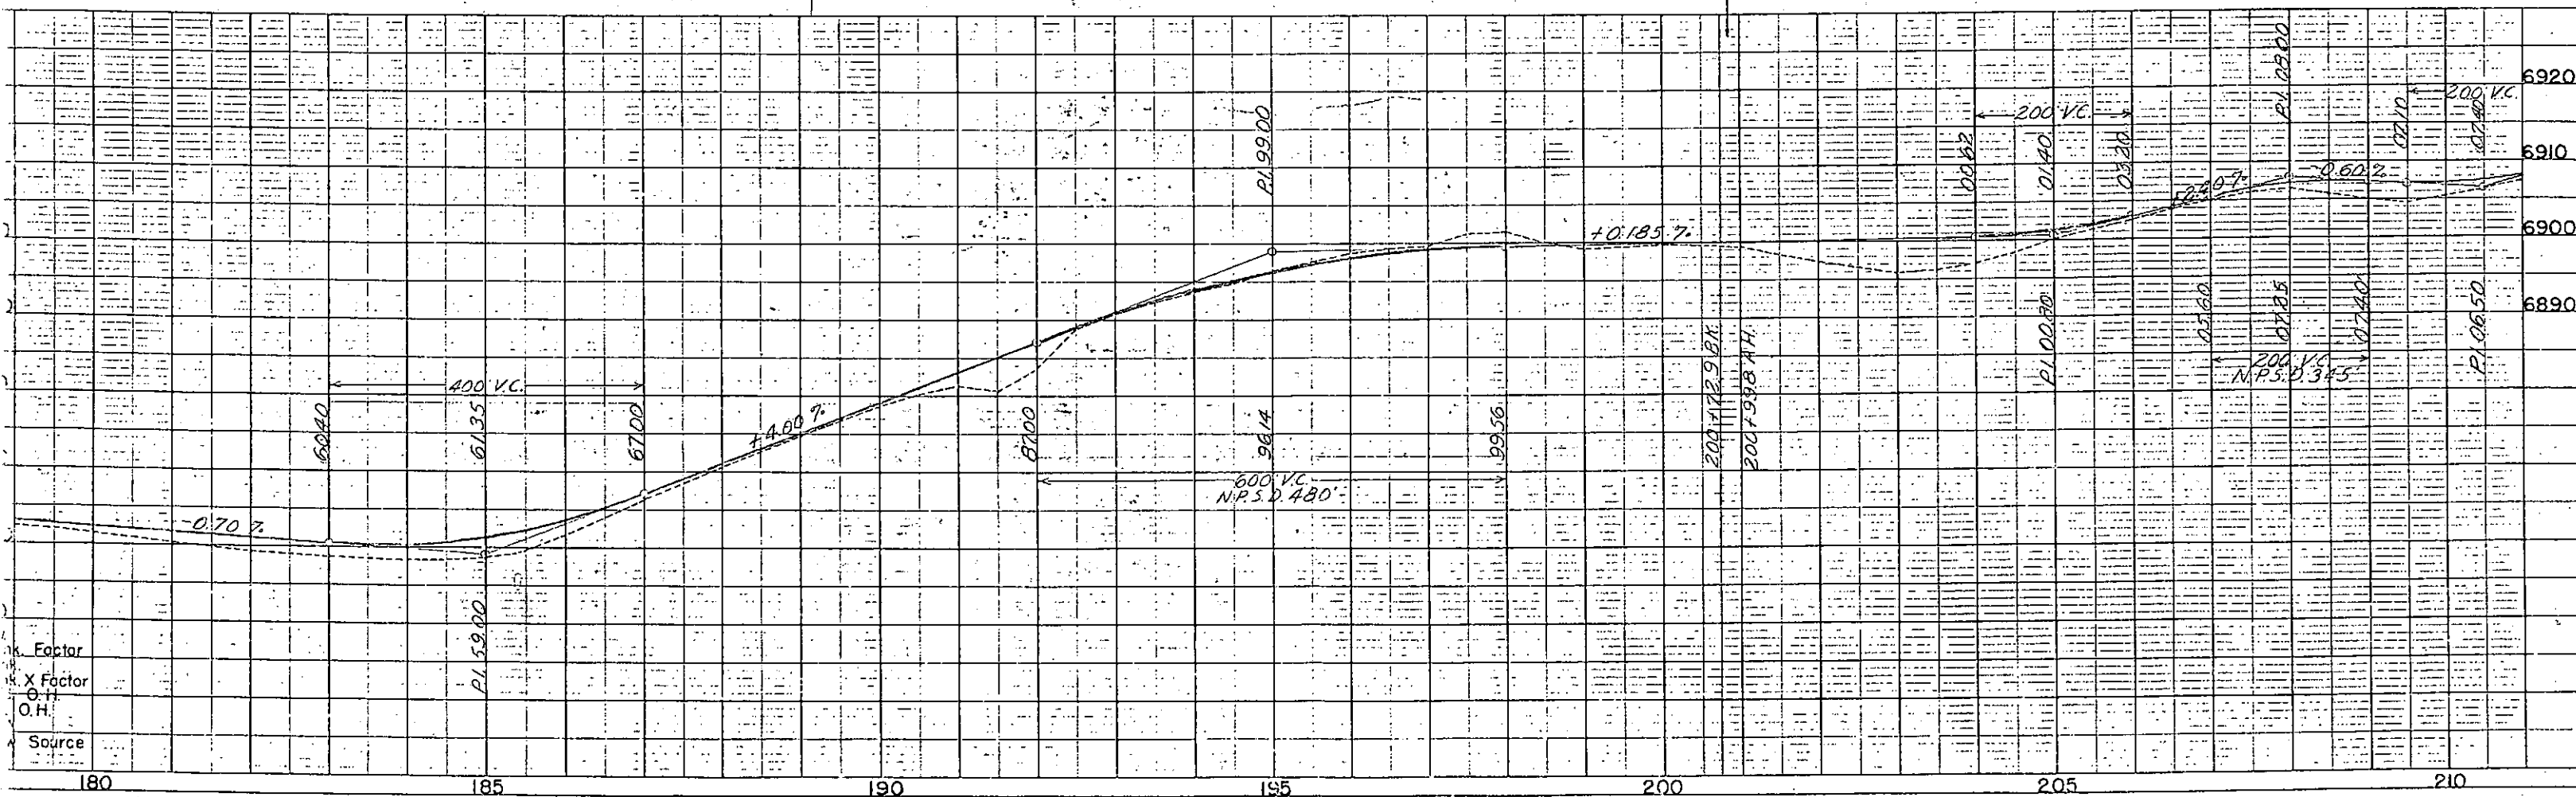

Factor
X Factor
O.H.
Source

FED. ROAD DIST. NO.	STATE	F.A.S. PROJ. NO.	SHEET NO.	TOTAL SHEETS
3	COLO.	S 0156(11)	10	13

RIGHT OF WAY

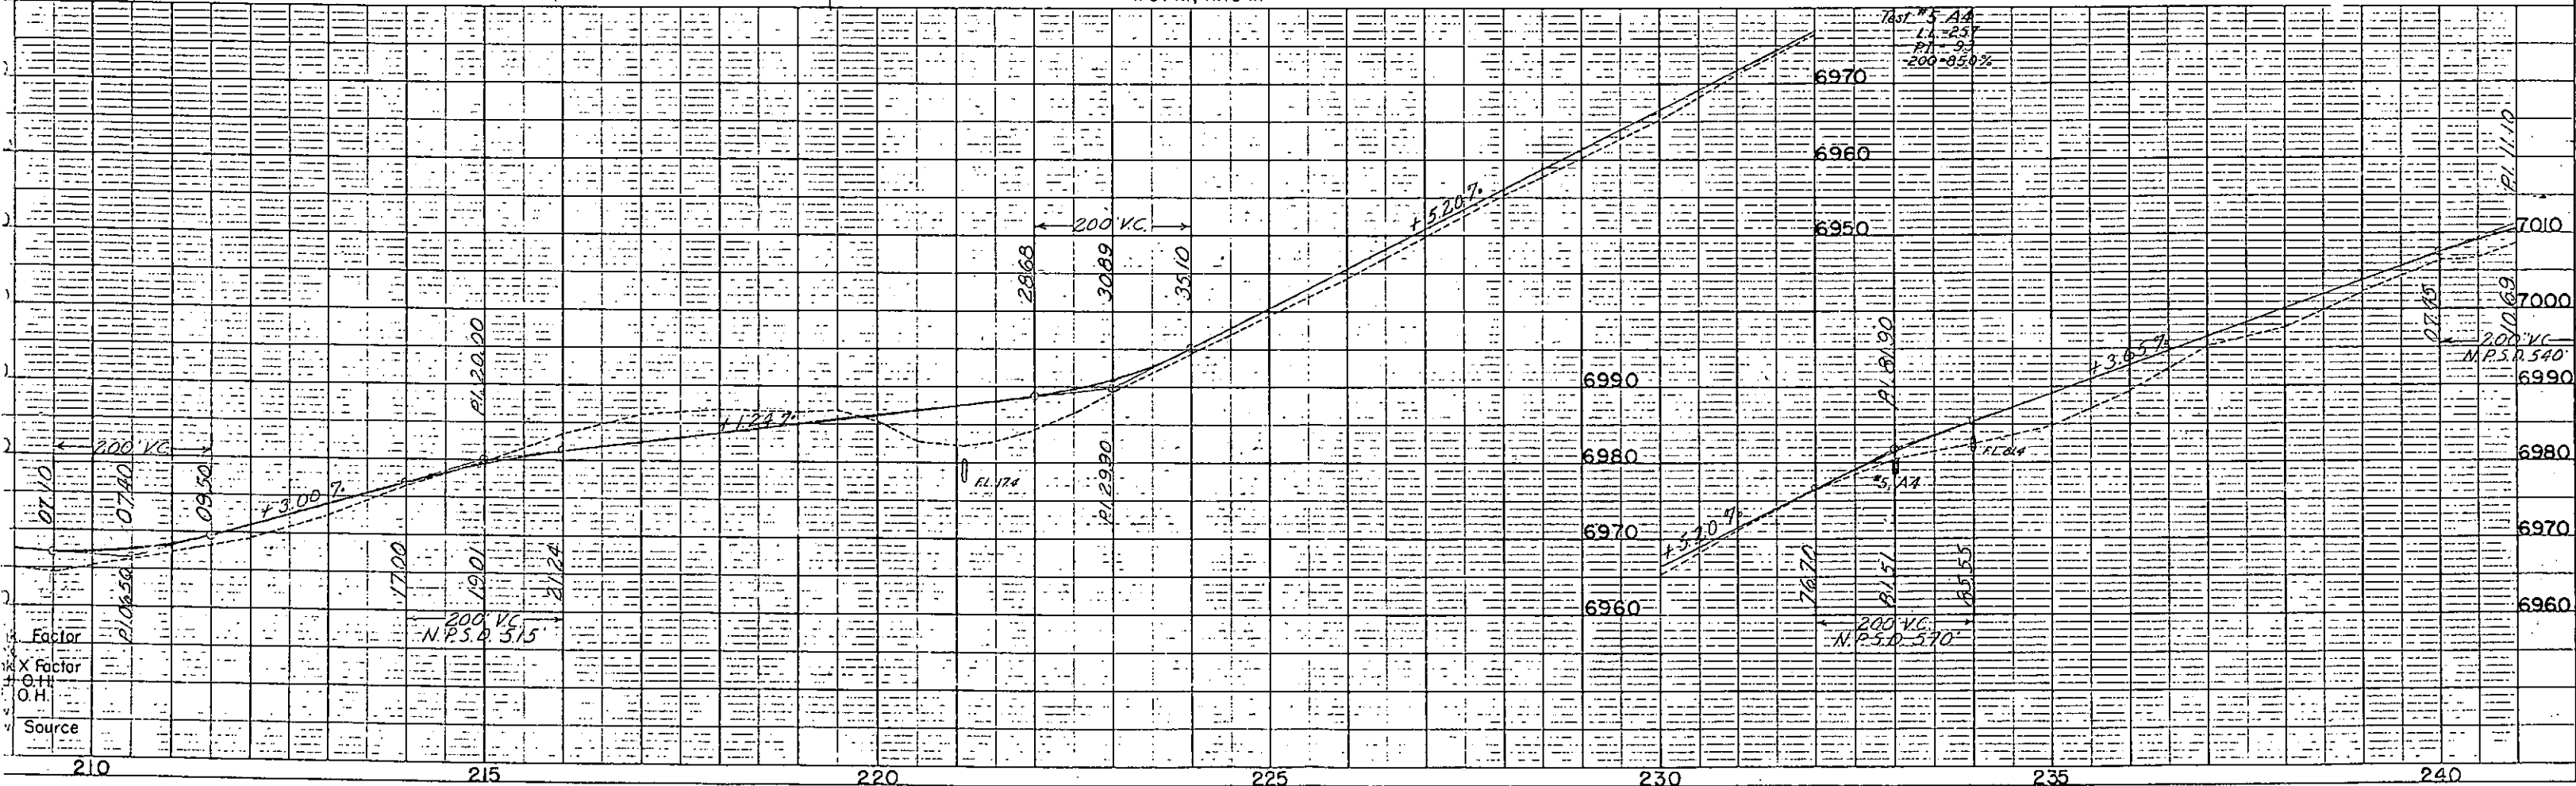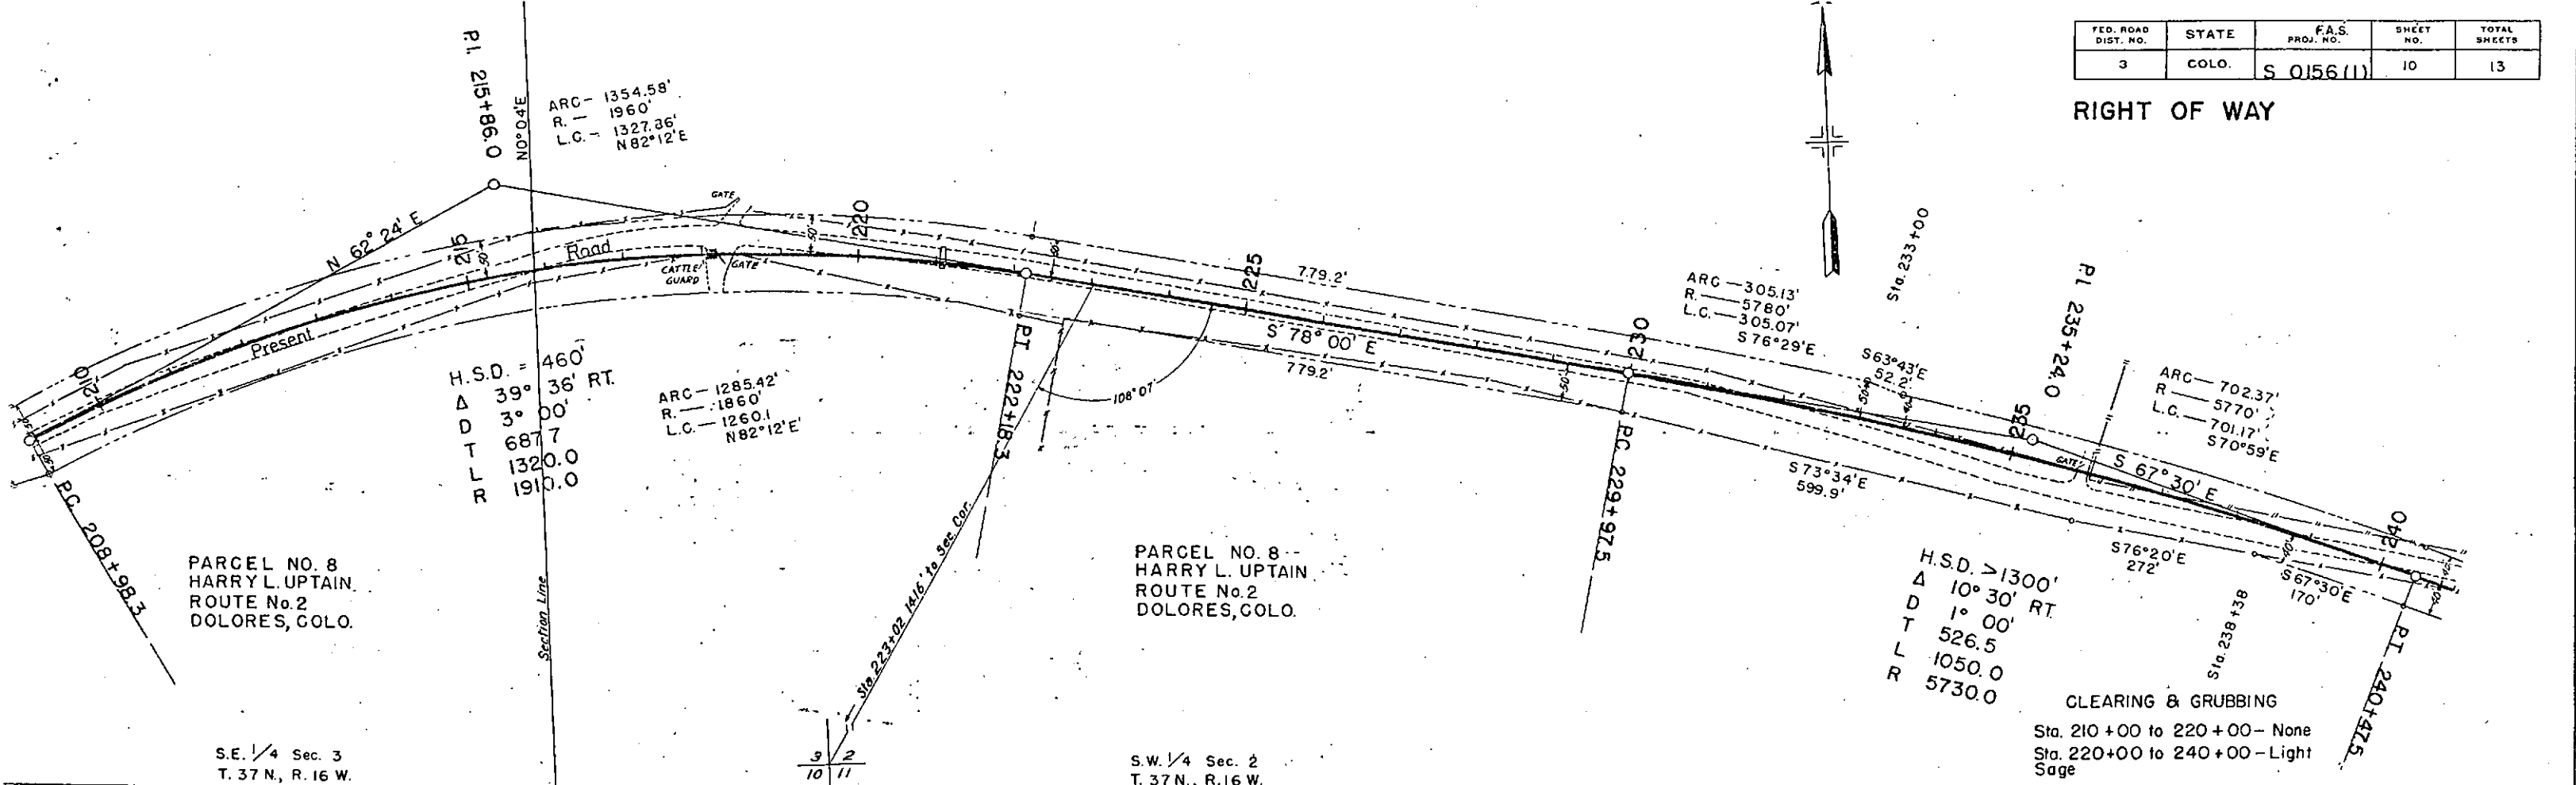

S. E. 1/4 Sec. 2
T. 37 N., R. 16 W.

FED. ROAD DIST. NO.	STATE	PROJ. NO.	SHEET NO.	TOTAL SHEETS
3	COLO.	S 0156(11)	11	13

RIGHT OF WAY

PARCEL NO. 9
A.E. HAMILTON
ROUTE No. 2
DOLORES, COLO.

PARCEL NO. 10
ELLA WARD SYLVESTER
CORTEZ, COLO.


CLEARING & GRUBBING

Sta. 240+00 to 250+00 - Heavy Sage
and scattered Pinon

Sta. 250+00 to 261+00 - Heavy
Juniper, Pinon and Sage

Sta. 261+00 to 270+00 - Scattered
Sage

N.E. 1/4 Sec. 11
T. 37 N., R. 16 W.

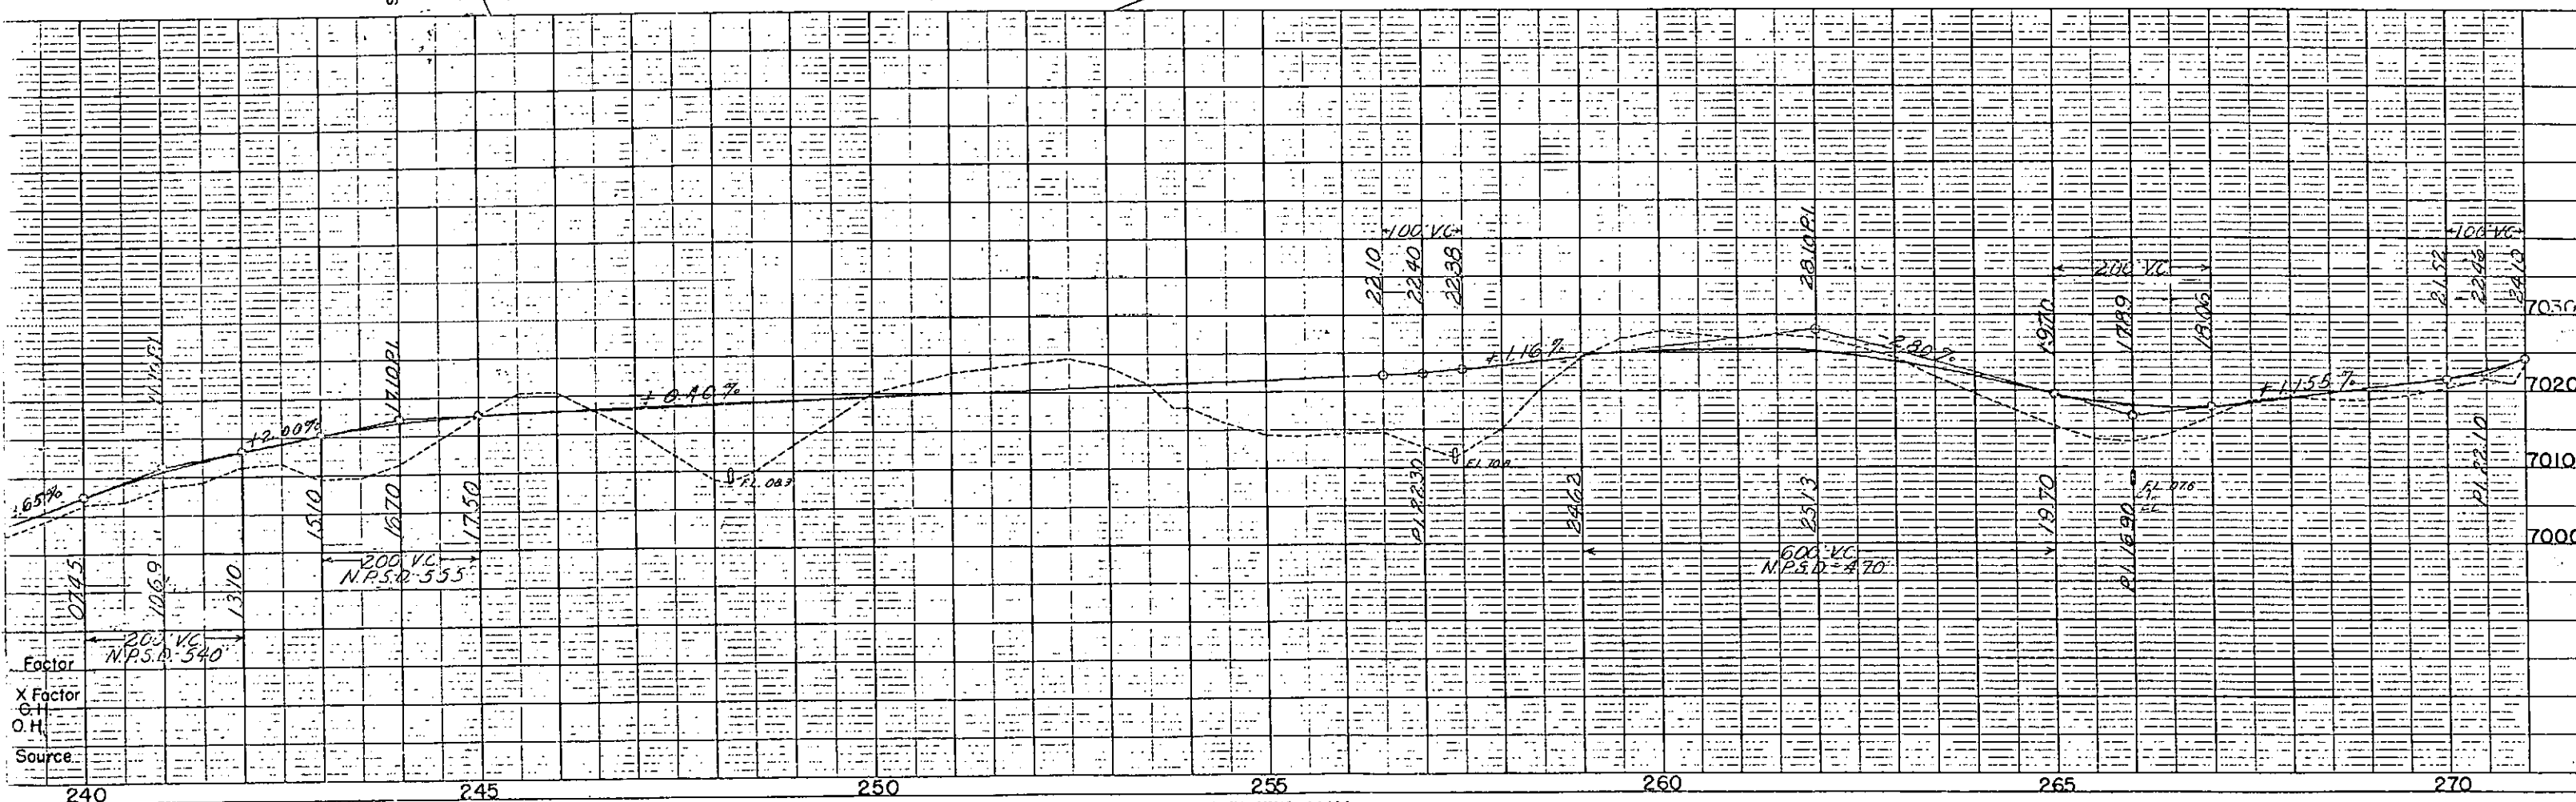

S.W. 1/4 Sec. 1
T. 37 N., R. 16 W.



FED. ROAD DIST. NO.	STATE	F.A.S. PROJ. NO.	SHEET NO.	TOTAL SHEETS
3	COLO.	S 0156111	12	13



RIGHT OF WAY

PARCEL NO. 11
W.M. CONOLEY
CORTEZ, COLO.

PARCEL NO. 12
A.A. SIMMONS
CORTEZ, COLO.

N.W. 1/4 Sec. 12
T. 37 N., R. 16 W.

CLEARING & GRUBBING
Sta. 270+00 to 300+00 - None

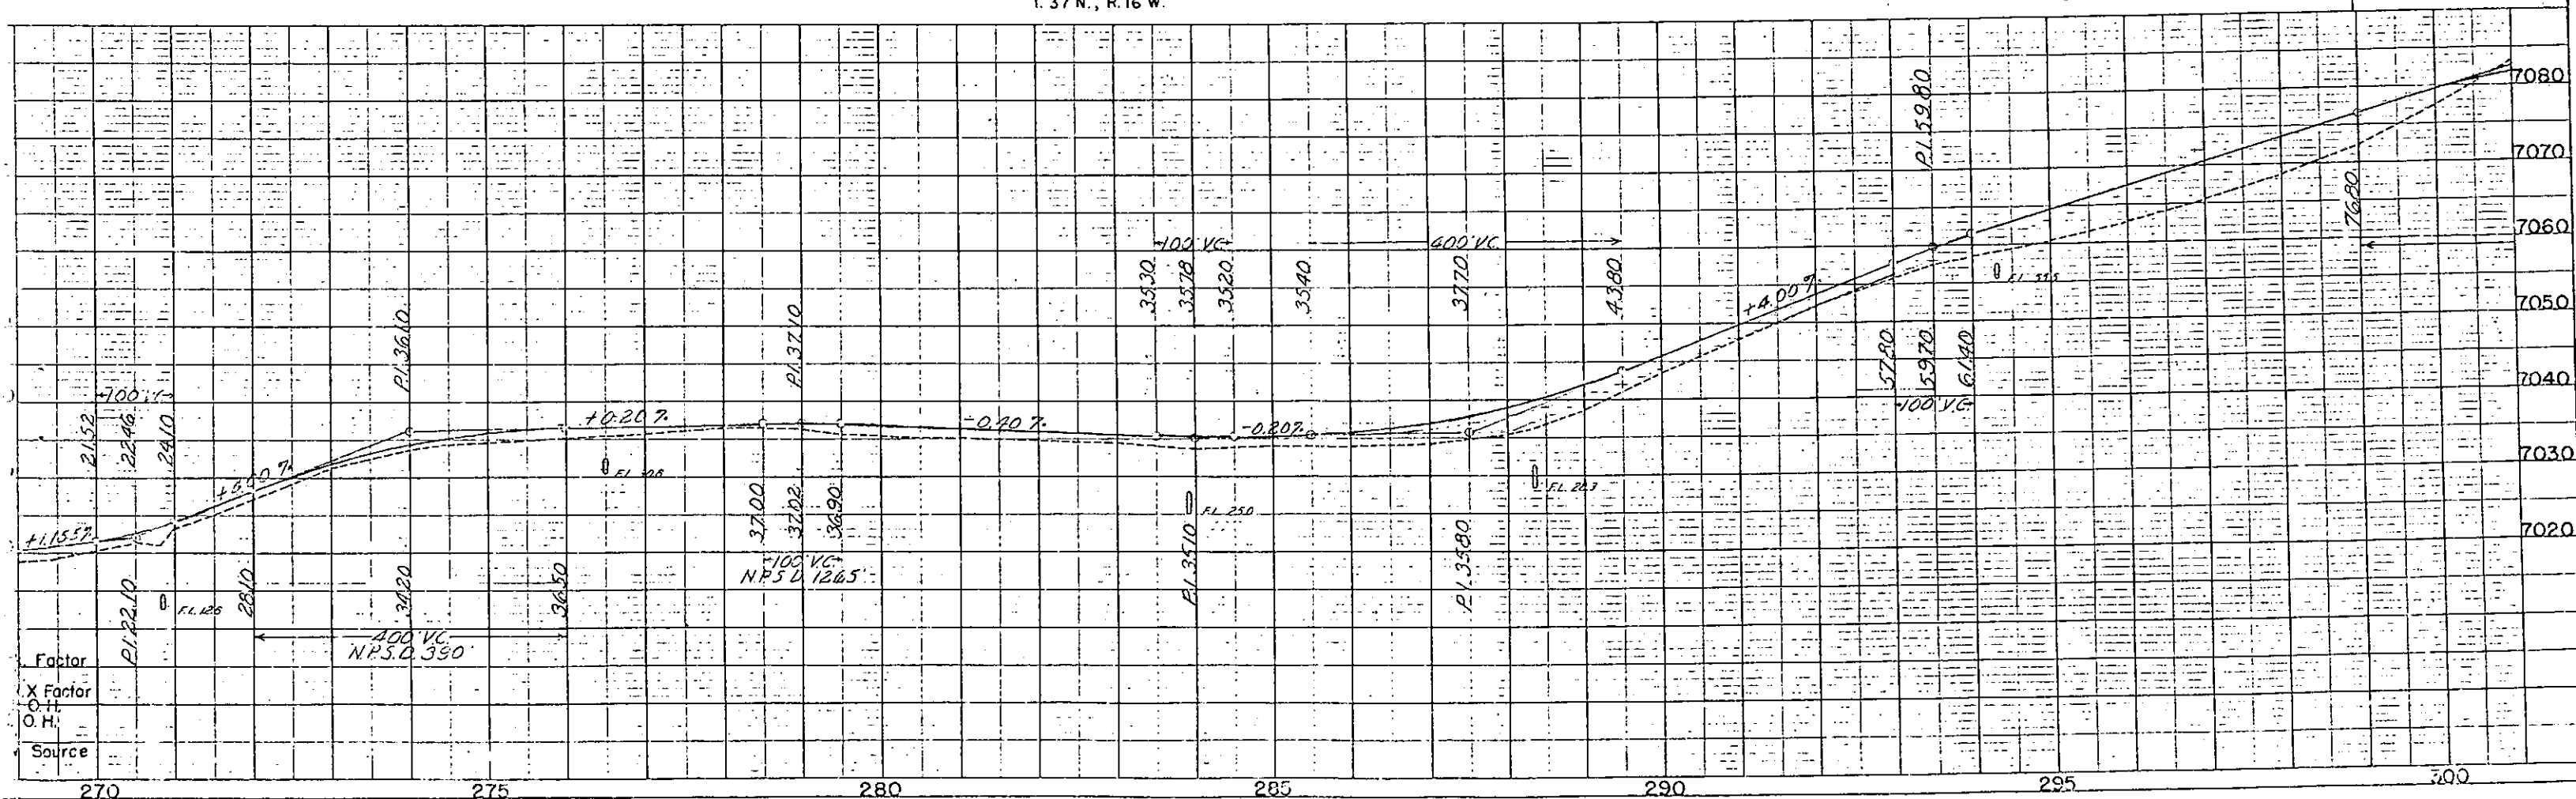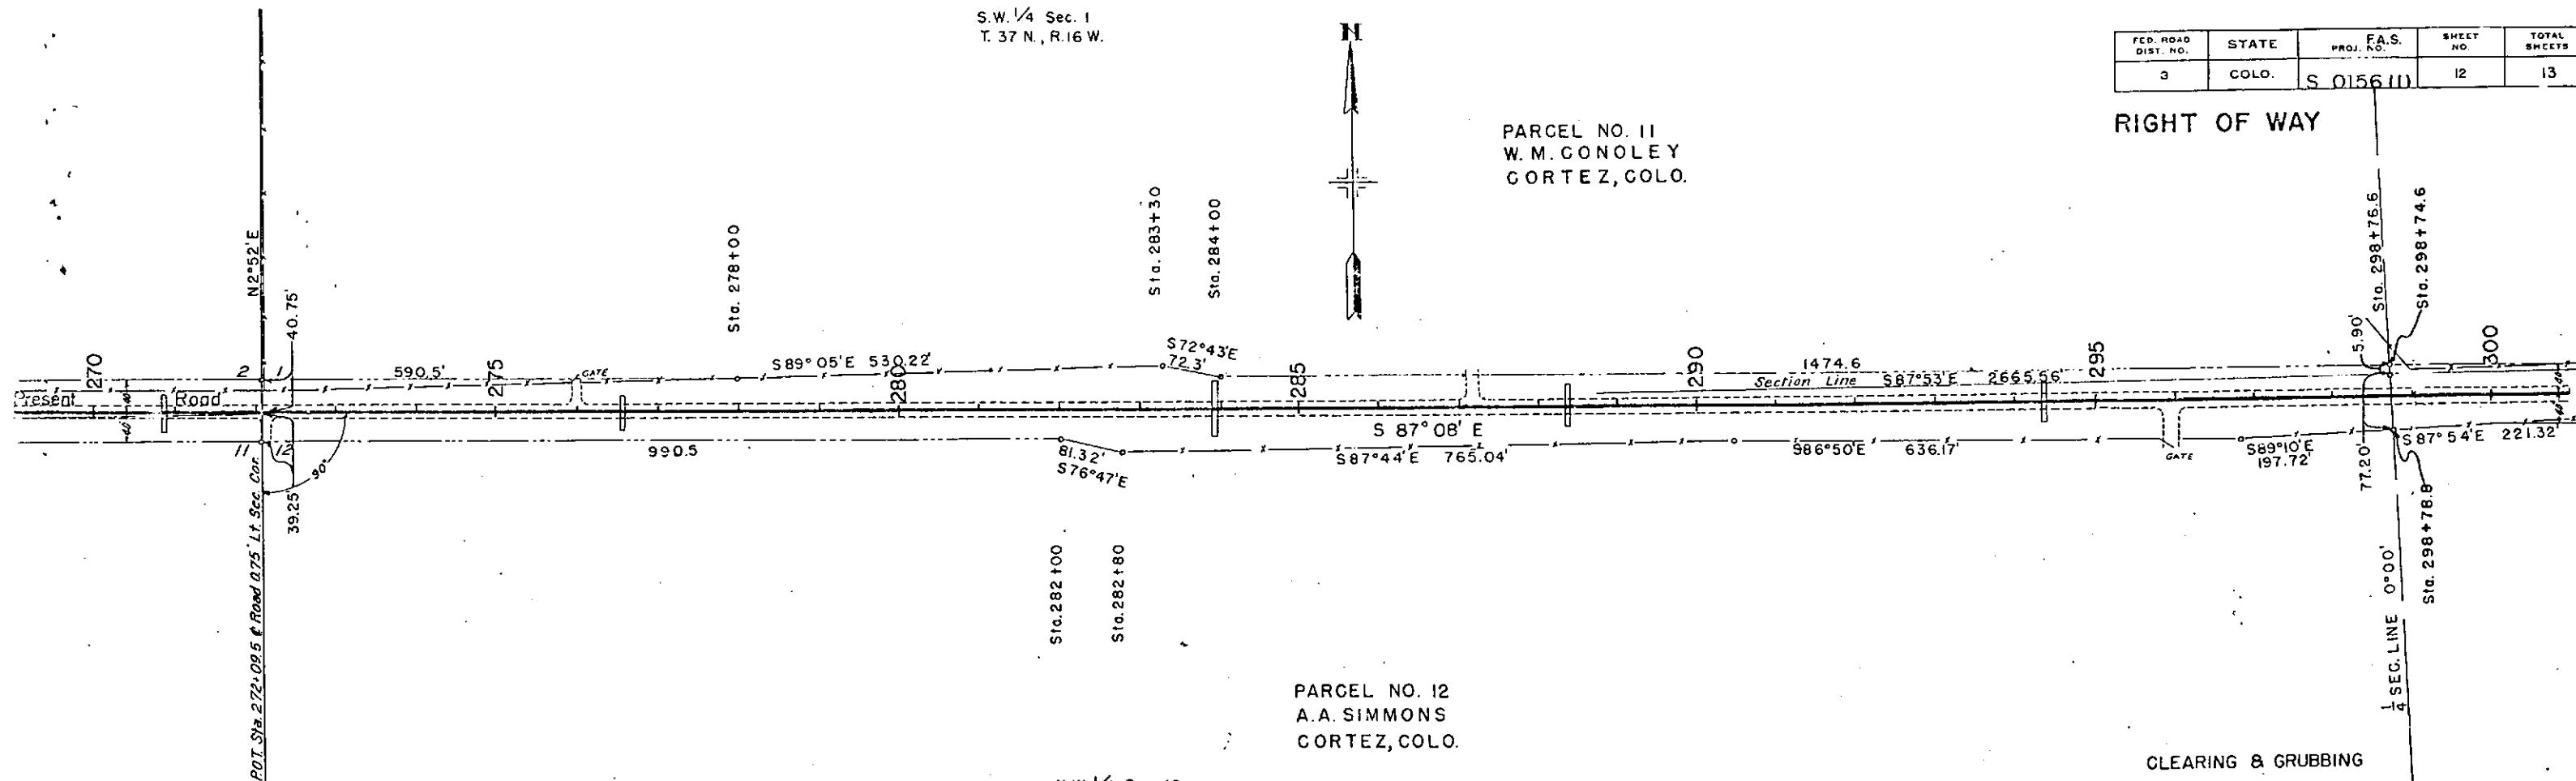

3 2 . 1 4 7 0 3

SEE

B F 0 2 2 - 1

(1 1)

NO PRELIMINARY FOLDER

NO R.O.W. FOLDER

NO SMALL PLANS

8-7-57

STORAGE

STORAGE

11/7/58

STORAGE

CONSTRUCTION PLANS



MAY 1 1962

C-32-0147-03, Narraguinnep Reservoir -

Work Order No. 1552 on Project BF 022-1(1) Near Dike Creek, Dolores County

20427-2592

PROJECT NO. 1901 - 7-57

SUMMARY OF QUANTITIES

FED. ROAD REGION NO.	DISTRICT	PROJ NO.	SHEET NO.	TOTAL SHEETS
9	COLO			

FINAL CONSTRUCTION SHEET

[illegible]