Durango - Office Set

DEPARTMENT OF HIGHWAYS
STATE OF COLORADO

PLAN AND PROFILE OF PROPOSED

FEDERAL AID PROJECT NO. F 025-2 (6)

STATE HIGHWAY NO. 17

CONEJOS COUNTY

FEDERAL ROAD REGION NO.	DIVISION	PROJECT NO.	SHEET NO.
9	COLORADO	F 025-2 (6)	1

REVISIONS		

RIGHT OF WAY
ANTONITO — ROMEO

INDEX OF SHEETS

SHEET NO.

1. TITLE SHEET.
2. TABULATION OF PROPERTIES.
3-11. PLAN AND PROFILE SHEETS SHOWING RIGHT OF WAY.
12. OWNERSHIP PLAT

CONVENTIONAL SIGNS

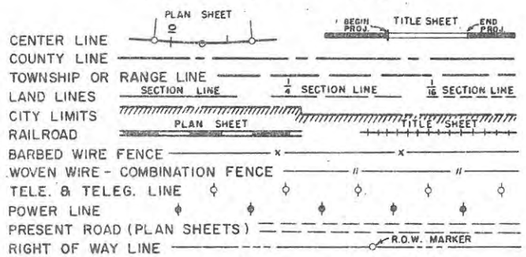

SCALES OF ORIGINAL DRAWINGS

ON PLAN, 1 IN. = 100 FT.
ON PROFILE, 1 IN. = 100 FT. HORIZONTAL
1 IN. = 10 FT. VERTICAL

GRADE LINE ON PROFILE IS SHOWN AS GRADE OF FINISHED ROAD

LENGTH OF PROJECT IN R.O.W. = 4.173 MILES

RIGHT OF WAY

INFORMATION OBTAINED FROM AVAILABLE COUNTY RECORDS

STA. 395+00.0 BEGIN. F 025-2 (6) CONST.

BEGIN R.O.W F025-2 (6)
STA. 412 + 33.4

END R.O.W. F 025-2 (6)
STA. 632 + 91.9

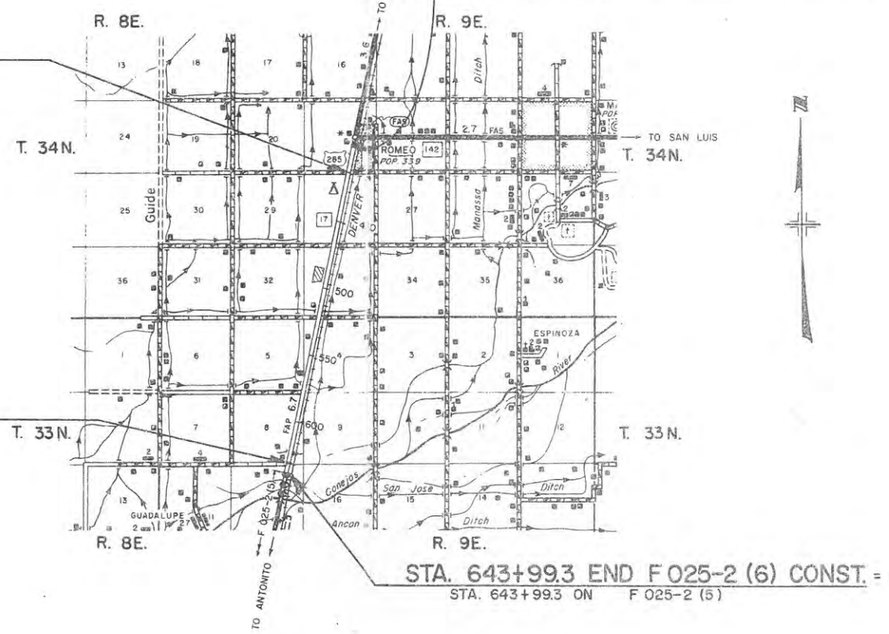

STA. 643+99.3 END F 025-2 (6) CONST. =
STA. 643+99.3 ON F 025-2 (5)

FOR

ED:

SION ENGR.

R.C.C.

...HWAYS — STATE OF COLORADO
...N. 138
...1964

R.O.W. TABULATION OF PROPERTIES IN CONEJOS COUNTY S.H. No. 17 PROJ. F025-2 (6)

FEDERAL ROAD DIVISION NO.	DISTRICT	PROJECT NO.	SHEET
8	COLORADO	F 025-2 (6)	2

RIGHT OF WAY ANTONITO—ROMEO

PARCEL NO.	OWNER	ADDRESS	LOCATION	AREA IN ACRES			PURCHASE DATA					REMARKS
				PARCEL	TO BE ACQUIRED	REMAINDER	LAND	IMPROV'M'TS	DAMAGE	MISC.	TOTAL	REVISIONS
			T.34N., R.9E., N.M.P.M.									
1	JOHN M. CARR & EVELYN M. CARR, J.T.	ROMEO, COLO.	SE 1/4 SEC. 21	0.022	0.022	438						
2	GARRY C. DIX & MORJORIE L. DIX, J.T.	ROMEO, COLO.	NE 1/4 SEC. 28	0.063	0.022	170						Par. Rel. 11/24/64 Instrx & C/L No. 155748 Pg 55 Quit Claim - Bk. 2095, Pg.
3	JOSE A. LOPEZ & JUAN I. LOPEZ	MANASSA, COLO.	SW 1/4 SEC. 28	0.063	0.022	35						
4	S. L. REED & LETTIE M. REED, J.T.	ROMEO, COLO.	NW 1/4 SEC. 33	0.063	0.022	114						
5	S. L. REED	ROMEO, COLO.	SW 1/4 SEC. 33	0.063	0.022	34						
			T.33N., R.9E. N.M.P.M.									
6	JUAN LUCERO, JOE LUCERO, FELICITA LUCERO	ROMEO, COLO.	NW 1/4 SEC. 4	0.063	0.022	56						Sp. Wr. Deed - Bk. 222, Pg. 398
7	ALFREDO E. PEREA	BOX 394 MORENCI, ARIZ.	SE 1/4 SEC. 5	0.063	0.032	60						Par. Rts - 11/24/64 - Bk 223, P Sp. Wr. Deed - 9/31/64, Bk. 222,
8	ERNEST MOELLER & VIOLET MOELLER, J.T.	ANTONITO, COLO.	NE 1/4 SEC. 8	0.063	0.016	30						Par. Rts - 11/26/65 - Bk 223, P.
9	TOMACITA LOPEZ	1020 W. 14 TH. AVE. DENVER, COLO.	SE 1/4 SEC. 8	0.063	0.020	1						Sp. Wr. Deed - Bk. 223 - Pgs - 25
10	MANASSA LAND & IRRIGATION CO.	% HOLMAN AGENCY MANASSA, COLO.	NE 1/4 SEC. 17	0.029	0.013	8						

COLORADO DEPARTMENT OF HIGHWAYS

FED. ROAD REC. NO	DIVISION	PROJ. NO.	SHEET NO.	TOTAL SHEETS
9	COLO.	F025-2(6)	3	

RIGHT OF WAY

ANTONITO - ROMEO

PLAN — SURVEYED / PLOTTED / NOTE BOOK / NO. / DATE / BY / ALIGNMENT CHECKED / PT. OF MAT. CHECKED

PROFILE — SURVEYED / PLOTTED / NOTE BOOK / NO. / DATE / BY / GRADES CHECKED / STRUCTURES NOTATIONS CHKD

TOWN OF ROMEO

N.E 1/4 Sec.21
T.34N, R.9E, N.M.P.M.

S.E.1/4 Sec.21
T.34N, R.9E, N.M.P.M.

To Romeo

POT

POT.

Rail Road R.O.W.

Low Pressure Gas Line Crossing Centerline — Uncased

380 100' 385 386+09 390 395 400 405 100' 410

Denver And Rio Grande Rail Road

PROJECTED LINE

SURVEYED LINE

N 11°56'E

10' Solar Observation

T. Gp.

Sign

Fence

Lawn

12" Pipe

18" X 30' CMP Sd. Dr.

18" Red Cedar 18" X 14'

12" X 16.4' CMP Sd. Dr.

2" Well

24" X 74' CMP

3' X 1' V Ditches

Dr.

15' Gate

16" X 30' CMP Side Dr.

1½" Well

Silo

Western Slope Gas Line

Alfalfa Field

Hog Lot

Garden

Gate

Barn

Shed

STA. 395+00.0 BEGIN. F 025-2 (6) CONST.

U.S.G.S. B.M.No.M-32 Elev. 7735.04
Brass Cap in Wall of Storage Bldg.
96'S. of C.B.C. 310' Lt. Sta. 386+09

B.M. No. 1 Elev. 7731.08
Nail in Tel. Pole 125' Lt. Sta. 388+25

B.M. No. 2 Elev. 7737.38
Nail in Tel. Pole 125' Lt. Sta. 397+75

Solar Observation Taken, Feb. 17th. 1964.
Inst. on Sta. 401+00, Sight 415+00

B.M. No. 3 Elev. 7741.30
Nail in Tel. Pole 125' Lt. Sta. 406+40

30' Cl.

21' Cl.

21' Cl.

7750

7740

7730

7741.3

7742.92

Elevation Gas Line Taken 13' Rt. 386+05
7726.8

380 385 390 395 400 405 410

DIETZGEN 20ICA

FED. ROAD REC. NO.	DIVISION	PROJ. NO.	SHEET NO.	TOTAL SHEETS
9	COLO.	F025-2 (6)	4	

RIGHT OF WAY

ANTONITO-ROMEO

REVISIONS	

BEGIN R.O.W. F025-2 (6)
STA. 412+33.4

412+98.7 (Proj.)

S.E.1/4 Sec.21

N.E.1/4 Sec.28
T.34N. R9E, N.M.P.M.

High Pressure Gas Line Encased Under Highway

P.O.T.

Rail Road R.O.W.

410 100' 415 420 425 P.O.T. 430 435 100' 440

2'x1'x20' Wd. Box Drain

Denver And Rio Grande Rail Road

15"x14' C.M.P.

Mi. Post 274

Sign

PROJECTED LINE

ROW M.

50' Rt. 412+33.4

50' Rt. 413+83.4

12"x30' CMP

18"x22' CMP

15"x30' CMP

N11°56'E

24"x64' CMP

SURVEYED LINE

P.O.B. (1) ROW

68.6' N51°25'E

95.9' N38°35'W

Stand

Motel

Cass Pool

1½" Well

P.O.B. (2)

Gas Line Valve

¾" Hydrant

Silo

Shed

(1) JOHN M. CARR
EVELYN M. CARR, J.T.

(2) GARRY C. DIX
MARJORIE L. DIX, J.T.

S 81°01' W 428.7

N 89°06' W 333.0

N.W.1/4 Sec.28

B.M. No. 4 Elev. 7744.49
Nail in Tel. Pole 125' Lt. Sta. 415+00

B.M. No. 5 Elev. 7749.31
Nail in Tel. Pole 125' Lt. Sta. 425+60

B.M. No. 6 Elev. 7755.59
Nail in Tel. Pole 125' Lt. Sta. 436+00

PLAN — SURVEYED / PLOTTED / ALIGNMENT CHECKED / R.O. OF WAY CHECKED / NOTE BOOK / NO.

PROFILE — SURVEYED / PLOTTED / GRADES CHECKED / STRUCTURE NOTATIONS CHECKED / NOTE BOOK / NO. / BY / DATE

25' Cl.

7760
7750
7740

7743.92

Elevation Gas Line Taken 65' Lt. 412+80
7740.2

7756.44

410 415 420 425 430 435 440

DEPARTMENT OF HIGHWAYS

FED. ROAD REL. NO	DIVISION	PROJ. NO.	SHEET NO.	TOTAL SHEETS
L	COLO.	F025-2(6)	5	

REVISIONS

RIGHT OF WAY

ANTONITO – ROMEO

S.W.1/4 Sec.28 T.34N. R.9E. N.M.P.M.

N.W.1/4 Sec.33

R.R. R.O.W.

P.O.T.

P.O.T.

Denver And Rio Grande Rail Road

ROW. M.

ROW.

15"x20' CMP

16' Bd. Gate

14' Gate

PROJECTED LINE

N 11°56' E

SURVEYED LINE

ROW. M. Proj. Marker FAP 295-C(2) FAP 295-C(4)

79°23'

79°44'

Test Pit

Cultivated Land

Pasture

1½' Wall

5' Coral

Pasture

Sign

Sign

Sign

467+86.5 (Proj.)

50' Rt. 467+21.7

50' Rt. 468+71.7

116.2' N51°10'E

94.9' N38°50'W

P.O.B.

3 JOSE A. LOPEZ JUAN I. LOPEZ

4 S. L. REED LETTIE M. RE.

N 89°36' W 1966.8'

29 28 32 33

440 100' 445 450 455 460 465 100' 470

R.O.W. Marker Elev. 7755.99
60' Lt. Sta. 440+43

B.M. No.7 Elev. 7762.39
Nail in Tel. Pole 125' Lt. Sta. 446+40

B.M. No.8 Elev. 7765.45
Nail in Tel. Pole 125' Lt. Sta. 455+20

B.M. No.9 Elev. 7771.20
Nail in Tel. Pole 125' Lt. Sta. 465+60

U.S.G.S. No. L-32 Elev. 7770.903
125' Lt. Sta. 467+25

26' Cl.

20' Cl.

7770

7760

7750

7758.64

7773.93

440 445 450 455 460 465 470

COLORADO DEPARTMENT OF HIGHWAYS

FED. ROAD REG. NO	DIVISION	PROJ. NO.	SHEET NO.	TOTAL SHEETS
9	COLO.	F025-2(6)	6	

RIGHT OF WAY

ANTONITO - ROMEO

REVISIONS	DATE

PLAN: SURVEYED / PLOTTED / ALIGNMENT CHECKED / RT. OF WAY CHECKED
NOTE BOOK
NO

PROFILE: SURVEYED / PLOTTED / B.M.'S SET & TIED / STRUCTURE NOTES PLOTTED
NO

N.W. 1/4 Sec. 33
T. 34 N. R. 9 E. N.M.P.M.

S.W. 1/4 Sec. 33

470 — 475 P.O.T. — 480 — 485 — 490 P.O.T. — 495 — 500

50' R.R. R.O.W. — Denver And Rio Grande Rail Road — 50' R.R. R.O.W.

a Mi. Post 275

PROJECTED LINE

40' — N 11°56' E — 10' — SURVEYED LINE

Mail Box

14' Gate — 15" x 30' CMP — R.O.W.M. — 18" RCP — Sign

S.H. Maint. Stock Pile

Stock Pile

Cultivated Land

Old Gravel Pit

B.M. No. 10 Elev. 7776.07
Nail in Tel. Pole 125' Lt. Sta. 476+00

B.M. No. 11 Elev. 7781.17
Nail in Tel. Pole 125' Lt. Sta. 484+60

B.M. No. 12 Elev. 7785.16
Nail in Tel. Pole 125' Lt. Sta. 493+50

± 23° Cr.

7790
7780
7770

7772.33

7782.27

470 — 475 — 480 — 485 — 490 — 495 — 500

DIETZGEN 20CA

FED. ROAD REG. NO.	DIVISION	PROJ. NO.	SHEET NO.	TOTAL SHEETS
9	COLO.	F025-2(6)	7	

RIGHT OF WAY

ANTONITO – ROMEO

REVISIONS		

S.W. 1/4 Sec. 33
T. 34 N. R. 9 E. N.M.P.M.

N.W. 1/4 Sec. 4
T. 33 N. R. 9 E. N.M.P.M.

500 505 P.O.T. 510 515 520 P.O.T. 522+95.6 (P.O.) 525 530

R.R. R.O.W. 50'

Denver And Rio Grande Rail Road

R.R. R.O.W. 50'

PROJECTED LINE

SURVEYED LINE

N11°56'E

10'

40'

Sign

Sign

Sign

Sign

Sign

Sign

Sign

Sign

Mail Box

22'x13'x20' CMAP.

79 P.O.T.

6" Curb

Gas Tank

Septic Tank

Well

Hydrant

6' Tank

Sheep and Hog Sheds

43'x27'x22' CMAP.

3-Gates

90'

10'x16' Tr. Br.

50' Rt. 522+31.1

50' Rt. 523+81.1

50.0 75.0

116.4' N 51°01' E

94.6' N 38°59' W

P.O.B. 5 6

100'

100'

= Mi. Post 276

Cultivated Land

5 S. L. REED

6 JUAN LUCERO
JOE LUCERO
FELICITA LUCERO

Cultivated Land

Romero Ditch

N 89°53'30" W 926.7'

32.33

5 4

B.M. No. 13 Elev. 7789.69
Nail in Tel. Pole 125' Lt. Sta. 502+10

B.M. No. 14 Elev. 7793.20
Nail in Tel. Pole 125' Lt. Sta. 510+75

B.M. No. 15 Elev. 7800.46
Nail in Tel. Pole 125' Lt. Sta. 517+80

U.S.G.S. No. K-32 Elev. 7802.750
East Hd. Wall C.B.C. 40' Lt. Sta. 522+45

B.M. No. 16 Elev. 7805.88
Nail in Tel. Pole 125' Lt. Sta. 528+25

PLAN
SURVEYED
PLOTTED
NOTE BOOK
NO.
SCALE
BY
DATE
ALIGNMENT CHECKED
R/W LINES CHECKED

PROFILE
SURVEYED
PLOTTED
NOTE BOOK
NO.
SCALE
BY
DATE
GRADES CHECKED
R/W LINES CHECKED

24' Cl.

23' Cl.

20' Cl.

7789.27

7807.43

7800
7790
7780

500 505 510 515 520 525 530

FED. ROAD R.E. NO.	DIVISION	PROJ. NO.	SHEET NO.	TOTAL SHEETS
9	COLO.	F025-2(6)	8	

RIGHT OF WAY

ANTONITO – ROMEO

N.W.1/4 Sec. 4
T.33N. R.9E. N.M.P.M.

S.W.1/4 Sec. 4

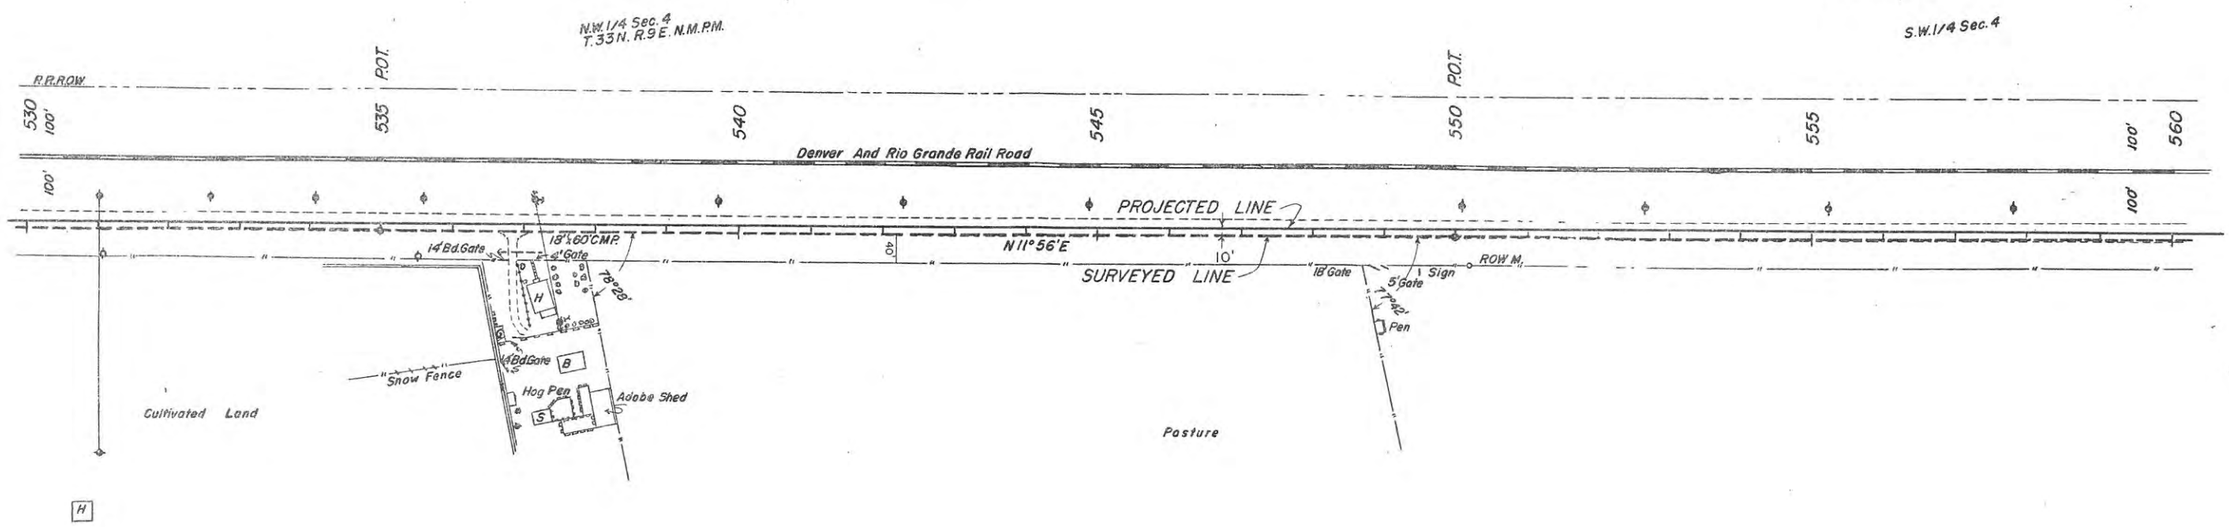

B.M. No. 17 Elev. 7809.01
Nail in Tel. Pole 125' Lt. Sta. 535+30

B.M. No. 18 Elev. 7811.42
Nail in Tel. Pole 125' Lt. Sta. 544+00

B.M. No. 19 Elev. 7815.07
Nail in Tel. Pole 125' Lt. Sta. 552+50

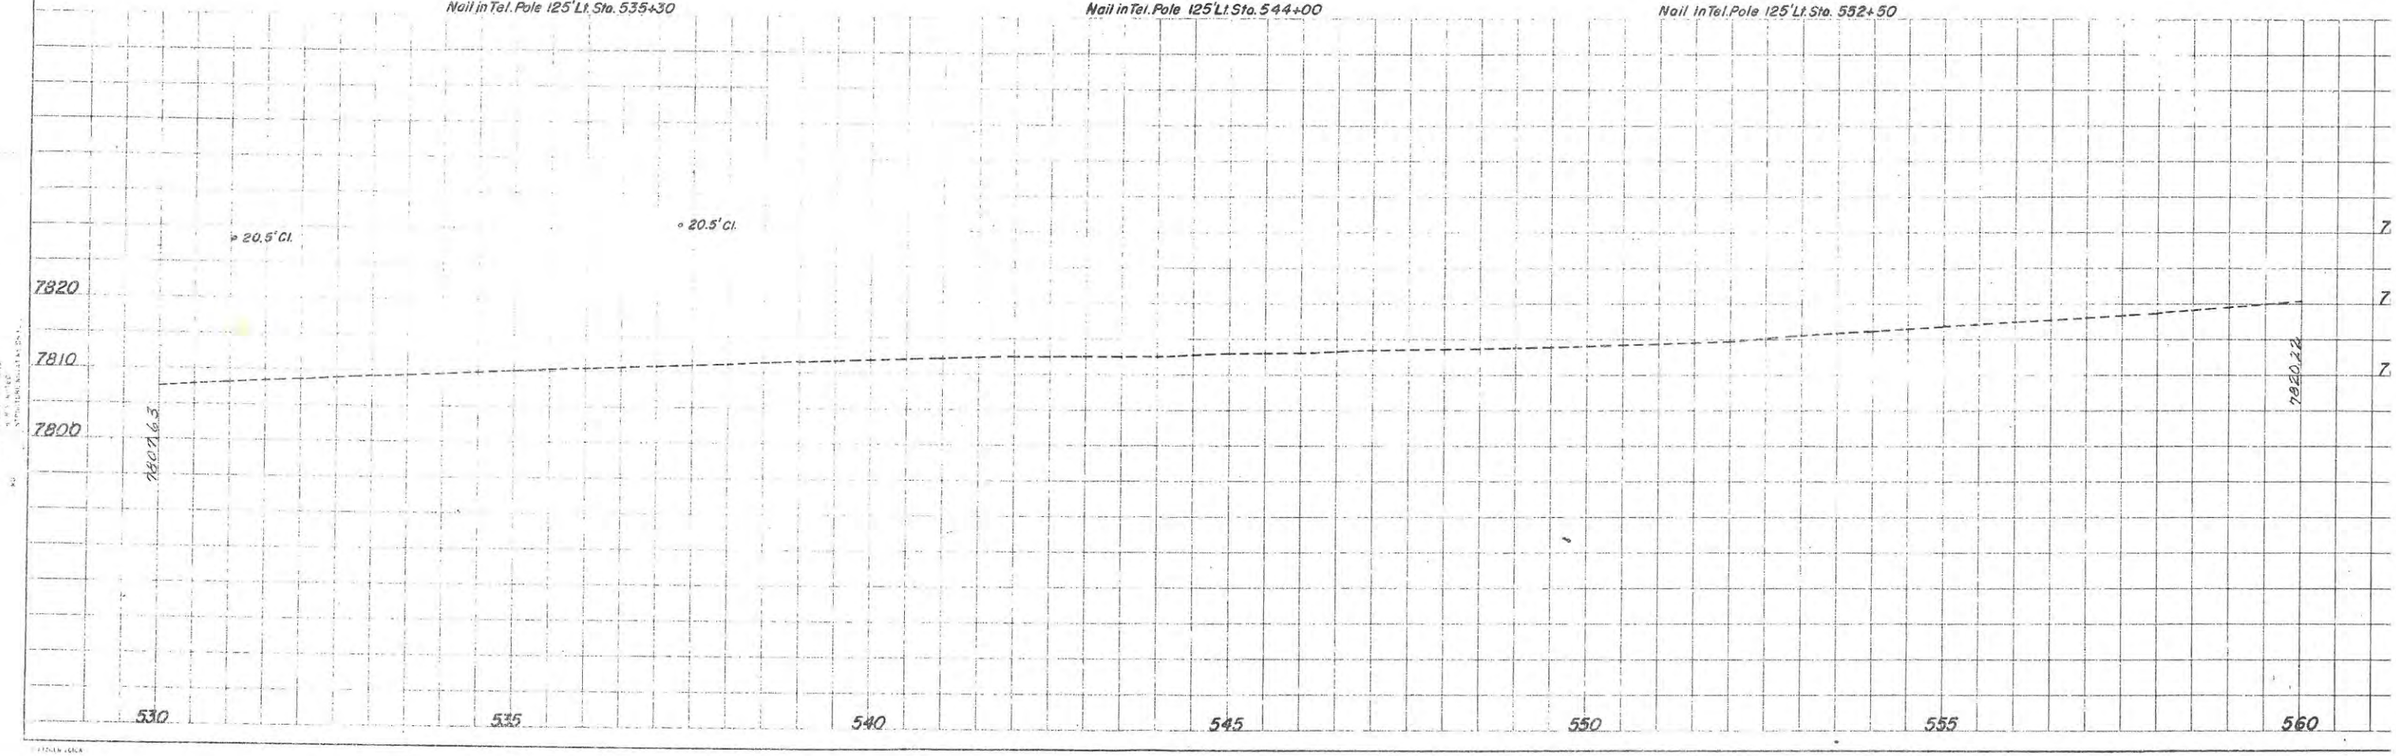

COLORADO DEPARTMENT OF HIGHWAYS
Form C.D.H. 134
6-1968

FED. ROAD REG. NO	DIVISION	PROJ. NO.	SHEET NO.	TOTAL SHEETS
9	COLO.	F025-2(6)	9	

REVISIONS

RIGHT OF WAY

ANTONITO - ROMEO

PLAN — SURVEYED / PLOTTED / FINAL MYLAR / BY / DATE

PROFILE — SURVEYED / PLOTTED / FINAL MYLAR / BY / DATE

S.W. 1/4 Sec. 4
T. 33 N. R. 9 E. N.M.P.M.

P.O.T.

577+56.2 (P.O.)

R.R.R.O.W.

Denver And Rio Grande Rail Road

2'x6'x38' Wd. Flume

36"x16' C.M.P.

2-Gates

Hd. Gate

8'x8' Wd. Div. Box

10'x14' Timber P.R. Br.

U.S.G.S. on C.B.C.

Mi. Post 277

PROJECTED LINE

SURVEYED LINE

12'x10' C.M.P.

8' Gate

ROW M.

N 11°56' E

12'x8' Timber Wier

50' Rt. 576+91.8

50' Rt. 578+41.8

N 39°03' W
94.4'

N 50°56' 30" E.
116.6'

7 ALFREDO E. PEREA

8 ERNEST MOELLER
VIOLET MOELLER, J.T.

P.O.B. 7 8

Bountiful Lateral of Manassa Canal No. 3

12' Gate

22' Gate

8' Gate

Shed

Hd. Gate

Sheds

Well and Tank

Tie Parcel 7 & 8

S 89°57' W 2464.6'

SE 1/4, Sec. 5

NE 1/4, Sec. 8

B.M. No. 20 Elev. 7819.02
Nail in Tel. Pole 125' Lt. Sta. 561+10

B.M. No. 21 Elev. 7825.23
Nail in Tel. Pole 125' Lt. Sta. 569+60

B.M. No. 22 Elev. 7829.42
Nail in Tel. Pole 125' Lt. Sta. 576+50

U.S.G.S. No. J-32 Elev. 7829.974
East Hd. Wall C.B.C. 40' Lt. Sta. 577+48

B.M. No. 23 Elev. 7835.03
Nail in Tel. Pole 125' Lt. Sta. 588+40

26' Cl.

7850
7840
7830
7820
7810

7820.22

7827.01

560 565 570 575 580 585 590

FED. ROAD REG. NO.	DIVISION	PROJ. NO.	SHEET NO.	TOTAL SHEETS
9	COLO.	F025-2(6)	10	

RIGHT OF WAY

ANTONITO–ROMEO

N.E. 1/4 Sec. 8
T. 33 N. R. 9 E. N.M.P.M.

S.E. 1/4 Sec. 8
T. 33 N. R. 9 E. N.M.P.M.

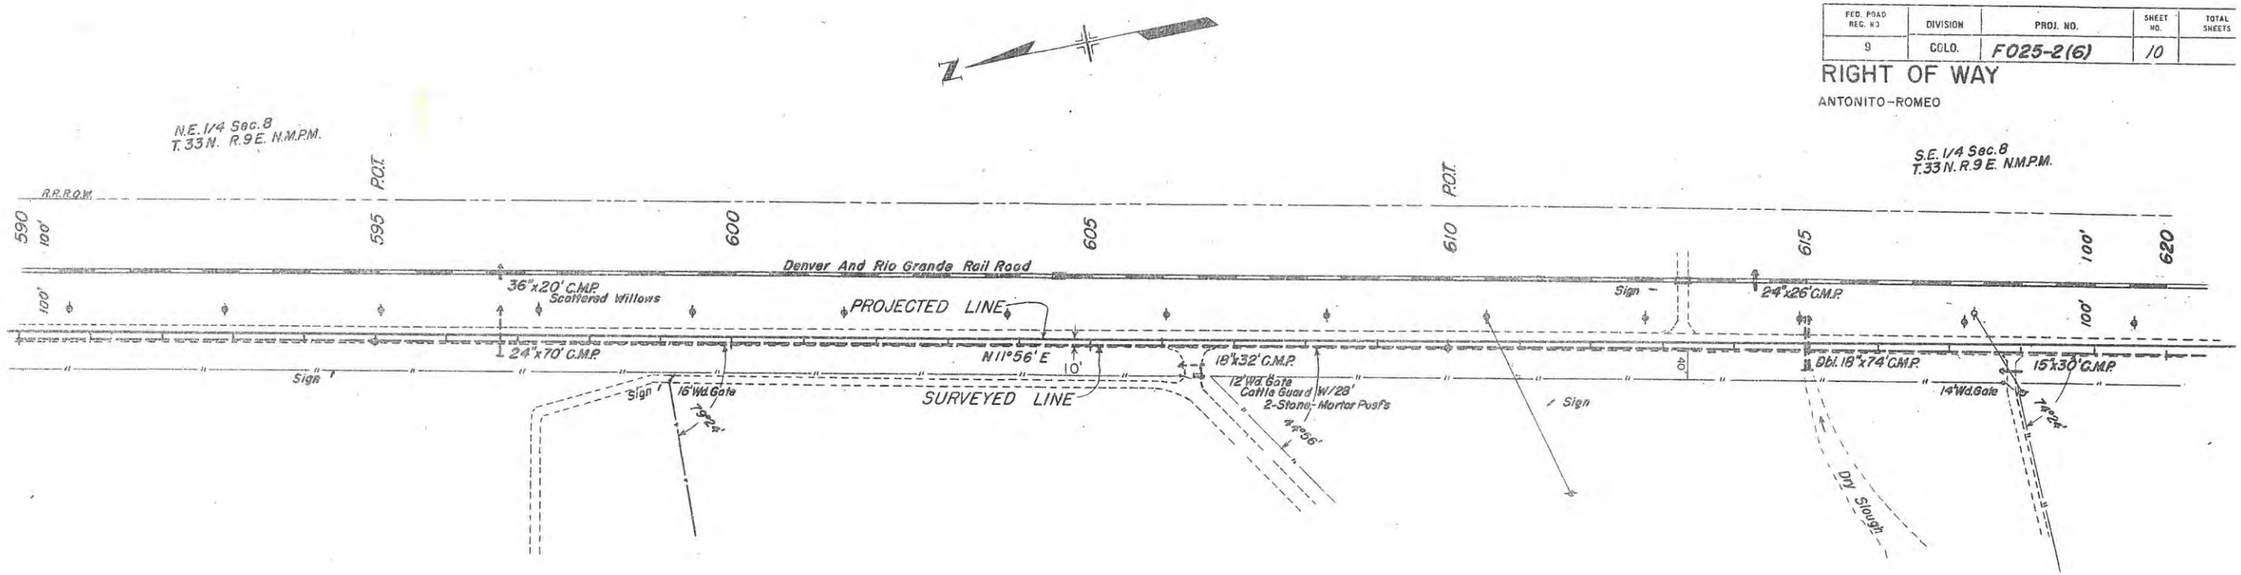

B.M. No. 24 Elev. 7839.36
Nail in Tel. Pole 125' Lt. Sta. 598+60

B.M. No. 25 Elev. 7840.49
Nail in Tel. Pole 125' Lt. Sta. 605+40

B.M. No. 26 Elev. 7842.88
Nail in Tel. Pole 125' Lt. Sta. 612+25

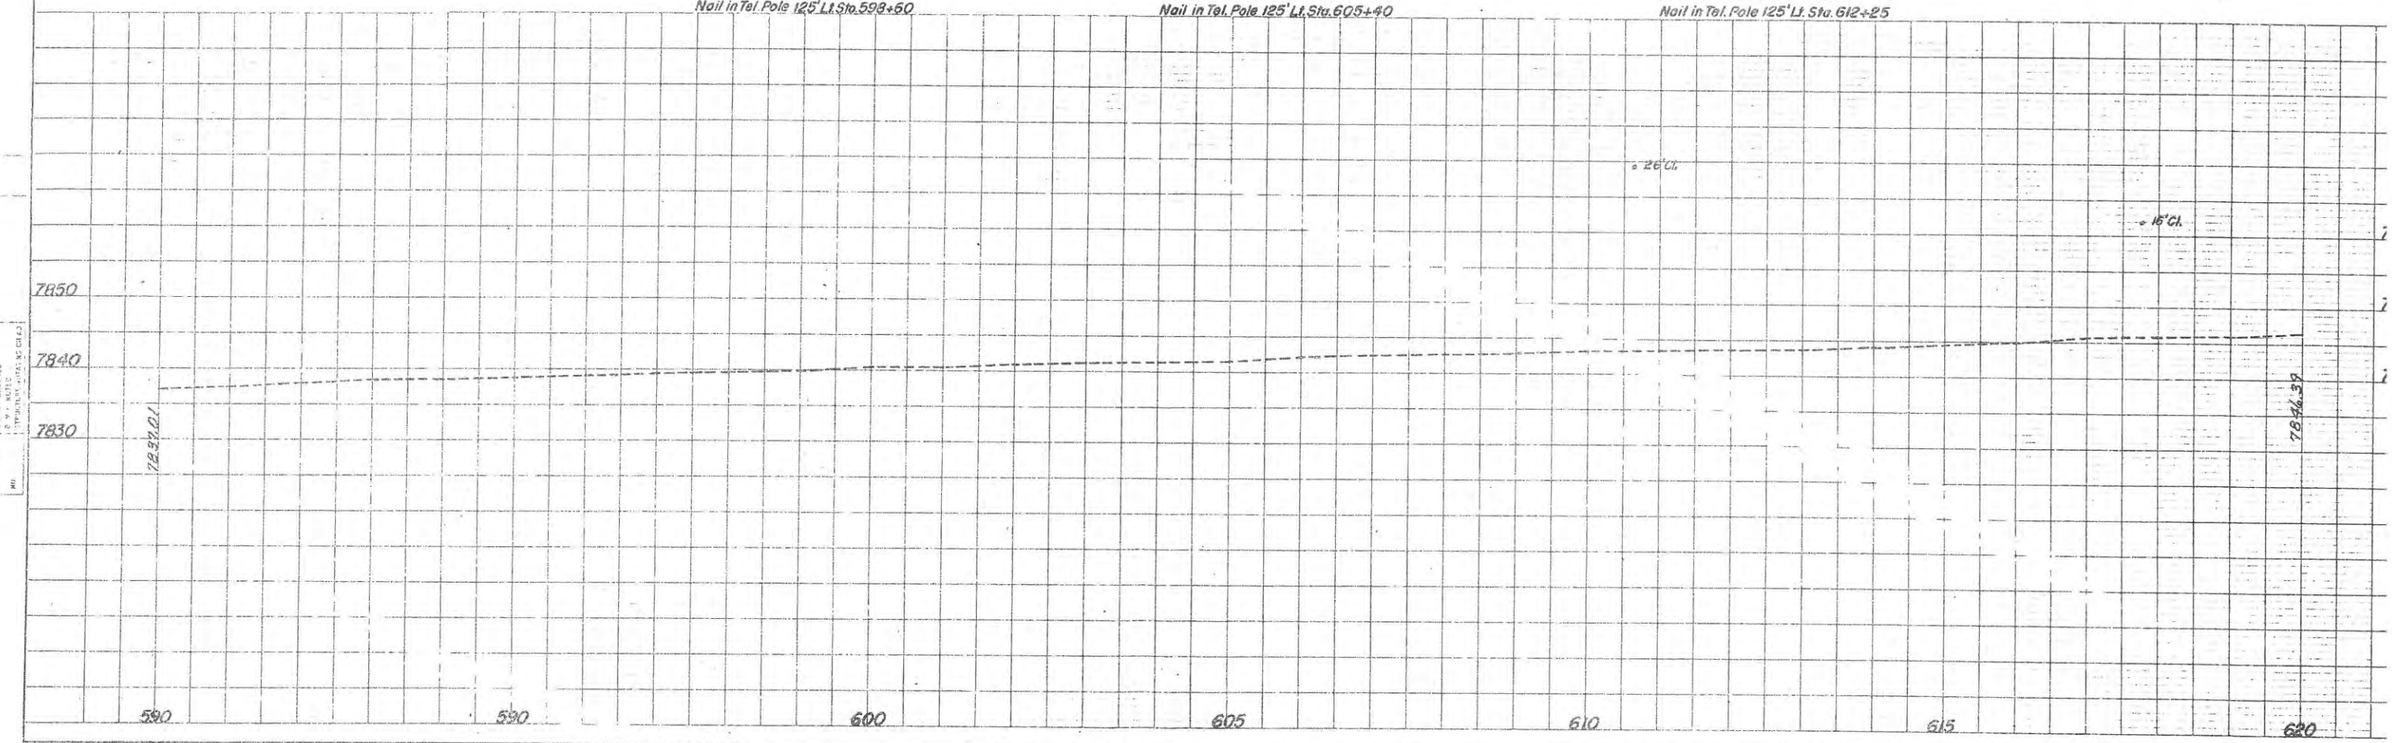

COLORADO DEPARTMENT OF HIGHWAYS
D. D. H. 174
1953

FED. ROAD REG. NO.	DIVISION	PROJ. NO.	SHEET NO.	TOTAL SHEETS
9	COLO.	F 025-2 (6)	11	

REVISIONS

RIGHT OF WAY

ANTONITO – ROMEO

END R.O.W. F 025-2 (6)
STA. 632+91.9

S.E. 1/4 Sec. 8
T. 33 N. R. 9 E. N.M.P.M.

P.O.T.

R.R. R/W.

Denver And Rio Grande Rail Road

PROJECTED LINE

SURVEYED LINE

Proj. Mortar
FAP 295 C(4)
FAP 295 D(2)

16' Wd. Gate

Wall

12' Gate

N 11°56' E
50' Rt. 631+61.6 = 75.0'

74' Rt. 632+91.9 =

115.9' N 51°20' E

64.2' N 38°40' W

P.O.B. (9) (10)

Heavy Willows

(9) TOMACITA LOPEZ

(10) MANASSA LAND & IRRIGATION CO.

N 89°31' W 1749.6'

NE 1/4, Sec. 17

631+64.7 Bk. Equation 631+89.5 Ahd.

(Proj.) 632+26.7

P.C. 631+89.5 Ahd. Surv.

Surveyed
Δ = 1°00' Lt.
D = 0°15'
T = 200.09
L = 400'
R = 22,918'

P.T. 635+89.5 Surv.

P.C. 636+02.4 Bk. Equ. Proj.
636+26.3 Ahd.

Projected
Δ = 0°30' Lt.
D = 0°15'
T = 100.0'
L = 200.0'

P.I. 637+26.3 Proj.

P.T. 638+26.3

P.C. 639+99.3 Surv.

Survey
Δ = 1°00' Rt.
D = 0°15'
T = 200.09
L = 400'
R = 22,918'

Projected
Δ = 0°30' Rt.
D = 0°15'
T = 100.0'
L = 200.0'

P.I. 641+99.4 Surv.

P.I. 642+99.4 Proj.

P.C. 641+99.3 Proj.

P.T. 643+99.3 Surv. & Proj.

STA. 643+99.3 END F 025-2 (6) =
STA. 643+99.3 ON F 025-2 (5)

R.R. Bridge
11.5' x 30' Opening

Dbl. Hd. Gate.

15' x 18' Wd. Br.

18' x 24' C.M.P.

18' x 24' Flume

Canal

2' x 1' x 24' Wd. Box

Mi. Post 278

24" x 48' C.M.P.

48" x 34' C.M.P.

14' x 60' C.B.C.

5' x 4' x 58' C.B.C.

S.H.B.M. No. 30

16' Gate

620 625 630 635 640 645

100' 50' 50' 100' 100' 50' 50' 100'

B.M. No. 27 Elev. 7849.34
Nail in Tel. Pole 125' Lt. Sta. 622+50

B.M. No. 28 Elev. 7850.43
Nail in Tel. Pole 125' Lt. Sta. 633+00

B.M. No. 29 Elev. 7851.65
Nail in Tel. Pole 125' Lt. Sta. 638+15

B.M. No. 30 Elev. 7862.60
Brass Cap On Bridge N.W. End Wheel Guard

PLAN
SURVEYED
PLOTTED
NOTE BOOK
NO.
DATE
INVERTED PIPE TIES
ALIGNMENT CHECKED
R/T OF WAY CHECKED

PROFILE
SURVEYED
PLOTTED
NOTE BOOK
NO.
DATE
CENTER LINE ELEVATIONS CHECKED

20' Cl. 21' Cl. 23' Cl.

7844.59 7862.88

7870 7860 7850 7840

631+64.7 Bk. Equation 631+89.5 Ahd.

620 625 630 635 640 645

SHEETS W. ZOICA

FED. ROAD REGION	DIVISION	PROJ. NO.	SHEET NO.
9	COLO.	F 025-2(6)	12

REVISIONS			

RIGHT OF WAY OWNERSHIP MAP

PLAT

SHOWING CLAIMANTS WITH REGARD TO RIGHT OF WAY FOR PROJECT F 025-2 (6)

ORIGINAL SCALE 1" = 400'

ANTONITO - ROMEO

T. 34 N., R. 9 E., N.M.P.M.

T. 33 N., R. 9 E., N.M.P.M.

BEGIN R.O.W. F 025-2(6)
STA. 412+33.4

END R.O.W. F 025-2(6)
STA. 632+91.9

T. 33 N., R. 9 E.
T. 34 N., R. 9 E.

ROMEO

Denver & Rio Grande Western Railroad

PROJECTED LINE

SURVEYED LINE

Mile Post 274

Mile Post 275

Mile Post 276

Mile Post 277

NE 1/4, Sec. 28

SE 1/4, Sec. 28

SW 1/4, Sec. 28

NW 1/4, Sec. 28

NE 1/4, Sec. 21

SE 1/4, Sec. 21

SW 1/4, Sec. 21

NW 1/4, Sec. 33

SW 1/4, Sec. 4

NW 1/4, Sec. 4

NW 1/4, Sec. 9

SW 1/4, Sec. 9

SE 1/4, Sec. 5

NE 1/4, Sec. 5

NE 1/4, Sec. 8

SE 1/4, Sec. 8

① JOHN M. CARR
EVELYN M. CARR, J.T.

② GARRY C. DIX
MARJORIE L. DIX, J.T.

③ JOSE A. LOPEZ
JUAN I. LOPEZ

④ S.L. REED
LETTIE M. REED, J.T.

⑤ S. L. REED

⑤ FELICITA LUCERO
JUAN LUCERO
JOE LUCERO

⑦ ALFREDO E. PEREA

⑧ ERNEST MOELLER
VIOLET MOELLER, J.T.

⑨ TOMACITA LOPEZ

⑩ MANASSA L.
& IRRIGATION CO

P.O.T. 401+00

P.O.T. 386+09

P.C. 631+62.7 Bk. EQU. 631+89.5 Ah.

P.I. 635+89.5

P.C. 639+99.3

P.I. 641+99.4

Δ = 1°00' Lt.
T = 200.09'
D = 0°15'
L = 400.0'
R = 22,918'