TITLE SHEET

# STATE DEPARTMENT OF HIGHWAYS
# DIVISION OF HIGHWAYS — STATE OF COLORADO

| FEDERAL ROAD REG. OR NO. | DIVISION | PROJECT NO. | SHEET NO. |
|---|---|---|---|
| VIII | COLORADO | TQRS 0062(1) | 1 |

RIGHT OF WAY
WEST OF RIDGWAY

REVISIONS

## CONVENTIONAL SIGNS

County Line
Township or Range Line
Land Lines
Property or Tract Line
City Limits
Railroad
Existing Road
New Road

Control of Access
Access denied by Deed
Right of Way Line
Projected by Freeway (Virgin Location)
Top of Cuts
Toe of Fills
Barbed Wire Fence
Chain Link Fence
Woven Wire-Combination Fence
Snow Fence
Wood Fence
Deer Fence

Trees — Deciduous — Coniferous

Tel & Teleg. Lines
Electric Lines
Elec. Trans. Tower
Buried Tel. Cable
Buried Electric Cable
Gas Main
Oil Main
Water Main
Sanitary Sewers
Storm Sewers

Road Approaches
Section Corner — Center of Section

Culverts & Drains
Proposed
Existing
Proposed (To be deemed)
Existing (To be deemed)

Bridges — Existing (To be deemed)

PLAN AND PROFILE OF PROPOSED
**FEDERAL AID PROJECT NO.** TQRS 0062(1)
STATE HIGHWAY NO. 62
OURAY COUNTY

## RIGHT OF WAY

SCALE OF ORIGINAL DRAWINGS
PLAN SHEETS 1" = 100'
TOTAL OWNERSHIP PLAT 1" = 1000'
R.O.W. LENGTH OF PROJECT = 1004 MILES

INDEX OF SHEETS

| SHEET NO. | |
|---|---|
| 1 | TITLE SHEET |
| 2 | TABULATION OF PROPERTIES |
| 3-4 | LINE SHEETS |
| 5 | TOTAL OWNERSHIP PLAT |

NOTE: METES AND BOUNDS DESCRIPTIONS ARE SHOWN ON PRESENT RIGHT OF WAY FOR THE PURPOSE OF DESCRIBING THE RIGHT OF WAY WHERE IT REMAINS UNCHANGED.

Set #2
Uncolored

R.9 W. R.8 W.

Sta. 229+00 END CONST. PROJ. TQRS 0062(1)

T. 45 N.

Sta. 182+00 BEGIN R.O.W. PROJ. TQRS 0062(1) =
Sta. 182+00 on F 020-1(10) Sec. 2

Sta. 235+00 END R.O.W. PROJ. TQRS 0062(1)

Sta. 173+63.7 BEGIN CONST. PROJ. TQRS 0062(1)=
Sta. 173+63.7 END F 020-1(13)

T. 44 N.

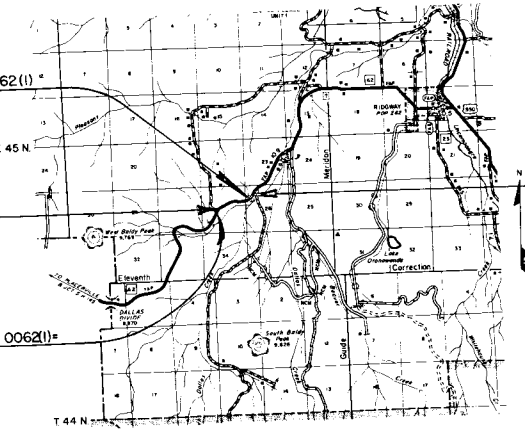


SCALE OF MILES

DIVISION OF HIGHWAYS
APPROVED W. L. Capron 10-31-29
CHIEF ENGINEER — DATE

DEPARTMENT OF TRANSPORTATION
FEDERAL HIGHWAY ADMINISTRATION
APPROVED _____ DATE
DIVISION ADMINISTRATOR

EM 10-77 D-5

HIGHWAYS, STATE OF COLORADO
M NO. 158
NOV. 1977

# R.O.W. TABULATION OF PROPERTIES IN OURAY COUNTY S.H. No. 62 PROJ. TQRS 0062(1)

| FEDERAL ROAD REGION NO | DIVISION | PROJECT NO | SHEET NO |
|---|---|---|---|
| VIII | COLORADO | TQRS 0062(1) | 2 |

RIGHT OF WAY WEST OF RIDGWAY

| PARCEL NO. | OWNER | ADDRESS | LOCATION | AREA IN ACRES: PARCEL | TO BE ACQUIRED | REMAINDER LEFT | REMAINDER RIGHT | PARCEL NO. | REMARKS |
|---|---|---|---|---|---|---|---|---|---|
| | | | T 45 N., R. 9 W., N.M.P.M. | | | | | | |
| 1 | MARIE SCOTT | West of Ridgway, Ridgway, Colo | SW 1/4 & SE 1/4 SEC. 27 | 19.21 | 8.61 | 1565± Total | | 1 | |
| | | | SW 1/4 & NW 1/4 SEC. 26 | | | | | | |
| TE-1 | MARIE SCOTT | " " " " " | SW 1/4 SEC. 26 | 0.11 | ——— | ——— | ——— | TE-1 | IRRIGATION DITCH IMPROVEMENT |
| | | | SE 1/4 SEC. 27 | | | | | | |
| TE-1A | MARIE SCOTT | " " " " " | SW 1/4 SEC. 26 | 0.057 | ——— | ——— | ——— | TE-1A | |

REVISIONS

| | | BY |
|---|---|---|
| 6-1-79 | Add TE-1A | |

STATE DEPARTMENT OF HIGHWAYS
DIVISION OF HIGHWAYS-STATE OF COLORADO
DEPT. NUMBER 1611
SEPTEMBER 1971

| FEDERAL ROAD REGION NO. | DIVISION | PROJ. NO. | SHEET NO. | TOTAL SHEETS |
|---|---|---|---|---|
| VIII | COLORADO | TQRS 0062(1) | 3 | 5 |

REVISIONS

| B.-L. 79 | Add. Notes | TP |
|---|---|---|
| | | |

# RIGHT OF WAY
WEST OF RIDGWAY

NW 1/4 Sec 27
NE 1/4 Sec. 27
1/4 Sec Line
SE 1/4 Sec 27
MARIE SCOTT
SW 1/4 Sec 27
Old Road Abandoned
RES. No. 960-D
CDOH. Proc. Directive
1607.1
N
STA. 182+00 BEGIN R.O.W. PROJ. TQRS 0062(1)
R.O.W. along Fence
N 65° 58' E
R.O.W. Marker
EQ. 175+98.3 Bk. = 180+69.1 Ah.
and 24" CC
R.O.W. along Fence
drain
B.M. No.1 Elev 7854.05
Spike in pine 75' Rt. Sta. 175+24
Sta. 185+00 END R.O.W. PROJ. F020-1(10) Sec. 2
B.M. No.2 Elev. 7815.38
Spike in fence post 85' Rt. Sta. 188+35
B.M. No.3 Elev. 7763.13
Spike in PP 200' Lt. Sta. 196+76
B.M. No.4 Elev. 7756.04
Spike in fence post 80' Lt. Sta. 201+80
SW 1/4 Sec 27
Sta. 173+63.7 BEGIN CONST. PROJ. TQRS 0062(1)
Sta. 173+63.7 END PROJ. F020-1(13)
SE 1/4 Sec 27
T. 45 N., R. 9 W., N.M.P.M.
Old road abandoned
PI 201+11.00
TS 196+56.90
SC 198+56.90
CS 203+50.20
ST 205+50.20
power pole w/ guy wire
36" CSP
end 30" CSP
Δ = 27°45'
Δc = 19°45'
Dc = 4°00'
Tc = 249.40'
Lc = 493.80'
Rc = 1432.39'
Ts = 454.10'
E = 44.25'
θs = 4°00'
Ls = 200'
LT = 133.40'
ST = 66.70'

STATE DEPARTMENT OF HIGHWAYS
DIVISION OF HIGHWAYS-STATE OF COLORADO
FORM 135
M-7-63-M-1-1973

| FEDERAL ROAD REQUIR. NO. | DIVISION | PROJ. NO. | SHEET NO. | TOTAL SHEETS |
|---|---|---|---|---|
| VIII | COLORADO | TORS 0062(1) | 4 | 5 |

# RIGHT OF WAY
WEST OF RIDGWAY

| REVISIONS | | |
|---|---|---|
| 6-1-73 | Add TE I-A | TP |

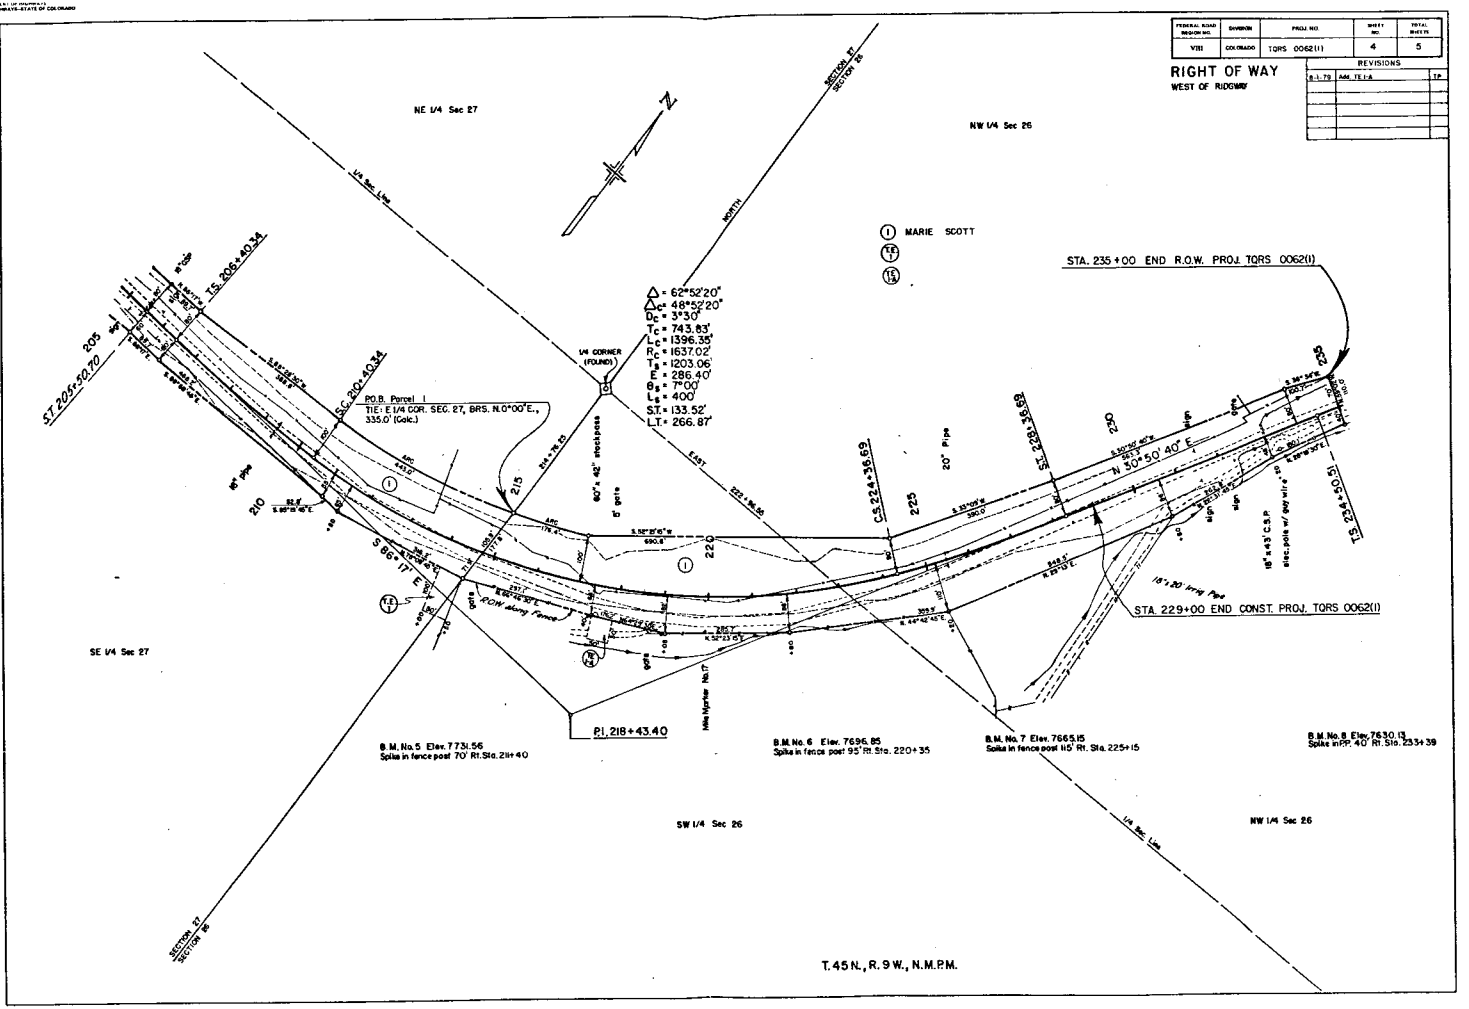

SION OF HIGHWAYS, STATE OF COLORADO
I.R. ROAN NO. 136
E FEB., 1977

| FEDERAL ROAD REGION NO. | DIVISION | PROJ. NO. | SHEET NO. | TOTAL SHEETS |
|---|---|---|---|---|
| VIII | COLORADOT | TQRS 0062(1) | 5 | 5 |

# TOTAL OWNERSHIP PLAT

RIGHT OF WAY
WEST OF RIDGWAY

REVISIONS

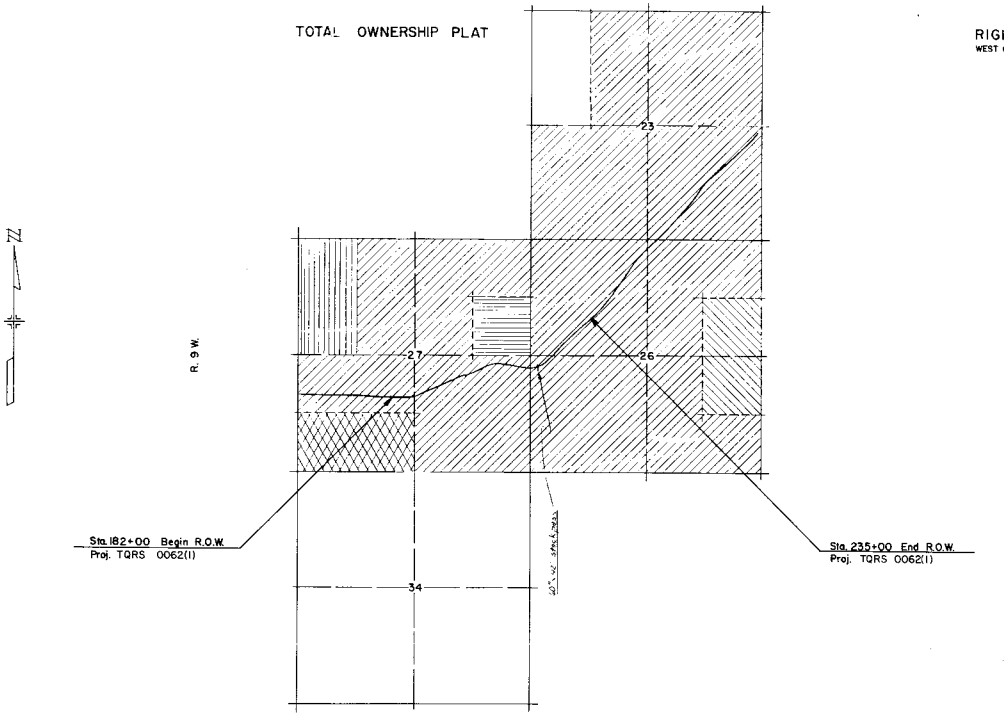


SCALE: 1"=1000'

Key to Owners

- B.L.M.
- Fournier et. al.
- Harney
- Scott
- Scott & McClure