AS CONSTRUCTED	FED. ROAD REGION	DIVISION	PROJ. NO.	SHEET NO.
NO REVISIONS / REVISED / VOID	VIII	COLO.	BRS 0096(21)	8

DETOUR DETAIL

Exhibit "A"

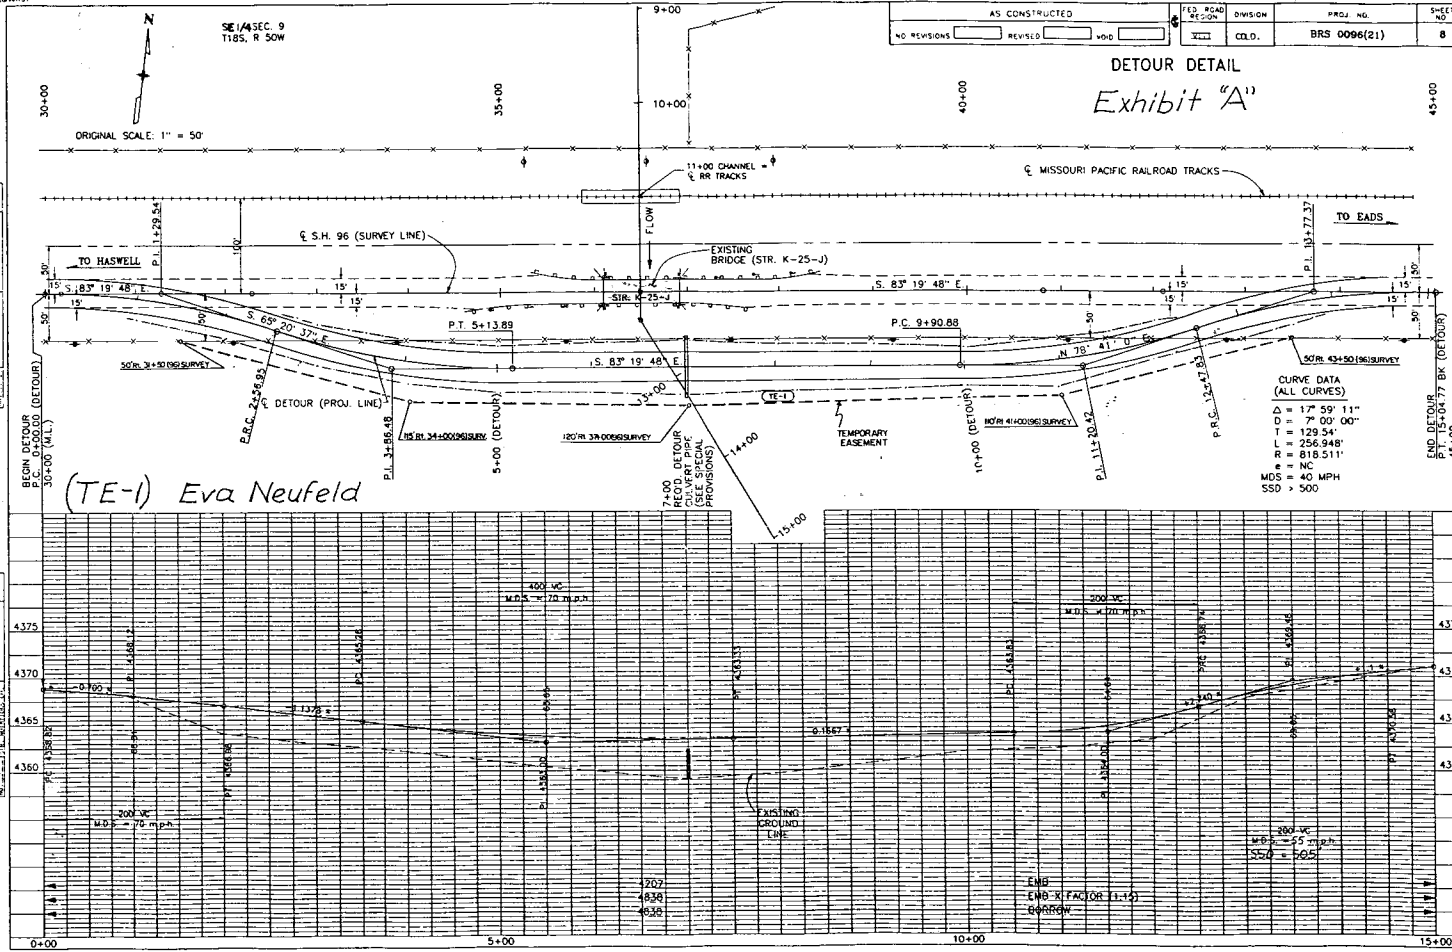

PLAN: SCALE: 1" = 50' NOTE: BOTH PLAN & PROFILE ON 1 SHEET CHECKED BY: DATE

PROFILE: SCALE: 1" = 5' NOTE: BOTH PLAN & PROFILE ON 1 SHEET CHECKED BY: DATE

03/28/98 21:46:30 HSP1::[07060/PLAPS] DETXDET 87068 H100