TITLE SHEET

DEPARTMENT OF HIGHWAYS
STATE OF COLORADO

PLAN AND PROFILE OF PROPOSED

FEDERAL AID PROJECT NO. F025-1(8)

STATE HIGHWAY NO. 15

SAGUACHE COUNTY

RIGHT OF WAY

SCALES OF ORIGINAL DRAWINGS

ON PLAN, 1 IN. = 100 FT.
ON PROFILE, 1 IN. = 100 FT. HORIZONTAL
1 IN. = 10 FT. VERTICAL

GRADE LINE ON PROFILE IS SHOWN AS GRADE OF FINISHED ROAD
LENGTH OF R.O.W. = 3.740 MILES

FEDERAL ROAD REGION NO.	DIVISION	PROJECT NO.
9	COLORADO	F025-1(8)

RIGHT OF WAY SAGUACHE – SOUTH

REVISIONS	
1-15-68	Changed End R.O.W. and Co

INDEX OF SHEETS

SHEET NO
1. Sketch map and title page
2. Tabulation of properties
3 - 12. Alignment plan & profile

CONVENTIONAL SIGNS

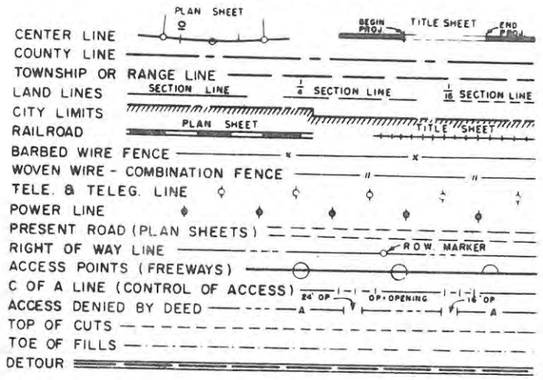

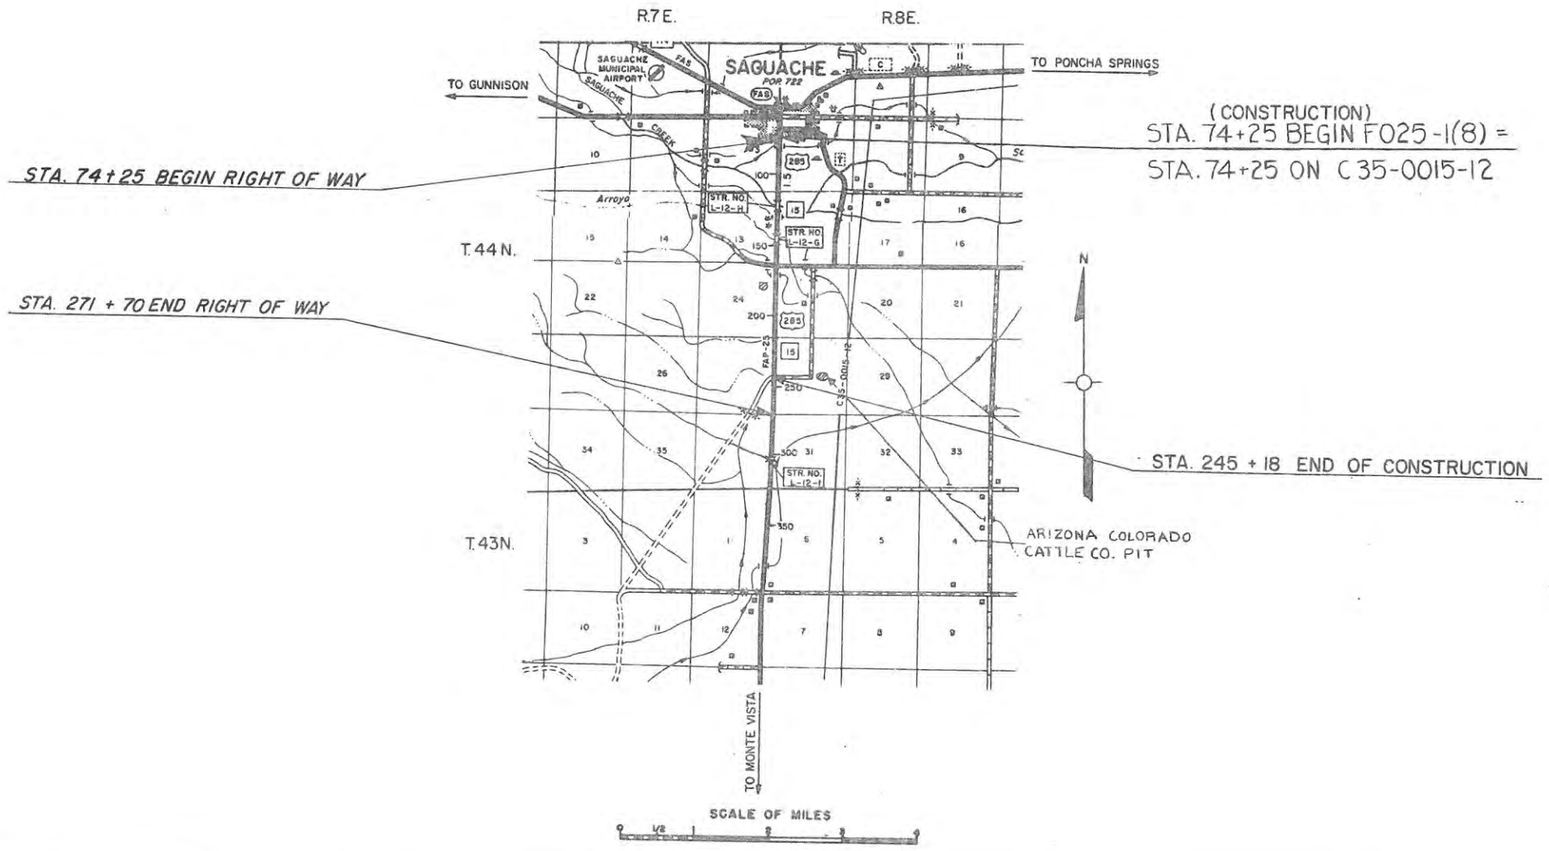

R. O. W. TABULATION OF PROPERTIES IN SAGUACHE COUNTY S.H. No. 15 PROJ. F 025-1 (8)

FEDERAL ROAD DIVISION NO.	DISTRICT	PROJECT NO.
8	COLORADO	F 025-1 (8)

RIGHT OF WAY SAGUACHE – SOUT

PARCEL NO.	OWNER	ADDRESS	LOCATION	AREA IN ACRES			PURCHASE DATA					REMARKS
				PARCEL	TO BE ACQUIRED	REMAINDER	LAND	IMPROV'M'TS	DAMAGE	MISC.	TOTAL	
						Lt. Rt.						REV
1	EDDIE J. HAZARD		T. 44 N., R. 7 E., N.M.P.M.									1-15-68 Deleted Parc
			NE 1/4 and SE 1/4 SEC. 12 and	12.291	5.671	118± 232±						
			T. 44 N., R. 8 E., N.M.P.M.									
			NW 1/4 and SW 1/4 SEC. 7									
T.E 1	EDDIE J. HAZARD		SW 1/4 of NW 1/4 SEC. 7	0.269	0.269							
T.E.1A	EDDIE J. HAZARD		SW 1/4 of NW 1/4 SEC. 7	0.430	0.430							
T.E.1B	EDDIE J. HAZARD		W 1/2 of SW 1/4 SEC. 7	0 269	0.269							
2	WOODARD LAND and LIVESTOCK COMPANY, A CORPORATION		W 1/2 of W 1/2 SEC. 18	16.509	10.800	925± —						
			W 1/2 of NW 1/4 SEC. 19									
T.E 2	WOODARD LAND and LIVESTOCK CO., A CORPORATION		W 1/2 of W 1/2 SEC. 18	1.773	1.773							
P.E.2A	WOODARD LAND and LIVESTOCK CO., A CORPORATION		W 1/2 of NW 1/4 SEC. 19	0.955	0.955							
3	ALEX N. RUSSELL and LETHA L. RUSSELL		T. 44 N., R. 7 E., N.M.P.M.	7 827	1.807	— 312±						
			E 1/2 E 1/2 SEC. 13									
T.E.3	ALEX N. RUSSELL and LETHA L. RUSSELL		E 1/2 NE 1/4 SEC. 13									
4	BUREAU OF LAND MANAGEMENT		E 1/2 E 1/2 SEC. 24 and	12 809	4.507	— SEVERAL THOUSAND ACRES						
			NE 1/4 NE 1/4 SEC. 25									
5	ARIZONA — COLORADO CATTLE CO. INC.		E 1/2 SE 1/4 SEC. 25 and	27.594	14.002	3002± 390±						
			SE 1/4 NE 1/4 SEC. 25 and									
			T. 44 N., R. 8 E., N.M.P.M.									
			W 1/2 SW 1/4 SEC. 19 and									
			W 1/2 SW 1/4 SEC. 30									
T.E.5	ARIZONA — COLORADO CATTLE CO. INC.		W 1/2 SW 1/4 SEC. 19	0.826	0.826							
T.E.5A	ARIZONA – COLORADO CATTLE CO. INC.		W 1/2 SW 1/4 SEC. 30									
6	DELETED											
T.E.6	DELETED											

COLORADO DEPARTMENT OF HIGHWAYS
Form C D H 134
May 1961

FED. ROAD REG. NO.	DIVISION	PROJECT NO.
9	COLO.	F 025-1 (8)

RIGHT OF WAY SAGUACHE — SOUT

S.W. 1/4 N.W. 1/4 SEC. 7
T. 44 N., R. 8 E., N.M.P.M.

S.W. 1/4 SEC. 7
T. 44 N., R. 8 E., N.M.P.M.

S.E. 1/4 N.E. 1/4 SEC. 12
T. 44 N., R. 7 E., N.M.P.M.

E. 1/2 S.E. 1/4 SEC. 12
T. 44 N., R. 7 E., N.M.P.M.

CITY LIMITS EAST

SHERMAN

GRANT

YORK

HAZARD ADDITION

Point Of Beginning
Parcel No 1, Tie:
N.W. Cor. Sec. 7 Bears
N. 2°35'15" W. - 1321.3'

69.20'
80.09'
80'
50'

30' Temporary Easement

PUBLIC SERVICE CO. OF COLO.

TE-1
TE 1-A
TE 1-B

16"x 11' Conc. Sd. Dr.
11' Picket Gate
Gas & Gate Sign
18"x 18' C.S.P. Sd. Dr.
18"x 36' C.S.P. X-Culv. & Hdwl.
V Ditch
Sign
5' Sidewalk
Proj. Marker 68-B 703-A
House
Log Cabin
8'x 2'x 32' C.B.C. with Wg.
Ornamental Wire Fence
14' Wire Gate
18"x 38' C.S.P. X-Culv. Conc. Hdwall Inlet
18"x 72' C.S.P. X-Culv. Conc. Hdwall Inlet
5' Wire Gate
Museum Sign
7'x 2.5' Wd. Box Wier
24"x 38' C.M.P. Cross Culvert with Grd. In.
R.O.W. Marker Lt. & Rt.
14' Drive Way Gate FIELD APPR.
15'x 26' C.S.P. Sd. Dr. 14' Driveway Gate
Hay
Carrot
Sign
18"x 40' C.S.P. X-Culv. Conc. Hdwall Rt.
15'x 26' C.S.P. Sd. Dr. 14' Driveway Gate
Wd. Division Box 3.5'x 3' Inlet 2'x 6' Outlet
Wood Wier 4'x 2' with 3' Wing
Hotel Sign & Gas Sign
15'x 26' C.S.P. Sd. Dr.
18"x 41' C.S.P. X-Culv. Conc. Hdwall
4" Wtr. Line (Frame)

P.I. 78+00 Δ = 0°27' Lt.
P.I. 87+04.8 Δ = 0°34' Rt.
87+05 1/4 SEC. LINE

STA. 74+25 BEGIN R.O.W.
STA. 74+25 BEG. F 025-1(8) = STA. 74+25 F.A.P. 68-B

70 75 80 85 90 95

S 50°40' W 375.0'
S 50°13' W 206.0'
S 50°52' 15" W 699.3'
N 0°25' W 904.4'
S 50°47' W 2615.0'

80+06 N. 89° 47' W. 14'

Tree Stumps

RUSSELL SPRINGS TEL. CO.
PLEASANT DALE TEL. CO.

(1) EDDIE J. HAZARD

B.M. No. 3, Elev. 7704.14
Top R.O.W. Marker 40' Rt. 74+25

B.M. No. 4, Elev. 7703.01
Nail in Tree Stump 38' Rt. 82+40

B.M. No. 5, Elev. 7703.29
Nail in Fence Post 40' Rt. 91+50

2615'

74 to 155
3" Overlay

Power Line Cl. 25'
Power Line Cl's. 20'
Guy Wire Cl. 17

P.I. 77+63.30'
P.I. 77+56.01'
P.I. 77+25.56'
P.I. 77+06.26'
P.I. 76+94.56'

+0.36%
+0.05%
+0.14%
+0.06%

7720
7710
7700
7690

75 80 85 90 95 100

K·E PLATE 1. PLAN-PROFILE KEUFFEL & ESSER CO

S.W. 1/4 SEC. 7
T. 44 N., R. 8 E., N.M.P.M.

W. 1/2 SEC. 18
T. 44 N., R. 8 E., N.M.P.M.

FED. ROAD REG. NO.	DIVISION	PROJECT NO
9	COLO	F 025-1 (8)

RIGHT OF WAY SAG

Point of beginning parcel no. 2.
Tie: West — 95.0' to the
NW cor. sec. 18.

WEST Pt. 113+20
Δ = 0°05' Rt.

2615.0'

RUSSELL SPRINGS TEL. CO.

S0°47' W

Dbl. 24" x 40' C.S.P. X-Culv. Conc. Hdwall

2615.0'

PLEASANT DALE TEL. CO.

(1) EDDIE J. HAZARD

R.O.W. Marker Lt. & Rt.

Sign

150.0'

65.0'

S0°52' W

Sign

5146.0'

4850.0'

End of Power Line

2269.0'

DELINEATORS

DELINEATOR

CREEK

SAGUACHE

121+34.5 - 121+73.5
Timber Bridge No. L-12-H
Conc. Deck

Siphon Well

6" Pipe

Siphon Well — State Reg. 302
6'x10' Pump House 8" Pump - 14'
Siphon Well Conc. Flume Oiet

127+32.2 P.O.T.

1/2 of 30" C.S.P. Headgate with
18"x11' C.S.P. Outlet

30' EASEMENT

Heavy

T.E.2

EASEMENT T.E.3

T.E.3

8' Bottom Ditch

14' Driveway Gate

3-24" x 39' C.S.P. X-Culv. Conc. Hdwall-6"x18" x 12' Wd. Plank over Hdwall Rt. & C.S.P. Lt.

18"x37' C.S.P. X-Culv. Conc. Hdwall

18"x39' C.S.P. X-Culv. Conc. Hdwall

24"x24' C.S.P. Sd. Dr.

24"x43' C.S.P. X-Culv. Conc. Hdwall

24"x37' C.S.P. X-Culv. Conc. Hdwall

24"x46' C.S.P. X-Culv. Conc. Hdwall

15"x27' C.S.P. Sd. Dr. 14' Driveway Gate

18"x44' C.S.P. X-Culv. Conc. Hdwall

Dbl. 24"x45' C.S.P. X-Culv. Conc. Hdwall

REVISION

E. 1/2 S.E. 1/4 SEC. 12
T. 44 N., R. 7 E., N.M.P.M.

SEC. LINE

Point of Beginning
Parcel No. 3 Tie:
East — 55.0' to the
N.E. Cor. Sec. 13

(2) WOODARD LAND & LIVESTOCK CO.

(3) ALEX N. RUSSELL
LETHA L. RUSSELL

E. 1/2 N.E. 1/4 SEC. 13
T. 44 N., R. 7 E., N.M.P.M.

B.M. No. 6 — Elev. 7702.25 ·
Steel Pin & Guard 38' Rt. 100+60

B.M. No. 7 - Elev. 7701.94
Steel Pin & Guard 39' Rt. 108+80

B.M. No. 8 - Elev. 7701.52
Steel Pin & Guard 38' Rt. 118+60

2606'

B.M. No. 9 - Elev. 7699.98
Steel Pin & Guard 38' Rt. 127+50

74 to 155
3" Overlay

Pl. 7709.56'

Pl. 7706.06'

Pl. 7704.56'

Pl. 7708.70'

Pl. 7703.26'

05.98'

03.92'

07.82'

03.90'

05.98'

800'

800' V.C.

7710

7700

7690

-0.10%

0.00%

+0.22%

-0.68%

100 105 110 115 120 125 130

PLATE 1. PLAN-PROFILE
KEUFFEL & ESSER CO.

COLORADO DEPARTMENT OF HIGHWAYS

FED. ROAD REG. NO.	DIVISION	PROJECT NO.
9	COLO.	F 025-1 (8)

RIGHT OF WAY SAGUACHE — SOUTH

REVISIO

W. 1/2 SEC. 18
T. 44 N., R. 8 E., N.M.P.M.

E. 1/2 S.E. 1/4 SEC. 13
T. 44 N., R. 7 E., N.M.P.M.

E. 1/2 N.E. 1/4 SEC. 13

1/4 SEC. LINE

30' EASEMENT

15'x 26' C.S.P. Sd. Dr.
12'x 5' Plank Bridge
14' Driveway Gate

6'x 8' Pump House with 1/2 of 18"x 9' C.S.P. Outlet, State Reg. 301

1/2 of 30" C.S.P. Headgate with 30"x 9' C.S.P. Outlet

1/2 of 36" C.S.P. Headgate with 30"x 10' C.S.P. Outlet

10' Bottom Ditch

147+00 P.O.T.

130 135 140 145 150 155

T.E. 2

R.O.W. Marker Lt. & Rt.

Transformer Pole

V Ditch

Elec. Line

Elec. Ornam. Lamp Posts

Motel Sign

AAA Sign

Motel

Office

DELINEATORS

Soft Drink Sign

Motel Sign

Sign

Motel Sign

Willows

End of Power Line

RUSSELL SPRINGS TELEPHONE CO.

PLEASANT DALE TELEPHONE CO.

2269.0'

S. 89°08' E.

15.0'

460.0'

5146.0'

4850.0'

S. 0°52' W

2420.5'

65'

75'

30'

50'

(2) WOODARD LAND & LIVESTOCK CO.

(3) ALEX N. RUSSELL & LETHA L. RUSSELL.

30"x 35' C.S.P.
18"x 35' C.S.P. &
15"x 36' C.S.P. Sd. Dr.

18"x 35' C.S.P. &
30"x 34' C.S.P. Sd. Dr.

139+26

147+32.8 - 147+56.8
Timber Bridge No. L-12-G

14' Driveway Gate

24"x 45' C.S.P. X- Culv.
Conc. H'wall

B. M. No. 10 - Elev. 7700.66
Nail in Telephone Pole 48' Rt. 136+50

B. M. No. 11 - Elev. 7698.61
Steel Pin & Guard 48' Rt. 145+35

B. M. No. 12 - Elev. 7700.35
Steel Pin & Guard 48' Rt. 155+00

2639'

74 to 155
3" Overlay

800' V.C.

Power Line Cl. 26'

Telephone Line Cl. 20'

Pl. 7703.26'
Pl. 7703.16'
Pl. 7703.0'
Pl. 7701.5'

03.92'
03.18'
03.57'

-0.02%
0.03%
-0.15%
+0.20%

7710
7700
7690

PLAN

PROFILE

K&E PLATE 1 PLAN PROFILE

COLORADO DEPARTMENT OF HIGHWAYS
Form C. D. H. 714
May 1961

FED. ROAD REG. NO.	DIVISION	PROJECT NO
9	COLO.	F 025-1 (8)

RIGHT OF WAY SAGUACHE – SOUT

REVISI

N.W. 1/4 SEC. 19
T. 44 N., R. 8 E., N.M.P.M.

N.E. 1/4 SEC. 24
T. 44 N., R. 7 E., N.M.P.M.

SEC. LINE

170+86 P.O.T.

25.0'

N. 45°42' W. 138.7'

5146.0'
N. 0°52' E.

2 R.O.W. Markers

County Road

N. 44°18' E.

160

170

175

180

185

Log Cabin

Gas Sign
Gas Sign
Museum Sign
Cafe Sign
Grocery Sign
14' Driveway Gate

Sheep Pens

Sheep Shed

S. 44°18' W. 35.4'

25' Permanent Easement

PE 2-A

1676.0'

1651.0

25' Permanent Ease.

2556.0'

4' Bottom Ditch

3051.0

S. 0°42' E. 6634.9'

5377.0'
S. 0°42' E.

PLEASANT DALE TELEPHONE CO.

395.0'

2420.5'
S. 0°52' W.

Sign

Guard Posts

S. 45°32' W. 140.2'

175.0'

182.7'

N. 89°18' E.

2-R.O.W. Markers

24"x58' C.S.P. X-Gulv. Conc. Howard

8'x4'x62' C.B.C. with Wingwalls.

Co. Rd.

Point Of Beginning
Parcel No. 4 Tie:
N. 89°18' E. – 182.7' to the
N.E. Cor. Sec. 24

P.I. 161+70
Δ = 1°34' Lt.

169+ to 172+
Vertical Rock Cut
Lt. & Rt.

19' Wire Gate

20' Wire Gate

16' Wire Gate

③ ALEX N. RUSSELL & LETHA L. RUSSELL

② WOODARD LAND & LIVESTOCK CO.

④ BUREAU OF LAND MANAGEMENT

B. M. No. 13 – Elev. 7695.88
Nail in Telephone Pole 48' Rt. 166+45

B. M. No. 14 – Elev. 7714.59
Nail in Tel. Pole 64' Rt. 169+15

B. M. No. 15 – Elev. 7716.35
Nail in Tel. Pole 64' Rt. 173+75

B. M. No. 16 – Elev. 7703.78
Hub & Guard 114' Rt. 176+30

B. M. No. 17 – Elev. 7682.54
Nail in Fence Post 64' Rt. 182+75

2686'

74 to 165
3" Overlay

155 to 220
6" Leveling Course (A.B.C. Cl. 2)
4" A.B.C. Cl 2 (Modified)
3" Plant Mix
13" Total

7730
7720
7710
7700
7690
7680

+0.20 %

-0.80 %

P.I. 7715.00

035.51

031.51

005.11

002.99

002.71

800' V.C.

160
165
170
175
180
185
190

PLAN

PROFILE

K·E PLATE 1, PLAN-PROFILE
KEUFFEL & ESSER CO.

COLORADO DEPARTMENT OF HIGHWAYS
Form C.D.H. 134
May 1961

FED. ROAD REG. NO.	DIVISION	PROJECT NO.
9	COLO.	F 025-1 (8)

REVISIONS

RIGHT OF WAY SAGUACHE – SOUT

S.W. 1/4 SEC. 19
T. 44 N., R. 8E., N.M.P.M.

S.E. 1/4 SEC. 24
T. 44 N., R. 7E., N.M.P.M.

1/4 SEC. LINE

SEC. LINE

Point of Beginning
Parcel No. 5 and PE-2A Tie:
S. 89° 18' W. – 110.0 to the
West 1/4 Cor. Sec. 19

196+68.6 P.O.T.

8'x 16' Wd. Weir

7'x 10' Wd. Weir

194+ to 198+
Rock Cut Lt. & Rt.

(5) ARIZONA – COLORADO CATTLE CO. INC.

(4) BUREAU OF LAND MANAGEMENT

(2) WOODARD LAND & LIVESTOCK CO.

PE 2A

1676.0'
1651.0'
25.0'
2556.0'

R.O.W. Marker

Gas Sign

Drive-in Sign

(4) Guard Posts

Guard Posts

R.O.W. Marker

30' EASEMENT T.E. 5

T.E. 5

2821.7'

2821.4'

S 0° 42' E.

6634.9'

S. 0° 42' E.

5377.0'

16' Wire Gate

Snow Fence

PLEASANT DALE – TELEPHONE CO.

R.O.W. Marker

18"x 37' C.S.P. X-Culv. with Hdwl.

Snow Fence

N. 89° 18' E.

192+21

218+65

B.M. No. 18 – Elev. 7686.46
Nail in Fence Post 64' Rt. 190+80

B.M. No. 19 – Elev. 7699.16
Nail in Fence Post 64' Rt. 192+60

B.M. No. 20 – Elev. 7698.35
Steel Pin & Guard 65' Rt. 198+60

2644'

B.M. No. 21 – Elev. 7675.02
Nail in Fence Post 66' Rt. 203+90

B.M. No. 22 – Elev. 7668.11
Nail in Fence Post 64' Rt. 209+50

B.M. No. 23 – Elev. 7666.72
Nail in Fence Post 64' Rt. 217+80

155 to 220
6" Leveling Course (A.B.C. Cl 2)
4" A.B.C. Cl 2
3" Plant Mix
13" Total

7720
7710
7700
7690
7680
7670
7660

31.5'

-0.80 %

400' V.C.

73.1'
71.8'
71.1'
70.5'

-0.20 %

PI 7671.51'

190 195 200 205 210 215 220

K·E PLATE 3, FLAT PROFILE

SEC. NO. OF REG. NO.	DIVISION	PROJECT NO.
9	COLO.	F 025-1(8)

RIGHT OF WAY SAGUACHE—SOUTH

REVISION	
1-15-68	Added End Construction

N.W. 1/4 SEC. 30
T. 44 N., R. 8E., N.M.P.M.

P.I. 220+42.4
Δ = 0°22' Rt.

226+81 P.O.T.

⑤ ARIZONA—COLORADO CATTLE CO. INC.

Hwy Control

16' Wire Gate

18' Wire Gate

Sign

1157.6'

6634.9'

N. 0°42' W.

Range Line = ℄ Old Road

1157.4'

S. 0°20' E.

18"x37' C.S.P. X-Culv. Conc. Headwall

16' Wire Gate

218+ to 220+ Rock Cut Rt.

④ BUREAU OF LAND MANAGEMENT

NE1/4 NE1/4 SEC. 25

N. 89° 40' E.

2375.9'

S. 0°20' E

18"x37' C.S.P. X-Culv. Conc. Hdwall

PLEASANT DALE TELEPHONE CO. 1545.3'

END CONSTRUCTION STATION 245+18

1/4 SEC. LINE

P.I. 247+45.9
Δ = 0°45' Rt.

N. 45°20' W. 141.4'

24"x44' C.S.P. Sd. Dr.

N. 44° 40' E. — 141.4'

0.5'x4' Wd. Weir

128.6'

30' EASEMENT T.E. 5A

T.E. 5A

17' Wire Gate

R.O.W. Marker

R.O.W. Marker 2426.8

U.S.G.S.—B.M. W-161

S. 0°25' W.

R.O.W. Markers

2421.

2-R.O.W. Markers

18' Wire Gate

16' Wire Gate

245+18 N. 89° 40' E.

S.E. 1/4 SEC. 25

SE1/4 N.E. 1/4 SEC. 25
T. 44 N., R. 7E., N.M.P.M.

B. M. No. 24 - Elev. 7671.78
Nail in Fence Post 62' Rt. 224+25

B. M. No. 25 - Elev. 7667.95
Nail in Fence Post 60' Rt. 233+40

B. M. No. 26 - Elev. 7662.21
Nail in Fence Post 60' Rt. 241+65

B. M. No. 27 (U.S.G.S.) - Elev. 7656.05
Brass Cap in Concrete 50' Lt. 245+90

PROFILE
SURVEYED
PLOTTED
NOTE BOOK
CHECKED
NO.
S. MT. NOTES
STRUCTURE NOTATIONS (CH. + D)

7680
7670
7660
7650

70.51'

-0.20%

P.I. 7666.11

68.51'

67.90'

66.89'

400' V.C.

P.I. 7663.23'

-0.61%

-0.30%

-0.43%

56.58'

P.I. 7648.73'

220 225 230 235 240 245 250

K+E PLATE 1, PLAN-PROFILE
KEUFFEL & ESSER CO.

COLORADO DEPARTMENT OF HIGHWAYS
FORM C D H 134
REV 1961

FED. ROAD REG. NO.	DIVISION	PROJECT NO.
9	COLO.	F 025-1 (8)

RIGHT OF WAY SAGUACHE — SOUTH

REVISION	
1-15-68	Added End Right Of Way
1-15-68	Deleted Parcel 6.

PLAN
SURVEYED
PLOTTED
NOTE BOOK ALIGNMENT CHECKED
RIGHT OF WAY CHECKED
NO.

PROFILE
SURVEYED
PLOTTED
GRADES CHECKED
R.R. & HWY. CROSSINGS
NO. STRUCTURE PLANS SCHED.
DATE

S.W. 1/4 SEC. 30
T. 44 N., R. 8 E., N.M.P.M.

N.W. 1/4 SEC. 31
T. 44 N., R. 8 E., N.M.P.M.

271+72 Lt. SEC. LINE

271+68 Rt. S 88° 26' 15" E. SEC. LINE

END RIGHT OF WAY
STATION 271 + 70

16' Wire Gate

18" x 28' C.S.P. Sd. Dr.

2 - R.O.W. Markers

Cafe Sign

16' Wire Gate

24" x 52' C.S.P. X-Culv.
Conc. Hdwall & Dikes

30' EASEMENT T.E. 5A

T.E. 5A

V Ditch 2426.8'

S 0°25' W 2000.0'

2421.4'

PLEASANT DALE TELEPHONE CO.

⑤ ARIZONA — COLORADO CATTLE CO. INC.

⑥ DELETED

S.E. 1/4 SEC. 25
T. 44 N., R. 7 E., N.M.P.M.

N.E. 1/4 SEC. 36
T. 44 N., R. 7 E., N.M.P.M.

B. M. No. 28 – Elev. 7652.29
Nail in Fence Post 70' Rt. 254+50

B. M. No. 29 – Elev. 7648.01
Nail in Fence Post 70' Rt. 265+20

B. M. No. 30 – Elev. 7644.70
Nail in Fence Post 70' Rt. 273+15

2650'

2640'

56.38

Pl. 7654.43'

Pl. 7653.23'

Pl. 7647.68'

Pl. 7646.98'

-0.43%

-0.24%

-0.37%

-0.14%

7660

7650

7640

250 255 260 265 270 275 280

K·E PLATE 1 PLAN-PROFILE

COLORADO DEPARTMENT OF HIGHWAYS
C D H 134

FED. ROAD SEC. NO.	DIVISION	PROJECT NO
9	COLO	F 025-1(8)

RIGHT OF WAY SAGUACHE — SOUTH

REVISION	
1-15-68	Deleted Parcel 6.

N.W. 1/4 SEC. 31
T. 44 N., R. 8 E., N.M.P.M.

S.W. 1/4 SEC. 31
T. 44 N., R. 8 E., N.M.P.M.

1/4 SEC. LINE

18"x 28' C.S.P. Sd. Dr.
18' Wire Gate

R.O.W. Marker

DELINEATORS

S 0°25' W

PLEASANT DALE TELEPHONE CO.

16' Wire Gate

R.O.W. Marker

Service Station Sign

29'x 20' Timber Bridge
No. L-12-F with Wingwalls.

⑥ DELETED

N.E. 1/4 SEC. 36
T. 44 N., R. 7 E., N.M.P.M.

S.E. 1/4 SEC. 36
T. 44 N., R. 7 E., N.M.P.M.

298+08

B. M. No. 31 - Elev. 7643.82
Nail in Fence Post 70' Rt. 281+75

2638'

B. M. No. 32 - Elev. 7642.13
Nail in Fence Post Rt. 70' 290+75

B. M. No. 33 - Elev. 7640.60
Brass Cap in R.O.W. Marker 70' Rt. 298+08

2686'

B. M. No. 34 - Elev. 7642
Nail in Fence Post 60' Rt. 30

Pl. 7646.38'
Pl. 7645.18'
Pl. 7641.49'
Pl. 7643.08'
Pl. 7643.38'

-0.18%
-0.34%
-0.08%
+0.03%

7650
7640
7630

280 285 290 295 300 305 310

PLAN
NOTE BOOK
NO.
ANGLES, CHAINS, & M. OF N.C.D. JUNCTION No. OF WAY CHS.

PROFILE
NOTE BOOK
NO.
ANGLES, CHAINS, & M. OF N.C.D. JUNCTION No. OF WAY CHS.

K&E PLATE 1, PLAN-PROFILE
KEUFFEL & ESSER CO.
6-129

COLORADO DEPARTMENT OF HIGHWAYS
FORM C.D.H. 134
REV. 1961

FED. ROAD REG. NO.	DIVISION	PROJECT NO.
9	COLO.	F025-1(8)

RIGHT OF WAY SAGUACHE — SOUTH

REVISIO	
1-15-68	Deleted End R.O.W. and E
1-15-68	Deleted Parcels 6 and
—	—

PLAN
SURVEYED
PLOTTED
NOTE BOOK
NO.

S.W. 1/4 SEC. 31
T.44N., R.8E., N.M.P.M.

N

321+83.2 P.O.T.

18"x30' C.S.P. Sd. Dr. Lt. & Rt.

P.T. 324+99.2

4 Way Weir - 2' Inlet & Outlet

24"x120' C.S.P. X-Culv.

329+00.5 P.O.T.

17' Wire Gate

R.O.W. Marker

Brass Cap - W.C. Township Corner

15"x18' C.S.P. Sd. Dr.

V Ditch

2'x4' Wd. Box Headgate

310 315 320 330 335

S 0°25' W

S 3°12' W

24"x53' C.S.P. X-Culv. Conc. H'dwall & Dike

18"x16' C.S.P. Sd. Dr.

PLEASANT DALE TELEPHONE CO.

18"x30' C.S.P.

17' Wire Gate

(TE 6) (6) DELETED

P.C. 323+60

Δ = 2°47' Rt.
D = 1°00'
T = 139.2'
L = 278.3'
R = 5730'

P.T. 326+38.3

S.E. 1/4 SEC. 36
T.44N., R.7E., N.M.P.M.

T.44N.

T.43N.

324+94

B.M. No. 35 - Elev. 76.42.82
Nail in Fence Post 60' Rt. 319+

B.M. No. 36 - Elev. 7645.25
Nail in Fence Post 60' Rt. 329+

B.M. No. 37 - Elev. 7647.4
Nail in Fence Post 60' Rt. 33

PROFILE
SURVEYED
PLOTTED
NOTE BOOK
NO.

7660
7650
7640
7630

Pl. 7643.38'
Pl. 7644.48'
Pl. 7644.98'
Pl. 7646.23'
Pl. 7647.53'
48.33'

+0.22 %
+0.10 %
+0.25 %
+0.13 %
+0.16 %

310 315 320 325 330 335 34

K-E PLATE 1, PLAN-PROFILE

COLORADO DEPARTMENT OF HIGHWAYS
Form C D H 154
May 1941

U.S. ROAD Rte. NO.	DIVISION	PROJECT NO
9	COLO	F025-1(8)

RIGHT OF WAY SAGUACHE — SOUTH

REVISIO

PLANS
NOTE BOOK
NO.
JOINT CHECKED BY ARMCO ENGR.

N

18"x28' C.S.P. Sd Dr.
17' Wire Gate (closed off)
3.5'x4'x3' Wd Box Headgate
4 Way Weir - 2' Inlet & Outlet
350+96.3 P.O.T.

340 345 350

V-Ditch

100' 100' 100' 100'

S 3°12' W

PLEASANT DALE ~~TELEPHONE CO.~~

~~19"x 46' C.S.P. X Culv.~~
Conc. Hdwall

B.M. No. 38 – Elev. 7649.41
Nail in Fence Post 60' Rt. 349+

48.33'
El. 7649.13'
7651.38'

7660
7650
7640

340 345 350

K•E PLATE 1. PLAN-PROFILE
KEUFFEL & ESSER CO.