

COUNTY ROAD STA. 5691+14.3

FED. ROAD REG. NO.	DIVISION	PROJECT NO.	SHEET NO.
9	COLO.	I 805-2(10) 152	37

Sec. 2

RIGHT OF WAY
S. H. 25-10-Nebraska L. Line

FRANK PORTER &
RUBY PORTER J.T.
JULESBURG, COLO.



NOTE:
Partial Parcel 50-B is in conflict with
part of parcel 50 and all of parcels
50-A, 50-C, 50-D, 50-H and 50-G.

REVISIONS	
8-15-67	Add Parc. 50-A, 50-B, 50-C & 51-A
1-11-68	Add Parcel 50-D, 50-E, 50-F, 50-G
7-9-68	Corrected Bearing On Parcel 50-D and
	Add Parcel 50-H and Added Tie of Slope
9-11-68	Add C.B.C. - Change Frontage Road
9-27-68	Add TE-50A, TE-50B and TE-51
3-25-70	Add Parcel No. 51-B

ELLA M. BROWN
JULESBURG, COLO.


CO. ROAD SECTION 4'-10'-10'-4' (GRAVEL SUR ON-Y)

N.E. 1/4 Sec. 25
T. 12 N., R. 44 W.

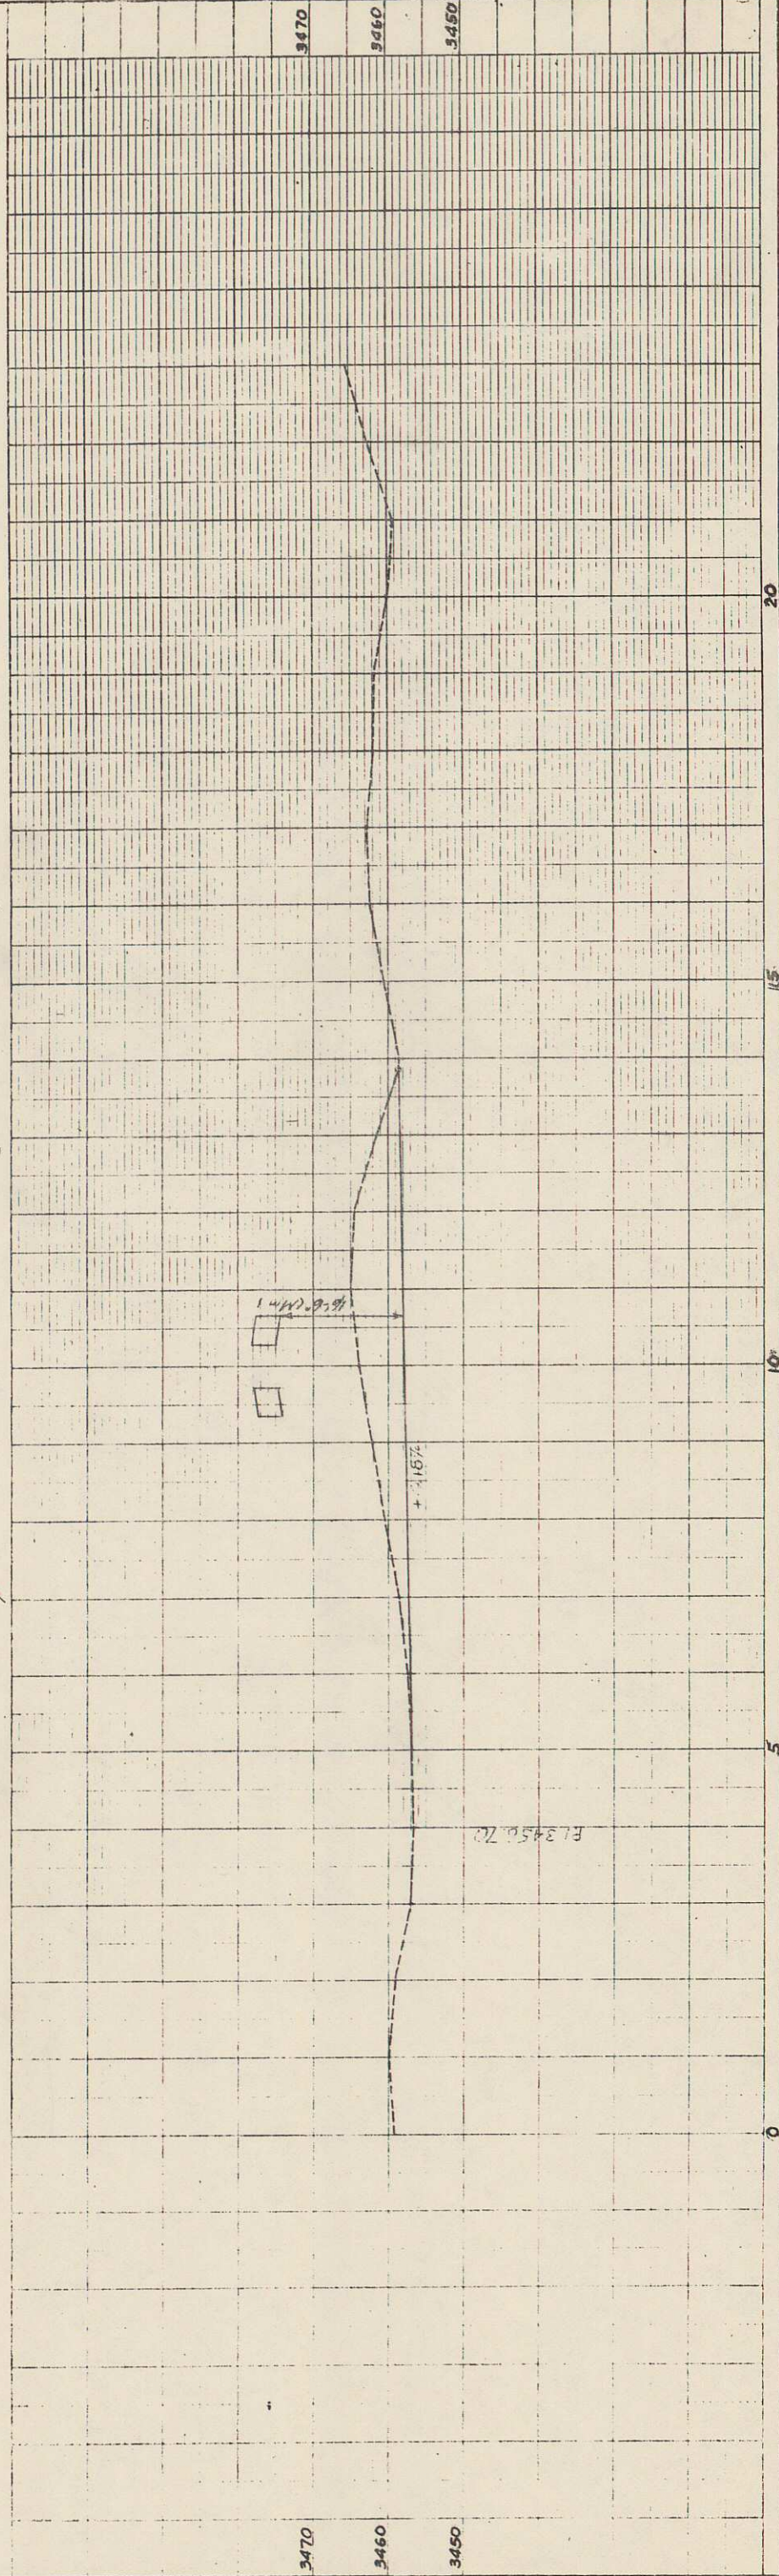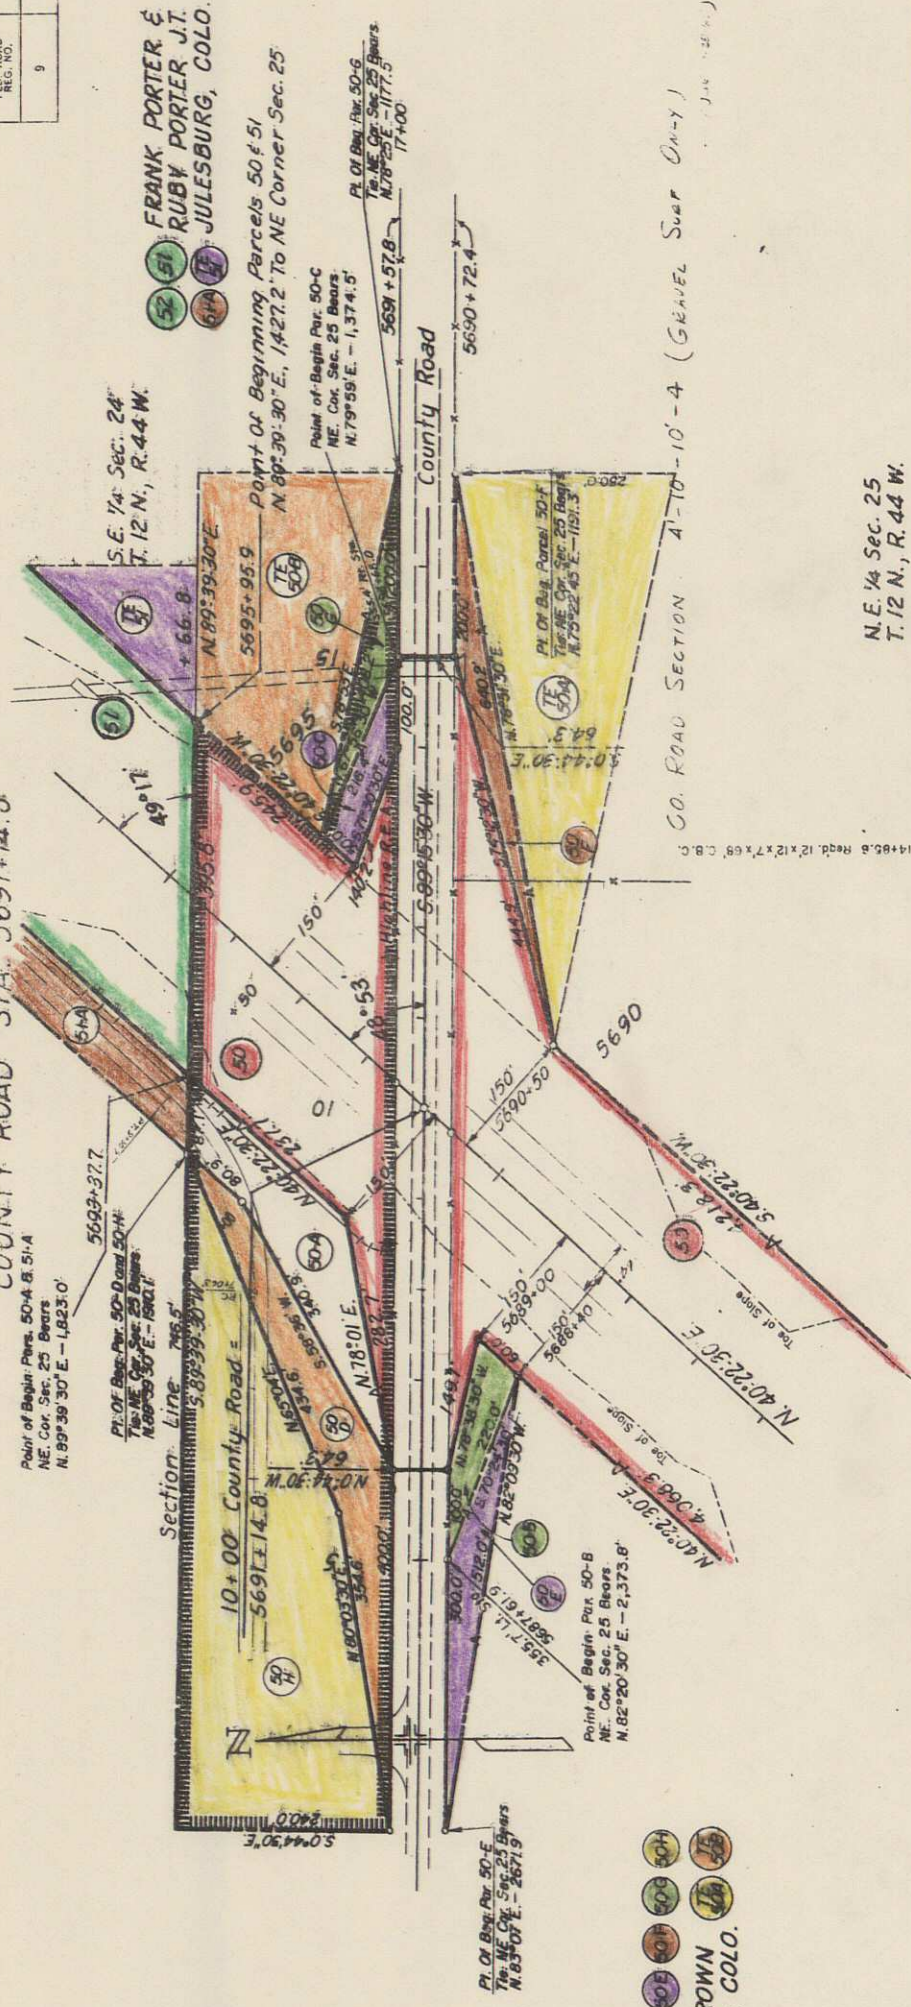

RIGHT OF WAY
S.H. 25 to Nebraska Line

REVISIONS

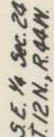

5760

5710

5705

5700

5715

K
PLATE 1, PLAN-PROFILE
KEUFFEL & ESSER CO.

48 7016 ARKWRIGHTTM TRACING CLOTH 3/4" x 1"
MADE IN U. S. A.

FEDERAL ROAD REGION NO.	DIVISION	PROJECT NO.	SHEET NO.
9	COLORADO	I 80S-2(10)152 sec.2	1

CENTER LINE
COUNTY LINE
TOWNSHIP OR RANGE LINE
LAND LINES
CITY LIMITS
RAILROAD

PLAN SHEET

BEGIN PROPOSED SECTION LINE

TITLE SHEET

END OF SECTION LINE

BARBED WIRE FENCE
WOVEN WIRE - COMBINATION FENCE
TELE. & TELEG. LINE
POWER LINE
PRESENT ROAD (PLAN SHEETS)
RIGHT OF WAY LINE
ACCESS POINTS (FREEWAYS)
C OF A LINE (CONTROL OF ACCESS)
ACCESS DENIED BY DEED
TOP OF CUTS
TOE OF FILLS

PLAN SHEET

SECTION LINE

ROW MARKER

OP. OPENING

DE AD

TOE OF FILLS

DETOUR

INDEX OF SHEETS

1 TITLE SHEET

INTERSTATE ROUTE NO. 80 S


SCALES OF ORIGINAL DRAWINGS

ON PLAN, 1 IN. = 100 FT.
ON PROFILE, 1 IN. = 100 FT. HORIZONTAL
1 IN. = 10 FT. VERTICAL

GRADE LINE ON PROFILE IS SHOWN AS GRADE OF FINISH

LENGTH OF PROJECT (ROW) 18 110 MILE

REVISIONS		D.J.F
9-11-68	Added Begin and End Const. Sta.	
1-13-69	Added Const. Sta.	FCM

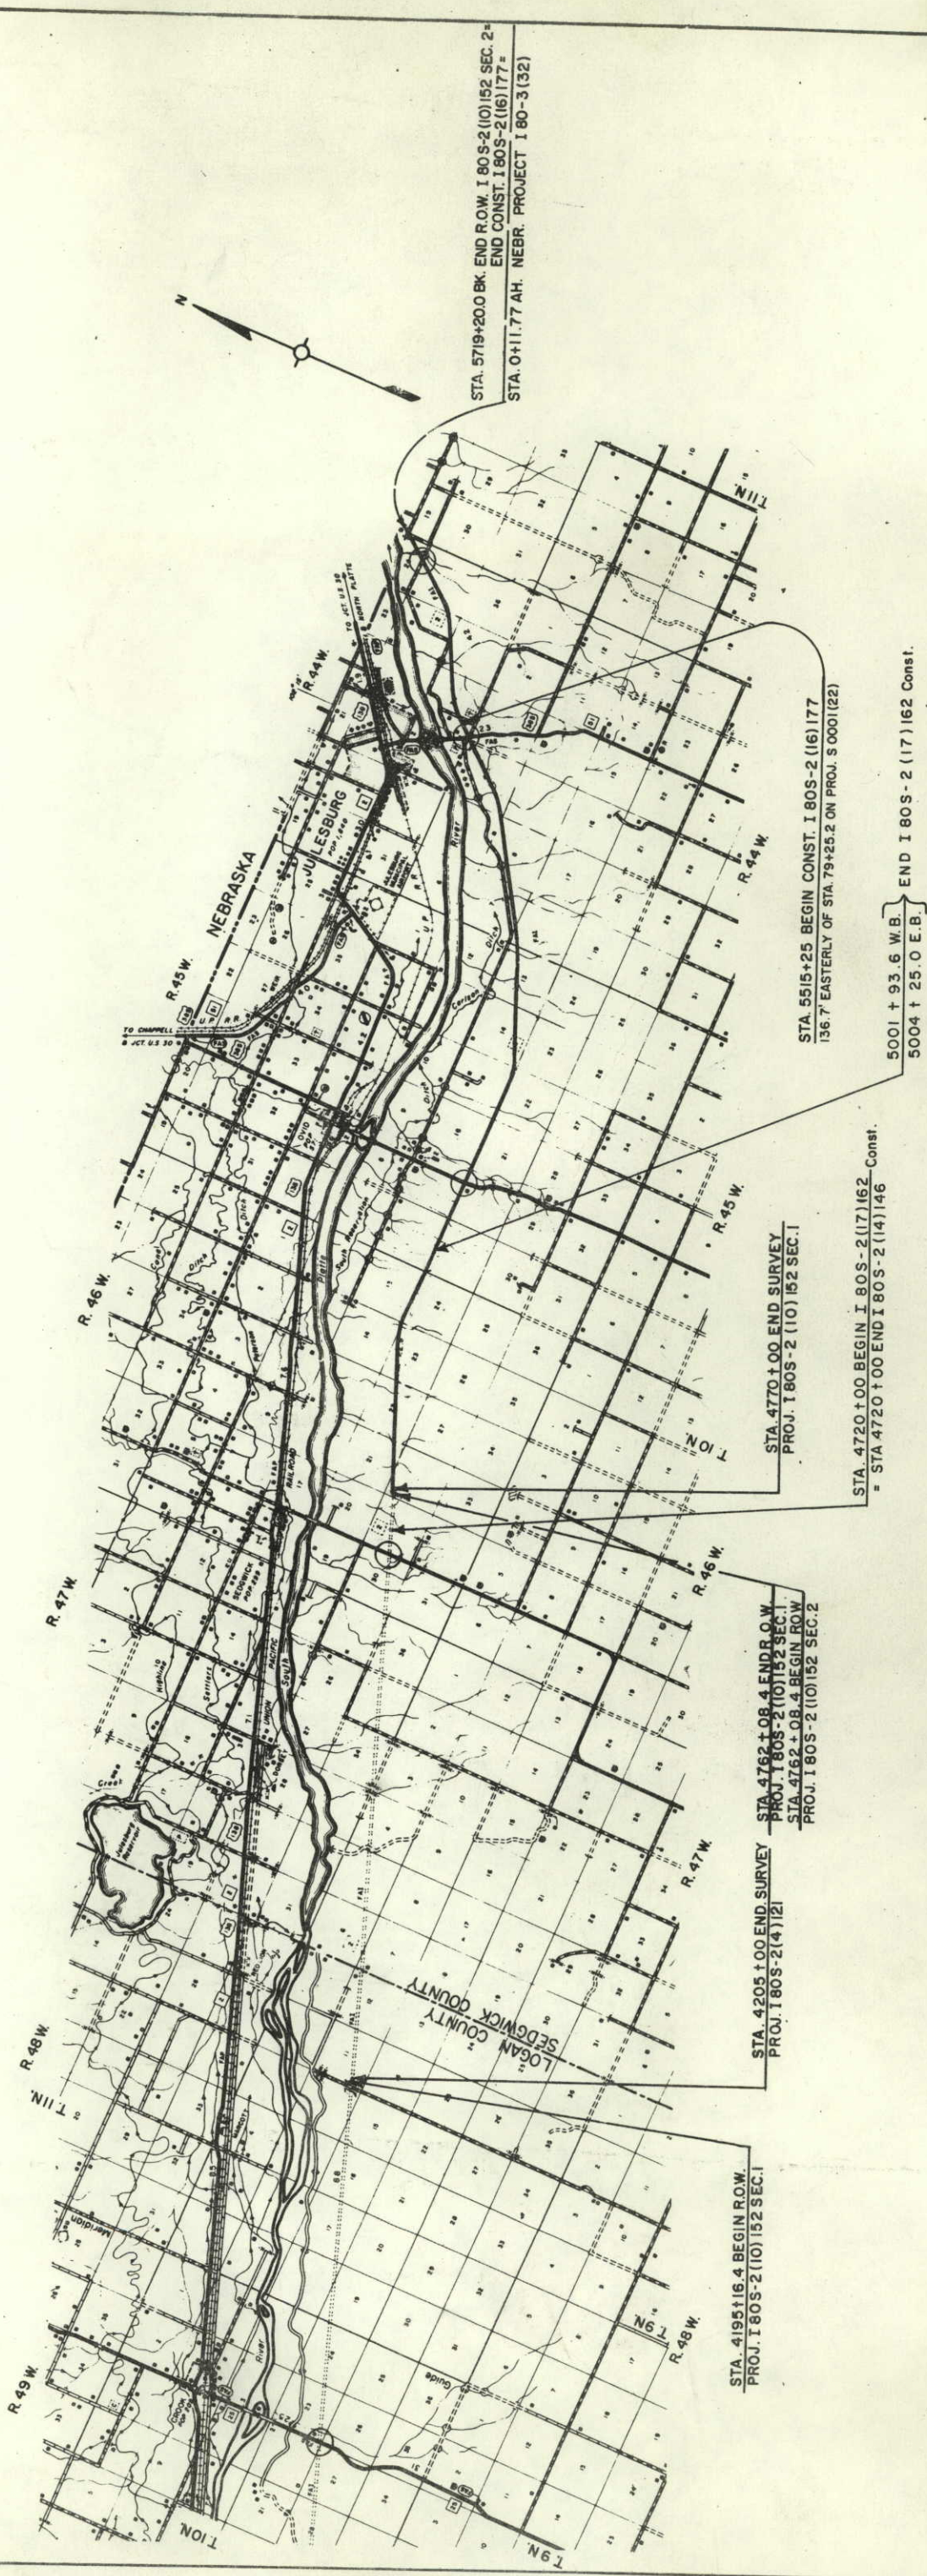

JK A.H.T.

R.O.W. TABULATION OF PROPERTIES IN
SEDGWICK COUNTY S.H.No. 2 PROJ I 80S-2 (10)152 SEC.2

FEDERAL ROAD DIVISION NO.	DISTRICT	PROJECT NO.	SHEET NO.
8	COLORADO	1 805-2(10) 152	2

RIGHT OF WAY SEC 2 S.H. 25 to NEBRASKA LINE

PARCEL NO.	OWNER	ADDRESS	LOCATION	AREA IN ACRES			PURCHASE DATA				REMARKS	N
				PARCEL	TO BE ACQUIRED	REMAINDER	LAND	IMPROV'M'TS	DAMAGE	MISC.		
			T. 11N., R. 46W.			LT.	RT.					REVISIONS 021-66 Added Parcel No. E-20 V/R 2-21-66 Change Parcel E20 to 20-A DJR 10-9-68 Added Parcel No. 17-A V/R
17	HARVEY MC CORMICK	SEDGWICK, COLO.	N2 NW4 SEC. 3 S2 SEC 21 and SEC. 22	105.17	105.17	1,482.6	987.2					
17-A	HARVEY MC CORMICK	SEDGWICK, COLO.	NW 1/4 NW 1/4 SEC. 28	1.007	1.007							
18	PARKER LAND AND CATTLE COMPANY	JULESBURG, COLO.	N2 SEC. 23	37.11	37.11	1,814.1	3,799.2					SEE PARCEL 17 FOR REMAINDER
19	DAMON LOUIS KOCH A.K.A. DAMON L. KOCH & MERL DEAN KOCH A.K.A. MERL D. KOCH, J.T.	OVID, COLO.	S2 SE4 SEC. 14	22.86	22.86	839.1	--					REMAINDER INCLUDES PAR. 20 & 21 REMAINDERS
20	PARKER LAND AND CATTLE COMPANY	JULESBURG, COLO.	S2 S2 SEC. 13	88.41	88.41							
20 A	JOE SCHMIDT	OVID, COLORADO	N 1/2 NE 1/4 SEC. 24 T. 11N., R. 45W.	4.56	4.56	315.46						SEE PAR. 18 FOR REMAINDER
21	PARKER LAND AND CATTLE COMPANY	JULESBURG, COLO.	S2 SW4 SEC. 18	46.23	46.23							SEE PAR. 18 FOR REMAINDER
22	DELETED											
23	JOHN W. BERGES AND HAZEL S. BERGES, J.T.	OVID, COLO.	S2 SE4 SEC. 18	52.17	52.17	590.7	0.1					
24	ISABELLE I. FENDER AND RUSSELL P. FENDER, J.T.	OVID, COLO.	S2 S2 SEC. 17 S2 S2 SEC. 16	231.69	229.64	830.1	0.2					
25	DELETED											
26	DELETED											
27	DELETED											
28	JAMES V. JANKOVSKY	SEDGWICK, COLO.	S2 SW4 SEC. 15	51.19	51.19	809.5	116.0					REMAINDER INCLUDES PAR. 30 & 32 REMAINDERS
29	PAUL W. JOINSON AND META LOU JOHNSON, J.T.	JULESBURG, COLO.	S2 SE4 SEC. 15	46.57	46.57	585.3	0.1					
30	JAMES V. JANKOVSKY	SEDGWICK, COLO.	SW4 SW4 SEC. 14	14.16	14.16							SEE PARCEL 28 FOR REMAINDER
31	JAMES V. JANKOVSKY AND MABEL C. JANKOVSKY	SEDGWICK, COLO.	E2 SW4 SEC. 14	13.04	13.04	117.2	28.8					
32	JAMES V. JANKOVSKY	SEDGWICK, COLO.	SE4 SEC. 14	26.11	26.11							SEE PARCEL 28 FOR REMAINDER
33	REICHELT LAND AND CATTLE COMPANY	JULESBURG, COLO.	W2 & NE4 SEC. 13 T. 11N., R. 44W.	53.23	53.23	1939.9	2794.5					REMAINDER INCLUDES PAR. 35 REMAINDER
34	STATE OF COLORADO		N2 NW4 SEC. 18	20.64	20.64	13.6	1697.4					ALL STATE LAND & PARCEL LEASED TO REICHELT LAND & CATTLE CO. SHOWN IN REMAINDER

R.O.W. TABULATION OF PROPERTIES IN SEDGWICK COUNTY S.H.No. 2 PROJ I 80S-2 (10) SEC. 2

FEDERAL ROAD DISTRICT NO.	DEED	PROTEST NO.	SHEET NO.
6	180S-2 (10) 152		2A

RIGHT OF WAY SEC. 2 S.H. 25 TO NEBRASKA LINE

PARCEL NO.	OWNER	ADDRESS	LOCATION	AREA IN ACRES		PURCHASE DATA				REMARKS		NO.
				PARCEL	TO BE ACQUIRED	REMAINDER	LAND	IMPROV'TS	DAMAGE	MISC.	TOTAL	
			T. 12N., R. 44W., 6th P.M.			LT. RT.						
35	REICHELTLAND AND CATTLE COMPANY	JULESBURG, COLO.	W2 & NE4 SEC. 8 SE4 SEC. 5 S1/2 SEC. 7	93.44	93.44							
36	MISSIONARY SISTERS OF THE SACRED HEART C/O HENRY ZARLENGO, ATTY.	3420 W. 46TH AVE. DENVER, COLO.	SW4 SEC. 4	14.61	14.61	75.1 14.3						
36-A	MISSIONARY SISTER OF THE SACRED HEART C/O HENRY ZARLENGO, ATTY.	3420 W. 46TH AVE. DENVER, COLO.	NE4 SEC. 4	12.53	12.53							
37	JOHN A. ECKHOUT, ESTATE	JULESBURG, COLO.	NW4 NW4 SEC. 9	0.05	0.05	0.4 3365.1						
38	JOHN A. ECKHOUT, ESTATE	JULESBURG, COLO.	SE4 SEC. 4	4.44	4.44							
39	JOHN A. ECKHOUT, ESTATE	JULESBURG, COLO.	NW4 SEC. 4	5.92	5.92							
40	ORVILLE C. KEMPER AND PHYLLIS KEMPER, J.T.	JULESBURG, COLO.	S2 NE4 & LOT 2 SEC. 4	16.64	16.64	123.1 41.3						
41	BLANCHE WILLIAMSON AND DALE WILLIAMSON, J.T.	JULESBURG, COLO.	LOT 1 SEC. 4	15.01	15.01	15.9 7.1						
42 Rev	CARL MELINE INC.	JULESBURG, COLO.	NW4 SEC. 3	6.62	4.70	279.2 823.7						
43	MAX PAUL KRUGER	JULESBURG, COLO.	SE4 SEC. 33	1.03	1.03	0.82 --						
44	Robert F. & Lillian L. Jenkins	JULESBURG, COLO.	SE4 SEC. 33	0.70	0.27	52.7 --						
45	HULBERT REICHELTL JR., ESTATE C/O MARY HICKMAN	1418 WHEDBEE, FT. COLLINS, COLO.	SW4 SEC. 34	5.31	5.31	-- 2.40						
46	DELETED											
47 Rev 2	CARL MELINE	JULESBURG, COLO.	S2 & NE4 SEC. 34	42.45	41.73							
47-A Rev	CARL MELINE INC.	" "	SW 1/4 SW 1/4 SEC. 34 N2 SEC. 35 SW 1/4 SEC. 26	1.77	1.76							
48	CLYDE R. RICHARDS A.K.A. CLYDE RICHARDS	JULESBURG, COLO.	SE 1/4 SEC. 24	31.95	31.95	75.1 559.0						
50-B	FRANK PORTER AND RUBY PORTER, J.T.	JULESBURG, COLO.	E2 SEC. 26	6.57	6.57							
49	RHODA J. BEHYMER AND FRED BEHYMER	JULESBURG, COLO.	SW 1/4 and N 1/2 SEC. 25	13.15	13.15	119.4 26.4						
50	ELLA M. BROWN	JULESBURG, COLO.	NW 1/4 NE 1/4 SEC. 25	38.52	38.52	161.8 432.6						
50-A	ELLA M. BROWN	JULESBURG, COLO.	NW 1/4 NE 1/4 SEC. 25	0.608	0.608	SEE PAR. 50						
50-B	ELLA M. BROWN	JULESBURG, COLO.	NW 1/4 NE 1/4 SEC. 25	0.178	0.178	SEE PAR. 50						
50-C	ELLA M. BROWN	JULESBURG, COLO.	NW 1/4 NE 1/4 SEC. 25	0.171	0.171	SEE PAR. 50						
50-D	ELLA M. BROWN	JULESBURG, COLO.	N 1/2 N 1/2 SEC. 25	0.719	0.719	SEE PAR. 50						
50-E	ELLA M. BROWN	JULESBURG, COLO.	N 1/2 N 1/2 SEC. 25	0.263	0.263	SEE PAR. 50						
51	FRANK PORTER AND RUBY PORTER, J.T.	JULESBURG, COLO.	LOT 1 & LOT 2 SEC. 24	16.38	16.14	108.1 1353.3						
51-A	FRANK PORTER AND RUBY PORTER, J.T.	JULESBURG, COLO.	LOT 1 & LOT 2 SEC. 24	3.717	3.657	SEE PAR. 51						
52	FRANK PORTER AND RUBY PORTER, J.T.	JULESBURG, COLO.	LOT 4 SEC. 19 T. 12N., R. 43W., 6th P.M.	1.10	0.52	SEE PAR. 54						
50-F	ELLA M. BROWN	JULESBURG, COLO.	N 1/2 NE 1/4 SEC. 25	0.265	0.265	SEE PAR. 50						
50-G	ELLA M. BROWN	JULESBURG, COLO.	N 1/2 NE 1/4 SEC. 25	0.192	0.192	SEE PAR. 50						
50-H	ELLA M. BROWN	JULESBURG, COLO.	N 1/2 N 1/2 SEC. 25	2.548	2.548	SEE PAR. 50						

REVISIONS

31-2-66	Rev. 42, 47 Rev. B. 47-A	FCM
31-10-67	Add 50-A, 50-B, 50-C, B. 51-A	DUF
31-11-68	Add 50D, 50E, 50F and 50G	VR
31-9-69	Add Parcel 50-H	VR
31-25-70	Add Parcel 51-B	VR

REMAINDER INCLUDES PAR. 36 A FOR REMAINDER

SEE PAR. 36 FOR REMAINDER

REMAINDER INCLUDES PAR. 38 & 39 REMAINDERS

SEE PAR. 37 FOR REMAINDER

SEE PAR. 37 FOR REMAINDER

REMAINDER INCLUDES PAR. 47 REMAINDER

SEE PAR. 42 FOR REMAINDER

51-B CONFLICTING OWNERSHIP - PORTER & BROWN

REMAINDER INCLUDES PAR. 52 REMAINDER

SEE PAR. 51 FOR REMAINDER

FED. ROAD NO.	DIVISION	PROJECT NO.	SHEET NO.
9	COLO.	I 805-2(10)152	3

Sec 2
NW 1/4 Sec 28
T 11 N, R 46 W

RIGHT OF WAY
S.H. 25 to Nebraska Line


NE 1/4 Sec 29
T 11 N, R 46 W

REVISIONS	
10-8-68	Added Parcel No. 17-A

NW 1/4 Sec 28
T 11 N, R 46 W

EVERETT BURNSIDE &
AGNES BURNSIDE
SEDGWICK, COLO.


NE 1/4 Sec 29
T 11 N, R 46 W

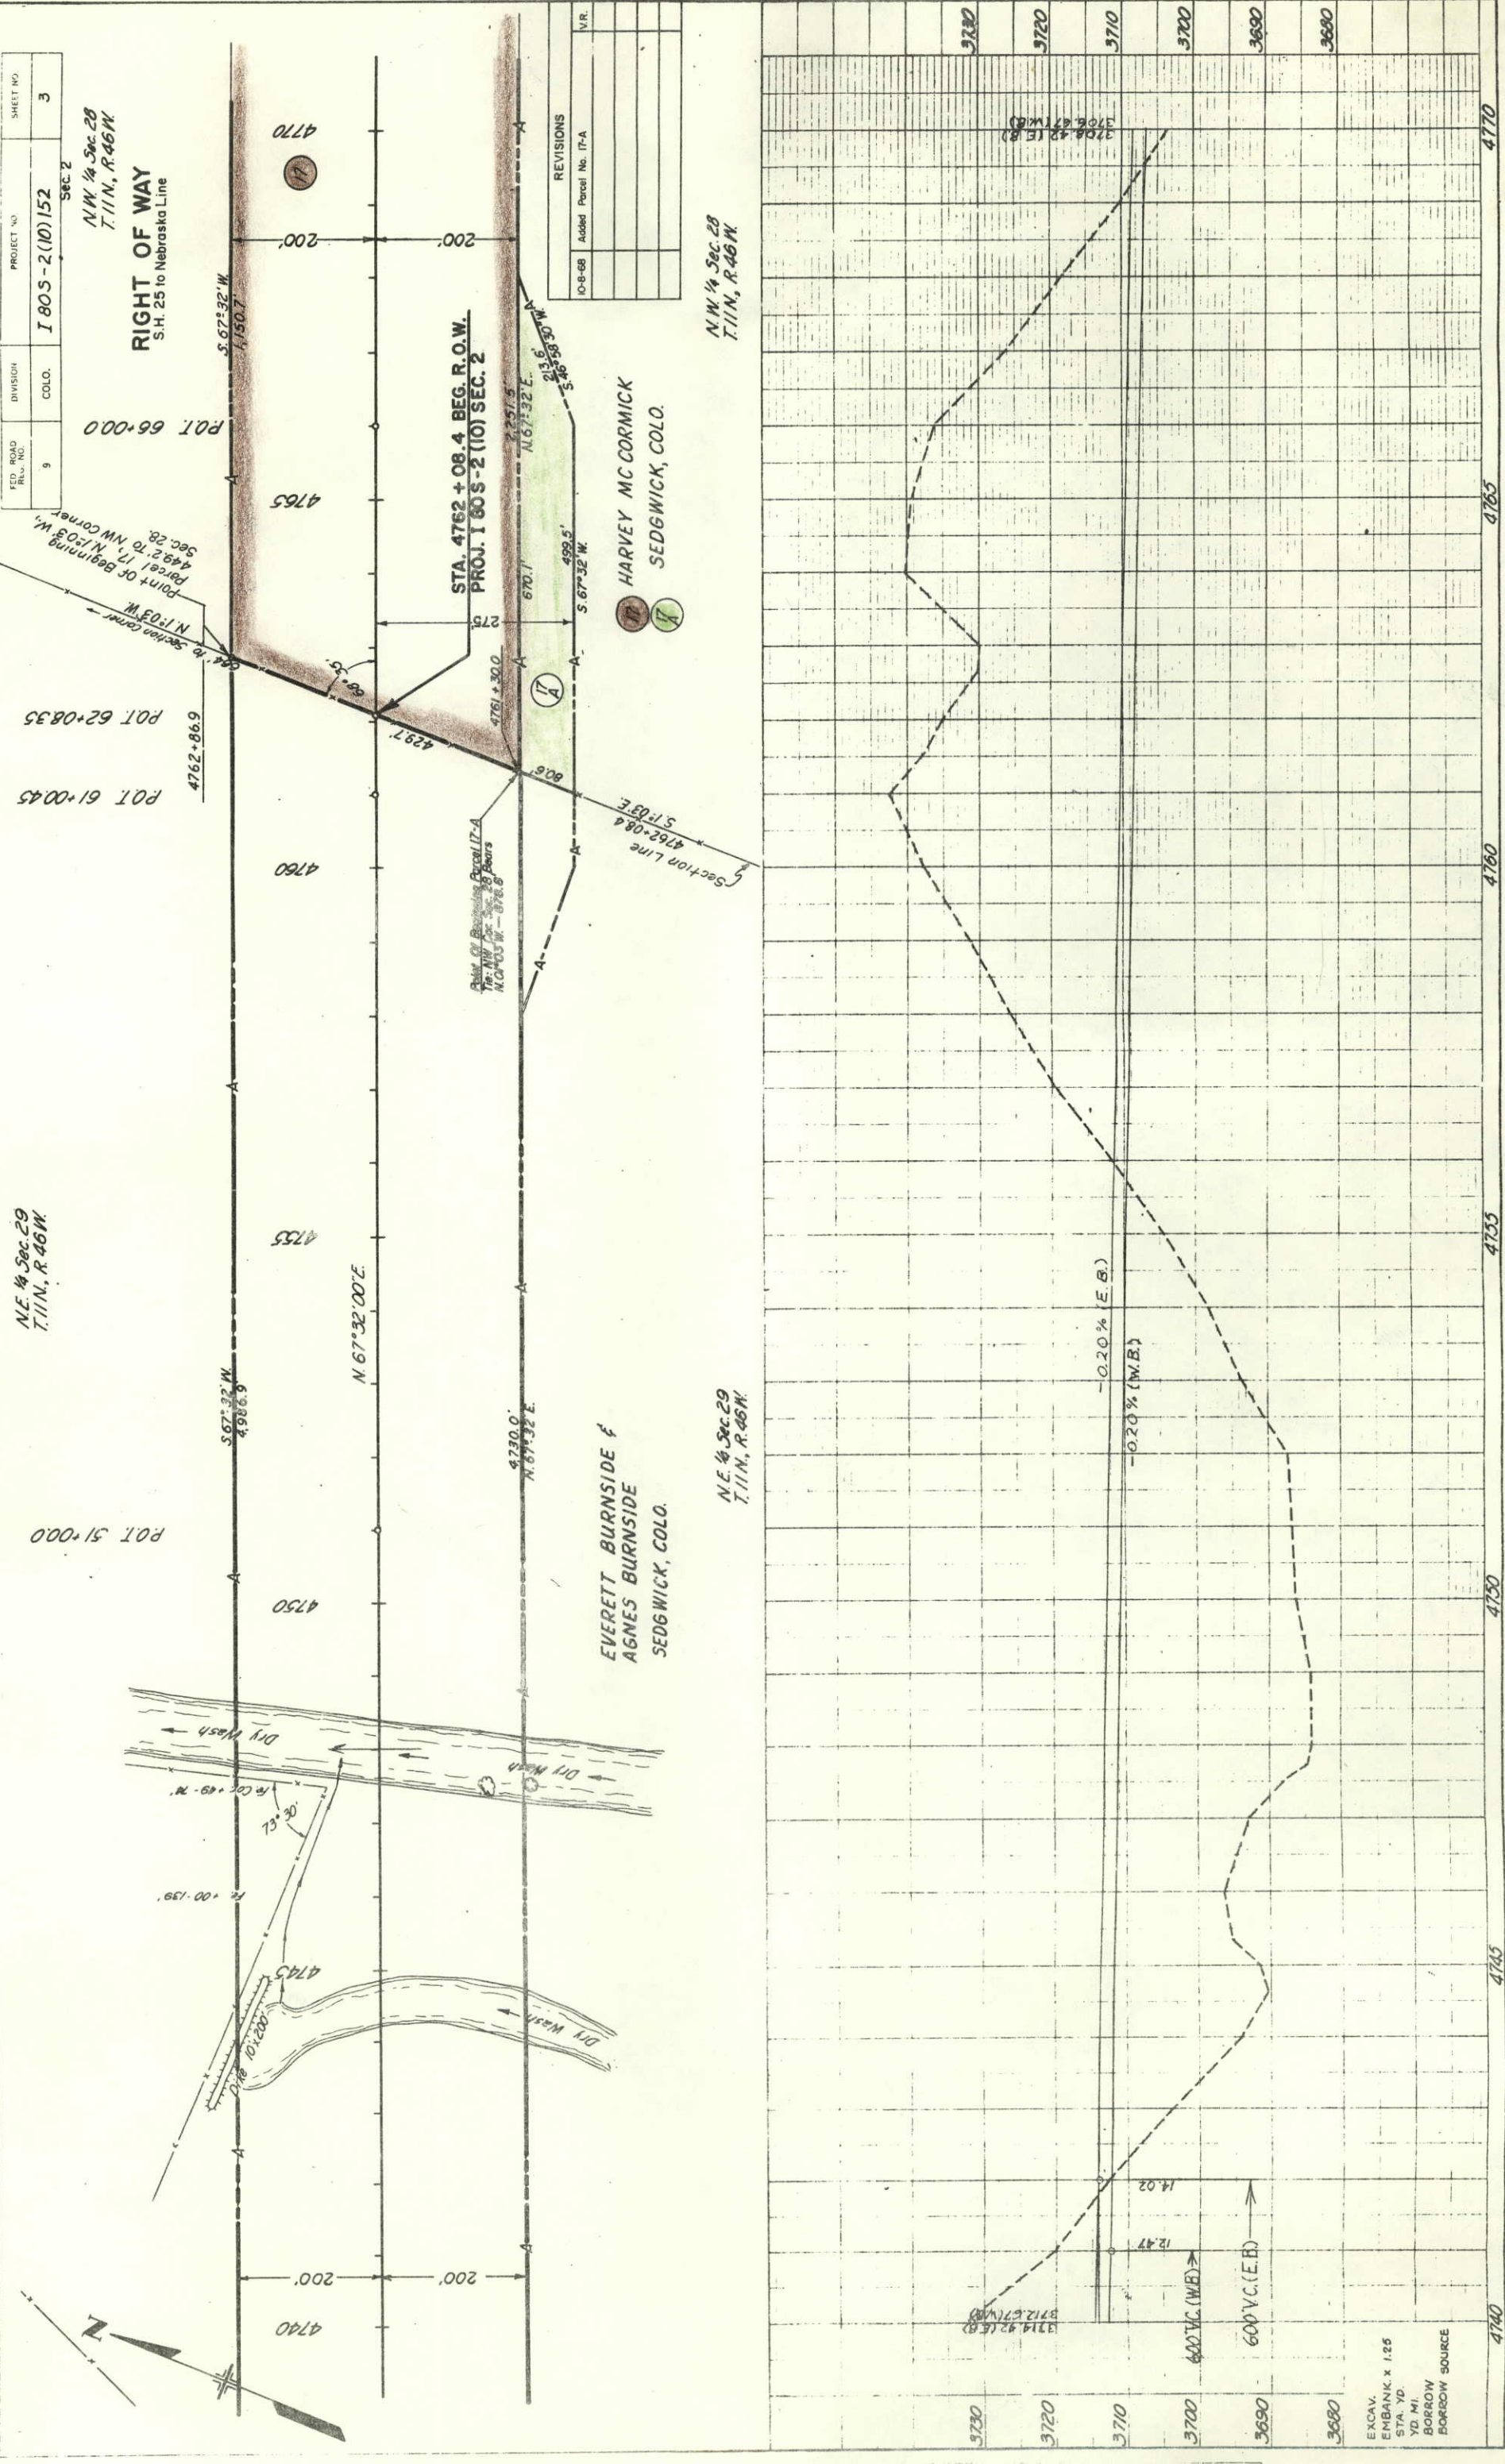



FED. ROAD REG. NO.	DIVISION	PROJECT NO.	SHEET NO.
9	COLO.	180 S-2 (10) 152	4



RIGHT OF WAY
S.H. 25 to Nebraska Line

Sec. 2

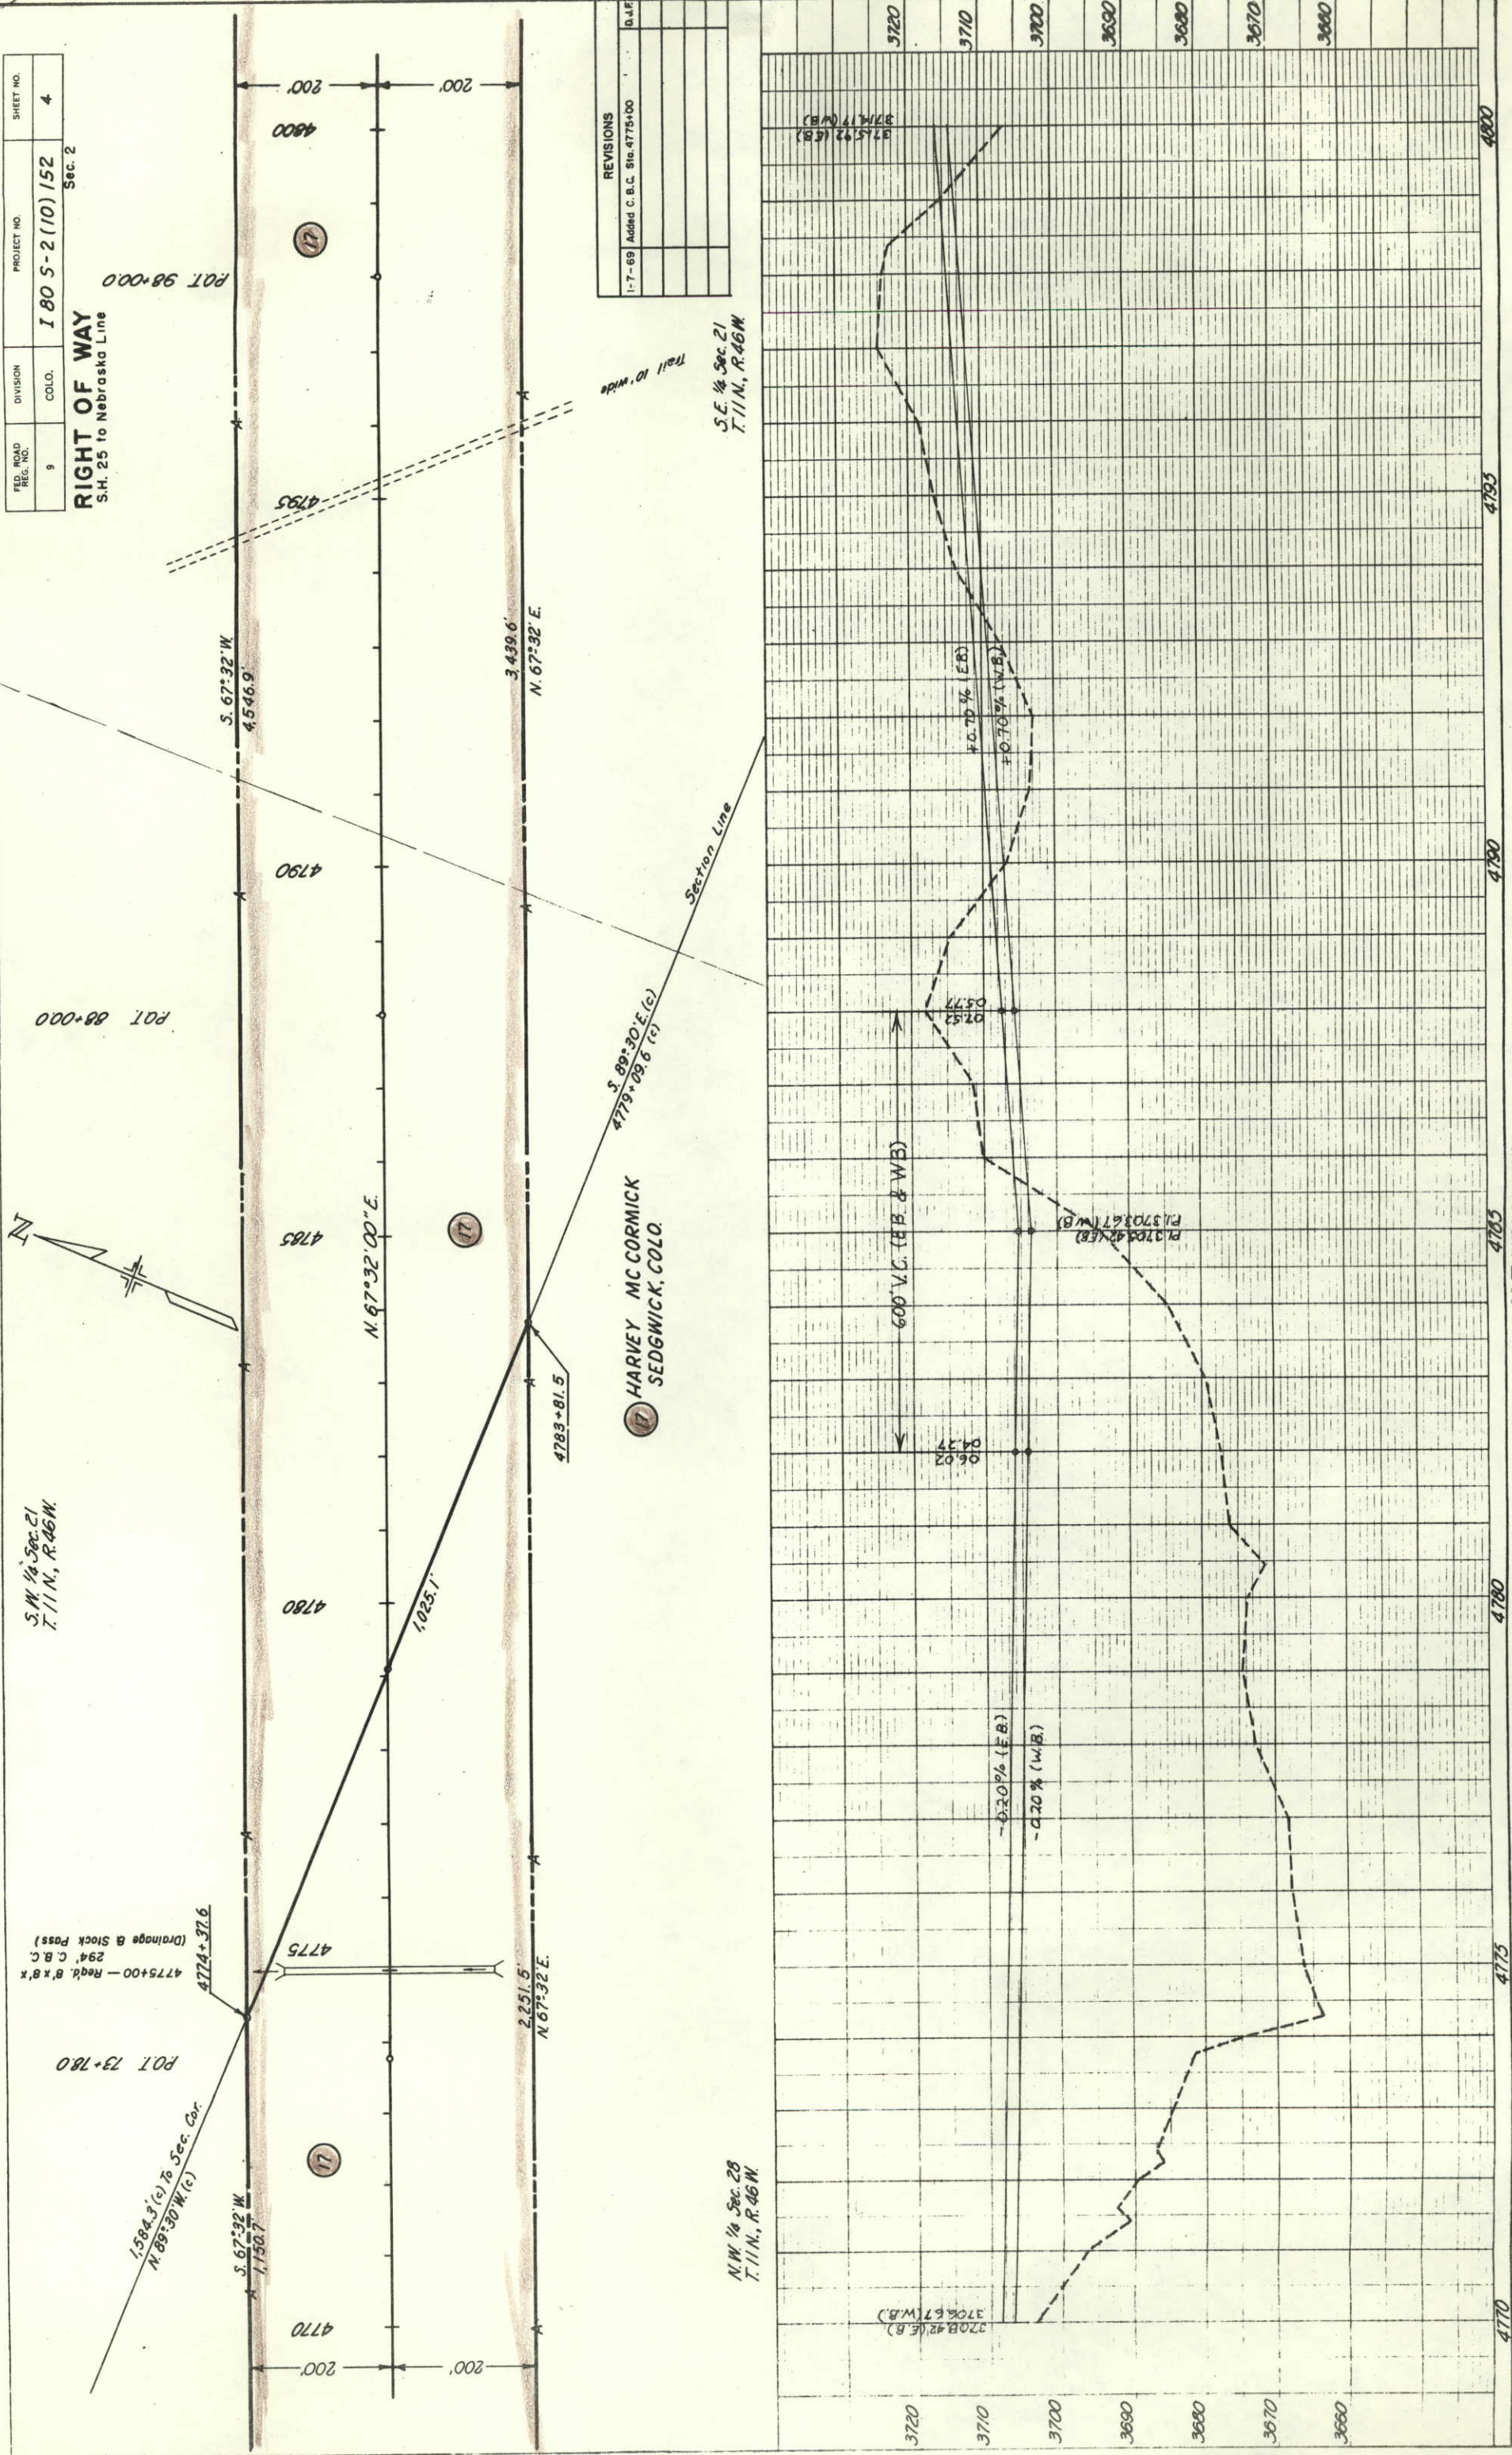

REVISIONS	
1-7-69	Added C.B.C. Sta. 4775+00

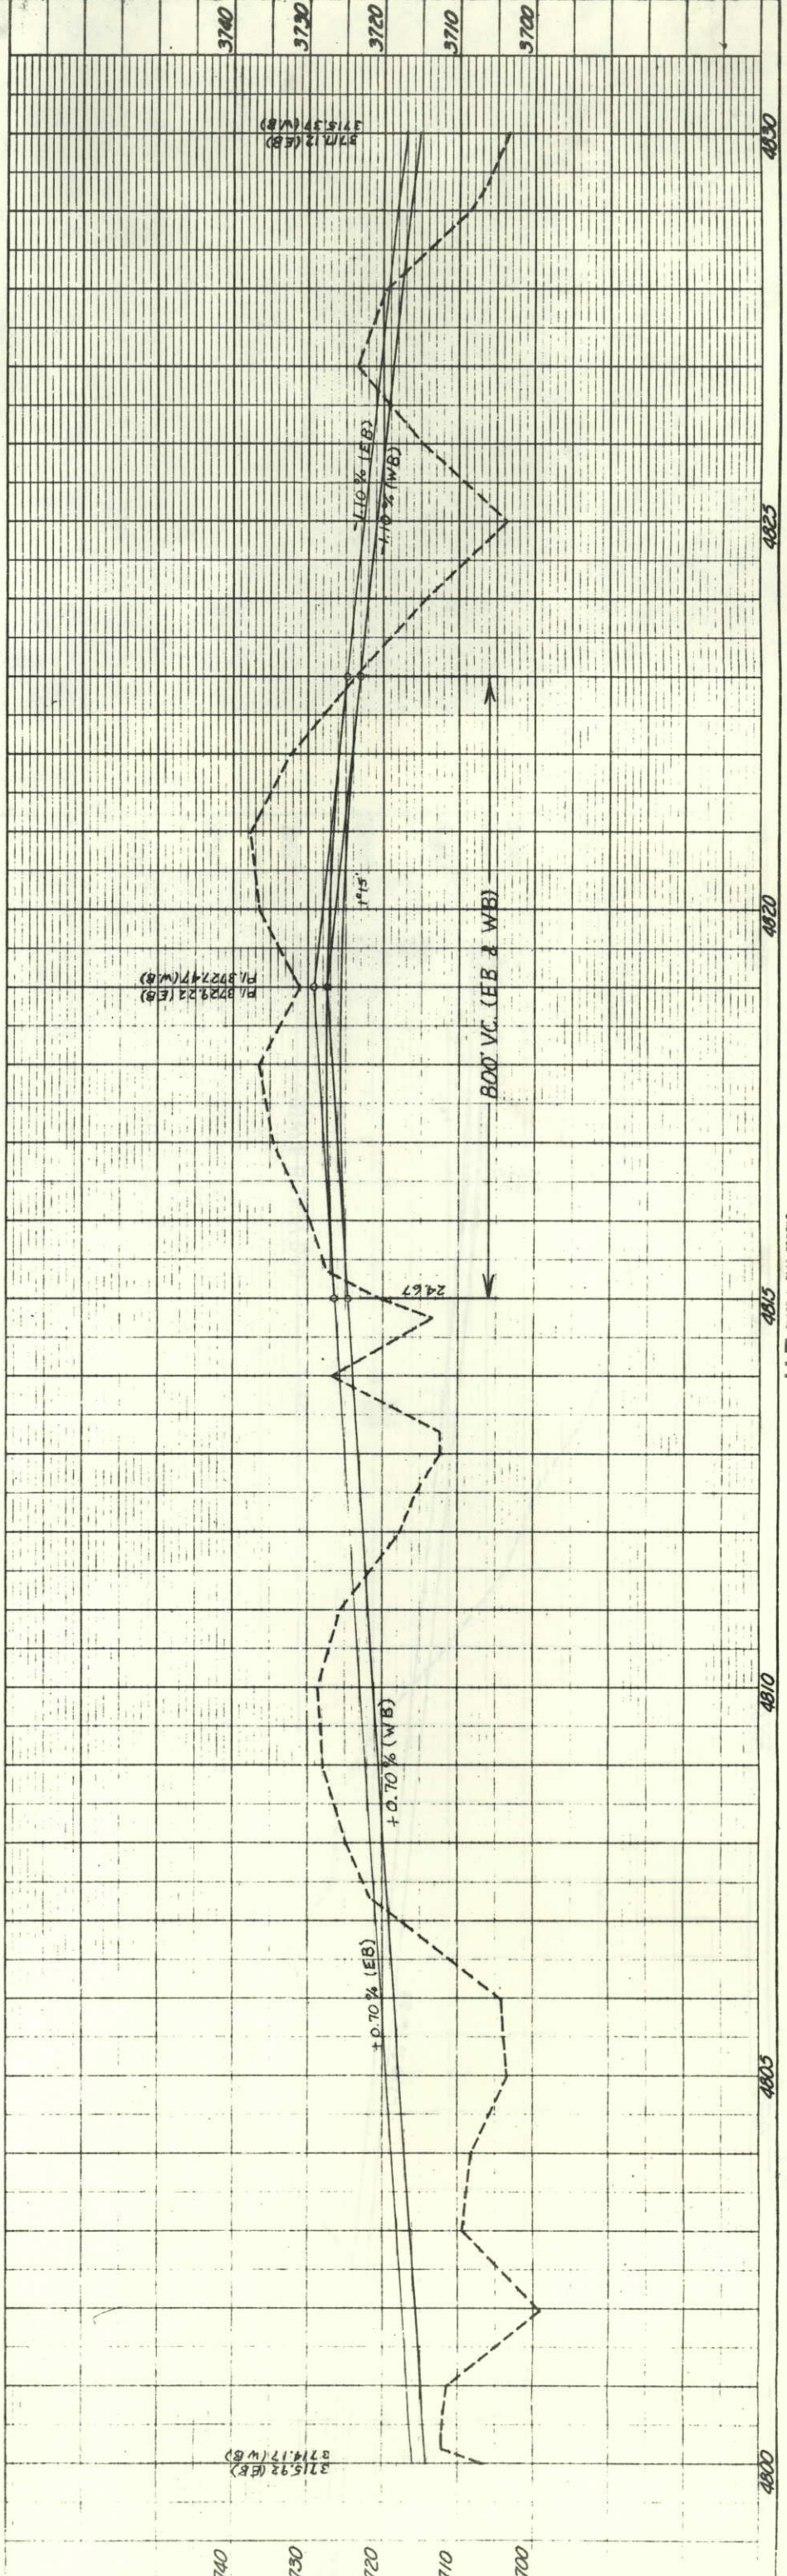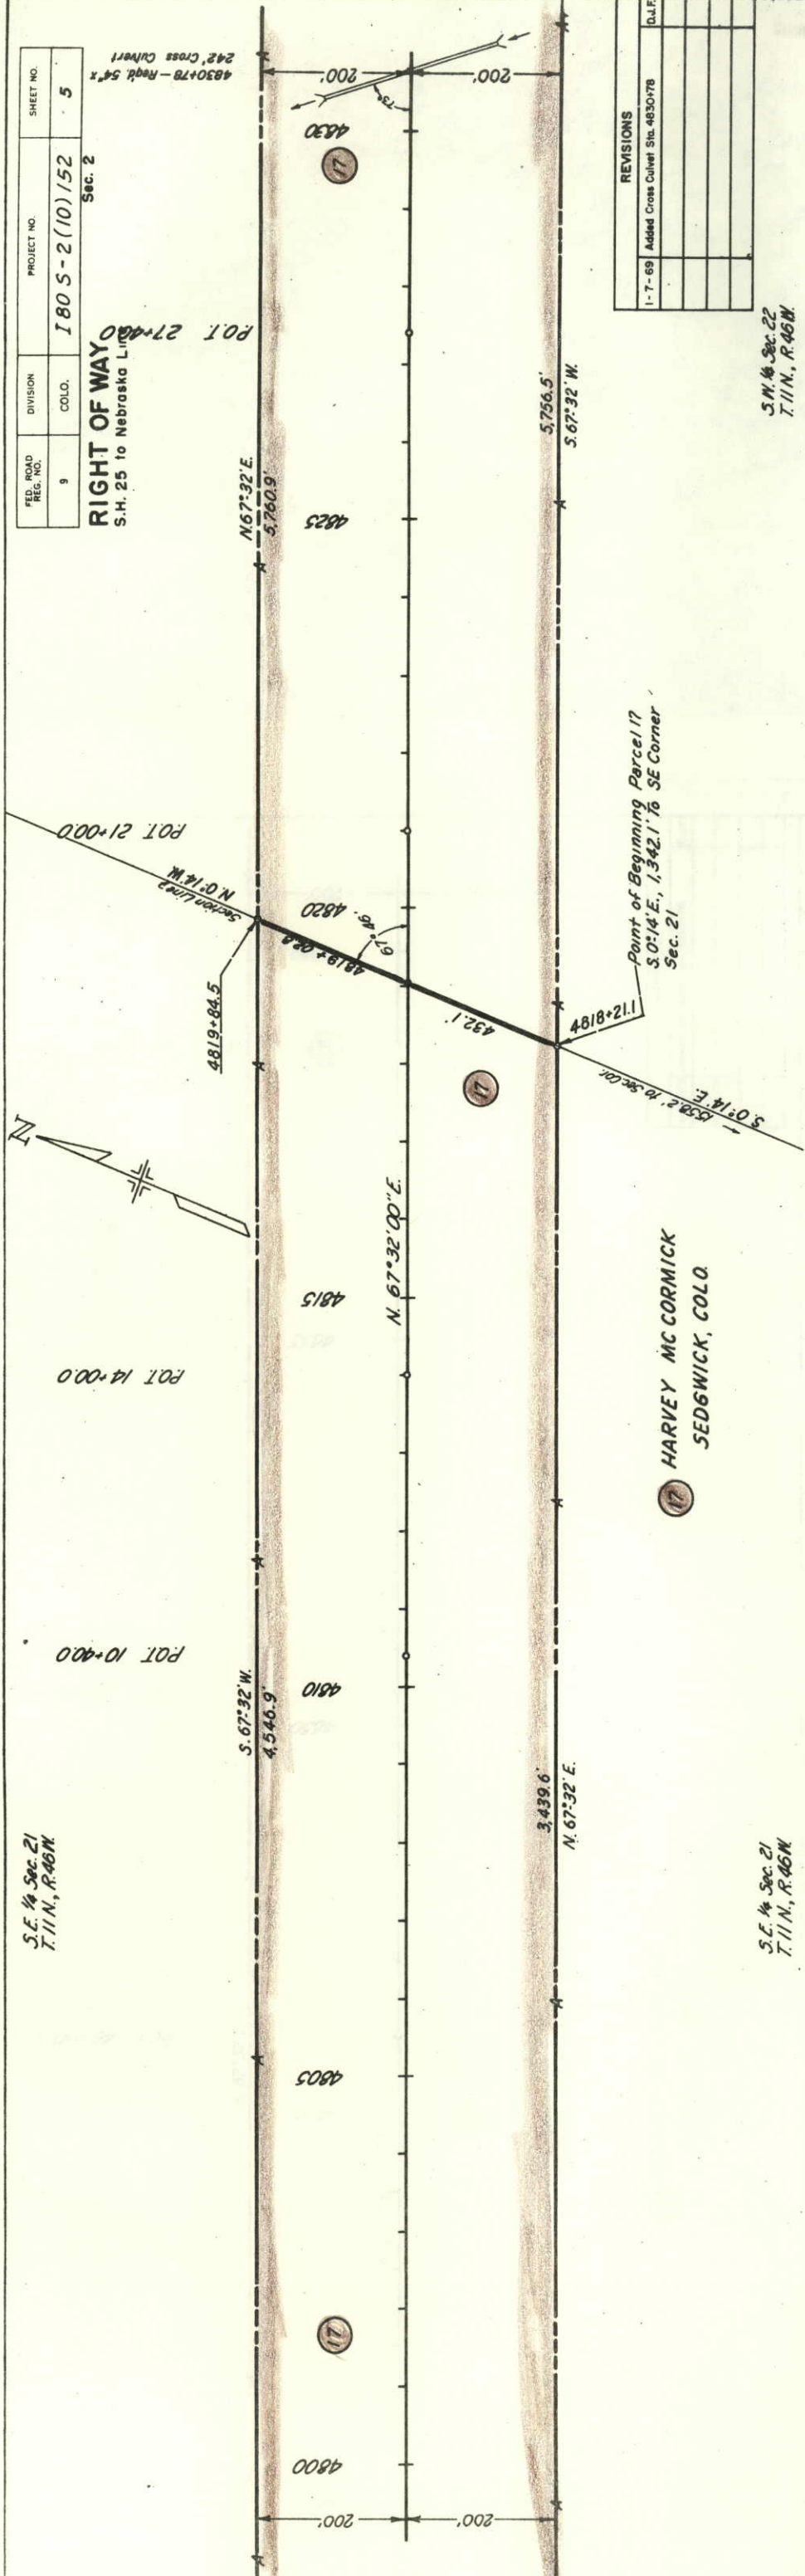


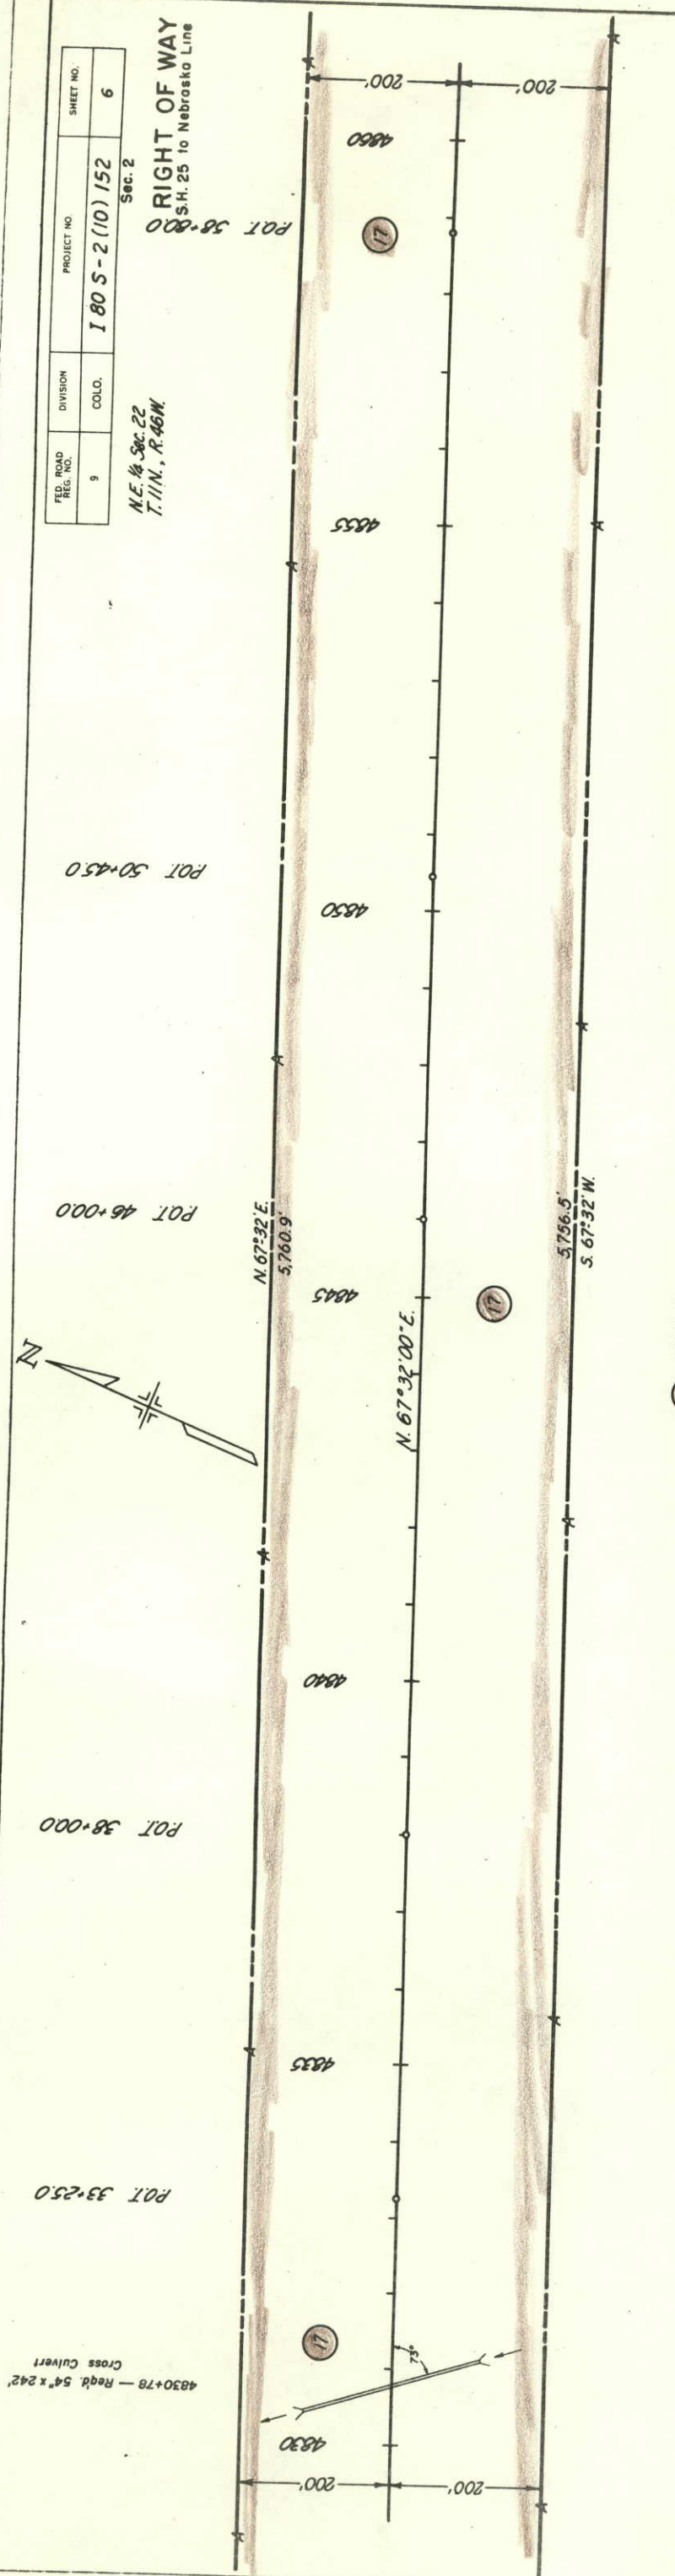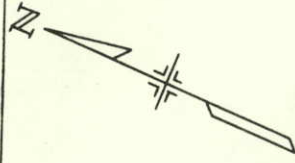

HARVEY MC CORMICK
SEDGWICK, COLO.

S.W. 1/4 Sec. 22
T. 11N., R. 46W.

REVISIONS	
1-7-69	Added Cross Culvert Sta. 4830+78
	D.J.F.

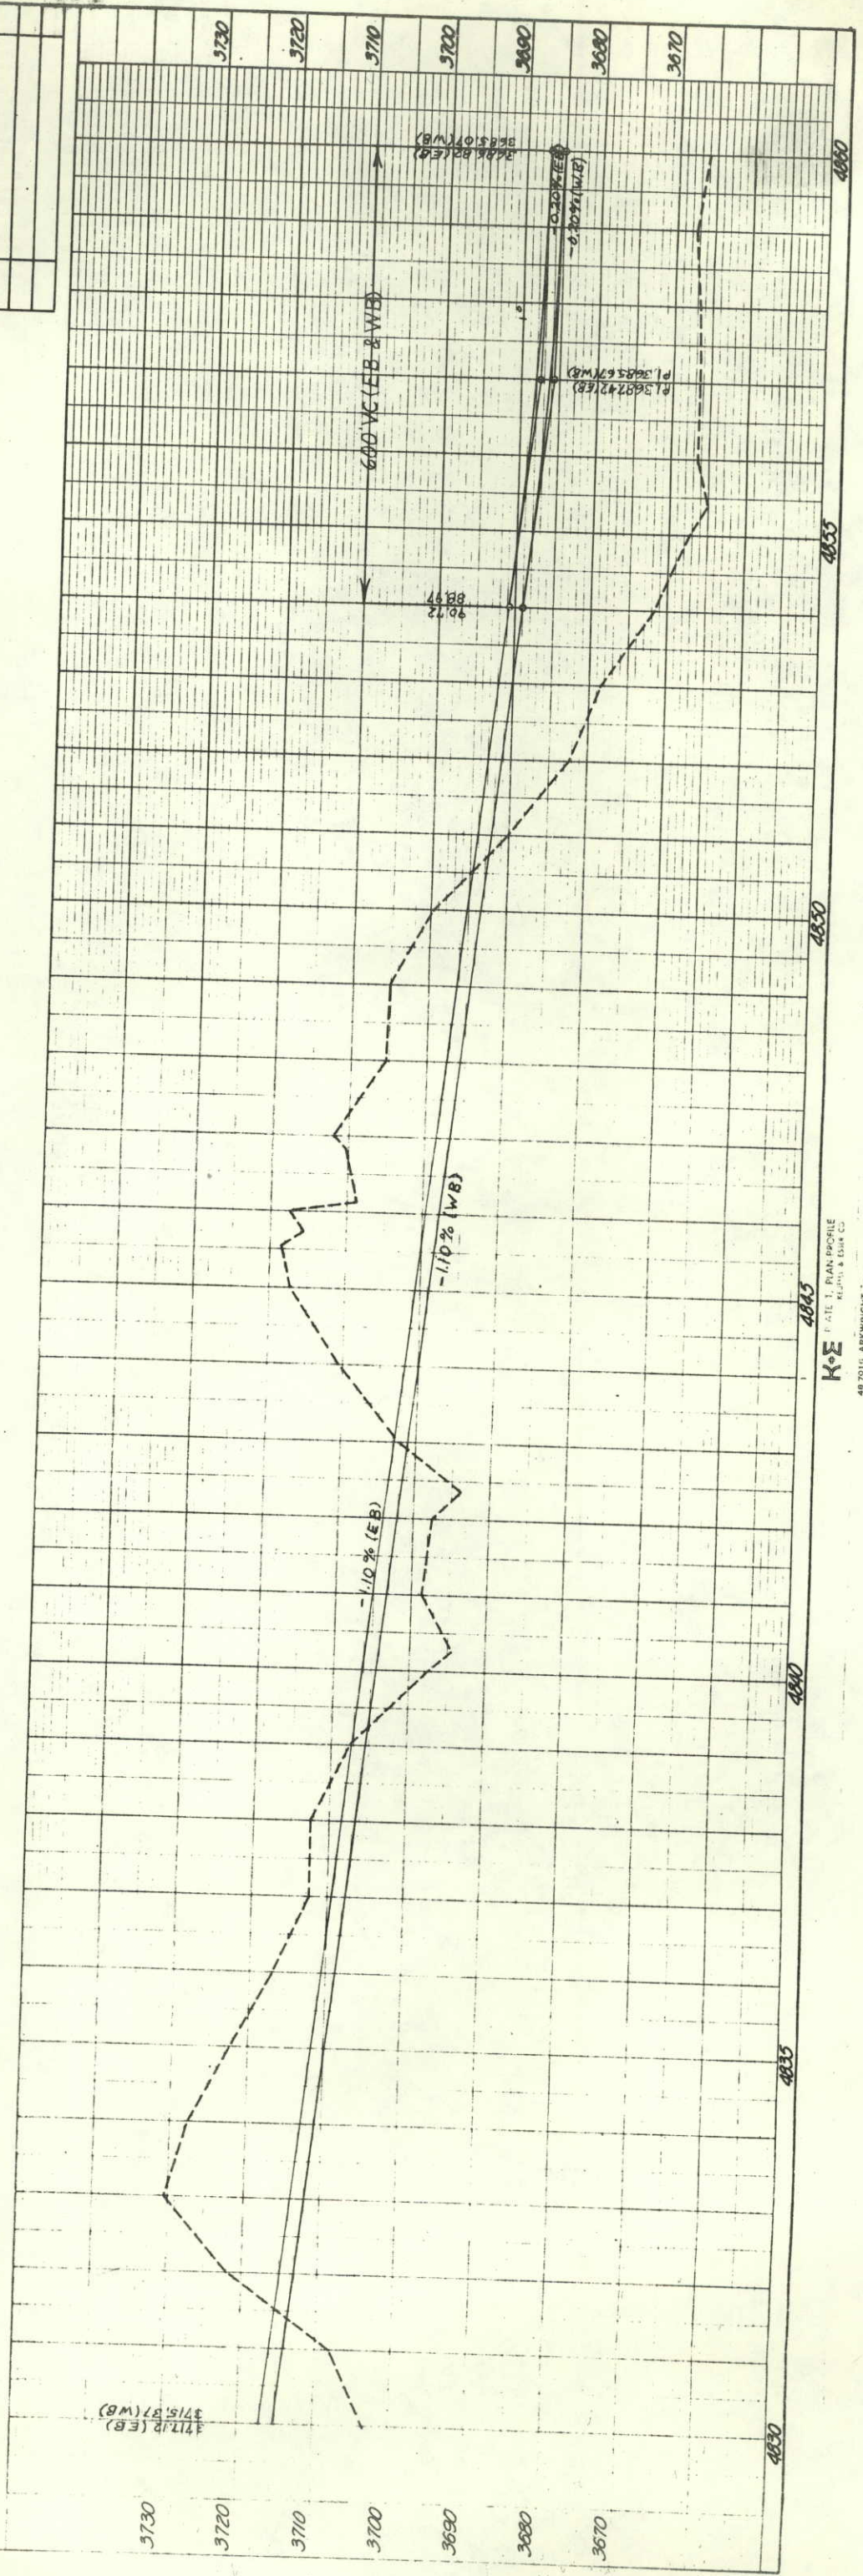

K-E
48 7016 ARWRIGHT TRANSMISSION
F. A. L. 1. PLAN PROFILE
K-E & E&A CO.

N.E. 1/4 Sec. 22
T. 11 N., R. 46 W.

4860+50 - Reg'd. 9' x 9' x
276' C.B.C.
(Drainage & Stock Pass)

P.O.T. 69+65.0

4871+50 - Reg'd. 54" x 248'
Cross Culvert

P.O.T. 76+81.55

P.O.T. 79+95.05

REVISIONS	
1-7-69	Added Culverts Sta. 4860+50 & 4871+50
	D.J.F.

FED. ROAD REG. NO.	DIVISION	PROJECT NO.	SHEET NO.
9	COLO.	I 80 S-2 (10) 152	7

N.W. 1/4 Sec. 23
T. 11 N., R. 46 W.

RIGHT OF WAY
S.H. 25 to Nebraska Line

P.O.T. 86+61.0

N. 67° 32' E.
5,760.9'

4860

4865

4870

4875

4880

4885

4890

S. 67° 32' W.
5,756.5'

N. 67° 32' E.
5,760.9'

4875+77.6

4877+45.4

3,285.0'

N. 67° 32' E.

17 HARVEY MC CORMICK
SEDGWICK, COLO.

N.E. 1/4 Sec. 22
T. 11 N., R. 46 W.

18 PARKER LAND & CATTLE COMPANY
JULESBURG, COLO.

N.W. 1/4 Sec. 23
T. 11 N., R. 46 W.

Trail 10' wide


50° 18' W.
4876+61.5

SECTION LINE

3685.82 (E.B.)
3685.07 (W.B.)

-0.20% (E.B.)
-0.20% (W.B.)

3685.82 (E.B.)
3685.07 (W.B.)

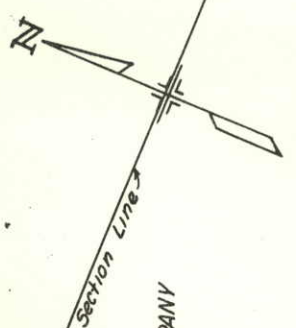

N.W. 1/4 Sec. 23
T. 11N, R. 46W.

PARKER LAND & CATTLE COMPANY
JULESBURG, COLO.

P.O.T. 04+00.0
N. 89° 47' 45" W. (c)
P.O.S.T. 4914+97.0 (c) Survey
4906+50 — Road 14' x 10' x 210' C.B.C.
(Drainage & Stock Pass)



P.O.T. 4908+62.6 EB Proj. Opp 50' Rt.
P.C. 4908+62.6 Survey = Opp 50' Lt.
P.O.T. 4908+62.6 WB Proj. Opp 50' Lt.

DAMON LOUIS KOCH
aka DAMON L. KOCH &
MERL DEAN KOCH
aka MERL D. KOCH J.T.
OVID, COLO.

REVISIONS	
1-7-69	Added C.B.C. Sta. 4906+50
	D.J.F.

FED. ROAD REG. NO.	DIVISION	PROJECT NO.	SHEET NO.
9	COLO.	I 80 S-2 (10) 152	8

Sec. 2
S.E. 1/4 Sec. 18
T. 11N, R. 46W.
RIGHT OF WAY
S.H. 25 to Nebraska Line

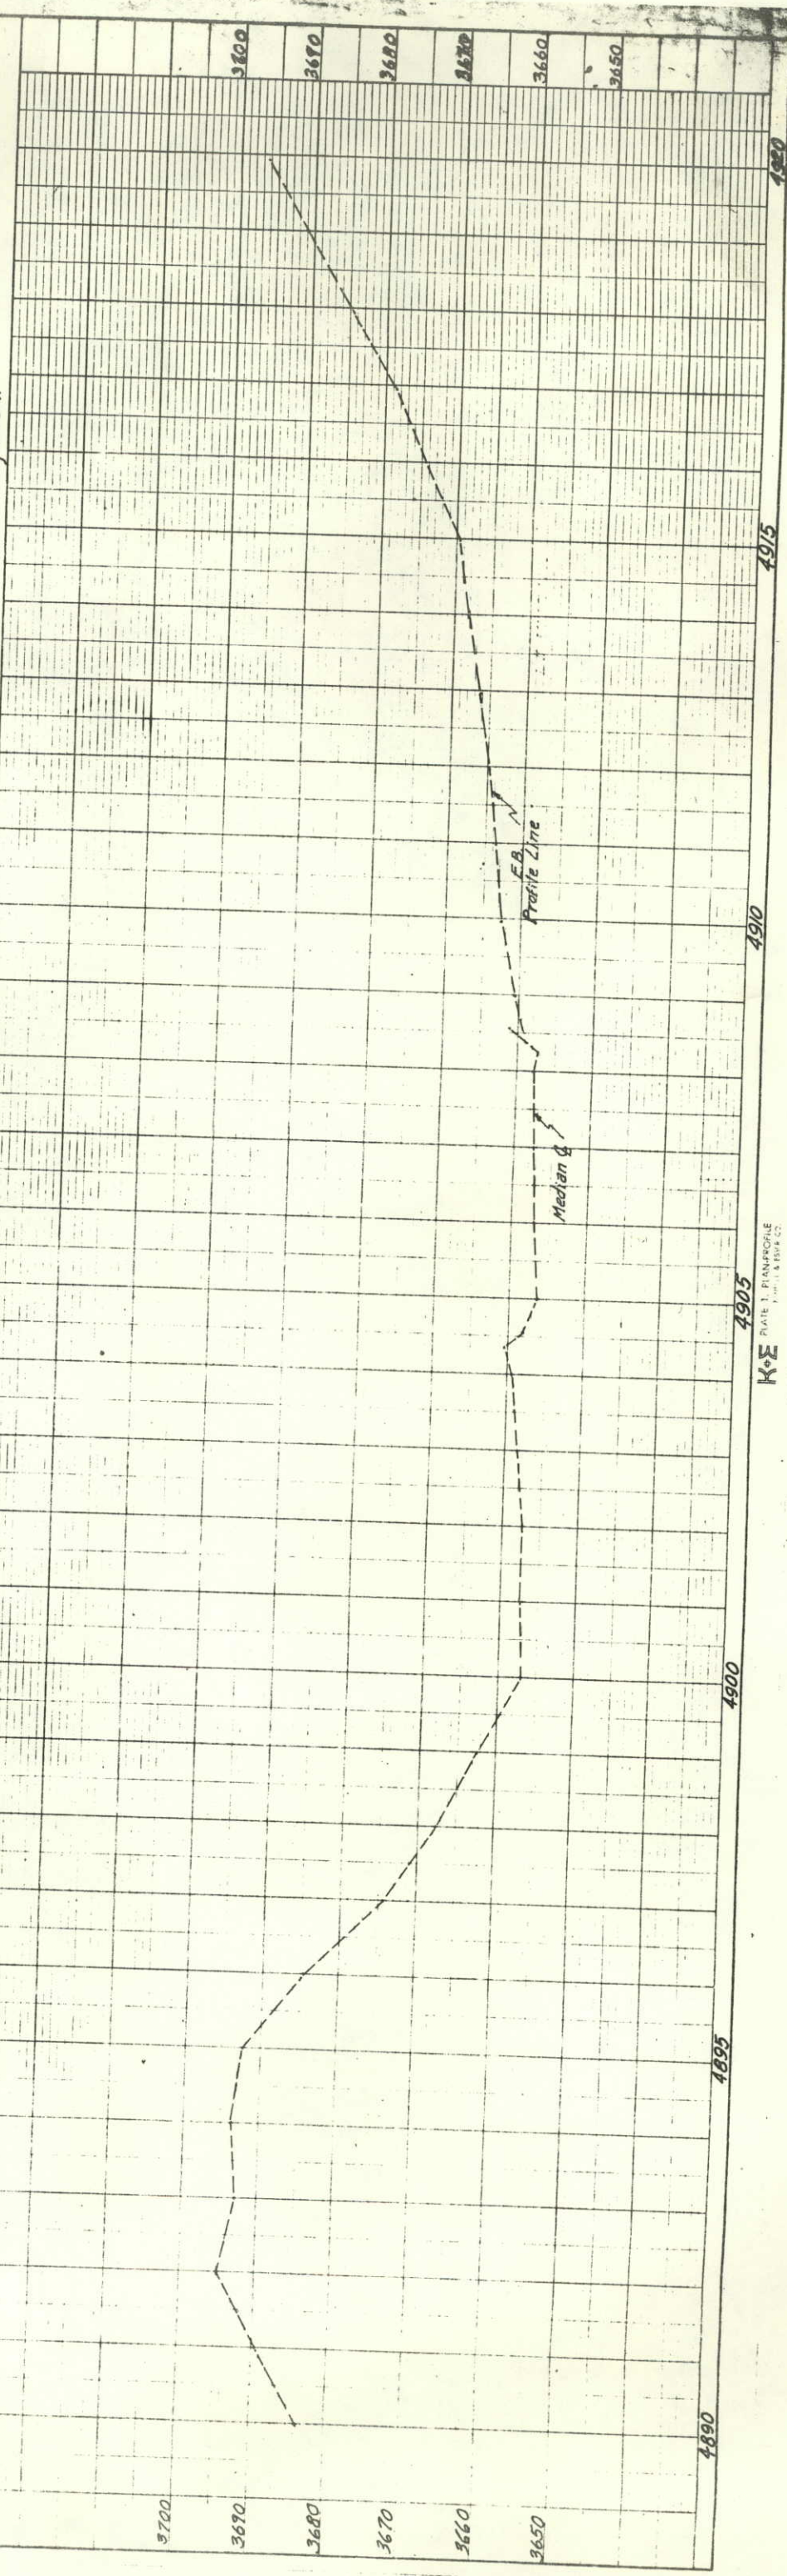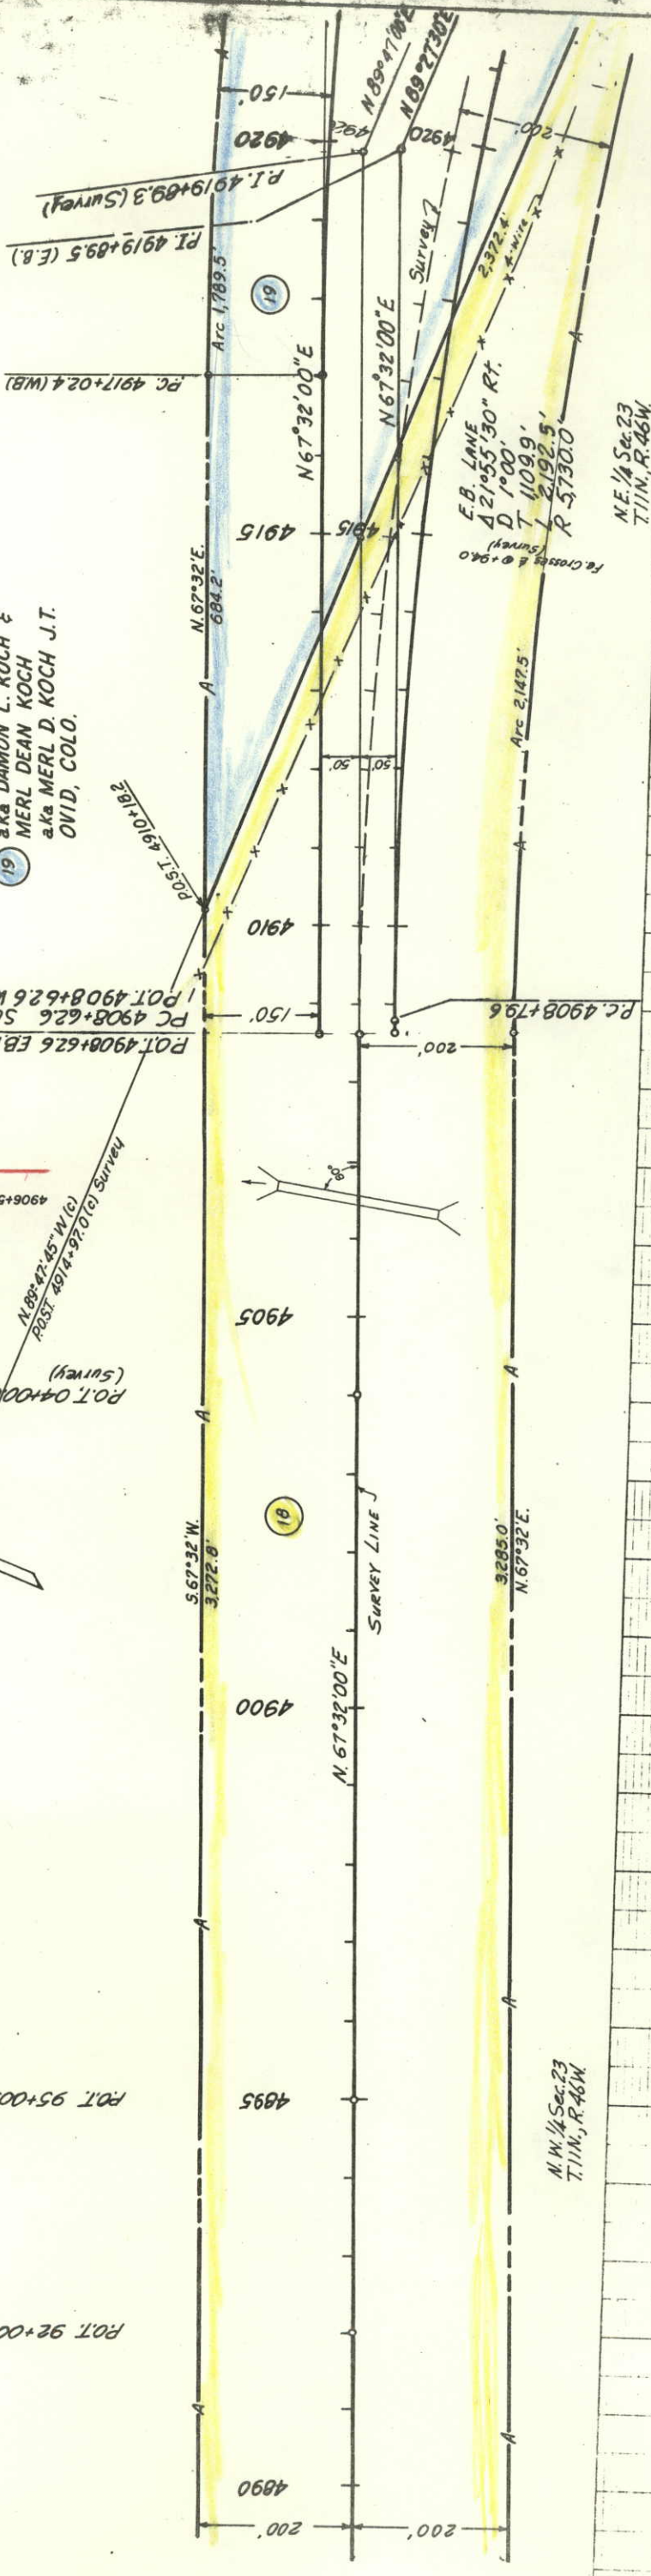

SE 1/4 Sec. 14
T.11N, R.46W

19
DAMON LOUIS KOCH
aka DAMON L. KOCH &
MERL DEAN KOCH
aka MERL D. KOCH J.T.
OVID, COLO.

P.T. 4928+12.3 (W.B.)
400' Opp. P.I. + 725.95 (E.B.)
357.8 Opp. P.I. + 742.6 (Survey)

4925
W.B. LANE
Δ 21°55'30" R.
D 1'00'
T 1,109.9'
L 2,192.5'
R 5,730.0'

4930
SURVEY LINE
Δ 22°45' R.
D 1'00'
T 1,126.7'
L 2,225.0'
R 5,730.0'

4930
P.T. 4930+87.6
(Survey)

4933+39.6 (E.B. Proj.)
P.O.T. 33+57.0
(Survey) 693.6

P.T. 4938+94.9
(Survey)

P.O.T. 39+00.0
(Survey)

20

4945
W.B. Prop. Line

4950
N 89°27'30"E

4950
S 89°27'30"W

150'

4941+00 (W.B.) - Reg'd. 54"x184'
Cross Culvert
4944+00 (E.B.) - Reg'd. 54"x202'
Cross Culvert


SW 1/4 Sec. 13
T.11N, R.46W

20
PARKER LAND & CATTLE COMPANY
JULESBURG, COLO.

RIGHT OF WAY
S.H. 25 to Nebraska Line

REVISIONS		
1-7-69	Added Culverts Sta. 4941+00 & 4944+00	D.J.F.

FED. ROAD REG. NO.	DIVISION	PROJECT NO.	SHEET NO.
9	COLO.	I 80 S-2(10)152	9

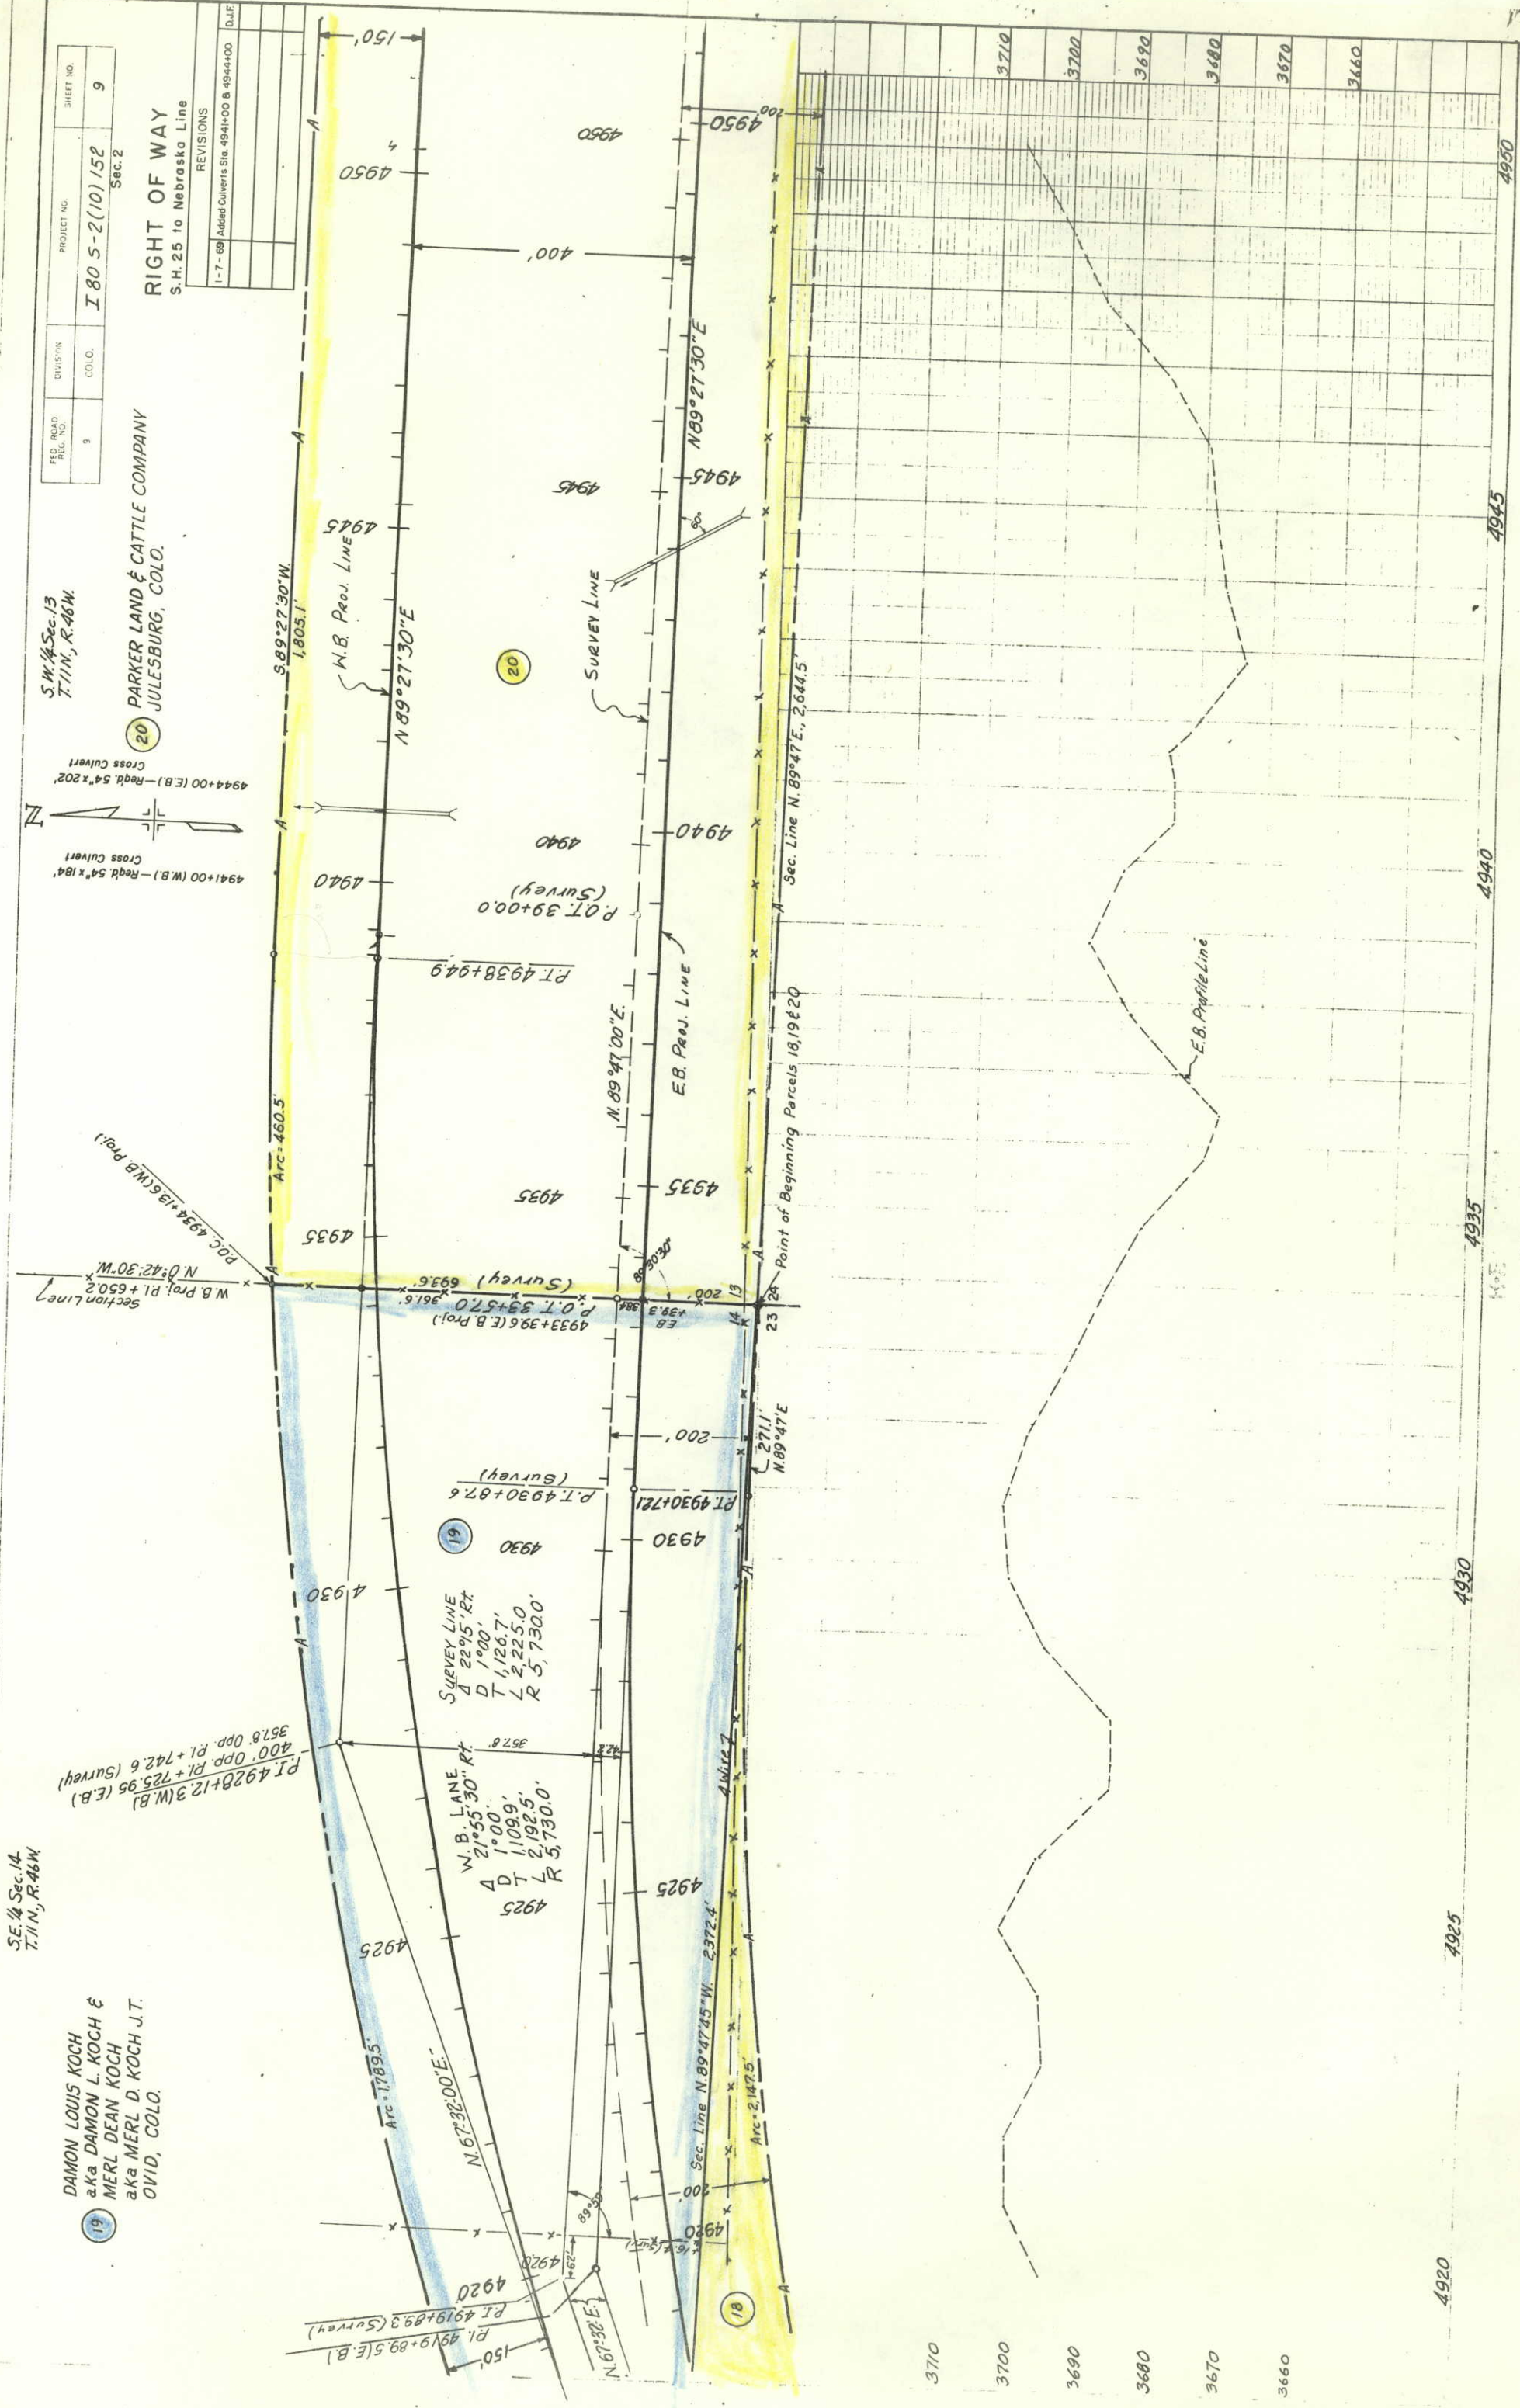

S.E. 1/4 Sec. 13
T.11N., R.46W.

JOE SCHMIDT
OVID, COLORADO

PARKER LAND & CATTLE COMPANY
JULESBURG, COLO.


4990+50 (E.B.) - Req'd.
8" x 8" x 92' C.B.C.
(Drainage & Stock Pass)

4990+50 (E.B.) - Req'd.
Crossing R.O.W. to R.O.W. through
Stock Passes

S.W. 1/4 Sec. 18
T.11N., R.45W.

REVISIONS		FED. ROAD REG. NO.	DIVISION	PROJECT NO.	SHEET NO.
10-21-66	Added Parcel No. E-20				
12-21-66	Change Parcel E-20 to 20-A				
1-7-69	Added Culverts Sta. 4981+60 to 4990+50				
		9	COLO.	I 805-2 (10) 152	11

RIGHT OF WAY
S.H. 25 to Nebraska Line

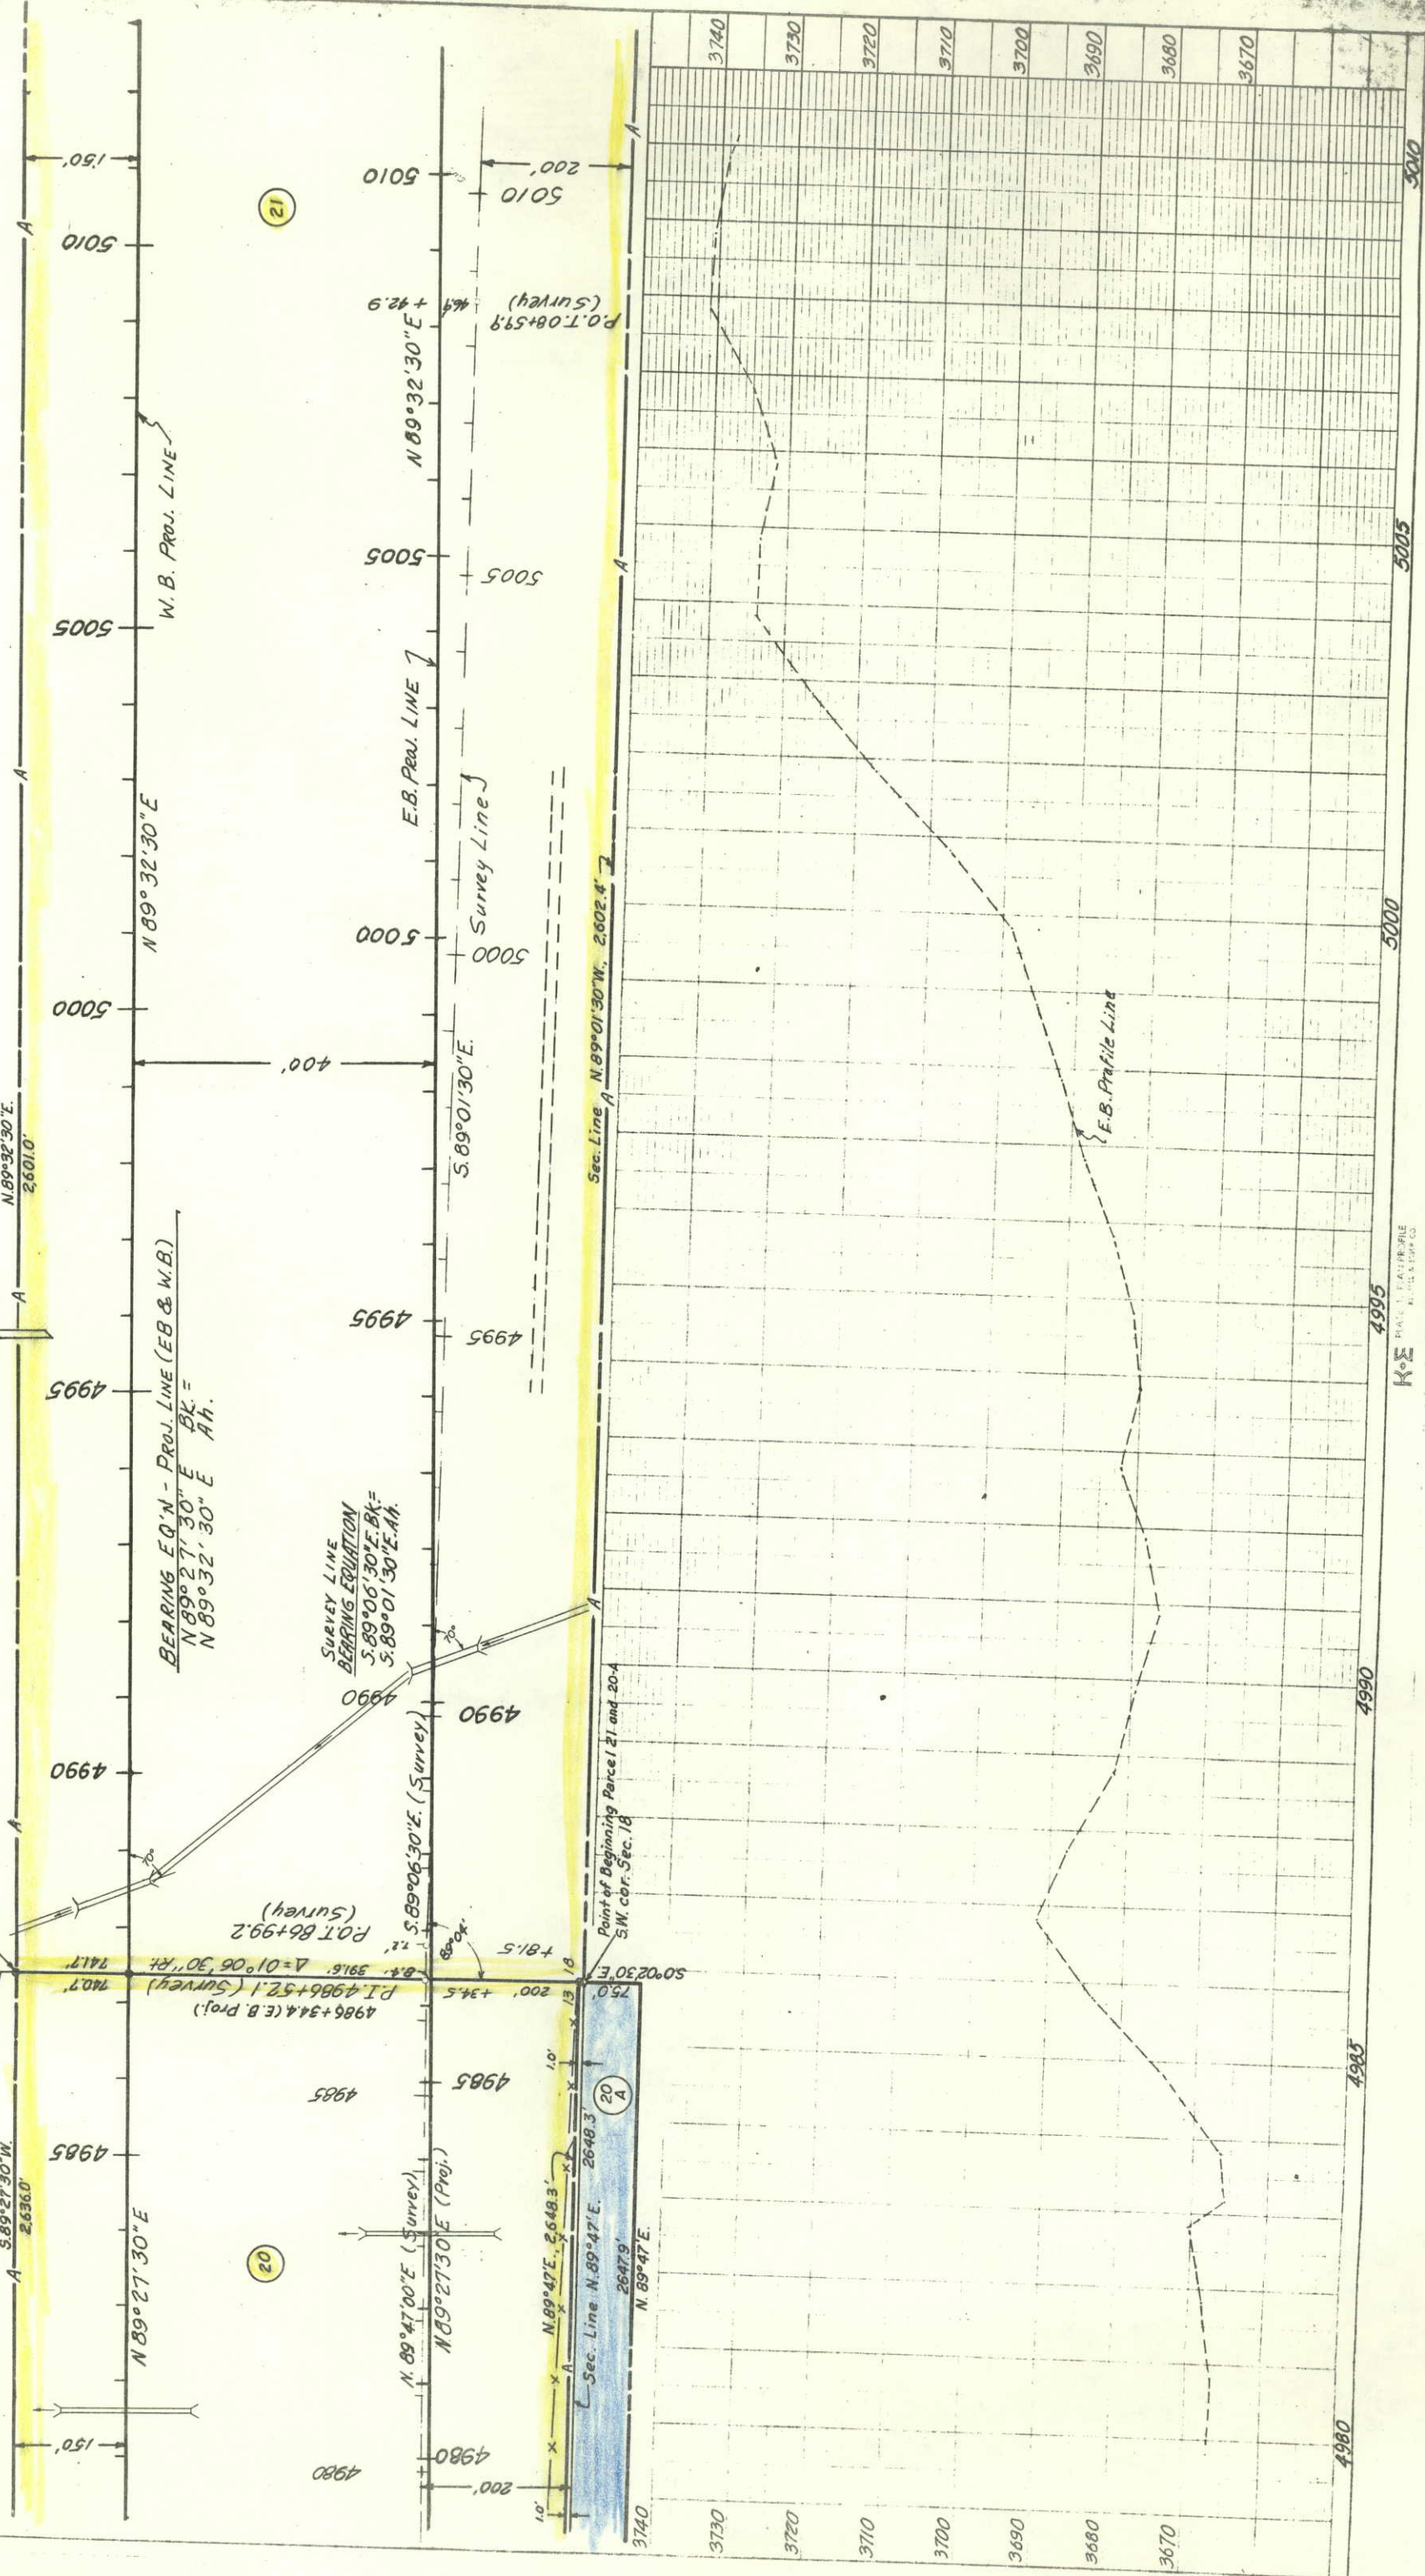

RE
K-E


487016 AIRWRIGHT, INDEPENDENCE, MO.

[illegible]

RIGHT OF WAY
S. H. 25 to Neb. Line 5040+42.7 (W.B. Proj.)

S.E. $\frac{1}{4}$ Sec. 18
T.11N., R.45W.

JOHN W. BERGES &
HAZEL S. BERGES, J.T.
OVID, COLO.

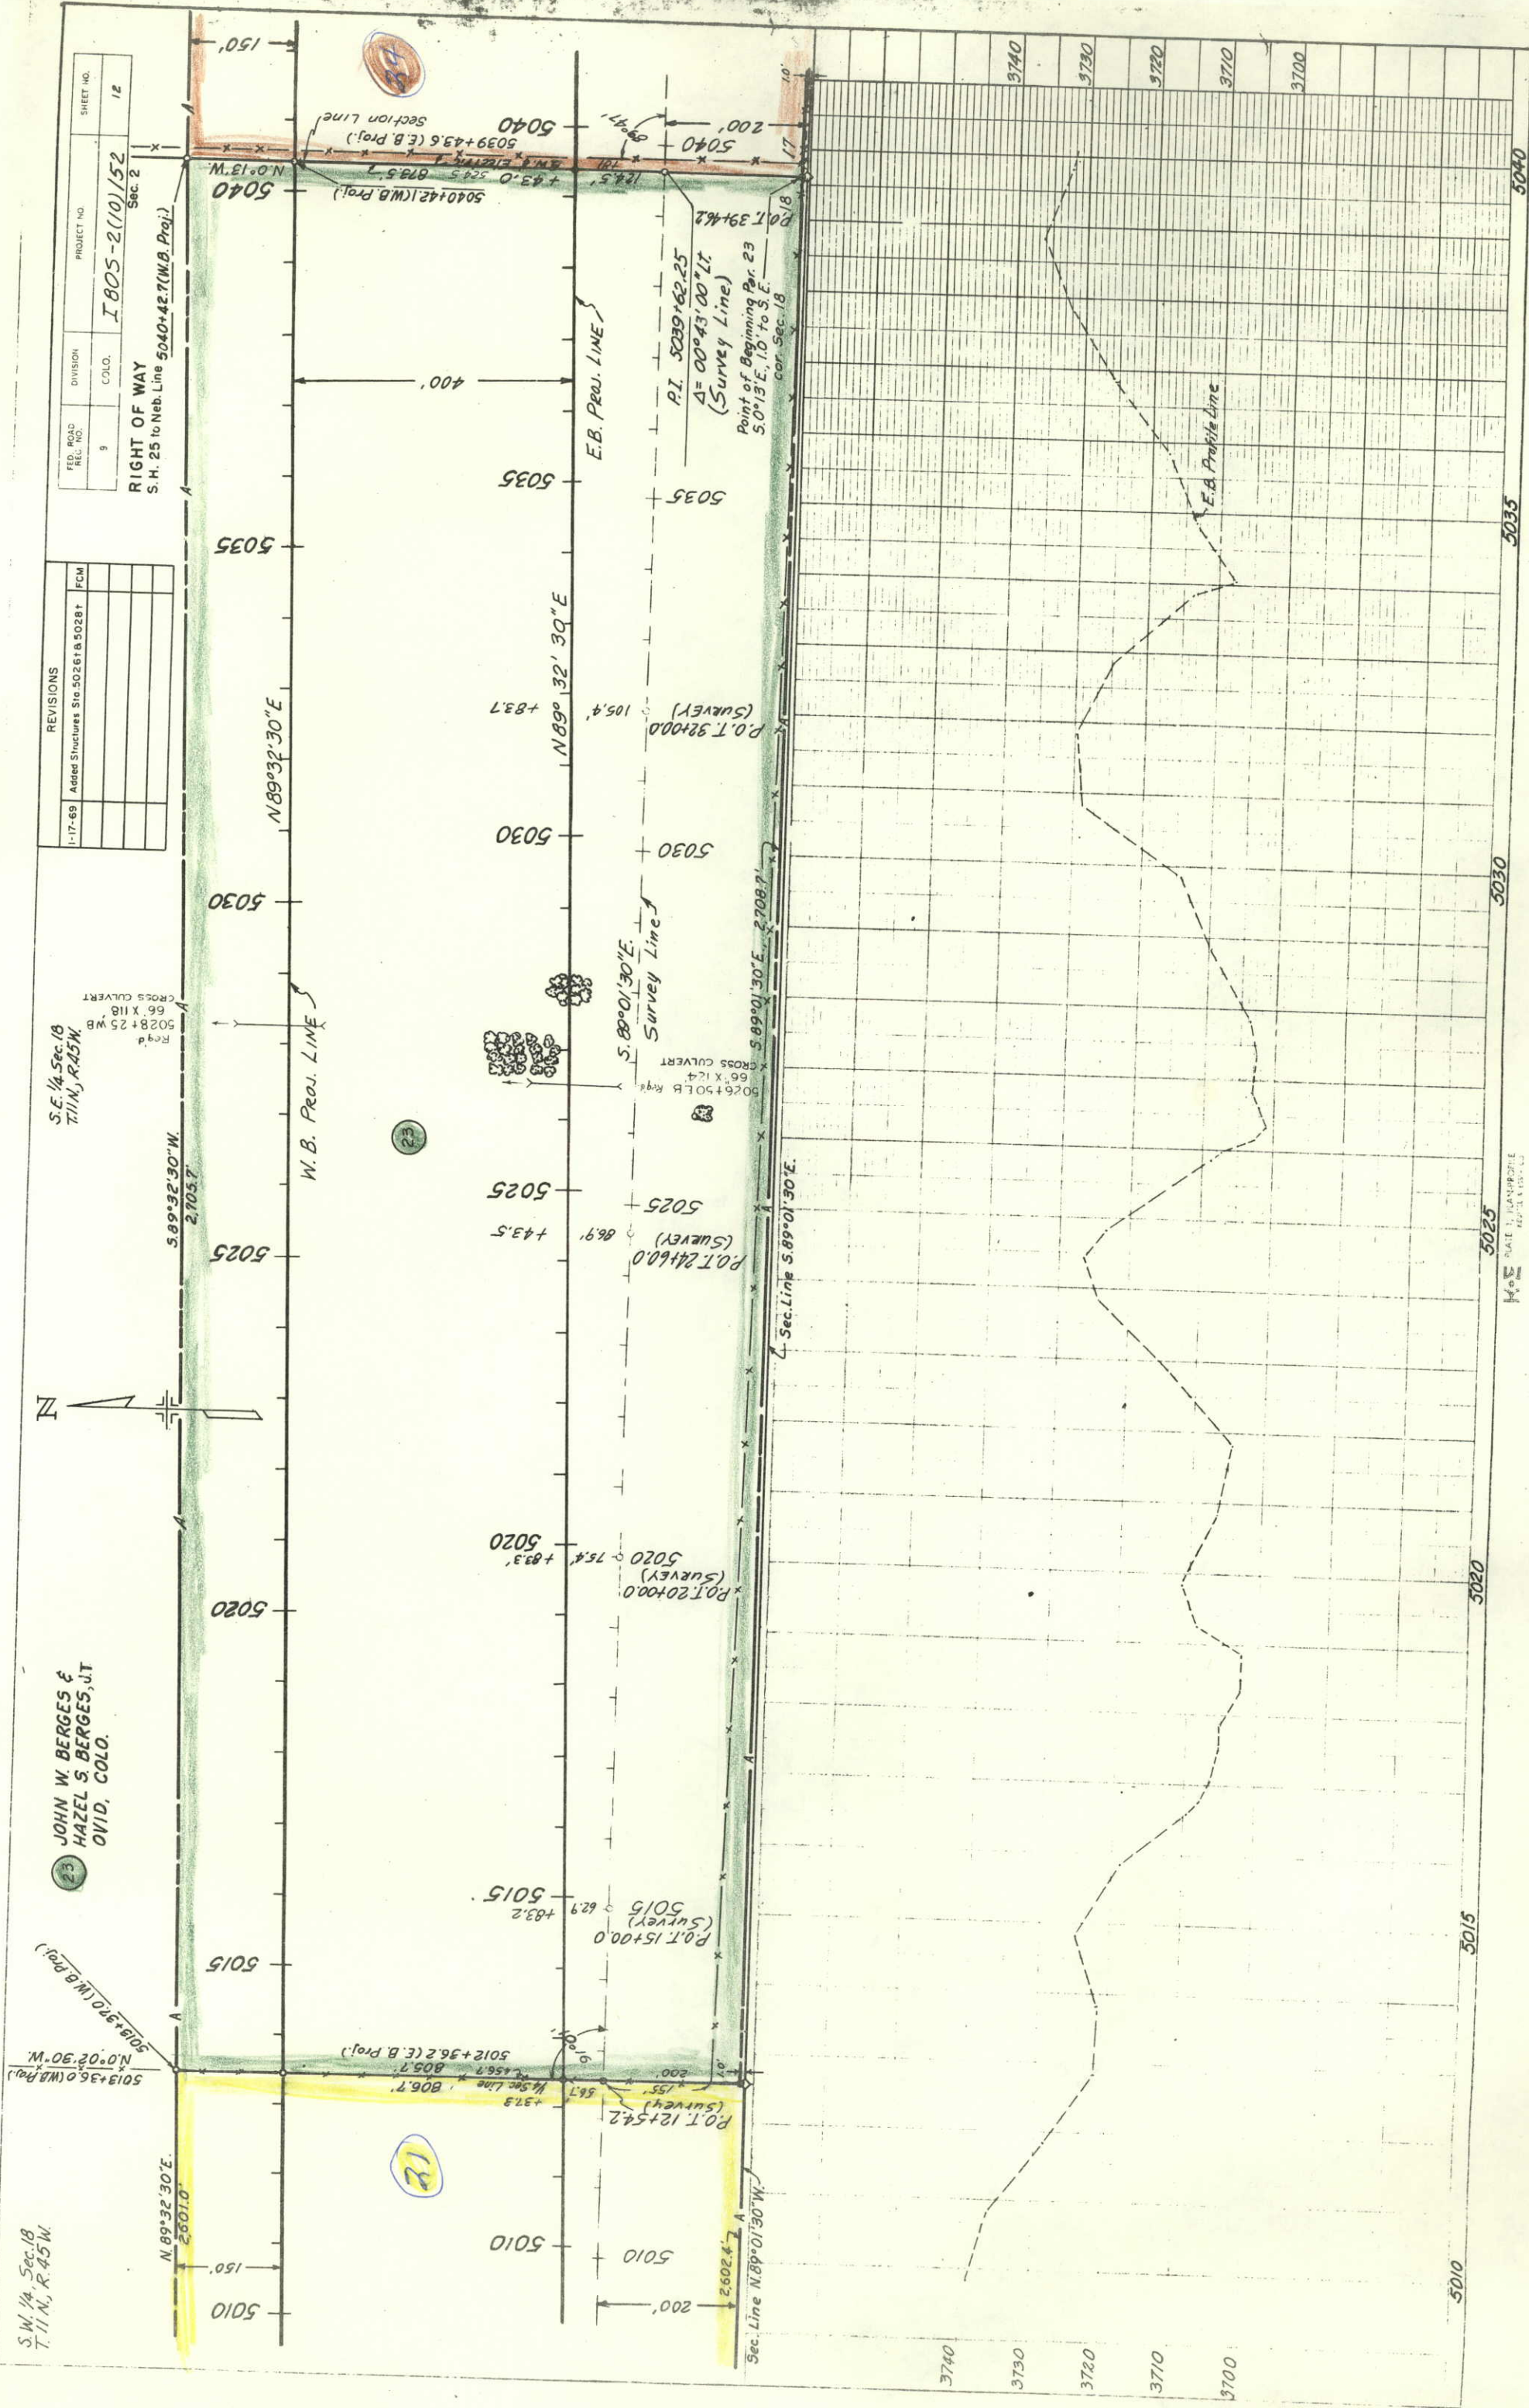


FED. ROAD REC. NO.	DIVISION	PROJECT NO.	SHEET NO.
9	COLO.	I 805-2(10) 152	15


RIGHT OF WAY
SH. 25 to Nebraska Line

S.W. 1/4 Sec. 16
T. 11 N., R. 45 W.

REVISIONS
1-17-69 Added C.B.C.'s Sta. 5089+50 & 5090+52 D.J.F.

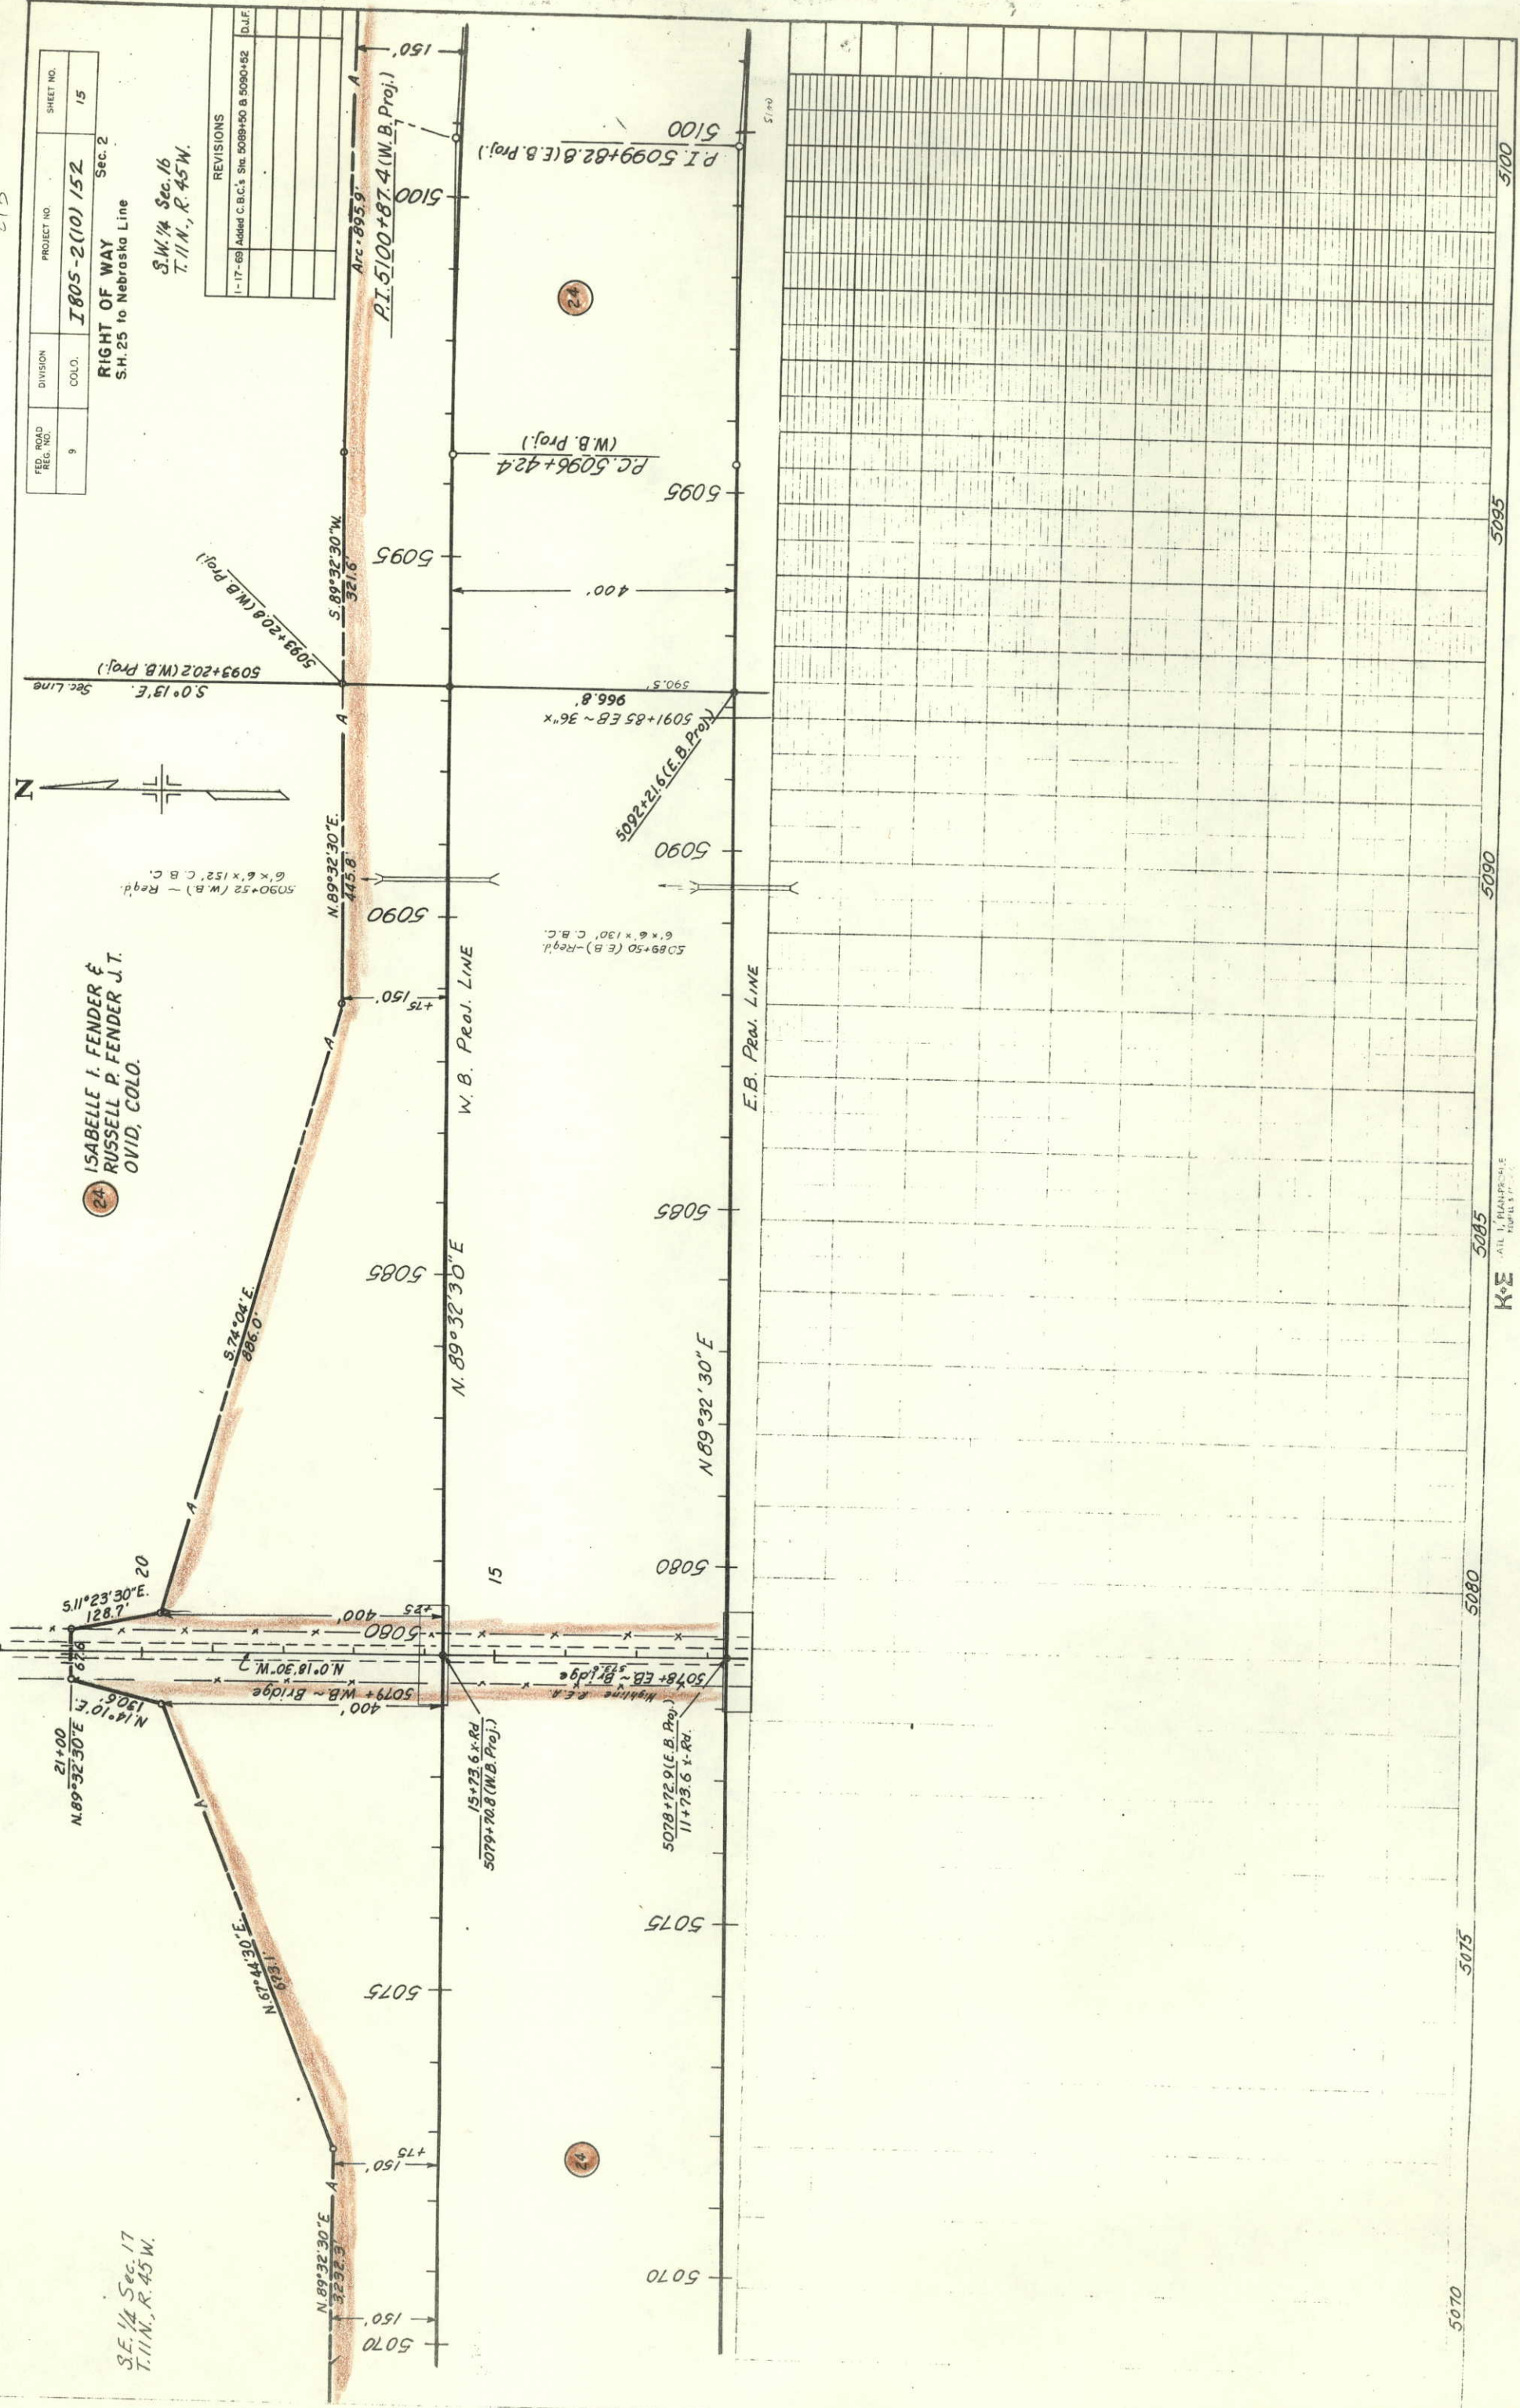

KE AIL I FENDER & RUSSELL P. FENDER J.T. OVID, COLO.

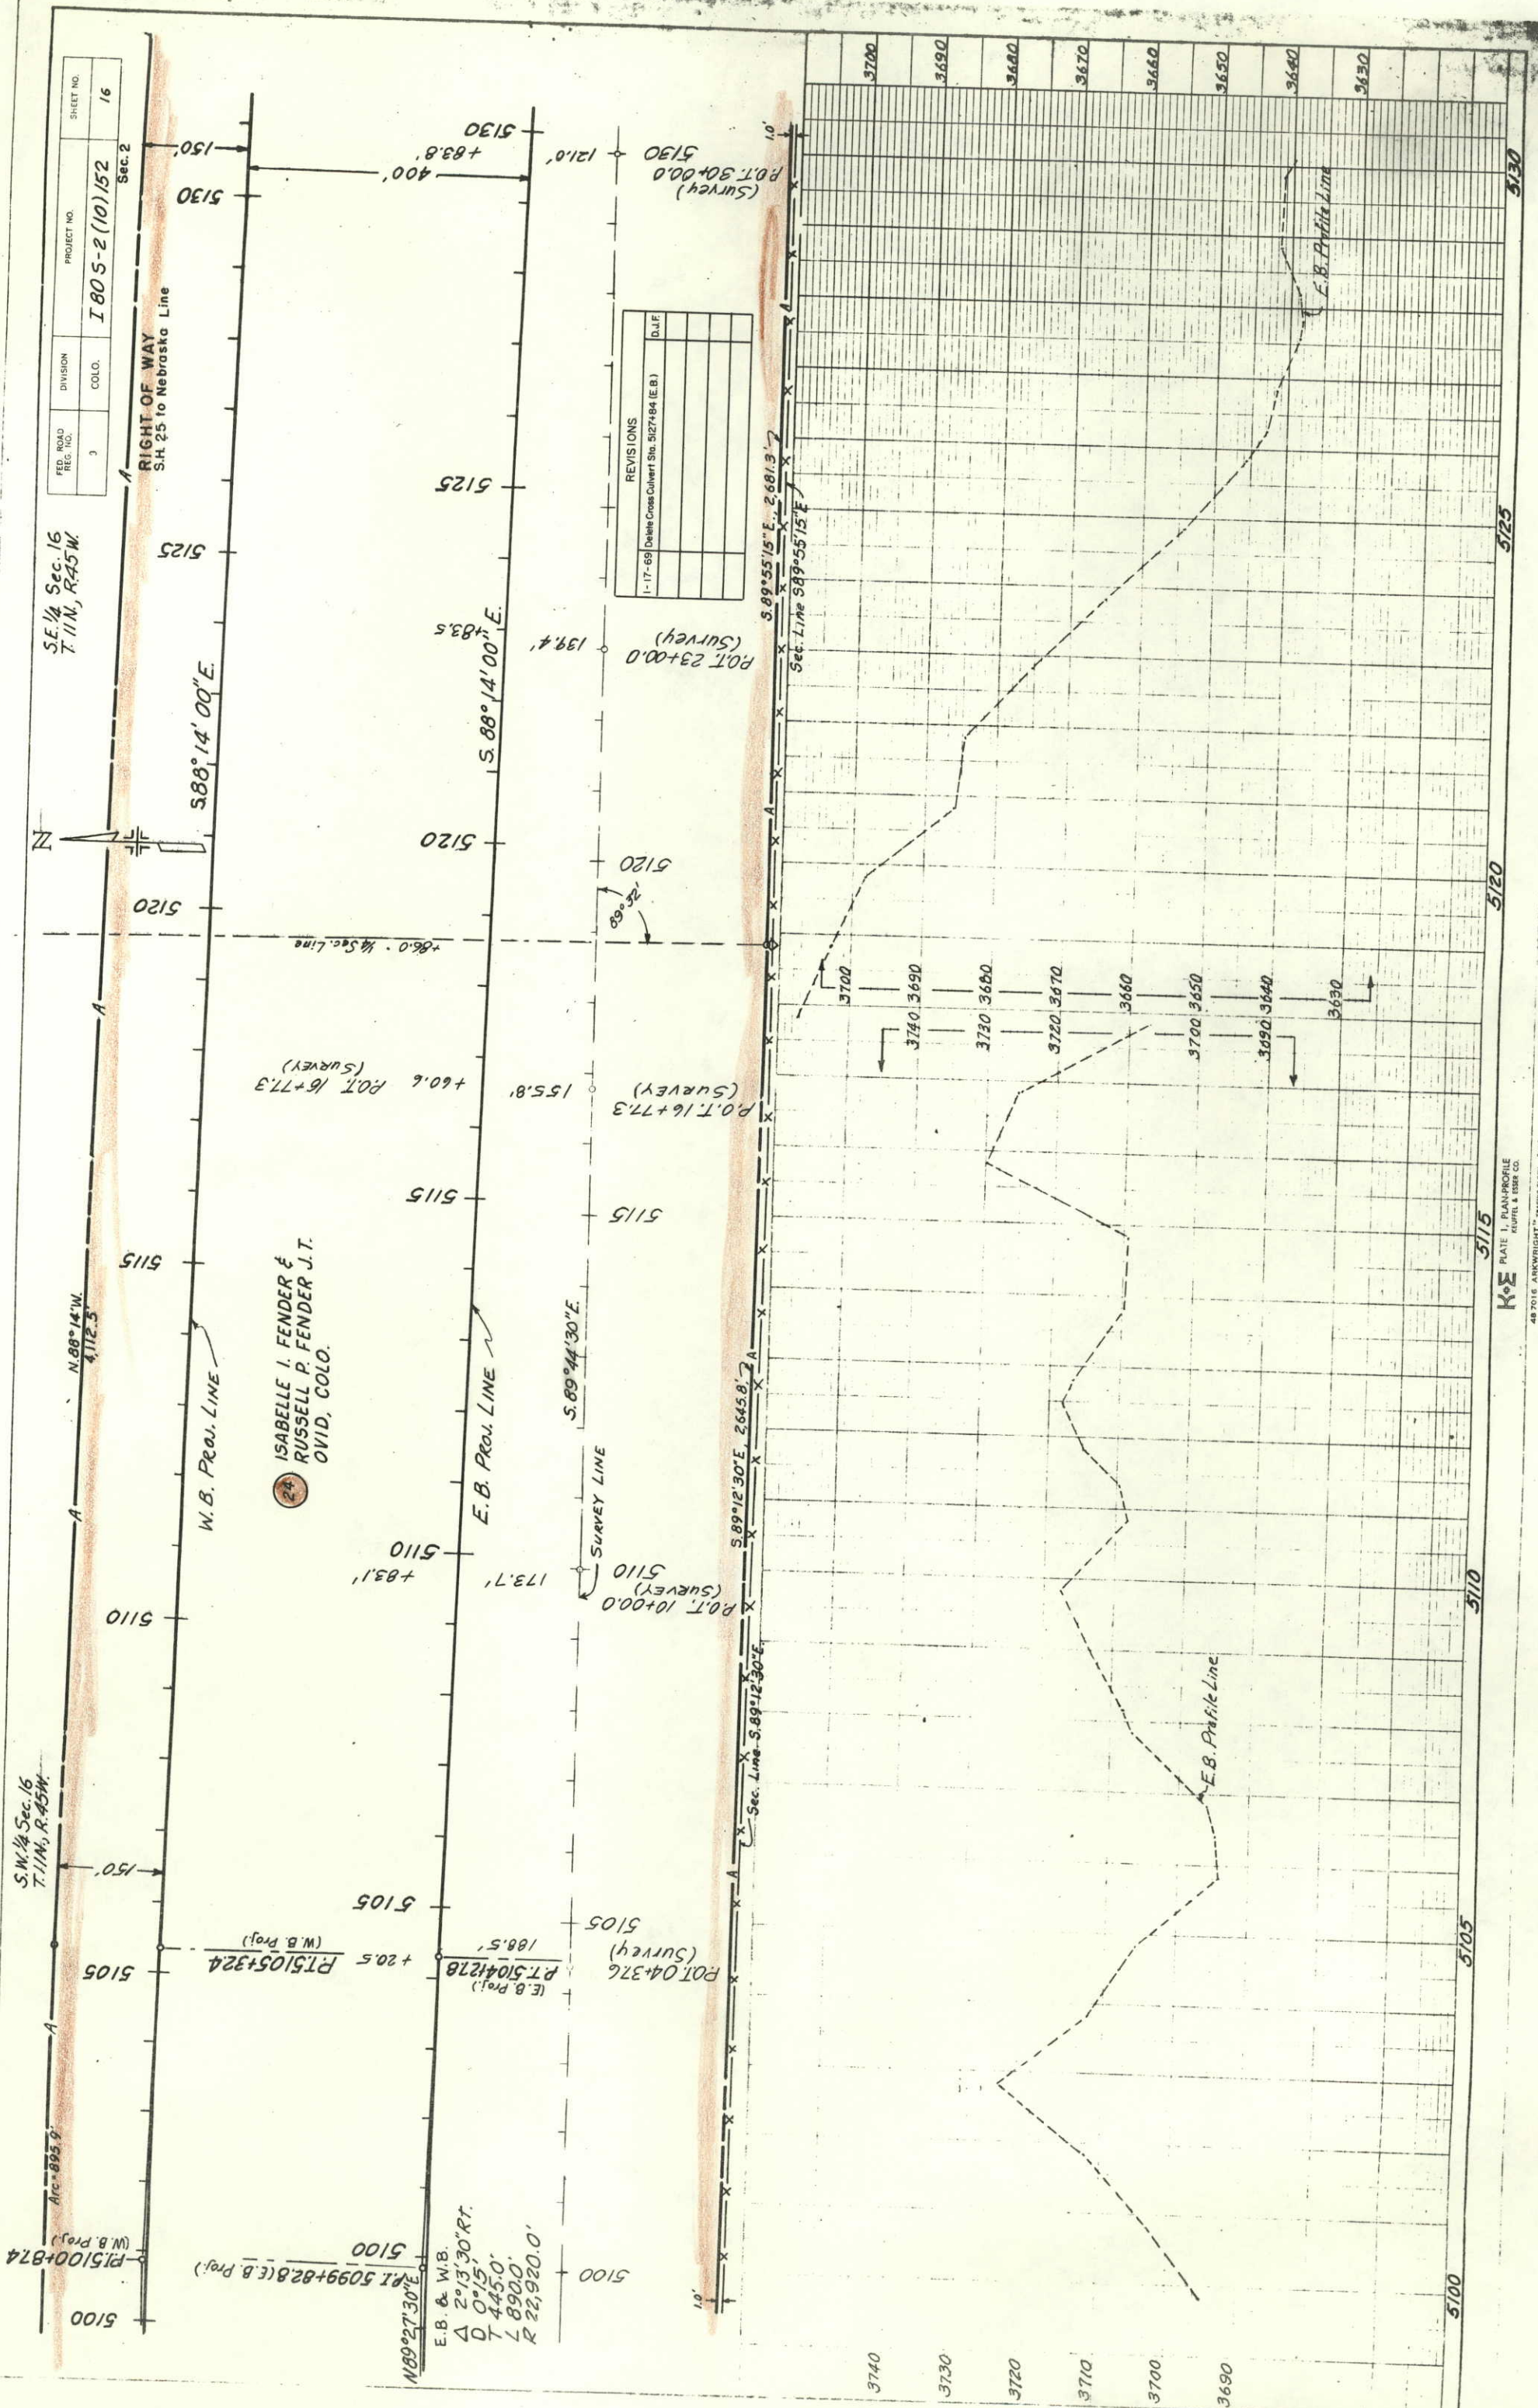

S.W. 1/4 Sec. 15
T. 11N., R. 45W.


28 JAMES V. JANKOVSKY
SEDGWICK, COLO.

29 PAUL W. JOHNSON &
META LOU JOHNSON J.T.
JULESBURG, COLO.

FED. ROAD REG. NO.	DIVISION	PROJECT NO.	SHEET NO.
9	COLO.	I-80 S-2(10) 152	18

RIGHT OF WAY
S.H. 25 to Nebraska Line

REVISIONS
1-17-69 Added Cross Culverts Sta. 5173+65 & 5177+00 FCM

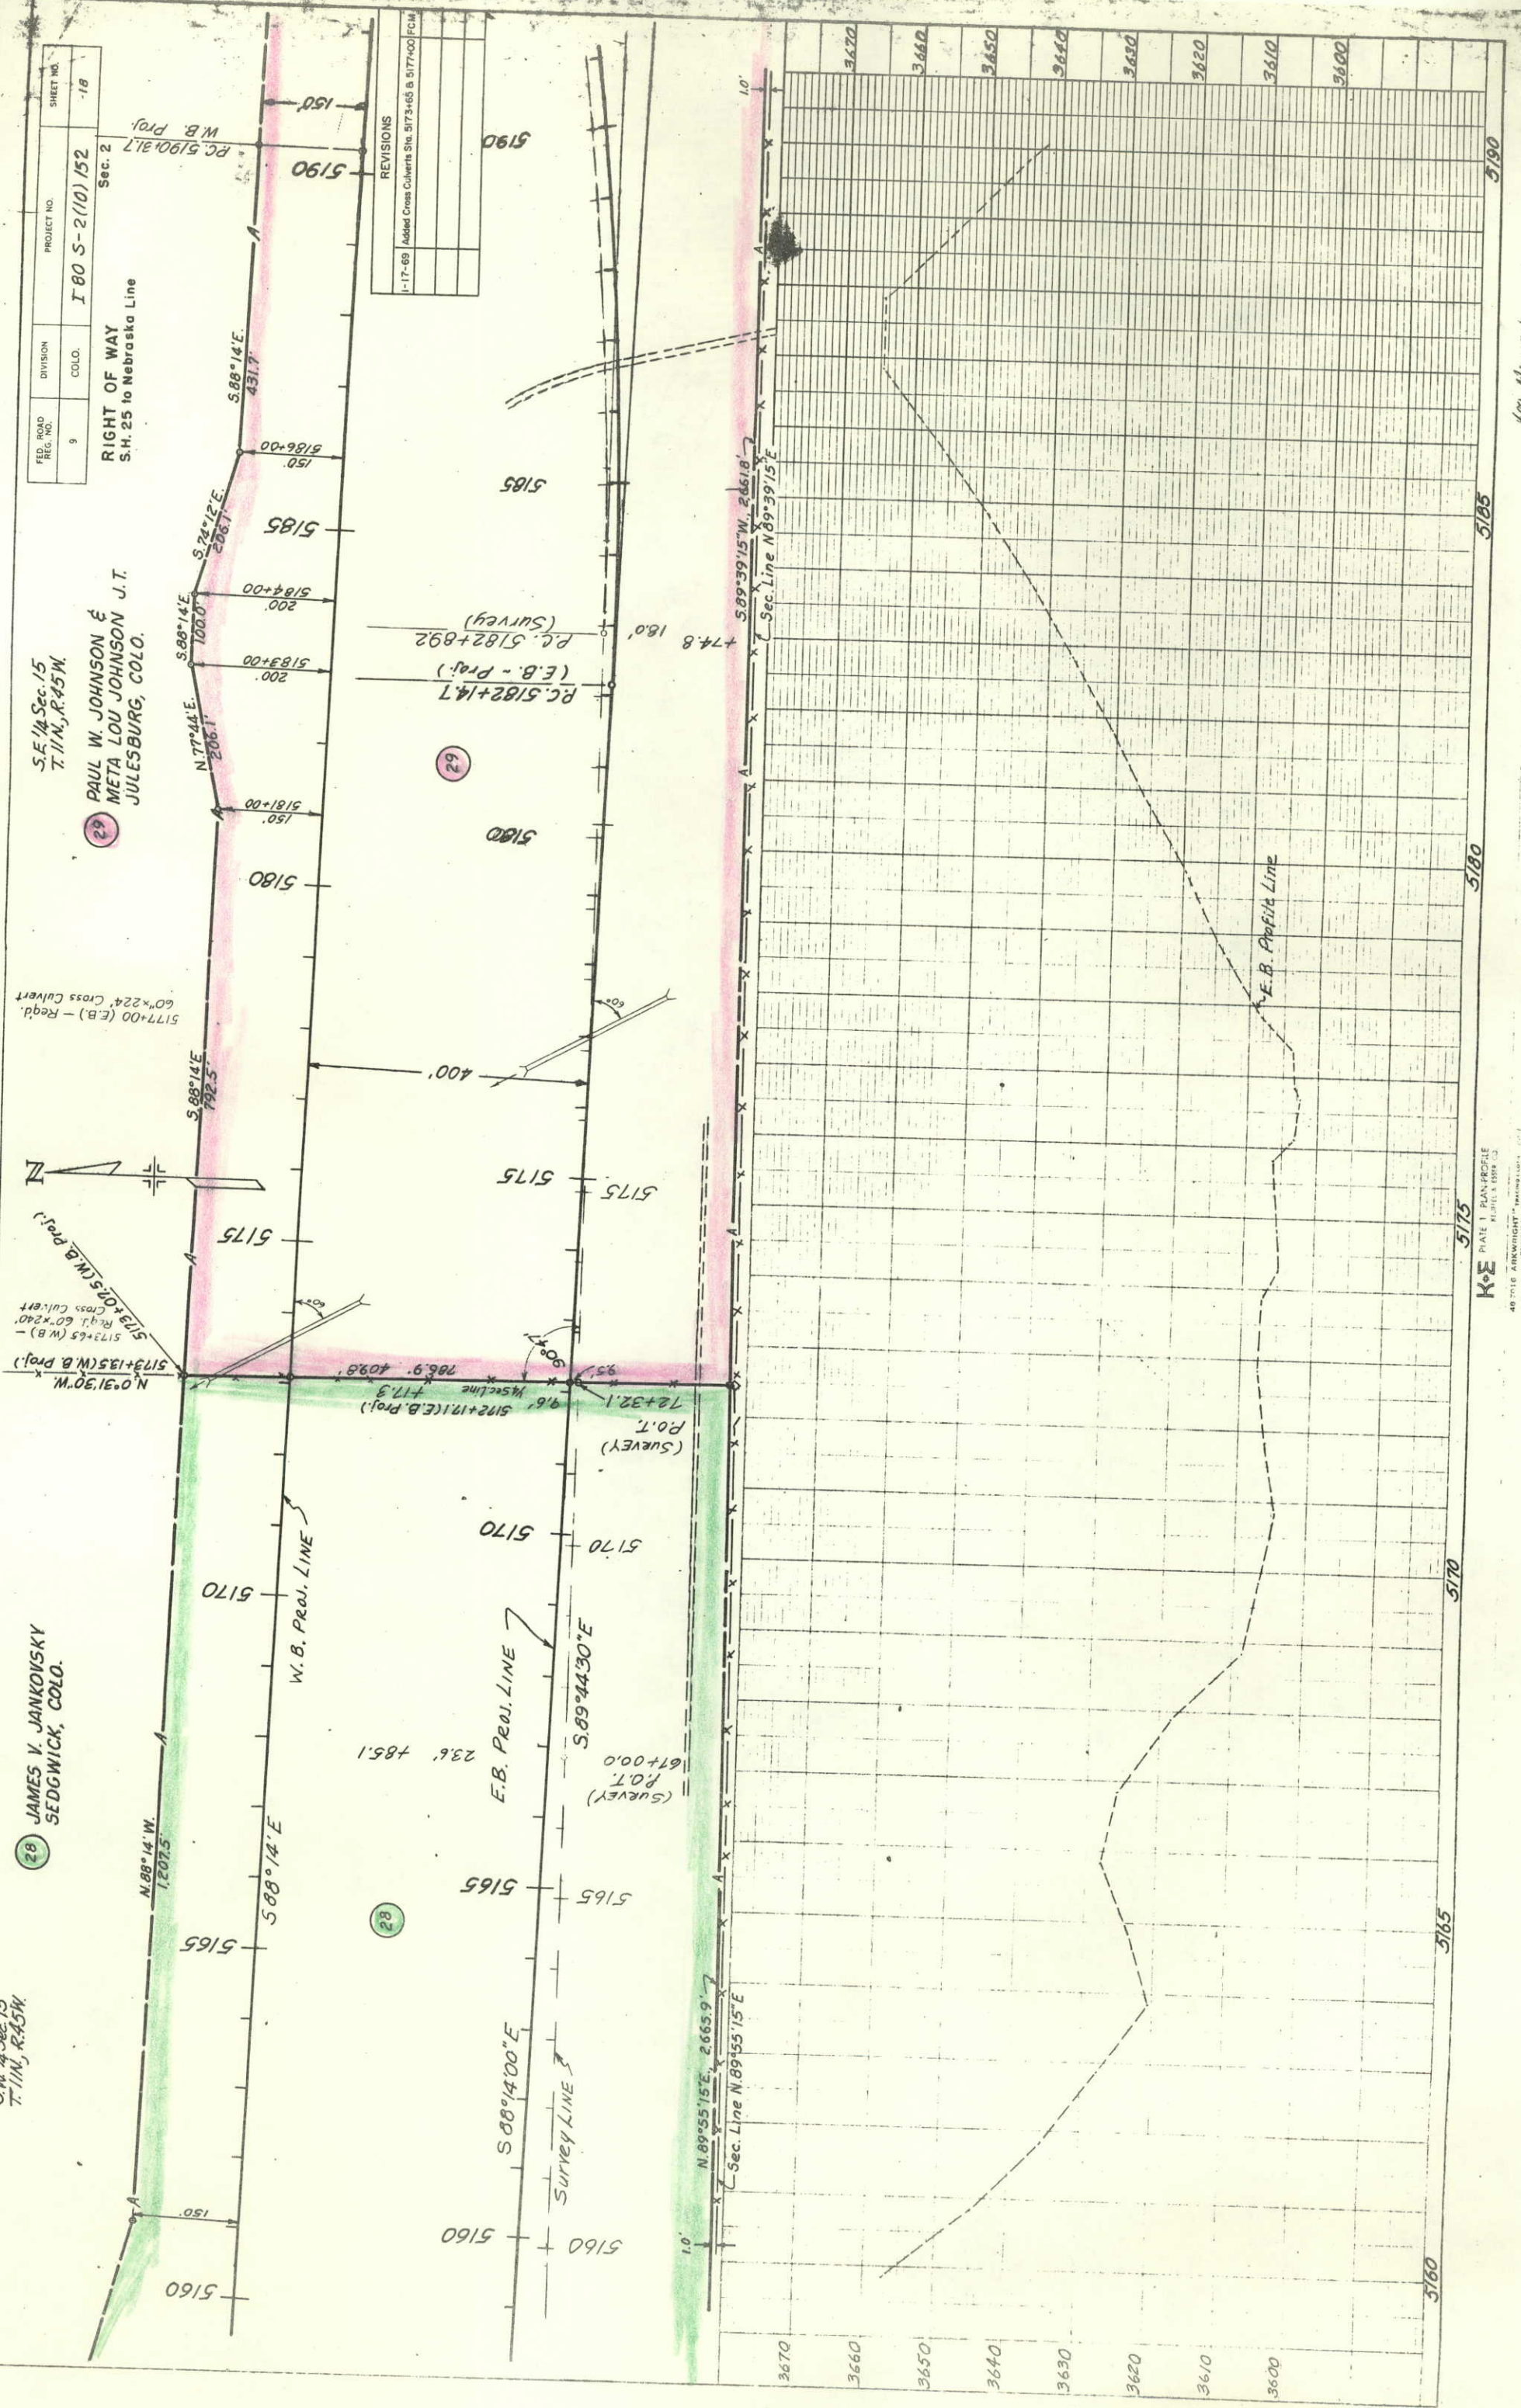

K-E PLATE 1 PLAN PROFILE
K-E 150' 150'

48 2016 AIRWRIGHT™ TRANSMISSION

100 Miles

REVIEWS		FCM
1-24-68	Corrected tie on Parcel 30	
1-17-69	Added C. B. C. - Sta. 5219+25	

JAMES V. JANKOVSKY &
MABEL C. JANKOVSKY
SEDGWICK, COLO.

*JAMES V. JANKOVSKY
SEDGWICK, COLO.*

29 PAUL W. JOHNSON &
META LOU JOHNSON, J.T.
JULESBURG, COLO.

E.B. & W.B.
PRALINE
 Δ = 22° 29' 30" Lt.
 D = 1° 00'
 T = 1139.3'
 L = 2249.2'
 R = 5720.2'

SURVEY
 Δ 20° 59' 00" Lt.
 D 1000'
 T 1061.1'
 L 2098.3'
 R 5,730.0'

P.I. 5193+50.3
(Survey)

Point of Beginning Parcel 29
S 0° 29' 30" E, 1.0' to SE cor Sec 15

Point of Beginning Parcel 30
— 5.0° 29' 30" E. 193.4' to S.W. cor. Sec. 14

KE PLATE 1, PLAN-PROFILE
KEUFEL & ESSER CO.

48 7016 ARKWRIGHTTM TRACING CLOTH 250'
MADE IN U. S. A.

S.E. 1/4 Sec. 14
T.11N., R.45W.

S.W. 1/4 Sec. 14
T.11N., R.45W.

POT 35+95.8

POT 22+30.1

5227+62.9

Point Of Beginning Parcels 31 & 32
S 1°54'30"E, 1,169.7' To S 1/4 Corner
Sec. 14

32 JAMES V. JANKOVSKY
SEDGWICK, COLO.

31 JAMES V. JANKOVSKY
MABEL C. JANKOVSKY
SEDGWICK, COLO.


S.W. 1/4 Sec. 14
T.11N., R.45W.

S.E. 1/4 Sec. 14
T.11N., R.45W.

FED. ROAD REG. NO.	DIVISION	PROJECT NO.	SHEET NO.
9	COLO.	I 80 S-2(10) 152	20

RIGHT OF WAY
S.H. 25 to Nebraska Line
Sec. 2

REVISIONS	
1-17-69	Added Cross Culvert Sta 5229+00

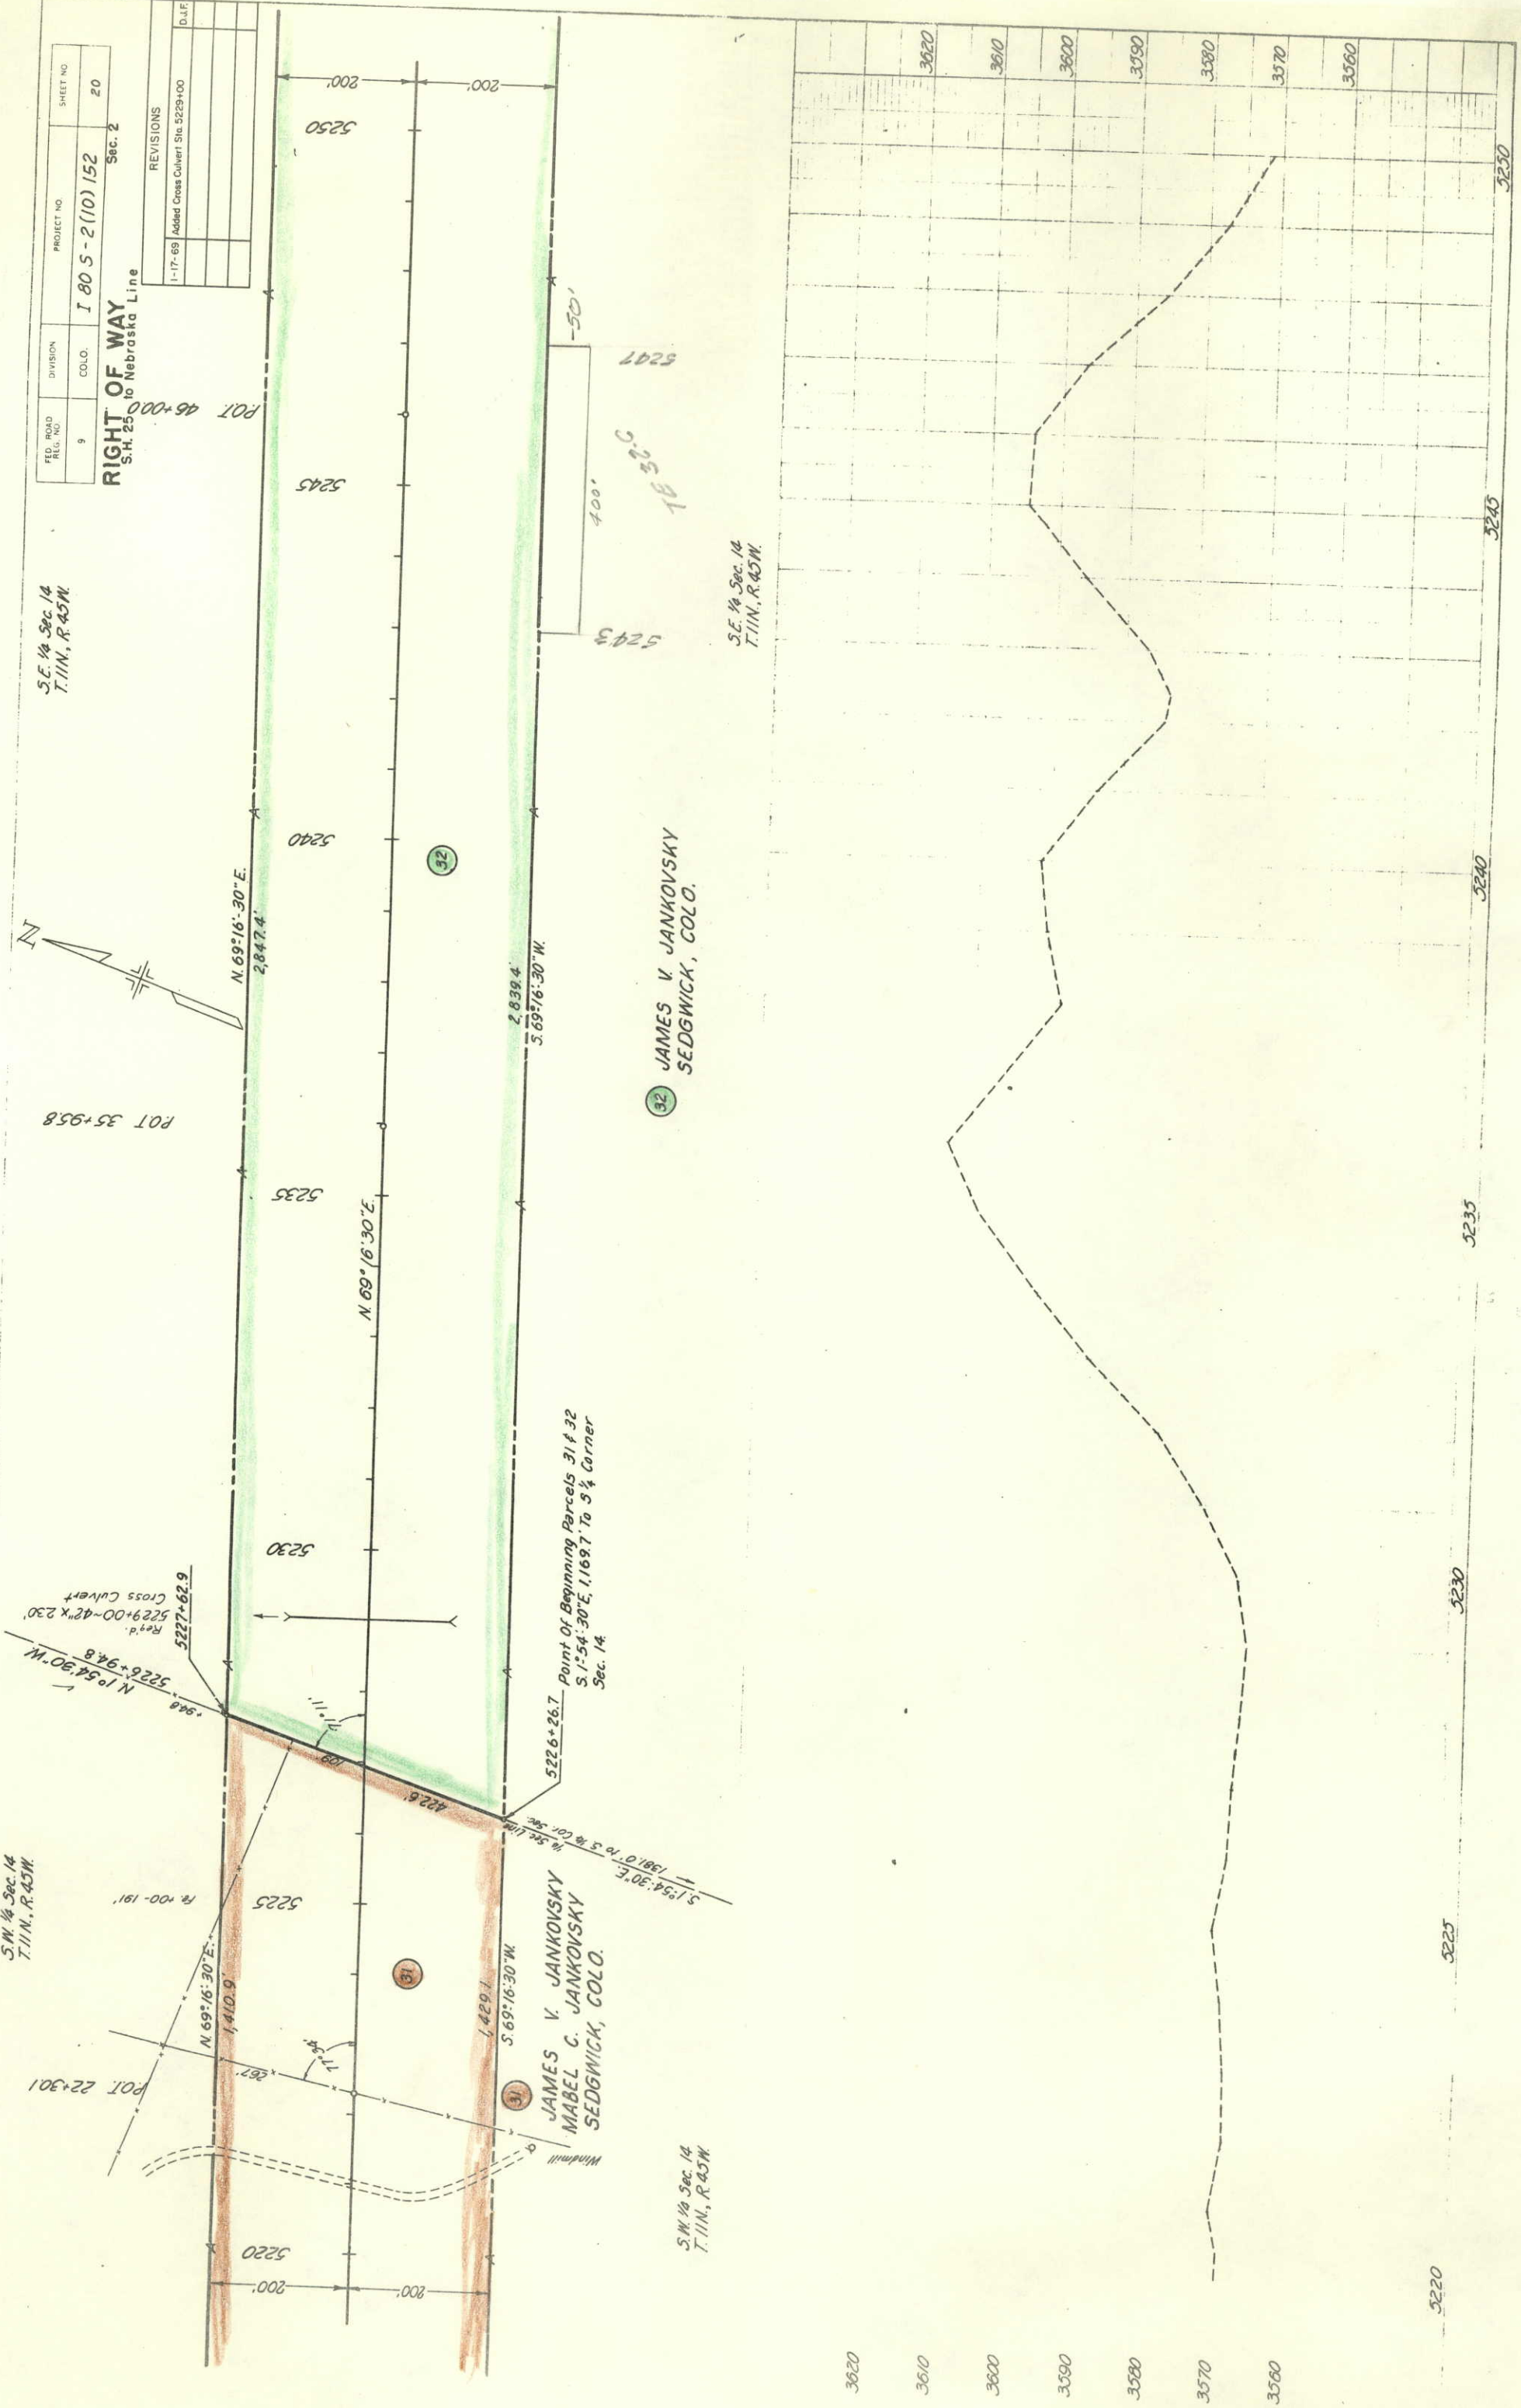

FED. ROAD REG. NO.	DIVISION	PROJECT NO.	SHEET NO.
9	COLO.	I 80 S-2(10) 152	21

RIGHT OF WAY
S.H. 25 to Nebraska Line
S.H. 25 to Nebraska Line
(C.B.C. (Stockpass)
10 x 8' x 198'

REVISIONS
1-17-69 Added C.B.C. Sta. 5275+50
D.A.F.

N.W. 1/4 Sec. 13
T. 11N., R. 45W.

REICHELTLAND AND CATTLE CO.
JULESBURG, COLO.

S.W. 1/4 Sec. 13
T. 11N., R. 45W.


JAMES V. JANKOVSKY
SEDGWICK, COLO.

S.E. 1/4 Sec. 14
T. 11N., R. 45W.

N.W. 1/4 Sec. 13
T. 11N., R. 45W.

1/4 Sec. Line 7
P.O.T. 55+39.1
P.O.T. 57+50.65
N 0° 53' 30" W
E 1/4 Cor. Sec. 11
(Stone)

P.O.T. 64+84.0
P.O.T. 12+80.0

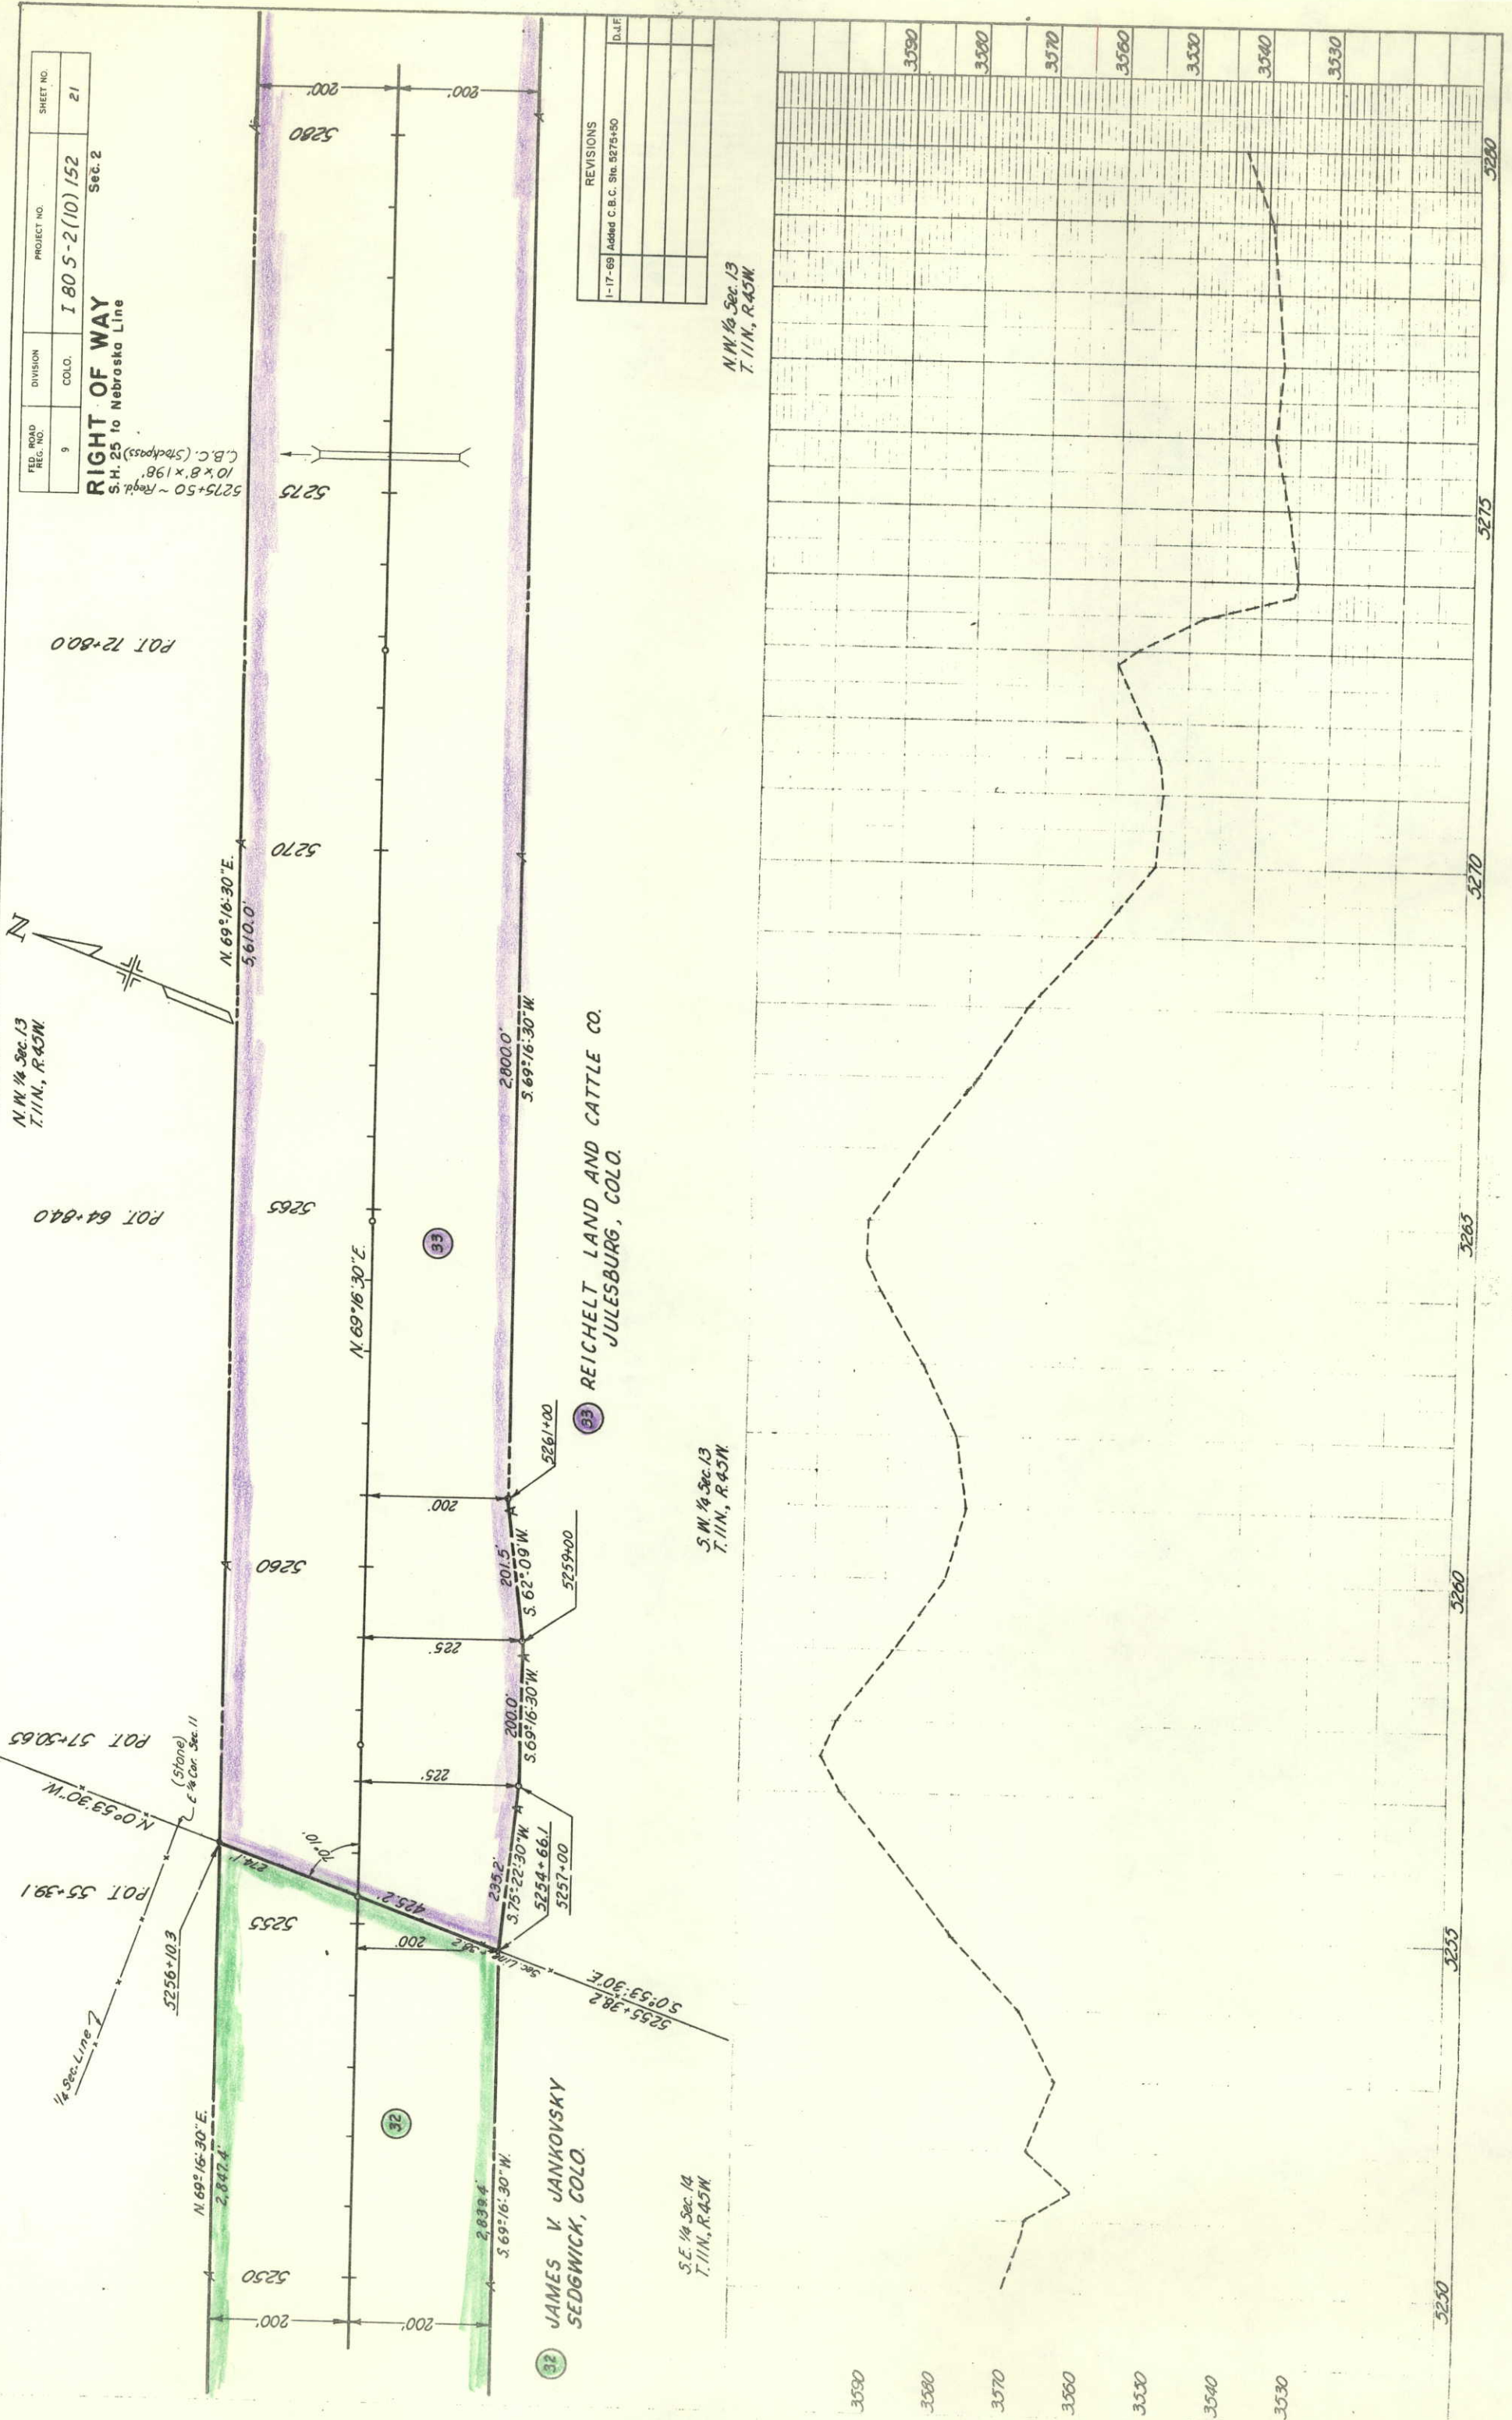

FED. ROAD DIST. NO.	DIVISION	PROJECT NO.	SHEET NO.
9	COLO.	I 80 S-2(10)152	22

Sec. 2

RIGHT OF WAY
S.H. 25 to Nebraska Line

REVISIONS	
1-17-69	Added C.B.C. Sta. 5306+75
	D.J.E.



N.E. 1/4 Sec. 13
T. 11N., R. 45W.


P.O.T. 90+96.3

N. 69° 16' 30" E.
3610.0'

P.O.T. 00+49.0

P.O.T. 01+80.0

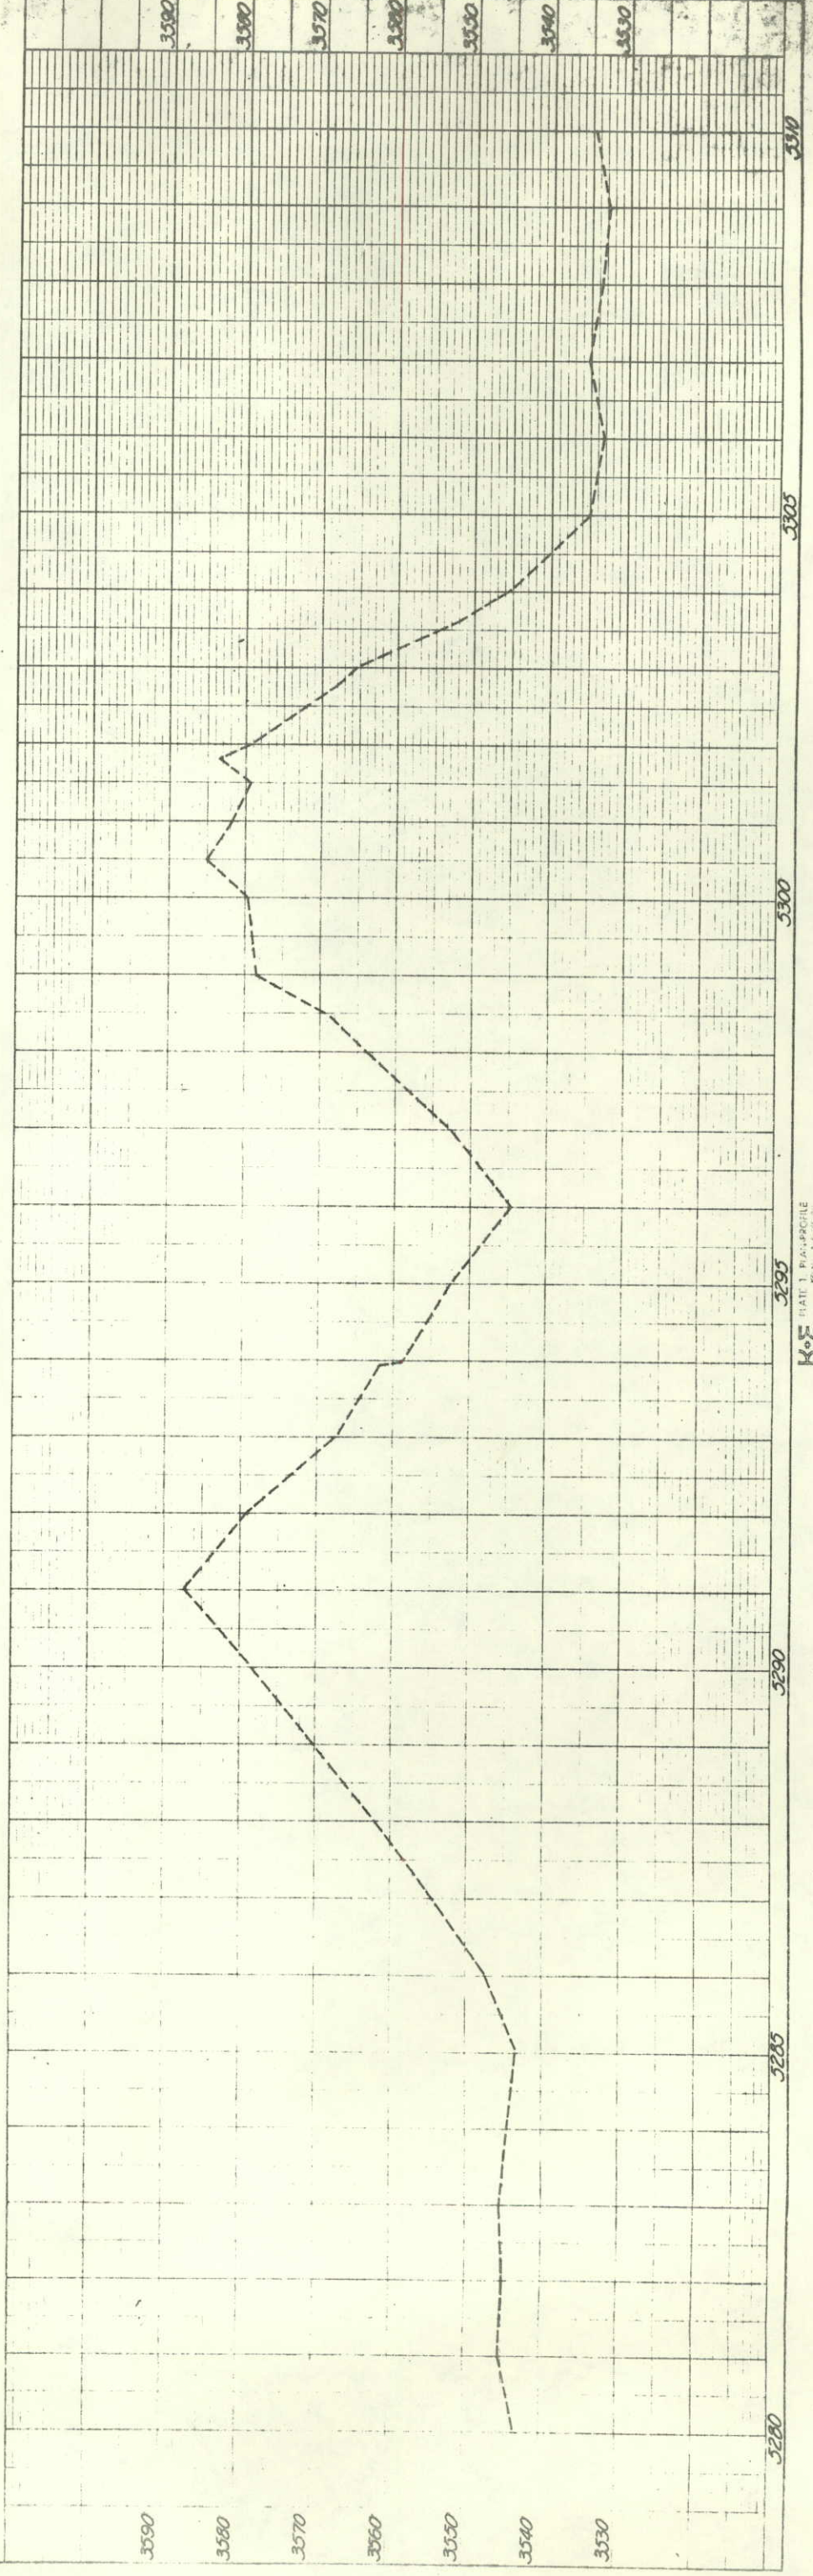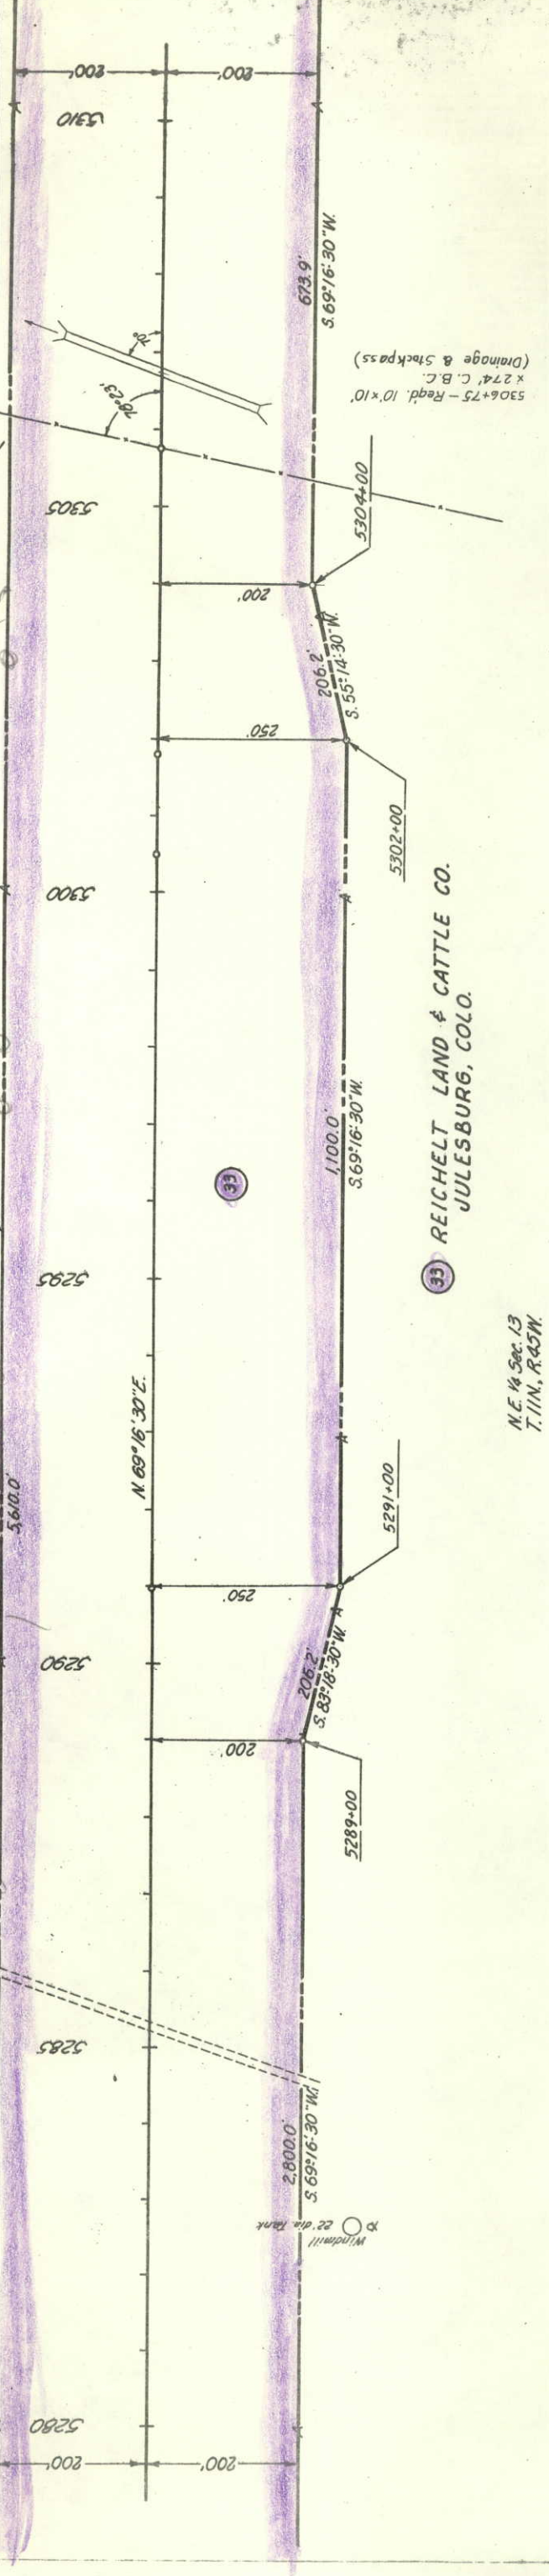

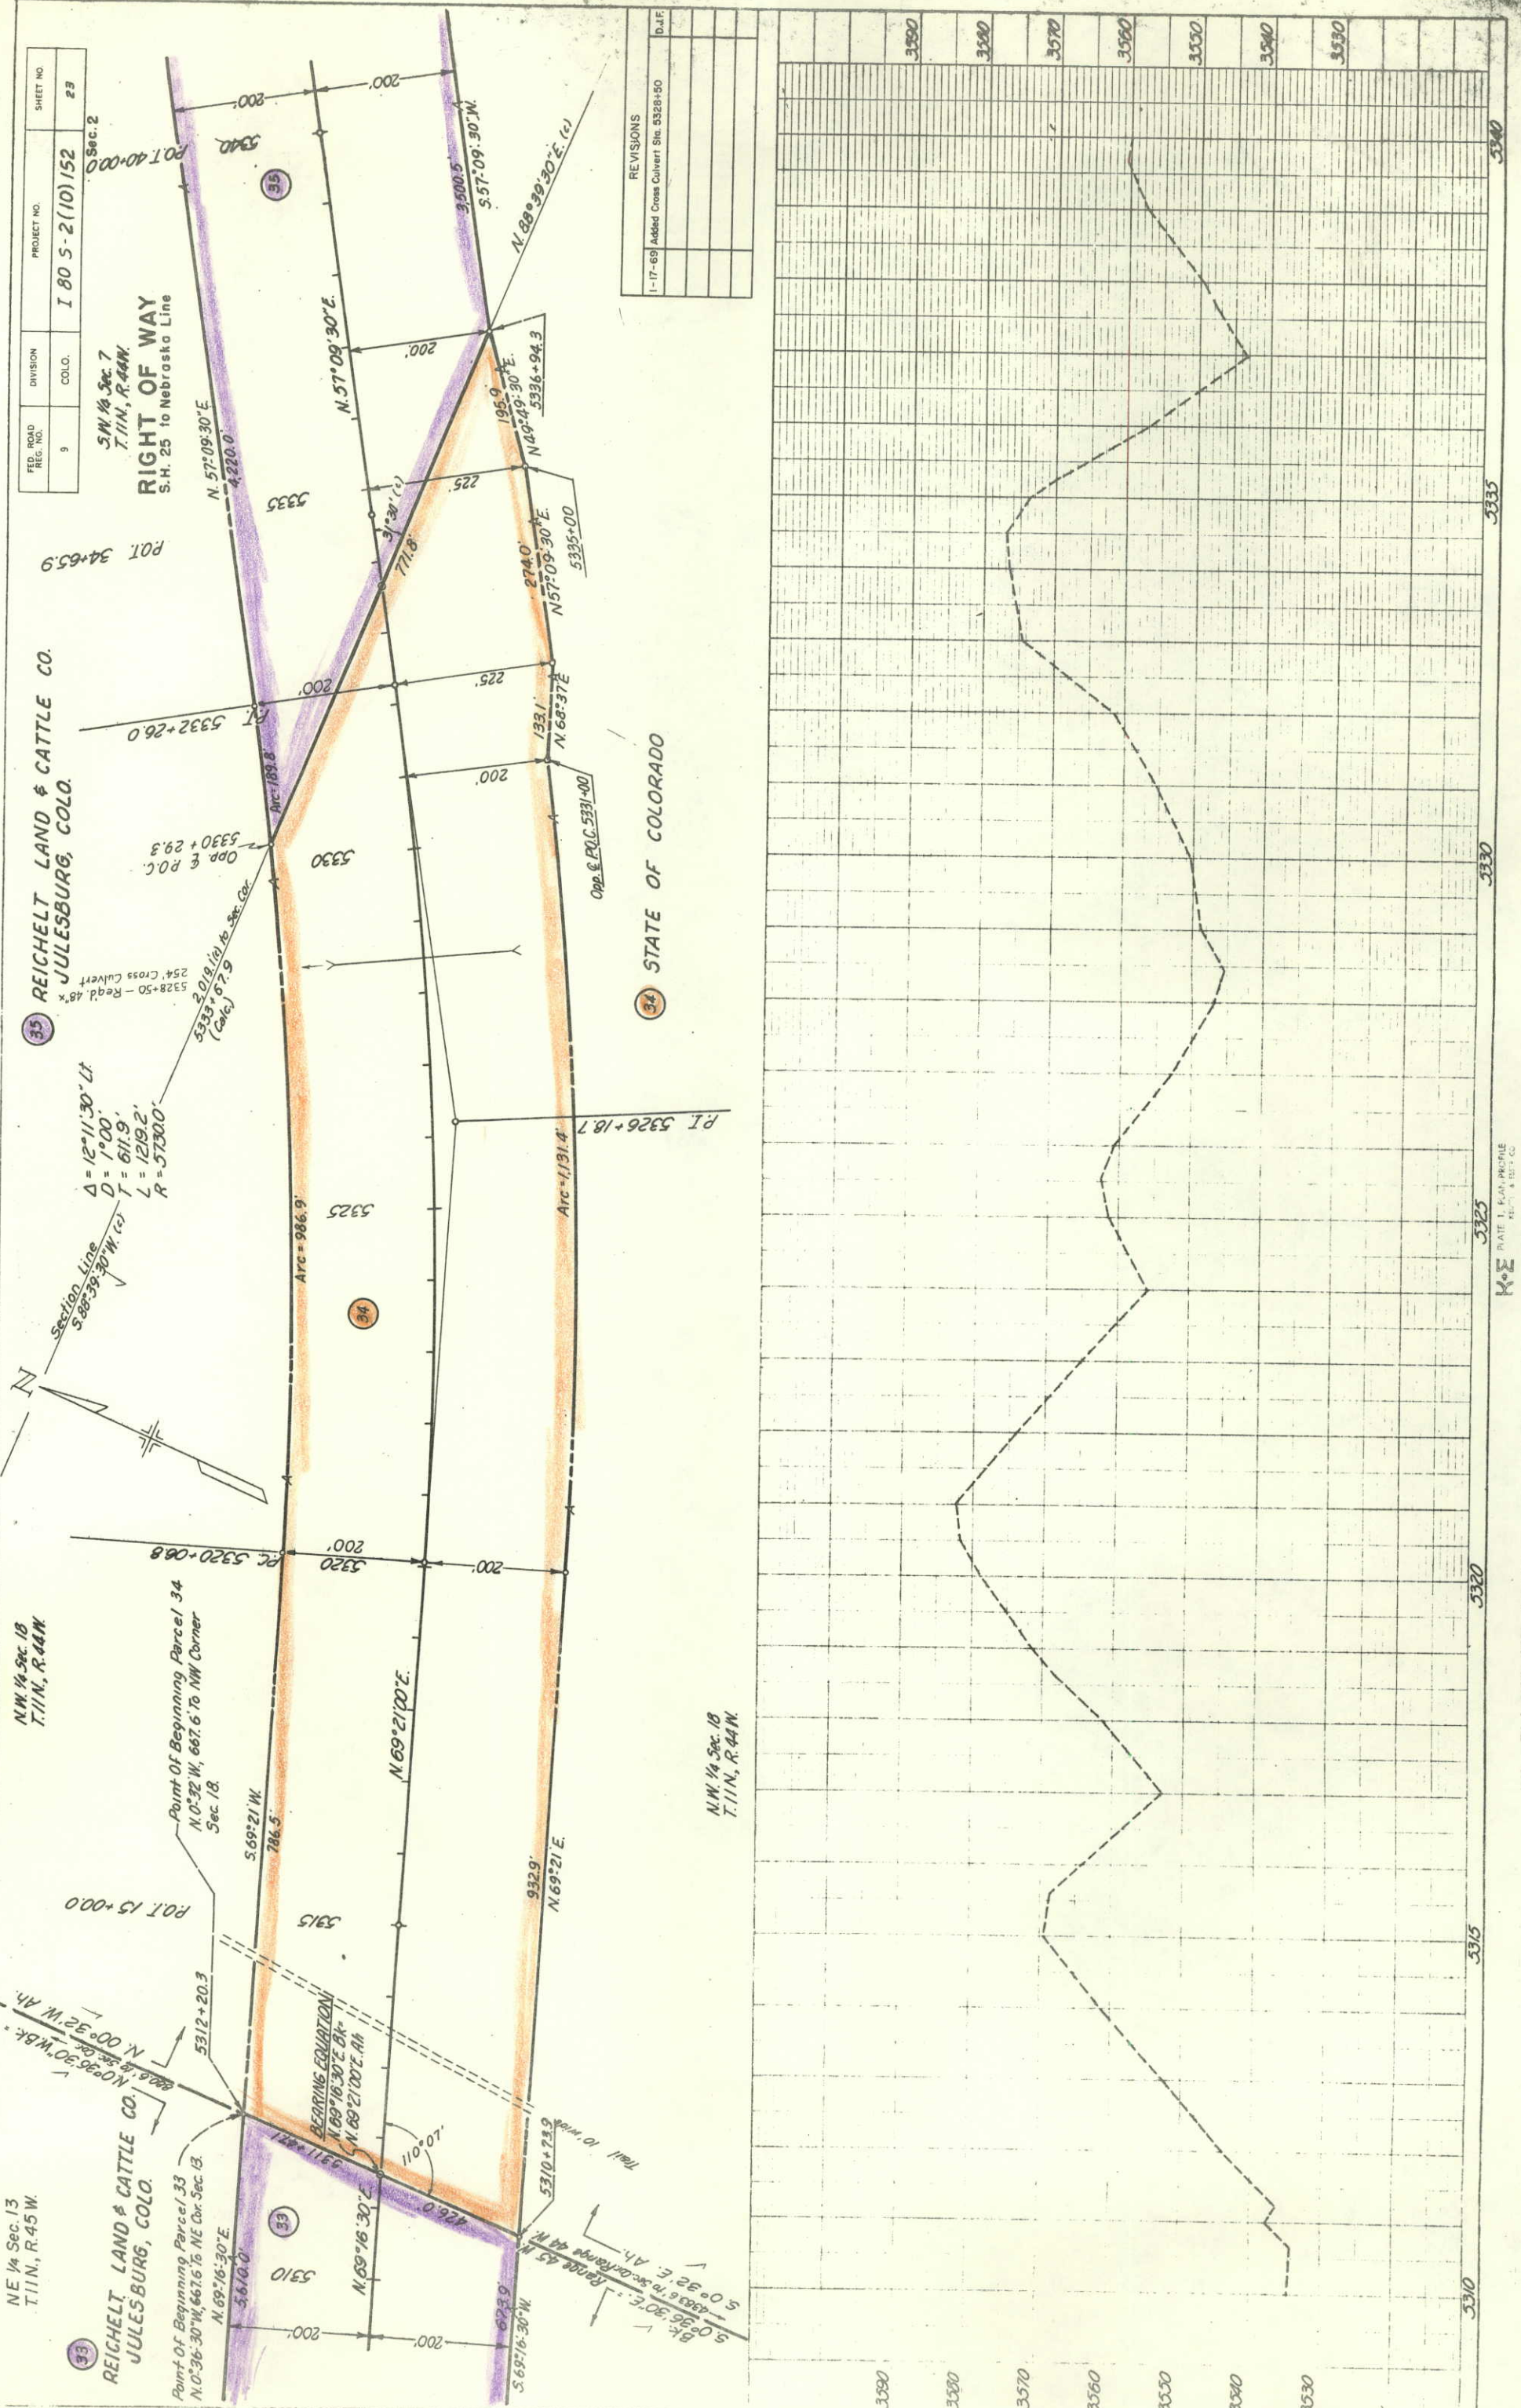

FED. ROAD DIST. NO.	DIVISION	PROJECT NO.	SHEET NO.
9	COLO.	I 80 S-2(10)152	23

Sec. 2	5N 1/4 Sec. 7	7.11N, R. 44W
RIGHT OF WAY		
S.H. 25 to Nebraska Line		

REVISIONS	D.J.F.
1-17-69 Added Cross Culvert Sta. 5328+50	

NE 1/4 Sec. 13
T. 11N, R. 45W

Point of Beginning Parcel 33
N. 0° 36' 30" W. 667.6 to NE Cor. Sec. 13
N. 69° 16' 30" E. 561.0

Point of Beginning Parcel 34
N. 0° 32' W. 667.6 to NW Corner
Sec. 13
N. 69° 21' W. 786.5

Section Line
S. 88° 59' 30" W. 1/2
 $\Delta = 12^\circ 11' 30''$ Lt
 $D = 1^\circ 00'$
 $L = 1219.2'$
 $R = 57300'$

254' Cross Culvert
5328+50 - Redd. 48"
5333+56.7 - (Calc.) 5' 7.9


REICHELTLAND & CATTLE CO.
JULESBURG, COLO.

STATE OF COLORADO

N. 69° 16' 30" E. 561.0
N. 69° 21' W. 786.5
N. 69° 21' 00" E. 932.9
N. 68° 21' 00" E. 133.1
N. 57° 09' 30" E. 274.0
N. 49° 49' 30" E. 195.9
N. 28° 39' 30" E. 3500.5

5310 5315 5320 5325 5330 5335 5340

3530 3540 3550 3560 3570 3580 3590

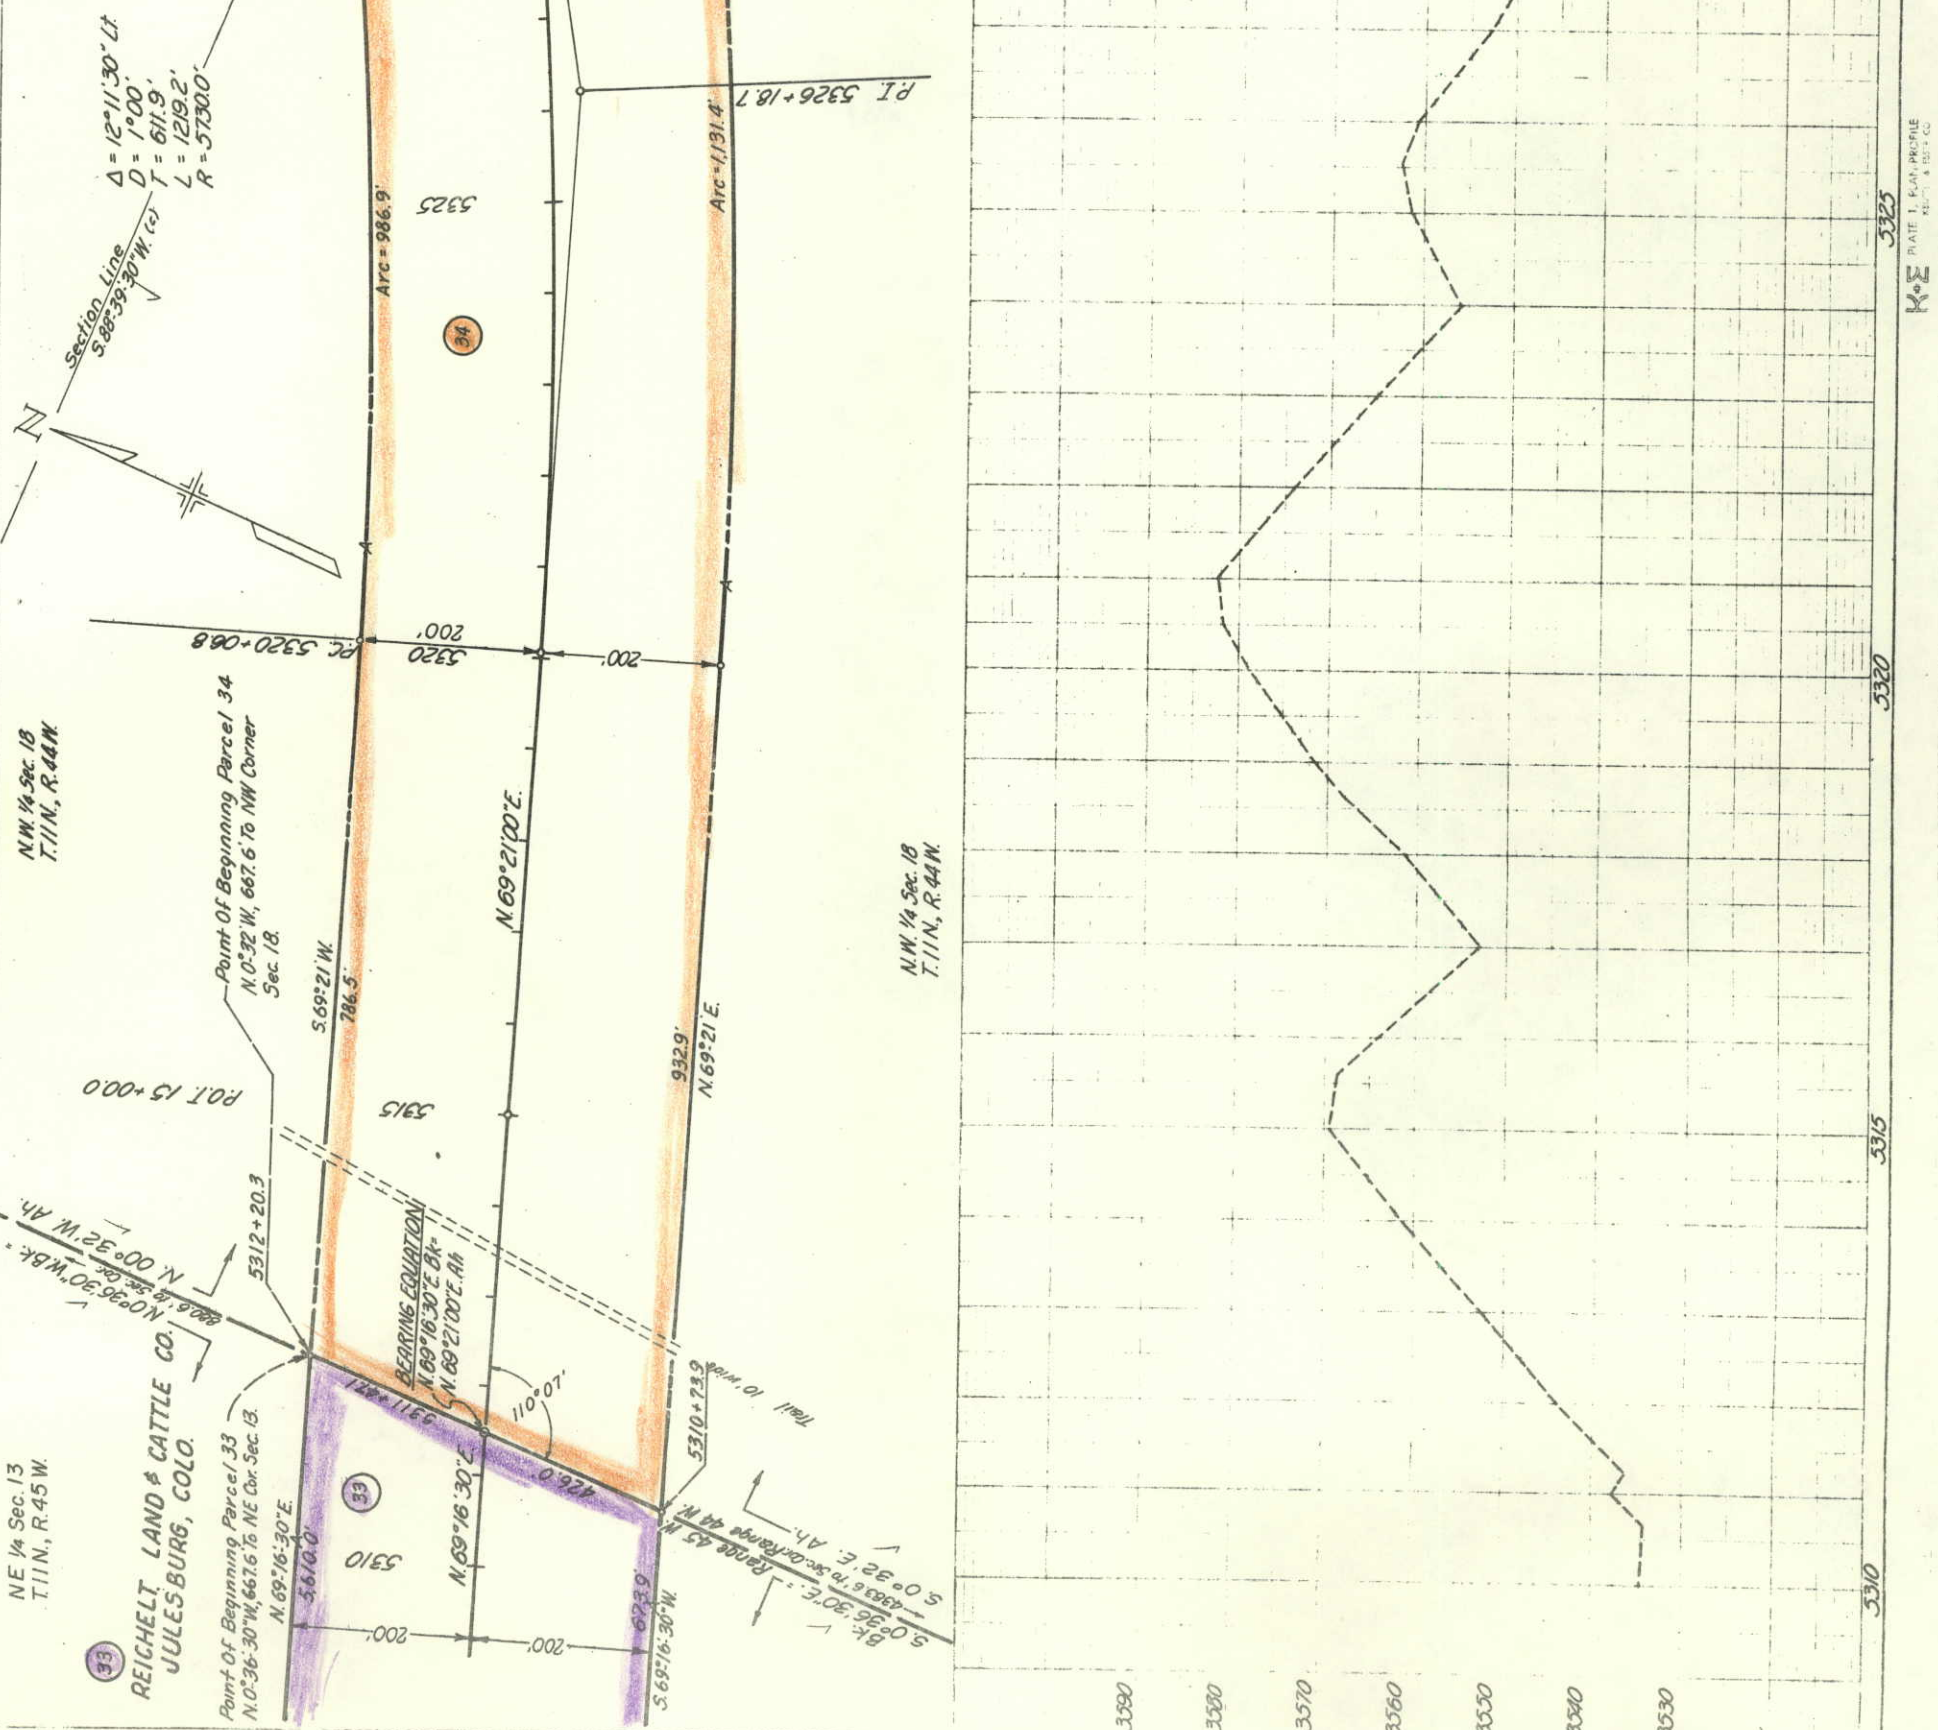

N. 69° 16' 30" E. 561.0
N. 69° 21' W. 786.5
N. 69° 21' 00" E. 932.9
N. 68° 21' 00" E. 133.1
N. 57° 09' 30" E. 274.0
N. 49° 49' 30" E. 195.9
N. 28° 39' 30" E. 3500.5


5310 5315 5320 5325 5330 5335 5340

3530 3540 3550 3560 3570 3580 3590

FED. ROAD REG. NO.	DIVISION	PROJECT NO.	SHEET NO.
9	COLO.	I 80 S-2(10)152	24

RIGHT OF WAY
S.H. 25 to Nebraska Line


Sec. 2

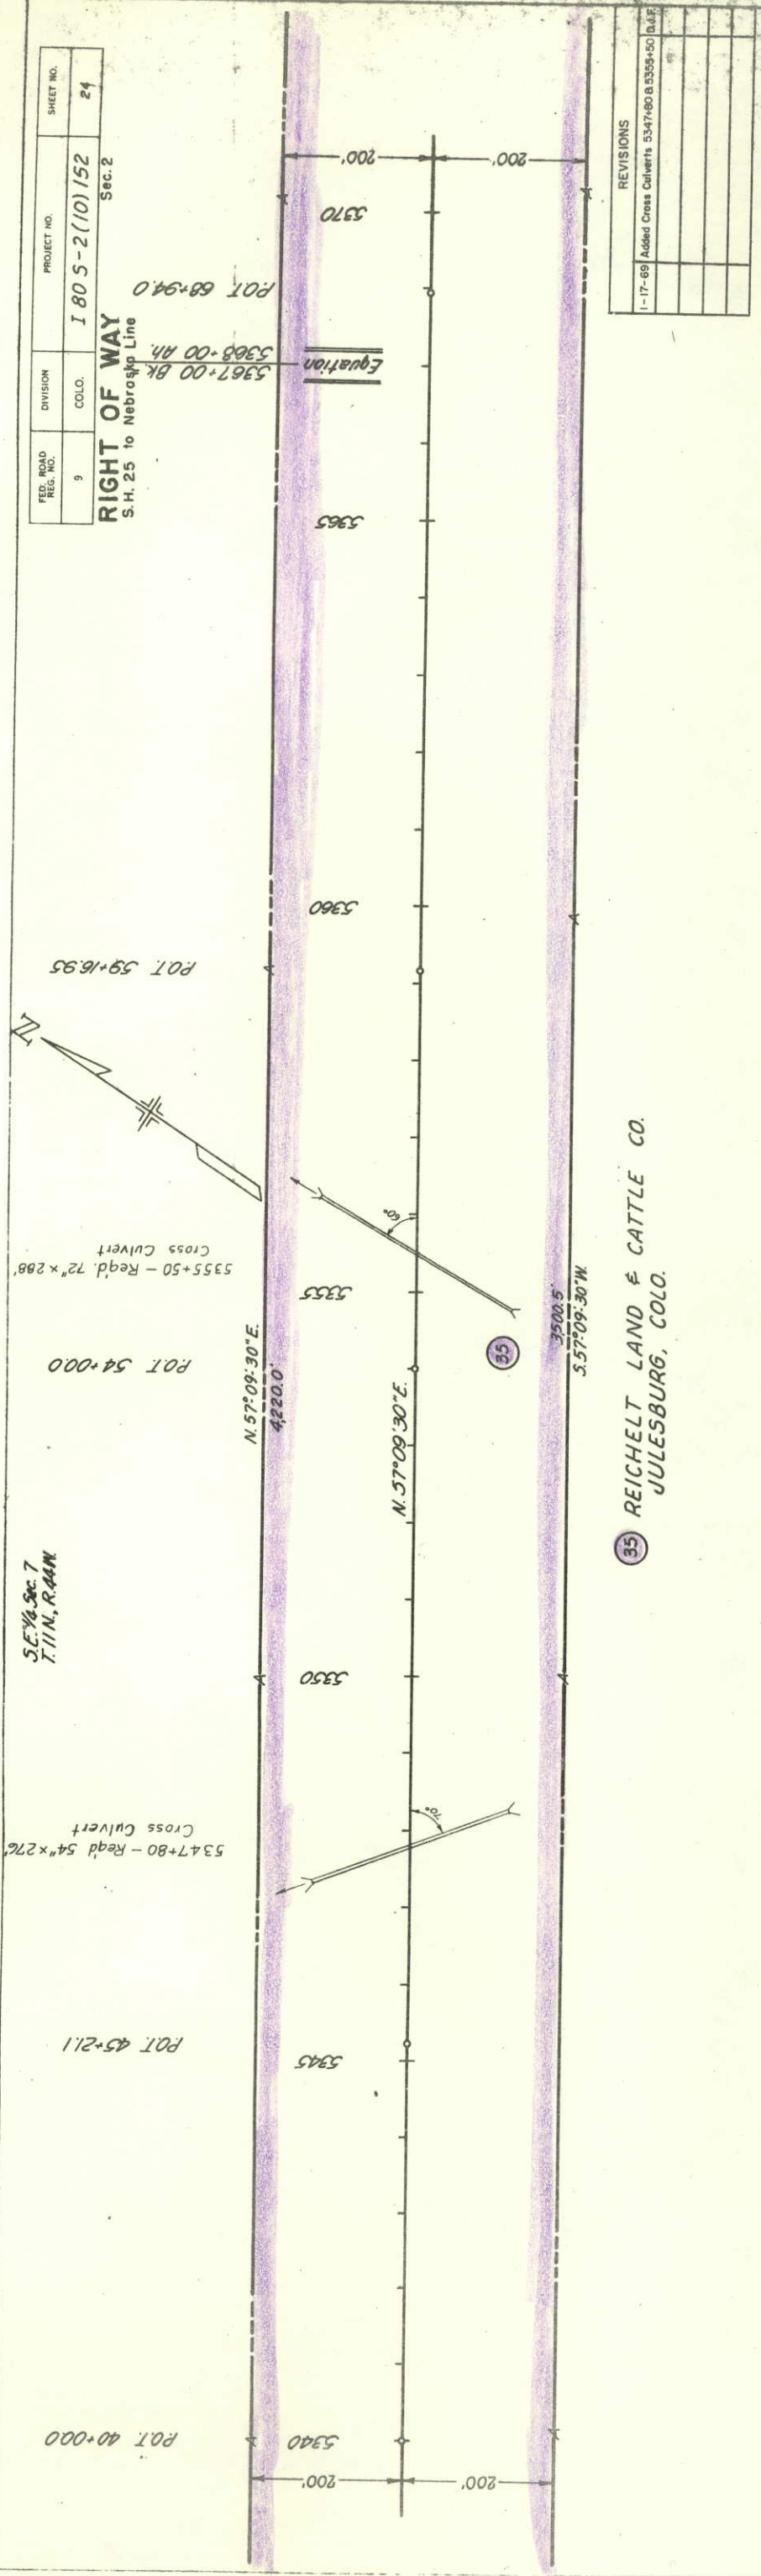

35 REICHELT LAND & CATTLE CO.
JULESBURG, COLO.

REVISIONS	
1-17-69	Added Cross Culverts 5347+80 & 5355+50

S.E. 1/4 Sec. 7
T.11N., R.44W.

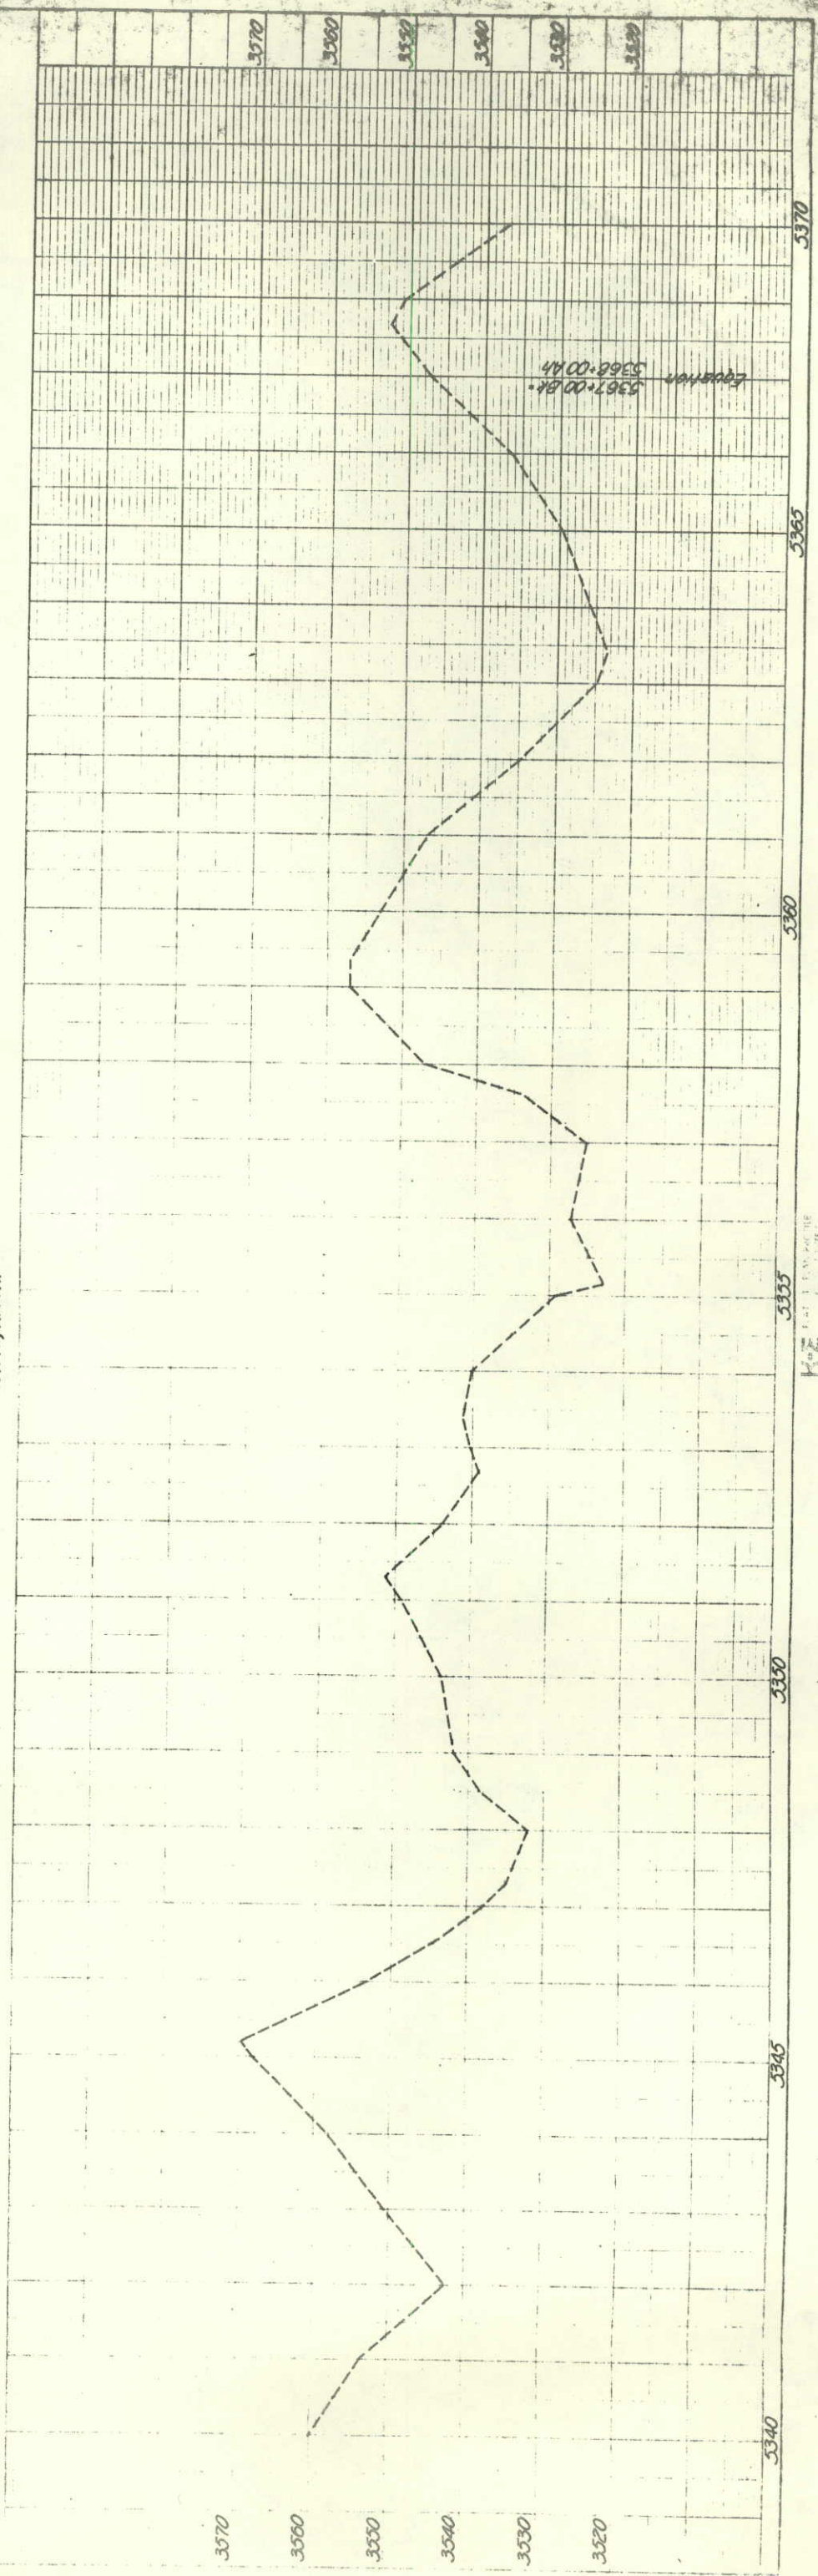

102
40 27 1/2' 30 1/2' 30 1/2' 30 1/2'

FED. ROAD REG. NO.	DIVISION	PROJECT NO.	SHEET NO.
9	COLO.	I 80 S-2 (10) 152 Sec. 2	26

RIGHT OF WAY S.H. 25 to Nebraska Line

5429+80.6
 5433+00.1 (C)
 5433+00.1 (C)
 5433+00.1 (C)
 5433+00.1 (C)

POT 23+000

POT 17+89.6

N.E. 1/4 Sec. 8
 T. 11 N., R. 44 W.

5410+90 - Reg'd. 72" x 34"
 Cross Culvert
 (Drainage & Stockpass)

POT 08+000

POT 06+98.2

POT 05+37.5

5403+00 - Reg'd. 54" x 250"
 Cross Culvert

S. 57° 09' 30" W.

5.434.6

N. 57° 09' 30" E.

S. 57° 09' 30" E.

6.223.1

35 REICHELT LAND & CATTLE CO.
 JULESBURG, COLO.

REVISIONS

1-17-69	Added Cross Culverts Sta. 5403+5410 & 5429+5433

5426+40 - Reg'd. 48" x 318"
 Cross Culvert

N.E. 1/4 Sec. 8
 T. 11 N., R. 44 W.

5400

5403

5410

5415

5420

5425

5430

3550

3540

3530

3520

3510

3500

3550

3540

3530

3520

3510

3500

FED. ROAD REG. NO.	DIVISION	PROJECT NO.	SHEET NO.
9	COLO.	I 80 S-2(10)152	27

RIGHT OF WAY
S.H. 25 to Nebraska Line

SW 1/4 Sec. 4
T.11N., R.44W.

SE 1/4 Sec. 5
T.11N., R.44W.
REICHELTLAND & CATTLE CO.
JULESBURG, COLO.

POT 32+00.0
Point of Beginning Parcel 35
N. 89°12'30"E, 687.6' to NE Cor. Sec. 8
N. 57°09'30"E, 786.5'

POT 43+00.0
S. 57°09'30"W, 1599.3'

Section Line
N. 00°55'30"W, 98+61.45'

Point of Beginning Parcel 35
N. 89°12'30"E, 687.6' to NE Cor. Sec. 8
N. 57°09'30"E, 786.5'

Point of Beginning
S. 89°12'30"W, 5429+80.6'
S. 57°09'30"W, 5434.6'

Point of Beginning
S. 57°09'30"W, 5453+00.4'

Point of Beginning
S. 57°09'30"E, 1491.6'

Point of Beginning
S. 57°09'30"E, 1491.6'

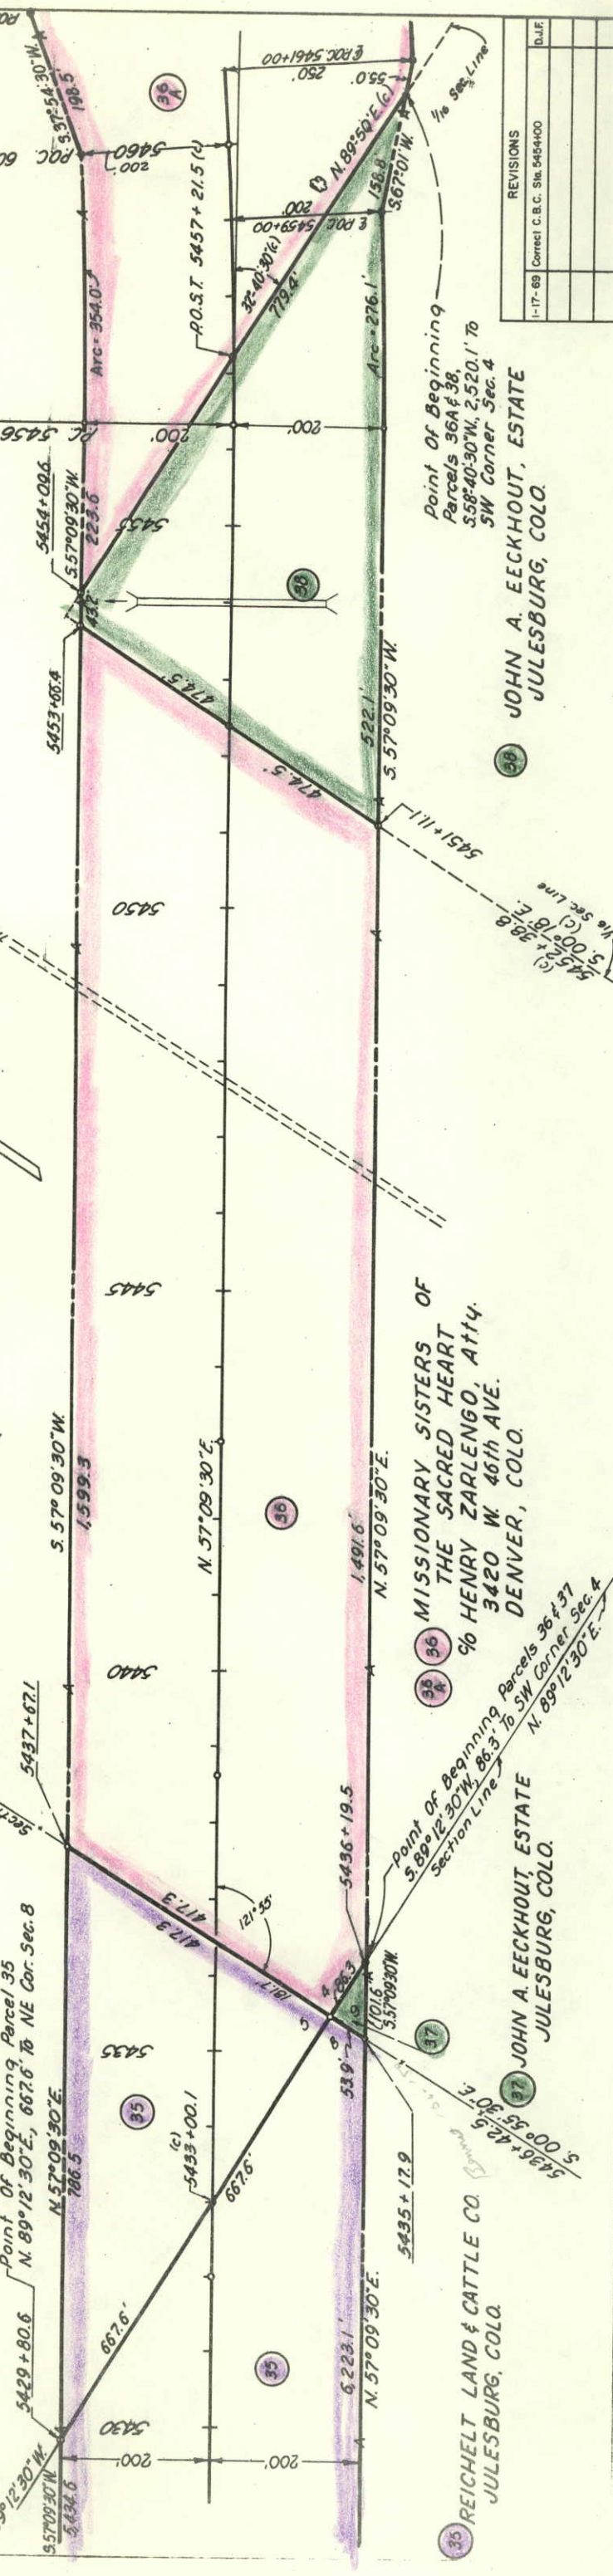

JOHN A. ECKHOUT, ESTATE
JULESBURG, COLO.

MISSIONARY SISTERS OF
THE SACRED HEART
% HENRY ZARLENGO, Atty.
3420 W. 46th AVE.
DENVER, COLO.

JOHN A. ECKHOUT, ESTATE
JULESBURG, COLO.

REICHELTLAND & CATTLE CO.
JULESBURG, COLO.


REVISIONS
1-17-69 Correct C.B.C. Sta 5454+00
D.L.F.


K-E

FED. ROAD REG. NO.	DIVISION	PROJECT NO.	SHEET NO.
9	COLO.	I 80 S-2 (10) 152	28

RIGHT OF WAY
S.H. 25 to Nebraska Line

REVISIONS
1-17-69 Corrected Cross Culvert Sta. 548+80
D.J.F.

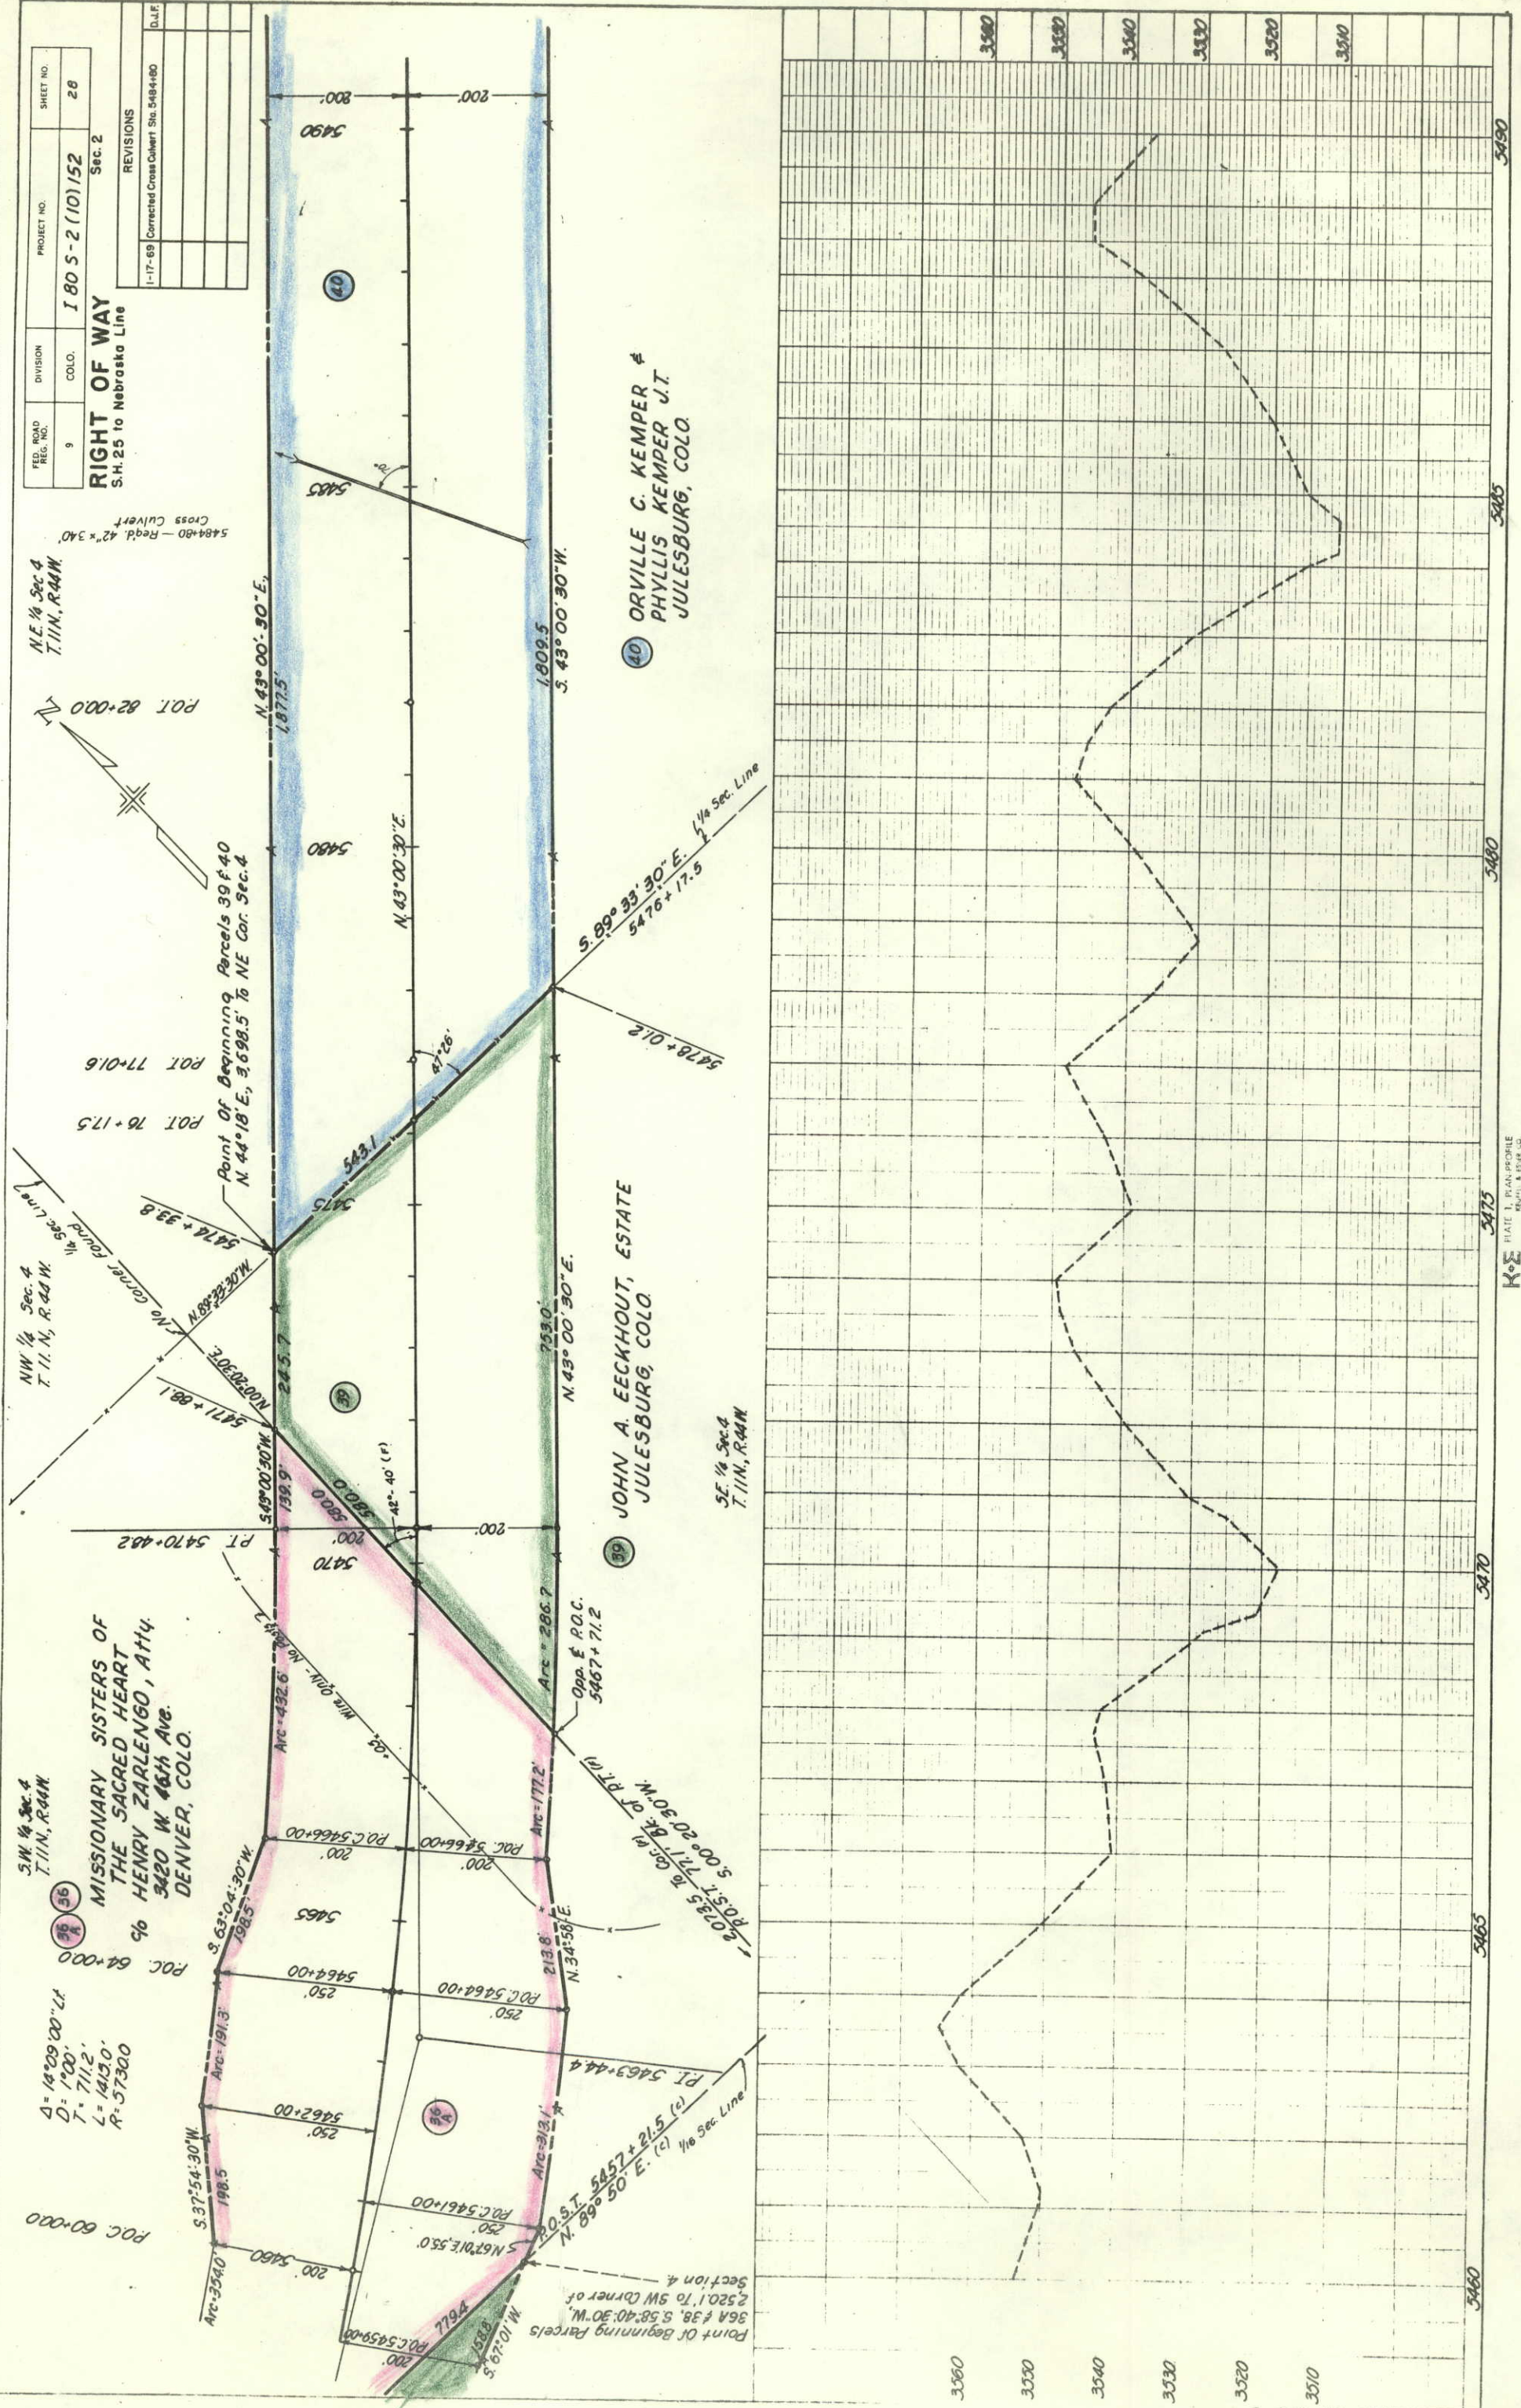

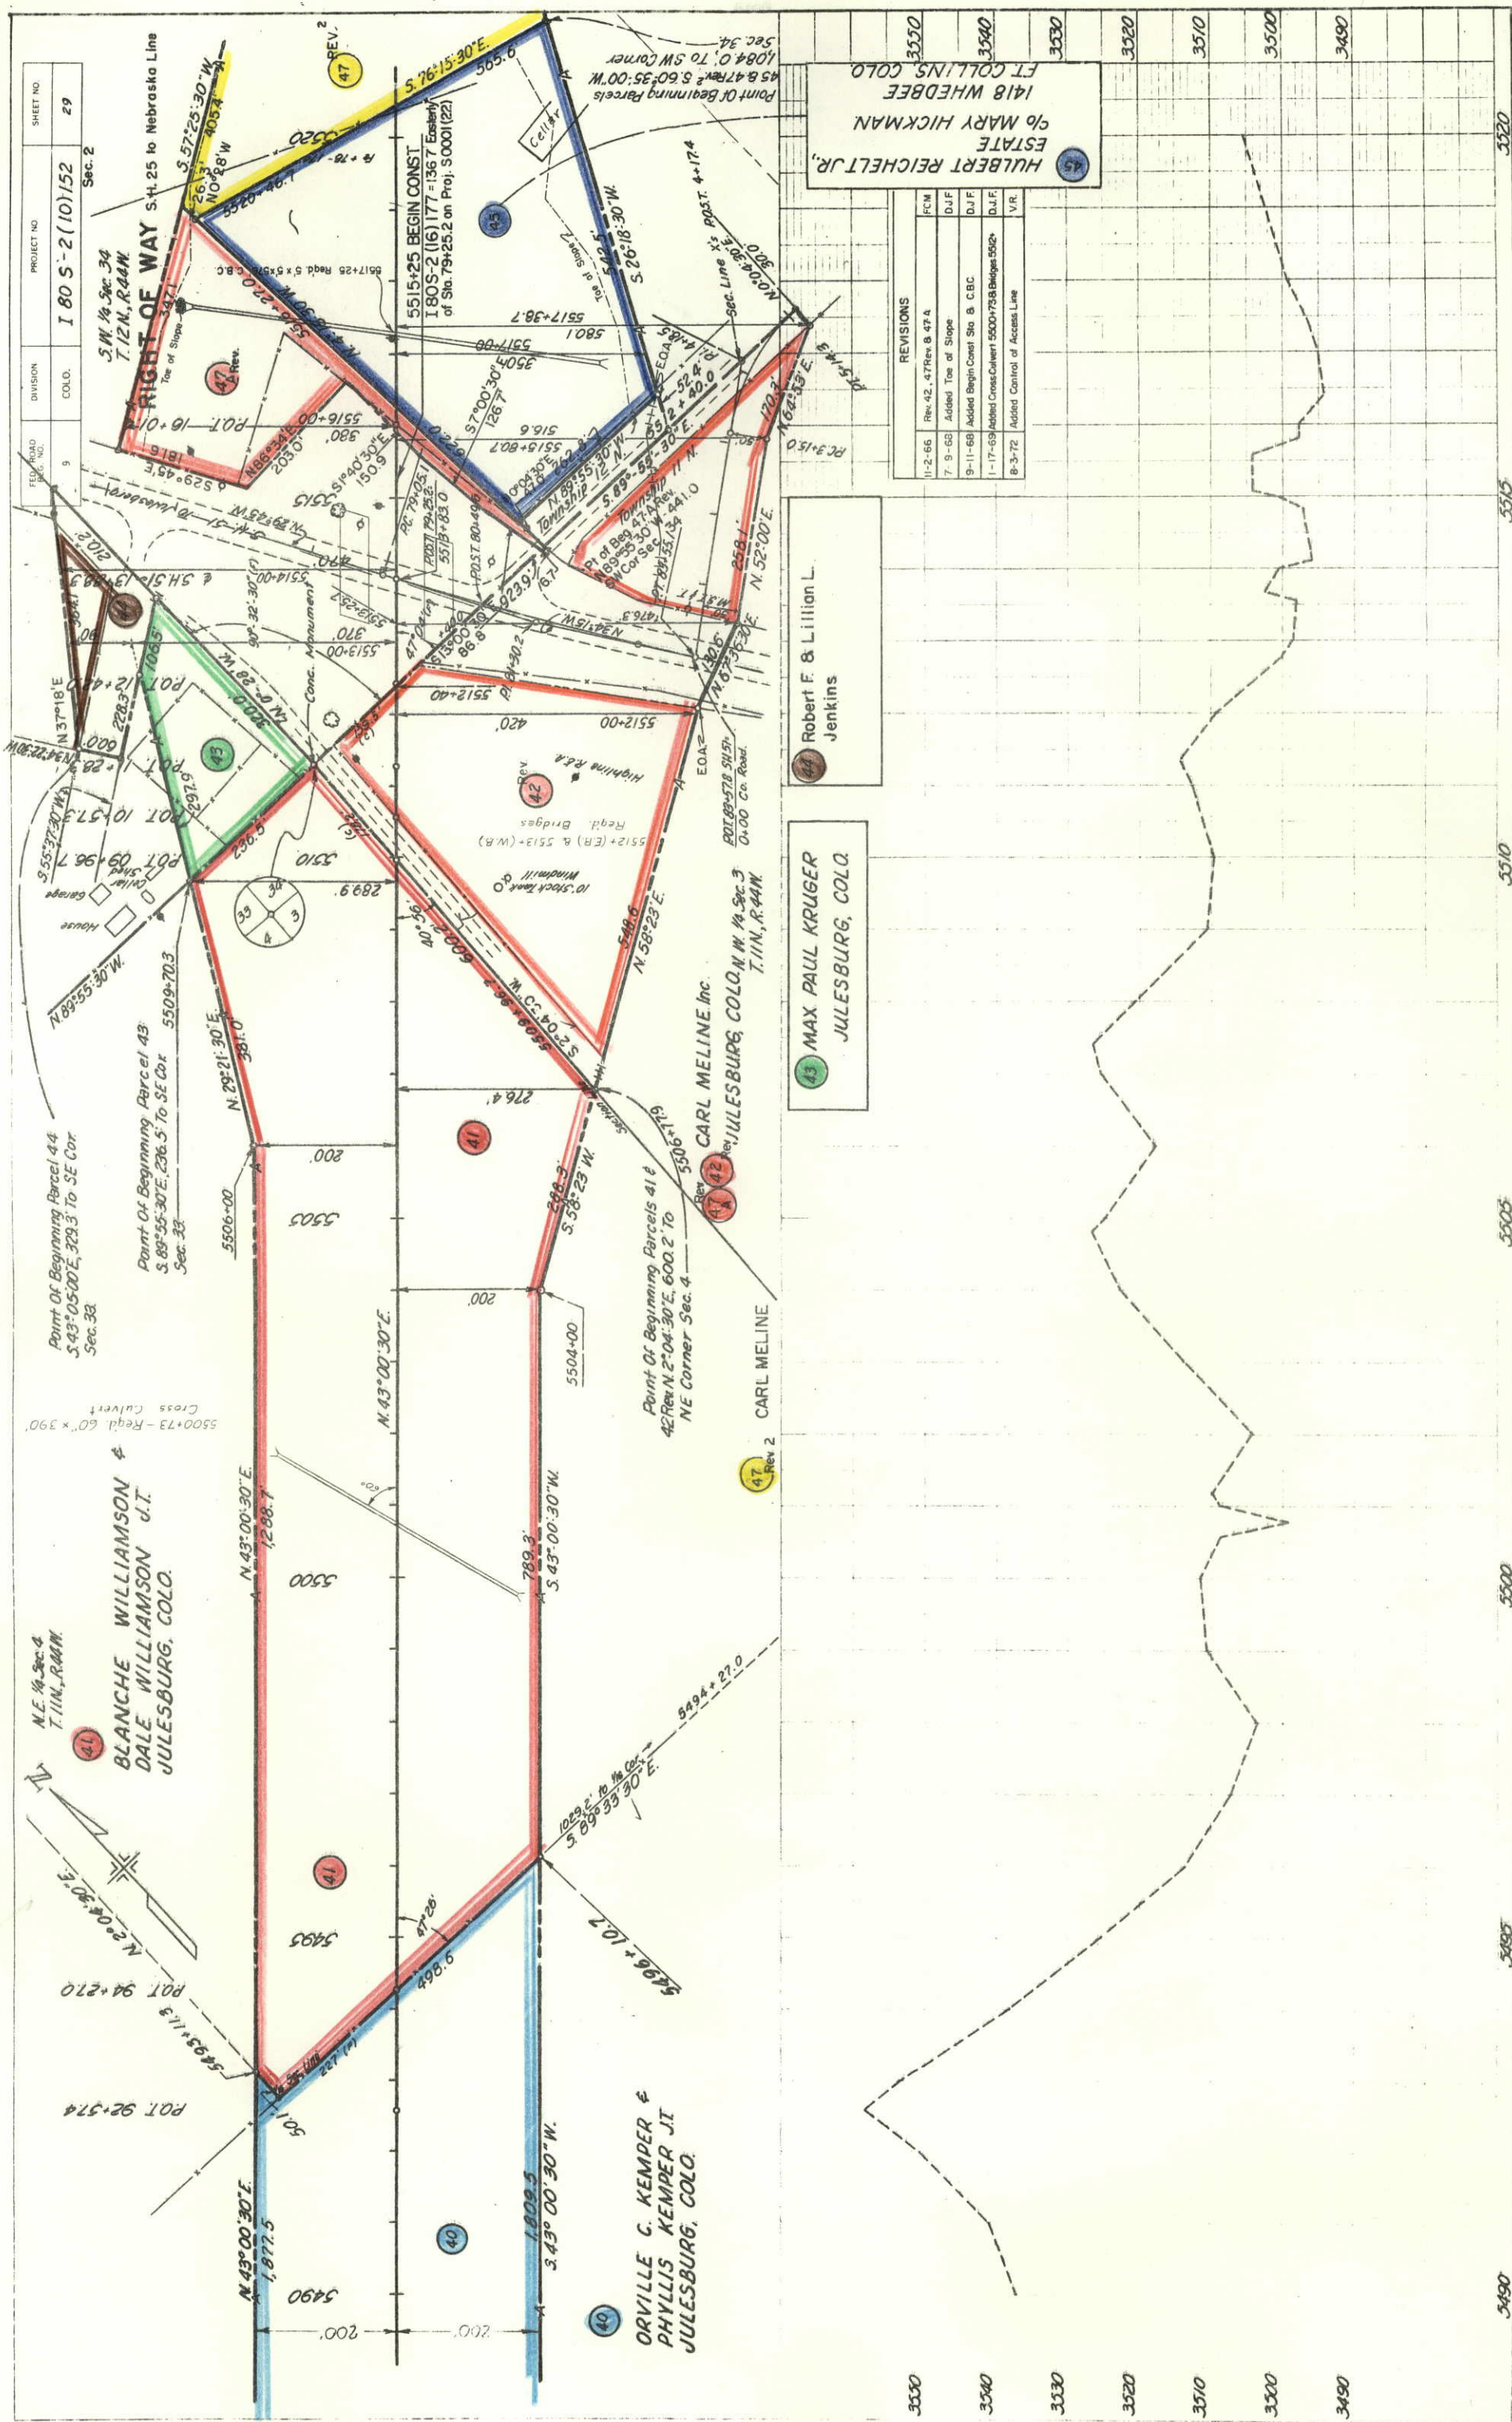

~ CROSS ROAD STA 5513+~


STA 5515+25 BEGIN CONST.
180S-2(16)177-136.7' Easerty
of Sta. 79+25.2 on Proj. S 0001(22)

SE 1/4 Sec. 33
T12N, R44W

44 Robert F & Lillian L. Jenkins
JULESBURG, COLO.

43 MAX PAUL KRUGER
JULESBURG, COLO.

41 BLANCHE WILLIAMSON &
DALE WILLIAMSON J.T.
JULESBURG, COLO.

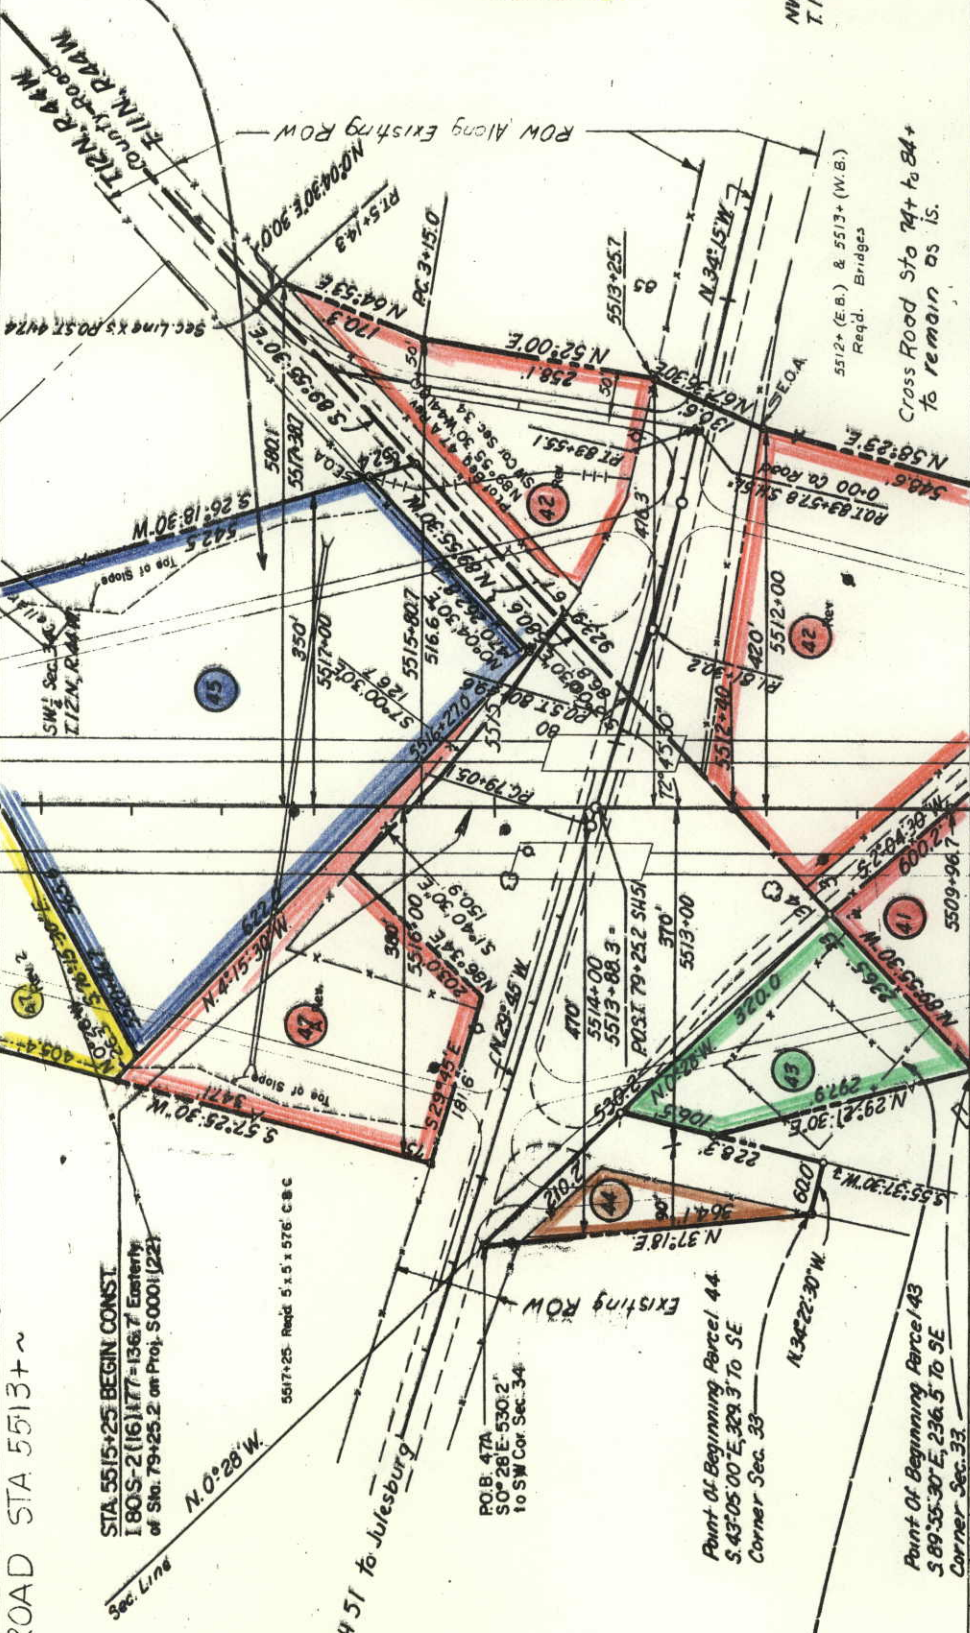

FED. ROAD REG. NO.	DIVISION	PROJECT NO.	SHEET NO.
9	COLO.	180S-2(10)152 Sec. 2	30


45 HULBERT REICHELT JR.
ESTATE
c/o MARY HICKMAN
1418 WHEDBEE
FT. COLLINS, COLO.

REVISIONS	
11-2-66	Rev. 42, 47, 48 & 47-A Rev.
7-9-68	Added Top of Slope
9-11-68	Added Easement Sta. 8 C.B.C.
1-17-69	Added Bridge Sta. 5502+
8-3-72	Added Control Of Access Line
VR	

Rev 42
Rev 47
Rev 47
Rev 2
CARL MELINE Inc.
JULESBURG, COLO.
CARL MELINE


NW 1/4 Sec. 3
T. 11N., R. 44 W.

Cross Road Sta 74+ to 84+
to remain as is.

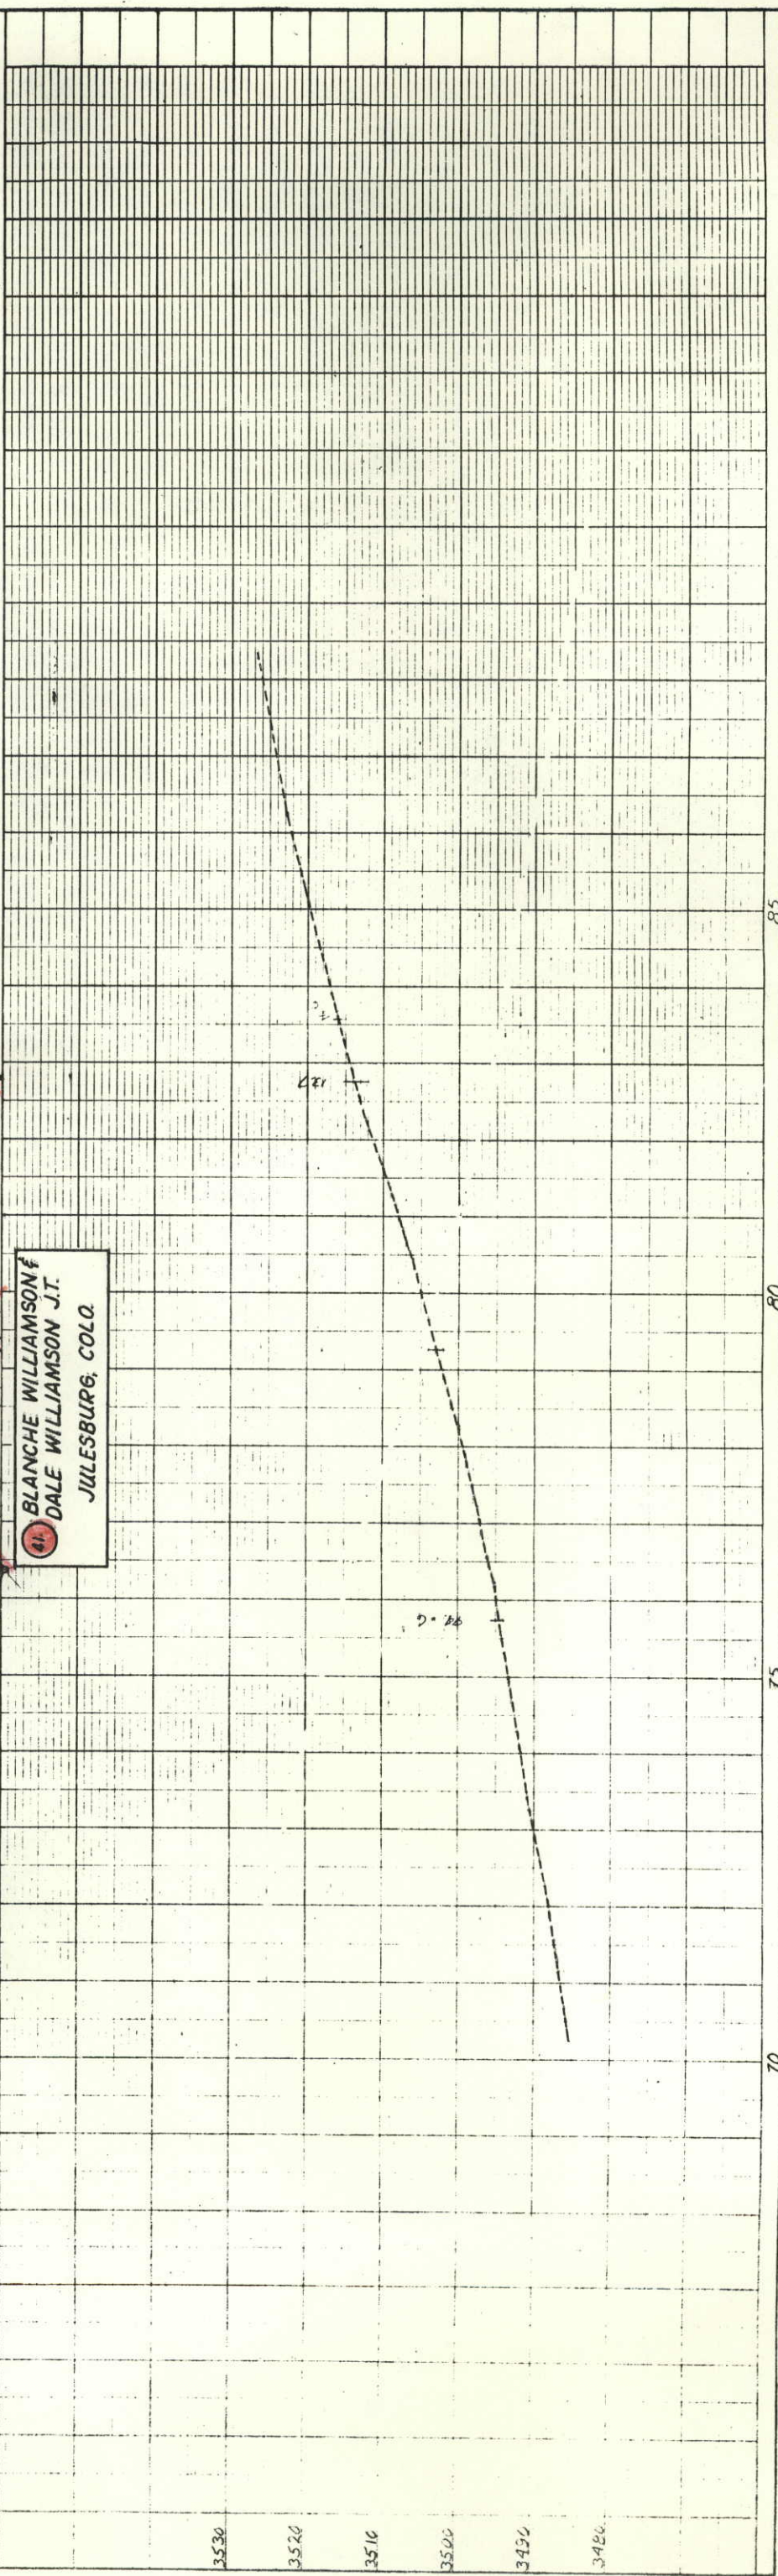

RIGHT OF WAY
S.H. 25 to Nebraska Line

47-2 CARL MELINE
Rev. JULESBURG, COLO.

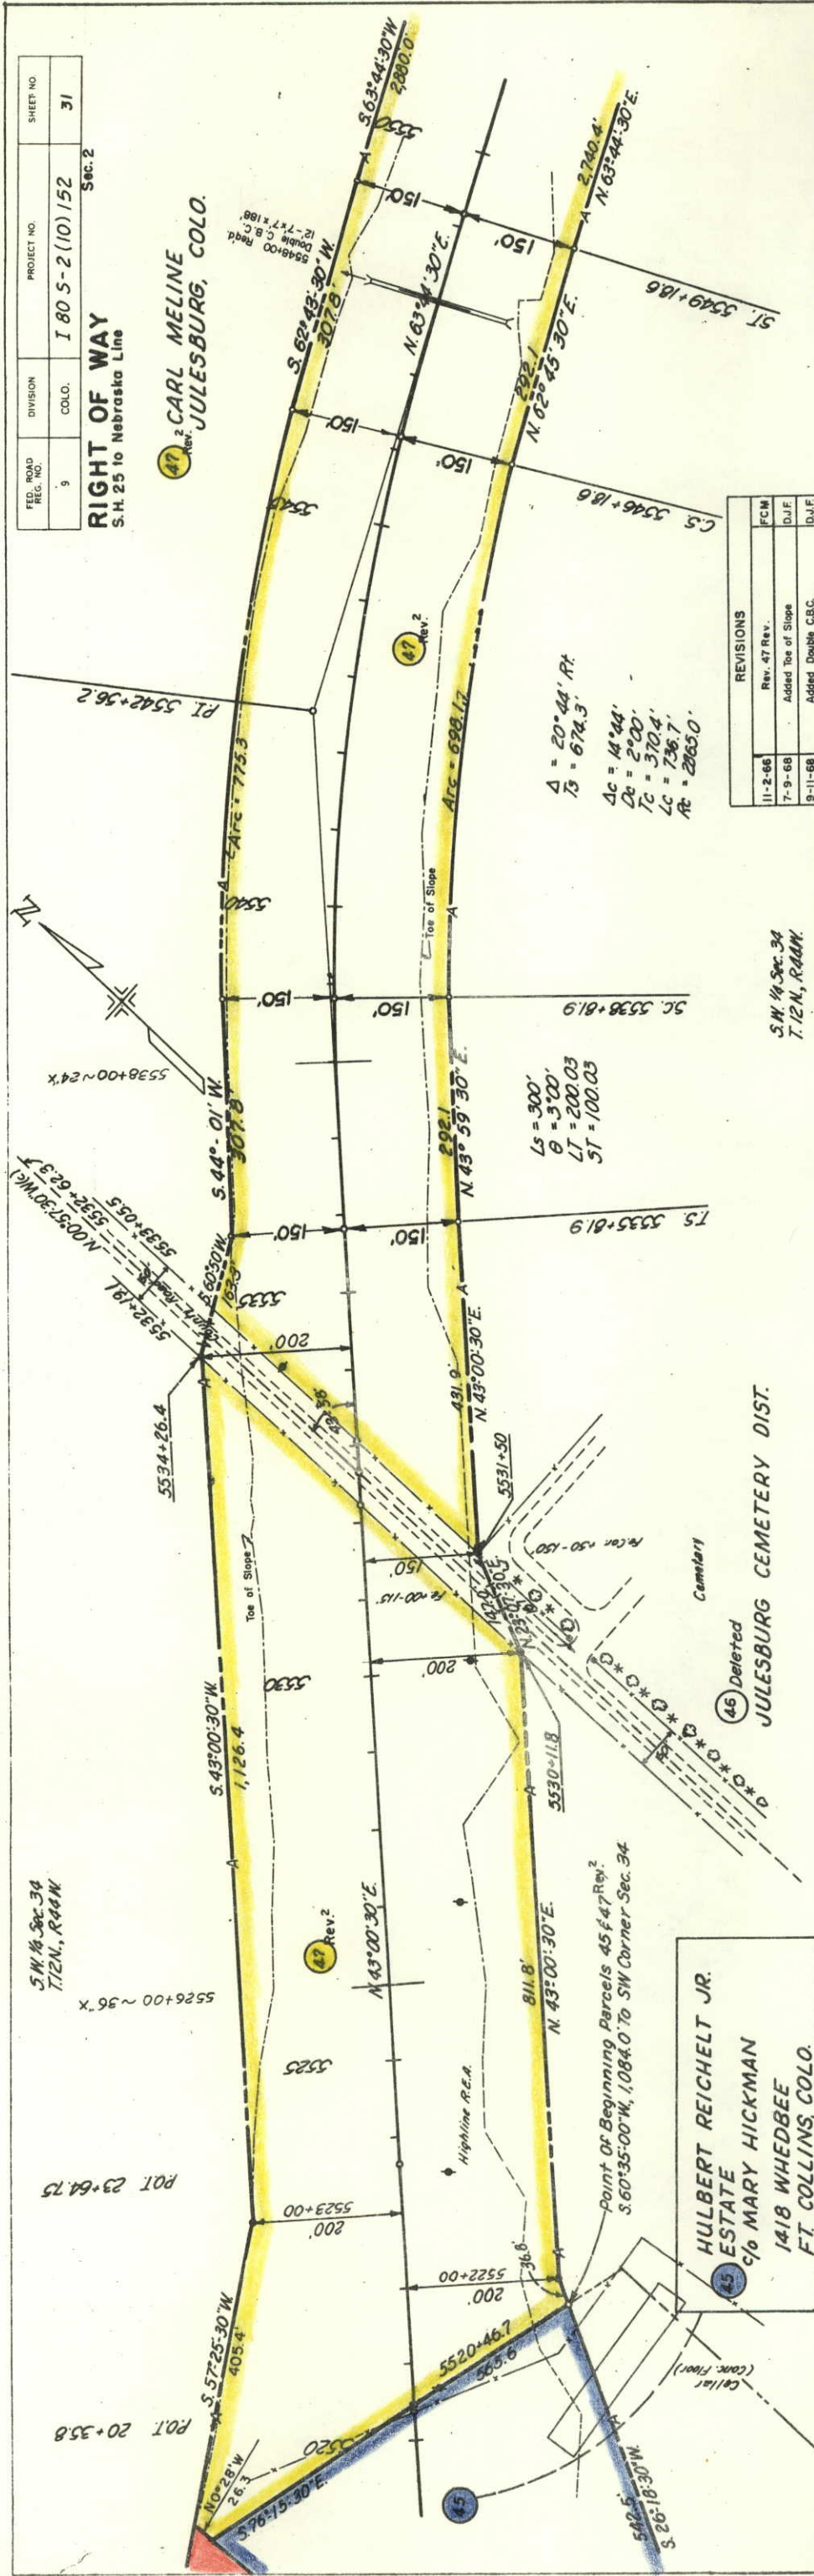


REVISIONS		
11-2-66	Rev. 47 Rev.	FCM
7-9-68	Added Toe of Slope	D.J.F.
9-11-68	Added Double C.B.C.	D.J.F.

S.W. 1/4 Sec. 34
T. 12 N., R. 44 W.

JULESBURG CEMETERY DIST.

HULBERT REICHEL T JR.
ESTATE
c/o MARY HICKMAN
1418 WHEDBEE
FT. COLLINS, COLO.

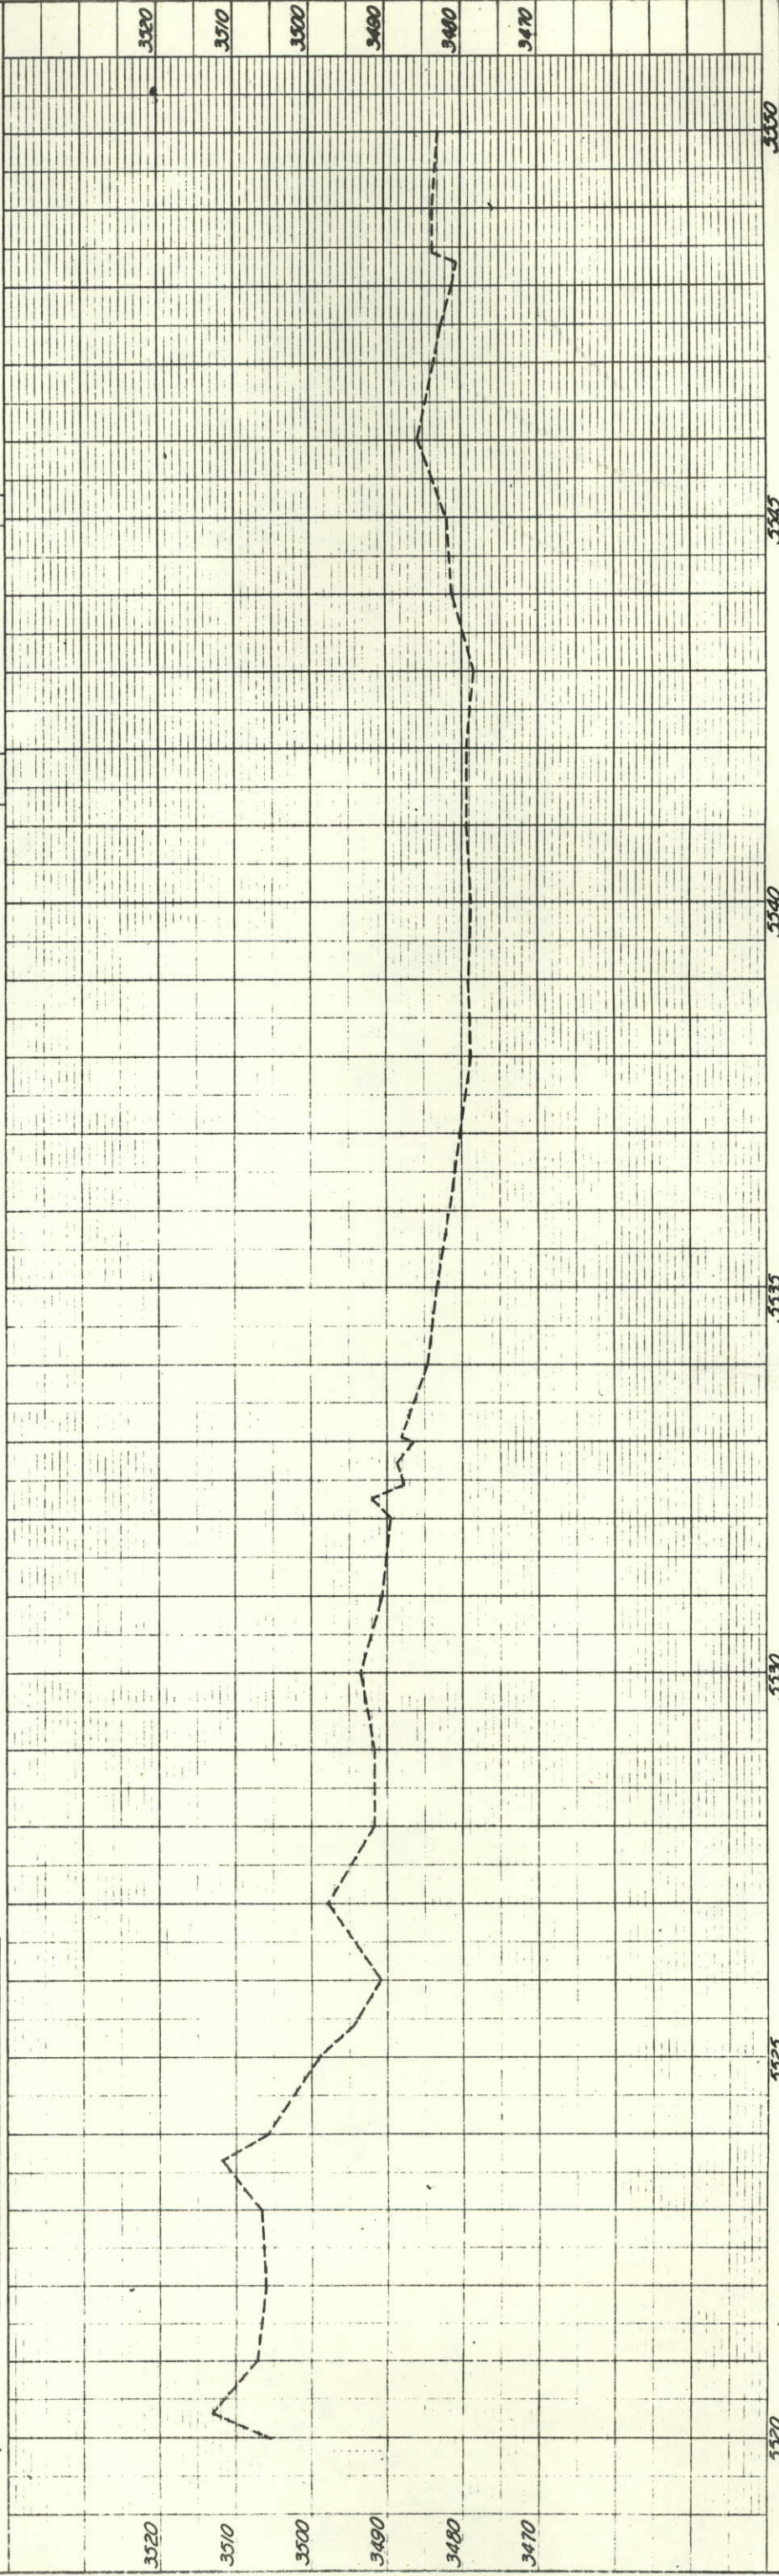

FIELD ROAD BLVD.	9	COLO.	PR. HC. + O	SMITH MO	32
---------------------	---	-------	-------------	----------	----


RIGHT OF WAY

S.H. 25 to Nebraska

Rev. 2
47 CARL MELINE
JULESBURG, COLO.

N.E. $\frac{1}{4}$ Sec. 30
T.12N., R.44W.


N.E. $\frac{1}{4}$ Sec 34
T. 12 N., R. 42 W.

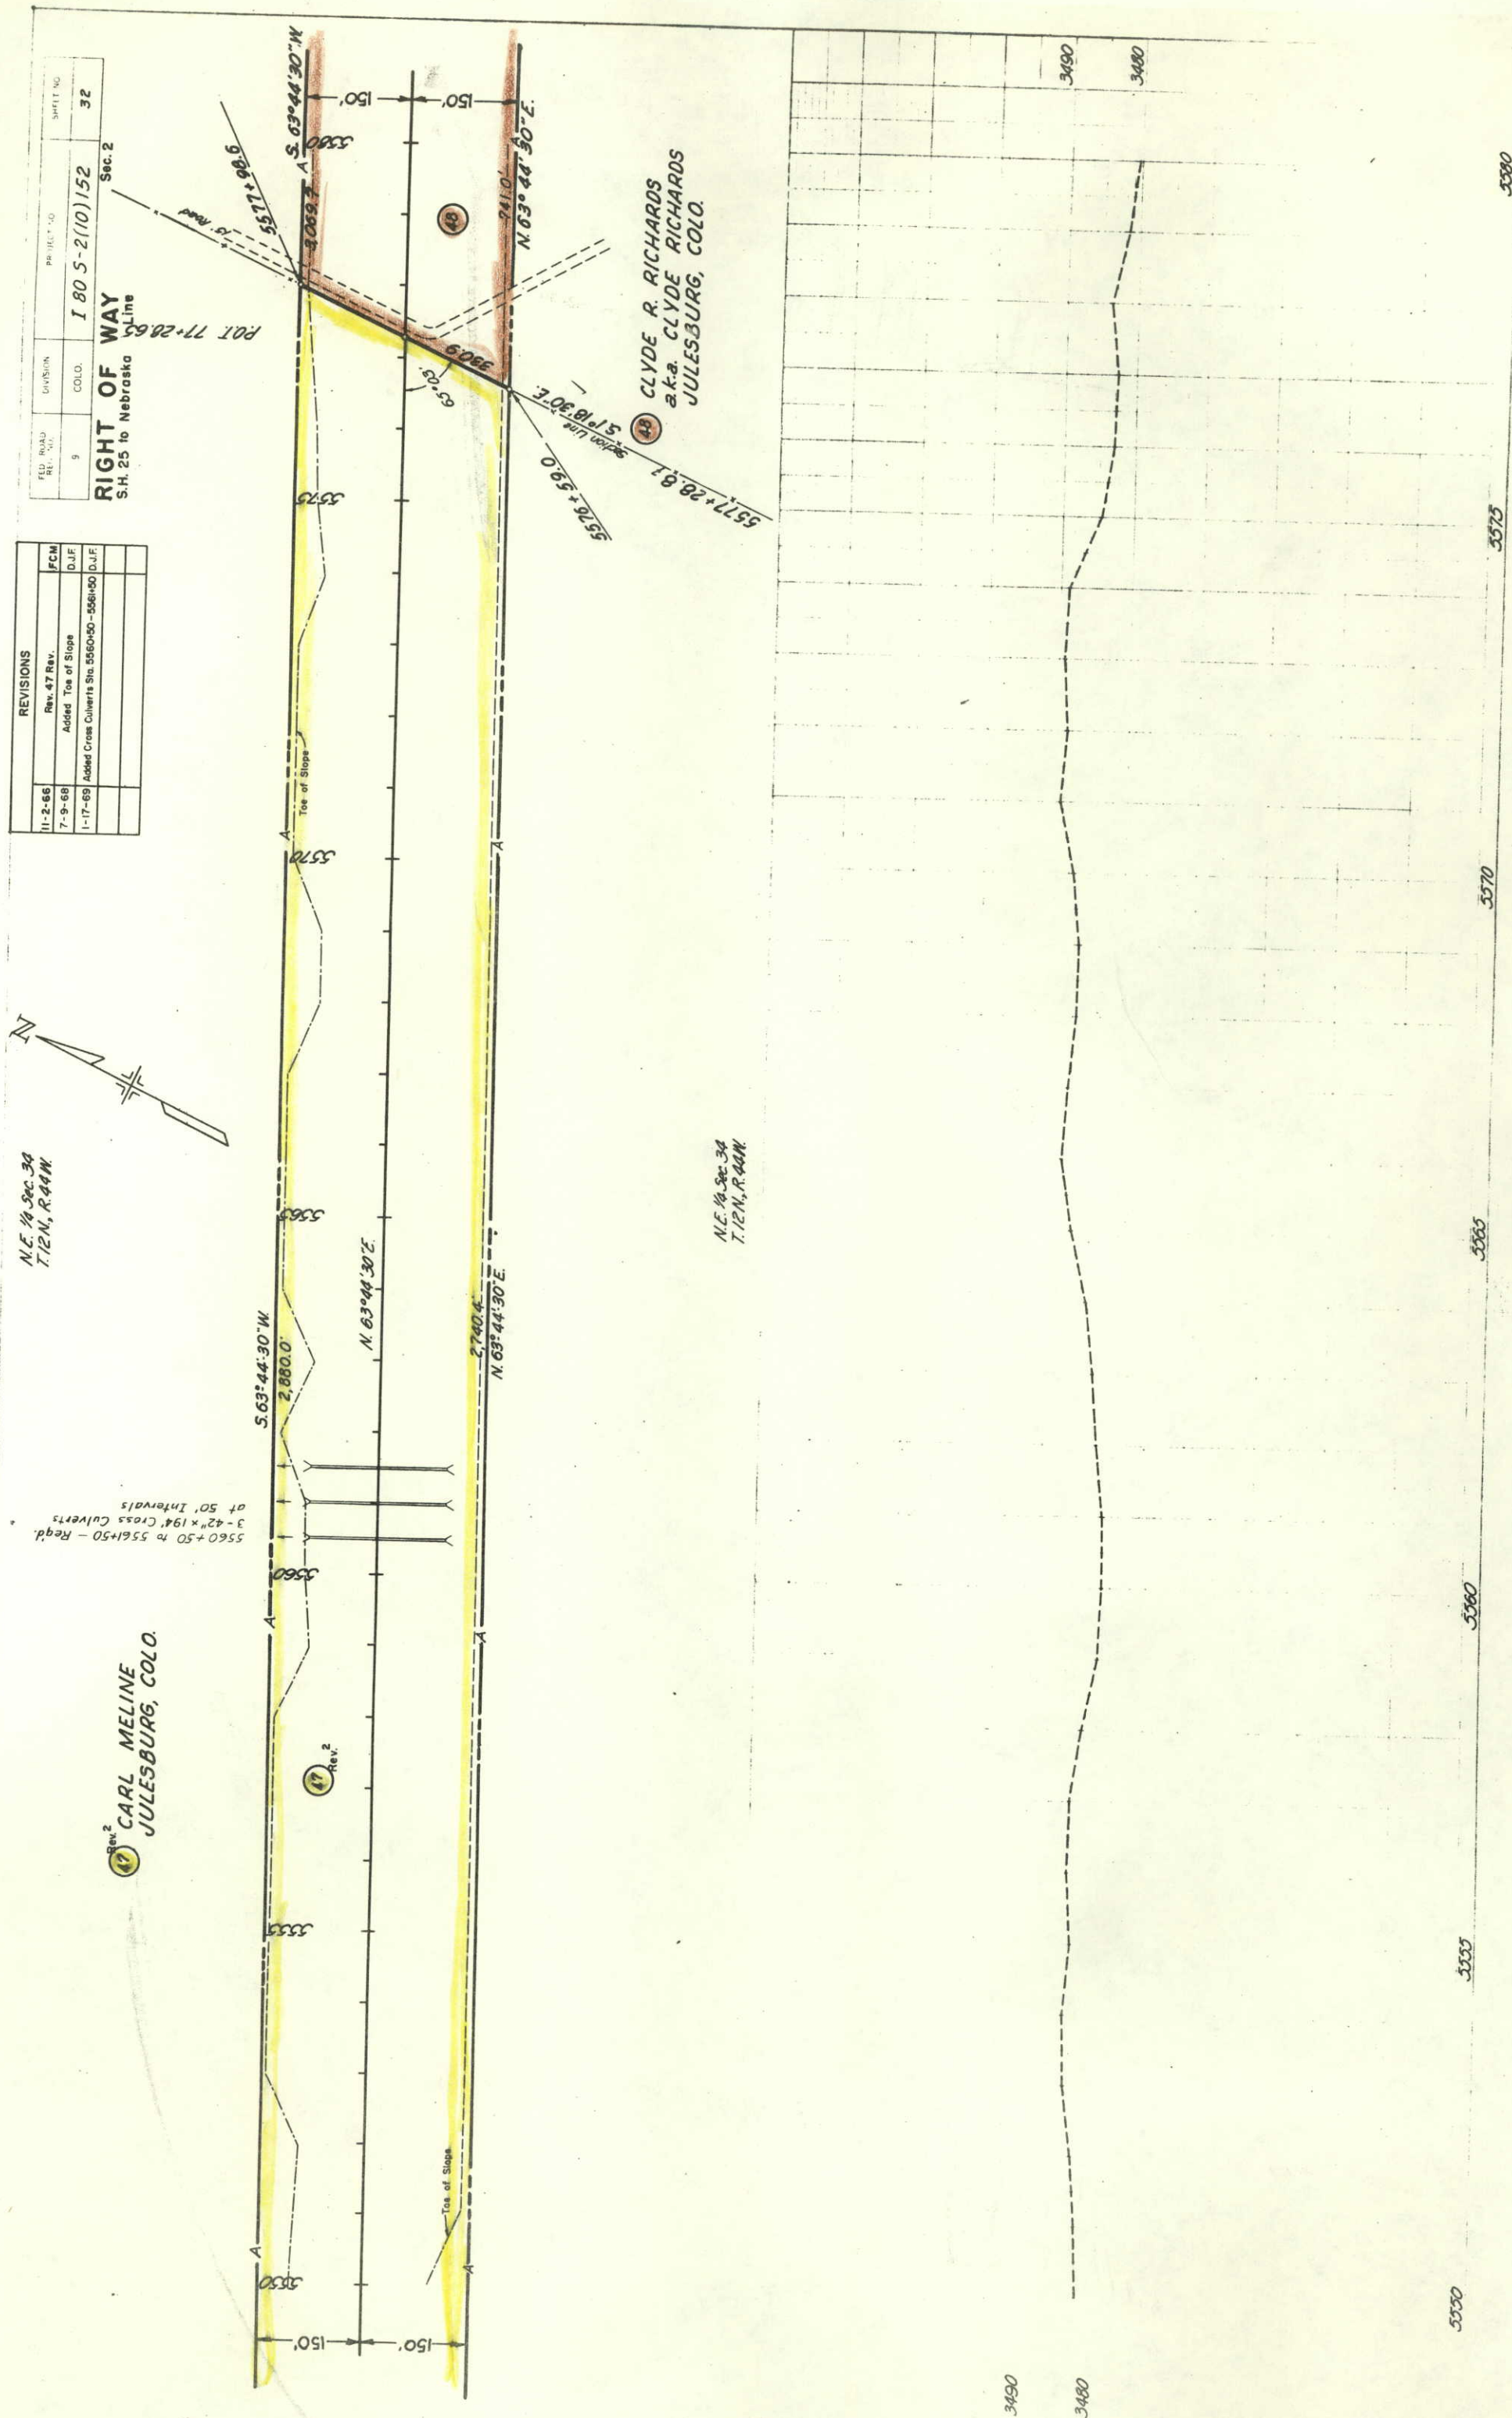


FED. ROAD REG. NO.	DIVISION	PROJECT NO	SMITH, W.D.
9	COLOR.	I 80 S-2(10) 152	33


RIGHT OF WAY
S.H. 25 to Nebraska Line

Point of Beginning
48° N. 85° 30' 30" W. 74.2' to
N. 1/4 Corner Section 35

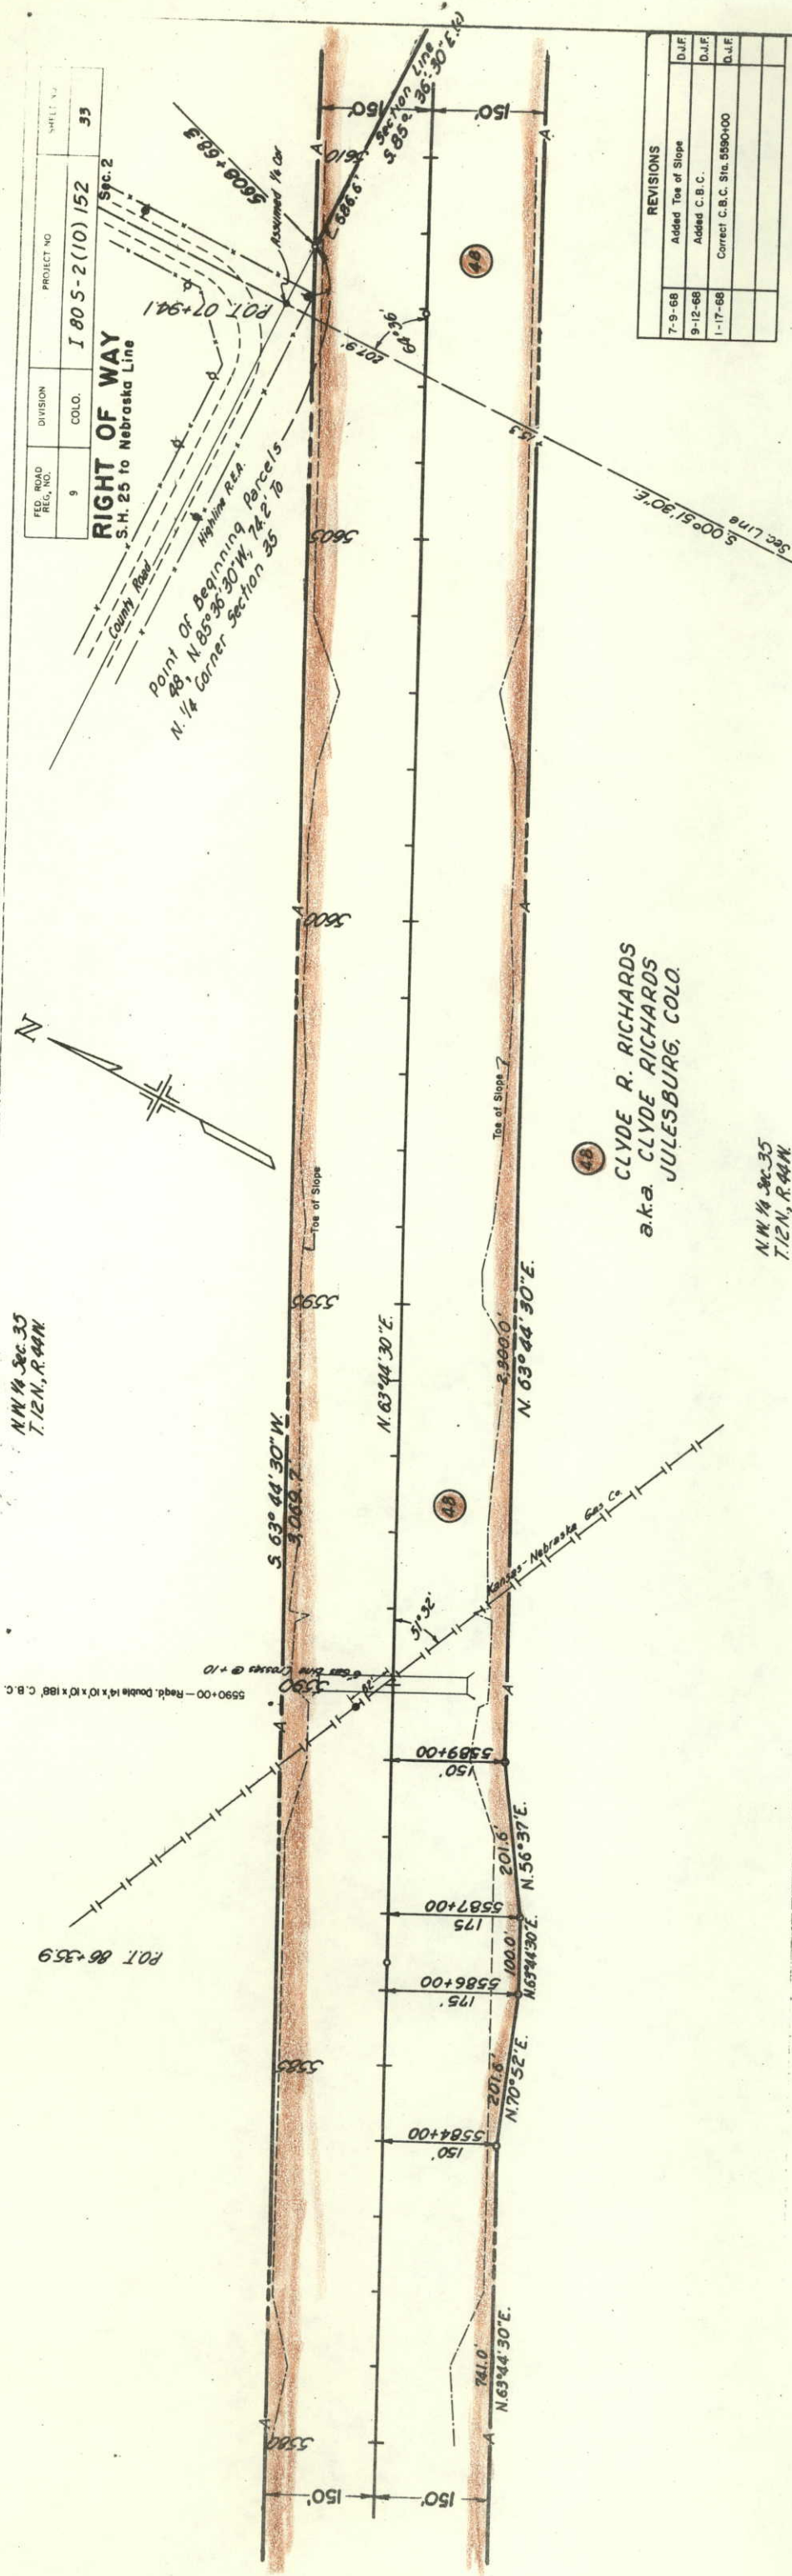

REVISIONS		
	Added	D.J.F.
7-9-68	Added Toe of Slope	D.J.F.
9-12-68	Added C.B.C.	D.J.F.
1-17-68	Correct C.B.C. Sta. 5590+00	D.J.F.

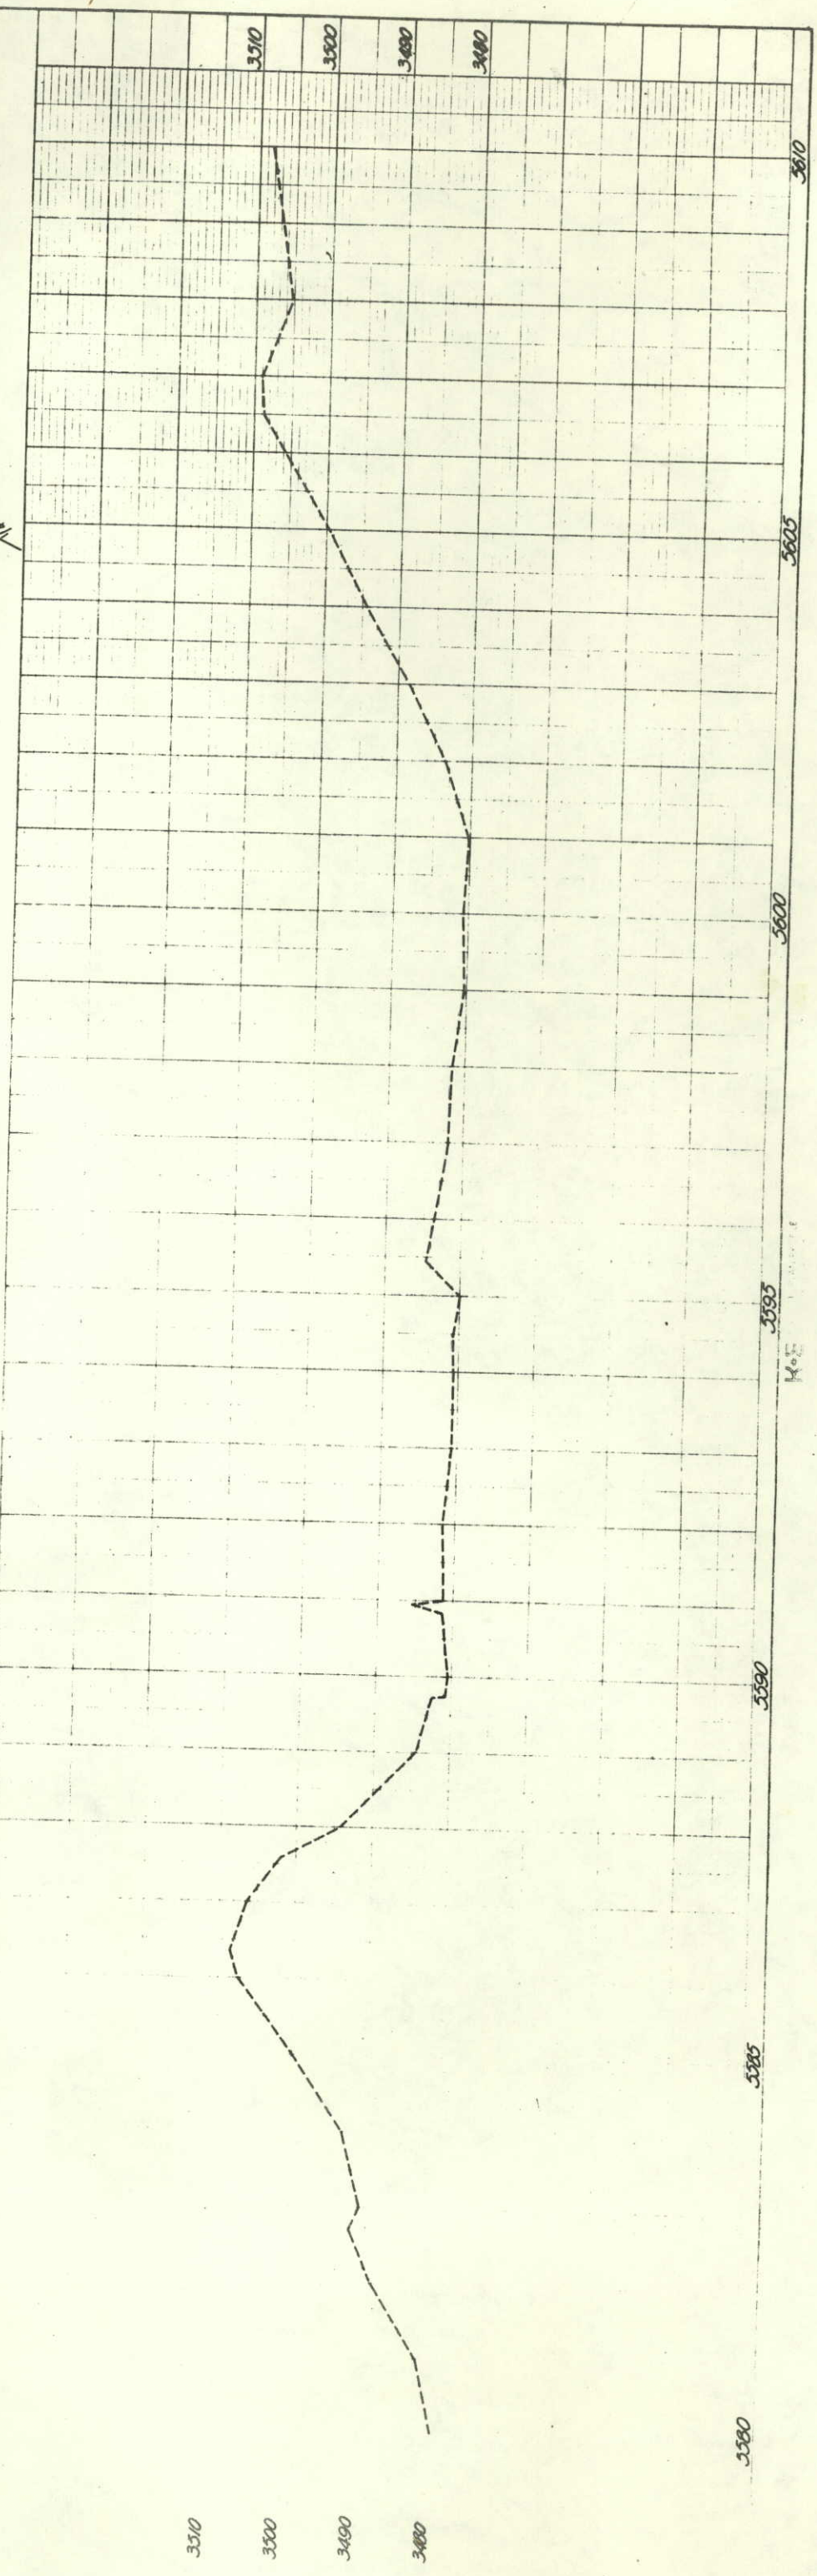

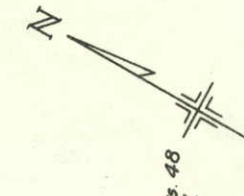

SE 1/4 Sec. 26
T. 12 N., R. 44 W.

Point of Beginning Apts 48
N 85° 36' 30" W, 242.2' to N.
1/4 Corner Sec. 35

POT 16+72.4

Point of Beginning Apts 49
S 65° 12' 30" W, 1474.3' to
S 1/4 Corner Sec. 26

POT 22+00.0

0 DRY OIL WELL

N 17° 30' E

PC 5624+95.0

ARC 390.9'

POB 5629+00

TOE OF SLOPE

ARC 987.7'

TOE OF SLOPE

ARC 1095.1'



TOE OF SLOPE

ARC 796.2'

TOE OF SLOPE

ARC 796.2'

TOE OF SLOPE

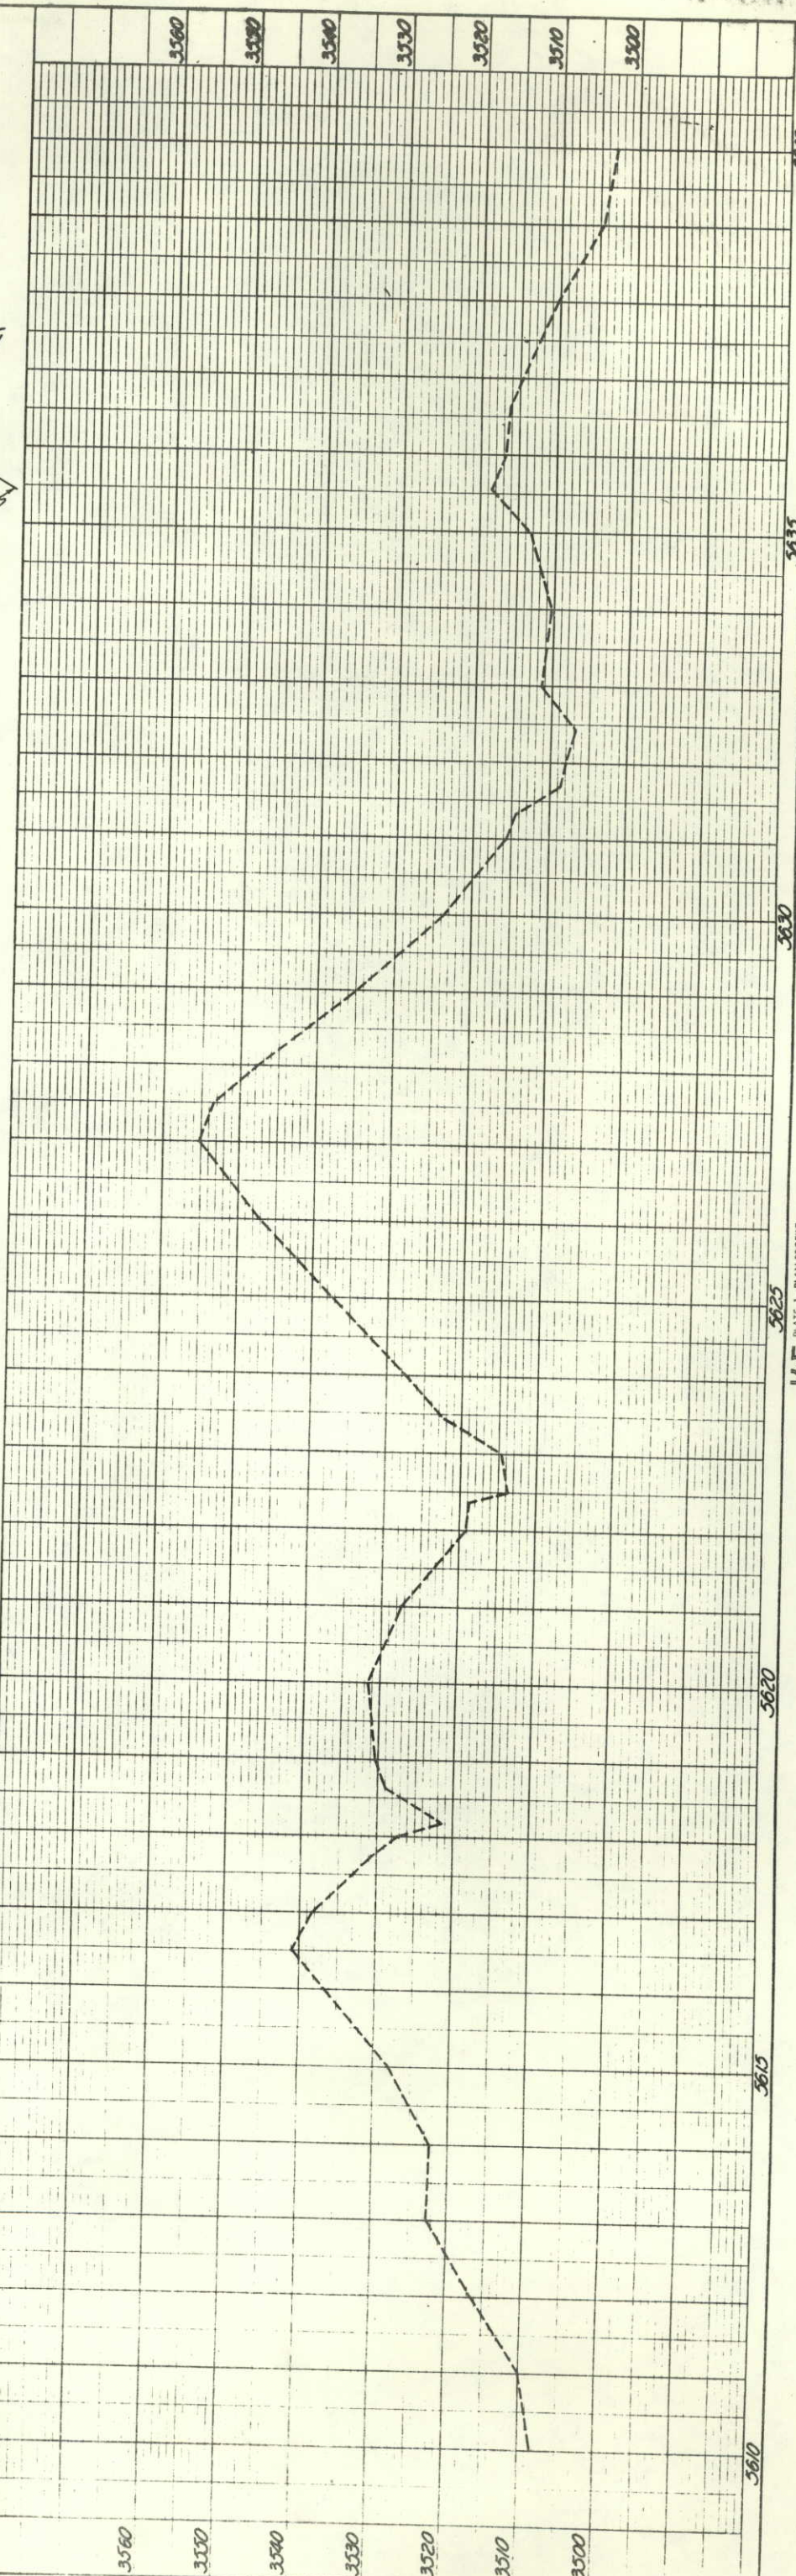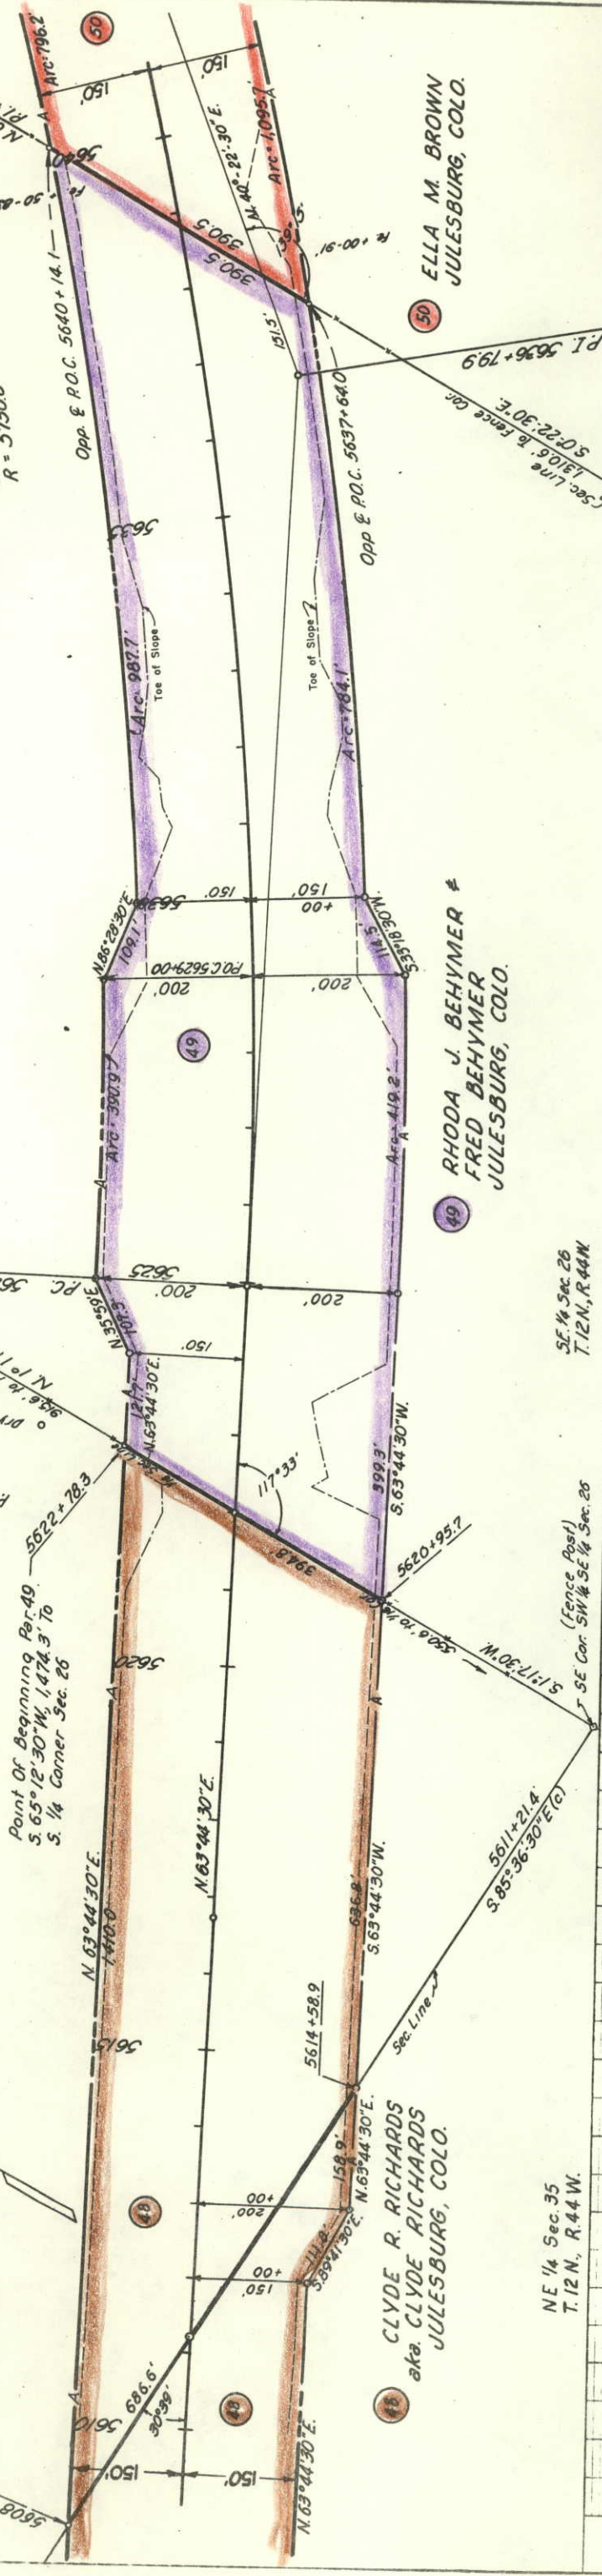

REV. ROAD	DIVISION	PROJECT NO.	SHEET NO.
REG. NO.	COLO.	1805-2(10)152	34

RIGHT OF WAY
Sec. 2
Δ = 23° 22' Lt.
D = 1' 00"
T = 1184.9
L = 2336.7
R = 5730.0

REVISIONS	DATE	BY
7-9-68	Added	Toe of Slope
1-17-69	Deleted	Culverts 5618+5623, 5632+
		D.J.F.

NW 1/4 Sec 25
T. 12 N., R. 44 W.

FED. ROAD RES. NO.	DIVISION	PROJECT NO.	SHEET NO.
9	COLO.	I 80 S-2(10) 152	35

RIGHT OF WAY
S.H. 25 to Nebraska Line

Sec. 2

REVISIONS	
7-9-68	Added Toe of Slope
9-11-68	Added C.B.C.
D.J.F.	
D.J.F.	

5667+00 ~ 42" x 176" Cross Culvert

$\Delta = 23^{\circ}22'14''$
 $D = 1^{\circ}00'$
 $L = 1184.9'$
 $R = 2336.7'$
 $R = 5730.0'$

Section Line
N 0°22'30"W
R 141.5
O.B.E. P.O.C. 5640 + 14.1
5640 + 00 ~ 30" x 164" Cross Culvert
BEHYMER

P.O.T. 55+96.0

5647+30 Road 10' x 8' x 190' C.B.C.

P.T. 5648+31.7


N. 40°22'30"E.
4,088.3


N. 40°22'30"E.

4218.3'
S. 40°22'30"W

ELLA M. BROWN
JULESBURG, COLO.

SW 1/4 Sec 25
T. 12 N., R. 44 W.

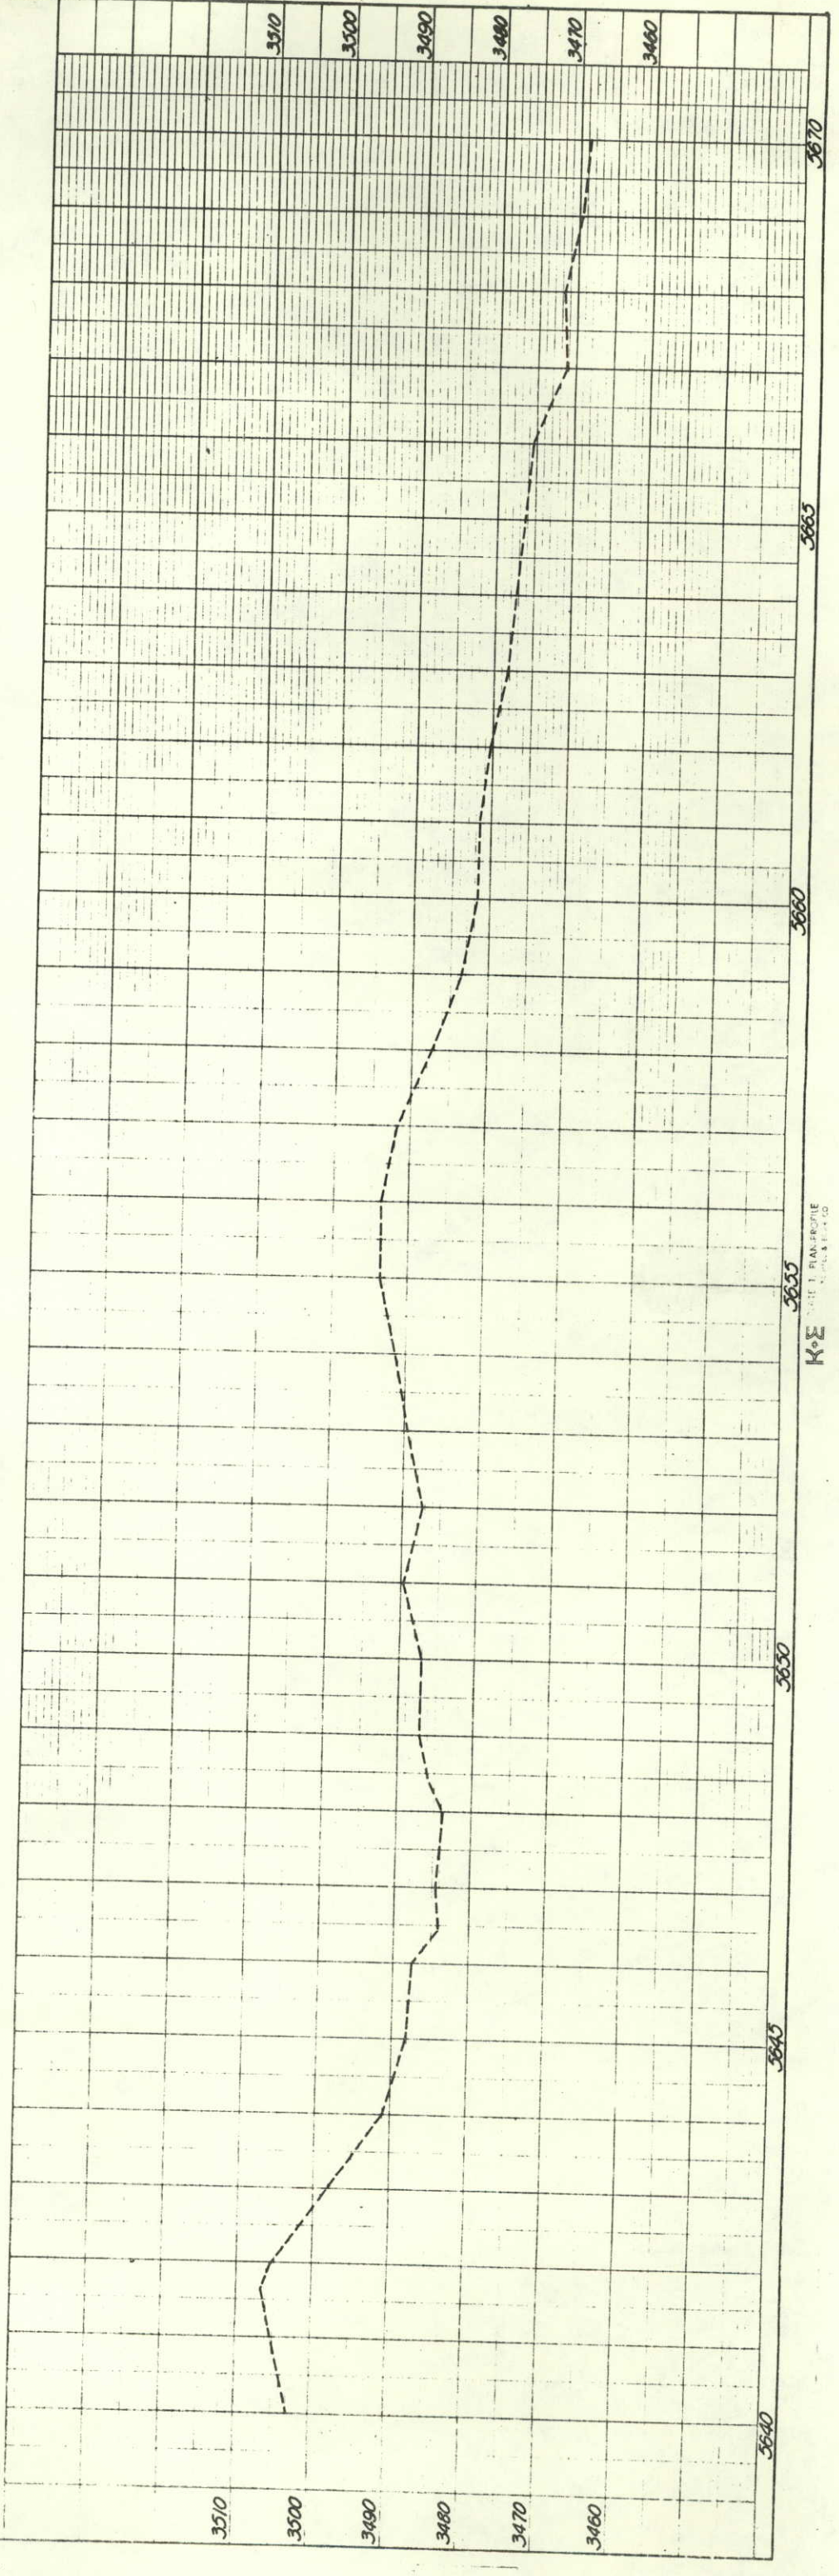

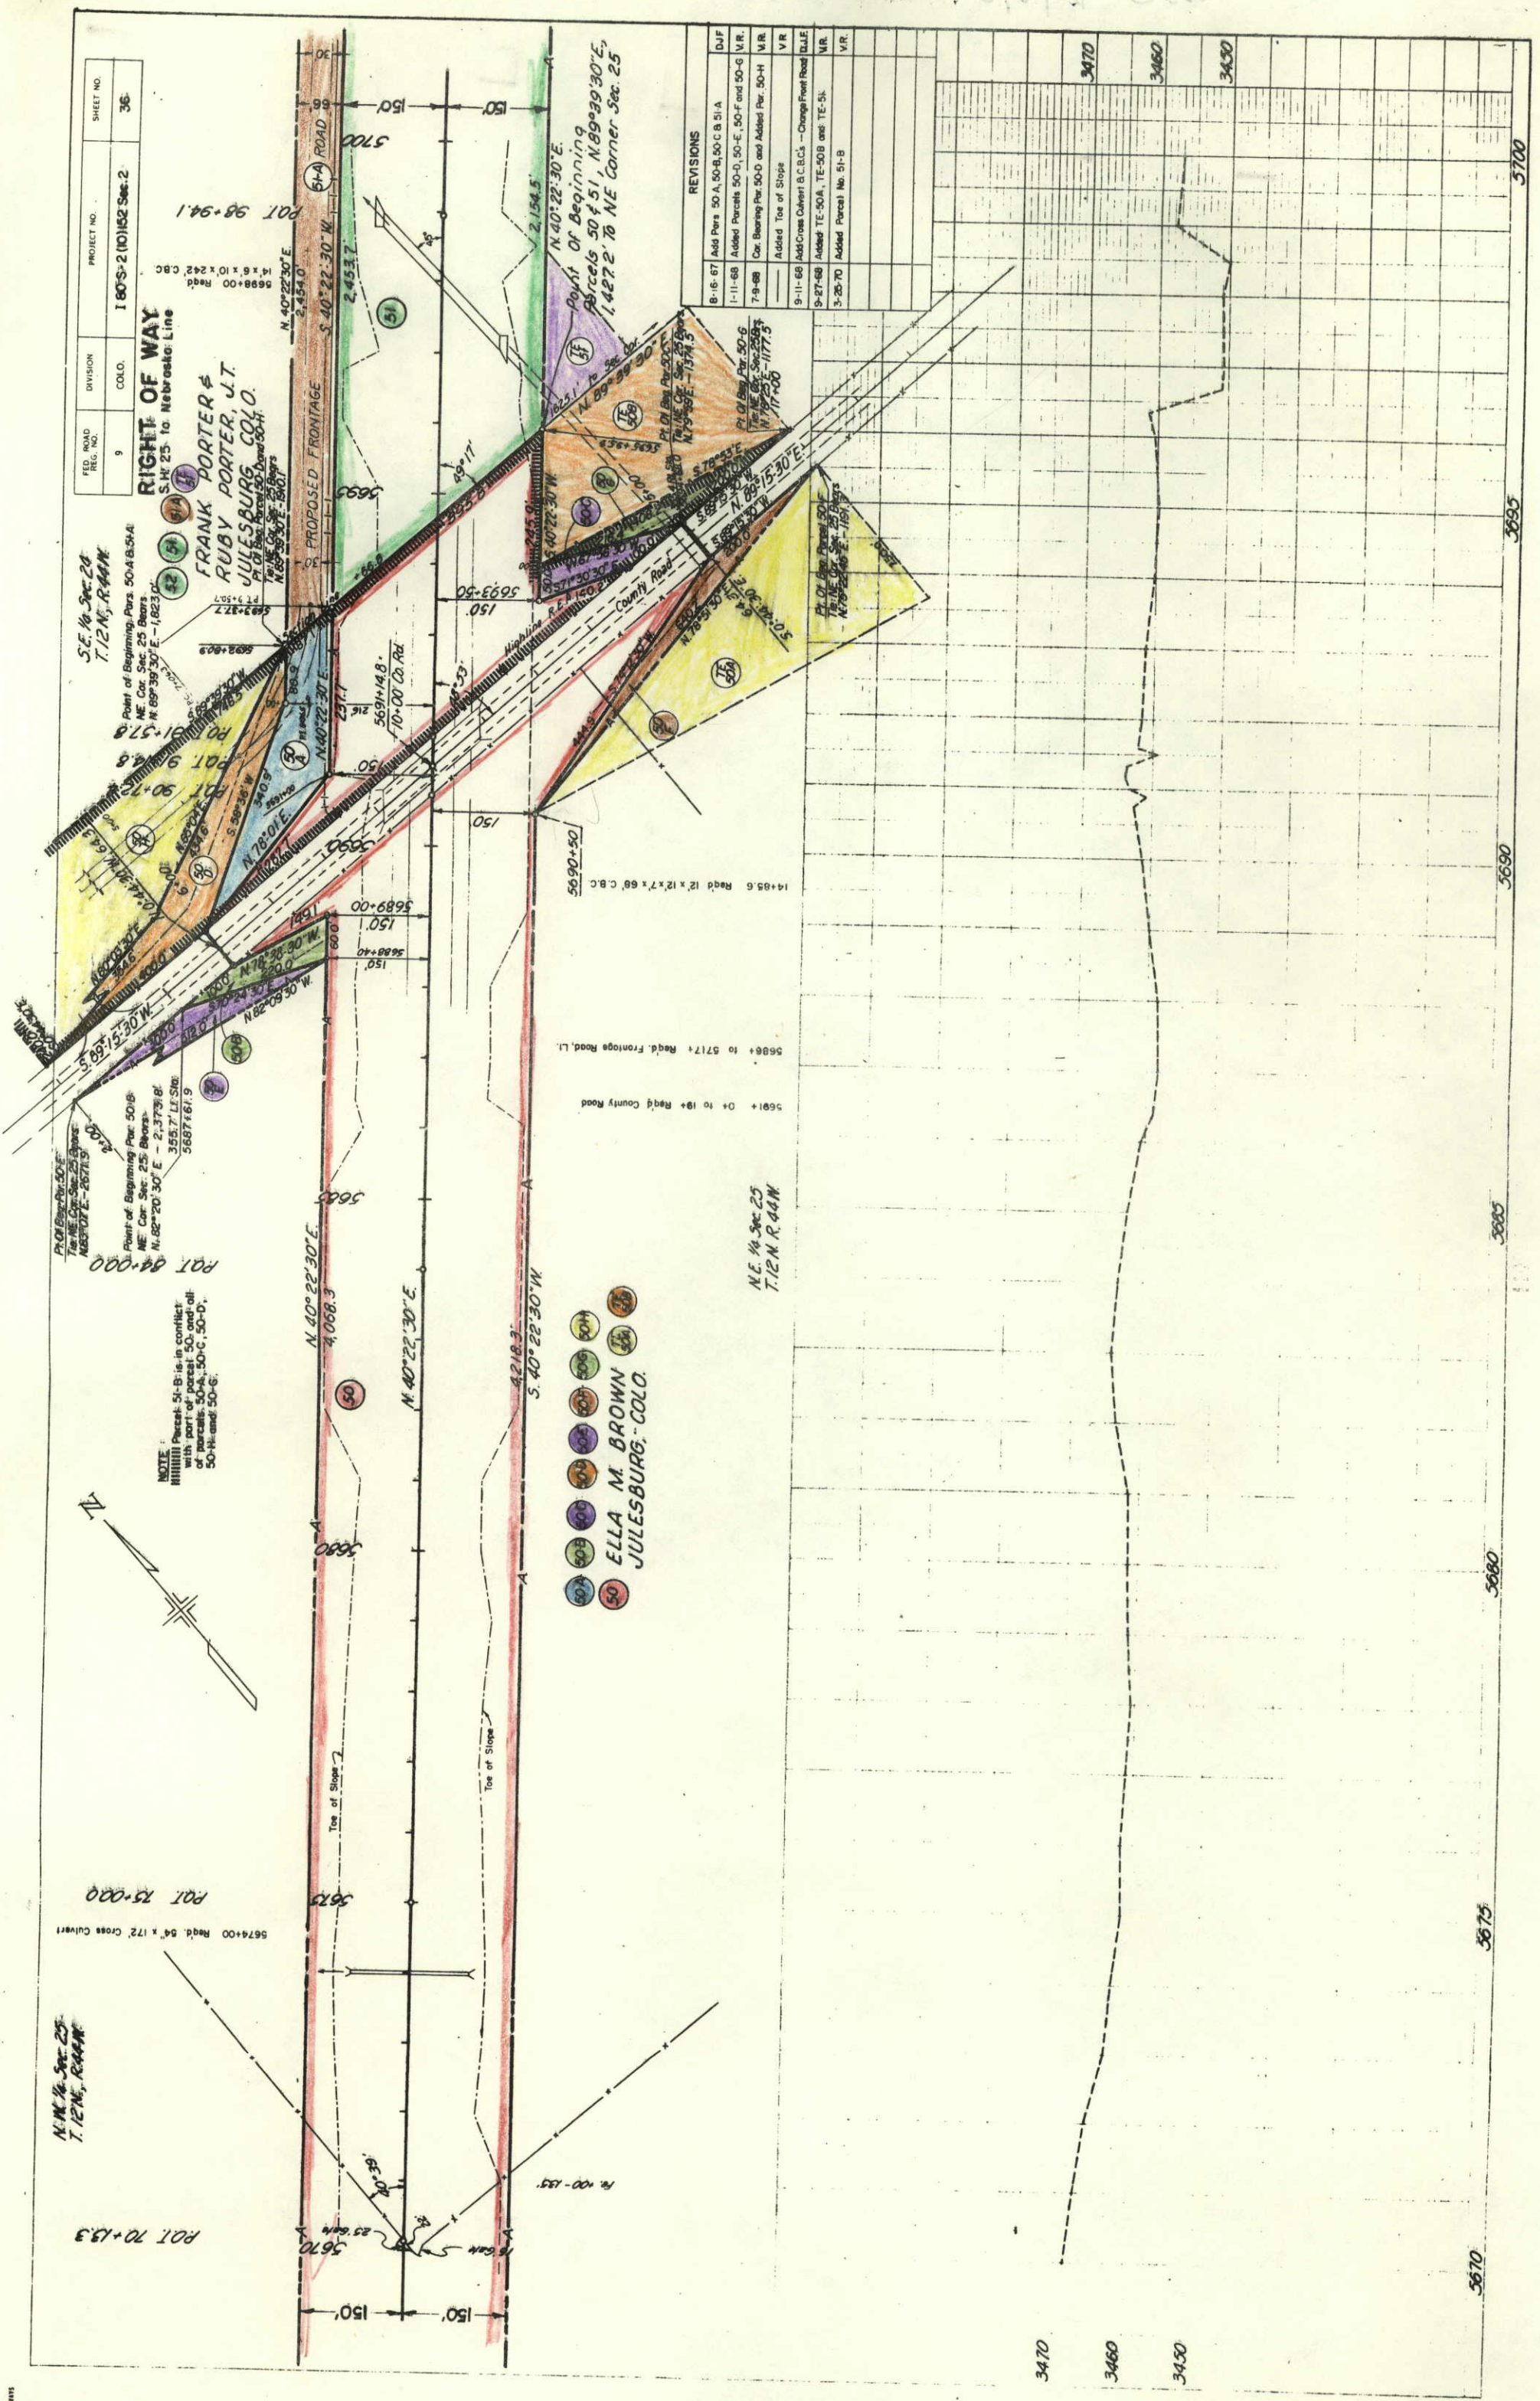

20000000 d/8/04 DOW

COUNTY ROAD STA. 5691+14.3

Point of Begin. Para. 50-A, B, 51-A
NE. Cor. Sec. 25 Bears
N. 89° 39' 30" E. - 1,823.0'

PI. OF Beg. Para. 50-D and 50-H
To NE. Cor. Sec. 25 Bears
N. 89° 39' 30" E. - 1,823.0'

Section Line
10+00 County Road =
5691+14.3

Point of Begin. Para. 50-F
To NE. Cor. Sec. 25 Bears
N. 82° 20' 30" E. - 2,373.8'

PI. OF Beg. Para. 50-E
To NE. Cor. Sec. 25 Bears
N. 83° 07' E. - 2,071.9'

ELLA M. BROWN
JULESBURG, COLO.

NOTE:
Hatched Parcel 50-B is in conflict with
part of parcels 50 and all of parcels
50-A, 50-C, 50-D, 50-H and 50-G.

FRANK PORTER &
RUBY PORTER J.T.
JULESBURG, COLO.

Point of Begin. Para. 50-C
NE. Cor. Sec. 25 Bears
N. 79° 59' E. - 1,374.5'

PI. OF Beg. Para. 50-G
To NE. Cor. Sec. 25 Bears
N. 78° 25' E. - 1,177.5'


CO. ROAD SECTION 4-10-10-4 (Gen'l. Surv. On-ly)

N.E. 1/4 Sec. 25
T. 12 N., R. 44 W.

RIGHT OF WAY
S. 1/2 Sec. 25 - Nebraska Line

FED. ROAD REG. NO.	DIVISION	PROJECT NO.	SHEET NO.
9	COLO.	I 80 S-2(10) 152	37


REVISIONS	
8-16-57	Add Para. 50-A, 50-B, 50-C & 51-A
1-11-68	Added Parcel 50-D, 50-E, 50-F, 50-G
7-9-68	Corrected Bearing On Parcel 50-D and
	Added Parcel 50-H and Added Tie of Slope
9-11-68	Added C.B.C. - Change Frontage Road
9-27-68	Added TE-50A, TE-50B and TE-51
3-25-70	Added Parcel No. 51-B

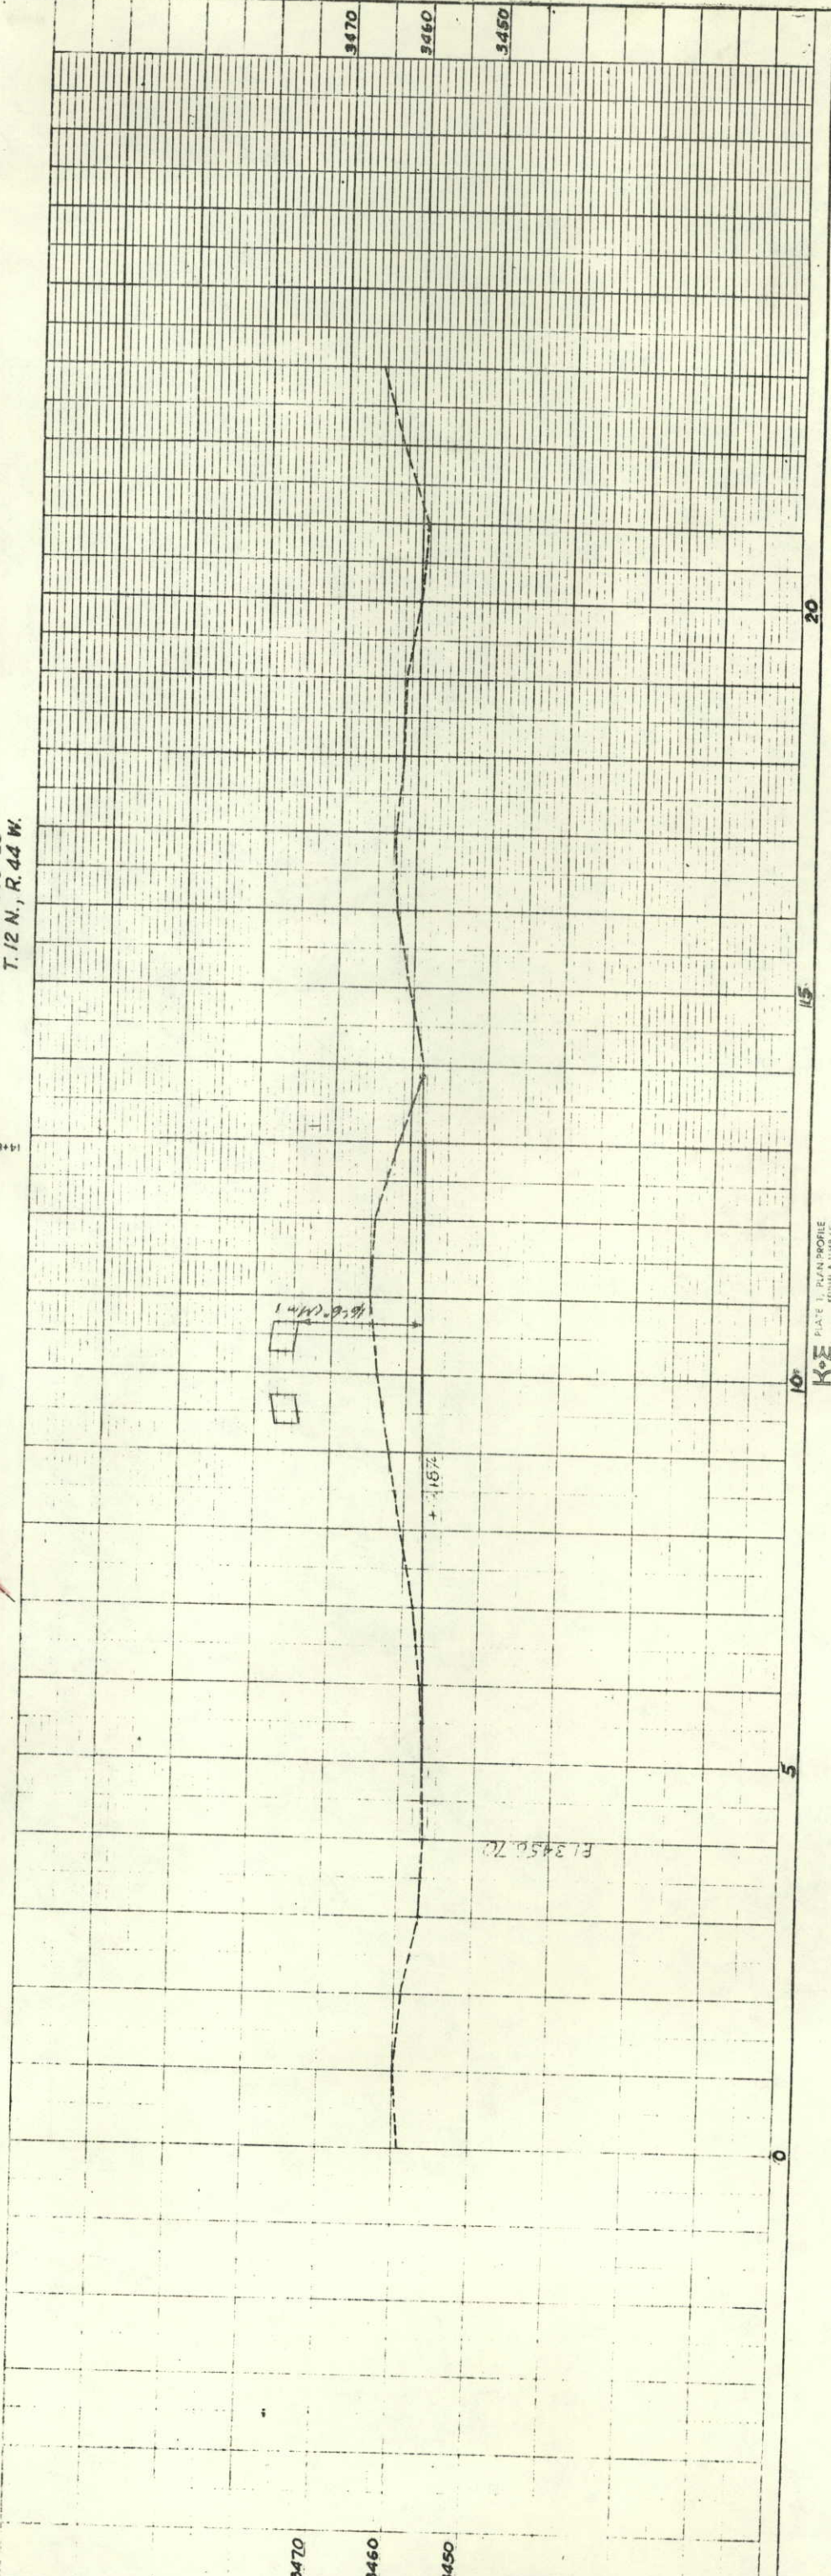

FED. ROAD REG. NO.	DIVISION	PROJECT NO.	SHEET NO.
9	COLO.	1805-2(10)152	38

RIGHT OF WAY
S.H. 25 to Nebraska Line

REVISIONS		
8-16-57	Add Par. 51-A	D.J.F.
7-9-58	Add Toe of Slope	D.J.F.
1-17-59	Deleted Cross Culvert Sta. 5702+00	D.J.F.

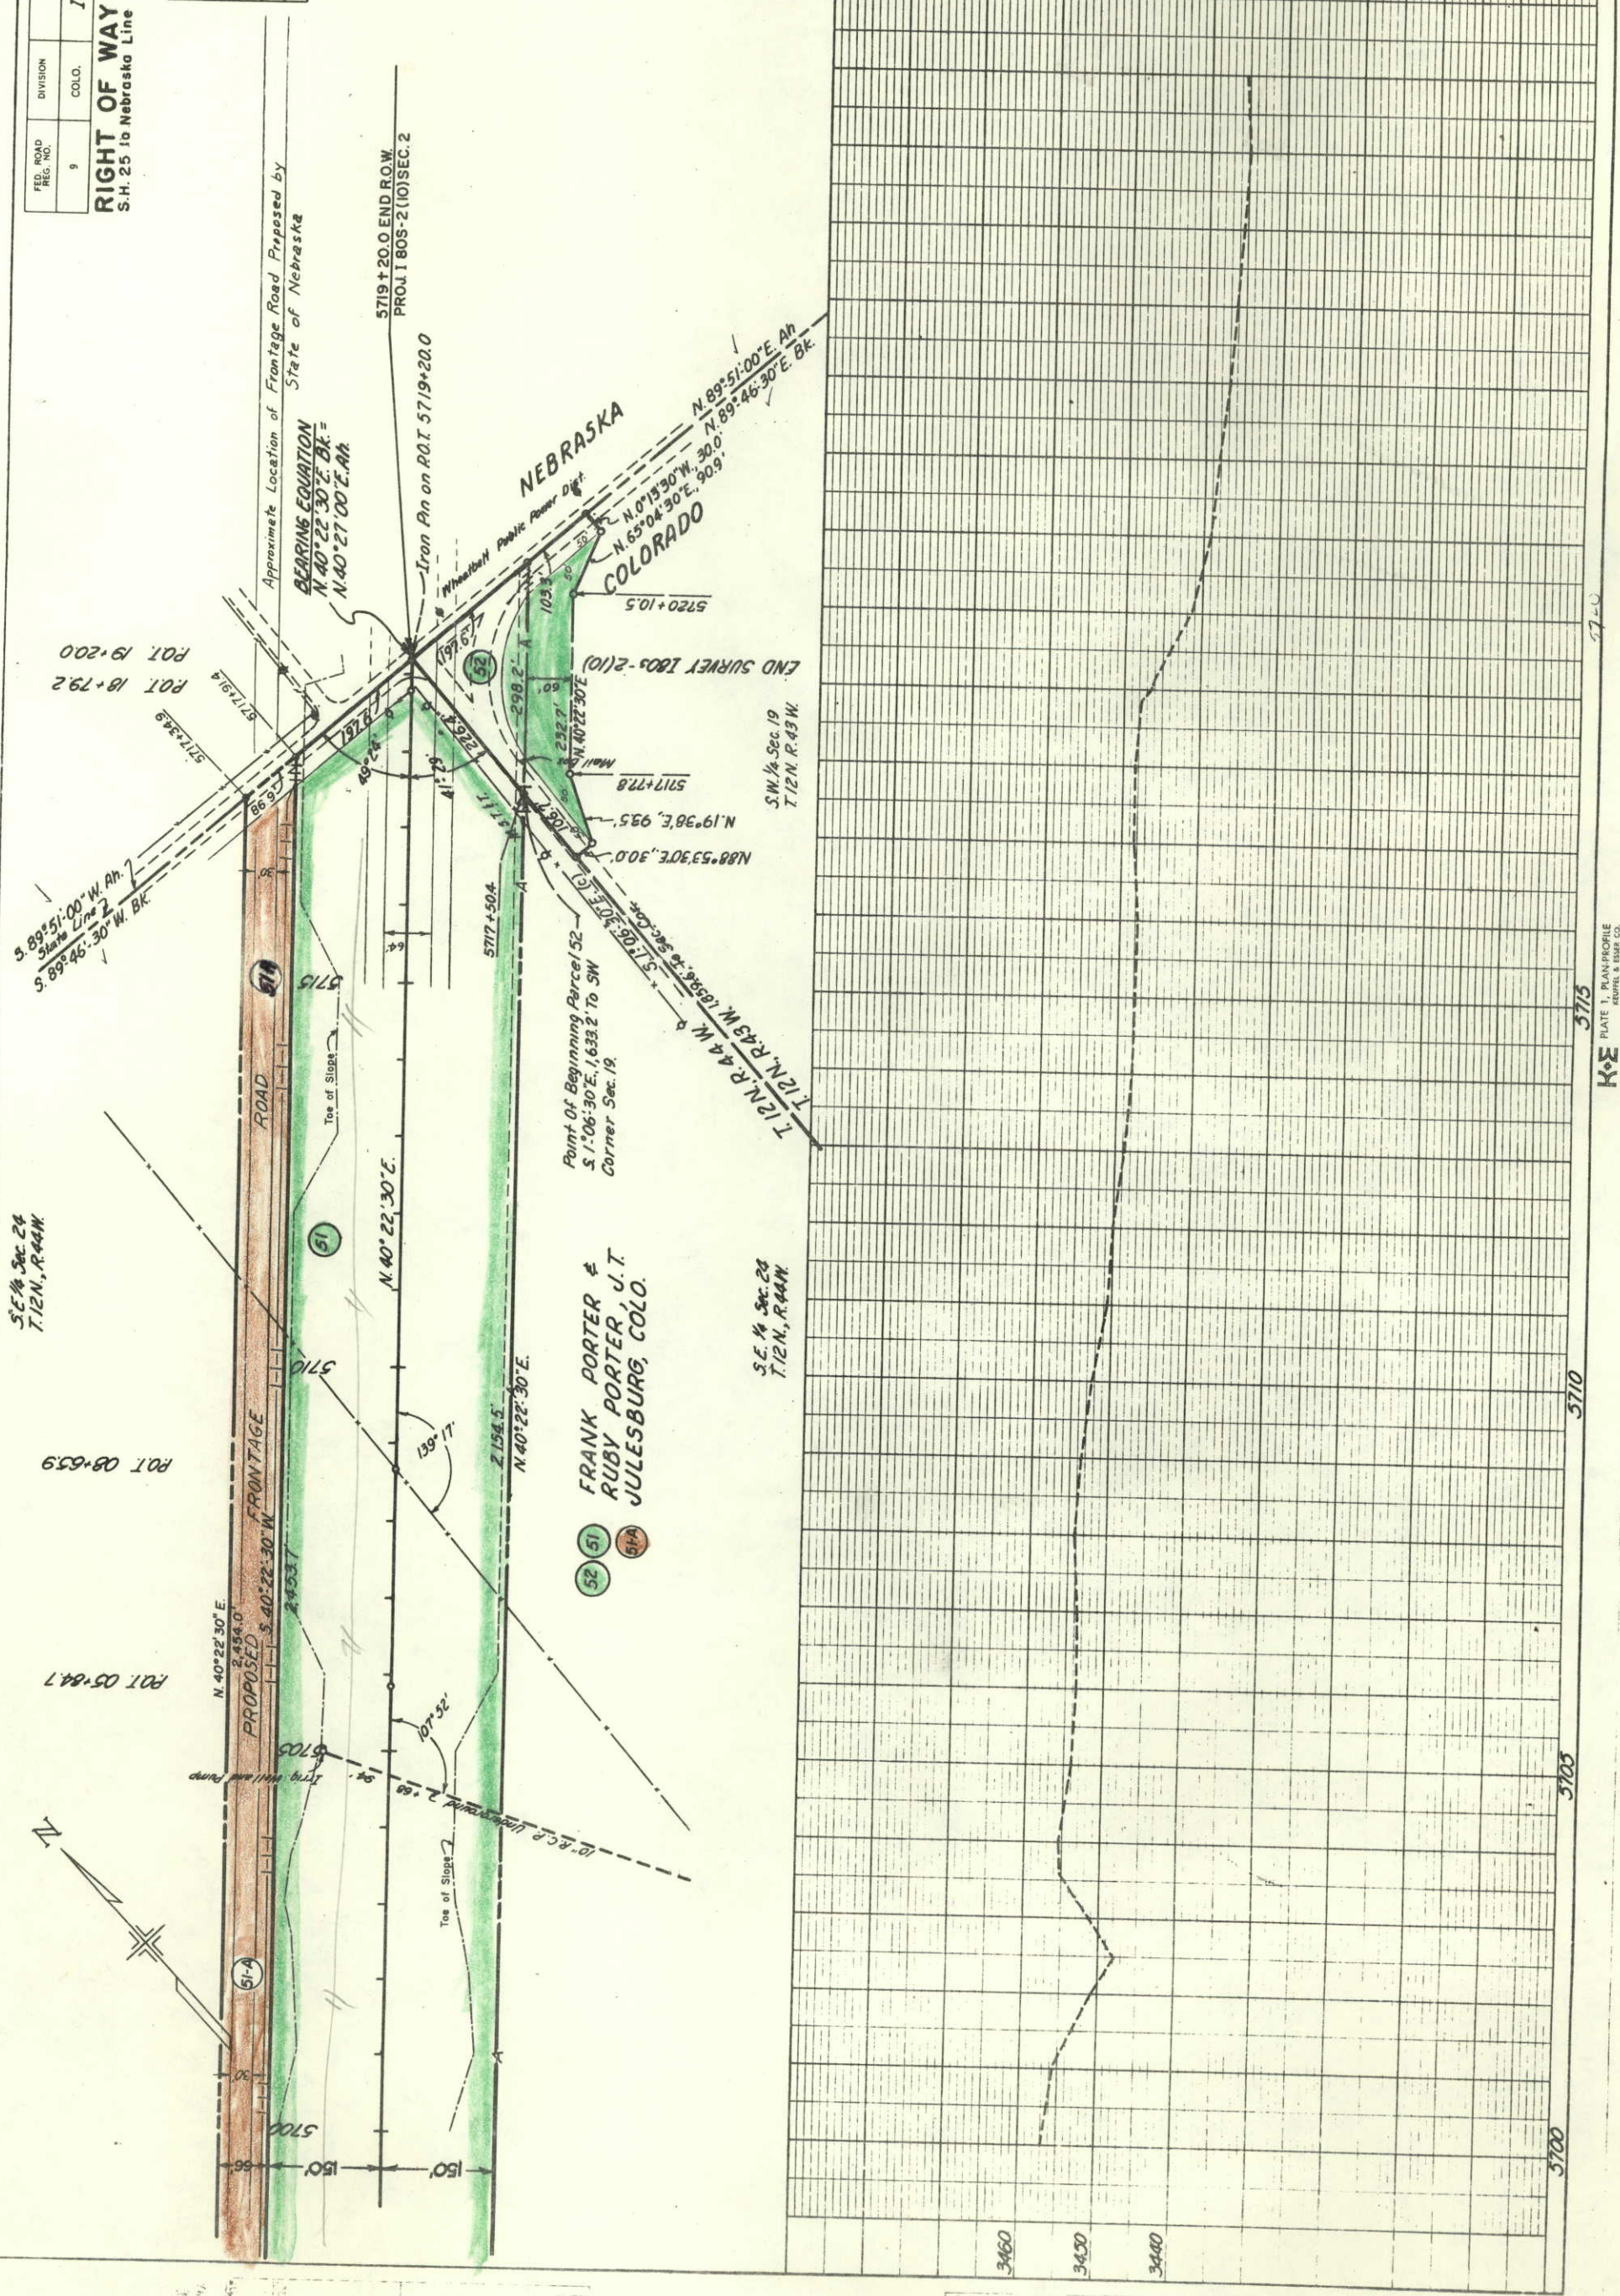

RIGHT OF WAY
S.H. 25 to Nebraska Line

HARVEY McCORMICK

REVISIONS

EQUATION

07. BK 5
E. AH.

ORDER

R 46 W
N 07°30' E
R 47 W
N 08°10' E

R 11,460.0'
L 560.0'
T 290.1'
D 0°30'
Δ 2°48'

BEARING EQUATION

STATE OF COLORADO
(Leased to JUNE)
CHARLES TOYNE, JR.
5:0:13:30 E. Bk. 5:0:08 E. Bk.

EVERETT BURNSIDE &
AGNES BURNSIDE
SEDGWICK, COLO.
SW⁴ & N² Sec. 29
Exc: 30' strip along S. side
for Co. Hwy.
R.O.W. Ease. to M.S.

REVISIONS

T. 11 N., R. 46 W.

HARVEY MC CORMICK

EVERETT BURNSIDE &
AGNES BURNSIDE 29

STA. 4762+08.4 BEGIN R.O.W.
PROJ. 180S-2(10) 152 SEC.2


17 HARVEY MCCORMICK
SEDEGWICK, COLO.
NW $\frac{1}{4}$ Sec. 20,
S $\frac{1}{2}$ Sec. 21,
All of Sec. 22,
With Other Lands.

PARKER LAND & CATTLE CO.

FED. ROAD REG. NO.	DIVISION	PROJECT	SHEET NO.	TOTAL SHEETS
9	COLO.	I 80 5-2 (10) 152	42	42

RIGHT OF WAY
Property Ownership Map
Original Scale 1" = 400'

REVISIONS
11-2-66 Rev. 42, 47 Rev. B. 47A
FCM

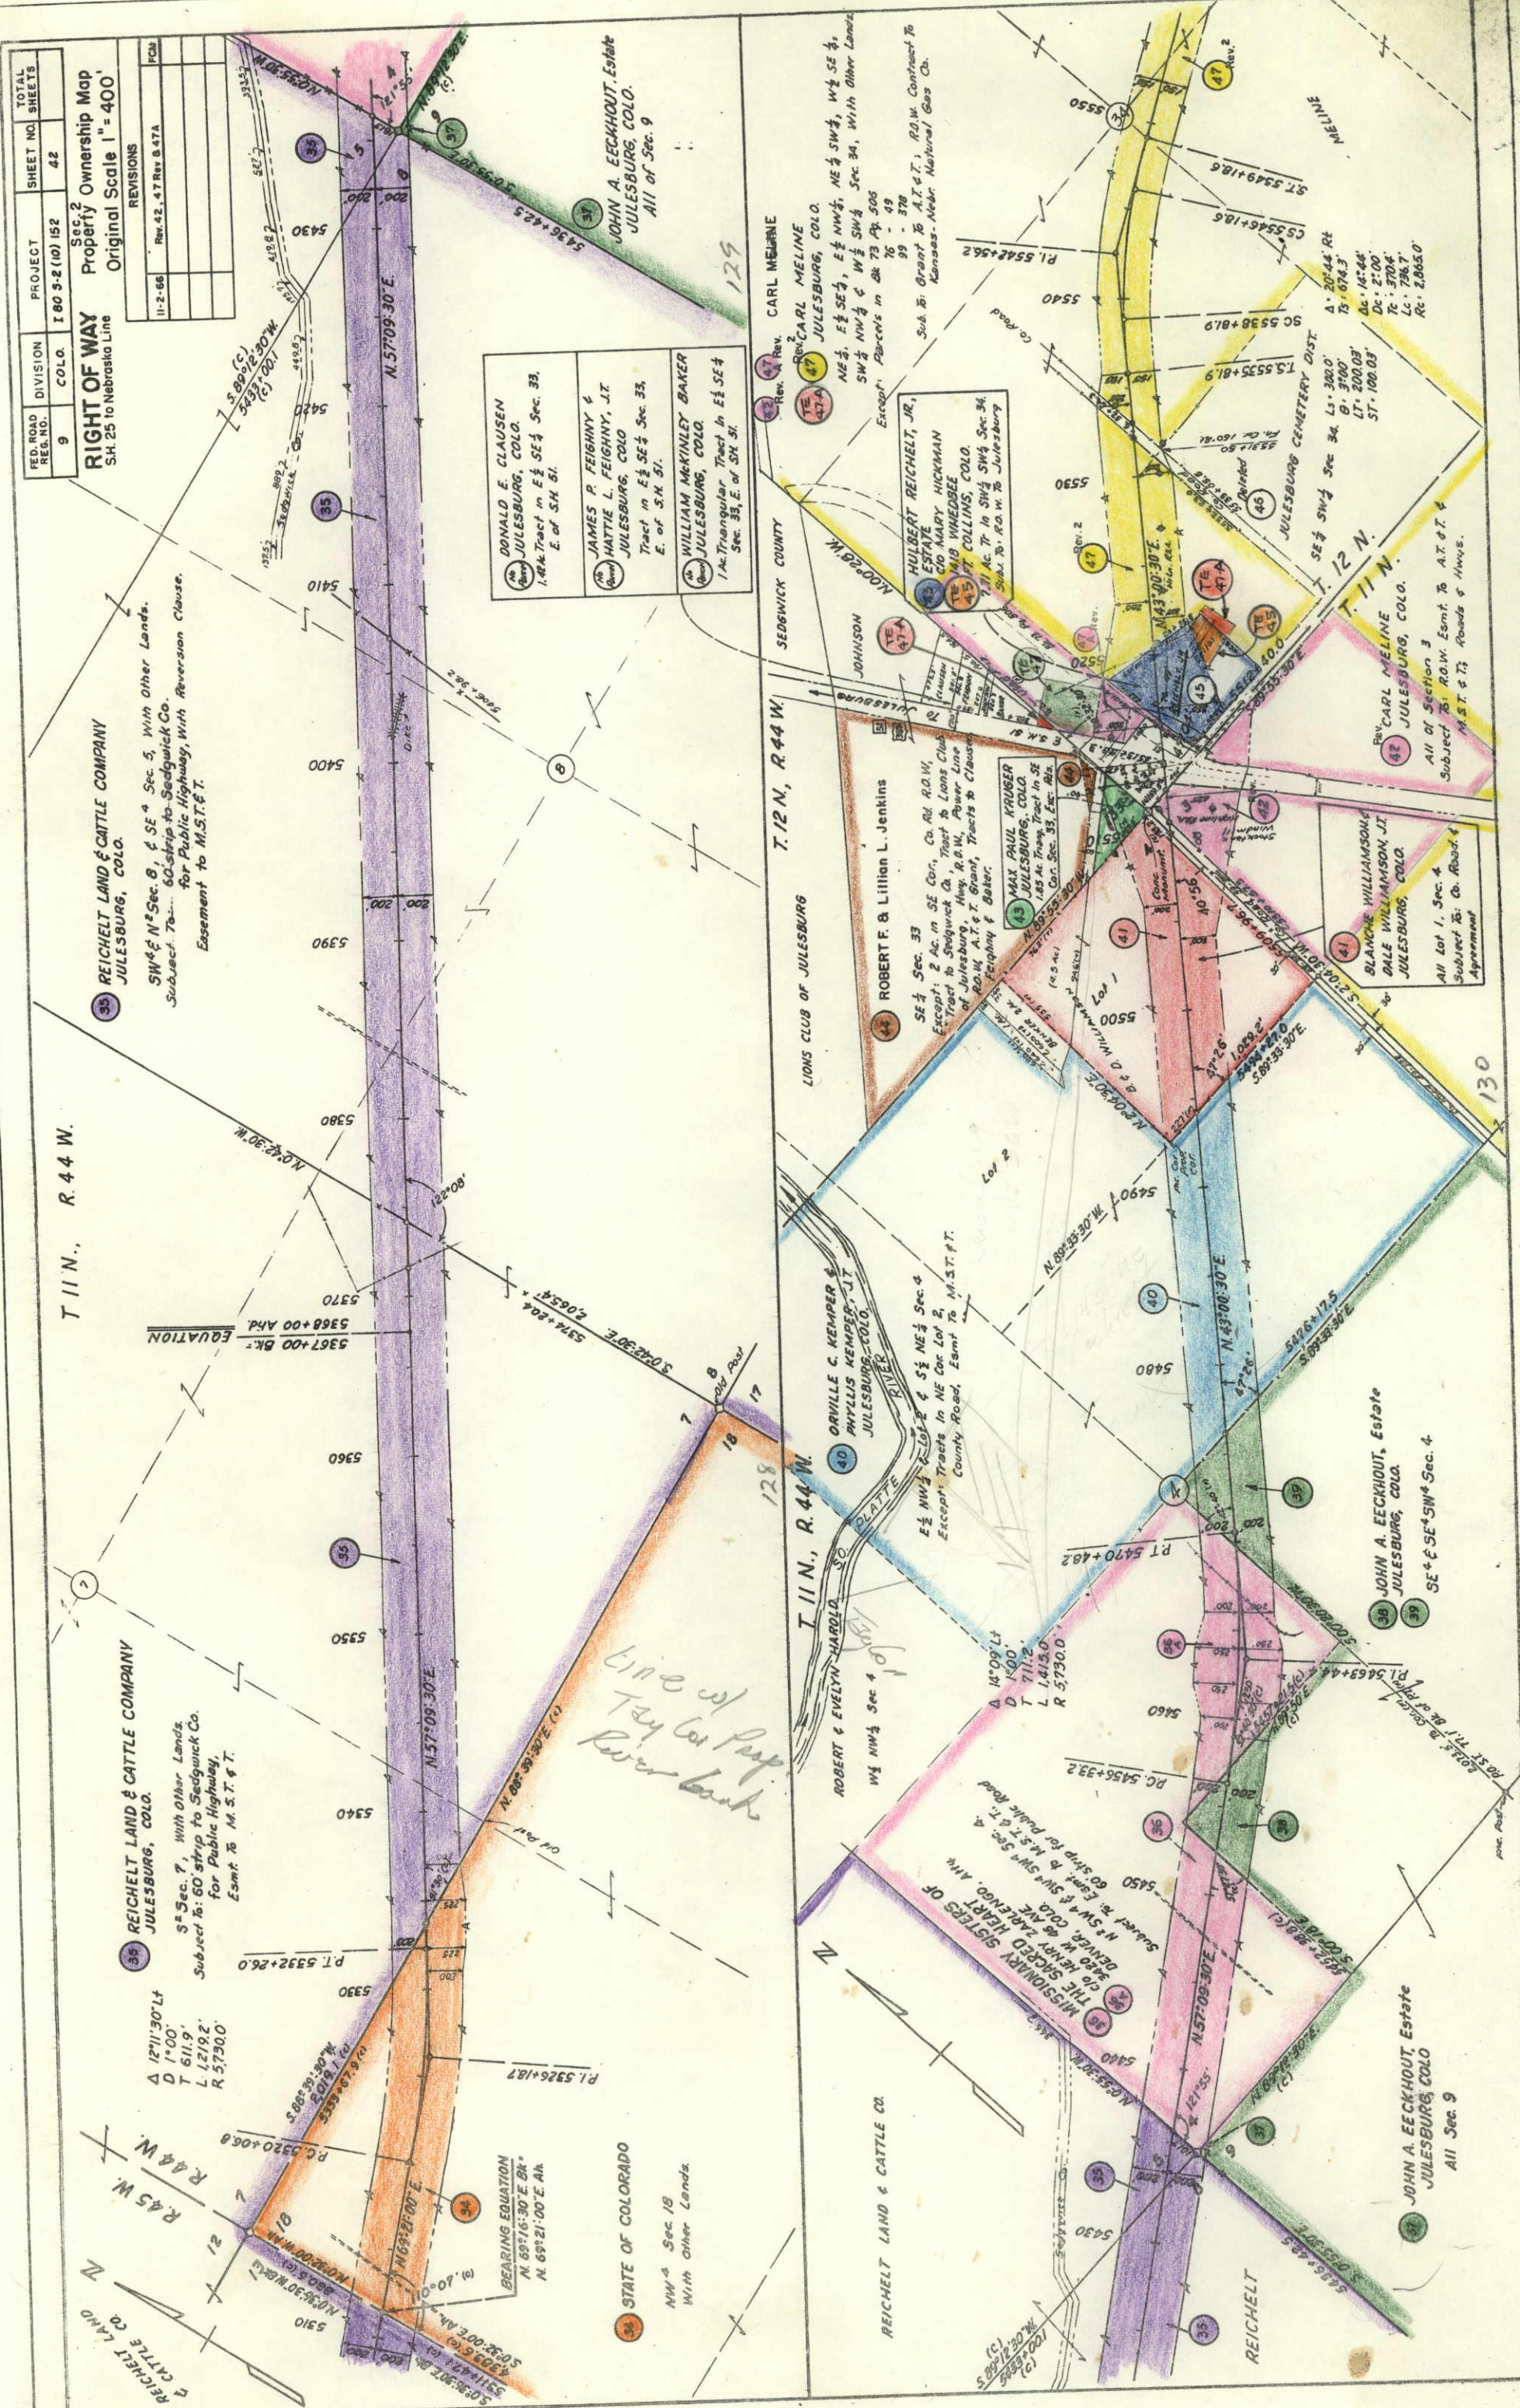

REICHELTLAND & CATTLE COMPANY
JULESBURG, COLO.
S² Sec. 7, With Other Lands.
Subject to: 60' strip to Sedgwick Co.
for Public Highway, With Reversion Clause.
Esmt. to M.S.T. & T.
N. 57°09'30"E
L. 1219.2'
R. 5730.0'

DONALD E. CLAUSEN
JULESBURG, COLO.
1.44 Acre Tract in E¹/₂ SE¹/₄ Sec. 33,
E. of S.H. 51.

JAMES P. FEIGHNY &
HATTIE L. FEIGHNY, JR.
JULESBURG, COLO.
Tract in E¹/₂ SE¹/₄ Sec. 33,
E. of S.H. 51.



WILLIAM MCKINLEY BAKER
JULESBURG, COLO.
1 Acre Triangular Tract in E¹/₂ SE¹/₄
Sec. 33, E. of S.H. 51.

CARL MELINE
JULESBURG, COLO.
NE¹/₂ E¹/₂ SE¹/₄, E¹/₂ NW¹/₄, NE¹/₂ SW¹/₄, W¹/₂ SE¹/₄,
SW¹/₂ NW¹/₄ & W¹/₂ SW¹/₄ Sec. 34, With Other Lands
Except: Parcels in A.T. & T. 73 & 74, 75 & 76, 77 

FED. ROAD REGION NO.	DIVISION	PROJECT	SHEET NO.	TOTAL SHEETS
9	COLO.	180 S-2 (10) 152	45	45

Sec. 2
RIGHT OF WAY
 SH. 25 to Nebraska Line
 Original Scale 1" = 400'

REVISED	REVISIONS
11-2-66	Rev. 47 Rev.
8-16-67	Add Part 50 A, 50 B, 50 C & 51 A
1-11-68	Add Part 50 D, 50 E, 50 F and 50 G
7-9-68	Add Part 50 H
9-27-68	Add TE-50A, TE-50B and TE-51

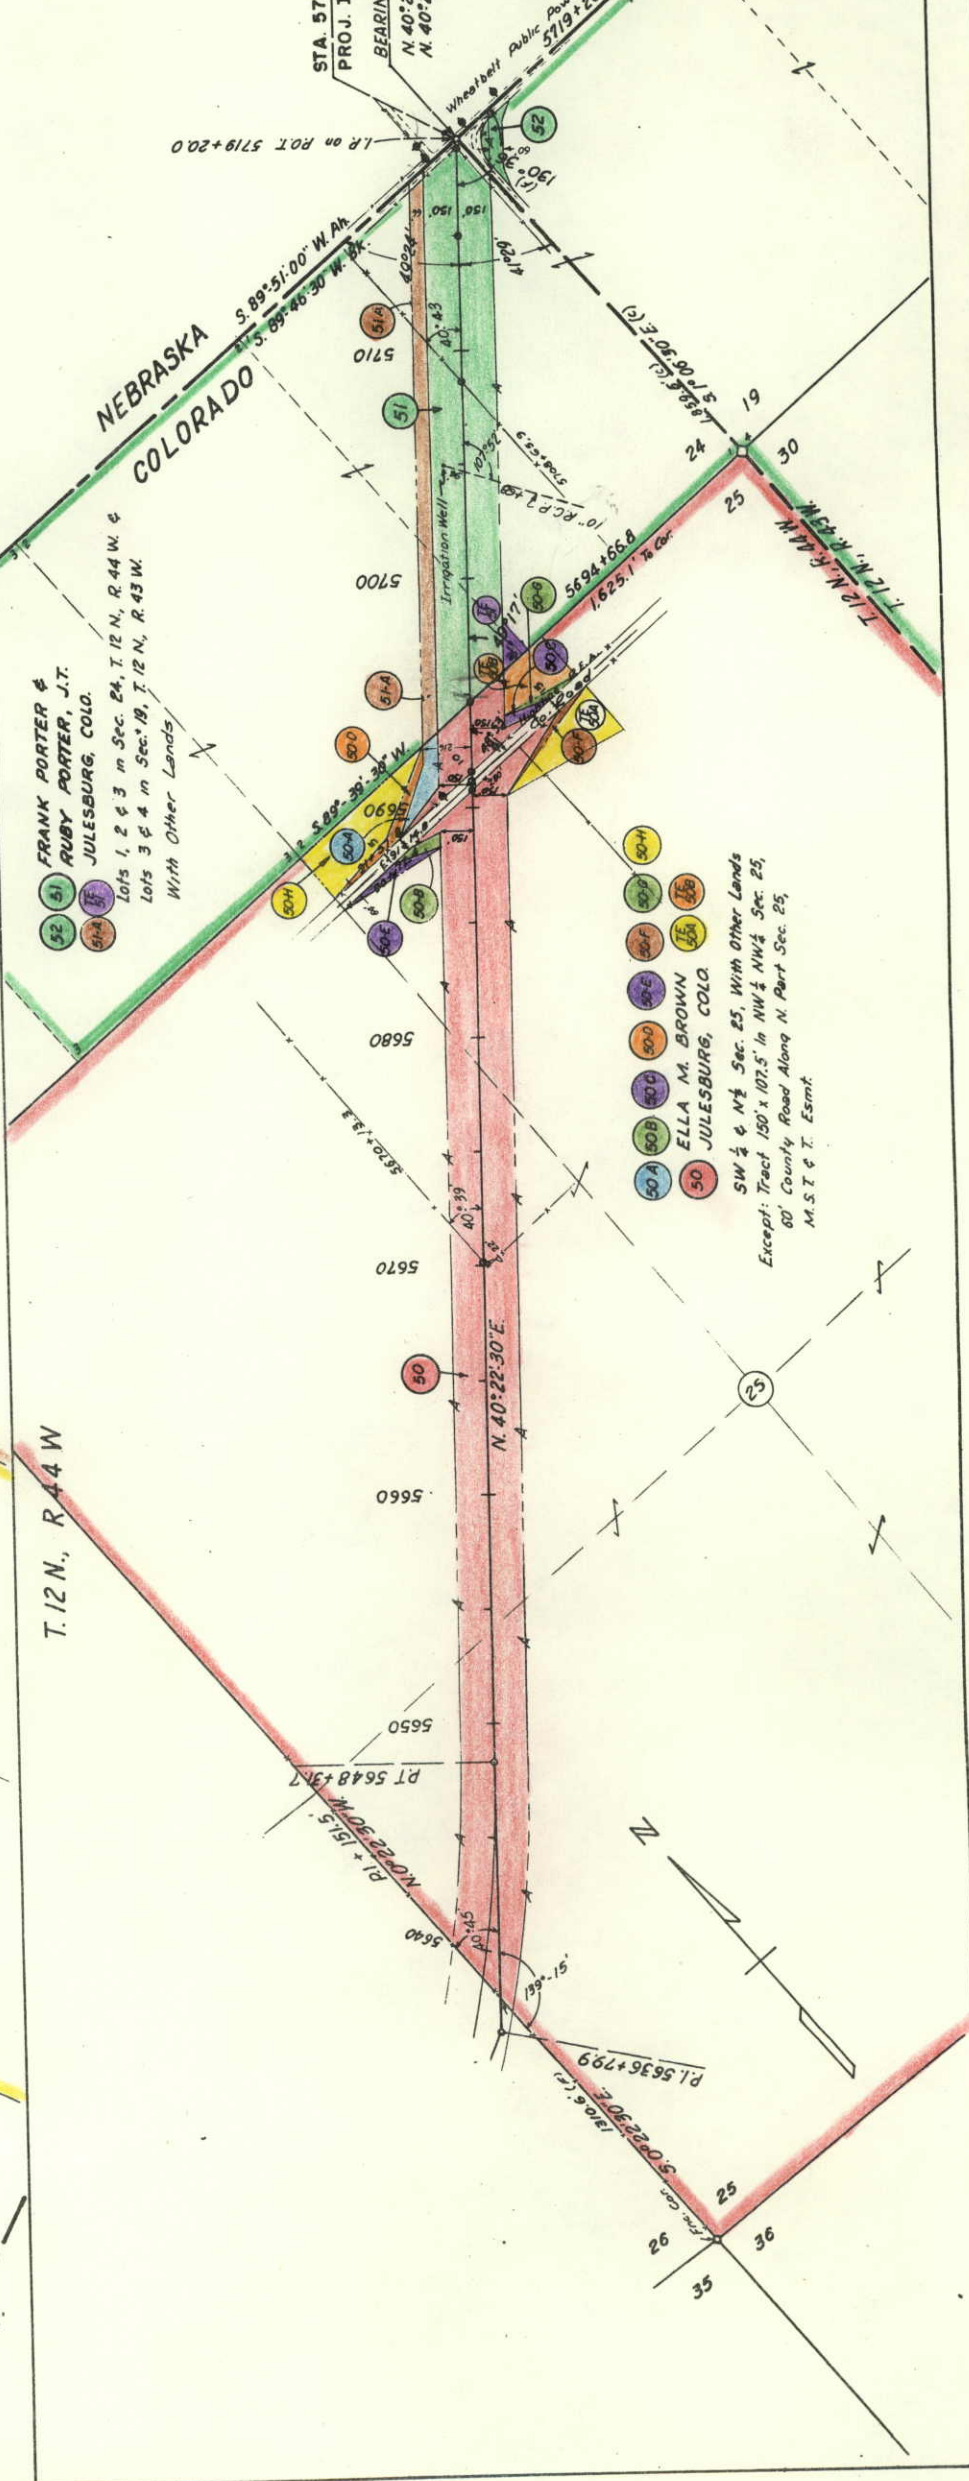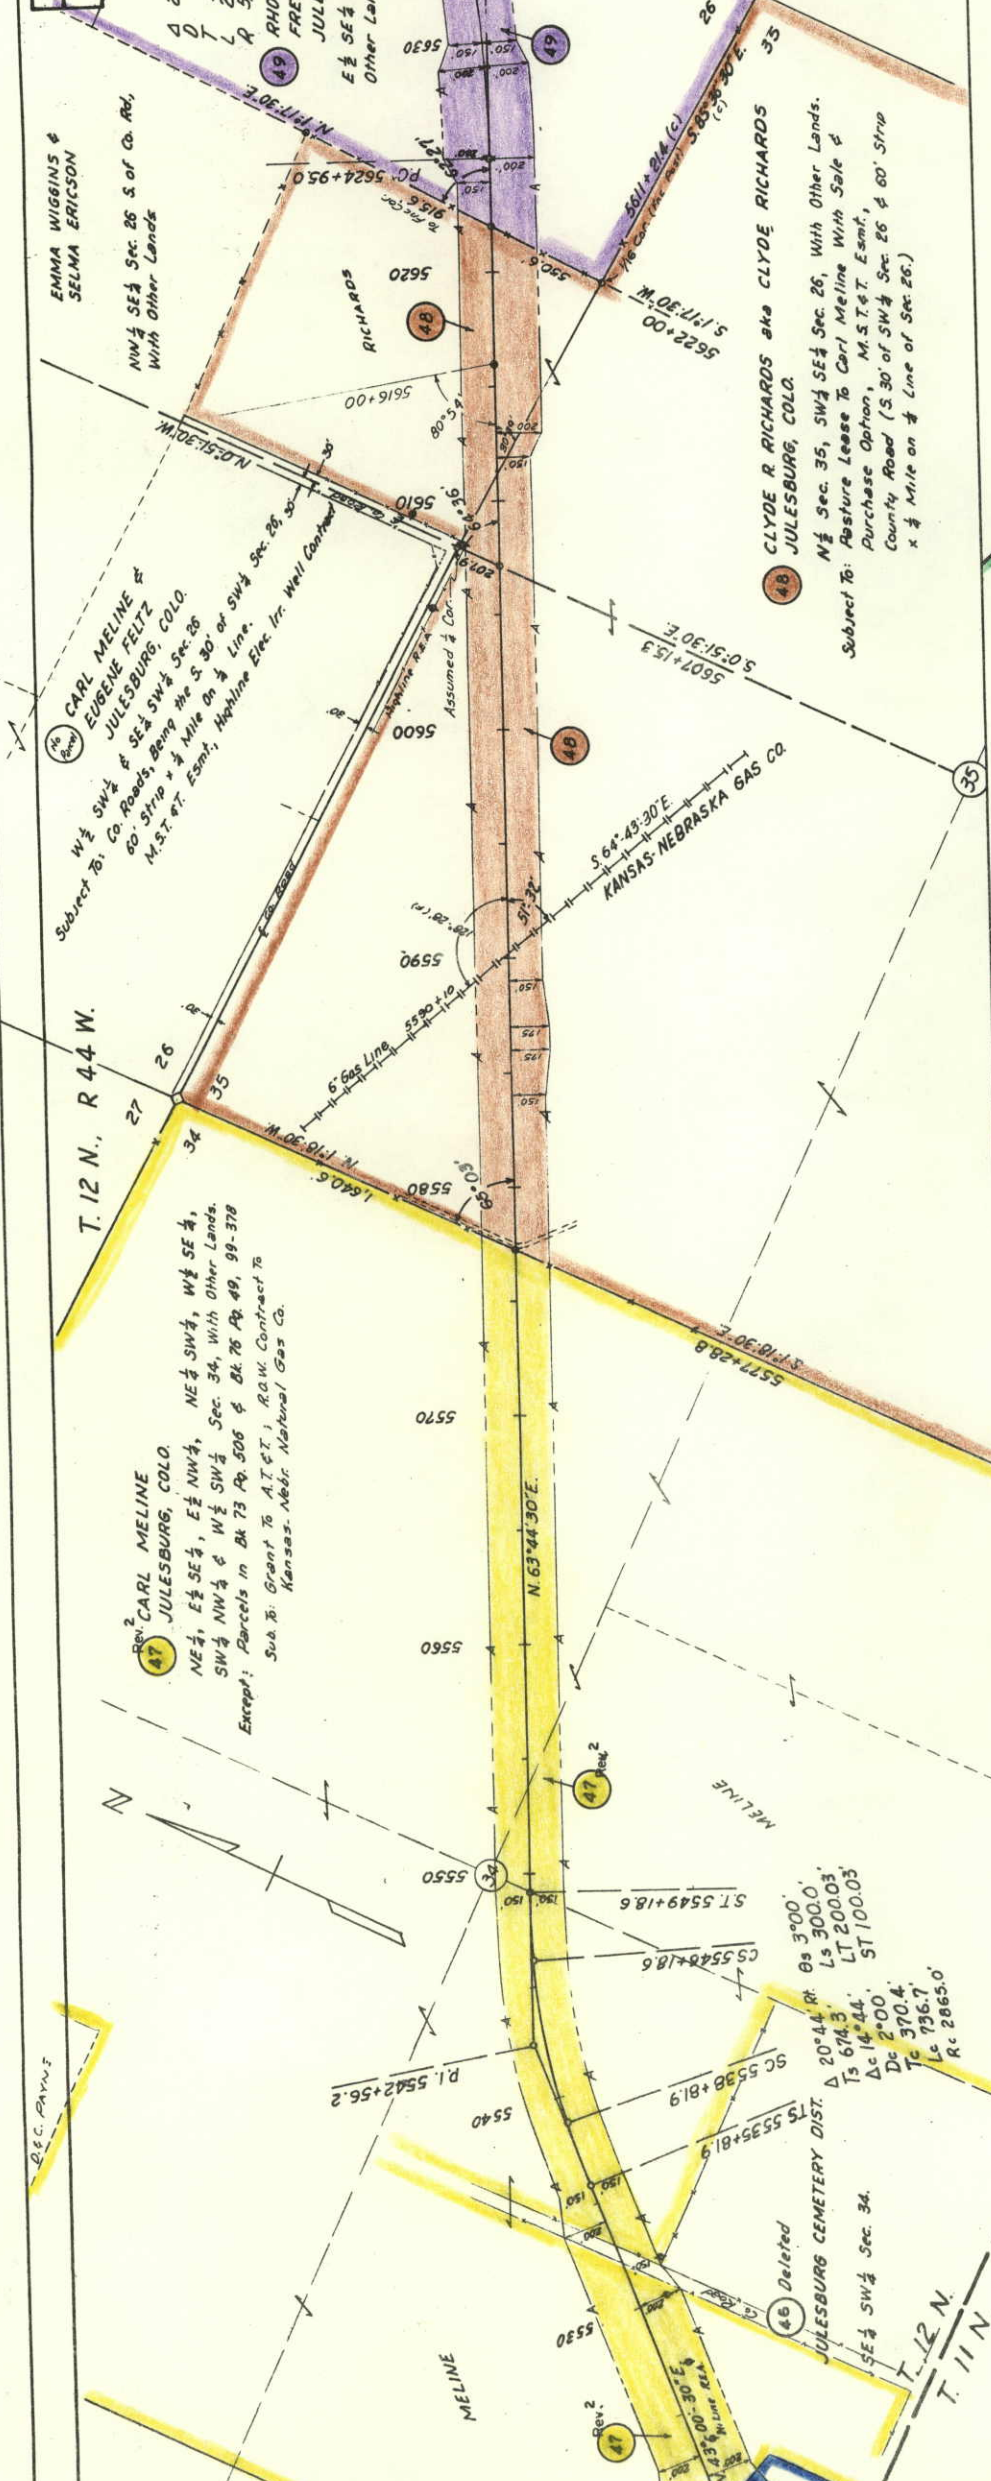

RIGHT OF WAY SH. 25 to Nebraska Line
PROPERTY OWNERSHIP MAP
APPROX. SCALE 1"=2000'

SEDGWICK
R. 46 W.
R. 47 W.

R. R.
D.L. (11 M. J. JOHNSON) R.A. PRICE
R.C. LOWERY 17 LL & L.Z.
LOWERY

Pacific


South

Union
T. 11 N.
T. 10 N.

LOGAN CO.
SEDGWICK CO.

R. 46 W.
R. 47 W.
R. 48 W.


T. 10 N.
T. 9 N.

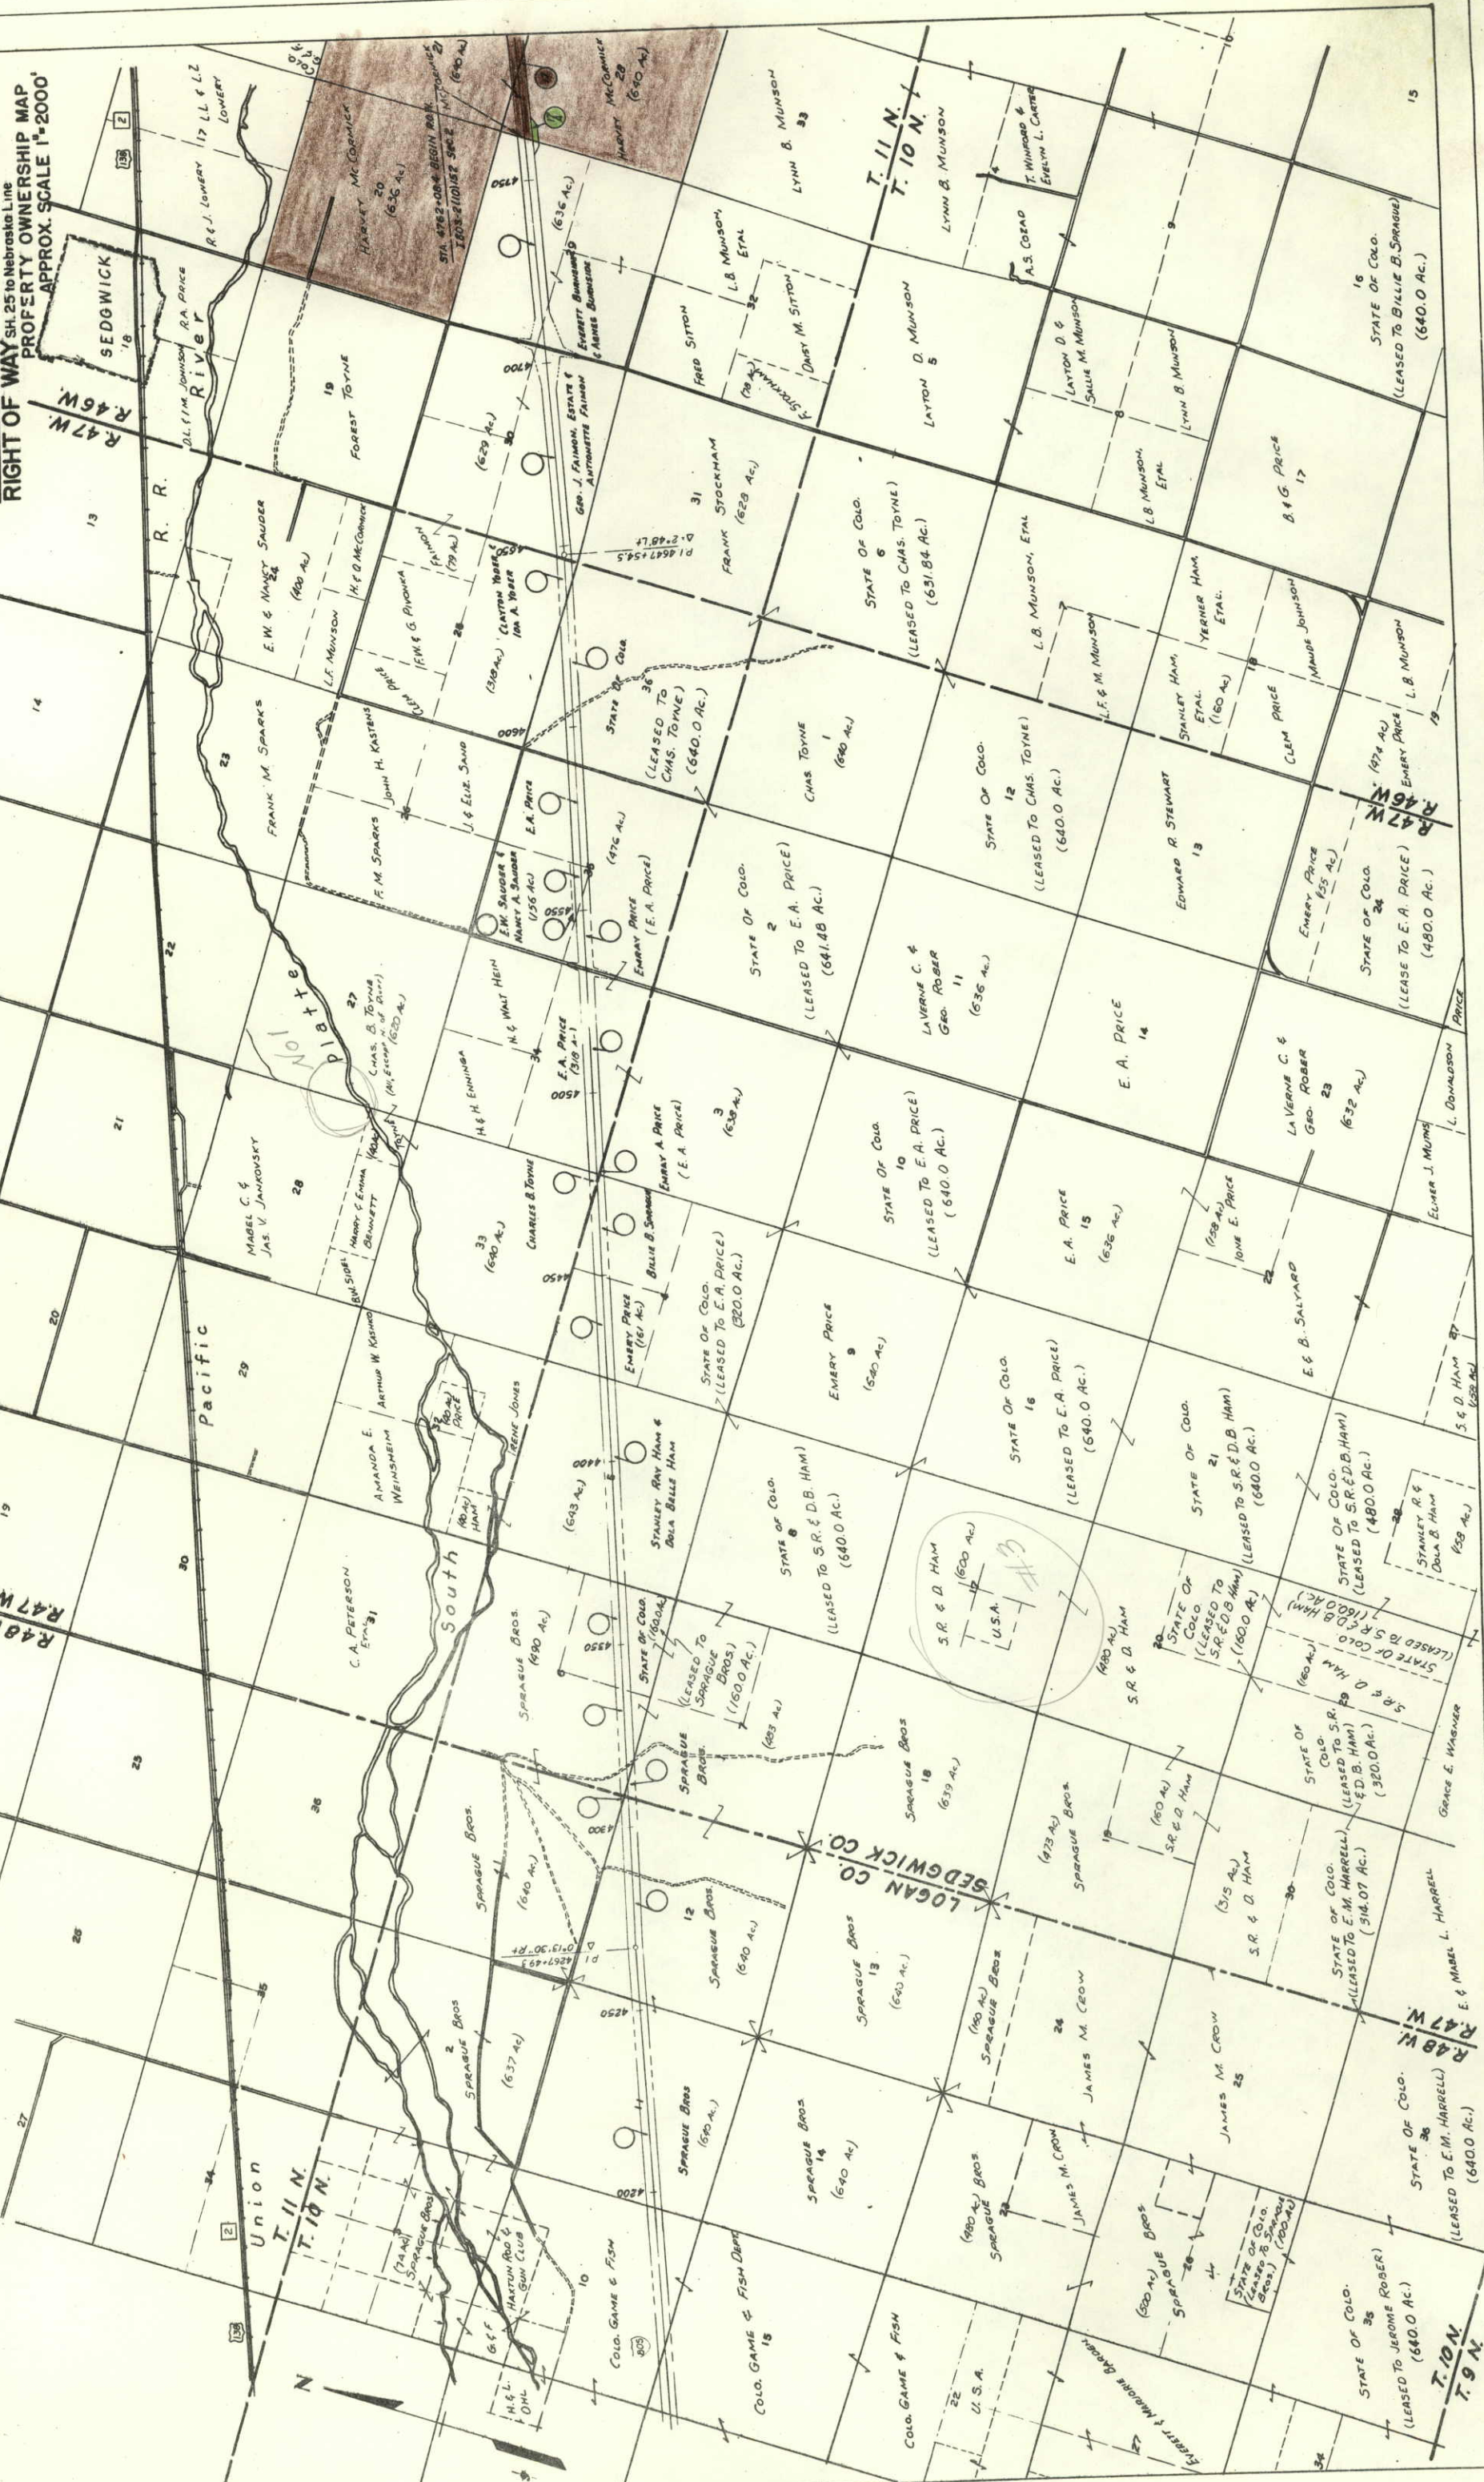

REVISIONS		PROJECT		TOTAL SHEETS	
12-21-66	Add Parcel 20-A	1803-2110152	45		
		9	COLO.		

RIGHT OF WAY SH. 25 to Nebraska Line

PROPERTY OWNERSHIP MAP
APPROX. SCALE 1"=2000'

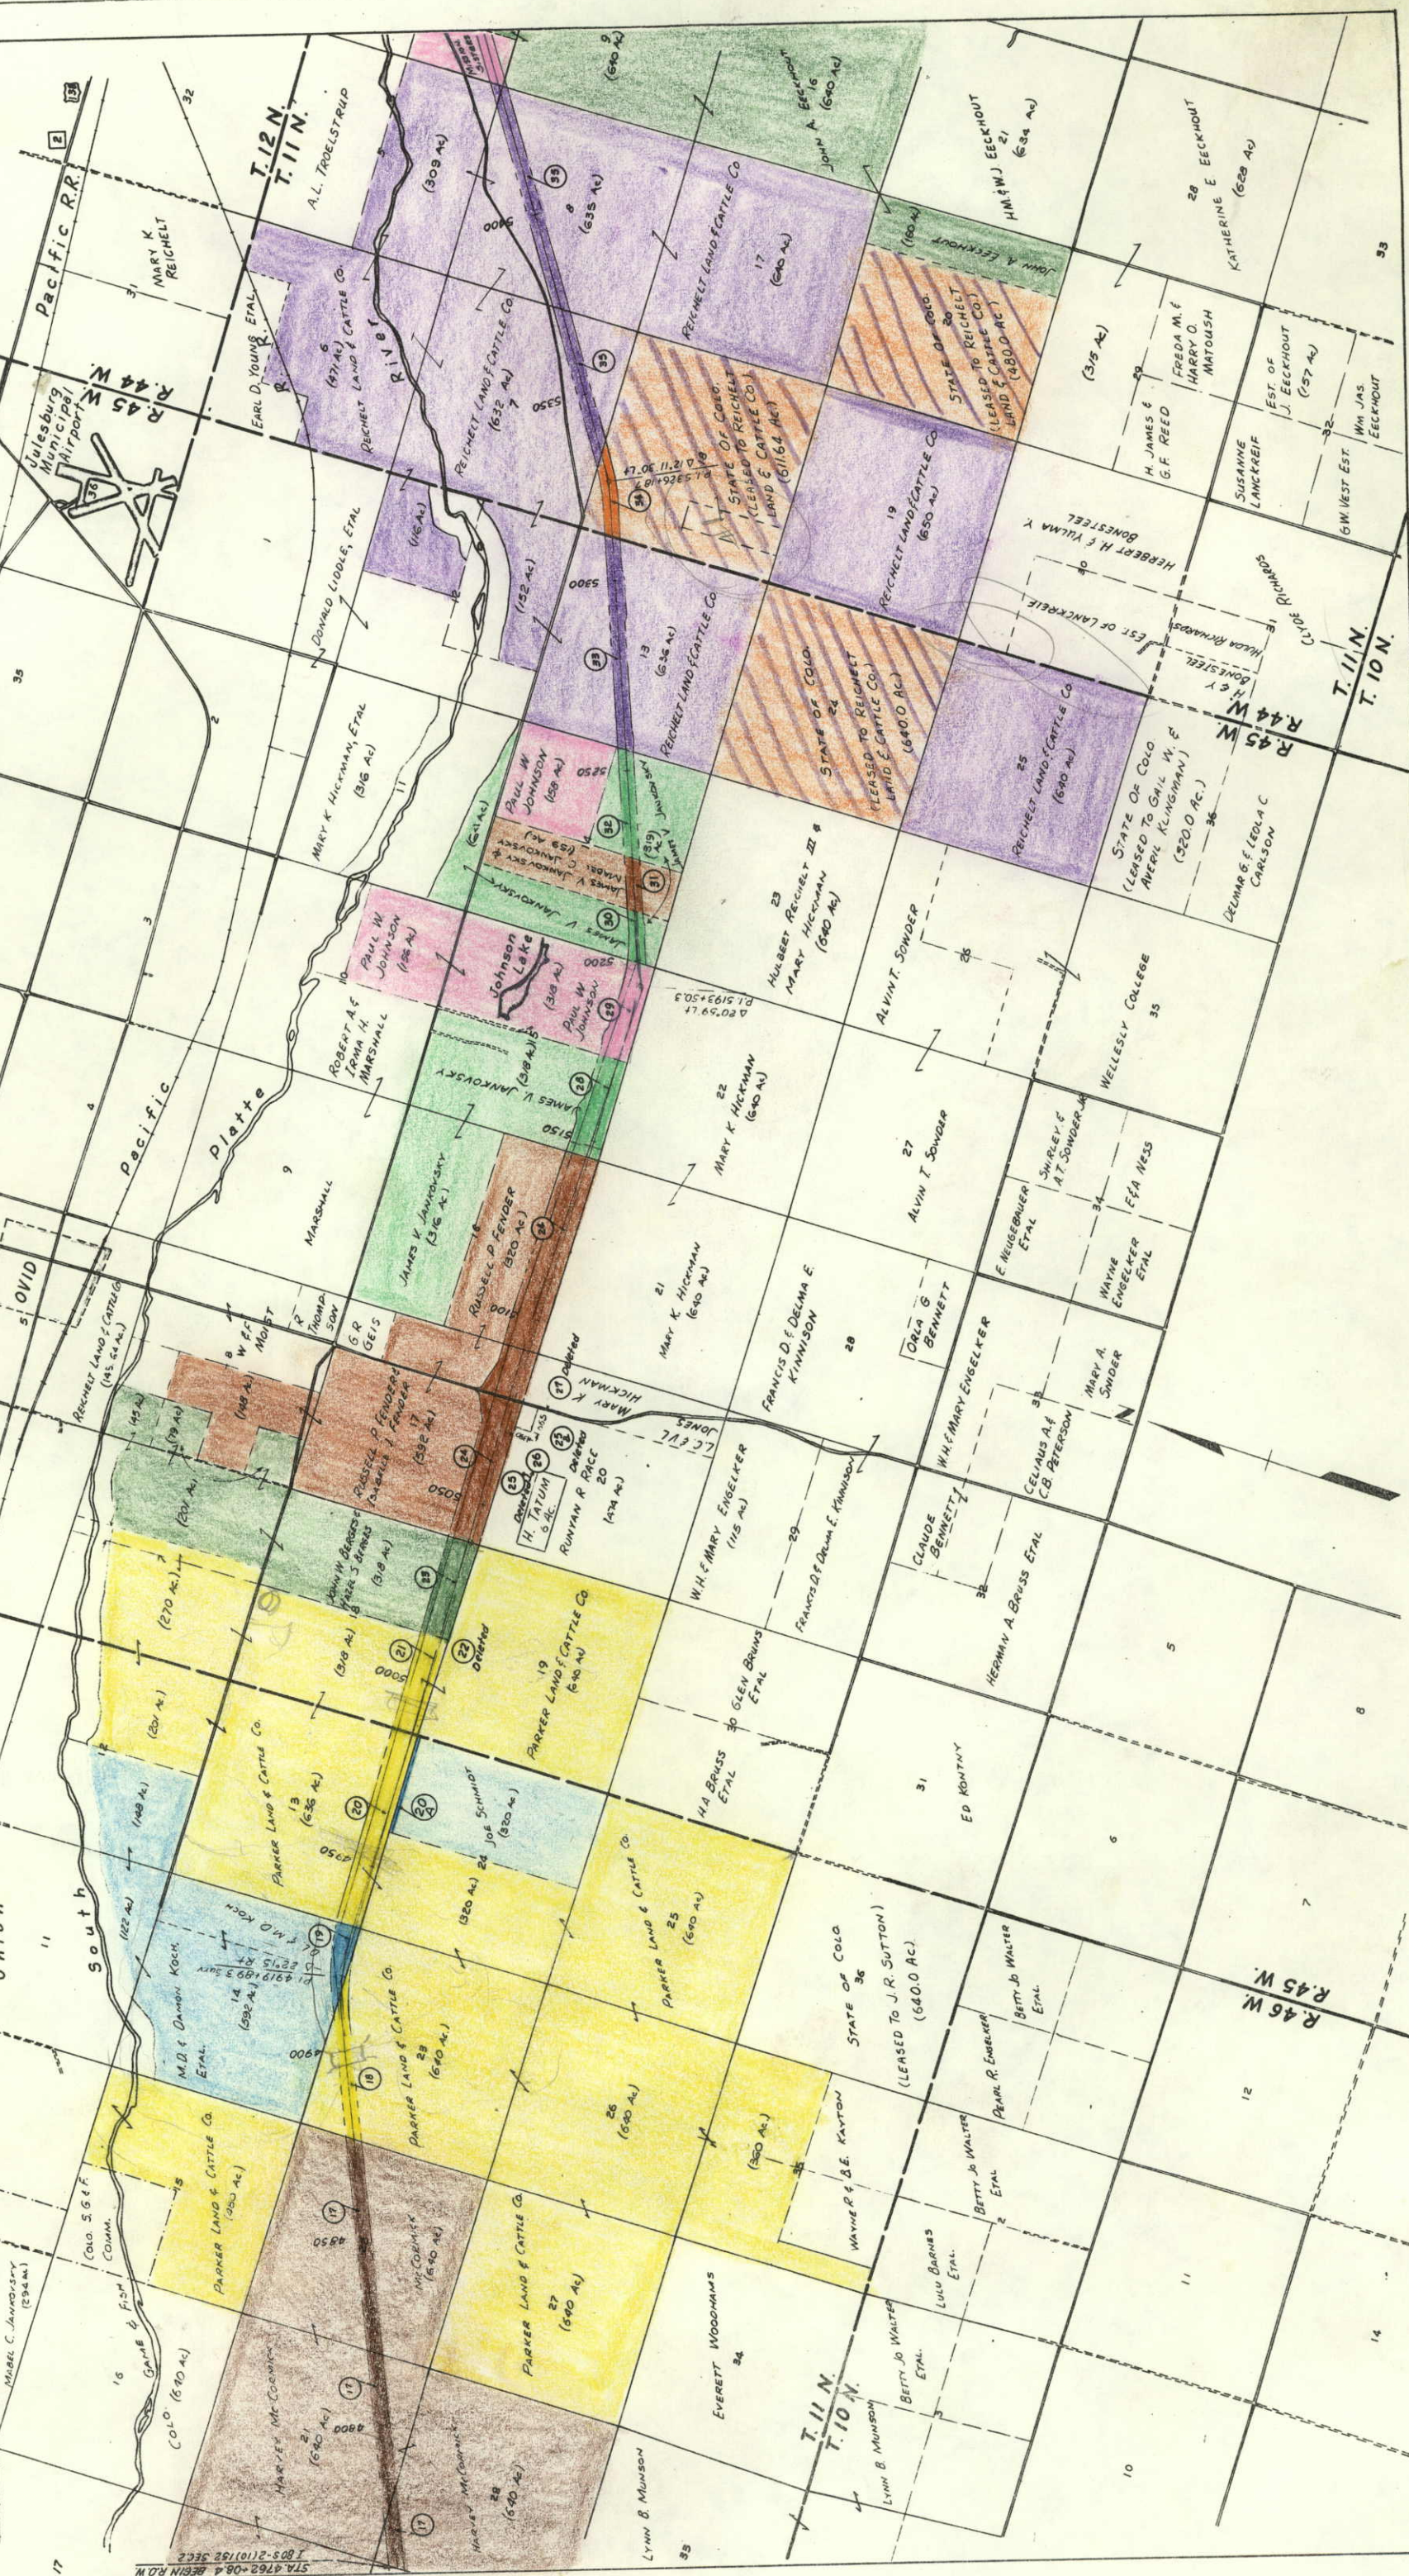

FED. ROAD REGION NO.
9

DIVISION
COLO.

PROJECT
180s-2(10)152

SHEET NO.
46

TOTAL SHEETS
46

Sec. 2

RIGHT OF WAY
S.H. 25 to Nebraska Line

PROPERTY OWNERSHIP MAP

APPROX. SCALE 1"=2000'

REVISIONS

8-16-67 Add Pars. 50-A, 50-B, 50-C & 51-A DJF

