FEDERAL ROAD REGION NO.	DIVISION	PROJECT NO.	SHEET NO.
VIII	COLORADO	M 1000 (21)	1

RIGHT OF WAY
COLO. BLVD AT MEXICO AVE

REVISIONS		
10-24-80	Rev. 7, 7A, 8, Deleted TE-8,	
———	Added TE-7, TE-7A, TE-8A, 7B	CCE
10-31-80	Add Sign (Safeway)	GM
11-19-8	Redraft Detail to Scale	GM

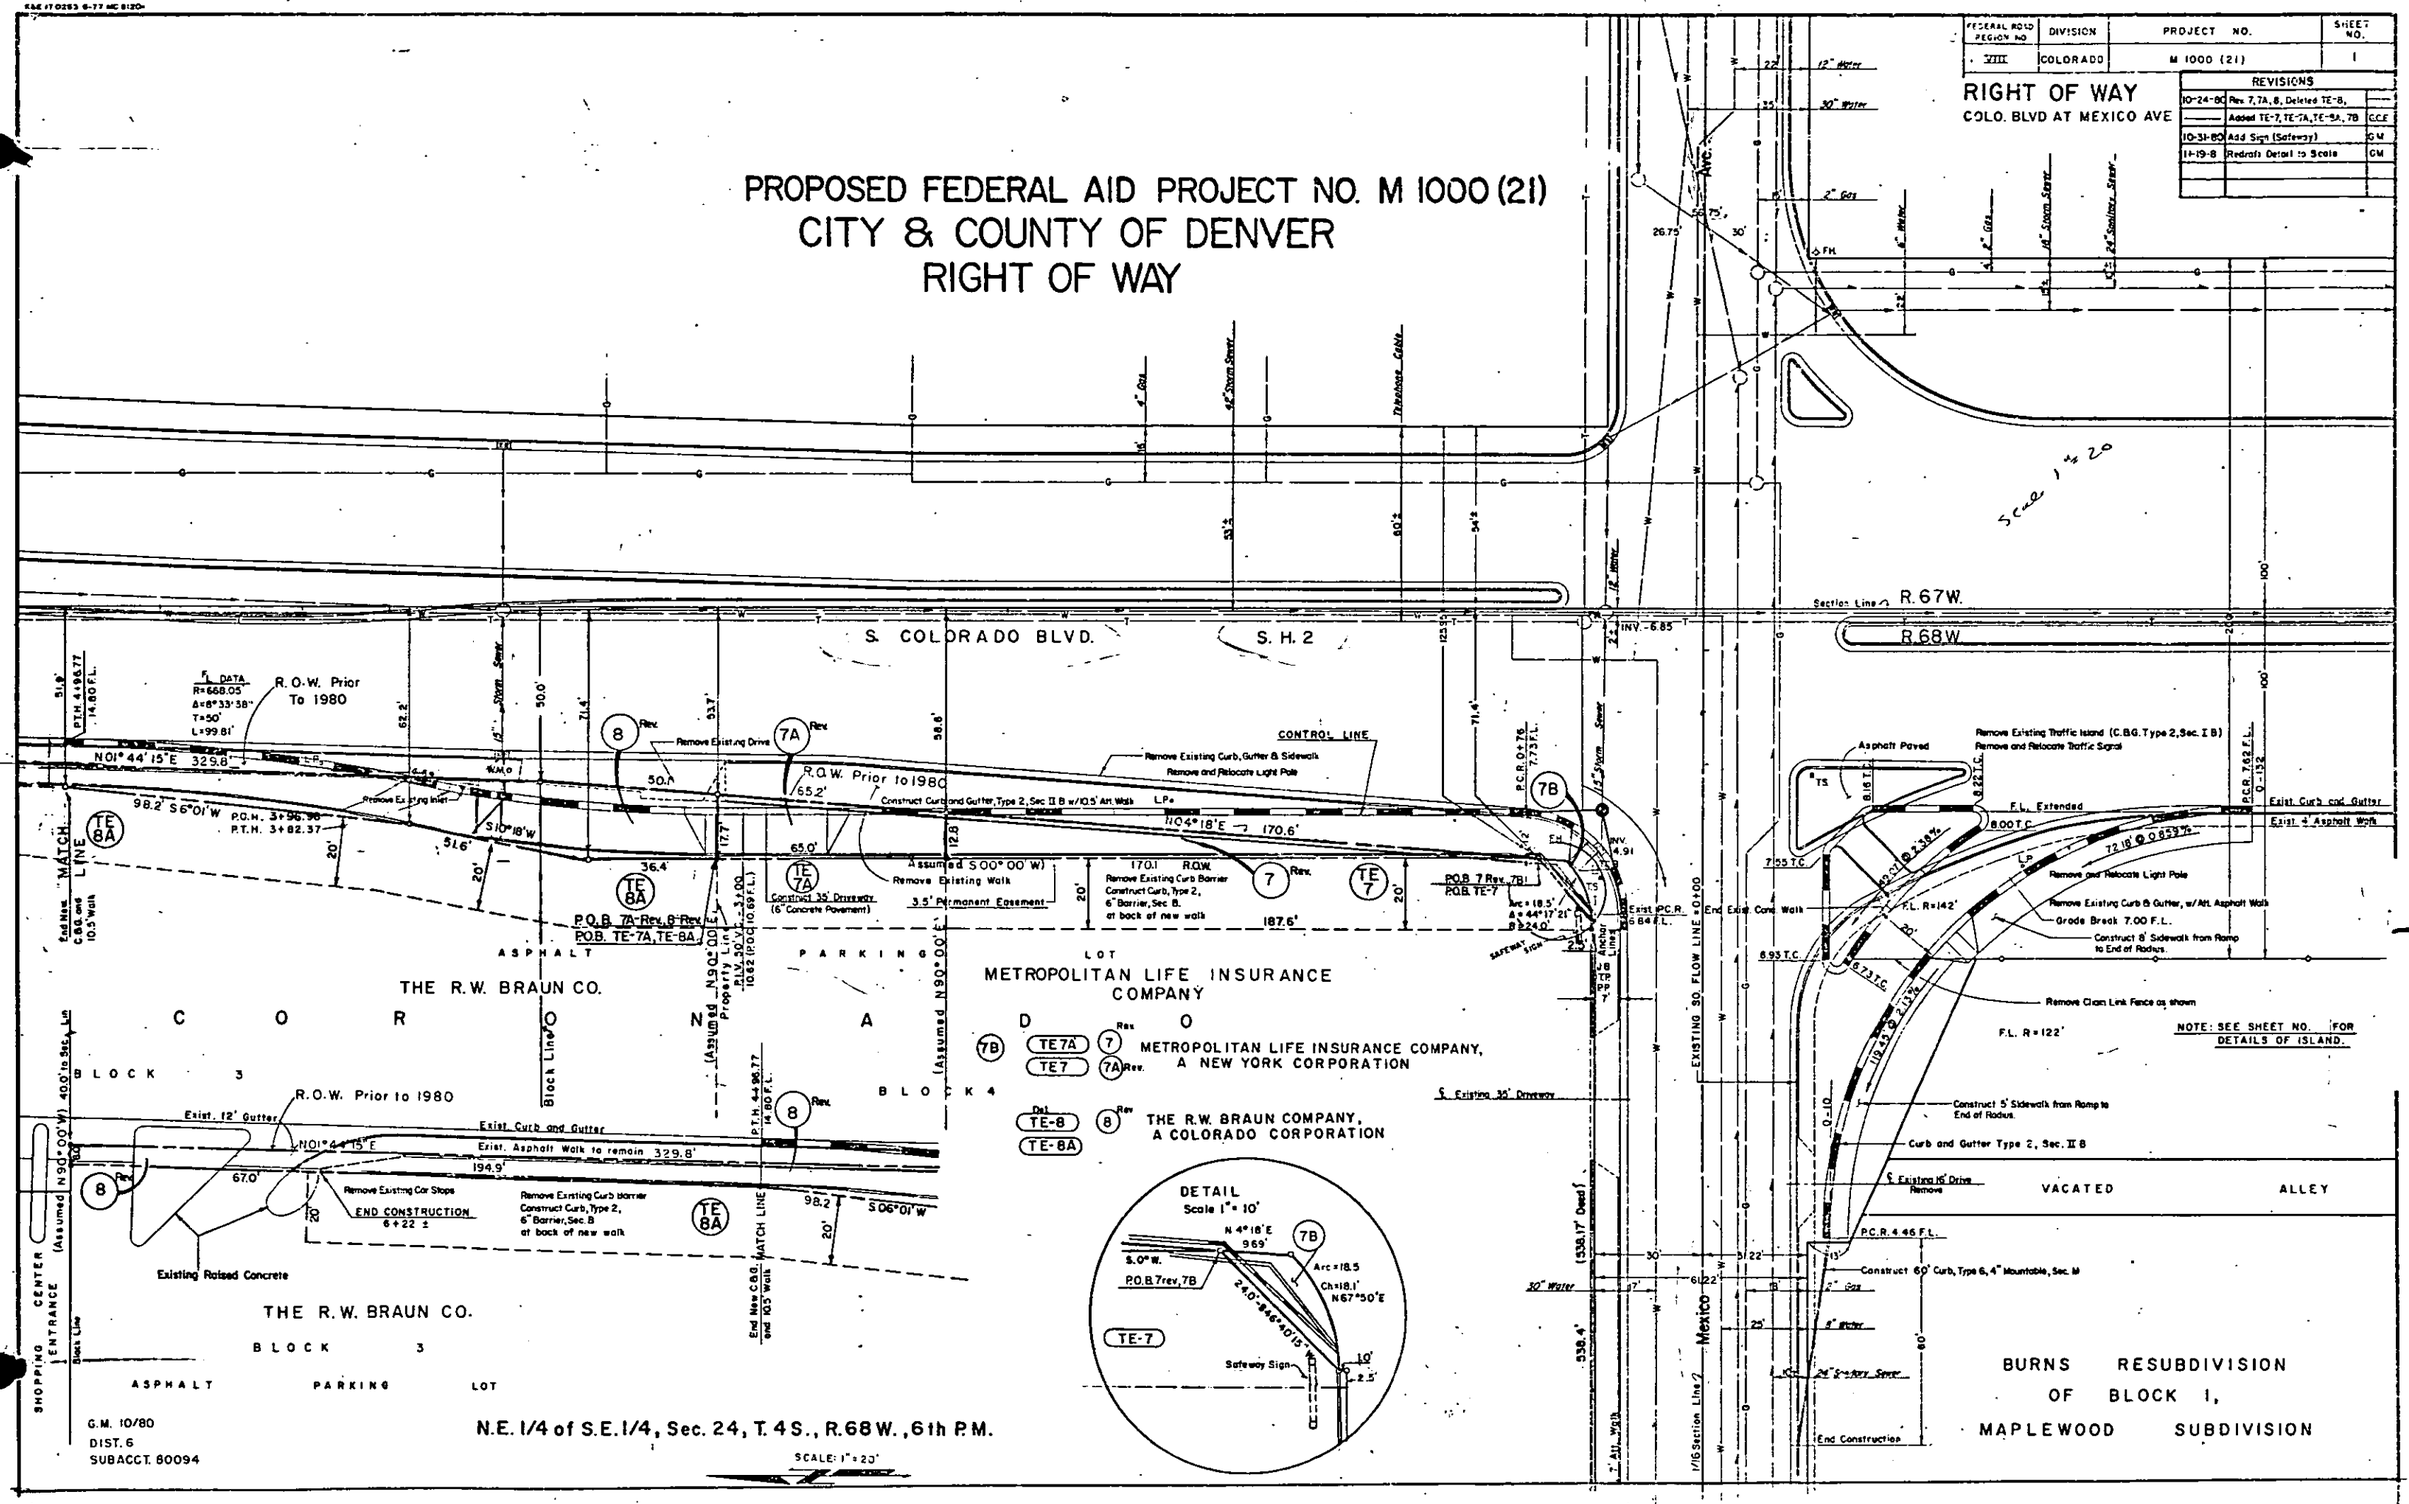

G.M. 10/80
DIST. 6
SUBACCT. 80094

N.E. 1/4 of S.E. 1/4, Sec. 24, T. 4 S., R. 68 W., 6th P.M.

SCALE: 1" = 20'