FEDERAL ROAD REGION NO.	DIVISION	PROJECT NO.	SHEET NO.	TOTAL SHEETS
8	COLORADO	M-7503(11)	28	

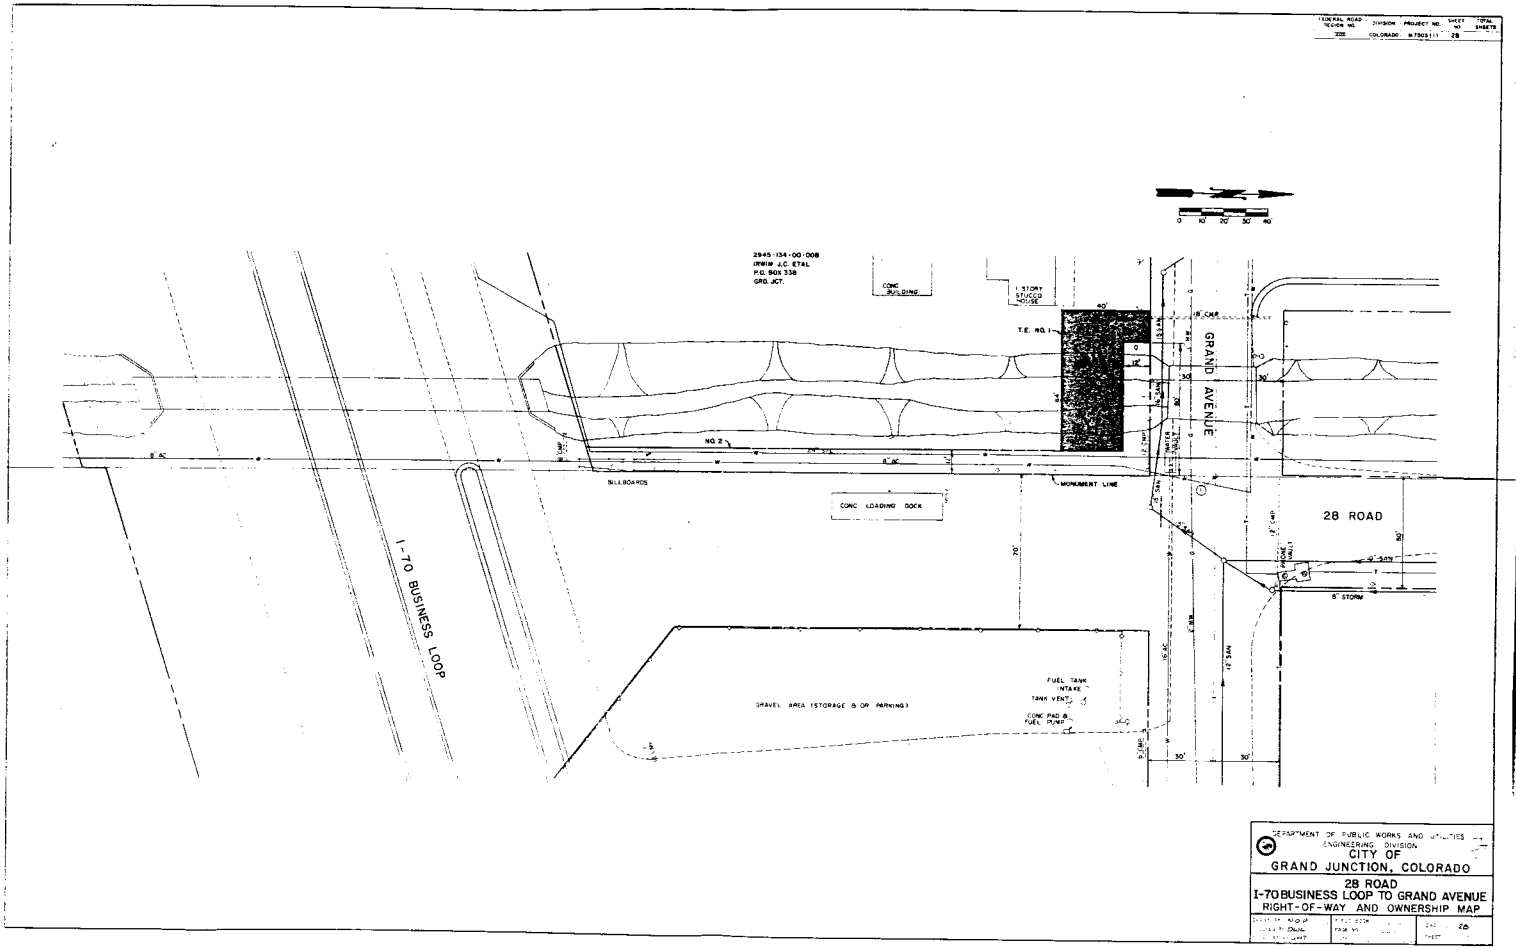

DEPARTMENT OF PUBLIC WORKS AND UTILITIES
ENGINEERING DIVISION
CITY OF
GRAND JUNCTION, COLORADO

28 ROAD
I-70 BUSINESS LOOP TO GRAND AVENUE
RIGHT-OF-WAY AND OWNERSHIP MAP

DESIGN MAP	FED. ROAD	28
DRAWN BY Dick	FISCAL YR.	SHEET
CHECKED BY		