

SP11-58-504

FED. ROAD DIST. NO.	DISTRICT	PROJ. NO.	SHEET NO.	TOTAL SHEETS
3	COLO.	SP 11-58-504	1	

RIGHT OF WAY Rev. 5-15-51 S.W.Z.

INDEX OF SHEETS

- 1- TITLE SHEET
 2- TABULATION OF PROPERTIES
 3-4- PLAN AND PROFILE SHEETS
 SHOWING RIGHT OF WAY

COLORADO STATE HIGHWAY DEPARTMENT

PLAN AND PROFILE OF PROPOSED

STATE PROJECT NO. SP 11-58-504

STATE HIGHWAY NO. 58

JEFFERSON COUNTY


SCALES ON ORIGINAL TRACINGS
 ON PLAN, 1 IN. = 100 FT.
 ON PROFILE, 1 IN. = 100 FT. HORIZONTAL
 1 IN. = 10 FT. VERTICAL
 GRADE LINE ON PROFILE IS SHOWN AS GRADE OF FINISHED ROAD
 GROSS LENGTH OF PROJECT
 NET LENGTH OF PROJECT

RIGHT OF WAY

Superseded - see notes:

From Youngfield to Kipling:
 Superseded by I 70-3(8)268, Sec. 2
 ROW, Sheets 15-18 & 20-22

From Kipling to Wadsworth:
 Superseded by I 70-3(8)268, Sec. 1
 ROW, Sheets 1-9

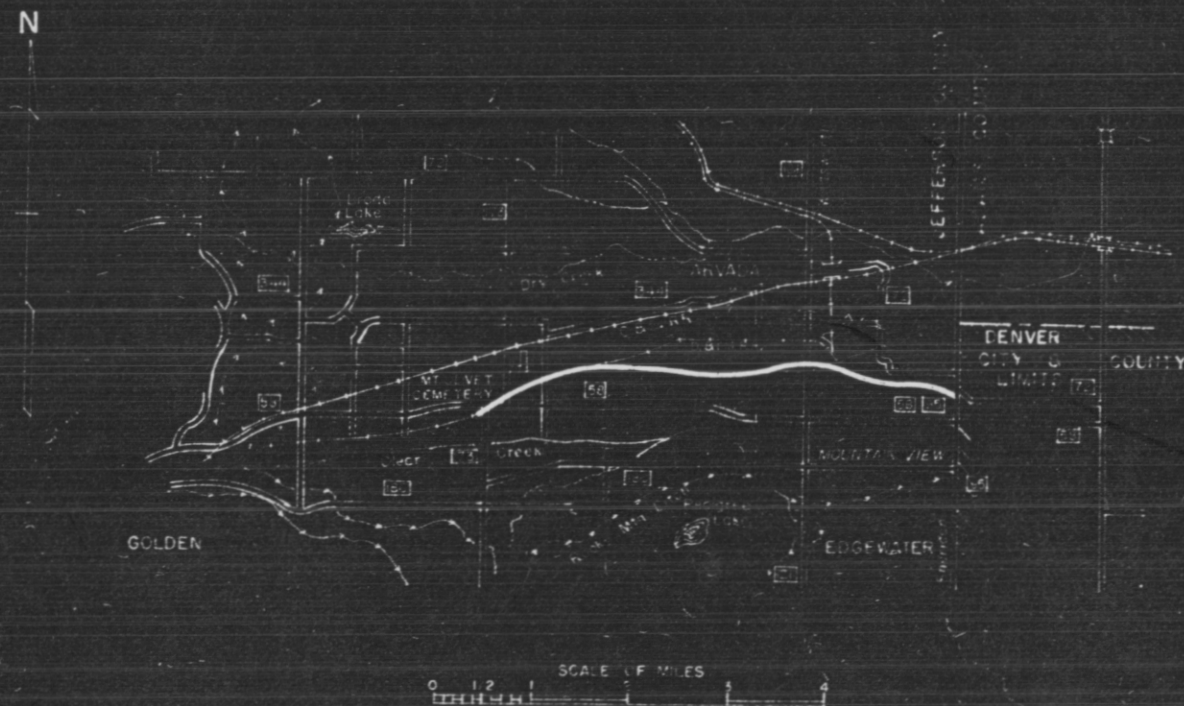

SP 11-58-504

R.O.W. TABULATION OF PROPERTIES IN JEFFERSON COUNTY S.H.No.58 PROJ. S.F. II-58-504

FED. ROAD DIST. NO.	STATE	PROJ. NO.	SHEET NO.	TOTAL SHEETS
3	COLO.	SP 11-85-504	2	

RIGHT OF WAY

Rev. 5-15-51 S.W.Z.


[illegible]

STATE	FAP PROJ. NO.	SHEET NO.
3	COLO.	3

REVISIONS TO PRELIMINARY PLANS
 REVISION NO. 1
 DATE 10-15-51
 BY S.W.Z.
 Urban Division - C.S.M.D. - Feb. 1951

Preliminary Plans.

NOTE:
 COURSES & DISTANCES FROM D. & I.M. DEEDS.

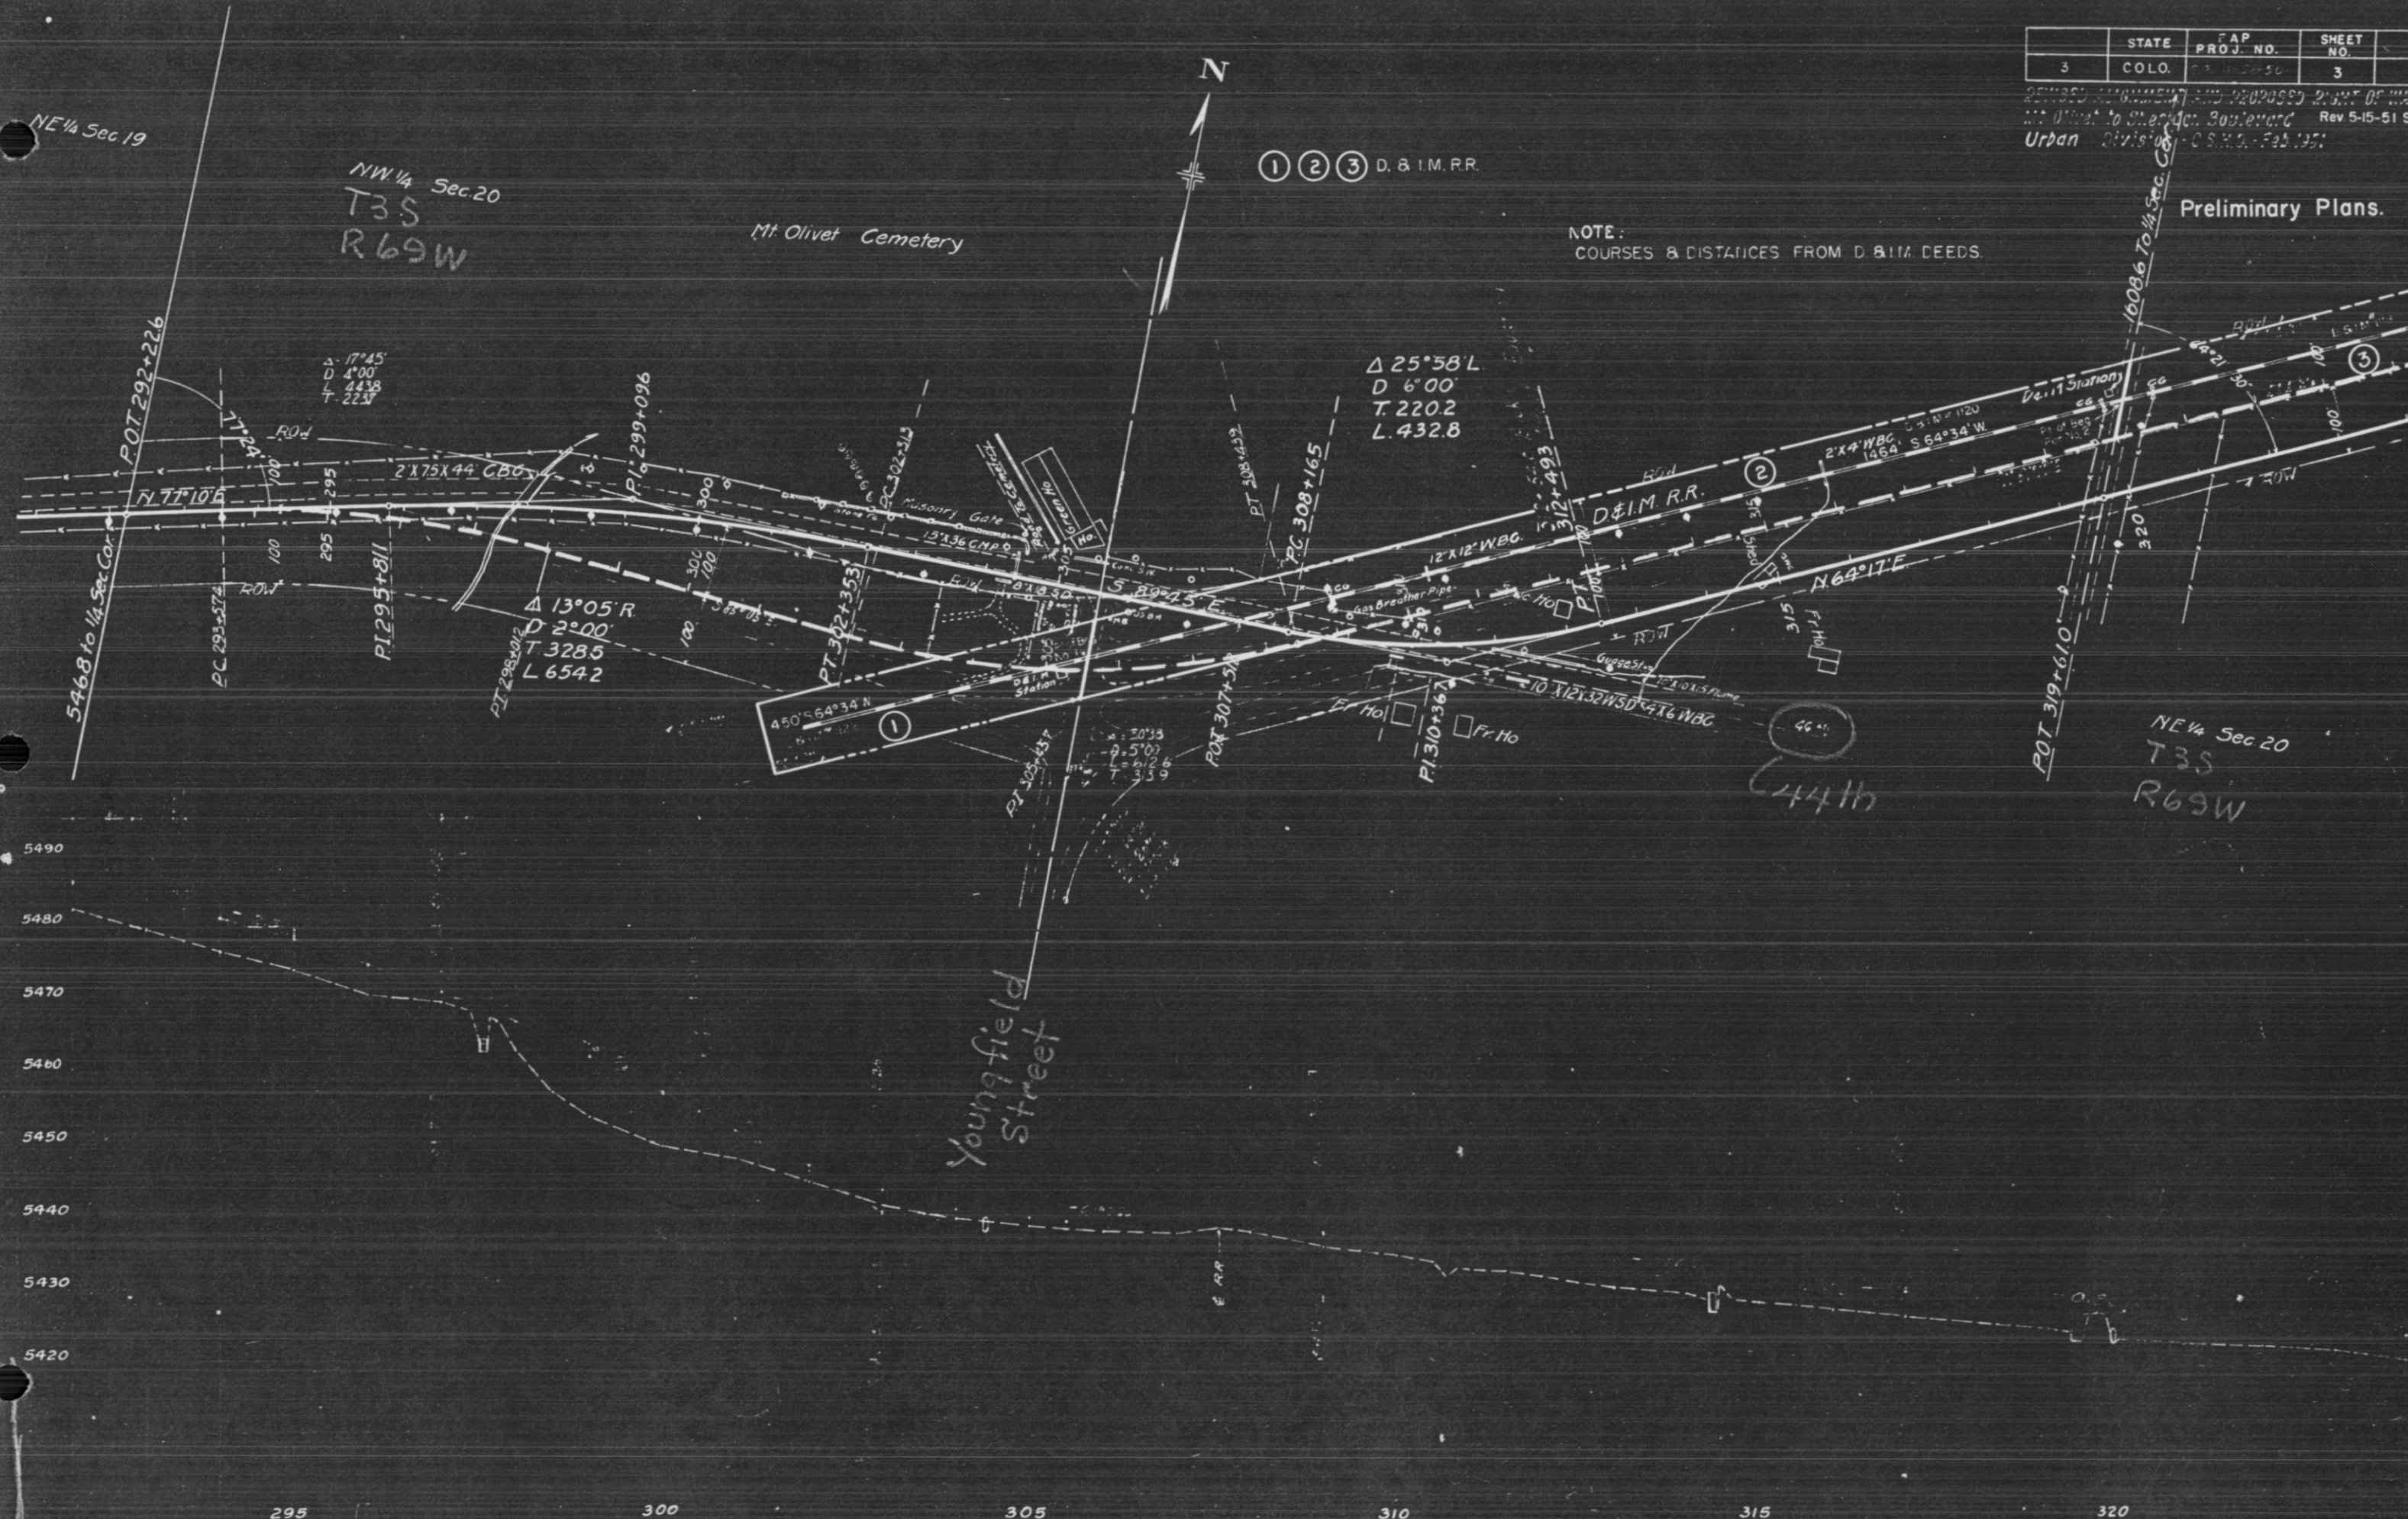


RIGHT OF WAY

SE 1/4 Sec 17	SW 1/4 Sec 16	NW 1/4 Sec 21	NE 1/4 Sec 20
1	2	3	4

DESIGNED ALIGNMENT AND PROPOSED RIGHT OF WAY
M. Oliver to Sheridan Blvd.
Urban Division C.S.H.D. Feb. 1951
Rev. 5-15-51 S.W.Z.


Preliminary Plans.

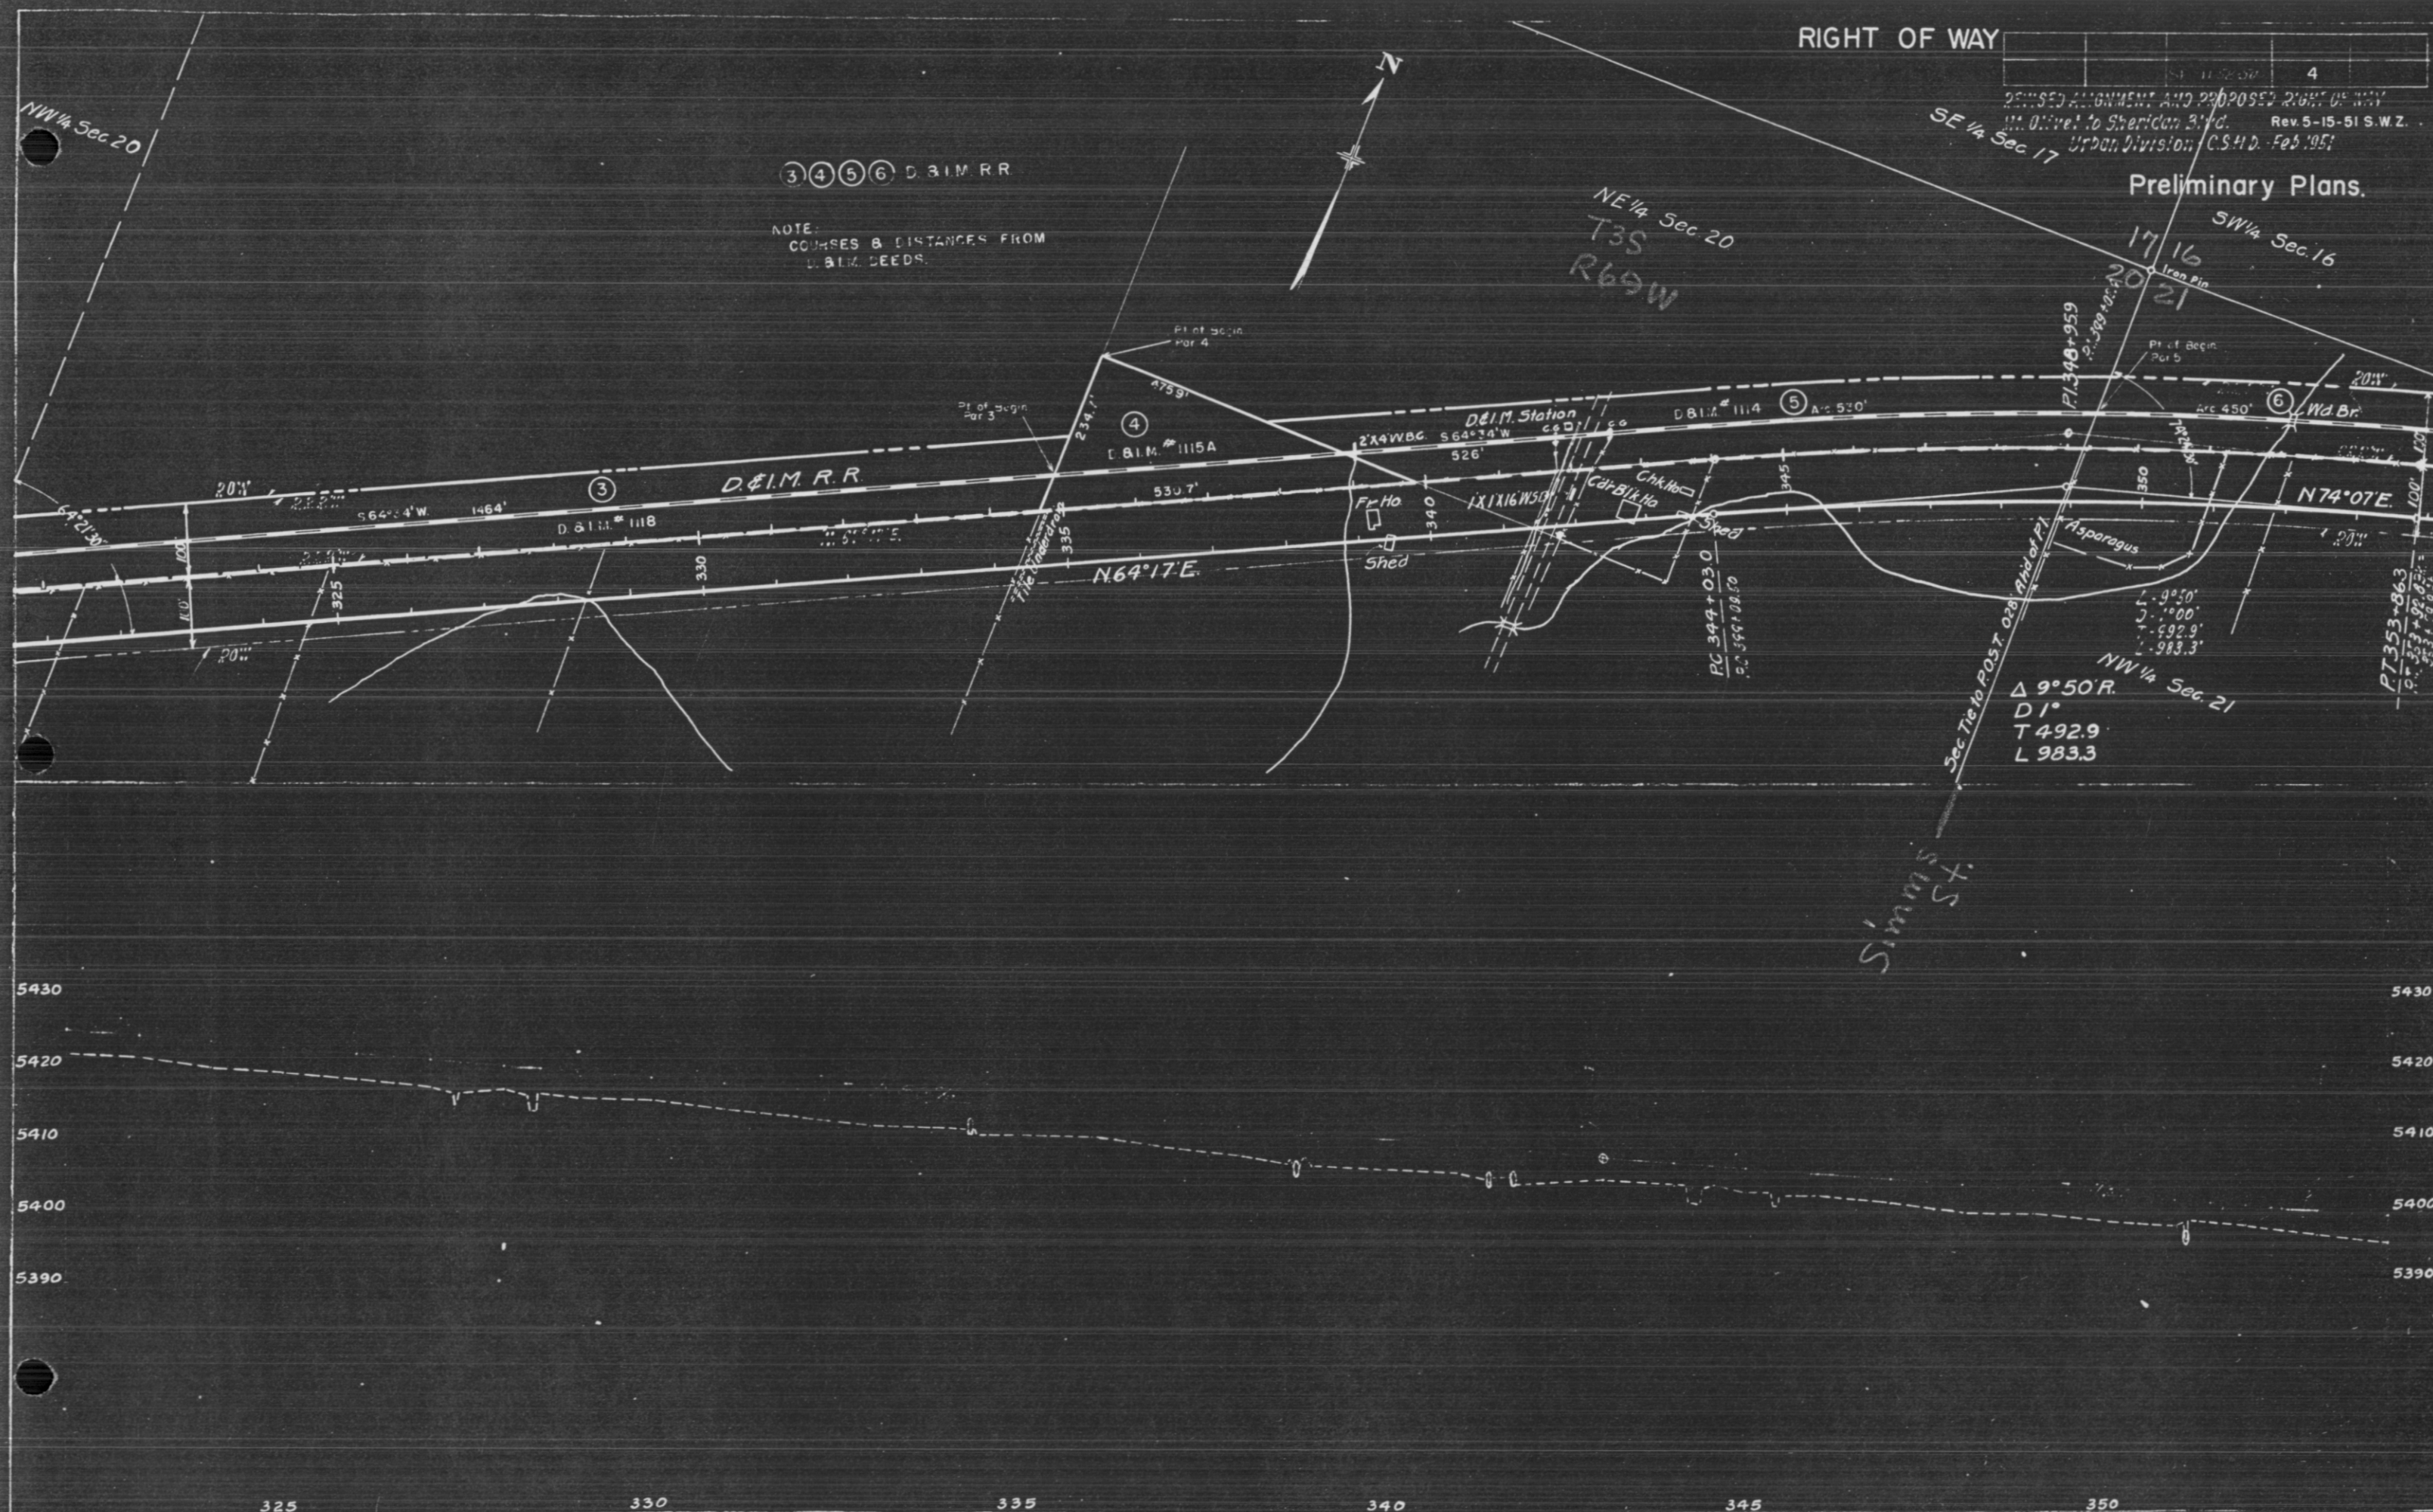

2000	100000	5000000	5	1000000
------	--------	---------	---	---------

Rev. 5-15-51 S.W.Z.


SE 1/4 Sec. 16

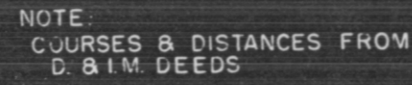

RIGHT OF WAY

		CP 11-50-50	7	
--	--	-------------	---	--

Rev. 5-15-51 S.W.Z.

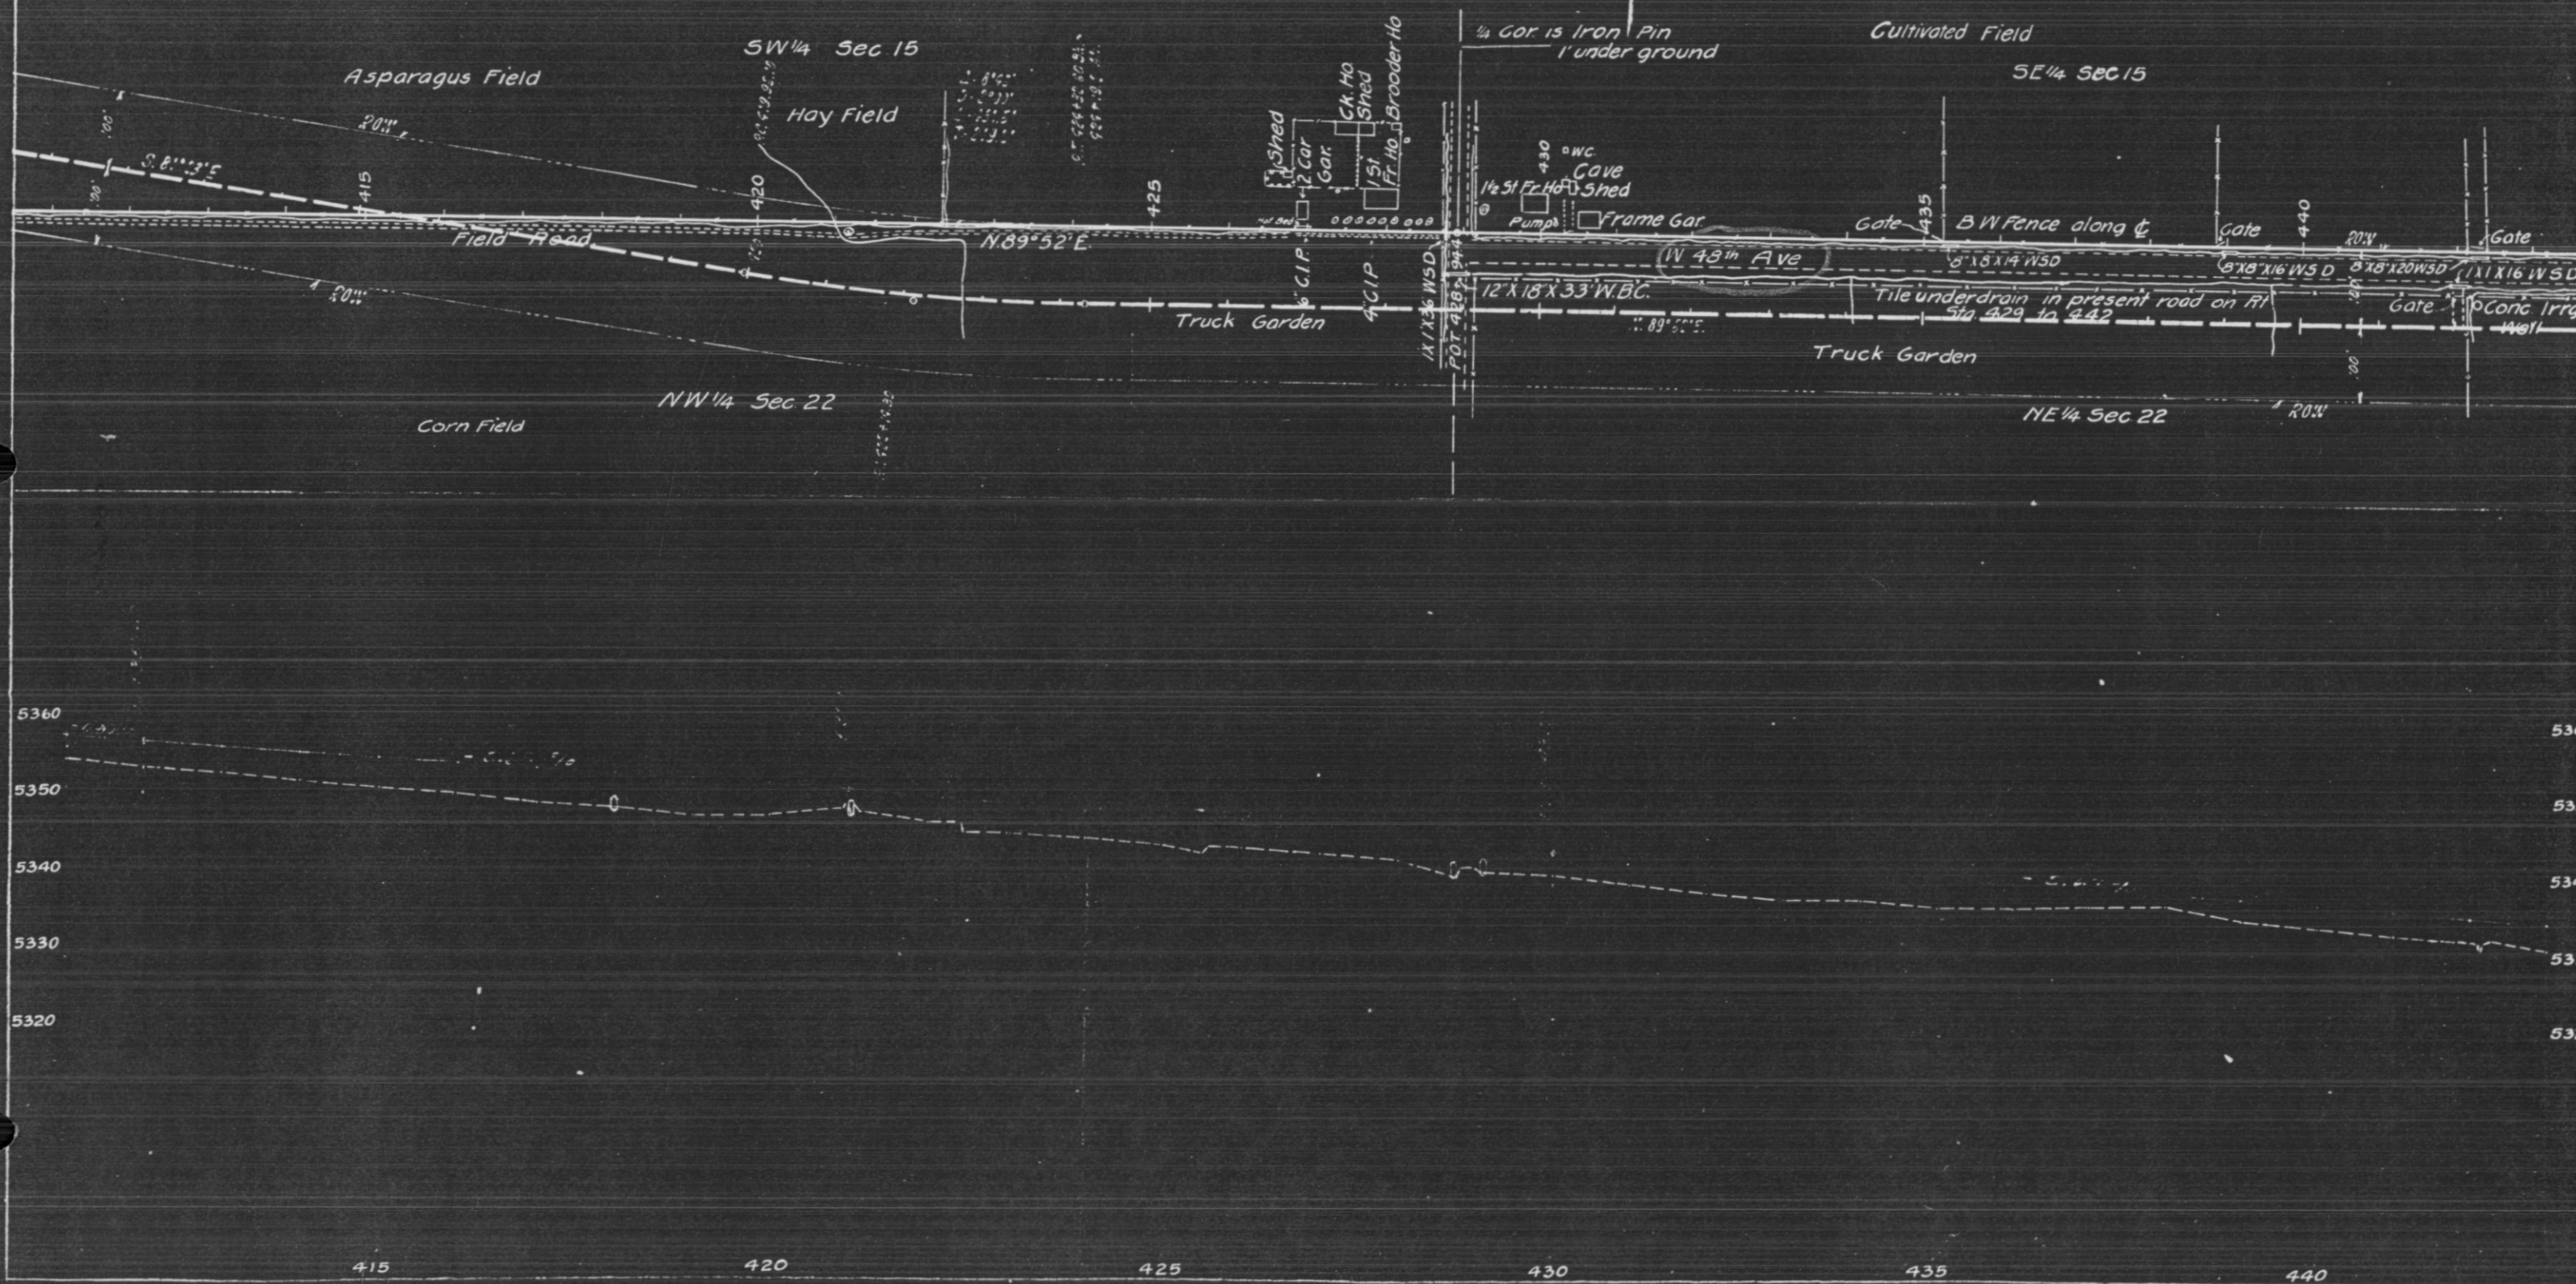


RIGHT OF WAY

REVISED ALIGNMENT AND PROPOSED RIGHT OF WAY
MT. OLIVE to Sheridan Boulevard
Urban Division - C.S.H.D. - Feb. 1951
Rev 5-15-51 S.W.Z.

Preliminary Plans

Truck Garden

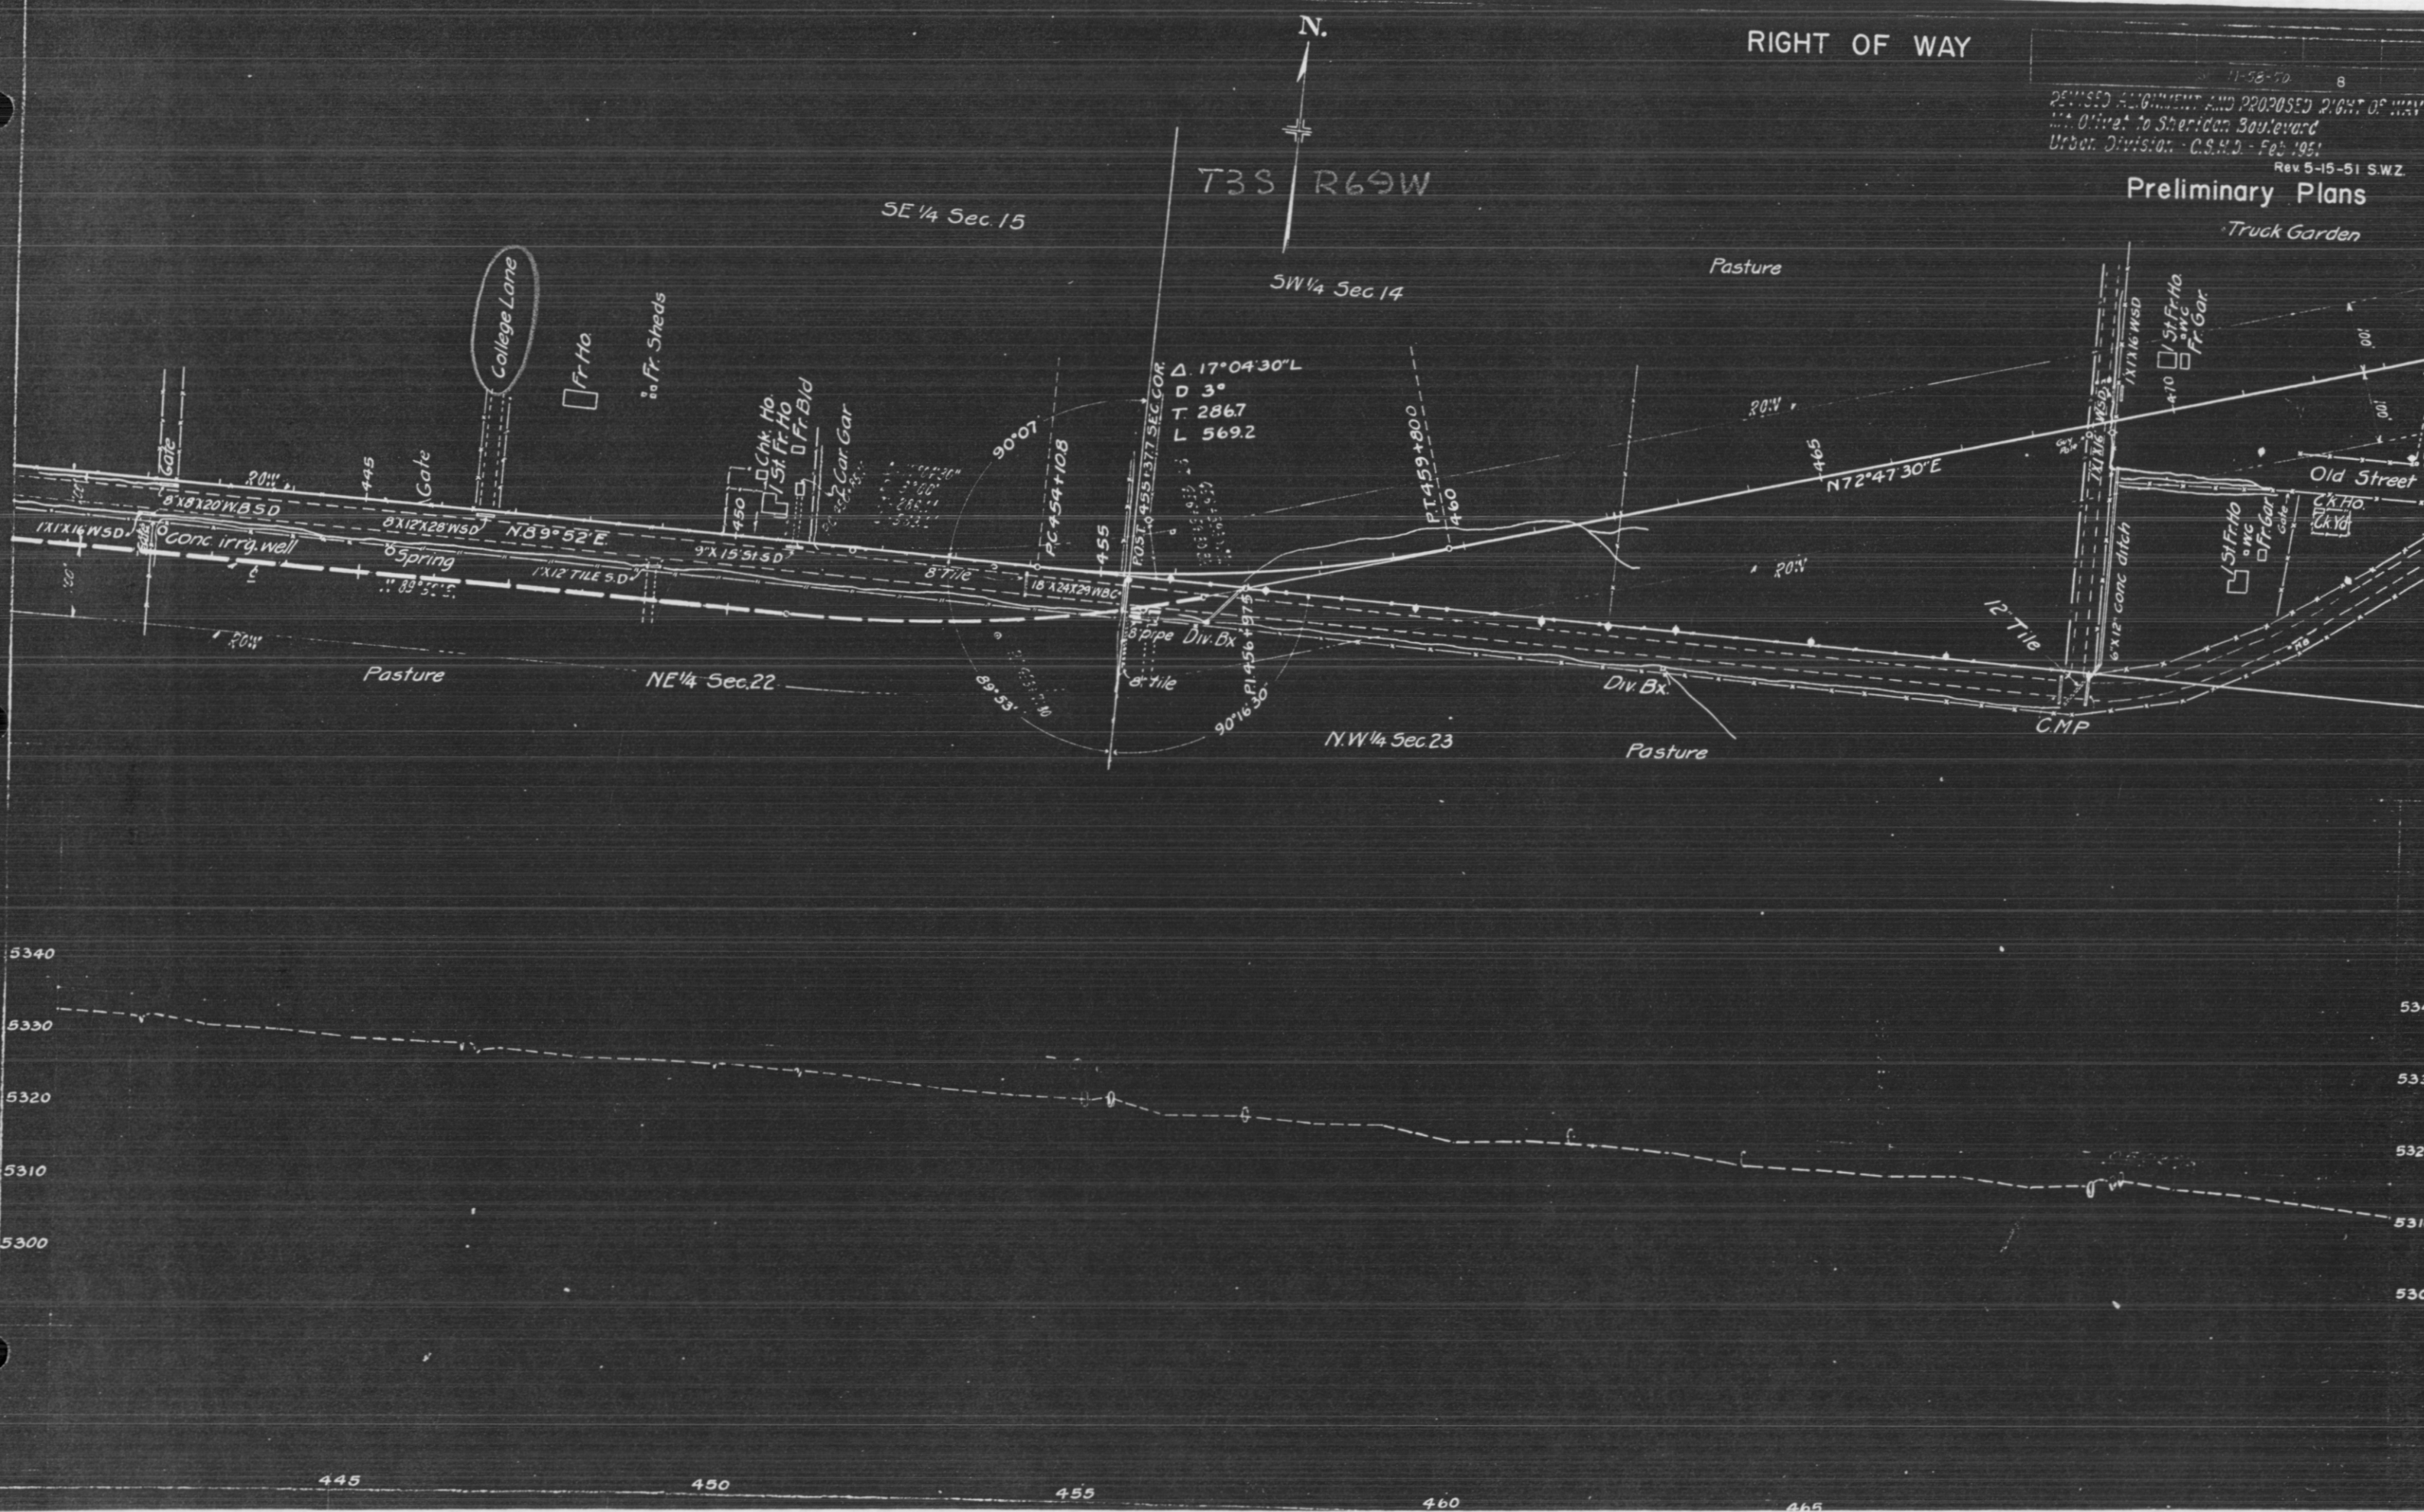

[illegible]

⑨⑩ D. & M. RR.
NOTE
COURSES AND DISTANCES FROM
D. & M. DEEDS.

T35 R69W

W 48th Ave

Newland St.

RIGHT OF WAY

Rev April 6 1951
W-3 Line DWG
Rev 5-15-51 S.W.Z.

Preliminary Plans.

⑪ ⑫ ⑬ ⑭ D.&M. RR.
NOTE:
COURSES AND DISTANCES
FROM D. & M. DEEDS.

T3S R69W

SH 72
SH 76

W. 48th
Ave.

W. 48th Ave

Newland

Harlan St.

Harlan St

L = 2038.7
D = 0.730
T = 2034
L = 500.00

PT 541-0394

$\Delta = 29^{\circ} 28' 12''$
 $D = 1180$
 $T = 974.87$
 $L = 1902.59$

DBIM 1000 ⑫
D & M RR (Accession)
DBIM 1044 ⑬

PC 535-8218

PC 511-2202

13 Sec Cor
24

Pt of Begin
Par 12

Pt of Begin
Par 13

Pt of Begin
Par 14

100' S 82° 57' 30" E

30'

100'

RIGHT OF WAY

17-58.50 12


Rev April 6 1967
W-3 Line 12V40
Rev 5-15-51 S.W.Z.

Preliminary Plans



T3S

R69W

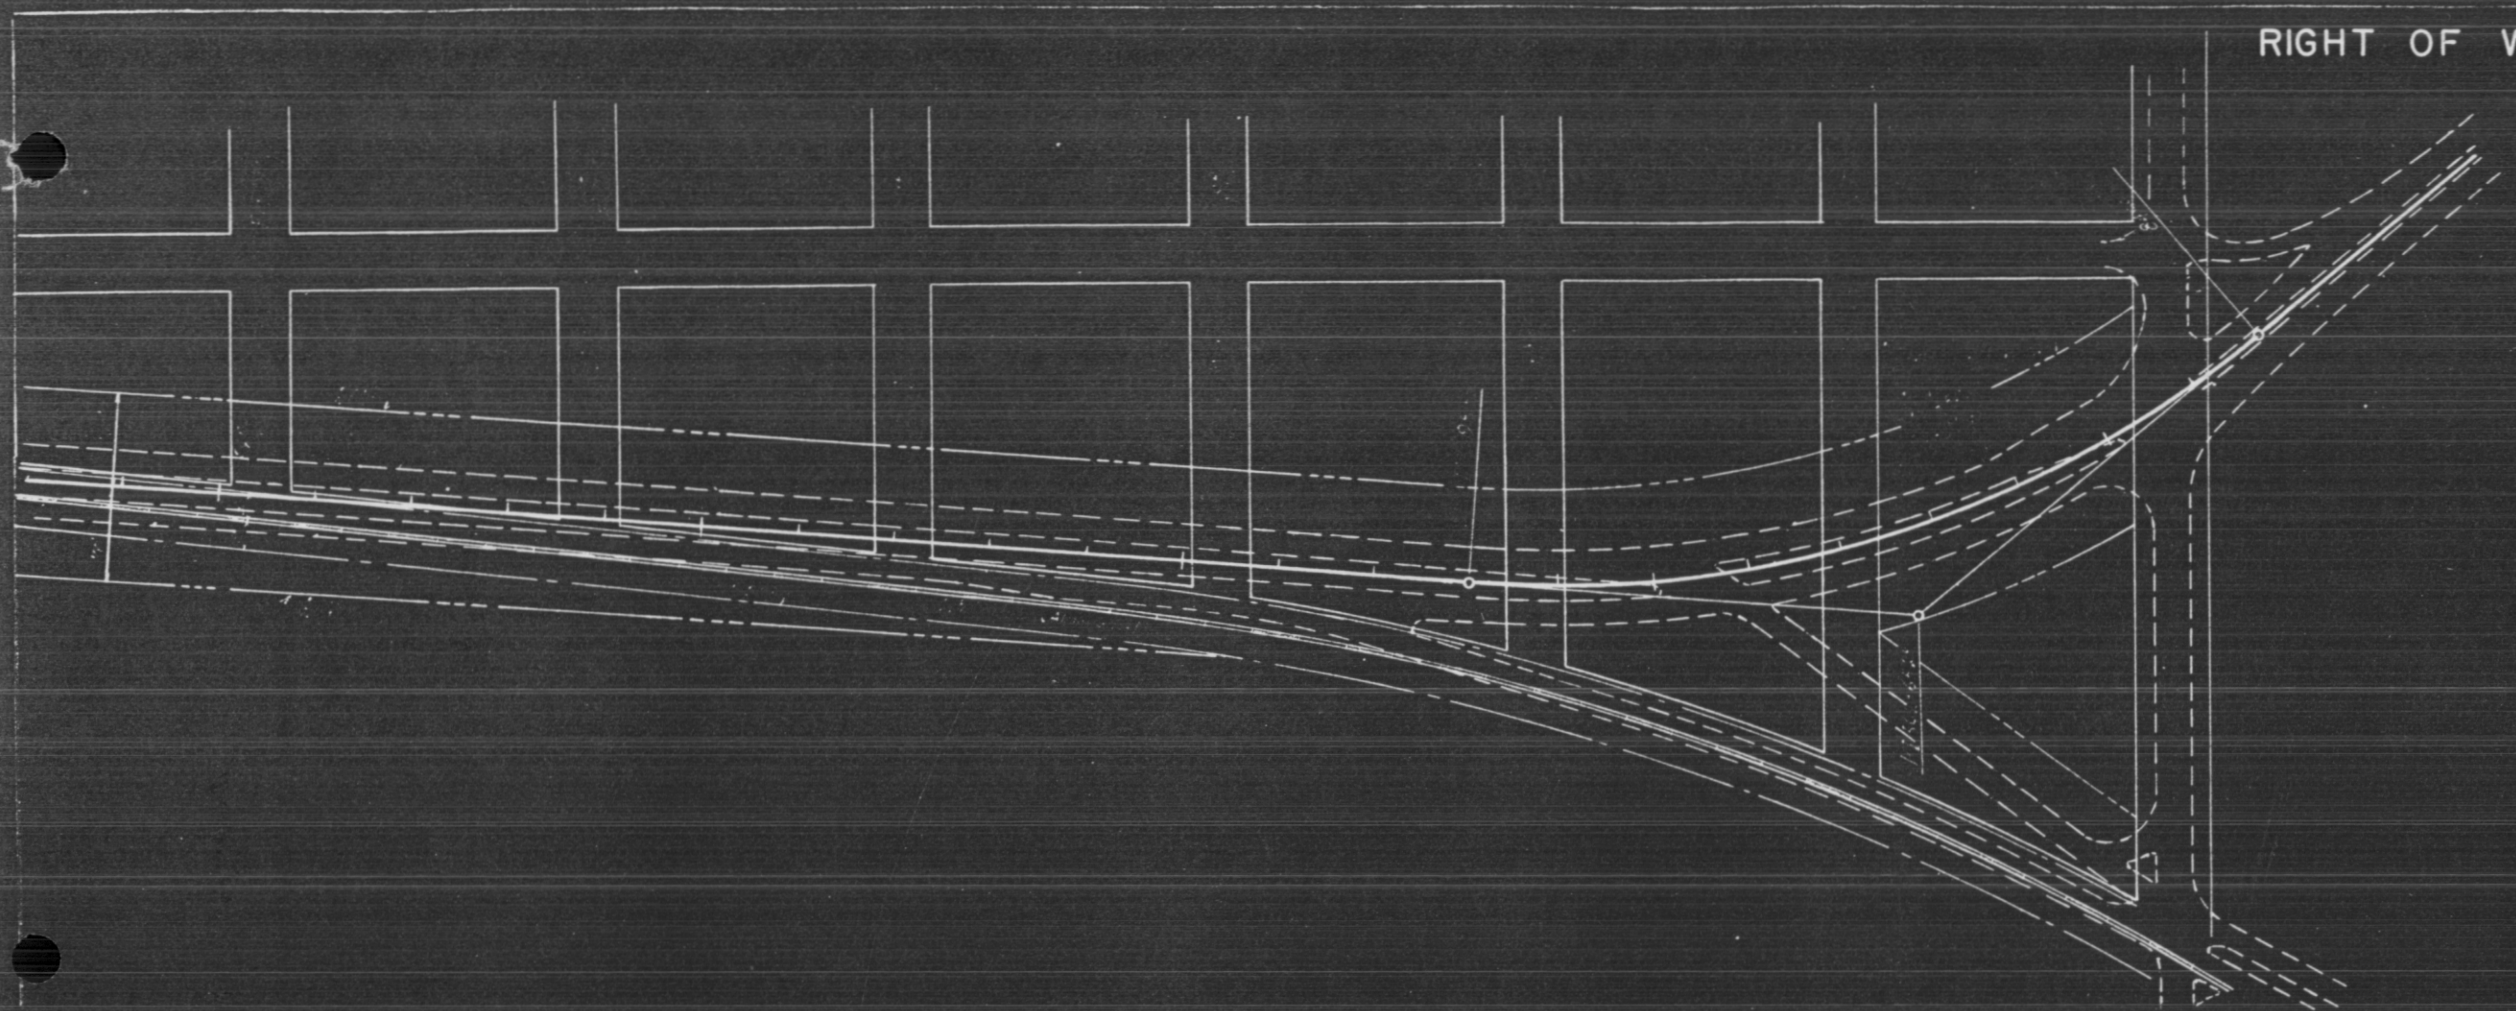

RIGHT OF WAY

FED. ROAD DIST. NO.	STATE	PROJ. NO.	SHEET NO.	TOTAL SHEETS
3	COLO.		13	

Rev. 5-15-51 S.W.Z.

Preliminary Plans.

See Sheet 9

