

STATE DEPARTMENT OF HIGHWAYS

DIVISION OF HIGHWAYS—STATE OF COLORADO

CONVENTIONAL SIGNS

County Line
Township or Range Line
Land Lines
Property or Tract Line
City Limits
Railroad
Existing Road
New Road
P.L. = Property Line
Control of Access
Access denied by Deed
Right of Way Line
Protected by Freeway (Virgin Location)
Top of Cuts
Toe of Fills
Barbed Wire Fence
Chain Link Fence
Woven Wire-Combination Fence
Snow Fence
Wood Fence
Dear Fence

Tel. & Teleg. Lines
Electric Lines
Elec. Trans. Tower
Buried Tel. Cable
Buried Electric Cable
Gas Main
Oil Main
Water Main
Sanitary Sewers
Storm Sewers

Road Approaches
Section Corner
Center of Section

Culverts & Drains
Proposed
Existing
Proposed
Existing (To be dashed)

Bridges
Existing (To be dashed)

RIGHT OF WAY PLAN OF PROPOSED FEDERAL AID PROJECT NO. SR 0012(26) STATE HIGHWAY NO. 12 LAS ANIMAS COUNTY

RIGHT OF WAY

SCALE OF ORIGINAL DRAWINGS

PLAN SHEETS 1" = 50'
DETAIL SHEETS 1" =
OWNERSHIP MAPS 1" = 400'



R.O.W. LENGTH OF PROJECT = 7,098.630' = 1.344 MILES

STA. 1610+00.(Proj.) BEGIN CONSTRUCTION
SR 0012(26) M.P. 57.402

STA. 1722+00.(Proj.) END CONSTRUCTION
SR 0012(26)
M.P. 55.280

END ROW STA. 2720+32.60(Proj.)
SR 0012(26)
M.P. 55.313

BASIS OF BEARINGS: All bearings referenced to a line connecting the center (a rail in a mound of stones) of Section 31, T.33S., R.65W., 6th P.M. and the South 1/4 corner (a rail) of said Section 31 bearing S.00°21'06"W. - 2618.34 feet

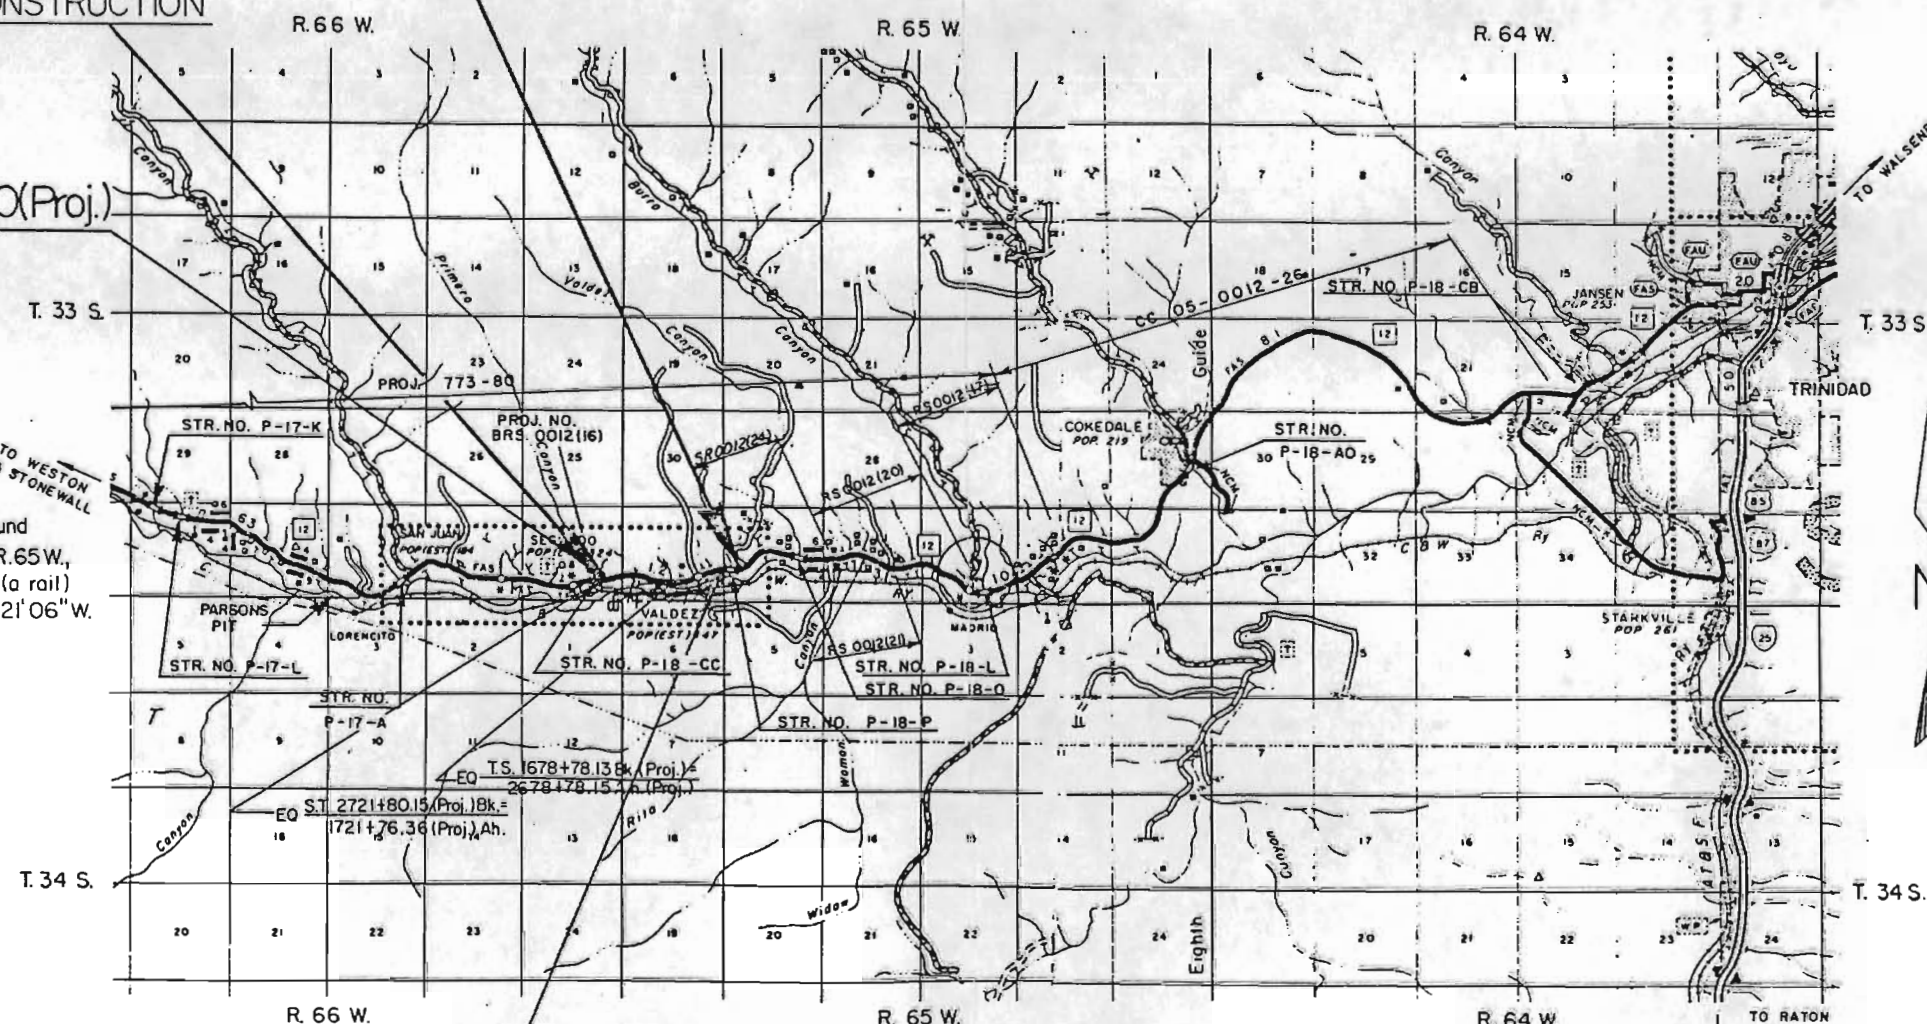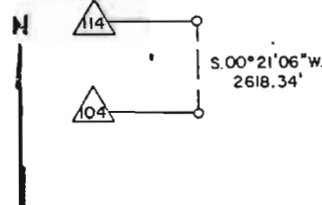

BEGIN ROW STA. 1649+33.96(Proj.)
SR 0012(26)
M.P. 56.657



FEDERAL ROAD DISTRICT NO.	DIVISION	PROJECT NO.	SHEET NO.
VII	COLORADO	SR 0012(26)	1

RIGHT OF WAY
SEGUNDO - EAST

REVISIONS

INDEX OF SHEETS

SHEET NO.	TITLE SHEET
1	TABULATION OF PROPERTIES
2-2C	CONTROL AND MONUMENTATION SHEETS
3-3A	TABULATION OF ROAD APPROACHES
4-4A	PLAN SHEETS
5-10	OWNERSHIP MAP
11	

DIVISION OF HIGHWAYS

APPROVED: *[Signature]* 2-17-29
DISTRICT ENGINEER DATE

DEPARTMENT OF TRANSPORTATION
FEDERAL HIGHWAY ADMINISTRATION

APPROVED: _____
DIVISION ADMINISTRATOR DATE

STAGE ROW

S. H. NO. 12

PARCEL NUMBER	OWNER	ADDRESS	LOCATION T. 33 S., R. 65 W., SIXTH P.M. SECTION 31	AREA IN ACRES				PARCEL NUMBER	REMARKS
				PARCEL	TO BE ACQUIRED	REMAINDER LEFT RIGHT			
1 Rev.	SAM U. MONTOYA dec., LUCIANO G. MONTOYA, and MINNIE MONTOYA, J.T.	Rte. 3, Box 236-B, Trinidad, CO. 81082	NE 1/4 of the SE 1/4 of Sec. 31	3.137	1.448	13±	23±	1 Rev.	
TE-1 Rev.	See Parcel 1 Rev.	See Parcel 1 Rev.	NE 1/4 of the SE 1/4 of Sec. 31	0.08	-	-	-	TE-1 Rev.	Removal of structures (Barn & Outhouse)
TE-1A Rev.	See Parcel 1 Rev.	See Parcel 1 Rev.	NE 1/4 of the SE 1/4 of Sec. 31	0.04	-	-	-	TE-1A Rev.	Construction of a road approach
TE-1B	See Parcel 1 Rev.	See Parcel 1 Rev.	NE 1/4 of the SE 1/4 of Sec. 31	0.01	-	-	-	TE-1B	Construction of a road approach
TE-1C	See Parcel 1 Rev.	See Parcel 1 Rev.	NE 1/4 of the SE 1/4 of Sec. 31	0.01	-	-	-	TE-1C	Construction of a road approach
2	PATRICIO MONTOYA & PRAXSEDES MONTOYA, J.T.	24541 W. Hwy. 12, Trinidad, CO. 81082	NW 1/4 of the SE 1/4 of Sec. 31	0.171	0.171	0	54±	2	
PE-2	See Parcel 2	See Parcel 2	NW 1/4 of the SE 1/4 of Sec. 31	0.016	-	-	-	PE-2	Construction & Maintenance of a drainage channel.
TE-3	MARY JANE WHATLEY	P.O. Box 37, Segundo, CO. 81070	SE 1/4 of Sec. 31	0.01	-	-	-	TE-3	Construction of a road approach
4	RUTH MONTOYA & FRANK MONTOYA, J.T.	Rte. 3, Trinidad CO. 81082	SE 1/4 of Sec. 31	0.017	0.017	1±	0	4	
TE-4	See Parcel 4	See Parcel 4	SE 1/4 of Sec. 31	0.02	-	-	-	TE-4	Construction of a road approach
5	DOLLY TRUJILLO, dec., & ANTOINETTE TRUJILLO, J.T.	A. TRUJILLO 212 E. Johnson Ave., Trinidad, CO. 81082	SE 1/4 of Sec. 31	0.021	0.021	1±	0	5	
6	GLORIA A. AGUILAR	1501 W. Oak Ave., Lompoc, CA. 93436	SE 1/4 of Sec. 31	0.879	0.812	4±	0	6	
TE-6	See Parcel 6	See Parcel 6	SE 1/4 of Sec. 31	0.07	-	-	-	TE-6	Construction of a road approach
TE-6A	See Parcel 6	See Parcel 6	SE 1/4 of Sec. 31	0.03	-	-	-	TE-6A	Removal of building ruins
7	See Parcel 2	See Parcel 2	NW 1/4 of the SE 1/4 of Sec. 31	0.083	0.083	0	54±	7	
8	NORMAN CHAVEZ & ROSE MARIE CHAVEZ, Tenants in Common & in Joint Tenancy	525 West Taylor, Colorado Springs, CO. 80907	SW 1/4 of the SE 1/4 of Sec. 31	0.355	0.313	0	0	8	Total Take
8R	COLORADO DEPARTMENT OF HIGHWAYS	4201 E. Arkansas Ave., Denver CO. 80222	SW 1/4 of the SE 1/4 of Sec. 31	0.221	-	-	-	8R	Area included in Parcel 8; To be disposed of
9	See Parcel 6	See Parcel 6	NE 1/4 of the SW 1/4 of Sec. 31	4.307	2.660	2±	31±	9	
TE-9	See Parcel 6	See Parcel 6	NE 1/4 of the SW 1/4 of Sec. 31	0.04	-	-	-	TE-9	Removal of Pipe
10	ADELINE G. ARAGON	736 Tillotson, Trinidad, CO. 81082	NE 1/4 of the SW 1/4 of Sec. 31	0.996	0.930	0	0	10	Total Take
10R	COLORADO DEPARTMENT OF HIGHWAYS	4201 E. Arkansas Ave., Denver, CO. 80222	NE 1/4 of the SW 1/4 of Sec. 31	0.755	-	-	-	10R	Area included in Parcel 10; To be disposed of
11	TOM E. BEARDSLEE & CAROLYN S. BEARDSLEE, J.T.	P. O. Box 167, Segundo, CO. 81070	NE 1/4 of the SW 1/4 of Sec. 31	0.348	0.348	0	0	11	Total Take

COLORADO DEPT. OF HIGHWAYS
PRELIMINARY PLANS
 SUBJECT TO CHANGE
 DATE AUG 29 1989

Authorized
 Plans
AUG 29 1989
 Date

S.H. NO. 12

[illegible]

COLORADO DEPT. OF HIGHWAYS
PRELIMINARY PLANS
SUBJECT TO CHANGE
AUG 29 1960
DATE

NO number 02/06/89 05:52:18 DUJ11: (DR)M.P.J. 87054.ROM.H202.TAB) F124FAX

CONTROL AND MONUMENTATION SHEET

REVISIONS		
3/89	Add Pl. 914	JH

FED. ROAD RECORD	DIVISION	PROJECT NUMBER	SHEET NUMBER
ITC	COLORADO	SR 0012(26)	3

TABULATION OF R.O.W. MARKERS
TO BE SET

600	98138.56	78521.15
602	98152.35	78285.55
603	98145.94	77851.22
605	98144.42	77826.19
606	98141.42	77826.13
608	98137.39	77761.81
627	97812.72	74969.89
628	97842.35	74559.95
629	97856.29	74268.24
635	97320.08	71600.36
639	98251.23	78521.61
650	98099.24	77325.50
654	97836.46	76660.61
655	97806.21	76562.93
656	97781.81	76455.56
657	97755.36	76159.66
674	97785.81	73271.27
675	97567.86	72473.36
676	97436.80	71811.47
678	97375.45	71598.06
703	98120.27	77223.44
705	98240.19	77787.29
706	98262.63	77919.97
707	98273.00	78079.38
708	98138.30	78523.05
714	98109.82	77643.56
716	98078.28	77505.09
717	98012.13	77336.78
718	98008.64	77301.45
720	98174.52	77489.45
743	98026.42	77368.40
744	98038.49	77378.63
745	98039.65	77149.96
746	97871.34	76733.28
749	97771.08	76058.49
750	97750.60	76059.77
751	97778.70	75921.29
762	97766.03	76681.52
765	97725.21	76577.42
819	97923.62	75553.58
821	97841.25	75535.85
827	97712.02	75736.72
833	97955.93	75279.83

TABULATION OF R.O.W. MARKERS
TO BE SET

766	98190.58	77512.30
768	98198.54	77663.70
778	97683.09	76471.51
784	97516.73	76008.68
785	97629.41	75920.37
790	97629.37	75926.37
834	98020.78	75083.62
835	98096.59	74286.85
851	96836.96	70741.70
864	97861.04	74171.34
865	97836.57	74070.87
867	97678.25	73205.84
868	97714.44	73395.74
872	97858.77	73416.34
873	97829.72	73424.11
875	97845.85	73368.04
876	97815.91	73376.05
881	97899.46	73666.80
882	98081.75	73857.22
883	98112.47	73968.52
885	97536.42	72729.07
886	97490.80	72636.19
887	97424.59	72440.70
888	97417.57	72339.40
890	97314.98	71850.01
892	97305.45	71600.36
901	97399.42	71597.32
767	98189.54	77581.58
794	97607.65	76168.89
795	97617.72	76009.30
798	97548.78	75930.60
808	97660.04	75965.05
809	97663.43	75920.58
810	97888.87	75684.62
811	97988.93	75703.17
814	97930.79	75903.40
816	97809.03	75780.54
817	97788.25	75876.97
818	87808.58	75669.72
820	97855.12	75479.07
825	97769.81	75421.54
832	97807.13	75055.92
914	98105.07	77606.38

SURVEY CONTROL POINT TABULATION

100	96418.32	73404.35	RAIL - TOWNSHIP COR SECTIONS 36-31-1-6 T.33S./T.34S.
104	96401.31	75912.84	RAIL IN MOUND OF STONES - 1/4 COR SEC 31/6
106	96215.03	68274.39	MARKED SANDSTONE - SEC COR 35-36-2-1 T.33S./T.34S.
111	98874.59	68231.85	CF&I RAIL - 1/4 COR SEC 35/36
112	97544.99	68252.85	CF&I RAIL - S 1/16 COR SEC CL 36/31
114	99019.60	75928.91	RAIL IN MOUND OF STONES MARKED CTR SEC 31
115	97710.40	75920.87	SQUARE HEAD BOLT IN EB LANE EXIST SH 12 - S 1/16 SEC 31
116	97732.53	73396.07	RAIL MARKED S 1/6 SEC 36/31
117	101534.28	68191.15	MARKED SANDSTONE SEC 26-25-35 36
118	101608.82	70781.92	CF&I RAIL - 1/4 COR 25/36
119	98958.41	70759.62	RAIL IN MOUND OF STONES MARKED CENTER SEC 36
120	97636.63	70748.46	RAIL IN MOUND OF STONES - S 1/16 CTR SEC 36
126	96382.95	78545.16	BRASS CAP 3" GLO SEC 31-32-6-5 T.33S./T.34S.
127	101696.74	75945.51	RAIL - 1/4 COR 30/31
131	97690.47	78528.76	BOLT
134	101682.36	73377.02	STONE - TOWNSHIP COR SEC 25-30-36-31
136	99045.85	73386.91	RAIL - 1/4 COR 36-31 ON RANGE LINE
137	98993.09	78512.15	STONE
140	101712.04	78523.76	STONE - UNMARKED SEC 30-29-31-32

RIGHT OF WAY

LOCATION SEGUNDO - EAST

GENERAL NOTES

1. This Right of Way plan is not a complete boundary survey of all adjoining owners and is prepared for Highway Department purposes only.
2. Survey Control Points set with a higher degree of accuracy than ROW Markers.
3. NOTICE: According to Colorado law you must commence any legal action based upon any defect in this survey within three years after you first discover such defect. In no event, may any action based upon any defect in this survey be commenced more than ten years from the date of the certification shown hereon.
4. All R.O.W. Markers set from survey control points.
5. All centerline and offset stationing is theoretical only and may not represent the centerline as constructed in the field. All stationing is approximate.
6. All coordinates listed are project coordinates only.
7. Field survey control precision computed to exceed 1/20,000.

QUANTITY OF MONUMENTS TO BE SET

CAP TYPE	MONUMENT TYPE							
	1	1A	2	2A	3	3A	4	5
REFERENCE								
RIGHT OF WAY	85							
CONTROL								
ALIQUOT CORNER								
WITNESS POST								

SURVEYOR CERTIFICATE (FIELD)

Control survey and monumentation was done under my supervision and checking.

NAME _____ P.L.S. NO. _____

DATE _____

SURVEYOR CERTIFICATE (OFFICE)

R.O.W. Plans and Legal Descriptions were prepared under my supervision and checking.

NAME _____ P.L.S. NO. _____

DATE _____



FEDERAL ROAD REGION NO.	DIVISION	PROJ. NO.	SHEET NO.	TOTAL SHEETS
XII	COLORADO	SR 0012(26)	3A	16

RIGHT OF WAY
SEGUNDO - EAST

REVISIONS	

CONTROL SURVEY

SEGUNDO EAST
LAS ANIMAS COUNTY
TOWNSHIP 33 SOUTH, RANGES 65 AND 66 WEST OF THE
6th PRINCIPAL MERIDIAN.

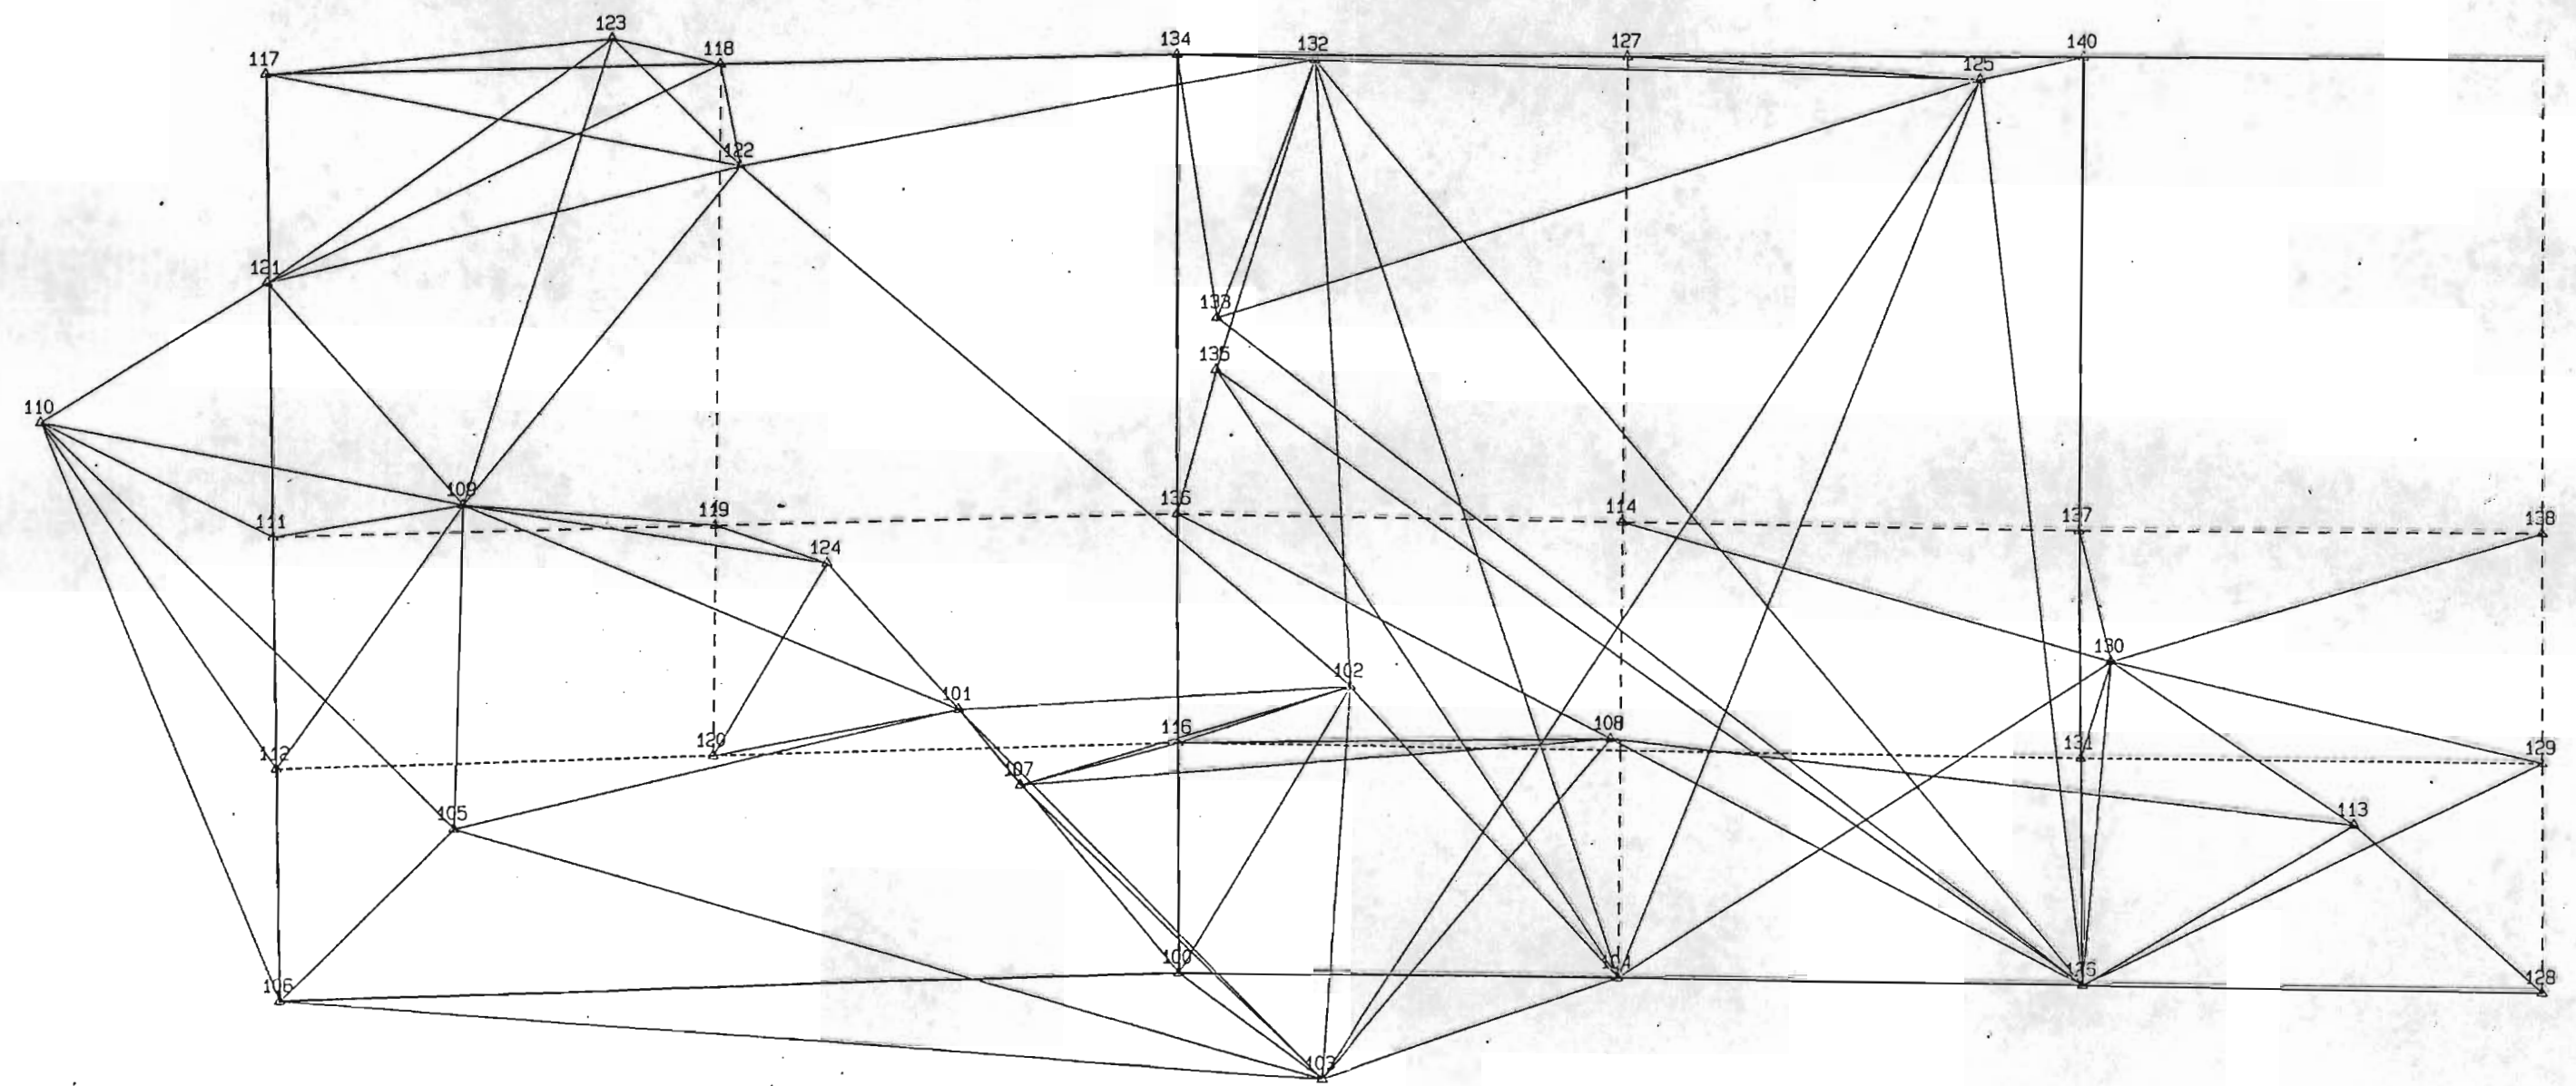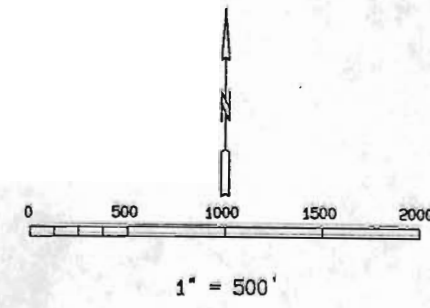

R.O.W. TABULATION OF ROAD APPROACHES

LAS ANIMAS

COUNTY

S.H. NO. 12

PROJECT NO.	SR 0012(26)	SHEET NO.	4
DATE	CALIFORNIA		

RIGHT OF WAY
SEGUNDO - EAST

OWNER	MILE POST / STATION	LEFT (L) or RIGHT (R) of ϕ	WIDTH	SKEW ANGLE	REMARKS	REVISIONS		
SAM U. MONTOYA, dec.; LUCIANO and MINNIE MONTOYA, J.T.	M.P. 56.479 1658+75±	R	16'		Remove existing 24" side drain. Req'd 24"x30' side drain with Residence Approach (R=20')			
"	M.P. 56.478 1658+77±	L	16'		Remove existing 24" side drain. Req'd 24"x56' Irrigation side drain with Field Approach. (R=20')			
"	M.P. 56.464 1659+55±	R	16'		Req'd 24"x24' side drain with Residence Approach (R=20')			
LAS ANIMAS COUNTY	M.P. 56.395 1663+15±	L	35'	90°	County Road #47.7 Approach to be realigned			
PATRICIO & PRAXSEDES MONTOYA, J.T.	M.P. 56.391 1663+37±	R	16'		Req'd Residence Approach (R=20')			
MARY JANE WHATLEY	M.P. 56.314 1667+45±	L	24'		Req'd Residence Approach (R=20')			
LEE O. MONTOYA and LUCY TRUJILLO	M.P. 56.299 1668+25±	L	16'		Req'd Residence Approach (R=20')			
MANUEL G. & RUTH MONTOYA	M.P. 56.290 1668+70±	L	16'		Req'd Residence Approach (R=20')			
PATRICIO & PRAXSEDES MONTOYA	M.P. 56.275 1669+50±	R	16'		Req'd 18"x30' side drain with Residence Approach (R=20')			
DOLLY & ANTOINETTE TRUJILLO	M.P. 56.271 1669+70±	L	16'		Req'd Residence Approach (R=20')			
PATRICIO & PRAXSEDES MONTOYA	M.P. 56.266 1670+00±	R	16'		Req'd 18"x30' side drain with Field Approach (R=20')			
GLORIA A. AGUILAR	M.P. 56.261 1670+26±	L	16'		Req'd Field Approach (R=20')			

[illegible]

SW 1/4 SE 1/4 Section 31, T.33S., R.65W., 6th P.M.

FEDERAL ROAD REGION NO.	DIVISION	PROJ. NO.	SHEET NO.	TOTAL SHEETS
VIII	COLORADO	SR 0012(26)	6	16

RIGHT OF WAY
SEGUNDO - EAST

ORIGINAL SCALE: 1" = 50'

REVISIONS		
6-16-89	Name change Parcels 4, TE-4	N.S.

SE 1/4 SW 1/4 Section 31

8 NORMAN CHAVEZ and
8R ROSE MARIE CHAVEZ,
tenants in common and J.T.

APPARANT OVERLAP OF
PROPERTY OWNERS
(SEE BK. 845, PG. 183)

Pt. Begin Parcels 4 and 5
S 1/4 Corner Section 31 (a rail),
T.33S., R.65W., 6th P.M. bears
S. 26° 39' 22" W. - 1,481.34'

668+00(Sur) to 683+54(Sur) - Req'd Detour Lt. during construction
of C&C (See Detour Detail)

DETAIL "B" 1" = 20'

Pt. Begin Parcel 6
S 1/4 Corner Section 31 (a rail)
T.33S., R.65W., 6th P.M. bears
S. 25° 21' 41" W. - 1445.00'

6 GLORIA A. AGUILAR

TE-6
TE-6A

5 DOLLY TRUJILLO, dec. and
ANTOINETTE TRUJILLO, J.T.

4 RUTH MONTOYA
TE-4 and FRANK MONTOYA, J.T.

TE-3 MARY JANE WHATLEY.

Pt. Begin Parcel 8R
S 1/4 Corner Sec. 31
(a rail), T.33S., R.65W.,
6th P.M. bears
S. 4° 32' 04" W. - 1220.22'

1675+22 - Remove Existing C&C. Req'd 18"x18"x84" C&C(Special),
Wingwall Lt. & Rt., with Concrete Apron Lt., and
Channel Improvements (See Details & C&C Special
Standard)
D.N.=568 Acres Q25=1100 cfs
Q100=1500 cfs AHU=6475.6
HNU=6476.5 DHU=6472.9
Wingwall Data B=60°, k=4', l=18', m=11.33'

NW 1/4 SE 1/4 Section 31
T.33S., R.65W., 6th P.M.

Pt. Begin Parcel 7
Center of Section 31 (a
rail in a mound of stones),
T.33S., R.65W., 6th P.M.
bears N.00°21'06"E. - 1240.93'

Projected Curve Data
Δ = 36°00'00" Rl.
D = 4°30'00"
Ts = 539.325'
Ls = 250.000'
R = 1273.240'
Ac = 24°45'00"
Os = 5°37'30"
S.T. = 83.410'
L.T. = 166.751'

10 ADELINE G. ARAGON

SURVEY CURVE DATA
Δ = 18°20'00" Rl.
D = 4°29'56.1"
T = 205.510'
L = 407.507'
R = 1273.550'

SURVEY CURVE DATA
Δ = 16°23'00" Rl.
D = 7°59'37.4"
T = 103.180'
L = 204.953'
R = 716.760'

Pt. Begin Parcels
10R and 11R
S 1/4 Corner Sec.31
(a rail), T.33S., R.65W.
6th P.M. bears
S.09°48'05"E. -
1428.11'

NE 1/4 SW 1/4 Sec. 31

EQUATION PT. 672 + 24.60(Sur) Bk. =
672 + 24.50(Sur) 14h.

EQUATION PT. 678 + 02.62(Sur) Bk. =
678 + 02.46(Sur) 19h.

S.T. 1664.50 24 (Proj.)

S.T. 1667 + 76.59 (Proj.)
P.C. 669 + 17.09 (Sur.)

S.C. 1670 + 26.59 (Proj.)

C.S. 1675 + 76.59 (Proj.)
P.C. 675.97 + 67 (Sur.)

S.T. 1678 + 26.59 (Proj.)

SE 1/4 SW 1/4 Section 31, T.33S., R.65W., 6th P.M.

FEDERAL ROAD REGION NO.	DIVISION	PROJ. NO.	SHEET NO.	TOTAL SHEETS
VII	COLORADO	SR 0012 (26)	7	16

REVISIONS		
8-89	Added Parcel IIA	NS

RIGHT OF WAY
SEGUNDO - EAST
ORIGINAL SCALE 1" = 50'

⑫ HERMAN E. MOLTRER and
PENNI A. MOLTRER, J.T.
PE-12


SW1/4 SW1/4

Pt. Begin Parcel PE-12
SW Corner (a Rail) Section 31,
T.33S., R.65W., 6th P.M. bears
S.39°20'24"W. - 1840.25'

Pt. Begin Parcel ⑨
S 1/4 Corner (a Rail) Section 31,
T.33S., R.65W., 6th P.M. bears
S.37°05'02"E. - 2080.78'

Authorized Plans
AUG 29 1989
Date

COLORADO DEPT. OF HIGHWAYS
PRELIMINARY PLANS
SUBJECT TO CHANGE
DATE AUG 29 1989

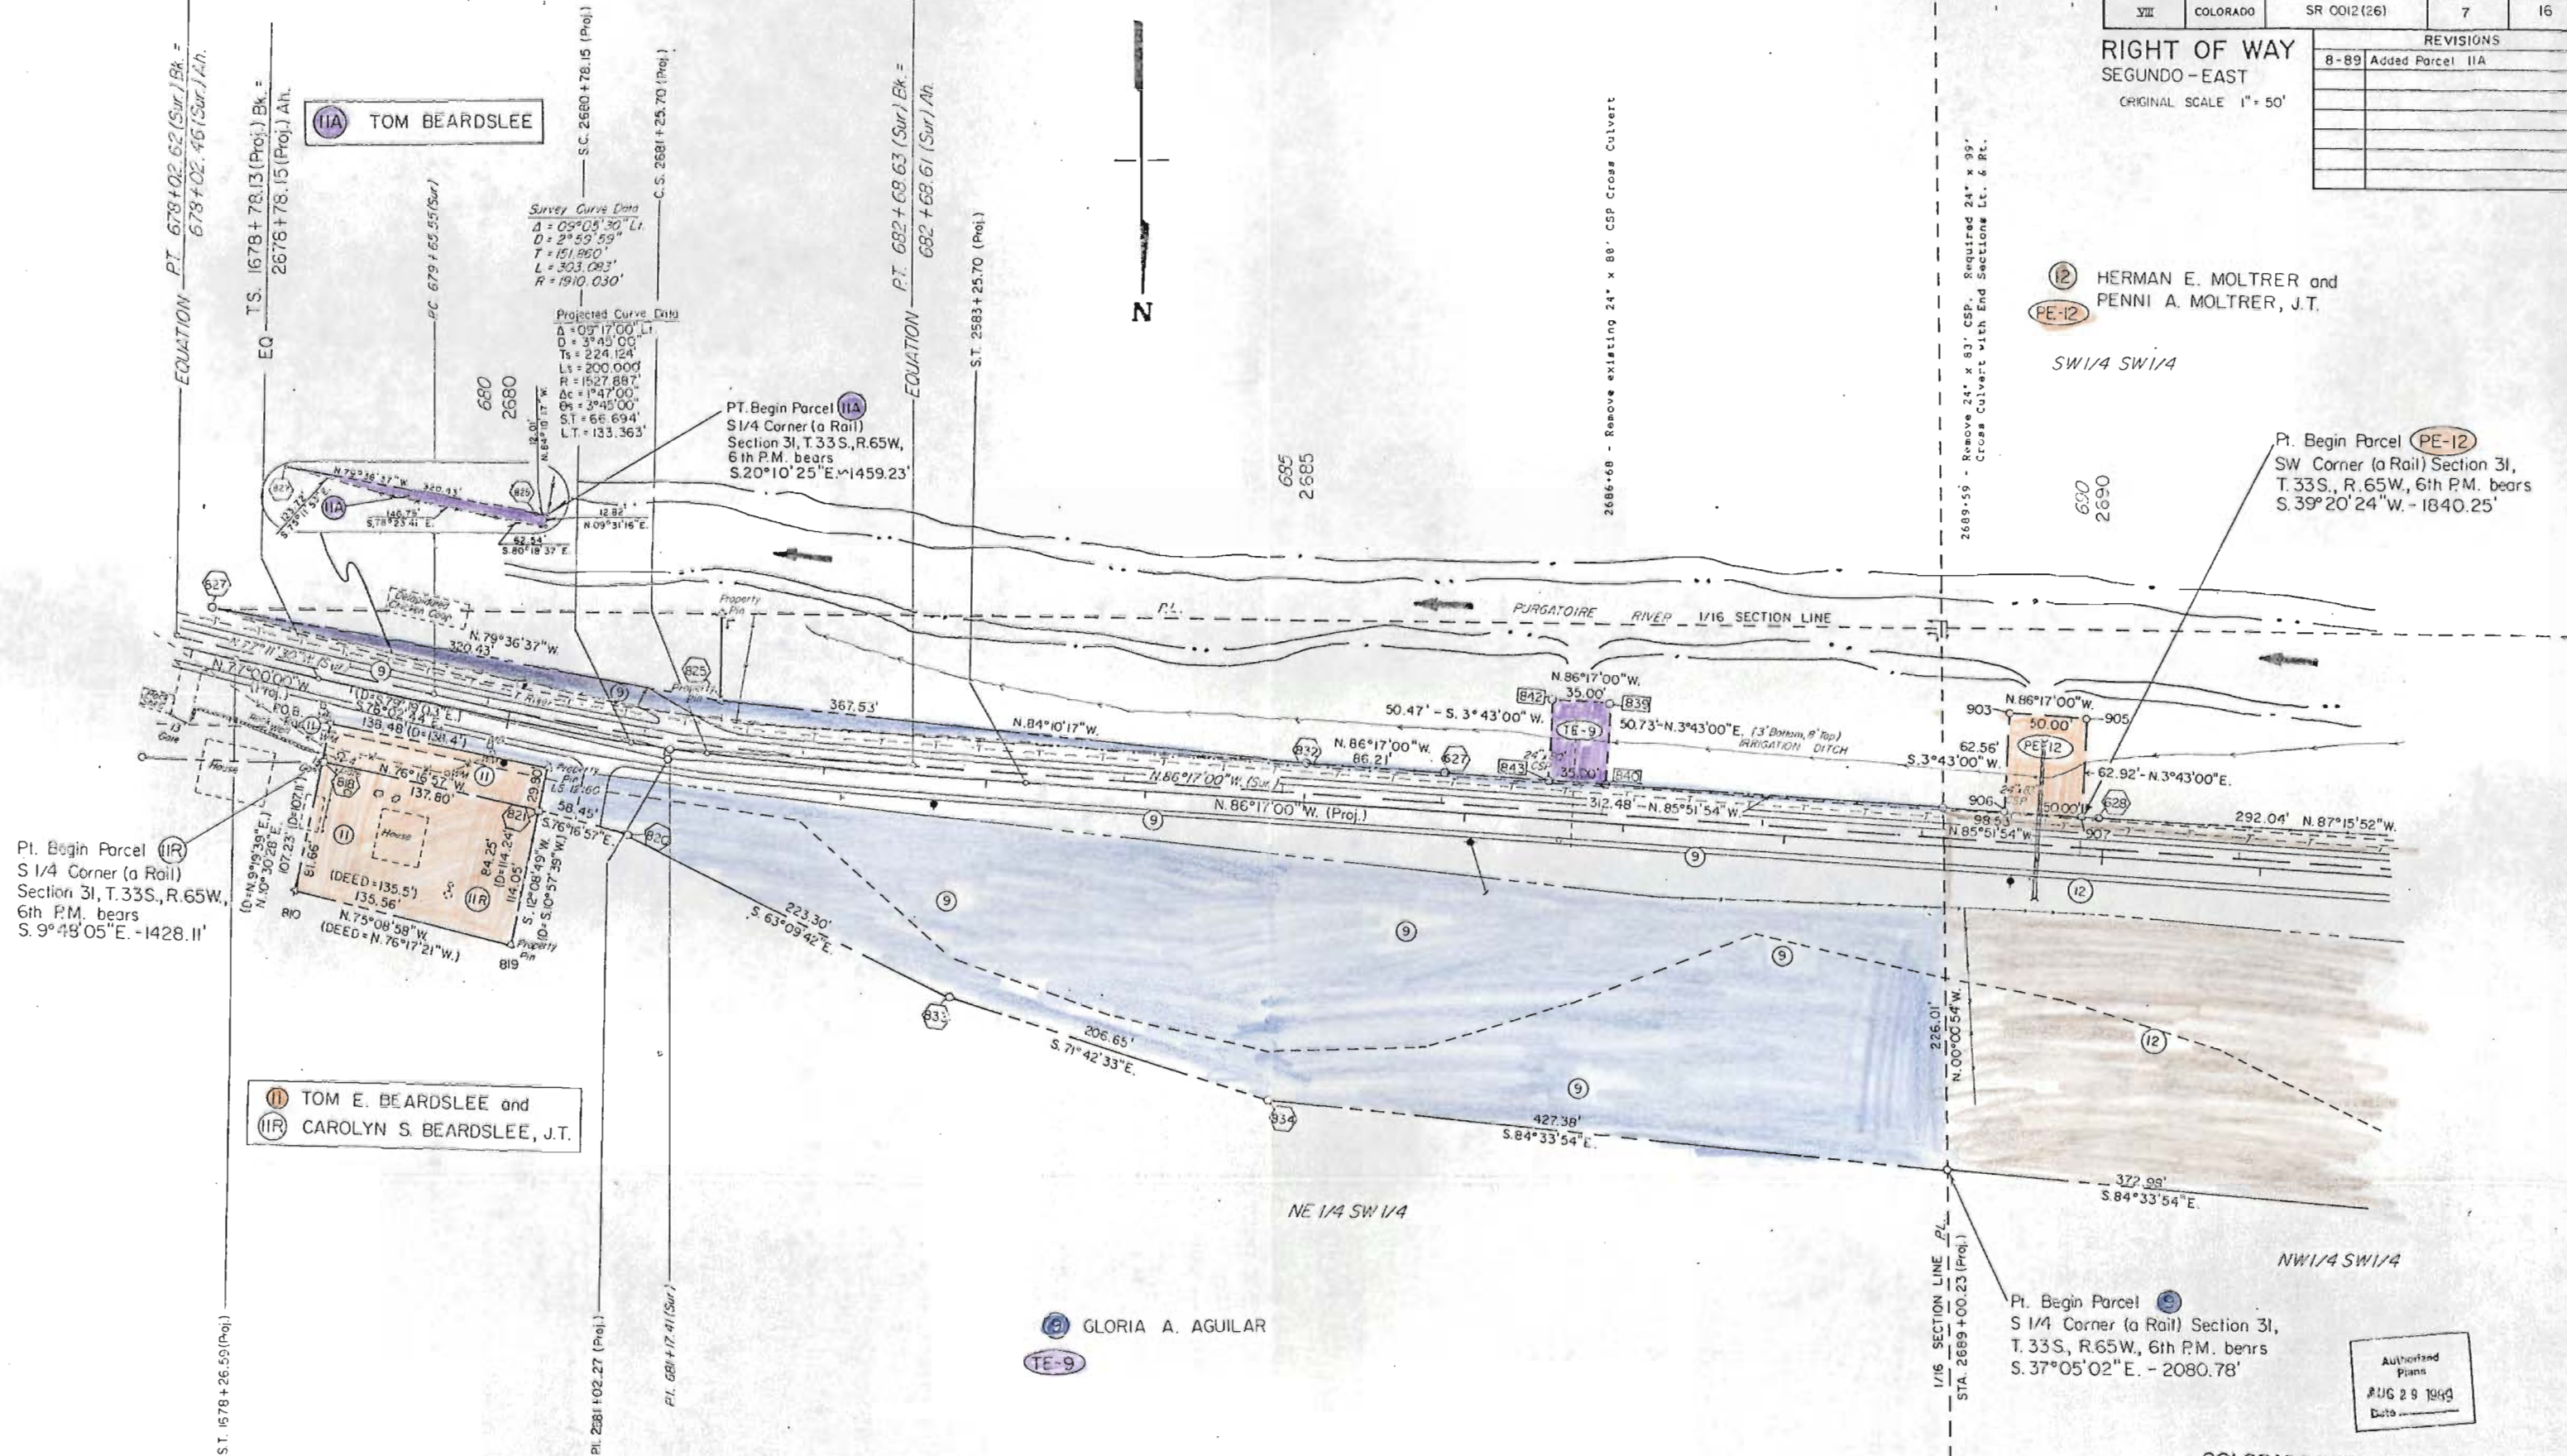

IIA TOM BEARDSLEE

PT. Begin Parcel IIA
S 1/4 Corner (a Rail)
Section 31, T.33S., R.65W.,
6th P.M. bears
S.20°10'25"E. - 1459.23'

Pt. Begin Parcel IIR
S 1/4 Corner (a Rail)
Section 31, T.33S., R.65W.,
6th P.M. bears
S.9°48'05"E. - 1428.11'

II TOM E. BEARDSLEE and
IIR CAROLYN S. BEARDSLEE, J.T.

⑨ GLORIA A. AGUILAR
TE-9

SW 1/4 SW 1/4 Section 31, T.33S., R.65W., 6th P.M.

FEDERAL ROAD REGION NO.	DIVISION	PROJ. NO.	SHEET NO.	TOTAL SHEETS
VIII	COLORADO	SR 0012 (26)	8	16

RIGHT OF WAY
SEGUNDO - EAST

ORIGINAL SCALE: 1" = 50'


REVISIONS		
6-16-89	Name change Parcel 13	NS

SE 1/4 SE 1/4 Section 36
T.33S., R.66W., 6th P.M.

705
2705

Survey Curve Data
Δ = 18°41'30" L.I.
D = 03°29'58"
T = 269.460'
L = 534.132'
R = 1637.280'

Projected Curve Data
Δ = 19°57'00" L.I.
D = 3°30'00"
Ts = 388.081'
Ls = 200.000'
R = 1637.022'
Δc = 12°57'00"
Ss = 3°30'00"
S.T. = 66.690'
L.T. = 133.359'

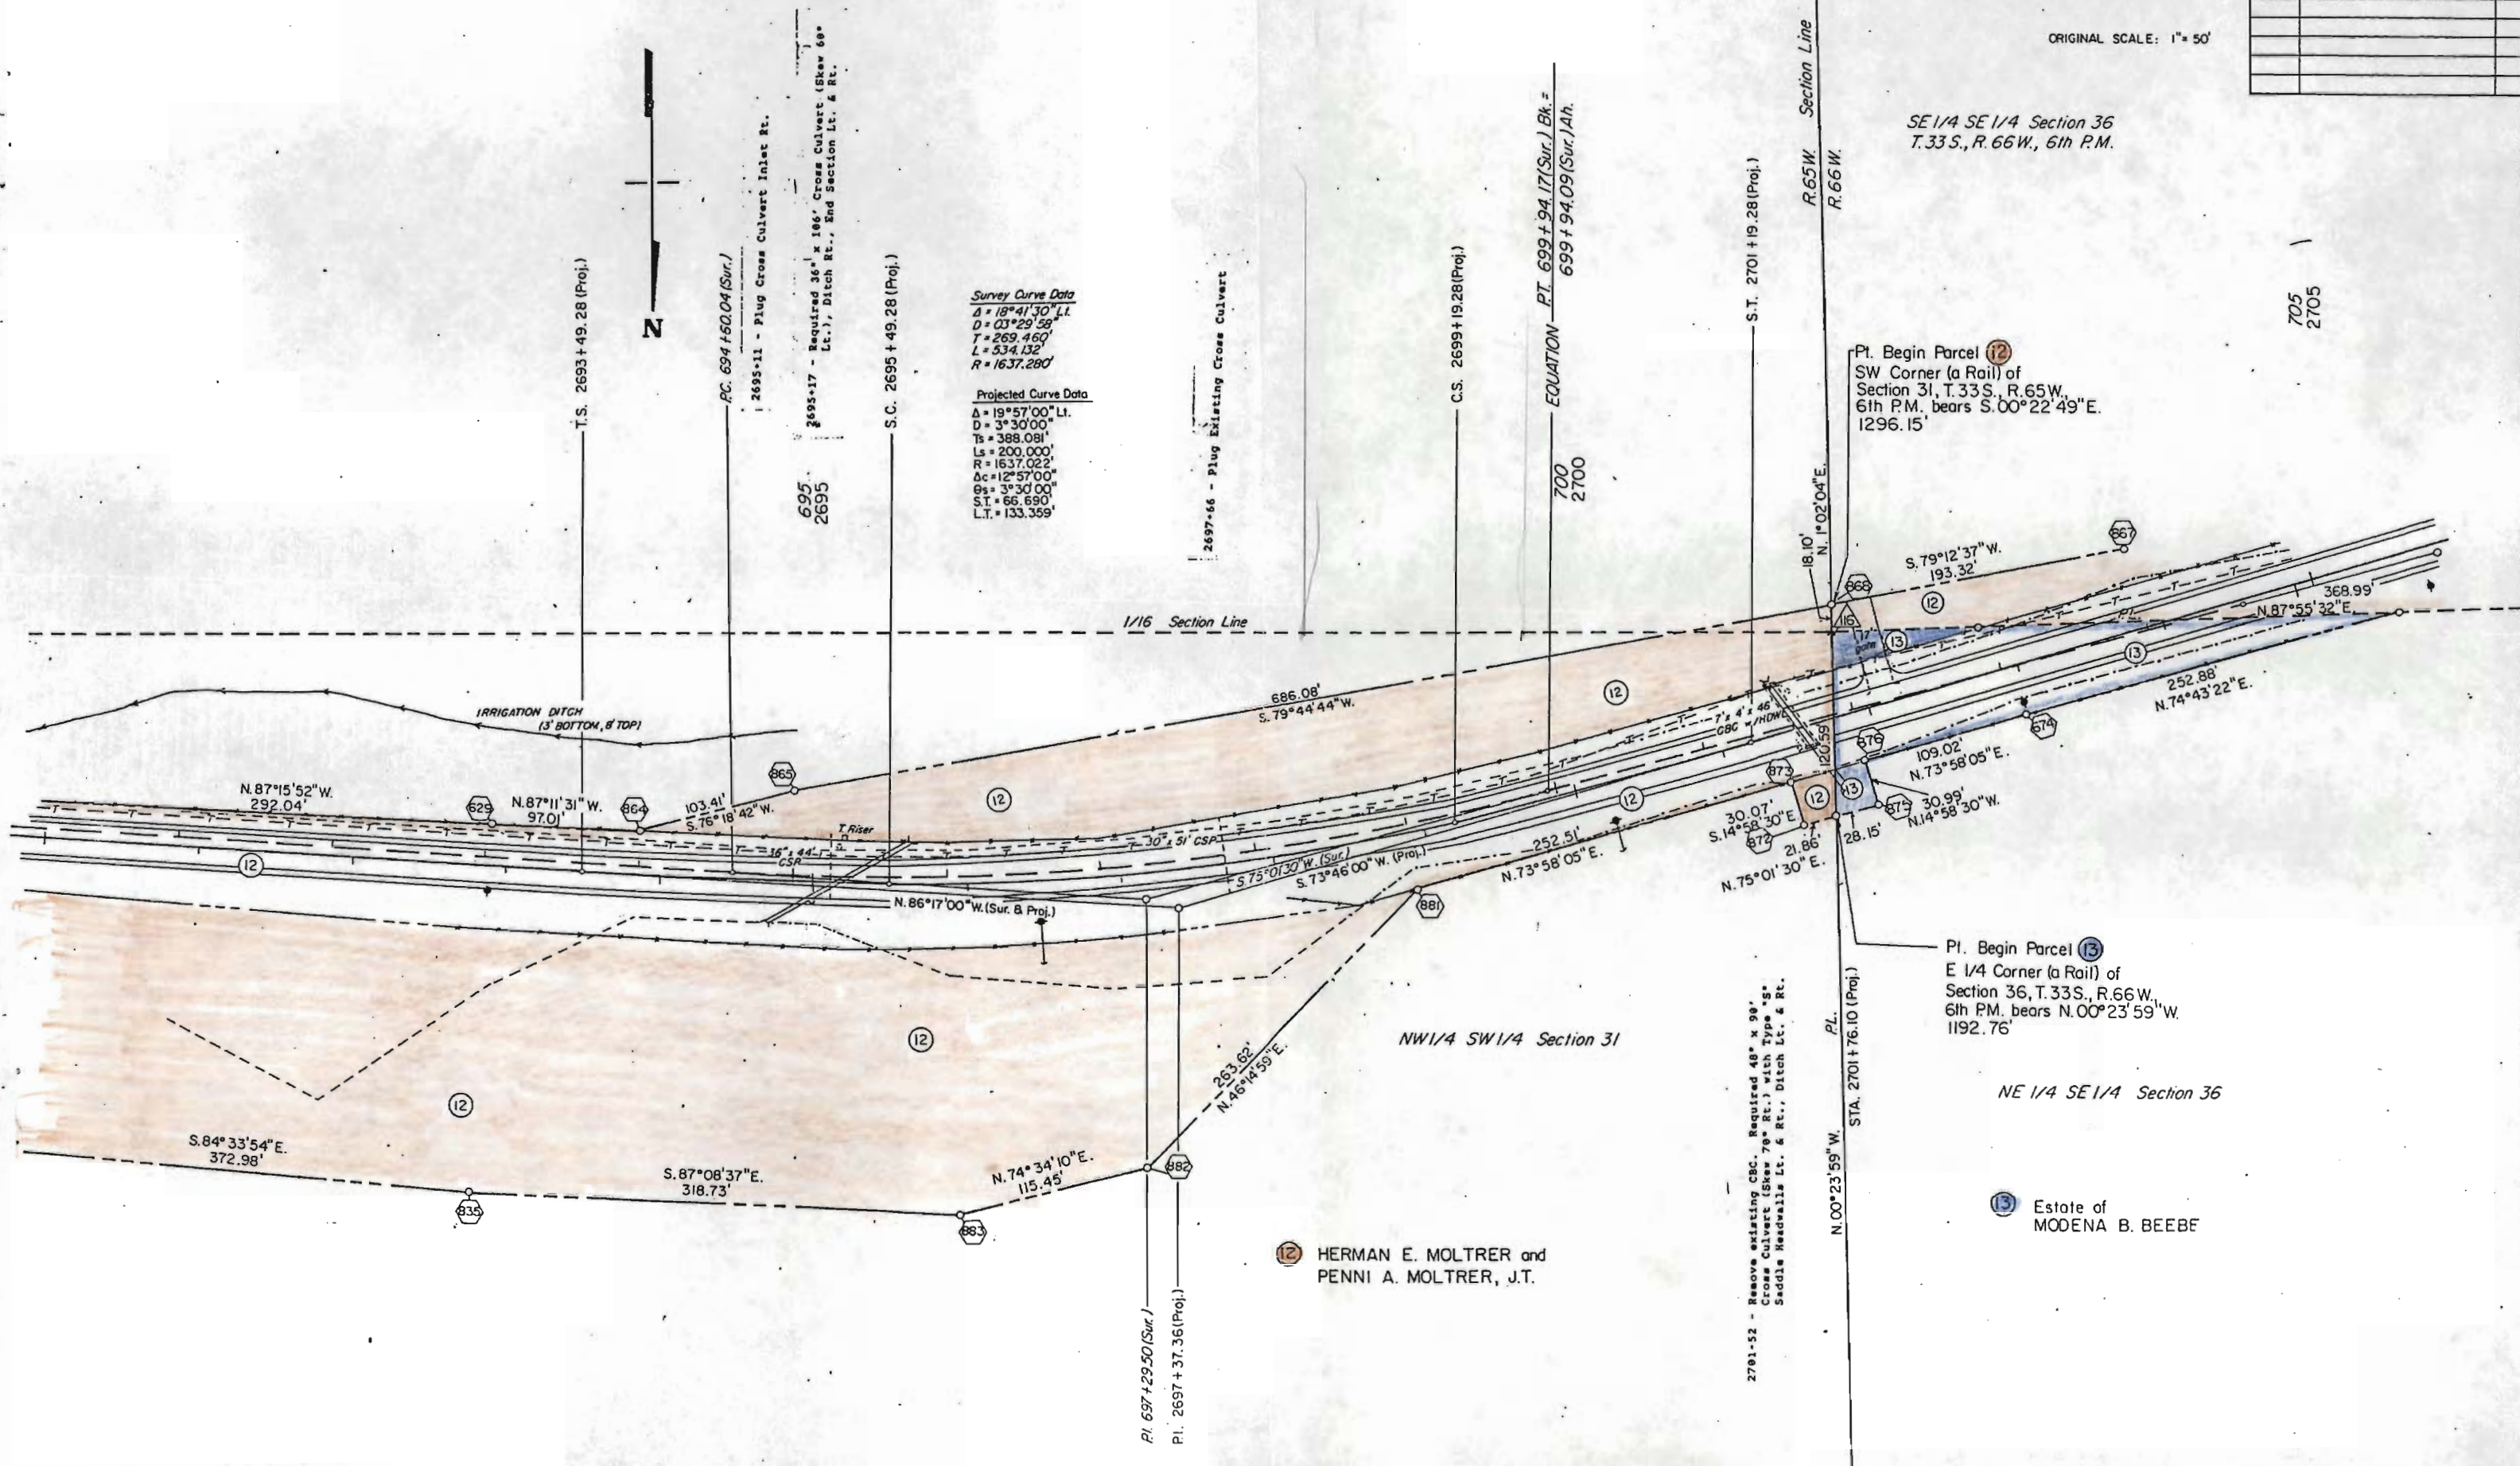

Pt. Begin Parcel (12)
SW Corner (a Rail) of
Section 31, T.33S., R.65W.,
6th P.M. bears S.00°22'49"E.
1296.15'

Pt. Begin Parcel (13)
E 1/4 Corner (a Rail) of
Section 36, T.33S., R.66W.,
6th P.M. bears N.00°23'59"W.
1192.76'

NE 1/4 SE 1/4 Section 36

(13) Estate of
MODENA B. BEEBE

(12) HERMAN E. MOLTRER and
PENNI A. MOLTRER, J.T.

2791-52 - Remove existing CBC. Required 48" x 96"
Cross Culvert (Skew 70° Rt.) with Type "S"
Saddle Headwalls Lt. & Rt., Ditch Lt. & Rt.

Pl. 697+29.50 (Sur.)
Pl. 2697+37.36 (Proj.)

NW 1/4 SW 1/4 Section 31

1/16 Section Line

EQUATION PT. 699+94.17 (Sur.) Bk. =
699+94.09 (Sur.) Ah.

C.S. 2699+19.28 (Proj.)

S.T. 2701+19.28 (Proj.)

PL.
STA. 2701+76.10 (Proj.)
N.00°23'59"W.

R.65W. Section Line
R.66W.


SE 1/4 SE 1/4 Section 36, T.33S., R.66W., 6th P.M.

FEDERAL ROAD REGION NO.	DIVISION	PROJ. NO.	SHEET NO.	TOTAL SHEETS
VII	COLORADO	SR 0012(25)	9	16

REVISIONS	

RIGHT OF WAY
SEGUNDO - EAST


ORIGINAL SCALE 1" = 50'

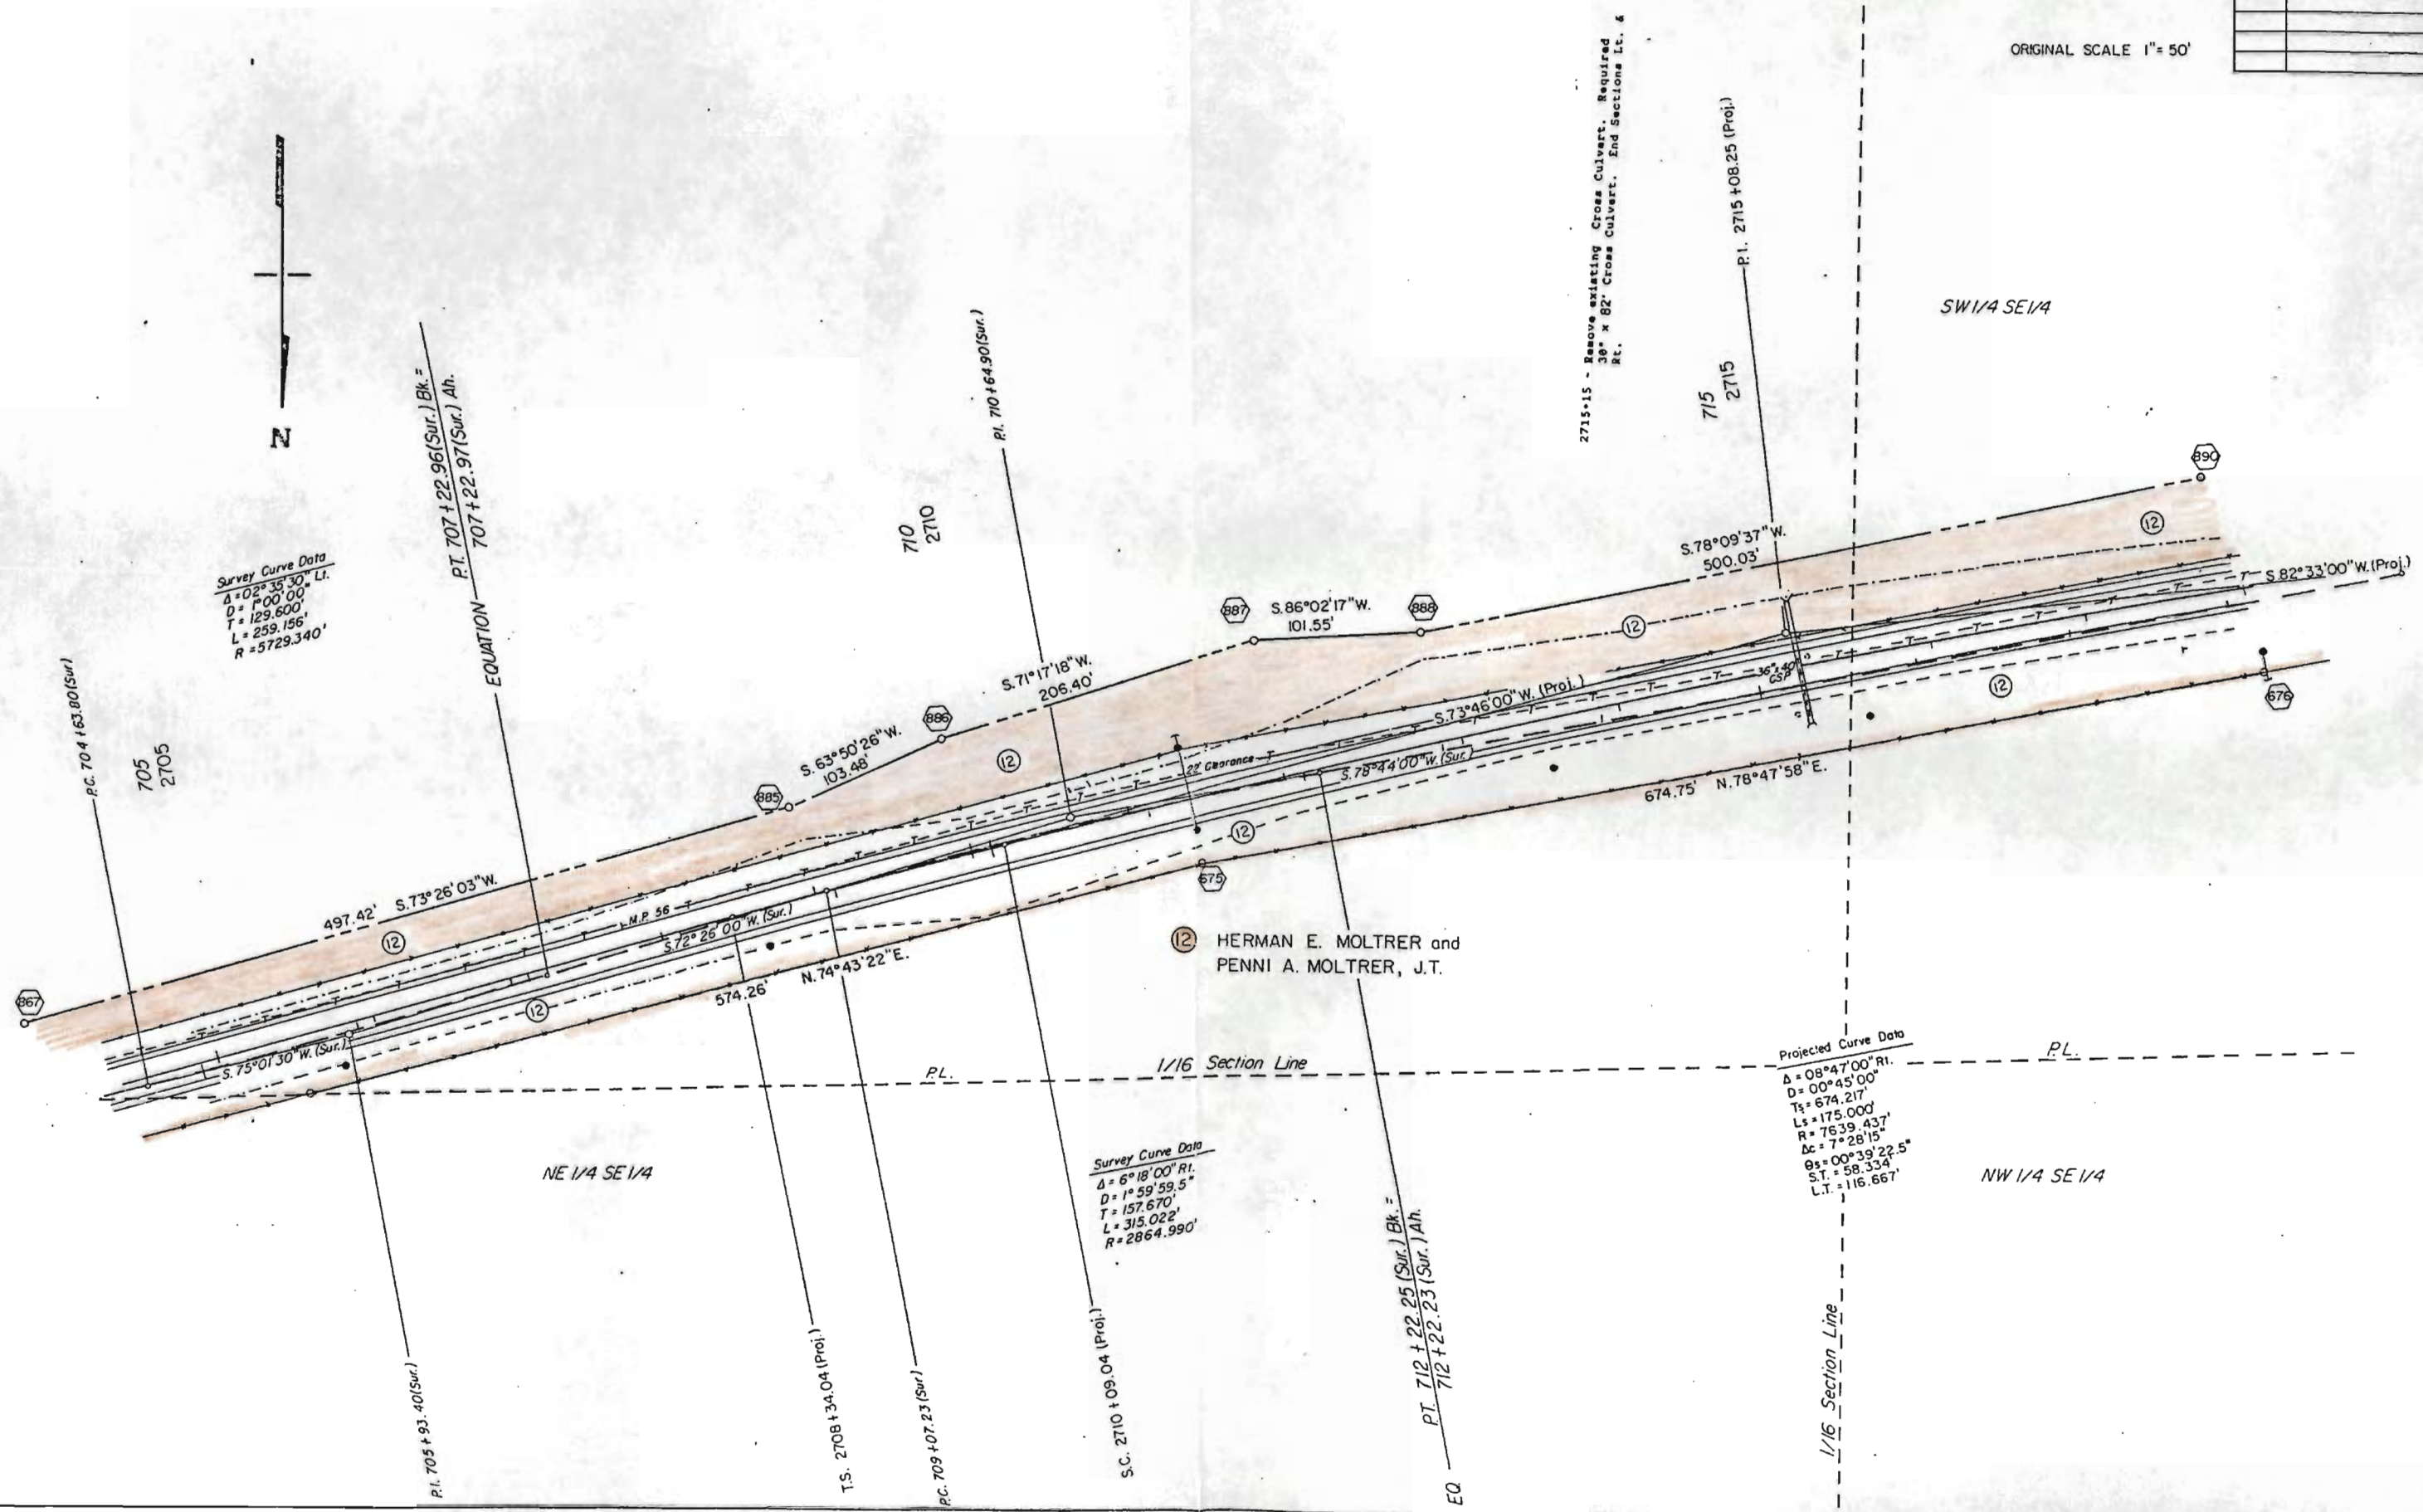

FEDERAL ROAD REGION NO.	DIVISION	PROJ. NO.	SHEET NO.	TOTAL SHEETS
VII	COLORADO	SR 0012(26)	10	16

RIGHT OF WAY
SEGUNDO - EAST
ORIGINAL SCALE: 1" = 50'

REVISIONS		

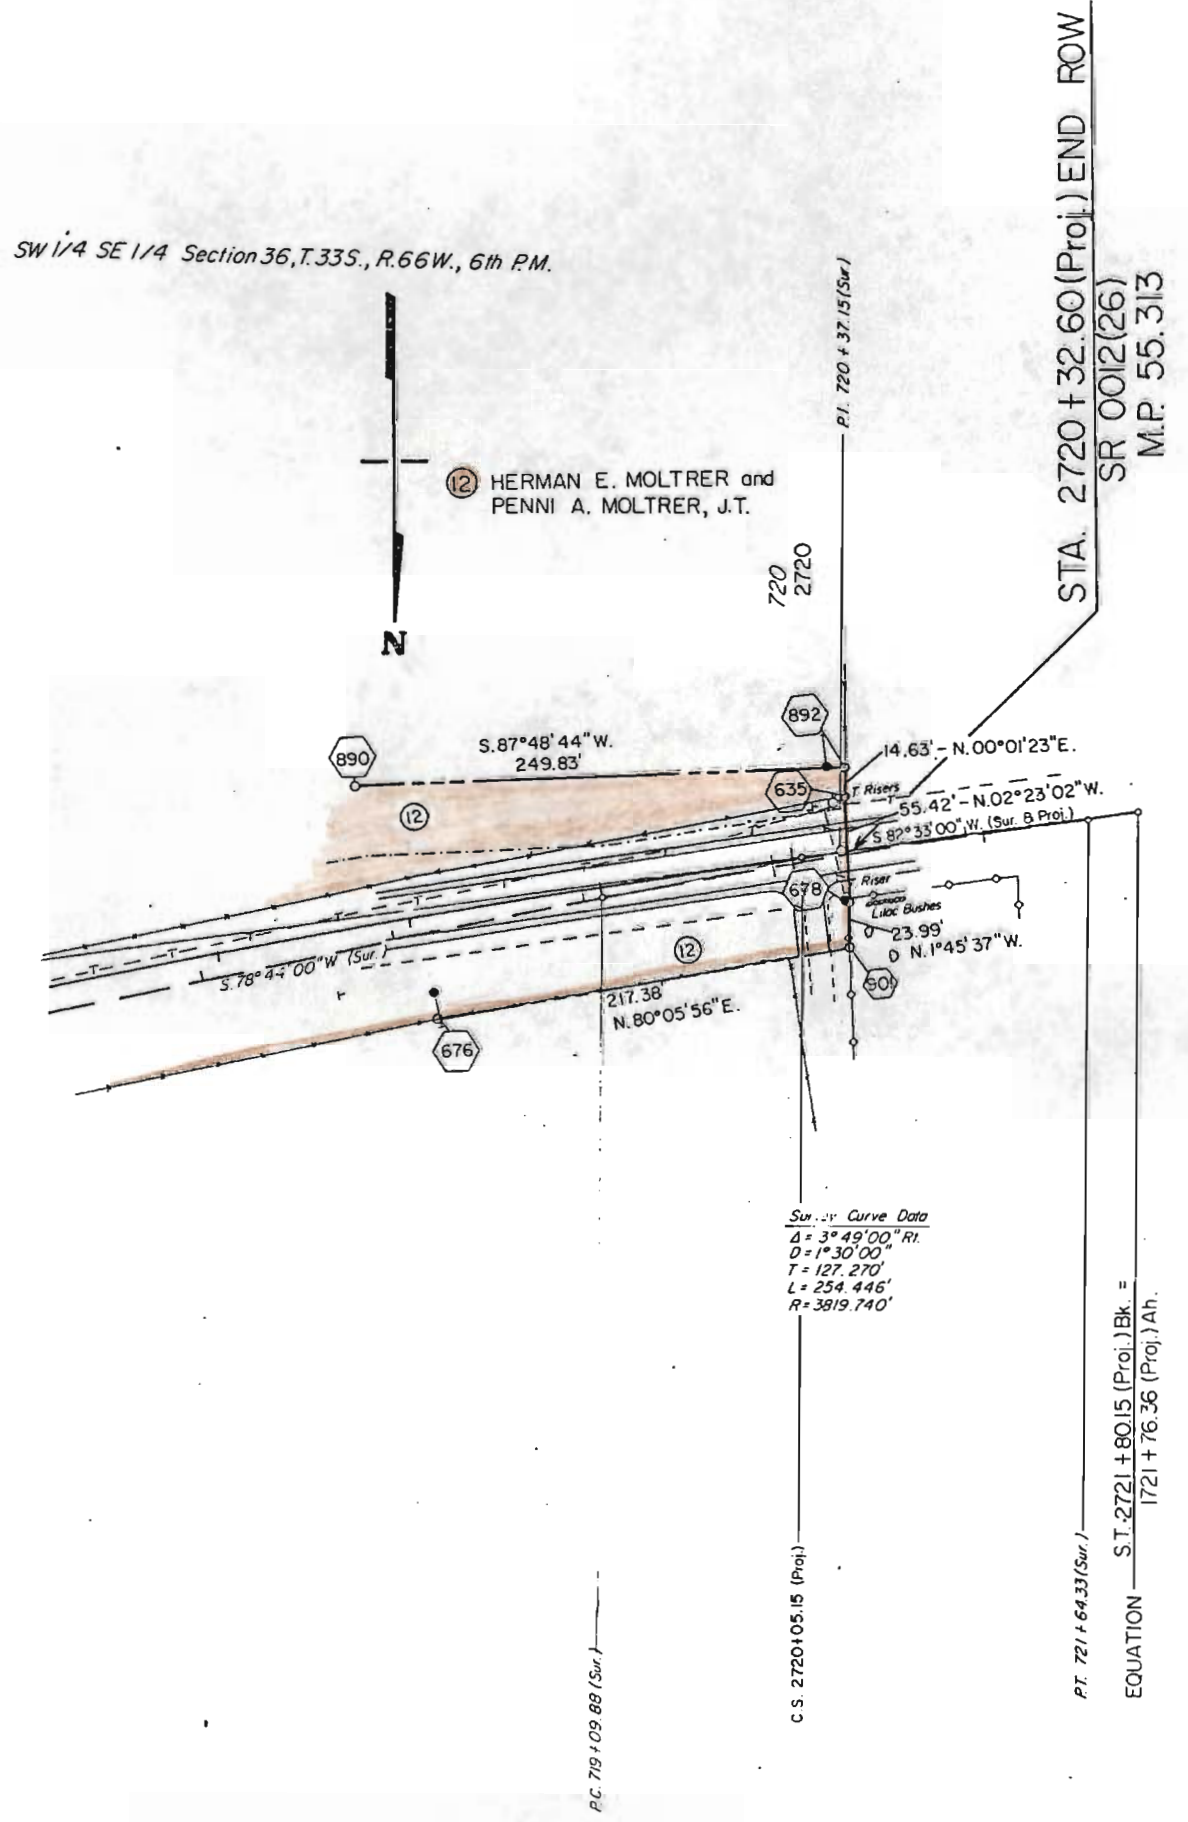


FEDERAL ROAD REGION NO.	DIVISION	PROJ. NO.	SHEET NO.	TOTAL SHEETS
VIII	COLORADO	SR 0012 (26)	II	16

REVISIONS		
3/89	Revise Parcels 1, TE-1, TE-1A	JH
6-16-89	Name change Parcels 4, TE-4, 13.	NS
8-89	Added Parcel 11A	NS

RIGHT OF WAY
SEGUNDO - EAST

OWNERSHIP MAP
Showing claimants with regards
to Right of Way for Project
SR 0012 (26)

ORIGINAL SCALE 1" = 400'

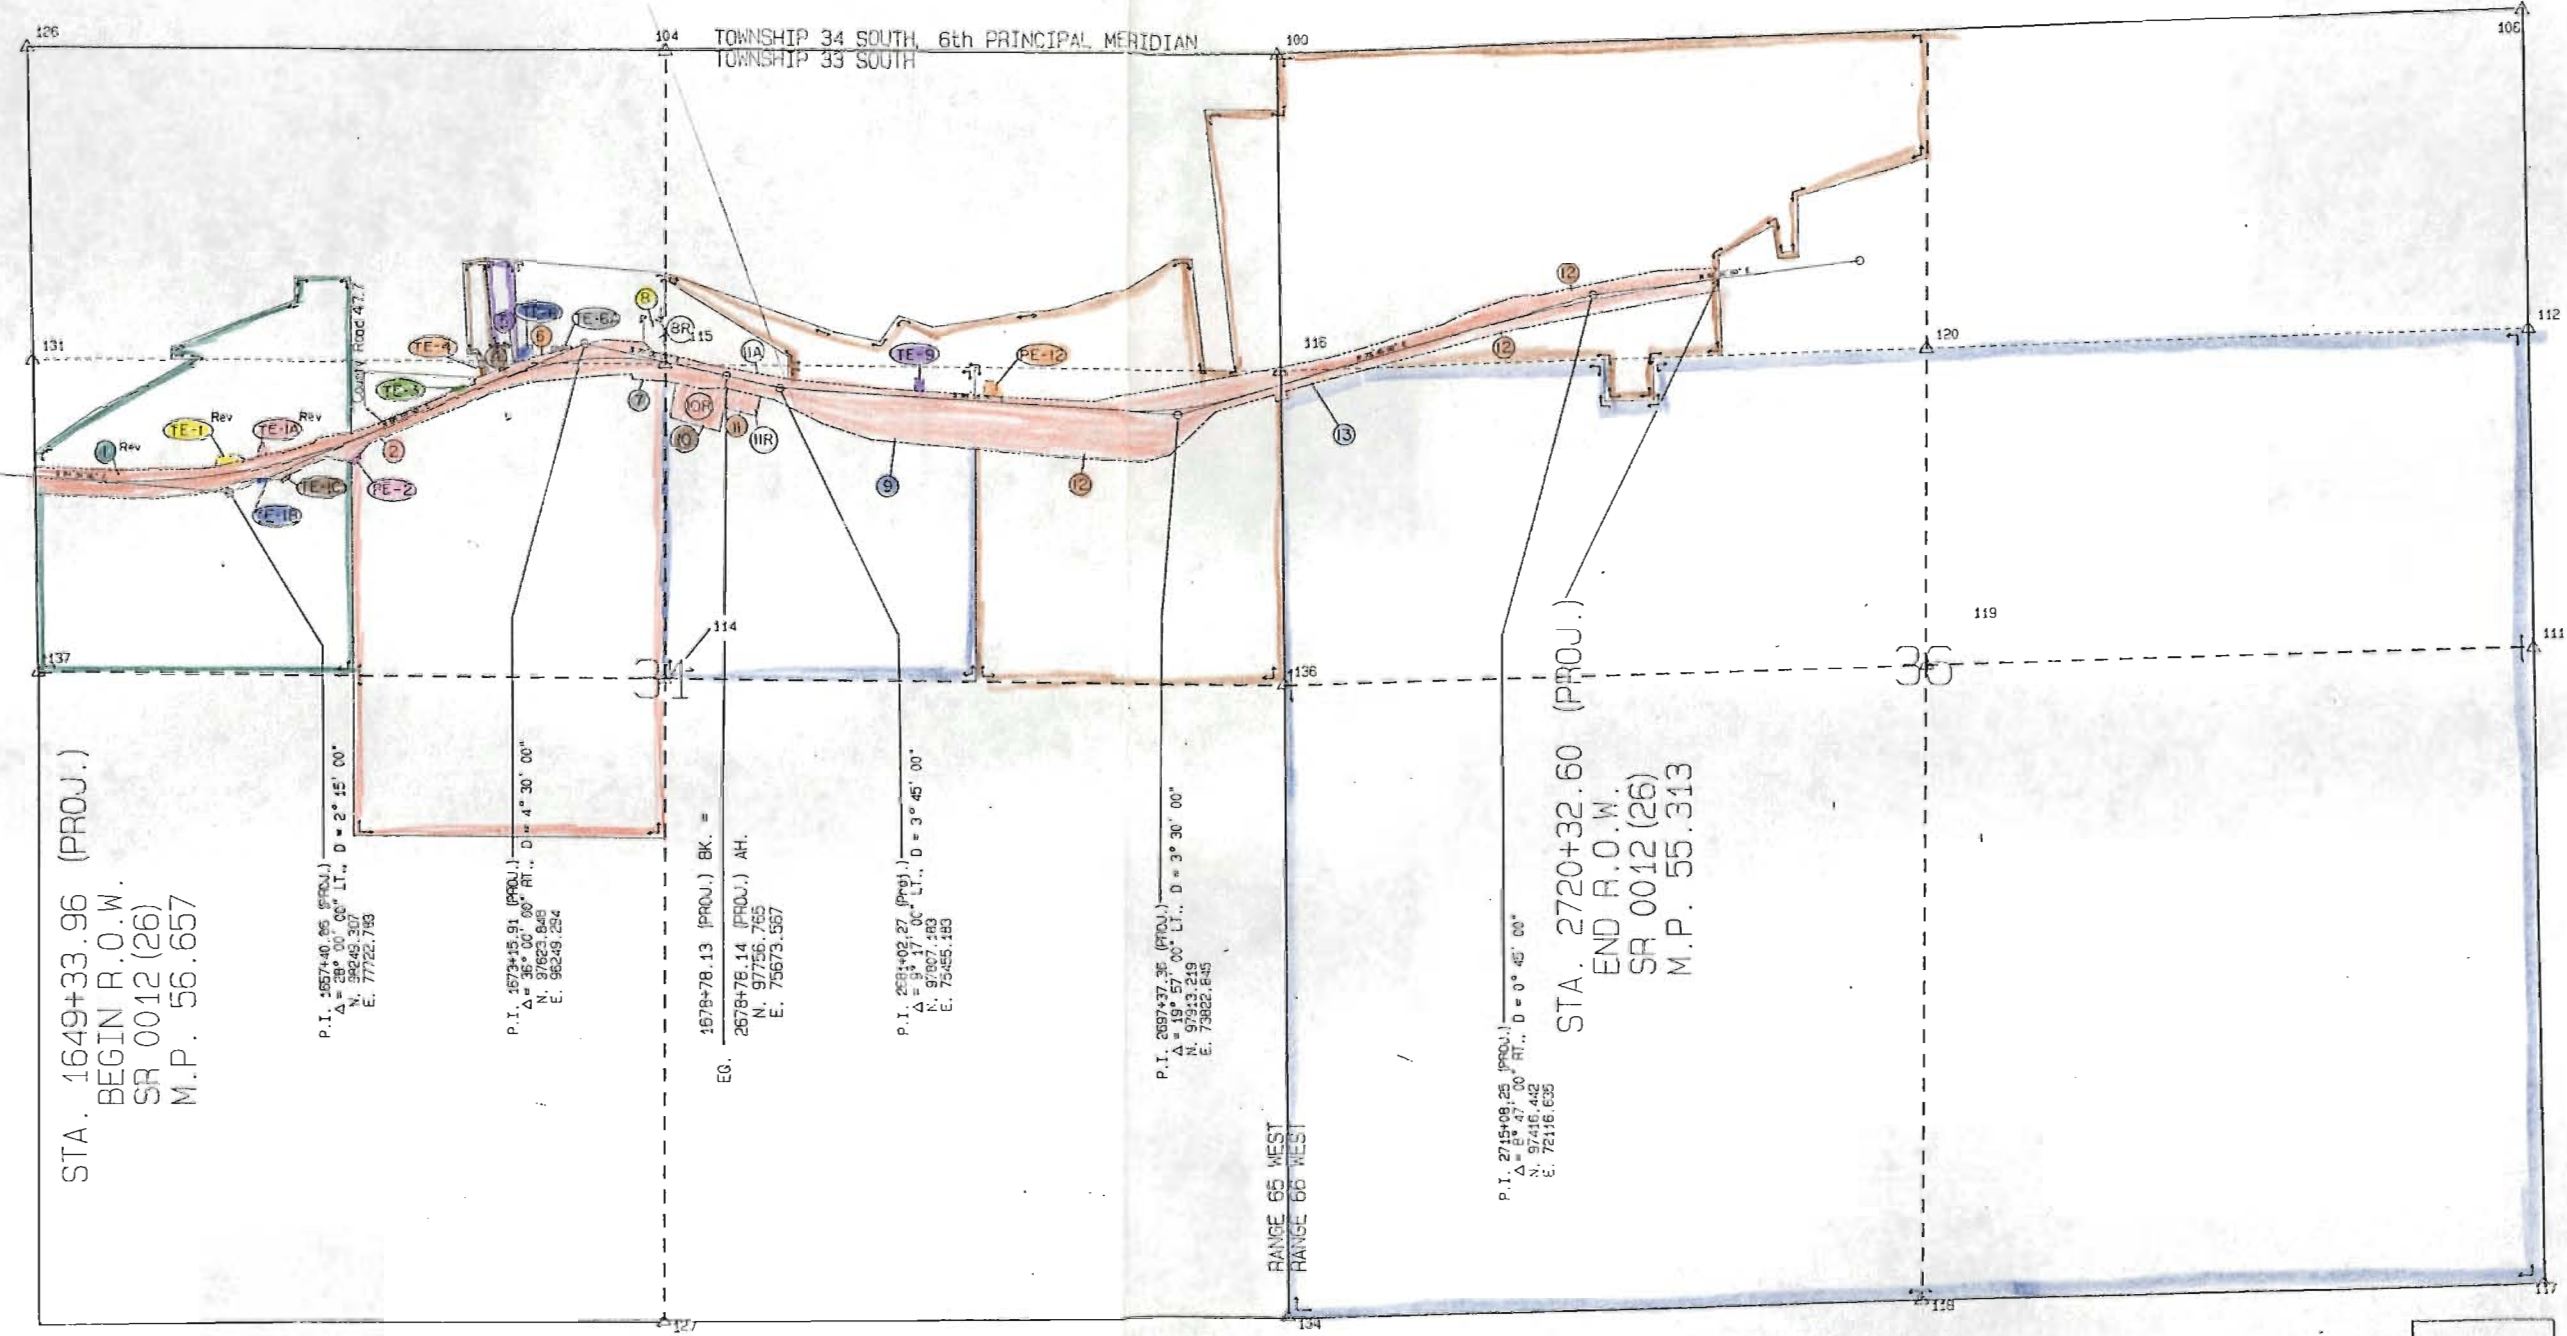

SAM U. MONTOYA, dec.; LUCIANO G. and MINNIE MONTOYA, J.T.	RUTH MONTOYA and FRANK MONTOYA, J.T.	NORMAN CHAVEZ and ROSE MARIE CHAVEZ, Tenants in Common & Joint Tenants	HERMAN E. MOLTRE and PENNI A. MOLTRE, J.T.
PATRICIO MONTOYA and PRAXSEDES MONTOYA, J.T.	DOLLY TRUJILLO, dec., and ANTOINETTE TRUJILLO, J.T.	ADELIN G. ARAGON	Estate of MODENA B. BEEBE
MARY JANE WHITLEY	GLORIA A. AGUILAR	TOM E. BEARDSLEE and CAROLYN S. BEARDSLEE, J.T.	
		TOM BEARDSLEE	

Authorized
Plans
AUG 29 1989
Date

COLORADO DEPT. OF HIGHWAYS
PRELIMINARY PLANS
SUBJECT TO CHANGE
DATE AUG 29 1989