



Region One
18500 E. Colfax
Aurora, CO 80011
PHONE: 303-757-9744 FAX: 303-757-9746

Survey Coordinator: Joseph P. Conway

Sheet Revisions

mm/yy	xxxxx	xxx

SH 9 MP 76.1 to MP 84.2

S 7 T7S R77W
S 18-19-30-31, T7S R77W
S 36 T7S R78W
S 1 T8S R78W

Land Survey Control Diagram

Title Sheet

Project Number: STA 0091-022
Project Location: SH 9 Hoosier Pass North

Project Code:	Subset Sheets	Sheet No.	Total No. of Sheets
14347	1 of 31	1	XX

BASIS OF BEARINGS: Bearings used in the calculation of coordinates are based on a grid bearing of S 08°44'18" W from US Geological Survey Benchmark H 9 to CM-MP 76.3, as obtained from a Global Positionings System (GPS) survey based on the Colorado High Accuracy Reference Network (CHARN).

BASIS OF ELEVATIONS: Project is based on a U.S. Geological Survey benchmark H 9 (PID KL0127) a 1st Order, Class II benchmark, a found 3 1/2" brass cap stamped H 9 1927 with a NAVD '88 and project elevation of 3519.241 (meters) 11546.04 (feet).


COORDINATE DATUM: Project coordinates are modified Colorado State Plane Central Zone NAD '83(92) coordinates. State plane coordinates were modified to a mean project elevation of 3269.244 meters. The combined elevation/scale factor used to modify the coordinates from state plane to project coordinates was 0.9994358810. Project coordinates were truncated by 0.0 in the Northing and by 0.0 in the Easting after converting from state plane coordinates to project coordinates. The CHARN is based on the NAD '83(92) datum. Project Coordinates = State Plane Coordinates divided by 0.9994358810 x 3937/1200.

NOTE: This control survey is for the use of the Colorado Department of Transportation personnel. The survey is not a complete boundary survey and does not subdivide land. Title policy, title commitment, and title research were not part of this control survey, therefore, easements, rights, and restrictions of record are not shown. The verification of the physical evidence with relation to easements, rights of way, property boundaries, and restriction, as described in the instruments of record, were not included in this control survey.

NOTE: Refer to M-629-1 Survey Monuments of the Standard Plans, Colorado Department of Transportation, M & S Standards October 2000 for survey monument descriptions. Refer to M-100-1 Standard Symbols of the Standard Plans, Colorado Department of Transportation, M & S Standards October 2000 for standard symbol definitions.

NOTICE: According to Colorado law you must commence any legal action based upon any defect in this survey within three years after you first discover such defect. In no event may any action based upon any defect in this survey be commenced more than ten years from the date of the statement shown hereon.

SURVEYORS STATEMENT: I, Betty Claybrook, a Professional Land Surveyor in the State of Colorado, hereby state that this Control Survey Diagram was prepared under my direct supervision this 14th day of January, 2005, from a field survey performed under my supervision and checking from May 20, 2003 to November, 23rd, 2004, for and on behalf of the Department of Transportation, State of Colorado, and is not a Land Survey Plat or Right-of-Way Survey Plat and to the best of my knowledge and belief this control survey, as shown, meets the minimum horizontal control tolerances of a CDOT Class A Survey, the land monument survey as shown, meets the minimum horizontal accuracy of a CDOT, Class B Secondary survey, and the topographic survey as shown, meets the applicable minimum horizontal and vertical accuracy of a CDOT Class C or D TMoss survey in accordance with the CDOT Survey Manual (dated October 2003).

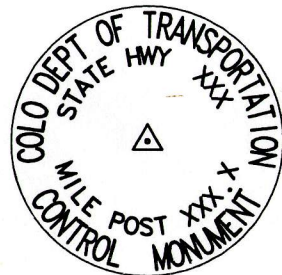

Typical Control Monument Cap Not to Scale

CM-MP - Control Point Monuments set by CDOT. They are CDOT type 2 monuments, a 3-1/4" dia. aluminum control monument cap (as shown) on a 3' X 3/4" dia. flined aluminum security rod on a 3' X 3/4" dia. smooth aluminum rod.

CONSTRUCTION SURVEYING AND MONUMENTATION REQUIREMENTS:

1. This Control Survey Diagram represents the horizontal and vertical control for the project established by the Division. It is possible that some of the survey control monuments listed have been disturbed or obliterated. It is the Contractor's responsibility to verify the existence and stability of the control monuments before submitting a bid price.
2. All ROW and control monuments shall be set flush with the ground. Witness posts shall be installed 2 foot from and facing all ROW and control monuments, or as directed by the Project Engineer.
3. Installation of Type 3 and Type 3-A monuments shall be completed in the same day that installation is commenced. Under no circumstances shall holes in the roadway be left open overnight.
4. When installing Type 3-A monuments, the aluminum monument box shall be positively secured in the roadway surface. The monument box shall be caulked with asphalt caulking between the monument box and the edges of the roadway surface to provide a positive moisture barrier around the monument box.
5. Control survey procedures, statistical analysis, and accuracy obtained for horizontal and vertical control shall be documented in the field book.
6. Legible copies of the field books shall be submitted to the Project Engineer for review on a monthly basis.
7. It is ultimately the prime Contractor's responsibility to insure that these requirements, as well as any contained in the CDOT specifications, project special provisions, and CDOT Survey Manual are fulfilled under this contract.
8. The minimum staking intervals for each item are described on the plans or in the CDOT Survey Manual. If the contractor wishes to reduce the minimum intervals, a Contract Modification Order must be negotiated and the cost of the item reduced accordingly.
9. Whenever the contract includes the setting of CDOT control monuments, a Project Control Diagram, signed and sealed by the P.L.S. in responsible charge, shall be submitted to the Engineer. An AutoCad or Microstation drawing (as determined by the Project Engineer) on a CD shall accompany the hard copy.

Betty Claybrook
Colorado PLS No. 31150

Date



Region One
18500 E. Colfax
Aurora, CO 80011
PHONE: 303-757-9744 FAX: 303-757-9746

Survey Coordinator: Joseph P. Conway

Sheet Revisions

mm/yy	xxxxx	xxx

SH 9 MP 76.1 to MP 84.2

S 7 T7S R77W
S 18-19-30-31, T7S R77W
S 36 T7S R78W
S 1 T8S R78W

Land Survey Control Diagram


Title Sheet

Project Number: STA 0091-022
Project Location: SH 9 Hoosier Pass North

Project Code:	Subset Sheets	Sheet No.	Total No. of Sheets
14347	2 of 31	2	XX

GEODETTIC COORDINATE SUMMARY TABLE
(ADJUSTED FIELD DATA)

POINT NAME	GEODETTIC COORDINATES NAD-83(92) (CHARN)		ELLIP. HEIGHT	ELEV. (NAVD '88)m	MAPPING ANGLE	SCALE	NAD 83(92) ZONE 0502	
	LATITUDE(N)	LONGITUDE(W)					NORTHING (m)	EASTING (m)
BM V301 MP 80.9	39° 24' 18.34822" N	106° 02'56.04195" W	3115.246	3130.156	-0° 20' 46.269019	0.99951247	479422.477	867127.528
SH 9 CM-MP 76.1	39° 21' 28.58617" N	106° 03'38.12541" W	3475.066	3489.967	-0° 21' 12.810617	0.99945619	474193.594	866088.443
SH 9 CM-MP 76.3	39° 21' 38.31931" N	106° 03'45.26318" W	3496.123	3511.026	-0° 21' 17.312334	0.99945290	474494.794	865919.427
BM H9 CM-MP 76.4	39° 21' 42.02388" N	106° 03'44.55987" W	3504.341	3519.240	-0° 21' 16.868764	0.99945161	474608.929	865936.971
SH 9 CM-MP 76.5	39° 21' 46.50763" N	106° 03'44.87824" W	3492.004	3506.896	-0° 21' 17.069557	0.99945354	474747.243	865930.205
SH 9 CM-MP 76.6	39° 21' 49.87965" N	106° 03'37.02565" W	3477.334	3492.228	-0° 21' 12.117010	0.99945583	474850.065	866118.820
SH 9 CM-MP 76.7	39° 21' 54.29526" N	106° 03'31.25137" W	3465.484	3480.372	-0° 21' 08.475232	0.99945769	474985.380	866257.879
SH 9 CM-MP 76.8	39° 21' 56.34654" N	106° 03'36.07367" W	3456.326	3471.211	-0° 21' 11.516606	0.99945912	475049.346	866142.837
SH 9 CM-MP 77.1	39° 22' 02.81487" N	106° 03'37.80849" W	3431.656	3446.535	-0° 21' 12.610739	0.99946298	475249.069	866102.542
SH 9 CM-MP 77.2	39° 22' 07.41003" N	106° 03'35.80090" W	3422.715	3437.588	-0° 21' 11.344573	0.99946438	475390.475	866151.469
SH 9 CM-MP 77.3	39° 22' 10.65528" N	106° 03'29.32644" W	3411.605	3426.475	-0° 21' 07.261199	0.99946612	475489.596	866307.056
SH 9 CM-MP 77.4	39° 22' 10.95285" N	106° 03'33.27098" W	3405.324	3420.180	-0° 21' 09.748979	0.99946710	475499.353	866212.698
SH 9 CM-MP 77.6	39° 22' 13.63636" N	106° 03'33.52770" W	3386.838	3401.693	-0° 21' 09.910890	0.99946999	475582.143	866207.062
SH 9 CM-MP 77.8	39° 22' 19.81573" N	106° 03'25.12461" W	3372.464	3387.319	-0° 21' 04.611148	0.99947224	475771.463	866409.360
SH 9 CM-MP 78.0	39° 22' 31.94435" N	106° 03'27.37417" W	3349.198	3364.023	-0° 21' 06.029922	0.99947588	476145.809	866357.814
SH 9 CM-MP 78.1	39° 22' 38.32151" N	106° 03'26.20179" W	3335.619	3350.463	-0° 21' 05.290515	0.99947800	476342.292	866387.079
SH 9 CM-MP 78.2	39° 22' 43.98416" N	106° 03'26.36367" W	3324.316	3339.155	-0° 21' 05.392611	0.99947977	476516.937	866384.276
SH 9 CM-MP 78.4	39° 22' 50.11870" N	106° 03'31.09077" W	3309.808	3324.634	-0° 21' 08.373943	0.99948204	476706.806	866272.309
SH 9 CM-MP 78.6	39° 22' 49.63561" N	106° 03'46.37516" W	3289.912	3304.718	-0° 21' 18.013648	0.99948515	476694.166	865906.435
SH 9 CM-MP 78.8	39° 22' 53.19318" N	106° 03'47.49456" W	3278.382	3293.197	-0° 21' 18.719642	0.99948695	476804.039	865880.325
SH 9 CM-MP 78.9	39° 22' 57.31414" N	106° 03'42.81173" W	3268.520	3283.331	-0° 21' 15.766230	0.99948850	476930.425	865993.178
SH 9 CM-MP 79.1	39° 23' 02.10237" N	106° 03'33.79053" W	3250.539	3265.344	-0° 21' 10.076654	0.99949131	477076.749	866209.974
SH 9 CM-MP 79.2	39° 23' 07.28390" N	106° 03'21.45357" W	3230.111	3244.913	-0° 21' 02.295862	0.99949450	477234.722	866506.183
SH 9 CM-MP 79.3	39° 23' 12.11881" N	106° 03'18.73848" W	3219.559	3234.373	-0° 21' 00.583483	0.99949615	477383.422	866572.067
SH 9 CM-MP 79.4	39° 23' 14.36155" N	106° 03'16.50286" W	3213.306	3228.128	-0° 20' 59.173501	0.99949713	477452.255	866625.987
SH 9 CM-MP 79.5	39° 23' 10.75791" N	106° 03'16.90684" W	3205.180	3219.993	-0° 20' 59.428287	0.99949840	477341.187	866615.641
SH 9 CM-MP 79.6	39° 23' 14.11017" N	106° 03'11.25984" W	3193.884	3208.691	-0° 20' 55.866783	0.99950017	477443.739	866751.402
SH 9 CM-MP 79.7	39° 23' 17.20460" N	106° 03'09.68996" W	3187.915	3202.720	-0° 20' 54.876676	0.99950110	477538.935	866789.549
SH 9 CM-MP 79.8	39° 23' 22.89040" N	106° 03'13.41451" W	3177.611	3192.418	-0° 20' 57.225711	0.99950272	477714.813	866701.493
SH 9 CM-MP 79.9	39° 23' 28.48442" N	106° 03'13.57427" W	3171.203	3186.008	-0° 20' 57.326470	0.99950372	477887.343	866698.721
SH 9 CM-MP 80.2	39° 23' 40.18857" N	106° 03'08.04145" W	3151.574	3166.379	-0° 20' 53.836978	0.99950679	478247.464	866833.305
SH 9 CM-MP 80.3	39° 23' 46.51885" N	106° 03'07.45257" W	3143.917	3158.713	-0° 20' 53.465577	0.99950799	478442.589	866848.582
SH 9 CM-MP 80.5	39° 23' 59.36081" N	106° 03'02.99106" W	3131.576	3146.344	-0° 20' 50.651750	0.99950992	478837.957	866957.731
SH 9 CM-MP 80.7	39° 24' 08.26374" N	106° 03'01.17133" W	3121.563	3136.359	-0° 20' 49.504065	0.99951148	479112.238	867002.932
SH 9 CM-MP 80.9	39° 24' 17.06860" N	106° 02'58.23711" W	3112.772	3127.565	-0° 20' 47.653483	0.99951286	479383.334	867074.774
SH 9 CM-MP 81.1	39° 24' 26.49254" N	106° 02'51.04453" W	3108.624	3123.423	-0° 20' 43.117198	0.99951351	479672.908	867248.597
SH 9 CM-MP 81.4	39° 24' 40.72560" N	106° 02'40.75883" W	3095.437	3110.243	-0° 20' 36.630114	0.99951557	480110.344	867497.290
SH 9 CM-MP 81.6	39° 24' 51.14074" N	106° 02'42.41051" W	3087.903	3102.709	-0° 20' 37.671812	0.99951675	480431.761	867459.707
SH 9 CM-MP 81.8	39° 25' 00.99428" N	106° 02'41.96736" W	3086.861	3101.660	-0° 20' 37.392322	0.99951691	480735.558	867472.130
SH 9 CM-MP 82.0	39° 25' 09.20279" N	106° 02'39.27222" W	3080.049	3094.854	-0° 20' 35.692525	0.99951798	480988.304	867538.113
SH 9 CM-MP 82.1	39° 25' 18.71101" N	106° 02'39.23798" W	3070.853	3085.652	-0° 20' 35.670930	0.99951942	481281.512	867540.688
SH 9 CM-MP 82.3	39° 25' 29.78815" N	106° 02'38.92520" W	3059.222	3074.021	-0° 20' 35.473663	0.99952124	481623.062	867550.216
SH 9 CM-MP 82.5	39° 25' 40.54340" N	106° 02'38.50190" W	3049.296	3064.087	-0° 20' 35.206692	0.99952279	481954.670	867562.326
SH 9 CM-MP 82.7	39° 25' 47.96327" N	106° 02'37.94385" W	3043.519	3058.321	-0° 20' 34.854736	0.99952369	482183.404	867577.042
SH 9 CM-MP 82.9	39° 26' 09.13568" N	106° 02'15.52290" W	3042.565	3055.145	-0° 20' 20.714075	0.99952384	482833.125	868117.103
SH 9 CM-MP 83.1	39° 26' 14.04258" N	106° 02'15.96896" W	3040.934	3053.514	-0° 20' 20.995404	0.99952410	482984.507	868107.332
SH 9 CM-MP 83.2	39° 26' 21.06055" N	106° 02'17.19769" W	3029.843	3042.422	-0° 20' 21.770348	0.99952583	483201.101	868079.232
SH 9 CM-MP 83.5	39° 26' 34.47095" N	106° 02'10.73301" W	3032.752	3045.330	-0° 20' 17.693145	0.99952538	483613.737	868236.256
SH 9 CM-MP 83.7	39° 26' 47.21273" N	106° 02'07.59646" W	3017.656	3030.233	-0° 20' 15.714952	0.99952774	484006.226	868313.569
SH 9 CM-MP 83.9	39° 26' 55.01703" N	106° 02'00.51968" W	3013.490	3026.067	-0° 20' 11.251702	0.99952839	484245.900	868484.184
SH 9 CM-MP 84.0	39° 27' 00.32254" N	106° 01'59.27453" W	3012.353	3024.930	-0° 20' 10.466401	0.99952857	484409.337	868514.914
SH 9 CM-MP 84.2	39° 27' 08.45405" N	106° 01'58.90212" W	3009.914	3022.491	-0° 20' 10.231525	0.99952895	484660.045	868525.289

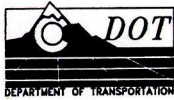

Region One
18500 E. Colfax
Aurora, CO 80011
PHONE: 303-757-9744 FAX: 303-757-9746

Survey Coordinator: Joseph P. Conway

Sheet Revisions

mm/yy	XXXX	XXX

SH 9 MP 76.1 to MP 84.2

S 7 T7S R77W
S 18-19-30-31, T7S R77W
S 36 T7S R78W
S 1 T8S R78W

Land Survey Control Diagram

Title Sheet

Project Number: STA 0091-022
Project Location: SH 9 Hoosier Pass North

Project Code:	Subset Sheets	Sheet No.	Total No. of Sheets
14347	3 of 31	3	XX

PROJECT COORDINATE SUMMARY TABLE
(ADJUSTED FIELD DATA)

POINT NAME	PROJECT COORDINATES		ELEV(ft.)	DESCRIPTION
	NORTH (ft.)	EAST (ft.)		
BM V301 M.P. 80.9	1573793.05	2846506.67	10269.52	USC&GS Brass Cap
CM-MP 76.1	1556628.27	2843095.68	11450.00	CDOT Type II Control Monument
CM-MP 76.3	1557617.02	2842540.85	11519.09	CDOT Type II Control Monument
BM H9 M.P. 76.4	1557991.69	2842598.44	11546.04	USGS Brass Cap
CM-MP 76.5	1558445.73	2842576.23	11505.54	CDOT Type II Control Monument
CM-MP 76.6	1558783.26	2843195.40	11457.42	CDOT Type II Control Monument
CM-MP 76.7	1559227.46	2843651.88	11418.52	CDOT Type II Control Monument
CM-MP 76.8	1559437.44	2843274.24	11388.46	CDOT Type II Control Monument
CM-MP 77.1	1560093.06	2843141.96	11307.51	CDOT Type II Control Monument
CM-MP 77.2	1560557.26	2843302.57	11278.15	CDOT Type II Control Monument
CM-MP 77.3	1560882.64	2843813.31	11241.69	CDOT Type II Control Monument
CM-MP 77.4	1560914.67	2843503.57	11221.04	CDOT Type II Control Monument
CM-MP 77.6	1561186.44	2843485.07	11160.39	CDOT Type II Control Monument
CM-MP 77.8	1561807.92	2844149.15	11113.23	CDOT Type II Control Monument
CM-MP 78.0	1563036.78	2843979.94	11036.80	CDOT Type II Control Monument
CM-MP 78.1	1563681.77	2844076.01	10992.31	CDOT Type II Control Monument
CM-MP 78.2	1564255.08	2844066.80	10955.21	CDOT Type II Control Monument
CM-MP 78.4	1564878.36	2843699.25	10907.57	CDOT Type II Control Monument
CM-MP 78.6	1564836.86	2842498.20	10842.23	CDOT Type II Control Monument
CM-MP 78.8	1565197.54	2842412.49	10804.43	CDOT Type II Control Monument
CM-MP 78.9	1565612.43	2842782.95	10772.06	CDOT Type II Control Monument
CM-MP 79.1	1566092.76	2843494.63	10713.05	CDOT Type II Control Monument
CM-MP 79.2	1566611.34	2844466.99	10646.02	CDOT Type II Control Monument
CM-MP 79.3	1567099.47	2844683.26	10611.44	CDOT Type II Control Monument
CM-MP 79.4	1567325.43	2844860.27	10590.95	CDOT Type II Control Monument
CM-MP 79.5	1566960.83	2844826.30	10564.26	CDOT Type II Control Monument
CM-MP 79.6	1567297.47	2845271.96	10527.18	CDOT Type II Control Monument
CM-MP 79.7	1567609.97	2845397.19	10507.59	CDOT Type II Control Monument
CM-MP 79.8	1568187.33	2845108.13	10473.79	CDOT Type II Control Monument
CM-MP 79.9	1568753.69	2845099.03	10452.76	CDOT Type II Control Monument
CM-MP 80.2	1569935.85	2845540.83	10388.36	CDOT Type II Control Monument
CM-MP 80.3	1570576.39	2845590.97	10363.21	CDOT Type II Control Monument
CM-MP 80.5	1571874.25	2845949.28	10322.63	CDOT Type II Control Monument
CM-MP 80.7	1572774.63	2846097.66	10289.87	CDOT Type II Control Monument
CM-MP 80.9	1573664.56	2846333.49	10261.02	CDOT Type II Control Monument
CM-MP 81.1	1574615.14	2846904.10	10247.43	CDOT Type II Control Monument
CM-MP 81.4	1576051.10	2847720.48	10204.19	CDOT Type II Control Monument
CM-MP 81.6	1577106.21	2847597.11	10179.47	CDOT Type II Control Monument
CM-MP 81.8	1578103.48	2847637.89	10176.03	CDOT Type II Control Monument
CM-MP 82.0	1578933.17	2847854.49	10153.70	CDOT Type II Control Monument
CM-MP 82.1	1579895.68	2847862.94	10123.51	CDOT Type II Control Monument
CM-MP 82.3	1581016.88	2847894.22	10085.35	CDOT Type II Control Monument
CM-MP 82.5	1582105.44	2847933.97	10052.76	CDOT Type II Control Monument
CM-MP 82.7	1582856.30	2847982.28	10033.84	CDOT Type II Control Monument
CM-MP 82.9	1584095.01	2848147.53	10023.42	CDOT Type II Control Monument
CM-MP 83.1	1584591.67	2848115.48	10018.07	CDOT Type II Control Monument
CM-MP 83.2	1585302.28	2848023.28	9981.68	CDOT Type II Control Monument
CM-MP 83.5	1586656.07	2848538.45	9991.22	CDOT Type II Control Monument
CM-MP 83.7	1587943.76	2848792.10	9941.69	CDOT Type II Control Monument
CM-MP 83.9	1588730.09	2849351.86	9928.02	CDOT Type II Control Monument
CM-MP 84.0	1589266.30	2849452.68	9924.29	CDOT Type II Control Monument
CM-MP 84.2	1590088.83	2849486.72	9916.29	CDOT Type II Control Monument

COLORADO DEPARTMENT OF TRANSPORTATION



Region One
18500 E. Colfax
Aurora, CO 80011
PHONE: 303-757-9744 FAX: 303-757-9746

Survey Coordinator: Joseph P. Conway

Sheet Revisions

mm/yy	XXXXX	XXX


SH 9 MP 76.1 to MP 84.2
S 7 T7S R77W
S 18-19-30-31, T7S R77W
S 36 T7S R78W
S 1 T8S R78W

Land Survey Control Diagram

Plan Sheet

Project Number: STA 0091-022
Project Location: SH 9 Hoosier Pass North

Project Code:	Subset Sheets	Sheet No.	Total No. of Sheets
14347	4 of 31	4	XX

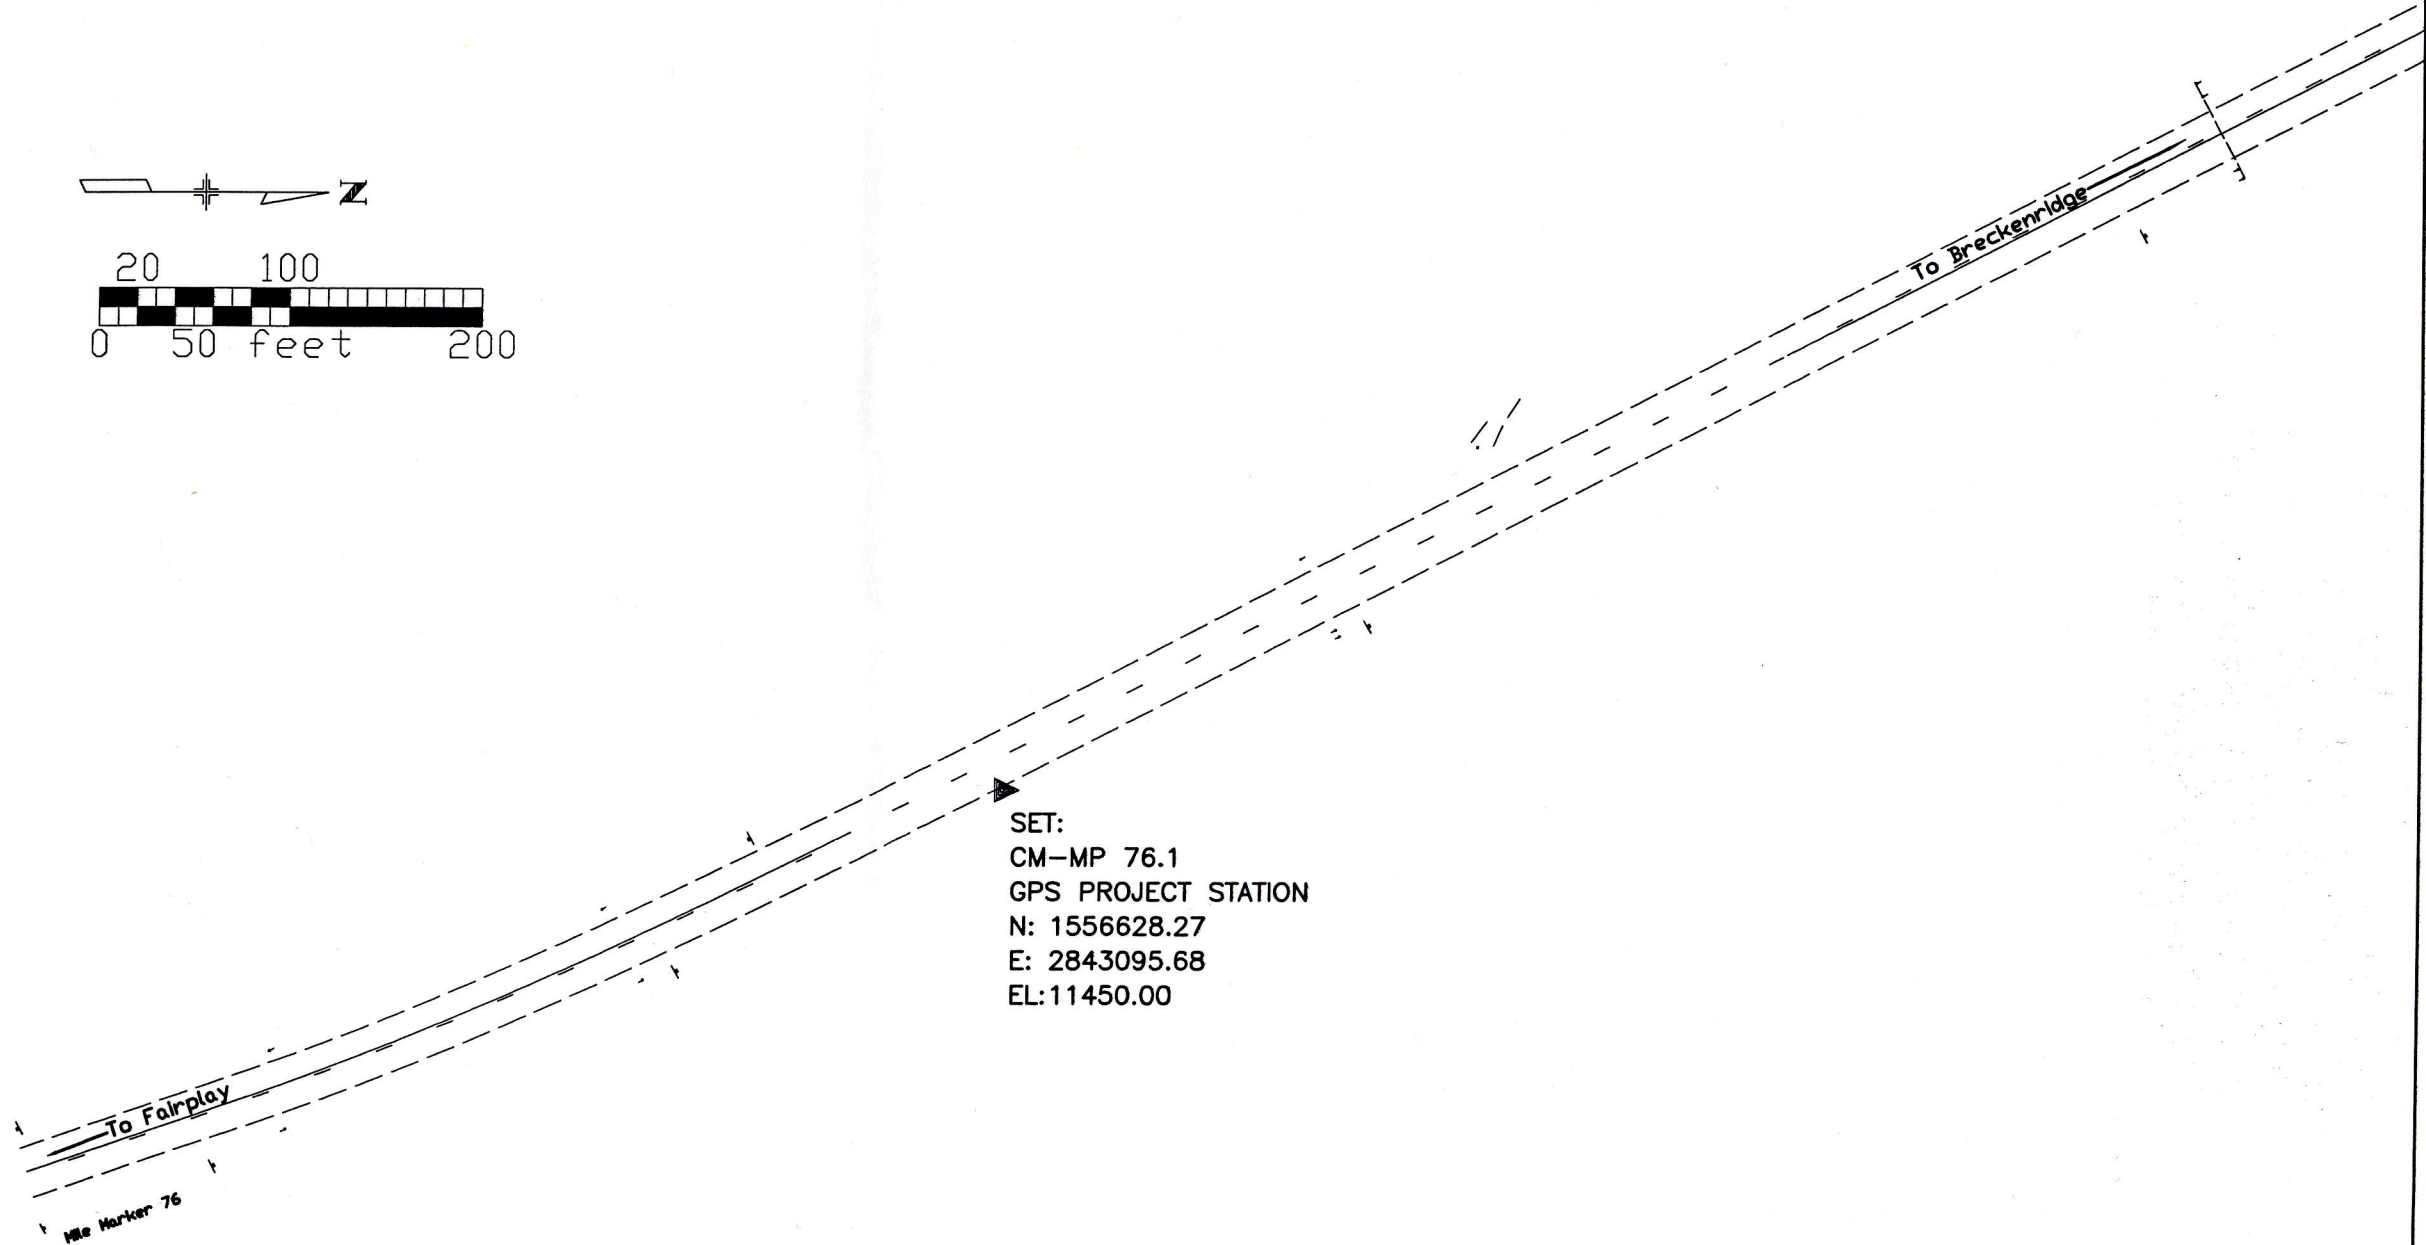

COLORADO DEPARTMENT OF TRANSPORTATION



Region One
18500 E. Colfax
Aurora, CO 80011
Phone: 303-757-9744 FAX: 303-757-9746

Survey Coordinator: Joseph P. Conway

Sheet Revisions

mm/yy	XXXXX	XXX

SH 9 MP 76.1 to MP 84.2


S 7, T7S, R77W
S 18-19-30-31, T7S, R77W
S36, T7S, R78W
S 1, T7S, R78W

Land Survey Control Diagram

Plan Sheet

Project Number: STA 0091-022
Project Location: SH 9 Hoosier Pass North

Project Code:	Subset Sheets	Sheet No.	Total No. of Sheets
14347	5 of 31	5	XX

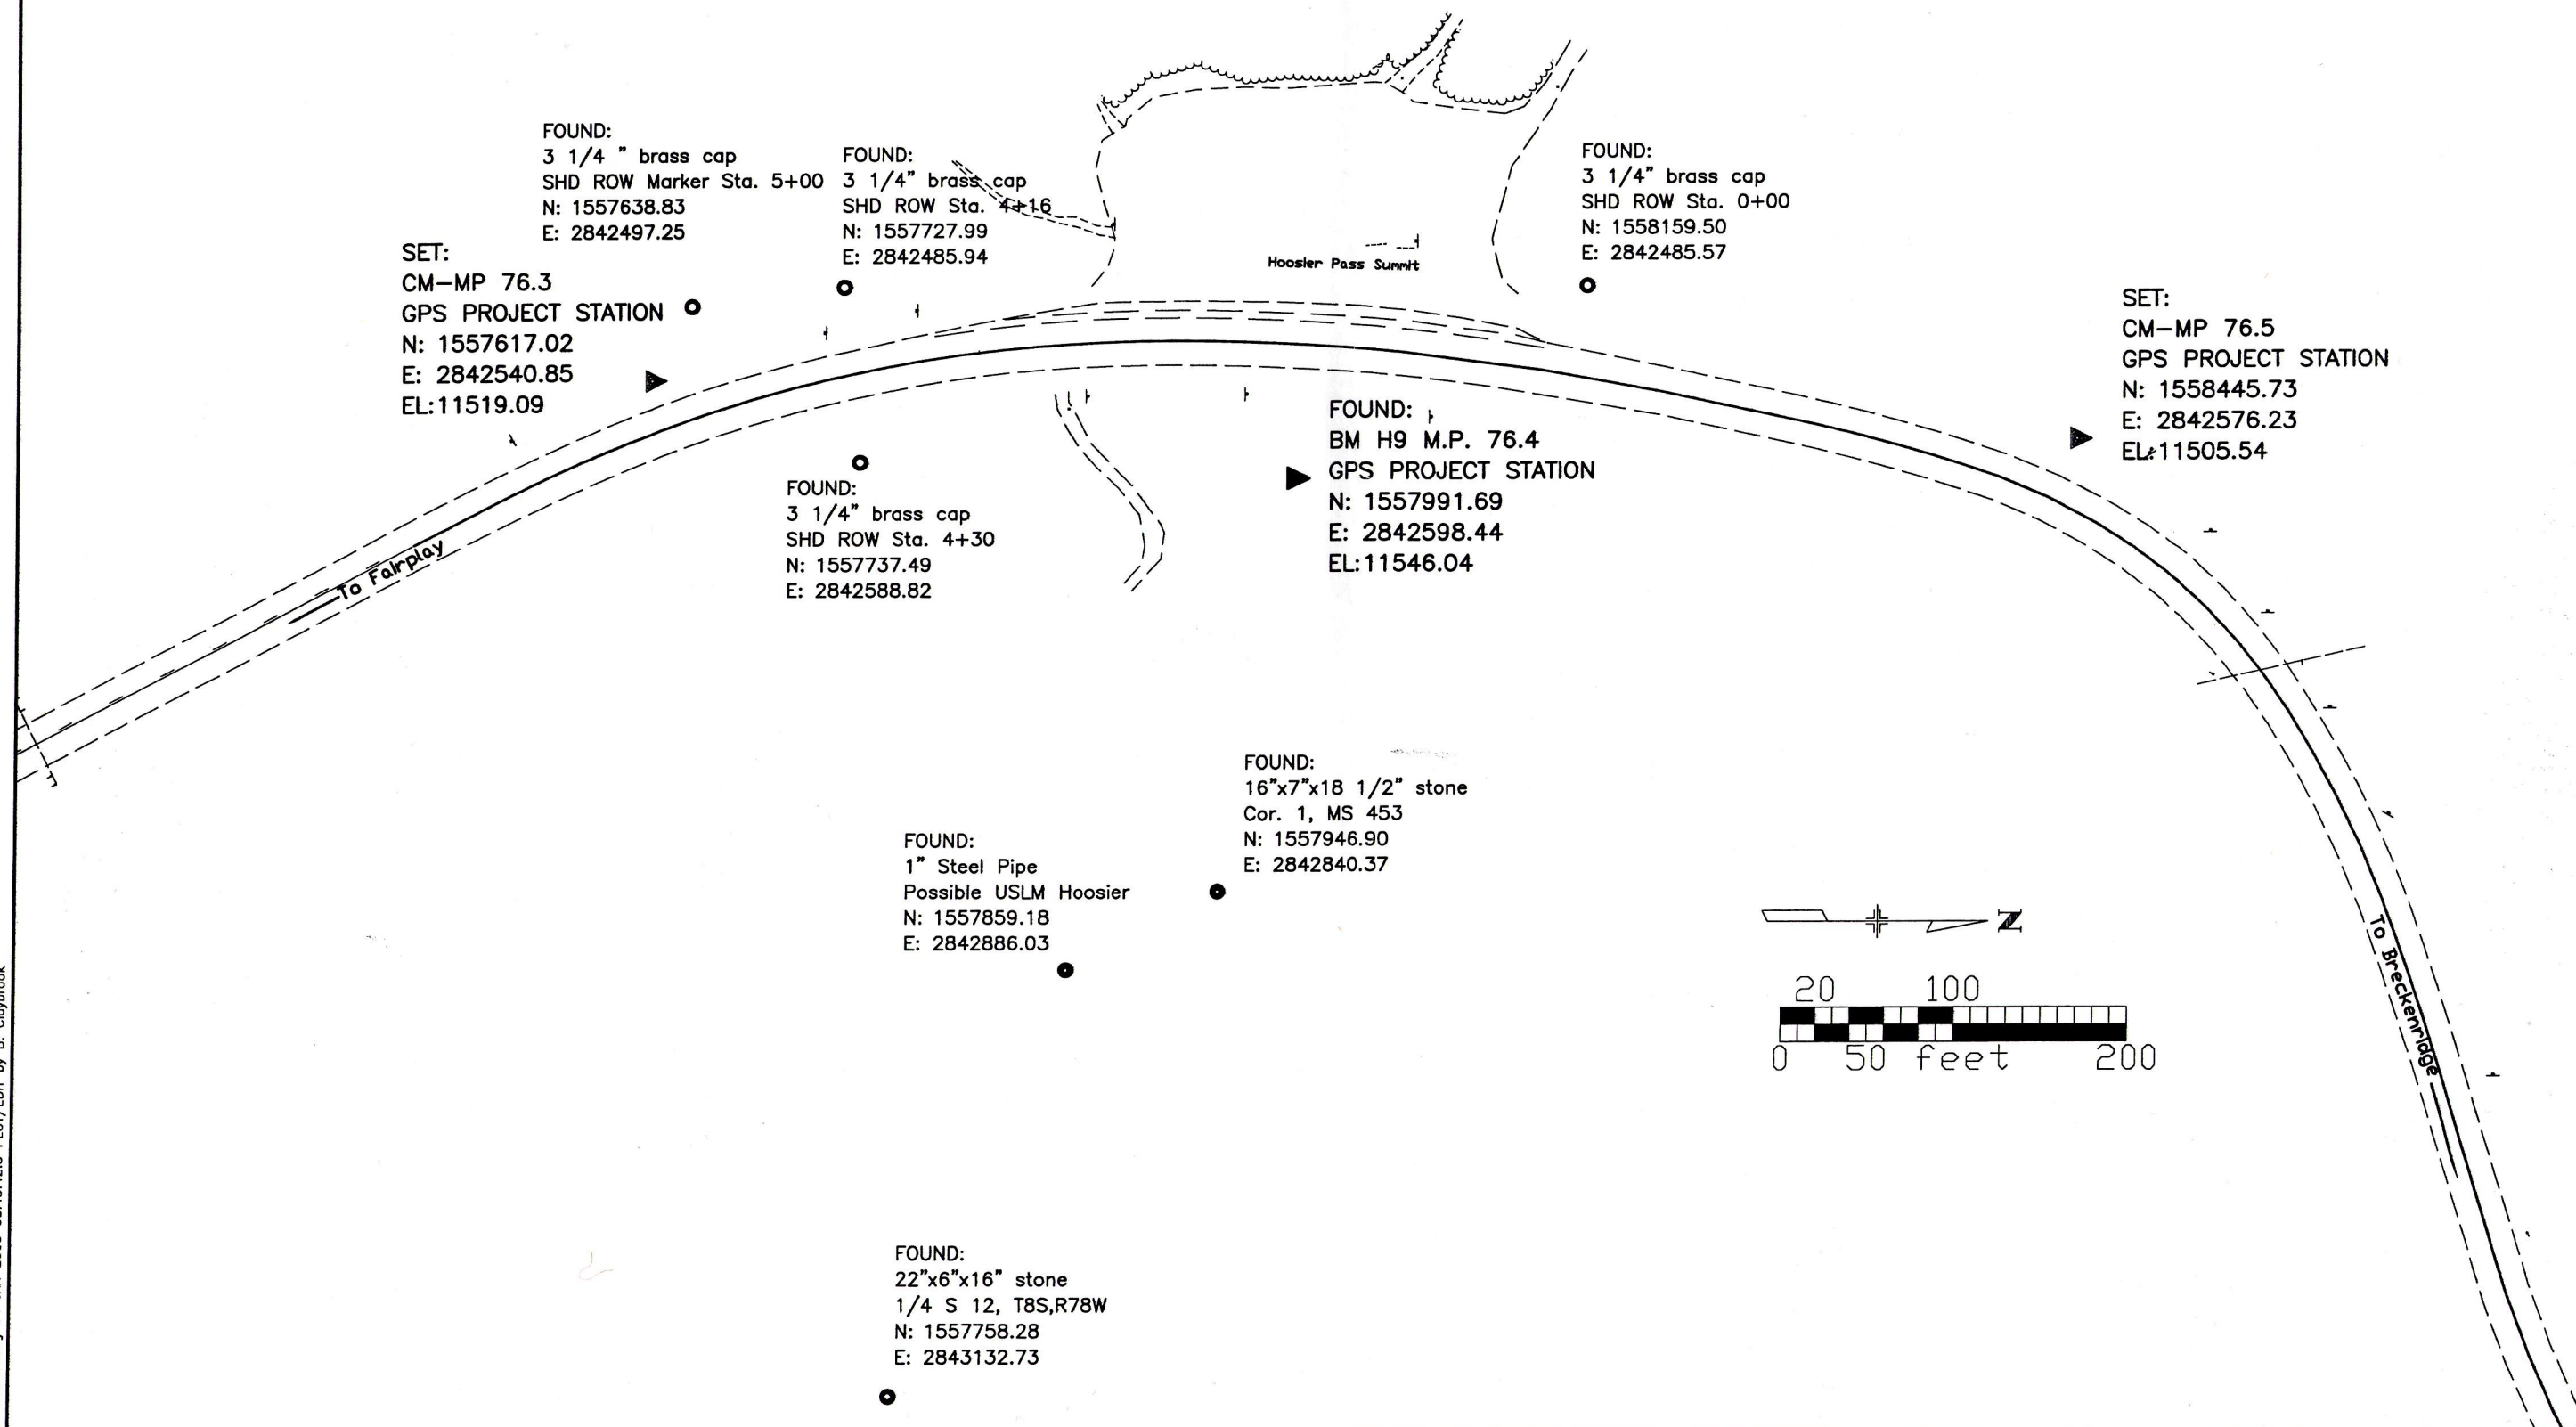

COLORADO DEPARTMENT OF TRANSPORTATION



Region One
18500 E. Colfax
Aurora, CO 80011
Phone: 303-757-9744 FAX: 303-757-9746

Survey Coordinator: Joseph P. Conway

Sheet Revisions

mm/yy	xxxx	xxx

SH 9 MP 76.1 to MP 84.2
S7, T7S, R77W
S 18-19-30-31, T7S, R77W
S36, T7S, R78W
S1, T8S, R78W


Land Survey Control Diagram

Plan Sheet


Project Number: STA 0091-022

Project Location: SH 9 Hoosier Pass North

Project Code:	Subset Sheets	Sheet No.	Total No. of Sheets
14347	6 of 31	6	XX

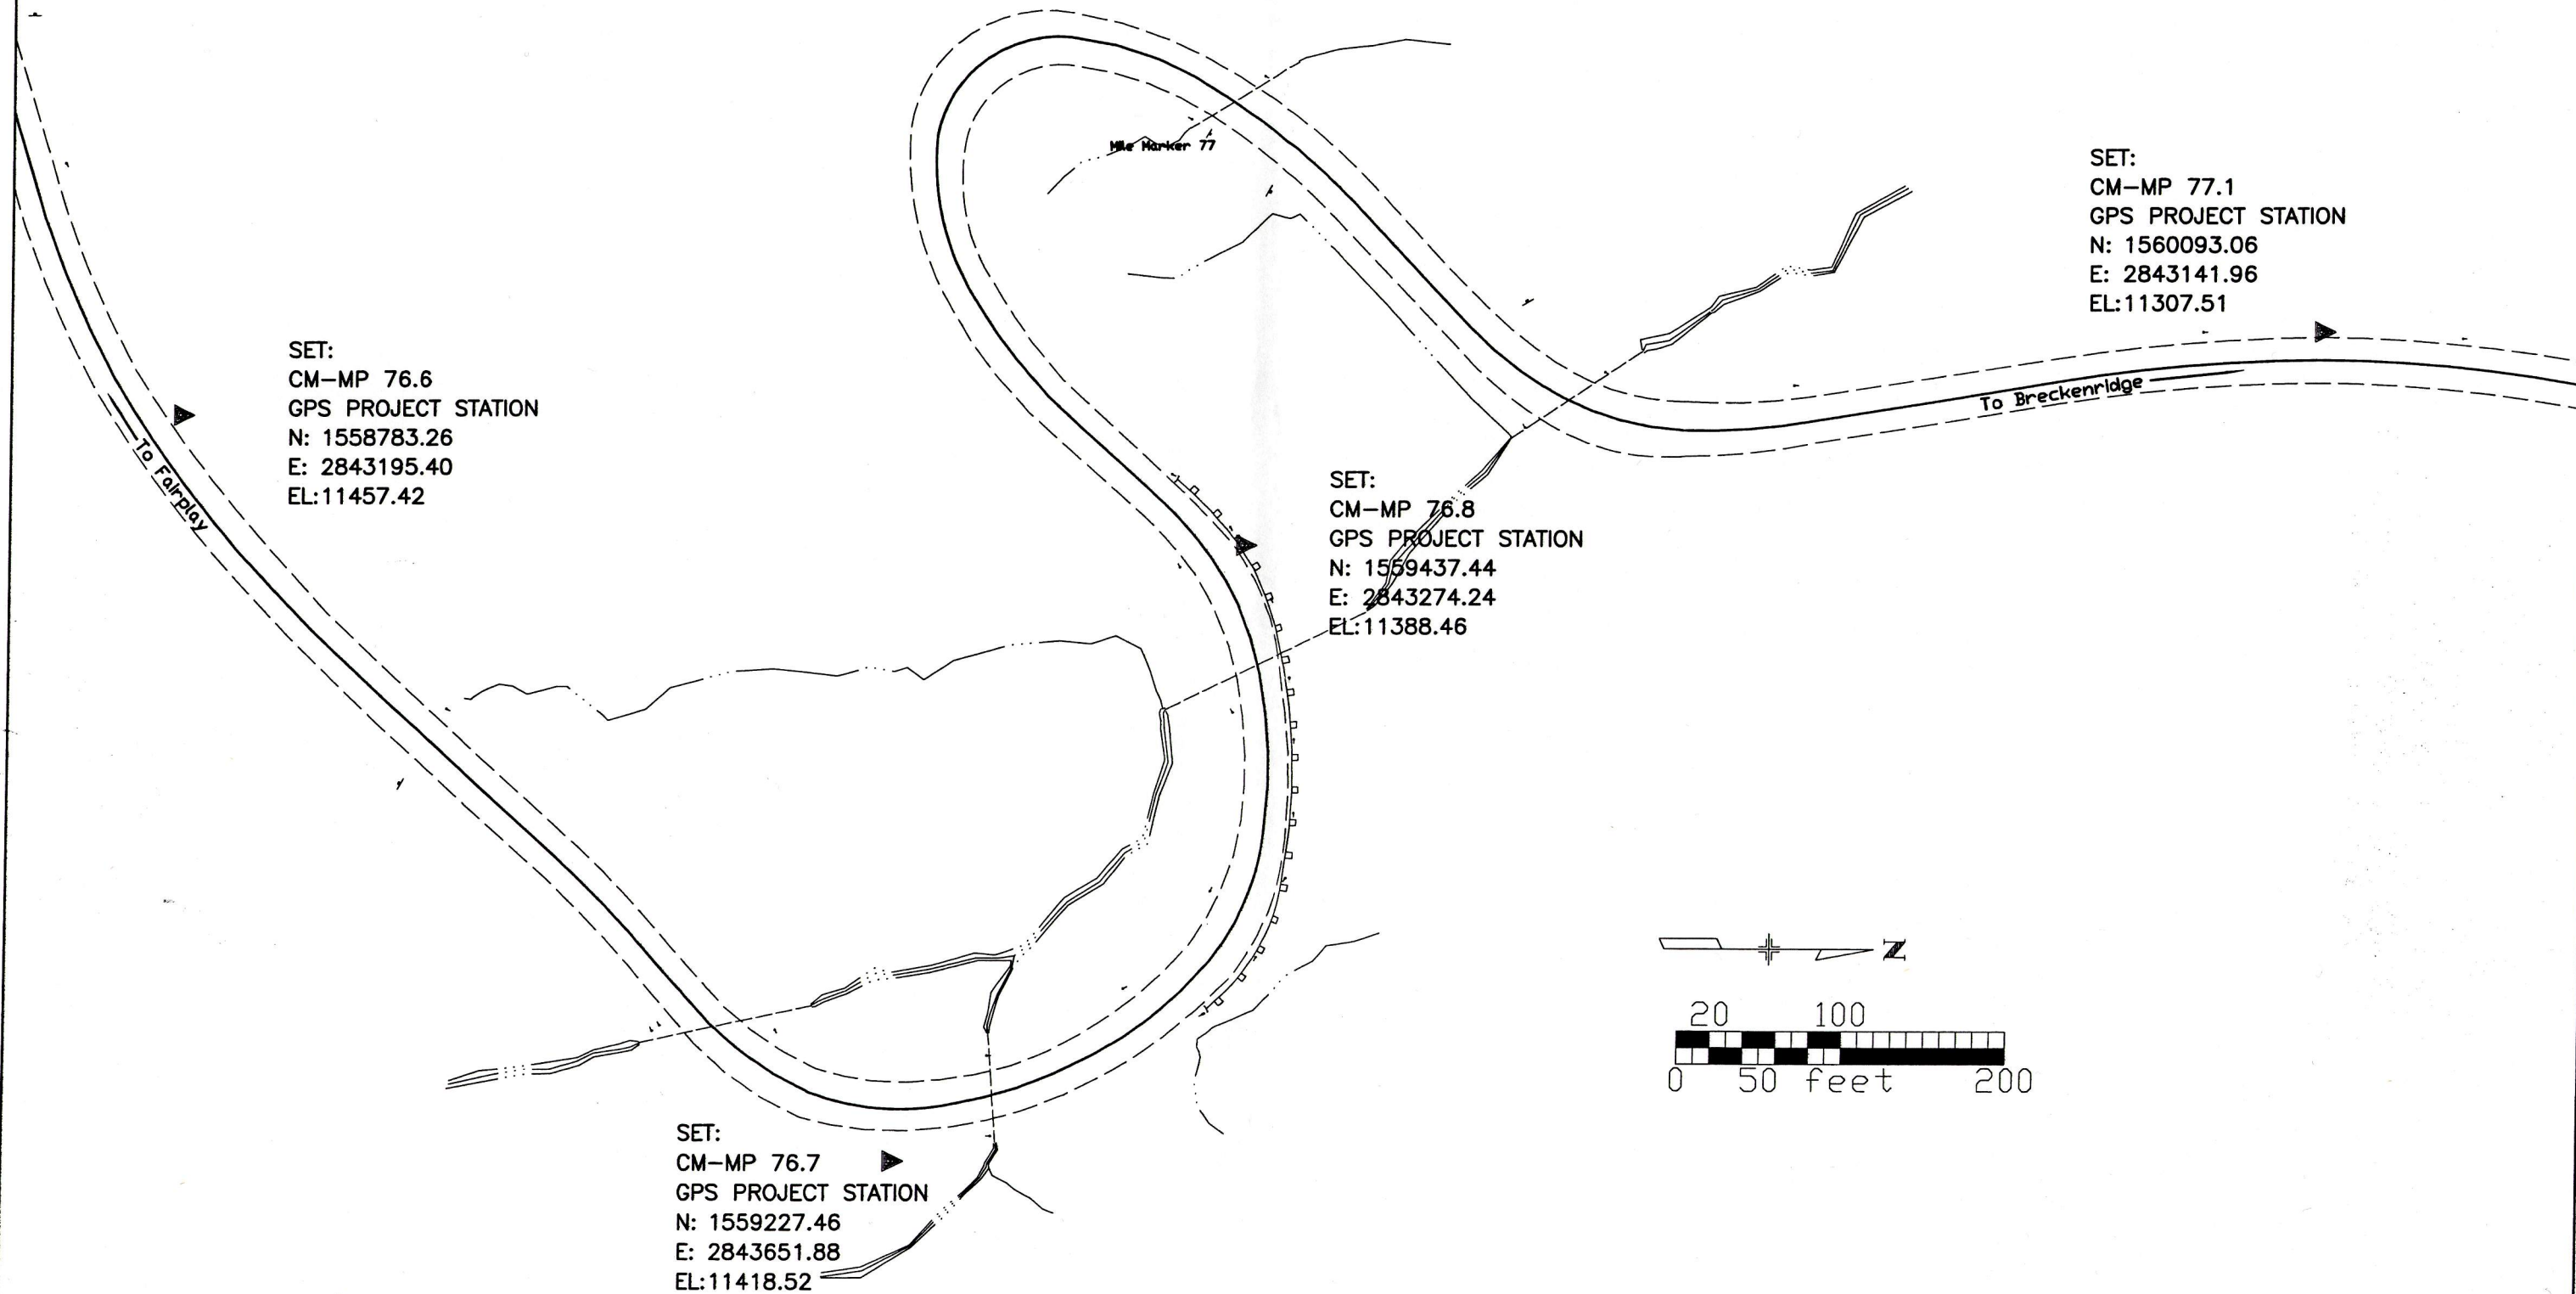

COLORADO DEPARTMENT OF TRANSPORTATION

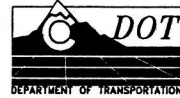

Region One
18500 E. Colfax
Aurora, CO 80011
Phone: 303-757-9744 FAX: 303-757-9746

Survey Coordinator: Joseph P. Conway

Sheet Revisions

mm/yy	xxxxx	xxx

SH 9 MP 76.1 to MP 84.2

S7, T7S, R77W
S 18-19-30-31, T7S, R77W
S36, T7S, R78W
S1, T8S, R78W


Land Survey Control Diagram

Plan Sheet

Project Number: STA 0091-022

Project Location: SH 9 Hoosier Pass North

Project Code:	Subset Sheets	Sheet No.	Total No. of Sheets
14347	7 of 31	7	XX

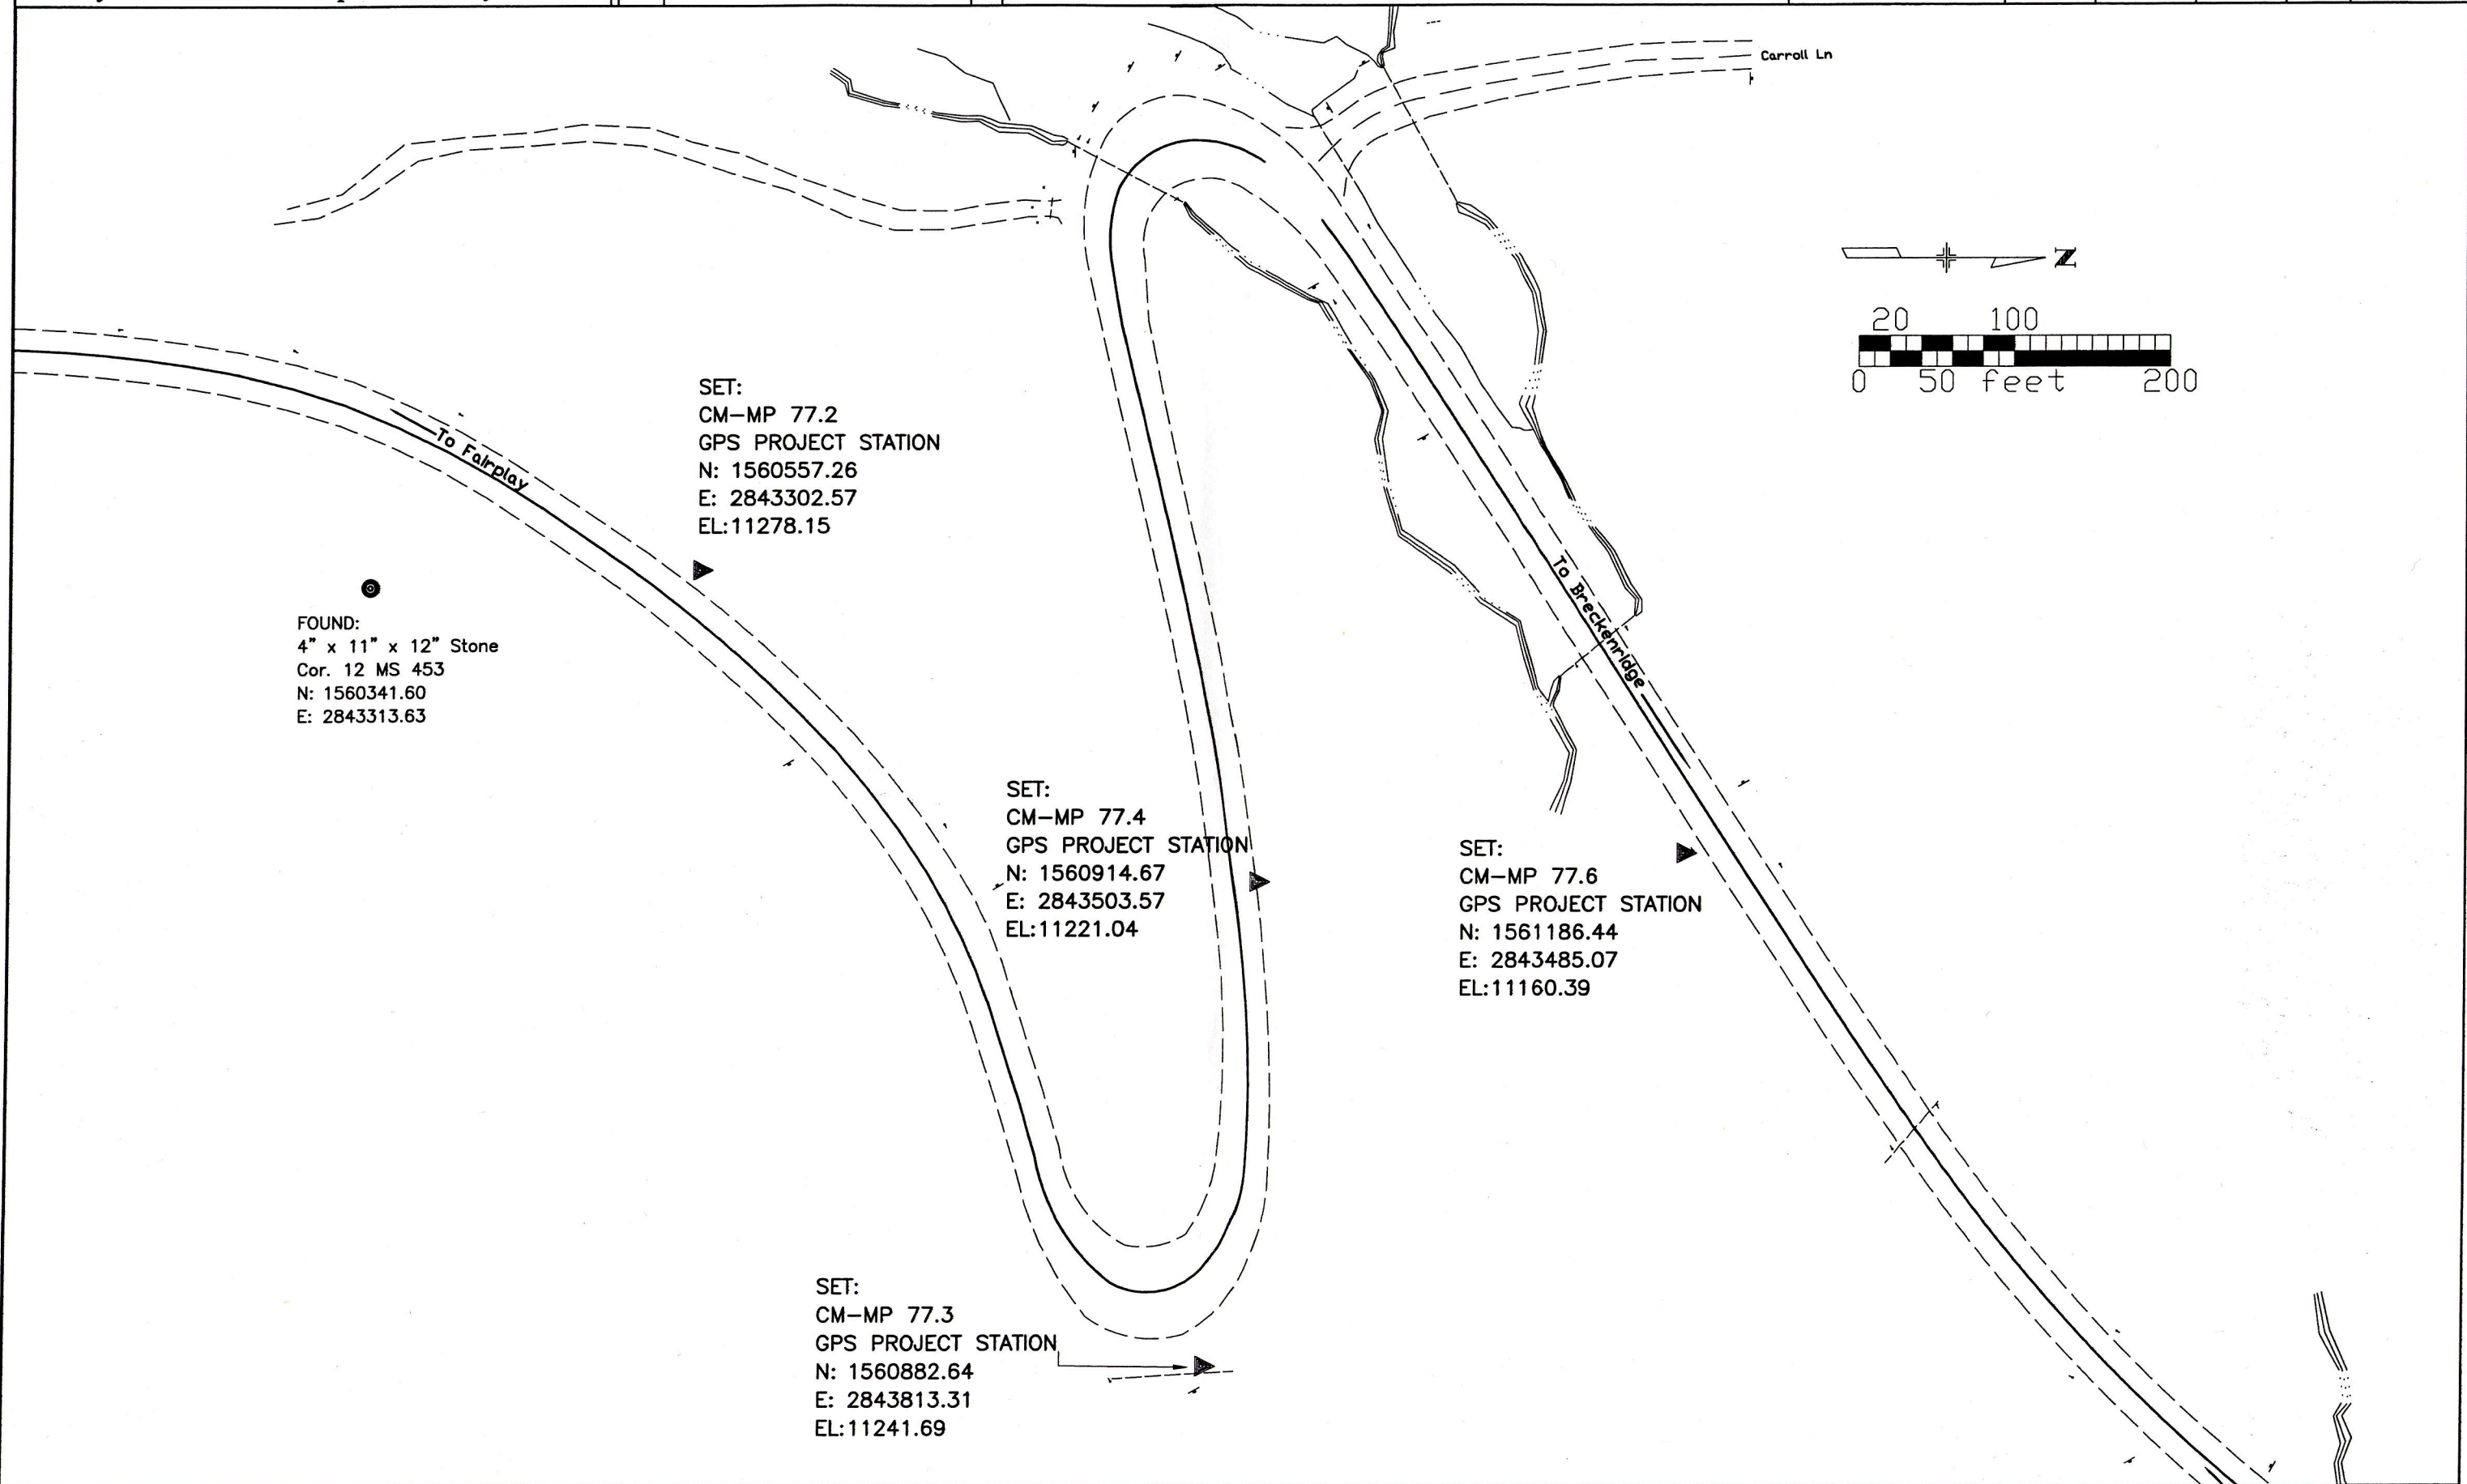



Region One
18500 E. Colfax
Aurora, CO 80011
Phone: 303-757-9744 FAX: 303-757-9746

Survey Coordinator: Joseph P. Conway

Sheet Revisions

mm/yy	XXXXX	XXX

SH 9 MP 76.1 to MP 84.2

S7, T7S, R77W
S 18-19-30-31, T7S, R77W
S36, T7S, R78W
S1, T8S, R78W

Land Survey Control Diagram


Plan Sheet

Project Number: STA 0091-022

Project Location: SH 9 Hoosier Pass North

Project Code:	Subset Sheets	Sheet No.	Total No. of Sheets
14347	8 of 31	8	XX

SET:
CM-MP 77.6
GPS PROJECT STATION
N: 1561186.44
E: 2843485.07
EL: 11160.39

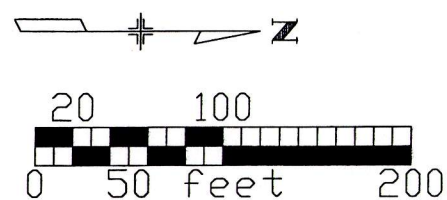

SET:
CM-MP 77.8
GPS PROJECT STATION
N: 1561807.92
E: 2844149.15
EL: 11113.23

FOUND:
17" x 5" x 18" stone
Cor. 11 MS 453
N: 1561178.48
E: 2844239.33

FOUND:
Green Metal T-Post
N: 1561869.64
E: 2844073.65

FOUND:
1" yellow plastic cap
PLS 10847
N: 1561974.07
E: 2844035.54

FOUND:
1" yellow plastic cap
PLS 10847
N: 1562076.22
E: 2844108.05

FOUND:
1" yellow plastic cap
PLS 10847
N: 1561931.36
E: 2844110.03

Hoosier Pass Cabin
Historic Cabin

FOUND:
1 1/4" yellow plastic cap
LS 2690
N: 1562070.83
E: 2844358.16

FOUND:
#4 rebar
N: 1562101.30
E: 2844015.95

FOUND:
1" yellow plastic cap
PLS 10847
N: 1562121.85
E: 2844096.74

FOUND:
1 1/4" yellow plastic cap
No Stamping
N: 1562149.92
E: 2844172.17

FOUND:
#4 rebar
N: 1562300.53
E: 2844134.19

FOUND:
#4 rebar
N: 1562309.80
E: 2844289.00

FOUND:
#4 rebar
N: 1562463.68
E: 2844352.71

FOUND:
#4 rebar
N: 1562186.59
E: 2843564.46

FOUND:
#4 Rebar
N: 1562213.98
E: 2843570.10

FOUND:
1 1/4" yellow plastic cap
PLS 26960
N: 1562147.09
E: 2843632.74

FOUND:
#5 Rebar
N: 1562122.58
E: 2843674.76

FOUND:
#4 rebar
N: 1562120.08
E: 2843678.98

FOUND:
1 1/4" yellow plastic cap
PLS 26960
N: 1562244.20
E: 2843800.64

FOUND:
#4 rebar
N: 1562277.13
E: 2843788.43

FOUND:
2" Alum. cap PLS 26960
Stamped "LOT 1/2"
N: 1562200.11
E: 2843824.87

FOUND:
#4 rebar
N: 1562528.55
E: 2843960.66

FOUND:
#4 rebar
N: 1562309.82
E: 2843963.02

FOUND:
1" yellow plastic cap
PLS 10847
N: 1562485.24
E: 2844026.76

FOUND:
#4 rebar
N: 1562502.78
E: 2844025.91

FOUND:
1" yellow plastic cap
PLS 10847
N: 1562329.62
E: 2844045.89

FOUND:
#4 rebar
N: 1562280.76
E: 2844056.45

FOUND:
#4 rebar
N: 1562383.52
E: 2844116.41

FOUND:
#4 rebar
N: 1562489.64
E: 2844104.11



Region One
18500 E. Colfax
Aurora, CO 80011
Phone: 303-757-9744 FAX: 303-757-9746

Survey Coordinator: Joseph P. Conway

Sheet Revisions

[illegible]

SH 9 MP 76.1 to MP 84.2

S 18-19-30-31, T7S, R77W
S7, T7S, R77W
S36, T7S, R78W
S1, T8S, R78W


Land Survey Control Diagram

Plan Sheet


Project Number: STA 0091-022

Project Location: SH 9 Hoosier Pass North

Project Code:		Subset Sheets	Sheet No.	Total No. of Sheets
14347		9 of 31	9	XX

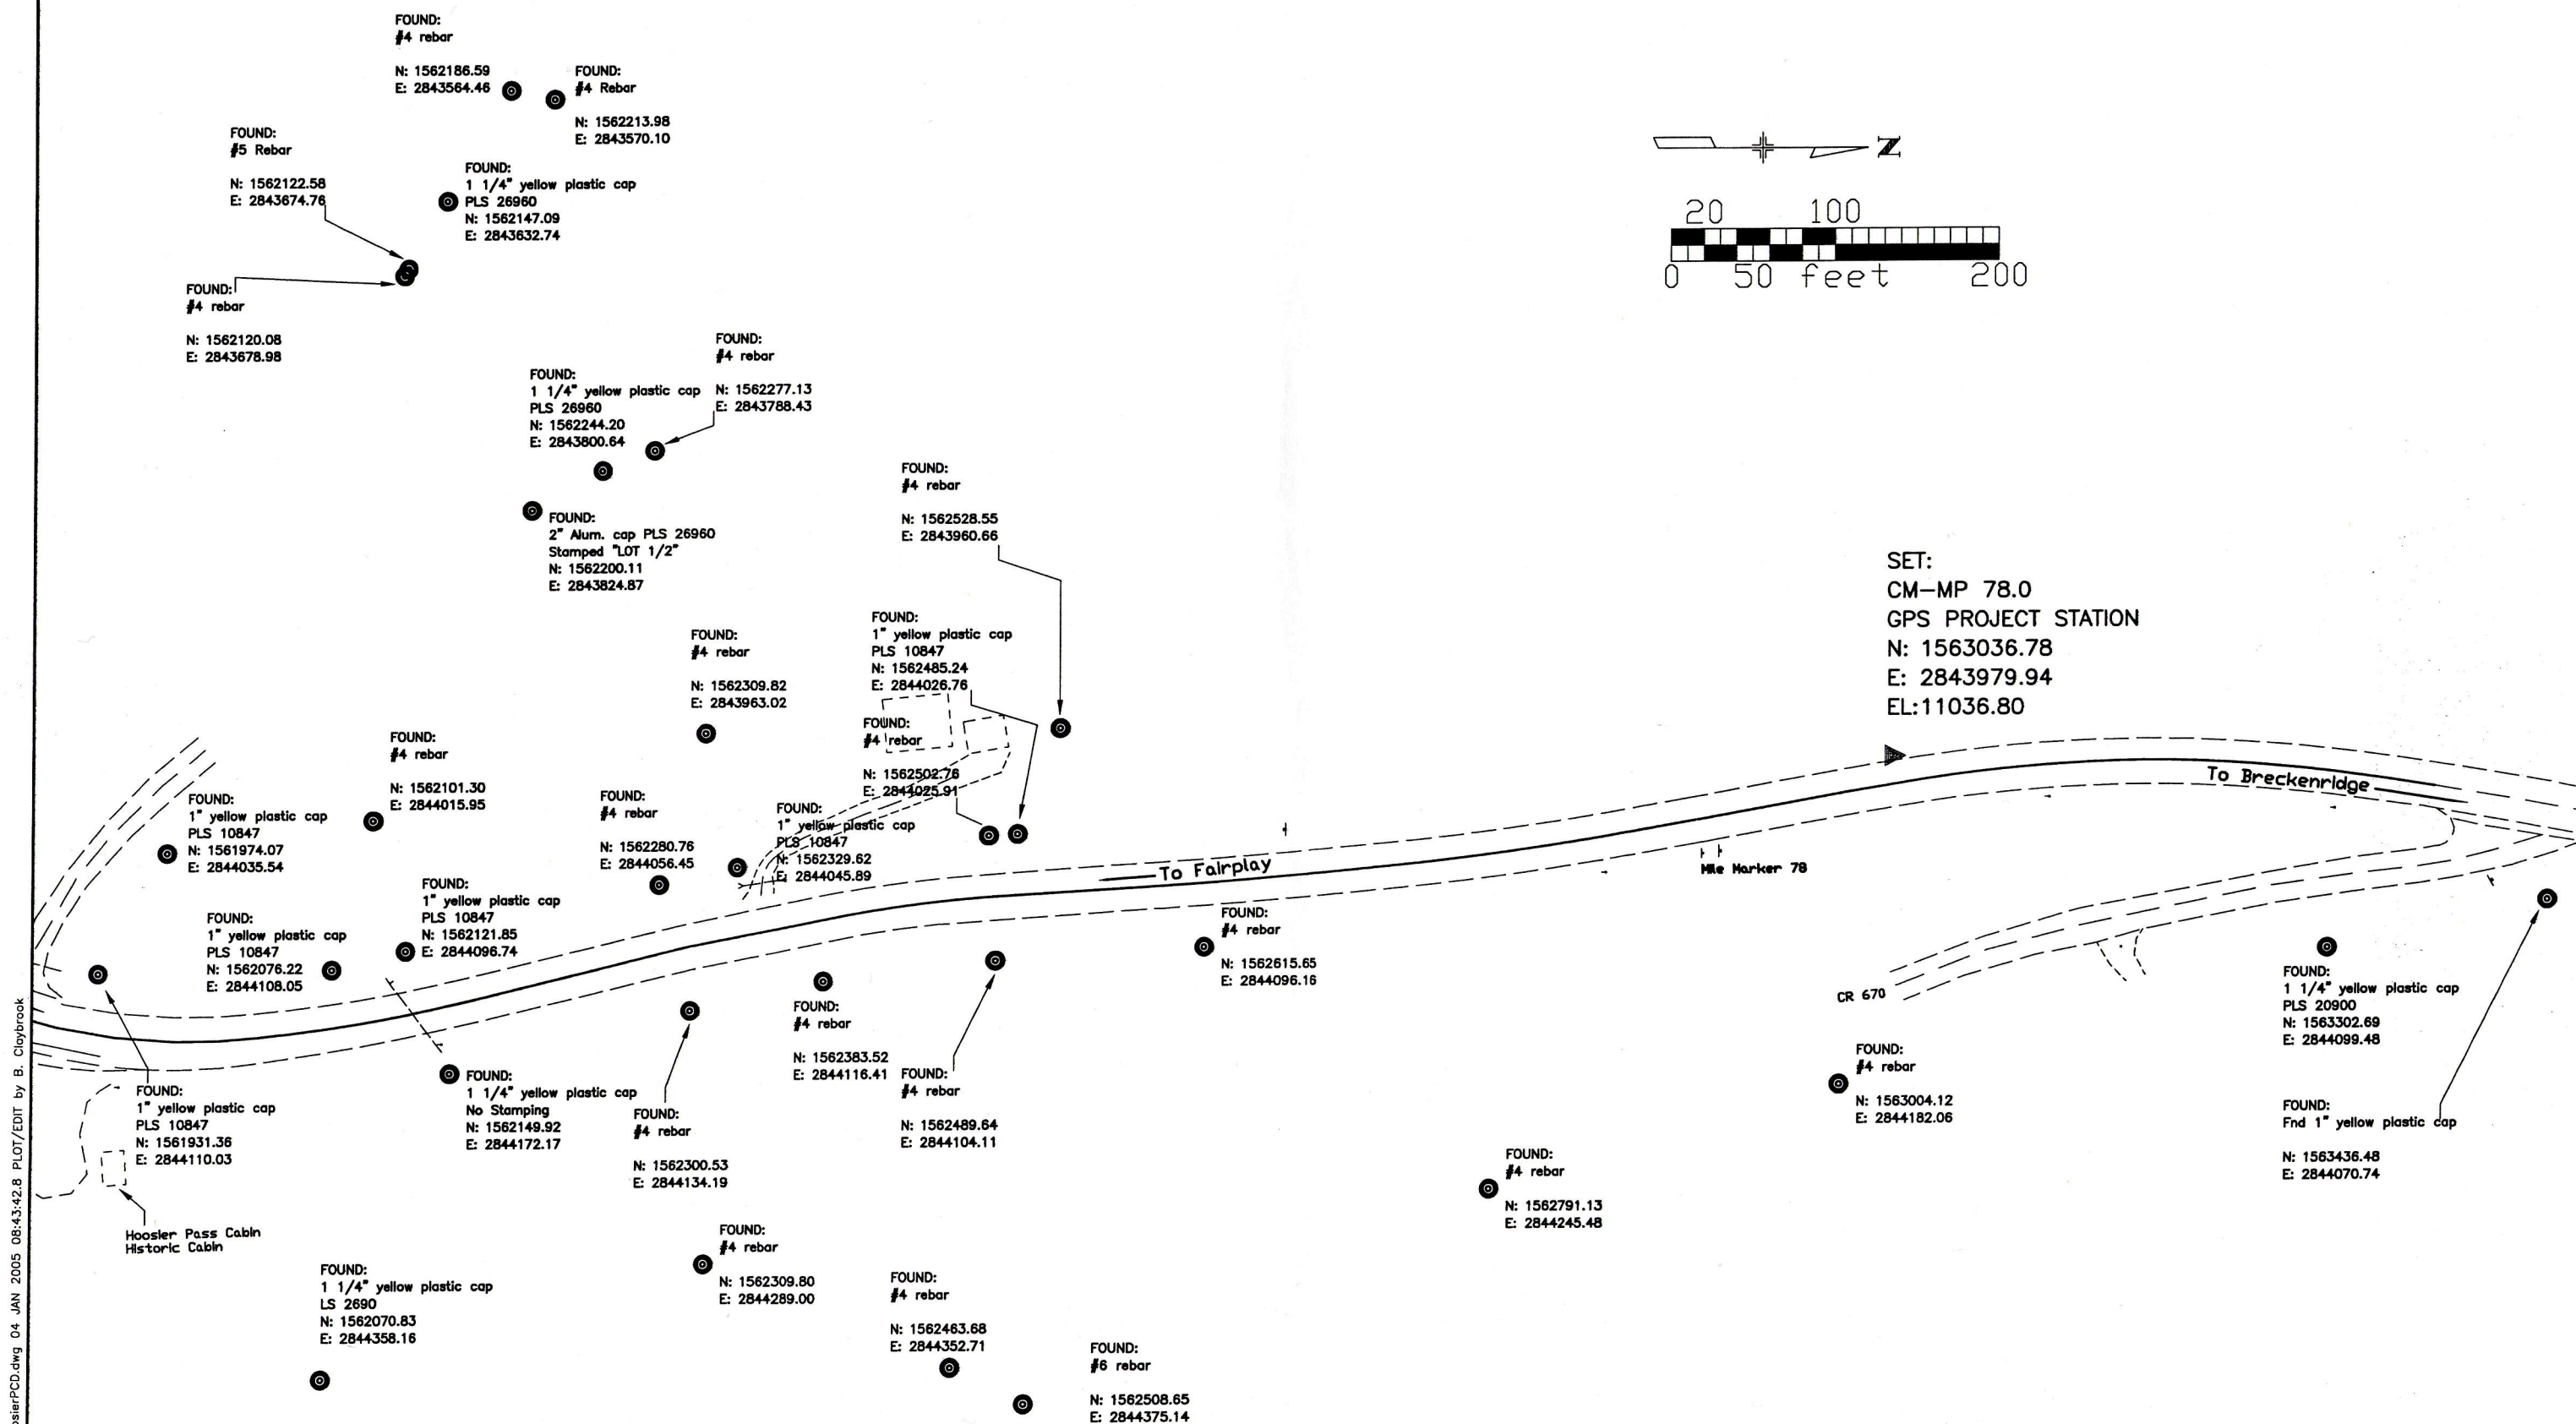

COLORADO DEPARTMENT OF TRANSPORTATION

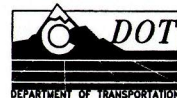

Region One
18500 E. Colfax
Aurora, CO 80011
Phone: 303-757-9744

Survey Coordinator: Joseph P. Conway

Sheet Revisions

mm/yy	xxxxx	xxx

SH 9 MP 76.1 to MP 84.2

S7, T7S, R77W
S 18-19-30-31, T7S, R77W
S36, T7S, R78W
S1, T8S, R78W


Land Survey Control Diagram

Plan Sheet

Project Number: STA 0091-022

Project Location: SH 9 Hoosier Pass North

Project Code:	Subset Sheets	Sheet No.	Total No. of Sheets
14347	10 of 31	10	XX

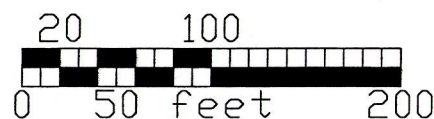

FOUND:
1" yellow plastic cap
PLS 10847
N: 1564322.09
E: 2843505.24

FOUND:
1/2" head survey nail
Lath reads: Lots 39/37
N: 1564303.61
E: 2843595.71

FOUND:
1 1/4" white plastic cap
LS 17509
N: 1564914.73
E: 2843626.33

FOUND:
1/2" head survey nail
Lath reads: Lots 40/39
N: 1564225.53
E: 2843745.86

FOUND:
1/2" head survey nail
Lath reads: Lots 41/40
N: 1564131.75
E: 2843840.17

FOUND:
1/2" head survey nail
Lath reads: Lots 43/41
N: 1563956.84
E: 2843944.54

FOUND:
#4 rebar
N: 1563975.71
E: 2843994.20

SET:
CM-MP 78.4
GPS PROJECT STATION
N: 1564878.36
E: 2843699.25
EL:10907.57

SET:
CM-MP 78.1
GPS PROJECT STATION
N: 1563681.77
E: 2844076.01
EL:10992.31

SET:
CM-MP 78.2
GPS PROJECT STATION
N: 1564255.08
E: 2844066.80
EL:10955.21

FOUND:
1" yellow plastic cap
R.R. Johns PLS 26262
N: 1563436.48
E: 2844070.74

FOUND:
1" red plastic cap
LS 9939
N: 1563671.69
E: 2844112.98

FOUND:
1" yellow plastic cap
PLS 10847
N: 1563695.39
E: 2844117.72

FOUND:
#4 Rebar
N: 1563678.34
E: 2844242.13

FOUND:
#4 Rebar
N: 1564041.22
E: 2844350.69

FOUND:
13"x11"x1 1/2 stone
Cor. 4 MS 4120, Cor. 2 MS 10281
N: 1564861.01
E: 2844754.32



Region One
18500 E. Colfax
Aurora, CO 80011
Phone: 303-757-9744

Survey Coordinator: Joseph P. Conway

Sheet Revisions

mm/yy	xxxxx	xxx

SH 9 MP 76.1 to MP 84.2


S7, T7S, R77W
S 18-19-30-31, T7S, R77W
S36, T7S, R78W
S1, T8S, R78W

Lans Survey Control Diagram

Plan Sheet

Project Number: STA 0091-022
Project Location: SH 9 Hoosier Pass North

Project Code:	Subset Sheets	Sheet No.	Total No. of Sheets
14347	11 of 31	11	XX

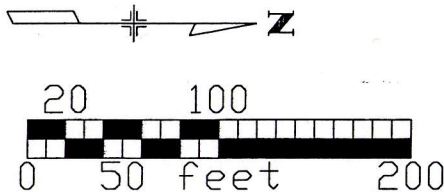

FOUND:
1 1/4" white plastic
● LS 17509
N: 1564421.95
E: 2842898.38

FOUND:
1 1/2" alum cap
PLS 11944 Burnett
N: 1564368.36
E: 2843269.30

FOUND:
1 1/2" alum cap
● PLS 11944 Burnett
N: 1564393.41
E: 2843271.11

FOUND:
1" yellow plastic cap
● PLS 10847
N: 1564312.55
E: 2843416.13

FOUND:
1" yellow plastic cap
● PLS 10847
N: 1564322.09
E: 2843505.24

FOUND:
Ring of stones
Possible Cor. 1 MS 10281
N: 1565127.86
E: 2843368.06

To Breckenridge

To Fairplay



Region One
18500 E. Colfax
Aurora, CO 80011
Phone: 303-757-9744

Survey Coordinator: Joseph P. Conway

Sheet Revisions

mm/yy	XXXXX	XXX

SH 9 MP 76.1 to MP 84.2

S7, T7S, R77W
S 18-19-30-31, T7S, R77W
S36, T7S, R78W
S1, T8S, R78W

Land Survey Control Diagram

Plan Sheet

Project Number: STA 0091-022
Project Location: SH 9 Hoosier Pass North

Project Code:	Subset Sheets	Sheet No.	Total No. of Sheets
14347	12 of 31	12	XX



FOUND:
1 1/4" white plastic cap
LS 17509
N: 1564422.61
E: 2842068.05

FOUND:
1 1/4" blue plastic cap
LS 3783
N: 1564423.29
E: 2842288.58

FOUND:
#4 rebar
N: 1564837.67
E: 2841993.65

FOUND:
1 1/4" yellow plastic cap
LS 4974
N: 1565387.33
E: 2842027.22


FOUND:
Broken yellow plastic cap
LS 4974
N: 1565368.63
E: 2842125.41

SET:
CM-MP 78.8
GPS PROJECT STATION
N: 1565197.54
E: 2842412.49
EL:10804.43

SET:
CM-MP 78.6
GPS PROJECT STATION
N: 1564836.86
E: 2842498.20
EL:10842.23

FOUND:
2" Alum cap
LS 26960
N: 1565269.12
E: 2842636.42

FOUND:
1" red plastic cap
LS 9399
N: 1566255.03
E: 2842707.67

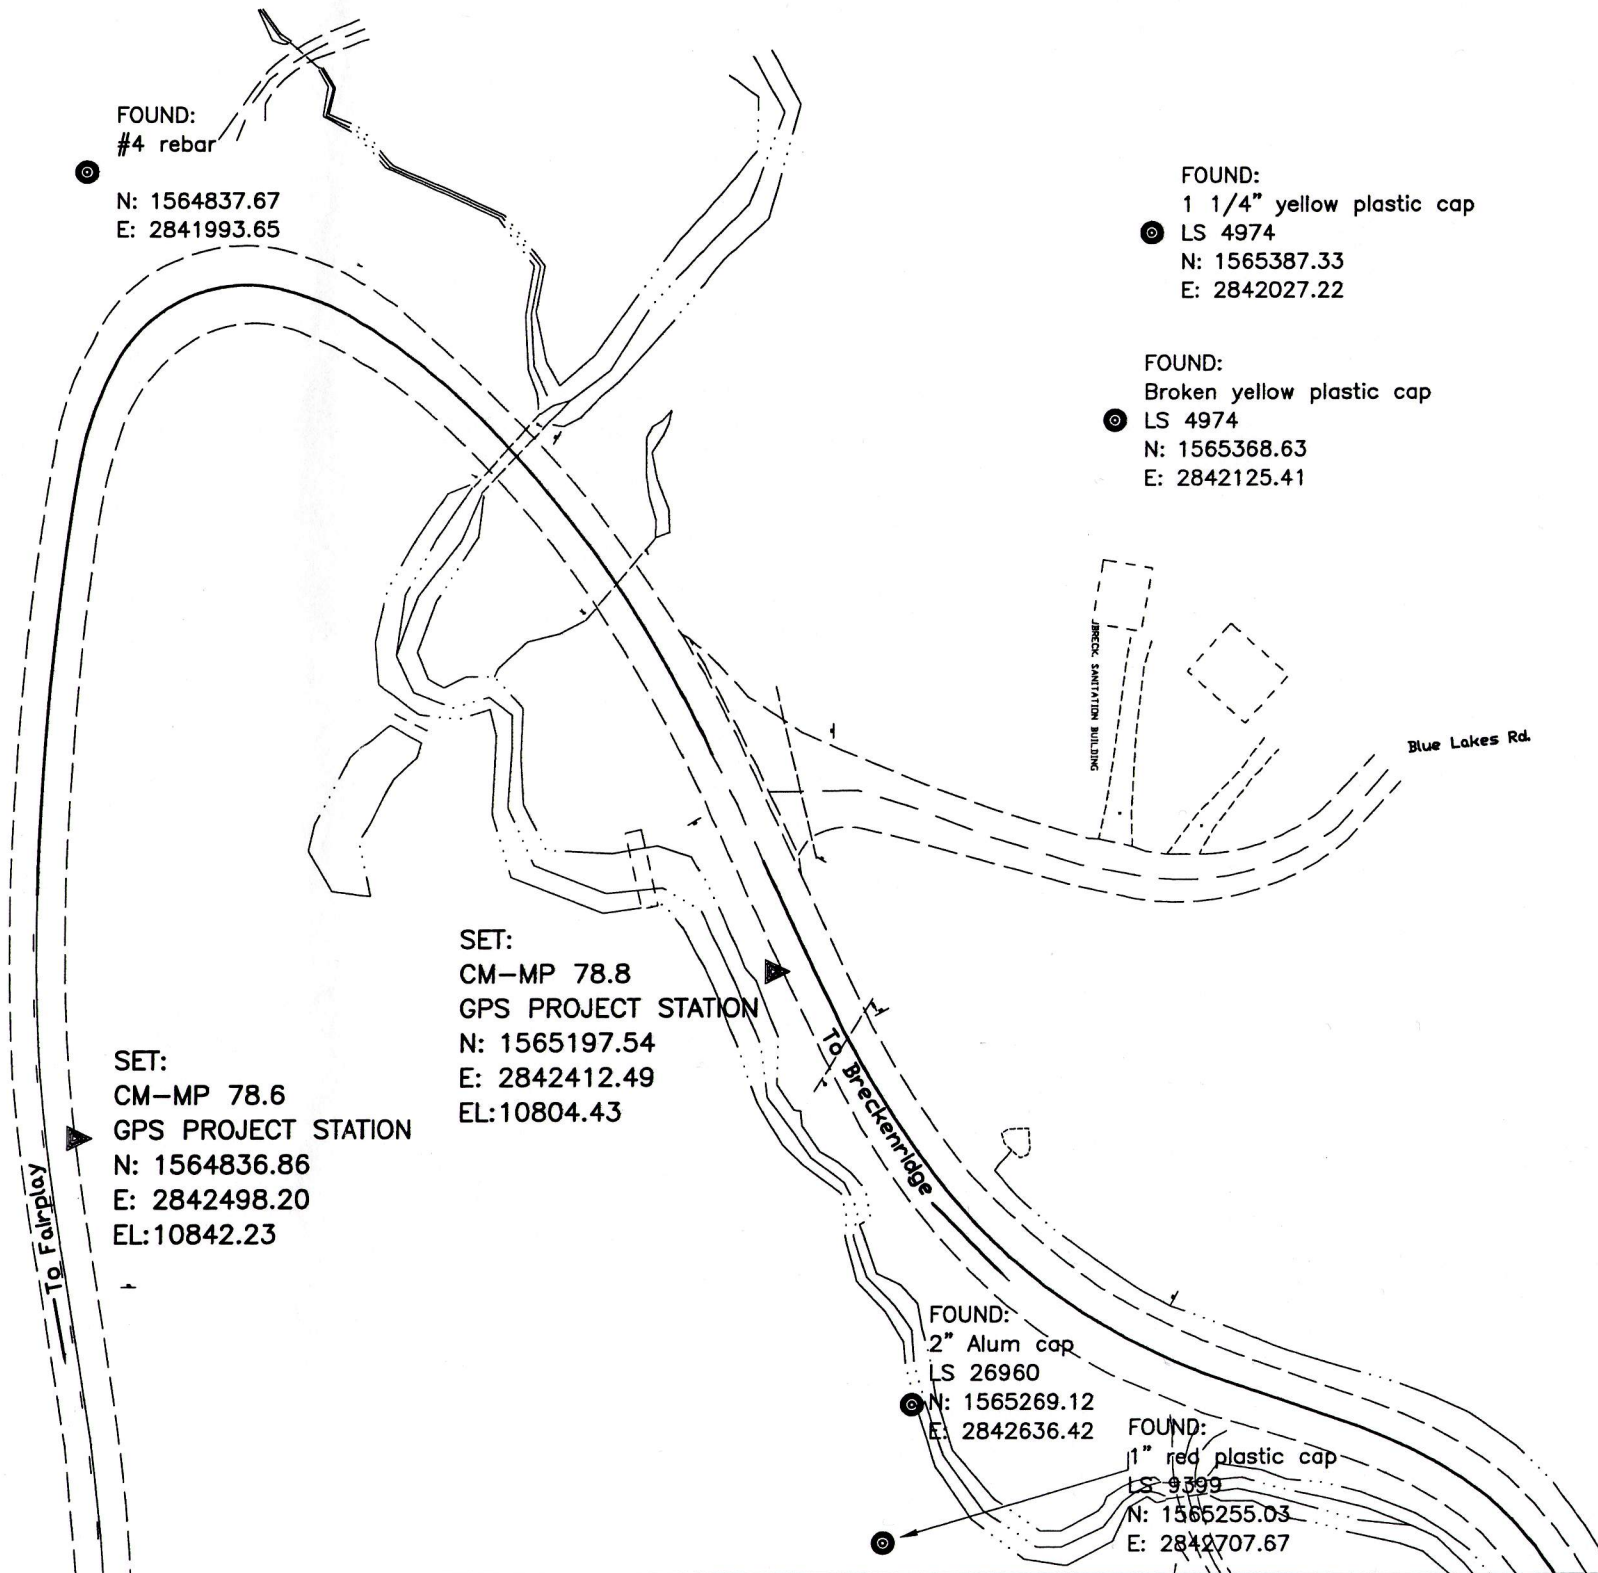

COLORADO DEPARTMENT OF TRANSPORTATION



Region One
18500 E. Colfax
Aurora, CO 80011
Phone: 303-757-9744

Survey Coordinator: Joseph P. Conway

Sheet Revisions

mm/yy	XXXXX	XXX

SH 9 MP 76.1 to MP 84.2

S7, T7S, R77W
S 18-19-30-31, T7S, R77W
S36, T7S, R78W
S1, T8S, R78W


Land Survey Control Diagram

Plan Sheet

Project Number: STA 0091-022

Project Location: SH 9 Hoosier Pass North

Project Code:	Subset Sheets	Sheet No.	Total No. of Sheets
14347	13 of 31	13	XX

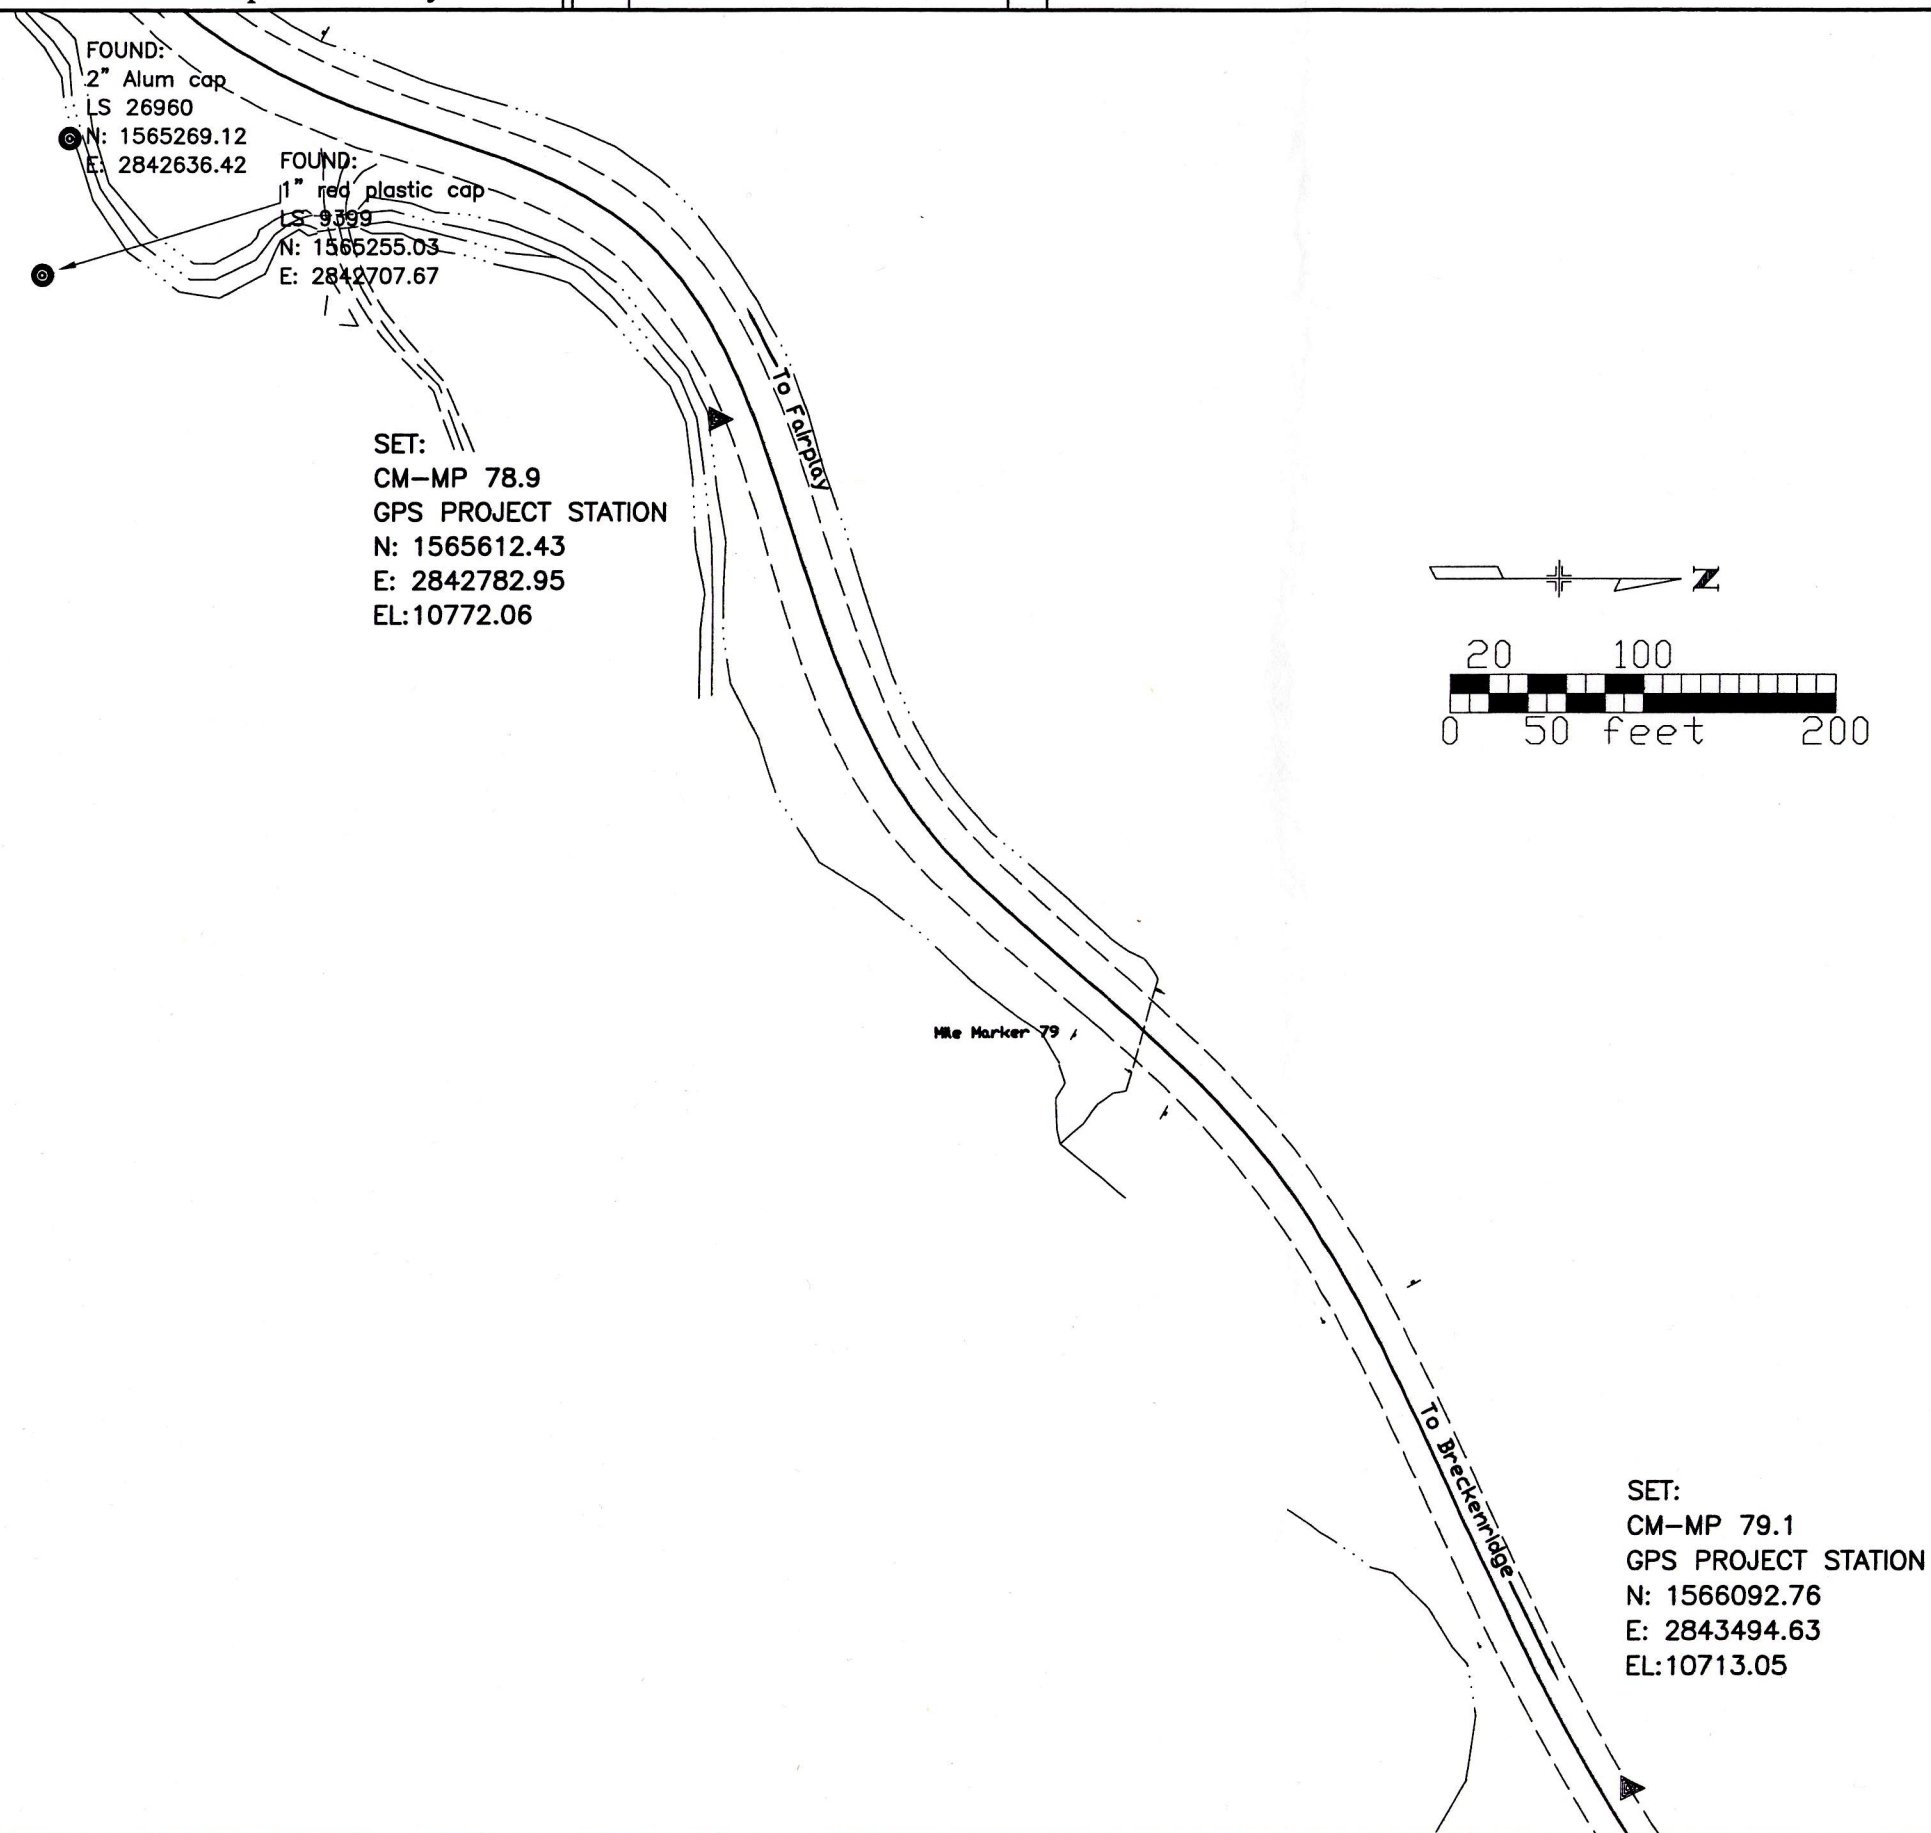

COLORADO DEPARTMENT OF TRANSPORTATION



Region One
18500 E. Colfax
Aurora, CO 80011
PHONE: 303-757-9744 FAX: 303-757-9746

Survey Coordinator: Joseph P. Conway

Sheet Revisions

mm/yy	XXXXX	XXX

SH 9 MP 76.1 to MP 84.2

S 7 T7S R77W
S 18-19-30-31, T7S R77W
S 36 T7S R78W
S 1 T8S R78W

Land Survey Control Diagram


Plan Sheet

Project Number: STA 0091-022

Project Location: SH 9 Hoosier Pass North


Project Code:	Subset Sheets	Sheet No.	Total No. of Sheets
14347	14 of 31	14	XX

SET:
CM-MP 79.1
GPS PROJECT STATION
N: 1566092.76
E: 2843494.63
EL:10713.05

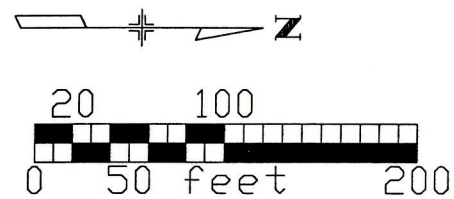

FOUND:
2" Alum Cap
PLS 26960
N: 1566344.41
E: 2844059.38

FOUND:
1 1/4" red plastic cap
LS 15242
N: 1566523.71
E: 2844179.47

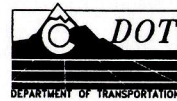

Region One
18500 E. Colfax
Aurora, CO 80011
PHONE: 303-757-9744 FAX: 303-757-9746

Survey Coordinator: Joseph P. Conway

Sheet Revisions

mm/yy	xxxxx	xxx

SH 9 MP 76.1 to MP 84.2

S 7 T7S R77W
S 18-19-30-31, T7S R77W
S 36 T7S R78W
S 1 T8S R78W

Land Survey Control Diagram

Plan Sheet

Project Number: STA 0091-022

Project Location: SH 9 Hoosier Pass North

Project Code:	Subset Sheets	Sheet No.	Total No. of Sheets
14347	15 of 31	15	XX



SET:
CM-MP 79.2
GPS PROJECT STATION
N: 1566611.34
E: 2844466.99
EL:10646.02

FOUND:
#2 rebar

N: 1566669.05
E: 2844543.40

FOUND:
4 rebar

N: 1567173.26
E: 2844514.50

FOUND:
1" yellow plastic cap
LS 9939
N: 1567264.86
E: 2844521.30

FOUND:
1" yellow plastic cap
LS 9939
N: 1567272.65
E: 2844547.31

FOUND:
#4 rebar

N: 1567309.93
E: 2844599.50

SET:
CM-MP 79.3
GPS PROJECT STATION
N: 1567099.47
E: 2844683.26
EL:10611.44

SET:
CM-MP 79.5
GPS PROJECT STATION
N: 1566960.83
E: 2844826.30
EL:10564.26

FOUND:
#4 rebar

N: 1566705.01
E: 2845032.18

SET:
CM-MP 79.4
GPS PROJECT STATION
N: 1567325.43
E: 2844860.27
EL:10590.95

FOUND:
#3 rebar

N: 1567241.89
E: 2845101.07

FOUND:
#4 rebar
Possible Cor. 3 MS 4120
N: 1566121.30
E: 2845231.14

FOUND:
1" dia. pipe w/ metal cap
Possible Cor. #6 MS 453
N: 1566317.54
E: 2845305.77

FOUND:
#4 rebar

N: 1566908.48
E: 2845209.01

SET:
CM-MP 79.6
GPS PROJECT STATION
N: 1567297.47
E: 2845271.96
EL:10527.18

COLORADO DEPARTMENT OF TRANSPORTATION



Region One
18500 E. Colfax
Aurora, CO 80011
PHONE: 303-757-9744 FAX: 303-757-9746

Survey Coordinator: Joseph P. Conway

Sheet Revisions

mm/yy	XXXXX	XXX

SH 9 MP 76.1 to MP 84.2

S 7 T7S R77W
S 18-19-30-31, T7S R77W
S 36 T7S R78W
S 1 T8S R78W

Land Survey Control Diagram

Plan Sheet

Project Number: STA 0091-022

Project Location: SH 9 Hoosier Pass North

Project Code:	Subset Sheets	Sheet No.	Total No. of Sheets
14347	16 of 31	16	XX

FOUND:
#5 rebar

N: 1567565.39
E: 2844767.75

FOUND:
#4 rebar

N: 1567613.33
E: 2844781.89

FOUND:
1/2" head survey nail
Lath reads: POL
N: 1567523.15
E: 2844924.06

FOUND:
#6 rebar
N: 1567705.60
E: 2844997.27

SET:
CM-MP 79.8
GPS PROJECT STATION
N: 1568187.33
E: 2845108.13
EL:10473.79

SET:
CM-MP 79.9
GPS PROJECT STATION
N: 1568753.69
E: 2845099.03
EL:10452.76

FOUND:
#5 rebar

N: 1567839.58
E: 2845271.34

FOUND:
1 1/2" aluminium cap
12974
N: 1567944.80
E: 2845281.63

FOUND:
1 1/2" aluminium cap
Not legible
N: 1567869.06
E: 2845324.12

FOUND:
#5 rebar
N: 1568051.05
E: 2845414.64


FOUND:
3/8" head survey nail
Lath reads: Property Corner Parcels R & O
N: 1567508.28
E: 2845414.08

SET:
CM-MP 79.7
GPS PROJECT STATION
N: 1567609.97
E: 2845397.19
EL:10507.59

FOUND:
1" yellow plastic cap
PLS 10847
N: 1567604.28
E: 2845417.75

FOUND:
1 1/2" alum cap
Stamping not legible
N: 1567773.04
E: 2845365.55

FOUND:
#4 rebar
N: 1567894.08
E: 2845488.20

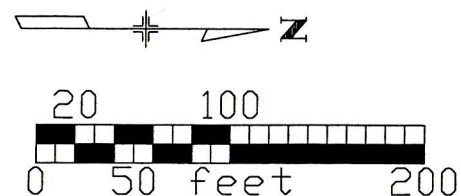

COLORADO DEPARTMENT OF TRANSPORTATION



Region One
18500 E. Colfax
Aurora, CO 80011
PHONE: 303-757-9744 FAX: 303-757-9746

Survey Coordinator: Joseph P. Conway

Sheet Revisions

mm/yy	XXXXX	XXX

SH 9 MP 76.1 to MP 84.2

S 7 T7S R77W
S 18-19-30-31, T7S R77W
S 36 T7S R78W
S 1 T8S R78W

Land Survey Control Diagram


Plan Sheet

Project Number: STA 0091-022

Project Location: SH 9 Hoosier Pass North

Project Code:	Subset Sheets	Sheet No.	Total No. of Sheets
14347	17 of 31	17	XX

SET:
CM-MP 79.9
GPS PROJECT STATION
N: 1568753.69
E: 2845099.03
EL: 10452.76

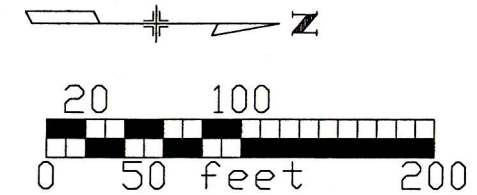

Mile Marker 80

To Fairplay

○ FOUND:
yellow plastic cap
Cap not legible
N: 1569342.83
E: 2845496.13

SET:
CM-MP 80.2
GPS PROJECT STATION
N: 1569935.85
E: 2845540.83
EL: 10388.36

To Breckenridge

COLORADO DEPARTMENT OF TRANSPORTATION



Region One
18500 E. Colfax
Aurora, CO 80011
PHONE: 303-757-9744 FAX: 303-757-9746

Survey Coordinator: Joseph P. Conway

Sheet Revisions

mm/yy	xxxxx	xxx

SH 9 MP 76.1 to MP 84.2

S 7 T7S R77W
S 18-19-30-31, T7S R77W
S 36 T7S R78W
S 1 T8S R78W

Land Survey Control Diagram

Plan Sheet

Project Number: STA 0091-022

Project Location: SH 9 Hoosier Pass North

Project Code:	Subset Sheets	Sheet No.	Total No. of Sheets
14347	18 of 31	18	xx

FOUND:
2 1/2" USDA alum cap
Cor. #4 MS 2250
N: 1570834.40
E: 2845364.30

FOUND:
2 1/2" USDA alum cap
Cor. #1 MS 2168
N: 1570825.46
E: 2845381.99

SET:
CM-MP 80.3
GPS PROJECT STATION
N: 1570576.39
E: 2845590.97
EL: 10363.21

FOUND:
3 1/4" USDA alum cap
Cor. #1 MS 2250
N: 1570767.83
E: 2845497.28

FOUND:
#4 Rebar
N: 1571002.18
E: 2845758.40


FOUND:
1" yellow plastic cap
RLS 10847
N: 1571240.56
E: 2845819.89

FOUND:
#4 Rebar
N: 1571479.45
E: 2845881.99

FOUND:
#4 Rebar
N: 1571600.60
E: 2845913.45

FOUND:
#4 Rebar
N: 1571721.71
E: 2845944.73

FOUND:
T-Post
N: 1570389.06
E: 2846095.23

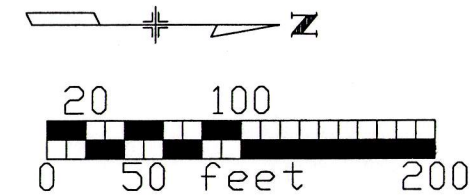

COLORADO DEPARTMENT OF TRANSPORTATION



Region One
18500 E. Colfax
Aurora, CO 80011
PHONE: 303-757-9744 FAX: 303-757-9746

Survey Coordinator: **Joseph P. Conway**

Sheet Revisions

mm/yy	XXXXX	XXX

SH 9 MP 76.1 to MP 84.2

S 7 T7S R77W
S 18-19-30-31, T7S R77W
S 36 T7S R78W
S 1 T8S R78W

Land Survey Control Diagram


Plan Sheet

Project Number: STA 0091-022

Project Location: SH 9 Hoosier Pass North

Project Code:	Subset Sheets	Sheet No.	Total No. of Sheets
14347	19 of 31	19	XX

FOUND:
16"x13"x16" granite stone
● Cor. 3 MS 17193
N: 1571945.03
E: 2845675.74

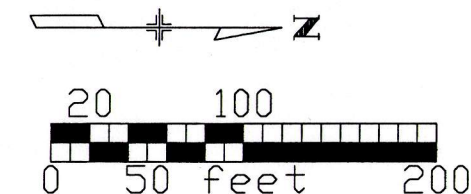

FOUND:
1" yellow plastic cap
RLS 10847
N: 1571907.75
E: 2845907.11

SET:
GM-MP 80.5
GPS PROJECT STATION
N: 1571874.25
E: 2845949.28
EL:10322.63

FOUND:
#4 rebar
N: 1571919.45
E: 2845991.70

FOUND:
1 1/2" alum cap
LS 27924
N: 1572693.34
E: 2846081.65

SET:
CM-MP 80.7
GPS PROJECT STATION
N: 1572774.63
E: 2846097.66
EL:10289.87

FOUND:
1 1/2" alum cap
Not legible
N: 1572790.02
E: 2846082.86

FOUND:
1 1/2" alum cap
LS 27924
N: 1572790.02
E: 2846091.60

FOUND:
#5 rebar
N: 1572769.91
E: 2846159.06

COLORADO DEPARTMENT OF TRANSPORTATION



Region One
18500 E. Colfax
Aurora, CO 80011
PHONE: 303-757-9744 FAX: 303-757-9746

Survey Coordinator: Joseph P. Conway

Sheet Revisions

mm/yy	xxxxx	xxx

SH 9 MP 76.1 to MP 84.2


S 7 T7S R77W
S 18-19-30-31, T7S R77W
S 36 T7S R78W
S 1 T8S R78W

Land Survey Control Diagram

Plan Sheet

Project Number: STA 0091-022
Project Location: SH 9 Hoosier Pass North

Project Code:	Subset Sheets	Sheet No.	Total No. of Sheets
14347	20 of 31	20	XX

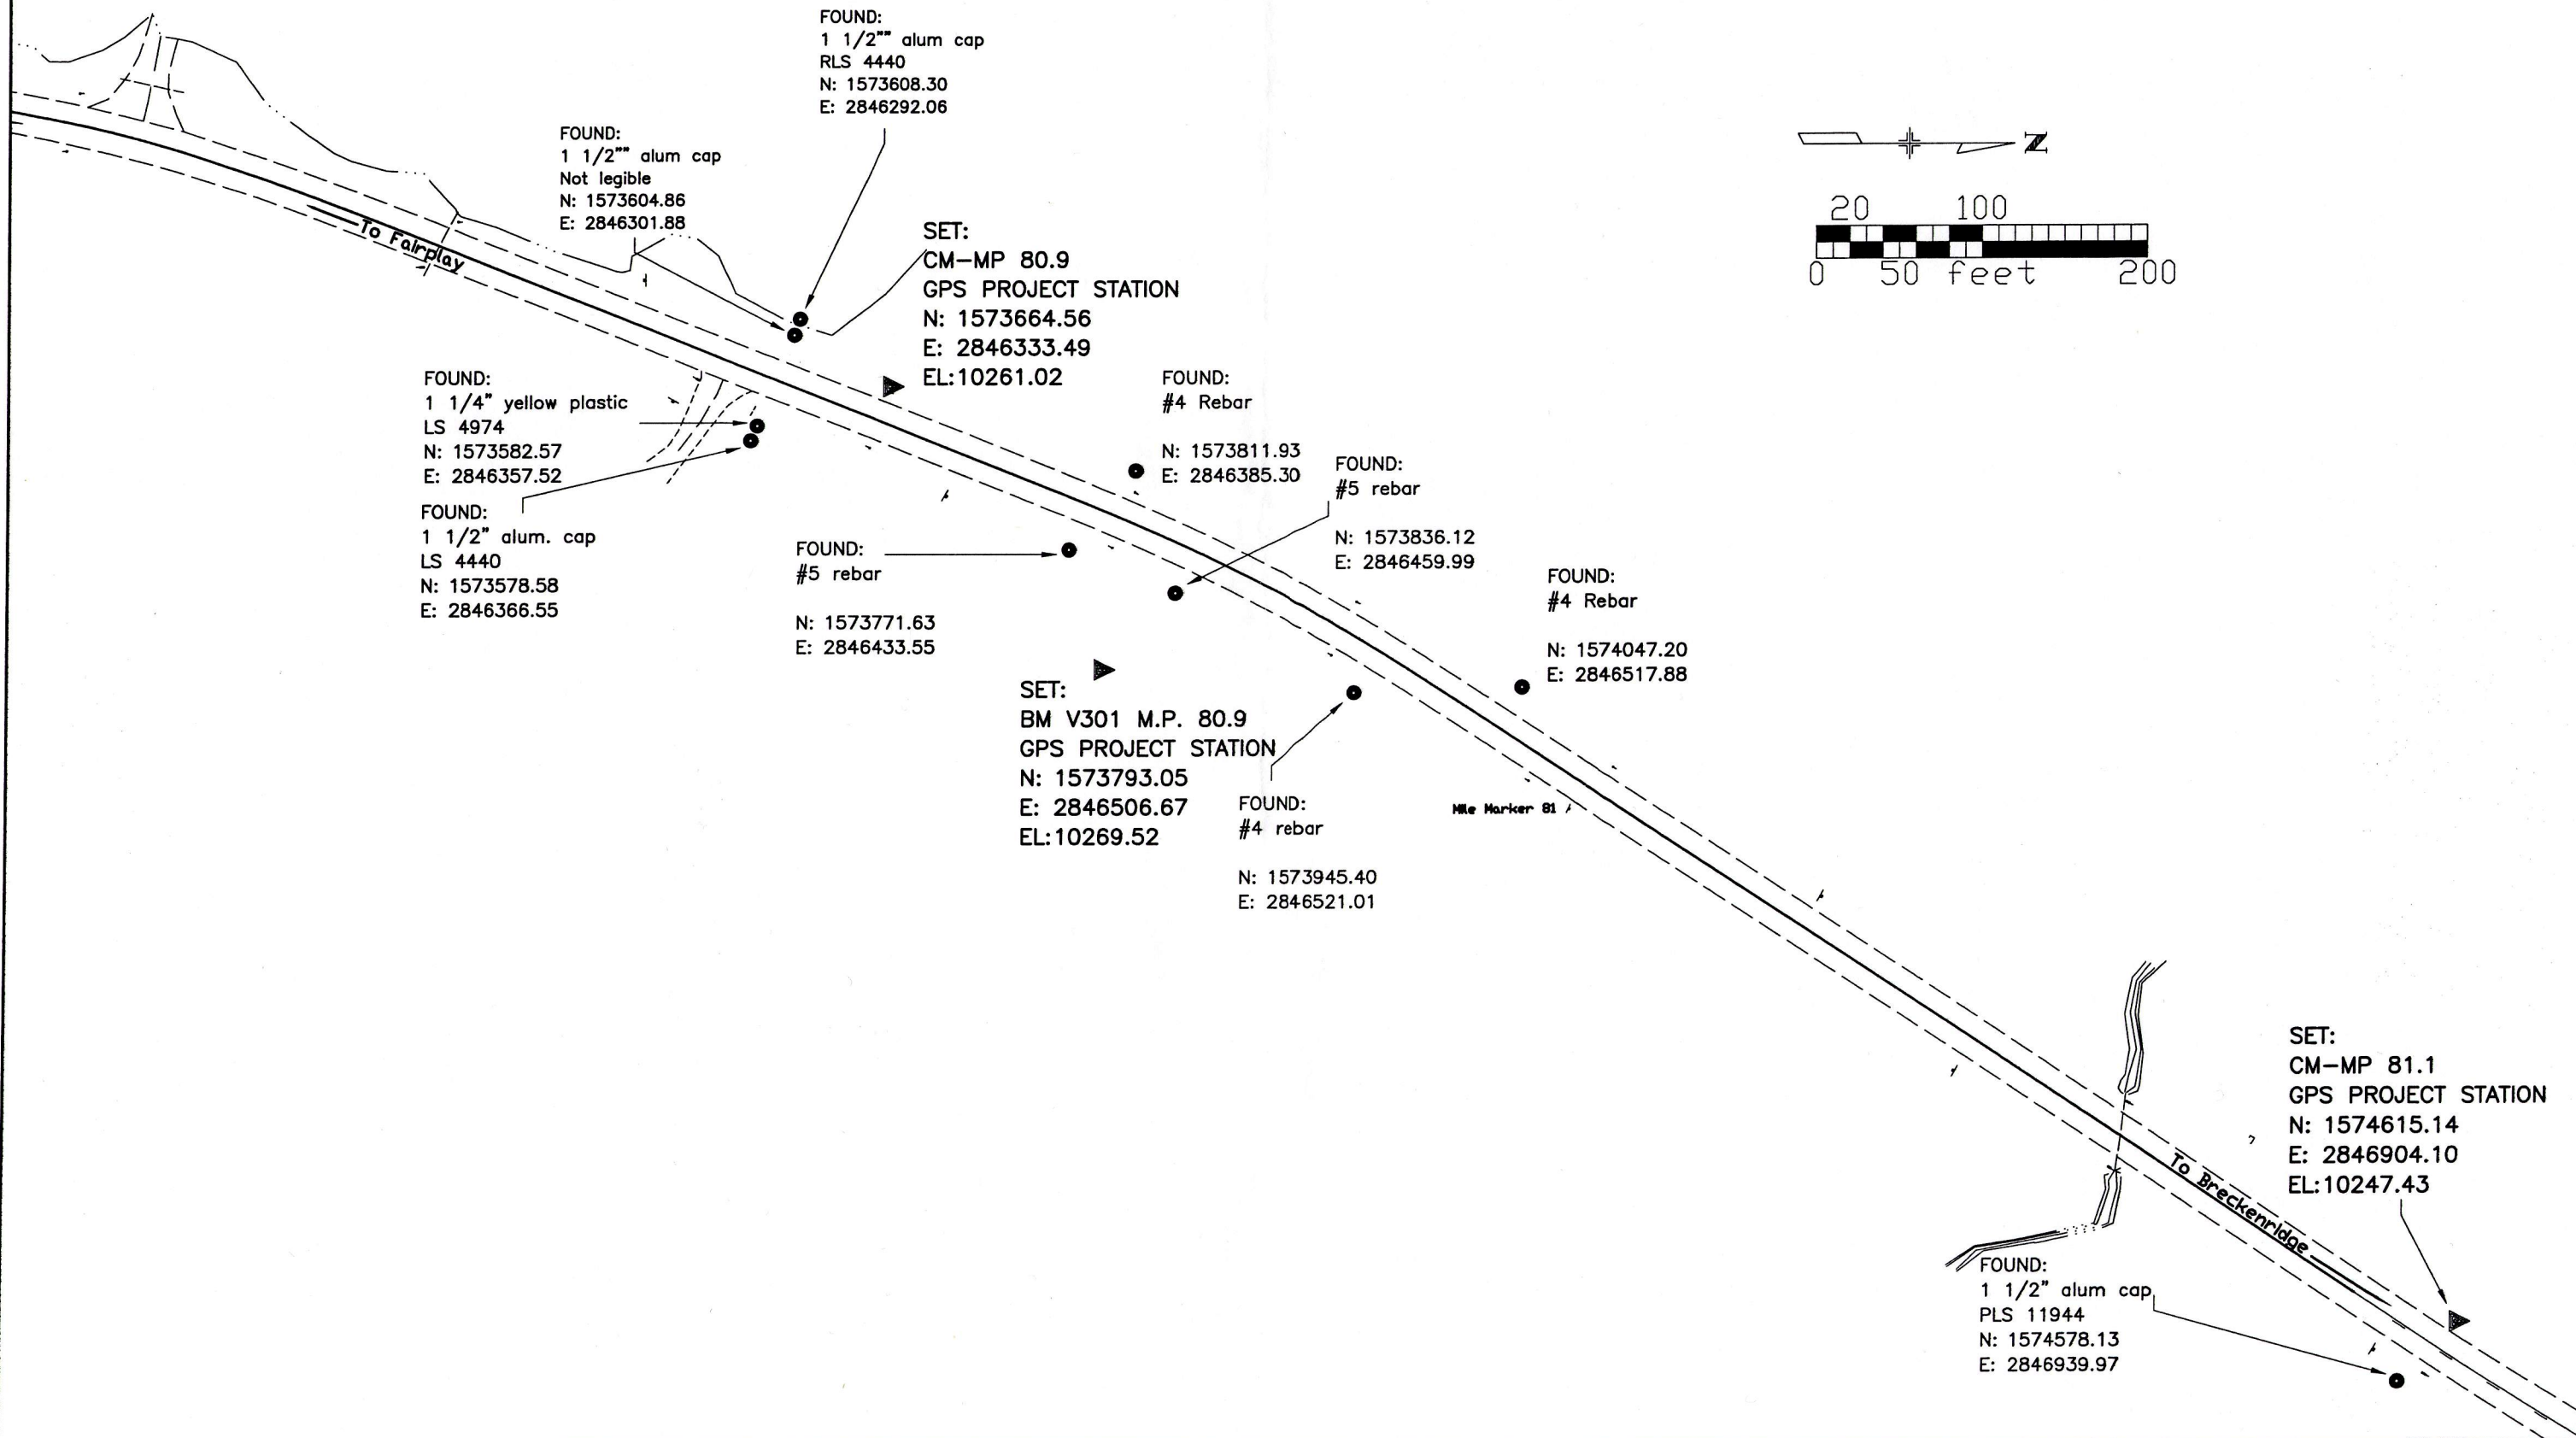



Region One
18500 E. Colfax
Aurora, CO 80011
PHONE: 303-757-9744 FAX: 303-757-9746

Survey Coordinator: Joseph P. Conway

Sheet Revisions

mm/yy	XXXXX	XXX

SH 9 MP 76.1 to MP 84.2

S 7 T7S R77W
S 18-19-30-31, T7S R77W
S 36 T7S R78W
S 1 T8S R78W

Land Survey Control Diagram

Plan Sheet

Project Number: STA 0091-022
Project Location: SH 9 Hoosier Pass North

Project Code:	Subset Sheets	Sheet No.	Total No. of Sheets
14347	21 of 31	21	XX

FOUND:
1 1/2" alum cap
PLS 11944
N: 1574578.13
E: 2846939.97

FOUND:
1 1/2" alum. cap
PLS 11944
N: 1574718.43
E: 2847026.50

FOUND:
1 1/2" alum. cap
PLS 11944
N: 1574809.77
E: 2847079.90

FOUND:
1 1/2" alum. cap
PLS 11944
N: 1574964.92
E: 2847170.12


FOUND:
1" red plastic cap
PLS 15242
N: 1575106.05
E: 2847252.67

FOUND:
1 1/2" alum cap
PLS 11944
N: 1574873.53
E: 2847459.12

FOUND:
1 1/4" red plastic cap
PLS 15242
N: 1575028.95
E: 2847496.88

FOUND:
1 1/4" yellow plastic cap
RLS 10847
N: 1575367.51
E: 2847798.11

SET:
CM-MP 81.4
GPS PROJECT STATION
N: 1576051.10
E: 2847720.48
EL: 10204.19

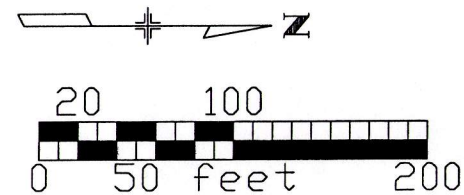

Entrance to Blue River Town Hall

Vesperito Pass Ln

To Breckenridge

Silver Heels Rd.

COLORADO DEPARTMENT OF TRANSPORTATION



Region One
18500 E. Colfax
Aurora, CO 80011
PHONE: 303-757-9744 FAX: 303-757-9746

Survey Coordinator: Joseph P. Conway

Sheet Revisions

mm/yy	xxxxx	xxx

SH 9 MP 76.1 to MP 84.2

S 7 T7S R77W
S 18-19-30-31, T7S R77W
S 36 T7S R78W
S 1 T8S R78W


Land Survey Control Diagram

Plan Sheet

Project Number: STA 0091-022

Project Location: SH 9 Hoosier Pass North

Project Code:	Subset Sheets	Sheet No.	Total No. of Sheets
14347	22 of 31	22	XX

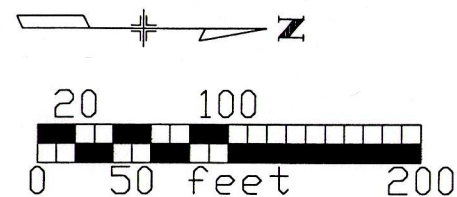

FOUND:
#4 rebar

N: 1576778.85
E: 2847253.95

FOUND:
#4 rebar

N: 1577080.82
E: 2847317.69

FOUND:
1/2" head survey nail

N: 1577192.00
E: 2847281.68

FOUND:
#3 rebar

N: 1577304.64
E: 2847276.18

FOUND:
#4 rebar

N: 1577402.30
E: 2847327.66

FOUND:
#4 Rebar

N: 1577519.93
E: 2847357.39

SET:
CM-MP 81.6
GPS PROJECT STATION
N: 1577106.21
E: 2847597.11
EL:10179.47

SET:
CM-MP 81.4
GPS PROJECT STATION
N: 1576051.10
E: 2847720.48
EL:10204.19

FOUND:
#5 rebar

N: 1576536.42
E: 2847834.50

FOUND:
#4 rebar

N: 1577046.54
E: 2847923.35

FOUND:
1 1/4" yellow plastic cap
LS 4974
N: 1577010.68
E: 2848013.05

FOUND:
1 1/2" alum cap,
LS 27924
N: 1576993.38
E: 2848072.49

COLORADO DEPARTMENT OF TRANSPORTATION



Region One
18500 E. Colfax
Aurora, CO 80011
PHONE: 303-757-9744 FAX: 303-757-9746

Survey Coordinator: Joseph P. Conway

Sheet Revisions

mm/yy	XXXXX	XXX

SH 9 MP 76.1 to MP 84.2

S 7 T7S R77W
S 18-19-30-31, T7S R77W
S 36 T7S R78W
S 1 T8S R78W

Land Survey Control Diagram

Plan Sheet

Project Number: STA 0091-022

Project Location: SH 9 Hoosier Pass North

Project Code:	Subset Sheets	Sheet No.	Total No. of Sheets
14347	23 of 31	23	XX

FOUND:
1 1/2" alum cap
LS 27924
N: 1577626.34
E: 2847384.30

FOUND:
1 1/2" alum cap
PLS 11944
N: 1577742.03
E: 2847414.11

FOUND:
1 1/4" alum cap
N: 1578021.41
E: 2847654.89

FOUND:
1/2" diam. survey nail

N: 1578163.81
E: 2847601.40

SET:
CM-MP 81.8
GPS PROJECT STATION
N: 1578103.48
E: 2847637.89
EL: 10176.03

FOUND:
1" yellow plastic cap
PLS 10847
N: 1578382.84
E: 2847477.30

FOUND:
#4 rebar
N: 1578376.22
E: 2847517.14

FOUND:
1" yellow plastic cap
PLS 10847
N: 1577664.55
E: 2847571.10

FOUND:
Fnd 1 1/4" yellow plastic cap
Peak One Survey
N: 1577957.48
E: 2847622.03

FOUND:
1 1/4" yellow plastic cap
LS 4974
N: 1578014.36
E: 2847672.47

FOUND:
1" yellow plastic cap
LS 10847
N: 1578117.07
E: 2847713.27

FOUND:
#5 rebar
N: 1578249.36
E: 2847765.11

FOUND:
#4 rebar
N: 1578310.95
E: 2847789.19

FOUND:
#4 rebar
N: 1578348.60
E: 2847674.53

FOUND:
#4 rebar
N: 1578536.45
E: 2847709.27


FOUND:
1 1/4" yellow plastic cap
Stamping not legible
N: 1577907.03
E: 2847860.11


FOUND:
#4 rebar
N: 1578596.28
E: 2847842.82

FOUND:
#4 rebar
N: 1578695.45
E: 2847861.32

FOUND:
#4 rebar
N: 1578703.27
E: 2847861.55

SET:
CM-MP 82.0
GPS PROJECT STATION
N: 1578933.17
E: 2847854.49
EL: 10153.70

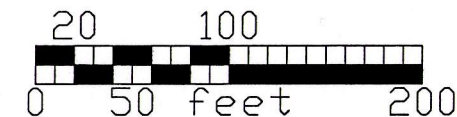

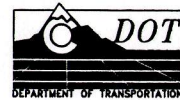

Region One
18500 E. Colfax
Aurora, CO 80011
PHONE: 303-757-9744 FAX: 303-757-9746

Survey Coordinator: Joseph P. Conway

Sheet Revisions

mm/yy	xxxxx	xxx

SH 9 MP 76.1 to MP 84.2

S 7 T7S R77W
S 18-19-30-31, T7S R77W
S 36 T7S R78W
S 1 T8S R78W



Land Survey Control Diagram

Plan Sheet

Project Number: STA 0091-022

Project Location: SH 9 Hoosier Pass North

Project Code:	Subset Sheets	Sheet No.	Total No. of Sheets
14347	24 of 31	24	XX

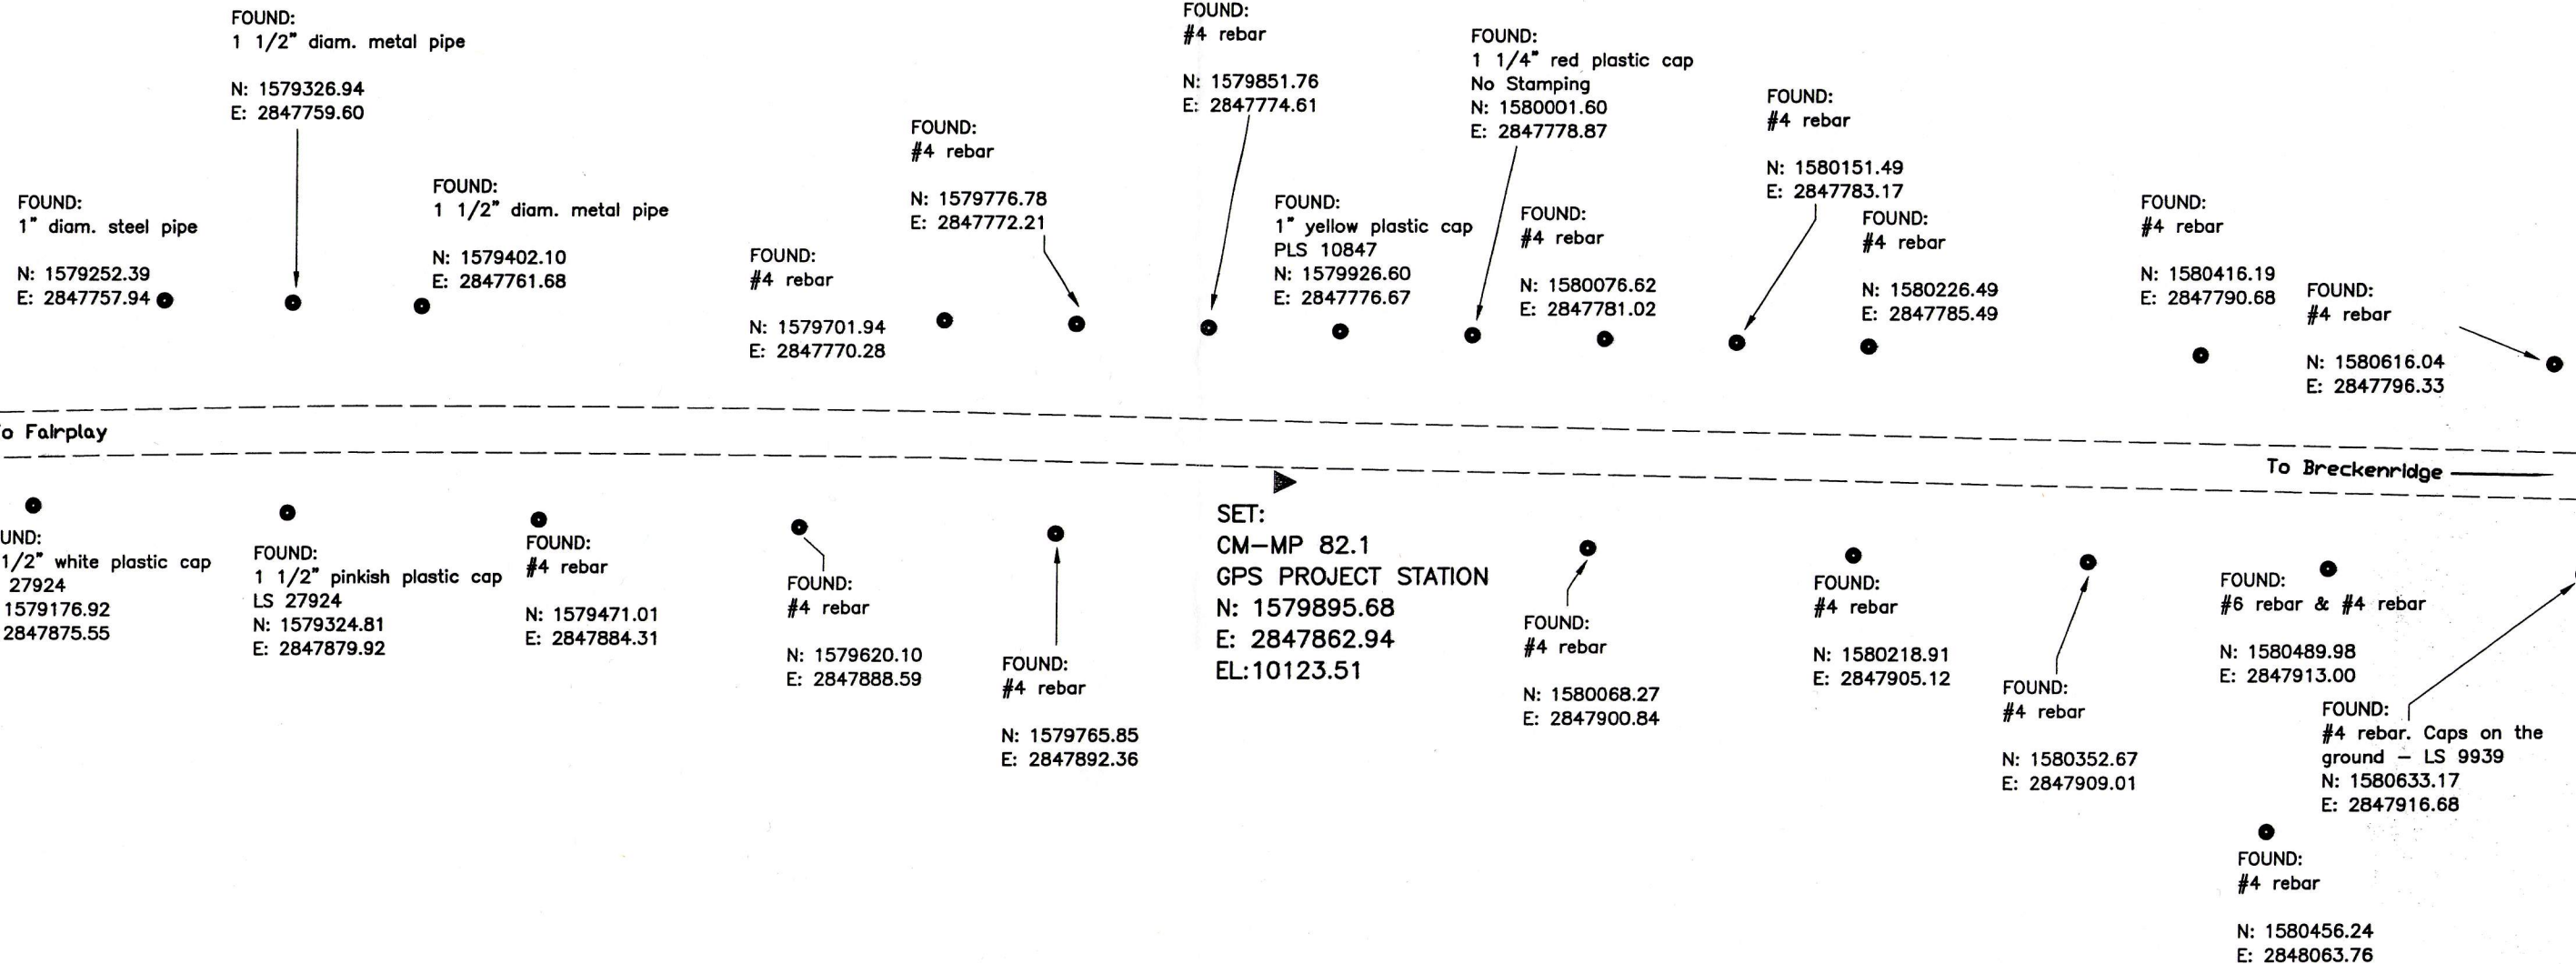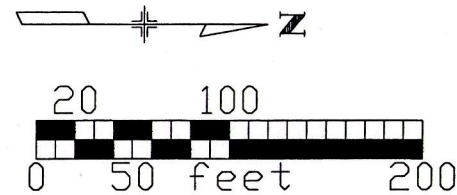

COLORADO DEPARTMENT OF TRANSPORTATION



Region One
18500 E. Colfax
Aurora, CO 80011
PHONE: 303-757-9744 FAX: 303-757-9746

Survey Coordinator: Joseph P. Conway

Sheet Revisions

mm/yy	XXXXX	XXX

SH 9 MP 76.1 to MP 84.2

S 7 T7S R77W
S 18-19-30-31, T7S R77W
S 36 T7S R78W
S 1 T8S R78W


Land Survey Control Diagram

Plan Sheet

Project Number: STA 0091-022

Project Location: SH 9 Hoosier Pass North

Project Code:	Subset Sheets	Sheet No.	Total No. of Sheets
14347	25 of 31	25	XX

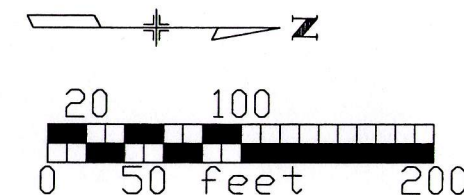

FOUND:
#4 rebar. Caps on the
ground - LS 9939
N: 1580633.17
E: 2847916.68

FOUND:
#4 rebar
N: 1581015.66
E: 2847808.01

FOUND:
#4 rebar
N: 1581185.49
E: 2847812.85

FOUND:
#4 rebar
N: 1581305.32
E: 2847816.22

FOUND:
#4 rebar
N: 1581435.17
E: 2847819.89

FOUND:
#4 rebar
N: 1581565.23
E: 2847823.68

FOUND:
#4 rebar
N: 1581724.78
E: 2847828.29

FOUND:
#4 rebar
N: 1581904.69
E: 2847833.24

FOUND:
#4 rebar
N: 1582103.08
E: 2847849.66

FOUND:
1" diam. pipe
N: 1580777.55
E: 2847920.60

FOUND:
1 1/2" orange plastic cap
LS 27924
N: 1580944.53
E: 2847925.96

SET:
CM-MP 82.3
GPS PROJECT STATION
N: 1581016.88
E: 2847894.22
EL: 10085.35

FOUND:
#4 rebar
N: 1581142.61
E: 2847931.66

FOUND:
#4 rebar
N: 1581322.74
E: 2847936.62

FOUND:
#4 rebar
N: 1581581.42
E: 2847944.46

FOUND:
#4 rebar
N: 1581741.75
E: 2847948.75


FOUND:
#4 rebar
N: 1581899.14
E: 2847953.34

FOUND:
#4 rebar
N: 1581908.63
E: 2847954.30

SET:
CM-MP 82.5
GPS PROJECT STATION
N: 1582105.44
E: 2847933.97
EL: 10052.76

FOUND:
#4 rebar
N: 1582110.58
E: 2847970.10

COLORADO DEPARTMENT OF TRANSPORTATION

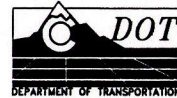

Region One
18500 E. Colfax
Aurora, CO 80011
PHONE: 303-757-9744 FAX: 303-757-9746

Survey Coordinator: Joseph P. Conway

Sheet Revisions

mm/yy	XXXXX	XXX

SH 9 MP 76.1 to MP 84.2

S 7 T7S R77W
S 18-19-30-31, T7S R77W
S 36 T7S R78W
S 1 T8S R78W


Land Survey Control Diagram

Plan Sheet

Project Number: STA 0091-022

Project Location: SH 9 Hoosier Pass North

Project Code:	Subset Sheets	Sheet No.	Total No. of Sheets
14347	26 of 31	26	XX

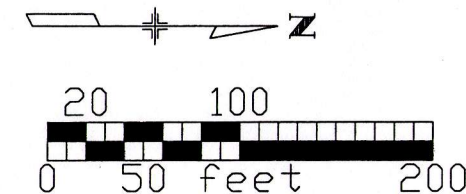

FOUND:
#4 rebar - Possible cor. of
96 Placer
N: 1582552.82
E: 2847791.68

FOUND:
#4 rebar

N: 1582907.15
E: 2847815.67

FOUND:
#4 rebar

N: 1582890.11
E: 2847975.34

FOUND:
1" yellow plastic cap
LS 10847
N: 1583044.73
E: 2847998.19

FOUND:
#4 rebar

N: 1583198.11
E: 2848020.98

FOUND:
1 1/4" yellow plastic cap
PLS 26960
N: 1583333.24
E: 2848030.93

FOUND:
#4 rebar

N: 1583384.61
E: 2848034.38

FOUND:
#4 rebar

N: 1583467.27
E: 2848025.83

FOUND:
#4 rebar

N: 1582696.37
E: 2847905.07

FOUND:
#4 rebar

N: 1582300.33
E: 2847985.04

FOUND:
#4 rebar

N: 1582488.72
E: 2848004.47

FOUND:
#4 rebar

N: 1582662.44
E: 2848022.08

SET:
CM-MP 82.7
GPS PROJECT STATION
N: 1582856.30
E: 2847982.28
EL: 10033.84


FOUND:
#4 rebar
N: 1582287.82
E: 2847983.72

Blue River Rd

To Breckenridge

To Fairplay

COLORADO DEPARTMENT OF TRANSPORTATION

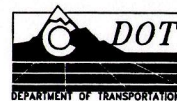

Region One
18500 E. Colfax
Aurora, CO 80011
PHONE: 303-757-9744 FAX: 303-757-9746

Survey Coordinator: **Joseph P. Conway**

Sheet Revisions

mm/yy	xxxxx	xxx

SH 9 MP 76.1 to MP 84.2

S 7 T7S R77W
S 18-19-30-31, T7S R77W
S 36 T7S R78W
S 1 T8S R78W



Land Survey Control Diagram

Plan Sheet

Project Number: STA 0091-022

Project Location: SH 9 Hoosier Pass North

Project Code:	Subset Sheets	Sheet No.	Total No. of Sheets
14347	27 of 31	27	XX

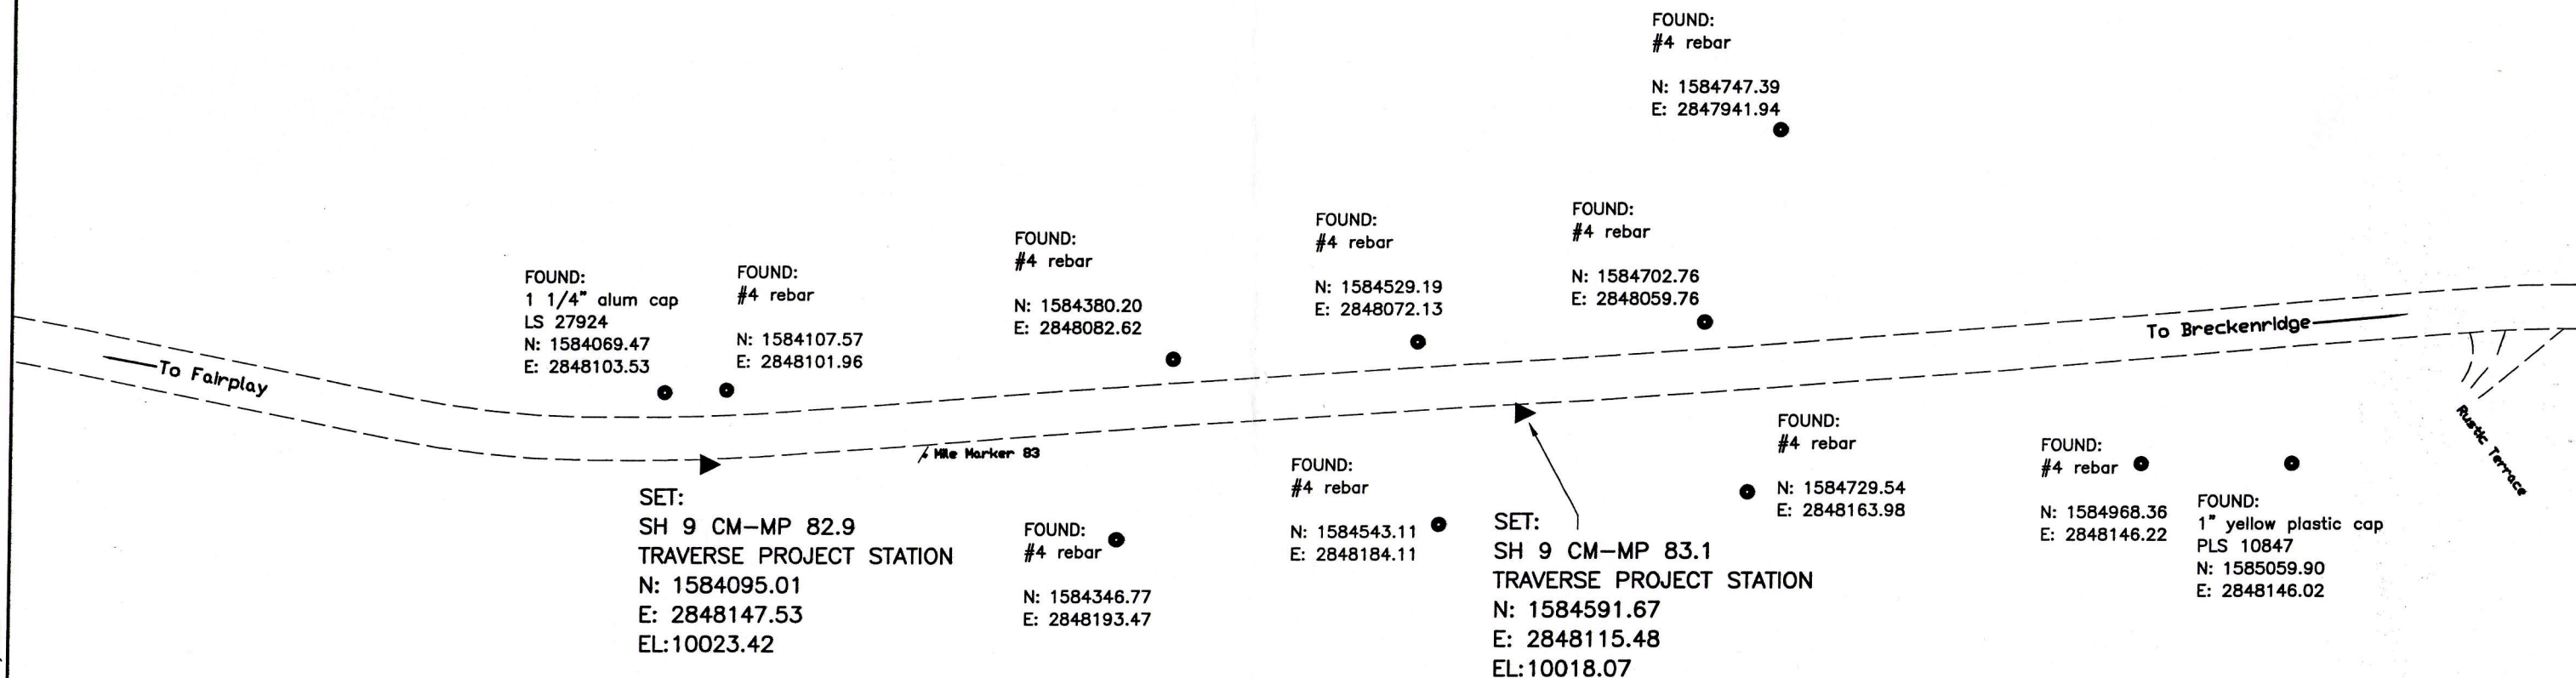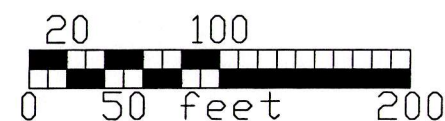



Region One
18500 E. Colfax
Aurora, CO 80011
PHONE: 303-757-9744 FAX: 303-757-9746

Survey Coordinator: Joseph P. Conway

Sheet Revisions

mm/yy	XXXXX	XXX

SH 9 MP 76.1 to MP 84.2

S 7 T7S R77W
S 18-19-30-31, T7S R77W
S 36 T7S R78W
S 1 T8S R78W


Land Survey Control Diagram

Plan Sheet

Project Number: STA 0091-022

Project Location: SH 9 Hoosier Pass North

Project Code:	Subset Sheets	Sheet No.	Total No. of Sheets
14347	28 of 31	28	XX

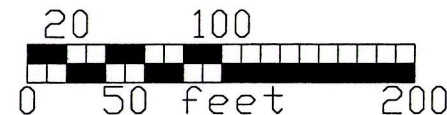

SET:
SH 9 CM-MP 83.2
TRAVERSE PROJECT STATION
N: 1585302.28
E: 2848023.28
EL: 9981.68

FOUND:
#4 rebar

N: 1585691.30
E: 2848007.72

FOUND:
1 1/2" alum cap
LS 27924
N: 1585680.33
E: 2848120.38

FOUND:
#4 rebar

N: 1585874.54
E: 2848195.54

FOUND:
#4 rebar

N: 1585608.08
E: 2848224.09

FOUND:
#4 rebar

N: 1585845.92
E: 2848289.53

FOUND:
1" red plastic cap
PLS 15242
N: 1586006.75
E: 2848333.70

FOUND:
#4 rebar

N: 1586359.43
E: 2848383.21

FOUND:
#4 rebar,

N: 1586470.11
E: 2848426.48

FOUND:
#4 rebar

N: 1586554.94
E: 2848457.26

FOUND:
1 1/2" red plastic cap
PLS 18974
N: 1586295.63
E: 2848413.25

SET:
SH 9 CM-MP 83.5
TRAVERSE PROJECT STATION
N: 1586656.07
E: 2848538.45
EL: 9991.22

COLORADO DEPARTMENT OF TRANSPORTATION



Region One
18500 E. Colfax
Aurora, CO 80011
PHONE: 303-757-9744 FAX: 303-757-9746

Survey Coordinator: Joseph P. Conway

Sheet Revisions

mm/yy	XXXXX	XXX

SH 9 MP 76.1 to MP 84.2

S 7 T7S R77W
S 18-19-30-31, T7S R77W
S 36 T7S R78W
S 1 T8S R78W

Land Survey Control Diagram


Plan Sheet

Project Number: STA 0091-022

Project Location: SH 9 Hoosier Pass North

Project Code:	Subset Sheets	Sheet No.	Total No. of Sheets
14347	29 of 31	29	XX

FOUND:
Original stone
Cor. 2 MS 13358 & Cor. 9 MS 13898
N: 1586928.53
E: 2848092.41

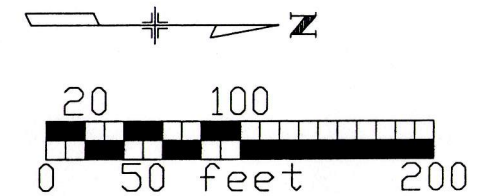

94
26

FOUND:
2" alum cap
Cor. 3 MS 13358 & Cor. 10 MS 13898
N: 1587634.65
E: 2848430.59

N

SET:
SH 9 CM-MP 83.5
TRAVERSE PROJECT STATION
N: 1586656.07
E: 2848538.45
EL:9991.22

FOUND:
#4 rebar
N: 1586820.08
E: 2848660.52

SET:
SH 9 CM-MP 83.7
TRAVERSE PROJECT STATION
N: 1587943.76
E: 2848792.10
EL:9941.69

To Fairplay

To Breckenridge

COLORADO DEPARTMENT OF TRANSPORTATION



Region One
18500 E. Colfax
Aurora, CO 80011
PHONE: 303-757-9744 FAX: 303-757-9746

Survey Coordinator: Joseph P. Conway

Sheet Revisions

mm/yy	xxxxx	xxx

SH 9 MP 76.1 to MP 84.2

S 7 T7S R77W
S 18-19-30-31, T7S R77W
S 36 T7S R78W
S 1 T8S R78W

Land Survey Control Diagram

Plan Sheet

Project Number: STA 0091-022
Project Location: SH 9 Hoosier Pass North


Project Code:	Subset Sheets	Sheet No.	Total No. of Sheets
14347	30 of 31	30	XX

FOUND:

1 1/4" yellow plastic cap
RLS 10847
N: 1588285.34
E: 2848943.21

FOUND:

SHD ROW Marker
STA 206+71.6 T.S.
N: 1588289.25
E: 2848945.93

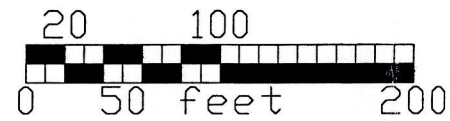

To Fairplay

To Breckenridge

Spruce Creek Rd.

SET:
SH 9 CM-MP 83.9
TRAVERSE PROJECT STATION
N: 1588730.09
E: 2849351.86
EL:9928.02

Mile Marker 84

SET:
SH 9 CM-MP 84.0
TRAVERSE PROJECT STATION
N: 1589266.30
E: 2849452.68
EL:9924.29

COLORADO DEPARTMENT OF TRANSPORTATION



Region One
18500 E. Colfax
Aurora, CO 80011
PHONE: 303-757-9744 FAX: 303-757-9746

Survey Coordinator: Joseph P. Conway

Sheet Revisions

mm/yy	XXXXX	XXX

SH 9 MP 76.1 to MP 84.2

S 7 T7S R77W
S 18-19-30-31, T7S R77W
S 36 T7S R78W
S 1 T8S R78W

Land Survey Control Diagram

Plan Sheet

Project Number: STA 0091-022

Project Location: SH 9 Hoosier Pass North

Project Code:	Subset Sheets	Sheet No.	Total No. of Sheets
14347	31 of 31	31	XX



Spruce Creek Rd.

To Fairplay

Mile Marker 84

SET:
SH 9 CM-MP 84.0
TRAVERSE PROJECT STATION
N: 1589266.30
E: 2849452.68
EL:9924.29

SET:
SH 9 CM-MP 84.2
TRAVERSE PROJECT STATION
N: 1590088.83
E: 2849486.72
EL:9916.29

To Breckenridge